REMEDIAL ACTION WORK PLAN

for

172 MONTROSE AVENUE
KINGS COUNTY, BROOKLYN, NEW YORK
BCP Site No. C224417

Prepared for:

Montrose Meserole Owner LLC
440 Park Avenue South 3rd Floor
New York, New York 10016

Prepared by:

Langan Engineering, Environmental, Surveying, Landscape Architecture and Geology, D.P.C.
368 Ninth Avenue, 8th Floor
New York, New York 10001

Brian Gochenaur, QEP
Associate Principal

Gerald Nicholls, PE, CHMM
Principal

LANGAN

May 7, 2026
Langan Project No. 170824801

CERTIFICATION

I, Gerald Nicholls, PE, CHMM, certify that I am currently a NYS registered professional engineer and that this Remedial Action Work Plan was prepared in accordance with all applicable statutes and regulations and in substantial conformance with the DER Technical Guidance for Site Investigation and Remediation (DER-10) and Green Remediation (DER-31).



092433	05/07/2026	Gerry Nicholls
NYS Professional Engineer #	Date	Signature

TABLE OF CONTENTS

EXECUTIVE SUMMARY xii
Site Description/Physical Setting/Site History xii
Summary of the Remedial Investigation xiii
Qualitative Human Health Exposure Assessment xiv
Fish and Wildlife Assessment (FWIA) xvi
Summary of the Remedy xvi
1.0 Introduction 1
1.1 Site Location and Description 1
1.2 Redevelopment Plan 2
1.3 Description of Surrounding Property 2
2.0 Description of Remedial Investigation Findings 5
2.1 Field Investigation 5
2.1.1 Geophysical Survey 6
2.1.2 Soil Investigation 6
2.1.3 Groundwater Investigation 8
2.1.4 Sub-Slab Vapor Investigation 8
2.1.5 Chemical Analytical Work Performed 8
2.1.6 Summary of Remedial Investigation Findings 9
2.1.7 Significant Threat 10
2.2 Site History 10
2.2.1 Historical Site Use 10
2.2.2 Previous Environmental Reports 11
2.3 Geological Conditions 13
2.3.1 Fill 13
2.3.2 Native Soil Layers 13
2.3.3 Bedrock 14
2.3.4 Hydrogeology 14

2.4 Conceptual Site Model 14
2.5 Contamination Conditions 15
2.5.1 Description of Areas of Concern 15
2.5.2 Identification of Standards, Criteria and Guidance 16
2.5.3 Soil Contamination 17
2.5.5 Groundwater Contamination 18
2.5.6 Soil Vapor Contamination 19
2.6 Environmental and Public Health Assessments 19
2.6.1 Qualitative Human Health Exposure Assessment 19
2.6.2 Fish & Wildlife Remedial Impact Analysis 21
2.7 Remedial Action Objectives 21
2.7.1 Soil 21
2.7.2 Groundwater 21
2.7.3 Soil Vapor 22
3.0 Description of Remedial Action Plan 23
3.1 Alternative I – Technical Description 23
3.1.1 On-Site Worker, Public Health and Environmental Protection 24
3.1.2 Excavation Dewatering and Treatment 24
3.1.3 Remedial Excavation, SOE and Soil Removal 25
3.1.4 AST and UST Removal 25
3.1.5 Confirmation Soil Sampling 26
3.1.6 Excavation Backfill 26
3.2 Alternative II – Technical Description 27
3.2.1 On-Site Worker, Public Health, and Environmental Protection 29
3.2.2 In-Situ Groundwater Treatment and Post-Remedial Monitoring 29
3.2.3 Remedial Excavation, SOE and Soil Removal 30
3.2.4 AST and/or Potential UST Removal 30
3.2.5 Confirmation Soil Sampling 31
3.2.6 Excavation Backfill 31
3.2.7 SMD System 31

3.2.8 Contingent SVE system 32
3.2.9 Site Management Plan and Environmental Easement 33
3.3 Evaluation of Remedial Alternatives 33
3.3.1 Protection of Public Health and the Environment 34
3.3.2 Compliance with Standards, Criteria, and Guidance 34
3.3.3 Short-Term Effectiveness and Impacts 35
3.3.4 Long-Term Effectiveness and Impacts 36
3.3.5 Reduction of Toxicity, Mobility, or Volume of Contaminated Material 36
3.3.6 Implementability 37
3.3.7 Cost Effectiveness 37
3.3.8 Community Acceptance 38
3.3.9 Land Use 38
3.4 Green Remediation Program 38
3.5 Summary of the Selected Remedy 39
3.5.1 Zoning 40
3.5.2 Surrounding Property Uses 40
3.5.3 Environmental Justice Concerns 40
3.5.5 Population Growth Patterns 41
3.5.6 Accessibility to Existing Infrastructure 41
3.5.7 Proximity to Cultural Resources 41
3.5.8 Proximity to Natural Resources 41
3.5.9 Off-site Groundwater Impacts 41
3.5.10 Proximity to Floodplains 42
3.5.11 Geography and Geology of the Site 42
4.0 Remedial Action Program 43
4.1 Governing Documents 43
4.1.1 Standards, Criteria and Guidance 43
4.1.2 Green and Sustainable Remediation and Climate Resiliency 44
4.1.3 Site Specific CHASP 47
4.1.4 Quality Assurance Project Plan (QAPP) 48

4.1.5 Construction Quality Assurance Plan (CQAP) 49
4.1.6 Soil/Fill Management Plan (SFMP) 49
4.1.7 CAMP 50
4.1.8 Contractors Site Operations Plan (SOP); 50
4.1.9 Citizen Participation Plan 50
4.2 General Remedial Construction Information 51
4.2.1 Project Organization 51
4.2.2 Remedial Engineer 51
4.2.3 Project/Remediation Schedule 51
4.2.4 Work Hours 52
4.2.5 Site Security 52
4.2.6 Traffic Control 52
4.2.7 Contingency Plans 52
4.2.8 Worker Training and Monitoring 53
4.2.9 Agency Approvals 53
4.2.10 NYSDEC BCP Signage 53
4.2.11 Pre-Construction Meeting with NYSDEC 53
4.2.12 Emergency Contact Information 54
4.2.13 Remedial Action Costs 54
4.3 Site Preparation 54
4.3.1 Mobilization 54
4.3.2 Erosion and Sedimentation Controls 55
4.3.3 Monitoring Well Decommissioning 55
4.3.4 Stabilized Construction Entrance(s) 55
4.3.5 Utility Marker and Easements Layout 55
4.3.6 Excavation Support 56
4.3.7 Equipment and Material Staging 56
4.3.8 Truck Inspection Area 56
4.3.9 Site Fencing 56
4.3.10 Demobilization 56

4.4 Reporting....57
4.4.1 Daily Reports....57
4.4.2 Monthly Reports....58
4.4.3 Other Reporting....58
4.4.4 Complaint Management Plan....58
4.4.5 Deviations from the RAWP....59
5.0 Remedial Action: In-Situ Groundwater Treatment and Material Removal from Site....60
5.1 Soil Cleanup Objectives....60
5.2 Remedial Performance Evaluation....60
5.2.1 Soil Sampling Frequency....60
5.2.4 Reporting....61
5.3 Estimated Soil/Fill Removal and Backfill Quantities....61
5.4 Soil/Fill Management Plan....61
5.4.1 Soil Screening Methods....62
5.4.2 Stockpile Methods....62
5.4.3 Soil/Fill Characterization, Excavation and Loading....63
5.4.4 Soil/Fill Transport Off-Site....64
5.4.5 Soil/Fill Disposal Off-Site....65
5.4.6 Materials Reuse On-Site....66
5.4.7 Fluids Management....67
5.4.8 Backfill from Off-Site Sources....67
5.4.10 Contingency Plans....68
5.4.11 Community Air Monitoring Plan....70
5.4.12 Odor, Dust and Nuisance Control Plan....70
5.5. Groundwater Treatment and Monitoring....71
5.5.1 In-Situ Groundwater Treatment....71
5.5.2 Post-Remedial Groundwater Monitoring....72
5.6 SMD System Evaluation....73
6.0 Residual Contamination to Remain On-site....74
7.0 Institutional Controls....75

7.1 Engineering Controls 75
7.1.1 SMD System 75
7.1.2 Contingent SVE System 76
7.2 Institutional Controls 77
7.2.1 Environmental Easement 77
7.2.2 Site Management Plan 78
8.0 Final Engineering Report 80
8.1 Certifications 81
9.0 Schedule 82

LIST OF TABLES

Table 1A Soil Sample Analytical Results
Table 1B Soil Sample Analytical Results – Delineation Areas
Table 1C Groundwater Sample Analytical Results
Table 1D Sub-Slab Vapor and Indoor Air Analytical Results
Table 1E Supplemental Sub-Slab Vapor and Indoor Air Analytical Results
Table 2 Track 2 Soil Cleanup Objectives
Table 3 Alternative I Cost Estimate
Table 4 Alternative II Cost Estimate

LIST OF FIGURES

Figure 1 Site Location Map
Figure 2 Site Plan
Figure 3A Soil Sample Analytical Results Map - VOCs
Figure 3B Soil Sample Analytical Results Map - SVOCs
Figure 3C Soil Sample Analytical Results Map - Pesticides, PCBs, Metals, PFAS
Figure 3D Sample Location Map and Areas of Concern
Figure 4A Groundwater Sample Analytical Results Map
Figure 4B Groundwater Contour Map
Figure 5A Co-Located Sub-Slab Vapor and Indoor Air Sample Analytical Results
Figure 5B Supplemental Soil Vapor Intrusion Analytical Results
Figure 6 Alternative I – Track 1 Cleanup
Figure 7 Alternative II – Track 2 Cleanup

Figure 8 Proposed Endpoint Sample Location Plan
Figure 9 Truck Route Map
Figure 10 Proposed Post-Remedial Groundwater Monitoring Well Location Plan
Figure 11 Proposed Groundwater Treatment Areas
Figure 12 Proposed SMD System Layout
Figure 13 Site Cover Plan
Figure 14 Proposed SVE Treatment Areas

LIST OF APPENDICES

Appendix A Development Plans and Boundary Survey
Appendix B Construction Health and Safety Plan
Appendix C Environmental Footprint Summary
Appendix D Climate Screening Checklist
Appendix E Quality Assurance Project Plan
Appendix F Community Air Monitoring Plan
Appendix G Project Personnel Resumes
Appendix H Remedial Action Construction Schedule
Appendix I Proposed Blower Specifications

LIST OF ACRONYMS

Acronym	Definition
6 NYCRR	Title 6 of New York Codes, Rules and Regulations
AARCO	AARCO Environmental Services, Corp.
ACM	Asbestos-containing material
AOC	Area of Concern
ASP	Analytical Services Protocol
AST	Aboveground Storage Tank
ASTM	American Society for Testing and Materials
BCA	Brownfield Cleanup Agreement
BCP	Brownfield Cleanup Program
bgs	Below grade surface
BMP	Best Management Practices
BUD	Beneficial Use Determination
C&D	Construction and Demolition
CAMP	Community Air Monitoring Plan
CFR	Code of Federal Regulations
CHASP	Construction Health and Safety Plan
COC	Certificate of Completion
CP	Commissioner's Policy
CPP	Citizen Participation Plan
CQAP	Construction Quality Assurance Plan
CSM	Conceptual Site Model
CVOC	Chlorinated Volatile Organic Compound
DER	Division of Environmental Remediation
DER-10	NYSDEC DER Program Policy: Technical Guidance for Site Investigation and Remediation
DER-31	NYSDEC DER Program Policy: Technical Guidance for Green and Sustainable Remediation
DUSR	Data Usability Summary Report
EBC	Environmental Business Consultants
EC	Engineering Control
EE	Environmental Easement
el	Elevation
ELAP	Environmental Laboratory Approval Program
En-Zones	NYS Environmental Zones
ESA	Environmental Site Assessment
eV	Electron Volt
Fehringer	Fehringer Surveying P.C.
FEMA	Federal Emergency Management Agency

Acronym	Definition
FER	Final Engineering Report
FWIA	Fish and Wildlife Assessment
GHG	Greenhouse Gas
GPR	Ground-Penetrating Radar
GSR	Green and Sustainable Remediation
HASP	Health and Safety Plan
Hydro Tech	Hydro Tech Environmental, Corp.
IC	Institutional Control
Lakewood	Lakewood Environmental Services, Corp.
Langan	Langan Engineering, Environmental, Surveying, Landscape Architecture and Geology, D.P.C.
LBP	Lead-based Paint
LNAPL	Light Non-Aqueous Phase Liquids
NAVD88	North American Vertical Datum of 1988
NYC	New York City
NYCDEP	New York City Department of Environmental Protection
NYCDOB	New York City Department of Buildings
NYCDOT	New York City Department of Transportation
NYCPC	New York city Planning Commission
NYCRR	New York Codes, Rules and Regulations
NYS	New York State
NYSDEC	New York State Department of Environmental Conservation
NYSDEC SGVs	6 NYCRR Part 703.5 and the NYSDEC TOGS 1.1.1 Ambient Water Quality Standards and Guidance Values for Class GA Water, updated in March 2023
NYSDOH	New York State Department of Health
NYSDOH Decision Matrices	October 2006 Guidance for Evaluating Soil Vapor Intrusion in the State of New York Decision Matrices for Sub-Slab Vapor and Indoor Air and subsequent updates (2024)
OSHA	Occupational Safety and Health Administration
PBS	Petroleum Bulk Storage
PCB	Polychlorinated Biphenyl
PE	Professional Engineer
PFAS	Per- and Polyfluoroalkyl Substances
PGW	Protection of Groundwater
PID	Photoionization Detector
PM10	Particulate matter less than 10 micrometers in diameter
PPE	Personal Protective Equipment
ppb	Parts per billion
ppm	Parts per million

Acronym	Definition
QA/QC	Quality Assurance/Quality Control
QAPP	Quality Assurance Project Plan
QEP	Qualified Environmental Professional
RAO	Remedial Action Objective
RAWP	Remedial Action Work Plan
RCA	Recycled Concrete Aggregate
RCNY	Rules of the City of New York
RCRA	Resource Conservation and Recovery Act
RE	Remediation Engineer
REC	Recognized Environmental Condition
The Participant	Meserole Montrose Owner LLC
The site	172 Montrose Avenue Brooklyn, New York
RI	Remedial Investigation
RIR	Remedial Investigation Report
RR	Restricted Use Restricted Residential
SCG	Standards, Criteria, and Guidance
SCL	Soil Cleanup Levels
SCO	Soil Cleanup Objective
SDS	Safety Data Sheets
SGV	Standards and Guidance Values
SFMP	Soil/Fill Management Plan
SMD	Sub-membrane Depressurization
SMP	Site Management Plan
SOE	Support of Excavation
SOP	Site Operations Plan
SPDES	State Pollutant Discharge Elimination System
SVE	Soil Vapor Extraction
SVI	Soil Vapor Intruction
SVOC	Semivolatile Organic Compound
SWPPP	Stormwater Pollution Prevention Plan
TAL	Part 375/Target Analyte List
TCL	Part 375/Target Compound List
TOGS	Technical and Operational Guidance Series
USEPA	United States Environmental Protection Agency
UST	Underground Storage Tank
UU	Unrestricted Use
VEC	Vapor Encroachment Condition
VOC	Volatile Organic Compound

EXECUTIVE SUMMARY

This Remedial Action Work Plan (RAWP) was prepared on behalf of Montrose Meserole Owner LLC (the Participant) for the proposed development located at 172 Montrose Avenue (Kings County Tax Block 3062, Lot 12) in the East Williamsburg neighborhood of Brooklyn, New York (the site). The Participant plans to remediate the site in conjunction with a new affordable housing development under the New York State Brownfield Cleanup Program (BCP), pursuant to the Brownfield Cleanup Agreement (BCA), Index No. C224417-05-25, for Site No. C224417, with the New York State Department of Environmental Conservation (NYSDEC), executed on June 9, 2025. A draft Remedial Investigation Report (RIR) was submitted to NYSDEC on December 15, 2026 in support of this RAWP.

This RAWP summarizes the nature and extent of contamination as determined from data gathered during the Remedial Investigation (RI) conducted between August 11 and October 16, 2025 by Langan Engineering, Environmental, Surveying, Landscape Architecture and Geology, D.P.C. (Langan). It provides an evaluation of the remedial action alternatives, including a Track 1 cleanup and a Track 2 cleanup, which is the preferred remedy, and their associated costs. The remedy described in this document is consistent with the procedures defined in Title 6 of the New York Codes, Rules and Regulations (6 NYCRR) Part 375-3.8 and the NYSDEC Division of Environmental Remediation (DER) Program Policy: Technical Guidance for Site Investigation and Remediation (DER-10), and complies with applicable federal, state, and local laws, regulations, and requirements.

Site Description/Physical Setting/Site History

The about 17,000-square-foot (±0.39 acre) site is located at 172 Montrose Avenue in the East Williamsburg neighborhood of Brooklyn, New York and is identified as Block 3062, Lot 12 on the Kings County Tax Map. The site is on the city block bordered by Montrose Avenue to the north, Humboldt Street to the east, Johnson Street to the south, and Avenue of Puerto Rico to the west. A site location map is provided as Figure 1. The site is improved with two connected one-story buildings. The eastern building is occupied by a tour bus company, and the western building is vacant. Two partial cellars are located on the northeastern part of the site.

According to the May 2025 ALTA Survey provided by Fehringer Surveying P.C. (Fehringer), the elevation of the site ranges from about elevation (el) 35.31 feet[1] on the eastern part of the site

[1] Elevations in this RAWP refer to North American Vertical Datum of 1988 (NAVD88), which is about 1.1 feet above mean sea level at Sandy Hook, NJ.

to el 33.23 on the western part of the site. The topography of the site is generally flat with the surrounding area gently sloping towards the northeast.

A review of historical records revealed that the site is in a densely developed urban area that has been characterized by residential, commercial, and institutional uses since at least 1887. Historically, the site was occupied by commercial stores (1887 to 1950), a carpenter (1887), residential housing (1934 to 1949), an oil burner repair company (1949 to 1973), a private garage with petroleum bulk storage (1950 to 1986), a private garage (1964 to 2007), an auto repair facility (1965 to 1976), a mobile steam boiler rental/repair company (1970 to 2017), a mobile electric generator company (1985 to 1997), a solar energy company (2005), and a locksmith (2013). The site was purchased by the current joint property owner in 2017, and the western and eastern buildings were operated by Overton Studios, a creative agency, and GoGo Bus Tours, a tour bus company, respectively. Currently, GoGo Bus Tours continues to operate in the eastern building, and the western building is vacant.

Summary of the Remedial Investigation

RI and supplemental soil vapor intrusion (SVI) evaluation findings and conclusions are as follows:

1. Stratigraphy: The stratigraphy of the site consists of a fill layer that extends from below the surface grade to about 1 to 15 feet below grade surface (bgs), which corresponds to elevations of about el 34.08 and el 18.07. Non-native fill predominantly consists of dark brown to tannish brown fine-grained sand with varying amounts of silt, gravel, concrete, wood, and brick. The non-native fill layer is underlain by native soil that predominantly consists of orangish brown to tannish brown, fine- to medium-grained sand with varying amounts of silt, clay, and gravel, which extended to the termination depth of each boring. Bedrock was not encountered in any of the soil borings.
2. Hydrogeology: Groundwater depth ranged from about 28.20 and 29.15 feet bgs corresponding to el 4.98 to 5.07. Groundwater elevation is highest in the southwestern part of the site, and groundwater flows to the northeast.
3. Petroleum-Impacted Soil and Groundwater: Petroleum impacts were identified in soil and/or groundwater in the northwestern, northeastern and southeastern parts of the site. Petroleum-impacted soil exceeding the Title 6 of the New York Codes, Rules and Regulations (NYCRR) Part 375 Unrestricted Use (UU), Protection of Groundwater (PGW), and/or Restricted Use-Restricted Residential (RR) Soil Cleanup Objectives (SCOs) and groundwater exceeding the NYSDEC Technical and Operational Guidance Series (TOGS) 1.1.1 Ambient Water Quality Standards and Guidance Values (SGV) remain across roughly 30% of the site, about 5,250 square feet, at depths between surface grade and

51 feet bgs on-site and between surface grade and 47 feet bgs on the Montrose Avenue sidewalk outside the northeastern part of the site. Petroleum impacts appear to be related to historic use of the site and releases from historic on-site petroleum bulk storage operations. The petroleum impacts were vertically and horizontally delineated during the RI.

4. Soil and Groundwater Impacts from Historical Operations: Semivolatile organic compounds (SVOCs), polychlorinated biphenyls (PCBs), pesticides, and metals were detected at concentrations above the NYCRR Part 375 UU, PGW, and/or RR SCOs. Concentrations of SVOCs, PCBs, pesticides, and metals are attributed to either releases from historical operations or the quality of backfill used during historical development of the site. No on-site source of chlorinated volatile organic compounds (CVOCs) was identified. The presence of SVOCs in groundwater is of the site are attributed to entrained fill sediment. The presence of per- and polyfluoroalkyl substances (PFAS) in soil is consistent with typical non-native fill in New York City (NYC), and the presence of PFAS in groundwater is consistent with regional groundwater quality; concentrations were not indicative of an on-site source or release.
5. CVOC and Petroleum-Related Vapor: Petroleum-related volatile organic compounds (VOC) and CVOCs were detected in sub-slab vapor, indoor air and ambient air samples and are attributed to current and historical site operations, historical petroleum bulk storage and/or an unknown source.
6. Sufficient analytical data were gathered during the RI and supplemental SVI evaluation to establish site-specific soil cleanup levels and to develop a remedy for the site.

Qualitative Human Health Exposure Assessment

Based upon the conceptual site model (CSM) and the review of environmental data, partial on-site exposure pathways appear to be present under current conditions, and in the absence of engineering controls, complete on-site exposure pathways could potentially exist in construction/remediation and future conditions.

Complete exposure pathways have the following five elements: 1) a contaminant source; 2) a contaminant release and transport mechanism; 3) a point of exposure; 4) a route of exposure; and 5) a receptor population. A discussion of the five elements comprising a complete pathway as they pertain to the site is provided below.

Current Conditions

Contaminant sources include petroleum-impacted soil, groundwater and soil vapor related to historic petroleum bulk storage and historical site operations, non-native fill with varying

concentrations of SVOCs, PCBs, metals and pesticides, VOC-, SVOC-, metals-, and PFAS-impacted groundwater, and VOC-impacted soil vapor.

Contaminant release and transport mechanisms include contaminated soil, groundwater and soil vapor (dermal, ingestion, inhalation). Under current conditions, the likelihood of human exposure is limited, as 1) the site is covered by concrete site cover and site access is restricted to employees, ownership and authorized visitors; 2) the site is not a source of drinking water; and 3) soil vapor exposure is limited since the site has floor to ceiling bay doors for ventilation open during operating hours, and is partially vacant.

Construction/Remediation Activities

During development and remediation, the contaminant sources are the same as for current conditions. Points of exposure include disturbed and exposed soil during excavation, dust and organic vapors generated during excavation. Routes of exposure include ingestion and dermal absorption of contaminated soil and inhalation of dust and vapor arising from contaminated soil. The receptor population includes construction and remediation workers and, to a lesser extent, the public adjacent to the site.

The potential for completed exposure pathways is present since all five elements exist; however, the risk will be minimized by the implementation of appropriate health and safety measures, such as monitoring the air for organic vapors and dust, using vapor and dust suppression measures, cleaning truck undercarriages before they leave the site to prevent off-site soil tracking, maintaining site security, and wearing the appropriate personal protective equipment (PPE).

Proposed Future Conditions

For the proposed future conditions, a Track 2 cleanup to Restricted-Residential criteria is anticipated; residual contaminants may remain on-site and would, to a lesser extent, include those listed under current conditions. In this scenario, if institutional and/or engineering controls (IC/ECs) are not implemented, points of exposure would include potential cracks in the foundation or slab of the proposed development, and exposure during any future soil-disturbing activities. The receptor population includes potential building tenants and/or employees, visitors, and maintenance workers. The possible routes of exposure can be avoided or mitigated by the implementation of ICs, such as a Site Management Plan (SMP) and environmental easement (EE), if necessary.

Human Health Exposure Assessment Conclusions

1. Under current conditions and in the absence of engineering controls and protective measures, there is a marginal risk for exposure. The primary exposure pathways are dermal contact, ingestion and inhalation of soil, dust, soil vapor or groundwater by

authorized site visitors in instances where the impermeable site cover is compromised or during site investigation. The exposure risks can be avoided or minimized by following the appropriate Health and Safety Plan (HASP) and vapor and dust suppression measures, and by implementing a Community Air Monitoring Plan (CAMP) during intrusive activities.

2. In the absence of monitoring and protective measures, there is a moderate risk of exposure during the construction and remediation activities. The primary exposure pathways are:
    a. Dermal contact, ingestion and inhalation of contaminated soil by construction workers.
    b. Dermal contact, ingestion and inhalation of soil (dust) by the community in the vicinity of the site.

    These exposure risks can be avoided or minimized by implementing CAMP and by following the appropriate HASP, vapor and dust suppression, site security measures, and a NYSDEC-approved RAWP.
3. The existence of a complete exposure pathway for site contaminants to human receptors under future conditions is unlikely, as the site will be remediated to meet restricted-residential cleanup criteria. Groundwater quality will improve as a result of the proposed in-situ groundwater treatment remedy. Additionally, regional groundwater is not used as a potable water source in New York City, so exposure to regional groundwater contaminants is unlikely.
4. It is possible that a complete exposure pathway exists for the migration of site contaminants to off-site human receptors for current, construction phase, or future conditions. Monitoring and control measures would be used during remediation and construction to prevent completion of this pathway. Under future conditions, the site will be remediated, and ICs will be implemented, if necessary, to prevent completion of this pathway.

Fish and Wildlife Assessment (FWIA)

The NYSDEC and New York State Department of Health (NYSDOH) have determined this site does not pose a significant threat to human health and the environment. The RI for this site did not identify fish and wildlife resources.

Summary of the Remedy

A remedial alternatives analysis was performed as part of the development of this RAWP, and a Track 2 (Restricted-Residential) remedy was selected for the site. Prior to, and to facilitate

remediation, the on-site structure and surface cover will be demolished and removed by the contractor and managed as construction and demolition (C&D) debris in accordance with 6 NYCRR Part 360 and 361 regulations. The proposed remedy will consist of the following actions:

1. Development and implementation of a Construction Health and Safety Plan (CHASP) and CAMP for the protection of site workers, the community, and the environment during the remediation phase of development.
2. Decommissioning of existing groundwater monitoring wells installed during the RI (RIMW01, RIMW02, RIMW04, RIMW09, RIMW12, RIMW17, RIMW19, RIMW21, RIMW24 and RIMW25) in accordance with NYSDEC Commissioner's Policy (CP)-43.
3. Completion of a waste characterization study to facilitate off-site disposal of excavated soil. Waste characterization soil samples will be collected at a frequency dictated by the selected disposal facilities.
4. Implementation of soil erosion, pollution and sediment control measures in compliance with applicable laws and regulations.
5. Completion of a groundwater treatability study and implementation of an in-situ groundwater treatment program to address petroleum-impacted groundwater in the northeastern and northwestern parts of the site, and beneath a section of the adjoining Montrose Avenue sidewalk. An in-situ groundwater treatment work plan will be submitted under separate cover.
6. Installation of a support of excavation (SOE) system that will be necessary to facilitate remedial excavation.
7. Excavation, stockpiling, off-site transport, and disposal of soil to achieve the following cleanups:
    a. Excavation to depths ranging from 2 to 15 feet bgs across about 13,400 square feet in the western, southern, and eastern parts of the site. The estimated volume of soil requiring excavation and off-site disposal from these areas is about 3,000 cubic yards.
    b. Excavation to depths ranging from 15 to 17 feet bgs across about 5,100 square feet in the northeastern-central part of the site and adjoining Montrose Avenue to remove petroleum-impacted source material above the groundwater table. The estimated volume of soil in the requiring removal and off-site disposal from this area is about 3,500 cubic yards. Petroleum-impacted source material at and below the water table will be treated via the aforementioned in-situ groundwater treatment program.

8. Screening for indications of contamination (by visual means, odor, and monitoring with a photoionization detector [PID]) of excavated material during intrusive site work.
9. Decommissioning and removal of the 275-gallon fuel oil aboveground storage tank (AST) in the cellar in the northeastern part of the site, removal of the decommissioned UST in the northwestern part of the site, decommissioning/removal of any other encountered USTs, and/or associated appurtenances (e.g., fill lines, vent line, and electrical conduit) and off-site disposal of such during redevelopment in accordance with DER-10, 6 NYCRR Part 613.9, NYSDEC CP-51, and other applicable NYSDEC UST closure requirements. Collection of post-excavation soil samples per the requirements of NYSDEC DER-10, CP-51 and this RAWP in the event excavation extends below the proposed remedial depth for development.
10. Collection and analysis of confirmation soil samples for every 900 square feet of excavation base in accordance with DER-10 upon the completion of the remedial excavation to document post-remedial soil quality.
11. Import of backfill, where required, in compliance with a) the lower of RR and PGW SCOs; b) 6 NYCRR Part 360 regulations; and c) federal, state, and local rules and regulations for handling and transport of backfill.
12. Design and installation of sub-membrane depressurization (SMD) system components (including a continuous vapor barrier membrane) beneath the future building footprint.
13. Implementation of a groundwater monitoring program, including post-remedial groundwater monitoring well installation and sampling (monitoring well IDs MW01 through MW08), to document groundwater quality and verify that groundwater Remedial Action Objectives (RAOs) have been achieved.
14. Completion of a SMD Efficacy Sampling event prior to building occupancy. The sampling event will include pressure testing and indoor air sampling to evaluate efficacy of the SMD system and post-mitigation indoor air quality. Sampling will include collection of three indoor air samples (IA-01 though IA-03) located throughout the lowest level of building occupancy as approved by NYSDEC and NYSDOH.
15. Implementation of a contingent soil vapor extraction (SVE) system, if warranted, based on field conditions and post-excavation soil and soil vapor sampling results. In the north-central part of the site where complete excavation of VOC-impacted vadose-zone soils to the groundwater interface is proposed, the contingent SVE system will be considered only if site conditions prevent removal of VOC-impacted vadose zone soils. In the southeastern part of the site, the need for a contingent SVE system will be evaluated

based on the results of post-excavation soil vapor sampling completed at the proposed remediation target depth (10 feet bgs). If remedial excavation achieves the complete removal of vadose-zone VOC impacts and/or the soil vapor results do not indicate the need for active mitigation, the contingent SVE system will not be designed or installed.

16. Recording of an EE to memorialize the remedial action and the ECs and ICs to ensure that future owners of the site continue to maintain these controls as required.
17. Preparation of an SMP that describes management of the ECs and ICs – implementation of the SMP following completion of the remedy will be stipulated by the EE.

Additionally, in accordance with NYSDEC's green remediation principles and techniques from NYSDEC Program Policy DER-31: Green Remediation, the future on-site building would include, at a minimum, a 20-mil vapor barrier/waterproofing membrane on the foundation that may improve energy efficiency as an element of construction.

All activities associated with the Remedial Action, including permitting requirements and pretreatment requirements, will comply with applicable federal, state, and local laws, regulations, and requirements.

Remedial activities will be performed in accordance with this NYSDEC-approved RAWP and the anticipated NYSDEC-issued Decision Document. Deviations from the RAWP and/or Decision Document will be promptly reported to the NYSDEC for approval and fully explained in the Final Engineering Report (FER).

1.0 INTRODUCTION

This Remedial Action Work Plan (RAWP) was prepared on behalf of Montrose Meserole Owner LLC (the Participant) for the proposed development located at 172 Montrose Avenue in the East Williamsburg neighborhood of Brooklyn, New York (the site). The Participant plans to remediate the site in conjunction with a new affordable housing development under the New York State (NYS) Brownfield Cleanup Program (BCP), pursuant to the Brownfield Cleanup Agreement (BCA), Index No. C224417-05-25, for Site No. C224417, with the New York State Department of Environmental Conservation (NYSDEC), executed on June 9, 2025. A draft Remedial Investigation Report (RIR) was submitted to NYSDEC on December 15, 2026, in support of this RAWP.

This RAWP summarizes the nature and extent of contamination as determined from data gathered during the Remedial Investigation (RI) performed between August 11 and October 16, 2025, by Langan Engineering, Environmental, Surveying, Landscape Architecture and Geology, D.P.C. (Langan). It provides an evaluation of the remedial action alternatives, including a Track 1 cleanup and a Track 2 cleanup, and their associated costs, and identifies a preferred remedy. The remedy described in this document is consistent with the procedures defined in the NYSDEC Division of Environmental Remediation (DER) Program Policy: Technical Guidance for Site Investigation and Remediation (DER-10) and Green Remediation (DER-31), and complies with all applicable standards, criteria and guidance. The remedy described in this document also complies with all applicable Federal, State and local laws, regulations and requirements.

The April 2, 2026 Final RIR for the site was approved by the NYSDEC and New York State Department of Health (NYSDOH). NYSDEC and NYSDOH have determined the site does not pose a significant threat to human health and the environment.

1.1 Site Location and Description

The about 17,000-square-foot (±0.39 acre) site is located at 172 Montrose Avenue in the East Williamsburg neighborhood of Brooklyn, New York and is identified as Block 3062, Lot 12 on the Kings County Tax Map. The site is on the city block bordered by Montrose Avenue to the north, Humboldt Street to the east, Johnson Street to the south, and Avenue of Puerto Rico to the west. A site location map is provided as Figure 1. The site is improved with two connected one-story buildings. The eastern building is occupied by a tour bus company, and the western building is vacant. Two partial cellars are located in the northeastern part of the site. A site plan is provided as Figure 2.

According to the May 2025 ALTA Survey provided by Fehringer Surveying P.C. (Fehringer), the elevation of the site ranges from about elevation (el) 35.31 feet[1] on the eastern part of the site to el 33.23 on the western part of the site. The topography of the site is generally flat with the surrounding area gently sloping towards the northeast. A boundary survey is included in Appendix A.

1.2 Redevelopment Plan

The proposed development is a 13-story residential building with a cellar level. The cellar floor will contain mechanical and utility rooms, offices, and residential amenity space. The ground floor will contain offices, residential amenity space, and residential units. The second through 13th floor will house residential units. All residential units will be designated as affordable or transient housing. The proposed development plans are included as Appendix A.

1.3 Description of Surrounding Property

The site is in a mixed-use area with residential, commercial, institutional, and industrial properties. The following is a summary of adjacent and surrounding property usage:

Direction	Adjoining Properties	Surrounding Properties
North	Montrose Avenue followed by multi-family residential and mixed-use residential and commercial buildings	Multi-family residential buildings, public parks, and mixed residential and commercial buildings
East	A church and multi-family residential building	Multi-family residential and manufacturing buildings
South	Multi-family residential and mixed-use residential and commercial buildings	Multi-family residential and commercial buildings
West	Mixed-use residential and commercial building	Multi-family residential and mixed-use residential and commercial buildings

Land use within a half-mile radius is urban and includes residential, commercial, institutional, and industrial uses, public parks, and parking and vacant lots. The nearest ecological receptor is the English Kills branch of Newtown Creek, located approximately 0.5 miles northeast of the site. Sensitive receptors, as defined in DER-10, located within a half mile of the site include those listed below:

[1] Elevations in this RIR refer to North American Vertical Datum of 1988 (NAVD88), which is about 1.1 feet above mean sea level at Sandy Hook, NJ.

Number	Name (Approximate distance from site)	Address
1	K449 The Brooklyn Latin School (about 0.2 miles north of the site)	223 Graham Avenue Brooklyn, NY 11206
2	Uncommon Williamsburg Elementary School (about 0.2 miles west of the site)	140 Montrose Avenue Brooklyn, NY 11206
3	Green School: An Academy for Environmental Careers (about 0.2 miles north of the site)	223 Graham Avenue #337b Brooklyn, NY 11206
4	Lyons Community School (about 0.2 miles north of the site)	223 Graham Avenue Brooklyn, NY 11206
5	K454 - The Williamsburg High School of Art and Technology (about 0.2 miles north of the site)	223 Graham Avenue Brooklyn, NY 11206
6	IS 49 W.J. Gaynor (about 0.2 miles north of the site)	223 Graham Avenue Brooklyn, NY 11206
7	Bushwick United Early Learn (about 0.2 miles north of the site)	212 Graham Avenue Brooklyn, NY 11206
8	P.S. 196 Ten Eyck (about 0.2 miles northeast of the site)	207 Bushwick Avenue Brooklyn, NY 11206
9	MS 582 The Magnet School for Multimedia, Technology, and Urban Planning (about 0.2 miles northeast of the site)	207 Bushwick Avenue Brooklyn, NY 11206
10	Creative Academy (about 0.2 miles east of the site)	228 Bushwick Avenue Brooklyn, NY 11206
11	P.S. 147 Isaac Remsen (about 0.2 miles southeast of the site)	325 Bushwick Avenue Brooklyn, NY 11206
12	Young Women's Leadership School of Brooklyn (about 0.2 miles southeast of the site)	325 Bushwick Avenue Brooklyn, NY 11206
13	Most Holy Trinity School (about 0.2 miles southwest of the site)	153 Johnson Avenue Brooklyn, NY 11206
14	Central Brooklyn Seventh Day Adventist School (about 0.2 miles southwest of the site)	130 Boerum Street Brooklyn, NY 11206
15	Graham Child Care Center (about 0.2 miles north of the site)	222 Graham Avenue Brooklyn, NY 11206
16	Yve's Daycare (about 0.2 miles south of the site)	130 Humboldt Street, Apt 3H Brooklyn, NY 11206
17	Martinez Playground (about 0.2 miles north of the site)	195 Graham Avenue Brooklyn, NY 11206
18	Riddick, Saquana Daycare (about 0.3 miles southeast of the site)	370 Bushwick Avenue, Apt 4I Brooklyn, NY 11206
19	House Of Hope Group Family Daycare (about 0.3 miles southeast of the site)	370 Bushwick Avenue Brooklyn, NY 11206

Number	Name (Approximate distance from site)	Address
20	Teodora Rodriguez Group Family Day Care (about 0.3 miles south of the site)	130 Moore Street, Apt 4D Brooklyn, NY 11206
21	Torres Day Care Daycare (about 0.3 miles south of the site)	50 Manhattan Avenue, Apt 5D Brooklyn, NY 11206
22	The Baby Play Place Preschool (about 0.3 miles west of the site)	25 Boerum Street, Suite 7S Brooklyn, NY 11206
23	Sternberg Park (about 0.3 miles west of the site)	73 Montrose Avenue Brooklyn, NY 11206
24	P.S. 257 John F. Hylan (about 0.4 miles south of the site)	60 Cook Street Brooklyn, NY 11206
25	Grand Street Educational Campus High School (about 0.4 miles northeast of the site)	850 Grand Street Brooklyn, NY 11211
26	School of Rock (about 0.4 miles north of the site)	294 Graham Avenue Brooklyn, NY 11211
27	The High School for Enterprise, Business and Technology (about 0.4 miles northeast of the site)	850 Grand Street Brooklyn, NY 11211
28	Progress High School for Professional Careers (about 0.4 miles northeast of the site)	850 Grand Street Brooklyn, NY 11211
29	East Williamsburg Scholars Academy (about 0.4 miles northeast of the site)	850 Grand Street Brooklyn, NY 11211
30	Williamsburg Charter High School (about 0.4 miles southeast of the site)	198 Varet Street Brooklyn, NY 11206
31	P.S. 018 Edward Bush (about 0.4 miles northwest of the site)	101 Maujer Street Brooklyn, NY 11206
32	Stagg Street Center for Children (about 0.4 miles northwest of the site)	77 Stagg Street Brooklyn, NY 11206
33	Young Garden Day Care (about 0.4 miles west of the site)	11 Meserole Street Brooklyn, NY 11206
34	Whipple Learning Cove (about 0.4 miles southwest of the site)	48 Whipple Street, Apt 1F Brooklyn, NY 11206
35	Queen of the Rosary Academy (about 0.5 miles northeast of the site)	11 Catherine Street Brooklyn, NY 11211
36	Small World Day Care Center (about 0.5 miles north of the site)	211 Ainslie Street Brooklyn, NY 11211

2.0 DESCRIPTION OF REMEDIAL INVESTIGATION FINDINGS

The RI was completed in accordance with 6 NYCRR Part 375, DER-10, and the NYSDOH Guidance for Evaluating Soil Vapor Intrusion in the State of New York (October 2006 and subsequent updates) between August 11 and October 16, 2025 to investigate potential Areas of Concern (AOC) and to determine, to the extent practicable, the nature and extent of contamination in soil, groundwater, and soil vapor. A supplemental SVI evaluation was conducted on February 13, 2026, at the request of NYSDOH to further inform potential for on- and off-site vapor intrusion during the heating season. The scope of the RI and supplemental SVI evaluation included the field tasks listed below to supplement the data and findings of previous investigations.

2.1 Field Investigation

The RI consisted of the following:

Geophysical Survey

- Completion of a geophysical survey to identify potential underground storage tanks (USTs) and utilities and to clear sample locations from physical and/or subsurface utilities and structures

Soil Borings and Sampling

- Advancement of 44 soil borings to a maximum depth of 56 feet below grade surface (bgs)
- Continuous field screening of recovered soil for environmental impacts using visual and olfactory methods and with a photoionization detector (PID) equipped with a 10.6 electron volt (eV) lamp
- Collection of 107 grab soil samples (plus five quality assurance/quality control [QA/QC] samples) for laboratory analysis

Monitoring Well Installation and Sampling

- Installation and development of ten permanent monitoring wells
- Collection of one groundwater sample from each of the newly installed permanent monitoring well, for a total of 10 groundwater samples (plus one QA/QC sample) for laboratory analysis
- Surveying and gauging of existing and newly installed monitoring wells to evaluate groundwater elevation

Soil Vapor and Ambient Air Sampling

- Installation of six temporary sub-slab vapor sampling points
- Collection of six sub-slab, six co-located indoor air and two ambient air samples for laboratory analysis.

The supplemental SVI evaluation consisted of the following:

- Installation of six temporary sub-slab vapor points to a depth of about 6 inches bgs
- Collection of one sub-slab vapor sample from each sub-slab vapor point, six co-located indoor air samples, and one ambient air sample for laboratory analysis.

2.1.1 Geophysical Survey

On August 11, 2025, NOVA Geophysical Services of Douglaston, New York completed a geophysical survey under the supervision of Langan field personnel. NOVA used ground-penetrating radar (GPR) and electromagnetic detection equipment to identify potential USTs and locate buried utilities and anomalies across the site. A copy of the geophysical survey report presenting these findings is included in Appendix E of the RIR.

2.1.2 Soil Investigation

A total of 44 soil borings were advanced during the RI by AARCO Environmental Services, Corp. (AARCO) and Lakewood Environmental Services, Corp. (Lakewood) of Lindenhurst, New York. Boring locations were selected to evaluate potential AOCs and to supplement the previous environmental investigations. Maps showing the boring locations are presented as Figures 3A, 3B, and 3C. The AOCs are shown on Figure 3D. The following table indicates the borings associated with each AOC.

AOC	Associated Soil Borings
AOC 1 – Historical Site Operations	RISB01-RISB19, RID07-RID15
AOC 2 – Petroleum Storage and Related Impacts in Soil and Groundwater	RISB02-RISB05, RISB15-RISB19, RISB20-RISB25, RID16-RID19
AOC 3 – NYSDEC Spill No. 2407320	RISB01, RISB13, RISB14, and RID01-RID05

Soil borings were advanced to depths between 12 and 56 feet bgs across the site footprint (el 21.93 feet to -21.06 feet). Soil boring depth was determined based on field observations during installation. Details are summarized below:

- Borings RISB01 through RISB04 and RISB06 through RISB18 were advanced to depths ranging from 32 to 45 feet bgs (el 1.54 to -10.06)

- Borings located within the partial cellar along the northern part of the site (RISB05 and RISB19) were advanced to 5 feet and 28 feet (el 22.42 to -0.58), respectively, within the cellar
- Sidewalk borings RISB20 through RISB25, were advanced to depths ranging from 20 to 50 feet bgs, (el 33.84 to -16.16)
- Delineation borings RID01 through RID06 were advanced to depths ranging from 16 to 17 feet bgs (el 16.57 to -17.57)
- Delineation borings RID07 through RID11 and RID13 were advanced to 12 feet bgs (el 22.94) and RID12 and RID14 were advanced to 20 feet bgs (el 14.94)
- Delineation borings RID16 through RID19 were advanced to depths ranging from 20 to 56 feet bgs (el 15.01 to -20.99)

Discrete soil samples were collected from the surface to the termination depth of each boring and were screened for visual, olfactory, and instrumental evidence of environmental impacts and visually classified for soil type, grain size, texture, and moisture content. Instrument screening for the presence of volatile organic compounds (VOCs) was performed with a PID equipped with a 10.6-eV lamp. Langan personnel documented the work, logged the soil type, screened the soil samples for environmental impacts, and collected environmental samples for laboratory analyses. Soil boring logs are included as Appendix D of the RIR.

During implementation of the RI, 107 grab soil samples were collected for laboratory analysis. Generally, three grab soil samples were collected from each soil boring. The first sample was collected within the upper two feet of fill. A second sample was collected from the interval exhibiting the greatest degree of impacts (based on the presence of staining, odor, and/or PID readings above background), or from the bottom of the fill layer if no impacts were observed. A third sample was collected from the first underlying depth interval without evidence of impacts or fill (i.e., native soil). In soil borings where petroleum impacts were observed at or below the water table beneath soil with no apparent petroleum impacts (i.e. soil borings in the northeastern part of the site), two additional samples were collected from the interval exhibiting greatest impacts below the water table and first underlying depth interval without evidence of impacts. Field evidence of impacts was not observed in sidewalk soil borings RISB20, RISB21 and RISB24; therefore, samples were not collected from these locations.

Supplemental delineation borings not originally proposed in the RIWP were advanced on the western and southern parts of the site to further evaluate AOCs 1 and 2 after visual, olfactory, and instrumental indications of petroleum-like impacts were identified in soil borings advanced within these areas. Two soil samples were collected from delineation borings RID07 through RID15 and RID19. The first sample was collected at the depth interval exhibiting the greatest

degree of impacts, and the second sample was collected from the first underlying depth interval without evidence of impacts.

Soil boring locations are presented on Figures 3A, 3B and 3C.

2.1.3 Groundwater Investigation

Langan field personnel documented the conversion of ten soil borings into permanent groundwater monitoring wells. One groundwater sample was collected from each of the monitoring wells to characterize groundwater conditions and to investigate potential groundwater impacts associated with the AOCs. One duplicate groundwater sample was also collected. RI monitoring well locations are presented on Figure 4A. A groundwater contour map is included as Figure 4B.

2.1.4 Sub-Slab Vapor Investigation

NYSDEC DER-10 requires an assessment of soil vapor for contaminated sites to evaluate the potential for exposure to VOCs through vapor intrusion into occupied spaces. A total of six temporary sub-slab vapor points and co-located indoor air samples were installed across the site's footprint during the RI to identify potential impacts associated with historical site use. These locations were re-installed during the February 2026 supplemental SVI evaluation, for collection of additional sub-slab and co-located indoor air samples. Prior to sample collection, an NYSDOH Indoor Air Quality Questionnaire and Building Surveys were completed to document the presence of equipment or chemicals that could interfere with the laboratory analytical results. The buildings were screened with a PID that can detect organic vapors at concentrations of parts per billion (ppb) during the indoor air survey. Three outdoor ambient air samples were collected for QA/QC purposes. Sub-slab vapor and indoor air sample locations are presented on Figures 5A and 5B.

2.1.5 Chemical Analytical Work Performed

The laboratory analyses performed on the soil, groundwater, soil vapor, indoor air, and ambient air samples collected are summarized below by media:

- Soil samples were analyzed for Part 375/Target Compound List (TCL) VOCs and semivolatile organic compounds (SVOC), polychlorinated biphenyls (PCB), pesticides, herbicides, Part 375/Target Analyte List (TAL) metals including hexavalent and trivalent chromium, cyanide, 1,4-dioxane, and per- and polyfluoroalkyl substances (PFAS)
- Soil samples collected from delineation borings were analyzed for Part 375/TCL VOCs and SVOCs, only.
- Five groundwater samples were analyzed for Part 375/TCL VOCs, SVOCs, PCBs, herbicides, pesticides, TAL metals (total and dissolved), trivalent and hexavalent

chromium, total cyanide, PFAS, and 1,4-dioxane. A dedicated pair of nitrile gloves were donned to collect each PFAS sample to limit cross-contamination.

- Five groundwater samples, collected from monitoring wells installed as part of the petroleum delineation scope were analyzed for Part 375/TCL VOCs and SVOCs, only.
- Sub-slab vapor and ambient air samples were analyzed for VOCs by United States Environmental Protection Agency (USEPA) Method TO-15

2.1.6 Summary of Remedial Investigation Findings

The following conclusions are based on data collected during the 2025 RI and 2026 supplemental SVI evaluation. Soil, groundwater, sub-slab vapor and indoor air analytical results are shown on Figures 3A, 3B, 3C, 4A, 5A and 5B. The findings summarized herein are based on qualitative data (field observations and instrumental readings) and laboratory analytical soil, groundwater, sub-slab vapor and indoor air sample results. Findings and conclusions are as follows:

1. Stratigraphy: The stratigraphy of the site consists of a fill layer that extends from below the surface grade to about 1 to 15 feet bgs, which corresponds to elevations of about el 34.08 and el 18.07. Non-native fill predominantly consists of dark brown to tannish brown fine-grained sand with varying amounts of silt, gravel, concrete, wood, and brick. The non-native fill layer is underlain by native soil that predominantly consists of orangish brown to tannish brown, fine- to medium-grained sand with varying amounts of silt, clay, and gravel, which extended to the termination depth of each boring. Bedrock was not encountered in any of the soil borings.
2. Hydrogeology: Groundwater depth ranged from about 28.20 and 29.15 feet bgs corresponding to el 4.98 to 5.07. Groundwater elevation is highest in the southwestern part of the site, and groundwater flows to the northeast.
3. Petroleum-Impacted Soil and Groundwater: Petroleum impacts were identified in soil and/or groundwater in the northwestern, northeastern and southeastern parts of the site. Petroleum-impacted soil exceeding the Title 6 of the New York Codes, Rules and Regulations (NYCRR) Part 375 Unrestricted Use (UU), Protection of Groundwater (PGW), and/or Restricted Use-Restricted Residential (RR) Soil Cleanup Objectives (SCOs) and groundwater exceeding the NYSDEC Technical and Operational Guidance Series (TOGS) 1.1.1 Ambient Water Quality Standards and Guidance Values (SGV) remain across roughly 30% of the site, about 5,250 square feet, at depths between surface grade and 51 feet bgs on-site and between surface grade and 47 feet bgs on the Montrose Avenue sidewalk outside the northeastern part of the site. Petroleum impacts appear to be related to historic use of the site and releases from historic on-site petroleum bulk

storage operations. The petroleum impacts were vertically and horizontally delineated during the RI.

4. Soil and Groundwater Impacts from Historical Operations: SVOCs, PCBs, pesticides, and metals were detected at concentrations above the Part 375 UU, PGW, and/or RR SCOs. Concentrations of SVOCs, PCBs, pesticides, and metals are attributed to either releases from historical operations or the quality of backfill used during historical development of the site. No on-site source of chlorinated volatile organic compounds (CVOCs) was identified. The presence of SVOCs in groundwater is of the site are attributed to entrained fill sediment. The presence PFAS in soil is consistent with typical non-native fill in New York City (NYC). The presence of PFAS in groundwater is consistent with regional groundwater quality; concentrations were not indicative of an on-site source or release.
5. CVOC and Petroleum-Related Vapor: Petroleum-related VOCs and CVOCs were detected in sub-slab vapor, indoor air and ambient air samples and are attributed to current and historic site operations, historical petroleum bulk storage and/or an unknown source.

Sufficient analytical data were gathered during the RI and supplemental SVI evaluation to establish site-specific soil cleanup levels and to develop a remedy for the site. The remedy will be described and evaluated in the forthcoming RAWP prepared in accordance with New York State BCP guidelines. The remedy will address the impacts to soil, groundwater, and soil vapor described in this RIR.

2.1.7 Significant Threat

NYSDEC and NYSDOH have determined that the site is not a significant threat to human health and the environment.

2.2 Site History

2.2.1 Historical Site Use

A review of historical records revealed that the site is in a densely developed urban area that has been characterized by residential, commercial, and institutional uses since at least 1887. Historically, the site was occupied by commercial stores (1887 to 1950), a carpenter (1887), residential housing (1934 to 1949), an oil burner repair company (1949 to 1973), a private garage with petroleum bulk storage (1950 to 1986), a private garage (1964 to 2007), an auto repair facility (1965 to 1976), a mobile steam boiler rental/repair company (1970 to 2017), a mobile electric generator company (1985 to 1997), a solar energy company (2005), and a locksmith (2013). The site was purchased by the current joint property owner in 2017, and the western and eastern buildings were operated by Overton Studios, a creative agency, and GoGo Bus Tours, a tour bus

company, respectively. Currently, GoGo Bus Tours continues to operate in the eastern building, and the western building is vacant.

2.2.2 Previous Environmental Reports

The following previous environmental reports were reviewed as part of this RAWP and are summarized below.

- June 24, 2014 Phase I Environmental Site Assessment (ESA), prepared by Hydro Tech Environmental, Corp. (Hydro Tech)
- August 24, 2015 Phase II Subsurface Investigation Report, prepared by Environmental Business Consultants, Inc. (EBC)
- July 25, 2025 Spill Investigation Summary Report, prepared by Langan

The Phase I ESA, Phase II Subsurface Investigation and the Spill Investigation Summary Reports are included as Appendix B of the RIR.

June 24, 2014 Phase I ESA Report, prepared by Hydro Tech

Hydro Tech prepared a Phase I ESA in June 2014 for Mobile Steam Boiler. The Phase I ESA identified the following recognized environmental conditions (REC):

- Known presence of USTs
- Historical and current use of the site as an oil burner repair facility
- Historical use of the site as a motor vehicle repair shop
- A potential vapor encroachment condition (VEC) because of a dry-cleaning facility located about 90 feet southwest and upgradient of the site

August 24, 2015 Phase II Subsurface Investigation Report, prepared by EBC

EBC conducted a Phase II subsurface investigation on behalf of Cornell Realty Management for the 172-184 Montrose Avenue property between July 9 and August 10, 2015. The investigation consisted of a geophysical survey, advancement of 12 soil borings, installation of three temporary groundwater monitoring wells, and collection of 12 soil samples and three groundwater samples. Soil and groundwater samples were analyzed for Commissioner Policy (CP)-51 list VOCs and SVOCs. Field observations and laboratory analytical results are summarized below:

- GPR Survey Results: The GPR survey identified four USTs along the northern boundary of the site adjacent to the sidewalk along Montrose Avenue. The UST locations were consistent with fill ports identified within the sidewalk slab and above-grade vent pipes identified along the exterior of the building.

- Site Geology and Hydrogeology: Fill was observed from surface grade to about 5 feet bgs and consisted primarily of brown silty sand with varying amounts of gravel, brick, and pockets of compacted ash. This layer is underlain by brown to sandy silt from about 5 feet bgs to the terminal depth of the borings (about 35 feet bgs). Bedrock was not encountered during the subsurface investigation. Groundwater was encountered between about 25 and 30 feet bgs.
- Soil: Petroleum-like impacts (i.e., staining, odors, and PID readings up to 297 parts per million [ppm]) were observed in four soil borings (B1, B2, B8, and B10) located in the northeastern part of the site at depths ranging from 1 to 35 feet bgs, and soil boring B12 located on the northwestern part of the site from about 10 to 15 feet bgs. VOCs and SVOCs were detected in soil at concentrations exceeding UU, RR and/or PGW SCOs.
- Groundwater: Petroleum-related VOCs were reported in groundwater above NYSDEC SGVs.

Based on petroleum impacts to soil and groundwater documented in the August 2015 Phase II ESI, Spill No. 1505573 was reported to the NYSDEC on August 24, 2015. According to the spill listing, EBC prepared a RAWP for the former prospective buyer; however, this formerly proposed RAWP was not implemented because the related property transaction was terminated. The most recent correspondence in the listing (November 2016) further states that remediation will not be implemented until the property is sold and the existing buildings are demolished. No further investigation or remedial work has been documented at the site.

July 25, 2025 Spill Investigation Summary Report, prepared by Langan

Langan conducted a spill investigation on behalf of the Participant for the properties located at 170 Montrose Avenue and 172 Montrose Avenue on December 20, 2024, and from May 14 to June 16, 2025, respectively, to evaluate the extent of soil and groundwater contamination resulting from Spill No. 2407320. The spill was reported to NYSDEC on November 20, 2024, after a 1,000-gallon UST was punctured during a geotechnical investigation, resulting in free petroleum product and oily water impacting the cellar of the adjacent Lot 11 building, as observed by the Lot 11 building owner. Subsequent remediation efforts related to this spill included emptying, cleaning, and decommissioning of the UST on Lot 12 by AARCO Environmental Services, Inc. of Lindenhurst, New York, which was completed from November 22 to 25, 2024, and clean-up and remediation of the Lot 11 cellar by SERVPRO of Garden City, New York, which was carried out between November 20, 2024 and February 13, 2025. The investigation included the advancement of eight soil borings, installation of one permanent groundwater monitoring well, and collection of soil and groundwater samples. Soil and groundwater samples were analyzed for

CP-51-list VOCs and SVOCs. Field observations and laboratory analytical results are summarized below:

- Total xylenes and SVOCs were observed above the NYSDEC CP-51 Soil Cleanup Levels (SCLs) for Gasoline and Fuel Oil Contaminated Soils in one shallow soil boring, SB01, located on the off-site Lot 11. VOCs and SVOCs were detected below the SCLs in all remaining soil samples collected on- or off-site. While residual petroleum impacts related to historical operations and petroleum bulk storage (e.g., elevated PID readings, petroleum odor, staining) were observed within the investigated area, evidence of gross impacts (e.g., presence of light nonaqueous-phase liquid [LNAPL], positive sheen) related to Spill No. 2407320 were not observed in any soil borings.
- Groundwater analytical results identified one SVOC (benzo[a]anthracene) above the SGVs in both total and lab filtered groundwater samples collected from permanent monitoring well, MW01; VOCs were not detected above SGVs in the groundwater samples. Benzo(a)anthracene was also identified in the lab-filtered field blank. Based on these results, the presence of benzo(a)anthracene may be indicative of entrained sediment consisting of non-native fill and/or contamination present at the lab, and therefore not representative of dissolved-phase groundwater conditions at the site. Evidence of gross impacts (presence of LNAPL, sheen, discoloration) related to Spill No. 2407320 were not observed at the water table or in purged groundwater.

2.3 Geological Conditions

2.3.1 Fill

The site is underlain by a fill layer that extends from below the surface cover to depths ranging from below the surface cover to about 1 foot to 15 feet bgs, which correspond to elevations of about el 34.08 and 18.07. The bottom of the fill layer was observed to be shallow in the northwestern (RISB07 and RISB12) and southeastern (RID07 trough RID15) parts of the site. The bottom of the fill layer was observed to be deepest in the northern part of the site (RID04). The fill predominantly consists of dark brown to tannish brown, fine-grained sand with varying amounts of silt, gravel, concrete, wood, and brick.

2.3.2 Native Soil Layers

The fill layer is underlain by native soil that predominantly consists of orangish brown to tannish brown, fine- to medium-grained sand with varying amounts of silt, clay, and gravel, which extended to the termination depth of each boring.

2.3.3 Bedrock

Bedrock was not encountered during the RI, the July 2025 spill investigation and the August 2025 geotechnical investigation conducted by Langan.

2.3.4 Hydrogeology

Synoptic groundwater level measurements were collected from permanent groundwater monitoring wells on October 16, 2025. Groundwater depth ranged from about 28.20 to 29.15 feet bgs, corresponding to el 4.98 to 5.07. Generally, groundwater elevation is highest in the southwestern part of the site and flows to the northeast. Groundwater contours are shown in Figure 4B.

2.4 Conceptual Site Model

A conceptual site model (CSM) was developed based on the findings of the RI and previous investigations to produce a simplified framework for understanding the distribution of impacted materials, potential migration pathways, and potentially complete exposure pathways.

Potential Sources of Contamination

Potential sources of contamination have been identified as historical site uses and backfilling activities, known on-site petroleum bulk storage releases, and/or an unknown source.

The findings of the RI indicate that petroleum-related impacts to soil and/or groundwater in the northwestern, northeastern and southeastern parts of the site are attributed to historic site operations and/or releases from petroleum bulk storage.

Historical development and backfilling activities and historical site use may be a source of SVOCs, PCBs, pesticides, and metals that were detected above the UU, PGW and/or RR SCOs across the site footprint.

PFOA and PFOS were identified in one soil sample and groundwater across the site; however, an on-site source was not identified.

Petroleum-related and CVOCs detected in soil vapor and indoor air are attributed to historical and current site uses, former petroleum bulk storage on-site and/or an unknown source.

Exposure Media

The impacted media include soil, groundwater, and to a lesser extent, soil vapor. Petroleum-related nuisance conditions and/or detections of petroleum-related VOCs and naphthalene above the UU, PGW, and/or RR SCOs were identified in soil between surface grade and 12 feet bgs in the northwestern part of the site, between surface grade and 17 feet bgs, and at the water table ranging from depths of 26 to 48 feet bgs in the northeastern part of the site and beneath the Montrose Avenue sidewalk, and between surface grade and 10 feet bgs in the southeastern part

of the site. SVOCs, PCBs, metals, and pesticides were detected at concentrations above the applicable Part 375 UU, PGW and/or RR SCOs in soil samples throughout the site. Groundwater samples collected from monitoring wells across the site contained VOCs, SVOCs, metals, PFOA, and PFOS above the SGVs (or guidance values for PFAS). Groundwater samples collected from monitoring wells in the northwestern and northeastern parts of the site contained petroleum-related VOCs and naphthalene above the SGVs, with the highest VOC concentrations occurring in RIMW04. Petroleum-related VOCs and CVOCs were detected in sub-slab and indoor air samples across the site and are likely associated with historical and/or current site operations, former petroleum bulk storage on-site and/or unknown sources.

Receptor Populations

The site is currently improved with two connected one-story buildings and two partial cellars in the northeastern part of the site. The eastern building is occupied by a tour bus company, and the western building is vacant. Current receptor populations are limited to employees and visitors of the tour bus company and the public and pedestrians adjacent to the site. During site development, human receptors will consist of construction and remediation workers, authorized guests visiting the site, and the public and pedestrians adjacent to the site. Under future conditions, human receptors may include residential use occupants, employees, and the nearby community, including children.

2.5 Contamination Conditions

2.5.1 Description of Areas of Concern

Based on the site observations, the site development history, and the findings of previous environmental reports, the AOCs were identified during the RI and are described below. The AOCs are shown on Figure 3D.

2.5.1.1 AOC 1: Historic Site Operations

The site has historically been used for various commercial and industrial purposes, including an oil burner repair facility (1949 to 1973), a garage with petroleum bulk storage (1950 to 1986), an auto repair facility (1965 to 1976), and a steam boiler rental and repair facility (1970 to 2017). The previous site investigation was focused on a localized area of the site to evaluate soil and groundwater impacts related to petroleum bulk storage and included a limited analytical analysis. Additionally, no soil vapor data existed for the site.

2.5.1.2 AOC 2: Petroleum Storage and Related Impacts in Soil and Groundwater

The 2014 Hydro Tech Phase I ESA identified five fill ports along the site building adjoining sidewalk and two fill ports attached to the building exterior during the site reconnaissance, indicating the presence of on-site USTs. Seven associated vent pipes we also observed along

the building exterior and roof. Based on the information provided during the site reconnaissance, the USTs may be related to historic site operations including former auto repair and oil burner repair operations. Four ASTs were also observed, including one inactive 550-gallon fuel oil AST, two active 275-gallon ASTs containing unknown product, and one 275-gallon fuel oil AST, located in the partial cellar, and at-grade in the east-central and north-central parts of the building, respectively. Additionally, the 2015 Phase II investigation identified petroleum-related VOCs in soil and groundwater in the northern part of the site at concentrations above the NYSDEC 6 NYCRR UU, RR, and PGW SCOs and/or NYSDEC SGVs (NYSDEC Spill No 1505573). A maximum PID reading of 297 ppm, petroleum-like odors, and staining were observed between 1 and 35 feet bgs in soil borings B1, B2, B8, and B10 located on the northeastern part of the site, and between 10 and 15 feet bgs in boring B12 located on the northwestern part of the site. UST anomalies were identified in these locations during the geophysical survey conducted as part of the 2015 Phase II subsurface investigation.

2.5.1.3 AOC 3: NYSDEC Spill No. 2407320

On November 20, 2024, while drilling geotechnical soil borings on the site, GeoDesign and its drilling subcontractor MTL penetrated an estimated 1,000-gallon UST in the northwestern corner of Lot 12, resulting in free petroleum product and oily water impacting the cellar of the adjacent Lot 11 building, as observed by the Lot 11 building owner. A spill was reported to the NYSDEC, and Spill No. 2407320 was assigned to Lot 11; this spill case remains open pending further investigation and remediation and closure by the Participant under the BCP. Preliminary spill response actions, including clean-up of the impacted Lot 11 building and decommissioning of the on-site UST, were carried out between November 2024 and February 2025. A spill investigation was conducted by Langan in May/June 2025. Due to access limitations with the drill rig and proximate live electrical equipment presenting a safety hazard, the spill investigation soil boring SB08 could not be advanced. Additionally, SB09/RMW01 could not be advanced to its proposed terminal depth of 35 feet bgs due to obstructions; therefore, potential impacts from the spill may not have been fully investigated yet.

2.5.2 Identification of Standards, Criteria and Guidance

The following standards, criteria, and guidance are typically applicable to remedial action projects in New York State, and were consulted and adhered to as applicable:

- 29 Code of Federal Regulations (CFR) Part 1910.120 – Hazardous Waste Operations and Emergency Response
- 6 NYCRR Part 371 – Identification and Listing of Hazardous Wastes
- 6 NYCRR Part 372 – Hazardous Waste Manifest System and Related Standards for Generators, Transporters and Facilities

- 6 NYCRR Subpart 373-4 – Facility Standards for the Collection of Household Hazardous Waste and Hazardous Waste from Conditionally Exempt Small Quantity Generators
- 6 NYCRR Subpart 374-1 – Standards for the Management of Specific Hazardous Wastes and Specific Types of Hazardous Waste Management Facilities
- 6 NYCRR Subpart 374-3 – Standards for Universal Waste
- 6 NYCRR Part 375 – Environmental Remediation Programs
- 6 NYCRR Part 376 – Land Disposal Restrictions
- 6 NYCRR Part 750 – State Pollutant Discharge Elimination System (SPDES) Permits
- 12 NYCRR Part 56 – Industrial Code Rule 56 (Asbestos)
- CP-43 – CP on Groundwater Monitoring Well Decommissioning (December 2009)
- CP-51 – Soil Cleanup Guidance (2010)
- DER-10 – Technical Guidance for Site Investigation and Remediation (May 3, 2010)
- DER-23 – Citizen Participation Handbook for Remedial Programs (March 2010)
- DER-31 – Green Remediation (Jan 2011)
- NYSDOH Guidance for Evaluating Soil Vapor Intrusion in the State of New York (October 2006, with updates)
- TOGS 1.1.1 – Ambient Water Quality Standards & Guidance Values and Groundwater Effluent Limitations
- USEPA OSWER Directive 9200.4-17 – Use of Monitored Natural Attenuation at Superfund, Resource Conservation And Recovery Act (RCRA) Corrective Action, and Underground Storage Tank Sites (December 1997)
- Screening and Assessment of Contaminated Sediment (Division of Fish, Wildlife and Marine Resources, June 2014)
- NYSDEC – Sampling, Analysis, and Assessment of PFAS Under NYSDEC Part 375 Remedial Programs (April 2023)

2.5.3 Soil Contamination

Petroleum-related VOCs and naphthalene concentrations above regulatory standards detected in soil in the northwestern, northeastern and southeastern parts of the site are attributed to releases from on-site petroleum bulk storage and historic site operations. The depths of petroleum impacts were delineated vertically and horizontally based on visual/olfactory impacts and PID readings above background, and/or analytical data indicating the absence of petroleum-related

VOCs and naphthalene. Petroleum-impacted soil was identified in three areas of the site: an about 500-squre-foot area in the northwestern part of the site between surface grade and 12 feet bgs; an about 950 square-foot are in the southeastern part of the site between surface grade and 10 feet bgs; and an about 3,400 square-foot area in the northeastern part of the site and an additional about 1,700 square feet beneath the adjacent Montrose Avenue sidewalk between surface grade and 17 feet bgs and between 26 and 48 feet bgs. Evidence of contamination in the deeper impacted interval on the northeastern part of the site was observed at and below the water table

Non-native fill predominantly consisting of dark brown to tannish brown, fine-grained sand with varying amounts of silt, gravel, concrete, wood, and brick was encountered up to 13 feet bgs. SVOCs, PCBs, metals, and pesticides detected at concentrations above regulatory standards are associated with historical operations or the quality of backfill used during historical development of the site. No historical use consistent with PFOS or PFOA was identified at the site. The presence of PFAAS in soil is consistent with typical non-native fill in NYC.

Soil sample analytical results compared to the UU, RR and PGW SCOs for all soil/fill are shown in Figures 3A, 3B and 3C and Tables 1A and 1B.

2.5.5 Groundwater Contamination

Evaluation of the groundwater analytical results identified VOCs, SVOCs, metals, and PFAS above the SGVs (or guidance values for PFAS). Elevated PID readings and/or petroleum-like odors were observed during groundwater sampling at monitoring wells RIMW01, RIMW04, RIMW12 and RIMW17. Petroleum-related VOC and naphthalene concentrations above SGVs were identified in RIMW01 and RIMW04. Petroleum impacts in groundwater were delineated horizontally by the absence of visual/olfactory impacts and PID headspace readings above background, and/or the absence of petroleum-related VOCs and naphthalene above SGVs in monitoring wells RIMW12, RIMW17, RIMW19, RIMW21, RIMW24 and RIMW25.

SVOCs detected in soil were also identified in groundwater at concentrations above SGVs; however, non-native fill at this site is not in contact with groundwater. 1,2-Dichlorobenzene and nitrobenzene were not detected in soil samples; therefore, the presence of SVOCs in groundwater is attributed to entrained sediment and/or an unknown off-site source. Dissolved metals detected in groundwater above the SGVs (iron, manganese, and sodium) are attributed to regional groundwater conditions. PFOA and PFOS were identified in groundwater samples site-wide above the guidance values; however, an on-site source was not identified. PFOA and PFOS concentrations in groundwater are consistent with regional groundwater quality and not indicative of an on-site source or release.

Groundwater sample analytical results compared to the SGVs are included in Figure 4A and Table 1C.

2.5.6 Soil Vapor Contamination

Petroleum-related VOCs and CVOCs identified in sub-slab vapor, indoor air and ambient air samples may be the result of historical and/or current site uses, releases from on-site petroleum bulk storage, and/or an unknown source.

Sub-Slab Vapor and Indoor Air Analytical Results are shown in Figures 5A and 5B and Tables 1D and 1E.

2.6 Environmental and Public Health Assessments

2.6.1 Qualitative Human Health Exposure Assessment

Based upon the CSM and the review of environmental data, partial on-site exposure pathways appear to be present under current conditions, and in the absence of engineering controls (EC), complete on-site exposure pathways could potentially exist during construction/remediation and future conditions.

Complete exposure pathways have the following five elements: 1) a contaminant source; 2) a contaminant release and transport mechanism; 3) a point of exposure; 4) a route of exposure; and 5) a receptor population. A discussion of the five elements comprising a complete pathway as they pertain to the site is provided below.

Current Conditions

Contaminant sources include petroleum-impacted soil, groundwater and soil vapor related to historic petroleum bulk storage and historical site operations, non-native fill with varying concentrations of VOCs, SVOCs, PCBs, metals and pesticides; VOC-, SVOC-, metals-, and PFAS-impacted groundwater; and VOC-impacted soil vapor.

Contaminant release and transport mechanisms include contaminated soil, groundwater and soil vapor (dermal, ingestion, inhalation). Under current conditions, the likelihood of human exposure is limited, as 1) the site is covered by concrete site cover and site access is restricted to employees, ownership and authorized visitors; 2) the site is not a source of drinking water; and 3) soil vapor exposure is limited since the site has floor-to-ceiling bay doors open for ventilation during business hours and is partially vacant.

Construction/Remediation Activities

During development and remediation, the contaminant sources are the same as for current conditions. Points of exposure include disturbed and exposed soil during excavation, dust and organic vapors generated during excavation. Routes of exposure include ingestion and dermal absorption of contaminated soil and inhalation of dust and vapor arising from contaminated soil.

The receptor population includes construction and remediation workers and, to a lesser extent, the public adjacent to the site.

The potential for completed exposure pathways is present since all five elements exist; however, the risk will be minimized by the implementation of appropriate health and safety measures, such as monitoring the air for organic vapors and dust, using vapor and dust suppression measures, cleaning truck undercarriages before they leave the site to prevent off-site soil tracking, maintaining site security, and wearing the appropriate personal protective equipment (PPE).

Proposed Future Conditions

For the proposed future conditions, a Track 2 cleanup to Restricted-Residential Use criteria is anticipated; residual contaminants may remain on-site and would, to a lesser extent, include those listed under current conditions. In this scenario, if institutional and/or engineering controls (IC/EC) are not implemented, points of exposure would include exposure during any future soil-disturbing activities. The receptor population would include potential building tenants and/or employees, visitors, and maintenance workers. The possible routes of exposure can be avoided or mitigated by the implementation of ICs, such as a Site Management Plan (SMP) and Environmental Easement (EE), if necessary.

Human Health Exposure Assessment Conclusions

1) Under current conditions, and in the absence of engineering controls and protective measures, there is a marginal risk for exposure. The primary exposure pathways are dermal contact, ingestion and inhalation of soil, dust, soil vapor or groundwater by authorized site visitors in instances where the impermeable site cover is compromised or during site investigation. The exposure risks can be avoided or minimized by following the appropriate Health and Safety Plan (HASP) and vapor and dust suppression measures, and by implementing a Community Air Monitoring Program (CAMP) during intrusive activities.
2) In the absence of monitoring and protective measures, there is a moderate risk of exposure during the construction and remediation activities. The primary exposure pathways are:
    a. Dermal contact, ingestion and inhalation of contaminated soil by construction workers.
    b. Dermal contact, ingestion and inhalation of soil (dust) by the community in the vicinity of the site.

These exposure risks can be avoided or minimized by implementing CAMP and by following the appropriate HASP, vapor and dust suppression, site security measures, and a NYSDEC-approved RAWP.

3) The existence of a complete exposure pathway for site contaminants to human receptors under future conditions is unlikely, as the site will be remediated to meet restricted-residential cleanup criteria. Groundwater quality will improve as a result of the proposed in-situ groundwater treatment remedy. Additionally, regional groundwater is not used as a potable water source in New York City, so exposure to regional groundwater contaminants is unlikely.
4) It is possible that a complete exposure pathway exists for the migration of site contaminants to off-site human receptors for current, construction phase, or future conditions. Monitoring and control measures would be used during remediation and construction to prevent completion of this pathway. Under future conditions, the site will be remediated, and ECs and ICs will be implemented, if necessary, to prevent completion of this pathway.

2.6.2 Fish & Wildlife Remedial Impact Analysis

NYSDEC and NYSDOH have determined that the site is not a significant threat to human health and the environment.

2.7 Remedial Action Objectives

Based on the results of the RI, the following Remedial Action Objectives (RAOs) have been identified for the site.

2.7.1 Soil

RAOs for Public Health Protection:

- Prevent ingestion/direct contact with contaminated soil.
- Prevent inhalation of, or exposure to, contaminants volatilizing from contaminated soil.

RAOs for Environmental Protection

- Prevent migration of contaminants that would result in groundwater or surface water contamination.

2.7.2 Groundwater

RAOs for Public Health Protection:

- Prevent ingestion of groundwater containing contaminant levels exceeding drinking water standards.

- Prevent contact with, or inhalation of, volatiles emanating from contaminated groundwater.

RAOs for Environmental Protection:

- Restore ground water aquifer, to the extent practicable, to pre-disposal/pre-release conditions.
- Remove the source of groundwater contamination.

2.7.3 Soil Vapor

RAOs for Public Health Protection:

- Mitigate impacts to public health resulting from existing, or the potential for, soil vapor intrusion into buildings at the Site.

3.0 DESCRIPTION OF REMEDIAL ACTION PLAN

This section presents an analysis of two proposed remedial alternatives that can potentially be achieved. The proposed SCOs are the Part 375 UU SCOs for Alternative I, and the PGW or RR SCOs for Alternative II. Both alternatives are expected to achieve the established RAOs.

In preparation for site remediation, the existing site building may undergo abatement of hazardous materials, including asbestos-containing materials (ACM), lead-based paint (LBP), PCB-containing building materials, and any other universal and miscellaneous hazardous waste articles, if identified. Following abatement of any identified hazardous materials, the building will be demolished to facilitate site remediation.

Additionally, in accordance with NYSDEC's green remediation principles and techniques, the future on-site building will include, at a minimum, a 20-mil vapor barrier/waterproofing membrane on the foundation that may improve energy efficiency as an element of construction. This will apply to both proposed cleanup alternatives.

3.1 Alternative I – Technical Description

Alternative I, a Track 1 remedy, would include implementation of the following tasks:

1. Development and implementation of a Construction Health and Safety Plan (CHASP) and CAMP for the protection of site workers, the community, and the environment during the remediation phase of development.
2. Decommissioning of existing groundwater monitoring wells installed during the RI (RIMW01, RIMW02, RIMW04, RIMW09, RIMW12, RIMW17, RIMW19, RIMW21, RIMW24 and RIMW25) in accordance with New York State Department of Environmental Conservation (NYSDEC) CP-43.
3. Completion of a waste characterization study to facilitate off-site disposal of excavated soil. Waste characterization soil samples will be collected at a frequency dictated by the selected disposal facilities.
4. Implementation of soil erosion, pollution and sediment control measures in compliance with applicable laws and regulations.
5. Installation of a support of excavation (SOE) system that will be necessary to facilitate excavation.
6. Dewatering for excavation below the water table and treatment and discharge of dewatering fluids in accordance with a New York City Department of Environmental Protection (NYCDEP) sewer discharge permit.

7. Excavation, stockpiling, off-site transport, and disposal of all on-site and off-site non-native fill/soil exceeding UU SCOs to depths ranging between 6 and 51 feet bgs in accordance with federal, state, and local rules and regulations.
8. Screening for indications of contamination (by visual means, odor, and monitoring with a PID) of excavated material during intrusive site work.
9. Decommissioning and removal of the 275-gallon fuel oil AST in the cellar in the northeastern part of the site, removal of the UST in the northwestern part of the site and decommissioning/removal of any other encountered USTs, and/or associated appurtenances (e.g., fill lines, vent line, and electrical conduit) and off-site disposal during redevelopment in accordance with DER-10, 6 NYCRR Part 613.9, NYSDEC CP-51, and other applicable NYSDEC UST closure requirements.
10. Collection and analysis of confirmation endpoint soil samples from the excavation base and, to the extent possible, sidewalls of excavation in accordance with DER-10 to confirm Track 1 UU SCOs were achieved.
11. Import and placement of clean fill (e.g., virgin crushed stone or soil) meeting the UU SCOs to meet development depths.

The remedial extents are shown on Figure 6 and the requirements for each of the Alternative I tasks are described below.

3.1.1 On-Site Worker, Public Health and Environmental Protection

A site-specific CHASP is appended to this RAWP (Appendix B) to provide the minimum requirements that would be enforced during excavation and foundation construction to protect site workers from accidents and acute and chronic exposures to the identified contaminated media. Contractors operating on the site would be required to have their own health and safety plan that, at a minimum, meets the requirements of the CHASP. Public health would be protected by implementing and enforcing dust, odor, and organic vapor control and monitoring procedures included in the CAMP. The CAMP would include continuous perimeter monitoring of dust and organic vapor using DustTrak aerosol monitors and PIDs capable of recording data and calculating 15-minute averages. Field personnel would monitor site perimeters for visible dust and odors. The environment would be protected by implementing and enforcing the appropriate soil erosion prevention measures.

3.1.2 Excavation Dewatering and Treatment

Dewatering would be required to facilitate remedial excavation of soil exceeding UU SCOs and would act as a method of groundwater treatment through source removal. Prior to mobilization, the contractor would follow the Rules of the City of New York (RCNY) Title 15, Chapter 19, Use

of the Public Sewers and the NYCDEP "Procedure for Obtaining Letter of Approval for Groundwater Discharge to Sanitary or Combined Sewer" and will use the approval to obtain a Temporary Discharge of Groundwater into the City Sewer System Permit. The dewatering system would include pretreatment (e.g., settling tank, bag filters, carbon filtration) to reduce contaminant concentrations below NYCDEP effluent limitations prior to discharge to the New York City Sewer system. If the contractor discharges more than 10,000 gallons per day, they would also have to obtain approval from the NYCDEP's Bureau of Water and Sewer Operations, Chief of Permitting and Compliance. If the dewatering system has a capacity to withdraw 100,000 gallons per day or more, the contractor will have to obtain a Water Withdrawal Permit or its equivalent from the NYSDEC. The dewatering and treatment system would be designed, operated and maintained by the contractor's New York State-licensed Professional Engineer (PE).

3.1.3 Remedial Excavation, SOE and Soil Removal

VOCs, SVOCs, PCBs, metals, and PFAS were detected in non-native fill and native soil at concentrations that exceed the UU SCOs, which are shown in Table 1A and 1B. To achieve Track 1, soil removal and disposal would extend from surface grade to depths ranging from a minimum of 15 to 51 feet bgs, including minimum depths between about 17 to 49 feet bgs beneath the north-adjoining Montrose Avenue sidewalk. The estimated minimum volume of soil requiring removal and off-site disposal for a Track 1 cleanup is about 15,000 cubic yards. Soil would be screened for visual, olfactory, and instrumental evidence of environmental impacts during excavation.

An SOE system (e.g., secant pile wall) would be constructed to accommodate remedial excavation of soil that exceeds UU SCOs. The Track 1 excavation would extend below the water table throughout the site.

The extents of the Track 1 remedial excavation are shown on Figure 6.

3.1.4 AST and UST Removal

In addition to the known 275-gallon fuel oil AST located in the cellar in the northeastern part of the site and previously decommissioned-in-place UST in the northwestern part of the site, previous geophysical surveys have identified anomalies indicative of USTs on the northern and eastern parts of the site. The known AST and its associated appurtenances and any unknown USTs and/or associated appurtenances will be decommissioned and disposed of off-site in accordance with applicable local, state, and federal regulations, including updating the NYSDEC petroleum bulk storage (PBS) registration. Additionally, the previously closed-in-place UST will be removed from the site. Petroleum-impacted soil, if not previously characterized, would be excavated, stockpiled separately, characterized, and disposed of off-site at a permitted disposal facility in accordance with applicable regulations. Following removal of any UST and associated

grossly impacted soil, if encountered, confirmation soil samples would be collected from the base and sidewalls of the excavation in accordance with DER-10, only if the excavation extends below the general excavation depth for development. Closure documentation, such as contractor affidavits, bills of lading for sludge disposal, and tank disposal receipts, would be provided as appendices in the Final Engineering Report (FER).

3.1.5 Confirmation Soil Sampling

Per NYSDEC DER-10, confirmation soil samples would be collected from the remedial excavation base at a frequency of one per 900 square feet. One confirmation sidewall sample would be collected per 30 linear feet from the site perimeter and within the site boundary between areas of varying excavation depth where SOE (e.g., sheet pile wall) does not preclude sample collection. An estimated 21 base confirmation soil samples and four sidewall samples, plus QA/QC samples, would be collected and analyzed for Part 375 list of VOCs, SVOCs, PCBs, pesticides, cyanide, metals including hexavalent and trivalent chromium, PFAS and 1,4-dioxane.

Confirmation soil samples would be collected from the excavation base at a frequency of one per 900 square feet per DER-10 5.4(b)(5)(ii). Sidewall samples would not be collected from the site perimeter because the excavation would extend to the site boundary and SOE measures (e.g. soldier piles and lagging, and/or secant piles) will preclude access to soil sidewalls within the building footprint. Where available, samples would be collected from the sidewalls of the varying remedial excavation extents at a frequency of one sample per 30 linear feet. Over-excavation may be required as necessary to remove soil that does not comply with the SCOs. If over-excavation is completed, additional confirmation samples would be required.

3.1.6 Excavation Backfill

Site-wide remedial excavation would be deeper than development grade; therefore, excavation areas will be backfilled to raise the site to development grade. Imported backfill material would consist of clean fill that meets the UU SCOs or other acceptable fill material such as virgin stone from a quarry or recycled concrete aggregate (RCA). Backfill would comply with 6 NYCRR Part 375-6.7(d) and NYSDEC DER-10 Section 5.4(e), Table 5.4(e)10, and Appendix 5. If RCA is imported to the site, it would come from a NYSDEC-registered facility in compliance with 6 NYCRR Part 360 registration and permitting requirements for the period of RCA acquisition. RCA imported from compliant facilities would not require chemical testing, unless required by NYSDEC under its terms for operation of the facility. Imported RCA must be derived from recognizable and uncontaminated concrete (less than 10% by weight passing through a No. 80 sieve). RCA is not acceptable for and would not be used as site cover or drainage material and would not be used to backfill areas that were over-excavated to reach a Track 1 remedy.

3.2 Alternative II – Technical Description

Alternative II, a Track 2 remedy, would include implementation of the following tasks:

1. Development and implementation of a CHASP and CAMP for the protection of site workers, the community, and the environment during the remediation phase of development
2. Decommissioning of existing groundwater monitoring wells installed during the RI (RIMW01, RIMW02, RIMW04, RIMW09, RIMW12, RIMW17, RIMW19, RIMW21, RIMW24 and RIMW25) in accordance with NYSDEC CP-43
3. Completion of a waste characterization study to facilitate off-site disposal of excavated soil. Waste characterization soil samples will be collected at a frequency dictated by the selected disposal facilities
4. Implementation of soil erosion, pollution and sediment control measures in compliance with applicable laws and regulations
5. Completion of a groundwater treatability study and implementation of an in-situ groundwater treatment program to address petroleum-impacted groundwater in the northeastern and northwestern parts of the site, and beneath part of the adjoining Montrose Avenue sidewalk. A groundwater treatment plan will be provided under separate cover.
6. Installation of an SOE system that will be necessary to facilitate remedial excavation
7. Excavation, stockpiling, off-site transport, and disposal of soil to achieve the following cleanups:
    a. Excavation to depths ranging from 2 to 15 feet bgs across about 13,400 square feet in the western, southern, and eastern parts of the site. The estimated volume of soil requiring excavation and off-site disposal to in these areas is about 3,000 cubic yards.
    b. Excavation to depths ranging from15 to 17 feet bgs across about 5,100 square feet in the northeastern-central part of the site and adjoining Montrose Avenue sidewalk to remove petroleum-impacted source material above the groundwater table. The estimated volume of soil requiring removal and off-site disposal in this area of the site is about 3,500 cubic yards. Petroleum-impacted source material at and below the water table will be treated via the aforementioned in-situ groundwater treatment program.

8. Screening for indications of contamination (by visual means, odor, and monitoring with a PID) of excavated material during intrusive site work
9. Decommissioning and removal of the 275-gallon fuel oil AST in the cellar in the northeastern part of the site, removal of the decommissioned UST in the northwestern part of the site and any other encountered ASTs and/or USTs, including documentation of proper handling and disposal of associated impacted soil and UST contents, in accordance with DER-10 5.4(b)(5). This will also include registration of tanks and reporting of any petroleum spills associated with USTs and appropriate closure of these petroleum spills (including any necessary groundwater remediation) in compliance with applicable local, State and federal laws and regulations. Collection of post-excavation soil samples per the requirements of NYSDEC DER-10, CP-51 and this RAWP in the event excavation extends below the proposed remedial depth for development.
10. Collection and analysis of confirmation soil samples for every 900 square feet of excavation base in accordance with DER-10 upon the completion of the remedial excavation to document post-remedial soil quality
11. Import of backfill, where required, in compliance with a) the lower of RR and PGW SCOs; b) 6 NYCRR Part 360 regulations; and c) federal, state, and local rules and regulations for handling and transport of backfill
12. Design and installation of sub-membrane depressurization (SMD) system components (including a continuous vapor barrier membrane) beneath the future building footprint
13. Implementation of a groundwater monitoring program, including post-remedial groundwater monitoring well installation and sampling, (monitoring well IDs MW01 through MW08), to document groundwater quality and verify that groundwater RAOs have been achieved.
14. Completion of a SMD Efficacy Sampling event prior to building occupancy. The sampling event will include pressure testing and indoor air sampling to evaluate efficacy of the SMD system and post-mitigation indoor air quality. Sampling will include collection of three indoor air samples (IA-01 though IA-03) located throughout the lowest level of building occupancy as approved by NYSDEC and NYSDOH.
15. Implementation of a contingent soil vapor extraction (SVE) system, if warranted, based on field conditions and post-excavation soil and soil vapor sampling results. In the north-central part of the site where complete excavation of VOC-impacted vadose zone soils to the groundwater interface is proposed, the contingent SVE system will be considered only if site conditions prevent removal of VOC-impacted vadose zone soils. In the southeastern part of the site, the need for a contingent SVE system will be evaluated

based on the results of post-excavation soil vapor sampling completed at the proposed remediation target depth (10 feet bgs). If remedial excavation achieves the complete removal of vadose-zone VOC impacts and/or the soil vapor results do not indicate the need for active mitigation, the contingent SVE system will not be designed or installed.

16. Recording of an EE to memorialize the remedial action and the ICs to ensure that future owners of the site continue to maintain these controls as required.
17. Preparation of an SMP that describes management of the ICs – implementation of the SMP following completion of the remedy will be stipulated by the EE.

The Alternative II remedial excavation extents are shown on Figure 7 and the requirements for each of the Alternative II tasks are described below.

3.2.1 On-Site Worker, Public Health, and Environmental Protection

A site-specific CHASP is appended to this RAWP (Appendix B) to provide the minimum requirements that would be enforced during excavation and foundation construction to protect site workers from accidents and acute and chronic exposures to the identified contaminated media. Contractors operating on the site would be required to have their own health and safety plan that, at a minimum, meets the requirements of the CHASP. Public health would be protected by implementing and enforcing dust, odor, and organic vapor control and monitoring procedures included in the CAMP. The CAMP would include continuous perimeter monitoring of dust and organic vapor using DustTrak aerosol monitors and PIDs capable of recording data and calculating 15-minute averages. Field personnel would monitor site perimeters for visible dust and odors. The environment would be protected by implementing and enforcing the appropriate soil erosion prevention measures.

3.2.2 In-Situ Groundwater Treatment and Post-Remedial Monitoring

An in-situ groundwater treatment program will be implemented to address petroleum-related impacts to groundwater in the northeastern and northwestern parts of the site. Prior to implementation of the injection program, a treatability study will be performed in accordance with a pending treatability study work plan that will be reviewed and approved by NYSDEC prior to implementation. Following completion of the treatability study and review of the results, Langan will prepare remedial design documents that specify the appropriate reagent dosage, volume and application methodology, and treatment design for NYSDEC review and approval.

A groundwater monitoring program will be implemented upon completion of the remedy to document groundwater quality and verify that groundwater RAOs have been achieved or groundwater concentration trends have become asymptotic over an extended period of time. Eight post-remedial groundwater monitoring wells will be installed (MW01 through MW08; see Figure 10), and groundwater sampling will be conducted to evaluate the remedy and is anticipated

to include up to eight quarterly sampling events following groundwater treatment. Ongoing monitoring, installation details, and sampling and reporting frequency will be determined in the SMP.

3.2.3 Remedial Excavation, SOE and Soil Removal

VOCs, SVOCs and metals were detected in non-native fill and native soil at concentrations that exceed the RR SCOs and/or PGW SCOs for contaminants identified in groundwater, which are shown on Table 1A and 1B.

Within the northwestern, eastern, southeastern, central and southwestern parts of the site, soil/fill with analytes exceeding the RR SCOs and soil/fill exceeding the PGW SCOs for contaminants identified above the SGVs in groundwater would be removed as part of remediation; excavation depths would range from 2 to 15 feet bgs. Within the northeastern part of the site, soil/fill above the water table with analytes exceeding the RR SCOs and PGW SCOs for petroleum-related contaminants also identified above the SGVs in groundwater would be removed as part of remediation. Soil exceeding the relevant PGW SCOs for petroleum-related contaminants also identified below the water table in the northeastern part of the site will be treated via an in-situ treatment program (see Section 5.5). Soil would be screened for visual, olfactory, and instrumental evidence of environmental impacts during excavation. If additional grossly contaminated soil is identified as defined by Part 375.1 2(u), remedial over-excavation will be performed and source soil/fill removed, as practicable.

An SOE system would be constructed along the northern, eastern and western perimeters of the site to facilitate remedial excavations as needed. Temporary SOE would be installed to excavate beneath the Montrose Avenue sidewalk. The estimated volume of material requiring removal is about 6,500 cubic yards. The proposed boundary and remedial excavation extents of the Track 2 remedy are presented in Figure 7.

3.2.4 AST and/or Potential UST Removal

In addition to the known 275-gallon fuel oil AST located in the cellar in the northeastern part of the site and previously decommissioned-in-place UST in the northwestern part of the site, previous geophysical surveys have identified anomalies indicative of USTs on the northern and eastern parts of the site. The known AST and its associated appurtenances and any unknown USTs and/or associated appurtenances will be decommissioned and disposed of off-site in accordance with applicable local, state, and federal regulations, including updating the NYSDEC PBS registration. The previously closed-in-place UST will be removed from the site. Petroleum-impacted soil, if not previously characterized, would be excavated, stockpiled separately, characterized, and disposed of off-site at a permitted disposal facility in accordance with applicable regulations. Following removal of any UST and associated grossly-impacted soil, if

encountered, confirmation soil samples would be collected from the base and sidewalls of the excavation in accordance with DER-10, only if the excavation extends below the general excavation depth for development. Closure documentation, such as contractor affidavits, bills of lading for sludge disposal, and tank disposal receipts, would be provided as appendices in the FER.

3.2.5 Confirmation Soil Sampling

Per NYSDEC DER-10, confirmation soil samples or documentation soil samples would be collected from the remedial excavation base of the Track 2 area at a frequency of one per 900 square feet. One confirmation sidewall sample would be collected per 30 linear feet from the site perimeter and within the site boundary between areas of varying excavation depth where SOE (e.g., sheet pile wall) does not preclude sample collection. An estimated 21 base confirmation soil samples (EP01 through EP21), and 11 sidewall samples (EPS01 through EPS11), plus QA/QC samples, would be collected and analyzed for Part 375 list of VOCs, SVOCs, PCBs, pesticides, cyanide, metals including hexavalent and trivalent chromium, PFAS and 1,4-dioxane.

Over-excavation may be required as necessary to remove soil that does not comply with the SCOs. If over-excavation is completed, additional confirmation/documentation samples would be required. A proposed endpoint sample location plan including confirmation and documentation endpoint samples is included as Figure 8. Track 2 soil cleanup objectives are included as Table 2.

3.2.6 Excavation Backfill

Site-wide remedial excavation would be deeper than development grade; therefore, excavation areas will be backfilled to raise the site to development grade. Imported backfill material would consist of clean fill that meets the lower of RR and PGW SCOs or other acceptable fill material such as virgin stone from a quarry or RCA. Backfill would comply with 6 NYCRR Part 375-6.7(d) and NYSDEC DER-10 Section 5.4(e), Table 5.4(e)10, and Appendix 5. If RCA is imported to the site, it would come from a NYSDEC-registered facility in compliance with 6 NYCRR Part 360 registration and permitting requirements for the period of RCA acquisition. RCA imported from compliant facilities would not require chemical testing, unless required by NYSDEC under its terms for operation of the facility. Imported RCA must be derived from recognizable and uncontaminated concrete (less than 10% by weight passing through a No. 80 sieve). RCA is not acceptable for and would not be used as site cover or drainage material and would not be used to backfill areas that were over-excavated to reach the Track 2 remedy.

3.2.7 SMD System

To mitigate SVI, an SMD system (including continuous vapor barrier membrane) will be installed beneath the building footprint. The SMD will not be installed beneath the exterior recreation yard on the southern part of the site.

The SMD system will be designed and developed in general accordance with the NYSDOH Guidance. The system will consist of a sub-slab collection layer and vapor conveyance piping overlain by a continuous vapor barrier that is integrally bonded to the concrete building foundation. Permanent vapor monitoring points will be included in the SMD system design to monitor differential pressure beneath the building slab and serve as potential sub-slab vapor sampling points. Following installation of the SMD system and foundation slab and receipt of the COC, a SMD efficacy sampling event will be performed during the site management phase prior to occupancy to evaluate the migration of vapors into the new buildings. Following the SMD efficacy sampling, an active SMD system will be implemented and act as a permanent EC, regulated and maintained in accordance with the SMP.

Record drawings and specifications of the SMD system will be presented in the FER. The SMP will include the necessary drawings and specifications to commission the SMD system and provisions for system operation and indoor air monitoring. The SMP will also describe procedures to be followed if the SMD system is disturbed after its installation is complete. Maintenance of the SMD system will be described in the SMP. The signed and sealed SMD system design will be provided to the NYSDEC and NYSDOH in a technical memorandum for review and approval prior to construction. Completion and commissioning of the SMD system will occur during the site management phase of the project, but prior to building occupancy.

3.2.8 Contingent SVE system

A contingent SVE system may be implemented to address potential residual VOC impacts to soil and/or soil vapor, if warranted based on field conditions encountered following remedial activities and the results of post-excavation soil and/or soil vapor sampling. In the north-central part of the site where complete removal of petroleum-impacted vadose-zone soil is proposed, the need for a contingent SVE system will be evaluated following remedial excavation activities. If excavation to the target remedial depth removes all vadose-zone soils exhibiting VOC impacts, no SVE system will be designed or installed in this area; however, if field conditions or site constraints prevent the complete removal of petroleum-impacted vadose-zone soil, then design and installation of the contingent SVE system will be required to address remaining vadose-zone contamination.

In the southeastern part of the site, TCE was identified during the February 2026 supplemental SVI evaluation. The need for a contingent SVE system will be determined based on the results of a soil vapor sample to be collected at the proposed remediation target depth (5 feet below the base of the excavation; 15 feet bgs) following the completion of remedial excavation. Soil vapor sampling will be conducted in accordance with the NYSDOH Guidance. Accordingly, the SVE system is considered a contingent remedial measure and will only be designed and implemented

if the post-remedial excavation conditions indicate that residual vapor-phase TCE contamination remains at concentrations requiring active mitigation.

If warranted, the contingent SVE system would consist of one or more extraction wells screened within the impacted zone, connected via lateral piping to a vacuum blower designed to induce airflow through the impacted soil. Extracted soil vapor would be conveyed to an aboveground treatment unit, if required, prior to discharge in accordance with applicable regulatory requirements. The system would be operated to promote removal of VOC mass from the vadose zone and/or to reduce the potential for vapor migration. System performance would be evaluated through routine monitoring of vacuum influence, airflow rates, and vapor concentrations, and the system would be adjusted as necessary to optimize performance. Prior to installation, a remedial design plan outlining the parameters for the system would be submitted under separate cover to NYSDEC and NYSDOH for review and approval.

3.2.9 Site Management Plan and Environmental Easement

An EE would be recorded referencing ECs/ICs that are ultimately part of the selected remedy, which would be binding upon all subsequent owners and occupants of the property. The ICs would: 1) restrict the site's use to restricted-residential, commercial and industrial uses, although land use is subject to local zoning laws; 2) restrict the use of groundwater as a source of potable or process water, without necessary water quality treatment as determined by the NYSDOH and written approval by the Department; 3) require the completion and submission to the NYSDEC a periodic certification of ICs in accordance with Part 375; and 4) include notice-of-use restrictions of the site's soil. ECs included in the EE would include maintenance of the SMD system described in this alternative. The SMP would identify all use restrictions and provisions to ensure the ICs and/or ECs remain in place and are effective.

3.3 Evaluation of Remedial Alternatives

The following is an evaluation of the proposed remedy based on the NYSDEC BCP remedy evaluation criteria listed below. The first two criteria are considered "threshold criteria" and the remaining criteria are "balancing criteria". A remedial alternative must meet the threshold criteria to be considered and evaluated further under the balancing criteria.

- Protection of human health and the environment;
- Compliance with standards, criteria, and guidance (SCGs);
- Short-term effectiveness and impacts;
- Long-term effectiveness and permanence;
- Reduction of toxicity, mobility, or volume of contaminated material;

- Implementability;
- Cost effectiveness;
- Community acceptance; and
- Land use.

3.3.1 Protection of Public Health and the Environment

Alternative I – Under Alternative I, complete exposure pathways will be completely mitigated through the complete removal of all on-site contaminated media. Remediating the site to Track 1 standards will result in the removal of soil exceeding UU SCOs. Groundwater contamination will be remediated through source removal and treatment and disposal during dewatering. The RAOs for public health and environmental protection will be met through the complete removal of contaminated soil and remediation of groundwater, which will eliminate any possibility for ingestion and inhalation of or dermal contact with contaminated soil, groundwater and/or soil vapor.

Alternative II – The remedy will mitigate exposure pathways to on-site contaminated media. This alternative would require the removal of on-site soil exceeding RR SCOs and/or PGW SCOs to Track 2 standards, with the exception of the northeastern part of the site where petroleum-related soil impacts extend below the water table. In areas where deeper petroleum impacts are observed, removal of soil to Track 2 standards is accompanied by an in-situ groundwater treatment program. The RAOs for public health and environmental protection would be met through the combination of contaminant removal, ECs and ICs (including a site-wide EE and SMP). In addition, groundwater in Brooklyn is not used as a source of drinking water pursuant to local prohibition. Potential exposure pathways from soil vapor will be mitigated by installing an SMD system beneath the future building footprint, as well as a contingent SVE system, if required based on post-excavation soil and soil vapor sampling results.

Public health will be protected during remediation under each remedial alternative by implementing the CHASP, contractor HASPs and the CAMP during site work and enforcing dust, odor, and organic vapor control. The environment will be protected by implementing and enforcing soil erosion and sediment controls when needed.

3.3.2 Compliance with Standards, Criteria, and Guidance

Alternative I – The Track 1 remedy will comply with applicable SCGs due to the removal of soil that exceeds UU SCOs and treatment and disposal of contaminated groundwater.

Alternative II – The Track 2 remedy includes removal of vadose zone soil that exceeds the RR SCOs and/or PGW SCOs for contaminants identified in groundwater, including removal of petroleum-impacted soil with the potential to impact groundwater, implementation of an in-situ

groundwater treatment plan to remediate petroleum impacts below the water table as set forth in DER-10 Technical Guidance for Site Investigation and Remediation, CP-51, and 6 NYCRR Part 375. Soil vapor will be mitigated by installing an SMD system, including continuous vapor barrier, beneath the future building footprint. Alternative II also complies with the restricted SCGs but would require future site management through an SMP and EE.

Both remedial alternatives will also comply with SCGs that involve protection of the public health and environment during the remedial action by implementing and enforcing a site-specific CHASP. Occupational Safety and Health Administration (OSHA) requirements for on-site construction safety will be followed by the site contractors. All remedial alternatives would comply with the Green and Sustainable Remediation (GSR) requirements in DER-31.

3.3.3 Short-Term Effectiveness and Impacts

Alternative I – The most significant short-term adverse impacts and risks to the community would be the potential for dust exposure due to excavation activities, increased truck traffic for hauling excavated material, and potential complications and risk involved with designing and constructing the SOE. Public health would be protected by implementing and enforcing dust control and monitoring procedures included in the CAMP during intrusive activities. Significantly increased truck traffic to haul soil that exceeds UU SCOs/import backfill and duration of associated construction-related noise would be necessary to achieve Track 1 standards relative to Alternative II. Installation of SOE to allow for excavation to depths of up to 50 feet bgs beneath the Montrose Avenue sidewalk would require the import of additional steel and construction materials and extensive coordination with the New York City Department of Transportation (NYCDOT) to ensure support of the adjacent street. The SOE system would also need to be approved by the New York City Department of Buildings (NYCDOB), and a permit would be obtained prior to construction. This Alternative would result in a permanent remedy without relying on ECs or ICs, as all contaminated media would be removed from the site, rendering the site suitable for unrestricted use.

Excavation of soil/fill would require about 805 twenty-cubic-yard truck trips and import of backfill would require about 550 twenty-cubic-yard truckloads. Implementing the Alternative I concept would require approximately 10 months of effort (assuming normal work hours). Truck traffic would be routed on the most direct course using major thoroughfares where possible and flaggers would be used to protect pedestrians at site entrances and exits. The effects of these potential adverse impacts to the community, workers, and the environment would be minimized by implementing the respective control plans.

Alternative II - Alternative II would result in significantly less short-term adverse impacts and risks to the community, but for a shorter duration than Alternative I. The excavated soil and fill would require approximately 325 twenty-cubic-yard capacity truck trips (approximately 59% fewer truck

trips than Alternative I) for off-site transport and disposal. Alternative II would require 222 twenty-cubic-yard truckloads of imported backfill to bring excavated area up to development grade (about 60% fewer trucks than for Alternative 1). Implementing the Alternative II concept would require approximately 6 months of effort (assuming normal work hours). The shorter implementation period means fewer potential impacts to the community, such as a shorter period of truck traffic and less potential for exposure to contaminated media.

Under both remedial alternatives, dust would be controlled by, e.g., the on-site application of water spray as needed, pursuant to a CAMP. Additional mitigation measures, such as slowing the pace of work, applying foam and/or dust suppressant, and/or covering parts of the excavation would be used to suppress odors/dust when required. Work would be modified or stopped according to the action levels defined in the CAMP. There would be fewer short-term impacts for Alternative II than Alternative I.

3.3.4 Long-Term Effectiveness and Impacts

Alternative I – The Track I remedy will remove all soil/fill exceeding UU SCOs from the site and remediate impacted groundwater through source removal. Future site use will be unrestricted; therefore, the long-term effectiveness of this remedy will eliminate potential environmental exposure and satisfy the objectives of this criterion.

Alternative II – Contaminants in soil below approximately 15 to 17 ft bgs would remain at concentrations above UU and/or RR SCOs in this Alternative. Petroleum contaminated soil above the water table would be addressed by source removal during excavation to depths of about 15 feet bgs in the northwestern part of the site, 10 feet on the southeastern part of the site and a depth of 15 to 17 feet bgs in the northeastern part of the site. Petroleum contaminated soil and groundwater below the water table will be addressed via implementation of an in-situ groundwater treatment program on the northwestern and northeastern parts of the site and beneath the Montrose Avenue sidewalk. The long-term effectiveness of the remedy will be evaluated through a post-remedial groundwater monitoring program. An active SMD system will mitigate soil vapor intrusion in the new buildings from any remaining on-site or off-site contaminant sources. Long-term management of these ECs and the ICs will be accomplished through adherence to the SMP and EE.

The long-term effectiveness of the Track 2 remedy will mitigate potential exposure to site contaminants and satisfy the objectives of this criterion.

3.3.5 Reduction of Toxicity, Mobility, or Volume of Contaminated Material

Alternative I – The remedy will permanently and entirely reduce the toxicity, mobility, and volume of contamination through excavation and off-site disposal of soil exceeding the UU SCOs and the

ex-situ treatment of groundwater during dewatering. Therefore, Alternative I provides the greatest reduction of the toxicity, mobility, and volume of contaminated non-native fill and soil.

Alternative II – The remedy will significantly reduce the toxicity, mobility, and volume of contamination by removing vadose zone soil that exceeds RR SCOs and additional material (i.e., petroleum impacts) which exceed the PGW SCOs for contaminants also identified in groundwater above the SGVs, implementation of an in-situ injection program to treat petroleum-impacted groundwater, and by ensuring there is no exposure pathway to remaining contamination by placement of ICs and ECs, including and SMD system. A contingent SVE system would also be installed, if warranted based on field conditions encountered during remedial activities and the results of post-excavation soil and soil vapor sampling, to mitigate potential for on- and off-site vapor impacts. Additionally, groundwater is not a source of drinking water in Brooklyn pursuant to local prohibition.

3.3.6 Implementability

Implementation of the Alternative I and II remedies can be achieved with conventional construction methods and equipment, including the use of standard bucket excavators and SOE measures. The availability of local contractors, personnel and equipment suitable to working in a structurally challenging environment is high, due to the frequency of this type of remediation in the region.

Alternative I – The remedy includes deeper excavation over the entire site footprint and the north-adjacent sidewalk that will require a more complex SOE system to prevent undermining of adjacent structures, roadways, and infrastructure and requires extensive dewatering for excavations below the groundwater table.

Alternative II – The remedy can be achieved with conventional construction methods and equipment, including the use of standard bucket excavators and SOE measures. The remedy includes implementation of source material removal that will require a smaller and less complex SOE system and will not require dewatering for remedial excavations. Groundwater impacts would be addressed via an in-situ groundwater treatment program implemented prior to construction, and residential soil, groundwater and soil vapor contamination would be managed with engineering controls, such as the SMD system. Implementability of the Alternative I remedy is more challenging than the Alternative II remedy.

3.3.7 Cost Effectiveness

Alternative I – Based on the assumptions detailed for Alternative I, the estimated remediation cost of a Track 1 cleanup is approximately $20.56 million. Because the site would be remediated to UU SCOs, there are no long-term operation, maintenance, or monitoring costs associated with

the proposed remedy. Table 3 details the individual cost components used to arrive at this cost estimate.

Alternative II – Based on the assumptions detailed for Alternative II, the estimated remediation cost to achieve the Track 2 cleanup is approximately $7.68 million. In this scenario, an SMP would be required to maintain the implementation of site-wide ICs. Alternative II is the most cost-effective alternative for achieving the RAOs. Table 4 outlines the individual cost components used to arrive at this cost estimate.

3.3.8 Community Acceptance

Both remedial alternatives are expected to be acceptable to the community because the potential exposure pathways to on-site contamination would be addressed upon completion of the respective remedies and the site would be remediated to allow for a higher use. The selected remedy would be subject to a 45-day public comment period. Any substantive public comments received would be addressed before the remedy is approved.

3.3.9 Land Use

The current, intended, and reasonably anticipated future land use of the site and its surroundings are compatible with both remedial alternatives. The proposed development would include residential space with a landscaped esplanade with permeable pavers. The proposed development is consistent with zoning and land use in the area.

3.4 Green Remediation Program

The GSR components that would be considered for the selection of the alternative are as follows:

- Environmental impacts of treatment technologies and remedy stewardship over the long term
- Reducing direct and indirect greenhouse gases (GHG) and other emissions
- Increasing energy efficiency and minimizing use of non-renewable energy
- Conserving and efficiently managing resources and materials
- Reducing waste, increasing recycling, and increasing reuse of materials that would otherwise be considered a waste
- Maximizing habitat value and creating habitat when possible, including maximizing the planning of trees, shrubs, and other carbon dioxide sinks in redevelopment
- Fostering green and healthy communities and working landscapes which balance ecological, economic, and social goals

- Integrating the remedy with the end use where possible and encouraging green and sustainable re-development with respect to the remedy
- Incorporating the GSR principles and techniques to the extent feasible in the future development at this site (i.e., future on-site buildings shall be constructed, at a minimum, to meet the 2020 Energy Conservation Construction Code of New York [or most recent edition] to improve energy efficiency as an element of construction)

To evaluate the remedy with respect to GSR principles as part of the remedial program, a best management practices (BMP) assessment was conducted in accordance with the American Society for Testing and Materials (ASTM) Guide for Standard Cleanups, and an environmental footprint analysis was conducted for each remedial alternative using SiteWise. The results of the environmental footprint analysis are provided in Appendix C.

BMPs for the project related to these GSR metrics, and BMPs for minimizing community impacts, protecting habitats and natural and cultural resources, and promoting environmental justice, would be incorporated into the remedial program, as appropriate. The project design specifications would include detailed requirements, including implementation of the BMPs described in Section 4.1.2.1. A BMP assessment and an environmental footprint analysis would also be conducted as part of the remedial design evaluation and at the completion of the remedy. As practicable, water consumption, GHG emissions, renewable and non-renewable energy use, waste reduction, and material use would be estimated at the end of the remediation phase. Progress with respect to GSR metrics would be tracked during implementation of the remedial action and reported in the FER.

A climate screening assessment was conducted for the site and concluded that the site is vulnerable to severe storms, temperature, and precipitation; however, the proposed redevelopment would reduce these vulnerabilities and mitigate the effects of climate change. The climate screening checklist is provided in Appendix D.

3.5 Summary of the Selected Remedy

Based on the evaluation of the remedial alternatives described above, both alternatives will be protective of human health and the environment and meet the RAOs and SGCs. Implementation of Alternative I provides for removal of all impacted, on-site soil exceeding Track 1 UU SCOs; however, over-excavation to the depths required to remove all soil exceeding Track 1 UU SCOs is not considered practical or readily implementable. The additional excavation required to achieve a Track 1 remedy would extend up to 35 feet below the anticipated development depth, and would substantially complicate SOE design and construction, require extensive dewatering, increase truck traffic, require protective measures to support the adjoining NYCDOT street, and

prolong potential exposure to noise and contaminated dust and vapors associated with additional excavation. The additional design and coordination with NYCDOT to achieve a Track 1 would also delay implementation of the remedy.

Alternative II, a Track 2 remedy, is preferred over Alternative I because it can be feasibly and practically implemented while providing protection to human health and the environment, is effective in reducing contaminant mobility and volume, and is considered cost effective because the excavation depths do not present significant hardship or increased risk. Alternative II provides for removal of contaminated soil to the extent practical to achieve RR/PGW SCOs, in-situ treatment of residual petroleum-impacted soil and groundwater, and eliminates potential exposure pathways for soil, groundwater, and soil vapor contaminants via installation of ECs and ICs including an SMD system, including continuous vapor barrier, beneath the future building footprint. Therefore, Alternative II is the recommended remedial alternative for this site. Figure 7 depicts the Alternative II cleanup plan.

3.5.1 Zoning

According to the New York City Planning Commission (NYCPC) Zoning Map 13b, the site is located within R6 residential district. R6 zoning districts are widely mapped in built-up, medium-density areas that can range from neighborhoods with a diverse mix of building types and heights to large-scale "tower in the park" developments, with some commercial uses including retail and small offices allowed. The proposed use is consistent with the current zoning. The surrounding area primarily consists of residential, commercial, institutional, and industrial properties.

3.5.2 Surrounding Property Uses

The current, intended, and reasonably anticipated future land use of the site and its surroundings are compatible with the selected remedy. Surrounding land uses include residential, commercial, institutional, and industrial properties.

3.5.3 Environmental Justice Concerns

Per the NYS Department of Labor's mapped boundaries for NYS Environmental Zones (En-Zones), the site is in a potential Environmental Justice area. The entire site footprint is located within Census Tract 511, a designated Type A En-Zone. The site is located within a census tract that has a poverty rate of 26.2% and an unemployment rate of 11%. NYSDEC's Office of Environmental Justice acts as an advocate on behalf of these areas, which are disproportionately affected by environmental burdens.

3.5.4 Land Use Designations

There are no federal or state land use designations.

3.5.5 Population Growth Patterns

The population growth patterns and projections support the current and reasonably anticipated future land use.

3.5.6 Accessibility to Existing Infrastructure

As a precursor to implementing the proposed remedy, the asphalt pavement will be removed as part of the redevelopment. Upon completion of the proposed development, water and sewer service will be provided by New York City water and sewer utilities, and electric and natural gas services will be supplied by Consolidated Edison. The property is close to the New York City subway system and bus routes.

3.5.7 Proximity to Cultural Resources

There are five sites listed as City Landmarks (L) within ½-mile of the site, summarized in the table below. The proposed remedy is not anticipated to adversely impact these cultural resources.

Property/Site	Status	Address
Williamsburg Houses	L	Scholes to Maujer Streets, Bushwick Avenue to Leonard Street, Brooklyn, NY
Colored School No. 3	L	270-276 Union Avenue Brooklyn, NY
F.J. Berlenbach House	L	174 Meserole Street Brooklyn, NY
Williamsburg Branch, Public National Bank of New York Building	L	47-49 Graham Avenue Brooklyn, NY
Sources: NYS Historic Preservation Office, New York City Landmark's Preservation Commission https://nyclpc.maps.arcgis.com/apps/webappviewer/index.html?id=93a88691cace4067828b1eede432022b, and National Park Service Database of Listed properties on the National Register, https://www.nps.gov/maps/full.html?mapId=7ad17cc9-b808-4ff8-a2f9-a99909164466		

3.5.8 Proximity to Natural Resources

The site is not located close to important federal, state, or local natural resources including waterways, wildlife refuges, wetlands, and critical habitats of endangered or threatened species. The nearest ecological receptor is the English Kills branch of Newtown Creek, located approximately 0.5 miles east-northeast of the site.

3.5.9 Off-site Groundwater Impacts

Municipal water supply wells are not present in this area of New York City; therefore, groundwater from the site cannot affect municipal water supply wells or recharge areas.

3.5.10 Proximity to Floodplains

According to the Federal Emergency Management Agency (FEMA) Flood Map Service Center (Map Number 3604970202F, dated September 5, 2007, the site is in Zone X, which is designated for areas determined to be outside the 0.2% annual chance floodplain.

3.5.11 Geography and Geology of the Site

The site is in the East Williamsburg neighborhood in Brooklyn, New York. Soil and bedrock stratigraphy throughout Brooklyn typically consist of a layer of fill that overlies glacial till, decomposed unconsolidated bedrock, and bedrock. The glacial till deposits, also known as ground moraine, are a widespread dense layer of till material that typically consists of clay, silt, sand, gravel and boulders.

The stratigraphy of the site consists of a fill layer that extends from below the surface cover to depths ranging from about 1 to 15 feet bgs, which corresponds to elevations of about el 34.08 and el 18.071. Non-native fill predominantly consists of dark brown to tannish brown fine-grained sand with varying amounts of silt, gravel, concrete, wood, and brick. The non-native fill layer is underlain by native soil that predominantly consists of orangish brown to tannish brown, fine- to medium-grained sand with varying amounts of silt, clay, and gravel, which extended to the termination depth of each boring.

Groundwater depth ranged from about 28.20 and 29.15 feet bgs corresponding to el 4.98 to 5.07. Groundwater elevation is highest in the southwestern part of the site, and groundwater flows to the northeast.

4.0 REMEDIAL ACTION PROGRAM

4.1 Governing Documents

The primary documents governing the remedial action are summarized in this section.

4.1.1 Standards, Criteria and Guidance

The following standards, criteria, and guidance are typically applicable to Remedial Action projects in New York State, and will be consulted and adhered to as applicable:

- NYSDEC DER-10 Technical Guidance for Site Investigation and Remediation (2010)
- NYSDEC DER-23 Citizen Participation Handbook for Remedial Programs (March 2010)
- NYSDEC TOGS 1.1.1 – Ambient Water Quality Standards and Guidance Values and Groundwater Effluent Limitations (1998)
- NYSDEC TOGS 5.1.8 – New York State Stormwater Management Design Manual (2008)
- NYSDEC TOGS 5.1.10 – New York Standards and Specifications for Erosion and Sediment Controls (2005)
- NYSDEC Generic Template for Final Remedial Action Work Plan DER Managed Projects
- NYSDEC DER-2 – Making Changes to Selected Remedies
- NYSDEC CP-51 – Soil Cleanup Guidance (2010)
- NYSDEC CP-43 Groundwater Monitoring Well Decommissioning Policy (2009)
- NYSDOH – Guidance for Evaluating Soil Vapor Intrusions in the State of New York (2006) and subsequent updates
- Title 10 of the Official Compilation of Codes, Rules and Regulations of the State of New York, Chapter 1, Part 5-1 – Drinking Water Supplies, Public Water Systems
- 6 NYCRR Part 360 – General Provisions
- 6 NYCRR Part 364 – Waste Transporter Permits
- 6 NYCRR Part 370 – Hazardous Waste Management System
- 6 NYCRR Part 375 – Environmental Remediation Programs
- 6 NYCRR Part 376 – Land Disposal Restrictions
- 6 NYCRR Part 700-706 – Surface Water and Groundwater Classification Standards
- 6 NYCRR Part 750 – SPDES Regulations

- CFR Title 29 Part 1910.120 - Hazardous Waste Operations and Emergency Response Standard
- CFR Title 29 Part 1926 - Safety and Health Regulations for Construction
- NYSDEC Spill Response Guidance Manual
- NYSDEC Sampling, Analysis, and Assessment of PFAS Under NYSDEC's Part 375 Remedial Programs (April 2023)

4.1.2 Green and Sustainable Remediation and Climate Resiliency

Green remediation principles and techniques will be implemented to the extent feasible in the design, implementation, and site management of the remedy per DER-31. The major green remediation components are as follows:

- Considering the environmental impacts of treatment technologies and remedy stewardship over the long term
- Reducing direct and indirect greenhouse gases and other emissions
- Increasing energy efficiency and minimizing use of non-renewable energy
- Conserving and efficiently managing resources and materials
- Reducing waste, increasing recycling and increasing reuse of materials that would otherwise be considered waste
- Maximizing habitat value and creating habitat when possible
- Fostering green and healthy communities and working landscapes which balance ecological, economic and social goals
- Integrating the remedy with the end use where possible and encouraging green and sustainable re-development
- Incorporating the GSR principles and techniques to the extent feasible in the future development at this site (i.e., future on-site buildings shall be constructed, at a minimum, to meet the 2020 Energy Conservation Construction Code of New York [or most recent edition] to improve energy efficiency as an element of construction)

To evaluate the remedy with respect to GSR principles as part of the remedial program, a BMP assessment was conducted in accordance with the ASTM Guide for Standard Cleanups, and an environmental footprint analysis was conducted for each remedial alternative using SiteWise. The results of the environmental footprint analysis are provided in Appendix C.

BMPs for the project related to these GSR metrics, and BMPs for minimizing community impacts, protecting habitats and natural and cultural resources, and promoting environmental justice, will be incorporated into the remedial program, as appropriate. The project design specifications will include detailed requirements, including implementation of the BMPs described in Section 4.1.2.1. A BMP assessment and an environmental footprint analysis will also be conducted at the completion of the remedy. As practicable, water consumption, greenhouse gas emissions, renewable and non-renewable energy use, waste reduction, and material use will be estimated at the end of the remediation phase. Progress with respect to GSR metrics will be tracked during implementation of the remedial action and reported in the FER.

A climate screening assessment was conducted for the site which concluded that the site is vulnerable to severe storms, flooding, and sea level rise; however, the selected remedy will reduce these vulnerabilities and mitigate the effects of climate change.

The remedy described in this RAWP is consistent with the procedures defined in DER-10 and complies with applicable federal, state, and local laws, regulations, and requirements.

4.1.2.1 Green Remediation Principles and Best Management Practices

The NYSDEC DER-31 Green Remediation Policy requires that green remediation concepts and techniques be considered during all stages of the remedial program, with the goal of improving the sustainability of the cleanup and summarizing the net environmental benefit of any implemented green technology.

Green remediation principles and techniques will be implemented to the extent feasible in the remediation phase of the remedy per DER-31. The green remediation components that will be evaluated are as follows:

- Waste Generation
- Energy Usage
- Emissions
- Water Usage
- Land and/or Ecosystems

The remedy will include the implementation of several BMPs related to these green remediation components. The BMPs are outlined below.

<u>Waste Generation</u>

Waste generation considers the management of waste associated with remedial activities and any waste reduction projects including, but not limited to, material reuse and recycling. Several waste streams will be generated during implementation of the remedy (e.g., potential dewatering

fluids, soil, polyethylene sheets used for stockpile coverage and separating types of contamination, nitrile gloves for endpoint sampling, disposable sample ware, acetate liners from drilling operations, tubing and buckets from groundwater performance monitoring, and decontamination materials). When possible, an effort will be made to minimize the consumption/generation of such materials. If feasible, decontamination and reuse of applicable materials will be considered. Electronic methods of data collection (e.g., tablets) will also be used to reduce paper consumption when possible.

Electrical Energy Use

Energy usage considers the electricity usage needed for remediation activities. Energy will be required for charging field equipment (e.g., PID, air monitoring equipment, groundwater sampling equipment). Battery-powered equipment will be turned off when not in use to limit charging requirements.

Emissions

Emissions tracking considers fuel usage for transportation of personnel to and from the site, trucks used for export of contaminated material or import of backfill, equipment and laboratory sample couriers, and construction equipment.

To reduce fuel usage, trucks and heavy machinery operators will be encouraged to reduce idling time and shut down vehicles or equipment when not in use. The contractor will also be encouraged to perform routine, on-time maintenance such as oil changes to improve fuel efficiency. Trucks used for exports/imports will also use low sulfur emitting fuels.

When possible, personnel will be encouraged to take public transportation, and equipment/sample deliveries and pickups will be consolidated to reduce transport needs.

Water Usage

Water usage considers sources of water for tasks such as decontamination, irrigation, etc. The public water supply will be used when water is required for decontamination activities or dust suppression. This will be required for effective implementation of the remedy and the protection of human health. Water will only be consumed when necessary, and consumption will be in accordance with local regulations.

Land and/or Ecosystems

Land and/or ecosystems consider any disturbances and restoration of land and/or ecosystems as part of the implementation/operation of the remedy. During implementation of the proposed remedy, the site cover will be restored to an impervious condition. No ecosystems will be disturbed during construction.

Conclusions

Generally, the proposed remedy minimizes excavation via targeted source material removal to achieve a Track 2 remedy. This remedial approach requires less heavy machinery and limits the number of trucks required for off-site disposal of contaminated material or import of backfill, thereby resulting in less fuel consumption and fewer greenhouse gas emissions. This approach will also shorten the overall duration of the remediation project and result in a corresponding reduction in waste generation, energy use, emissions, and water use.

Environmental footprint summaries are provided in Appendix C.

Climate Change Impacts

The proposed Track 2 remedy will produce fewer greenhouse gas emissions, produce less waste, use less energy, and use less water compared to Alternative I. The proposed remedy reduces the overall emissions footprint and lowers the project's contribution to climate change.

The potential exists for an increase in stormwater runoff with time because of an increase in extreme storm events resulting from climate change. In the near-term during construction, BMPs for stormwater management will be followed and enhanced measures will be taken before, during and after extreme weather events. In the long term, the redevelopment of the site will include improved stormwater drainage, which will help minimize loads on the municipal sewer. A climate screening checklist is provided in Appendix D.

Reporting

The FER will include a discussion of the green remediation practices/technologies employed throughout the remedial program. A footprint analysis using a NYSDEC DER-accepted model, and any tracking methods used through the construction including restoration activities will be included. Before approval of an FER and issuance of a Certificate of Completion (COC), all project reports will be submitted in digital form on electronic media (PDF).

4.1.3 Site Specific CHASP

The Remediation Engineer (RE) oversaw the preparation of a CHASP, included in Appendix B, which requires that all remedial work performed under this RAWP will be in full compliance with governmental requirements, including site and worker safety requirements mandated by Federal OSHA. The CHASP provides a mechanism for establishing on-site safe working conditions, safety organization, procedures, and PPE. The CHASP meets the requirements of 29 CFR 1910 and 29 CFR 1926 (which includes 29 CFR 1910.120 and 29 CFR 1926.65, respectively). The CHASP includes, but is not limited to, the following components:

- Organization and identification of key personnel

- Training requirements
- Medical surveillance requirements
- List of site hazards
- Excavation safety
- Drill rig safety
- Work zone descriptions and monitoring procedures
- Personal safety equipment and protective clothing requirements
- Decontamination requirements
- Standard operating procedures
- Contingency plan
- Safety data sheets (SDS)

The Participant and associated parties preparing the remedial documents submitted to the State and those performing the construction work are completely responsible for the preparation of an appropriate CHASP and for the appropriate performance of work in accordance with that plan and applicable laws.

The CHASP and requirements defined in this RAWP pertain to all remedial and invasive work performed at the site until the issuance of a COC. If required, confined space entry will comply with all OSHA's requirements to address the potential risk posed by combustible and toxic gases.

4.1.4 Quality Assurance Project Plan (QAPP)

The RE oversaw the preparation of a QAPP that describes the quality control components employed so that the proposed remedy accomplishes the remedial goals, remedial action objectives, and is completed in accordance with the design specifications. The QAPP is provided as Appendix E and includes:

- Responsibilities of key personnel and their organizations for the proposed remedy;
- Qualifications of the quality assurance officer;
- Sampling requirements including methodologies, quantity, volume, locations, frequency, and acceptance and rejection criteria; and
- Description of reporting requirements for quality assurance activities including weekly quality assurance review reports, periodic quality assurance and quality control audits, and other reports.

4.1.5 Construction Quality Assurance Plan (CQAP)

The RE oversaw the preparation of this CQAP that describes the quality control components employed so that the proposed remedy accomplishes the remedial goals and RAOs and is completed in accordance with the design specifications. The contractor and construction manager will have primary responsibility to provide construction quality. A list of personnel involved in implementation of the CQAP and procedures that will be carried out by the remedial team are identified in Section 4.2.1.

The RE will directly supervise field personnel that will be on-site during the remedial action to monitor particulates and organic vapor in accordance with the CAMP. Daily reports will be submitted to NYSDEC and NYSDOH and will include reporting of any CAMP results that exceed the specified action levels.

The RE will directly supervise field personnel that will meet with the Construction Superintendent on a daily basis to discuss the plans for that day and schedule upcoming activities. The field personnel will document remedial activities in daily reports. This document will be forwarded to the Field Team Leader, Project Manager, RE, and NYSDEC on a daily basis.

The RE will directly supervise field personnel that will screen the excavation with a PID during intrusive activities. All readings will be noted in the record. Readings that exceed the CAMP action levels will be reported to NYSDEC and NYSDOH in the daily reports, submitted by the end of the following business day for the previous day of field work. The field personnel will collect the excavation confirmation and documentation samples in accordance with this RAWP.

A photo log will be kept to document construction activities by still photos. The photo log may also be used to record activities recorded in the daily report.

The project field book will be used to document all sampling activities and how they correspond to the RAWP. Observations and field and laboratory tests will be recorded in the project field book or on separate logs. Recorded field observations may take the form of notes, charts, sketches or photographs.

The Field Team Leader will maintain the current field book and original field paperwork during the performance of work. The Project Manager will maintain the field paperwork after completion and will maintain submittal document files.

4.1.6 Soil/Fill Management Plan (SFMP)

The RE oversaw the preparation of an SFMP that includes detailed plans for managing soil/fill that is disturbed at the site, including excavation, handling, storage, transport, and disposal. It also includes controls that will be applied to these efforts to facilitate effective, nuisance-free

performance in compliance with applicable federal, state and local laws and regulations (see Section 5.4).

4.1.7 CAMP

Community air monitoring will be conducted in compliance with the NYSDOH Site-Specific CAMP, included in Appendix F and outlined in Section 5.4.11.

4.1.8 Contractors Site Operations Plan (SOP);

The RE will review plans and submittals for this remedial project (including those listed above as well as contractor and subcontractor document submittals) and document their compliance with this RAWP. The RE is responsible for documenting that contractor and subcontractor document submittals are in compliance with this RAWP. Remedial documents will be submitted to NYSDEC and NYSDOH in a timely manner and prior to the start of work.

4.1.9 Citizen Participation Plan

A certification of mailing will be sent by the Participant to the NYSDEC project manager following the distribution of all Fact Sheets and notices that includes: (1) certification that the Fact Sheets were mailed, (2) the date they were mailed; (3) a copy of the Fact Sheet, (4) a list of recipients; and (5) a statement that the repository was inspected on (specific date) and that it contained all of the applicable project documents.

No changes will be made to approved Fact Sheets authorized for release by NYSDEC without written consent from the NYSDEC. No other information, such as brochures and flyers, will be included with the Fact Sheet mailing.

A Citizen Participation Plan (CPP) will be prepared and submitted to NYSDEC prior to issuance of the Decision Document.

Document repositories have been established at the following locations, as proposed in the BCP Application, and will contain all applicable project documents:

Brooklyn Public Library – Bushwick Branch
340 Bushwick Avenue
Brooklyn, NY 11206
(718) 602-1348

Brooklyn Community Board 1
435 Graham Avenue
Brooklyn, NY 11211
(718) 839-0009

4.2 General Remedial Construction Information

4.2.1 Project Organization

This section presents the anticipated project organization and associated roles, including key personnel, descriptions of duties and lines of authority in the management of the RAWP. Information regarding the organization/personnel and their associated responsibilities is provided below.

Remediation Engineer:	Gerald Nicholls, PE, CHMM
Project Leader/Program Manager:	Kimberly Semon, PE
Quality Assurance Officer	Michael D. Burke, PG, CHMM
Project Manager:	Sarah Fernholz, P.Eng
Langan Health & Safety Officer:	Tony Moffa, CHMM, CSP
Site Safety Coordinator:	William Bohrer, PG
Field Team Leader:	Caroline Devin

Project personnel resumes are provided in Appendix G.

4.2.2 Remedial Engineer

The RE for this project will be Gerald Nicholls, PE, CHMM. The RE is a registered PE licensed by the State of New York who will have primary direct responsibility for implementation of the remedial program. The RE will certify in the FER that the remedial activities were observed by personnel under his supervision and that the remediation requirements set forth in the RAWP and any other relevant provisions of ECL 27-1419 were achieved in full conformance with that plan. Other RE certification requirements are listed later in this RAWP.

The RE will direct field personnel to document the work of other contractors and subcontractors involved in all aspects of remedial construction, including soil characterization, excavation, removal and disposal, dewatering, air monitoring, emergency spill response services, import of backfill, and management of waste transport and disposal. The RE will be responsible for appropriate communication with the NYSDEC and NYSDOH.

The RE will review pre-remedial plans submitted by contractors for compliance with this RAWP and will certify compliance in the FER.

In the FER, the RE will provide the certifications listed in Section 10.1.

4.2.3 Project/Remediation Schedule

The anticipated project/remediation construction schedule is provided in Appendix H. Proposed changes, delays or deviations will be promptly communicated to the NYSDEC.

4.2.4 Work Hours

The hours for operation of remedial construction will conform to the NYCDOB construction code requirements or according to specific variances issued by the NYCDOB. The NYSDEC will be notified by the Participant of any variances issued by the NYCDOB. The NYSDEC reserves the right to deny alternate remedial construction hours.

4.2.5 Site Security

The site perimeter will be secured with gated, signed, plywood fencing with points of entry in accordance with the NYCDOB and NYCDOT permits and requirements. The purpose of the fencing is to limit site access to authorized personnel, protect pedestrians from site activities, and maintain site security.

Once remedial excavation begins, the site entrance will be manned during working hours. The project will be guarded in accordance with NYCDOB codes and requirements.

4.2.6 Traffic Control

Site traffic will be controlled through designated points of access along Montrose Avenue. Access points will be continuously monitored and if necessary, a flagging system will be used to protect workers, pedestrians, and authorized guests. Traffic will also adhere to applicable local, state, and federal laws. Proposed inbound and outbound truck routes to the site are discussed in Section 5.4.

4.2.7 Contingency Plans

Contingency plans, as described below, were developed to effectively deal with unexpected discoveries of additional contaminated media or unexpected USTs.

4.2.7.1 Discovery of Unexpected Contaminated Soil

During remediation and construction activities, the soil will be continuously monitored by the RE's field representatives using a PID as well as visual and olfactory field screening to identify previously unknown contamination and soil that may not be suitable for the selected disposal facility(ies). Material that is not suitable will be segregated and sampled for lab analysis in accordance with disposal facility requirements. If the facility is not permitted to receive the sampled materials, the material will be disposed of off-site at a permitted facility able to receive the material based on the characterization data.

If other previously unidentified contaminant sources are found during on-site remedial excavation or development-related construction, sampling will be performed. Chemical analytical work will be for full scan parameters (VOCs, SVOCs, PCBs, pesticides, metals and emerging contaminants). Analyses will not be otherwise limited without NYSDEC approval.

4.2.7.2 Discovery of Additional USTs

Previously unidentified USTs may be discovered during site-wide excavation. Additional USTs encountered during remedial and/or construction activities will be decommissioned in accordance with 6 NYCRR Parts 612.2 and 613.9, NYSDEC DER-10 Section 5.5, and CP-51. Once the tank, its contents, and associated piping are removed, post-excavation soil samples will be collected per the requirements of NYSDEC DER-10, CP-51, and this RAWP only if the excavation extends below the general excavation depth for development. If encountered, petroleum-impacted soil in the unsaturated zone will be excavated as practicable. Petroleum-impacts at the groundwater table will be addressed through either excavation or in-situ treatment. Excavated petroleum-impacted soil will be stockpiled separately from soil with exceedances RR and/or PGW SCOs, characterized, and disposed of off-site at a permitted disposal facility in accordance with applicable regulations. UST closure documentation, including contractor affidavits, waste manifests, and tank disposal receipts, will be included as appendices to the FER. NYSDEC PBS registration requirements will be complied with, as necessary, based on the type, number, and capacity of the discovered USTs.

If USTs are encountered during invasive site work, the findings will be promptly communicated by phone to the NYSDEC's Project Manager and detailed in daily reports and subsequent monthly BCP progress reports.

4.2.8 Worker Training and Monitoring

Worker training and monitoring will be conducted in accordance with the CHASP (Appendix B).

4.2.9 Agency Approvals

Permits or government approvals required for remedial construction will be obtained prior to the start of remediation and included in the FER. The planned residential end use conforms to current zoning for the property. A Certificate of Occupancy will not be issued for the project unless conformance with the zoning designation is demonstrated.

4.2.10 NYSDEC BCP Signage

Signs are optional for BCP sites and should be discussed with the NYSDEC Project Manager. If a sign is to be displayed, it must follow NYSDEC specifications for design and content.

4.2.11 Pre-Construction Meeting with NYSDEC

Prior to the onset of construction, a meeting will be held between the NYSDEC, RE, Participant, construction manager, and contractor to discuss project roles, responsibilities, and expectations associated with this RAWP. Notice will be provided to the NYSDEC at least seven days prior to site mobilization.

4.2.12 Emergency Contact Information

An emergency contact sheet with names and phone numbers is included in the CHASP (Appendix B). That document will define the specific project contacts for use by the NYSDEC and NYSDOH in the case of a day or night emergency.

4.2.13 Remedial Action Costs

The estimated cost of the preferred Track 2 remedy is $7.68 million.

4.3 Site Preparation

The RE will work with the Participant and its contractors so that any site development activities will not interfere with, or otherwise impair or compromise, remedial activities proposed in this RAWP.

4.3.1 Mobilization

Before commencing site remediation, the remediation contractor will mobilize to the site and prepare for remedial activities. Mobilization and site preparation activities may include the following:

- Abatement and demolition of existing site structures;
- Site security setup;
- Mobilization of equipment necessary to conduct site remediation;
- Identifying the location of all aboveground and underground utilities (e.g., power, gas, water, sewer, telephone), equipment, and structures (as necessary to implement the remediation);
- Mobilizing necessary remediation personnel, equipment, and materials to the site;
- Constructing one or more stabilized construction entrances consisting of virgin crushed stone or RCA at or near the site exit, which takes into consideration the site setting and site perimeter;
- Constructing a decontamination pad for trucks, equipment, and personnel that come into contact with impacted materials during remedial activities;
- Installing erosion and sedimentation control measures, as necessary; and
- Installing temporary fencing or other temporary barriers to limit unauthorized access to areas where remediation activities will be conducted.

4.3.2 Erosion and Sedimentation Controls

Based on the size of the site and the planned excavation, a Stormwater Pollution Prevention Plan (SWPPP) is not required. BMP for soil erosion will be selected and implemented to minimize erosion and sedimentation off-site from the start of the remediation to the completion of development. Silt fencing or hay bales will be installed around the perimeter of the remedial construction area, as required. Accumulated sediments will be removed as required to keep the barrier and hay bale check functional. All undercutting or erosion of the silt fence toe anchor shall be repaired immediately with appropriate backfill materials. Manufacturer's recommendations will be followed for replacing silt fencing damaged due to weathering.

4.3.3 Monitoring Well Decommissioning

Existing groundwater monitoring wells will be properly decommissioned in accordance with NYSDEC policy CP-43 Groundwater Monitoring Well Decommissioning Policy. The exception is if the full length of the well will be excavated during remediation and development. If required, well decommissioning will be performed by an experienced driller and logged by the driller and a Langan field representative. If conducted, well decommissioning documentation will be provided in the FER.

4.3.4 Stabilized Construction Entrance(s)

Stabilized entrance areas will be constructed to prevent decontaminated trucks from being re-contaminated by site soil before exiting. The areas will be covered with virgin crushed stone or RCA and graded so that runoff water will be directed onto the site. The contractor will protect and maintain the existing sidewalks and roadway at site entrance points.

4.3.5 Utility Marker and Easements Layout

The Participant and its contractors are solely responsible for the identification of utilities that might be affected by work under this RAWP; the implementation of required, appropriate or necessary health and safety measures during performance of work under this RAWP; and the safe execution of invasive and other work performed under this RAWP. The Participant and its contractors must obtain local, state or federal permits and/or approvals that may be required to perform work under this RAWP. Approval of this RAWP by the NYSDEC does not constitute satisfaction of these requirements.

The presence of utilities and easements on the site will be investigated by the Participant and its contractors. No impediments to the planned work under this RAWP are expected by known utilities or easements on the site.

The presence of utilities and easements on the site has been investigated by the Remedial Engineer. It has been determined that no risk or impediment to the planned work under this Remedial Action Work Plan is posed by utilities or easements on the site.

4.3.6 Excavation Support

Appropriate management of structural stability of on-site or off-site structures during remediation, including excavation, is the responsibility of the Participant and its contractors. The Participant and its contractors are responsible for safe execution of all invasive and other work performed under this RAWP. The Participant and its contractors must obtain any local, state, and/or federal permits or approvals that may be required to perform work under this RAWP. Further, the Participant and its contractors are responsible for the implementation of all required, appropriate, or necessary health and safety measures during performance of work under the approved RAWP.

4.3.7 Equipment and Material Staging

The contractor will notify the RE and the Participant in writing with receipt confirmed, of pending site work mobilization at least 30 calendar days in advance. During mobilization, construction equipment will be delivered to the site, temporary facilities constructed, and temporary utilities installed. The contractor will place and maintain temporary toilet facilities within the work areas for usage by all site personnel. The contractor will provide drinking water for all site personnel.

4.3.8 Truck Inspection Area

An outbound-truck inspection station will be set up at or near the site exit. Before exiting the site, trucks will be required to stop at the truck inspection station and will be examined for evidence of site-derived contaminated soil on the undercarriage, body, and wheels. If observed, soil and debris will be removed. Brooms, shovels and/or other methods will be utilized for the removal of soil from vehicles and equipment, as necessary. The Contractor is responsible for collecting soil that is tracked off site and returning the soil to the site.

4.3.9 Site Fencing

The site perimeter will be secured with gated, signed, plywood fencing with restricted points of entry in accordance with the NYCDOB and NYCDOT maintained by the Contractor. The purpose of the fencing is to limit site access to authorized personnel, protect pedestrians from site activities, and maintain site security.

4.3.10 Demobilization

The contractor will be responsible for demobilizing all labor, equipment and materials not designated for off-site disposal. The RE will be required to document that the remediation contractor has decontaminated all equipment and materials before removal from the site. The RE will document performance by the contractor of any follow-up coordination and maintenance for the following activities: removal of sediment and erosion control measures and disposal of materials in accordance with acceptable rules and regulations; removal of residual contaminated material or wastes; equipment decontamination; and general refuse disposal.

4.4 Reporting

Daily and monthly reports and an FER will be required to document the remedial action. The RE responsible for certifying the FER will be an individual licensed to practice engineering in the State of New York; Gerald Nicholls, PE, CHMM, of Langan, will have this responsibility. Should Mr. Nicholls become unable to fulfill this responsibility, another suitably qualified New York State PE will take his place. All daily and monthly reports will be included in the FER. In addition to the periodic reports and the FER, copies of all relevant contractor documents will be submitted to the NYSDEC.

4.4.1 Daily Reports

Daily reports will be submitted to the NYSDEC and NYSDOH Project Managers by the end of the following business day, or at an alternative frequency acceptable to Project Managers, and will include:

- An update of progress made during the reporting day, including a photographic log;
- Locations of work and quantities of material imported and non-native fill/soil exported from the site;
- References to a site map for site activities;
- A summary of any and all complaints with relevant details (names, phone numbers);
- A summary of CAMP findings, including any exceedances and actions taken to address the exceedances;
- An explanation of notable site conditions;
- A description of anticipated site activities; and
- The NYSDEC-assigned project number will appear on all reports.

Daily reports are not intended to be the mode of communication for notification to the NYSDEC of emergencies (accident, spill), requests for changes to the RAWP, or other sensitive or time critical information. However, such conditions must also be included in the daily reports. Emergency conditions and changes to the RAWP will be addressed directly to NYSDEC Project Manager via personal communication.

Daily reports will include a description of daily activities keyed to a site map that identifies work areas. These reports will include a summary of air sampling results, odor and dust problems and corrective actions, and complaints received from the public, if any.

4.4.2 Monthly Reports

Monthly reports will be submitted to the NYSDEC and NYSDOH Project Managers by the 10th of the following month of the reporting period and will include the following information, as well as the information required in the BCA:

- Activities relative to the site during the previous reporting period and those anticipated for the next reporting period, including a quantitative presentation of work performed (i.e. tons of non-native fill/soil exported and material imported, etc.);
- Description of approved activity modifications, including changes to the scope of work and/or schedule;
- Sampling results received following internal data review and validation, as applicable; and
- An update of the remedial schedule including the percentage of project completion, unresolved delays encountered or anticipated that may affect the future schedule, and efforts made to mitigate such delays.

4.4.3 Other Reporting

Photographs will be taken of all remedial activities and submitted to NYSDEC in digital (JPEG) format. Photographs will illustrate all remedial program elements and will be of acceptable quality. Representative photos of the site before any remedial actions and of each contaminant source, source area and site structures before, during and after remediation will be provided. Photographs will be included in the daily reports as needed, and a comprehensive collection of photos will be included in the FER. A photograph log keyed to photo file ID numbers will be prepared to provide explanation for all representative photos.

Site records for remedial work will be appropriately documented and maintained on-site during the project and be available for inspection by NYSDEC and NYSDOH staff.

4.4.4 Complaint Management Plan

The management plan for documenting complaints is detailed below.

Item	Description
Approach	Complaints regarding remediation or construction activities/operations to be minimized and mitigation measures implemented to reduce the incidence of complaints.
Objective	To manage environmental complaints from the community regarding construction or remediation.
Implementation Strategy/Mitigation Measures	All complaints will be documented on a complaint register. The register will be maintained as an ongoing record. The entry will include following information: • Time, date and nature of complaint; • Type of communication (telephone, letter, personal, etc.); • Name, contact address and contact number; • Response and investigation undertaken as a result of the complaint; and action taken and signature of responsible person. Each complaint will be investigated as soon as practical in relation to requirements.
Monitoring	A representative of the Participant will follow up on the complaint within two weeks of receipt to ensure it is resolved.
Reporting	Upon receipt and following the complaint investigation and resolution, the NYSDEC will be notified. Complaint resolutions will be documented in daily reports and the monthly BCP progress report.
Corrective Action	Should an incident or failure to comply occur in relation to the management of environmental complaints, one or more of the following corrective actions will be undertaken as appropriate: • Conduct additional training of staff to handle environmental complaints • Investigate why the environmental complaint was not addressed within the specified time frame • Investigate complaint and follow-up actions to results of investigation

4.4.5 Deviations from the RAWP

Necessary deviations from the RAWP will be coordinated with the NYSDEC in advance. Notification will be provided to the NYSDEC by telephone/email of conditions requiring immediate action (e.g., conditions judged to be a danger to the surrounding community). Addendums to the RAWP will be prepared, as necessary, and will include:

- Reasons for deviating from the approved RAWP;
- Approval process to be followed for changes/editions to the RAWP; and
- Effect of the deviations on the overall remedy.

5.0 REMEDIAL ACTION: IN-SITU GROUNDWATER TREATMENT AND MATERIAL REMOVAL FROM SITE

Remediation pursuant to the recommended Track 2 remedy will include the following tasks:

1. Remedial excavation of soil that exceeds RR and/or applicable PGW SCOs to depths ranging from 2 to 17 feet bgs across the site. A deeper interval of petroleum contamination was observed in the northeastern part of the site ranging from 26 to 51 feet bgs, was determined to be infeasible to remove via standard excavation methods and will be treated in-situ.
2. Completion of a groundwater treatability study and implementation of an in-situ groundwater treatment plan to address petroleum-related impacts in the northeastern and northwestern parts of the site and beneath part of the north-adjoining Montrose Avenue sidewalk to address petroleum impacts below the water table.

5.1 Soil Cleanup Objectives

The applicable SCOs for the Track 2 remedy will be NYSDEC RR SCOs and/or PGW SCOs as listed in NYCRR Part 375-6.8(b)for those contaminants also identified above the SGVs in groundwater, as listed in Table 1A and 1B. Soil exceeding these standards will be removed to about 15 to 17 bgs, in accordance with 6 NYCRR Part 375.

Soil management will be conducted in accordance with the SMMP. Soil sample locations where soil currently exceeds the RR and/or PGW SCOs are shown on Figures 3A, 3B and 3C. AST and UST closures will, at a minimum, conform to criteria defined in DER-10 (refer to section 4.2.7).

5.2 Remedial Performance Evaluation

5.2.1 Soil Sampling Frequency

Confirmation soil samples will be collected for every 900 square feet of excavation base, in accordance with DER-10. Sidewall samples are not anticipated to be collected from the northern, eastern and western site perimeters because support of excavation measures will preclude the collection of sidewall samples; where feasible, sidewall soil samples will be collected for every 30 linear feet of excavation perimeter in accordance with DER-10. An estimated 21 base confirmation samples (EP01 through EP21), and 11 sidewall samples (EPS01 through EPS11), plus QA/QC samples, will be collected to document remedial performance.

Confirmation and documentation samples will be transported under standard chain-of-custody protocol to an NYSDOH Environmental Laboratory Approval Program (ELAP)-approved laboratory for analysis of the full 6 NYCRR Part 375 list of compounds, including VOCs, SVOCs, PCBs, pesticides, herbicides, metals (including hexavalent and trivalent chromium), cyanide, PFAS and

1,4-dioxane. Laboratory analyses will be conducted in accordance with EPA SW-846 methods and NYSDEC Analytical Services Protocol (ASP) Category B deliverable format. QA/QC procedures required by the NYSDEC ASP and SW-846 methods will be followed, including instrument calibration, standard compound spikes, surrogate compound spikes, and analysis of quality control samples. The laboratory will provide sample bottles, which are pre-cleaned and preserved. Where there are differences in the SW-846 and NYSDEC ASP requirements, the NYSDEC ASP shall take precedence.

The proposed endpoint sample locations are presented on Figure 8. The FER will provide a tabular and map summary of all confirmation and documentation sample results.

5.2.3 DUSR

ASP Category B deliverables will be prepared for all remedial performance samples collected during implementation of this RAWP. Data Usability Summary Reports (DUSR) will be prepared by a qualified data validator, and the findings will be reported in the FER.

5.2.4 Reporting

Analytical laboratories that analyze endpoint soil and groundwater samples, prepare results, and perform contingency sampling will be NYSDOH ELAP-certified laboratories. The FER will provide a tabular and map summary of all endpoint sample results and exceedances of SCOs.

5.3 Estimated Soil/Fill Removal and Backfill Quantities

The estimated volume of soil requiring removal and off-site disposal for the recommended Track 2 remedy is about 6,500 cubic yards. An estimated 4,500 cubic yards of backfill will be required to return the site to the desired grade for development. Imported backfill material will consist of clean fill that meets the lower of RR and PGW SCOs or other acceptable fill material such as virgin stone. RCA will not be used to backfill areas that are over-excavated to achieve the Track 2 remedy without prior approval from the DEC.

5.4 Soil/Fill Management Plan

This section presents the approach to management, disposal, and reuse of soil and fill excavated from the site. This plan is based on the current knowledge of site conditions and will be augmented with the additional data collected during remediation. Langan field personnel, under the direction of the RE or Qualified Environmental Professional (QEP), will monitor and document the handling and transport of contaminated soil and non-native fill removed from the site for disposal as a regulated solid waste. Field personnel, under the direction of the RE or QEP, will assist the remedial contractor in identifying impacted soil and non-native fill during excavation, determining soil and non-native fill suitable for direct load-out versus temporary on-site

stockpiling, selection of samples for waste characterization, and determining the proper off-site disposal facility for soil and non-native fill. Separate stockpile areas will be constructed as needed to stage various excavated materials with the intent to more efficiently manage and characterize the soil and non-native fill and to avoid comingling of impacted soil and non-native fill with non-impacted soil.

5.4.1 Soil Screening Methods

Visual, olfactory, and PID soil screening will be performed by Langan field personnel during excavations into known or potentially contaminated soil and non-native fill. Soil screening will be performed regardless of when the invasive work is done and will include all excavation and invasive work performed during the remedy and during any development phase, such as excavations for foundations and utility work, before issuance of the Certificate or Completion.

Field screening for evidence of contamination will be performed by field personnel under the direct supervision of the RE or QEP. Resumes will be provided for personnel responsible for field screening (i.e., those representing the RE) of invasive work for known or unknown contaminant sources during remediation and any development work.

5.4.2 Stockpile Methods

Soil stockpile areas, if needed for the different types of soil and non-native fill, will be constructed for staging of site soil, pending loading or waste characterization testing. Separate stockpile areas will be constructed to avoid comingling soil and non-native fill of differing waste types. All stockpile areas will meet the following minimum requirements:

- The excavated soil and/or non-native fill will be placed onto an impermeable surface or on minimum thickness of 8-mil low-permeability plastic sheeting or tarps of sufficient strength to prevent puncture during use; separate stockpiles will be created where soil and non-native fill types are different. The use of multiple layers of thinner liners is permissible.
- Equipment and procedures will be used to place and remove the soil and non-native fill as to minimize the potential to jeopardize the integrity of the liner.
- Stockpiles will be covered at the designated times (see below) with minimum 8-mil plastic sheeting or tarps, which will be securely anchored to the ground. Stockpiles will be routinely inspected, and broken sheeting covers will be promptly replaced.
- Stockpiles will be covered, upon reaching their capacity of approximately 1,000 cubic yards, until ready for loading.
- Active stockpiles (e.g. stockpiles that have not reached their capacity) will be covered at the end of each workday.

- Each stockpile area will be encircled with silt fences and hay bales, as needed, to contain and filter particulates from rainwater that has drained off the soils, and to mitigate the potential for surface water run-off off-site.
- Stockpiles will be inspected at a minimum once each day and after every storm event. Results of inspections will be recorded in a logbook and maintained at the site and available for inspection by the NYSDEC.

5.4.3 Soil/Fill Characterization, Excavation and Loading

Excavated soil and non-native fill will be characterized for off-site disposal in a manner suitable to the receiving facility and in conformance with applicable permits. Sampling and analytical methods, sampling frequency, analytical results and QA/QC data will be reported in the FER. All data available for soil or subsurface material to be disposed of at a given facility must be submitted to the disposal facility for review and approval before shipment and receipt. Disposal facility approvals will be received prior to the start of site-wide excavation to minimize the need for stockpiling.

The Participant and its contractors are solely responsible for safe execution of invasive work, the excavation support, structures that may be affected by excavations, and other work performed under this RAWP. The Participant and its contractors are solely responsible for the identification of utilities and/or easements that might be affected by the work conducted under this RAWP.

Loaded vehicles leaving the site will be appropriately lined, securely covered, manifested, and placarded in accordance with the appropriate federal, state, and local requirements, including applicable transportation requirements (i.e., New York State Department of Transportation [NYSDOT] requirements). Trucks hauling fill material will not be lined unless free liquids are present or the material is grossly impacted.

A truck wash/cleaning area will be operated on-site (see Section 4.3.8). The RE will be responsible for documenting that outbound trucks will be cleaned and/or washed at the truck inspection station, as necessary, before leaving the site until the remedial construction is complete. Locations where vehicles enter or exit the site will be inspected daily for evidence of off-site sediment tracking.

The RE will be responsible for documenting that egress points for truck and equipment transport from the site will be clean of dirt and other materials derived from the site during remediation and development. The remediation contractor will clean adjacent streets as necessary to maintain a clean condition with respect to site-derived soil/fill.

The presence of utilities and easements on the site will be investigated by the Participant and its contractors. The Participant and its contractors are responsible for safe implementation of the planned work under this RAWP.

Vehicles leaving the site will not be overloaded. The RE's representative will make reasonable efforts to observe that vehicles are not loaded beyond their NYSDOT weight rating and that material is secured beneath the truck bed cover.

The Participant and associated parties preparing remedial documents submitted to New York State, and the parties performing this work, are responsible for the safe performance of ground-intrusive work, the structural integrity of excavations, and for structures that may be affected by excavations (such as building foundations).

The Participant and associated parties will ensure that site development activities will not interfere with, or otherwise impair or compromise, remedial activities proposed in this RAWP.

Development-related grading cuts and fills will not be performed without NYSDEC approval and will not interfere with, or otherwise impair or compromise, the performance of remediation required by this RAWP.

Mechanical processing of fill and contaminated soil on-site is prohibited unless otherwise approved by NYSDEC.

Primary contaminant sources (including, but not limited to, tanks and hotspots) identified during site characterization, the RI, and implementation of the remedy will be surveyed by a surveyor licensed to practice in the State of New York. The survey information will be shown on maps to be included with the FER.

5.4.4 Soil/Fill Transport Off-Site

Transport of soil and non-native fill will be performed by licensed haulers in accordance with appropriate local, state and federal regulations, including 6 NYCRR Part 364. Haulers will be appropriately licensed and trucks properly placarded. Trucks will enter and exit the site using dedicated ingress/egress points on Montrose Avenue. Trucks loaded with site soil and non-native fill will exit the vicinity of the site using only approved truck routes.

Proposed inbound and outbound truck routes to the site are shown on Figure 9. This is the most appropriate route and takes into account:

- Limiting transport through residential areas and past sensitive sites;
- Prohibiting off-site queuing of trucks entering the facility;
- Limiting total distance to major highways;
- Promoting safety in access to highways;
- Overall safety in transport; and
- Community input.

Trucks will be prohibited from stopping and idling unnecessarily in the neighborhood outside the site. To the extent possible, queuing of trucks will be performed on-site in order to minimize off-site disturbance. Off-site queuing will be minimized.

Trucks entering or leaving the site will be securely covered with opaque, tight-fitting covers. Egress points for truck and equipment transport from the site will be kept clean of soil and non-native fill during remediation and development. Locations where vehicles enter or exit the site will be inspected daily for evidence of off-site sediment tracking.

The RE's field personnel will be responsible for documenting that egress points for truck and equipment transport from the site are free of soil and other subsurface materials derived from the site during remediation. Cleaning of the adjacent streets will be performed by the remediation contractor as needed to maintain a clean condition with respect to site-derived materials.

5.4.5 Soil/Fill Disposal Off-Site

Excavated soil/fill and other solid waste removed from the site will be handled, transported and disposed of in accordance with local, state (including 6 NYCRR Parts 360 and 361) and federal regulations. If disposal of fill is proposed for unregulated disposal (i.e., clean soil/fill removed for development purposes), a formal request with an associated plan will be made to the NYSDEC's Project Manager. Unregulated off-site management of materials from this site is prohibited without formal NYSDEC approval.

Excavated fill must be disposed of at an in-state or out-of-state facility licensed to accept the material. Non-hazardous fill can be sent to a construction and demolition debris handling and recovery facility only with written approval from the NYSDEC. Hazardous waste is prohibited from being sent to a construction and demolition debris handling and recovery facility (6 NYCRR Part 361-5). Hazardous waste, if any, derived from the site will be managed, transported and disposed of in full compliance with applicable local, state and federal regulations.

The following documentation will be obtained and reported by the RE for each off-site disposal location used in this project to fully demonstrate and document that the disposal of soil and non-native fill derived from the site conforms to applicable laws:

1. A letter from the RE or Participant to the receiving facility describing the soil or non-native fill to be disposed of and requesting formal written acceptance of the material. This letter will state that the soil or non-native fill to be disposed of is contaminated material generated at an environmental remediation site in New York State. The letter will provide the project identity and the name and phone number of the RE. The letter will include, as an attachment, a summary of all chemical data for the soil or non-native fill being transported (including site characterization data); and

2. A letter from each receiving facility stating it is in receipt of the correspondence (above) and is approved to accept the soil or non-native fill. These documents will be included in the FER.

The FER will include an accounting of the destination of all material removed from the site during implementation of the remedy, including C&D debris, excavated soil, contaminated soil and fill, solid waste, non-regulated material, and fluids. Documentation associated with disposal of all material must also include records and approvals for receipt of the material. This information will also be presented in a tabular form in the FER.

A "Bill of Lading" system or equivalent will be used for off-site movement of non-hazardous wastes and contaminated soils. This information will be reported in the FER. Hazardous wastes, if any, derived from on-site will be stored, transported, and disposed of in full compliance with applicable local, state, and federal regulations.

Appropriately licensed haulers will be used for material removed from this site and will be in full compliance with all applicable local, state, and federal regulations.

A waste characterization study will be performed, and the data will be used to support off-site disposal in a manner suitable to the receiving facility and in conformance with applicable permits. Additional waste characterization data may be collected as necessary. Sampling and analytical methods, sampling frequency, analytical results and QA/QC will be reported in the FER. All data available for soil/material to be disposed of at a given facility must be submitted to the disposal facility with suitable explanation prior to shipment and receipt.

5.4.6 Materials Reuse On-Site

Reuse of site soil is not anticipated as part of the recommended remedy. Soil excavated during the remedy may be reused on site if the requirements in this section are met. Grossly-impacted soil will not be reused. Reused soil must be non-hazardous and must meet the lower of RR and applicable PGW SCOs (shown in Table 1A and 1B). Soil will be analyzed in accordance with DER-10 Table 5.4(e) and analytical data will be provided to NYSDEC for review and approval prior to reuse on-site. Soil removed during implementation of the remedy or removed for grading or other purposes will not be reused within a cover soil layer, within landscaping berms, or as backfill for subsurface utility lines. The RE will follow the procedures defined for materials reuse in this RAWP and unacceptable material will not remain on-site. Concrete crushing or processing on-site is prohibited without NYSDEC approval. Organic matter (wood, roots, stumps, etc.) or other solid waste derived from clearing and grubbing of the site is prohibited for reuse on-site.

Reuse of soil will be coordinated in advance with the NYSDEC Project Manager. The RE will document that procedures defined for materials reuse in this RAWP are followed and that unacceptable material will not remain on-site. A Request to Import/Reuse Fill or Soil form, which

can be found at http://www.dec.ny.gov/regulations/67386.html, will be prepared and submitted to the NYSDEC project manager allowing a minimum of five business days for review. Soil/fill deemed unfit for reuse will be transported for off-site disposal.

5.4.7 Fluids Management

If necessary, liquids to be removed from the site, including dewatering fluids, will be handled, transported, and disposed of in accordance with applicable local, state, and federal regulations. Based on depth-to-groundwater observed during the RI, dewatering is not anticipated to facilitate remedial excavation of material that exceeds RR and applicable SCOs. If dewatering is necessary, a dewatering and treatment system will be designed by the Remediation Contractor's NYS-licensed PE. Dewatered fluids will not be recharged back to the land surface or subsurface. Dewatering fluids will be managed off-site, including discharge to city sewers as permitted. Discharge of water generated during remedial construction to surface waters (e.g., a local pond, stream, and/or river) is prohibited without a SPDES permit.

5.4.8 Backfill from Off-Site Sources

Materials proposed for import will be approved by the RE and will be in compliance with provisions in this RAWP prior to receipt at the site. Imported soil for backfill must meet the lower of the RR and applicable PGW SCOs (as set forth in Table 375-6.7(d) of 6 NYCRR Part 375) or be comprised of other acceptable fill material, such as RCA or crushed virgin stone from a permitted mine or quarry. Material from industrial sites, spill sites, other environmental remediation sites, or other potentially contaminated sites will not be imported to the site. Solid waste will not be imported to the site.

The FER will include the following certification by the RE: "I certify that all import of soil from off-site, including source evaluation, approval and sampling, has been performed in a manner that is consistent with the methodology defined in the RAWP".

Backfill will consist of clean fill (as described in the following paragraph) or other acceptable fill such as virgin stone from a quarry or RCA. If RCA is imported to the site, it will be from a NYSDEC-registered facility in compliance with 6 NYCRR Part 360 registration and permitting requirements for the period of acquisition of RCA. Import of RCA will require a site-specific Beneficial Use Determination (BUD) by NYSDEC. RCA imported from compliant facilities will not require chemical testing, unless required by the NYSDEC under the terms for operation of the facility. RCA imported to the site must be derived from recognizable and uncontaminated concrete. RCA is not acceptable for and will not be used as cover or drainage material. RCA or virgin stone must contain less than 10% by weight passing a No. 80 sieve to be excluded from DER-10 sampling requirements.

Imported soil (e.g., clean fill) will meet the lower of RR and applicable PGW SCOs. Non-compliant soil will not be imported to the site. All imported soils will meet NYSDEC-approved cover soil quality objectives are the lower of the RR and PGW SCOs as set forth in Table 375-6.8(b) of 6 NYCRR Part 375. Clean fill will be segregated at a source/facility that is free of environmental contaminants. The samples will be analyzed for 6 NYCRR Part 375 VOCs (USEPA Method 8260), SVOCs (USEPA Method 8270), pesticides/herbicides/PCBs (USEPA Method 8082/8081), metals (USEPA Method 6010), 1,4-dioxane (USEPA Method 8270 SIM isotope dilution), and PFAS (USEPA Method 1633) by an NYSDOH ELAP-certified laboratory. Laboratory analyses will be conducted in accordance with EPA SW-846 methods and NYSDEC ASP Category B deliverable format. Upon meeting these criteria, the certified-clean fill will be transported to the site and segregated from impacted material, as necessary, on plastic sheeting until certified-clean fill is used as backfill.

Soil that meets 'exempt' fill requirements under 6 NYCRR Part 360, but does not meet backfill or cover soil objectives, will not be imported to the site without prior approval by NYSDEC. The contents of this RAWP and NYSDEC approval of this RAWP should not be construed as an approval for this purpose.

Facilities will be identified in the FER. A PE or QEP will review the 6 NYCRR Part 360 registrations and permits for the facilities for the period of acquisition of RCA. Imported RCA, virgin gravel, or rock or stone from mines or quarries must have no more than 10% by weight passing through a No. 80 sieve and will not require additional testing unless required by NYSDEC under its terms for operation of the facility. Additional exemptions from testing requirements may be approved by the NYSDEC Project Manager based on their review of requests by the PE/QEP.

Trucks entering the site with imported soil will be securely covered with tight-fitting covers.

5.4.10 Contingency Plans

UST Contingency Plan

If unknown USTs or other previously unidentified contaminant sources are found during on-site remedial excavation or development-related construction, sampling will be performed on product, if encountered, and surrounding subsurface materials (e.g., soil, stone, etc.). Chemical analyses will be for full scan parameters (Part 375 TCL VOCs, SVOCs, PCBs, pesticides, TAL metals, 1,4-dioxane and PFAS). Analyses will not be otherwise limited without NYSDEC approval. Samples will be collected only if the excavation extends below the general excavation depth for development.

Identification of unknown or unexpected contaminated media identified by screening during ground-intrusive work will be promptly communicated by phone to the NYSDEC Project Manager.

These findings will also be detailed in the daily reports and the subsequent monthly BCP progress report.

Extreme Storm Preparedness and Response Contingency Plan

In the event of emergency conditions caused by an extreme storm event, the remediation contractor will undertake the following steps for site preparedness prior to the event and in response after the event.

Storm Preparedness

Preparations in advance of an extreme storm event will include the following: containerized hazardous materials and fuels will be removed from the property; loose materials will be secured to prevent dislocation and blowing by wind or water; heavy equipment such as excavators and generators will be removed from excavated areas, trenches and depressions to high ground or removed from the property; an inventory of the property with photographs will be performed to establish conditions for the site and equipment prior to the event; stockpile covers for soil and fill will be secured by adding weights such as sandbags for added security and worn or ripped stockpile covers will be replaced with competent covers; stockpiled hazardous wastes will be removed from the property; storm water management systems will be inspected and fortified, including, as necessary: clean and reposition silt fences, hay bales; clean storm sewer filters and traps; and secure and protect pumps and hosing.

Storm Response

At the conclusion of an extreme storm event, as soon as it is safe to access the property, a complete inspection of the property will be performed. Potential hazards will be addressed immediately. Emergency and spill conditions will be reported to NYSDEC.

Public safety structures related to remediation, such as construction security fences, will be repaired promptly to eliminate potential public safety threats. Debris will be collected and removed. Dewatering, if necessary, will be performed in compliance with existing laws and regulations and consistent with emergency notifications, if any, from proper authorities. Eroded areas of soil including unsafe slopes will be stabilized and fortified. Dislocated materials will be collected and appropriately managed. Support of excavation structures will be inspected and fortified as required by DOB. Impacted stockpiles will be contained and damaged stockpile covers will be replaced. Storm water control systems and structures will be inspected and maintained as necessary.

5.4.11 Community Air Monitoring Plan

Community air monitoring will be conducted in compliance with the site-specific CAMP provided in Appendix F. Exceedances observed in the CAMP will be reported to NYSDEC and NYSDOH Project Managers and included in the daily report.

The CAMP will include real-time monitoring for VOCs and particulates at the downwind perimeter of each designated work area when ground-intrusive work is in progress. Continuous monitoring will be required for all ground-intrusive work. Ground-intrusive work includes, but is not limited to, soil/fill excavation and handling and utility trenching. Periodic monitoring for VOCs may be required during non-intrusive work such as the collection of soil samples. "Periodic" monitoring during sample collection might reasonably consist of taking a reading upon arrival at a sample location and taking a reading prior to leaving a sample location.

Sustained concentrations of VOCs or particulate matter less than 10 micrometers in diameter (PM10) will be reported to the NYSDEC and NYSDOH Project Managers and included in the daily report. In addition, a map showing the location of the downwind and upwind CAMP stations will be included in the daily report.

5.4.12 Odor, Dust and Nuisance Control Plan

Vapors, dust, odor and nuisance control will be accomplished by the contractor as described in this section. The FER will include the following certification by the RE: "I certify that all invasive work during the remediation and all invasive development work were conducted in accordance with dust and odor suppression methodology defined in the RAWP."

5.4.12.1 Odor Control Plan

This odor control plan is capable of controlling emissions of nuisance odors off-site. Specific odor control methods to be used as needed will include application of foam suppressants or tarps over the odor or VOC source areas, if encountered. If nuisance odors are identified, work will be halted and the source of odors will be identified and corrected. Work will not resume until all nuisance odors have been abated. NYSDEC and NYSDOH will be notified of all odor events and of all other complaints about the project. Implementation of site perimeter odor monitoring, including notifying the Contractor and NYSDEC of exceedances, will be the responsibility of the Participant's RE, who is responsible for certifying the FER. Application of odor controls is the responsibility of the Contractor.

All necessary means will be employed to prevent on- and off-site nuisances. At a minimum, procedures may include: (a) limiting the area of open excavations; (b) shrouding open excavations with tarps and other covers; and (c) using foams to cover exposed odorous soils. If odors develop and cannot be otherwise controlled, additional means to eliminate odor nuisances will include:

(a) direct load-out of soils to trucks for off-site disposal; (b) use of chemical odorants in spray or misting systems; and (c) use of staff to monitor odors in surrounding neighborhoods.

Where odor nuisances have developed during remedial work and cannot be corrected, or where the release of nuisance odors cannot otherwise be avoided due to on-site conditions or close proximity to sensitive receptors, odor control will be achieved by sheltering excavation and handling areas under tented containment structures equipped with appropriate air venting/filtering systems.

5.4.12.2 Dust Control Plan

A dust suppression plan that addresses dust management during ground-intrusive on-site work will include, at a minimum, the items listed below:

- Dust suppression will be achieved with a dedicated water distribution system or on-site water truck for road wetting, or an alternate source with suitable supply and pressure for use in dust control. Where required, the truck will be equipped with a water cannon capable of spraying water directly onto off-road areas including excavations and stockpiles.
- Gravel will be used on roadways to provide a clean and dust-free road surface.
- On-site roads will be limited in total area to minimize the area required for water truck sprinkling.

5.4.12.3 Other Nuisances

A plan for rodent control will be developed and used by the remediation contractor during site preparation (including clearing and grubbing) and during remedial work.

A plan for noise control will be developed and used by the remediation contractor during site preparation and remedial work and will conform, at a minimum, to the NYCDEP noise control standards.

5.5. Groundwater Treatment and Monitoring

5.5.1 In-Situ Groundwater Treatment

Petroleum-related VOCs were identified in groundwater at concentrations above SGVs in monitoring wells RIMW01 and RIMW04 during the 2025 RI. An in-situ groundwater treatment program will be implemented to address petroleum-related impacts groundwater in the northeastern and northwestern parts of the site. An in-situ bioremediation and/or chemical oxidation treatment product, such as but not limited to PetroFix® or PerSulfOx®, will be applied in-situ via direct push injections in a grid-like pattern across the proposed treatment areas (see Figure 11).

Prior to implementation of the injection program, a treatability study will be performed in accordance with the April 2026 Groundwater Treatability Study Work Plan. Langan will prepare design documents that specify the appropriate reagent dosage, volume and application methodology and will present the treatment system design in a forthcoming technical memorandum. The forthcoming groundwater treatment design technical memorandum will specify the chemical reagent and any amendments to be injected, as well as the number, location, and IDs of injection wells. One round of baseline groundwater samples will be collected prior to implementation of the injection program to confirm groundwater quality conditions.

Injections will be performed through a series of temporary locations using direct-push drilling with retractable stainless steel injection tooling using a "bottom up" approach over the length of the treatment interval. The northwestern treatment interval will be treated from 25 to 35 feet bgs, and the northeastern treatment area will be treated from 26 to 51 feet bgs. Monitoring well locations are shown on Figure 10 and approximate groundwater treatment areas are shown in Figure 11.

5.5.2 Post-Remedial Groundwater Monitoring

To evaluate the performance of the groundwater remedy, up to eight post-remedial groundwater monitoring wells (MW01 through MW08) will be installed after the completion of the excavation and groundwater treatment. Installation details, monitoring well locations, and sampling and reporting frequency will be detailed in the groundwater treatment work plan. Post-remedial groundwater samples will be collected to evaluate the remedy and will include quarterly sampling events for the two years (eight quarters of monitoring) following RAWP implementation. Ongoing monitoring will be defined in the SMP. It is anticipated that, during the site management phase following remediation, a minimum of eight monitoring events will be performed to demonstrate groundwater remedial objectives are met. The proposed post-remedial groundwater monitoring well locations are presented on Figure 10.

Post-remedial groundwater monitoring samples will be submitted to an NYSDOH ELAP-accredited laboratory for analysis of Part 375/TCL VOCs. Laboratory analyses will be conducted in accordance with USEPA SW-846 methods and NYSDEC ASP Category B deliverable format. QA/QC procedures required by the NYSDEC ASP and SW-846 methods will be followed, including instrument calibration, standard compound spikes, surrogate compound spikes, and analysis of quality control samples. The laboratory will provide sample bottles that are pre-cleaned and preserved. Where there are differences in the SW-846 and NYSDEC ASP requirements, the NYSDEC ASP shall take precedence.

The efficacy of injections will be measured using post-remedial groundwater monitoring results. The injections will be considered effective when residual groundwater concentrations are found to be below NYSDEC SGVs or have become asymptotic over an extended period; and a request

will be made to NYSDEC to discontinue sampling and consider the groundwater remedy complete.

5.6 SMD System Evaluation

An SMD system (including continuous vapor barrier membrane) will be installed beneath the building footprint to mitigate residual vapor impacts. The SMD system will be designed and developed in general accordance with the NYSDOH Guidance; a technical memorandum including signed and sealed SMD system design will be provided to NYSDEC and NYSDOH for review and approval prior to construction. A general SMD system layout, to be finalized in the SMD technical memo, including vacuum monitoring points (VMP-1 through VMP-3; to be used for efficacy pressure testing) is included as Figure 12.

Following receipt of the COC and completing the SMD system startup, pressure field testing will be conducted at the vacuum monitoring points across the building footprint prior to building occupancy to confirm depressurization below the building slab. A SMD efficacy sampling event including collection of indoor air samples from the lowest occupied level of the building will also be performed during the site management phase prior to occupancy to evaluate the migration of vapors into the new building. Following the SMD efficacy sampling, the active SMD system will be implemented and act as a permanent EC, regulated and maintained in accordance with the SMP.

A SMD efficacy sampling work plan showing approximate sample locations and sampling methodology for indoor air sampling and pressure testing will be prepared and submitted to NYSDEC and NYSDOH for review prior to sampling. The results and recommendations of the SMD efficacy sampling will be summarized in an SMD efficacy sampling memorandum that will be submitted to NYSDEC and NYSDOH for review and approval.

6.0 RESIDUAL CONTAMINATION TO REMAIN ON-SITE

Under the Track 2 remedy, soil above RR and/or PGW SCOs will be excavated and removed to depths ranging from 2 feet bgs to 17 feet bgs site-wide. Because residual contaminated soil will exist beneath the site after the remedy is complete, ICs are required to protect human health and the environment. Long-term management of ECs/ICs and of residual contamination will be executed under a site-specific Site Management Plan (SMP) that will be developed and included in the FER.

ECs will be implemented to protect public health and the environment by appropriately managing remaining contamination. The site will have one primary EC; an SMD system including a vapor barrier membrane. The SMP and FER will provide tables and figures documenting residual contamination at the site. This will include presentation of concentrations exceeding the UU, RR and PGW SCOs at the site.

7.0 INSTITUTIONAL CONTROLS

Two institutional control elements have been designed to ensure continual and proper management of residual contamination in perpetuity: an EE and SMP. These elements are described in this section.

A site-specific EE will be recorded with the NYC Office of the City Register to provide an enforceable means of ensuring the continual and proper management of residual contamination and protection of public health and the environment in perpetuity or until released in writing by NYSDEC. It requires that the grantor of the EE and the grantor's successors and assigns adhere to all ICs placed on this site by this NYSDEC-approved remedy. ICs provide restrictions on site usage and mandate operation, maintenance, monitoring and reporting measures for all ICs. The SMP describes appropriate methods and procedures to ensure compliance with all ICs that are required by the EE. Once the SMP has been approved by the NYSDEC, compliance with the SMP is required by the grantor of the EE and grantor's successors and assigns.

7.1 Engineering Controls

7.1.1 SMD System

The SMD system will be installed below the concrete slab of the future building footprint and will mitigate soil vapor intrusion from any remaining on-site or off-site contaminant sources. A general SMD system layout is included as Figure 12 and a site cover plan is included as Figure 13; the final SMD layout will be provided in the forthcoming technical memo. . The SMD system will be designed and developed in general accordance with the NYSDOH Guidance and will consist of a sub-slab collection layer and vapor conveyance piping overlain by a continuous vapor barrier membrane that is integrally bonded to the concrete building foundation. The perforated piping network will convene into one riser pipe that will be connected to a roof-mounted blower and exhaust pipe. The SMD system will mitigate soil vapor intrusion of contaminated vapors originating from remaining on-site contamination or off-site sources into the proposed building by directing the vapors collected in the subsurface to an exhaust pipe on the roof. Permanent vapor monitoring points (VMP-1 through VMP-3) will be included in the SMD system design to monitor differential pressure beneath the building slab and serve as potential sub-slab vapor sampling points. The proposed rooftop blower is an OBAR GBR76-UD120-19, or an approved alternative; proposed blower specifications are included as Appendix I. The SMD system will be equipped with a visual alarm placed in a building maintenance office to notify of a potential system failure, as well as a telemetry system to allow for remote monitoring. The SMD system, along with its vapor barrier/waterproofing membrane, will be listed as an EC. SMD system design documents will be developed in coordination with the architect and mechanical engineer, and will be provided to NYSDEC and NYSDOH for review and approval prior to construction.

Following installation of the SMD system and foundation slab and receipt of COC, but prior to occupancy, a SMD efficacy sampling event will be performed. Following the SMD efficacy sampling, an active SMD system will be implemented and act as a permanent EC, regulated and maintained in accordance with the SMP.

Record drawings and specifications of the SMD system will be presented in the FER. The SMP will include the necessary drawings and specifications to commission the SMD system and provisions for system operation and indoor air monitoring. The SMP will also describe procedures to be followed if the SMD system is disturbed after its installation is complete. Maintenance of the SMD system will be described in the SMP.

7.1.2 Contingent SVE System

A contingent SVE system may be installed to address potential residual VOC impacts to soil and/or soil vapor, if warranted based on field conditions encountered during remedial activities and the results of post-excavation soil and soil vapor sampling, and will mitigate the potential for soil vapor intrusion from any remaining on-site contaminant sources. The need for the contingent SVE system will be determined based on 1) the results of post-excavation soil sampling in the north-central part of the site to confirm the complete removal of vadose-zone, petroleum-impacted source material, and 2) the results of a soil vapor sample to be collected in the southeastern part of the site at the proposed remediation terminal depth (5 feet below the base of the excavation; 15 feet bgs) following completion of remedial excavation activities.

In the north-central part of the site where complete removal of petroleum-impacted vadose-zone soil is proposed, the need for a contingent SVE system will be evaluated following remedial excavation activities. If excavation to the target remedial depth achieves the complete removal of vadose-zone soils exhibiting VOC impacts, no SVE system will be designed or installed in this area; however, if field conditions or site constraints prevent the complete removal of petroleum-impacted vadose-zone soil, then design and installation of the contingent SVE system will be required to address remaining vadose-zone contamination.

In the southeastern part of the site, TCE concentrations were identified during the February 2026 supplemental SVI evaluation. The need for a contingent SVE system will be determined based on the results of a soil vapor sample to be collected at the proposed remediation target depth (5 feet below the base of the excavation; 15 ft bgs) following completion of remedial excavation activities. If analytical results from the soil vapor sample indicate that VOC concentrations do not warrant active soil vapor mitigation per the NYSDOH Guidance an SVE system will not be designed or installed. Accordingly, the SVE system is considered a contingent remedial measure and will only be designed and implemented if the post-remedial conditions indicate that residual vapor-phase TCE contamination remains that requires active mitigation per the NYSDOH Guidance.

The contingent SVE system, if required, would consist of one or more extraction wells screened within the impacted zone, connected via lateral piping to a vacuum blower designed to induce airflow through the impacted soil. Extracted soil vapor would be conveyed to an aboveground treatment unit, if required, prior to discharge in accordance with applicable regulatory requirements. The system would be operated to promote removal of VOC mass from the vadose zone and/or to reduce the potential for vapor migration. System performance would be evaluated through routine monitoring of vacuum influence, airflow rates, and vapor concentrations, and the system would be adjusted as necessary to optimize performance. Prior to installation, a remedial design plan outlining the parameters for the system would be submitted to NYSDEC and NYSDOH for review and approval. proposed SVE treatment areas are shown in Figure 14.

If the contingent SVE system installation is required based on the above-described post-remedial soil and soil vapor sampling results, record drawings and specifications of the SVE system will be presented in the FER. The SMP will include the necessary drawings and specifications to commission the SVE system and provisions for system operation and monitoring. The SMP will also describe procedures to be followed if the SVE system is disturbed after its installation is complete. Maintenance of the SVE system will be described in the SMP.

7.2 Institutional Controls

7.2.1 Environmental Easement

An EE, as defined in Article 71 Title 36 of the Environmental Conservation Law, is required when contamination is left on-site after the remedy is complete. A Track 2 remedy requires that an EE approved by the NYSDEC will be filed and recorded with the New York City Office of the City Register before the COC can be issued by the NYSDEC. The EE will be submitted as part of the FER.

The EE renders the site a Controlled Property. The EE will list the ECs and ICs required under this remedy to prevent future exposure to remaining contamination, including controlling disturbances of the subsurface soil and restricting the use of the site to restricted-residential, commercial, and industrial uses only (although land use is subject to local zoning). The ICs are generally subdivided between controls that support ECs and those that place general restrictions on site usage or other requirements. ICs in both of these groups are closely integrated with the SMP, which provides the methods and procedures to be followed to comply with this remedy.

The ICs that support ECs are:

- Compliance with the EE by the grantor and the grantor's successors and adherence of all elements of the SMP is required
- All ECs must be operated and maintained as specified in the SMP

- ECs on the Controlled Property must be inspected and certified at a frequency and in a manner defined in the SMP
- EC may not be discontinued without an amendment or extinguishment of the EE

Adherence to these ICs is mandated by the EE and will be implemented under the SMP (discussed in the next section). The site restrictions that apply to the site are:

- Vegetable gardens and farming in remaining site soil are prohibited;
- Use of groundwater underlying the site is prohibited without treatment rendering it safe for intended purpose;
- All future activities on the site that will disturb remaining contaminated material are prohibited unless they are conducted in accordance with the soil management provisions in the SMP;
- The site may be used for restricted-residential, commercial, and industrial uses only, provided the long-term ECs and ICs included in the SMP are employed and the use complies with applicable site zoning; and
- The site may not be used for a higher level of use without an amendment or extinguishment of the EE.
- Grantor agrees to submit to the NYSDEC a written statement that certifies, under penalty of perjury, that: (1) controls employed at the site are unchanged from the previous certification or that any changes to the controls were approved by the NYSDEC; and, (2) nothing has occurred that impairs the ability of the controls to protect public health and environment or that constitute a violation or failure to comply with the SMP. The NYSDEC retains the right to access the site at any time in order to evaluate the continued maintenance of any and all controls. This certification shall be submitted annually, or an alternate period of time that NYSDEC may allow. This annual statement must be certified by an expert that the NYSDEC finds acceptable.

7.2.2 Site Management Plan

Site management is the last phase of remediation and begins with the approval of the FER and issuance of the COC for the Remedial Action. The SMP is submitted as part of the FER but will be written in a manner that allows its removal and use as a complete and independent document. Site management continues in perpetuity or until released in writing by the NYSDEC. The property owner is responsible to ensure that all site management responsibilities defined in the EE and the SMP are performed.

The SMP should include methods to incorporate and track GSR. Measures should be taken to maintain a cost-effective, protective remedy that remains conscientious of the site's environmental footprint. At a minimum, the following should be assessed: waste generation, energy usage, emissions, and water usage.

The SMP is intended to provide a detailed description of the procedures required to manage contamination left in place at the site following completion of the remedy in accordance with the NYSDEC BCA. This includes: (1) development, implementation, and management of all ECs and ICs; (2) development and implementation of monitoring systems and a Monitoring Plan; (3) development of a plan to operate and maintain any treatment, collection, containment, or recovery systems (including, where appropriate, preparation of an Operations and Maintenance Manual); (4) submittal of Site Management Reports, performance of inspections and certification of results, and demonstration of proper communication of site information to the NYSDEC; and (5) defining criteria for termination of treatment system operation.

To address these needs, the SMP will include three plans: (1) an EC/IC Plan for implementation and management of EC/ICs; (2) a Monitoring Plan for implementation of Site Monitoring; and (3) a Site Management Reporting Plan for submittal of data, information, recommendations, and certifications to the NYSDEC. The SMP will be prepared in accordance with the requirements in DER-10 and the guidelines provided by the NYSDEC.

Site management activities, reporting, and EC/IC certification will be scheduled on a certification period basis. The certification period will be annual. The SMP will be based on the certifying period relative to the date of issuance of the COC. The first submission will be due 16 months after the issuance of the COC, and annually (or at another frequency as approved by NYSDEC) thereafter.

No exclusions for handling of remaining contaminated soil will be provided in the SMP. All handling of remaining contaminated material will be subject to provisions contained in the SMP.

8.0 FINAL ENGINEERING REPORT

A FER will be submitted to NYSDEC following implementation of the Remedial Action defined in this RAWP. The FER will be prepared in conformance with NYSDEC DER-10 and will include the following:

- A comprehensive account of the locations and characteristics of material removed from the site including the surveyed map(s) of each source, as necessary
- As-built drawings for constructed elements, certifications, manifests, and bills of lading
- A description of the changes to the remedy from the elements provided in the RAWP and associated design documents, if any
- A tabular summary of documentation sampling results, material characterization results, and other sampling and chemical analyses performed as part of the remedy
- Written and photographic documentation of remedial work performed under this remedy
- A summary of remaining contamination that exceeds UU SCOs with a tabular presentation and figure depicting sample locations and exceedances
- An accounting of the destination of soil/fill removed from the site, including excavated contaminated soil and fill. Documentation associated with the disposal of material must also include records and approvals for receipt of the material.
- An accounting of the origin and chemical quality of each material type imported onto the site
- Discussion of green remediation practices/technologies employed throughout the remedial program
- A final footprint analysis using a DER-accepted model, and any tracking methods used through the construction including restoration activities

Before approval of the FER and issuance of a COC, the daily reports and monthly BCP progress reports must be submitted in digital form on electronic media (i.e., PDF).

8.1 Certifications

The following certification will appear in front of the FER Executive Summary. The certification will be signed by the RE, Gerald Nicholls, PE, CHMM, who is a NYS-licensed Professional Engineer. The certification will be appropriately signed and stamped. The certification will include the following statements:

I, _____, am currently a registered professional engineer licensed by the State of New York. I had primary direct responsibility for implementation of the remedial program for the East Adams Redevelopment – Phase II Area site.

I certify that the site description presented in this Final Engineering Report is identical to the site descriptions presented in the BCA for the East Adams Redevelopment – Phase II Area site and related amendments.

I certify that the Remedial Action Work Plan dated [month day year] and Stipulations [if any] in a letter dated [month day year] and approved by the NYSDEC were implemented and that all requirements in those documents have been substantively complied with.

I certify that the remedial activities were observed by Langan personnel under my supervision and that the remediation requirements set forth in the Remedial Action Work Plan and any other relevant provisions of ECL 27-1419 have been achieved.

I certify that the export of contaminated soil or fill from the property was performed in accordance with the Remedial Action Work Plan, and were taken to facilities licensed to accept this material in full compliance with all federal, state, and local laws.

I certify that import of soils from off-site, including source approval and sampling, has been performed in a manner that is consistent with the methodology defined in the Remedial Action Work Plan.

I certify that ground-intrusive work during remediation and development-related construction was conducted in accordance with dust and odor suppression methodology defined in the Remedial Action Work Plan.

I certify that all information and statements in this certification are true. I understand that a false statement made herein is punishable as Class "A" misdemeanor, pursuant to Section 210.45 of the Penal Law.

It is a violation of Article 130 of New York State Education Law for any person to alter this document in any way without the express written verification of adoption by any New York State licensed engineer in accordance with Section 7209(2), Article 130, New York State Education Law.

9.0 SCHEDULE

Mobilization will commence before remediation at the site and is expected to take about two weeks. Once mobilization is complete, the remedial activities can begin and are anticipated to take about 6 months. Within 60 days of completion of remedial activities at the site, an FER will be submitted to the NYSDEC as detailed in Section 8.0. A detailed project schedule is included in Appendix H.

TABLES

Table 1A
Remedial Action Work Plan
Soil Sample Analytical Results

172 Montrose Avenue
Brooklyn, New York
NYSDEC BCP Site No.: C224417
Langan Project No.: 170824801

Analyte	CAS Number	NYSDEC Part 375 Unrestricted Use SCOs	NYSDEC Part 375 Protection of Groundwater SCOs	NYSDEC Part 375 Restricted-Residential SCOs	Location	RISB01	RISB01	RISB01	RISB02	RISB02	RISB02	RISB03	RISB03	RISB03	RISB03	RISB04	RISB04	RISB04	RISB04
					Sample Name	RISB01_0-2	RISB01_10-12	RISB01_12-14	RISB02_0-2	RISB02_4-6	RISB02_8-10	RISB03_0-2	RISB03_4-6	RISB03_6-8	RISB03_29-31	RISB04_0-2	RISB04_11-13	SODUP02_082725	RISB04_21-23
					Sample Date	08/13/2025	08/13/2025	08/18/2025	08/18/2025	08/18/2025	08/18/2025	08/21/2025	08/21/2025	08/21/2025	08/21/2025	08/26/2025	08/27/2025	08/27/2025	09/05/2025
					Sample Depth	0-2	10-12	12-14	0-2	4-6	8-10	0-2	4-6	6-8	29-31	0-2	11-13	11-13	21-23
					Unit	Result	Result	Result	Result	Result	Result	Result	Result	Result	Result	Result	Result	Result	Result
Volatile Organic Compounds																			
1,1,1,2-Tetrachloroethane	630-20-6	NS	NS	NS	mg/kg	<0.00056 U	<0.00044 U	<0.00046 U	<0.00056 U	<0.00044 U	<0.00062 U	<0.00063 UJ	<0.00068 U	<0.0005 U	<0.00051 UJ	<0.00061 U	<0.26 U	<0.24 U	<0.00051 U
1,1,1-Trichloroethane	71-55-6	0.68	*	100	mg/kg	<0.00056 U	<0.00044 U	<0.00046 U	<0.00056 U	<0.00044 U	<0.00062 U	<0.00063 UJ	<0.00068 U	<0.0005 U	<0.00051 UJ	<0.00061 U	<0.26 U	<0.24 U	<0.00051 U
1,1,2,2-Tetrachloroethane	79-34-5	NS	NS	NS	mg/kg	<0.00056 U	<0.00044 U	<0.00046 U	<0.00056 U	<0.00044 U	<0.00062 U	<0.00063 UJ	<0.00068 U	<0.0005 U	<0.00051 UJ	<0.00061 U	<0.26 U	<0.24 U	<0.00051 U
1,1,2-Trichloroethane	79-00-5	NS	NS	NS	mg/kg	<0.0011 U	<0.00087 U	<0.00092 U	<0.0011 U	<0.00089 U	<0.0012 U	<0.0012 UJ	<0.0014 U	<0.001 U	<0.001 UJ	<0.0012 U	<0.53 U	<0.48 U	<0.001 U
1,1-Dichloroethane	75-34-3	0.27	*	47	mg/kg	<0.0011 U	<0.00087 U	<0.00092 U	<0.0011 U	<0.00089 U	<0.0012 U	<0.0012 UJ	<0.0014 U	<0.001 U	<0.001 UJ	<0.0012 U	<0.53 U	<0.48 U	<0.001 U
1,1-Dichloroethene	75-35-4	0.24	*	0.98	mg/kg	<0.0011 U	<0.00087 U	<0.00092 U	<0.0011 U	<0.00089 U	<0.0012 U	<0.0012 UJ	<0.0014 U	<0.001 U	<0.001 UJ	<0.0012 U	<0.53 U	<0.48 U	<0.001 U
1,1-Dichloropropene	563-58-6	NS	NS	NS	mg/kg	<0.00056 U	<0.00044 U	<0.00046 U	<0.00056 U	<0.00044 U	<0.00062 U	<0.00063 UJ	<0.00068 U	<0.0005 U	<0.00051 UJ	<0.00061 U	<0.26 U	<0.24 U	<0.00051 U
1,2,3-Trichlorobenzene	87-61-6	NS	NS	NS	mg/kg	<0.0022 U	<0.0017 U	<0.0018 U	<0.0022 U	<0.0018 U	<0.0025 U	<0.0025 UJ	<0.0027 U	<0.002 U	<0.002 UJ	<0.0024 U	<1 U	<0.96 U	<0.002 U
1,2,3-Trichloropropane	96-18-4	NS	NS	NS	mg/kg	<0.0022 U	<0.0017 U	<0.0018 U	<0.0022 U	<0.0018 U	<0.0025 U	<0.0025 UJ	<0.0027 U	<0.002 U	<0.002 UJ	<0.0024 U	<1 U	<0.96 U	<0.002 U
1,2,4,5-Tetramethylbenzene	95-93-2	NS	NS	NS	mg/kg	<0.0022 U	10	<0.0018 U	<0.0022 U	<0.0018 U	<0.0025 U	<0.0025 UJ	<0.0027 U	<0.002 U	<0.002 UJ	0.0072	46	37	0.00066 J
1,2,4-Trichlorobenzene	120-82-1	NS	NS	NS	mg/kg	<0.0022 U	<0.0017 U	<0.0018 U	<0.0022 U	<0.0018 U	<0.0025 U	<0.0025 UJ	<0.0027 U	<0.002 U	<0.002 UJ	<0.0024 U	<1 U	<0.96 U	<0.002 U
1,2,4-Trimethylbenzene	95-63-6	**5.9**	5.9	100	mg/kg	<0.0022 U	**26**	<0.0018 U	<0.0022 U	<0.0018 U	<0.0025 U	<0.0025 UJ	<0.0027 U	<0.002 U	<0.002 UJ	0.014	**540**	**420**	0.0013 J
1,2-Dibromo-3-Chloropropane	96-12-8	NS	NS	NS	mg/kg	<0.0033 U	<0.0026 U	<0.0028 U	<0.0033 U	<0.0027 U	<0.0037 U	<0.0038 UJ	<0.0041 U	<0.003 U	<0.0031 UJ	<0.0036 U	<1.6 U	<1.4 U	<0.003 U
1,2-Dibromoethane (Ethylene Dibromide)	106-93-4	NS	NS	NS	mg/kg	<0.0011 U	<0.00087 U	<0.00092 U	<0.0011 U	<0.00089 U	<0.0012 U	<0.0012 UJ	<0.0014 U	<0.001 U	<0.001 UJ	<0.0012 U	<0.53 U	<0.48 U	<0.001 U
1,2-Dichlorobenzene	95-50-1	1.1	1.1	100	mg/kg	<0.0022 U	<0.0017 U	<0.0018 U	<0.0022 U	<0.0018 U	<0.0025 U	<0.0025 UJ	<0.0027 U	<0.002 U	<0.002 UJ	<0.0024 U	<1 U	<0.96 U	<0.002 U
1,2-Dichloroethane	107-06-2	0.02	*	5.8	mg/kg	<0.0011 U	<0.00087 U	<0.00092 U	<0.0011 U	<0.00089 U	<0.0012 U	<0.0012 UJ	<0.0014 U	<0.001 U	<0.001 UJ	<0.0012 U	<0.53 U	<0.48 U	<0.001 U
1,2-Dichloropropane	78-87-5	NS	NS	NS	mg/kg	<0.0011 U	<0.00087 U	<0.00092 U	<0.0011 U	<0.00089 U	<0.0012 U	<0.0012 UJ	<0.0014 U	<0.001 U	<0.001 UJ	<0.0012 U	<0.53 U	<0.48 U	<0.001 U
1,3,5-Trimethylbenzene (Mesitylene)	108-67-8	**3.1**	3.1	100	mg/kg	<0.0022 U	**7.8**	<0.0018 U	<0.0022 U	<0.0018 U	<0.0025 U	<0.0025 UJ	<0.0027 U	<0.002 U	<0.002 UJ	0.0061	**150**	**120**	0.00032 J
1,3-Dichlorobenzene	541-73-1	2.6	*	38	mg/kg	<0.0022 U	<0.0017 U	<0.0018 U	<0.0022 U	<0.0018 U	<0.0025 U	<0.0025 UJ	<0.0027 U	<0.002 U	<0.002 UJ	<0.0024 U	<1 U	<0.96 U	<0.002 U
1,3-Dichloropropane	142-28-9	NS	NS	NS	mg/kg	<0.0022 U	<0.0017 U	<0.0018 U	<0.0022 U	<0.0018 U	<0.0025 U	<0.0025 UJ	<0.0027 U	<0.002 U	<0.002 UJ	<0.0024 U	<1 U	<0.96 U	<0.002 U
1,4-Dichlorobenzene	106-46-7	1.8	*	24	mg/kg	<0.0022 U	<0.0017 U	<0.0018 U	<0.0022 U	<0.0018 U	<0.0025 U	<0.0025 UJ	<0.0027 U	<0.002 U	<0.002 UJ	<0.0024 U	<1 U	<0.96 U	<0.002 U
1,4-Diethyl Benzene	105-05-5	NS	NS	NS	mg/kg	<0.0022 U	<0.0017 U	<0.0018 U	<0.0022 U	<0.0018 U	<0.0025 U	<0.0025 UJ	<0.0027 U	<0.002 U	<0.002 UJ	0.016	<1 U	100	0.0011 J
1,4-Dioxane (P-Dioxane)	123-91-1	0.1	*	5.7	mg/kg	<0.089 U	<0.07 U	<0.074 U	<0.089 U	<0.071 U	<0.098 U	<0.1 UJ	<0.11 U	<0.08 U	<0.082 UJ	<0.097 U	<42 U	<38 U	<0.081 U
2,2-Dichloropropane	594-20-7	NS	NS	NS	mg/kg	<0.0022 U	<0.0017 U	<0.0018 U	<0.0022 U	<0.0018 U	<0.0025 U	<0.0025 UJ	<0.0027 U	<0.002 U	<0.002 UJ	<0.0024 U	<1 U	<0.96 U	<0.002 U
2-Chlorotoluene	95-49-8	NS	NS	NS	mg/kg	<0.0022 U	<0.0017 U	<0.0018 U	<0.0022 U	<0.0018 U	<0.0025 U	<0.0025 UJ	<0.0027 U	<0.002 U	<0.002 UJ	<0.0024 U	<1 U	<0.96 U	<0.002 U
2-Hexanone (MBK)	591-78-6	NS	NS	NS	mg/kg	<0.011 U	<0.0087 U	<0.0092 U	<0.011 U	<0.0089 U	<0.012 U	<0.012 UJ	<0.014 U	<0.01 U	<0.01 UJ	<0.012 U	<5.3 U	<4.8 U	<0.01 UJ
4-Chlorotoluene	106-43-4	NS	NS	NS	mg/kg	<0.0022 U	<0.0017 U	<0.0018 U	<0.0022 U	<0.0018 U	<0.0025 U	<0.0025 UJ	<0.0027 U	<0.002 U	<0.002 UJ	<0.0024 U	<1 U	<0.96 U	<0.002 U
4-Ethyltoluene	622-96-8	NS	NS	NS	mg/kg	<0.0022 U	14	<0.0018 U	<0.0022 U	<0.0018 U	<0.0025 U	<0.0025 UJ	<0.0027 U	<0.002 U	<0.002 UJ	0.0074	430	350	0.00062 J
Acetone	67-64-1	**0.03**	*	100	mg/kg	<0.011 U	<0.0087 U	<0.0092 U	<0.011 U	<0.0089 U	<0.012 U	0.015 J	<0.014 U	<0.01 U	<0.01 UJ	0.021	<5.3 U	**19**	<0.01 U
Acrylonitrile	107-13-1	NS	NS	NS	mg/kg	<0.0044 U	<0.0035 U	<0.0037 U	<0.0044 U	<0.0036 U	<0.0049 U	<0.005 UJ	<0.0054 U	<0.004 U	<0.0041 UJ	<0.0049 U	<2.1 U	<1.9 U	<0.0041 UJ
Benzene	71-43-2	**0.06**	0.06	3.7	mg/kg	<0.00056 U	0.0004 J	<0.00046 U	<0.00056 U	<0.00044 U	<0.00062 U	<0.00063 UJ	<0.00068 U	<0.0005 U	<0.00051 UJ	0.00034 J	**0.51**	**3.1**	<0.00051 U
Bromobenzene	108-86-1	NS	NS	NS	mg/kg	<0.0022 U	<0.0017 U	<0.0018 U	<0.0022 U	<0.0018 U	<0.0025 U	<0.0025 UJ	<0.0027 U	<0.002 U	<0.002 UJ	<0.0024 U	<1 U	<0.96 U	<0.002 U
Bromochloromethane	74-97-5	NS	NS	NS	mg/kg	<0.0022 U	<0.0017 U	<0.0018 U	<0.0022 U	<0.0018 U	<0.0025 U	<0.0025 UJ	<0.0027 U	<0.002 U	<0.002 UJ	<0.0024 U	<1 U	<0.96 U	<0.002 U
Bromodichloromethane	75-27-4	NS	NS	NS	mg/kg	<0.00056 U	<0.00044 U	<0.00046 U	<0.00056 U	<0.00044 U	<0.00062 U	<0.00063 UJ	<0.00068 U	<0.0005 U	<0.00051 UJ	<0.00061 U	<0.26 U	<0.24 U	<0.00051 U
Bromoform	75-25-2	NS	NS	NS	mg/kg	<0.0044 U	<0.0035 U	<0.0037 U	<0.0044 U	<0.0036 U	<0.0049 U	<0.005 UJ	<0.0054 U	<0.004 U	<0.0041 UJ	<0.0049 U	<2.1 U	<1.9 U	<0.0041 U
Bromomethane	74-83-9	NS	NS	NS	mg/kg	<0.0022 U	<0.0017 U	<0.0018 U	<0.0022 U	<0.0018 U	<0.0025 U	<0.0025 UJ	<0.0027 U	<0.002 U	<0.002 UJ	<0.0024 U	<1 U	<0.96 U	<0.002 U
Carbon Disulfide	75-15-0	NS	NS	NS	mg/kg	<0.011 U	<0.0087 U	<0.0092 U	<0.011 U	<0.0089 U	<0.012 U	<0.012 UJ	<0.014 U	<0.01 U	<0.01 UJ	<0.012 U	<5.3 U	<4.8 U	<0.01 U
Carbon Tetrachloride	56-23-5	0.76	*	7.1	mg/kg	<0.0011 U	<0.00087 U	<0.00092 U	<0.0011 U	<0.00089 U	<0.0012 U	<0.0012 UJ	<0.0014 U	<0.001 U	<0.001 UJ	<0.0012 U	<0.53 U	<0.48 U	<0.001 U
Chlorobenzene	108-90-7	4.5	*	100	mg/kg	<0.00056 U	<0.00044 U	<0.00046 U	<0.00056 U	<0.00044 U	<0.00062 U	<0.00063 UJ	<0.00068 U	<0.0005 U	<0.00051 UJ	<0.00061 U	<0.26 U	<0.24 U	<0.00051 U
Chloroethane	75-00-3	NS	NS	NS	mg/kg	<0.0022 U	<0.0017 U	<0.0018 U	<0.0022 U	<0.0018 U	<0.0025 U	<0.0025 UJ	<0.0027 U	<0.002 U	<0.002 UJ	<0.0024 U	<1 U	<0.96 U	<0.002 U
Chloroform	67-66-3	0.37	0.37	24	mg/kg	<0.0017 U	<0.0013 U	<0.0014 U	<0.0017 U	<0.0013 U	<0.0018 U	<0.0019 UJ	<0.002 U	<0.0015 U	<0.0015 UJ	<0.0018 U	<0.79 U	<0.72 U	<0.0015 U
Chloromethane	74-87-3	NS	NS	NS	mg/kg	<0.0044 U	<0.0035 U	<0.0037 U	<0.0044 U	<0.0036 U	<0.0049 U	<0.005 UJ	<0.0054 U	<0.004 U	<0.0041 UJ	<0.0049 U	<2.1 U	<1.9 U	<0.0041 U
Cis-1,2-Dichloroethene	156-59-2	0.19	*	41	mg/kg	<0.0011 U	<0.00087 U	<0.00092 U	<0.0011 U	<0.00089 U	<0.0012 U	<0.0012 UJ	<0.0014 U	<0.001 U	<0.001 UJ	<0.0012 U	<0.53 U	<0.48 U	<0.001 U
Cis-1,3-Dichloropropene	10061-01-5	NS	NS	NS	mg/kg	<0.00056 U	<0.00044 U	<0.00046 U	<0.00056 U	<0.00044 U	<0.00062 U	<0.00063 UJ	<0.00068 U	<0.0005 U	<0.00051 UJ	<0.00061 U	<0.26 U	<0.24 U	<0.00051 U
Cymene	99-87-6	NS	NS	NS	mg/kg	<0.0011 U	1.9	<0.00092 U	<0.0011 U	<0.00089 U	<0.0012 U	0.00073 J	0.00083 J	<0.001 U	<0.001 UJ	0.00039 J	3.9	3	<0.001 U
Dibromochloromethane	124-48-1	NS	NS	NS	mg/kg	<0.0011 U	<0.00087 U	<0.00092 U	<0.0011 U	<0.00089 U	<0.0012 U	<0.0012 UJ	<0.0014 U	<0.001 U	<0.001 UJ	<0.0012 U	<0.53 U	<0.48 U	<0.001 U
Dibromomethane	74-95-3	NS	NS	NS	mg/kg	<0.0022 U	<0.0017 U	<0.0018 U	<0.0022 U	<0.0018 U	<0.0025 U	<0.0025 UJ	<0.0027 U	<0.002 U	<0.002 UJ	<0.0024 U	<1 U	<0.96 U	<0.002 U
Dichlorodifluoromethane	75-71-8	NS	NS	NS	mg/kg	<0.011 U	<0.0087 U	<0.0092 U	<0.011 U	<0.0089 U	<0.012 U	<0.012 UJ	<0.014 U	<0.01 U	<0.01 UJ	<0.012 U	<5.3 U	<4.8 U	<0.01 U
Diethyl Ether (Ethyl Ether)	60-29-7	NS	NS	NS	mg/kg	<0.0022 U	<0.0017 U	<0.0018 U	<0.0022 U	<0.0018 U	<0.0025 U	<0.0025 UJ	<0.0027 U	<0.002 U	<0.002 UJ	<0.0024 U	<1 U	<0.96 U	<0.002 U
Ethylbenzene	100-41-4	**1**	1	76	mg/kg	<0.0011 U	1	<0.00092 U	<0.0011 U	<0.00089 U	<0.0012 U	0.00026 J	<0.0014 U	<0.001 U	<0.001 UJ	0.00052 J	**110**	**200**	<0.001 U
Hexachlorobutadiene	87-68-3	NS	NS	NS	mg/kg	<0.0044 U	<0.0035 U	<0.0037 U	<0.0044 U	<0.0036 U	<0.0049 U	<0.005 UJ	<0.0054 U	<0.004 U	<0.0041 UJ	<0.0049 U	<2.1 U	<1.9 U	<0.0041 U
Isopropylbenzene (Cumene)	98-82-8	NS	NS	NS	mg/kg	<0.0011 U	1.4	<0.00092 U	<0.0011 U	<0.00089 U	<0.0012 U	<0.0012 UJ	<0.0014 U	<0.001 U	<0.001 UJ	<0.0012 U	17	18	<0.001 U
M,P-Xylene	179601-23-1	NS	NS	NS	mg/kg	<0.0022 U	5.8	<0.0018 U	<0.0022 U	<0.0018 U	<0.0025 U	0.0014 J	<0.0027 U	<0.002 U	<0.002 UJ	0.0044	540	810	<0.002 U
Methyl Ethyl Ketone (2-Butanone)	78-93-3	0.1	*	100	mg/kg	<0.011 U	<0.0087 U	<0.0092 U	<0.011 U	<0.0089 U	<0.012 U	0.0029 J	<0.014 U	<0.01 U	<0.01 UJ	0.0074 J	<5.3 U	<4.8 U	<0.01 UJ
Methyl Isobutyl Ketone (4-Methyl-2-Pentanone)	108-10-1	NS	NS	NS	mg/kg	<0.011 U	<0.0087 U	<0.0092 U	<0.011 U	<0.0089 U	<0.012 U	<0.012 UJ	<0.014 U	<0.01 U	<0.01 UJ	<0.012 U	<5.3 U	<4.8 U	<0.01 U
Methylene Chloride	75-09-2	0.05	*	81	mg/kg	<0.0056 U	<0.0044 U	<0.0046 U	<0.0056 U	<0.0044 U	<0.0062 U	<0.0063 UJ	<0.0068 U	<0.005 U	<0.0051 UJ	<0.0061 U	<2.6 U	<2.4 U	<0.0051 U
Naphthalene	91-20-3	**12**	12	100	mg/kg	0.0011 J	9.4	<0.0037 U	<0.0044 U	<0.0036 U	<0.0049 U	0.0032 J	<0.0054 U	<0.004 U	<0.0041 UJ	0.0052	**63**	**52**	0.0035 J
n-Butylbenzene	104-51-8	**18**	18	100	mg/kg	<0.0011 U	3.5	<0.00092 U	<0.0011 U	<0.00089 U	<0.0012 U	<0.0012 UJ	<0.0014 U	<0.001 U	<0.001 UJ	0.002	18	14	0.0002 J
n-Propylbenzene	103-65-1	**5**	5	100	mg/kg	<0.0011 U	2.6	<0.00092 U	<0.0011 U	<0.00089 U	<0.0012 U	<0.0012 UJ	<0.0014 U	<0.001 U	<0.001 UJ	0.00034 J	**73**	**69**	<0.001 U
o-Xylene (1,2-Dimethylbenzene)	95-47-6	NS	NS	NS	mg/kg	<0.0011 U	3.5	<0.00092 U	<0.0011 U	<0.00089 U	<0.0012 U	0.00064 J	<0.0014 U	<0.001 U	<0.001 UJ	0.0022	210	290	<0.001 U
Sec-Butylbenzene	135-98-8	25	25	100	mg/kg	<0.0011 U	2.5	<0.00092 U	<0.0011 U	<0.00089 U	<0.0012 U	<0.0012 UJ	<0.0014 U	<0.001 U	<0.001 UJ	<0.0012 U	6.8	5.4	<0.001 U
Styrene	100-42-5	NS	NS	NS	mg/kg	<0.0011 U	0.049	<0.00092 U	<0.0011 U	<0.00089 U	<0.0012 U	<0.0012 U	<0.0014 U	<0.001 U	<0.001 UJ	<0.0012 U	<0.53 U	0.26 J	<0.001 U
T-Butylbenzene	98-06-6	11	*	100	mg/kg	<0.0022 U	0.024 J	<0.0018 U	<0.0022 U	<0.0018 U	<0.0025 U	<0.0025 UJ	<0.0027 U	<0.002 U	<0.002 UJ	<0.0024 U	0.57 J	0.5 J	<0.002 U
Tert-Butyl Methyl Ether (MTBE)	1634-04-4	0.1	*	100	mg/kg	<0.0022 U	<0.0017 U	<0.0018 U	<0.0022 U	<0.0018 U	<0.0025 U	<0.0025 UJ	<0.0027 U	<0.002 U	<0.002 UJ	<0.0024 U	<1 U	<0.96 U	<0.002 U
Tetrachloroethene (PCE)	127-18-4	1.3	1.3	18	mg/kg	0.00037 J	0.0016 J	<0.00046 U	0.00086	<0.00044 U	<0.00062 U	0.0003 J	0.00075	<0.0005 U	<0.00051 UJ	<0.00061 U	<0.26 U	<0.24 U	<0.00051 U
Toluene	108-88-3	**0.7**	*	100	mg/kg	<0.0011 U	0.28	<0.00092 U	<0.0011 U	<0.00089 U	<0.0012 U	<0.0012 UJ	<0.0014 U	<0.001 U	<0.001 UJ	0.002	**100**	**370**	<0.001 U
Total 1,2-Dichloroethene (Cis and Trans)	540-59-0	NS	NS	NS	mg/kg	<0.0011 U	<0.00087 U	<0.00092 U	<0.0011 U	<0.00089 U	<0.0012 U	<0.0012 UJ	<0.0014 U	<0.001 U	<0.001 UJ	<0.0012 U	<0.53 U	<0.48 U	<0.001 U
Total Xylenes	1330-20-7	**0.26**	1.2	100	mg/kg	<0.0011 U	**9.3**	<0.00092 U	<0.0011 U	<0.00089 U	<0.0012 U	0.002 J	<0.0014 U	<0.001 U	<0.001 UJ	0.0066	**750**	**1,100**	<0.001 U
Total, 1,3-Dichloropropene (Cis And Trans)	542-75-6	NS	NS	NS	mg/kg	<0.00056 U	<0.00044 U	<0.00046 U	<0.00056 U	<0.00044 U	<0.00062 U	<0.00063 UJ	<0.00068 U	<0.0005 U	<0.00051 UJ	<0.00061 U	<0.26 U	<0.24 U	<0.00051 U
Trans-1,2-Dichloroethene	156-60-5	0.19	*	100	mg/kg	<0.0017 U	<0.0013 U	<0.0014 U	<0.0017 U	<0.0013 U	<0.0018 U	<0.0019 UJ	<0.002 U	<0.0015 U	<0.0015 UJ	<0.0018 U	<0.79 U	<0.72 U	<0.0015 U
Trans-1,3-Dichloropropene	10061-02-6	NS	NS	NS	mg/kg	<0.0011 U	<0.00087 U	<0.00092 U	<0.0011 U	<0.00089 U	<0.0012 U	<0.0012 UJ	<0.0014 U	<0.001 U	<0.001 UJ	<0.0012 U	<0.53 U	<0.48 U	<0.001 U
Trans-1,4-Dichloro-2-Butene	110-57-6	NS	NS	NS	mg/kg	<0.0056 U	<0.0044 U	<0.0046 U	<0.0056 U	<0.0044 U	<0.0062 U	<0.0063 UJ	<0.0068 U	<0.005 U	<0.0051 UJ	<0.0061 U	<2.6 U	<2.4 U	<0.0051 U
Trichloroethene (TCE)	79-01-6	0.47	0.47	6.4	mg/kg	<0.00056 U	<0.00044 U	<0.00046 U	<0.00056 U	<0.00044 U	<0.00062 U	<0.00063 UJ	<0.00068 U	<0.0005 U	<0.00051 UJ	<0.00061 U	<0.26 U	<0.24 U	<0.00051 U
Trichlorofluoromethane	75-69-4	NS	NS	NS	mg/kg	<0.0044 U	<0.0035 U	<0.0037 U	<0.0044 U	<0.0036 U	<0.0049 U	<0.005 UJ	<0.0054 U	<0.004 U	<0.0041 UJ	<0.0049 U	<2.1 U	<1.9 U	<0.0041 U
Vinyl Acetate	108-05-4	NS	NS	NS	mg/kg	<0.011 U	<0.0087 U	<0.0092 U	<0.011 U	<0.0089 U	<0.012 U	<0.012 UJ	<0.014 U	<0.01 U	<0.01 UJ	<0.012 U	<5.3 U	<4.8 U	<0.01 U
Vinyl Chloride	75-01-4	0.03	*	0.48	mg/kg	<0.0011 U	<0.00087 U	<0.00092 U	<0.0011 U	<0.00089 U	<0.0012 U	<0.0012 UJ	<0.0014 U	<0.001 U	<0.001 UJ	<0.0012 U	<0.53 U	<0.48 U	<0.001 U

Table 1A
Remedial Action Work Plan
Soil Sample Analytical Results

172 Montrose Avenue
Brooklyn, New York
NYSDEC BCP Site No.: C224417
Langan Project No.: 170824801

Analyte	CAS Number	NYSDEC Part 375 Unrestricted Use SCOs	NYSDEC Part 375 Protection of Groundwater SCOs	NYSDEC Part 375 Restricted-Residential SCOs	Location	RISB01	RISB01	RISB01	RISB02	RISB02	RISB02	RISB03	RISB03	RISB03	RISB03	RISB04	RISB04	RISB04	RISB04
					Sample Name	RISB01_0-2	RISB01_10-12	RISB01_12-14	RISB02_0-2	RISB02_4-6	RISB02_8-10	RISB03_0-2	RISB03_4-6	RISB03_6-8	RISB03_29-31	RISB04_0-2	RISB04_11-13	SODUP02_082725	RISB04_21-23
					Sample Date	08/13/2025	08/13/2025	08/18/2025	08/18/2025	08/18/2025	08/18/2025	08/21/2025	08/21/2025	08/21/2025	08/21/2025	08/26/2025	08/27/2025	08/27/2025	09/05/2025
					Sample Depth	0-2	10-12	12-14	0-2	4-6	8-10	0-2	4-6	6-8	29-31	0-2	11-13	11-13	21-23
					Unit	Result	Result	Result	Result	Result	Result	Result	Result	Result	Result	Result	Result	Result	Result
Semi-Volatile Organic Compounds																			
1,2,4,5-Tetrachlorobenzene	95-94-3	NS	NS	NS	mg/kg	<0.88 U	<0.18 U	<0.18 U	<0.92 U	<0.18 U	<0.18 U	<0.91 U	<1.9 U	<0.18 U	NA	<0.18 U	<0.18 U	<0.18 U	<0.17 U
1,2,4-Trichlorobenzene	120-82-1	NS	NS	NS	mg/kg	<0.88 U	<0.18 U	<0.18 U	<0.92 U	<0.18 U	<0.18 U	<0.91 U	<1.9 U	<0.18 U	NA	<0.18 U	<0.18 U	<0.18 U	<0.17 U
1,2-Dichlorobenzene	95-50-1	1.1	1.1	100	mg/kg	<0.88 U	<0.18 U	<0.18 U	<0.92 U	<0.18 U	<0.18 U	<0.91 U	<1.9 U	<0.18 U	NA	<0.18 U	<0.18 U	<0.18 U	<0.17 U
1,3-Dichlorobenzene	541-73-1	2.6	*	38	mg/kg	<0.88 U	<0.18 U	<0.18 U	<0.92 U	<0.18 U	<0.18 U	<0.91 U	<1.9 U	<0.18 U	NA	<0.18 U	<0.18 U	<0.18 U	<0.17 U
1,4-Dichlorobenzene	106-46-7	1.8	*	24	mg/kg	<0.88 U	<0.18 U	<0.18 U	<0.92 U	<0.18 U	<0.18 U	<0.91 U	<1.9 U	<0.18 U	NA	<0.18 U	<0.18 U	<0.18 U	<0.17 U
1,4-Dioxane (P-Dioxane)	123-91-1	0.1	*	5.7	mg/kg	<0.13 U	<0.027 U	<0.027 UJ	<0.14 UJ	<0.027 UJ	<0.027 UJ	<0.14 UJ	<0.28 UJ	<0.027 UJ	NA	<0.026 U	<0.027 U	<0.027 U	<0.026 U
2,4,5-Trichlorophenol	95-95-4	NS	NS	NS	mg/kg	<0.88 U	<0.18 U	<0.18 U	<0.92 U	<0.18 U	<0.18 U	<0.91 U	<1.9 U	<0.18 U	NA	<0.18 U	<0.18 U	<0.18 U	<0.17 U
2,4,6-Trichlorophenol	88-06-2	NS	NS	NS	mg/kg	<0.52 U	<0.11 U	<0.11 U	<0.55 U	<0.11 U	<0.11 U	<0.55 U	<1.1 U	<0.11 U	NA	<0.1 U	<0.11 U	<0.11 U	<0.1 U
2,4-Dichlorophenol	120-83-2	NS	NS	NS	mg/kg	<0.79 U	<0.16 U	<0.16 U	<0.83 U	<0.16 U	<0.16 U	<0.82 U	<1.7 U	<0.16 U	NA	<0.16 U	<0.16 U	<0.16 U	<0.16 U
2,4-Dimethylphenol	105-67-9	NS	NS	NS	mg/kg	<0.88 U	0.11 J	<0.18 U	<0.92 U	<0.18 U	<0.18 U	<0.91 U	<1.9 U	<0.18 U	NA	<0.18 U	<0.18 U	<0.18 U	<0.17 U
2,4-Dinitrophenol	51-28-5	NS	NS	NS	mg/kg	<4.2 U	<0.87 U	<0.86 U	<4.4 U	<0.86 U	<0.87 U	<4.4 U	<9 U	<0.88 U	NA	<0.84 U	<0.86 U	<0.86 U	<0.83 U
2,4-Dinitrotoluene	121-14-2	NS	NS	NS	mg/kg	<0.88 U	<0.18 U	<0.18 U	<0.92 U	<0.18 U	<0.18 U	<0.91 U	<1.9 U	<0.18 U	NA	<0.18 U	<0.18 U	<0.18 U	<0.17 U
2,6-Dinitrotoluene	606-20-2	NS	NS	NS	mg/kg	<0.88 U	<0.18 U	<0.18 U	<0.92 U	<0.18 U	<0.18 U	<0.91 U	<1.9 U	<0.18 U	NA	<0.18 U	<0.18 U	<0.18 U	<0.17 U
2-Chloronaphthalene	91-58-7	NS	NS	NS	mg/kg	<0.88 U	<0.18 U	<0.18 U	<0.92 U	<0.18 U	<0.18 U	<0.91 U	<1.9 U	<0.18 U	NA	<0.18 U	<0.18 U	<0.18 U	<0.17 U
2-Chlorophenol	95-57-8	NS	NS	NS	mg/kg	<0.88 U	<0.18 U	<0.18 U	<0.92 U	<0.18 U	<0.18 U	<0.91 U	<1.9 U	<0.18 U	NA	<0.18 U	<0.18 U	<0.18 U	<0.17 U
2-Methylnaphthalene	91-57-6	NS	NS	NS	mg/kg	0.15 J	5.2	<0.21 U	0.11 J	<0.22 U	<0.22 U	0.31 J	1.2 J	<0.22 U	NA	0.05 J	2.3 J	1.2 J	0.037 J
2-Methylphenol (o-Cresol)	95-48-7	0.33	*	100	mg/kg	<0.88 U	<0.18 U	<0.18 U	<0.92 U	<0.18 U	<0.18 U	<0.91 U	<1.9 U	<0.18 U	NA	<0.18 U	<0.18 U	<0.18 U	<0.17 U
2-Nitroaniline	88-74-4	NS	NS	NS	mg/kg	<0.88 U	<0.18 U	<0.18 U	<0.92 U	<0.18 U	<0.18 U	<0.91 UJ	<1.9 UJ	<0.18 UJ	NA	<0.18 U	<0.18 U	<0.18 U	<0.17 U
2-Nitrophenol	88-75-5	NS	NS	NS	mg/kg	<1.9 U	<0.39 U	<0.38 U	<2 U	<0.39 U	<0.39 U	<2 U	<4 U	<0.39 U	NA	<0.38 U	<0.39 U	<0.39 U	<0.37 U
3 & 4 Methylphenol (m&p Cresol)	65794-96-9	0.33	*	100	mg/kg	<1.3 U	<0.26 U	<0.26 U	<1.3 U	<0.26 U	<0.26 U	<1.3 U	0.33 J	<0.26 U	NA	<0.25 U	<0.26 U	<0.26 U	<0.25 U
3,3'-Dichlorobenzidine	91-94-1	NS	NS	NS	mg/kg	<0.88 UJ	<0.18 UJ	<0.18 U	<0.92 U	<0.18 U	<0.18 U	<0.91 UJ	<1.9 UJ	<0.18 UJ	NA	<0.18 U	<0.18 U	<0.18 U	<0.17 U
3-Nitroaniline	99-09-2	NS	NS	NS	mg/kg	<0.88 U	<0.18 U	<0.18 U	<0.92 U	<0.18 U	<0.18 U	<0.91 U	<1.9 U	<0.18 U	NA	<0.18 U	<0.18 U	<0.18 U	<0.17 U
4,6-Dinitro-2-Methylphenol	534-52-1	NS	NS	NS	mg/kg	<2.3 U	<0.47 U	<0.46 U	<2.4 U	<0.47 U	<0.47 U	<2.4 U	<4.9 U	<0.47 U	NA	<0.46 U	<0.47 U	<0.47 U	<0.45 U
4-Bromophenyl Phenyl Ether	101-55-3	NS	NS	NS	mg/kg	<0.88 U	<0.18 U	<0.18 U	<0.92 U	<0.18 U	<0.18 U	<0.91 U	<1.9 U	<0.18 U	NA	<0.18 U	<0.18 U	<0.18 U	<0.17 U
4-Chloro-3-Methylphenol	59-50-7	NS	NS	NS	mg/kg	<0.88 U	<0.18 U	<0.18 U	<0.92 U	<0.18 U	<0.18 U	<0.91 U	<1.9 U	<0.18 U	NA	<0.18 U	<0.18 U	<0.18 U	<0.17 U
4-Chloroaniline	106-47-8	NS	NS	NS	mg/kg	<0.88 UJ	<0.18 UJ	<0.18 U	<0.92 U	<0.18 U	<0.18 U	<0.91 UJ	<1.9 UJ	<0.18 UJ	NA	<0.18 U	<0.18 U	<0.18 U	<0.17 UJ
4-Chlorophenyl Phenyl Ether	7005-72-3	NS	NS	NS	mg/kg	<0.88 U	<0.18 U	<0.18 U	<0.92 U	<0.18 U	<0.18 U	<0.91 U	<1.9 U	<0.18 U	NA	<0.18 U	<0.18 U	<0.18 U	<0.17 U
4-Nitroaniline	100-01-6	NS	NS	NS	mg/kg	<0.88 U	<0.18 U	<0.18 U	<0.92 U	<0.18 U	<0.18 U	<0.91 U	<1.9 U	<0.18 U	NA	<0.18 U	<0.18 U	<0.18 U	<0.17 U
4-Nitrophenol	100-02-7	NS	NS	NS	mg/kg	<1.2 U	<0.25 U	<0.25 U	<1.3 U	<0.25 U	<0.25 U	<1.3 U	<2.6 U	<0.26 U	NA	<0.24 U	<0.25 U	<0.25 U	<0.24 U
Acenaphthene	83-32-9	20	*	100	mg/kg	0.37 J	<0.14 U	<0.14 U	0.33 J	<0.14 U	<0.14 U	0.6 J	3.6	<0.15 U	NA	<0.14 U	<0.14 U	<0.14 U	<0.14 U
Acenaphthylene	208-96-8	100	*	100	mg/kg	0.2 J	<0.14 U	<0.14 U	0.19 J	<0.14 U	<0.14 U	0.27 J	2.7	<0.15 U	NA	<0.14 U	<0.14 U	<0.14 U	<0.14 U
Acetophenone	98-86-2	NS	NS	NS	mg/kg	<0.88 U	<0.18 U	<0.18 U	<0.92 U	<0.18 U	<0.18 U	<0.91 U	<1.9 U	<0.18 U	NA	<0.18 U	<0.18 U	<0.18 U	<0.17 U
Anthracene	120-12-7	100	*	100	mg/kg	1.1	0.18	<0.11 U	1.2	<0.11 U	<0.11 U	2.1	13	<0.11 U	NA	<0.1 U	<0.11 U	<0.11 U	<0.1 U
Benzo(a)anthracene	56-55-3	**1**	1	1.4	mg/kg	**2.6**	0.06 J	<0.11 U	**5.5**	<0.11 U	<0.11 U	**7.1**	**46**	<0.11 U	NA	0.087 J	<0.11 U	<0.11 U	<0.1 U
Benzo(a)pyrene	50-32-8	**1**	*	1	mg/kg	**2.3**	<0.14 U	<0.14 U	**5.1**	<0.14 U	<0.14 U	**6.9 J**	**36 J**	<0.15 UJ	NA	0.13 J	<0.14 U	<0.14 U	<0.14 U
Benzo(b)fluoranthene	205-99-2	**1**	*	1.4	mg/kg	**3.1**	0.034 J	<0.11 U	**6.4**	<0.11 U	<0.11 U	**9.2**	**54**	<0.11 U	NA	0.17	<0.11 U	<0.11 U	<0.1 U
Benzo(g,h,i)Perylene	191-24-2	**0.64**	*	4.9	mg/kg	**1.5**	0.021 J	<0.14 U	**3.7**	<0.14 U	<0.14 U	**4.6**	**25**	<0.15 U	NA	0.14	<0.14 U	<0.14 U	<0.14 U
Benzo(k)fluoranthene	207-08-9	**0.8**	*	4.9	mg/kg	**0.92**	<0.11 U	<0.11 U	**2.4**	<0.11 U	<0.11 U	**3.2 J**	**16 J**	<0.11 UJ	NA	0.052 J	<0.11 U	<0.11 U	<0.1 U
Benzoic Acid	65-85-0	NS	NS	NS	mg/kg	<2.8 U	<0.58 U	<0.58 U	<3 U	<0.58 U	<0.59 U	<3 U	<6.1 U	<0.59 U	NA	<0.57 U	<0.58 U	<0.58 U	<0.56 U
Benzyl Alcohol	100-51-6	NS	NS	NS	mg/kg	<0.88 U	<0.18 U	<0.18 U	<0.92 U	<0.18 U	<0.18 U	<0.91 U	<1.9 U	<0.18 U	NA	<0.18 U	<0.18 U	<0.18 U	<0.17 U
Benzyl Butyl Phthalate	85-68-7	NS	NS	NS	mg/kg	<0.88 U	<0.18 U	<0.18 U	<0.92 U	<0.18 U	<0.18 U	<0.91 U	<1.9 U	<0.18 U	NA	<0.18 U	<0.18 U	<0.18 U	<0.17 U
Biphenyl (Diphenyl)	92-52-4	NS	NS	NS	mg/kg	<2 U	0.53	<0.41 U	<2.1 U	<0.41 U	<0.41 U	<2.1 U	0.38 J	<0.42 U	NA	<0.4 U	<0.41 U	<0.41 U	<0.39 U
Bis(2-chloroethoxy) methane	111-91-1	NS	NS	NS	mg/kg	<0.94 U	<0.2 U	<0.19 U	<0.99 U	<0.19 U	<0.2 U	<0.98 U	<2 U	<0.2 U	NA	<0.19 U	<0.19 U	<0.19 U	<0.19 U
Bis(2-chloroethyl) ether (2-chloroethyl ether)	111-44-4	NS	NS	NS	mg/kg	<0.79 U	<0.16 U	<0.16 U	<0.83 U	<0.16 U	<0.16 U	<0.82 U	<1.7 U	<0.16 U	NA	<0.16 U	<0.16 U	<0.16 U	<0.16 U
Bis(2-chloroisopropyl) ether	108-60-1	NS	NS	NS	mg/kg	<1 U	<0.22 U	<0.21 U	<1.1 U	<0.22 U	<0.22 U	<1.1 U	<2.2 U	<0.22 U	NA	<0.21 U	<0.22 U	<0.22 U	<0.21 U
Bis(2-ethylhexyl) phthalate	117-81-7	NS	NS	NS	mg/kg	<0.88 U	<0.18 U	<0.18 U	<0.92 U	<0.18 U	<0.18 U	0.45 J	<1.9 U	<0.18 U	NA	0.065 J	<0.18 U	<0.18 U	<0.17 U
Carbazole	86-74-8	NS	NS	NS	mg/kg	0.52 J	<0.18 U	<0.18 U	0.5 J	<0.18 U	<0.18 U	0.95 J	5.6 J	<0.18 UJ	NA	0.026 J	<0.18 U	<0.18 U	<0.17 U
Chrysene	218-01-9	**1**	1	4.9	mg/kg	**2.3**	0.095 J	<0.11 U	**5.3**	<0.11 U	<0.11 U	**7.1**	**45**	<0.11 U	NA	0.091 J	<0.11 U	<0.11 U	<0.1 U
Dibenz(a,h)anthracene	53-70-3	**0.33**	*	0.33	mg/kg	**0.36 J**	<0.11 U	<0.11 U	**1**	<0.11 U	<0.11 U	**1.1**	**6.7**	<0.11 U	NA	0.026 J	<0.11 U	<0.11 U	<0.1 U
Dibenzofuran	132-64-9	**2.1**	*	18	mg/kg	0.32 J	<0.18 U	<0.18 U	0.21 J	<0.18 U	<0.18 U	0.45 J	**2.9**	<0.18 U	NA	<0.18 U	<0.18 U	<0.18 U	<0.17 U
Dibutyl phthalate	84-74-2	NS	NS	NS	mg/kg	<0.88 U	<0.18 U	<0.18 U	<0.92 U	<0.18 U	<0.18 U	<0.91 U	<1.9 U	<0.18 U	NA	<0.18 U	<0.18 U	<0.18 U	<0.17 U
Diethyl phthalate	84-66-2	NS	NS	NS	mg/kg	<0.88 U	<0.18 U	<0.18 U	<0.92 U	<0.18 U	<0.18 U	<0.91 U	<1.9 U	<0.18 U	NA	<0.18 U	<0.18 U	<0.18 U	<0.17 U
Dimethyl phthalate	131-11-3	NS	NS	NS	mg/kg	<0.88 U	<0.18 U	<0.18 U	<0.92 U	<0.18 U	<0.18 U	<0.91 U	<1.9 U	<0.18 U	NA	<0.18 U	<0.18 U	<0.18 U	<0.17 U
Dioctyl phthalate	117-84-0	NS	NS	NS	mg/kg	<0.88 U	<0.18 U	<0.18 U	<0.92 U	<0.18 U	<0.18 U	<0.91 U	<1.9 U	<0.18 U	NA	<0.18 U	<0.18 U	<0.18 U	<0.17 U
Fluoranthene	206-44-0	**85**	*	100	mg/kg	6.1	0.18	<0.11 U	10	0.033 J	<0.11 U	14	**110**	<0.11 U	NA	0.1	<0.11 U	<0.11 U	<0.1 U
Fluorene	86-73-7	30	*	100	mg/kg	0.34 J	0.54	<0.18 U	0.29 J	<0.18 U	<0.18 U	0.57 J	3.2	<0.18 U	NA	<0.18 U	<0.18 U	<0.18 U	<0.17 U
Hexachlorobenzene	118-74-1	0.33	*	0.33	mg/kg	<0.52 U	<0.11 U	<0.11 U	<0.55 U	<0.11 U	<0.11 U	<0.55 U	<1.1 U	<0.11 U	NA	<0.1 U	<0.11 U	<0.11 U	<0.1 U
Hexachlorobutadiene	87-68-3	NS	NS	NS	mg/kg	<0.88 U	<0.18 U	<0.18 U	<0.92 U	<0.18 U	<0.18 U	<0.91 U	<1.9 U	<0.18 U	NA	<0.18 U	<0.18 U	<0.18 U	<0.17 U
Hexachlorocyclopentadiene	77-47-4	NS	NS	NS	mg/kg	<2.5 U	<0.52 U	<0.51 U	<2.6 U	<0.51 U	<0.52 U	<2.6 U	<5.4 U	<0.52 U	NA	<0.5 UJ	<0.51 U	<0.51 U	<0.49 U
Hexachloroethane	67-72-1	NS	NS	NS	mg/kg	<0.7 U	<0.14 U	<0.14 U	<0.73 U	<0.14 U	<0.14 U	<0.73 U	<1.5 U	<0.15 U	NA	<0.14 U	<0.14 U	<0.14 U	<0.14 U
Indeno(1,2,3-cd)pyrene	193-39-5	**0.5**	*	1.4	mg/kg	**1.6**	<0.14 U	<0.14 U	**3.1**	<0.14 U	<0.14 U	**5.1**	**28**	<0.15 U	NA	0.12 J	<0.14 U	<0.14 U	<0.14 U
Isophorone	78-59-1	NS	NS	NS	mg/kg	<0.79 U	<0.16 U	<0.16 U	<0.83 U	<0.16 U	<0.16 U	<0.82 U	<1.7 U	<0.16 U	NA	<0.16 U	<0.16 U	<0.16 U	<0.16 U
Naphthalene	91-20-3	**12**	12	100	mg/kg	0.25 J	0.69	<0.18 U	0.2 J	<0.18 U	<0.18 U	0.38 J	2.2	<0.18 U	NA	0.04 J	2.8 J	1.3 J	0.031 J
Nitrobenzene	98-95-3	0.08	NS	1.8	mg/kg	<0.79 U	<0.16 U	<0.16 U	<0.83 U	<0.16 U	<0.16 U	<0.82 U	<1.7 U	<0.16 U	NA	<0.16 U	<0.16 U	<0.16 U	<0.16 U
n-Nitrosodi-N-Propylamine	621-64-7	NS	NS	NS	mg/kg	<0.88 U	<0.18 U	<0.18 U	<0.92 U	<0.18 U	<0.18 U	<0.91 U	<1.9 U	<0.18 U	NA	<0.18 U	<0.18 U	<0.18 U	<0.17 U
n-Nitrosodiphenylamine	86-30-6	NS	NS	NS	mg/kg	<0.7 U	<0.14 U	<0.14 U	<0.73 U	<0.14 U	<0.14 U	<0.73 U	<1.5 U	<0.15 U	NA	<0.14 U	<0.14 U	<0.14 U	<0.14 U
Pentachlorophenol	87-86-5	0.8	*	1.3	mg/kg	<0.7 U	<0.14 U	<0.14 U	<0.73 U	<0.14 U	<0.14 U	<0.73 U	<1.5 U	<0.15 U	NA	<0.14 U	<0.14 U	<0.14 U	<0.14 U
Phenanthrene	85-01-8	**1.1**	*	4.9	mg/kg	**4.8**	**1.8**	<0.11 U	**5.4**	0.022 J	<0.11 U	**9.8**	**62**	<0.11 U	NA	0.091 J	0.024 J	<0.11 U	<0.1 U
Phenol	108-95-2	0.33	*	100	mg/kg	<0.88 U	<0.18 U	<0.18 U	<0.92 U	<0.18 U	<0.18 U	<0.91 U	<1.9 U	<0.18 U	NA	<0.18 U	<0.18 U	<0.18 U	<0.17 U
Pyrene	129-00-0	**64**	*	100	mg/kg	4.9	0.39	<0.11 U	8.8	0.03 J	<0.11 U	12	**73**	<0.11 U	NA	0.1	<0.11 U	<0.11 U	<0.1 U

Table 1A
Remedial Action Work Plan
Soil Sample Analytical Results

172 Montrose Avenue
Brooklyn, New York
NYSDEC BCP Site No.: C224417
Langan Project No.: 170824801

Analyte	CAS Number	NYSDEC Part 375 Unrestricted Use SCOs	NYSDEC Part 375 Protection of Groundwater SCOs	NYSDEC Part 375 Restricted-Residential SCOs	Location	RISB01	RISB01	RISB01	RISB02	RISB02	RISB02	RISB03	RISB03	RISB03	RISB03	RISB04	RISB04	RISB04	RISB04
					Sample Name	RISB01_0-2	RISB01_10-12	RISB01_12-14	RISB02_0-2	RISB02_4-6	RISB02_8-10	RISB03_0-2	RISB03_4-6	RISB03_6-8	RISB03_29-31	RISB04_0-2	RISB04_11-13	SODUP02_082725	RISB04_21-23
					Sample Date	08/13/2025	08/13/2025	08/18/2025	08/18/2025	08/18/2025	08/18/2025	08/21/2025	08/21/2025	08/21/2025	08/21/2025	08/26/2025	08/27/2025	08/27/2025	09/05/2025
					Sample Depth	0-2	10-12	12-14	0-2	4-6	8-10	0-2	4-6	6-8	29-31	0-2	11-13	11-13	21-23
					Unit	Result	Result	Result	Result	Result	Result	Result	Result	Result	Result	Result	Result	Result	Result
Pesticides																			
4,4'-DDD	72-54-8	**0.0033**	*	5	mg/kg	<0.00169 U	<0.0017 U	<0.00175 U	**0.00897**	<0.00177 U	<0.00169 U	0.000968 J	<0.00175 U	<0.00169 U	NA	<0.00163 U	<0.00169 U	<0.0017 U	<0.00159 U
4,4'-DDE	72-55-9	**0.0033**	*	3.4	mg/kg	<0.00169 U	<0.0017 U	<0.00175 U	0.00309	<0.00177 U	<0.00169 U	0.00172 J	<0.00175 U	<0.00169 U	NA	<0.00163 U	<0.00169 U	<0.0017 U	<0.00159 U
4,4'-DDT	50-29-3	**0.0033**	*	3.8	mg/kg	<0.00169 U	<0.0017 U	<0.00175 U	**0.0112**	<0.00177 U	<0.00169 U	0.00272	<0.00175 U	<0.00169 U	NA	<0.00163 U	<0.00169 U	<0.0017 U	<0.00159 U
Aldrin	309-00-2	0.0048	*	0.044	mg/kg	<0.00169 U	<0.0017 U	<0.00175 U	<0.00176 U	<0.00177 U	<0.00169 U	<0.00176 U	<0.00175 U	<0.00169 U	NA	<0.00163 U	<0.00169 U	<0.0017 U	<0.00159 U
Alpha BHC (Alpha Hexachlorocyclohexane)	319-84-6	0.02	*	0.18	mg/kg	<0.000705 U	<0.000707 U	<0.000728 U	<0.000733 U	<0.000736 U	<0.000706 U	<0.000734 U	<0.00073 U	<0.000704 U	NA	<0.00068 U	<0.000703 U	<0.00071 U	<0.000664 U
Alpha Chlordane	5103-71-9	0.014	*	0.65	mg/kg	<0.00212 U	<0.00212 U	<0.00218 U	0.0051	<0.00221 U	<0.00212 U	<0.0022 U	<0.00219 U	<0.00211 U	NA	<0.00204 U	<0.00211 U	<0.00213 U	<0.00199 U
Alpha Endosulfan	959-98-8	4.3	*	35	mg/kg	<0.00169 U	<0.0017 U	<0.00175 U	<0.00176 U	<0.00177 U	<0.00169 U	<0.00176 U	<0.00175 U	<0.00169 U	NA	<0.00163 U	<0.00169 U	<0.0017 U	<0.00159 U
Beta Bhc (Beta Hexachlorocyclohexane)	319-85-7	0.021	*	0.18	mg/kg	<0.00169 U	<0.0017 U	<0.00175 U	<0.00176 U	<0.00177 U	<0.00169 U	<0.00176 U	<0.00175 U	<0.00169 U	NA	<0.00163 U	<0.00169 U	<0.0017 U	<0.00159 U
Beta Endosulfan	33213-65-9	4.3	*	35	mg/kg	<0.00169 U	<0.0017 U	<0.00175 U	<0.00176 U	<0.00177 U	<0.00169 U	<0.00176 U	<0.00175 U	<0.00169 U	NA	<0.00163 U	<0.00169 U	<0.0017 U	<0.00159 U
Chlordane (alpha and gamma)	57-74-9	NS	NS	NS	mg/kg	<0.0141 U	<0.0141 U	<0.0146 U	0.0533 J	<0.0147 U	<0.0141 U	<0.0147 U	<0.0146 U	<0.0141 U	NA	<0.0136 U	<0.0141 U	<0.0142 U	<0.0133 U
Delta Bhc (Delta Hexachlorocyclohexane)	319-86-8	0.04	*	100	mg/kg	<0.00169 U	<0.0017 U	<0.00175 U	<0.00176 U	<0.00177 U	<0.00169 U	<0.00176 U	<0.00175 U	<0.00169 U	NA	<0.00163 U	<0.00169 U	<0.0017 U	<0.00159 U
Dieldrin	60-57-1	0.005	*	0.075	mg/kg	<0.00106 U	<0.00106 U	<0.00109 U	<0.0011 U	<0.0011 U	<0.00106 U	<0.0011 U	<0.00109 U	<0.00106 U	NA	<0.00102 U	<0.00105 U	<0.00106 U	<0.000995 U
Endosulfan Sulfate	1031-07-8	4.3	*	35	mg/kg	<0.000705 U	<0.000707 U	<0.000728 U	<0.000733 U	<0.000736 U	<0.000706 U	<0.000734 U	<0.00073 U	<0.000704 U	NA	<0.00068 U	<0.000703 U	<0.00071 U	<0.000664 U
Endrin	72-20-8	0.014	*	5.3	mg/kg	<0.000705 U	<0.000707 U	<0.000728 U	<0.000733 U	<0.000736 U	<0.000706 U	<0.000734 U	<0.00073 U	<0.000704 U	NA	<0.00068 U	<0.000703 U	<0.00071 U	<0.000664 U
Endrin Aldehyde	7421-93-4	NS	NS	NS	mg/kg	<0.00212 U	<0.00212 U	<0.00218 U	<0.0022 U	<0.00221 U	<0.00212 U	<0.0022 U	<0.00219 U	<0.00211 U	NA	<0.00204 U	<0.00211 U	<0.00213 U	<0.00199 U
Endrin Ketone	53494-70-5	NS	NS	NS	mg/kg	<0.00169 U	<0.0017 U	<0.00175 U	<0.00176 U	<0.00177 U	<0.00169 U	<0.00176 U	<0.00175 U	<0.00169 U	NA	<0.00163 U	<0.00169 U	<0.0017 U	<0.00159 U
Gamma Bhc (Lindane)	58-89-9	0.025	*	0.21	mg/kg	<0.000705 U	<0.000707 U	<0.000728 U	<0.000733 U	<0.000736 U	<0.000706 U	<0.000734 U	<0.00073 U	<0.000704 U	NA	<0.00068 U	<0.000703 U	<0.00071 U	<0.000664 U
Gamma Chlordane (Trans)	5103-74-2	NS	NS	NS	mg/kg	<0.00212 U	<0.00212 U	<0.00218 U	0.00423 J	<0.00221 U	<0.00212 U	<0.0022 U	<0.00219 U	<0.00211 U	NA	<0.00204 U	<0.00211 U	<0.00213 U	<0.00199 U
Heptachlor	76-44-8	0.013	*	0.53	mg/kg	<0.000846 U	<0.000848 U	<0.000874 U	0.00262	<0.000883 U	<0.000847 U	<0.000882 U	<0.000876 U	<0.000845 U	NA	<0.000816 U	<0.000844 U	<0.000852 U	<0.000796 U
Heptachlor Epoxide	1024-57-3	NS	NS	NS	mg/kg	<0.00317 U	<0.00318 U	<0.00328 U	0.00188 J	<0.00331 U	<0.00318 U	<0.0033 U	<0.00328 U	<0.00317 U	NA	<0.00306 U	<0.00316 U	<0.0032 U	<0.00299 U
Methoxychlor	72-43-5	NS	NS	NS	mg/kg	<0.00317 U	<0.00318 U	<0.00328 U	<0.0033 U	<0.00331 U	<0.00318 U	<0.0033 U	<0.00328 U	<0.00317 U	NA	<0.00306 U	<0.00316 U	<0.0032 U	<0.00299 U
Toxaphene	8001-35-2	NS	NS	NS	mg/kg	<0.0317 U	<0.0318 U	<0.0328 U	<0.033 U	<0.0331 U	<0.0318 U	<0.033 U	<0.0328 U	<0.0317 U	NA	<0.0306 U	<0.0316 U	<0.032 U	<0.0299 U
Herbicides																			
2,4,5-T (Trichlorophenoxyacetic Acid)	93-76-5	NS	NS	NS	mg/kg	<0.174 U	<0.182 U	<0.182 UJ	<0.187 UJ	<0.185 UJ	<0.182 UJ	<0.184 U	<0.187 U	<0.182 U	NA	<0.177 UJ	<0.181 U	<0.182 U	<0.171 U
2,4-D (Dichlorophenoxyacetic Acid)	94-75-7	NS	NS	NS	mg/kg	<0.174 U	<0.182 U	<0.182 UJ	<0.187 UJ	<0.185 UJ	<0.182 UJ	<0.184 U	<0.187 U	<0.182 U	NA	<0.177 UJ	<0.181 U	<0.182 U	<0.171 U
Silvex (2,4,5-Tp)	93-72-1	3.8	*	100	mg/kg	<0.174 U	<0.182 U	<0.182 UJ	<0.187 UJ	<0.185 UJ	<0.182 UJ	<0.184 U	<0.187 U	<0.182 U	NA	<0.177 UJ	<0.181 U	<0.182 U	<0.171 U
Polychlorinated Biphenyl																			
PCB-1016 (Aroclor 1016)	12674-11-2	NS	NS	NS	mg/kg	<0.0525 U	<0.0506 U	<0.0516 U	<0.0551 U	<0.0542 U	<0.0536 U	<0.0535 U	<0.0543 U	<0.0532 U	NA	<0.0502 U	<0.0519 U	<0.0519 U	<0.0505 U
PCB-1221 (Aroclor 1221)	11104-28-2	NS	NS	NS	mg/kg	<0.0525 U	<0.0506 U	<0.0516 U	<0.0551 U	<0.0542 U	<0.0536 U	<0.0535 U	<0.0543 U	<0.0532 U	NA	<0.0502 U	<0.0519 U	<0.0519 U	<0.0505 U
PCB-1232 (Aroclor 1232)	11141-16-5	NS	NS	NS	mg/kg	<0.0525 U	<0.0506 U	<0.0516 U	<0.0551 U	<0.0542 U	<0.0536 U	<0.0535 U	<0.0543 U	<0.0532 U	NA	<0.0502 U	<0.0519 U	<0.0519 U	<0.0505 U
PCB-1242 (Aroclor 1242)	53469-21-9	NS	NS	NS	mg/kg	<0.0525 U	<0.0506 U	<0.0516 U	<0.0551 U	<0.0542 U	<0.0536 U	<0.0535 U	<0.0543 U	<0.0532 U	NA	<0.0502 U	<0.0519 U	<0.0519 U	<0.0505 U
PCB-1248 (Aroclor 1248)	12672-29-6	NS	NS	NS	mg/kg	<0.0525 U	<0.0506 U	<0.0516 U	<0.0551 U	<0.0542 U	<0.0536 U	<0.0535 U	<0.0543 U	<0.0532 U	NA	<0.0502 U	<0.0519 U	<0.0519 U	<0.0505 U
PCB-1254 (Aroclor 1254)	11097-69-1	NS	NS	NS	mg/kg	<0.0525 U	<0.0506 U	<0.0516 U	0.0867	<0.0542 U	<0.0536 U	<0.0535 U	<0.0543 U	<0.0532 U	NA	<0.0502 U	<0.0519 U	<0.0519 U	<0.0505 U
PCB-1260 (Aroclor 1260)	11096-82-5	NS	NS	NS	mg/kg	0.0118 J	<0.0506 U	<0.0516 U	0.0428 J	<0.0542 U	<0.0536 U	0.0146 J	<0.0543 U	<0.0532 U	NA	<0.0502 U	<0.0519 U	<0.0519 U	<0.0505 U
PCB-1262 (Aroclor 1262)	37324-23-5	NS	NS	NS	mg/kg	<0.0525 U	<0.0506 U	<0.0516 U	<0.0551 U	<0.0542 U	<0.0536 U	<0.0535 U	<0.0543 U	<0.0532 U	NA	<0.0502 U	<0.0519 U	<0.0519 U	<0.0505 U
PCB-1268 (Aroclor 1268)	11100-14-4	NS	NS	NS	mg/kg	0.0106 J	<0.0506 U	<0.0516 U	<0.0551 U	<0.0542 U	<0.0536 U	0.00976 J	0.137 J	<0.0532 U	NA	<0.0502 U	<0.0519 U	<0.0519 U	<0.0505 U
Total PCBs	1336-36-3	**0.1**	*	1	mg/kg	0.0224 J	<0.0506 U	<0.0516 U	**0.13 J**	<0.0542 U	<0.0536 U	0.0244 J	**0.137 J**	<0.0532 U	NA	<0.0502 U	<0.0519 U	<0.0519 U	<0.0505 U
Metals																			
Aluminum	7429-90-5	NS	NS	NS	mg/kg	6,990 J	6,590 J	4,630	4,750	4,490	4,770	4,210	4,200	4,800	NA	5,260	5,280	5,270	2,260
Antimony	7440-36-0	NS	NS	NS	mg/kg	<4.3 UJ	<4.19 UJ	<4.24 U	<4.38 U	<8.71 U	<4.26 U	<8.8 U	<4.35 U	<4.16 U	NA	<4.04 U	<4.25 U	<4.17 U	<4.1 U
Arsenic	7440-38-2	**13**	*	16	mg/kg	4.58	2.8	1.79	5.58	**90.4**	2.08	7.74	4.2	1.87	NA	5.47	1.92	2.01	1.27
Barium	7440-39-3	**410**	*	410	mg/kg	219 J	45.8 J	33.1	140	**1,980**	38.8	**829**	**889**	36.6	NA	93.5	40.2	37.1	19.4
Beryllium	7440-41-7	4.4	*	43	mg/kg	0.57	0.461	0.435	0.281 J	0.371 J	0.401 J	1.05	0.337 J	0.484	NA	0.299 J	0.438	0.428	0.171 J
Cadmium	7440-43-9	**2.5**	*	2.5	mg/kg	0.384 J	0.119 J	0.092 J	0.584 J	**4.73**	0.116 J	0.764 J	0.38 J	0.053 J	NA	0.065 J	<0.85 U	0.059 J	<0.819 U
Calcium	7440-70-2	NS	NS	NS	mg/kg	33,700	1,320	1,140	9,660	22,500	1,580	58,900	13,900	5,340	NA	9,020	932	1,090	721
Chromium, Hexavalent	18540-29-9	**1**	*	1	mg/kg	<0.862 U	<0.876 U	0.253 J	<0.904 U	<0.891 U	<0.879 U	0.631 J	**1.65**	<0.885 U	NA	<0.856 U	0.253 J	0.262 J	<0.835 U
Chromium, Total	7440-47-3	NS	*	NS	mg/kg	13.3	21.3	13.7	6.63	29.1	14	22.8	22.7	19.2	NA	13	14.5	13.3	7.03
Chromium, Trivalent	16065-83-1	**30**	NS	110	mg/kg	13.3	21.3	13.4 J	6.63	29.1	14	22.2 J	21	19.2	NA	13	14.2 J	13 J	7.03
Cobalt	7440-48-4	NS	NS	NS	mg/kg	5.36 J	25.7 J	6.63	1.96	8.17	7.06	20.6	4.8	8	NA	4.88	6.56	6.66	3.94
Copper	7440-50-8	**50**	*	280	mg/kg	**72.3 J**	21.9 J	23.1	47.2	**118**	20.6	**257**	30.4	26.7	NA	24.6	19.5	21.1	9.71
Cyanide	57-12-5	2.3	*	13	mg/kg	0.33 J	<1.1 UJ	<1.1 UJ	<1.1 UJ	<1 UJ	<1.1 UJ	0.34 J	1.5 J	<1 UJ	NA	<0.99 UJ	<1 UJ	<1 UJ	<0.99 UJ
Iron	7439-89-6	NS	NS	NS	mg/kg	8,680	19,500	14,500	8,380	41,900	14,300	13,600	10,900	14,300	NA	15,600	15,600	15,300	14,600
Lead	7439-92-1	**63**	*	400	mg/kg	**434 J**	9.46 J	5.4	**248**	**20,300**	10.5	**1,160**	**2,070**	20.1	NA	**134**	9.32	10	4.16
Magnesium	7439-95-4	NS	NS	NS	mg/kg	1,840 J	2,740 J	1,690	800	2,410	1,780	2,170	1,650	2,300	NA	1,950	1,870	1,720	1,240
Manganese	7439-96-5	1600	2000	2000	mg/kg	173 J	452 J	355	90.1	541	584	257	104	234	NA	346	386	320	329
Mercury	7439-97-6	**0.18**	*	0.3	mg/kg	**0.222**	<0.089 U	<0.074 U	**0.311**	**3.13**	<0.072 U	**0.278**	**0.5**	0.066 J	NA	0.1	<0.088 U	<0.071 U	<0.069 U
Nickel	7440-02-0	**30**	*	320	mg/kg	12.7 J	25.2 J	11.9	5.61	23.2	12.1	**65.1**	12.2	14.7	NA	11.2	11.8	12.6	7.22
Potassium	7440-09-7	NS	NS	NS	mg/kg	910 J	1,820 J	1,050	581	878	1,080	571	978	1,240	NA	1,060	1,190	1,030	422
Selenium	7782-49-2	3.9	*	110	mg/kg	<1.72 U	<1.68 U	<1.69 U	<1.75 U	0.669 J	<1.7 U	0.716 J	<1.74 U	<1.66 U	NA	<1.61 U	<1.7 U	<1.67 U	<1.64 U
Silver	7440-22-4	2	*	110	mg/kg	0.356 J	<0.419 U	<0.424 U	<0.438 U	1.51	<0.426 U	<0.88 U	0.352 J	<0.416 U	NA	<0.404 U	<0.425 U	<0.417 U	<0.41 U
Sodium	7440-23-5	NS	NS	NS	mg/kg	796	186	117 J	537	<348 U	90.7 J	415	100 J	102 J	NA	184	<170 U	101 J	<164 U
Thallium	7440-28-0	NS	NS	NS	mg/kg	<1.72 U	<1.68 U	<1.69 U	<1.75 U	<3.48 U	<1.7 U	<3.52 U	<1.74 U	<1.66 U	NA	<1.61 U	<1.7 U	<1.67 U	<1.64 U
Vanadium	7440-62-2	NS	NS	NS	mg/kg	19.6	29	24.5	13.2	31.5	22.7	53.8	19	25.6	NA	17.2	26	25	15.8
Zinc	7440-66-6	**109**	*	6600	mg/kg	**543 J**	28 J	24.8	**269**	**2,280**	26.3	**1,900**	**1,220**	61	NA	**129**	23.8	23.5	13.8

Table 1A
Remedial Action Work Plan
Soil Sample Analytical Results

172 Montrose Avenue
Brooklyn, New York
NYSDEC BCP Site No.: C224417
Langan Project No.: 170824801

Analyte	CAS Number	NYSDEC Part 375 Unrestricted Use SCOs	NYSDEC Part 375 Protection of Groundwater SCOs	NYSDEC Part 375 Restricted-Residential SCOs	Location	RISB01	RISB01	RISB01	RISB02	RISB02	RISB02	RISB03	RISB03	RISB03	RISB03	RISB04	RISB04	RISB04	RISB04
					Sample Name	RISB01_0-2	RISB01_10-12	RISB01_12-14	RISB02_0-2	RISB02_4-6	RISB02_8-10	RISB03_0-2	RISB03_4-6	RISB03_6-8	RISB03_29-31	RISB04_0-2	RISB04_11-13	SODUP02_082725	RISB04_21-23
					Sample Date	08/13/2025	08/13/2025	08/18/2025	08/18/2025	08/18/2025	08/18/2025	08/21/2025	08/21/2025	08/21/2025	08/21/2025	08/26/2025	08/27/2025	08/27/2025	09/05/2025
					Sample Depth	0-2	10-12	12-14	0-2	4-6	8-10	0-2	4-6	6-8	29-31	0-2	11-13	11-13	21-23
					Unit	Result	Result	Result	Result	Result	Result	Result	Result	Result	Result	Result	Result	Result	Result
Per- and Polyfluoroalkyl Substances																			
11-Chloroeicosafluoro-3-Oxaundecane-1-Sulfonic Acid (11Cl-PF3OUdS)	763051-92-9	NS	NS	NS	mg/kg	<0.000798 U	<0.000799 UJ	<0.000797 U	<0.000797 U	<0.000795 U	<0.000799 U	<0.0008 U	<0.000802 U	<0.0008 U	NA	<0.000799 U	<0.000796 U	<0.000749 U	<0.000798 U
1H,1H,2H,2H-Perfluorodecane Sulfonic Acid (8:2 FTS)	39108-34-4	NS	NS	NS	mg/kg	<0.000798 U	<0.000799 U	<0.000797 U	<0.000797 U	<0.000795 U	<0.000799 U	<0.0008 U	<0.000802 U	<0.0008 U	NA	<0.000799 U	<0.000796 U	<0.000749 U	<0.000798 U
1H,1H,2H,2H-Perfluorohexanesulfonic Acid (4:2FTS)	6HPFHXSA	NS	NS	NS	mg/kg	<0.000798 U	<0.000799 U	<0.000797 U	<0.000797 U	<0.000795 U	<0.000799 U	<0.0008 U	<0.000802 U	<0.0008 U	NA	<0.000799 U	<0.000796 U	<0.000749 U	<0.000798 U
1H,1H,2H,2H-Perfluorooctane Sulfonic Acid (6:2 FTS)	27619-97-2	NS	NS	NS	mg/kg	<0.000798 U	<0.000799 U	<0.000797 U	<0.000797 U	<0.000795 U	<0.000799 U	<0.0008 U	<0.000802 U	<0.0008 U	NA	<0.000799 U	<0.000796 U	<0.000749 U	<0.000798 U
2H,2H,3H,3H-Perfluorooctanoic Acid (5:3 FTCA)	914637-49-3	NS	NS	NS	mg/kg	<0.00499 U	<0.005 U	<0.00498 U	<0.00498 U	<0.00497 U	<0.005 U	<0.005 U	<0.00501 U	<0.005 U	NA	<0.00499 U	<0.00498 U	<0.00468 U	<0.00499 U
3-Perfluoroheptyl Propanoic Acid (7:3 FTCA)	812-70-4	NS	NS	NS	mg/kg	<0.00499 U	<0.005 U	<0.00498 U	<0.00498 U	<0.00497 U	<0.005 U	<0.005 U	<0.00501 U	<0.005 U	NA	<0.00499 U	<0.00498 U	<0.00468 U	<0.00499 U
3-Perfluoropropyl Propanoic Acid (3:3 FTCA)	356-02-5	NS	NS	NS	mg/kg	<0.000998 U	<0.000999 U	<0.000996 U	<0.000996 U	<0.000994 U	<0.000999 U	<0.001 U	<0.001 U	<0.001 U	NA	<0.000999 U	<0.000995 U	<0.000936 U	<0.000998 U
4,8-Dioxa-3H-perfluorononanoic Acid (ADONA)	919005-14-4	NS	NS	NS	mg/kg	<0.000798 U	<0.000799 UJ	<0.000797 U	<0.000797 U	<0.000795 U	<0.000799 U	<0.0008 U	<0.000802 U	<0.0008 U	NA	<0.000799 U	<0.000796 U	<0.000749 U	<0.000798 U
9-Chlorohexadecafluoro-3-Oxanonane-1-Sulfonic Acid (9Cl-PF3ONS)	756426-58-1	NS	NS	NS	mg/kg	<0.000798 U	<0.000799 UJ	<0.000797 U	<0.000797 U	<0.000795 U	<0.000799 U	<0.0008 U	<0.000802 U	<0.0008 U	NA	<0.000799 U	<0.000796 U	<0.000749 U	<0.000798 U
Hexafluoropropylene Oxide Dimer Acid (HFPO-DA)	13252-13-6	NS	NS	NS	mg/kg	<0.000798 U	<0.000799 UJ	<0.000797 U	<0.000797 U	<0.000795 U	<0.000799 U	<0.0008 U	<0.000802 U	<0.0008 U	NA	<0.000799 U	<0.000796 U	<0.000749 U	<0.000798 U
N-ethyl Perfluorooctanesulfonamide (NEtFOSA)	4151-50-2	NS	NS	NS	mg/kg	<0.0002 U	<0.0002 U	<0.000199 U	<0.000199 U	<0.000199 U	<0.0002 U	<0.0002 U	<0.0002 U	<0.0002 U	NA	<0.0002 U	<0.000199 U	<0.000187 U	<0.0002 U
N-ethyl Perfluorooctanesulfonamidoacetic Acid (NEtFOSAA)	2991-50-6	NS	NS	NS	mg/kg	<0.00829 U	<0.0002 U	<0.000199 U	<0.000199 U	<0.000199 U	<0.0002 U	<0.0002 U	<0.0002 U	<0.0002 U	NA	<0.0002 U	<0.000199 U	<0.000187 U	<0.0002 U
N-ethyl Perfluorooctanesulfonamidoethanol (NEtFOSE)	1691-99-2	NS	NS	NS	mg/kg	<0.002 U	<0.002 UJ	<0.00199 U	<0.00199 U	<0.00199 U	<0.002 U	<0.002 U	<0.002 U	<0.002 U	NA	<0.002 U	<0.00199 U	<0.00187 U	<0.002 U
N-methyl Perfluorooctanesulfonamide (NMeFOSA)	31506-32-8	NS	NS	NS	mg/kg	<0.0002 U	<0.0002 U	<0.000199 U	<0.000199 U	<0.000199 U	<0.0002 U	<0.0002 U	<0.0002 U	<0.0002 U	NA	<0.0002 U	<0.000199 U	<0.000187 U	<0.0002 U
N-methyl Perfluorooctanesulfonamidoacetic Acid (NMeFOSAA)	2355-31-9	NS	NS	NS	mg/kg	<0.00829 U	<0.0002 U	<0.000199 U	<0.000199 U	<0.000199 U	<0.0002 U	<0.0002 U	<0.0002 U	<0.0002 U	NA	<0.0002 U	<0.000199 U	<0.000187 U	<0.0002 U
N-methyl Perfluorooctanesulfonamidoethanol (NMeFOSE)	24448-09-7	NS	NS	NS	mg/kg	<0.002 U	<0.002 UJ	<0.00199 U	<0.00199 U	<0.00199 U	<0.002 U	<0.002 U	<0.002 U	<0.002 U	NA	<0.002 U	<0.00199 U	<0.00187 U	<0.002 UJ
Nonafluoro-3,6-dioxaheptanoic Acid (NFDHA)	151772-58-6	NS	NS	NS	mg/kg	<0.000399 U	<0.0004 U	<0.000398 U	<0.000398 U	<0.000398 U	<0.0004 U	<0.0004 U	<0.000401 U	<0.0004 U	NA	<0.0004 U	<0.000398 U	<0.000374 U	<0.000399 U
Perfluoro(2-ethoxyethane)sulfonic Acid (PFEESA)	113507-82-7	NS	NS	NS	mg/kg	<0.000399 U	<0.0004 U	<0.000398 U	<0.000398 U	<0.000398 U	<0.0004 U	<0.0004 U	<0.000401 U	<0.0004 U	NA	<0.0004 U	<0.000398 U	<0.000374 U	<0.000399 U
Perfluoro-3-methoxypropanoic Acid (PFMPA)	377-73-1	NS	NS	NS	mg/kg	<0.000399 U	<0.0004 U	<0.000398 U	<0.000398 U	<0.000398 U	<0.0004 U	<0.0004 U	<0.000401 U	<0.0004 U	NA	<0.0004 U	<0.000398 U	<0.000374 U	<0.000399 U
Perfluoro-4-methoxybutanoic Acid (PFMBA)	863090-89-5	NS	NS	NS	mg/kg	<0.000399 U	<0.0004 U	<0.000398 U	<0.000398 U	<0.000398 U	<0.0004 U	<0.0004 U	<0.000401 U	<0.0004 U	NA	<0.0004 U	<0.000398 U	<0.000374 U	<0.000399 U
Perfluorobutanesulfonic Acid (PFBS)	375-73-5	NS	NS	NS	mg/kg	<0.0002 U	<0.0002 U	<0.000199 U	<0.000199 U	<0.000199 U	<0.0002 U	<0.0002 U	<0.0002 U	<0.0002 U	NA	<0.0002 U	<0.000199 U	<0.000187 U	<0.0002 U
Perfluorobutanoic Acid (PFBA)	375-22-4	NS	NS	NS	mg/kg	<0.000798 U	<0.000799 UJ	<0.000797 U	0.000065 J	0.000103 J	0.000054 J	<0.0008 U	<0.000802 U	<0.0008 U	NA	<0.000799 U	<0.000796 U	<0.000749 U	<0.000798 U
Perfluorodecanesulfonic Acid (PFDS)	335-77-3	NS	NS	NS	mg/kg	<0.0002 U	<0.0002 U	<0.000199 U	<0.000199 U	<0.000199 U	<0.0002 U	0.000125 J	<0.0002 U	<0.0002 U	NA	<0.0002 U	<0.000199 U	<0.000187 U	<0.0002 U
Perfluorodecanoic Acid (PFDA)	335-76-2	NS	NS	NS	mg/kg	<0.0002 U	<0.0002 U	<0.000199 U	<0.000199 U	<0.000199 U	<0.0002 U	0.000417	<0.0002 U	<0.0002 U	NA	<0.0002 U	<0.000199 U	<0.000187 U	<0.0002 U
Perfluorododecanesulfonic Acid (PFDoS)	79780-39-5	NS	NS	NS	mg/kg	<0.0002 U	<0.0002 U	<0.000199 U	<0.000199 U	<0.000199 U	<0.0002 U	<0.0002 U	<0.0002 U	<0.0002 U	NA	<0.0002 U	<0.000199 U	<0.000187 U	<0.0002 U
Perfluorododecanoic Acid (PFDoA)	307-55-1	NS	NS	NS	mg/kg	<0.0002 U	<0.0002 U	<0.000199 U	<0.000199 U	<0.000199 U	<0.0002 U	0.000099 J	<0.0002 U	<0.0002 U	NA	<0.0002 U	<0.000199 U	<0.000187 U	<0.0002 U
Perfluoroheptanesulfonic Acid (PFHpS)	375-92-8	NS	NS	NS	mg/kg	<0.0002 U	<0.0002 U	<0.000199 U	<0.000199 U	<0.000199 U	<0.0002 U	0.000076 J	<0.0002 U	<0.0002 U	NA	<0.0002 U	<0.000199 U	<0.000187 U	<0.0002 U
Perfluoroheptanoic Acid (PFHpA)	375-85-9	NS	NS	NS	mg/kg	<0.0002 U	<0.0002 U	<0.000199 U	<0.000199 U	<0.000199 U	<0.0002 U	0.000343	0.000098 J	<0.0002 U	NA	<0.0002 U	<0.000199 U	<0.000187 U	<0.0002 U
Perfluorohexanesulfonic Acid (PFHxS)	355-46-4	NS	NS	NS	mg/kg	<0.0002 U	<0.0002 U	<0.000199 U	<0.000199 U	<0.000199 U	<0.0002 U	0.00019 J	0.000093 J	<0.0002 U	NA	<0.0002 U	<0.000199 U	<0.000187 U	<0.0002 U
Perfluorohexanoic Acid (PFHxA)	307-24-4	NS	NS	NS	mg/kg	<0.0002 U	<0.0002 U	<0.000199 U	0.000041 J	0.000097 J	<0.0002 U	0.000346	0.000099 J	<0.0002 U	NA	<0.0002 U	<0.000199 U	<0.000187 U	<0.0002 U
Perfluorononanesulfonic Acid (PFNS)	68259-12-1	NS	NS	NS	mg/kg	<0.0002 U	<0.0002 U	<0.000199 U	<0.000199 U	<0.000199 U	<0.0002 U	<0.0002 U	<0.0002 U	<0.0002 U	NA	<0.0002 U	<0.000199 U	<0.000187 U	<0.0002 U
Perfluorononanoic Acid (PFNA)	375-95-1	NS	NS	NS	mg/kg	<0.0002 U	<0.0002 UJ	<0.000199 U	<0.000199 U	<0.000199 U	<0.0002 U	0.000954	0.000088 J	<0.0002 U	NA	<0.0002 U	<0.000199 U	<0.000187 U	<0.0002 U
Perfluorooctanesulfonamide (PFOSA)	754-91-6	NS	NS	NS	mg/kg	<0.0002 U	<0.0002 UJ	<0.000199 U	<0.000199 U	<0.000199 U	<0.0002 U	<0.0002 U	<0.0002 U	<0.0002 U	NA	<0.0002 U	<0.000199 U	<0.000187 U	<0.0002 UJ
Perfluorooctanesulfonic Acid (PFOS)	1763-23-1	**0.00088**	0.001	0.044	mg/kg	0.000051 J	0.000051 J	<0.000199 U	0.000039 J	0.000057 J	<0.0002 U	**0.00674**	0.000366	0.000031 J	NA	<0.0002 U	<0.000199 U	<0.000187 U	<0.0002 U
Perfluorooctanoic Acid (PFOA)	335-67-1	**0.00066**	0.0008	0.033	mg/kg	<0.0002 U	<0.0002 U	<0.000199 U	<0.000199 U	0.000042 J	<0.0002 U	**0.0013**	0.000361	0.000026 J	NA	<0.0002 U	<0.000199 U	<0.000187 U	<0.0002 U
Perfluoropentanesulfonic Acid (PFPeS)	2706-91-4	NS	NS	NS	mg/kg	<0.0002 U	<0.0002 U	<0.000199 U	<0.000199 U	<0.000199 U	<0.0002 U	<0.0002 U	<0.0002 U	<0.0002 U	NA	<0.0002 U	<0.000199 U	<0.000187 U	<0.0002 U
Perfluoropentanoic Acid (PFPeA)	2706-90-3	NS	NS	NS	mg/kg	<0.000399 U	<0.0004 U	<0.000398 U	<0.000398 U	0.000108 J	<0.0004 U	0.000438	0.000099 J	<0.0004 U	NA	<0.0004 U	<0.000398 U	<0.000374 U	<0.000399 U
Perfluorotetradecanoic Acid (PFTeDA)	376-06-7	NS	NS	NS	mg/kg	<0.0002 U	<0.0002 UJ	<0.000199 U	<0.000199 U	<0.000199 U	<0.0002 U	0.000044 J	<0.0002 U	<0.0002 U	NA	<0.0002 U	<0.000199 U	<0.000187 U	<0.0002 U
Perfluorotridecanoic Acid (PFTrDA)	72629-94-8	NS	NS	NS	mg/kg	<0.0002 U	<0.0002 U	<0.000199 U	<0.000199 U	<0.000199 U	<0.0002 U	0.000062 J	<0.0002 U	<0.0002 U	NA	<0.0002 U	<0.000199 U	<0.000187 U	<0.0002 U
Perfluoroundecanoic Acid (PFUnA)	2058-94-8	NS	NS	NS	mg/kg	<0.0002 U	<0.0002 U	<0.000199 U	<0.000199 U	<0.000199 U	<0.0002 U	0.000129 J	<0.0002 U	<0.0002 U	NA	<0.0002 U	<0.000199 U	<0.000187 U	<0.0002 U
General Chemistry																			
Total Solids	TSOLID	NS	NS	NS	Percent	92.8	91.3	90.8	88.5	89.8	91	88.8	87.8	90.4	88.2	93.4	91	91.6	95.8

Table 1A
Remedial Action Work Plan
Soil Sample Analytical Results

172 Montrose Avenue
Brooklyn, New York
NYSDEC BCP Site No.: C224417
Langan Project No.: 170824801

Analyte	CAS Number	NYSDEC Part 375 Unrestricted Use SCOs	NYSDEC Part 375 Protection of Groundwater SCOs	NYSDEC Part 375 Restricted-Residential SCOs	Location	RISB04	RISB04	RISB05	RISB06	RISB06	RISB06	RISB07	RISB07	RISB08	RISB08	RISB08	RISB08	RISB09	RISB09	RISB09
					Sample Name	RISB04_26-28	RISB04_41-43	RISB05_0-2	RISB06_0-2	RISB06_8-10	RISB06_12-14	RISB07_0-1	RISB07_1-3	RISB08_0-2	SODUP03_090325	RISB08_2-4	RISB08_5-7	RISB09_0-2	RISB09_4-6	RISB09_8-10
					Sample Date	09/05/2025	09/05/2025	08/28/2025	08/18/2025	08/18/2025	08/18/2025	08/20/2025	08/20/2025	09/03/2025	09/03/2025	09/03/2025	09/03/2025	08/19/2025	08/19/2025	08/19/2025
					Sample Depth	26-28	41-43	0-2	0-2	8-10	12-14	0-1	1-3	0-2	0-2	2-4	5-7	0-2	4-6	8-10
					Unit	Result	Result	Result	Result	Result	Result	Result	Result	Result	Result	Result	Result	Result	Result	Result
Volatile Organic Compounds																				
1,1,1,2-Tetrachloroethane	630-20-6	NS	NS	NS	mg/kg	<0.29 U	<0.00048 U	<0.0005 U	<0.00059 U	<0.00069 U	<0.00054 U	<0.00058 U	<0.00051 U	<0.00052 U	<0.00056 U	<0.00047 U	<0.00052 U	<0.0007 U	<0.00055 U	<0.00049 U
1,1,1-Trichloroethane	71-55-6	0.68	*	100	mg/kg	<0.29 U	<0.00048 U	<0.0005 U	<0.00059 U	<0.00069 U	<0.00054 U	<0.00058 U	<0.00051 U	<0.00052 U	<0.00056 U	<0.00047 U	<0.00052 U	<0.0007 U	<0.00055 U	<0.00049 U
1,1,2,2-Tetrachloroethane	79-34-5	NS	NS	NS	mg/kg	<0.29 U	<0.00048 U	<0.0005 U	<0.00059 U	<0.00069 U	<0.00054 U	<0.00058 U	<0.00051 U	<0.00052 U	<0.00056 U	<0.00047 U	<0.00052 U	<0.0007 U	<0.00055 U	<0.00049 U
1,1,2-Trichloroethane	79-00-5	NS	NS	NS	mg/kg	<0.58 U	<0.00095 U	<0.001 U	<0.0012 U	<0.0014 U	<0.0011 U	<0.0012 U	<0.001 U	<0.001 U	<0.0011 U	<0.00095 U	<0.001 U	<0.0014 U	<0.0011 U	<0.00098 U
1,1-Dichloroethane	75-34-3	0.27	*	47	mg/kg	<0.58 U	<0.00095 U	<0.001 U	<0.0012 U	<0.0014 U	<0.0011 U	<0.0012 U	<0.001 U	<0.001 U	<0.0011 U	<0.00095 U	<0.001 U	<0.0014 U	<0.0011 U	<0.00098 U
1,1-Dichloroethene	75-35-4	0.24	*	0.98	mg/kg	<0.58 U	<0.00095 U	<0.001 U	<0.0012 U	<0.0014 U	<0.0011 U	<0.0012 U	<0.001 U	<0.001 U	<0.0011 U	<0.00095 U	<0.001 U	<0.0014 U	<0.0011 U	<0.00098 U
1,1-Dichloropropene	563-58-6	NS	NS	NS	mg/kg	<0.29 U	<0.00048 U	<0.0005 U	<0.00059 U	<0.00069 U	<0.00054 U	<0.00058 U	<0.00051 U	<0.00052 U	<0.00056 U	<0.00047 U	<0.00052 U	<0.0007 U	<0.00055 U	<0.00049 U
1,2,3-Trichlorobenzene	87-61-6	NS	NS	NS	mg/kg	<1.2 U	<0.0019 U	<0.002 U	<0.0024 U	<0.0028 U	<0.0021 U	<0.0023 U	<0.002 U	<0.0021 U	<0.0022 U	<0.0019 U	<0.0021 U	<0.0028 U	<0.0022 U	<0.002 U
1,2,3-Trichloropropane	96-18-4	NS	NS	NS	mg/kg	<1.2 U	<0.0019 U	<0.002 U	<0.0024 U	<0.0028 U	<0.0021 U	<0.0023 U	<0.002 U	<0.0021 U	<0.0022 U	<0.0019 U	<0.0021 U	<0.0028 U	<0.0022 U	<0.002 U
1,2,4,5-Tetramethylbenzene	95-93-2	NS	NS	NS	mg/kg	68	0.013	<0.002 U	<0.0024 U	<0.0028 U	<0.0021 U	<0.0023 U	<0.002 U	<0.0021 U	0.005 J	<0.0019 U	<0.0021 U	<0.0028 U	<0.0022 U	<0.002 U
1,2,4-Trichlorobenzene	120-82-1	NS	NS	NS	mg/kg	<1.2 U	<0.0019 U	<0.002 U	<0.0024 U	<0.0028 U	<0.0021 U	<0.0023 U	<0.002 U	<0.0021 U	<0.0022 U	<0.0019 U	<0.0021 U	<0.0028 U	<0.0022 U	<0.002 U
1,2,4-Trimethylbenzene	95-63-6	**5.9**	5.9	100	mg/kg	**600**	0.059	<0.002 U	<0.0024 U	<0.0028 U	<0.0021 U	<0.0023 U	<0.002 U	<0.0021 U	<0.0022 U	<0.0019 U	<0.0021 U	<0.0028 U	<0.0022 U	<0.002 U
1,2-Dibromo-3-Chloropropane	96-12-8	NS	NS	NS	mg/kg	<1.7 U	<0.0029 U	<0.003 U	<0.0035 U	<0.0042 U	<0.0032 U	<0.0034 U	<0.0031 U	<0.0031 U	<0.0034 U	<0.0028 U	<0.0031 U	<0.0042 U	<0.0033 U	<0.003 U
1,2-Dibromoethane (Ethylene Dibromide)	106-93-4	NS	NS	NS	mg/kg	<0.58 U	<0.00095 U	<0.001 U	<0.0012 U	<0.0014 U	<0.0011 U	<0.0012 U	<0.001 U	<0.001 U	<0.0011 U	<0.00095 U	<0.001 U	<0.0014 U	<0.0011 U	<0.00098 U
1,2-Dichlorobenzene	95-50-1	1.1	1.1	100	mg/kg	<1.2 U	0.00027 J	<0.002 U	<0.0024 U	<0.0028 U	<0.0021 U	<0.0023 U	<0.002 U	<0.0021 U	<0.0022 U	<0.0019 U	<0.0021 U	<0.0028 U	<0.0022 U	<0.002 U
1,2-Dichloroethane	107-06-2	0.02	*	5.8	mg/kg	<0.58 U	<0.00095 U	<0.001 U	<0.0012 U	<0.0014 U	<0.0011 U	<0.0012 U	<0.001 U	<0.001 U	<0.0011 U	<0.00095 U	<0.001 U	<0.0014 U	<0.0011 U	<0.00098 U
1,2-Dichloropropane	78-87-5	NS	NS	NS	mg/kg	<0.58 U	<0.00095 U	<0.001 U	<0.0012 U	<0.0014 U	<0.0011 U	<0.0012 U	<0.001 U	<0.001 U	<0.0011 U	<0.00095 U	<0.001 U	<0.0014 U	<0.0011 U	<0.00098 U
1,3,5-Trimethylbenzene (Mesitylene)	108-67-8	**3.1**	3.1	100	mg/kg	**170**	0.016	<0.002 U	<0.0024 U	<0.0028 U	<0.0021 U	<0.0023 U	<0.002 U	<0.0021 U	0.00087 J	<0.0019 U	<0.0021 U	<0.0028 U	<0.0022 U	<0.002 U
1,3-Dichlorobenzene	541-73-1	2.6	*	38	mg/kg	<1.2 U	<0.0019 U	<0.002 U	<0.0024 U	<0.0028 U	<0.0021 U	<0.0023 U	<0.002 U	<0.0021 U	<0.0022 U	<0.0019 U	<0.0021 U	<0.0028 U	<0.0022 U	<0.002 U
1,3-Dichloropropane	142-28-9	NS	NS	NS	mg/kg	<1.2 U	<0.0019 U	<0.002 U	<0.0024 U	<0.0028 U	<0.0021 U	<0.0023 U	<0.002 U	<0.0021 U	<0.0022 U	<0.0019 U	<0.0021 U	<0.0028 U	<0.0022 U	<0.002 U
1,4-Dichlorobenzene	106-46-7	1.8	*	24	mg/kg	<1.2 U	<0.0019 U	<0.002 U	<0.0024 U	<0.0028 U	<0.0021 U	<0.0023 U	<0.002 U	<0.0021 U	<0.0022 U	<0.0019 U	<0.0021 U	<0.0028 U	<0.0022 U	<0.002 U
1,4-Diethyl Benzene	105-05-5	NS	NS	NS	mg/kg	180	0.027	<0.002 U	<0.0024 U	<0.0028 U	<0.0021 U	<0.0023 U	<0.002 U	<0.0021 U	0.0022 J	<0.0019 U	<0.0021 U	<0.0028 U	<0.0022 U	<0.002 U
1,4-Dioxane (P-Dioxane)	123-91-1	0.1	*	5.7	mg/kg	<46 U	<0.076 U	<0.08 U	<0.094 U	<0.11 U	<0.086 U	<0.092 U	<0.082 U	<0.084 U	<0.09 U	<0.076 U	<0.083 U	<0.11 U	<0.088 U	<0.079 U
2,2-Dichloropropane	594-20-7	NS	NS	NS	mg/kg	<1.2 U	<0.0019 U	<0.002 U	<0.0024 U	<0.0028 U	<0.0021 U	<0.0023 U	<0.002 U	<0.0021 U	<0.0022 U	<0.0019 U	<0.0021 U	<0.0028 U	<0.0022 U	<0.002 U
2-Chlorotoluene	95-49-8	NS	NS	NS	mg/kg	<1.2 U	<0.0019 U	<0.002 U	<0.0024 U	<0.0028 U	<0.0021 U	<0.0023 U	<0.002 U	<0.0021 U	<0.0022 U	<0.0019 U	<0.0021 U	<0.0028 U	<0.0022 U	<0.002 U
2-Hexanone (MBK)	591-78-6	NS	NS	NS	mg/kg	<5.8 UJ	<0.0095 U	<0.01 U	<0.012 U	<0.014 U	<0.011 U	<0.012 U	<0.01 U	<0.01 UJ	<0.011 UJ	<0.0095 UJ	<0.01 UJ	<0.014 U	<0.011 U	<0.0098 U
4-Chlorotoluene	106-43-4	NS	NS	NS	mg/kg	<1.2 U	<0.0019 U	<0.002 U	<0.0024 U	<0.0028 U	<0.0021 U	<0.0023 U	<0.002 U	<0.0021 U	<0.0022 U	<0.0019 U	<0.0021 U	<0.0028 U	<0.0022 U	<0.002 U
4-Ethyltoluene	622-96-8	NS	NS	NS	mg/kg	470	0.033	<0.002 U	<0.0024 U	<0.0028 U	<0.0021 U	<0.0023 U	<0.002 U	<0.0021 U	<0.0022 U	<0.0019 U	<0.0021 U	<0.0028 U	<0.0022 U	<0.002 U
Acetone	67-64-1	**0.03**	*	100	mg/kg	<5.8 U	<0.0095 U	<0.01 U	<0.012 U	<0.014 U	<0.011 U	<0.012 U	<0.01 U	<0.01 U	<0.011 U	<0.0095 U	<0.01 U	<0.014 U	<0.011 U	<0.0098 U
Acrylonitrile	107-13-1	NS	NS	NS	mg/kg	<2.3 UJ	<0.0038 U	<0.004 U	<0.0047 U	<0.0055 U	<0.0043 U	<0.0046 U	<0.0041 U	<0.0042 U	<0.0045 U	<0.0038 U	<0.0041 U	<0.0056 U	<0.0044 U	<0.0039 U
Benzene	71-43-2	**0.06**	0.06	3.7	mg/kg	**1.2**	<0.00048 U	<0.0005 U	<0.00059 U	<0.00069 U	<0.00054 U	<0.00058 U	<0.00051 U	<0.00052 U	<0.00056 U	<0.00047 U	<0.00052 U	<0.0007 U	<0.00055 U	<0.00049 U
Bromobenzene	108-86-1	NS	NS	NS	mg/kg	<1.2 U	<0.0019 U	<0.002 U	<0.0024 U	<0.0028 U	<0.0021 U	<0.0023 U	<0.002 U	<0.0021 U	<0.0022 U	<0.0019 U	<0.0021 U	<0.0028 U	<0.0022 U	<0.002 U
Bromochloromethane	74-97-5	NS	NS	NS	mg/kg	<1.2 U	<0.0019 U	<0.002 U	<0.0024 U	<0.0028 U	<0.0021 U	<0.0023 U	<0.002 U	<0.0021 U	<0.0022 U	<0.0019 U	<0.0021 U	<0.0028 U	<0.0022 U	<0.002 U
Bromodichloromethane	75-27-4	NS	NS	NS	mg/kg	<0.29 U	<0.00048 U	<0.0005 U	<0.00059 U	<0.00069 U	<0.00054 U	<0.00058 U	<0.00051 U	<0.00052 U	<0.00056 U	<0.00047 U	<0.00052 U	<0.0007 U	<0.00055 U	<0.00049 U
Bromoform	75-25-2	NS	NS	NS	mg/kg	<2.3 U	<0.0038 U	<0.004 U	<0.0047 U	<0.0055 U	<0.0043 U	<0.0046 U	<0.0041 U	<0.0042 U	<0.0045 U	<0.0038 U	<0.0041 U	<0.0056 U	<0.0044 U	<0.0039 U
Bromomethane	74-83-9	NS	NS	NS	mg/kg	<1.2 U	<0.0019 U	<0.002 U	<0.0024 U	<0.0028 U	<0.0021 U	<0.0023 U	<0.002 U	<0.0021 U	<0.0022 U	<0.0019 U	<0.0021 U	<0.0028 U	<0.0022 U	<0.002 U
Carbon Disulfide	75-15-0	NS	NS	NS	mg/kg	<5.8 U	<0.0095 U	<0.01 U	<0.012 U	<0.014 U	<0.011 U	<0.012 U	<0.01 U	<0.01 U	<0.011 U	<0.0095 U	<0.01 U	<0.014 U	<0.011 U	<0.0098 U
Carbon Tetrachloride	56-23-5	0.76	*	7.1	mg/kg	<0.58 U	<0.00095 U	<0.001 U	<0.0012 U	<0.0014 U	<0.0011 U	<0.0012 U	<0.001 U	<0.001 U	<0.0011 U	<0.00095 U	<0.001 U	<0.0014 U	<0.0011 U	<0.00098 U
Chlorobenzene	108-90-7	4.5	*	100	mg/kg	<0.29 U	<0.00048 U	<0.0005 U	<0.00059 U	<0.00069 U	<0.00054 U	<0.00058 U	<0.00051 U	<0.00052 U	<0.00056 U	<0.00047 U	<0.00052 U	<0.0007 U	<0.00055 U	<0.00049 U
Chloroethane	75-00-3	NS	NS	NS	mg/kg	<1.2 U	<0.0019 U	<0.002 U	<0.0024 U	<0.0028 U	<0.0021 U	<0.0023 U	<0.002 U	<0.0021 U	<0.0022 U	<0.0019 U	<0.0021 U	<0.0028 U	<0.0022 U	<0.002 U
Chloroform	67-66-3	0.37	0.37	24	mg/kg	<0.86 U	<0.0014 U	<0.0015 U	<0.0018 U	<0.0021 U	<0.0016 U	<0.0017 U	<0.0015 U	<0.0016 U	<0.0017 U	<0.0014 U	<0.0015 U	<0.0021 U	<0.0016 U	<0.0015 U
Chloromethane	74-87-3	NS	NS	NS	mg/kg	<2.3 U	<0.0038 U	<0.004 U	<0.0047 U	<0.0055 U	<0.0043 U	<0.0046 U	<0.0041 U	<0.0042 U	<0.0045 U	<0.0038 U	<0.0041 U	<0.0056 U	<0.0044 U	<0.0039 U
Cis-1,2-Dichloroethene	156-59-2	0.19	*	41	mg/kg	<0.58 U	0.00058 J	<0.001 U	<0.0012 U	<0.0014 U	<0.0011 U	<0.0012 U	<0.001 U	<0.001 U	<0.0011 U	<0.00095 U	<0.001 U	<0.0014 U	<0.0011 U	<0.00098 U
Cis-1,3-Dichloropropene	10061-01-5	NS	NS	NS	mg/kg	<0.29 U	<0.00048 U	<0.0005 U	<0.00059 U	<0.00069 U	<0.00054 U	<0.00058 U	<0.00051 U	<0.00052 U	<0.00056 U	<0.00047 U	<0.00052 U	<0.0007 U	<0.00055 U	<0.00049 U
Cymene	99-87-6	NS	NS	NS	mg/kg	5.5	0.0011	<0.001 U	0.00062 J	0.0062	<0.0011 U	<0.0012 U	<0.001 U	<0.001 U	<0.0011 U	<0.00095 U	<0.001 U	<0.0014 U	<0.0011 U	<0.00098 U
Dibromochloromethane	124-48-1	NS	NS	NS	mg/kg	<0.58 U	<0.00095 U	<0.001 U	<0.0012 U	<0.0014 U	<0.0011 U	<0.0012 U	<0.001 U	<0.001 U	<0.0011 U	<0.00095 U	<0.001 U	<0.0014 U	<0.0011 U	<0.00098 U
Dibromomethane	74-95-3	NS	NS	NS	mg/kg	<1.2 U	<0.0019 U	<0.002 U	<0.0024 U	<0.0028 U	<0.0021 U	<0.0023 U	<0.002 U	<0.0021 U	<0.0022 U	<0.0019 U	<0.0021 U	<0.0028 U	<0.0022 U	<0.002 U
Dichlorodifluoromethane	75-71-8	NS	NS	NS	mg/kg	<5.8 U	<0.0095 U	<0.01 U	<0.012 U	<0.014 U	<0.011 U	<0.012 U	<0.01 U	<0.01 U	<0.011 U	<0.0095 U	<0.01 U	<0.014 U	<0.011 U	<0.0098 U
Diethyl Ether (Ethyl Ether)	60-29-7	NS	NS	NS	mg/kg	<1.2 U	<0.0019 U	<0.002 U	<0.0024 U	<0.0028 U	<0.0021 U	<0.0023 U	<0.002 U	<0.0021 U	<0.0022 U	<0.0019 U	<0.0021 U	<0.0028 U	<0.0022 U	<0.002 U
Ethylbenzene	100-41-4	**1**	1	76	mg/kg	**180**	0.009	<0.001 U	<0.0012 U	<0.0014 U	<0.0011 U	<0.0012 U	<0.001 U	<0.001 U	<0.0011 U	<0.00095 U	<0.001 U	<0.0014 U	<0.0011 U	<0.00098 U
Hexachlorobutadiene	87-68-3	NS	NS	NS	mg/kg	<2.3 U	<0.0038 U	<0.004 U	<0.0047 U	<0.0055 U	<0.0043 U	<0.0046 U	<0.0041 U	<0.0042 U	<0.0045 U	<0.0038 U	<0.0041 U	<0.0056 U	<0.0044 U	<0.0039 U
Isopropylbenzene (Cumene)	98-82-8	NS	NS	NS	mg/kg	23	0.0031	<0.001 U	<0.0012 U	<0.0014 U	<0.0011 U	<0.0012 U	<0.001 U	<0.001 U	0.00026 J	<0.00095 U	<0.001 U	<0.0014 U	<0.0011 U	<0.00098 U
M,P-Xylene	179601-23-1	NS	NS	NS	mg/kg	750	0.027	<0.002 U	<0.0024 U	<0.0028 U	<0.0021 U	<0.0023 U	<0.002 U	<0.0021 U	<0.0022 U	<0.0019 U	<0.0021 U	<0.0028 U	<0.0022 U	<0.002 U
Methyl Ethyl Ketone (2-Butanone)	78-93-3	0.1	*	100	mg/kg	<5.8 UJ	<0.0095 UJ	<0.01 UJ	<0.012 U	<0.014 U	<0.011 U	<0.012 U	<0.01 U	<0.01 U	<0.011 U	<0.0095 U	<0.01 U	<0.014 U	<0.011 U	<0.0098 U
Methyl Isobutyl Ketone (4-Methyl-2-Pentanone)	108-10-1	NS	NS	NS	mg/kg	<5.8 U	<0.0095 U	<0.01 U	<0.012 U	<0.014 U	<0.011 U	<0.012 U	<0.01 U	<0.01 U	<0.011 U	<0.0095 U	<0.01 U	<0.014 U	<0.011 U	<0.0098 U
Methylene Chloride	75-09-2	0.05	*	81	mg/kg	<2.9 U	<0.0048 U	<0.005 U	<0.0059 U	<0.0069 U	<0.0054 U	<0.0058 U	<0.0051 U	<0.0052 U	<0.0056 U	<0.0047 U	<0.0052 U	<0.007 U	<0.0055 U	<0.0049 U
Naphthalene	91-20-3	**12**	12	100	mg/kg	**87**	0.0067	<0.004 U	<0.0047 U	<0.0055 U	<0.0043 U	<0.0046 U	<0.0041 U	<0.0042 U	<0.0045 U	<0.0038 U	<0.0041 U	<0.0056 U	<0.0044 U	<0.0039 U
n-Butylbenzene	104-51-8	**18**	18	100	mg/kg	**20**	0.0033	<0.001 U	<0.0012 U	<0.0014 U	<0.0011 U	<0.0012 U	<0.001 U	<0.001 U	<0.0011 U	<0.00095 U	<0.001 U	<0.0014 U	<0.0011 U	<0.00098 U
n-Propylbenzene	103-65-1	**5**	5	100	mg/kg	**88**	0.011	<0.001 U	<0.0012 U	<0.0014 U	<0.0011 U	<0.0012 U	<0.001 U	<0.001 U	<0.0011 U	<0.00095 U	<0.001 U	<0.0014 U	<0.0011 U	<0.00098 U
o-Xylene (1,2-Dimethylbenzene)	95-47-6	NS	NS	NS	mg/kg	300	0.001	<0.001 U	<0.0012 U	<0.0014 U	<0.0011 U	<0.0012 U	<0.001 U	<0.001 U	<0.0011 U	<0.00095 U	<0.001 U	<0.0014 U	<0.0011 U	<0.00098 U
Sec-Butylbenzene	135-98-8	25	25	100	mg/kg	8.9	0.002	<0.001 U	<0.0012 U	<0.0014 U	<0.0011 U	<0.0012 U	<0.001 U	<0.001 U	0.0016 J	<0.00095 U	<0.001 U	<0.0014 U	<0.0011 U	<0.00098 U
Styrene	100-42-5	NS	NS	NS	mg/kg	0.28 J	<0.00095 U	<0.001 U	<0.0012 U	<0.0014 U	<0.0011 U	<0.0012 U	<0.001 U	<0.001 U	<0.0011 U	<0.00095 U	<0.001 U	<0.0014 U	<0.0011 U	<0.00098 U
T-Butylbenzene	98-06-6	11	*	100	mg/kg	0.7 J	<0.0019 U	<0.002 U	<0.0024 U	<0.0028 U	<0.0021 U	<0.0023 U	<0.002 U	<0.0021 U	<0.0022 U	<0.0019 U	<0.0021 U	<0.0028 U	<0.0022 U	<0.002 U
Tert-Butyl Methyl Ether (MTBE)	1634-04-4	0.1	*	100	mg/kg	<1.2 U	<0.0019 U	<0.002 U	<0.0024 U	<0.0028 U	<0.0021 U	<0.0023 U	<0.002 U	<0.0021 U	<0.0022 U	<0.0019 U	<0.0021 U	<0.0028 U	<0.0022 U	<0.002 U
Tetrachloroethene (PCE)	127-18-4	1.3	1.3	18	mg/kg	<0.29 U	0.00064	<0.0005 U	0.00072	0.00034 J	<0.00054 U	<0.00058 U	<0.00051 U	<0.00052 U	<0.00056 U	<0.00047 U	<0.00052 U	<0.0007 U	<0.00055 U	<0.00049 U
Toluene	108-88-3	**0.7**	*	100	mg/kg	**220**	0.00052 J	<0.001 U	<0.0012 U	<0.0014 U	<0.0011 U	<0.0012 U	<0.001 U	<0.001 U	<0.0011 U	<0.00095 U	<0.001 U	<0.0014 U	<0.0011 U	<0.00098 U
Total 1,2-Dichloroethene (Cis and Trans)	540-59-0	NS	NS	NS	mg/kg	<0.58 U	0.00058 J	<0.001 U	<0.0012 U	<0.0014 U	<0.0011 U	<0.0012 U	<0.001 U	<0.001 U	<0.0011 U	<0.00095 U	<0.001 U	<0.0014 U	<0.0011 U	<0.00098 U
Total Xylenes	1330-20-7	**0.26**	1.2	100	mg/kg	**1,100**	0.028	<0.001 U	<0.0012 U	<0.0014 U	<0.0011 U	<0.0012 U	<0.001 U	<0.001 U	<0.0011 U	<0.00095 U	<0.001 U	<0.0014 U	<0.0011 U	<0.00098 U
Total, 1,3-Dichloropropene (Cis And Trans)	542-75-6	NS	NS	NS	mg/kg	<0.29 U	<0.00048 U	<0.0005 U	<0.00059 U	<0.00069 U	<0.00054 U	<0.00058 U	<0.00051 U	<0.00052 U	<0.00056 U	<0.00047 U	<0.00052 U	<0.0007 U	<0.00055 U	<0.00049 U
Trans-1,2-Dichloroethene	156-60-5	0.19	*	100	mg/kg	<0.86 U	<0.0014 U	<0.0015 U	<0.0018 U	<0.0021 U	<0.0016 U	<0.0017 U	<0.0015 U	<0.0016 U	<0.0017 U	<0.0014 U	<0.0015 U	<0.0021 U	<0.0016 U	<0.0015 U
Trans-1,3-Dichloropropene	10061-02-6	NS	NS	NS	mg/kg	<0.58 U	<0.00095 U	<0.001 U	<0.0012 U	<0.0014 U	<0.0011 U	<0.0012 U	<0.001 U	<0.001 U	<0.0011 U	<0.00095 U	<0.001 U	<0.0014 U	<0.0011 U	<0.00098 U
Trans-1,4-Dichloro-2-Butene	110-57-6	NS	NS	NS	mg/kg	<2.9 U	<0.0048 U	<0.005 U	<0.0059 U	<0.0069 U	<0.0054 U	<0.0058 U	<0.0051 U	<0.0052 U	<0.0056 U	<0.0047 U	<0.0052 U	<0.007 U	<0.0055 U	<0.0049 U
Trichloroethene (TCE)	79-01-6	0.47	0.47	6.4	mg/kg	<0.29 U	<0.00048 U	<0.0005 U	<0.00059 U	<0.00069 U	<0.00054 U	<0.00058 U	<0.00051 U	<0.00052 U	<0.00056 U	<0.00047 U	<0.00052 U	<0.0007 U	<0.00055 U	<0.00049 U
Trichlorofluoromethane	75-69-4	NS	NS	NS	mg/kg	<2.3 U	<0.0038 U	<0.004 U	<0.0047 U	<0.0055 U	<0.0043 U	<0.0046 U	<0.0041 U	<0.0042 U	<0.0045 U	<0.0038 U	<0.0041 U	<0.0056 U	<0.0044 U	<0.0039 U
Vinyl Acetate	108-05-4	NS	NS	NS	mg/kg	<5.8 U	<0.0095 U	<0.01 U	<0.012 U	<0.014 U	<0.011 U	<0.012 U	<0.01 U	<0.01 U	<0.011 U	<0.0095 U	<0.01 U	<0.014 U	<0.011 U	<0.0098 U
Vinyl Chloride	75-01-4	0.03	*	0.48	mg/kg	<0.58 U	<0.00095 U	<0.001 U	<0.0012 U	<0.0014 U	<0.0011 U	<0.0012 U	<0.001 U	<0.001 U	<0.0011 U	<0.00095 U	<0.001 U	<0.0014 U	<0.0011 U	<0.00098 U

Table 1A
Remedial Action Work Plan
Soil Sample Analytical Results

172 Montrose Avenue
Brooklyn, New York
NYSDEC BCP Site No.: C224417
Langan Project No.: 170824801

Analyte	CAS Number	NYSDEC Part 375 Unrestricted Use SCOs	NYSDEC Part 375 Protection of Groundwater SCOs	NYSDEC Part 375 Restricted-Residential SCOs	Location	RISB04	RISB04	RISB05	RISB06	RISB06	RISB06	RISB07	RISB07	RISB08	RISB08	RISB08	RISB08	RISB09	RISB09	RISB09
					Sample Name	RISB04_26-28	RISB04_41-43	RISB05_0-2	RISB06_0-2	RISB06_8-10	RISB06_12-14	RISB07_0-1	RISB07_1-3	RISB08_0-2	SODUP03_090325	RISB08_2-4	RISB08_5-7	RISB09_0-2	RISB09_4-6	RISB09_8-10
					Sample Date	09/05/2025	09/05/2025	08/28/2025	08/18/2025	08/18/2025	08/18/2025	08/20/2025	08/20/2025	09/03/2025	09/03/2025	09/03/2025	09/03/2025	08/19/2025	08/19/2025	08/19/2025
					Sample Depth	26-28	41-43	0-2	0-2	8-10	12-14	0-1	1-3	0-2	0-2	2-4	5-7	0-2	4-6	8-10
					Unit	Result	Result	Result	Result	Result	Result	Result	Result	Result	Result	Result	Result	Result	Result	Result
Semi-Volatile Organic Compounds																				
1,2,4,5-Tetrachlorobenzene	95-94-3	NS	NS	NS	mg/kg	<0.17 U	<0.18 U	<0.17 U	<0.18 U	<0.19 U	<0.18 U	<0.18 U	<0.19 U	<0.18 U	<0.2 U	<0.18 U	<0.17 U	<0.18 U	<0.17 U	<0.18 U
1,2,4-Trichlorobenzene	120-82-1	NS	NS	NS	mg/kg	<0.17 U	<0.18 U	<0.17 U	<0.18 U	<0.19 U	<0.18 U	<0.18 U	<0.19 U	<0.18 U	<0.2 U	<0.18 U	<0.17 U	<0.18 U	<0.17 U	<0.18 U
1,2-Dichlorobenzene	95-50-1	1.1	1.1	100	mg/kg	<0.17 U	<0.18 U	<0.17 U	<0.18 U	<0.19 U	<0.18 U	<0.18 U	<0.19 U	<0.18 U	<0.2 U	<0.18 U	<0.17 U	<0.18 U	<0.17 U	<0.18 U
1,3-Dichlorobenzene	541-73-1	2.6	*	38	mg/kg	<0.17 U	<0.18 U	<0.17 U	<0.18 U	<0.19 U	<0.18 U	<0.18 U	<0.19 U	<0.18 U	<0.2 U	<0.18 U	<0.17 U	<0.18 U	<0.17 U	<0.18 U
1,4-Dichlorobenzene	106-46-7	1.8	*	24	mg/kg	<0.17 U	<0.18 U	<0.17 U	<0.18 U	<0.19 U	<0.18 U	<0.18 U	<0.19 U	<0.18 U	<0.2 U	<0.18 U	<0.17 U	<0.18 U	<0.17 U	<0.18 U
1,4-Dioxane (P-Dioxane)	123-91-1	0.1	*	5.7	mg/kg	<0.026 U	<0.027 U	<0.025 U	<0.028 UJ	<0.028 UJ	<0.027 UJ	<0.027 U	<0.029 U	<0.027 U	<0.03 U	<0.027 U	<0.026 U	<0.027 UJ	<0.026 UJ	<0.027 UJ
2,4,5-Trichlorophenol	95-95-4	NS	NS	NS	mg/kg	<0.17 U	<0.18 U	<0.17 U	<0.18 U	<0.19 U	<0.18 U	<0.18 U	<0.19 U	<0.18 U	<0.2 U	<0.18 U	<0.17 U	<0.18 U	<0.17 U	<0.18 U
2,4,6-Trichlorophenol	88-06-2	NS	NS	NS	mg/kg	<0.1 U	<0.11 U	<0.1 U	<0.11 U	<0.11 U	<0.11 U	<0.11 U	<0.12 U	<0.11 U	<0.12 U	<0.11 U	<0.1 U	<0.11 U	<0.1 U	<0.11 U
2,4-Dichlorophenol	120-83-2	NS	NS	NS	mg/kg	<0.16 U	<0.16 U	<0.15 U	<0.16 U	<0.17 U	<0.16 U	<0.16 U	<0.17 U	<0.16 U	<0.18 U	<0.16 U	<0.16 U	<0.16 U	<0.15 U	<0.16 U
2,4-Dimethylphenol	105-67-9	NS	NS	NS	mg/kg	<0.17 U	<0.18 U	<0.17 U	<0.18 U	<0.19 U	<0.18 U	<0.18 U	<0.19 U	<0.18 U	<0.2 U	<0.18 U	<0.17 U	<0.18 U	<0.17 U	<0.18 U
2,4-Dinitrophenol	51-28-5	NS	NS	NS	mg/kg	<0.83 U	<0.87 U	<0.8 U	<0.88 U	<0.9 U	<0.87 U	<0.86 U	<0.92 U	<0.86 U	<0.96 U	<0.86 U	<0.83 U	<0.87 U	<0.82 U	<0.87 U
2,4-Dinitrotoluene	121-14-2	NS	NS	NS	mg/kg	<0.17 U	<0.18 U	<0.17 U	<0.18 U	<0.19 U	<0.18 U	<0.18 U	<0.19 U	<0.18 U	<0.2 U	<0.18 U	<0.17 U	<0.18 U	<0.17 U	<0.18 U
2,6-Dinitrotoluene	606-20-2	NS	NS	NS	mg/kg	<0.17 U	<0.18 U	<0.17 U	<0.18 U	<0.19 U	<0.18 U	<0.18 U	<0.19 U	<0.18 U	<0.2 U	<0.18 U	<0.17 U	<0.18 U	<0.17 U	<0.18 U
2-Chloronaphthalene	91-58-7	NS	NS	NS	mg/kg	<0.17 U	<0.18 U	<0.17 U	<0.18 U	<0.19 U	<0.18 U	<0.18 U	<0.19 U	<0.18 U	<0.2 U	<0.18 U	<0.17 U	<0.18 U	<0.17 U	<0.18 U
2-Chlorophenol	95-57-8	NS	NS	NS	mg/kg	<0.17 U	<0.18 U	<0.17 U	<0.18 U	<0.19 U	<0.18 U	<0.18 U	<0.19 U	<0.18 U	<0.2 U	<0.18 U	<0.17 U	<0.18 U	<0.17 U	<0.18 U
2-Methylnaphthalene	91-57-6	NS	NS	NS	mg/kg	2.9	<0.22 U	<0.2 U	0.21 J	<0.22 U	<0.22 U	0.067 J	<0.23 U	0.047 J	<0.24 U	<0.22 U	<0.21 U	0.13 J	0.11 J	<0.22 U
2-Methylphenol (o-Cresol)	95-48-7	0.33	*	100	mg/kg	<0.17 U	<0.18 U	<0.17 U	<0.18 U	<0.19 U	<0.18 U	<0.18 U	<0.19 U	<0.18 U	<0.2 U	<0.18 U	<0.17 U	<0.18 U	<0.17 U	<0.18 U
2-Nitroaniline	88-74-4	NS	NS	NS	mg/kg	<0.17 U	<0.18 U	<0.17 U	<0.18 U	<0.19 U	<0.18 U	<0.18 U	<0.19 U	<0.18 U	<0.2 U	<0.18 U	<0.17 U	<0.18 U	<0.17 U	<0.18 U
2-Nitrophenol	88-75-5	NS	NS	NS	mg/kg	<0.37 U	<0.39 U	<0.36 U	<0.4 U	<0.4 U	<0.39 U	<0.39 U	<0.42 U	<0.39 U	<0.43 U	<0.39 U	<0.37 U	<0.39 U	<0.37 U	<0.39 U
3 & 4 Methylphenol (m&p Cresol)	65794-96-9	0.33	*	100	mg/kg	<0.25 U	<0.26 U	<0.24 U	0.079 J	<0.27 U	<0.26 U	<0.26 U	<0.28 U	<0.26 U	<0.29 U	<0.26 U	<0.25 U	<0.26 U	<0.25 U	<0.26 U
3,3'-Dichlorobenzidine	91-94-1	NS	NS	NS	mg/kg	<0.17 U	<0.18 U	<0.17 U	<0.18 U	<0.19 U	<0.18 U	<0.18 U	<0.19 U	<0.18 U	<0.2 U	<0.18 U	<0.17 U	<0.18 U	<0.17 U	<0.18 U
3-Nitroaniline	99-09-2	NS	NS	NS	mg/kg	<0.17 U	<0.18 U	<0.17 U	<0.18 U	<0.19 U	<0.18 U	<0.18 U	<0.19 U	<0.18 U	<0.2 U	<0.18 U	<0.17 U	<0.18 U	<0.17 U	<0.18 U
4,6-Dinitro-2-Methylphenol	534-52-1	NS	NS	NS	mg/kg	<0.45 U	<0.47 U	<0.43 U	<0.48 U	<0.49 U	<0.47 U	<0.46 U	<0.5 U	<0.46 U	<0.52 U	<0.47 U	<0.45 U	<0.47 U	<0.44 U	<0.47 U
4-Bromophenyl Phenyl Ether	101-55-3	NS	NS	NS	mg/kg	<0.17 U	<0.18 U	<0.17 U	<0.18 U	<0.19 U	<0.18 U	<0.18 U	<0.19 U	<0.18 U	<0.2 U	<0.18 U	<0.17 U	<0.18 U	<0.17 U	<0.18 U
4-Chloro-3-Methylphenol	59-50-7	NS	NS	NS	mg/kg	<0.17 U	<0.18 U	<0.17 U	<0.18 U	<0.19 U	<0.18 U	<0.18 U	<0.19 U	<0.18 U	<0.2 U	<0.18 U	<0.17 U	<0.18 U	<0.17 U	<0.18 U
4-Chloroaniline	106-47-8	NS	NS	NS	mg/kg	<0.17 UJ	<0.18 UJ	<0.17 U	<0.18 U	<0.19 U	<0.18 U	<0.18 U	<0.19 U	<0.18 UJ	<0.2 UJ	<0.18 UJ	<0.17 UJ	<0.18 U	<0.17 U	<0.18 U
4-Chlorophenyl Phenyl Ether	7005-72-3	NS	NS	NS	mg/kg	<0.17 U	<0.18 U	<0.17 U	<0.18 U	<0.19 U	<0.18 U	<0.18 U	<0.19 U	<0.18 U	<0.2 U	<0.18 U	<0.17 U	<0.18 U	<0.17 U	<0.18 U
4-Nitroaniline	100-01-6	NS	NS	NS	mg/kg	<0.17 U	<0.18 U	<0.17 U	<0.18 U	<0.19 U	<0.18 U	<0.18 U	<0.19 U	<0.18 U	<0.2 U	<0.18 U	<0.17 U	<0.18 U	<0.17 U	<0.18 U
4-Nitrophenol	100-02-7	NS	NS	NS	mg/kg	<0.24 U	<0.25 U	<0.23 U	<0.26 U	<0.26 U	<0.25 U	<0.25 U	<0.27 U	<0.25 U	<0.28 U	<0.25 U	<0.24 U	<0.25 U	<0.24 U	<0.25 U
Acenaphthene	83-32-9	20	*	100	mg/kg	<0.14 U	<0.14 U	<0.13 U	0.56	<0.15 U	<0.14 U	<0.14 U	<0.15 U	0.11 J	<0.16 U	<0.14 U	<0.14 U	0.096 J	0.14	<0.14 U
Acenaphthylene	208-96-8	100	*	100	mg/kg	<0.14 U	<0.14 U	<0.13 U	0.68	<0.15 U	<0.14 U	<0.14 U	<0.15 U	<0.14 U	<0.16 U	<0.14 U	<0.14 U	0.11 J	0.039 J	<0.14 U
Acetophenone	98-86-2	NS	NS	NS	mg/kg	<0.17 U	<0.18 U	<0.17 U	<0.18 U	<0.19 U	<0.18 U	<0.18 U	<0.19 U	<0.18 U	<0.2 U	<0.18 U	<0.17 U	<0.18 U	<0.17 U	<0.18 U
Anthracene	120-12-7	100	*	100	mg/kg	<0.1 U	<0.11 U	<0.1 U	1.9	0.054 J	<0.11 U	<0.11 U	<0.12 U	0.17	<0.12 U	<0.11 U	<0.1 U	0.21	0.3	<0.11 U
Benzo(a)anthracene	56-55-3	**1**	1	1.4	mg/kg	<0.1 U	<0.11 U	<0.1 U	**4.8**	0.16	<0.11 U	<0.11 U	<0.12 U	0.46	<0.12 U	0.12	<0.1 U	0.84	0.67	<0.11 U
Benzo(a)pyrene	50-32-8	**1**	*	1	mg/kg	<0.14 U	<0.14 U	<0.13 U	**4.7**	0.14 J	<0.14 U	<0.14 U	<0.15 U	0.42	<0.16 U	0.1 J	<0.14 U	0.93	0.55	<0.14 U
Benzo(b)fluoranthene	205-99-2	**1**	*	1.4	mg/kg	<0.1 U	<0.11 U	<0.1 U	**6.4**	0.19	<0.11 U	<0.11 U	<0.12 U	0.57	<0.12 U	0.14	<0.1 U	**1.2**	0.68	<0.11 U
Benzo(g,h,i)Perylene	191-24-2	**0.64**	*	4.9	mg/kg	<0.14 U	<0.14 U	<0.13 U	**3.1**	0.091 J	<0.14 U	<0.14 U	<0.15 U	0.27	<0.16 U	0.073 J	<0.14 U	**0.68**	0.34	<0.14 U
Benzo(k)fluoranthene	207-08-9	**0.8**	*	4.9	mg/kg	<0.1 U	<0.11 U	<0.1 U	**1.4**	0.052 J	<0.11 U	<0.11 U	<0.12 U	0.16	<0.12 U	0.034 J	<0.1 U	0.37	0.19	<0.11 U
Benzoic Acid	65-85-0	NS	NS	NS	mg/kg	<0.56 U	<0.59 U	<0.54 U	<0.6 U	<0.61 U	<0.59 U	<0.58 U	<0.62 U	<0.58 U	<0.65 U	<0.58 U	<0.56 U	<0.59 U	<0.55 U	<0.59 U
Benzyl Alcohol	100-51-6	NS	NS	NS	mg/kg	<0.17 U	<0.18 U	<0.17 U	<0.18 U	<0.19 U	<0.18 U	<0.18 U	<0.19 U	<0.18 U	<0.2 U	<0.18 U	<0.17 U	<0.18 U	<0.17 U	<0.18 U
Benzyl Butyl Phthalate	85-68-7	NS	NS	NS	mg/kg	<0.17 U	<0.18 U	<0.17 U	<0.18 U	<0.19 U	<0.18 U	<0.18 U	<0.19 U	<0.18 U	<0.2 U	<0.18 U	<0.17 U	<0.18 U	<0.17 U	<0.18 U
Biphenyl (Diphenyl)	92-52-4	NS	NS	NS	mg/kg	0.029 J	<0.41 U	<0.38 U	0.057 J	<0.43 U	<0.41 U	<0.41 U	<0.44 U	<0.41 U	<0.46 U	<0.41 U	<0.39 U	0.031 J	0.023 J	<0.41 U
Bis(2-chloroethoxy) methane	111-91-1	NS	NS	NS	mg/kg	<0.19 U	<0.2 U	<0.18 U	<0.2 U	<0.2 U	<0.2 U	<0.19 U	<0.21 U	<0.19 U	<0.22 U	<0.19 U	<0.19 U	<0.2 U	<0.18 U	<0.2 U
Bis(2-chloroethyl) ether (2-chloroethyl ether)	111-44-4	NS	NS	NS	mg/kg	<0.16 U	<0.16 U	<0.15 U	<0.16 U	<0.17 U	<0.16 U	<0.16 U	<0.17 U	<0.16 U	<0.18 U	<0.16 U	<0.16 U	<0.16 U	<0.15 U	<0.16 U
Bis(2-chloroisopropyl) ether	108-60-1	NS	NS	NS	mg/kg	<0.21 U	<0.22 U	<0.2 U	<0.22 U	<0.22 U	<0.22 U	<0.21 U	<0.23 U	<0.21 U	<0.24 U	<0.22 U	<0.21 U	<0.22 U	<0.2 U	<0.22 U
Bis(2-ethylhexyl) phthalate	117-81-7	NS	NS	NS	mg/kg	0.29	<0.18 U	<0.17 U	<0.18 U	<0.19 U	<0.18 U	<0.18 U	<0.19 U	0.16 J	<0.2 U	0.18	<0.17 U	0.07 J	<0.17 U	<0.18 U
Carbazole	86-74-8	NS	NS	NS	mg/kg	<0.17 U	<0.18 U	<0.17 U	0.96	0.027 J	<0.18 U	<0.18 U	<0.19 U	0.098 J	<0.2 U	<0.18 U	<0.17 U	0.17 J	0.082 J	<0.18 U
Chrysene	218-01-9	**1**	1	4.9	mg/kg	<0.1 U	<0.11 U	<0.1 U	**4.6**	0.15	<0.11 U	0.023 J	<0.12 U	0.46 J	<0.12 U	0.12	<0.1 U	0.89	0.67	<0.11 U
Dibenz(a,h)anthracene	53-70-3	**0.33**	*	0.33	mg/kg	<0.1 U	<0.11 U	<0.1 U	**0.72**	0.023 J	<0.11 U	<0.11 U	<0.12 U	0.056 J	<0.12 U	<0.11 U	<0.1 U	0.15	0.089 J	<0.11 U
Dibenzofuran	132-64-9	**2.1**	*	18	mg/kg	<0.17 U	<0.18 U	<0.17 U	0.43	<0.19 U	<0.18 U	<0.18 U	<0.19 U	0.07 J	<0.2 U	<0.18 U	<0.17 U	0.12 J	0.058 J	<0.18 U
Dibutyl phthalate	84-74-2	NS	NS	NS	mg/kg	<0.17 U	<0.18 U	<0.17 U	<0.18 U	<0.19 U	<0.18 U	<0.18 U	<0.19 U	<0.18 U	<0.2 U	<0.18 U	<0.17 U	<0.18 U	<0.17 U	<0.18 U
Diethyl phthalate	84-66-2	NS	NS	NS	mg/kg	<0.17 U	<0.18 U	<0.17 U	<0.18 U	<0.19 U	<0.18 U	<0.18 U	<0.19 U	<0.18 U	<0.2 U	<0.18 U	<0.17 U	<0.18 U	<0.17 U	<0.18 U
Dimethyl phthalate	131-11-3	NS	NS	NS	mg/kg	<0.17 U	<0.18 U	<0.17 U	<0.18 U	<0.19 U	<0.18 U	<0.18 U	<0.19 U	<0.18 U	<0.2 U	<0.18 U	<0.17 U	<0.18 U	<0.17 U	<0.18 U
Dioctyl phthalate	117-84-0	NS	NS	NS	mg/kg	<0.17 U	<0.18 U	<0.17 U	<0.18 U	<0.19 U	<0.18 U	<0.18 U	<0.19 U	<0.18 U	<0.2 U	<0.18 U	<0.17 U	<0.18 U	<0.17 U	<0.18 U
Fluoranthene	206-44-0	**85**	*	100	mg/kg	<0.1 U	<0.11 U	<0.1 U	12	0.33	<0.11 U	0.034 J	<0.12 U	1 J	<0.12 U	0.23	<0.1 U	2.1	1.3	<0.11 U
Fluorene	86-73-7	30	*	100	mg/kg	<0.17 U	<0.18 U	<0.17 U	0.52	0.018 J	<0.18 U	<0.18 U	<0.19 U	0.072 J	<0.2 U	<0.18 U	<0.17 U	0.1 J	0.12 J	<0.18 U
Hexachlorobenzene	118-74-1	0.33	*	0.33	mg/kg	<0.1 U	<0.11 U	<0.1 U	<0.11 U	<0.11 U	<0.11 U	<0.11 U	<0.12 U	<0.11 U	<0.12 U	<0.11 U	<0.1 U	<0.11 U	<0.1 U	<0.11 U
Hexachlorobutadiene	87-68-3	NS	NS	NS	mg/kg	<0.17 U	<0.18 U	<0.17 U	<0.18 U	<0.19 U	<0.18 U	<0.18 U	<0.19 U	<0.18 U	<0.2 U	<0.18 U	<0.17 U	<0.18 U	<0.17 U	<0.18 U
Hexachlorocyclopentadiene	77-47-4	NS	NS	NS	mg/kg	<0.49 U	<0.52 U	<0.48 UJ	<0.53 U	<0.54 U	<0.52 U	<0.51 U	<0.55 U	<0.51 U	<0.57 U	<0.51 U	<0.49 U	<0.52 U	<0.49 U	<0.52 U
Hexachloroethane	67-72-1	NS	NS	NS	mg/kg	<0.14 U	<0.14 U	<0.13 U	<0.15 U	<0.15 U	<0.14 U	<0.14 U	<0.15 U	<0.14 U	<0.16 U	<0.14 U	<0.14 U	<0.14 U	<0.14 U	<0.14 U
Indeno(1,2,3-cd)pyrene	193-39-5	**0.5**	*	1.4	mg/kg	<0.14 U	<0.14 U	<0.13 U	**3.4**	0.097 J	<0.14 U	<0.14 U	<0.15 U	0.26	<0.16 U	0.064 J	<0.14 U	**0.53**	0.27	<0.14 U
Isophorone	78-59-1	NS	NS	NS	mg/kg	<0.16 U	<0.16 U	<0.15 U	<0.16 U	<0.17 U	<0.16 U	<0.16 U	<0.17 U	<0.16 U	<0.18 U	<0.16 U	<0.16 U	<0.16 U	<0.15 U	<0.16 U
Naphthalene	91-20-3	**12**	12	100	mg/kg	2.8	<0.18 U	<0.17 U	0.37	<0.19 U	<0.18 U	<0.18 U	<0.19 U	0.1 J	<0.2 U	<0.18 U	<0.17 U	0.3	0.091 J	<0.18 U
Nitrobenzene	98-95-3	0.08	NS	1.8	mg/kg	<0.16 U	<0.16 U	<0.15 U	<0.16 U	<0.17 U	<0.16 U	<0.16 U	<0.17 U	<0.16 U	<0.18 U	<0.16 U	<0.16 U	<0.16 U	<0.15 U	<0.16 U
n-Nitrosodi-N-Propylamine	621-64-7	NS	NS	NS	mg/kg	<0.17 U	<0.18 U	<0.17 U	<0.18 U	<0.19 U	<0.18 U	<0.18 U	<0.19 U	<0.18 U	<0.2 U	<0.18 U	<0.17 U	<0.18 U	<0.17 U	<0.18 U
n-Nitrosodiphenylamine	86-30-6	NS	NS	NS	mg/kg	<0.14 U	<0.14 U	<0.13 U	<0.15 U	<0.15 U	<0.14 U	<0.14 U	<0.15 U	<0.14 U	<0.16 U	<0.14 U	<0.14 U	<0.14 U	<0.14 U	<0.14 U
Pentachlorophenol	87-86-5	0.8	*	1.3	mg/kg	<0.14 U	<0.14 U	<0.13 U	<0.15 U	<0.15 U	<0.14 U	<0.14 U	<0.15 U	<0.14 U	<0.16 U	<0.14 U	<0.14 U	<0.14 U	<0.14 U	<0.14 U
Phenanthrene	85-01-8	**1.1**	*	4.9	mg/kg	0.047 J	<0.11 U	<0.1 U	**6.6**	0.22	<0.11 U	0.2	<0.12 U	0.89 J	<0.12 U	0.17	<0.1 U	**1.6**	**1.6**	<0.11 U
Phenol	108-95-2	0.33	*	100	mg/kg	<0.17 U	<0.18 U	<0.17 U	0.047 J	<0.19 U	<0.18 U	<0.18 U	<0.19 U	<0.18 U	<0.2 U	0.12 J	<0.17 U	<0.18 U	<0.17 U	<0.18 U
Pyrene	129-00-0	**64**	*	100	mg/kg	0.021 J	<0.11 U	<0.1 U	7.1	0.28	<0.11 U	0.078 J	<0.12 U	0.88 J	<0.12 U	0.24	<0.1 U	1.9	1.3	<0.11 U

Table 1A
Remedial Action Work Plan
Soil Sample Analytical Results

172 Montrose Avenue
Brooklyn, New York
NYSDEC BCP Site No.: C224417
Langan Project No.: 170824801

Analyte	CAS Number	NYSDEC Part 375 Unrestricted Use SCOs	NYSDEC Part 375 Protection of Groundwater SCOs	NYSDEC Part 375 Restricted-Residential SCOs	Location	RISB04	RISB04	RISB05	RISB06	RISB06	RISB06	RISB07	RISB07	RISB08	RISB08	RISB08	RISB08	RISB09	RISB09	RISB09
					Sample Name	RISB04_26-28	RISB04_41-43	RISB05_0-2	RISB06_0-2	RISB06_8-10	RISB06_12-14	RISB07_0-1	RISB07_1-3	RISB08_0-2	SODUP03_090325	RISB08_2-4	RISB08_5-7	RISB09_0-2	RISB09_4-6	RISB09_8-10
					Sample Date	09/05/2025	09/05/2025	08/28/2025	08/18/2025	08/18/2025	08/18/2025	08/20/2025	08/20/2025	09/03/2025	09/03/2025	09/03/2025	09/03/2025	08/19/2025	08/19/2025	08/19/2025
					Sample Depth	26-28	41-43	0-2	0-2	8-10	12-14	0-1	1-3	0-2	0-2	2-4	5-7	0-2	4-6	8-10
					Unit	Result	Result	Result	Result	Result	Result	Result	Result	Result	Result	Result	Result	Result	Result	Result
Pesticides																				
4,4'-DDD	72-54-8	**0.0033**	*	5	mg/kg	<0.00164 U	<0.0017 U	<0.0016 U	**0.0392**	<0.00182 U	<0.00175 U	<0.0017 U	<0.00182 U	0.000821 J	NA	<0.00166 U	<0.00166 U	<0.00177 U	<0.0016 U	<0.00172 U
4,4'-DDE	72-55-9	**0.0033**	*	3.4	mg/kg	<0.00164 U	<0.0017 U	0.0015 J	**0.00649**	<0.00182 U	<0.00175 U	0.00136 J	<0.00182 U	**0.00447**	NA	0.00298	<0.00166 U	**0.0079**	0.00042 J	<0.00172 U
4,4'-DDT	50-29-3	**0.0033**	*	3.8	mg/kg	<0.00164 U	<0.0017 U	<0.0016 U	**0.019**	<0.00182 U	<0.00175 U	<0.0017 U	<0.00182 U	<0.00174 U	NA	<0.00166 U	<0.00166 U	**0.0218**	0.00187	<0.00172 U
Aldrin	309-00-2	0.0048	*	0.044	mg/kg	<0.00164 U	<0.0017 U	<0.0016 U	<0.00172 U	<0.00182 U	<0.00175 U	<0.0017 U	<0.00182 U	<0.00174 U	NA	<0.00166 U	<0.00166 U	<0.00177 U	<0.0016 U	<0.00172 U
Alpha BHC (Alpha Hexachlorocyclohexane)	319-84-6	0.02	*	0.18	mg/kg	<0.000682 U	<0.000708 U	<0.000666 U	<0.000716 U	<0.000756 U	<0.000731 U	<0.000711 U	<0.000757 U	<0.000724 U	NA	<0.00069 U	<0.000693 U	<0.000739 U	<0.000668 U	<0.000719 U
Alpha Chlordane	5103-71-9	0.014	*	0.65	mg/kg	<0.00204 U	<0.00212 U	<0.002 U	0.00325	<0.00227 U	<0.00219 U	<0.00213 U	<0.00227 U	<0.00217 U	NA	<0.00207 U	<0.00208 U	0.00498	<0.002 U	<0.00216 U
Alpha Endosulfan	959-98-8	4.3	*	35	mg/kg	<0.00164 U	<0.0017 U	<0.0016 U	<0.00172 U	<0.00182 U	<0.00175 U	<0.0017 U	<0.00182 U	<0.00174 U	NA	<0.00166 U	<0.00166 U	<0.00177 U	<0.0016 U	<0.00172 U
Beta Bhc (Beta Hexachlorocyclohexane)	319-85-7	0.021	*	0.18	mg/kg	<0.00164 U	<0.0017 U	<0.0016 U	<0.00172 U	<0.00182 U	<0.00175 U	<0.0017 U	<0.00182 U	<0.00174 U	NA	<0.00166 U	<0.00166 U	<0.00177 U	<0.0016 U	<0.00172 U
Beta Endosulfan	33213-65-9	4.3	*	35	mg/kg	<0.00164 U	<0.0017 U	<0.0016 U	<0.00172 U	<0.00182 U	<0.00175 U	<0.0017 U	<0.00182 U	<0.00174 U	NA	<0.00166 U	<0.00166 U	<0.00177 U	<0.0016 U	<0.00172 U
Chlordane (alpha and gamma)	57-74-9	NS	NS	NS	mg/kg	<0.0136 U	<0.0142 U	<0.0133 U	<0.0143 U	<0.0151 U	<0.0146 U	<0.0142 U	<0.0151 U	<0.0145 U	NA	<0.0138 U	<0.0139 U	0.0461	<0.0134 U	<0.0144 U
Delta Bhc (Delta Hexachlorocyclohexane)	319-86-8	0.04	*	100	mg/kg	<0.00164 U	<0.0017 U	<0.0016 U	<0.00172 U	<0.00182 U	<0.00175 U	<0.0017 U	<0.00182 U	<0.00174 U	NA	<0.00166 U	<0.00166 U	<0.00177 U	<0.0016 U	<0.00172 U
Dieldrin	60-57-1	0.005	*	0.075	mg/kg	<0.00102 U	<0.00106 U	<0.000998 U	<0.00107 U	<0.00113 U	<0.0011 U	<0.00107 U	<0.00114 U	<0.00108 U	NA	<0.00104 U	<0.00104 U	<0.00111 U	<0.001 U	<0.00108 U
Endosulfan Sulfate	1031-07-8	4.3	*	35	mg/kg	<0.000682 U	<0.000708 U	<0.000666 U	<0.000716 U	<0.000756 U	<0.000731 U	<0.000711 U	<0.000757 U	<0.000724 U	NA	<0.00069 U	<0.000693 U	<0.000739 U	<0.000668 U	<0.000719 U
Endrin	72-20-8	0.014	*	5.3	mg/kg	<0.000682 U	<0.000708 U	<0.000666 U	<0.000716 U	<0.000756 U	<0.000731 U	<0.000711 U	<0.000757 U	<0.000724 U	NA	<0.00069 U	<0.000693 U	<0.000739 U	<0.000668 U	<0.000719 U
Endrin Aldehyde	7421-93-4	NS	NS	NS	mg/kg	<0.00204 U	<0.00212 U	<0.002 U	<0.00215 U	<0.00227 U	<0.00219 U	<0.00213 U	<0.00227 U	<0.00217 U	NA	<0.00207 U	<0.00208 U	<0.00222 U	<0.002 U	<0.00216 U
Endrin Ketone	53494-70-5	NS	NS	NS	mg/kg	<0.00164 U	<0.0017 U	<0.0016 U	<0.00172 U	<0.00182 U	<0.00175 U	<0.0017 U	<0.00182 U	<0.00174 U	NA	<0.00166 U	<0.00166 U	<0.00177 U	<0.0016 U	<0.00172 U
Gamma Bhc (Lindane)	58-89-9	0.025	*	0.21	mg/kg	<0.000682 U	<0.000708 U	<0.000666 U	<0.000716 U	<0.000756 U	<0.000731 U	<0.000711 U	<0.000757 U	<0.000724 U	NA	<0.00069 U	<0.000693 U	<0.000739 U	<0.000668 U	<0.000719 U
Gamma Chlordane (Trans)	5103-74-2	NS	NS	NS	mg/kg	<0.00204 U	<0.00212 U	<0.002 U	0.00206 J	<0.00227 U	<0.00219 U	<0.00213 U	<0.00227 U	<0.00217 U	NA	<0.00207 U	<0.00208 U	0.00374 J	<0.002 U	<0.00216 U
Heptachlor	76-44-8	0.013	*	0.53	mg/kg	<0.000818 U	<0.000849 U	<0.000799 U	0.00498	<0.000908 U	<0.000877 U	<0.000853 U	<0.000908 U	<0.000869 U	NA	<0.000828 U	<0.000832 U	<0.000887 U	<0.000801 U	<0.000862 U
Heptachlor Epoxide	1024-57-3	NS	NS	NS	mg/kg	<0.00307 U	<0.00318 U	<0.003 U	<0.00322 U	<0.0034 U	<0.00329 U	<0.0032 U	<0.00341 U	<0.00326 U	NA	<0.0031 U	<0.00312 U	<0.00333 U	<0.003 U	<0.00323 U
Methoxychlor	72-43-5	NS	NS	NS	mg/kg	<0.00307 U	<0.00318 U	<0.003 U	<0.00322 U	<0.0034 U	<0.00329 U	<0.0032 U	<0.00341 U	<0.00326 U	NA	<0.0031 U	<0.00312 U	<0.00333 U	<0.003 U	<0.00323 U
Toxaphene	8001-35-2	NS	NS	NS	mg/kg	<0.0307 U	<0.0318 U	<0.03 U	<0.0322 U	<0.034 U	<0.0329 U	<0.032 U	<0.0341 U	<0.0326 U	NA	<0.031 U	<0.0312 U	<0.0333 U	<0.03 U	<0.0323 U
Herbicides																				
2,4,5-T (Trichlorophenoxyacetic Acid)	93-76-5	NS	NS	NS	mg/kg	<0.172 U	<0.18 U	<0.171 U	<0.188 UJ	<0.19 UJ	<0.184 UJ	<0.177 U	<0.191 U	<0.178 U	NA	<0.178 U	<0.173 U	<0.185 U	<0.17 U	<0.183 U
2,4-D (Dichlorophenoxyacetic Acid)	94-75-7	NS	NS	NS	mg/kg	<0.172 U	<0.18 U	<0.171 U	<0.188 UJ	<0.19 UJ	<0.184 UJ	<0.177 U	<0.191 U	<0.178 U	NA	<0.178 U	<0.173 U	<0.185 U	<0.17 U	<0.183 U
Silvex (2,4,5-Tp)	93-72-1	3.8	*	100	mg/kg	<0.172 U	<0.18 U	<0.171 U	<0.188 UJ	<0.19 UJ	<0.184 UJ	<0.177 U	<0.191 U	<0.178 U	NA	<0.178 U	<0.173 U	<0.185 U	<0.17 U	<0.183 U
Polychlorinated Biphenyl																				
PCB-1016 (Aroclor 1016)	12674-11-2	NS	NS	NS	mg/kg	<0.0504 U	<0.0516 U	<0.0497 U	<0.0544 U	<0.0538 U	<0.052 U	<0.0521 U	<0.0572 U	<0.0522 U	NA	<0.0529 U	<0.0512 U	<0.0534 U	<0.0475 U	<0.0542 U
PCB-1221 (Aroclor 1221)	11104-28-2	NS	NS	NS	mg/kg	<0.0504 U	<0.0516 U	<0.0497 U	<0.0544 U	<0.0538 U	<0.052 U	<0.0521 U	<0.0572 U	<0.0522 U	NA	<0.0529 U	<0.0512 U	<0.0534 U	<0.0475 U	<0.0542 U
PCB-1232 (Aroclor 1232)	11141-16-5	NS	NS	NS	mg/kg	<0.0504 U	<0.0516 U	<0.0497 U	<0.0544 U	<0.0538 U	<0.052 U	<0.0521 U	<0.0572 U	<0.0522 U	NA	<0.0529 U	<0.0512 U	<0.0534 U	<0.0475 U	<0.0542 U
PCB-1242 (Aroclor 1242)	53469-21-9	NS	NS	NS	mg/kg	<0.0504 U	<0.0516 U	<0.0497 U	<0.0544 U	<0.0538 U	<0.052 U	<0.0521 U	<0.0572 U	<0.0522 U	NA	<0.0529 U	<0.0512 U	<0.0534 U	<0.0475 U	<0.0542 U
PCB-1248 (Aroclor 1248)	12672-29-6	NS	NS	NS	mg/kg	<0.0504 U	<0.0516 U	<0.0497 U	<0.0544 U	<0.0538 U	<0.052 U	<0.0521 U	<0.0572 U	<0.0522 U	NA	<0.0529 U	<0.0512 U	<0.0534 U	<0.0475 U	<0.0542 U
PCB-1254 (Aroclor 1254)	11097-69-1	NS	NS	NS	mg/kg	<0.0504 U	<0.0516 U	<0.0497 U	<0.0544 U	<0.0538 U	<0.052 U	<0.0521 U	<0.0572 U	<0.0522 U	NA	<0.0529 U	<0.0512 U	<0.0534 U	<0.0475 U	<0.0542 U
PCB-1260 (Aroclor 1260)	11096-82-5	NS	NS	NS	mg/kg	<0.0504 U	<0.0516 U	<0.0497 U	0.0186 J	<0.0538 U	<0.052 U	<0.0521 U	<0.0572 U	<0.0522 U	NA	<0.0529 U	<0.0512 U	0.0238 J	<0.0475 U	<0.0542 U
PCB-1262 (Aroclor 1262)	37324-23-5	NS	NS	NS	mg/kg	<0.0504 U	<0.0516 U	<0.0497 U	<0.0544 U	<0.0538 U	<0.052 U	<0.0521 U	<0.0572 U	<0.0522 U	NA	<0.0529 U	<0.0512 U	<0.0534 U	<0.0475 U	<0.0542 U
PCB-1268 (Aroclor 1268)	11100-14-4	NS	NS	NS	mg/kg	<0.0504 U	<0.0516 U	<0.0497 U	0.0183 J	<0.0538 U	<0.052 U	<0.0521 U	<0.0572 U	<0.0522 U	NA	<0.0529 U	<0.0512 U	0.01 J	<0.0475 U	<0.0542 U
Total PCBs	1336-36-3	**0.1**	*	1	mg/kg	<0.0504 U	<0.0516 U	<0.0497 U	0.0369 J	<0.0538 U	<0.052 U	<0.0521 U	<0.0572 U	<0.0522 U	NA	<0.0529 U	<0.0512 U	0.0338 J	<0.0475 U	<0.0542 U
Metals																				
Aluminum	7429-90-5	NS	NS	NS	mg/kg	4,220	1,690	2,510	4,120	4,980	3,790	4,750 J	4,760	6,170	NA	5,890	4,870	4,840	5,030	4,060
Antimony	7440-36-0	NS	NS	NS	mg/kg	<4.06 UJ	<4.16 U	<3.97 U	<4.38 U	<4.5 U	<4.3 U	<4.15 UJ	<4.45 U	<4.28 UJ	NA	<4.13 U	<3.95 U	<4.32 U	<4 U	<4.31 U
Arsenic	7440-38-2	**13**	*	16	mg/kg	1.48	1.91	1.41	**13.7**	5.07	1.36	2.23 J	1.96	3.19	NA	2.47	1.52	7.89	2.82	1.51
Barium	7440-39-3	**410**	*	410	mg/kg	35	11.7	21.6	**919**	142	31.2	41.2 J	27.4	58	NA	33.9	25.5	274	51	42.8
Beryllium	7440-41-7	4.4	*	43	mg/kg	0.308 J	0.107 J	0.194 J	0.274 J	0.433 J	0.386 J	0.348 J	0.522	0.396 J	NA	0.396 J	0.314 J	1.27	0.311 J	0.404 J
Cadmium	7440-43-9	**2.5**	*	2.5	mg/kg	<0.811 U	<0.832 U	<0.794 U	1.02	0.345 J	0.089 J	0.212 J	0.122 J	0.094 J	NA	<0.827 U	<0.79 U	0.741 J	0.233 J	0.219 J
Calcium	7440-70-2	NS	NS	NS	mg/kg	4,680 J	1,690	2,770	13,400	24,600	1,090	9,390 J	742	7,710	NA	8,220	501	19,500	1,390	852
Chromium, Hexavalent	18540-29-9	**1**	*	1	mg/kg	0.179 J	<0.883 U	0.299 J	0.439 J	<0.92 U	0.189 J	0.194 J	0.212 J	<0.873 U	NA	<0.864 U	<0.839 U	0.369 J	<0.823 U	<0.882 U
Chromium, Total	7440-47-3	NS	*	NS	mg/kg	26.5 J	4.97	7.52	20	20.8	11.9	14.2 J	16.1	13.1	NA	12.7	13.4	25	13.6	15.8
Chromium, Trivalent	16065-83-1	**30**	NS	110	mg/kg	26.3 J	4.97	7.22 J	19.6 J	20.8	11.7 J	14 J	15.9 J	13.1	NA	12.7	13.4	24.6 J	13.6	15.8
Cobalt	7440-48-4	NS	NS	NS	mg/kg	5.01	2.13	3.05	4.46	6.17	6.4	5.77 J	7.28	5.26	NA	4.79	4.8	16.8	7.13	8.22
Copper	7440-50-8	**50**	*	280	mg/kg	24.7 J	13.6	10.9	**87.7**	**60.8**	16.2	17.7 J	17	19.2	NA	14.3	12.7	**290**	29.6	17.7
Cyanide	57-12-5	2.3	*	13	mg/kg	<0.98 UJ	<1 UJ	<1 UJ	0.85 J	<1.1 UJ	<1.1 UJ	<1.1 UJ	<1.2 UJ	<1 UJ	NA	<1 U	<1 U	0.35 J	<0.99 UJ	<1 UJ
Iron	7439-89-6	NS	NS	NS	mg/kg	15,100	7,320	11,100	13,100	16,200	13,300	19,000 J	23,800	15,100	NA	14,300	14,800	16,600	19,100	20,200
Lead	7439-92-1	**63**	*	400	mg/kg	13.4	1.24 J	**116**	**726**	**200**	6.2	19.6 J	7.63	57.7 J	NA	18.3	4.57	**1,200**	29.7	7.1
Magnesium	7439-95-4	NS	NS	NS	mg/kg	1,700	1,910	1,280	1,630	2,180	1,620	1,460 J	1,710	1,730 J	NA	1,570	1,520	2,790	2,640	1,460
Manganese	7439-96-5	1600	2000	2000	mg/kg	345	222	227	183	582	458	506 J	422	337	NA	328	258	297	350	517
Mercury	7439-97-6	**0.18**	*	0.3	mg/kg	<0.072 U	<0.086 U	0.084	**1.21**	**4.38**	<0.071 U	0.072 J	<0.083 U	0.109 J	NA	<0.074 U	<0.082 U	**1.38**	0.081	<0.077 U
Nickel	7440-02-0	**30**	*	320	mg/kg	10.8	6.62	5.48	16.4	21.8	11.8	10 J	9.77	11.4	NA	11.9	8.86	**54.2**	17.3	13.5
Potassium	7440-09-7	NS	NS	NS	mg/kg	904	275	574	657	1,040	928	831 J	1,180	794	NA	861	728	682	1,270	1,110
Selenium	7782-49-2	3.9	*	110	mg/kg	<1.62 U	<1.66 U	0.282 J	0.586 J	1.28 J	<1.72 U	<1.66 U	<1.78 U	<1.71 U	NA	<1.65 U	<1.58 U	0.488 J	<1.6 U	<1.72 U
Silver	7440-22-4	2	*	110	mg/kg	<0.406 U	<0.416 U	<0.397 U	0.487	0.509	<0.43 U	<0.415 U	<0.445 U	<0.428 U	NA	<0.413 U	<0.395 U	<0.432 U	<0.4 U	<0.431 U
Sodium	7440-23-5	NS	NS	NS	mg/kg	140 J	<166 U	<159 U	367	273	<172 U	<166 U	<178 U	106 J	NA	138 J	<158 U	313	<160 U	<172 U
Thallium	7440-28-0	NS	NS	NS	mg/kg	<1.62 U	<1.66 U	<1.59 U	<1.75 U	<1.8 U	<1.72 U	<1.66 U	<1.78 U	<1.71 U	NA	<1.65 U	<1.58 U	<1.73 U	<1.6 U	<1.72 U
Vanadium	7440-62-2	NS	NS	NS	mg/kg	20.1	6.29	12.6	19	21.6	25.8	24.4 J	30.1	19.5	NA	20.1	20.1	22.3	28.4	26.3
Zinc	7440-66-6	**109**	*	6600	mg/kg	25.8	8.03	26.8	**504**	**254**	24.9	**112 J**	35.2	52.3 J	NA	28.5	23.8	**2,240**	49.1	35.7

Table 1A
Remedial Action Work Plan
Soil Sample Analytical Results

172 Montrose Avenue
Brooklyn, New York
NYSDEC BCP Site No.: C224417
Langan Project No.: 170824801

Analyte	CAS Number	NYSDEC Part 375 Unrestricted Use SCOs	NYSDEC Part 375 Protection of Groundwater SCOs	NYSDEC Part 375 Restricted-Residential SCOs	Location	RISB04	RISB04	RISB05	RISB06	RISB06	RISB06	RISB07	RISB07	RISB08	RISB08	RISB08	RISB08	RISB09	RISB09	RISB09
					Sample Name	RISB04_26-28	RISB04_41-43	RISB05_0-2	RISB06_0-2	RISB06_8-10	RISB06_12-14	RISB07_0-1	RISB07_1-3	RISB08_0-2	SODUP03_090325	RISB08_2-4	RISB08_5-7	RISB09_0-2	RISB09_4-6	RISB09_8-10
					Sample Date	09/05/2025	09/05/2025	08/28/2025	08/18/2025	08/18/2025	08/18/2025	08/20/2025	08/20/2025	09/03/2025	09/03/2025	09/03/2025	09/03/2025	08/19/2025	08/19/2025	08/19/2025
					Sample Depth	26-28	41-43	0-2	0-2	8-10	12-14	0-1	1-3	0-2	0-2	2-4	5-7	0-2	4-6	8-10
					Unit	Result	Result	Result	Result	Result	Result	Result	Result	Result	Result	Result	Result	Result	Result	Result
Per- and Polyfluoroalkyl Substances																				
11-Chloroeicosafluoro-3-Oxaundecane-1-Sulfonic Acid (11Cl-PF3OUdS)	763051-92-9	NS	NS	NS	mg/kg	<0.000795 U	<0.000797 UJ	<0.0008 U	<0.000794 U	<0.000798 U	<0.000796 UJ	<0.000801 U	<0.000795 U	<0.000798 U	NA	<0.000798 U	<0.000798 U	<0.000798 U	<0.000798 U	<0.000797 U
1H,1H,2H,2H-Perfluorodecane Sulfonic Acid (8:2 FTS)	39108-34-4	NS	NS	NS	mg/kg	<0.000795 U	<0.000797 U	<0.0008 U	<0.000794 U	<0.000798 U	<0.000796 U	<0.000801 U	<0.000795 U	<0.000798 U	NA	<0.000798 U	<0.000798 U	<0.000798 U	<0.000798 U	<0.000797 U
1H,1H,2H,2H-Perfluorohexanesulfonic Acid (4:2FTS)	6HPFHXSA	NS	NS	NS	mg/kg	<0.000795 U	<0.000797 U	<0.0008 U	<0.000794 U	<0.000798 U	<0.000796 U	<0.000801 U	<0.000795 U	<0.000798 U	NA	<0.000798 U	<0.000798 U	<0.000798 U	<0.000798 U	<0.000797 U
1H,1H,2H,2H-Perfluorooctane Sulfonic Acid (6:2 FTS)	27619-97-2	NS	NS	NS	mg/kg	<0.000795 U	<0.000797 U	<0.0008 U	<0.000794 U	<0.000798 U	<0.000796 U	<0.000801 U	<0.000795 U	<0.000798 U	NA	<0.000798 U	<0.000798 U	<0.000798 U	<0.000798 U	<0.000797 U
2H,2H,3H,3H-Perfluorooctanoic Acid (5:3 FTCA)	914637-49-3	NS	NS	NS	mg/kg	<0.00497 U	<0.00498 U	<0.005 U	<0.00496 U	<0.00498 U	<0.00497 U	<0.00501 U	<0.00497 U	<0.00499 U	NA	<0.00499 U	<0.00499 U	<0.00499 U	<0.00498 U	<0.00498 U
3-Perfluoroheptyl Propanoic Acid (7:3 FTCA)	812-70-4	NS	NS	NS	mg/kg	<0.00497 U	<0.00498 U	<0.005 U	<0.00496 U	<0.00498 U	<0.00497 U	<0.00501 U	<0.00497 U	<0.00499 U	NA	<0.00499 U	<0.00499 U	<0.00499 U	<0.00498 U	<0.00498 U
3-Perfluoropropyl Propanoic Acid (3:3 FTCA)	356-02-5	NS	NS	NS	mg/kg	<0.000994 U	<0.000996 U	<0.001 U	<0.000993 U	<0.000997 U	<0.000994 U	<0.001 U	<0.000994 U	<0.000998 U	NA	<0.000998 U	<0.000997 U	<0.000998 U	<0.000997 U	<0.000997 U
4,8-Dioxa-3H-perfluorononanoic Acid (ADONA)	919005-14-4	NS	NS	NS	mg/kg	<0.000795 U	<0.000797 UJ	<0.0008 U	<0.000794 U	<0.000798 U	<0.000796 UJ	<0.000801 U	<0.000795 U	<0.000798 U	NA	<0.000798 U	<0.000798 U	<0.000798 U	<0.000798 U	<0.000797 U
9-Chlorohexadecafluoro-3-Oxanonane-1-Sulfonic Acid (9Cl-PF3ONS)	756426-58-1	NS	NS	NS	mg/kg	<0.000795 U	<0.000797 UJ	<0.0008 U	<0.000794 U	<0.000798 U	<0.000796 UJ	<0.000801 U	<0.000795 U	<0.000798 U	NA	<0.000798 U	<0.000798 U	<0.000798 U	<0.000798 U	<0.000797 U
Hexafluoropropylene Oxide Dimer Acid (HFPO-DA)	13252-13-6	NS	NS	NS	mg/kg	<0.000795 U	<0.000797 UJ	<0.0008 U	<0.000794 U	<0.000798 U	<0.000796 UJ	<0.000801 U	<0.000795 U	<0.000798 U	NA	<0.000798 U	<0.000798 U	<0.000798 U	<0.000798 U	<0.000797 U
N-ethyl Perfluorooctanesulfonamide (NEtFOSA)	4151-50-2	NS	NS	NS	mg/kg	<0.000199 U	<0.000199 UJ	<0.0002 U	<0.000199 U	<0.000199 U	<0.000199 U	<0.0002 U	<0.000199 U	<0.0002 U	NA	<0.0002 U	<0.000199 U	<0.0002 U	<0.000199 U	<0.000199 U
N-ethyl Perfluorooctanesulfonamidoacetic Acid (NEtFOSAA)	2991-50-6	NS	NS	NS	mg/kg	<0.000199 U	<0.000199 U	<0.0002 U	<0.000199 U	<0.000199 U	<0.000199 U	<0.00108 U	<0.000199 U	<0.00109 U	NA	<0.00107 U	<0.000199 U	<0.0002 U	<0.000199 U	<0.000199 U
N-ethyl Perfluorooctanesulfonamidoethanol (NEtFOSE)	1691-99-2	NS	NS	NS	mg/kg	<0.00199 U	<0.00199 UJ	<0.002 U	<0.00199 U	<0.00199 U	<0.00199 U	<0.002 U	<0.00199 U	<0.002 U	NA	<0.002 U	<0.00199 U	<0.002 U	<0.00199 U	<0.00199 U
N-methyl Perfluorooctanesulfonamide (NMeFOSA)	31506-32-8	NS	NS	NS	mg/kg	<0.000199 U	<0.000199 U	<0.0002 U	<0.000199 U	<0.000199 U	<0.000199 U	<0.0002 U	<0.000199 U	<0.0002 U	NA	<0.0002 U	<0.000199 U	<0.0002 U	<0.000199 U	<0.000199 U
N-methyl Perfluorooctanesulfonamidoacetic Acid (NMeFOSAA)	2355-31-9	NS	NS	NS	mg/kg	<0.000199 U	<0.000199 U	<0.0002 U	<0.000199 U	<0.000199 U	<0.000199 U	<0.00108 U	<0.000199 U	<0.00109 U	NA	<0.00107 U	<0.000199 U	<0.0002 U	<0.000199 U	<0.000199 U
N-methyl Perfluorooctanesulfonamidoethanol (NMeFOSE)	24448-09-7	NS	NS	NS	mg/kg	<0.00199 UJ	<0.00199 UJ	<0.002 U	<0.00199 U	<0.00199 U	<0.00199 U	<0.002 U	<0.00199 U	<0.002 U	NA	<0.002 U	<0.00199 U	<0.002 U	<0.00199 U	<0.00199 U
Nonafluoro-3,6-dioxaheptanoic Acid (NFDHA)	151772-58-6	NS	NS	NS	mg/kg	<0.000398 U	<0.000398 U	<0.0004 U	<0.000397 U	<0.000399 U	<0.000398 U	<0.0004 U	<0.000398 U	<0.000399 U	NA	<0.000399 U	<0.000399 U	<0.000399 U	<0.000399 U	<0.000399 U
Perfluoro(2-ethoxyethane)sulfonic Acid (PFEESA)	113507-82-7	NS	NS	NS	mg/kg	<0.000398 U	<0.000398 U	<0.0004 U	<0.000397 U	<0.000399 U	<0.000398 U	<0.0004 U	<0.000398 U	<0.000399 U	NA	<0.000399 U	<0.000399 U	<0.000399 U	<0.000399 U	<0.000399 U
Perfluoro-3-methoxypropanoic Acid (PFMPA)	377-73-1	NS	NS	NS	mg/kg	<0.000398 U	<0.000398 U	<0.0004 U	<0.000397 U	<0.000399 U	<0.000398 U	<0.0004 U	<0.000398 U	<0.000399 U	NA	<0.000399 U	<0.000399 U	<0.000399 U	<0.000399 U	<0.000399 U
Perfluoro-4-methoxybutanoic Acid (PFMBA)	863090-89-5	NS	NS	NS	mg/kg	<0.000398 U	<0.000398 U	<0.0004 U	<0.000397 U	<0.000399 U	<0.000398 U	<0.0004 U	<0.000398 U	<0.000399 U	NA	<0.000399 U	<0.000399 U	<0.000399 U	<0.000399 U	<0.000399 U
Perfluorobutanesulfonic Acid (PFBS)	375-73-5	NS	NS	NS	mg/kg	<0.000199 U	<0.000199 U	<0.0002 U	<0.000199 U	<0.000199 U	<0.000199 U	<0.0002 U	<0.000199 U	<0.0002 U	NA	<0.0002 U	<0.000199 U	<0.0002 U	<0.000199 U	<0.000199 U
Perfluorobutanoic Acid (PFBA)	375-22-4	NS	NS	NS	mg/kg	<0.000795 U	<0.000797 U	<0.0008 U	<0.000794 U	0.000075 J	<0.000796 U	<0.000801 U	<0.000795 U	<0.000798 U	NA	<0.000798 U	<0.000798 U	<0.000798 U	<0.000798 U	<0.000797 U
Perfluorodecanesulfonic Acid (PFDS)	335-77-3	NS	NS	NS	mg/kg	<0.000199 U	<0.000199 UJ	<0.0002 U	<0.000199 U	<0.000199 U	<0.000199 U	<0.0002 U	<0.000199 U	<0.0002 U	NA	<0.0002 U	<0.000199 U	<0.0002 U	<0.000199 U	<0.000199 U
Perfluorodecanoic Acid (PFDA)	335-76-2	NS	NS	NS	mg/kg	<0.000199 U	<0.000199 U	<0.0002 U	<0.000199 U	<0.000199 U	<0.000199 U	<0.0002 U	<0.000199 U	<0.0002 U	NA	<0.0002 U	<0.000199 U	<0.0002 U	<0.000199 U	<0.000199 U
Perfluorododecanesulfonic Acid (PFDoS)	79780-39-5	NS	NS	NS	mg/kg	<0.000199 U	<0.000199 UJ	<0.0002 U	<0.000199 U	<0.000199 U	<0.000199 U	<0.0002 U	<0.000199 U	<0.0002 U	NA	<0.0002 U	<0.000199 U	<0.0002 U	<0.000199 U	<0.000199 U
Perfluorododecanoic Acid (PFDoA)	307-55-1	NS	NS	NS	mg/kg	<0.000199 U	<0.000199 UJ	<0.0002 U	<0.000199 U	<0.000199 U	<0.000199 U	<0.0002 U	<0.000199 U	<0.0002 U	NA	<0.0002 U	<0.000199 U	<0.0002 U	<0.000199 U	<0.000199 U
Perfluoroheptanesulfonic Acid (PFHpS)	375-92-8	NS	NS	NS	mg/kg	<0.000199 U	<0.000199 UJ	<0.0002 U	<0.000199 U	<0.000199 U	<0.000199 U	<0.0002 U	<0.000199 U	<0.0002 U	NA	<0.0002 U	<0.000199 U	<0.0002 U	<0.000199 U	<0.000199 U
Perfluoroheptanoic Acid (PFHpA)	375-85-9	NS	NS	NS	mg/kg	<0.000199 U	<0.000199 UJ	<0.0002 U	<0.000199 U	<0.000199 U	<0.000199 U	<0.0002 U	<0.000199 U	<0.0002 U	NA	<0.0002 U	<0.000199 U	<0.0002 U	<0.000199 U	<0.000199 U
Perfluorohexanesulfonic Acid (PFHxS)	355-46-4	NS	NS	NS	mg/kg	<0.000199 U	<0.000199 U	<0.0002 U	<0.000199 U	<0.000199 U	<0.000199 U	<0.0002 U	<0.000199 U	<0.0002 U	NA	<0.0002 U	<0.000199 U	<0.0002 U	<0.000199 U	<0.000199 U
Perfluorohexanoic Acid (PFHxA)	307-24-4	NS	NS	NS	mg/kg	<0.000199 U	<0.000199 U	<0.0002 U	<0.000199 U	<0.000199 U	<0.000199 U	<0.0002 U	<0.000199 U	<0.0002 U	NA	<0.0002 U	<0.000199 U	<0.0002 U	<0.000199 U	<0.000199 U
Perfluorononanesulfonic Acid (PFNS)	68259-12-1	NS	NS	NS	mg/kg	<0.000199 U	<0.000199 UJ	<0.0002 U	<0.000199 U	<0.000199 U	<0.000199 U	<0.0002 U	<0.000199 U	<0.0002 U	NA	<0.0002 U	<0.000199 U	<0.0002 U	<0.000199 U	<0.000199 U
Perfluorononanoic Acid (PFNA)	375-95-1	NS	NS	NS	mg/kg	<0.000199 U	<0.000199 U	<0.0002 U	<0.000199 U	<0.000199 U	<0.000199 U	<0.0002 U	<0.000199 U	<0.0002 U	NA	<0.0002 U	<0.000199 U	<0.0002 U	<0.000199 U	<0.000199 U
Perfluorooctanesulfonamide (PFOSA)	754-91-6	NS	NS	NS	mg/kg	<0.000199 U	<0.000199 UJ	<0.0002 U	<0.000199 U	<0.000199 U	<0.000199 U	<0.0002 U	<0.000199 U	<0.0002 U	NA	<0.0002 U	<0.000199 U	<0.0002 U	<0.000199 U	<0.000199 U
Perfluorooctanesulfonic Acid (PFOS)	1763-23-1	**0.00088**	0.001	0.044	mg/kg	<0.000199 U	<0.000199 UJ	0.000052 J	<0.000199 U	0.00004 J	<0.000199 U	0.000036 J	<0.000199 U	0.000089 J	NA	0.000105 J	<0.000199 U	0.000076 J	0.000088 J	0.000045 J
Perfluorooctanoic Acid (PFOA)	335-67-1	**0.00066**	0.0008	0.033	mg/kg	<0.000199 U	<0.000199 UJ	0.000052 J	<0.000199 U	<0.000199 U	<0.000199 U	0.000037 J	<0.000199 U	0.000089 J	NA	0.000073 J	0.000042 J	<0.0002 U	0.00023	0.000145 J
Perfluoropentanesulfonic Acid (PFPeS)	2706-91-4	NS	NS	NS	mg/kg	<0.000199 U	<0.000199 U	<0.0002 U	<0.000199 U	<0.000199 U	<0.000199 U	<0.0002 U	<0.000199 U	<0.0002 U	NA	<0.0002 U	<0.000199 U	<0.0002 U	<0.000199 U	<0.000199 U
Perfluoropentanoic Acid (PFPeA)	2706-90-3	NS	NS	NS	mg/kg	<0.000398 U	<0.000398 U	<0.0004 U	<0.000397 U	<0.000399 U	<0.000398 U	<0.0004 U	<0.000398 U	<0.000399 U	NA	<0.000399 U	<0.000399 U	<0.000399 U	<0.000399 U	<0.000399 U
Perfluorotetradecanoic Acid (PFTeDA)	376-06-7	NS	NS	NS	mg/kg	<0.000199 U	<0.000199 U	<0.0002 U	<0.000199 U	<0.000199 U	<0.000199 U	<0.0002 U	<0.000199 U	<0.0002 U	NA	<0.0002 U	<0.000199 U	<0.0002 U	<0.000199 U	<0.000199 U
Perfluorotridecanoic Acid (PFTrDA)	72629-94-8	NS	NS	NS	mg/kg	<0.000199 U	<0.000199 U	<0.0002 U	<0.000199 U	<0.000199 U	<0.000199 U	<0.0002 U	<0.000199 U	<0.0002 U	NA	<0.0002 U	<0.000199 U	<0.0002 U	<0.000199 U	<0.000199 U
Perfluoroundecanoic Acid (PFUnA)	2058-94-8	NS	NS	NS	mg/kg	<0.000199 U	<0.000199 U	<0.0002 U	<0.000199 U	<0.000199 U	<0.000199 U	<0.0002 U	<0.000199 U	<0.0002 U	NA	<0.0002 U	<0.000199 U	<0.0002 U	<0.000199 U	<0.000199 U
General Chemistry																				
Total Solids	TSOLID	NS	NS	NS	Percent	94.9	90.6	97.1	88.8	86.9	90.1	92.8	85.1	91.6	82.6	92.6	95.3	89.5	97.2	90.7

Table 1A
Remedial Action Work Plan
Soil Sample Analytical Results

172 Montrose Avenue
Brooklyn, New York
NYSDEC BCP Site No.: C224417
Langan Project No.: 170824801

Analyte	CAS Number	NYSDEC Part 375 Unrestricted Use SCOs	NYSDEC Part 375 Protection of Groundwater SCOs	NYSDEC Part 375 Restricted-Residential SCOs	Location	RISB10	RISB10	RISB10	RISB10	RISB11	RISB11	RISB11	RISB12	RISB12	RISB12	RISB13	RISB13	RISB13	RISB14	RISB14
					Sample Name	RISB10_0-2	SODUP01_081925	RISB10_4-6	RISB10_6-8	RISB11_0-2	RISB11_2-4	RISB11_4-6	RISB12_0-2	RISB12_4-6	RISB12_8-10	RISB13_0-2	RISB13_9-11	RISB13_12-14	RISB14_0-2	RISB14_9-11
					Sample Date	08/19/2025	08/19/2025	08/19/2025	08/19/2025	08/21/2025	08/21/2025	08/21/2025	09/04/2025	09/04/2025	09/04/2025	08/13/2025	08/13/2025	08/13/2025	08/13/2025	08/13/2025
					Sample Depth	0-2	0-2	4-6	6-8	0-2	2-4	4-6	0-2	4-6	8-10	0-2	9-11	12-14	0-2	9-11
					Unit	Result	Result	Result	Result	Result	Result	Result	Result	Result	Result	Result	Result	Result	Result	Result
Volatile Organic Compounds																				
1,1,1,2-Tetrachloroethane	630-20-6	NS	NS	NS	mg/kg	<0.00066 U	<0.0006 U	<0.00057 U	<0.00069 U	<0.00062 U	<0.00059 U	<0.00046 U	<0.00051 U	<0.00052 U	<0.0005 U	<0.00054 U	<0.00049 U	<0.00052 U	<0.00057 U	<0.046 U
1,1,1-Trichloroethane	71-55-6	0.68	*	100	mg/kg	<0.00066 U	<0.0006 U	<0.00057 U	<0.00069 U	<0.00062 U	<0.00059 U	<0.00046 U	<0.00051 U	<0.00052 U	<0.0005 U	<0.00054 U	<0.00049 U	<0.00052 U	<0.00057 U	<0.046 U
1,1,2,2-Tetrachloroethane	79-34-5	NS	NS	NS	mg/kg	<0.00066 U	<0.0006 U	<0.00057 U	<0.00069 U	<0.00062 U	<0.00059 U	<0.00046 U	<0.00051 U	<0.00052 U	<0.0005 U	<0.00054 U	<0.00049 U	<0.00052 U	<0.00057 U	<0.046 U
1,1,2-Trichloroethane	79-00-5	NS	NS	NS	mg/kg	<0.0013 U	<0.0012 U	<0.0011 U	<0.0014 U	<0.0012 U	<0.0012 U	<0.00091 U	<0.001 U	<0.001 U	<0.001 U	<0.0011 U	<0.00099 U	<0.001 U	<0.0011 U	<0.092 U
1,1-Dichloroethane	75-34-3	0.27	*	47	mg/kg	<0.0013 U	<0.0012 U	<0.0011 U	<0.0014 U	<0.0012 U	<0.0012 U	<0.00091 U	<0.001 U	<0.001 U	<0.001 U	<0.0011 U	<0.00099 U	<0.001 U	<0.0011 U	<0.092 U
1,1-Dichloroethene	75-35-4	0.24	*	0.98	mg/kg	<0.0013 U	<0.0012 U	<0.0011 U	<0.0014 U	<0.0012 U	<0.0012 U	<0.00091 U	<0.001 U	<0.001 U	<0.001 U	<0.0011 U	<0.00099 U	<0.001 U	<0.0011 U	<0.092 U
1,1-Dichloropropene	563-58-6	NS	NS	NS	mg/kg	<0.00066 U	<0.0006 U	<0.00057 U	<0.00069 U	<0.00062 U	<0.00059 U	<0.00046 U	<0.00051 U	<0.00052 U	<0.0005 U	<0.00054 U	<0.00049 U	<0.00052 U	<0.00057 U	<0.046 U
1,2,3-Trichlorobenzene	87-61-6	NS	NS	NS	mg/kg	<0.0026 U	<0.0024 U	<0.0023 U	<0.0028 U	<0.0025 U	<0.0024 U	<0.0018 U	<0.002 U	<0.0021 U	<0.002 U	<0.0021 U	<0.002 U	<0.0021 U	<0.0023 U	<0.18 U
1,2,3-Trichloropropane	96-18-4	NS	NS	NS	mg/kg	<0.0026 U	<0.0024 U	<0.0023 U	<0.0028 U	<0.0025 U	<0.0024 U	<0.0018 U	<0.002 U	<0.0021 U	<0.002 U	<0.0021 U	<0.002 U	<0.0021 U	<0.0023 U	<0.18 U
1,2,4,5-Tetramethylbenzene	95-93-2	NS	NS	NS	mg/kg	<0.0026 U	<0.0024 U	<0.0023 U	<0.0028 U	<0.0025 U	<0.0024 U	<0.0018 U	0.00029 J	0.003	<0.002 U	<0.0021 U	0.11	0.00022 J	<0.0023 U	9.5
1,2,4-Trichlorobenzene	120-82-1	NS	NS	NS	mg/kg	<0.0026 U	<0.0024 U	<0.0023 U	<0.0028 U	<0.0025 U	<0.0024 U	<0.0018 U	<0.002 U	<0.0021 U	<0.002 U	<0.0021 U	<0.002 U	<0.0021 U	<0.0023 U	<0.18 U
1,2,4-Trimethylbenzene	95-63-6	**5.9**	5.9	100	mg/kg	<0.0026 U	<0.0024 U	<0.0023 U	<0.0028 U	<0.0025 U	<0.0024 U	<0.0018 U	<0.002 U	0.003	<0.002 U	<0.0021 U	0.0098	<0.0021 U	<0.0023 U	4
1,2-Dibromo-3-Chloropropane	96-12-8	NS	NS	NS	mg/kg	<0.004 U	<0.0036 U	<0.0034 U	<0.0041 U	<0.0038 U	<0.0035 U	<0.0027 U	<0.0031 U	<0.0031 U	<0.003 U	<0.0032 U	<0.003 U	<0.0031 U	<0.0034 U	<0.28 U
1,2-Dibromoethane (Ethylene Dibromide)	106-93-4	NS	NS	NS	mg/kg	<0.0013 U	<0.0012 U	<0.0011 U	<0.0014 U	<0.0012 U	<0.0012 U	<0.00091 U	<0.001 U	<0.001 U	<0.001 U	<0.0011 U	<0.00099 U	<0.001 U	<0.0011 U	<0.092 U
1,2-Dichlorobenzene	95-50-1	1.1	1.1	100	mg/kg	<0.0026 U	<0.0024 U	<0.0023 U	<0.0028 U	<0.0025 U	<0.0024 U	<0.0018 U	<0.002 U	<0.0021 U	<0.002 U	<0.0021 U	<0.002 U	<0.0021 U	<0.0023 U	<0.18 U
1,2-Dichloroethane	107-06-2	0.02	*	5.8	mg/kg	<0.0013 U	<0.0012 U	<0.0011 U	<0.0014 U	<0.0012 U	<0.0012 U	<0.00091 U	<0.001 U	<0.001 U	<0.001 U	<0.0011 U	<0.00099 U	<0.001 U	<0.0011 U	<0.092 U
1,2-Dichloropropane	78-87-5	NS	NS	NS	mg/kg	<0.0013 U	<0.0012 U	<0.0011 U	<0.0014 U	<0.0012 U	<0.0012 U	<0.00091 U	<0.001 U	<0.001 U	<0.001 U	<0.0011 U	<0.00099 U	<0.001 U	<0.0011 U	<0.092 U
1,3,5-Trimethylbenzene (Mesitylene)	108-67-8	**3.1**	3.1	100	mg/kg	<0.0026 U	<0.0024 U	<0.0023 U	<0.0028 U	<0.0025 U	<0.0024 U	<0.0018 U	<0.002 U	0.00096 J	<0.002 U	<0.0021 U	0.078	<0.0021 U	<0.0023 U	**5.9**
1,3-Dichlorobenzene	541-73-1	2.6	*	38	mg/kg	<0.0026 U	<0.0024 U	<0.0023 U	<0.0028 U	<0.0025 U	<0.0024 U	<0.0018 U	<0.002 U	<0.0021 U	<0.002 U	<0.0021 U	<0.002 U	<0.0021 U	<0.0023 U	<0.18 U
1,3-Dichloropropane	142-28-9	NS	NS	NS	mg/kg	<0.0026 U	<0.0024 U	<0.0023 U	<0.0028 U	<0.0025 U	<0.0024 U	<0.0018 U	<0.002 U	<0.0021 U	<0.002 U	<0.0021 U	<0.002 U	<0.0021 U	<0.0023 U	<0.18 U
1,4-Dichlorobenzene	106-46-7	1.8	*	24	mg/kg	<0.0026 U	<0.0024 U	<0.0023 U	<0.0028 U	<0.0025 U	<0.0024 U	<0.0018 U	<0.002 U	<0.0021 U	<0.002 U	<0.0021 U	<0.002 U	<0.0021 U	<0.0023 U	<0.18 U
1,4-Diethyl Benzene	105-05-5	NS	NS	NS	mg/kg	<0.0026 U	<0.0024 U	<0.0023 U	<0.0028 U	<0.0025 U	<0.0024 U	<0.0018 U	<0.002 U	<0.0021 U	<0.002 U	<0.0021 U	0.011	<0.0021 U	<0.0023 U	1.2
1,4-Dioxane (P-Dioxane)	123-91-1	0.1	*	5.7	mg/kg	<0.11 U	<0.096 U	<0.091 U	<0.11 U	<0.1 U	<0.094 U	<0.073 U	<0.082 U	<0.083 U	<0.08 U	<0.086 U	<0.079 U	<0.084 U	<0.091 U	<7.4 U
2,2-Dichloropropane	594-20-7	NS	NS	NS	mg/kg	<0.0026 U	<0.0024 U	<0.0023 U	<0.0028 U	<0.0025 U	<0.0024 U	<0.0018 U	<0.002 U	<0.0021 U	<0.002 U	<0.0021 U	<0.002 U	<0.0021 U	<0.0023 U	<0.18 U
2-Chlorotoluene	95-49-8	NS	NS	NS	mg/kg	<0.0026 U	<0.0024 U	<0.0023 U	<0.0028 U	<0.0025 U	<0.0024 U	<0.0018 U	<0.002 U	<0.0021 U	<0.002 U	<0.0021 U	<0.002 U	<0.0021 U	<0.0023 U	<0.18 U
2-Hexanone (MBK)	591-78-6	NS	NS	NS	mg/kg	<0.013 U	<0.012 U	<0.011 U	<0.014 U	<0.012 U	<0.012 U	<0.0091 U	<0.01 U	<0.01 U	<0.01 U	<0.011 U	<0.0099 U	<0.01 U	<0.011 U	<0.92 U
4-Chlorotoluene	106-43-4	NS	NS	NS	mg/kg	<0.0026 U	<0.0024 U	<0.0023 U	<0.0028 U	<0.0025 U	<0.0024 U	<0.0018 U	<0.002 U	<0.0021 U	<0.002 U	<0.0021 U	<0.002 U	<0.0021 U	<0.0023 U	<0.18 U
4-Ethyltoluene	622-96-8	NS	NS	NS	mg/kg	<0.0026 U	<0.0024 U	<0.0023 U	<0.0028 U	<0.0025 U	<0.0024 U	<0.0018 U	<0.002 U	0.00086 J	<0.002 U	<0.0021 U	0.037	<0.0021 U	<0.0023 U	5
Acetone	67-64-1	**0.03**	*	100	mg/kg	<0.013 U	<0.012 U	<0.011 U	<0.014 U	<0.012 U	<0.012 U	<0.0091 U	<0.01 U	<0.01 U	<0.01 U	<0.011 U	0.0069 J	<0.01 U	<0.011 U	<0.92 U
Acrylonitrile	107-13-1	NS	NS	NS	mg/kg	<0.0053 U	<0.0048 U	<0.0046 U	<0.0055 U	<0.005 U	<0.0047 U	<0.0036 U	<0.0041 U	<0.0042 U	<0.004 U	<0.0043 U	<0.004 U	<0.0042 U	<0.0045 U	<0.37 U
Benzene	71-43-2	**0.06**	0.06	3.7	mg/kg	<0.00066 U	<0.0006 U	<0.00057 U	<0.00069 U	<0.00062 U	<0.00059 U	<0.00046 U	<0.00051 U	<0.00052 U	<0.0005 U	<0.00054 U	<0.00049 U	<0.00052 U	<0.00057 U	<0.046 U
Bromobenzene	108-86-1	NS	NS	NS	mg/kg	<0.0026 U	<0.0024 U	<0.0023 U	<0.0028 U	<0.0025 U	<0.0024 U	<0.0018 U	<0.002 U	<0.0021 U	<0.002 U	<0.0021 U	<0.002 U	<0.0021 U	<0.0023 U	<0.18 U
Bromochloromethane	74-97-5	NS	NS	NS	mg/kg	<0.0026 U	<0.0024 U	<0.0023 U	<0.0028 U	<0.0025 U	<0.0024 U	<0.0018 U	<0.002 U	<0.0021 U	<0.002 U	<0.0021 U	<0.002 U	<0.0021 U	<0.0023 U	<0.18 U
Bromodichloromethane	75-27-4	NS	NS	NS	mg/kg	<0.00066 U	<0.0006 U	<0.00057 U	<0.00069 U	<0.00062 U	<0.00059 U	<0.00046 U	<0.00051 U	<0.00052 U	<0.0005 U	<0.00054 U	<0.00049 U	<0.00052 U	<0.00057 U	<0.046 U
Bromoform	75-25-2	NS	NS	NS	mg/kg	<0.0053 U	<0.0048 U	<0.0046 U	<0.0055 U	<0.005 U	<0.0047 U	<0.0036 U	<0.0041 U	<0.0042 U	<0.004 U	<0.0043 U	<0.004 U	<0.0042 U	<0.0045 U	<0.37 U
Bromomethane	74-83-9	NS	NS	NS	mg/kg	<0.0026 U	<0.0024 U	<0.0023 U	<0.0028 U	<0.0025 U	<0.0024 U	<0.0018 U	<0.002 U	<0.0021 U	<0.002 U	<0.0021 U	<0.002 U	<0.0021 U	<0.0023 U	<0.18 U
Carbon Disulfide	75-15-0	NS	NS	NS	mg/kg	<0.013 U	<0.012 U	<0.011 U	<0.014 U	<0.012 U	<0.012 U	<0.0091 U	<0.01 U	<0.01 U	<0.01 U	<0.011 U	<0.0099 U	<0.01 U	<0.011 U	<0.92 U
Carbon Tetrachloride	56-23-5	0.76	*	7.1	mg/kg	<0.0013 U	<0.0012 U	<0.0011 U	<0.0014 U	<0.0012 U	<0.0012 U	<0.00091 U	<0.001 U	<0.001 U	<0.001 U	<0.0011 U	<0.00099 U	<0.001 U	<0.0011 U	<0.092 U
Chlorobenzene	108-90-7	4.5	*	100	mg/kg	<0.00066 U	<0.0006 U	<0.00057 U	<0.00069 U	<0.00062 U	<0.00059 U	<0.00046 U	<0.00051 U	<0.00052 U	<0.0005 U	<0.00054 U	<0.00049 U	<0.00052 U	<0.00057 U	<0.046 U
Chloroethane	75-00-3	NS	NS	NS	mg/kg	<0.0026 U	<0.0024 U	<0.0023 U	<0.0028 U	<0.0025 U	<0.0024 U	<0.0018 U	<0.002 U	<0.0021 U	<0.002 U	<0.0021 U	<0.002 U	<0.0021 U	<0.0023 U	<0.18 U
Chloroform	67-66-3	0.37	0.37	24	mg/kg	<0.002 U	<0.0018 U	<0.0017 U	<0.0021 U	<0.0019 U	<0.0018 U	<0.0014 U	<0.0015 U	<0.0016 U	<0.0015 U	<0.0016 U	<0.0015 U	<0.0016 U	<0.0017 U	<0.14 U
Chloromethane	74-87-3	NS	NS	NS	mg/kg	<0.0053 U	<0.0048 U	<0.0046 U	<0.0055 U	<0.005 U	<0.0047 U	<0.0036 U	<0.0041 U	<0.0042 U	<0.004 U	<0.0043 U	<0.004 U	<0.0042 U	<0.0045 U	<0.37 U
Cis-1,2-Dichloroethene	156-59-2	0.19	*	41	mg/kg	<0.0013 U	<0.0012 U	<0.0011 U	<0.0014 U	<0.0012 U	<0.0012 U	<0.00091 U	<0.001 U	<0.001 U	<0.001 U	<0.0011 U	<0.00099 U	<0.001 U	<0.0011 U	<0.092 U
Cis-1,3-Dichloropropene	10061-01-5	NS	NS	NS	mg/kg	<0.00066 U	<0.0006 U	<0.00057 U	<0.00069 U	<0.00062 U	<0.00059 U	<0.00046 U	<0.00051 U	<0.00052 U	<0.0005 U	<0.00054 U	<0.00049 U	<0.00052 U	<0.00057 U	<0.046 U
Cymene	99-87-6	NS	NS	NS	mg/kg	<0.0013 U	<0.0012 U	<0.0011 U	<0.0014 U	<0.0012 U	0.0007 J	0.00053 J	<0.001 U	0.00038 J	<0.001 U	<0.0011 U	0.02	<0.001 U	<0.0011 U	1.7
Dibromochloromethane	124-48-1	NS	NS	NS	mg/kg	<0.0013 U	<0.0012 U	<0.0011 U	<0.0014 U	<0.0012 U	<0.0012 U	<0.00091 U	<0.001 U	<0.001 U	<0.001 U	<0.0011 U	<0.00099 U	<0.001 U	<0.0011 U	<0.092 U
Dibromomethane	74-95-3	NS	NS	NS	mg/kg	<0.0026 U	<0.0024 U	<0.0023 U	<0.0028 U	<0.0025 U	<0.0024 U	<0.0018 U	<0.002 U	<0.0021 U	<0.002 U	<0.0021 U	<0.002 U	<0.0021 U	<0.0023 U	<0.18 U
Dichlorodifluoromethane	75-71-8	NS	NS	NS	mg/kg	<0.013 U	<0.012 U	<0.011 U	<0.014 U	<0.012 U	<0.012 U	<0.0091 U	<0.01 U	<0.01 U	<0.01 U	<0.011 U	<0.0099 U	<0.01 U	<0.011 U	<0.92 U
Diethyl Ether (Ethyl Ether)	60-29-7	NS	NS	NS	mg/kg	<0.0026 U	<0.0024 U	<0.0023 U	<0.0028 U	<0.0025 U	<0.0024 U	<0.0018 U	<0.002 U	<0.0021 U	<0.002 U	<0.0021 U	<0.002 U	<0.0021 U	<0.0023 U	<0.18 U
Ethylbenzene	100-41-4	**1**	1	76	mg/kg	<0.0013 U	<0.0012 U	<0.0011 U	<0.0014 U	<0.0012 U	<0.0012 U	<0.00091 U	<0.001 U	<0.001 U	<0.001 U	<0.0011 U	0.00017 J	<0.001 U	<0.0011 U	0.045 J
Hexachlorobutadiene	87-68-3	NS	NS	NS	mg/kg	<0.0053 U	<0.0048 U	<0.0046 U	<0.0055 U	<0.005 U	<0.0047 U	<0.0036 U	<0.0041 U	<0.0042 U	<0.004 U	<0.0043 U	<0.004 U	<0.0042 U	<0.0045 U	<0.37 U
Isopropylbenzene (Cumene)	98-82-8	NS	NS	NS	mg/kg	<0.0013 U	<0.0012 U	<0.0011 U	<0.0014 U	<0.0012 U	<0.0012 U	<0.00091 U	<0.001 U	<0.001 U	<0.001 U	<0.0011 U	0.00078 J	<0.001 U	<0.0011 U	0.13
M,P-Xylene	179601-23-1	NS	NS	NS	mg/kg	<0.0026 U	<0.0024 U	<0.0023 U	<0.0028 U	<0.0025 U	<0.0024 U	<0.0018 U	<0.002 U	<0.0021 U	<0.002 U	<0.0021 U	<0.002 U	<0.0021 U	<0.0023 U	0.15 J
Methyl Ethyl Ketone (2-Butanone)	78-93-3	0.1	*	100	mg/kg	<0.013 U	<0.012 U	<0.011 U	<0.014 U	<0.012 U	<0.012 U	<0.0091 U	<0.01 U	<0.01 U	<0.01 U	<0.011 U	<0.0099 U	<0.01 U	<0.011 U	<0.92 U
Methyl Isobutyl Ketone (4-Methyl-2-Pentanone)	108-10-1	NS	NS	NS	mg/kg	<0.013 U	<0.012 U	<0.011 U	<0.014 U	<0.012 U	<0.012 U	<0.0091 U	<0.01 U	<0.01 U	<0.01 U	<0.011 U	<0.0099 U	<0.01 U	<0.011 U	<0.92 U
Methylene Chloride	75-09-2	0.05	*	81	mg/kg	<0.0066 U	<0.006 U	<0.0057 U	<0.0069 U	<0.0062 U	<0.0059 U	<0.0046 U	<0.0051 U	<0.0052 U	<0.005 U	<0.0054 U	<0.0049 U	<0.0052 U	<0.0057 U	<0.46 U
Naphthalene	91-20-3	**12**	12	100	mg/kg	<0.0053 U	<0.0048 U	<0.0046 U	<0.0055 U	<0.005 U	0.0017 J	<0.0036 U	0.0013 J	0.0087	<0.004 U	<0.0043 U	0.0018 J	<0.0042 U	<0.0045 U	0.34 J
n-Butylbenzene	104-51-8	**18**	18	100	mg/kg	<0.0013 U	<0.0012 U	<0.0011 U	<0.0014 U	<0.0012 U	<0.0012 U	<0.00091 U	<0.001 U	0.00052 J	<0.001 U	<0.0011 U	0.0032	<0.001 U	<0.0011 U	0.91
n-Propylbenzene	103-65-1	**5**	5	100	mg/kg	<0.0013 U	<0.0012 U	<0.0011 U	<0.0014 U	<0.0012 U	<0.0012 U	<0.00091 U	<0.001 U	<0.001 U	<0.001 U	<0.0011 U	0.001	<0.001 U	<0.0011 U	0.18
o-Xylene (1,2-Dimethylbenzene)	95-47-6	NS	NS	NS	mg/kg	<0.0013 U	<0.0012 U	<0.0011 U	<0.0014 U	<0.0012 U	<0.0012 U	<0.00091 U	<0.001 U	<0.001 U	<0.001 U	<0.0011 U	0.0067	<0.001 U	<0.0011 U	1
Sec-Butylbenzene	135-98-8	25	25	100	mg/kg	<0.0013 U	<0.0012 U	<0.0011 U	<0.0014 U	<0.0012 U	<0.0012 U	<0.00091 U	<0.001 U	0.00022 J	<0.001 U	<0.0011 U	0.0045	<0.001 U	<0.0011 U	0.98
Styrene	100-42-5	NS	NS	NS	mg/kg	<0.0013 U	<0.0012 U	<0.0011 U	<0.0014 U	<0.0012 U	<0.0012 U	<0.00091 U	<0.001 U	<0.001 U	<0.001 U	<0.0011 U	<0.00099 U	<0.001 U	<0.0011 U	<0.092 U
T-Butylbenzene	98-06-6	11	*	100	mg/kg	<0.0026 U	<0.0024 U	<0.0023 U	<0.0028 U	<0.0025 U	<0.0024 U	<0.0018 U	<0.002 U	<0.0021 U	<0.002 U	<0.0021 U	0.0014 J	<0.0021 U	<0.0023 U	0.11 J
Tert-Butyl Methyl Ether (MTBE)	1634-04-4	0.1	*	100	mg/kg	<0.0026 U	<0.0024 U	<0.0023 U	<0.0028 U	<0.0025 U	<0.0024 U	<0.0018 U	<0.002 U	<0.0021 U	<0.002 U	<0.0021 U	<0.002 U	<0.0021 U	<0.0023 U	<0.18 U
Tetrachloroethene (PCE)	127-18-4	1.3	1.3	18	mg/kg	<0.00066 U	<0.0006 U	<0.00057 U	<0.00069 U	<0.00062 U	<0.00059 U	<0.00046 U	<0.00051 U	0.0055	<0.0005 U	<0.00054 U	<0.00049 U	<0.00052 U	0.00036 J	<0.046 U
Toluene	108-88-3	**0.7**	*	100	mg/kg	<0.0013 U	<0.0012 U	<0.0011 U	<0.0014 U	<0.0012 U	<0.0012 U	<0.00091 U	<0.001 U	<0.001 U	<0.001 U	<0.0011 U	<0.00099 U	<0.001 U	<0.0011 U	<0.092 U
Total 1,2-Dichloroethene (Cis and Trans)	540-59-0	NS	NS	NS	mg/kg	<0.0013 U	<0.0012 U	<0.0011 U	<0.0014 U	<0.0012 U	<0.0012 U	<0.00091 U	<0.001 U	<0.001 U	<0.001 U	<0.0011 U	<0.00099 U	<0.001 U	<0.0011 U	<0.092 U
Total Xylenes	1330-20-7	**0.26**	1.2	100	mg/kg	<0.0013 U	<0.0012 U	<0.0011 U	<0.0014 U	<0.0012 U	<0.0012 U	<0.00091 U	<0.001 U	<0.001 U	<0.001 U	<0.0011 U	0.0067	<0.001 U	<0.0011 U	**1.2 J**
Total, 1,3-Dichloropropene (Cis And Trans)	542-75-6	NS	NS	NS	mg/kg	<0.00066 U	<0.0006 U	<0.00057 U	<0.00069 U	<0.00062 U	<0.00059 U	<0.00046 U	<0.00051 U	<0.00052 U	<0.0005 U	<0.00054 U	<0.00049 U	<0.00052 U	<0.00057 U	<0.046 U
Trans-1,2-Dichloroethene	156-60-5	0.19	*	100	mg/kg	<0.002 U	<0.0018 U	<0.0017 U	<0.0021 U	<0.0019 U	<0.0018 U	<0.0014 U	<0.0015 U	<0.0016 U	<0.0015 U	<0.0016 U	<0.0015 U	<0.0016 U	<0.0017 U	<0.14 U
Trans-1,3-Dichloropropene	10061-02-6	NS	NS	NS	mg/kg	<0.0013 U	<0.0012 U	<0.0011 U	<0.0014 U	<0.0012 U	<0.0012 U	<0.00091 U	<0.001 U	<0.001 U	<0.001 U	<0.0011 U	<0.00099 U	<0.001 U	<0.0011 U	<0.092 U
Trans-1,4-Dichloro-2-Butene	110-57-6	NS	NS	NS	mg/kg	<0.0066 U	<0.006 U	<0.0057 U	<0.0069 U	<0.0062 U	<0.0059 U	<0.0046 U	<0.0051 U	<0.0052 U	<0.005 U	<0.0054 U	<0.0049 U	<0.0052 U	<0.0057 U	<0.46 U
Trichloroethene (TCE)	79-01-6	0.47	0.47	6.4	mg/kg	<0.00066 U	<0.0006 U	<0.00057 U	<0.00069 U	<0.00062 U	<0.00059 U	<0.00046 U	<0.00051 U	<0.00052 U	<0.0005 U	<0.00054 U	<0.00049 U	<0.00052 U	<0.00057 U	<0.046 U
Trichlorofluoromethane	75-69-4	NS	NS	NS	mg/kg	<0.0053 U	<0.0048 U	<0.0046 U	<0.0055 U	<0.005 U	<0.0047 U	<0.0036 U	<0.0041 U	<0.0042 U	<0.004 U	<0.0043 U	<0.004 U	<0.0042 U	<0.0045 U	<0.37 U
Vinyl Acetate	108-05-4	NS	NS	NS	mg/kg	<0.013 U	<0.012 U	<0.011 U	<0.014 U	<0.012 U	<0.012 U	<0.0091 U	<0.01 U	<0.01 U	<0.01 U	<0.011 U	<0.0099 U	<0.01 U	<0.011 U	<0.92 U
Vinyl Chloride	75-01-4	0.03	*	0.48	mg/kg	<0.0013 U	<0.0012 U	<0.0011 U	<0.0014 U	<0.0012 U	<0.0012 U	<0.00091 U	<0.001 U	<0.001 U	<0.001 U	<0.0011 U	<0.00099 U	<0.001 U	<0.0011 U	<0.092 U

Table 1A
Remedial Action Work Plan
Soil Sample Analytical Results

172 Montrose Avenue
Brooklyn, New York
NYSDEC BCP Site No.: C224417
Langan Project No.: 170824801

Analyte	CAS Number	NYSDEC Part 375 Unrestricted Use SCOs	NYSDEC Part 375 Protection of Groundwater SCOs	NYSDEC Part 375 Restricted-Residential SCOs	Location	RISB10	RISB10	RISB10	RISB10	RISB11	RISB11	RISB11	RISB12	RISB12	RISB12	RISB13	RISB13	RISB13	RISB14	RISB14
					Sample Name	RISB10_0-2	SODUP01_081925	RISB10_4-6	RISB10_6-8	RISB11_0-2	RISB11_2-4	RISB11_4-6	RISB12_0-2	RISB12_4-6	RISB12_8-10	RISB13_0-2	RISB13_9-11	RISB13_12-14	RISB14_0-2	RISB14_9-11
					Sample Date	08/19/2025	08/19/2025	08/19/2025	08/19/2025	08/21/2025	08/21/2025	08/21/2025	09/04/2025	09/04/2025	09/04/2025	08/13/2025	08/13/2025	08/13/2025	08/13/2025	08/13/2025
					Sample Depth	0-2	0-2	4-6	6-8	0-2	2-4	4-6	0-2	4-6	8-10	0-2	9-11	12-14	0-2	9-11
					Unit	Result	Result	Result	Result	Result	Result	Result	Result	Result	Result	Result	Result	Result	Result	Result
Semi-Volatile Organic Compounds																				
1,2,4,5-Tetrachlorobenzene	95-94-3	NS	NS	NS	mg/kg	<0.19 U	<0.19 U	<0.18 U	<0.18 U	<0.18 U	<0.18 U	<0.18 U	<0.17 U	<0.85 U	<0.18 U	<0.18 U	<0.18 U	<0.18 U	<0.18 U	<0.18 U
1,2,4-Trichlorobenzene	120-82-1	NS	NS	NS	mg/kg	<0.19 U	<0.19 U	<0.18 U	<0.18 U	<0.18 U	<0.18 U	<0.18 U	<0.17 U	<0.85 U	<0.18 U	<0.18 U	<0.18 U	<0.18 U	<0.18 U	<0.18 U
1,2-Dichlorobenzene	95-50-1	1.1	1.1	100	mg/kg	<0.19 U	<0.19 U	<0.18 U	<0.18 U	<0.18 U	<0.18 U	<0.18 U	<0.17 U	<0.85 U	<0.18 U	<0.18 U	<0.18 U	<0.18 U	<0.18 U	<0.18 U
1,3-Dichlorobenzene	541-73-1	2.6	*	38	mg/kg	<0.19 U	<0.19 U	<0.18 U	<0.18 U	<0.18 U	<0.18 U	<0.18 U	<0.17 U	<0.85 U	<0.18 U	<0.18 U	<0.18 U	<0.18 U	<0.18 U	<0.18 U
1,4-Dichlorobenzene	106-46-7	1.8	*	24	mg/kg	<0.19 U	<0.19 U	<0.18 U	<0.18 U	<0.18 U	<0.18 U	<0.18 U	<0.17 U	<0.85 U	<0.18 U	<0.18 U	<0.18 U	<0.18 U	<0.18 U	<0.18 U
1,4-Dioxane (P-Dioxane)	123-91-1	0.1	*	5.7	mg/kg	<0.028 UJ	<0.028 UJ	<0.027 UJ	<0.026 UJ	<0.028 UJ	<0.027 UJ	<0.026 UJ	<0.026 U	<0.13 U	<0.026 U	<0.027 U	<0.027 UJ	<0.027 UJ	<0.028 UJ	<0.026 UJ
2,4,5-Trichlorophenol	95-95-4	NS	NS	NS	mg/kg	<0.19 U	<0.19 U	<0.18 U	<0.18 U	<0.18 U	<0.18 U	<0.18 U	<0.17 U	<0.85 U	<0.18 U	<0.18 UJ	<0.18 U	<0.18 U	<0.18 U	<0.18 U
2,4,6-Trichlorophenol	88-06-2	NS	NS	NS	mg/kg	<0.11 U	<0.11 U	<0.11 U	<0.11 U	<0.11 U	<0.11 U	<0.11 U	<0.1 U	<0.51 U	<0.1 U	<0.11 UJ	<0.11 U	<0.11 U	<0.11 U	<0.11 U
2,4-Dichlorophenol	120-83-2	NS	NS	NS	mg/kg	<0.17 U	<0.17 U	<0.16 U	<0.16 U	<0.16 U	<0.16 U	<0.16 U	<0.16 U	<0.76 U	<0.16 U	<0.16 UJ	<0.16 U	<0.16 U	<0.16 U	<0.16 U
2,4-Dimethylphenol	105-67-9	NS	NS	NS	mg/kg	<0.19 U	<0.19 U	<0.18 U	<0.18 U	<0.18 U	<0.18 U	<0.18 U	<0.17 U	<0.85 U	<0.18 U	<0.18 UJ	<0.18 U	<0.18 U	<0.18 U	<0.18 U
2,4-Dinitrophenol	51-28-5	NS	NS	NS	mg/kg	<0.91 U	<0.91 U	<0.88 U	<0.85 U	<0.88 U	<0.87 U	<0.85 U	<0.83 U	<4.1 U	<0.84 U	<0.86 UJ	<0.87 U	<0.86 U	<0.88 U	<0.85 U
2,4-Dinitrotoluene	121-14-2	NS	NS	NS	mg/kg	<0.19 U	<0.19 U	<0.18 U	<0.18 U	<0.18 U	<0.18 U	<0.18 U	<0.17 U	<0.85 U	<0.18 U	<0.18 U	<0.18 U	<0.18 U	<0.18 U	<0.18 U
2,6-Dinitrotoluene	606-20-2	NS	NS	NS	mg/kg	<0.19 U	<0.19 U	<0.18 U	<0.18 U	<0.18 U	<0.18 U	<0.18 U	<0.17 U	<0.85 U	<0.18 U	<0.18 U	<0.18 U	<0.18 U	<0.18 U	<0.18 U
2-Chloronaphthalene	91-58-7	NS	NS	NS	mg/kg	<0.19 U	<0.19 U	<0.18 U	<0.18 U	<0.18 U	<0.18 U	<0.18 U	<0.17 U	<0.85 U	<0.18 U	<0.18 U	<0.18 U	<0.18 U	<0.18 U	<0.18 U
2-Chlorophenol	95-57-8	NS	NS	NS	mg/kg	<0.19 U	<0.19 U	<0.18 U	<0.18 U	<0.18 U	<0.18 U	<0.18 U	<0.17 U	<0.85 U	<0.18 U	<0.18 UJ	<0.18 U	<0.18 U	<0.18 U	<0.18 U
2-Methylnaphthalene	91-57-6	NS	NS	NS	mg/kg	0.25	0.17 J	<0.22 U	<0.21 U	0.12 J	0.086 J	<0.21 U	0.023 J	6.5	<0.21 U	0.21	<0.22 U	<0.22 U	0.2 J	4.5
2-Methylphenol (o-Cresol)	95-48-7	0.33	*	100	mg/kg	<0.19 U	<0.19 U	<0.18 U	<0.18 U	<0.18 U	<0.18 U	<0.18 U	<0.17 U	<0.85 U	<0.18 U	<0.18 UJ	<0.18 U	<0.18 U	<0.18 U	<0.18 U
2-Nitroaniline	88-74-4	NS	NS	NS	mg/kg	<0.19 U	<0.19 U	<0.18 U	<0.18 U	<0.18 UJ	<0.18 UJ	<0.18 UJ	<0.17 U	<0.85 U	<0.18 U	<0.18 U	<0.18 U	<0.18 U	<0.18 U	<0.18 U
2-Nitrophenol	88-75-5	NS	NS	NS	mg/kg	<0.41 U	<0.41 U	<0.4 U	<0.38 U	<0.4 U	<0.39 U	<0.38 U	<0.37 U	<1.8 U	<0.38 U	<0.38 UJ	<0.39 U	<0.39 U	<0.4 U	<0.38 U
3 & 4 Methylphenol (m&p Cresol)	65794-96-9	0.33	*	100	mg/kg	0.063 J	0.049 J	<0.26 U	<0.26 U	0.03 J	<0.26 U	<0.25 U	<0.25 U	<1.2 U	<0.25 U	<0.26 UJ	<0.26 U	<0.26 U	<0.26 U	<0.26 U
3,3'-Dichlorobenzidine	91-94-1	NS	NS	NS	mg/kg	<0.19 U	<0.19 U	<0.18 U	<0.18 U	<0.18 UJ	<0.18 UJ	<0.18 UJ	<0.17 U	<0.85 U	<0.18 U	<0.18 UJ	<0.18 U	<0.18 U	<0.18 U	<0.18 U
3-Nitroaniline	99-09-2	NS	NS	NS	mg/kg	<0.19 U	<0.19 U	<0.18 U	<0.18 U	<0.18 U	<0.18 U	<0.18 U	<0.17 U	<0.85 U	<0.18 U	<0.18 U	<0.18 U	<0.18 U	<0.18 U	<0.18 U
4,6-Dinitro-2-Methylphenol	534-52-1	NS	NS	NS	mg/kg	<0.49 U	<0.49 U	<0.48 U	<0.46 U	<0.48 U	<0.47 U	<0.46 U	<0.45 U	<2.2 U	<0.46 U	<0.46 UJ	<0.47 U	<0.47 U	<0.48 U	<0.46 U
4-Bromophenyl Phenyl Ether	101-55-3	NS	NS	NS	mg/kg	<0.19 U	<0.19 U	<0.18 U	<0.18 U	<0.18 U	<0.18 U	<0.18 U	<0.17 U	<0.85 U	<0.18 U	<0.18 U	<0.18 U	<0.18 U	<0.18 U	<0.18 U
4-Chloro-3-Methylphenol	59-50-7	NS	NS	NS	mg/kg	<0.19 U	<0.19 U	<0.18 U	<0.18 U	<0.18 U	<0.18 U	<0.18 U	<0.17 U	<0.85 U	<0.18 U	<0.18 UJ	<0.18 U	<0.18 U	<0.18 U	<0.18 U
4-Chloroaniline	106-47-8	NS	NS	NS	mg/kg	<0.19 U	<0.19 U	<0.18 U	<0.18 U	<0.18 UJ	<0.18 UJ	<0.18 UJ	<0.17 U	<0.85 U	<0.18 U	<0.18 UJ	<0.18 U	<0.18 U	<0.18 U	<0.18 U
4-Chlorophenyl Phenyl Ether	7005-72-3	NS	NS	NS	mg/kg	<0.19 U	<0.19 U	<0.18 U	<0.18 U	<0.18 U	<0.18 U	<0.18 U	<0.17 U	<0.85 U	<0.18 U	<0.18 U	<0.18 U	<0.18 U	<0.18 U	<0.18 U
4-Nitroaniline	100-01-6	NS	NS	NS	mg/kg	<0.19 U	<0.19 U	<0.18 U	<0.18 U	<0.18 U	<0.18 U	<0.18 U	<0.17 U	<0.85 U	<0.18 U	<0.18 U	<0.18 U	<0.18 U	<0.18 U	<0.18 U
4-Nitrophenol	100-02-7	NS	NS	NS	mg/kg	<0.26 U	<0.26 U	<0.26 U	<0.25 U	<0.26 U	<0.25 U	<0.25 U	<0.24 U	<1.2 U	<0.24 U	<0.25 UJ	<0.26 U	<0.25 U	<0.26 U	<0.25 U
Acenaphthene	83-32-9	20	*	100	mg/kg	0.49	0.67 J	<0.15 U	<0.14 UJ	0.31	0.19	<0.14 U	<0.14 U	0.53 J	<0.14 U	0.099 J	<0.14 U	<0.14 U	0.22	0.39
Acenaphthylene	208-96-8	100	*	100	mg/kg	0.32	0.43	<0.15 U	<0.14 U	0.11 J	0.081 J	<0.14 U	<0.14 U	<0.68 U	<0.14 U	0.3	<0.14 U	<0.14 U	0.14 J	<0.14 U
Acetophenone	98-86-2	NS	NS	NS	mg/kg	0.023 J	<0.19 U	<0.18 U	<0.18 U	<0.18 U	<0.18 U	<0.18 U	<0.17 U	<0.85 U	<0.18 U	<0.18 U	<0.18 U	<0.18 U	<0.18 U	<0.18 U
Anthracene	120-12-7	100	*	100	mg/kg	0.97	3.5 J	0.22	<0.11 UJ	0.31	0.2	<0.11 U	<0.1 U	0.37 J	<0.1 U	0.62	<0.11 U	<0.11 U	0.7	0.22
Benzo(a)anthracene	56-55-3	**1**	1	1.4	mg/kg	**3.3**	**11 J**	0.85	0.02 J	0.94	0.61	<0.11 U	<0.1 U	<0.51 U	<0.1 U	**2.8**	<0.11 U	<0.11 U	**1.9**	0.29
Benzo(a)pyrene	50-32-8	**1**	*	1	mg/kg	**3.6**	**11 J**	0.76	<0.14 UJ	**1.1 J**	0.61 J	<0.14 UJ	<0.14 U	<0.68 U	<0.14 U	**2.8**	<0.14 U	<0.14 U	**1.6**	0.24
Benzo(b)fluoranthene	205-99-2	**1**	*	1.4	mg/kg	**4.5**	**14 J**	0.98	<0.11 UJ	**1.3**	0.72	<0.11 U	<0.1 U	<0.51 U	<0.1 U	**3.7**	<0.11 U	<0.11 U	**2.2**	0.32
Benzo(g,h,i)Perylene	191-24-2	**0.64**	*	4.9	mg/kg	**2.8**	**6.2 J**	0.44	<0.14 UJ	0.62	0.38	<0.14 U	0.034 J	0.21 J	<0.14 U	**2.2**	<0.14 U	<0.14 U	**1.1**	0.2
Benzo(k)fluoranthene	207-08-9	**0.8**	*	4.9	mg/kg	**1.3**	**3.4 J**	0.36	<0.11 UJ	0.3 J	0.2 J	<0.11 UJ	<0.1 U	<0.51 U	<0.1 U	**1.2**	<0.11 U	<0.11 U	0.61	0.11
Benzoic Acid	65-85-0	NS	NS	NS	mg/kg	<0.61 U	<0.61 U	<0.59 U	<0.57 U	<0.6 U	<0.59 U	<0.57 U	<0.56 U	<2.7 U	<0.57 U	<0.58 UJ	<0.59 U	<0.58 U	<0.59 U	<0.57 U
Benzyl Alcohol	100-51-6	NS	NS	NS	mg/kg	<0.19 U	<0.19 U	<0.18 U	<0.18 U	<0.18 U	<0.18 U	<0.18 U	<0.17 U	<0.85 U	<0.18 U	<0.18 U	<0.18 U	<0.18 U	<0.18 U	<0.18 U
Benzyl Butyl Phthalate	85-68-7	NS	NS	NS	mg/kg	<0.19 U	<0.19 U	<0.18 U	<0.18 U	<0.18 U	<0.18 U	<0.18 U	<0.17 U	<0.85 U	<0.18 U	<0.18 U	<0.18 U	<0.18 U	<0.18 U	<0.18 U
Biphenyl (Diphenyl)	92-52-4	NS	NS	NS	mg/kg	0.077 J	0.06 J	<0.42 U	<0.4 U	0.035 J	0.026 J	<0.4 U	<0.39 U	0.54 J	<0.4 U	0.032 J	<0.42 U	<0.41 U	0.038 J	0.42
Bis(2-chloroethoxy) methane	111-91-1	NS	NS	NS	mg/kg	<0.2 U	<0.2 U	<0.2 U	<0.19 U	<0.2 U	<0.2 U	<0.19 U	<0.19 U	<0.92 U	<0.19 U	<0.19 U	<0.2 U	<0.19 U	<0.2 U	<0.19 U
Bis(2-chloroethyl) ether (2-chloroethyl ether)	111-44-4	NS	NS	NS	mg/kg	<0.17 U	<0.17 U	<0.16 U	<0.16 U	<0.16 U	<0.16 U	<0.16 U	<0.16 U	<0.76 U	<0.16 U	<0.16 U	<0.16 U	<0.16 U	<0.16 U	<0.16 U
Bis(2-chloroisopropyl) ether	108-60-1	NS	NS	NS	mg/kg	<0.23 U	<0.23 U	<0.22 U	<0.21 U	<0.22 U	<0.22 U	<0.21 U	<0.21 U	<1 U	<0.21 U	<0.21 U	<0.22 U	<0.22 U	<0.22 U	<0.21 U
Bis(2-ethylhexyl) phthalate	117-81-7	NS	NS	NS	mg/kg	<0.19 U	<0.19 U	<0.18 U	<0.18 U	<0.18 U	<0.18 U	<0.18 U	<0.17 U	<0.85 U	<0.18 U	0.13 J	<0.18 U	<0.18 U	0.096 J	0.071 J
Carbazole	86-74-8	NS	NS	NS	mg/kg	0.56	0.82 J	0.029 J	<0.18 UJ	0.17 J	0.1 J	<0.18 UJ	<0.17 U	<0.85 U	<0.18 U	0.16 J	<0.18 U	<0.18 U	0.26	<0.18 U
Chrysene	218-01-9	**1**	1	4.9	mg/kg	**3.4**	**11 J**	0.73	<0.11 UJ	0.97	0.58	<0.11 U	<0.1 U	<0.51 U	<0.1 U	**2.7**	<0.11 U	<0.11 U	**1.8**	0.36
Dibenz(a,h)anthracene	53-70-3	**0.33**	*	0.33	mg/kg	**0.63**	**1.7 J**	0.13	<0.11 UJ	0.19	0.12	<0.11 U	<0.1 U	<0.51 U	<0.1 U	**0.53**	<0.11 U	<0.11 U	0.27	0.049 J
Dibenzofuran	132-64-9	**2.1**	*	18	mg/kg	0.36	0.4	<0.18 U	<0.18 U	0.16 J	0.1 J	<0.18 U	<0.17 U	0.43 J	<0.18 U	0.079 J	<0.18 U	<0.18 U	0.2	0.34
Dibutyl phthalate	84-74-2	NS	NS	NS	mg/kg	0.039 J	<0.19 U	<0.18 U	<0.18 U	<0.18 U	<0.18 U	<0.18 U	<0.17 U	<0.85 U	<0.18 U	0.098 J	<0.18 U	<0.18 U	0.084 J	<0.18 U
Diethyl phthalate	84-66-2	NS	NS	NS	mg/kg	<0.19 U	<0.19 U	<0.18 U	<0.18 U	<0.18 U	<0.18 U	<0.18 U	<0.17 U	<0.85 U	<0.18 U	<0.18 U	<0.18 U	<0.18 U	<0.18 U	<0.18 U
Dimethyl phthalate	131-11-3	NS	NS	NS	mg/kg	<0.19 U	<0.19 U	<0.18 U	<0.18 U	<0.18 U	<0.18 U	<0.18 U	<0.17 U	<0.85 U	<0.18 U	<0.18 U	<0.18 U	<0.18 U	<0.18 U	<0.18 U
Dioctyl phthalate	117-84-0	NS	NS	NS	mg/kg	<0.19 U	<0.19 U	<0.18 U	<0.18 U	<0.18 U	<0.18 U	<0.18 U	<0.17 U	<0.85 U	<0.18 U	<0.18 U	<0.18 U	<0.18 U	<0.18 U	<0.18 U
Fluoranthene	206-44-0	**85**	*	100	mg/kg	7.3	23 J	1.5	0.032 J	2	1.2	<0.11 U	<0.1 U	<0.51 U	<0.1 U	5.6	<0.11 U	<0.11 U	3.8	0.64
Fluorene	86-73-7	30	*	100	mg/kg	0.43	0.83 J	0.019 J	<0.18 UJ	0.19	0.12 J	<0.18 U	<0.17 U	0.82 J	<0.18 U	0.096 J	<0.18 U	<0.18 U	0.21	0.7
Hexachlorobenzene	118-74-1	0.33	*	0.33	mg/kg	<0.11 U	<0.11 U	<0.11 U	<0.11 U	<0.11 U	<0.11 U	<0.11 U	<0.1 U	<0.51 U	<0.1 U	<0.11 U	<0.11 U	<0.11 U	<0.11 U	<0.11 U
Hexachlorobutadiene	87-68-3	NS	NS	NS	mg/kg	<0.19 U	<0.19 U	<0.18 U	<0.18 U	<0.18 U	<0.18 U	<0.18 U	<0.17 U	<0.85 U	<0.18 U	<0.18 U	<0.18 U	<0.18 U	<0.18 U	<0.18 U
Hexachlorocyclopentadiene	77-47-4	NS	NS	NS	mg/kg	<0.54 U	<0.54 U	<0.52 U	<0.51 U	<0.53 U	<0.52 U	<0.5 U	<0.49 U	<2.4 U	<0.5 U	<0.51 U	<0.52 U	<0.52 U	<0.52 U	<0.51 U
Hexachloroethane	67-72-1	NS	NS	NS	mg/kg	<0.15 U	<0.15 U	<0.15 U	<0.14 U	<0.15 U	<0.14 U	<0.14 U	<0.14 U	<0.68 U	<0.14 U	<0.14 U	<0.14 U	<0.14 U	<0.15 U	<0.14 U
Indeno(1,2,3-cd)pyrene	193-39-5	**0.5**	*	1.4	mg/kg	**2.2**	**5.4 J**	0.39	<0.14 UJ	0.46	0.3	<0.14 U	<0.14 U	0.15 J	<0.14 U	**1.8**	<0.14 U	<0.14 U	**1.2**	0.18
Isophorone	78-59-1	NS	NS	NS	mg/kg	<0.17 U	<0.17 U	<0.16 U	<0.16 U	<0.16 U	<0.16 U	<0.16 U	<0.16 U	<0.76 U	<0.16 U	0.038 J	<0.16 U	<0.16 U	<0.16 U	<0.16 U
Naphthalene	91-20-3	**12**	12	100	mg/kg	0.64	0.28	<0.18 U	<0.18 U	0.24	0.15 J	<0.18 U	<0.17 U	0.7 J	<0.18 U	0.14 J	<0.18 U	<0.18 U	0.19	0.24
Nitrobenzene	98-95-3	0.08	NS	1.8	mg/kg	<0.17 U	<0.17 U	<0.16 U	<0.16 U	<0.16 U	<0.16 U	<0.16 U	<0.16 U	<0.76 U	<0.16 U	<0.16 U	<0.16 U	<0.16 U	<0.16 U	<0.16 U
n-Nitrosodi-N-Propylamine	621-64-7	NS	NS	NS	mg/kg	<0.19 U	<0.19 U	<0.18 U	<0.18 U	<0.18 U	<0.18 U	<0.18 U	<0.17 U	<0.85 U	<0.18 U	<0.18 U	<0.18 U	<0.18 U	<0.18 U	<0.18 U
n-Nitrosodiphenylamine	86-30-6	NS	NS	NS	mg/kg	<0.15 U	<0.15 U	<0.15 U	<0.14 U	<0.15 U	<0.14 U	<0.14 U	<0.14 U	<0.68 U	<0.14 U	<0.14 U	<0.14 U	<0.14 U	<0.15 U	<0.14 U
Pentachlorophenol	87-86-5	0.8	*	1.3	mg/kg	<0.15 U	<0.15 U	<0.15 U	<0.14 U	<0.15 U	<0.14 U	0.044 J	<0.14 U	<0.68 U	<0.14 U	<0.14 UJ	<0.14 U	<0.14 U	<0.15 U	<0.14 U
Phenanthrene	85-01-8	**1.1**	*	4.9	mg/kg	**5.7**	**14 J**	0.42	<0.11 UJ	**1.8**	**1.3**	<0.11 U	0.028 J	**2.1**	0.023 J	**2.3**	0.078 J	<0.11 U	**3.3**	**4.1**
Phenol	108-95-2	0.33	*	100	mg/kg	0.044 J	0.029 J	<0.18 U	<0.18 U	<0.18 U	<0.18 U	<0.18 U	<0.17 U	<0.85 U	<0.18 U	<0.18 UJ	<0.18 U	<0.18 U	<0.18 U	0.053 J
Pyrene	129-00-0	**64**	*	100	mg/kg	6.4	18 J	1.2	0.028 J	1.8	1.1	<0.11 U	<0.1 U	0.25 J	<0.1 U	4.8	<0.11 U	<0.11 U	3.2	1

Table 1A
Remedial Action Work Plan
Soil Sample Analytical Results

172 Montrose Avenue
Brooklyn, New York
NYSDEC BCP Site No.: C224417
Langan Project No.: 170824801

Analyte	CAS Number	NYSDEC Part 375 Unrestricted Use SCOs	NYSDEC Part 375 Protection of Groundwater SCOs	NYSDEC Part 375 Restricted-Residential SCOs	Location	RISB10	RISB10	RISB10	RISB10	RISB11	RISB11	RISB11	RISB12	RISB12	RISB12	RISB13	RISB13	RISB13	RISB14	RISB14
					Sample Name	RISB10_0-2	SODUP01_081925	RISB10_4-6	RISB10_6-8	RISB11_0-2	RISB11_2-4	RISB11_4-6	RISB12_0-2	RISB12_4-6	RISB12_8-10	RISB13_0-2	RISB13_9-11	RISB13_12-14	RISB14_0-2	RISB14_9-11
					Sample Date	08/19/2025	08/19/2025	08/19/2025	08/19/2025	08/21/2025	08/21/2025	08/21/2025	09/04/2025	09/04/2025	09/04/2025	08/13/2025	08/13/2025	08/13/2025	08/13/2025	08/13/2025
					Sample Depth	0-2	0-2	4-6	6-8	0-2	2-4	4-6	0-2	4-6	8-10	0-2	9-11	12-14	0-2	9-11
					Unit	Result	Result	Result	Result	Result	Result	Result	Result	Result	Result	Result	Result	Result	Result	Result
Pesticides																				
4,4'-DDD	72-54-8	**0.0033**	*	5	mg/kg	**0.00676**	0.00227	<0.00175 U	<0.00168 U	<0.0017 U	<0.0017 U	<0.00166 U	<0.00164 U	<0.00161 U	<0.00163 U	<0.00169 U	<0.00168 U	<0.00167 U	<0.00173 U	<0.00171 U
4,4'-DDE	72-55-9	**0.0033**	*	3.4	mg/kg	**0.0043**	0.00169 J	<0.00175 U	**0.00725 J**	<0.0017 U	<0.0017 U	<0.00166 U	<0.00164 U	<0.00161 U	<0.00163 U	**0.00362**	<0.00168 U	<0.00167 U	**0.00493**	**0.00492**
4,4'-DDT	50-29-3	**0.0033**	*	3.8	mg/kg	0.00268	<0.00181 UJ	<0.00175 U	**0.0204 J**	<0.0017 U	<0.0017 U	<0.00166 U	<0.00164 U	<0.00161 U	<0.00163 U	**0.00581**	<0.00168 U	<0.00167 U	**0.00891**	<0.00171 U
Aldrin	309-00-2	0.0048	*	0.044	mg/kg	<0.0018 U	<0.00181 U	<0.00175 U	<0.00168 U	<0.0017 U	<0.0017 U	<0.00166 U	<0.00164 U	<0.00161 U	<0.00163 U	<0.00169 U	<0.00168 U	<0.00167 U	<0.00173 U	<0.00171 U
Alpha BHC (Alpha Hexachlorocyclohexane)	319-84-6	0.02	*	0.18	mg/kg	<0.000751 U	<0.000753 U	<0.00073 U	<0.000698 U	<0.000708 U	<0.00071 U	<0.000692 U	<0.000685 U	<0.000672 U	<0.00068 U	<0.000703 U	<0.000702 U	<0.000697 U	<0.00072 U	<0.000714 U
Alpha Chlordane	5103-71-9	0.014	*	0.65	mg/kg	0.00202 J	<0.00226 U	<0.00219 U	0.00457	<0.00212 U	<0.00213 U	<0.00208 U	<0.00206 U	<0.00202 U	<0.00204 U	0.00109 J	<0.00211 U	<0.00209 U	0.00816	<0.00214 U
Alpha Endosulfan	959-98-8	4.3	*	35	mg/kg	<0.0018 U	<0.00181 U	<0.00175 U	<0.00168 U	<0.0017 U	<0.0017 U	<0.00166 U	<0.00164 U	<0.00161 U	<0.00163 U	<0.00169 U	<0.00168 U	<0.00167 U	<0.00173 U	<0.00171 U
Beta Bhc (Beta Hexachlorocyclohexane)	319-85-7	0.021	*	0.18	mg/kg	<0.0018 U	<0.00181 U	<0.00175 U	<0.00168 U	<0.0017 U	<0.0017 U	<0.00166 U	<0.00164 U	<0.00161 U	<0.00163 U	<0.00169 U	<0.00168 U	<0.00167 U	<0.00173 U	<0.00171 U
Beta Endosulfan	33213-65-9	4.3	*	35	mg/kg	<0.0018 U	<0.00181 U	<0.00175 U	<0.00168 U	<0.0017 U	<0.0017 U	<0.00166 U	<0.00164 U	<0.00161 U	<0.00163 U	<0.00169 U	<0.00168 U	<0.00167 U	<0.00173 U	<0.00171 U
Chlordane (alpha and gamma)	57-74-9	NS	NS	NS	mg/kg	<0.015 U	<0.0151 U	<0.0146 U	<0.014 U	<0.0142 U	<0.0142 U	<0.0138 U	<0.0137 U	<0.0134 U	<0.0136 U	0.0176	<0.014 U	<0.0139 U	<0.0144 U	<0.0143 U
Delta Bhc (Delta Hexachlorocyclohexane)	319-86-8	0.04	*	100	mg/kg	<0.0018 U	<0.00181 U	<0.00175 U	<0.00168 U	<0.0017 U	<0.0017 U	<0.00166 U	<0.00164 U	<0.00161 U	<0.00163 U	<0.00169 U	<0.00168 U	<0.00167 U	<0.00173 U	<0.00171 U
Dieldrin	60-57-1	0.005	*	0.075	mg/kg	<0.00113 U	<0.00113 U	<0.0011 U	<0.00105 U	<0.00106 U	<0.00106 U	<0.00104 U	<0.00103 U	<0.00101 U	<0.00102 U	0.00104 J	<0.00105 U	<0.00104 U	<0.00108 U	<0.00107 U
Endosulfan Sulfate	1031-07-8	4.3	*	35	mg/kg	<0.000751 U	<0.000753 U	<0.00073 U	<0.000698 U	<0.000708 U	<0.00071 U	<0.000692 U	<0.000685 U	<0.000672 U	<0.00068 U	<0.000703 U	<0.000702 U	<0.000697 U	<0.00072 U	<0.000714 U
Endrin	72-20-8	0.014	*	5.3	mg/kg	<0.000751 U	<0.000753 U	<0.00073 U	<0.000698 U	<0.000708 U	<0.00071 U	<0.000692 U	<0.000685 U	<0.000672 U	<0.00068 U	<0.000703 U	<0.000702 U	<0.000697 U	<0.00072 U	<0.000714 U
Endrin Aldehyde	7421-93-4	NS	NS	NS	mg/kg	<0.00225 U	<0.00226 U	<0.00219 U	<0.0021 U	<0.00212 U	<0.00213 U	<0.00208 U	<0.00206 U	<0.00202 U	<0.00204 U	<0.00211 U	<0.00211 U	<0.00209 U	<0.00216 U	<0.00214 U
Endrin Ketone	53494-70-5	NS	NS	NS	mg/kg	<0.0018 U	<0.00181 U	<0.00175 U	<0.00168 U	<0.0017 U	<0.0017 U	<0.00166 U	<0.00164 U	<0.00161 U	<0.00163 U	<0.00169 U	<0.00168 U	<0.00167 U	<0.00173 U	<0.00171 U
Gamma Bhc (Lindane)	58-89-9	0.025	*	0.21	mg/kg	<0.000751 U	<0.000753 U	<0.00073 U	<0.000698 U	<0.000708 U	<0.00071 U	<0.000692 U	<0.000685 U	<0.000672 U	<0.00068 U	<0.000703 U	<0.000702 U	<0.000697 U	<0.00072 U	<0.000714 U
Gamma Chlordane (Trans)	5103-74-2	NS	NS	NS	mg/kg	0.00162 J	<0.00226 U	<0.00219 U	0.00346 J	<0.00212 U	<0.00213 U	<0.00208 U	<0.00206 U	<0.00202 U	<0.00204 U	0.00146 J	<0.00211 U	<0.00209 U	0.00544	<0.00214 U
Heptachlor	76-44-8	0.013	*	0.53	mg/kg	<0.000901 U	<0.000904 U	<0.000876 U	<0.000838 U	<0.00085 U	<0.000851 U	<0.000831 U	<0.000822 U	<0.000806 U	<0.000816 U	<0.000844 U	<0.000843 U	<0.000837 U	<0.000864 U	<0.000857 U
Heptachlor Epoxide	1024-57-3	NS	NS	NS	mg/kg	<0.00338 U	<0.00339 U	<0.00328 U	<0.00314 U	<0.00318 U	<0.00319 U	<0.00312 U	<0.00308 U	<0.00302 U	<0.00306 U	<0.00316 U	<0.00316 U	<0.00314 U	<0.00324 U	<0.00321 U
Methoxychlor	72-43-5	NS	NS	NS	mg/kg	<0.00338 U	<0.00339 U	<0.00328 U	<0.00314 U	<0.00318 U	<0.00319 U	<0.00312 U	<0.00308 U	<0.00302 U	<0.00306 U	<0.00316 U	<0.00316 U	<0.00314 U	<0.00324 U	<0.00321 U
Toxaphene	8001-35-2	NS	NS	NS	mg/kg	<0.0338 U	<0.0339 U	<0.0328 U	<0.0314 U	<0.0318 U	<0.0319 U	<0.0312 U	<0.0308 U	<0.0302 U	<0.0306 U	<0.0316 U	<0.0316 U	<0.0314 U	<0.0324 U	<0.0321 U
Herbicides																				
2,4,5-T (Trichlorophenoxyacetic Acid)	93-76-5	NS	NS	NS	mg/kg	<0.193 U	<0.187 U	<0.187 U	<0.18 U	<0.181 U	<0.181 U	<0.18 U	<0.174 U	<0.169 U	<0.174 U	<0.178 U	<0.182 U	<0.183 U	<0.183 U	<0.179 U
2,4-D (Dichlorophenoxyacetic Acid)	94-75-7	NS	NS	NS	mg/kg	<0.193 U	<0.187 U	<0.187 U	<0.18 U	<0.181 U	<0.181 U	<0.18 U	<0.174 U	<0.169 U	<0.174 U	<0.178 U	<0.182 U	<0.183 U	<0.183 U	<0.179 U
Silvex (2,4,5-Tp)	93-72-1	3.8	*	100	mg/kg	<0.193 U	<0.187 U	<0.187 U	<0.18 U	<0.181 U	<0.181 U	<0.18 U	<0.174 U	<0.169 U	<0.174 U	<0.178 U	<0.182 U	<0.183 U	<0.183 U	<0.179 U
Polychlorinated Biphenyl																				
PCB-1016 (Aroclor 1016)	12674-11-2	NS	NS	NS	mg/kg	<0.056 U	<0.0561 U	<0.0524 U	<0.0532 U	<0.0527 U	<0.053 U	<0.0516 U	<0.0507 U	<0.05 U	<0.0517 U	<0.0503 U	<0.0535 U	<0.0533 U	<0.0532 U	<0.053 U
PCB-1221 (Aroclor 1221)	11104-28-2	NS	NS	NS	mg/kg	<0.056 U	<0.0561 U	<0.0524 U	<0.0532 U	<0.0527 U	<0.053 U	<0.0516 U	<0.0507 U	<0.05 U	<0.0517 U	<0.0503 U	<0.0535 U	<0.0533 U	<0.0532 U	<0.053 U
PCB-1232 (Aroclor 1232)	11141-16-5	NS	NS	NS	mg/kg	<0.056 U	<0.0561 U	<0.0524 U	<0.0532 U	<0.0527 U	<0.053 U	<0.0516 U	<0.0507 U	<0.05 U	<0.0517 U	<0.0503 U	<0.0535 U	<0.0533 U	<0.0532 U	<0.053 U
PCB-1242 (Aroclor 1242)	53469-21-9	NS	NS	NS	mg/kg	<0.056 U	<0.0561 U	<0.0524 U	<0.0532 U	<0.0527 U	<0.053 U	<0.0516 U	<0.0507 U	<0.05 U	<0.0517 U	<0.0503 U	<0.0535 U	<0.0533 U	<0.0532 U	<0.053 U
PCB-1248 (Aroclor 1248)	12672-29-6	NS	NS	NS	mg/kg	<0.056 U	<0.0561 U	<0.0524 U	<0.0532 U	<0.0527 U	<0.053 U	<0.0516 U	<0.0507 U	<0.05 U	<0.0517 U	<0.0503 U	<0.0535 U	<0.0533 U	<0.0532 U	<0.053 U
PCB-1254 (Aroclor 1254)	11097-69-1	NS	NS	NS	mg/kg	0.025 J	<0.0561 U	<0.0524 U	<0.0532 U	<0.0527 U	<0.053 U	<0.0516 U	<0.0507 U	<0.05 U	<0.0517 U	<0.0503 U	<0.0535 U	<0.0533 U	<0.0532 U	<0.053 U
PCB-1260 (Aroclor 1260)	11096-82-5	NS	NS	NS	mg/kg	0.035 J	0.0163 J	<0.0524 U	<0.0532 U	<0.0527 U	<0.053 U	<0.0516 U	<0.0507 U	0.0167 J	<0.0517 U	0.0373 J	<0.0535 U	<0.0533 U	0.0334 J	<0.053 U
PCB-1262 (Aroclor 1262)	37324-23-5	NS	NS	NS	mg/kg	<0.056 U	<0.0561 U	<0.0524 U	<0.0532 U	<0.0527 U	<0.053 U	<0.0516 U	<0.0507 U	<0.05 U	<0.0517 U	<0.0503 U	<0.0535 U	<0.0533 U	<0.0532 U	<0.053 U
PCB-1268 (Aroclor 1268)	11100-14-4	NS	NS	NS	mg/kg	0.0129 J	0.00965 J	<0.0524 U	<0.0532 U	<0.0527 U	<0.053 U	<0.0516 U	<0.0507 U	<0.05 U	<0.0517 U	0.011 J	<0.0535 U	<0.0533 U	0.0262 J	<0.053 U
Total PCBs	1336-36-3	**0.1**	*	1	mg/kg	0.0729 J	0.026 J	<0.0524 U	<0.0532 U	<0.0527 U	<0.053 U	<0.0516 U	<0.0507 U	0.0167 J	<0.0517 U	0.0483 J	<0.0535 U	<0.0533 U	0.0596 J	<0.053 U
Metals																				
Aluminum	7429-90-5	NS	NS	NS	mg/kg	5,960	6,230	4,080	3,970	3,900	3,870	4,500	4,850	5,220	3,700	6,110	6,030	5,400	5,270	4,450
Antimony	7440-36-0	NS	NS	NS	mg/kg	<4.45 U	<4.43 U	<4.4 U	<4.33 UJ	<4.3 UJ	<4.31 U	<4.23 U	<4.2 U	<4.04 U	<4.12 U	<20.8 U	<4.3 U	<4.36 U	<21.4 U	<4.23 U
Arsenic	7440-38-2	**13**	*	16	mg/kg	10.8	**13.2 J**	4.18	1.39 J	4.12	5.15	1.92	2.14	1.71	1.46	7.71	1.74	1.8	5	3.62
Barium	7440-39-3	**410**	*	410	mg/kg	372	397 J	58.6	36.2 J	153 J	69.4	34.5	36.7	28.1	22.4	220	39.3	39.1	150	46.8
Beryllium	7440-41-7	4.4	*	43	mg/kg	0.452	0.659	0.327 J	0.347 J	0.408 J	0.28 J	0.459	0.36 J	0.485	0.36 J	3.81	0.443	0.438	1.29 J	0.391 J
Cadmium	7440-43-9	**2.5**	*	2.5	mg/kg	1.56	1.71	0.084 J	0.211 J	0.231 J	0.088 J	0.067 J	0.08 J	0.1 J	0.066 J	0.899 J	0.13 J	0.127 J	0.605 J	0.146 J
Calcium	7440-70-2	NS	NS	NS	mg/kg	4,390	8,920 J	23,100	1,250 J	26,400	64,800	1,120	962	385	593	35,400	1,120	1,070	15,600	19,000
Chromium, Hexavalent	18540-29-9	**1**	*	1	mg/kg	<0.927 U	<0.911 U	<0.899 U	<0.868 U	0.51 J	<0.875 U	<0.869 U	0.369 J	<0.826 U	<0.851 U	<0.862 U	0.889	0.254 J	<0.89 U	<0.866 U
Chromium, Total	7440-47-3	NS	*	NS	mg/kg	18.1	21.6	12	14	15.8	9.71	13.2	12.7	15.6	10.9	77	20	15.9	31.2	13
Chromium, Trivalent	16065-83-1	**30**	NS	110	mg/kg	18.1	21.6	12	14	15.3 J	9.71	13.2	12.3 J	15.6	10.9	**77**	19.1	15.6 J	**31.2**	13
Cobalt	7440-48-4	NS	NS	NS	mg/kg	5.31	13.2 J	6.1	7.57 J	6.84 J	3.79	6.85	4.4	7.87	4.49	66.6	7.93	7.06	25.2	4.89
Copper	7440-50-8	**50**	*	280	mg/kg	**254**	**235 J**	**137**	16.9 J	**57.6 J**	18.5	19.7	15.4	16.4	15.7	**1,010**	19.4	22	**337**	44.5
Cyanide	57-12-5	2.3	*	13	mg/kg	0.36 J	<1.1 UJ	<1.1 UJ	<1 UJ	<1 UJ	<1.1 UJ	<1.1 UJ	<0.97 UJ	<0.94 UJ	<1 UJ	<1 U	<1.1 U	<1 U	<1 U	<1.1 U
Iron	7439-89-6	NS	NS	NS	mg/kg	14,700	16,200	15,700	18,400	13,300 J	7,590	16,900	15,600	17,400	11,200	36,900	16,200	15,000	24,200	13,400
Lead	7439-92-1	**63**	*	400	mg/kg	**853**	**1,230 J**	**79.5**	14.7 J	**173 J**	**110**	6.48	6.87	5.81	4.55	**1,240**	5.86	6.8	**476**	53.7
Magnesium	7439-95-4	NS	NS	NS	mg/kg	1,420	1,810	1,620	1,520 J	2,830	3,860	1,880	1,550	2,500	1,450	3,540	3,100	2,050	3,120	2,150
Manganese	7439-96-5	1600	2000	2000	mg/kg	355	328	380	420	317 J	240	384	184	483	199	350	502	311	451	277
Mercury	7439-97-6	**0.18**	*	0.3	mg/kg	**1.7**	**0.943 J**	**0.244**	<0.071 UJ	**1.01 J**	**1.31**	<0.075 U	<0.071 U	<0.079 U	<0.076 U	**0.276**	<0.074 U	<0.082 U	**0.405**	0.095
Nickel	7440-02-0	**30**	*	320	mg/kg	13.3	**30.4 J**	14.1	10.6 J	17 J	17.3	11.7	9.77	12.3	8.22	**155**	13.8	12.3	**61.2**	11.2
Potassium	7440-09-7	NS	NS	NS	mg/kg	597	820	847	1,060	1,010	572	1,250	1,110	2,420	1,130	855 J	1,280	1,050	917 J	757
Selenium	7782-49-2	3.9	*	110	mg/kg	1.5 J	1.69 J	<1.76 U	<1.73 UJ	<1.72 U	<1.72 U	<1.69 U	<1.68 U	<1.61 U	<1.65 U	<8.33 U	<1.72 U	<1.74 U	<8.56 U	<1.69 U
Silver	7440-22-4	2	*	110	mg/kg	0.357 J	0.36 J	<0.44 U	<0.433 U	<0.43 U	<0.431 U	<0.423 U	<0.42 U	<0.404 U	<0.412 U	<2.08 U	<0.43 U	<0.436 U	<2.14 U	<0.423 U
Sodium	7440-23-5	NS	NS	NS	mg/kg	108 J	544 J	154 J	<173 UJ	185	186	<169 U	<168 U	<161 U	<165 U	665 J	232	110 J	<856 U	169
Thallium	7440-28-0	NS	NS	NS	mg/kg	<1.78 U	<1.77 U	<1.76 U	<1.73 U	<1.72 U	<1.72 U	<1.69 U	<1.68 U	<1.61 U	<1.65 U	<8.33 U	<1.72 U	<1.74 U	<8.56 U	<1.69 U
Vanadium	7440-62-2	NS	NS	NS	mg/kg	21.2	23.4	20.7	24.1	23	14.8	25	20.6	24.4	18.7	39.7	25.1	27.7	30.2	18
Zinc	7440-66-6	**109**	*	6600	mg/kg	**655**	**1,250 J**	**115**	37.5 J	**336 J**	86.4	25.8	25.9	27.8	19	**6,970**	35.2	26.4	**2,450**	**179**

Table 1A
Remedial Action Work Plan
Soil Sample Analytical Results

172 Montrose Avenue
Brooklyn, New York
NYSDEC BCP Site No.: C224417
Langan Project No.: 170824801

Analyte	CAS Number	NYSDEC Part 375 Unrestricted Use SCOs	NYSDEC Part 375 Protection of Groundwater SCOs	NYSDEC Part 375 Restricted-Residential SCOs	Location	RISB10	RISB10	RISB10	RISB10	RISB11	RISB11	RISB11	RISB12	RISB12	RISB12	RISB13	RISB13	RISB13	RISB14	RISB14
					Sample Name	RISB10_0-2	SODUP01_081925	RISB10_4-6	RISB10_6-8	RISB11_0-2	RISB11_2-4	RISB11_4-6	RISB12_0-2	RISB12_4-6	RISB12_8-10	RISB13_0-2	RISB13_9-11	RISB13_12-14	RISB14_0-2	RISB14_9-11
					Sample Date	08/19/2025	08/19/2025	08/19/2025	08/19/2025	08/21/2025	08/21/2025	08/21/2025	09/04/2025	09/04/2025	09/04/2025	08/13/2025	08/13/2025	08/13/2025	08/13/2025	08/13/2025
					Sample Depth	0-2	0-2	4-6	6-8	0-2	2-4	4-6	0-2	4-6	8-10	0-2	9-11	12-14	0-2	9-11
					Unit	Result	Result	Result	Result	Result	Result	Result	Result	Result	Result	Result	Result	Result	Result	Result
Per- and Polyfluoroalkyl Substances																				
11-Chloroeicosafluoro-3-Oxaundecane-1-Sulfonic Acid (11Cl-PF3OUdS)	763051-92-9	NS	NS	NS	mg/kg	<0.000799 U	<0.000799 U	<0.000795 U	<0.000797 U	<0.000806 U	<0.0008 U	<0.000795 U	<0.000799 U	<0.000798 U	<0.000797 U	<0.000797 U	<0.0008 U	<0.000798 U	<0.000797 U	<0.000797 U
1H,1H,2H,2H-Perfluorodecane Sulfonic Acid (8:2 FTS)	39108-34-4	NS	NS	NS	mg/kg	<0.000799 U	<0.000799 U	<0.000795 U	<0.000797 U	<0.000806 U	<0.0008 U	<0.000795 U	<0.000799 U	<0.000798 U	<0.000797 U	<0.000797 U	<0.0008 U	<0.000798 U	<0.000797 U	<0.000797 U
1H,1H,2H,2H-Perfluorohexanesulfonic Acid (4:2FTS)	6HPFHXSA	NS	NS	NS	mg/kg	<0.000799 U	<0.000799 U	<0.000795 U	<0.000797 U	<0.000806 U	<0.0008 U	<0.000795 U	<0.000799 U	<0.000798 U	<0.000797 U	<0.000797 U	<0.0008 U	<0.000798 U	<0.000797 U	<0.000797 U
1H,1H,2H,2H-Perfluorooctane Sulfonic Acid (6:2 FTS)	27619-97-2	NS	NS	NS	mg/kg	<0.000799 U	<0.000799 U	<0.000795 U	<0.000797 U	<0.000806 U	<0.0008 U	<0.000795 U	<0.000799 U	<0.000798 U	<0.000797 U	<0.000797 U	<0.0008 U	<0.000798 U	<0.000797 U	<0.000797 U
2H,2H,3H-Perfluorooctanoic Acid (5:3 FTCA)	914637-49-3	NS	NS	NS	mg/kg	<0.00499 U	<0.005 U	<0.00497 U	<0.00498 U	<0.00504 U	<0.005 U	<0.00497 U	<0.00499 U	<0.00498 U	<0.00498 U	<0.00498 U	<0.005 U	<0.00499 U	<0.00498 U	<0.00498 U
3-Perfluoroheptyl Propanoic Acid (7:3 FTCA)	812-70-4	NS	NS	NS	mg/kg	<0.00499 U	<0.005 U	<0.00497 U	<0.00498 U	<0.00504 U	<0.005 U	<0.00497 U	<0.00499 U	<0.00498 U	<0.00498 U	<0.00498 U	<0.005 U	<0.00499 U	<0.00498 U	<0.00498 U
3-Perfluoropropyl Propanoic Acid (3:3 FTCA)	356-02-5	NS	NS	NS	mg/kg	<0.000999 U	<0.000999 U	<0.000994 U	<0.000997 U	<0.00101 U	<0.001 U	<0.000994 U	<0.000999 U	<0.000997 U	<0.000996 U	<0.000996 U	<0.001 U	<0.000998 U	<0.000997 U	<0.000996 U
4,8-Dioxa-3H-perfluorononanoic Acid (ADONA)	919005-14-4	NS	NS	NS	mg/kg	<0.000799 U	<0.000799 U	<0.000795 U	<0.000797 U	<0.000806 U	<0.0008 U	<0.000795 U	<0.000799 U	<0.000798 U	<0.000797 U	<0.000797 U	<0.0008 U	<0.000798 U	<0.000797 U	<0.000797 U
9-Chlorohexadecafluoro-3-Oxanonane-1-Sulfonic Acid (9Cl-PF3ONS)	756426-58-1	NS	NS	NS	mg/kg	<0.000799 U	<0.000799 U	<0.000795 U	<0.000797 U	<0.000806 U	<0.0008 U	<0.000795 U	<0.000799 U	<0.000798 U	<0.000797 U	<0.000797 U	<0.0008 U	<0.000798 U	<0.000797 U	<0.000797 U
Hexafluoropropylene Oxide Dimer Acid (HFPO-DA)	13252-13-6	NS	NS	NS	mg/kg	<0.000799 U	<0.000799 U	<0.000795 U	<0.000797 U	<0.000806 U	<0.0008 U	<0.000795 U	<0.000799 U	<0.000798 U	<0.000797 U	<0.000797 U	<0.0008 U	<0.000798 U	<0.000797 U	<0.000797 U
N-ethyl Perfluorooctanesulfonamide (NEtFOSA)	4151-50-2	NS	NS	NS	mg/kg	<0.0002 U	<0.0002 U	<0.000199 U	<0.000199 U	<0.000202 U	<0.0002 U	<0.000199 U	<0.0002 U	<0.000199 U	<0.000199 U	<0.000199 U	<0.0002 U	<0.0002 U	<0.000199 U	<0.000199 U
N-ethyl Perfluorooctanesulfonamidoacetic Acid (NEtFOSAA)	2991-50-6	NS	NS	NS	mg/kg	<0.0002 U	<0.0002 U	<0.000199 U	<0.000199 U	<0.000202 U	<0.0002 U	<0.000199 U	<0.0002 U	<0.000199 U	<0.000199 U	<0.000199 U	<0.00108 U	<0.0002 U	<0.000199 U	<0.000199 U
N-ethyl Perfluorooctanesulfonamidoethanol (NEtFOSE)	1691-99-2	NS	NS	NS	mg/kg	<0.002 U	<0.002 U	<0.00199 U	<0.00199 U	<0.00202 U	<0.002 U	<0.00199 U	<0.002 U	<0.00199 U	<0.00199 U	<0.00199 U	<0.002 U	<0.002 U	<0.00199 U	<0.00199 U
N-methyl Perfluorooctanesulfonamide (NMeFOSA)	31506-32-8	NS	NS	NS	mg/kg	<0.0002 U	<0.0002 U	<0.000199 U	<0.000199 U	<0.000202 U	<0.0002 U	<0.000199 U	<0.0002 U	<0.000199 U	<0.000199 U	<0.000199 U	<0.0002 U	<0.0002 U	<0.000199 U	<0.000199 U
N-methyl Perfluorooctanesulfonamidoacetic Acid (NMeFOSAA)	2355-31-9	NS	NS	NS	mg/kg	<0.0002 U	<0.0002 U	<0.000199 U	<0.000199 U	<0.000202 U	<0.0002 U	<0.000199 U	<0.0002 U	<0.000199 U	<0.000199 U	<0.000199 U	<0.0002 U	<0.0002 U	<0.000199 U	<0.000199 U
N-methyl Perfluorooctanesulfonamidoethanol (NMeFOSE)	24448-09-7	NS	NS	NS	mg/kg	<0.002 U	<0.002 U	<0.00199 U	<0.00199 U	<0.00202 U	<0.002 U	<0.00199 U	<0.002 U	<0.00199 U	<0.00199 U	<0.00199 U	<0.002 U	<0.002 U	<0.00199 U	<0.00199 U
Nonafluoro-3,6-dioxaheptanoic Acid (NFDHA)	151772-58-6	NS	NS	NS	mg/kg	<0.0004 U	<0.0004 U	<0.000398 U	<0.000399 U	<0.000403 U	<0.0004 U	<0.000398 U	<0.0004 U	<0.000399 U	<0.000398 U	<0.000398 U	<0.0004 U	<0.000399 U	<0.000399 U	<0.000399 U
Perfluoro(2-ethoxyethane)sulfonic Acid (PFEESA)	113507-82-7	NS	NS	NS	mg/kg	<0.0004 U	<0.0004 U	<0.000398 U	<0.000399 U	<0.000403 U	<0.0004 U	<0.000398 U	<0.0004 U	<0.000399 U	<0.000398 U	<0.000398 U	<0.0004 U	<0.000399 U	<0.000399 U	<0.000399 U
Perfluoro-3-methoxypropanoic Acid (PFMPA)	377-73-1	NS	NS	NS	mg/kg	<0.0004 U	<0.0004 U	<0.000398 U	<0.000399 U	<0.000403 U	<0.0004 U	<0.000398 U	<0.0004 U	<0.000399 U	<0.000398 U	<0.000398 U	<0.0004 U	<0.000399 U	<0.000399 U	<0.000399 U
Perfluoro-4-methoxybutanoic Acid (PFMBA)	863090-89-5	NS	NS	NS	mg/kg	<0.0004 U	<0.0004 U	<0.000398 U	<0.000399 U	<0.000403 U	<0.0004 U	<0.000398 U	<0.0004 U	<0.000399 U	<0.000398 U	<0.000398 U	<0.0004 U	<0.000399 U	<0.000399 U	<0.000399 U
Perfluorobutanesulfonic Acid (PFBS)	375-73-5	NS	NS	NS	mg/kg	<0.0002 U	<0.0002 U	<0.000199 U	<0.000199 U	<0.000202 U	<0.0002 U	<0.000199 U	<0.0002 U	<0.000199 U	<0.000199 U	<0.000199 U	<0.0002 U	<0.0002 U	<0.000199 U	<0.000199 U
Perfluorobutanoic Acid (PFBA)	375-22-4	NS	NS	NS	mg/kg	<0.000799 U	<0.000799 U	<0.000795 U	<0.000797 U	<0.000806 U	<0.0008 U	<0.000795 U	<0.000799 U	<0.000798 U	<0.000797 U	<0.000797 U	<0.0008 U	<0.000798 U	<0.000797 U	<0.000797 U
Perfluorodecanesulfonic Acid (PFDS)	335-77-3	NS	NS	NS	mg/kg	<0.0002 U	<0.0002 U	<0.000199 U	<0.000199 U	<0.000202 U	<0.0002 U	<0.000199 U	<0.0002 U	<0.000199 U	<0.000199 U	<0.000199 U	<0.0002 U	<0.0002 U	<0.000199 U	<0.000199 U
Perfluorodecanoic Acid (PFDA)	335-76-2	NS	NS	NS	mg/kg	<0.0002 U	<0.0002 U	<0.000199 U	<0.000199 U	<0.000202 U	<0.0002 U	<0.000199 U	<0.0002 U	<0.000199 U	<0.000199 U	<0.000199 U	<0.0002 U	<0.0002 U	<0.000199 U	<0.000199 U
Perfluorododecanesulfonic Acid (PFDoS)	79780-39-5	NS	NS	NS	mg/kg	<0.0002 U	<0.0002 U	<0.000199 U	<0.000199 U	<0.000202 U	<0.0002 U	<0.000199 U	<0.0002 U	<0.000199 U	<0.000199 U	<0.000199 U	<0.0002 U	<0.0002 U	<0.000199 U	<0.000199 U
Perfluorododecanoic Acid (PFDoA)	307-55-1	NS	NS	NS	mg/kg	<0.0002 U	<0.0002 U	<0.000199 U	<0.000199 U	<0.000202 U	<0.0002 U	<0.000199 U	<0.0002 U	<0.000199 U	<0.000199 U	<0.000199 U	<0.0002 U	<0.0002 U	<0.000199 U	<0.000199 U
Perfluoroheptanesulfonic Acid (PFHpS)	375-92-8	NS	NS	NS	mg/kg	<0.0002 U	<0.0002 U	<0.000199 U	<0.000199 U	<0.000202 U	<0.0002 U	<0.000199 U	<0.0002 U	<0.000199 U	<0.000199 U	<0.000199 U	<0.0002 U	<0.0002 U	<0.000199 U	<0.000199 U
Perfluoroheptanoic Acid (PFHpA)	375-85-9	NS	NS	NS	mg/kg	<0.0002 U	<0.0002 U	<0.000199 U	<0.000199 U	<0.000202 U	<0.0002 U	<0.000199 U	<0.0002 U	<0.000199 U	<0.000199 U	<0.000199 U	<0.0002 U	<0.0002 U	<0.000199 U	<0.000199 U
Perfluorohexanesulfonic Acid (PFHxS)	355-46-4	NS	NS	NS	mg/kg	<0.0002 U	<0.0002 U	<0.000199 U	<0.000199 U	<0.000202 U	<0.0002 U	<0.000199 U	<0.0002 U	<0.000199 U	<0.000199 U	<0.000199 U	<0.0002 U	<0.0002 U	<0.000199 U	<0.000199 U
Perfluorohexanoic Acid (PFHxA)	307-24-4	NS	NS	NS	mg/kg	<0.0002 U	<0.0002 U	<0.000199 U	<0.000199 U	<0.000202 U	<0.0002 U	<0.000199 U	<0.0002 U	<0.000199 U	<0.000199 U	<0.000199 U	<0.0002 U	<0.0002 U	<0.000199 U	<0.000199 U
Perfluorononanesulfonic Acid (PFNS)	68259-12-1	NS	NS	NS	mg/kg	<0.0002 U	<0.0002 U	<0.000199 U	<0.000199 U	<0.000202 U	<0.0002 U	<0.000199 U	<0.0002 U	<0.000199 U	<0.000199 U	<0.000199 U	<0.0002 U	<0.0002 U	<0.000199 U	<0.000199 U
Perfluorononanoic Acid (PFNA)	375-95-1	NS	NS	NS	mg/kg	<0.0002 U	<0.0002 U	<0.000199 U	<0.000199 U	<0.000202 U	<0.0002 U	<0.000199 U	<0.0002 U	<0.000199 U	<0.000199 U	<0.000199 U	<0.0002 U	<0.0002 U	<0.000199 U	<0.000199 U
Perfluorooctanesulfonamide (PFOSA)	754-91-6	NS	NS	NS	mg/kg	<0.0002 U	<0.0002 U	<0.000199 U	<0.000199 U	<0.000202 U	<0.0002 U	<0.000199 U	<0.0002 U	<0.000199 U	<0.000199 U	<0.000199 U	<0.0002 U	<0.0002 U	<0.000199 U	<0.000199 U
Perfluorooctanesulfonic Acid (PFOS)	1763-23-1	**0.00088**	0.001	0.044	mg/kg	0.000037 J	<0.0002 U	<0.000199 U	0.000034 J	0.000038 J	<0.0002 U	<0.000199 U	<0.0002 U	<0.000199 U	<0.000199 U	0.000229	<0.0002 U	0.000037 J	0.000098 J	<0.000199 U
Perfluorooctanoic Acid (PFOA)	335-67-1	**0.00066**	0.0008	0.033	mg/kg	<0.0002 U	<0.0002 U	<0.000199 U	<0.000199 U	<0.000202 U	<0.0002 U	<0.000199 U	<0.0002 U	<0.000199 U	<0.000199 U	<0.000199 U	<0.0002 U	<0.0002 U	<0.000199 U	<0.000199 U
Perfluoropentanesulfonic Acid (PFPeS)	2706-91-4	NS	NS	NS	mg/kg	<0.0002 U	<0.0002 U	<0.000199 U	<0.000199 U	<0.000202 U	<0.0002 U	<0.000199 U	<0.0002 U	<0.000199 U	<0.000199 U	<0.000199 U	<0.0002 U	<0.0002 U	<0.000199 U	<0.000199 U
Perfluoropentanoic Acid (PFPeA)	2706-90-3	NS	NS	NS	mg/kg	<0.0004 U	<0.0004 U	<0.000398 U	<0.000399 U	<0.000403 U	<0.0004 U	<0.000398 U	<0.0004 U	<0.000399 U	<0.000398 U	<0.000398 U	<0.0004 U	<0.000399 U	<0.000399 U	<0.000399 U
Perfluorotetradecanoic Acid (PFTeDA)	376-06-7	NS	NS	NS	mg/kg	<0.0002 U	<0.0002 U	<0.000199 U	<0.000199 U	<0.000202 U	<0.0002 U	<0.000199 U	<0.0002 U	<0.000199 U	<0.000199 U	<0.000199 U	<0.0002 U	<0.0002 UJ	<0.000199 U	<0.000199 U
Perfluorotridecanoic Acid (PFTrDA)	72629-94-8	NS	NS	NS	mg/kg	<0.0002 U	<0.0002 U	<0.000199 U	<0.000199 U	<0.000202 U	<0.0002 U	<0.000199 U	<0.0002 U	<0.000199 U	<0.000199 U	<0.000199 U	<0.0002 U	<0.0002 U	<0.000199 U	<0.000199 U
Perfluoroundecanoic Acid (PFUnA)	2058-94-8	NS	NS	NS	mg/kg	<0.0002 U	<0.0002 U	<0.000199 U	<0.000199 U	<0.000202 U	<0.0002 U	<0.000199 U	<0.0002 U	<0.000199 U	<0.000199 U	<0.000199 U	<0.0002 U	<0.0002 U	<0.000199 U	<0.000199 U
General Chemistry																				
Total Solids	TSOLID	NS	NS	NS	Percent	86.3	87.8	89	92.2	90.2	91.4	92.1	94.8	96.8	94	92.8	91.1	90.6	89.9	92.4

Table 1A
Remedial Action Work Plan
Soil Sample Analytical Results

172 Montrose Avenue
Brooklyn, New York
NYSDEC BCP Site No.: C224417
Langan Project No.: 170824801

Analyte	CAS Number	NYSDEC Part 375 Unrestricted Use SCOs	NYSDEC Part 375 Protection of Groundwater SCOs	NYSDEC Part 375 Restricted-Residential SCOs	Location	RISB14	RISB15	RISB15	RISB15	RISB16	RISB16	RISB16	RISB17	RISB17	RISB17	RISB17	RISB18	RISB18	RISB18	RISB19	RISB19
					Sample Name	RISB14_12-14	RISB15_0-2	RISB15_9-11	RISB15_11-13	RISB16_0-2	RISB16_9-11	RISB16_11-13	RISB17_0-2	RISB17_9-11	RISB17_11-13	RISB17_29-31	RISB18_0-2	RISB18_9-11	RISB18_24-26	RISB19_0-2	RISB19_2-4
					Sample Date	08/15/2025	08/13/2025	08/15/2025	08/15/2025	08/13/2025	08/15/2025	08/15/2025	08/22/2025	08/22/2025	08/22/2025	08/22/2025	08/26/2025	08/26/2025	08/26/2025	09/08/2025	09/30/2025
					Sample Depth	12-14	0-2	9-11	11-13	0-2	9-11	11-13	0-2	9-11	11-13	29-31	0-2	9-11	24-26	0-2	2-4
					Unit	Result	Result	Result	Result	Result	Result	Result	Result	Result	Result	Result	Result	Result	Result	Result	Result
Volatile Organic Compounds																					
1,1,1,2-Tetrachloroethane	630-20-6	NS	NS	NS	mg/kg	<0.00053 U	<0.00048 U	<0.0007 U	<0.00048 U	<0.00055 U	<0.00068 U	<0.00049 U	<0.00074 UJ	<0.00065 U	<0.00065 U	<0.00057 U	<0.027 U	<0.12 U	<0.0006 U	<0.00053 U	<0.00055 U
1,1,1-Trichloroethane	71-55-6	0.68	*	100	mg/kg	<0.00053 U	<0.00048 U	<0.0007 U	<0.00048 U	<0.00055 U	<0.00068 U	<0.00049 U	<0.00074 UJ	<0.00065 U	<0.00065 U	<0.00057 U	<0.027 U	<0.12 U	<0.0006 U	<0.00053 U	<0.00055 U
1,1,2,2-Tetrachloroethane	79-34-5	NS	NS	NS	mg/kg	<0.00053 U	<0.00048 U	<0.0007 U	<0.00048 U	<0.00055 U	<0.00068 U	<0.00049 U	<0.00074 UJ	<0.00065 U	<0.00065 U	<0.00057 U	<0.027 U	<0.12 U	<0.0006 U	<0.00053 U	<0.00055 U
1,1,2-Trichloroethane	79-00-5	NS	NS	NS	mg/kg	<0.001 U	<0.00096 U	<0.0014 U	<0.00095 U	<0.0011 U	<0.0014 U	<0.00098 U	<0.0015 UJ	<0.0013 U	<0.0013 U	<0.0011 U	<0.054 U	<0.23 U	<0.0012 U	<0.0011 U	<0.0011 U
1,1-Dichloroethane	75-34-3	0.27	*	47	mg/kg	<0.001 U	<0.00096 U	<0.0014 U	<0.00095 U	<0.0011 U	<0.0014 U	<0.00098 U	<0.0015 UJ	<0.0013 U	<0.0013 U	<0.0011 U	<0.054 U	<0.23 U	<0.0012 U	<0.0011 U	<0.0011 U
1,1-Dichloroethene	75-35-4	0.24	*	0.98	mg/kg	<0.001 U	<0.00096 U	<0.0014 U	<0.00095 U	<0.0011 U	<0.0014 U	<0.00098 U	<0.0015 UJ	<0.0013 U	<0.0013 U	<0.0011 U	<0.054 U	<0.23 U	<0.0012 U	<0.0011 U	<0.0011 U
1,1-Dichloropropene	563-58-6	NS	NS	NS	mg/kg	<0.00053 U	<0.00048 U	<0.0007 U	<0.00048 U	<0.00055 U	<0.00068 U	<0.00049 U	<0.00074 UJ	<0.00065 U	<0.00065 U	<0.00057 U	<0.027 U	<0.12 U	<0.0006 U	<0.00053 U	<0.00055 U
1,2,3-Trichlorobenzene	87-61-6	NS	NS	NS	mg/kg	<0.0021 U	<0.0019 U	<0.0028 U	<0.0019 U	<0.0022 U	<0.0027 U	<0.002 U	<0.003 UJ	<0.0026 U	<0.0026 U	<0.0023 U	<0.11 U	<0.46 U	<0.0024 U	<0.0021 U	<0.0022 U
1,2,3-Trichloropropane	96-18-4	NS	NS	NS	mg/kg	<0.0021 U	<0.0019 U	<0.0028 U	<0.0019 U	<0.0022 U	<0.0027 U	<0.002 U	<0.003 UJ	<0.0026 U	<0.0026 U	<0.0023 U	<0.11 U	<0.46 U	<0.0024 U	<0.0021 U	<0.0022 U
1,2,4,5-Tetramethylbenzene	95-93-2	NS	NS	NS	mg/kg	0.00061 J	<0.0019 U	<0.0028 U	<0.0019 U	0.00054 J	<0.0027 U	<0.002 U	<0.003 UJ	<0.0026 U	<0.0026 U	<0.0023 U	14	19	<0.0024 U	<0.0021 U	<0.0022 U
1,2,4-Trichlorobenzene	120-82-1	NS	NS	NS	mg/kg	<0.0021 U	<0.0019 U	<0.0028 U	<0.0019 U	<0.0022 U	<0.0027 U	<0.002 U	<0.003 UJ	<0.0026 U	<0.0026 U	<0.0023 U	<0.11 U	<0.46 U	<0.0024 U	<0.0021 U	<0.0022 U
1,2,4-Trimethylbenzene	95-63-6	**5.9**	5.9	100	mg/kg	0.00036 J	<0.0019 U	<0.0028 U	<0.0019 U	0.0011 J	<0.0027 U	<0.002 U	<0.003 UJ	<0.0026 U	<0.0026 U	<0.0023 U	**53**	**93**	<0.0024 U	<0.0021 U	<0.0022 U
1,2-Dibromo-3-Chloropropane	96-12-8	NS	NS	NS	mg/kg	<0.0032 U	<0.0029 U	<0.0042 U	<0.0028 U	<0.0033 U	<0.0041 U	<0.003 U	<0.0044 UJ	<0.0039 U	<0.0039 U	<0.0034 U	<0.16 U	<0.7 U	<0.0036 U	<0.0032 U	<0.0033 U
1,2-Dibromoethane (Ethylene Dibromide)	106-93-4	NS	NS	NS	mg/kg	<0.001 U	<0.00096 U	<0.0014 U	<0.00095 U	<0.0011 U	<0.0014 U	<0.00098 U	<0.0015 UJ	<0.0013 U	<0.0013 U	<0.0011 U	<0.054 U	<0.23 U	<0.0012 U	<0.0011 U	<0.0011 U
1,2-Dichlorobenzene	95-50-1	1.1	1.1	100	mg/kg	<0.0021 U	<0.0019 U	<0.0028 U	<0.0019 U	<0.0022 U	<0.0027 U	<0.002 U	<0.003 UJ	<0.0026 U	<0.0026 U	<0.0023 U	<0.11 U	<0.46 U	<0.0024 U	<0.0021 U	<0.0022 U
1,2-Dichloroethane	107-06-2	0.02	*	5.8	mg/kg	<0.001 U	<0.00096 U	<0.0014 U	<0.00095 U	<0.0011 U	<0.0014 U	<0.00098 U	<0.0015 UJ	<0.0013 U	<0.0013 U	<0.0011 U	<0.054 U	<0.23 U	<0.0012 U	<0.0011 U	<0.0011 U
1,2-Dichloropropane	78-87-5	NS	NS	NS	mg/kg	<0.001 U	<0.00096 U	<0.0014 U	<0.00095 U	<0.0011 U	<0.0014 U	<0.00098 U	<0.0015 UJ	<0.0013 U	<0.0013 U	<0.0011 U	<0.054 U	<0.23 U	<0.0012 U	<0.0011 U	<0.0011 U
1,3,5-Trimethylbenzene (Mesitylene)	108-67-8	**3.1**	3.1	100	mg/kg	<0.0021 U	<0.0019 U	<0.0028 U	<0.0019 U	0.00028 J	<0.0027 U	<0.002 U	<0.003 UJ	<0.0026 U	<0.0026 U	<0.0023 U	**15**	**33**	<0.0024 U	<0.0021 U	<0.0022 U
1,3-Dichlorobenzene	541-73-1	2.6	*	38	mg/kg	<0.0021 U	<0.0019 U	<0.0028 U	<0.0019 U	<0.0022 U	<0.0027 U	<0.002 U	<0.003 UJ	<0.0026 U	<0.0026 U	<0.0023 U	<0.11 U	<0.46 U	<0.0024 U	<0.0021 U	<0.0022 U
1,3-Dichloropropane	142-28-9	NS	NS	NS	mg/kg	<0.0021 U	<0.0019 U	<0.0028 U	<0.0019 U	<0.0022 U	<0.0027 U	<0.002 U	<0.003 UJ	<0.0026 U	<0.0026 U	<0.0023 U	<0.11 U	<0.46 U	<0.0024 U	<0.0021 U	<0.0022 U
1,4-Dichlorobenzene	106-46-7	1.8	*	24	mg/kg	<0.0021 U	<0.0019 U	<0.0028 U	<0.0019 U	<0.0022 U	<0.0027 U	<0.002 U	<0.003 UJ	<0.0026 U	<0.0026 U	<0.0023 U	<0.11 U	<0.46 U	<0.0024 U	<0.0021 U	<0.0022 U
1,4-Diethyl Benzene	105-05-5	NS	NS	NS	mg/kg	<0.0021 U	<0.0019 U	<0.0028 U	<0.0019 U	<0.0022 U	<0.0027 U	<0.002 U	<0.003 UJ	<0.0026 U	<0.0026 U	<0.0023 U	60	55	<0.0024 U	<0.0021 U	<0.0022 U
1,4-Dioxane (P-Dioxane)	123-91-1	0.1	*	5.7	mg/kg	<0.085 U	<0.077 U	<0.11 U	<0.076 U	<0.089 U	<0.11 U	<0.079 U	<0.12 UJ	<0.1 U	<0.1 U	<0.092 U	<4.4 U	<19 U	<0.097 U	<0.085 U	<0.088 U
2,2-Dichloropropane	594-20-7	NS	NS	NS	mg/kg	<0.0021 U	<0.0019 U	<0.0028 U	<0.0019 U	<0.0022 U	<0.0027 U	<0.002 U	<0.003 UJ	<0.0026 U	<0.0026 U	<0.0023 U	<0.11 U	<0.46 U	<0.0024 U	<0.0021 U	<0.0022 U
2-Chlorotoluene	95-49-8	NS	NS	NS	mg/kg	<0.0021 U	<0.0019 U	<0.0028 U	<0.0019 U	<0.0022 U	<0.0027 U	<0.002 U	<0.003 UJ	<0.0026 U	<0.0026 U	<0.0023 U	<0.11 U	<0.46 U	<0.0024 U	<0.0021 U	<0.0022 U
2-Hexanone (MBK)	591-78-6	NS	NS	NS	mg/kg	<0.01 U	<0.0096 U	<0.014 U	<0.0095 U	<0.011 U	<0.014 U	<0.0098 U	<0.015 UJ	<0.013 U	<0.013 U	<0.011 U	<0.54 U	<2.3 U	<0.012 U	<0.011 U	<0.011 U
4-Chlorotoluene	106-43-4	NS	NS	NS	mg/kg	<0.0021 U	<0.0019 U	<0.0028 U	<0.0019 U	<0.0022 U	<0.0027 U	<0.002 U	<0.003 UJ	<0.0026 U	<0.0026 U	<0.0023 U	<0.11 U	<0.46 U	<0.0024 U	<0.0021 U	<0.0022 U
4-Ethyltoluene	622-96-8	NS	NS	NS	mg/kg	<0.0021 U	<0.0019 U	<0.0028 U	<0.0019 U	0.00053 J	<0.0027 U	<0.002 U	<0.003 UJ	<0.0026 U	<0.0026 U	<0.0023 U	24	74	<0.0024 U	<0.0021 U	<0.0022 U
Acetone	67-64-1	**0.03**	*	100	mg/kg	<0.01 U	0.0046 J	<0.014 U	<0.0095 U	0.008 J	<0.014 U	<0.0098 U	0.0097 J	<0.013 U	<0.013 U	<0.011 U	<0.54 U	<2.3 U	<0.012 U	<0.011 U	<0.011 U
Acrylonitrile	107-13-1	NS	NS	NS	mg/kg	<0.0042 U	<0.0038 U	<0.0056 U	<0.0038 U	<0.0044 U	<0.0054 U	<0.0039 U	<0.0059 UJ	<0.0052 U	<0.0052 U	<0.0046 U	<0.22 U	<0.93 U	<0.0048 U	<0.0043 U	<0.0044 U
Benzene	71-43-2	**0.06**	0.06	3.7	mg/kg	<0.00053 U	<0.00048 U	<0.0007 U	<0.00048 U	<0.00055 U	<0.00068 U	<0.00049 U	<0.00074 UJ	<0.00065 U	<0.00065 U	<0.00057 U	<0.027 U	<0.12 U	<0.0006 U	<0.00053 U	<0.00055 U
Bromobenzene	108-86-1	NS	NS	NS	mg/kg	<0.0021 U	<0.0019 U	<0.0028 U	<0.0019 U	<0.0022 U	<0.0027 U	<0.002 U	<0.003 UJ	<0.0026 U	<0.0026 U	<0.0023 U	<0.11 U	<0.46 U	<0.0024 U	<0.0021 U	<0.0022 U
Bromochloromethane	74-97-5	NS	NS	NS	mg/kg	<0.0021 U	<0.0019 U	<0.0028 U	<0.0019 U	<0.0022 U	<0.0027 U	<0.002 U	<0.003 UJ	<0.0026 U	<0.0026 U	<0.0023 U	<0.11 U	<0.46 U	<0.0024 U	<0.0021 U	<0.0022 U
Bromodichloromethane	75-27-4	NS	NS	NS	mg/kg	<0.00053 U	<0.00048 U	<0.0007 U	<0.00048 U	<0.00055 U	<0.00068 U	<0.00049 U	<0.00074 UJ	<0.00065 U	<0.00065 U	<0.00057 U	<0.027 U	<0.12 U	<0.0006 U	<0.00053 U	<0.00055 U
Bromoform	75-25-2	NS	NS	NS	mg/kg	<0.0042 U	<0.0038 U	<0.0056 U	<0.0038 U	<0.0044 U	<0.0054 U	<0.0039 U	<0.0059 UJ	<0.0052 U	<0.0052 U	<0.0046 U	<0.22 U	<0.93 U	<0.0048 U	<0.0043 U	<0.0044 U
Bromomethane	74-83-9	NS	NS	NS	mg/kg	<0.0021 U	<0.0019 U	<0.0028 U	<0.0019 U	<0.0022 U	<0.0027 U	<0.002 U	<0.003 UJ	<0.0026 U	<0.0026 U	<0.0023 U	<0.11 U	<0.46 U	<0.0024 U	<0.0021 U	<0.0022 U
Carbon Disulfide	75-15-0	NS	NS	NS	mg/kg	<0.01 U	<0.0096 U	<0.014 U	<0.0095 U	<0.011 U	<0.014 U	<0.0098 U	<0.015 UJ	<0.013 U	<0.013 U	<0.011 U	<0.54 U	<2.3 U	<0.012 U	<0.011 U	<0.011 U
Carbon Tetrachloride	56-23-5	0.76	*	7.1	mg/kg	<0.001 U	<0.00096 U	<0.0014 U	<0.00095 U	<0.0011 U	<0.0014 U	<0.00098 U	<0.0015 UJ	<0.0013 U	<0.0013 U	<0.0011 U	<0.054 U	<0.23 U	<0.0012 U	<0.0011 U	<0.0011 U
Chlorobenzene	108-90-7	4.5	*	100	mg/kg	<0.00053 U	<0.00048 U	<0.0007 U	<0.00048 U	<0.00055 U	<0.00068 U	<0.00049 U	<0.00074 UJ	<0.00065 U	<0.00065 U	<0.00057 U	<0.027 U	<0.12 U	<0.0006 U	<0.00053 U	<0.00055 U
Chloroethane	75-00-3	NS	NS	NS	mg/kg	<0.0021 U	<0.0019 U	<0.0028 U	<0.0019 U	<0.0022 U	<0.0027 U	<0.002 U	<0.003 UJ	<0.0026 U	<0.0026 U	<0.0023 U	<0.11 U	<0.46 U	<0.0024 U	<0.0021 U	<0.0022 U
Chloroform	67-66-3	0.37	0.37	24	mg/kg	<0.0016 U	<0.0014 U	<0.0021 U	<0.0014 U	<0.0017 U	<0.002 U	<0.0015 U	<0.0022 UJ	<0.0019 U	<0.002 U	<0.0017 U	<0.082 U	<0.35 U	<0.0018 U	<0.0016 U	<0.0016 U
Chloromethane	74-87-3	NS	NS	NS	mg/kg	<0.0042 U	<0.0038 U	<0.0056 U	<0.0038 U	<0.0044 U	<0.0054 U	<0.0039 U	<0.0059 UJ	<0.0052 U	<0.0052 U	<0.0046 U	<0.22 U	<0.93 U	<0.0048 U	<0.0043 U	<0.0044 U
Cis-1,2-Dichloroethene	156-59-2	0.19	*	41	mg/kg	<0.001 U	<0.00096 U	<0.0014 U	<0.00095 U	<0.0011 U	<0.0014 U	<0.00098 U	<0.0015 UJ	<0.0013 U	<0.0013 U	<0.0011 U	<0.054 U	<0.23 U	<0.0012 U	<0.0011 U	<0.0011 U
Cis-1,3-Dichloropropene	10061-01-5	NS	NS	NS	mg/kg	<0.00053 U	<0.00048 U	<0.0007 U	<0.00048 U	<0.00055 U	<0.00068 U	<0.00049 U	<0.00074 UJ	<0.00065 U	<0.00065 U	<0.00057 U	<0.027 U	<0.12 U	<0.0006 U	<0.00053 U	<0.00055 U
Cymene	99-87-6	NS	NS	NS	mg/kg	<0.001 U	<0.00096 U	<0.0014 U	<0.00095 U	<0.0011 U	<0.0014 U	<0.00098 U	0.0009 J	<0.0013 U	<0.0013 U	<0.0011 U	0.64	1	<0.0012 U	0.00096 J	<0.0011 U
Dibromochloromethane	124-48-1	NS	NS	NS	mg/kg	<0.001 U	<0.00096 U	<0.0014 U	<0.00095 U	<0.0011 U	<0.0014 U	<0.00098 U	<0.0015 UJ	<0.0013 U	<0.0013 U	<0.0011 U	<0.054 U	<0.23 U	<0.0012 U	<0.0011 U	<0.0011 U
Dibromomethane	74-95-3	NS	NS	NS	mg/kg	<0.0021 U	<0.0019 U	<0.0028 U	<0.0019 U	<0.0022 U	<0.0027 U	<0.002 U	<0.003 UJ	<0.0026 U	<0.0026 U	<0.0023 U	<0.11 U	<0.46 U	<0.0024 U	<0.0021 U	<0.0022 U
Dichlorodifluoromethane	75-71-8	NS	NS	NS	mg/kg	<0.01 U	<0.0096 U	<0.014 U	<0.0095 U	<0.011 U	<0.014 U	<0.0098 U	<0.015 UJ	<0.013 U	<0.013 U	<0.011 U	<0.54 U	<2.3 U	<0.012 U	<0.011 U	<0.011 U
Diethyl Ether (Ethyl Ether)	60-29-7	NS	NS	NS	mg/kg	<0.0021 U	<0.0019 U	<0.0028 U	<0.0019 U	<0.0022 U	<0.0027 U	<0.002 U	<0.003 UJ	<0.0026 U	<0.0026 U	<0.0023 U	<0.11 U	<0.46 U	<0.0024 U	<0.0021 U	<0.0022 U
Ethylbenzene	100-41-4	**1**	1	76	mg/kg	<0.001 U	<0.00096 U	<0.0014 U	<0.00095 U	<0.0011 U	<0.0014 U	<0.00098 U	<0.0015 UJ	<0.0013 U	<0.0013 U	<0.0011 U	0.053 J	**25**	<0.0012 U	<0.0011 U	<0.0011 U
Hexachlorobutadiene	87-68-3	NS	NS	NS	mg/kg	<0.0042 U	<0.0038 U	<0.0056 U	<0.0038 U	<0.0044 U	<0.0054 U	<0.0039 U	<0.0059 UJ	<0.0052 U	<0.0052 U	<0.0046 U	<0.22 U	<0.93 U	<0.0048 U	<0.0043 U	<0.0044 U
Isopropylbenzene (Cumene)	98-82-8	NS	NS	NS	mg/kg	<0.001 U	<0.00096 U	<0.0014 U	<0.00095 U	<0.0011 U	<0.0014 U	<0.00098 U	<0.0015 UJ	<0.0013 U	<0.0013 U	<0.0011 U	0.34	3.7	<0.0012 U	<0.0011 U	<0.0011 U
M,P-Xylene	179601-23-1	NS	NS	NS	mg/kg	<0.0021 U	<0.0019 U	<0.0028 U	<0.0019 U	<0.0022 U	<0.0027 U	<0.002 U	<0.003 UJ	<0.0026 U	<0.0026 U	<0.0023 U	2.1	100	<0.0024 U	<0.0021 U	<0.0022 U
Methyl Ethyl Ketone (2-Butanone)	78-93-3	0.1	*	100	mg/kg	<0.01 U	<0.0096 U	<0.014 U	<0.0095 U	<0.011 U	<0.014 U	<0.0098 U	<0.015 UJ	<0.013 U	<0.013 U	<0.011 U	<0.54 U	<2.3 U	<0.012 U	<0.011 U	<0.011 U
Methyl Isobutyl Ketone (4-Methyl-2-Pentanone)	108-10-1	NS	NS	NS	mg/kg	<0.01 U	<0.0096 U	<0.014 U	<0.0095 U	<0.011 U	<0.014 U	<0.0098 U	<0.015 UJ	<0.013 U	<0.013 U	<0.011 U	<0.54 U	<2.3 U	<0.012 U	<0.011 U	<0.011 U
Methylene Chloride	75-09-2	0.05	*	81	mg/kg	<0.0053 U	<0.0048 U	<0.007 U	<0.0048 U	<0.0055 U	<0.0068 U	<0.0049 U	<0.0074 UJ	<0.0065 U	<0.0065 U	<0.0057 U	<0.27 U	<1.2 U	<0.006 U	<0.0053 U	<0.0055 U
Naphthalene	91-20-3	**12**	12	100	mg/kg	0.001 J	<0.0038 U	0.0015 J	<0.0038 U	0.0068	<0.0054 U	<0.0039 U	0.0019 J	<0.0052 U	<0.0052 U	0.0024 J	2.7	12	<0.0048 U	<0.0043 U	<0.0044 U
n-Butylbenzene	104-51-8	**18**	18	100	mg/kg	<0.001 U	<0.00096 U	<0.0014 U	<0.00095 U	<0.0011 U	<0.0014 U	<0.00098 U	<0.0015 UJ	<0.0013 U	<0.0013 U	<0.0011 U	8.2	5.2	<0.0012 U	<0.0011 U	<0.0011 U
n-Propylbenzene	103-65-1	**5**	5	100	mg/kg	<0.001 U	<0.00096 U	<0.0014 U	<0.00095 U	<0.0011 U	<0.0014 U	<0.00098 U	<0.0015 UJ	<0.0013 U	<0.0013 U	<0.0011 U	1.9	**15**	<0.0012 U	<0.0011 U	<0.0011 U
o-Xylene (1,2-Dimethylbenzene)	95-47-6	NS	NS	NS	mg/kg	0.00076 J	0.0007 J	0.001 J	<0.00095 U	0.0009 J	<0.0014 U	<0.00098 U	<0.0015 UJ	<0.0013 U	<0.0013 U	<0.0011 U	2.6	42	<0.0012 U	<0.0011 U	<0.0011 U
Sec-Butylbenzene	135-98-8	25	25	100	mg/kg	<0.001 U	<0.00096 U	<0.0014 U	<0.00095 U	<0.0011 U	<0.0014 U	<0.00098 U	<0.0015 UJ	<0.0013 U	<0.0013 U	<0.0011 U	0.96	<0.23 U	<0.0012 U	<0.0011 U	<0.0011 U
Styrene	100-42-5	NS	NS	NS	mg/kg	<0.001 U	<0.00096 U	<0.0014 U	<0.00095 U	<0.0011 U	<0.0014 U	<0.00098 U	<0.0015 UJ	<0.0013 U	<0.0013 U	<0.0011 U	<0.054 U	<0.23 U	<0.0012 U	<0.0011 U	<0.0011 U
T-Butylbenzene	98-06-6	11	*	100	mg/kg	<0.0021 U	<0.0019 U	<0.0028 U	<0.0019 U	<0.0022 U	<0.0027 U	<0.002 U	<0.003 UJ	<0.0026 U	<0.0026 U	<0.0023 U	<0.11 U	<0.46 U	<0.0024 U	<0.0021 U	<0.0022 U
Tert-Butyl Methyl Ether (MTBE)	1634-04-4	0.1	*	100	mg/kg	<0.0021 U	<0.0019 U	<0.0028 U	<0.0019 U	<0.0022 U	<0.0027 U	<0.002 U	<0.003 UJ	<0.0026 U	<0.0026 U	<0.0023 U	<0.11 U	<0.46 U	<0.0024 U	<0.0021 U	<0.0022 U
Tetrachloroethene (PCE)	127-18-4	1.3	1.3	18	mg/kg	<0.00053 U	0.00034 J	<0.0007 U	<0.00048 U	0.00035 J	<0.00068 U	<0.00049 U	0.00039 J	<0.00065 U	<0.00065 U	<0.00057 U	<0.027 U	<0.12 U	<0.0006 U	<0.00053 U	<0.00055 U
Toluene	108-88-3	**0.7**	*	100	mg/kg	<0.001 U	<0.00096 U	<0.0014 U	<0.00095 U	<0.0011 U	<0.0014 U	<0.00098 U	<0.0015 UJ	<0.0013 U	<0.0013 U	<0.0011 U	<0.054 U	**23**	<0.0012 U	<0.0011 U	<0.0011 U
Total 1,2-Dichloroethene (Cis and Trans)	540-59-0	NS	NS	NS	mg/kg	<0.001 U	<0.00096 U	<0.0014 U	<0.00095 U	<0.0011 U	<0.0014 U	<0.00098 U	<0.0015 UJ	<0.0013 U	<0.0013 U	<0.0011 U	<0.054 U	<0.23 U	<0.0012 U	<0.0011 U	<0.0011 U
Total Xylenes	1330-20-7	**0.26**	1.2	100	mg/kg	0.00076 J	0.0007 J	0.001 J	<0.00095 U	0.0009 J	<0.0014 U	<0.00098 U	<0.0015 UJ	<0.0013 U	<0.0013 U	<0.0011 U	**4.7**	**140**	<0.0012 U	<0.0011 U	<0.0011 U
Total, 1,3-Dichloropropene (Cis And Trans)	542-75-6	NS	NS	NS	mg/kg	<0.00053 U	<0.00048 U	<0.0007 U	<0.00048 U	<0.00055 U	<0.00068 U	<0.00049 U	<0.00074 UJ	<0.00065 U	<0.00065 U	<0.00057 U	<0.027 U	<0.12 U	<0.0006 U	<0.00053 U	<0.00055 U
Trans-1,2-Dichloroethene	156-60-5	0.19	*	100	mg/kg	<0.0016 U	<0.0014 U	<0.0021 U	<0.0014 U	<0.0017 U	<0.002 U	<0.0015 U	<0.0022 UJ	<0.0019 U	<0.002 U	<0.0017 U	<0.082 U	<0.35 U	<0.0018 U	<0.0016 U	<0.0016 U
Trans-1,3-Dichloropropene	10061-02-6	NS	NS	NS	mg/kg	<0.001 U	<0.00096 U	<0.0014 U	<0.00095 U	<0.0011 U	<0.0014 U	<0.00098 U	<0.0015 UJ	<0.0013 U	<0.0013 U	<0.0011 U	<0.054 U	<0.23 U	<0.0012 U	<0.0011 U	<0.0011 U
Trans-1,4-Dichloro-2-Butene	110-57-6	NS	NS	NS	mg/kg	<0.0053 U	<0.0048 U	<0.007 U	<0.0048 U	<0.0055 U	<0.0068 U	<0.0049 U	<0.0074 UJ	<0.0065 U	<0.0065 U	<0.0057 U	<0.27 U	<1.2 U	<0.006 U	<0.0053 U	<0.0055 U
Trichloroethene (TCE)	79-01-6	0.47	0.47	6.4	mg/kg	<0.00053 U	<0.00048 U	<0.0007 U	<0.00048 U	<0.00055 U	<0.00068 U	<0.00049 U	<0.00074 UJ	<0.00065 U	<0.00065 U	<0.00057 U	<0.027 U	<0.12 U	<0.0006 U	<0.00053 U	<0.00055 U
Trichlorofluoromethane	75-69-4	NS	NS	NS	mg/kg	<0.0042 U	<0.0038 U	<0.0056 U	<0.0038 U	<0.0044 U	<0.0054 U	<0.0039 U	<0.0059 UJ	<0.0052 U	<0.0052 U	<0.0046 U	<0.22 U	<0.93 U	<0.0048 U	<0.0043 U	<0.0044 U
Vinyl Acetate	108-05-4	NS	NS	NS	mg/kg	<0.01 U	<0.0096 U	<0.014 U	<0.0095 U	<0.011 U	<0.014 U	<0.0098 U	<0.015 UJ	<0.013 U	<0.013 U	<0.011 U	<0.54 U	<2.3 U	<0.012 U	<0.011 U	<0.011 U
Vinyl Chloride	75-01-4	0.03	*	0.48	mg/kg	<0.001 U	<0.00096 U	<0.0014 U	<0.00095 U	<0.0011 U	<0.0014 U	<0.00098 U	<0.0015 UJ	<0.0013 U	<0.0013 U	<0.0011 U	<0.054 U	<0.23 U	<0.0012 U	<0.0011 U	<0.0011 U

Table 1A
Remedial Action Work Plan
Soil Sample Analytical Results

172 Montrose Avenue
Brooklyn, New York
NYSDEC BCP Site No.: C224417
Langan Project No.: 170824801

Analyte	CAS Number	NYSDEC Part 375 Unrestricted Use SCOs	NYSDEC Part 375 Protection of Groundwater SCOs	NYSDEC Part 375 Restricted-Residential SCOs	Location	RISB14	RISB15	RISB15	RISB15	RISB16	RISB16	RISB16	RISB17	RISB17	RISB17	RISB17	RISB18	RISB18	RISB18	RISB19	RISB19
					Sample Name	RISB14_12-14	RISB15_0-2	RISB15_9-11	RISB15_11-13	RISB16_0-2	RISB16_9-11	RISB16_11-13	RISB17_0-2	RISB17_9-11	RISB17_11-13	RISB17_29-31	RISB18_0-2	RISB18_9-11	RISB18_24-26	RISB19_0-2	RISB19_2-4
					Sample Date	08/15/2025	08/13/2025	08/15/2025	08/15/2025	08/13/2025	08/15/2025	08/15/2025	08/22/2025	08/22/2025	08/22/2025	08/22/2025	08/26/2025	08/26/2025	08/26/2025	09/08/2025	09/30/2025
					Sample Depth	12-14	0-2	9-11	11-13	0-2	9-11	11-13	0-2	9-11	11-13	29-31	0-2	9-11	24-26	0-2	2-4
					Unit	Result	Result	Result	Result	Result	Result	Result	Result	Result	Result	Result	Result	Result	Result	Result	Result
Semi-Volatile Organic Compounds																					
1,2,4,5-Tetrachlorobenzene	95-94-3	NS	NS	NS	mg/kg	<0.18 U	<0.18 U	<0.18 U	<0.18 U	<0.18 U	<0.18 U	<0.18 U	<0.18 U	<0.18 U	<0.18 U	NA	<0.18 U	<0.18 U	<0.17 U	<0.17 U	<0.17 U
1,2,4-Trichlorobenzene	120-82-1	NS	NS	NS	mg/kg	<0.18 U	<0.18 U	<0.18 U	<0.18 U	<0.18 U	<0.18 U	<0.18 U	<0.18 U	<0.18 U	<0.18 U	NA	<0.18 U	<0.18 U	<0.17 U	<0.17 U	<0.17 U
1,2-Dichlorobenzene	95-50-1	1.1	1.1	100	mg/kg	<0.18 U	<0.18 U	<0.18 U	<0.18 U	<0.18 U	<0.18 U	<0.18 U	<0.18 U	<0.18 U	<0.18 U	NA	<0.18 U	<0.18 U	<0.17 U	<0.17 U	<0.17 U
1,3-Dichlorobenzene	541-73-1	2.6	*	38	mg/kg	<0.18 U	<0.18 U	<0.18 U	<0.18 U	<0.18 U	<0.18 U	<0.18 U	<0.18 U	<0.18 U	<0.18 U	NA	<0.18 U	<0.18 U	<0.17 U	<0.17 U	<0.17 U
1,4-Dichlorobenzene	106-46-7	1.8	*	24	mg/kg	<0.18 U	<0.18 U	<0.18 U	<0.18 U	<0.18 U	<0.18 U	<0.18 U	<0.18 U	<0.18 U	<0.18 U	NA	<0.18 U	<0.18 U	<0.17 U	<0.17 U	<0.17 U
1,4-Dioxane (P-Dioxane)	123-91-1	0.1	*	5.7	mg/kg	<0.028 U	<0.027 U	<0.026 U	<0.027 U	<0.028 U	<0.026 U	<0.027 U	<0.027 UJ	<0.027 UJ	<0.027 UJ	NA	<0.026 U	<0.027 U	<0.025 U	<0.026 U	<0.025 U
2,4,5-Trichlorophenol	95-95-4	NS	NS	NS	mg/kg	<0.18 U	<0.18 U	<0.18 U	<0.18 U	<0.18 U	<0.18 U	<0.18 U	<0.18 U	<0.18 U	<0.18 U	NA	<0.18 U	<0.18 U	<0.17 U	<0.17 U	<0.17 U
2,4,6-Trichlorophenol	88-06-2	NS	NS	NS	mg/kg	<0.11 U	<0.11 U	<0.1 U	<0.11 U	<0.11 U	<0.11 U	<0.11 U	<0.11 U	<0.11 U	<0.11 U	NA	<0.1 U	<0.11 U	<0.1 U	<0.1 U	<0.1 U
2,4-Dichlorophenol	120-83-2	NS	NS	NS	mg/kg	<0.16 U	<0.16 U	<0.16 U	<0.16 U	<0.17 U	<0.16 U	<0.16 U	<0.16 U	<0.16 U	<0.16 U	NA	<0.16 U	<0.16 U	<0.15 U	<0.15 U	<0.15 U
2,4-Dimethylphenol	105-67-9	NS	NS	NS	mg/kg	<0.18 U	<0.18 U	<0.18 U	<0.18 U	<0.18 U	<0.18 U	<0.18 U	<0.18 U	<0.18 U	<0.18 U	NA	<0.18 U	<0.18 U	<0.17 U	<0.17 U	<0.17 U
2,4-Dinitrophenol	51-28-5	NS	NS	NS	mg/kg	<0.88 U	<0.87 U	<0.85 U	<0.87 U	<0.89 U	<0.85 U	<0.87 U	<0.88 U	<0.86 U	<0.85 U	NA	<0.84 U	<0.87 U	<0.81 U	<0.82 U	<0.8 U
2,4-Dinitrotoluene	121-14-2	NS	NS	NS	mg/kg	<0.18 U	<0.18 U	<0.18 U	<0.18 U	<0.18 U	<0.18 U	<0.18 U	<0.18 U	<0.18 U	<0.18 U	NA	<0.18 U	<0.18 U	<0.17 U	<0.17 U	<0.17 U
2,6-Dinitrotoluene	606-20-2	NS	NS	NS	mg/kg	<0.18 U	<0.18 U	<0.18 U	<0.18 U	<0.18 U	<0.18 U	<0.18 U	<0.18 U	<0.18 U	<0.18 U	NA	<0.18 U	<0.18 U	<0.17 U	<0.17 U	<0.17 U
2-Chloronaphthalene	91-58-7	NS	NS	NS	mg/kg	<0.18 U	<0.18 U	<0.18 U	<0.18 U	<0.18 U	<0.18 U	<0.18 U	<0.18 U	<0.18 U	<0.18 U	NA	<0.18 U	<0.18 U	<0.17 U	<0.17 U	<0.17 U
2-Chlorophenol	95-57-8	NS	NS	NS	mg/kg	<0.18 U	<0.18 U	<0.18 U	<0.18 U	<0.18 U	<0.18 U	<0.18 U	<0.18 U	<0.18 U	<0.18 U	NA	<0.18 U	<0.18 U	<0.17 U	<0.17 U	<0.17 U
2-Methylnaphthalene	91-57-6	NS	NS	NS	mg/kg	<0.22 U	0.82	<0.21 U	<0.22 U	0.23	<0.21 U	<0.22 U	0.085 J	<0.22 U	<0.21 U	NA	0.9	17	<0.2 U	<0.21 U	<0.2 U
2-Methylphenol (o-Cresol)	95-48-7	0.33	*	100	mg/kg	<0.18 U	<0.18 U	<0.18 U	<0.18 U	<0.18 U	<0.18 U	<0.18 U	<0.18 U	<0.18 U	<0.18 U	NA	<0.18 U	<0.18 U	<0.17 U	<0.17 U	<0.17 U
2-Nitroaniline	88-74-4	NS	NS	NS	mg/kg	<0.18 U	<0.18 U	<0.18 U	<0.18 U	<0.18 U	<0.18 U	<0.18 U	<0.18 UJ	<0.18 UJ	<0.18 UJ	NA	<0.18 U	<0.18 U	<0.17 U	<0.17 U	<0.17 U
2-Nitrophenol	88-75-5	NS	NS	NS	mg/kg	<0.4 U	<0.39 U	<0.38 U	<0.39 U	<0.4 U	<0.38 U	<0.39 U	<0.4 U	<0.39 U	<0.38 U	NA	<0.38 U	<0.39 U	<0.37 U	<0.37 U	<0.36 U
3 & 4 Methylphenol (m&p Cresol)	65794-96-9	0.33	*	100	mg/kg	<0.26 U	0.033 J	<0.25 U	<0.26 U	0.034 J	<0.25 U	<0.26 U	<0.26 U	<0.26 U	<0.26 U	NA	<0.25 U	<0.26 U	<0.24 U	<0.25 U	<0.24 U
3,3'-Dichlorobenzidine	91-94-1	NS	NS	NS	mg/kg	<0.18 U	<0.18 UJ	<0.18 U	<0.18 U	<0.18 UJ	<0.18 U	<0.18 U	<0.18 UJ	<0.18 UJ	<0.18 UJ	NA	<0.18 U	<0.18 U	<0.17 U	<0.17 U	<0.17 U
3-Nitroaniline	99-09-2	NS	NS	NS	mg/kg	<0.18 U	<0.18 U	<0.18 U	<0.18 U	<0.18 U	<0.18 U	<0.18 U	<0.18 U	<0.18 U	<0.18 U	NA	<0.18 U	<0.18 U	<0.17 U	<0.17 U	<0.17 U
4,6-Dinitro-2-Methylphenol	534-52-1	NS	NS	NS	mg/kg	<0.48 U	<0.47 U	<0.46 U	<0.47 U	<0.48 U	<0.46 U	<0.47 U	<0.48 U	<0.47 U	<0.46 U	NA	<0.46 U	<0.47 U	<0.44 U	<0.45 U	<0.43 U
4-Bromophenyl Phenyl Ether	101-55-3	NS	NS	NS	mg/kg	<0.18 U	<0.18 U	<0.18 U	<0.18 U	<0.18 U	<0.18 U	<0.18 U	<0.18 U	<0.18 U	<0.18 U	NA	<0.18 U	<0.18 U	<0.17 U	<0.17 U	<0.17 U
4-Chloro-3-Methylphenol	59-50-7	NS	NS	NS	mg/kg	<0.18 U	<0.18 U	<0.18 U	<0.18 U	<0.18 U	<0.18 U	<0.18 U	<0.18 U	<0.18 U	<0.18 U	NA	<0.18 U	<0.18 U	<0.17 U	<0.17 U	<0.17 U
4-Chloroaniline	106-47-8	NS	NS	NS	mg/kg	<0.18 U	<0.18 UJ	<0.18 U	<0.18 U	<0.18 UJ	<0.18 U	<0.18 U	<0.18 UJ	<0.18 UJ	<0.18 UJ	NA	<0.18 U	<0.18 U	<0.17 U	<0.17 U	<0.17 U
4-Chlorophenyl Phenyl Ether	7005-72-3	NS	NS	NS	mg/kg	<0.18 U	<0.18 U	<0.18 U	<0.18 U	<0.18 U	<0.18 U	<0.18 U	<0.18 U	<0.18 U	<0.18 U	NA	<0.18 U	<0.18 U	<0.17 U	<0.17 U	<0.17 U
4-Nitroaniline	100-01-6	NS	NS	NS	mg/kg	<0.18 U	<0.18 U	<0.18 U	<0.18 U	<0.18 U	<0.18 U	<0.18 U	<0.18 U	<0.18 U	<0.18 U	NA	<0.18 U	<0.18 U	<0.17 U	<0.17 U	<0.17 U
4-Nitrophenol	100-02-7	NS	NS	NS	mg/kg	<0.26 U	<0.25 U	<0.25 U	<0.25 U	<0.26 U	<0.25 U	<0.25 U	<0.26 U	<0.25 U	<0.25 U	NA	<0.24 U	<0.25 U	<0.24 U	<0.24 U	<0.23 U
Acenaphthene	83-32-9	20	*	100	mg/kg	<0.15 U	1.2	0.02 J	<0.14 U	0.49	<0.14 U	<0.14 U	0.3	<0.14 U	<0.14 U	NA	0.018 J	0.094 J	<0.14 U	<0.14 U	<0.13 U
Acenaphthylene	208-96-8	100	*	100	mg/kg	<0.15 U	0.47	<0.14 U	<0.14 U	0.29	<0.14 U	<0.14 U	0.16	<0.14 U	<0.14 U	NA	<0.14 U	<0.14 U	<0.14 U	<0.14 U	<0.13 U
Acetophenone	98-86-2	NS	NS	NS	mg/kg	<0.18 U	<0.18 U	<0.18 U	<0.18 U	<0.18 U	<0.18 U	<0.18 U	<0.18 U	<0.18 U	<0.18 U	NA	<0.18 U	<0.18 U	<0.17 U	<0.17 U	<0.17 U
Anthracene	120-12-7	100	*	100	mg/kg	<0.11 U	3.8	0.064 J	<0.11 U	1.3	<0.11 U	<0.11 U	1	0.067 J	<0.11 U	NA	<0.1 U	0.09 J	<0.1 U	<0.1 U	<0.1 U
Benzo(a)anthracene	56-55-3	**1**	1	1.4	mg/kg	<0.11 U	**6.9**	0.18	<0.11 U	**3.7**	0.06 J	<0.11 U	**4**	0.22	0.023 J	NA	0.063 J	0.037 J	<0.1 U	<0.1 U	<0.1 U
Benzo(a)pyrene	50-32-8	**1**	*	1	mg/kg	<0.15 U	**5.6**	0.16	<0.14 U	**4.1**	0.054 J	<0.14 U	**3.5 J**	0.18 J	<0.14 UJ	NA	<0.14 U	<0.14 U	<0.14 U	<0.14 U	<0.13 U
Benzo(b)fluoranthene	205-99-2	**1**	*	1.4	mg/kg	<0.11 U	**7.6**	0.21	<0.11 U	**5**	0.068 J	<0.11 U	**5**	0.27	<0.11 U	NA	0.11	<0.11 U	<0.1 U	<0.1 U	<0.1 U
Benzo(g,h,i)Perylene	191-24-2	**0.64**	*	4.9	mg/kg	<0.15 U	**3.6**	0.1 J	<0.14 U	**2.3**	0.036 J	<0.14 U	**2.4**	0.12 J	<0.14 U	NA	0.034 J	<0.14 U	<0.14 U	<0.14 U	<0.13 U
Benzo(k)fluoranthene	207-08-9	**0.8**	*	4.9	mg/kg	<0.11 U	**2.3**	0.075 J	<0.11 U	**1.4**	<0.11 U	<0.11 U	**1.3 J**	0.083 J	<0.11 UJ	NA	<0.1 U	<0.11 U	<0.1 U	<0.1 U	<0.1 U
Benzoic Acid	65-85-0	NS	NS	NS	mg/kg	<0.6 U	<0.59 U	<0.57 U	<0.58 U	<0.6 U	<0.57 U	<0.59 U	<0.59 U	<0.58 U	<0.58 U	NA	<0.57 U	<0.59 U	<0.55 U	<0.56 U	<0.54 U
Benzyl Alcohol	100-51-6	NS	NS	NS	mg/kg	<0.18 U	<0.18 U	<0.18 U	<0.18 U	<0.18 U	<0.18 U	<0.18 U	<0.18 U	<0.18 U	<0.18 U	NA	<0.18 U	<0.18 U	<0.17 U	<0.17 U	<0.17 U
Benzyl Butyl Phthalate	85-68-7	NS	NS	NS	mg/kg	<0.18 U	<0.18 U	<0.18 U	<0.18 U	<0.18 U	<0.18 U	<0.18 U	<0.18 U	<0.18 U	<0.18 U	NA	<0.18 U	<0.18 U	<0.17 U	<0.17 U	<0.17 U
Biphenyl (Diphenyl)	92-52-4	NS	NS	NS	mg/kg	<0.42 U	0.22 J	<0.4 U	<0.41 U	0.058 J	<0.4 U	<0.41 U	0.025 J	<0.41 U	<0.41 U	NA	<0.4 U	0.18 J	<0.39 U	<0.39 U	<0.38 U
Bis(2-chloroethoxy) methane	111-91-1	NS	NS	NS	mg/kg	<0.2 U	<0.2 U	<0.19 U	<0.2 U	<0.2 U	<0.19 U	<0.2 U	<0.2 U	<0.19 U	<0.19 U	NA	<0.19 U	<0.2 U	<0.18 U	<0.18 U	<0.18 U
Bis(2-chloroethyl) ether (2-chloroethyl ether)	111-44-4	NS	NS	NS	mg/kg	<0.16 U	<0.16 U	<0.16 U	<0.16 U	<0.17 U	<0.16 U	<0.16 U	<0.16 U	<0.16 U	<0.16 U	NA	<0.16 U	<0.16 U	<0.15 U	<0.15 U	<0.15 U
Bis(2-chloroisopropyl) ether	108-60-1	NS	NS	NS	mg/kg	<0.22 U	<0.22 U	<0.21 U	<0.22 U	<0.22 U	<0.21 U	<0.22 U	<0.22 U	<0.22 U	<0.21 U	NA	<0.21 U	<0.22 U	<0.2 U	<0.21 U	<0.2 U
Bis(2-ethylhexyl) phthalate	117-81-7	NS	NS	NS	mg/kg	<0.18 U	<0.18 U	<0.18 U	<0.18 U	0.17 J	<0.18 U	<0.18 U	<0.18 U	<0.18 U	<0.18 U	NA	<0.18 U	<0.18 U	<0.17 U	<0.17 U	<0.17 U
Carbazole	86-74-8	NS	NS	NS	mg/kg	<0.18 U	1.4	0.024 J	<0.18 U	0.57	<0.18 U	<0.18 U	0.5 J	0.038 J	<0.18 UJ	NA	<0.18 U	<0.18 U	<0.17 U	<0.17 U	<0.17 U
Chrysene	218-01-9	**1**	1	4.9	mg/kg	<0.11 U	**6.6**	0.18	<0.11 U	**3.5**	0.06 J	<0.11 U	**3.8**	0.22	0.019 J	NA	0.066 J	0.022 J	<0.1 U	<0.1 U	<0.1 U
Dibenz(a,h)anthracene	53-70-3	**0.33**	*	0.33	mg/kg	<0.11 U	**1.1**	0.027 J	<0.11 U	**0.58**	<0.11 U	<0.11 U	**0.54**	0.026 J	<0.11 U	NA	<0.1 U	<0.11 U	<0.1 U	<0.1 U	<0.1 U
Dibenzofuran	132-64-9	**2.1**	*	18	mg/kg	<0.18 U	1.1	<0.18 U	<0.18 U	0.34	<0.18 U	<0.18 U	0.2	<0.18 U	<0.18 U	NA	0.018 J	<0.18 U	<0.17 U	<0.17 U	<0.17 U
Dibutyl phthalate	84-74-2	NS	NS	NS	mg/kg	<0.18 U	<0.18 U	<0.18 U	<0.18 U	0.047 J	<0.18 U	<0.18 U	<0.18 U	<0.18 U	<0.18 U	NA	<0.18 U	<0.18 U	<0.17 U	<0.17 U	<0.17 U
Diethyl phthalate	84-66-2	NS	NS	NS	mg/kg	<0.18 U	<0.18 U	<0.18 U	<0.18 U	<0.18 U	<0.18 U	<0.18 U	<0.18 U	<0.18 U	<0.18 U	NA	<0.18 U	<0.18 U	<0.17 U	<0.17 U	<0.17 U
Dimethyl phthalate	131-11-3	NS	NS	NS	mg/kg	<0.18 U	<0.18 U	<0.18 U	<0.18 U	<0.18 U	<0.18 U	<0.18 U	<0.18 U	<0.18 U	<0.18 U	NA	<0.18 U	<0.18 U	<0.17 U	<0.17 U	<0.17 U
Dioctyl phthalate	117-84-0	NS	NS	NS	mg/kg	<0.18 U	<0.18 U	<0.18 U	<0.18 U	<0.18 U	<0.18 U	<0.18 U	<0.18 U	<0.18 U	<0.18 U	NA	<0.18 U	<0.18 U	<0.17 U	<0.17 U	<0.17 U
Fluoranthene	206-44-0	**85**	*	100	mg/kg	<0.11 U	16	0.4	<0.11 U	7.3	0.12	<0.11 U	6.2	0.51	0.042 J	NA	0.13	0.062 J	<0.1 U	<0.1 U	<0.1 U
Fluorene	86-73-7	30	*	100	mg/kg	<0.18 U	1.7	0.021 J	<0.18 U	0.39	<0.18 U	<0.18 U	0.27	<0.18 U	<0.18 U	NA	0.04 J	0.12 J	<0.17 U	<0.17 U	<0.17 U
Hexachlorobenzene	118-74-1	0.33	*	0.33	mg/kg	<0.11 U	<0.11 U	<0.1 U	<0.11 U	<0.11 U	<0.11 U	<0.11 U	<0.11 U	<0.11 U	<0.11 U	NA	<0.1 U	<0.11 U	<0.1 U	<0.1 U	<0.1 U
Hexachlorobutadiene	87-68-3	NS	NS	NS	mg/kg	<0.18 U	<0.18 U	<0.18 U	<0.18 U	<0.18 U	<0.18 U	<0.18 U	<0.18 U	<0.18 U	<0.18 U	NA	<0.18 U	<0.18 U	<0.17 U	<0.17 U	<0.17 U
Hexachlorocyclopentadiene	77-47-4	NS	NS	NS	mg/kg	<0.53 U	<0.52 U	<0.5 U	<0.52 U	<0.53 U	<0.51 U	<0.52 U	<0.52 U	<0.51 U	<0.51 U	NA	<0.5 U	<0.52 UJ	<0.48 UJ	<0.49 U	<0.48 U
Hexachloroethane	67-72-1	NS	NS	NS	mg/kg	<0.15 U	<0.14 U	<0.14 U	<0.14 U	<0.15 U	<0.14 U	<0.14 U	<0.15 U	<0.14 U	<0.14 U	NA	<0.14 U	<0.14 U	<0.14 U	<0.14 U	<0.13 U
Indeno(1,2,3-cd)pyrene	193-39-5	**0.5**	*	1.4	mg/kg	<0.15 U	**3.1**	0.11 J	<0.14 U	**2**	0.037 J	<0.14 U	**2.4**	0.12 J	<0.14 U	NA	0.034 J	<0.14 U	<0.14 U	<0.14 U	<0.13 U
Isophorone	78-59-1	NS	NS	NS	mg/kg	<0.16 U	<0.16 U	<0.16 U	<0.16 U	<0.17 U	<0.16 U	<0.16 U	<0.16 U	<0.16 U	<0.16 U	NA	<0.16 U	<0.16 U	<0.15 U	<0.15 U	<0.15 U
Naphthalene	91-20-3	**12**	12	100	mg/kg	<0.18 U	0.66	<0.18 U	<0.18 U	0.42	<0.18 U	<0.18 U	0.17 J	<0.18 U	<0.18 U	NA	0.29	**21**	<0.17 U	<0.17 U	<0.17 U
Nitrobenzene	98-95-3	0.08	NS	1.8	mg/kg	<0.16 U	<0.16 U	<0.16 U	<0.16 U	<0.17 U	<0.16 U	<0.16 U	<0.16 U	<0.16 U	<0.16 U	NA	<0.16 U	<0.16 U	<0.15 U	<0.15 U	<0.15 U
n-Nitrosodi-N-Propylamine	621-64-7	NS	NS	NS	mg/kg	<0.18 U	<0.18 U	<0.18 U	<0.18 U	<0.18 U	<0.18 U	<0.18 U	<0.18 U	<0.18 U	<0.18 U	NA	<0.18 U	<0.18 U	<0.17 U	<0.17 U	<0.17 U
n-Nitrosodiphenylamine	86-30-6	NS	NS	NS	mg/kg	<0.15 U	<0.14 U	<0.14 U	<0.14 U	<0.15 U	<0.14 U	<0.14 U	<0.15 U	<0.14 U	<0.14 U	NA	<0.14 U	<0.14 U	<0.14 U	<0.14 U	<0.13 U
Pentachlorophenol	87-86-5	0.8	*	1.3	mg/kg	<0.15 U	<0.14 U	<0.14 U	<0.14 U	<0.15 U	<0.14 U	<0.14 U	<0.15 U	<0.14 U	<0.14 U	NA	<0.14 U	<0.14 U	<0.14 U	<0.14 U	<0.13 U
Phenanthrene	85-01-8	**1.1**	*	4.9	mg/kg	<0.11 U	**18**	0.3	<0.11 U	**5.9**	0.066 J	<0.11 U	**4.3**	0.32	0.023 J	NA	0.18	0.26	<0.1 U	<0.1 U	<0.1 U
Phenol	108-95-2	0.33	*	100	mg/kg	<0.18 U	<0.18 U	<0.18 U	<0.18 U	0.063 J	<0.18 U	<0.18 U	<0.18 U	<0.18 U	<0.18 U	NA	<0.18 U	<0.18 U	<0.17 U	<0.17 U	<0.17 U
Pyrene	129-00-0	**64**	*	100	mg/kg	<0.11 U	13	0.34	<0.11 U	6.7	0.11	<0.11 U	5.6	0.41	0.034 J	NA	0.21	0.086 J	<0.1 U	<0.1 U	<0.1 U

Table 1A
Remedial Action Work Plan
Soil Sample Analytical Results

172 Montrose Avenue
Brooklyn, New York
NYSDEC BCP Site No.: C224417
Langan Project No.: 170824801

Analyte	CAS Number	NYSDEC Part 375 Unrestricted Use SCOs	NYSDEC Part 375 Protection of Groundwater SCOs	NYSDEC Part 375 Restricted-Residential SCOs	Location	RISB14	RISB15	RISB15	RISB15	RISB16	RISB16	RISB16	RISB17	RISB17	RISB17	RISB17	RISB18	RISB18	RISB18	RISB19	RISB19
					Sample Name	RISB14_12-14	RISB15_0-2	RISB15_9-11	RISB15_11-13	RISB16_0-2	RISB16_9-11	RISB16_11-13	RISB17_0-2	RISB17_9-11	RISB17_11-13	RISB17_29-31	RISB18_0-2	RISB18_9-11	RISB18_24-26	RISB19_0-2	RISB19_2-4
					Sample Date	08/15/2025	08/13/2025	08/15/2025	08/15/2025	08/13/2025	08/15/2025	08/15/2025	08/22/2025	08/22/2025	08/22/2025	08/22/2025	08/26/2025	08/26/2025	08/26/2025	09/08/2025	09/30/2025
					Sample Depth	12-14	0-2	9-11	11-13	0-2	9-11	11-13	0-2	9-11	11-13	29-31	0-2	9-11	24-26	0-2	2-4
					Unit	Result	Result	Result	Result	Result	Result	Result	Result	Result	Result	Result	Result	Result	Result	Result	Result
Pesticides																					
4,4'-DDD	72-54-8	**0.0033**	*	5	mg/kg	<0.00169 U	0.00142 J	<0.0017 U	<0.00173 U	<0.00173 U	<0.00169 U	<0.00171 U	0.00102 J	<0.00172 U	<0.00166 U	NA	<0.00166 U	<0.00169 U	<0.00155 U	<0.00162 U	<0.00159 U
4,4'-DDE	72-55-9	**0.0033**	*	3.4	mg/kg	<0.00169 U	0.00266	<0.0017 U	<0.00173 U	**0.00493**	<0.00169 U	<0.00171 U	0.00127 J	<0.00172 U	<0.00166 U	NA	<0.00166 U	<0.00169 U	<0.00155 U	<0.00162 U	<0.00159 U
4,4'-DDT	50-29-3	**0.0033**	*	3.8	mg/kg	<0.00169 U	**0.00595**	<0.0017 U	<0.00173 U	**0.0041**	<0.00169 U	<0.00171 U	0.00196	<0.00172 U	<0.00166 U	NA	<0.00166 U	<0.00169 U	<0.00155 U	0.00227	<0.00159 U
Aldrin	309-00-2	0.0048	*	0.044	mg/kg	<0.00169 U	<0.0017 U	<0.0017 U	<0.00173 U	<0.00173 U	<0.00169 U	<0.00171 U	<0.00172 U	<0.00172 U	<0.00166 U	NA	<0.00166 U	<0.00169 U	<0.00155 U	<0.00162 U	<0.00159 U
Alpha BHC (Alpha Hexachlorocyclohexane)	319-84-6	0.02	*	0.18	mg/kg	<0.000705 U	<0.000711 U	<0.000707 U	<0.000721 U	<0.000721 U	<0.000705 U	<0.000714 U	<0.000717 U	<0.000716 U	<0.000694 U	NA	<0.000691 U	<0.000705 U	<0.000648 U	<0.000674 U	<0.000664 U
Alpha Chlordane	5103-71-9	0.014	*	0.65	mg/kg	<0.00211 U	0.00171 J	<0.00212 U	<0.00216 U	0.00302 J	<0.00212 U	<0.00214 U	<0.00215 U	<0.00215 U	<0.00208 U	NA	<0.00207 U	<0.00212 U	<0.00194 U	<0.00202 U	<0.00199 U
Alpha Endosulfan	959-98-8	4.3	*	35	mg/kg	<0.00169 U	<0.0017 U	<0.0017 U	<0.00173 U	<0.00173 U	<0.00169 U	<0.00171 U	<0.00172 U	<0.00172 U	<0.00166 U	NA	<0.00166 U	<0.00169 U	<0.00155 U	<0.00162 U	<0.00159 U
Beta Bhc (Beta Hexachlorocyclohexane)	319-85-7	0.021	*	0.18	mg/kg	<0.00169 U	<0.0017 U	<0.0017 U	<0.00173 U	<0.00173 U	<0.00169 U	<0.00171 U	<0.00172 U	<0.00172 U	<0.00166 U	NA	<0.00166 U	<0.00169 U	<0.00155 U	<0.00162 U	<0.00159 U
Beta Endosulfan	33213-65-9	4.3	*	35	mg/kg	<0.00169 U	<0.0017 U	<0.0017 U	<0.00173 U	<0.00173 U	<0.00169 U	<0.00171 U	<0.00172 U	<0.00172 U	<0.00166 U	NA	<0.00166 U	<0.00169 U	<0.00155 U	<0.00162 U	<0.00159 U
Chlordane (alpha and gamma)	57-74-9	NS	NS	NS	mg/kg	<0.0141 U	<0.0142 U	<0.0141 U	<0.0144 U	0.0521	<0.0141 U	<0.0143 U	<0.0143 U	<0.0143 U	<0.0139 U	NA	<0.0138 U	<0.0141 U	<0.013 U	<0.0135 U	<0.0133 U
Delta Bhc (Delta Hexachlorocyclohexane)	319-86-8	0.04	*	100	mg/kg	<0.00169 U	<0.0017 U	<0.0017 U	<0.00173 U	<0.00173 U	<0.00169 U	<0.00171 U	<0.00172 U	<0.00172 U	<0.00166 U	NA	<0.00166 U	<0.00169 U	<0.00155 U	<0.00162 U	<0.00159 U
Dieldrin	60-57-1	0.005	*	0.075	mg/kg	<0.00106 U	<0.00107 U	<0.00106 U	<0.00108 U	<0.00108 U	<0.00106 U	<0.00107 U	<0.00108 U	<0.00107 U	<0.00104 U	NA	<0.00104 U	<0.00106 U	<0.000972 U	<0.00101 U	<0.000996 U
Endosulfan Sulfate	1031-07-8	4.3	*	35	mg/kg	<0.000705 U	<0.000711 U	<0.000707 U	<0.000721 U	<0.000721 U	<0.000705 U	<0.000714 U	<0.000717 U	<0.000716 U	<0.000694 U	NA	<0.000691 U	<0.000705 U	<0.000648 U	<0.000674 U	<0.000664 U
Endrin	72-20-8	0.014	*	5.3	mg/kg	<0.000705 U	<0.000711 U	<0.000707 U	<0.000721 U	<0.000721 U	<0.000705 U	<0.000714 U	<0.000717 U	<0.000716 U	<0.000694 U	NA	<0.000691 U	<0.000705 U	<0.000648 U	<0.000674 U	<0.000664 U
Endrin Aldehyde	7421-93-4	NS	NS	NS	mg/kg	<0.00211 UJ	<0.00213 U	<0.00212 UJ	<0.00216 UJ	<0.00216 U	<0.00212 UJ	<0.00214 UJ	<0.00215 U	<0.00215 U	<0.00208 U	NA	<0.00207 U	<0.00212 U	<0.00194 U	<0.00202 U	<0.00199 U
Endrin Ketone	53494-70-5	NS	NS	NS	mg/kg	<0.00169 U	<0.0017 U	<0.0017 U	<0.00173 U	<0.00173 U	<0.00169 U	<0.00171 U	<0.00172 U	<0.00172 U	<0.00166 U	NA	<0.00166 U	<0.00169 U	<0.00155 U	<0.00162 U	<0.00159 U
Gamma Bhc (Lindane)	58-89-9	0.025	*	0.21	mg/kg	<0.000705 U	<0.000711 U	<0.000707 U	<0.000721 U	<0.000721 U	<0.000705 U	<0.000714 U	<0.000717 U	<0.000716 U	<0.000694 U	NA	<0.000691 U	<0.000705 U	<0.000648 U	<0.000674 U	<0.000664 U
Gamma Chlordane (Trans)	5103-74-2	NS	NS	NS	mg/kg	<0.00211 U	0.00169 J	<0.00212 U	<0.00216 U	0.00219 J	<0.00212 U	<0.00214 U	<0.00215 U	<0.00215 U	<0.00208 U	NA	<0.00207 U	<0.00212 U	<0.00194 U	<0.00202 U	<0.00199 U
Heptachlor	76-44-8	0.013	*	0.53	mg/kg	<0.000846 U	<0.000853 U	<0.000848 U	<0.000865 U	<0.000865 U	<0.000846 U	<0.000856 U	<0.00086 U	<0.000859 U	<0.000832 U	NA	<0.000829 U	<0.000846 U	<0.000777 U	<0.000809 U	<0.000797 U
Heptachlor Epoxide	1024-57-3	NS	NS	NS	mg/kg	<0.00317 U	<0.0032 U	<0.00318 U	<0.00324 U	0.00154 J	<0.00317 U	<0.00321 U	<0.00323 U	<0.00322 U	<0.00312 U	NA	<0.00311 U	<0.00317 U	<0.00292 U	<0.00303 U	<0.00299 U
Methoxychlor	72-43-5	NS	NS	NS	mg/kg	<0.00317 U	<0.0032 U	<0.00318 U	<0.00324 U	<0.00324 U	<0.00317 U	<0.00321 U	<0.00323 U	<0.00322 U	<0.00312 U	NA	<0.00311 U	<0.00317 U	<0.00292 U	<0.00303 U	<0.00299 U
Toxaphene	8001-35-2	NS	NS	NS	mg/kg	<0.0317 U	<0.032 U	<0.0318 U	<0.0324 U	<0.0324 U	<0.0317 U	<0.0321 U	<0.0323 U	<0.0322 U	<0.0312 U	NA	<0.0311 U	<0.0317 U	<0.0292 U	<0.0303 U	<0.0299 U
Herbicides																					
2,4,5-T (Trichlorophenoxyacetic Acid)	93-76-5	NS	NS	NS	mg/kg	<0.186 U	<0.182 U	<0.18 U	<0.181 U	<0.182 U	<0.181 U	<0.18 U	<0.18 U	<0.185 U	<0.176 U	NA	<0.177 UJ	<0.182 UJ	<0.17 UJ	<0.171 U	<0.167 U
2,4-D (Dichlorophenoxyacetic Acid)	94-75-7	NS	NS	NS	mg/kg	<0.186 U	<0.182 U	<0.18 U	<0.181 U	<0.182 U	<0.181 U	<0.18 U	<0.18 U	<0.185 U	<0.176 U	NA	<0.177 UJ	<0.182 UJ	<0.17 UJ	<0.171 U	<0.167 U
Silvex (2,4,5-Tp)	93-72-1	3.8	*	100	mg/kg	<0.186 U	<0.182 U	<0.18 U	<0.181 U	<0.182 U	<0.181 U	<0.18 U	<0.18 U	<0.185 U	<0.176 U	NA	<0.177 UJ	<0.182 UJ	<0.17 UJ	<0.171 U	<0.167 U
Polychlorinated Biphenyl																					
PCB-1016 (Aroclor 1016)	12674-11-2	NS	NS	NS	mg/kg	<0.0529 U	<0.0522 U	<0.0522 U	<0.0524 U	<0.054 U	<0.053 U	<0.0509 U	<0.0509 U	<0.0541 U	<0.0516 U	NA	<0.0506 U	<0.0512 U	<0.0483 U	<0.0501 U	<0.051 U
PCB-1221 (Aroclor 1221)	11104-28-2	NS	NS	NS	mg/kg	<0.0529 U	<0.0522 U	<0.0522 U	<0.0524 U	<0.054 U	<0.053 U	<0.0509 U	<0.0509 U	<0.0541 U	<0.0516 U	NA	<0.0506 U	<0.0512 U	<0.0483 U	<0.0501 U	<0.051 U
PCB-1232 (Aroclor 1232)	11141-16-5	NS	NS	NS	mg/kg	<0.0529 U	<0.0522 U	<0.0522 U	<0.0524 U	<0.054 U	<0.053 U	<0.0509 U	<0.0509 U	<0.0541 U	<0.0516 U	NA	<0.0506 U	<0.0512 U	<0.0483 U	<0.0501 U	<0.051 U
PCB-1242 (Aroclor 1242)	53469-21-9	NS	NS	NS	mg/kg	<0.0529 U	<0.0522 U	<0.0522 U	<0.0524 U	<0.054 U	<0.053 U	<0.0509 U	<0.0509 U	<0.0541 U	<0.0516 U	NA	<0.0506 U	<0.0512 U	<0.0483 U	<0.0501 U	<0.051 U
PCB-1248 (Aroclor 1248)	12672-29-6	NS	NS	NS	mg/kg	<0.0529 U	<0.0522 U	<0.0522 U	<0.0524 U	<0.054 U	<0.053 U	<0.0509 U	<0.0509 U	<0.0541 U	<0.0516 U	NA	<0.0506 U	<0.0512 U	<0.0483 U	<0.0501 U	<0.051 U
PCB-1254 (Aroclor 1254)	11097-69-1	NS	NS	NS	mg/kg	<0.0529 U	<0.0522 U	<0.0522 U	<0.0524 U	0.0314 J	<0.053 U	<0.0509 U	<0.0509 U	<0.0541 U	<0.0516 U	NA	<0.0506 U	<0.0512 U	<0.0483 U	<0.0501 U	<0.051 U
PCB-1260 (Aroclor 1260)	11096-82-5	NS	NS	NS	mg/kg	<0.0529 U	0.027 J	<0.0522 U	<0.0524 U	0.0235 J	<0.053 U	<0.0509 U	<0.0509 U	<0.0541 U	<0.0516 U	NA	<0.0506 U	<0.0512 U	<0.0483 U	<0.0501 U	<0.051 U
PCB-1262 (Aroclor 1262)	37324-23-5	NS	NS	NS	mg/kg	<0.0529 U	<0.0522 U	<0.0522 U	<0.0524 U	<0.054 U	<0.053 U	<0.0509 U	<0.0509 U	<0.0541 U	<0.0516 U	NA	<0.0506 U	<0.0512 U	<0.0483 U	<0.0501 U	<0.051 U
PCB-1268 (Aroclor 1268)	11100-14-4	NS	NS	NS	mg/kg	<0.0529 U	0.0128 J	<0.0522 U	<0.0524 U	0.0106 J	<0.053 U	<0.0509 U	<0.0509 U	<0.0541 U	<0.0516 U	NA	<0.0506 U	<0.0512 U	<0.0483 U	<0.0501 U	<0.051 U
Total PCBs	1336-36-3	**0.1**	*	1	mg/kg	<0.0529 U	0.0398 J	<0.0522 U	<0.0524 U	0.0655 J	<0.053 U	<0.0509 U	<0.0509 U	<0.0541 U	<0.0516 U	NA	<0.0506 U	<0.0512 U	<0.0483 U	<0.0501 U	<0.051 U
Metals																					
Aluminum	7429-90-5	NS	NS	NS	mg/kg	4,620	4,940 J	5,080	4,430	5,480 J	3,970	3,930	4,800	4,120	4,600	NA	4,940	5,970	1,860 J	2,770	2,950
Antimony	7440-36-0	NS	NS	NS	mg/kg	<4.25 U	<4.29 UJ	<4.22 UJ	<4.22 U	<4.35 UJ	<4.16 U	<4.28 U	<4.22 U	<4.34 U	<4.19 U	NA	<4.17 U	<4.32 U	<3.89 UJ	<4.01 U	<3.98 UJ
Arsenic	7440-38-2	**13**	*	16	mg/kg	1.65	5.47	2.05	1.5	6.53	1.6	1.22	7.05	2.9	2.54	NA	2.19	2.05	1.37	1.08	0.908
Barium	7440-39-3	**410**	*	410	mg/kg	36.6	153 J	104 J	40.6	248 J	78.8	30.2	214	71.6	69.8	NA	33.9	36.1	21.4	22.8	23.9
Beryllium	7440-41-7	4.4	*	43	mg/kg	0.53	0.616	0.401 J	0.366 J	0.97	0.39 J	0.297 J	0.278 J	0.307 J	0.256 J	NA	0.358 J	0.545	0.205 J	0.236 J	0.232 J
Cadmium	7440-43-9	**2.5**	*	2.5	mg/kg	0.129 J	0.503 J	0.142 J	0.134 J	0.801 J	0.156 J	0.105 J	<0.845 U	<0.867 U	<0.837 U	NA	0.157 J	0.078 J	0.055 J	0.046 J	0.293 J
Calcium	7440-70-2	NS	NS	NS	mg/kg	866	23,300	9,230 J	1,180	26,400	5,750	1,460	51,000	10,100	3,380	NA	516	862	446 J	1,630	971 J
Chromium, Hexavalent	18540-29-9	**1**	*	1	mg/kg	<0.895 U	<0.879 U	<0.862 U	<0.872 U	<0.897 U	<0.87 U	<0.876 U	0.84 J	<0.888 U	<0.87 U	NA	<0.857 U	<0.878 U	0.3 J	0.238 J	<0.82 U
Chromium, Total	7440-47-3	NS	*	NS	mg/kg	18.8	15.4	13	12.2	23	14	10	10.1	13.1	13.3	NA	11.4	15.8	6.39	7.7	7.18
Chromium, Trivalent	16065-83-1	**30**	NS	110	mg/kg	18.8	15.4	13	12.2	23	14	10	9.26 J	13.1	13.3	NA	11.4	15.8	6.09 J	7.46 J	7.18
Cobalt	7440-48-4	NS	NS	NS	mg/kg	7.88	8.5 J	5.35	7.76	12.1 J	7.13	6.03	4.66	6.44	5.67	NA	6.15	6.79	3.18 J	3.71	2.86
Copper	7440-50-8	**50**	*	280	mg/kg	21.1	**136 J**	**57.8 J**	18.8	**247 J**	31.9	16.5	**65.6**	19	18.1	NA	12	19.3	8.92	10.9	7.34
Cyanide	57-12-5	2.3	*	13	mg/kg	<1.1 UJ	<1 UJ	<1 UJ	<1 UJ	<1.1 UJ	<1.1 UJ	<1 UJ	<1.1 UJ	<1 UJ	<1 UJ	NA	<1 UJ	<1.1 UJ	<1 UJ	<1 UJ	<1 UJ
Iron	7439-89-6	NS	NS	NS	mg/kg	26,400	12,800	14,400	14,400	17,100	15,400	12,600	6,950	14,200	10,800	NA	16,100	16,700	17,400 J	16,600	13,900
Lead	7439-92-1	**63**	*	400	mg/kg	8.29	**348 J**	**258 J**	6.12	**532 J**	**181**	34	**307**	**103**	**218**	NA	6.65	26.4	5.23 J	2.63 J	3.41 J
Magnesium	7439-95-4	NS	NS	NS	mg/kg	1,590	2,080 J	1,760	1,960	2,240 J	1,720	1,700	1,640	1,550	1,940	NA	1,530	2,000	929	1,270	1,460
Manganese	7439-96-5	1600	2000	2000	mg/kg	516	201 J	175	610	252 J	293	220	166	348	238	NA	400	324	441	334	333
Mercury	7439-97-6	**0.18**	*	0.3	mg/kg	<0.083 U	**0.31**	**0.204**	<0.073 U	**0.393**	0.116	<0.082 U	**0.263**	0.067 J	<0.084 U	NA	<0.074 U	<0.072 U	<0.068 U	<0.079 U	<0.077 U
Nickel	7440-02-0	**30**	*	320	mg/kg	11.7	25.5 J	10.6	15.2	**33.5 J**	11.4	10.3	11.6	9.87	10.4	NA	11.7	11.9	4.94 J	6.88	5.46
Potassium	7440-09-7	NS	NS	NS	mg/kg	1,150	848 J	892	1,090	1,000 J	1,060	785	610	807	946	NA	990	1,380	404	446	699 J
Selenium	7782-49-2	3.9	*	110	mg/kg	<1.7 U	0.41 J	<1.69 UJ	<1.69 U	0.513 J	<1.66 U	<1.71 U	0.309 J	<1.73 U	<1.67 U	NA	<1.67 U	0.302 J	<1.56 U	<1.6 U	<1.59 U
Silver	7440-22-4	2	*	110	mg/kg	<0.425 U	0.318 J	<0.422 U	<0.422 U	0.61	<0.416 U	<0.428 U	<0.422 U	<0.434 U	<0.419 U	NA	<0.417 U	<0.432 U	<0.389 U	<0.401 U	<0.398 U
Sodium	7440-23-5	NS	NS	NS	mg/kg	113 J	486	336 J	<169 U	423	<166 U	<171 U	465	147 J	144 J	NA	109 J	150 J	<156 U	<160 U	120 J
Thallium	7440-28-0	NS	NS	NS	mg/kg	<1.7 U	<1.72 U	<1.69 U	<1.69 U	<1.74 U	<1.66 U	<1.71 U	<1.69 U	0.891 J	1.13 J	NA	<1.67 U	<1.73 U	<1.56 U	<1.6 U	<1.59 U
Vanadium	7440-62-2	NS	NS	NS	mg/kg	34.1	18.1	20.3	24	26.6	20.3	13.7	21.3	26.3	23.3	NA	18.8	27.8	16.3 J	15.3	14.1
Zinc	7440-66-6	**109**	*	6600	mg/kg	37.4	**874 J**	**123 J**	24.4	**1,400 J**	**193**	30.3	**413**	55.9	30.1	NA	56.9	41	14.6 J	16.3	13.4

Table 1A
Remedial Action Work Plan
Soil Sample Analytical Results

172 Montrose Avenue
Brooklyn, New York
NYSDEC BCP Site No.: C224417
Langan Project No.: 170824801

Analyte	CAS Number	NYSDEC Part 375 Unrestricted Use SCOs	NYSDEC Part 375 Protection of Groundwater SCOs	NYSDEC Part 375 Restricted-Residential SCOs	Location	RISB14	RISB15	RISB15	RISB15	RISB16	RISB16	RISB16	RISB17	RISB17	RISB17	RISB17	RISB18	RISB18	RISB18	RISB19	RISB19
					Sample Name	RISB14_12-14	RISB15_0-2	RISB15_9-11	RISB15_11-13	RISB16_0-2	RISB16_9-11	RISB16_11-13	RISB17_0-2	RISB17_9-11	RISB17_11-13	RISB17_29-31	RISB18_0-2	RISB18_9-11	RISB18_24-26	RISB19_0-2	RISB19_2-4
					Sample Date	08/15/2025	08/13/2025	08/15/2025	08/15/2025	08/13/2025	08/15/2025	08/15/2025	08/22/2025	08/22/2025	08/22/2025	08/22/2025	08/26/2025	08/26/2025	08/26/2025	09/08/2025	09/30/2025
					Sample Depth	12-14	0-2	9-11	11-13	0-2	9-11	11-13	0-2	9-11	11-13	29-31	0-2	9-11	24-26	0-2	2-4
					Unit	Result	Result	Result	Result	Result	Result	Result	Result	Result	Result	Result	Result	Result	Result	Result	Result
Per- and Polyfluoroalkyl Substances																					
11-Chloroeicosafluoro-3-Oxaundecane-1-Sulfonic Acid (11Cl-PF3OUdS)	763051-92-9	NS	NS	NS	mg/kg	<0.0008 U	<0.000799 U	<0.0008 U	<0.0008 U	<0.000795 U	<0.000799 U	<0.000799 U	<0.000795 U	<0.0008 U	<0.000805 U	NA	<0.000798 U	<0.0008 U	<0.000795 U	<0.000794 UJ	<0.000788 U
1H,1H,2H,2H-Perfluorodecane Sulfonic Acid (8:2 FTS)	39108-34-4	NS	NS	NS	mg/kg	<0.0008 U	<0.000799 U	<0.0008 U	<0.0008 U	<0.000795 U	<0.000799 U	<0.000799 U	<0.000795 U	<0.0008 U	<0.000805 U	NA	<0.000798 U	<0.0008 U	<0.000795 U	<0.000794 U	<0.000788 U
1H,1H,2H,2H-Perfluorohexanesulfonic Acid (4:2FTS)	6HPFHXSA	NS	NS	NS	mg/kg	<0.0008 U	<0.000799 U	<0.0008 U	<0.0008 U	<0.000795 U	<0.000799 U	<0.000799 U	<0.000795 U	<0.0008 U	<0.000805 U	NA	<0.000798 U	<0.0008 U	<0.000795 U	<0.000794 U	<0.000788 U
1H,1H,2H,2H-Perfluorooctane Sulfonic Acid (6:2 FTS)	27619-97-2	NS	NS	NS	mg/kg	<0.0008 U	<0.000799 U	<0.0008 U	<0.0008 U	<0.000795 U	<0.000799 U	<0.000799 U	<0.000795 U	<0.0008 U	<0.000805 U	NA	<0.000798 U	<0.0008 U	<0.000795 U	<0.000794 U	<0.000788 U
2H,2H,3H,3H-Perfluorooctanoic Acid (5:3 FTCA)	914637-49-3	NS	NS	NS	mg/kg	<0.005 U	<0.005 U	<0.005 U	<0.005 U	<0.00497 U	<0.005 U	<0.005 U	<0.00497 U	<0.005 U	<0.00503 U	NA	<0.00499 U	<0.005 U	<0.00497 U	<0.00496 UJ	<0.00492 U
3-Perfluoroheptyl Propanoic Acid (7:3 FTCA)	812-70-4	NS	NS	NS	mg/kg	<0.005 U	<0.005 U	<0.005 U	<0.005 U	<0.00497 U	<0.005 U	<0.005 U	<0.00497 U	<0.005 U	<0.00503 U	NA	<0.00499 U	<0.005 U	<0.00497 U	<0.00496 UJ	<0.00492 U
3-Perfluoropropyl Propanoic Acid (3:3 FTCA)	356-02-5	NS	NS	NS	mg/kg	<0.001 U	<0.000999 U	<0.001 U	<0.001 U	<0.000994 U	<0.000999 U	<0.000999 U	<0.000994 U	<0.001 U	<0.00101 U	NA	<0.000998 U	<0.001 U	<0.000993 U	<0.000992 U	<0.000985 U
4,8-Dioxa-3H-perfluorononanoic Acid (ADONA)	919005-14-4	NS	NS	NS	mg/kg	<0.0008 U	<0.000799 U	<0.0008 U	<0.0008 U	<0.000795 U	<0.000799 U	<0.000799 U	<0.000795 U	<0.0008 U	<0.000805 U	NA	<0.000798 U	<0.0008 U	<0.000795 U	<0.000794 UJ	<0.000788 U
9-Chlorohexadecafluoro-3-Oxanonane-1-Sulfonic Acid (9Cl-PF3ONS)	756426-58-1	NS	NS	NS	mg/kg	<0.0008 U	<0.000799 U	<0.0008 U	<0.0008 U	<0.000795 U	<0.000799 U	<0.000799 U	<0.000795 U	<0.0008 U	<0.000805 U	NA	<0.000798 U	<0.0008 U	<0.000795 U	<0.000794 UJ	<0.000788 U
Hexafluoropropylene Oxide Dimer Acid (HFPO-DA)	13252-13-6	NS	NS	NS	mg/kg	<0.0008 U	<0.000799 U	<0.0008 U	<0.0008 U	<0.000795 U	<0.000799 U	<0.000799 U	<0.000795 U	<0.0008 U	<0.000805 U	NA	<0.000798 U	<0.0008 U	<0.000795 U	<0.000794 UJ	<0.000788 U
N-ethyl Perfluorooctanesulfonamide (NEtFOSA)	4151-50-2	NS	NS	NS	mg/kg	<0.0002 U	<0.0002 U	<0.0002 U	<0.0002 U	<0.000199 U	<0.0002 U	<0.0002 U	<0.000199 U	<0.0002 U	<0.000201 U	NA	<0.0002 U	<0.0002 U	<0.000199 U	<0.000198 UJ	<0.000197 U
N-ethyl Perfluorooctanesulfonamidoacetic Acid (NEtFOSAA)	2991-50-6	NS	NS	NS	mg/kg	<0.0002 U	<0.0002 U	<0.0002 U	<0.0002 U	<0.000199 U	<0.0002 U	<0.0002 U	<0.000199 U	<0.0002 U	<0.000201 U	NA	<0.0002 U	<0.0002 U	<0.000199 U	<0.000198 U	<0.000197 U
N-ethyl Perfluorooctanesulfonamidoethanol (NEtFOSE)	1691-99-2	NS	NS	NS	mg/kg	<0.002 U	<0.002 U	<0.002 U	<0.002 U	<0.00199 U	<0.002 U	<0.002 U	<0.00199 U	<0.002 U	<0.00201 U	NA	<0.002 U	<0.002 U	<0.00199 U	<0.00198 UJ	<0.00197 U
N-methyl Perfluorooctanesulfonamide (NMeFOSA)	31506-32-8	NS	NS	NS	mg/kg	<0.0002 U	<0.0002 U	<0.0002 U	<0.0002 U	<0.000199 U	<0.0002 U	<0.0002 U	<0.000199 U	<0.0002 U	<0.000201 U	NA	<0.0002 U	<0.0002 U	<0.000199 U	<0.000198 UJ	<0.000197 U
N-methyl Perfluorooctanesulfonamidoacetic Acid (NMeFOSAA)	2355-31-9	NS	NS	NS	mg/kg	<0.0002 U	<0.0002 U	<0.0002 U	<0.0002 U	<0.000199 U	<0.0002 U	<0.0002 U	<0.000199 U	<0.0002 U	<0.000201 U	NA	<0.0002 U	<0.0002 U	<0.000199 U	<0.000198 UJ	<0.000197 U
N-methyl Perfluorooctanesulfonamidoethanol (NMeFOSE)	24448-09-7	NS	NS	NS	mg/kg	<0.002 U	<0.002 U	<0.002 U	<0.002 U	<0.00199 U	<0.002 U	<0.002 U	<0.00199 U	<0.002 U	<0.00201 U	NA	<0.002 U	<0.002 U	<0.00199 U	<0.00198 UJ	<0.00197 U
Nonafluoro-3,6-dioxaheptanoic Acid (NFDHA)	151772-58-6	NS	NS	NS	mg/kg	<0.0004 U	<0.0004 U	<0.0004 U	<0.0004 U	<0.000398 U	<0.0004 U	<0.0004 U	<0.000397 U	<0.0004 U	<0.000402 U	NA	<0.000399 U	<0.0004 U	<0.000397 U	<0.000397 UJ	<0.000394 U
Perfluoro(2-ethoxyethane)sulfonic Acid (PFEESA)	113507-82-7	NS	NS	NS	mg/kg	<0.0004 U	<0.0004 U	<0.0004 U	<0.0004 U	<0.000398 U	<0.0004 U	<0.0004 U	<0.000397 U	<0.0004 U	<0.000402 U	NA	<0.000399 U	<0.0004 U	<0.000397 U	<0.000397 UJ	<0.000394 U
Perfluoro-3-methoxypropanoic Acid (PFMPA)	377-73-1	NS	NS	NS	mg/kg	<0.0004 U	<0.0004 U	<0.0004 U	<0.0004 U	<0.000398 U	<0.0004 U	<0.0004 U	<0.000397 U	<0.0004 U	<0.000402 U	NA	<0.000399 U	<0.0004 U	<0.000397 U	<0.000397 U	<0.000394 U
Perfluoro-4-methoxybutanoic Acid (PFMBA)	863090-89-5	NS	NS	NS	mg/kg	<0.0004 U	<0.0004 U	<0.0004 U	<0.0004 U	<0.000398 U	<0.0004 U	<0.0004 U	<0.000397 U	<0.0004 U	<0.000402 U	NA	<0.000399 U	<0.0004 U	<0.000397 U	<0.000397 U	<0.000394 U
Perfluorobutanesulfonic Acid (PFBS)	375-73-5	NS	NS	NS	mg/kg	<0.0002 U	<0.0002 U	<0.0002 U	<0.0002 U	<0.000199 U	<0.0002 U	<0.0002 U	<0.000199 U	<0.0002 U	<0.000201 U	NA	<0.0002 U	<0.0002 U	<0.000199 U	<0.000198 U	<0.000197 U
Perfluorobutanoic Acid (PFBA)	375-22-4	NS	NS	NS	mg/kg	<0.0008 U	<0.000799 U	0.000056 J	0.000098 J	<0.000795 U	0.00004 J	0.000065 J	<0.000795 U	<0.0008 U	<0.000805 U	NA	<0.000798 U	<0.0008 U	<0.000795 U	<0.000794 UJ	<0.000788 U
Perfluorodecanesulfonic Acid (PFDS)	335-77-3	NS	NS	NS	mg/kg	<0.0002 U	<0.0002 U	<0.0002 U	<0.0002 U	<0.000199 U	<0.0002 U	<0.0002 U	<0.000199 U	<0.0002 U	<0.000201 U	NA	<0.0002 U	<0.0002 U	<0.000199 U	<0.000198 U	<0.000197 U
Perfluorodecanoic Acid (PFDA)	335-76-2	NS	NS	NS	mg/kg	<0.0002 U	<0.0002 U	<0.0002 U	<0.0002 U	<0.000199 U	<0.0002 U	<0.0002 U	<0.000199 U	<0.0002 U	<0.000201 U	NA	<0.0002 U	<0.0002 U	<0.000199 U	<0.000198 UJ	<0.000197 U
Perfluorododecanesulfonic Acid (PFDoS)	79780-39-5	NS	NS	NS	mg/kg	<0.0002 U	<0.0002 U	<0.0002 U	<0.0002 U	<0.000199 U	<0.0002 U	<0.0002 U	<0.000199 U	<0.0002 U	<0.000201 U	NA	<0.0002 U	<0.0002 U	<0.000199 U	<0.000198 U	<0.000197 U
Perfluorododecanoic Acid (PFDoA)	307-55-1	NS	NS	NS	mg/kg	<0.0002 U	<0.0002 U	<0.0002 U	<0.0002 U	<0.000199 U	<0.0002 U	<0.0002 U	<0.000199 U	<0.0002 U	<0.000201 U	NA	<0.0002 U	<0.0002 U	<0.000199 U	<0.000198 U	<0.000197 U
Perfluoroheptanesulfonic Acid (PFHpS)	375-92-8	NS	NS	NS	mg/kg	<0.0002 U	<0.0002 U	<0.0002 U	<0.0002 U	<0.000199 U	<0.0002 U	<0.0002 U	<0.000199 U	<0.0002 U	<0.000201 U	NA	<0.0002 U	<0.0002 U	<0.000199 U	<0.000198 U	<0.000197 U
Perfluoroheptanoic Acid (PFHpA)	375-85-9	NS	NS	NS	mg/kg	<0.0002 U	<0.0002 U	<0.0002 U	<0.0002 U	<0.000199 U	<0.0002 U	<0.0002 U	<0.000199 U	<0.0002 U	<0.000201 U	NA	<0.0002 U	<0.0002 U	<0.000199 U	<0.000198 UJ	<0.000197 U
Perfluorohexanesulfonic Acid (PFHxS)	355-46-4	NS	NS	NS	mg/kg	<0.0002 U	<0.0002 U	<0.0002 U	<0.0002 U	<0.000199 U	<0.0002 U	<0.0002 U	0.000026 J	<0.0002 U	<0.000201 U	NA	<0.0002 U	<0.0002 U	<0.000199 U	<0.000198 U	<0.000197 UJ
Perfluorohexanoic Acid (PFHxA)	307-24-4	NS	NS	NS	mg/kg	<0.0002 U	<0.0002 U	<0.0002 U	<0.0002 U	<0.000199 U	<0.0002 U	<0.0002 U	<0.000199 U	<0.0002 U	<0.000201 U	NA	<0.0002 U	<0.0002 U	<0.000199 U	<0.000198 UJ	<0.000197 U
Perfluorononanesulfonic Acid (PFNS)	68259-12-1	NS	NS	NS	mg/kg	<0.0002 U	<0.0002 U	<0.0002 U	<0.0002 U	<0.000199 U	<0.0002 U	<0.0002 U	<0.000199 U	<0.0002 U	<0.000201 U	NA	<0.0002 U	<0.0002 U	<0.000199 U	<0.000198 U	<0.000197 U
Perfluorononanoic Acid (PFNA)	375-95-1	NS	NS	NS	mg/kg	<0.0002 U	<0.0002 U	<0.0002 U	<0.0002 U	<0.000199 U	<0.0002 U	<0.0002 U	<0.000199 U	<0.0002 U	<0.000201 U	NA	<0.0002 U	<0.0002 U	<0.000199 U	<0.000198 UJ	<0.000197 U
Perfluorooctanesulfonamide (PFOSA)	754-91-6	NS	NS	NS	mg/kg	<0.0002 U	<0.0002 U	<0.0002 U	<0.0002 U	<0.000199 U	<0.0002 U	<0.0002 U	<0.000199 U	<0.0002 U	<0.000201 U	NA	<0.0002 U	<0.0002 U	<0.000199 U	<0.000198 UJ	<0.000197 U
Perfluorooctanesulfonic Acid (PFOS)	1763-23-1	**0.00088**	0.001	0.044	mg/kg	<0.0002 U	0.000059 J	0.000031 J	<0.0002 U	0.000124 J	<0.0002 U	0.000031 J	0.000075 J	0.000033 J	<0.000201 U	NA	<0.0002 U	<0.0002 U	<0.000199 U	0.000047 J	<0.000197 U
Perfluorooctanoic Acid (PFOA)	335-67-1	**0.00066**	0.0008	0.033	mg/kg	<0.0002 U	<0.0002 U	<0.0002 U	<0.0002 U	0.000033 J	0.000031 J	0.000034 J	0.000052 J	<0.0002 U	<0.000201 U	NA	<0.0002 U	0.000054 J	<0.000199 U	<0.000198 UJ	0.000049 J
Perfluoropentanesulfonic Acid (PFPeS)	2706-91-4	NS	NS	NS	mg/kg	<0.0002 U	<0.0002 U	<0.0002 U	<0.0002 U	<0.000199 U	<0.0002 U	<0.0002 U	<0.000199 U	<0.0002 U	<0.000201 U	NA	<0.0002 U	<0.0002 U	<0.000199 U	<0.000198 U	<0.000197 UJ
Perfluoropentanoic Acid (PFPeA)	2706-90-3	NS	NS	NS	mg/kg	<0.0004 U	<0.0004 U	<0.0004 U	<0.0004 U	<0.000398 U	<0.0004 U	<0.0004 U	<0.000397 U	<0.0004 U	<0.000402 U	NA	<0.000399 U	<0.0004 U	<0.000397 U	<0.000397 U	<0.000394 U
Perfluorotetradecanoic Acid (PFTeDA)	376-06-7	NS	NS	NS	mg/kg	<0.0002 U	<0.0002 U	<0.0002 U	<0.0002 U	<0.000199 U	<0.0002 U	<0.0002 U	<0.000199 U	<0.0002 U	<0.000201 U	NA	<0.0002 U	<0.0002 U	<0.000199 U	<0.000198 U	<0.000197 U
Perfluorotridecanoic Acid (PFTrDA)	72629-94-8	NS	NS	NS	mg/kg	<0.0002 U	<0.0002 U	<0.0002 U	<0.0002 U	<0.000199 U	<0.0002 U	<0.0002 U	<0.000199 U	<0.0002 U	<0.000201 U	NA	<0.0002 U	<0.0002 U	<0.000199 U	<0.000198 U	<0.000197 U
Perfluoroundecanoic Acid (PFUnA)	2058-94-8	NS	NS	NS	mg/kg	<0.0002 U	<0.0002 U	<0.0002 U	<0.0002 U	<0.000199 U	<0.0002 U	<0.0002 U	<0.000199 U	<0.0002 U	<0.000201 U	NA	<0.0002 U	<0.0002 U	<0.000199 U	<0.000198 U	<0.000197 U
General Chemistry																					
Total Solids	TSOLID	NS	NS	NS	Percent	89.4	91	92.8	91.7	89.2	92	91.3	90.5	90.1	92	88.6	93.3	91.1	96.6	96.7	97.6

Table 1A
Remedial Action Work Plan
Soil Sample Analytical Results

172 Montrose Avenue
Brooklyn, New York
NYSDEC BCP Site No.: C224417
Langan Project No.: 170824801

Analyte	CAS Number	NYSDEC Part 375 Unrestricted Use SCOs	NYSDEC Part 375 Protection of Groundwater SCOs	NYSDEC Part 375 Restricted-Residential SCOs	Location	RISB22	RISB22	RISB22	RISB23	RISB23	RISB23	RISB23	RISB23	RISB25	RISB25	RISB25	RISB25	RISB25
					Sample Name	RISB22_15-17	RISB22_20-22	RISB22_45-47	RISB23_9-11	RISB23_14-16	RISB23_35-36	RISB23_37-39	RISB23_41-43	RISB25_13-15	RISB25_17-19	RISB25_34-36	SODUP04_090325	RISB25_37-39
					Sample Date	09/04/2025	09/04/2025	09/04/2025	08/29/2025	08/29/2025	08/29/2025	08/29/2025	08/29/2025	09/02/2025	09/02/2025	09/03/2025	09/03/2025	09/03/2025
					Sample Depth	15-17	20-22	45-47	9-11	14-16	35-36	37-39	41-43	13-15	17-19	34-36	34-36	37-39
					Unit	Result	Result	Result	Result	Result	Result	Result	Result	Result	Result	Result	Result	Result
Volatile Organic Compounds																		
1,1,1,2-Tetrachloroethane	630-20-6	NS	NS	NS	mg/kg	<0.027 U	<0.00057 U	<0.15 U	<0.24 UJ	<0.00058 U	<0.03 U	<0.03 U	<0.00053 U	<0.00046 UJ	<0.00055 U	<0.00051 U	<0.00047 U	<0.0005 U
1,1,1-Trichloroethane	71-55-6	0.68	*	100	mg/kg	<0.027 U	<0.00057 U	<0.15 U	<0.24 UJ	<0.00058 U	<0.03 U	<0.03 U	<0.00053 U	<0.00046 UJ	<0.00055 U	<0.00051 U	<0.00047 U	<0.0005 U
1,1,2,2-Tetrachloroethane	79-34-5	NS	NS	NS	mg/kg	<0.027 U	<0.00057 U	<0.15 U	<0.24 UJ	<0.00058 U	<0.03 U	<0.03 U	<0.00053 U	<0.00046 UJ	<0.00055 U	<0.00051 U	<0.00047 U	<0.0005 U
1,1,2-Trichloroethane	79-00-5	NS	NS	NS	mg/kg	<0.055 U	<0.0011 U	<0.31 U	<0.49 UJ	<0.0012 U	<0.06 U	<0.06 U	<0.001 U	<0.00091 UJ	<0.0011 U	<0.001 U	<0.00094 U	<0.001 U
1,1-Dichloroethane	75-34-3	0.27	*	47	mg/kg	<0.055 U	<0.0011 U	<0.31 U	<0.49 UJ	<0.0012 U	<0.06 U	<0.06 U	<0.001 U	<0.00091 UJ	<0.0011 U	<0.001 U	<0.00094 U	<0.001 U
1,1-Dichloroethene	75-35-4	0.24	*	0.98	mg/kg	<0.055 U	<0.0011 U	<0.31 U	<0.49 UJ	<0.0012 U	<0.06 U	<0.06 U	<0.001 U	<0.00091 UJ	<0.0011 U	<0.001 U	<0.00094 U	<0.001 U
1,1-Dichloropropene	563-58-6	NS	NS	NS	mg/kg	<0.027 U	<0.00057 U	<0.15 U	<0.24 UJ	<0.00058 U	<0.03 U	<0.03 U	<0.00053 U	<0.00046 UJ	<0.00055 U	<0.00051 U	<0.00047 U	<0.0005 U
1,2,3-Trichlorobenzene	87-61-6	NS	NS	NS	mg/kg	<0.11 U	<0.0023 U	<0.62 U	<0.98 UJ	<0.0023 U	<0.12 U	<0.12 U	<0.0021 U	<0.0018 UJ	<0.0022 U	<0.002 U	<0.0019 U	<0.002 U
1,2,3-Trichloropropane	96-18-4	NS	NS	NS	mg/kg	<0.11 U	<0.0023 U	<0.62 U	<0.98 UJ	<0.0023 U	<0.12 U	<0.12 U	<0.0021 U	<0.0018 UJ	<0.0022 U	<0.002 U	<0.0019 U	<0.002 U
1,2,4,5-Tetramethylbenzene	95-93-2	NS	NS	NS	mg/kg	0.87	<0.0023 U	15 J	47 J	<0.0023 U	11 J	5.4 J	0.00025 J	0.2 J	<0.0022 U	0.00086 J	<0.0019 U	<0.002 U
1,2,4-Trichlorobenzene	120-82-1	NS	NS	NS	mg/kg	<0.11 U	<0.0023 U	<0.62 U	<0.98 UJ	<0.0023 U	<0.12 U	<0.12 U	<0.0021 U	<0.0018 UJ	<0.0022 U	<0.002 U	<0.0019 U	<0.002 U
1,2,4-Trimethylbenzene	95-63-6	**5.9**	5.9	100	mg/kg	**6.2**	<0.0023 U	**130**	**270**	<0.0023 U	**35**	**17 J**	0.001 J	0.92	<0.0022 U	<0.002 U	<0.0019 U	<0.002 U
1,2-Dibromo-3-Chloropropane	96-12-8	NS	NS	NS	mg/kg	<0.16 U	<0.0034 U	<0.92 U	<1.5 UJ	<0.0035 U	<0.18 UJ	<0.18 U	<0.0032 UJ	<0.0027 UJ	<0.0033 U	<0.0031 U	<0.0028 U	<0.003 U
1,2-Dibromoethane (Ethylene Dibromide)	106-93-4	NS	NS	NS	mg/kg	<0.055 U	<0.0011 U	<0.31 U	<0.49 UJ	<0.0012 U	<0.06 U	<0.06 U	<0.001 U	<0.00091 UJ	<0.0011 U	<0.001 U	<0.00094 U	<0.001 U
1,2-Dichlorobenzene	95-50-1	1.1	1.1	100	mg/kg	<0.11 U	<0.0023 U	<0.62 U	<0.98 UJ	<0.0023 U	<0.12 U	<0.12 U	<0.0021 U	<0.0018 UJ	<0.0022 U	<0.002 U	<0.0019 U	<0.002 U
1,2-Dichloroethane	107-06-2	0.02	*	5.8	mg/kg	<0.055 U	<0.0011 U	<0.31 U	<0.49 UJ	<0.0012 U	<0.06 U	<0.06 U	<0.001 U	<0.00091 UJ	<0.0011 U	<0.001 U	<0.00094 U	<0.001 U
1,2-Dichloropropane	78-87-5	NS	NS	NS	mg/kg	<0.055 U	<0.0011 U	<0.31 U	<0.49 UJ	<0.0012 U	<0.06 U	<0.06 U	<0.001 U	<0.00091 UJ	<0.0011 U	<0.001 U	<0.00094 U	<0.001 U
1,3,5-Trimethylbenzene (Mesitylene)	108-67-8	**3.1**	3.1	100	mg/kg	2	<0.0023 U	**37 J**	**88**	<0.0023 U	0.12 J	0.27 J	<0.0021 U	0.35	<0.0022 U	0.00055 J	<0.0019 U	<0.002 U
1,3-Dichlorobenzene	541-73-1	2.6	*	38	mg/kg	<0.11 U	<0.0023 U	<0.62 U	<0.98 UJ	<0.0023 U	<0.12 U	<0.12 U	<0.0021 U	<0.0018 UJ	<0.0022 U	<0.002 U	<0.0019 U	<0.002 U
1,3-Dichloropropane	142-28-9	NS	NS	NS	mg/kg	<0.11 U	<0.0023 U	<0.62 U	<0.98 UJ	<0.0023 U	<0.12 U	<0.12 U	<0.0021 U	<0.0018 UJ	<0.0022 U	<0.002 U	<0.0019 U	<0.002 U
1,4-Dichlorobenzene	106-46-7	1.8	*	24	mg/kg	<0.11 U	<0.0023 U	<0.62 U	<0.98 UJ	<0.0023 U	<0.12 U	<0.12 U	<0.0021 U	<0.0018 UJ	<0.0022 U	<0.002 U	<0.0019 U	<0.002 U
1,4-Diethyl Benzene	105-05-5	NS	NS	NS	mg/kg	3	<0.0023 U	40 J	88	<0.0023 U	<0.12 U	1.5 J	0.00024 J	0.49	<0.0022 U	0.00041 J	<0.0019 U	<0.002 U
1,4-Dioxane (P-Dioxane)	123-91-1	0.1	*	5.7	mg/kg	<4.4 U	<0.091 U	<25 U	<39 UJ	<0.093 U	<4.8 U	<4.8 U	<0.084 U	<0.073 UJ	<0.087 U	<0.082 U	<0.075 U	<0.08 U
2,2-Dichloropropane	594-20-7	NS	NS	NS	mg/kg	<0.11 U	<0.0023 U	<0.62 U	<0.98 UJ	<0.0023 U	<0.12 U	<0.12 U	<0.0021 U	<0.0018 UJ	<0.0022 U	<0.002 U	<0.0019 U	<0.002 U
2-Chlorotoluene	95-49-8	NS	NS	NS	mg/kg	<0.11 U	<0.0023 U	<0.62 U	<0.98 UJ	<0.0023 U	<0.12 U	<0.12 U	<0.0021 U	<0.0018 UJ	<0.0022 U	<0.002 U	<0.0019 U	<0.002 U
2-Hexanone (MBK)	591-78-6	NS	NS	NS	mg/kg	<0.55 UJ	<0.011 UJ	<3.1 U	<4.9 UJ	<0.012 U	<0.6 UJ	<0.6 U	<0.01 UJ	<0.0091 UJ	<0.011 U	<0.01 U	<0.0094 UJ	<0.01 UJ
4-Chlorotoluene	106-43-4	NS	NS	NS	mg/kg	<0.11 U	<0.0023 U	<0.62 U	<0.98 UJ	<0.0023 U	<0.12 U	<0.12 U	<0.0021 U	<0.0018 UJ	<0.0022 U	<0.002 U	<0.0019 U	<0.002 U
4-Ethyltoluene	622-96-8	NS	NS	NS	mg/kg	4.1	<0.0023 U	58 J	210	<0.0023 U	0.93 J	1 J	<0.0021 U	0.67	<0.0022 U	<0.002 U	<0.0019 U	<0.002 U
Acetone	67-64-1	**0.03**	*	100	mg/kg	<0.55 U	<0.011 U	<3.1 U	<4.9 UJ	<0.012 U	<0.6 UJ	<0.6 U	<0.01 UJ	<0.0091 UJ	<0.011 U	<0.01 U	<0.0094 U	<0.01 U
Acrylonitrile	107-13-1	NS	NS	NS	mg/kg	<0.22 UJ	<0.0046 UJ	<1.2 U	<2 UJ	<0.0046 U	<0.24 U	<0.24 U	<0.0042 U	<0.0036 UJ	<0.0044 U	<0.0041 U	<0.0038 U	<0.004 U
Benzene	71-43-2	**0.06**	0.06	3.7	mg/kg	<0.027 U	<0.00057 U	<0.15 U	**1.3 J**	<0.00058 U	<0.03 U	<0.03 U	0.00032 J	0.00018 J	<0.00055 U	<0.00051 U	<0.00047 U	<0.0005 U
Bromobenzene	108-86-1	NS	NS	NS	mg/kg	<0.11 U	<0.0023 U	<0.62 U	<0.98 UJ	<0.0023 U	<0.12 U	<0.12 U	<0.0021 U	<0.0018 UJ	<0.0022 U	<0.002 U	<0.0019 U	<0.002 U
Bromochloromethane	74-97-5	NS	NS	NS	mg/kg	<0.11 U	<0.0023 U	<0.62 U	<0.98 UJ	<0.0023 U	<0.12 U	<0.12 U	<0.0021 U	<0.0018 UJ	<0.0022 U	<0.002 U	<0.0019 U	<0.002 U
Bromodichloromethane	75-27-4	NS	NS	NS	mg/kg	<0.027 U	<0.00057 U	<0.15 U	<0.24 UJ	<0.00058 U	<0.03 U	<0.03 U	<0.00053 U	<0.00046 UJ	<0.00055 U	<0.00051 U	<0.00047 U	<0.0005 U
Bromoform	75-25-2	NS	NS	NS	mg/kg	<0.22 U	<0.0046 U	<1.2 U	<2 UJ	<0.0046 U	<0.24 U	<0.24 U	<0.0042 U	<0.0036 UJ	<0.0044 U	<0.0041 U	<0.0038 U	<0.004 U
Bromomethane	74-83-9	NS	NS	NS	mg/kg	<0.11 U	<0.0023 U	<0.62 U	<0.98 UJ	<0.0023 U	<0.12 U	<0.12 U	<0.0021 U	<0.0018 UJ	<0.0022 U	<0.002 U	<0.0019 U	<0.002 U
Carbon Disulfide	75-15-0	NS	NS	NS	mg/kg	<0.55 U	<0.011 U	<3.1 U	<4.9 UJ	<0.012 U	<0.6 U	<0.6 U	<0.01 U	<0.0091 UJ	<0.011 U	<0.01 U	<0.0094 U	<0.01 U
Carbon Tetrachloride	56-23-5	0.76	*	7.1	mg/kg	<0.055 U	<0.0011 U	<0.31 U	<0.49 UJ	<0.0012 U	<0.06 U	<0.06 U	<0.001 U	<0.00091 UJ	<0.0011 U	<0.001 U	<0.00094 U	<0.001 U
Chlorobenzene	108-90-7	4.5	*	100	mg/kg	<0.027 U	<0.00057 U	<0.15 U	<0.24 UJ	<0.00058 U	<0.03 U	<0.03 U	<0.00053 U	<0.00046 UJ	<0.00055 U	<0.00051 U	<0.00047 U	<0.0005 U
Chloroethane	75-00-3	NS	NS	NS	mg/kg	<0.11 U	<0.0023 U	<0.62 U	<0.98 UJ	<0.0023 U	<0.12 U	<0.12 U	<0.0021 U	<0.0018 UJ	<0.0022 U	<0.002 U	<0.0019 U	<0.002 U
Chloroform	67-66-3	0.37	0.37	24	mg/kg	<0.082 U	<0.0017 U	<0.46 U	<0.73 UJ	<0.0017 U	<0.09 U	<0.09 U	<0.0016 U	<0.0014 UJ	<0.0016 U	<0.0015 U	<0.0014 U	<0.0015 U
Chloromethane	74-87-3	NS	NS	NS	mg/kg	<0.22 U	<0.0046 U	<1.2 U	<2 UJ	<0.0046 U	<0.24 U	<0.24 U	<0.0042 U	<0.0036 UJ	<0.0044 U	<0.0041 U	<0.0038 U	<0.004 U
Cis-1,2-Dichloroethene	156-59-2	0.19	*	41	mg/kg	<0.055 U	<0.0011 U	<0.31 U	<0.49 UJ	<0.0012 U	<0.06 U	<0.06 U	0.00029 J	<0.00091 UJ	<0.0011 U	<0.001 U	<0.00094 U	<0.001 U
Cis-1,3-Dichloropropene	10061-01-5	NS	NS	NS	mg/kg	<0.027 U	<0.00057 U	<0.15 U	<0.24 UJ	<0.00058 U	<0.03 U	<0.03 U	<0.00053 U	<0.00046 UJ	<0.00055 U	<0.00051 U	<0.00047 U	<0.0005 U
Cymene	99-87-6	NS	NS	NS	mg/kg	0.067	<0.0011 U	1.3 J	3.9 J	<0.0012 U	1.1 J	0.55 J	<0.001 U	0.024 J	<0.0011 U	<0.001 U	<0.00094 U	<0.001 U
Dibromochloromethane	124-48-1	NS	NS	NS	mg/kg	<0.055 U	<0.0011 U	<0.31 U	<0.49 UJ	<0.0012 U	<0.06 U	<0.06 U	<0.001 U	<0.00091 UJ	<0.0011 U	<0.001 U	<0.00094 U	<0.001 U
Dibromomethane	74-95-3	NS	NS	NS	mg/kg	<0.11 U	<0.0023 U	<0.62 U	<0.98 UJ	<0.0023 U	<0.12 U	<0.12 U	<0.0021 U	<0.0018 UJ	<0.0022 U	<0.002 U	<0.0019 U	<0.002 U
Dichlorodifluoromethane	75-71-8	NS	NS	NS	mg/kg	<0.55 U	<0.011 U	<3.1 U	<4.9 UJ	<0.012 U	<0.6 U	<0.6 U	<0.01 U	<0.0091 UJ	<0.011 U	<0.01 U	<0.0094 U	<0.01 U
Diethyl Ether (Ethyl Ether)	60-29-7	NS	NS	NS	mg/kg	<0.11 U	<0.0023 U	<0.62 U	<0.98 UJ	<0.0023 U	<0.12 U	<0.12 U	<0.0021 U	<0.0018 UJ	<0.0022 U	<0.002 U	<0.0019 U	<0.002 U
Ethylbenzene	100-41-4	**1**	1	76	mg/kg	0.27	<0.0011 U	**15 J**	**79**	<0.0012 U	0.51 J	0.29 J	0.00022 J	0.17 J	<0.0011 U	<0.001 U	<0.00094 U	<0.001 U
Hexachlorobutadiene	87-68-3	NS	NS	NS	mg/kg	<0.22 U	<0.0046 U	<1.2 U	<2 UJ	<0.0046 U	<0.24 U	<0.24 U	<0.0042 U	<0.0036 UJ	<0.0044 U	<0.0041 U	<0.0038 U	<0.004 U
Isopropylbenzene (Cumene)	98-82-8	NS	NS	NS	mg/kg	0.22	<0.0011 U	5 J	18 J	<0.0012 U	1.1 J	0.68 J	<0.001 U	0.057 J	<0.0011 U	<0.001 U	<0.00094 U	<0.001 U
M,P-Xylene	179601-23-1	NS	NS	NS	mg/kg	2.6	<0.0023 U	72 J	390	<0.0023 U	0.11 J	0.22 J	0.00078 J	0.37	<0.0022 U	<0.002 U	<0.0019 U	<0.002 U
Methyl Ethyl Ketone (2-Butanone)	78-93-3	0.1	*	100	mg/kg	<0.55 UJ	<0.011 UJ	<3.1 UJ	<4.9 UJ	<0.012 U	<0.6 UJ	<0.6 U	<0.01 UJ	<0.0091 UJ	<0.011 U	<0.01 U	<0.0094 U	<0.01 U
Methyl Isobutyl Ketone (4-Methyl-2-Pentanone)	108-10-1	NS	NS	NS	mg/kg	<0.55 U	<0.011 U	<3.1 U	<4.9 UJ	<0.012 U	<0.6 U	<0.6 U	<0.01 U	<0.0091 UJ	<0.011 U	<0.01 U	<0.0094 U	<0.01 U
Methylene Chloride	75-09-2	0.05	*	81	mg/kg	<0.27 U	<0.0057 U	<1.5 U	<2.4 UJ	<0.0058 U	<0.3 U	<0.3 U	<0.0053 U	<0.0046 UJ	<0.0055 U	<0.0051 U	<0.0047 U	<0.005 U
Naphthalene	91-20-3	**12**	12	100	mg/kg	0.94	<0.0046 U	12 J	**49 J**	<0.0046 U	<0.24 U	0.13 J	<0.0042 U	0.1 J	<0.0044 U	<0.0041 U	<0.0038 U	<0.004 U
n-Butylbenzene	104-51-8	**18**	18	100	mg/kg	0.29	<0.0011 U	4.5 J	**20 J**	<0.0012 U	4.8 J	2.4 J	<0.001 U	0.071 J	<0.0011 U	<0.001 U	<0.00094 U	<0.001 U
n-Propylbenzene	103-65-1	**5**	5	100	mg/kg	0.77	<0.0011 U	**15 J**	**65 J**	<0.0012 U	**6.2 J**	3.7 J	0.00021 J	0.19 J	<0.0011 U	<0.001 U	<0.00094 U	<0.001 U
o-Xylene (1,2-Dimethylbenzene)	95-47-6	NS	NS	NS	mg/kg	0.066	<0.0011 U	<0.31 U	220 J	<0.0012 U	<0.06 U	<0.06 U	<0.001 U	0.0018 J	<0.0011 U	<0.001 U	<0.00094 U	<0.001 U
Sec-Butylbenzene	135-98-8	25	25	100	mg/kg	0.12	<0.0011 U	2 J	7.1 J	<0.0012 U	2 J	0.89 J	<0.001 U	0.033 J	<0.0011 U	0.00034 J	<0.00094 U	<0.001 U
Styrene	100-42-5	NS	NS	NS	mg/kg	<0.055 U	<0.0011 U	<0.31 U	<0.49 UJ	<0.0012 U	<0.06 U	<0.06 U	<0.001 U	0.00019 J	<0.0011 U	<0.001 U	<0.00094 U	<0.001 U
T-Butylbenzene	98-06-6	11	*	100	mg/kg	0.0067 J	<0.0023 U	0.18 J	<0.98 UJ	<0.0023 U	<0.12 U	0.039 J	<0.0021 U	0.003 J	<0.0022 U	<0.002 U	<0.0019 U	<0.002 U
Tert-Butyl Methyl Ether (MTBE)	1634-04-4	0.1	*	100	mg/kg	<0.11 U	<0.0023 U	<0.62 U	<0.98 UJ	<0.0023 U	<0.12 U	<0.12 U	<0.0021 U	<0.0018 UJ	<0.0022 U	<0.002 U	<0.0019 U	<0.002 U
Tetrachloroethene (PCE)	127-18-4	1.3	1.3	18	mg/kg	<0.027 U	<0.00057 U	<0.15 U	<0.24 UJ	<0.00058 U	<0.03 U	<0.03 U	0.00033 J	<0.00046 UJ	<0.00055 U	<0.00051 U	<0.00047 U	<0.0005 U
Toluene	108-88-3	**0.7**	*	100	mg/kg	0.047 J	<0.0011 U	<0.31 U	**26 J**	<0.0012 U	<0.06 U	<0.06 U	0.0016	0.00061 J	<0.0011 U	<0.001 U	<0.00094 U	<0.001 U
Total 1,2-Dichloroethene (Cis and Trans)	540-59-0	NS	NS	NS	mg/kg	<0.055 U	<0.0011 U	<0.31 U	<0.49 UJ	<0.0012 U	<0.06 U	<0.06 U	0.00029 J	<0.00091 UJ	<0.0011 U	<0.001 U	<0.00094 U	<0.001 U
Total Xylenes	1330-20-7	**0.26**	1.2	100	mg/kg	**2.7**	<0.0011 U	**72 J**	**510**	<0.0012 U	0.11 J	0.22 J	0.00078 J	**0.37**	<0.0011 U	<0.001 U	<0.00094 U	<0.001 U
Total, 1,3-Dichloropropene (Cis And Trans)	542-75-6	NS	NS	NS	mg/kg	<0.027 U	<0.00057 U	<0.15 U	<0.24 UJ	<0.00058 U	<0.03 U	<0.03 U	<0.00053 U	<0.00046 UJ	<0.00055 U	<0.00051 U	<0.00047 U	<0.0005 U
Trans-1,2-Dichloroethene	156-60-5	0.19	*	100	mg/kg	<0.082 U	<0.0017 U	<0.46 U	<0.73 UJ	<0.0017 U	<0.09 U	<0.09 U	<0.0016 U	<0.0014 UJ	<0.0016 U	<0.0015 U	<0.0014 U	<0.0015 U
Trans-1,3-Dichloropropene	10061-02-6	NS	NS	NS	mg/kg	<0.055 U	<0.0011 U	<0.31 U	<0.49 UJ	<0.0012 U	<0.06 U	<0.06 U	<0.001 U	<0.00091 UJ	<0.0011 U	<0.001 U	<0.00094 U	<0.001 U
Trans-1,4-Dichloro-2-Butene	110-57-6	NS	NS	NS	mg/kg	<0.27 U	<0.0057 U	<1.5 U	<2.4 UJ	<0.0058 U	<0.3 U	<0.3 U	<0.0053 U	<0.0046 UJ	<0.0055 U	<0.0051 U	<0.0047 U	<0.005 U
Trichloroethene (TCE)	79-01-6	0.47	0.47	6.4	mg/kg	<0.027 U	<0.00057 U	<0.15 U	<0.24 UJ	<0.00058 U	<0.03 U	<0.03 U	0.00079	<0.00046 UJ	<0.00055 U	<0.00051 U	<0.00047 U	<0.0005 U
Trichlorofluoromethane	75-69-4	NS	NS	NS	mg/kg	<0.22 U	<0.0046 U	<1.2 U	<2 UJ	<0.0046 U	<0.24 U	<0.24 U	<0.0042 U	<0.0036 UJ	<0.0044 U	<0.0041 U	<0.0038 U	<0.004 U
Vinyl Acetate	108-05-4	NS	NS	NS	mg/kg	<0.55 U	<0.011 U	<3.1 U	<4.9 UJ	<0.012 U	<0.6 U	<0.6 U	<0.01 U	<0.0091 UJ	<0.011 U	<0.01 U	<0.0094 U	<0.01 U
Vinyl Chloride	75-01-4	0.03	*	0.48	mg/kg	<0.055 U	<0.0011 U	<0.31 U	<0.49 UJ	<0.0012 U	<0.06 U	<0.06 U	<0.001 U	<0.00091 UJ	<0.0011 U	<0.001 U	<0.00094 U	<0.001 U

Table 1A
Remedial Action Work Plan
Soil Sample Analytical Results

172 Montrose Avenue
Brooklyn, New York
NYSDEC BCP Site No.: C224417
Langan Project No.: 170824801

Analyte	CAS Number	NYSDEC Part 375 Unrestricted Use SCOs	NYSDEC Part 375 Protection of Groundwater SCOs	NYSDEC Part 375 Restricted-Residential SCOs	Location	RISB22	RISB22	RISB22	RISB23	RISB23	RISB23	RISB23	RISB23	RISB25	RISB25	RISB25	RISB25	RISB25
					Sample Name	RISB22_15-17	RISB22_20-22	RISB22_45-47	RISB23_9-11	RISB23_14-16	RISB23_35-36	RISB23_37-39	RISB23_41-43	RISB25_13-15	RISB25_17-19	RISB25_34-36	SODUP04_090325	RISB25_37-39
					Sample Date	09/04/2025	09/04/2025	09/04/2025	08/29/2025	08/29/2025	08/29/2025	08/29/2025	08/29/2025	09/02/2025	09/02/2025	09/03/2025	09/03/2025	09/03/2025
					Sample Depth	15-17	20-22	45-47	9-11	14-16	35-36	37-39	41-43	13-15	17-19	34-36	34-36	37-39
					Unit	Result	Result	Result	Result	Result	Result	Result	Result	Result	Result	Result	Result	Result
Semi-Volatile Organic Compounds																		
1,2,4,5-Tetrachlorobenzene	95-94-3	NS	NS	NS	mg/kg	<0.18 U	<0.17 U	<0.18 U	<0.18 U	<0.17 U	<0.18 U	<0.18 U	<0.19 U	<0.18 U	<0.17 U	<0.19 U	<0.18 U	<0.19 U
1,2,4-Trichlorobenzene	120-82-1	NS	NS	NS	mg/kg	<0.18 U	<0.17 U	<0.18 U	<0.18 U	<0.17 U	<0.18 U	<0.18 U	<0.19 U	<0.18 U	<0.17 U	<0.19 U	<0.18 U	<0.19 U
1,2-Dichlorobenzene	95-50-1	1.1	1.1	100	mg/kg	<0.18 U	<0.17 U	<0.18 U	<0.18 U	<0.17 U	<0.18 U	<0.18 U	<0.19 U	<0.18 U	<0.17 U	<0.19 U	<0.18 U	<0.19 U
1,3-Dichlorobenzene	541-73-1	2.6	*	38	mg/kg	<0.18 U	<0.17 U	<0.18 U	<0.18 U	<0.17 U	<0.18 U	<0.18 U	<0.19 U	<0.18 U	<0.17 U	<0.19 U	<0.18 U	<0.19 U
1,4-Dichlorobenzene	106-46-7	1.8	*	24	mg/kg	<0.18 U	<0.17 U	<0.18 U	<0.18 U	<0.17 U	<0.18 U	<0.18 U	<0.19 U	<0.18 U	<0.17 U	<0.19 U	<0.18 U	<0.19 U
1,4-Dioxane (P-Dioxane)	123-91-1	0.1	*	5.7	mg/kg	<0.027 U	<0.026 U	<0.028 U	<0.028 U	<0.025 U	<0.028 U	<0.027 U	<0.029 U	<0.027 U	<0.025 U	<0.029 U	<0.026 U	<0.028 U
2,4,5-Trichlorophenol	95-95-4	NS	NS	NS	mg/kg	<0.18 U	<0.17 U	<0.18 U	<0.18 U	<0.17 U	<0.18 U	<0.18 U	<0.19 U	<0.18 U	<0.17 U	<0.19 U	<0.18 U	<0.19 U
2,4,6-Trichlorophenol	88-06-2	NS	NS	NS	mg/kg	<0.11 U	<0.1 U	<0.11 U	<0.11 U	<0.1 U	<0.11 U	<0.11 U	<0.12 U	<0.11 U	<0.1 U	<0.12 U	<0.1 U	<0.11 U
2,4-Dichlorophenol	120-83-2	NS	NS	NS	mg/kg	<0.16 U	<0.16 U	<0.17 U	<0.16 U	<0.15 U	<0.16 U	<0.16 U	<0.17 U	<0.16 U	<0.15 U	<0.17 U	<0.16 U	<0.17 U
2,4-Dimethylphenol	105-67-9	NS	NS	NS	mg/kg	<0.18 U	<0.17 U	<0.18 U	<0.18 U	<0.17 U	<0.18 U	<0.18 U	<0.19 U	<0.18 U	<0.17 U	<0.19 U	<0.18 U	<0.19 U
2,4-Dinitrophenol	51-28-5	NS	NS	NS	mg/kg	<0.87 U	<0.83 U	<0.89 U	<0.88 U	<0.81 U	<0.88 U	<0.87 U	<0.93 U	<0.86 U	<0.81 U	<0.93 U	<0.85 U	<0.91 U
2,4-Dinitrotoluene	121-14-2	NS	NS	NS	mg/kg	<0.18 U	<0.17 U	<0.18 U	<0.18 U	<0.17 U	<0.18 U	<0.18 U	<0.19 U	<0.18 U	<0.17 U	<0.19 U	<0.18 U	<0.19 U
2,6-Dinitrotoluene	606-20-2	NS	NS	NS	mg/kg	<0.18 U	<0.17 U	<0.18 U	<0.18 U	<0.17 U	<0.18 U	<0.18 U	<0.19 U	<0.18 U	<0.17 U	<0.19 U	<0.18 U	<0.19 U
2-Chloronaphthalene	91-58-7	NS	NS	NS	mg/kg	<0.18 U	<0.17 U	<0.18 U	<0.18 U	<0.17 U	<0.18 U	<0.18 U	<0.19 U	<0.18 U	<0.17 U	<0.19 U	<0.18 U	<0.19 U
2-Chlorophenol	95-57-8	NS	NS	NS	mg/kg	<0.18 U	<0.17 U	<0.18 U	<0.18 U	<0.17 U	<0.18 U	<0.18 U	<0.19 U	<0.18 U	<0.17 U	<0.19 U	<0.18 U	<0.19 U
2-Methylnaphthalene	91-57-6	NS	NS	NS	mg/kg	0.72	<0.21 U	5.2	7	<0.2 U	0.03 J	0.064 J	<0.23 U	0.083 J	<0.2 U	<0.23 U	<0.21 U	<0.23 U
2-Methylphenol (o-Cresol)	95-48-7	0.33	*	100	mg/kg	<0.18 U	<0.17 U	<0.18 U	<0.18 U	<0.17 U	<0.18 U	<0.18 U	<0.19 U	<0.18 U	<0.17 U	<0.19 U	<0.18 U	<0.19 U
2-Nitroaniline	88-74-4	NS	NS	NS	mg/kg	<0.18 U	<0.17 U	<0.18 U	<0.18 U	<0.17 U	<0.18 U	<0.18 U	<0.19 U	<0.18 U	<0.17 U	<0.19 U	<0.18 U	<0.19 U
2-Nitrophenol	88-75-5	NS	NS	NS	mg/kg	<0.39 U	<0.37 U	<0.4 U	<0.4 U	<0.36 U	<0.4 U	<0.39 U	<0.42 U	<0.38 U	<0.36 U	<0.42 U	<0.38 U	<0.41 U
3 & 4 Methylphenol (m&p Cresol)	65794-96-9	0.33	*	100	mg/kg	<0.26 U	<0.25 U	<0.27 U	<0.26 U	<0.24 U	<0.26 U	<0.26 U	<0.28 U	<0.26 U	<0.24 U	<0.28 U	<0.25 U	<0.27 U
3,3'-Dichlorobenzidine	91-94-1	NS	NS	NS	mg/kg	<0.18 U	<0.17 U	<0.18 U	<0.18 U	<0.17 U	<0.18 U	<0.18 U	<0.19 U	<0.18 U	<0.17 U	<0.19 U	<0.18 U	<0.19 U
3-Nitroaniline	99-09-2	NS	NS	NS	mg/kg	<0.18 U	<0.17 U	<0.18 U	<0.18 U	<0.17 U	<0.18 U	<0.18 U	<0.19 U	<0.18 U	<0.17 U	<0.19 U	<0.18 U	<0.19 U
4,6-Dinitro-2-Methylphenol	534-52-1	NS	NS	NS	mg/kg	<0.47 U	<0.45 U	<0.48 U	<0.48 U	<0.44 U	<0.48 U	<0.47 U	<0.5 U	<0.46 U	<0.44 U	<0.5 U	<0.46 U	<0.49 U
4-Bromophenyl Phenyl Ether	101-55-3	NS	NS	NS	mg/kg	<0.18 U	<0.17 U	<0.18 U	<0.18 U	<0.17 U	<0.18 U	<0.18 U	<0.19 U	<0.18 U	<0.17 U	<0.19 U	<0.18 U	<0.19 U
4-Chloro-3-Methylphenol	59-50-7	NS	NS	NS	mg/kg	<0.18 U	<0.17 U	<0.18 U	<0.18 U	<0.17 U	<0.18 U	<0.18 U	<0.19 U	<0.18 U	<0.17 U	<0.19 U	<0.18 U	<0.19 U
4-Chloroaniline	106-47-8	NS	NS	NS	mg/kg	0.053 J	<0.17 U	<0.18 U	<0.18 U	<0.17 UJ	<0.18 U	<0.18 UJ	<0.19 U	<0.18 U	<0.17 U	<0.19 UJ	<0.18 UJ	<0.19 UJ
4-Chlorophenyl Phenyl Ether	7005-72-3	NS	NS	NS	mg/kg	<0.18 U	<0.17 U	<0.18 U	<0.18 U	<0.17 U	<0.18 U	<0.18 U	<0.19 U	<0.18 U	<0.17 U	<0.19 U	<0.18 U	<0.19 U
4-Nitroaniline	100-01-6	NS	NS	NS	mg/kg	<0.18 U	<0.17 U	<0.18 U	<0.18 U	<0.17 U	<0.18 U	<0.18 U	<0.19 U	<0.18 UJ	<0.17 UJ	<0.19 U	<0.18 U	<0.19 U
4-Nitrophenol	100-02-7	NS	NS	NS	mg/kg	<0.25 U	<0.24 U	<0.26 U	<0.26 U	<0.24 U	<0.26 U	<0.25 U	<0.27 U	<0.25 U	<0.24 U	<0.27 U	<0.25 U	<0.27 U
Acenaphthene	83-32-9	20	*	100	mg/kg	<0.14 U	<0.14 U	<0.15 U	<0.15 U	<0.13 U	0.02 J	<0.14 U	<0.16 U	<0.14 U	<0.14 U	<0.15 U	<0.14 U	<0.15 U
Acenaphthylene	208-96-8	100	*	100	mg/kg	<0.14 U	<0.14 U	<0.15 U	<0.15 U	<0.13 U	<0.15 U	<0.14 U	<0.16 U	<0.14 U	<0.14 U	<0.15 U	<0.14 U	<0.15 U
Acetophenone	98-86-2	NS	NS	NS	mg/kg	<0.18 U	<0.17 U	<0.18 U	<0.18 U	<0.17 U	<0.18 U	<0.18 U	<0.19 U	<0.18 U	<0.17 U	<0.19 U	<0.18 U	<0.19 U
Anthracene	120-12-7	100	*	100	mg/kg	<0.11 U	<0.1 U	<0.11 U	<0.11 U	<0.1 U	<0.11 U	<0.11 U	<0.12 U	<0.11 U	<0.1 U	<0.12 U	0.045 J	<0.11 U
Benzo(a)anthracene	56-55-3	**1**	1	1.4	mg/kg	<0.11 U	<0.1 U	<0.11 U	<0.11 U	<0.1 U	<0.11 U	<0.11 U	<0.12 U	<0.11 U	<0.1 U	<0.12 U	0.15	<0.11 U
Benzo(a)pyrene	50-32-8	**1**	*	1	mg/kg	<0.14 U	<0.14 U	<0.15 U	<0.15 U	<0.13 U	<0.15 U	<0.14 U	<0.16 U	<0.14 U	<0.14 U	<0.15 U	0.15	<0.15 U
Benzo(b)fluoranthene	205-99-2	**1**	*	1.4	mg/kg	<0.11 U	<0.1 U	<0.11 U	<0.11 U	<0.1 U	<0.11 U	<0.11 U	<0.12 U	<0.11 U	<0.1 U	<0.12 U	0.18	<0.11 U
Benzo(g,h,i)Perylene	191-24-2	**0.64**	*	4.9	mg/kg	<0.14 U	<0.14 U	<0.15 U	<0.15 U	<0.13 U	<0.15 U	<0.14 U	<0.16 U	<0.14 U	<0.14 U	<0.15 U	0.1 J	<0.15 U
Benzo(k)fluoranthene	207-08-9	**0.8**	*	4.9	mg/kg	<0.11 U	<0.1 U	<0.11 U	<0.11 U	<0.1 U	<0.11 U	<0.11 U	<0.12 U	<0.11 U	<0.1 U	<0.12 U	0.064 J	<0.11 U
Benzoic Acid	65-85-0	NS	NS	NS	mg/kg	<0.59 U	<0.56 U	<0.6 U	<0.6 U	<0.54 U	<0.6 U	<0.59 U	<0.63 U	<0.58 U	<0.55 U	<0.63 U	<0.57 U	<0.62 U
Benzyl Alcohol	100-51-6	NS	NS	NS	mg/kg	<0.18 U	<0.17 U	<0.18 U	<0.18 U	<0.17 U	<0.18 U	<0.18 U	<0.19 U	<0.18 U	<0.17 U	<0.19 U	<0.18 U	<0.19 U
Benzyl Butyl Phthalate	85-68-7	NS	NS	NS	mg/kg	<0.18 U	<0.17 U	<0.18 U	<0.18 U	<0.17 U	<0.18 U	<0.18 U	<0.19 U	<0.18 U	<0.17 U	<0.19 U	<0.18 U	<0.19 U
Biphenyl (Diphenyl)	92-52-4	NS	NS	NS	mg/kg	<0.41 U	<0.39 U	0.036 J	0.23 J	<0.38 U	<0.42 U	<0.41 U	<0.44 U	<0.41 U	<0.38 U	<0.44 U	<0.4 U	<0.43 U
Bis(2-chloroethoxy) methane	111-91-1	NS	NS	NS	mg/kg	<0.2 U	<0.19 U	<0.2 U	<0.2 U	<0.18 U	<0.2 U	<0.2 U	<0.21 U	<0.19 U	<0.18 U	<0.21 U	<0.19 U	<0.2 U
Bis(2-chloroethyl) ether (2-chloroethyl ether)	111-44-4	NS	NS	NS	mg/kg	<0.16 U	<0.16 U	<0.17 U	<0.16 U	<0.15 U	<0.16 U	<0.16 U	<0.17 U	<0.16 U	<0.15 U	<0.17 U	<0.16 U	<0.17 U
Bis(2-chloroisopropyl) ether	108-60-1	NS	NS	NS	mg/kg	<0.22 U	<0.21 U	<0.22 U	<0.22 U	<0.2 U	<0.22 U	<0.22 U	<0.23 U	<0.21 U	<0.2 U	<0.23 U	<0.21 U	<0.23 U
Bis(2-ethylhexyl) phthalate	117-81-7	NS	NS	NS	mg/kg	<0.18 U	<0.17 U	<0.18 U	0.072 J	0.22	<0.18 U	<0.18 U	<0.19 U	<0.18 U	<0.17 U	<0.19 U	0.12 J	<0.19 U
Carbazole	86-74-8	NS	NS	NS	mg/kg	<0.18 U	<0.17 U	<0.18 U	<0.18 U	<0.17 U	<0.18 U	<0.18 U	<0.19 U	<0.18 U	<0.17 U	<0.19 U	0.017 J	<0.19 U
Chrysene	218-01-9	**1**	1	4.9	mg/kg	<0.11 U	<0.1 U	<0.11 U	<0.11 U	<0.1 U	<0.11 U	<0.11 U	<0.12 U	<0.11 U	<0.1 U	<0.12 U	0.16 J	<0.11 U
Dibenz(a,h)anthracene	53-70-3	**0.33**	*	0.33	mg/kg	<0.11 U	<0.1 U	<0.11 U	<0.11 U	<0.1 U	<0.11 U	<0.11 U	<0.12 U	<0.11 U	<0.1 U	<0.12 U	0.022 J	<0.11 U
Dibenzofuran	132-64-9	**2.1**	*	18	mg/kg	<0.18 U	<0.17 U	<0.18 U	0.061 J	<0.17 U	<0.18 U	<0.18 U	<0.19 U	<0.18 U	<0.17 U	<0.19 U	<0.18 U	<0.19 U
Dibutyl phthalate	84-74-2	NS	NS	NS	mg/kg	<0.18 U	<0.17 U	<0.18 U	<0.18 U	<0.17 U	<0.18 U	<0.18 U	<0.19 U	<0.18 U	<0.17 U	<0.19 U	<0.18 U	<0.19 U
Diethyl phthalate	84-66-2	NS	NS	NS	mg/kg	<0.18 U	<0.17 U	<0.18 U	<0.18 U	<0.17 U	<0.18 U	<0.18 U	<0.19 U	<0.18 U	<0.17 U	<0.19 U	<0.18 U	<0.19 U
Dimethyl phthalate	131-11-3	NS	NS	NS	mg/kg	<0.18 U	<0.17 U	<0.18 U	<0.18 U	<0.17 U	<0.18 U	<0.18 U	<0.19 U	<0.18 U	<0.17 U	<0.19 U	<0.18 U	<0.19 U
Dioctyl phthalate	117-84-0	NS	NS	NS	mg/kg	<0.18 U	<0.17 U	<0.18 U	<0.18 U	<0.17 U	<0.18 U	<0.18 U	<0.19 U	<0.18 U	<0.17 U	<0.19 U	<0.18 U	<0.19 U
Fluoranthene	206-44-0	**85**	*	100	mg/kg	<0.11 U	<0.1 U	<0.11 U	0.022 J	<0.1 U	<0.11 U	<0.11 U	<0.12 U	<0.11 U	<0.1 U	<0.12 U	0.28 J	<0.11 U
Fluorene	86-73-7	30	*	100	mg/kg	<0.18 U	<0.17 U	<0.18 U	0.1 J	<0.17 U	0.058 J	0.048 J	<0.19 U	<0.18 U	<0.17 U	<0.19 U	<0.18 U	<0.19 U
Hexachlorobenzene	118-74-1	0.33	*	0.33	mg/kg	<0.11 U	<0.1 U	<0.11 U	<0.11 U	<0.1 U	<0.11 U	<0.11 U	<0.12 U	<0.11 U	<0.1 U	<0.12 U	<0.1 U	<0.11 U
Hexachlorobutadiene	87-68-3	NS	NS	NS	mg/kg	<0.18 U	<0.17 U	<0.18 U	<0.18 U	<0.17 U	<0.18 U	<0.18 U	<0.19 U	<0.18 U	<0.17 U	<0.19 U	<0.18 U	<0.19 U
Hexachlorocyclopentadiene	77-47-4	NS	NS	NS	mg/kg	<0.52 U	<0.49 U	<0.53 U	<0.52 UJ	<0.48 U	<0.53 UJ	<0.52 U	<0.55 UJ	<0.51 U	<0.48 U	<0.55 U	<0.5 U	<0.54 U
Hexachloroethane	67-72-1	NS	NS	NS	mg/kg	<0.14 U	<0.14 U	<0.15 U	<0.15 U	<0.13 U	<0.15 U	<0.14 U	<0.16 U	<0.14 U	<0.14 U	<0.15 U	<0.14 U	<0.15 U
Indeno(1,2,3-cd)pyrene	193-39-5	**0.5**	*	1.4	mg/kg	<0.14 U	<0.14 U	<0.15 U	<0.15 U	<0.13 U	<0.15 U	<0.14 U	<0.16 U	<0.14 U	<0.14 U	<0.15 U	0.098 J	<0.15 U
Isophorone	78-59-1	NS	NS	NS	mg/kg	<0.16 U	<0.16 U	<0.17 U	<0.16 U	<0.15 U	<0.16 U	<0.16 U	<0.17 U	<0.16 U	<0.15 U	<0.17 U	<0.16 U	<0.17 U
Naphthalene	91-20-3	**12**	12	100	mg/kg	0.88	<0.17 U	5.3	9.8	<0.17 U	<0.18 U	0.14 J	<0.19 U	0.07 J	<0.17 U	<0.19 U	<0.18 U	<0.19 U
Nitrobenzene	98-95-3	0.08	NS	1.8	mg/kg	<0.16 U	<0.16 U	<0.17 U	<0.16 U	<0.15 U	<0.16 U	<0.16 U	<0.17 U	<0.16 U	<0.15 U	<0.17 U	<0.16 U	<0.17 U
n-Nitrosodi-N-Propylamine	621-64-7	NS	NS	NS	mg/kg	<0.18 U	<0.17 U	<0.18 U	<0.18 U	<0.17 U	<0.18 U	<0.18 U	<0.19 U	<0.18 U	<0.17 U	<0.19 U	<0.18 U	<0.19 U
n-Nitrosodiphenylamine	86-30-6	NS	NS	NS	mg/kg	<0.14 U	<0.14 U	<0.15 U	<0.15 U	<0.13 U	<0.15 U	<0.14 U	<0.16 U	<0.14 U	<0.14 U	<0.15 U	<0.14 U	<0.15 U
Pentachlorophenol	87-86-5	0.8	*	1.3	mg/kg	<0.14 U	<0.14 U	<0.15 U	<0.15 U	<0.13 U	<0.15 U	<0.14 U	<0.16 U	<0.14 U	<0.14 U	<0.15 U	<0.14 U	<0.15 U
Phenanthrene	85-01-8	**1.1**	*	4.9	mg/kg	<0.11 U	<0.1 U	0.036 J	0.11	<0.1 U	0.18	0.19	<0.12 U	<0.11 U	<0.1 U	<0.12 U	0.2 J	<0.11 U
Phenol	108-95-2	0.33	*	100	mg/kg	<0.18 U	<0.17 U	<0.18 U	<0.18 U	<0.17 U	<0.18 U	<0.18 U	<0.19 U	<0.18 U	<0.17 U	<0.19 U	<0.18 U	<0.19 U
Pyrene	129-00-0	**64**	*	100	mg/kg	<0.11 U	<0.1 U	<0.11 U	0.031 J	<0.1 U	0.03 J	0.022 J	<0.12 U	<0.11 U	<0.1 U	<0.12 U	0.28 J	<0.11 U

Table 1A
Remedial Action Work Plan
Soil Sample Analytical Results

172 Montrose Avenue
Brooklyn, New York
NYSDEC BCP Site No.: C224417
Langan Project No.: 170824801

Analyte	CAS Number	NYSDEC Part 375 Unrestricted Use SCOs	NYSDEC Part 375 Protection of Groundwater SCOs	NYSDEC Part 375 Restricted-Residential SCOs	Location	RISB22	RISB22	RISB22	RISB23	RISB23	RISB23	RISB23	RISB23	RISB25	RISB25	RISB25	RISB25	RISB25
					Sample Name	RISB22_15-17	RISB22_20-22	RISB22_45-47	RISB23_9-11	RISB23_14-16	RISB23_35-36	RISB23_37-39	RISB23_41-43	RISB25_13-15	RISB25_17-19	RISB25_34-36	SODUP04_090325	RISB25_37-39
					Sample Date	09/04/2025	09/04/2025	09/04/2025	08/29/2025	08/29/2025	08/29/2025	08/29/2025	08/29/2025	09/02/2025	09/02/2025	09/03/2025	09/03/2025	09/03/2025
					Sample Depth	15-17	20-22	45-47	9-11	14-16	35-36	37-39	41-43	13-15	17-19	34-36	34-36	37-39
					Unit	Result	Result	Result	Result	Result	Result	Result	Result	Result	Result	Result	Result	Result
Pesticides																		
4,4'-DDD	72-54-8	**0.0033**	*	5	mg/kg	NA	NA	NA	NA	NA	NA	NA	NA	NA	NA	NA	<0.00168 U	NA
4,4'-DDE	72-55-9	**0.0033**	*	3.4	mg/kg	NA	NA	NA	NA	NA	NA	NA	NA	NA	NA	NA	0.00294	NA
4,4'-DDT	50-29-3	**0.0033**	*	3.8	mg/kg	NA	NA	NA	NA	NA	NA	NA	NA	NA	NA	NA	<0.00168 U	NA
Aldrin	309-00-2	0.0048	*	0.044	mg/kg	NA	NA	NA	NA	NA	NA	NA	NA	NA	NA	NA	<0.00168 U	NA
Alpha BHC (Alpha Hexachlorocyclohexane)	319-84-6	0.02	*	0.18	mg/kg	NA	NA	NA	NA	NA	NA	NA	NA	NA	NA	NA	<0.000702 U	NA
Alpha Chlordane	5103-71-9	0.014	*	0.65	mg/kg	NA	NA	NA	NA	NA	NA	NA	NA	NA	NA	NA	<0.0021 U	NA
Alpha Endosulfan	959-98-8	4.3	*	35	mg/kg	NA	NA	NA	NA	NA	NA	NA	NA	NA	NA	NA	<0.00168 U	NA
Beta Bhc (Beta Hexachlorocyclohexane)	319-85-7	0.021	*	0.18	mg/kg	NA	NA	NA	NA	NA	NA	NA	NA	NA	NA	NA	<0.00168 U	NA
Beta Endosulfan	33213-65-9	4.3	*	35	mg/kg	NA	NA	NA	NA	NA	NA	NA	NA	NA	NA	NA	<0.00168 U	NA
Chlordane (alpha and gamma)	57-74-9	NS	NS	NS	mg/kg	NA	NA	NA	NA	NA	NA	NA	NA	NA	NA	NA	<0.014 U	NA
Delta Bhc (Delta Hexachlorocyclohexane)	319-86-8	0.04	*	100	mg/kg	NA	NA	NA	NA	NA	NA	NA	NA	NA	NA	NA	<0.00168 U	NA
Dieldrin	60-57-1	0.005	*	0.075	mg/kg	NA	NA	NA	NA	NA	NA	NA	NA	NA	NA	NA	<0.00105 U	NA
Endosulfan Sulfate	1031-07-8	4.3	*	35	mg/kg	NA	NA	NA	NA	NA	NA	NA	NA	NA	NA	NA	<0.000702 U	NA
Endrin	72-20-8	0.014	*	5.3	mg/kg	NA	NA	NA	NA	NA	NA	NA	NA	NA	NA	NA	<0.000702 U	NA
Endrin Aldehyde	7421-93-4	NS	NS	NS	mg/kg	NA	NA	NA	NA	NA	NA	NA	NA	NA	NA	NA	<0.0021 U	NA
Endrin Ketone	53494-70-5	NS	NS	NS	mg/kg	NA	NA	NA	NA	NA	NA	NA	NA	NA	NA	NA	<0.00168 U	NA
Gamma Bhc (Lindane)	58-89-9	0.025	*	0.21	mg/kg	NA	NA	NA	NA	NA	NA	NA	NA	NA	NA	NA	<0.000702 U	NA
Gamma Chlordane (Trans)	5103-74-2	NS	NS	NS	mg/kg	NA	NA	NA	NA	NA	NA	NA	NA	NA	NA	NA	<0.0021 U	NA
Heptachlor	76-44-8	0.013	*	0.53	mg/kg	NA	NA	NA	NA	NA	NA	NA	NA	NA	NA	NA	<0.000842 U	NA
Heptachlor Epoxide	1024-57-3	NS	NS	NS	mg/kg	NA	NA	NA	NA	NA	NA	NA	NA	NA	NA	NA	<0.00316 U	NA
Methoxychlor	72-43-5	NS	NS	NS	mg/kg	NA	NA	NA	NA	NA	NA	NA	NA	NA	NA	NA	<0.00316 U	NA
Toxaphene	8001-35-2	NS	NS	NS	mg/kg	NA	NA	NA	NA	NA	NA	NA	NA	NA	NA	NA	<0.0316 U	NA
Herbicides																		
2,4,5-T (Trichlorophenoxyacetic Acid)	93-76-5	NS	NS	NS	mg/kg	NA	NA	NA	NA	NA	NA	NA	NA	NA	NA	NA	<0.176 U	NA
2,4-D (Dichlorophenoxyacetic Acid)	94-75-7	NS	NS	NS	mg/kg	NA	NA	NA	NA	NA	NA	NA	NA	NA	NA	NA	<0.176 U	NA
Silvex (2,4,5-Tp)	93-72-1	3.8	*	100	mg/kg	NA	NA	NA	NA	NA	NA	NA	NA	NA	NA	NA	<0.176 U	NA
Polychlorinated Biphenyl																		
PCB-1016 (Aroclor 1016)	12674-11-2	NS	NS	NS	mg/kg	NA	NA	NA	NA	NA	NA	NA	NA	NA	NA	NA	<0.0502 U	NA
PCB-1221 (Aroclor 1221)	11104-28-2	NS	NS	NS	mg/kg	NA	NA	NA	NA	NA	NA	NA	NA	NA	NA	NA	<0.0502 U	NA
PCB-1232 (Aroclor 1232)	11141-16-5	NS	NS	NS	mg/kg	NA	NA	NA	NA	NA	NA	NA	NA	NA	NA	NA	<0.0502 U	NA
PCB-1242 (Aroclor 1242)	53469-21-9	NS	NS	NS	mg/kg	NA	NA	NA	NA	NA	NA	NA	NA	NA	NA	NA	<0.0502 U	NA
PCB-1248 (Aroclor 1248)	12672-29-6	NS	NS	NS	mg/kg	NA	NA	NA	NA	NA	NA	NA	NA	NA	NA	NA	<0.0502 U	NA
PCB-1254 (Aroclor 1254)	11097-69-1	NS	NS	NS	mg/kg	NA	NA	NA	NA	NA	NA	NA	NA	NA	NA	NA	<0.0502 U	NA
PCB-1260 (Aroclor 1260)	11096-82-5	NS	NS	NS	mg/kg	NA	NA	NA	NA	NA	NA	NA	NA	NA	NA	NA	<0.0502 U	NA
PCB-1262 (Aroclor 1262)	37324-23-5	NS	NS	NS	mg/kg	NA	NA	NA	NA	NA	NA	NA	NA	NA	NA	NA	<0.0502 U	NA
PCB-1268 (Aroclor 1268)	11100-14-4	NS	NS	NS	mg/kg	NA	NA	NA	NA	NA	NA	NA	NA	NA	NA	NA	<0.0502 U	NA
Total PCBs	1336-36-3	**0.1**	*	1	mg/kg	NA	NA	NA	NA	NA	NA	NA	NA	NA	NA	NA	<0.0502 U	NA
Metals																		
Aluminum	7429-90-5	NS	NS	NS	mg/kg	NA	NA	NA	NA	NA	NA	NA	NA	NA	NA	NA	6,010	NA
Antimony	7440-36-0	NS	NS	NS	mg/kg	NA	NA	NA	NA	NA	NA	NA	NA	NA	NA	NA	<4.06 U	NA
Arsenic	7440-38-2	**13**	*	16	mg/kg	NA	NA	NA	NA	NA	NA	NA	NA	NA	NA	NA	2.67	NA
Barium	7440-39-3	**410**	*	410	mg/kg	NA	NA	NA	NA	NA	NA	NA	NA	NA	NA	NA	46.1	NA
Beryllium	7440-41-7	4.4	*	43	mg/kg	NA	NA	NA	NA	NA	NA	NA	NA	NA	NA	NA	0.369 J	NA
Cadmium	7440-43-9	**2.5**	*	2.5	mg/kg	NA	NA	NA	NA	NA	NA	NA	NA	NA	NA	NA	<0.812 U	NA
Calcium	7440-70-2	NS	NS	NS	mg/kg	NA	NA	NA	NA	NA	NA	NA	NA	NA	NA	NA	9,680	NA
Chromium, Hexavalent	18540-29-9	**1**	*	1	mg/kg	NA	NA	NA	NA	NA	NA	NA	NA	NA	NA	NA	<0.857 U	NA
Chromium, Total	7440-47-3	NS	*	NS	mg/kg	NA	NA	NA	NA	NA	NA	NA	NA	NA	NA	NA	13.2	NA
Chromium, Trivalent	16065-83-1	**30**	NS	110	mg/kg	NA	NA	NA	NA	NA	NA	NA	NA	NA	NA	NA	13.2	NA
Cobalt	7440-48-4	NS	NS	NS	mg/kg	NA	NA	NA	NA	NA	NA	NA	NA	NA	NA	NA	4.7	NA
Copper	7440-50-8	**50**	*	280	mg/kg	NA	NA	NA	NA	NA	NA	NA	NA	NA	NA	NA	14	NA
Cyanide	57-12-5	2.3	*	13	mg/kg	NA	NA	NA	NA	NA	NA	NA	NA	NA	NA	NA	<1 U	NA
Iron	7439-89-6	NS	NS	NS	mg/kg	NA	NA	NA	NA	NA	NA	NA	NA	NA	NA	NA	13,400	NA
Lead	7439-92-1	**63**	*	400	mg/kg	NA	NA	NA	NA	NA	NA	NA	NA	NA	NA	NA	28	NA
Magnesium	7439-95-4	NS	NS	NS	mg/kg	NA	NA	NA	NA	NA	NA	NA	NA	NA	NA	NA	1,720	NA
Manganese	7439-96-5	1600	2000	2000	mg/kg	NA	NA	NA	NA	NA	NA	NA	NA	NA	NA	NA	301	NA
Mercury	7439-97-6	**0.18**	*	0.3	mg/kg	NA	NA	NA	NA	NA	NA	NA	NA	NA	NA	NA	0.093 J	NA
Nickel	7440-02-0	**30**	*	320	mg/kg	NA	NA	NA	NA	NA	NA	NA	NA	NA	NA	NA	11.1	NA
Potassium	7440-09-7	NS	NS	NS	mg/kg	NA	NA	NA	NA	NA	NA	NA	NA	NA	NA	NA	862	NA
Selenium	7782-49-2	3.9	*	110	mg/kg	NA	NA	NA	NA	NA	NA	NA	NA	NA	NA	NA	<1.62 U	NA
Silver	7440-22-4	2	*	110	mg/kg	NA	NA	NA	NA	NA	NA	NA	NA	NA	NA	NA	<0.406 U	NA
Sodium	7440-23-5	NS	NS	NS	mg/kg	NA	NA	NA	NA	NA	NA	NA	NA	NA	NA	NA	124 J	NA
Thallium	7440-28-0	NS	NS	NS	mg/kg	NA	NA	NA	NA	NA	NA	NA	NA	NA	NA	NA	<1.62 U	NA
Vanadium	7440-62-2	NS	NS	NS	mg/kg	NA	NA	NA	NA	NA	NA	NA	NA	NA	NA	NA	19.4	NA
Zinc	7440-66-6	**109**	*	6600	mg/kg	NA	NA	NA	NA	NA	NA	NA	NA	NA	NA	NA	32.9	NA

Table 1A
Remedial Action Work Plan
Soil Sample Analytical Results

172 Montrose Avenue
Brooklyn, New York
NYSDEC BCP Site No.: C224417
Langan Project No.: 170824801

Analyte	CAS Number	NYSDEC Part 375 Unrestricted Use SCOs	NYSDEC Part 375 Protection of Groundwater SCOs	NYSDEC Part 375 Restricted-Residential SCOs	Location	RISB22	RISB22	RISB22	RISB23	RISB23	RISB23	RISB23	RISB23	RISB25	RISB25	RISB25	RISB25	RISB25
					Sample Name	RISB22_15-17	RISB22_20-22	RISB22_45-47	RISB23_9-11	RISB23_14-16	RISB23_35-36	RISB23_37-39	RISB23_41-43	RISB25_13-15	RISB25_17-19	RISB25_34-36	SODUP04_090325	RISB25_37-39
					Sample Date	09/04/2025	09/04/2025	09/04/2025	08/29/2025	08/29/2025	08/29/2025	08/29/2025	08/29/2025	09/02/2025	09/02/2025	09/03/2025	09/03/2025	09/03/2025
					Sample Depth	15-17	20-22	45-47	9-11	14-16	35-36	37-39	41-43	13-15	17-19	34-36	34-36	37-39
					Unit	Result	Result	Result	Result	Result	Result	Result	Result	Result	Result	Result	Result	Result
Per- and Polyfluoroalkyl Substances																		
11-Chloroeicosafluoro-3-Oxaundecane-1-Sulfonic Acid (11Cl-PF3OUdS)	763051-92-9	NS	NS	NS	mg/kg	NA	NA	NA	NA	NA	NA	NA	NA	NA	NA	NA	<0.000798 U	NA
1H,1H,2H,2H-Perfluorodecane Sulfonic Acid (8:2 FTS)	39108-34-4	NS	NS	NS	mg/kg	NA	NA	NA	NA	NA	NA	NA	NA	NA	NA	NA	<0.000798 U	NA
1H,1H,2H,2H-Perfluorohexanesulfonic Acid (4:2FTS)	6HPFHXSA	NS	NS	NS	mg/kg	NA	NA	NA	NA	NA	NA	NA	NA	NA	NA	NA	<0.000798 U	NA
1H,1H,2H,2H-Perfluorooctane Sulfonic Acid (6:2 FTS)	27619-97-2	NS	NS	NS	mg/kg	NA	NA	NA	NA	NA	NA	NA	NA	NA	NA	NA	<0.000798 U	NA
2H,2H,3H-Perfluorooctanoic Acid (5:3 FTCA)	914637-49-3	NS	NS	NS	mg/kg	NA	NA	NA	NA	NA	NA	NA	NA	NA	NA	NA	<0.00499 U	NA
3-Perfluoroheptyl Propanoic Acid (7:3 FTCA)	812-70-4	NS	NS	NS	mg/kg	NA	NA	NA	NA	NA	NA	NA	NA	NA	NA	NA	<0.00499 U	NA
3-Perfluoropropyl Propanoic Acid (3:3 FTCA)	356-02-5	NS	NS	NS	mg/kg	NA	NA	NA	NA	NA	NA	NA	NA	NA	NA	NA	<0.000998 U	NA
4,8-Dioxa-3H-perfluorononanoic Acid (ADONA)	919005-14-4	NS	NS	NS	mg/kg	NA	NA	NA	NA	NA	NA	NA	NA	NA	NA	NA	<0.000798 U	NA
9-Chlorohexadecafluoro-3-Oxanonane-1-Sulfonic Acid (9Cl-PF3ONS)	756426-58-1	NS	NS	NS	mg/kg	NA	NA	NA	NA	NA	NA	NA	NA	NA	NA	NA	<0.000798 U	NA
Hexafluoropropylene Oxide Dimer Acid (HFPO-DA)	13252-13-6	NS	NS	NS	mg/kg	NA	NA	NA	NA	NA	NA	NA	NA	NA	NA	NA	<0.000798 U	NA
N-ethyl Perfluorooctanesulfonamide (NEtFOSA)	4151-50-2	NS	NS	NS	mg/kg	NA	NA	NA	NA	NA	NA	NA	NA	NA	NA	NA	<0.0002 U	NA
N-ethyl Perfluorooctanesulfonamidoacetic Acid (NEtFOSAA)	2991-50-6	NS	NS	NS	mg/kg	NA	NA	NA	NA	NA	NA	NA	NA	NA	NA	NA	<0.00107 U	NA
N-ethyl Perfluorooctanesulfonamidoethanol (NEtFOSE)	1691-99-2	NS	NS	NS	mg/kg	NA	NA	NA	NA	NA	NA	NA	NA	NA	NA	NA	<0.002 U	NA
N-methyl Perfluorooctanesulfonamide (NMeFOSA)	31506-32-8	NS	NS	NS	mg/kg	NA	NA	NA	NA	NA	NA	NA	NA	NA	NA	NA	<0.0002 U	NA
N-methyl Perfluorooctanesulfonamidoacetic Acid (NMeFOSAA)	2355-31-9	NS	NS	NS	mg/kg	NA	NA	NA	NA	NA	NA	NA	NA	NA	NA	NA	<0.00107 U	NA
N-methyl Perfluorooctanesulfonamidoethanol (NMeFOSE)	24448-09-7	NS	NS	NS	mg/kg	NA	NA	NA	NA	NA	NA	NA	NA	NA	NA	NA	<0.002 U	NA
Nonafluoro-3,6-dioxaheptanoic Acid (NFDHA)	151772-58-6	NS	NS	NS	mg/kg	NA	NA	NA	NA	NA	NA	NA	NA	NA	NA	NA	<0.000399 U	NA
Perfluoro(2-ethoxyethane)sulfonic Acid (PFEESA)	113507-82-7	NS	NS	NS	mg/kg	NA	NA	NA	NA	NA	NA	NA	NA	NA	NA	NA	<0.000399 U	NA
Perfluoro-3-methoxypropanoic Acid (PFMPA)	377-73-1	NS	NS	NS	mg/kg	NA	NA	NA	NA	NA	NA	NA	NA	NA	NA	NA	<0.000399 U	NA
Perfluoro-4-methoxybutanoic Acid (PFMBA)	863090-89-5	NS	NS	NS	mg/kg	NA	NA	NA	NA	NA	NA	NA	NA	NA	NA	NA	<0.000399 U	NA
Perfluorobutanesulfonic Acid (PFBS)	375-73-5	NS	NS	NS	mg/kg	NA	NA	NA	NA	NA	NA	NA	NA	NA	NA	NA	<0.0002 U	NA
Perfluorobutanoic Acid (PFBA)	375-22-4	NS	NS	NS	mg/kg	NA	NA	NA	NA	NA	NA	NA	NA	NA	NA	NA	<0.000798 U	NA
Perfluorodecanesulfonic Acid (PFDS)	335-77-3	NS	NS	NS	mg/kg	NA	NA	NA	NA	NA	NA	NA	NA	NA	NA	NA	<0.0002 U	NA
Perfluorodecanoic Acid (PFDA)	335-76-2	NS	NS	NS	mg/kg	NA	NA	NA	NA	NA	NA	NA	NA	NA	NA	NA	<0.0002 U	NA
Perfluorododecanesulfonic Acid (PFDoS)	79780-39-5	NS	NS	NS	mg/kg	NA	NA	NA	NA	NA	NA	NA	NA	NA	NA	NA	<0.0002 U	NA
Perfluorododecanoic Acid (PFDoA)	307-55-1	NS	NS	NS	mg/kg	NA	NA	NA	NA	NA	NA	NA	NA	NA	NA	NA	<0.0002 U	NA
Perfluoroheptanesulfonic Acid (PFHpS)	375-92-8	NS	NS	NS	mg/kg	NA	NA	NA	NA	NA	NA	NA	NA	NA	NA	NA	<0.0002 U	NA
Perfluoroheptanoic Acid (PFHpA)	375-85-9	NS	NS	NS	mg/kg	NA	NA	NA	NA	NA	NA	NA	NA	NA	NA	NA	<0.0002 U	NA
Perfluorohexanesulfonic Acid (PFHxS)	355-46-4	NS	NS	NS	mg/kg	NA	NA	NA	NA	NA	NA	NA	NA	NA	NA	NA	<0.0002 U	NA
Perfluorohexanoic Acid (PFHxA)	307-24-4	NS	NS	NS	mg/kg	NA	NA	NA	NA	NA	NA	NA	NA	NA	NA	NA	<0.0002 U	NA
Perfluorononanesulfonic Acid (PFNS)	68259-12-1	NS	NS	NS	mg/kg	NA	NA	NA	NA	NA	NA	NA	NA	NA	NA	NA	<0.0002 U	NA
Perfluorononanoic Acid (PFNA)	375-95-1	NS	NS	NS	mg/kg	NA	NA	NA	NA	NA	NA	NA	NA	NA	NA	NA	<0.0002 U	NA
Perfluorooctanesulfonamide (PFOSA)	754-91-6	NS	NS	NS	mg/kg	NA	NA	NA	NA	NA	NA	NA	NA	NA	NA	NA	<0.0002 U	NA
Perfluorooctanesulfonic Acid (PFOS)	1763-23-1	**0.00088**	0.001	0.044	mg/kg	NA	NA	NA	NA	NA	NA	NA	NA	NA	NA	NA	0.000056 J	NA
Perfluorooctanoic Acid (PFOA)	335-67-1	**0.00066**	0.0008	0.033	mg/kg	NA	NA	NA	NA	NA	NA	NA	NA	NA	NA	NA	0.000073 J	NA
Perfluoropentanesulfonic Acid (PFPeS)	2706-91-4	NS	NS	NS	mg/kg	NA	NA	NA	NA	NA	NA	NA	NA	NA	NA	NA	<0.0002 U	NA
Perfluoropentanoic Acid (PFPeA)	2706-90-3	NS	NS	NS	mg/kg	NA	NA	NA	NA	NA	NA	NA	NA	NA	NA	NA	<0.000399 U	NA
Perfluorotetradecanoic Acid (PFTeDA)	376-06-7	NS	NS	NS	mg/kg	NA	NA	NA	NA	NA	NA	NA	NA	NA	NA	NA	<0.0002 U	NA
Perfluorotridecanoic Acid (PFTrDA)	72629-94-8	NS	NS	NS	mg/kg	NA	NA	NA	NA	NA	NA	NA	NA	NA	NA	NA	<0.0002 U	NA
Perfluoroundecanoic Acid (PFUnA)	2058-94-8	NS	NS	NS	mg/kg	NA	NA	NA	NA	NA	NA	NA	NA	NA	NA	NA	<0.0002 U	NA
General Chemistry																		
Total Solids	TSOLID	NS	NS	NS	Percent	90	95.3	87.6	90.1	98.5	88.6	89.4	84.6	90.8	96.8	84.2	93.3	86.8

Table 1A
Remedial Action Work Plan
Soil Sample Analytical Results

172 Montrose Avenue
Brooklyn, New York
NYSDEC BCP Site No.: C224417
Langan Project No.: 170824801

Notes:

CAS - Chemical Abstract Service
NS - No standard
mg/kg - milligram per kilogram
NA - Not analyzed
ND - Not detected
RL - Reporting limit
<RL - Not detected
* - Analytes below the NYSDEC SGVs were not compared to the 6 NYCRR Part 375 Protection of Groundwater (PGW) SCOs.

Soil sample analytical results are compared to the New York State Department of Environmental Conservation (NYSDEC) Title 6 of the Official Compilation of New York Codes, Rules, and Regulations (NYCRR) Part 375 Unrestricted Use, Protection of Groundwater, and Restricted Use Restricted-Residential Soil Cleanup Objectives (SCO) (December 2025).

Soil sample analytical results are compared to the New York State Department of Environmental Conservation (NYSDEC) Part 375 Remedial Programs Guidelines for Sampling and Analysis of Per- and Polyfluoroalkyl Substances (PFAS) Unrestricted Use, Restricted-Residential, and Protection of Groundwater Guidance Values (April 2023).

Criterion comparisons for 3- & 4-methylphenol (m&p cresol) are provided for reference. Promulgated SCOs are for 3-methylphenol (m-cresol) and 4-methylphenol (p-cresol).

Qualifiers:

J - The analyte was positively identified and the associated numerical value is the approximate concentration of the analyte in the sample.
UJ - The analyte was not detected at a level greater than or equal to the RL; however, the reported RL is approximate and may be inaccurate or imprecise.
U - The analyte was analyzed for, but was not detected at a level greater than or equal to the level of the RL or the sample concentration for results impacted by blank contamination.

Exceedance Summary:

10 - Result exceeds Unrestricted Use SCOs
10 - Result exceeds Protection of Groundwater SCOs
10 - Result exceeds Restricted Use Restricted-Residential SCOs

Table 1B
Remedial Action Work Plan
Soil Sample Analytical Results - Delineation Areas

172 Montrose Avenue
Brooklyn, New York
NYSDEC BCP Site No.: C224417
Langan Project No.: 170824801

Analyte	CAS Number	NYSDEC Part 375 Unrestricted Use SCOs	NYSDEC Part 375 Protection of Groundwater SCOs	NYSDEC Part 375 Restricted-Residential SCOs	Location	RID01	RID01	RID02	RID02	RID03	RID03	RID04	RID04	RID05	RID06	RID07	RID07	RID08	RID08	RID09	RID09
					Sample Name	RID01_4-6	RID01_8-10	RID02_8-10	RID02_13-15	RID03_8-10	RID03_12-14	RID04_4-6	RID04_8-10	RID05_8-10	RID06_9-11	RID07_6-8	RID07_10-12	RID08_1-3	RID08_4-6	RID09_0-2	RID09_8-10
					Sample Date	08/27/2025	08/27/2025	08/26/2025	08/26/2025	08/26/2025	08/26/2025	08/27/2025	08/27/2025	08/28/2025	09/18/2025	09/04/2025	09/04/2025	09/04/2025	09/04/2025	09/04/2025	09/04/2025
					Sample Depth	4-6	8-10	8-10	13-15	8-10	12-14	4-6	8-10	8-10	9-11	6-8	10-12	1-3	4-6	0-2	8-10
					Unit	Result	Result	Result	Result	Result	Result	Result	Result	Result	Result	Result	Result	Result	Result	Result	Result
Volatile Organic Compounds																					
1,1,1,2-Tetrachloroethane	630-20-6	NS	NS	NS	mg/kg	<0.03 U	<0.00055 U	<0.00046 U	<0.00047 U	<0.00077 U	<0.00048 U	<0.00066 U	<0.00064 U	<0.00052 U	<0.00044 U	<0.029 U	<0.00047 U	<0.00046 U	<0.00056 U	<0.024 U	<0.0005 U
1,1,1-Trichloroethane	71-55-6	0.68	*	100	mg/kg	<0.03 U	<0.00055 U	<0.00046 U	<0.00047 U	<0.00077 U	<0.00048 U	<0.00066 U	<0.00064 U	<0.00052 U	<0.00044 U	<0.029 U	<0.00047 U	<0.00046 U	<0.00056 U	<0.024 U	<0.0005 U
1,1,2,2-Tetrachloroethane	79-34-5	NS	NS	NS	mg/kg	<0.03 U	<0.00055 U	<0.00046 U	<0.00047 U	<0.00077 U	<0.00048 U	<0.00066 U	<0.00064 U	<0.00052 U	<0.00044 U	<0.029 U	<0.00047 U	<0.00046 U	<0.00056 U	<0.024 U	<0.0005 U
1,1,2-Trichloroethane	79-00-5	NS	NS	NS	mg/kg	<0.059 U	<0.0011 U	<0.00091 U	<0.00093 U	<0.0015 U	<0.00096 U	<0.0013 U	<0.0013 U	<0.001 U	<0.00087 U	<0.059 U	<0.00095 U	<0.00092 U	<0.0011 U	<0.048 U	<0.001 U
1,1-Dichloroethane	75-34-3	0.27	*	47	mg/kg	<0.059 U	<0.0011 U	<0.00091 U	<0.00093 U	<0.0015 U	<0.00096 U	<0.0013 U	<0.0013 U	<0.001 U	<0.00087 U	<0.059 U	<0.00095 U	<0.00092 U	<0.0011 U	<0.048 U	<0.001 U
1,1-Dichloroethene	75-35-4	0.24	*	0.98	mg/kg	<0.059 U	<0.0011 U	<0.00091 U	<0.00093 U	<0.0015 U	<0.00096 U	<0.0013 U	<0.0013 U	<0.001 U	<0.00087 U	<0.059 U	<0.00095 U	<0.00092 U	<0.0011 U	<0.048 U	<0.001 U
1,1-Dichloropropene	563-58-6	NS	NS	NS	mg/kg	<0.03 U	<0.00055 U	<0.00046 U	<0.00047 U	<0.00077 U	<0.00048 U	<0.00066 U	<0.00064 U	<0.00052 U	<0.00044 U	<0.029 U	<0.00047 U	<0.00046 U	<0.00056 U	<0.024 U	<0.0005 U
1,2,3-Trichlorobenzene	87-61-6	NS	NS	NS	mg/kg	<0.12 U	<0.0022 U	<0.0018 U	<0.0019 U	<0.0031 U	<0.0019 U	<0.0026 U	<0.0026 U	<0.0021 U	<0.0017 U	<0.12 U	<0.0019 U	<0.0018 U	<0.0022 U	<0.097 U	<0.002 U
1,2,3-Trichloropropane	96-18-4	NS	NS	NS	mg/kg	<0.12 U	<0.0022 U	<0.0018 U	<0.0019 U	<0.0031 U	<0.0019 U	<0.0026 U	<0.0026 U	<0.0021 U	<0.0017 U	<0.12 U	<0.0019 U	<0.0018 U	<0.0022 U	<0.097 U	<0.002 U
1,2,4,5-Tetramethylbenzene	95-93-2	NS	NS	NS	mg/kg	0.66	<0.0022 U	0.0053	<0.0019 U	0.0028 J	<0.0019 U	0.0057	0.00067 J	<0.0021 U	<0.0017 U	5.3	<0.0019 U	<0.0018 U	<0.0022 U	3.5	0.01
1,2,4-Trichlorobenzene	120-82-1	NS	NS	NS	mg/kg	<0.12 U	<0.0022 U	<0.0018 U	<0.0019 U	<0.0031 U	<0.0019 U	<0.0026 U	<0.0026 U	<0.0021 U	<0.0017 U	<0.12 U	<0.0019 U	<0.0018 U	<0.0022 U	<0.097 U	<0.002 U
1,2,4-Trimethylbenzene	95-63-6	**5.9**	5.9	100	mg/kg	0.39	<0.0022 U	0.044	<0.0019 U	<0.0031 U	<0.0019 U	<0.0026 U	0.0017 J	<0.0021 U	<0.0017 U	5.5	<0.0019 U	<0.0018 U	<0.0022 U	4.3	0.00095 J
1,2-Dibromo-3-Chloropropane	96-12-8	NS	NS	NS	mg/kg	<0.18 U	<0.0033 U	<0.0027 U	<0.0028 U	<0.0046 U	<0.0029 U	<0.004 U	<0.0039 U	<0.0031 U	<0.0026 UJ	<0.18 U	<0.0028 U	<0.0028 U	<0.0034 U	<0.14 U	<0.003 U
1,2-Dibromoethane (Ethylene Dibromide)	106-93-4	NS	NS	NS	mg/kg	<0.059 U	<0.0011 U	<0.00091 U	<0.00093 U	<0.0015 U	<0.00096 U	<0.0013 U	<0.0013 U	<0.001 U	<0.00087 U	<0.059 U	<0.00095 U	<0.00092 U	<0.0011 U	<0.048 U	<0.001 U
1,2-Dichlorobenzene	95-50-1	1.1	1.1	100	mg/kg	<0.12 U	<0.0022 U	<0.0018 U	<0.0019 U	<0.0031 U	<0.0019 U	<0.0026 U	<0.0026 U	<0.0021 U	<0.0017 U	0.13	<0.0019 U	<0.0018 U	<0.0022 U	0.17	<0.002 U
1,2-Dichloroethane	107-06-2	0.02	*	5.8	mg/kg	<0.059 U	<0.0011 U	<0.00091 U	<0.00093 U	<0.0015 U	<0.00096 U	<0.0013 U	<0.0013 U	<0.001 U	<0.00087 U	<0.059 U	<0.00095 U	<0.00092 U	<0.0011 U	<0.048 U	<0.001 U
1,2-Dichloropropane	78-87-5	NS	NS	NS	mg/kg	<0.059 U	<0.0011 U	<0.00091 U	<0.00093 U	<0.0015 U	<0.00096 U	<0.0013 U	<0.0013 U	<0.001 U	<0.00087 U	<0.059 U	<0.00095 U	<0.00092 U	<0.0011 U	<0.048 U	<0.001 U
1,3,5-Trimethylbenzene (Mesitylene)	108-67-8	**3.1**	3.1	100	mg/kg	0.15	<0.0022 U	0.0093	<0.0019 U	0.0013 J	<0.0019 U	0.00061 J	0.0008 J	<0.0021 U	<0.0017 U	0.025 J	<0.0019 U	<0.0018 U	<0.0022 U	1.6	0.00019 J
1,3-Dichlorobenzene	541-73-1	2.6	*	38	mg/kg	<0.12 U	<0.0022 U	<0.0018 U	<0.0019 U	<0.0031 U	<0.0019 U	<0.0026 U	<0.0026 U	<0.0021 U	<0.0017 U	<0.12 U	<0.0019 U	<0.0018 U	<0.0022 U	<0.097 U	<0.002 U
1,3-Dichloropropane	142-28-9	NS	NS	NS	mg/kg	<0.12 U	<0.0022 U	<0.0018 U	<0.0019 U	<0.0031 U	<0.0019 U	<0.0026 U	<0.0026 U	<0.0021 U	<0.0017 U	<0.12 U	<0.0019 U	<0.0018 U	<0.0022 U	<0.097 U	<0.002 U
1,4-Dichlorobenzene	106-46-7	1.8	*	24	mg/kg	<0.12 U	<0.0022 U	<0.0018 U	<0.0019 U	<0.0031 U	<0.0019 U	<0.0026 U	<0.0026 U	<0.0021 U	<0.0017 U	0.025 J	<0.0019 U	<0.0018 U	<0.0022 U	0.025 J	<0.002 U
1,4-Diethyl Benzene	105-05-5	NS	NS	NS	mg/kg	<0.12 U	<0.0022 U	0.011	<0.0019 U	0.01	<0.0019 U	<0.0026 U	0.0022 J	<0.0021 U	<0.0017 U	0.73	<0.0019 U	<0.0018 U	<0.0022 U	6.7	0.0042
1,4-Dioxane (P-Dioxane)	123-91-1	0.1	*	5.7	mg/kg	<4.7 U	<0.088 U	<0.073 U	<0.075 U	<0.12 U	<0.077 U	<0.11 U	<0.1 U	<0.084 U	<0.07 U	<4.7 U	<0.076 U	<0.074 U	<0.09 U	<3.9 U	<0.08 U
2,2-Dichloropropane	594-20-7	NS	NS	NS	mg/kg	<0.12 U	<0.0022 U	<0.0018 U	<0.0019 U	<0.0031 U	<0.0019 U	<0.0026 U	<0.0026 U	<0.0021 U	<0.0017 U	<0.12 U	<0.0019 U	<0.0018 U	<0.0022 U	<0.097 U	<0.002 U
2-Chlorotoluene	95-49-8	NS	NS	NS	mg/kg	<0.12 U	<0.0022 U	<0.0018 U	<0.0019 U	<0.0031 U	<0.0019 U	<0.0026 U	<0.0026 U	<0.0021 U	<0.0017 U	<0.12 U	<0.0019 U	<0.0018 U	<0.0022 U	<0.097 U	<0.002 U
2-Hexanone (MBK)	591-78-6	NS	NS	NS	mg/kg	<0.59 U	<0.011 UJ	<0.0091 U	<0.0093 U	<0.015 U	<0.0096 U	<0.013 U	<0.013 UJ	<0.01 U	<0.0087 U	<0.59 UJ	<0.0095 UJ	<0.0092 UJ	<0.011 UJ	<0.48 UJ	<0.01 UJ
4-Chlorotoluene	106-43-4	NS	NS	NS	mg/kg	<0.12 U	<0.0022 U	<0.0018 U	<0.0019 U	<0.0031 U	<0.0019 U	<0.0026 U	<0.0026 U	<0.0021 U	<0.0017 U	<0.12 U	<0.0019 U	<0.0018 U	<0.0022 U	<0.097 U	<0.002 U
4-Ethyltoluene	622-96-8	NS	NS	NS	mg/kg	0.42	<0.0022 U	0.022	<0.0019 U	<0.0031 U	<0.0019 U	<0.0026 U	0.00074 J	<0.0021 U	<0.0017 U	0.72	<0.0019 U	<0.0018 U	<0.0022 U	1.3	<0.002 U
Acetone	67-64-1	0.03	*	100	mg/kg	<0.59 U	<0.011 U	<0.0091 U	<0.0093 U	<0.015 U	<0.0096 U	0.01 J	<0.013 U	<0.01 U	<0.0087 U	<0.59 U	<0.0095 U	<0.0092 U	<0.011 U	<0.48 U	0.0087 J
Acrylonitrile	107-13-1	NS	NS	NS	mg/kg	<0.24 U	<0.0044 UJ	<0.0036 U	<0.0037 U	<0.0061 U	<0.0038 U	<0.0053 U	<0.0052 UJ	<0.0042 U	<0.0035 U	<0.24 UJ	<0.0038 UJ	<0.0037 UJ	<0.0045 UJ	<0.19 UJ	<0.004 UJ
Benzene	71-43-2	**0.06**	0.06	3.7	mg/kg	<0.03 U	<0.00055 U	0.0012	<0.00047 U	<0.00077 U	<0.00048 U	<0.00066 U	<0.00064 U	<0.00052 U	<0.00044 U	<0.029 U	<0.00047 U	<0.00046 U	<0.00056 U	<0.024 U	<0.0005 U
Bromobenzene	108-86-1	NS	NS	NS	mg/kg	<0.12 U	<0.0022 U	<0.0018 U	<0.0019 U	<0.0031 U	<0.0019 U	<0.0026 U	<0.0026 U	<0.0021 U	<0.0017 U	<0.12 U	<0.0019 U	<0.0018 U	<0.0022 U	<0.097 U	<0.002 U
Bromochloromethane	74-97-5	NS	NS	NS	mg/kg	<0.12 U	<0.0022 U	<0.0018 U	<0.0019 U	<0.0031 U	<0.0019 U	<0.0026 U	<0.0026 U	<0.0021 U	<0.0017 U	<0.12 U	<0.0019 U	<0.0018 U	<0.0022 U	<0.097 U	<0.002 U
Bromodichloromethane	75-27-4	NS	NS	NS	mg/kg	<0.03 U	<0.00055 U	<0.00046 U	<0.00047 U	<0.00077 U	<0.00048 U	<0.00066 U	<0.00064 U	<0.00052 U	<0.00044 U	<0.029 U	<0.00047 U	<0.00046 U	<0.00056 U	<0.024 U	<0.0005 U
Bromoform	75-25-2	NS	NS	NS	mg/kg	<0.24 U	<0.0044 U	<0.0036 U	<0.0037 U	<0.0061 U	<0.0038 U	<0.0053 U	<0.0052 U	<0.0042 U	<0.0035 UJ	<0.24 U	<0.0038 U	<0.0037 U	<0.0045 U	<0.19 U	<0.004 U
Bromomethane	74-83-9	NS	NS	NS	mg/kg	<0.12 U	<0.0022 U	<0.0018 U	<0.0019 U	<0.0031 U	<0.0019 U	<0.0026 U	<0.0026 U	<0.0021 U	<0.0017 U	<0.12 U	<0.0019 U	<0.0018 U	<0.0022 U	<0.097 U	<0.002 U
Carbon Disulfide	75-15-0	NS	NS	NS	mg/kg	<0.59 U	<0.011 U	<0.0091 U	<0.0093 U	<0.015 U	<0.0096 U	<0.013 U	<0.013 U	<0.01 U	<0.0087 U	<0.59 U	<0.0095 U	<0.0092 U	<0.011 U	<0.48 U	<0.01 U
Carbon Tetrachloride	56-23-5	0.76	*	7.1	mg/kg	<0.059 U	<0.0011 U	<0.00091 U	<0.00093 U	<0.0015 U	<0.00096 U	<0.0013 U	<0.0013 U	<0.001 U	<0.00087 UJ	<0.059 U	<0.00095 U	<0.00092 U	<0.0011 U	<0.048 U	<0.001 U
Chlorobenzene	108-90-7	4.5	*	100	mg/kg	<0.03 U	<0.00055 U	<0.00046 U	<0.00047 U	<0.00077 U	<0.00048 U	<0.00066 U	<0.00064 U	<0.00052 U	<0.00044 U	<0.029 U	<0.00047 U	<0.00046 U	<0.00056 U	<0.024 U	<0.0005 U
Chloroethane	75-00-3	NS	NS	NS	mg/kg	<0.12 U	<0.0022 U	<0.0018 U	<0.0019 U	<0.0031 U	<0.0019 U	<0.0026 U	<0.0026 U	<0.0021 U	<0.0017 U	<0.12 U	<0.0019 U	<0.0018 U	<0.0022 U	<0.097 U	<0.002 U
Chloroform	67-66-3	0.37	0.37	24	mg/kg	<0.089 U	<0.0016 U	<0.0014 U	<0.0014 U	<0.0023 U	<0.0014 U	<0.002 U	<0.0019 U	<0.0016 U	<0.0013 U	<0.088 U	<0.0014 U	<0.0014 U	<0.0017 U	<0.072 U	<0.0015 U
Chloromethane	74-87-3	NS	NS	NS	mg/kg	<0.24 U	<0.0044 U	<0.0036 U	<0.0037 U	<0.0061 U	<0.0038 U	<0.0053 U	<0.0052 U	<0.0042 U	<0.0035 U	<0.24 U	<0.0038 U	<0.0037 U	<0.0045 U	<0.19 U	<0.004 U
Cis-1,2-Dichloroethene	156-59-2	0.19	*	41	mg/kg	<0.059 U	<0.0011 U	<0.00091 U	<0.00093 U	<0.0015 U	<0.00096 U	<0.0013 U	<0.0013 U	<0.001 U	<0.00087 U	<0.059 U	<0.00095 U	<0.00092 U	<0.0011 U	<0.048 U	<0.001 U
Cis-1,3-Dichloropropene	10061-01-5	NS	NS	NS	mg/kg	<0.03 U	<0.00055 U	<0.00046 U	<0.00047 U	<0.00077 U	<0.00048 U	<0.00066 U	<0.00064 U	<0.00052 U	<0.00044 U	<0.029 U	<0.00047 U	<0.00046 U	<0.00056 U	<0.024 U	<0.0005 U
Cymene	99-87-6	NS	NS	NS	mg/kg	0.1	<0.0011 U	0.0012	<0.00093 U	<0.0015 U	<0.00096 U	0.00018 J	0.00016 J	<0.001 U	<0.00087 U	0.69	<0.00095 U	<0.00092 U	<0.0011 U	0.28	0.00026 J
Dibromochloromethane	124-48-1	NS	NS	NS	mg/kg	<0.059 U	<0.0011 U	<0.00091 U	<0.00093 U	<0.0015 U	<0.00096 U	<0.0013 U	<0.0013 U	<0.001 U	<0.00087 U	<0.059 U	<0.00095 U	<0.00092 U	<0.0011 U	<0.048 U	<0.001 U
Dibromomethane	74-95-3	NS	NS	NS	mg/kg	<0.12 U	<0.0022 U	<0.0018 U	<0.0019 U	<0.0031 U	<0.0019 U	<0.0026 U	<0.0026 U	<0.0021 U	<0.0017 U	<0.12 U	<0.0019 U	<0.0018 U	<0.0022 U	<0.097 U	<0.002 U
Dichlorodifluoromethane	75-71-8	NS	NS	NS	mg/kg	<0.59 U	<0.011 U	<0.0091 U	<0.0093 U	<0.015 U	<0.0096 U	<0.013 U	<0.013 U	<0.01 U	<0.0087 U	<0.59 U	<0.0095 U	<0.0092 U	<0.011 U	<0.48 U	<0.01 U
Diethyl Ether (Ethyl Ether)	60-29-7	NS	NS	NS	mg/kg	<0.12 U	<0.0022 U	<0.0018 U	<0.0019 U	<0.0031 U	<0.0019 U	<0.0026 U	<0.0026 U	<0.0021 U	<0.0017 U	<0.12 U	<0.0019 U	<0.0018 U	<0.0022 U	<0.097 U	<0.002 U
Ethylbenzene	100-41-4	**1**	1	76	mg/kg	0.082	<0.0011 U	0.0058	<0.00093 U	<0.0015 U	<0.00096 U	<0.0013 U	<0.0013 U	<0.001 U	<0.00087 U	0.13	<0.00095 U	<0.00092 U	<0.0011 U	0.015 J	<0.001 U
Hexachlorobutadiene	87-68-3	NS	NS	NS	mg/kg	<0.24 U	<0.0044 U	<0.0036 U	<0.0037 U	<0.0061 U	<0.0038 U	<0.0053 U	<0.0052 U	<0.0042 U	<0.0035 U	<0.24 U	<0.0038 U	<0.0037 U	<0.0045 U	<0.19 U	<0.004 U
Isopropylbenzene (Cumene)	98-82-8	NS	NS	NS	mg/kg	0.048 J	<0.0011 U	0.0022	<0.00093 U	<0.0015 U	<0.00096 U	<0.0013 U	<0.0013 U	<0.001 U	<0.00087 U	0.1	<0.00095 U	<0.00092 U	<0.0011 U	0.018 J	<0.001 U
M,P-Xylene	179601-23-1	NS	NS	NS	mg/kg	0.063 J	<0.0022 U	0.03	<0.0019 U	<0.0031 U	<0.0019 U	<0.0026 U	<0.0026 U	<0.0021 U	<0.0017 U	0.18	<0.0019 U	<0.0018 U	<0.0022 U	0.19	<0.002 U
Methyl Ethyl Ketone (2-Butanone)	78-93-3	0.1	*	100	mg/kg	<0.59 U	<0.011 UJ	<0.0091 U	<0.0093 U	<0.015 U	<0.0096 U	<0.013 U	<0.013 UJ	<0.01 UJ	<0.0087 U	<0.59 UJ	<0.0095 UJ	<0.0092 UJ	<0.011 UJ	<0.48 UJ	<0.01 UJ
Methyl Isobutyl Ketone (4-Methyl-2-Pentanone)	108-10-1	NS	NS	NS	mg/kg	<0.59 U	<0.011 UJ	<0.0091 U	<0.0093 U	<0.015 U	<0.0096 U	<0.013 U	<0.013 UJ	<0.01 U	<0.0087 U	<0.59 U	<0.0095 U	<0.0092 U	<0.011 U	<0.48 U	<0.01 U
Methylene Chloride	75-09-2	0.05	*	81	mg/kg	<0.3 U	<0.0055 U	<0.0046 U	<0.0047 U	<0.0077 U	<0.0048 U	<0.0066 U	<0.0064 U	<0.0052 U	<0.0044 U	<0.29 U	<0.0047 U	<0.0046 U	<0.0056 U	<0.24 U	<0.005 U
Naphthalene	91-20-3	**12**	12	100	mg/kg	**37**	0.0016 J	0.0093	<0.0037 U	<0.0061 U	<0.0038 U	0.012	0.0028 J	<0.0042 U	<0.0035 U	**14**	0.00089 J	<0.0037 U	0.00079 J	7.3	0.064
n-Butylbenzene	104-51-8	18	18	100	mg/kg	0.056 J	<0.0011 U	0.0024	<0.00093 U	<0.0015 U	<0.00096 U	<0.0013 U	<0.0013 U	<0.001 U	<0.00087 U	0.65	<0.00095 U	<0.00092 U	<0.0011 U	0.17	0.0007 J
n-Propylbenzene	103-65-1	**5**	5	100	mg/kg	0.036 J	<0.0011 U	0.0035	<0.00093 U	<0.0015 U	<0.00096 U	<0.0013 U	<0.0013 U	<0.001 U	<0.00087 U	0.27	<0.00095 U	<0.00092 U	<0.0011 U	0.052	<0.001 U
o-Xylene (1,2-Dimethylbenzene)	95-47-6	NS	NS	NS	mg/kg	0.058 J	<0.0011 U	0.016	<0.00093 U	<0.0015 U	<0.00096 U	<0.0013 U	<0.0013 U	<0.001 U	<0.00087 U	0.13	<0.00095 U	<0.00092 U	<0.0011 U	0.15	<0.001 U
Sec-Butylbenzene	135-98-8	25	25	100	mg/kg	0.026 J	<0.0011 U	0.0014	<0.00093 U	<0.0015 U	<0.00096 U	<0.0013 U	<0.0013 U	<0.001 U	<0.00087 U	0.33	<0.00095 U	<0.00092 U	<0.0011 U	0.11	0.00015 J
Styrene	100-42-5	NS	NS	NS	mg/kg	0.05 J	<0.0011 U	<0.00091 U	<0.00093 U	<0.0015 U	<0.00096 U	<0.0013 U	<0.0013 U	<0.001 U	<0.00087 U	<0.059 U	<0.00095 U	<0.00092 U	<0.0011 U	<0.048 U	<0.001 U
T-Butylbenzene	98-06-6	11	*	100	mg/kg	0.011 J	<0.0022 U	<0.0018 U	<0.0019 U	<0.0031 U	<0.0019 U	<0.0026 U	<0.0026 U	<0.0021 U	<0.0017 U	0.061 J	<0.0019 U	<0.0018 U	<0.0022 U	0.044 J	<0.002 U
Tert-Butyl Methyl Ether (MTBE)	1634-04-4	0.1	*	100	mg/kg	<0.12 U	<0.0022 U	0.0025	<0.0019 U	<0.0031 U	<0.0019 U	<0.0026 U	<0.0026 U	<0.0021 U	<0.0017 U	<0.12 U	<0.0019 U	<0.0018 U	<0.0022 U	<0.097 U	<0.002 U
Tetrachloroethene (PCE)	127-18-4	1.3	1.3	18	mg/kg	0.012 J	<0.00055 U	<0.00046 U	<0.00047 U	<0.00077 U	<0.00048 U	0.0016	0.0003 J	<0.00052 U	<0.00044 U	<0.029 U	<0.00047 U	<0.00046 U	<0.00056 U	0.64	<0.0005 U
Toluene	108-88-3	0.7	*	100	mg/kg	<0.059 U	<0.0011 U	0.0042	<0.00093 U	<0.0015 U	<0.00096 U	<0.0013 U	<0.0013 U	<0.001 U	<0.00087 U	<0.059 U	<0.00095 U	<0.00092 U	<0.0011 U	<0.048 U	<0.001 U
Total 1,2-Dichloroethene (Cis and Trans)	540-59-0	NS	NS	NS	mg/kg	<0.059 U	<0.0011 U	<0.00091 U	<0.00093 U	<0.0015 U	<0.00096 U	<0.0013 U	<0.0013 U	<0.001 U	<0.00087 U	<0.059 U	<0.00095 U	<0.00092 U	<0.0011 U	<0.048 U	<0.001 U
Total Xylenes	1330-20-7	**0.26**	1.2	100	mg/kg	0.12 J	<0.0011 U	0.046	<0.00093 U	<0.0015 U	<0.00096 U	<0.0013 U	<0.0013 U	<0.001 U	<0.00087 U	**0.31**	<0.00095 U	<0.00092 U	<0.0011 U	**0.34**	<0.001 U
Total, 1,3-Dichloropropene (Cis And Trans)	542-75-6	NS	NS	NS	mg/kg	<0.03 U	<0.00055 U	<0.00046 U	<0.00047 U	<0.00077 U	<0.00048 U	<0.00066 U	<0.00064 U	<0.00052 U	<0.00044 U	<0.029 U	<0.00047 U	<0.00046 U	<0.00056 U	<0.024 U	<0.0005 U
Trans-1,2-Dichloroethene	156-60-5	0.19	*	100	mg/kg	<0.089 U	<0.0016 U	<0.0014 U	<0.0014 U	<0.0023 U	<0.0014 U	<0.002 U	<0.0019 U	<0.0016 U	<0.0013 U	<0.088 U	<0.0014 U	<0.0014 U	<0.0017 U	<0.072 U	<0.0015 U
Trans-1,3-Dichloropropene	10061-02-6	NS	NS	NS	mg/kg	<0.059 U	<0.0011 U	<0.00091 U	<0.00093 U	<0.0015 U	<0.00096 U	<0.0013 U	<0.0013 U	<0.001 U	<0.00087 U	<0.059 U	<0.00095 U	<0.00092 U	<0.0011 U	<0.048 U	<0.001 U
Trans-1,4-Dichloro-2-Butene	110-57-6	NS	NS	NS	mg/kg	<0.3 U	<0.0055 U	<0.0046 U	<0.0047 U	<0.0077 U	<0.0048 U	<0.0066 U	<0.0064 U	<0.0052 U	<0.0044 U	<0.29 U	<0.0047 U	<0.0046 U	<0.0056 U	<0.24 U	<0.005 U
Trichloroethene (TCE)	79-01-6	0.47	0.47	6.4	mg/kg	<0.03 U	<0.00055 U	<0.00046 U	<0.00047 U	<0.00077 U	<0.00048 U	<0.00066 U	<0.00064 U	<0.00052 U	<0.00044 U	<0.029 U	<0.00047 U	<0.00046 U	<0.00056 U	<0.024 U	<0.0005 U
Trichlorofluoromethane	75-69-4	NS	NS	NS	mg/kg	<0.24 U	<0.0044 U	<0.0036 U	<0.0037 U	<0.0061 U	<0.0038 U	<0.0053 U	<0.0052 U	<0.0042 U	<0.0035 U	<0.24 U	<0.0038 U	<0.0037 U	<0.0045 U	<0.19 U	<0.004 U
Vinyl Acetate	108-05-4	NS	NS	NS	mg/kg	<0.59 U	<0.011 UJ	<0.0091 U	<0.0093 U	<0.015 U	<0.0096 U	<0.013 U	<0.013 UJ	<0.01 U	<0.0087 U	<0.59 U	<0.0095 U	<0.0092 U	<0.011 U	<0.48 U	<0.01 U
Vinyl Chloride	75-01-4	0.03	*	0.48	mg/kg	<0.059 U	<0.0011 U	<0.00091 U	<0.00093 U	<0.0015 U	<0.00096 U	<0.0013 U	<0.0013 U	<0.001 U	<0.00087 U	<0.059 U	<0.00095 U	<0.00092 U	<0.0011 U	<0.048 U	<0.001 U

Table 1B
Remedial Action Work Plan
Soil Sample Analytical Results - Delineation Areas

172 Montrose Avenue
Brooklyn, New York
NYSDEC BCP Site No.: C224417
Langan Project No.: 170824801

Analyte	CAS Number	NYSDEC Part 375 Unrestricted Use SCOs	NYSDEC Part 375 Protection of Groundwater SCOs	NYSDEC Part 375 Restricted-Residential SCOs	Location	RID01	RID01	RID02	RID02	RID03	RID03	RID04	RID04	RID05	RID06	RID07	RID07	RID08	RID08	RID09	RID09
					Sample Name	RID01_4-6	RID01_8-10	RID02_8-10	RID02_13-15	RID03_8-10	RID03_12-14	RID04_4-6	RID04_8-10	RID05_8-10	RID06_9-11	RID07_6-8	RID07_10-12	RID08_1-3	RID08_4-6	RID09_0-2	RID09_8-10
					Sample Date	08/27/2025	08/27/2025	08/26/2025	08/26/2025	08/26/2025	08/26/2025	08/27/2025	08/27/2025	08/28/2025	09/18/2025	09/04/2025	09/04/2025	09/04/2025	09/04/2025	09/04/2025	09/04/2025
					Sample Depth	4-6	8-10	8-10	13-15	8-10	12-14	4-6	8-10	8-10	9-11	6-8	10-12	1-3	4-6	0-2	8-10
					Unit	Result	Result	Result	Result	Result	Result	Result	Result	Result	Result	Result	Result	Result	Result	Result	Result
Semi-Volatile Organic Compounds																					
1,2,4,5-Tetrachlorobenzene	95-94-3	NS	NS	NS	mg/kg	<0.96 U	<0.17 U	NA	<0.19 U	NA	<0.18 U	<0.19 U	<0.18 U	<0.18 U	<0.18 U	<0.89 U	<0.18 U	<0.17 U	<0.17 U	<0.18 U	<0.18 U
1,2,4-Trichlorobenzene	120-82-1	NS	NS	NS	mg/kg	<0.96 U	<0.17 U	NA	<0.19 U	NA	<0.18 U	<0.19 U	<0.18 U	<0.18 U	<0.18 U	<0.89 U	<0.18 U	<0.17 U	<0.17 U	<0.18 U	<0.18 U
1,2-Dichlorobenzene	95-50-1	1.1	1.1	100	mg/kg	<0.96 U	<0.17 U	NA	<0.19 U	NA	<0.18 U	<0.19 U	<0.18 U	<0.18 U	<0.18 U	<0.89 U	<0.18 U	<0.17 U	<0.17 U	<0.18 U	<0.18 U
1,3-Dichlorobenzene	541-73-1	2.6	*	38	mg/kg	<0.96 U	<0.17 U	NA	<0.19 U	NA	<0.18 U	<0.19 U	<0.18 U	<0.18 U	<0.18 U	<0.89 U	<0.18 U	<0.17 U	<0.17 U	<0.18 U	<0.18 U
1,4-Dichlorobenzene	106-46-7	1.8	*	24	mg/kg	<0.96 U	<0.17 U	NA	<0.19 U	NA	<0.18 U	<0.19 U	<0.18 U	<0.18 U	<0.18 U	<0.89 U	<0.18 U	<0.17 U	<0.17 U	<0.18 U	<0.18 U
1,4-Dioxane (P-Dioxane)	123-91-1	0.1	*	5.7	mg/kg	<0.14 U	<0.026 U	NA	<0.029 U	NA	<0.027 U	<0.028 U	<0.028 U	<0.027 U	<0.027 U	<0.13 U	<0.026 U	<0.025 U	<0.026 U	<0.026 U	<0.026 U
2,4,5-Trichlorophenol	95-95-4	NS	NS	NS	mg/kg	<0.96 U	<0.17 U	NA	<0.19 U	NA	<0.18 U	<0.19 U	<0.18 U	<0.18 U	<0.18 U	<0.89 U	<0.18 U	<0.17 U	<0.17 U	<0.18 U	<0.18 U
2,4,6-Trichlorophenol	88-06-2	NS	NS	NS	mg/kg	<0.58 U	<0.1 U	NA	<0.11 U	NA	<0.11 U	<0.11 U	<0.11 U	<0.11 U	<0.11 U	<0.53 U	<0.1 U	<0.1 U	<0.1 U	<0.1 U	<0.1 U
2,4-Dichlorophenol	120-83-2	NS	NS	NS	mg/kg	<0.86 U	<0.16 U	NA	<0.17 U	NA	<0.16 U	<0.17 U	<0.16 U	<0.16 U	<0.16 U	<0.8 U	<0.16 U	<0.15 U	<0.16 U	<0.16 U	<0.16 U
2,4-Dimethylphenol	105-67-9	NS	NS	NS	mg/kg	<0.96 U	<0.17 U	NA	<0.19 U	NA	<0.18 U	<0.19 U	<0.18 U	<0.18 U	<0.18 U	<0.89 U	<0.18 U	<0.17 U	<0.17 U	<0.18 U	<0.18 U
2,4-Dinitrophenol	51-28-5	NS	NS	NS	mg/kg	<4.6 U	<0.83 U	NA	<0.92 U	NA	<0.87 U	<0.91 U	<0.88 U	<0.88 U	<0.86 U	<4.2 U	<0.84 U	<0.82 U	<0.84 U	<0.84 U	<0.84 U
2,4-Dinitrotoluene	121-14-2	NS	NS	NS	mg/kg	<0.96 U	<0.17 U	NA	<0.19 U	NA	<0.18 U	<0.19 U	<0.18 U	<0.18 U	<0.18 U	<0.89 U	<0.18 U	<0.17 U	<0.17 U	<0.18 U	<0.18 U
2,6-Dinitrotoluene	606-20-2	NS	NS	NS	mg/kg	<0.96 U	<0.17 U	NA	<0.19 U	NA	<0.18 U	<0.19 U	<0.18 U	<0.18 U	<0.18 U	<0.89 U	<0.18 U	<0.17 U	<0.17 U	<0.18 U	<0.18 U
2-Chloronaphthalene	91-58-7	NS	NS	NS	mg/kg	<0.96 U	<0.17 U	NA	<0.19 U	NA	<0.18 U	<0.19 U	<0.18 U	<0.18 U	<0.18 U	<0.89 U	<0.18 U	<0.17 U	<0.17 U	<0.18 U	<0.18 U
2-Chlorophenol	95-57-8	NS	NS	NS	mg/kg	<0.96 U	<0.17 U	NA	<0.19 U	NA	<0.18 U	<0.19 U	<0.18 U	<0.18 U	<0.18 U	<0.89 U	<0.18 U	<0.17 U	<0.17 U	<0.18 U	<0.18 U
2-Methylnaphthalene	91-57-6	NS	NS	NS	mg/kg	58	<0.21 U	NA	0.51	NA	<0.22 U	0.07 J	0.067 J	<0.22 U	<0.22 U	50	<0.21 U	<0.2 U	<0.21 U	24	0.18 J
2-Methylphenol (o-Cresol)	95-48-7	0.33	*	100	mg/kg	0.15 J	<0.17 U	NA	<0.19 U	NA	<0.18 U	<0.19 U	<0.18 U	<0.18 U	<0.18 U	<0.89 U	<0.18 U	<0.17 U	<0.17 U	<0.18 U	<0.18 U
2-Nitroaniline	88-74-4	NS	NS	NS	mg/kg	<0.96 U	<0.17 U	NA	<0.19 U	NA	<0.18 U	<0.19 U	<0.18 U	<0.18 U	<0.18 U	<0.89 U	<0.18 U	<0.17 U	<0.17 U	<0.18 U	<0.18 U
2-Nitrophenol	88-75-5	NS	NS	NS	mg/kg	<2.1 U	<0.38 U	NA	<0.41 U	NA	<0.39 U	<0.41 U	<0.4 U	<0.4 U	<0.39 U	<1.9 U	<0.38 U	<0.37 U	<0.38 U	<0.38 U	<0.38 U
3 & 4 Methylphenol (m&p Cresol)	65794-96-9	**0.33**	*	100	mg/kg	**0.34 J**	<0.25 U	NA	<0.28 U	NA	<0.26 U	<0.27 U	<0.26 U	<0.26 U	<0.26 U	<1.3 U	<0.25 U	<0.24 U	<0.25 U	<0.25 U	<0.25 U
3,3'-Dichlorobenzidine	91-94-1	NS	NS	NS	mg/kg	<0.96 U	<0.17 U	NA	<0.19 U	NA	<0.18 U	<0.19 U	<0.18 U	<0.18 U	<0.18 U	<0.89 U	<0.18 U	<0.17 U	<0.17 U	<0.18 U	<0.18 U
3-Nitroaniline	99-09-2	NS	NS	NS	mg/kg	<0.96 U	<0.17 U	NA	<0.19 U	NA	<0.18 U	<0.19 U	<0.18 U	<0.18 U	<0.18 U	<0.89 U	<0.18 U	<0.17 U	<0.17 U	<0.18 U	<0.18 U
4,6-Dinitro-2-Methylphenol	534-52-1	NS	NS	NS	mg/kg	<2.5 U	<0.45 U	NA	<0.5 U	NA	<0.47 U	<0.49 U	<0.48 U	<0.48 U	<0.47 U	<2.3 U	<0.46 U	<0.44 U	<0.45 U	<0.46 U	<0.46 U
4-Bromophenyl Phenyl Ether	101-55-3	NS	NS	NS	mg/kg	<0.96 U	<0.17 U	NA	<0.19 U	NA	<0.18 U	<0.19 U	<0.18 U	<0.18 U	<0.18 U	<0.89 U	<0.18 U	<0.17 U	<0.17 U	<0.18 U	<0.18 U
4-Chloro-3-Methylphenol	59-50-7	NS	NS	NS	mg/kg	<0.96 U	<0.17 U	NA	<0.19 U	NA	<0.18 U	<0.19 U	<0.18 U	<0.18 U	<0.18 U	<0.89 U	<0.18 U	<0.17 U	<0.17 U	<0.18 U	<0.18 U
4-Chloroaniline	106-47-8	NS	NS	NS	mg/kg	<0.96 UJ	<0.17 UJ	NA	<0.19 U	NA	<0.18 U	<0.19 UJ	<0.18 UJ	<0.18 UJ	<0.18 U	<0.89 U	<0.18 U	<0.17 U	<0.17 U	<0.18 U	<0.18 U
4-Chlorophenyl Phenyl Ether	7005-72-3	NS	NS	NS	mg/kg	<0.96 U	<0.17 U	NA	<0.19 U	NA	<0.18 U	<0.19 U	<0.18 U	<0.18 U	<0.18 U	<0.89 U	<0.18 U	<0.17 U	<0.17 U	<0.18 U	<0.18 U
4-Nitroaniline	100-01-6	NS	NS	NS	mg/kg	<0.96 U	<0.17 U	NA	<0.19 U	NA	<0.18 U	<0.19 U	<0.18 U	<0.18 U	<0.18 U	<0.89 U	<0.18 U	<0.17 U	<0.17 U	<0.18 U	<0.18 U
4-Nitrophenol	100-02-7	NS	NS	NS	mg/kg	<1.3 U	<0.24 U	NA	<0.27 U	NA	<0.25 U	<0.26 U	<0.26 U	<0.26 U	<0.25 U	<1.2 U	<0.24 U	<0.24 U	<0.24 U	<0.24 U	<0.25 U
Acenaphthene	83-32-9	**20**	*	100	mg/kg	**26**	<0.14 U	NA	0.29	NA	<0.14 U	0.12 J	0.2	<0.15 U	<0.14 U	1.9	<0.14 U	<0.14 U	<0.14 U	1.3	0.055 J
Acenaphthylene	208-96-8	100	*	100	mg/kg	3.3	0.035 J	NA	0.27	NA	<0.14 U	0.059 J	0.27	<0.15 U	<0.14 U	<0.71 U	<0.14 U	<0.14 U	<0.14 U	<0.14 U	<0.14 U
Acetophenone	98-86-2	NS	NS	NS	mg/kg	<0.96 U	<0.17 U	NA	<0.19 U	NA	<0.18 U	0.067 J	<0.18 U	<0.18 U	<0.18 U	<0.89 U	<0.18 U	<0.17 U	<0.17 U	<0.18 U	<0.18 U
Anthracene	120-12-7	100	*	100	mg/kg	52	<0.1 U	NA	0.78	NA	<0.11 U	0.16	0.63	<0.11 U	<0.11 U	0.82	<0.1 U	<0.1 U	<0.1 U	0.52	0.062 J
Benzo(a)anthracene	56-55-3	**1**	1	1.4	mg/kg	**49**	<0.1 U	NA	**1.3**	NA	<0.11 U	0.24	**1.8**	0.075 J	<0.11 U	0.12 J	<0.1 U	0.024 J	<0.1 U	0.056 J	0.02 J
Benzo(a)pyrene	50-32-8	**1**	*	1	mg/kg	**31**	<0.14 U	NA	**1.3**	NA	<0.14 U	0.19	**1.6**	0.066 J	<0.14 U	<0.71 U	<0.14 U	<0.14 U	<0.14 U	<0.14 U	<0.14 U
Benzo(b)fluoranthene	205-99-2	**1**	*	1.4	mg/kg	**31**	<0.1 U	NA	**1.6**	NA	<0.11 U	0.27	**2**	0.095 J	<0.11 U	<0.53 U	<0.1 U	0.073 J	<0.1 U	0.042 J	<0.1 U
Benzo(g,h,i)Perylene	191-24-2	**0.64**	*	4.9	mg/kg	**14**	0.12 J	NA	**0.9**	NA	<0.14 U	0.19	**1**	0.049 J	<0.14 U	<0.71 U	<0.14 U	0.036 J	<0.14 U	<0.14 U	<0.14 U
Benzo(k)fluoranthene	207-08-9	**0.8**	*	4.9	mg/kg	**9.5**	<0.1 U	NA	0.52	NA	<0.11 U	0.087 J	0.68	<0.11 U	<0.11 U	<0.53 U	<0.1 U	<0.1 U	<0.1 U	<0.1 U	<0.1 U
Benzoic Acid	65-85-0	NS	NS	NS	mg/kg	<3.1 U	<0.56 U	NA	<0.62 U	NA	<0.59 U	<0.61 U	<0.6 U	<0.59 U	<0.58 U	<2.9 U	<0.57 U	<0.55 U	<0.57 U	<0.57 U	<0.57 U
Benzyl Alcohol	100-51-6	NS	NS	NS	mg/kg	<0.96 U	<0.17 U	NA	<0.19 U	NA	<0.18 U	<0.19 U	<0.18 U	<0.18 U	<0.18 U	<0.89 U	<0.18 U	<0.17 U	<0.17 U	<0.18 U	<0.18 U
Benzyl Butyl Phthalate	85-68-7	NS	NS	NS	mg/kg	<0.96 U	<0.17 U	NA	<0.19 U	NA	<0.18 U	<0.19 U	<0.18 U	<0.18 U	<0.18 U	<0.89 U	<0.18 U	<0.17 U	<0.17 U	<0.18 U	<0.18 U
Biphenyl (Diphenyl)	92-52-4	NS	NS	NS	mg/kg	7.5	<0.4 U	NA	0.059 J	NA	<0.41 U	<0.43 U	<0.42 U	<0.42 U	<0.41 U	2.8	<0.4 U	<0.39 U	<0.4 U	1.2	0.028 J
Bis(2-chloroethoxy) methane	111-91-1	NS	NS	NS	mg/kg	<1 U	<0.19 U	NA	<0.21 U	NA	<0.2 U	<0.2 U	<0.2 U	<0.2 U	<0.19 U	<0.96 U	<0.19 U	<0.18 U	<0.19 U	<0.19 U	<0.19 U
Bis(2-chloroethyl) ether (2-chloroethyl ether)	111-44-4	NS	NS	NS	mg/kg	<0.86 U	<0.16 U	NA	<0.17 U	NA	<0.16 U	<0.17 U	<0.16 U	<0.16 U	<0.16 U	<0.8 U	<0.16 U	<0.15 U	<0.16 U	<0.16 U	<0.16 U
Bis(2-chloroisopropyl) ether	108-60-1	NS	NS	NS	mg/kg	<1.2 U	<0.21 U	NA	<0.23 U	NA	<0.22 U	<0.23 U	<0.22 U	<0.22 U	<0.22 U	<1.1 U	<0.21 U	<0.2 U	<0.21 U	<0.21 U	<0.21 U
Bis(2-ethylhexyl) phthalate	117-81-7	NS	NS	NS	mg/kg	<0.96 U	<0.17 U	NA	<0.19 U	NA	<0.18 U	<0.19 U	0.23	<0.18 U	0.16 J	<0.89 U	<0.18 U	<0.17 U	<0.17 U	0.062 J	<0.18 U
Carbazole	86-74-8	NS	NS	NS	mg/kg	7	<0.17 U	NA	0.38	NA	<0.18 U	<0.19 U	0.3	<0.18 U	<0.18 U	<0.89 U	<0.18 U	<0.17 U	<0.17 U	<0.18 U	<0.18 U
Chrysene	218-01-9	**1**	1	4.9	mg/kg	**55**	<0.1 U	NA	**1.2**	NA	<0.11 U	0.25	**1.7**	0.062 J	<0.11 U	<0.53 U	<0.1 U	0.051 J	<0.1 U	0.07 J	0.022 J
Dibenz(a,h)anthracene	53-70-3	**0.33**	*	0.33	mg/kg	**5**	<0.1 U	NA	0.18	NA	<0.11 U	0.04 J	0.27	<0.11 U	<0.11 U	<0.53 U	<0.1 U	<0.1 U	<0.1 U	<0.1 U	<0.1 U
Dibenzofuran	132-64-9	**2.1**	*	18	mg/kg	**9.2**	<0.17 U	NA	0.19	NA	<0.18 U	<0.19 U	0.13 J	<0.18 U	<0.18 U	<0.89 U	<0.18 U	<0.17 U	<0.17 U	<0.18 U	0.061 J
Dibutyl phthalate	84-74-2	NS	NS	NS	mg/kg	<0.96 U	<0.17 U	NA	<0.19 U	NA	<0.18 U	<0.19 U	<0.18 U	<0.18 U	<0.18 U	<0.89 U	<0.18 U	<0.17 U	<0.17 U	<0.18 U	<0.18 U
Diethyl phthalate	84-66-2	NS	NS	NS	mg/kg	<0.96 U	<0.17 U	NA	<0.19 U	NA	<0.18 U	<0.19 U	<0.18 U	<0.18 U	<0.18 U	<0.89 U	<0.18 U	<0.17 U	<0.17 U	<0.18 U	<0.18 U
Dimethyl phthalate	131-11-3	NS	NS	NS	mg/kg	<0.96 U	<0.17 U	NA	<0.19 U	NA	<0.18 U	<0.19 U	<0.18 U	<0.18 U	<0.18 U	<0.89 U	<0.18 U	<0.17 U	<0.17 U	<0.18 U	<0.18 U
Dioctyl phthalate	117-84-0	NS	NS	NS	mg/kg	<0.96 U	<0.17 U	NA	<0.19 U	NA	<0.18 U	<0.19 U	<0.18 U	<0.18 U	<0.18 U	<0.89 U	<0.18 U	<0.17 U	<0.17 U	<0.18 U	<0.18 U
Fluoranthene	206-44-0	85	*	100	mg/kg	79	<0.1 U	NA	3.2	NA	<0.11 U	0.47	3.1	0.16	<0.11 U	0.33 J	<0.1 U	0.043 J	<0.1 U	0.25	0.13
Fluorene	86-73-7	30	*	100	mg/kg	29	<0.17 U	NA	0.21	NA	<0.18 U	<0.19 U	0.18	<0.18 U	<0.18 U	3.5	<0.18 U	<0.17 U	<0.17 U	1.4	0.047 J
Hexachlorobenzene	118-74-1	0.33	*	0.33	mg/kg	<0.58 U	<0.1 U	NA	<0.11 U	NA	<0.11 U	<0.11 U	<0.11 U	<0.11 U	<0.11 U	<0.53 U	<0.1 U	<0.1 U	<0.1 U	<0.1 U	<0.1 U
Hexachlorobutadiene	87-68-3	NS	NS	NS	mg/kg	<0.96 U	<0.17 U	NA	<0.19 U	NA	<0.18 U	<0.19 U	<0.18 U	<0.18 U	<0.18 U	<0.89 U	<0.18 U	<0.17 U	<0.17 U	<0.18 U	<0.18 U
Hexachlorocyclopentadiene	77-47-4	NS	NS	NS	mg/kg	<2.7 U	<0.5 U	NA	<0.55 U	NA	<0.52 U	<0.54 U	<0.53 U	<0.52 U	<0.51 U	<2.5 U	<0.5 U	<0.48 U	<0.5 U	<0.5 U	<0.5 U
Hexachloroethane	67-72-1	NS	NS	NS	mg/kg	<0.77 U	<0.14 U	NA	<0.15 U	NA	<0.14 U	<0.15 U	<0.15 U	<0.15 U	<0.14 U	<0.71 U	<0.14 U	<0.14 U	<0.14 U	<0.14 U	<0.14 U
Indeno(1,2,3-cd)pyrene	193-39-5	**0.5**	*	1.4	mg/kg	**12**	0.044 J	NA	**0.83**	NA	<0.14 U	0.14 J	**1**	0.043 J	<0.14 U	<0.71 U	<0.14 U	0.031 J	<0.14 U	<0.14 U	<0.14 U
Isophorone	78-59-1	NS	NS	NS	mg/kg	<0.86 U	<0.16 U	NA	<0.17 U	NA	<0.16 U	<0.17 U	<0.16 U	<0.16 U	<0.16 U	<0.8 U	<0.16 U	<0.15 U	<0.16 U	<0.16 U	<0.16 U
Naphthalene	91-20-3	**12**	12	100	mg/kg	**36**	<0.17 U	NA	0.28	NA	<0.18 U	0.054 J	0.14 J	<0.18 U	<0.18 U	7.2	<0.18 U	<0.17 U	<0.17 U	2.4	0.04 J
Nitrobenzene	98-95-3	0.08	NS	1.8	mg/kg	<0.86 U	<0.16 U	NA	<0.17 U	NA	<0.16 U	<0.17 U	<0.16 U	<0.16 U	<0.16 U	<0.8 U	<0.16 U	<0.15 U	<0.16 U	<0.16 U	<0.16 U
n-Nitrosodi-N-Propylamine	621-64-7	NS	NS	NS	mg/kg	<0.96 U	<0.17 U	NA	<0.19 U	NA	<0.18 U	<0.19 U	<0.18 U	<0.18 U	<0.18 U	<0.89 U	<0.18 U	<0.17 U	<0.17 U	<0.18 U	<0.18 U
n-Nitrosodiphenylamine	86-30-6	NS	NS	NS	mg/kg	<0.77 U	<0.14 U	NA	<0.15 U	NA	<0.14 U	<0.15 U	<0.15 U	<0.15 U	<0.14 U	<0.71 U	<0.14 U	<0.14 U	<0.14 U	<0.14 U	<0.14 U
Pentachlorophenol	87-86-5	0.8	*	1.3	mg/kg	<0.77 U	<0.14 U	NA	<0.15 U	NA	<0.14 U	<0.15 U	<0.15 U	<0.15 U	<0.14 U	<0.71 U	<0.14 U	<0.14 U	<0.14 U	<0.14 U	<0.14 U
Phenanthrene	85-01-8	**1.1**	*	4.9	mg/kg	**180**	0.035 J	NA	**2.4**	NA	<0.11 U	0.39	**2.4**	0.086 J	<0.11 U	**7**	<0.1 U	<0.1 U	0.052 J	**5.7**	0.39
Phenol	108-95-2	0.33	*	100	mg/kg	0.2 J	<0.17 U	NA	<0.19 U	NA	<0.18 U	<0.19 U	<0.18 U	<0.18 U	<0.18 U	<0.89 U	<0.18 U	<0.17 U	<0.17 U	<0.18 U	<0.18 U
Pyrene	129-00-0	**64**	*	100	mg/kg	**100**	0.018 J	NA	3	NA	<0.11 U	0.77	2.8	0.12	<0.11 U	0.63	<0.1 U	0.052 J	<0.1 U	0.44	0.1
General Chemistry																					
Total Solids	TSOLID	NS	NS	NS	Percent	85.9	94.2	88.4	91.1	83	93	86.4	88.4	90.2	91.5	93.3	92.6	96.2	92.9	94.2	92.8

Table 1B
Remedial Action Work Plan
Soil Sample Analytical Results - Delineation Areas

172 Montrose Avenue
Brooklyn, New York
NYSDEC BCP Site No.: C224417
Langan Project No.: 170824801

Analyte	CAS Number	NYSDEC Part 375 Unrestricted Use SCOs	NYSDEC Part 375 Protection of Groundwater SCOs	NYSDEC Part 375 Restricted-Residential SCOs	Location	RID10	RID10	RID11	RID11	RID12	RID12	RID13	RID14	RID14	RID15	RID15	RID16	RID16	RID16
					Sample Name	RID10_5-7	RID10_8-10	RID11_2-4	RID11_10-12	RID12_0-2	RID12_8-10	RID13_4-6	RID14_8-10	RID14_16-18	RID15_4-6	SODUP05_091025	RID16_37-39	SODUP07_091825	RID16_46-48
					Sample Date	09/04/2025	09/04/2025	09/08/2025	09/08/2025	09/10/2025	09/10/2025	09/10/2025	09/10/2025	09/10/2025	09/10/2025	09/10/2025	09/18/2025	09/18/2025	09/18/2025
					Sample Depth	5-7	8-10	2-4	10-12	0-2	8-10	4-6	8-10	16-18	4-6	4-6	37-39	37-39	46-48
					Unit	Result	Result	Result	Result	Result	Result	Result	Result	Result	Result	Result	Result	Result	Result
Volatile Organic Compounds																			
1,1,1,2-Tetrachloroethane	630-20-6	NS	NS	NS	mg/kg	<0.0006 U	<0.00047 U	<0.027 U	<0.00056 U	<0.00057 U	<0.00051 U	<0.00046 U	<0.027 U	<0.00053 U	<0.00055 U	<0.00054 U	<0.33 U	<0.032 UJ	<0.00057 U
1,1,1-Trichloroethane	71-55-6	0.68	*	100	mg/kg	<0.0006 U	<0.00047 U	<0.027 U	<0.00056 U	<0.00057 U	<0.00051 U	<0.00046 U	<0.027 U	<0.00053 U	<0.00055 U	<0.00054 U	<0.33 U	<0.032 UJ	<0.00057 U
1,1,2,2-Tetrachloroethane	79-34-5	NS	NS	NS	mg/kg	<0.0006 U	<0.00047 U	<0.027 U	<0.00056 U	<0.00057 U	<0.00051 U	<0.00046 U	<0.027 U	<0.00053 U	<0.00055 U	<0.00054 U	<0.33 U	<0.032 UJ	<0.00057 U
1,1,2-Trichloroethane	79-00-5	NS	NS	NS	mg/kg	<0.0012 U	<0.00094 U	<0.055 U	<0.0011 U	<0.0011 U	<0.001 U	<0.00092 U	<0.054 U	<0.001 U	<0.0011 U	<0.0011 U	<0.65 U	<0.064 UJ	<0.0011 U
1,1-Dichloroethane	75-34-3	0.27	*	47	mg/kg	<0.0012 U	<0.00094 U	<0.055 U	<0.0011 U	<0.0011 U	<0.001 U	<0.00092 U	<0.054 U	<0.001 U	<0.0011 U	<0.0011 U	<0.65 U	<0.064 UJ	<0.0011 U
1,1-Dichloroethene	75-35-4	0.24	*	0.98	mg/kg	<0.0012 U	<0.00094 U	<0.055 U	<0.0011 U	<0.0011 U	<0.001 U	<0.00092 U	<0.054 U	<0.001 U	<0.0011 U	<0.0011 U	<0.65 U	<0.064 UJ	<0.0011 U
1,1-Dichloropropene	563-58-6	NS	NS	NS	mg/kg	<0.0006 U	<0.00047 U	<0.027 U	<0.00056 U	<0.00057 U	<0.00051 U	<0.00046 U	<0.027 U	<0.00053 U	<0.00055 U	<0.00054 U	<0.33 U	<0.032 UJ	<0.00057 U
1,2,3-Trichlorobenzene	87-61-6	NS	NS	NS	mg/kg	<0.0024 U	<0.0019 U	<0.11 U	<0.0022 U	<0.0023 U	<0.002 U	<0.0018 U	<0.11 U	<0.0021 U	<0.0022 U	<0.0022 U	<1.3 U	<0.13 UJ	<0.0023 U
1,2,3-Trichloropropane	96-18-4	NS	NS	NS	mg/kg	<0.0024 U	<0.0019 U	<0.11 U	<0.0022 U	<0.0023 U	<0.002 U	<0.0018 U	<0.11 U	<0.0021 U	<0.0022 U	<0.0022 U	<1.3 U	<0.13 UJ	<0.0023 U
1,2,4,5-Tetramethylbenzene	95-93-2	NS	NS	NS	mg/kg	0.16 J	<0.0019 U	8.4 J	0.0005 J	0.00095 J	<0.002 U	<0.0018 U	6.1	<0.0021 U	<0.0022 U	<0.0022 U	48 J	26 J	0.00031 J
1,2,4-Trichlorobenzene	120-82-1	NS	NS	NS	mg/kg	<0.0024 U	<0.0019 U	<0.11 U	<0.0022 U	<0.0023 U	<0.002 U	<0.0018 U	<0.11 U	<0.0021 U	<0.0022 U	<0.0022 U	<1.3 U	<0.13 UJ	<0.0023 U
1,2,4-Trimethylbenzene	95-63-6	**5.9**	5.9	100	mg/kg	0.12 J	<0.0019 U	**24**	0.00046 J	0.001 J	<0.002 U	<0.0018 U	**22**	<0.0021 U	<0.0022 U	<0.0022 U	**570 J**	**280 J**	0.0012 J
1,2-Dibromo-3-Chloropropane	96-12-8	NS	NS	NS	mg/kg	<0.0036 U	<0.0028 U	<0.16 U	<0.0034 U	<0.0034 UJ	<0.003 UJ	<0.0028 UJ	<0.16 UJ	<0.0032 UJ	<0.0033 UJ	<0.0032 UJ	<2 UJ	<0.19 UJ	<0.0034 U
1,2-Dibromoethane (Ethylene Dibromide)	106-93-4	NS	NS	NS	mg/kg	<0.0012 U	<0.00094 U	<0.055 U	<0.0011 U	<0.0011 U	<0.001 U	<0.00092 U	<0.054 U	<0.001 U	<0.0011 U	<0.0011 U	<0.65 U	<0.064 UJ	<0.0011 U
1,2-Dichlorobenzene	95-50-1	1.1	1.1	100	mg/kg	0.0012 J	<0.0019 U	0.59 J	<0.0022 U	<0.0023 U	<0.002 U	<0.0018 U	0.22	<0.0021 U	<0.0022 U	<0.0022 U	0.34 J	0.32 J	<0.0023 U
1,2-Dichloroethane	107-06-2	0.02	*	5.8	mg/kg	<0.0012 U	<0.00094 U	<0.055 U	<0.0011 U	<0.0011 U	<0.001 U	<0.00092 U	<0.054 U	<0.001 U	<0.0011 U	<0.0011 U	<0.65 U	<0.064 UJ	<0.0011 U
1,2-Dichloropropane	78-87-5	NS	NS	NS	mg/kg	<0.0012 U	<0.00094 U	<0.055 U	<0.0011 U	<0.0011 U	<0.001 U	<0.00092 U	<0.054 U	<0.001 U	<0.0011 U	<0.0011 U	<0.65 U	<0.064 UJ	<0.0011 U
1,3,5-Trimethylbenzene (Mesitylene)	108-67-8	**3.1**	3.1	100	mg/kg	0.047 J	<0.0019 U	<0.11 U	<0.0022 U	0.0003 J	<0.002 U	<0.0018 U	**5.7**	<0.0021 U	<0.0022 U	<0.0022 U	**160 J**	**75 J**	0.00036 J
1,3-Dichlorobenzene	541-73-1	2.6	*	38	mg/kg	<0.0024 U	<0.0019 U	<0.11 U	<0.0022 U	<0.0023 U	<0.002 U	<0.0018 U	<0.11 U	<0.0021 U	<0.0022 U	<0.0022 U	<1.3 U	<0.13 UJ	<0.0023 U
1,3-Dichloropropane	142-28-9	NS	NS	NS	mg/kg	<0.0024 U	<0.0019 U	<0.11 U	<0.0022 U	<0.0023 U	<0.002 U	<0.0018 U	<0.11 U	<0.0021 U	<0.0022 U	<0.0022 U	<1.3 U	<0.13 UJ	<0.0023 U
1,4-Dichlorobenzene	106-46-7	1.8	*	24	mg/kg	0.001 J	<0.0019 U	0.071 J	<0.0022 U	<0.0023 U	<0.002 U	<0.0018 U	0.019 J	<0.0021 U	<0.0022 U	<0.0022 U	<1.3 U	0.034 J	<0.0023 U
1,4-Diethyl Benzene	105-05-5	NS	NS	NS	mg/kg	0.32 J	<0.0019 U	2.5 J	0.00059 J	<0.0023 U	<0.002 U	<0.0018 U	13	<0.0021 U	<0.0022 U	<0.0022 U	160 J	81 J	0.00038 J
1,4-Dioxane (P-Dioxane)	123-91-1	0.1	*	5.7	mg/kg	<0.095 U	<0.076 U	<4.4 U	<0.09 U	<0.091 U	<0.081 U	<0.074 U	<4.4 U	<0.084 U	<0.088 U	<0.086 U	<52 UJ	<5.1 UJ	<0.091 U
2,2-Dichloropropane	594-20-7	NS	NS	NS	mg/kg	<0.0024 U	<0.0019 U	<0.11 U	<0.0022 U	<0.0023 U	<0.002 U	<0.0018 U	<0.11 U	<0.0021 U	<0.0022 U	<0.0022 U	<1.3 U	<0.13 UJ	<0.0023 U
2-Chlorotoluene	95-49-8	NS	NS	NS	mg/kg	<0.0024 U	<0.0019 U	<0.11 U	<0.0022 U	<0.0023 U	<0.002 U	<0.0018 U	<0.11 U	<0.0021 U	<0.0022 U	<0.0022 U	<1.3 U	<0.13 UJ	<0.0023 U
2-Hexanone (MBK)	591-78-6	NS	NS	NS	mg/kg	<0.012 U	<0.0094 UJ	<0.55 U	<0.011 U	<0.011 U	<0.01 U	<0.0092 U	<0.54 U	<0.01 U	<0.011 U	<0.011 U	<6.5 U	<0.64 UJ	<0.011 U
4-Chlorotoluene	106-43-4	NS	NS	NS	mg/kg	<0.0024 U	<0.0019 U	<0.11 U	<0.0022 U	<0.0023 U	<0.002 U	<0.0018 U	<0.11 U	<0.0021 U	<0.0022 U	<0.0022 U	<1.3 U	<0.13 UJ	<0.0023 U
4-Ethyltoluene	622-96-8	NS	NS	NS	mg/kg	0.038 J	<0.0019 U	3.2 J	<0.0022 U	<0.0023 U	<0.002 U	<0.0018 U	8.6	<0.0021 U	<0.0022 U	<0.0022 U	420 J	160 J	0.00048 J
Acetone	67-64-1	0.03	*	100	mg/kg	0.018 J	<0.0094 U	<0.55 U	<0.011 U	<0.011 U	<0.01 U	<0.0092 U	<0.54 U	<0.01 U	<0.011 U	<0.011 U	<6.5 U	<0.64 UJ	<0.011 U
Acrylonitrile	107-13-1	NS	NS	NS	mg/kg	<0.0048 U	<0.0038 UJ	<0.22 U	<0.0045 U	<0.0046 U	<0.004 U	<0.0037 U	<0.22 U	<0.0042 U	<0.0044 U	<0.0043 U	<2.6 U	<0.26 UJ	<0.0046 U
Benzene	71-43-2	**0.06**	0.06	3.7	mg/kg	<0.0006 U	<0.00047 U	<0.027 U	<0.00056 U	<0.00057 U	<0.00051 U	<0.00046 U	<0.027 U	<0.00053 U	<0.00055 U	<0.00054 U	<0.33 U	<0.032 UJ	<0.00057 U
Bromobenzene	108-86-1	NS	NS	NS	mg/kg	<0.0024 U	<0.0019 U	<0.11 U	<0.0022 U	<0.0023 U	<0.002 U	<0.0018 U	<0.11 U	<0.0021 U	<0.0022 U	<0.0022 U	<1.3 U	<0.13 UJ	<0.0023 U
Bromochloromethane	74-97-5	NS	NS	NS	mg/kg	<0.0024 U	<0.0019 U	<0.11 U	<0.0022 U	<0.0023 U	<0.002 U	<0.0018 U	<0.11 U	<0.0021 U	<0.0022 U	<0.0022 U	<1.3 U	<0.13 UJ	<0.0023 U
Bromodichloromethane	75-27-4	NS	NS	NS	mg/kg	<0.0006 U	<0.00047 U	<0.027 U	<0.00056 U	<0.00057 U	<0.00051 U	<0.00046 U	<0.027 U	<0.00053 U	<0.00055 U	<0.00054 U	<0.33 U	<0.032 UJ	<0.00057 U
Bromoform	75-25-2	NS	NS	NS	mg/kg	<0.0048 U	<0.0038 U	<0.22 U	<0.0045 U	<0.0046 UJ	<0.004 UJ	<0.0037 UJ	<0.22 UJ	<0.0042 UJ	<0.0044 UJ	<0.0043 UJ	<2.6 UJ	<0.26 UJ	<0.0046 U
Bromomethane	74-83-9	NS	NS	NS	mg/kg	<0.0024 U	<0.0019 U	<0.11 U	<0.0022 U	<0.0023 U	<0.002 U	<0.0018 U	<0.11 U	<0.0021 U	<0.0022 U	<0.0022 U	<1.3 U	<0.13 UJ	<0.0023 U
Carbon Disulfide	75-15-0	NS	NS	NS	mg/kg	<0.012 U	<0.0094 U	<0.55 U	<0.011 U	<0.011 U	<0.01 U	<0.0092 U	<0.54 U	<0.01 U	<0.011 U	<0.011 U	<6.5 U	<0.64 UJ	<0.011 U
Carbon Tetrachloride	56-23-5	0.76	*	7.1	mg/kg	<0.0012 U	<0.00094 U	<0.055 U	<0.0011 U	<0.0011 U	<0.001 U	<0.00092 U	<0.054 U	<0.001 U	<0.0011 U	<0.0011 U	<0.65 U	<0.064 UJ	<0.0011 U
Chlorobenzene	108-90-7	4.5	*	100	mg/kg	<0.0006 U	<0.00047 U	<0.027 U	<0.00056 U	<0.00057 U	<0.00051 U	<0.00046 U	<0.027 U	<0.00053 U	<0.00055 U	<0.00054 U	<0.33 U	<0.032 UJ	<0.00057 U
Chloroethane	75-00-3	NS	NS	NS	mg/kg	<0.0024 U	<0.0019 U	<0.11 U	<0.0022 U	<0.0023 U	<0.002 U	<0.0018 U	<0.11 U	<0.0021 U	<0.0022 U	<0.0022 U	<1.3 U	<0.13 UJ	<0.0023 U
Chloroform	67-66-3	0.37	0.37	24	mg/kg	<0.0018 U	<0.0014 U	<0.082 U	<0.0017 U	<0.0017 U	<0.0015 U	<0.0014 U	<0.082 U	<0.0016 U	<0.0016 U	<0.0016 U	<0.98 U	<0.096 UJ	<0.0017 U
Chloromethane	74-87-3	NS	NS	NS	mg/kg	<0.0048 U	<0.0038 U	<0.22 U	<0.0045 U	<0.0046 U	<0.004 U	<0.0037 U	<0.22 U	<0.0042 U	<0.0044 U	<0.0043 U	<2.6 U	<0.26 UJ	<0.0046 U
Cis-1,2-Dichloroethene	156-59-2	0.19	*	41	mg/kg	<0.0012 U	<0.00094 U	<0.055 U	<0.0011 U	<0.0011 U	<0.001 U	<0.00092 U	<0.054 U	<0.001 U	<0.0011 U	<0.0011 U	<0.65 U	<0.064 UJ	<0.0011 U
Cis-1,3-Dichloropropene	10061-01-5	NS	NS	NS	mg/kg	<0.0006 U	<0.00047 U	<0.027 U	<0.00056 U	<0.00057 U	<0.00051 U	<0.00046 U	<0.027 U	<0.00053 U	<0.00055 U	<0.00054 U	<0.33 U	<0.032 UJ	<0.00057 U
Cymene	99-87-6	NS	NS	NS	mg/kg	0.022 J	<0.00094 U	3 J	<0.0011 U	0.00013 J	<0.001 U	<0.00092 U	1.3	<0.001 U	<0.0011 U	<0.0011 U	3.5	2.1 J	<0.0011 U
Dibromochloromethane	124-48-1	NS	NS	NS	mg/kg	<0.0012 U	<0.00094 U	<0.055 U	<0.0011 U	<0.0011 U	<0.001 U	<0.00092 U	<0.054 U	<0.001 U	<0.0011 U	<0.0011 U	<0.65 U	<0.064 UJ	<0.0011 U
Dibromomethane	74-95-3	NS	NS	NS	mg/kg	<0.0024 U	<0.0019 U	<0.11 U	<0.0022 U	<0.0023 U	<0.002 U	<0.0018 U	<0.11 U	<0.0021 U	<0.0022 U	<0.0022 U	<1.3 U	<0.13 UJ	<0.0023 U
Dichlorodifluoromethane	75-71-8	NS	NS	NS	mg/kg	<0.012 U	<0.0094 U	<0.55 U	<0.011 U	<0.011 U	<0.01 U	<0.0092 U	<0.54 U	<0.01 U	<0.011 U	<0.011 U	<6.5 U	<0.64 UJ	<0.011 U
Diethyl Ether (Ethyl Ether)	60-29-7	NS	NS	NS	mg/kg	<0.0024 U	<0.0019 U	<0.11 U	<0.0022 U	<0.0023 U	<0.002 U	<0.0018 U	<0.11 U	<0.0021 U	<0.0022 U	<0.0022 U	<1.3 U	<0.13 UJ	<0.0023 U
Ethylbenzene	100-41-4	**1**	1	76	mg/kg	0.00033 J	<0.00094 U	0.38 J	<0.0011 U	<0.0011 U	<0.001 U	<0.00092 U	0.84	<0.001 U	<0.0011 U	<0.0011 U	**130 J**	**50 J**	<0.0011 U
Hexachlorobutadiene	87-68-3	NS	NS	NS	mg/kg	<0.0048 U	<0.0038 U	<0.22 U	<0.0045 U	<0.0046 U	<0.004 U	<0.0037 U	<0.22 U	<0.0042 U	<0.0044 U	<0.0043 U	<2.6 U	<0.26 UJ	<0.0046 U
Isopropylbenzene (Cumene)	98-82-8	NS	NS	NS	mg/kg	0.0014 J	<0.00094 U	0.37 J	<0.0011 U	<0.0011 U	<0.001 U	<0.00092 U	0.49	<0.001 U	<0.0011 U	<0.0011 U	20 J	9.5 J	<0.0011 U
M,P-Xylene	179601-23-1	NS	NS	NS	mg/kg	0.0013 J	<0.0019 U	0.49 J	<0.0022 U	<0.0023 U	<0.002 U	<0.0018 U	4.6	<0.0021 U	<0.0022 U	<0.0022 U	500 J	100 J	<0.0023 U
Methyl Ethyl Ketone (2-Butanone)	78-93-3	0.1	*	100	mg/kg	0.0054 J	<0.0094 UJ	<0.55 U	<0.011 U	<0.011 U	<0.01 U	<0.0092 U	<0.54 U	<0.01 U	<0.011 U	<0.011 U	<6.5 U	<0.64 UJ	<0.011 U
Methyl Isobutyl Ketone (4-Methyl-2-Pentanone)	108-10-1	NS	NS	NS	mg/kg	<0.012 U	<0.0094 U	<0.55 U	<0.011 U	<0.011 U	<0.01 U	<0.0092 U	<0.54 U	<0.01 U	<0.011 U	<0.011 U	<6.5 U	<0.64 UJ	<0.011 U
Methylene Chloride	75-09-2	0.05	*	81	mg/kg	<0.006 U	<0.0047 U	<0.27 U	<0.0056 U	<0.0057 U	<0.0051 U	<0.0046 U	<0.27 U	<0.0053 U	<0.0055 U	<0.0054 U	<3.3 U	<0.32 UJ	<0.0057 U
Naphthalene	91-20-3	**12**	12	100	mg/kg	0.2 J	0.001 J	**82**	0.0062	0.024	<0.004 U	<0.0037 U	**27**	<0.0042 U	<0.0044 U	<0.0043 U	**52 J**	**17 J**	0.0008 J
n-Butylbenzene	104-51-8	18	18	100	mg/kg	0.026 J	<0.00094 U	2.4 J	<0.0011 U	<0.0011 U	<0.001 U	<0.00092 U	2	<0.001 U	<0.0011 U	<0.0011 U	18 J	9.4 J	<0.0011 U
n-Propylbenzene	103-65-1	**5**	5	100	mg/kg	0.005 J	<0.00094 U	0.98 J	<0.0011 U	<0.0011 U	<0.001 U	<0.00092 U	1.4	<0.001 U	<0.0011 U	<0.0011 U	**71 J**	**38 J**	<0.0011 U
o-Xylene (1,2-Dimethylbenzene)	95-47-6	NS	NS	NS	mg/kg	0.00094 J	<0.00094 U	0.54 J	<0.0011 U	<0.0011 U	<0.001 U	<0.00092 U	2.1	<0.001 U	<0.0011 U	<0.0011 U	0.33 J	0.08 J	<0.0011 U
Sec-Butylbenzene	135-98-8	25	25	100	mg/kg	0.012 J	<0.00094 U	1.3 J	<0.0011 U	<0.0011 U	<0.001 U	<0.00092 U	0.99	<0.001 U	<0.0011 U	<0.0011 U	6.9 J	3.5 J	<0.0011 U
Styrene	100-42-5	NS	NS	NS	mg/kg	<0.0012 U	<0.00094 U	<0.055 U	<0.0011 U	<0.0011 U	<0.001 U	<0.00092 U	<0.054 U	<0.001 U	<0.0011 U	<0.0011 U	<0.65 U	<0.064 UJ	<0.0011 U
T-Butylbenzene	98-06-6	11	*	100	mg/kg	0.0017 J	<0.0019 U	0.27 J	<0.0022 U	<0.0023 U	<0.002 U	<0.0018 U	0.11	<0.0021 U	<0.0022 U	<0.0022 U	0.32 J	0.17 J	<0.0023 U
Tert-Butyl Methyl Ether (MTBE)	1634-04-4	0.1	*	100	mg/kg	<0.0024 U	<0.0019 U	<0.11 U	<0.0022 U	<0.0023 U	<0.002 U	<0.0018 U	<0.11 U	<0.0021 U	<0.0022 U	<0.0022 U	<1.3 U	<0.13 UJ	<0.0023 U
Tetrachloroethene (PCE)	127-18-4	1.3	1.3	18	mg/kg	0.1 J	<0.00047 U	<0.027 U	<0.00056 U	0.00034 J	<0.00051 U	0.0002 J	<0.027 U	<0.00053 U	0.00026 J	0.00023 J	<0.33 U	<0.032 UJ	0.00026 J
Toluene	108-88-3	0.7	*	100	mg/kg	<0.0012 U	<0.00094 U	<0.055 U	<0.0011 U	<0.0011 U	<0.001 U	<0.00092 U	0.049 J	<0.001 U	<0.0011 U	<0.0011 U	<0.65 U	<0.064 UJ	<0.0011 U
Total 1,2-Dichloroethene (Cis and Trans)	540-59-0	NS	NS	NS	mg/kg	<0.0012 U	<0.00094 U	<0.055 U	<0.0011 U	<0.0011 U	<0.001 U	<0.00092 U	<0.054 U	<0.001 U	<0.0011 U	<0.0011 U	<0.65 U	<0.064 UJ	<0.0011 U
Total Xylenes	1330-20-7	**0.26**	1.2	100	mg/kg	0.0022 J	<0.00094 U	**1 J**	<0.0011 U	<0.0011 U	<0.001 U	<0.00092 U	**6.7**	<0.001 U	<0.0011 U	<0.0011 U	**500 J**	**100 J**	<0.0011 U
Total, 1,3-Dichloropropene (Cis And Trans)	542-75-6	NS	NS	NS	mg/kg	<0.0006 U	<0.00047 U	<0.027 U	<0.00056 U	<0.00057 U	<0.00051 U	<0.00046 U	<0.027 U	<0.00053 U	<0.00055 U	<0.00054 U	<0.33 U	<0.032 UJ	<0.00057 U
Trans-1,2-Dichloroethene	156-60-5	0.19	*	100	mg/kg	<0.0018 U	<0.0014 U	<0.082 U	<0.0017 U	<0.0017 U	<0.0015 U	<0.0014 U	<0.082 U	<0.0016 U	<0.0016 U	<0.0016 U	<0.98 U	<0.096 UJ	<0.0017 U
Trans-1,3-Dichloropropene	10061-02-6	NS	NS	NS	mg/kg	<0.0012 U	<0.00094 U	<0.055 U	<0.0011 U	<0.0011 U	<0.001 U	<0.00092 U	<0.054 U	<0.001 U	<0.0011 U	<0.0011 U	<0.65 U	<0.064 UJ	<0.0011 U
Trans-1,4-Dichloro-2-Butene	110-57-6	NS	NS	NS	mg/kg	<0.006 U	<0.0047 U	<0.27 U	<0.0056 U	<0.0057 U	<0.0051 U	<0.0046 U	<0.27 U	<0.0053 U	<0.0055 U	<0.0054 U	<3.3 U	<0.32 UJ	<0.0057 U
Trichloroethene (TCE)	79-01-6	0.47	0.47	6.4	mg/kg	<0.0006 U	<0.00047 U	<0.027 U	<0.00056 U	<0.00057 U	<0.00051 U	<0.00046 U	<0.027 U	<0.00053 U	<0.00055 U	<0.00054 U	<0.33 U	<0.032 UJ	0.00074
Trichlorofluoromethane	75-69-4	NS	NS	NS	mg/kg	<0.0048 U	<0.0038 U	<0.22 U	<0.0045 U	<0.0046 U	<0.004 U	<0.0037 U	<0.22 U	<0.0042 U	<0.0044 U	<0.0043 U	<2.6 U	<0.26 UJ	<0.0046 U
Vinyl Acetate	108-05-4	NS	NS	NS	mg/kg	<0.012 U	<0.0094 U	<0.55 U	<0.011 U	<0.011 U	<0.01 U	<0.0092 U	<0.54 U	<0.01 U	<0.011 U	<0.011 U	<6.5 U	<0.64 UJ	<0.011 U
Vinyl Chloride	75-01-4	0.03	*	0.48	mg/kg	<0.0012 U	<0.00094 U	<0.055 U	<0.0011 U	<0.0011 U	<0.001 U	<0.00092 U	<0.054 U	<0.001 U	<0.0011 U	<0.0011 U	<0.65 U	<0.064 UJ	<0.0011 U

Table 1B
Remedial Action Work Plan
Soil Sample Analytical Results - Delineation Areas

172 Montrose Avenue
Brooklyn, New York
NYSDEC BCP Site No.: C224417
Langan Project No.: 170824801

Analyte	CAS Number	NYSDEC Part 375 Unrestricted Use SCOs	NYSDEC Part 375 Protection of Groundwater SCOs	NYSDEC Part 375 Restricted-Residential SCOs	Location	RID10	RID10	RID11	RID11	RID12	RID12	RID13	RID14	RID14	RID15	RID15	RID16	RID16	RID16
					Sample Name	RID10_5-7	RID10_8-10	RID11_2-4	RID11_10-12	RID12_0-2	RID12_8-10	RID13_4-6	RID14_8-10	RID14_16-18	RID15_4-6	SODUP05_091025	RID16_37-39	SODUP07_091825	RID16_46-48
					Sample Date	09/04/2025	09/04/2025	09/08/2025	09/08/2025	09/10/2025	09/10/2025	09/10/2025	09/10/2025	09/10/2025	09/10/2025	09/10/2025	09/18/2025	09/18/2025	09/18/2025
					Sample Depth	5-7	8-10	2-4	10-12	0-2	8-10	4-6	8-10	16-18	4-6	4-6	37-39	37-39	46-48
					Unit	Result	Result	Result	Result	Result	Result	Result	Result	Result	Result	Result	Result	Result	Result
Semi-Volatile Organic Compounds																			
1,2,4,5-Tetrachlorobenzene	95-94-3	NS	NS	NS	mg/kg	<0.18 U	<0.17 U	<1.7 U	<0.17 U	<0.17 U	<0.17 U	<0.17 U	<0.18 U	<0.17 U	<0.18 U	<0.18 U	<1.9 U	<1.8 U	<0.2 U
1,2,4-Trichlorobenzene	120-82-1	NS	NS	NS	mg/kg	<0.18 U	<0.17 U	<1.7 U	<0.17 U	<0.17 U	<0.17 U	<0.17 U	<0.18 U	<0.17 U	<0.18 U	<0.18 U	<1.9 U	<1.8 U	<0.2 U
1,2-Dichlorobenzene	95-50-1	1.1	1.1	100	mg/kg	<0.18 U	<0.17 U	<1.7 U	<0.17 U	<0.17 U	<0.17 U	<0.17 U	<0.18 U	<0.17 U	<0.18 U	<0.18 U	<1.9 U	<1.8 U	<0.2 U
1,3-Dichlorobenzene	541-73-1	2.6	*	38	mg/kg	<0.18 U	<0.17 U	<1.7 U	<0.17 U	<0.17 U	<0.17 U	<0.17 U	<0.18 U	<0.17 U	<0.18 U	<0.18 U	<1.9 U	<1.8 U	<0.2 U
1,4-Dichlorobenzene	106-46-7	1.8	*	24	mg/kg	<0.18 U	<0.17 U	<1.7 U	<0.17 U	<0.17 U	<0.17 U	<0.17 U	<0.18 U	<0.17 U	<0.18 U	<0.18 U	<1.9 U	<1.8 U	<0.2 U
1,4-Dioxane (P-Dioxane)	123-91-1	0.1	*	5.7	mg/kg	<0.027 U	<0.026 U	<0.26 U	<0.026 U	<0.026 UJ	<0.026 UJ	<0.026 UJ	<0.027 UJ	<0.025 UJ	<0.027 UJ	<0.027 UJ	<0.28 U	<0.27 U	<0.029 U
2,4,5-Trichlorophenol	95-95-4	NS	NS	NS	mg/kg	<0.18 U	<0.17 U	<1.7 U	<0.17 U	<0.17 U	<0.17 U	<0.17 U	<0.18 U	<0.17 U	<0.18 U	<0.18 U	<1.9 U	<1.8 U	<0.2 U
2,4,6-Trichlorophenol	88-06-2	NS	NS	NS	mg/kg	<0.11 U	<0.1 U	<1 U	<0.1 U	<0.1 U	<0.1 U	<0.1 U	<0.11 U	<0.1 U	<0.11 U	<0.11 U	<1.1 U	<1.1 U	<0.12 U
2,4-Dichlorophenol	120-83-2	NS	NS	NS	mg/kg	<0.16 U	<0.15 U	<1.6 U	<0.16 U	<0.16 U	<0.16 U	<0.16 U	<0.16 U	<0.15 U	<0.16 U	<0.16 U	<1.7 U	<1.6 U	<0.18 U
2,4-Dimethylphenol	105-67-9	NS	NS	NS	mg/kg	<0.18 U	<0.17 U	<1.7 U	<0.17 U	0.072 J	<0.17 U	<0.17 U	<0.18 U	<0.17 U	<0.18 U	<0.18 U	<1.9 U	<1.8 U	<0.2 U
2,4-Dinitrophenol	51-28-5	NS	NS	NS	mg/kg	<0.86 U	<0.82 U	<8.3 U	<0.84 U	<0.83 U	<0.83 U	<0.84 U	<0.86 U	<0.81 U	<0.86 U	<0.86 U	<9.1 U	<8.6 U	<0.94 U
2,4-Dinitrotoluene	121-14-2	NS	NS	NS	mg/kg	<0.18 U	<0.17 U	<1.7 U	<0.17 U	<0.17 U	<0.17 U	<0.17 U	<0.18 U	<0.17 U	<0.18 U	<0.18 U	<1.9 U	<1.8 U	<0.2 U
2,6-Dinitrotoluene	606-20-2	NS	NS	NS	mg/kg	<0.18 U	<0.17 U	<1.7 U	<0.17 U	<0.17 U	<0.17 U	<0.17 U	<0.18 U	<0.17 U	<0.18 U	<0.18 U	<1.9 U	<1.8 U	<0.2 U
2-Chloronaphthalene	91-58-7	NS	NS	NS	mg/kg	<0.18 U	<0.17 U	<1.7 U	<0.17 U	<0.17 U	<0.17 U	<0.17 U	<0.18 U	<0.17 U	<0.18 U	<0.18 U	<1.9 U	<1.8 U	<0.2 U
2-Chlorophenol	95-57-8	NS	NS	NS	mg/kg	<0.18 U	<0.17 U	<1.7 U	<0.17 U	<0.17 U	<0.17 U	<0.17 U	<0.18 U	<0.17 U	<0.18 U	<0.18 U	<1.9 U	<1.8 U	<0.2 U
2-Methylnaphthalene	91-57-6	NS	NS	NS	mg/kg	14	<0.2 U	150	<0.21 U	1.3	<0.21 U	<0.21 U	49	<0.2 U	<0.22 U	<0.22 U	36	25	<0.24 U
2-Methylphenol (o-Cresol)	95-48-7	0.33	*	100	mg/kg	<0.18 U	<0.17 U	<1.7 U	<0.17 U	0.091 J	<0.17 U	<0.17 U	<0.18 U	<0.17 U	<0.18 U	<0.18 U	<1.9 U	<1.8 U	<0.2 U
2-Nitroaniline	88-74-4	NS	NS	NS	mg/kg	<0.18 U	<0.17 U	<1.7 U	<0.17 U	<0.17 U	<0.17 U	<0.17 U	<0.18 U	<0.17 U	<0.18 U	<0.18 U	<1.9 U	<1.8 U	<0.2 U
2-Nitrophenol	88-75-5	NS	NS	NS	mg/kg	<0.39 U	<0.37 U	<3.7 U	<0.38 U	<0.37 U	<0.37 U	<0.38 U	<0.39 U	<0.36 U	<0.39 U	<0.39 U	<4.1 U	<3.9 U	<0.42 U
3 & 4 Methylphenol (m&p Cresol)	65794-96-9	**0.33**	*	100	mg/kg	<0.26 U	<0.25 U	<2.5 U	<0.25 U	0.33	<0.25 U	<0.25 U	<0.26 U	<0.24 U	<0.26 U	<0.26 U	<2.7 U	<2.6 U	<0.28 U
3,3'-Dichlorobenzidine	91-94-1	NS	NS	NS	mg/kg	<0.18 U	<0.17 U	<1.7 U	<0.17 U	<0.17 UJ	<0.17 UJ	<0.17 UJ	<0.18 UJ	<0.17 UJ	<0.18 UJ	<0.18 UJ	<1.9 U	<1.8 U	<0.2 U
3-Nitroaniline	99-09-2	NS	NS	NS	mg/kg	<0.18 U	<0.17 U	<1.7 U	<0.17 U	<0.17 U	<0.17 U	<0.17 U	<0.18 U	<0.17 U	<0.18 U	<0.18 U	<1.9 U	<1.8 U	<0.2 U
4,6-Dinitro-2-Methylphenol	534-52-1	NS	NS	NS	mg/kg	<0.46 U	<0.44 U	<4.5 U	<0.45 U	<0.45 U	<0.45 U	<0.45 U	<0.47 U	<0.44 U	<0.47 U	<0.47 U	<4.9 U	<4.7 U	<0.51 U
4-Bromophenyl Phenyl Ether	101-55-3	NS	NS	NS	mg/kg	<0.18 U	<0.17 U	<1.7 U	<0.17 U	<0.17 U	<0.17 U	<0.17 U	<0.18 U	<0.17 U	<0.18 U	<0.18 U	<1.9 U	<1.8 U	<0.2 U
4-Chloro-3-Methylphenol	59-50-7	NS	NS	NS	mg/kg	<0.18 U	<0.17 U	<1.7 U	<0.17 U	<0.17 U	<0.17 U	<0.17 U	<0.18 U	<0.17 U	<0.18 U	<0.18 U	<1.9 U	<1.8 U	<0.2 U
4-Chloroaniline	106-47-8	NS	NS	NS	mg/kg	<0.18 U	<0.17 U	<1.7 U	<0.17 U	<0.17 UJ	<0.17 UJ	<0.17 UJ	<0.18 UJ	<0.17 UJ	<0.18 UJ	<0.18 UJ	<1.9 U	<1.8 U	<0.2 U
4-Chlorophenyl Phenyl Ether	7005-72-3	NS	NS	NS	mg/kg	<0.18 U	<0.17 U	<1.7 U	<0.17 U	<0.17 U	<0.17 U	<0.17 U	<0.18 U	<0.17 U	<0.18 U	<0.18 U	<1.9 U	<1.8 U	<0.2 U
4-Nitroaniline	100-01-6	NS	NS	NS	mg/kg	<0.18 U	<0.17 U	<1.7 U	<0.17 U	<0.17 U	<0.17 U	<0.17 U	<0.18 U	<0.17 U	<0.18 U	<0.18 U	<1.9 U	<1.8 U	<0.2 U
4-Nitrophenol	100-02-7	NS	NS	NS	mg/kg	<0.25 U	<0.24 U	<2.4 U	<0.24 U	<0.24 U	<0.24 U	<0.24 U	<0.25 U	<0.24 U	<0.25 U	<0.25 U	<2.6 U	<2.5 U	<0.27 U
Acenaphthene	83-32-9	**20**	*	100	mg/kg	0.9	<0.14 U	5	<0.14 U	3.2	<0.14 U	<0.14 U	1.3	<0.14 U	<0.14 U	<0.14 U	1.2 J	0.77 J	<0.16 U
Acenaphthylene	208-96-8	100	*	100	mg/kg	<0.14 U	<0.14 U	<1.4 U	<0.14 U	2.3	<0.14 U	<0.14 U	<0.14 U	<0.14 U	<0.14 U	<0.14 U	<1.5 U	<1.4 U	<0.16 U
Acetophenone	98-86-2	NS	NS	NS	mg/kg	<0.18 U	<0.17 U	<1.7 U	<0.17 U	<0.17 U	<0.17 U	<0.17 U	<0.18 U	<0.17 U	<0.18 U	<0.18 U	<1.9 U	<1.8 U	<0.2 U
Anthracene	120-12-7	100	*	100	mg/kg	0.39	<0.1 U	1.9	<0.1 U	8.8	<0.1 U	<0.1 U	0.54	<0.1 U	<0.11 U	<0.11 U	0.55 J	<1.1 U	<0.12 U
Benzo(a)anthracene	56-55-3	**1**	1	1.4	mg/kg	0.054 J	<0.1 U	<1 U	<0.1 U	**17**	<0.1 U	<0.1 U	0.025 J	<0.1 U	<0.11 U	<0.11 U	<1.1 U	<1.1 U	<0.12 U
Benzo(a)pyrene	50-32-8	**1**	*	1	mg/kg	<0.14 U	<0.14 U	<1.4 U	<0.14 U	**14 J**	<0.14 UJ	<0.14 UJ	<0.14 UJ	<0.14 UJ	<0.14 UJ	<0.14 UJ	<1.5 U	<1.4 U	<0.16 U
Benzo(b)fluoranthene	205-99-2	**1**	*	1.4	mg/kg	0.048 J	<0.1 U	<1 U	<0.1 U	**17**	<0.1 U	<0.1 U	<0.11 U	<0.1 U	<0.11 U	<0.11 U	<1.1 U	<1.1 U	<0.12 U
Benzo(g,h,i)Perylene	191-24-2	**0.64**	*	4.9	mg/kg	0.024 J	<0.14 U	<1.4 U	<0.14 U	**5**	<0.14 U	<0.14 U	<0.14 U	<0.14 U	<0.14 U	<0.14 U	<1.5 U	<1.4 U	<0.16 U
Benzo(k)fluoranthene	207-08-9	**0.8**	*	4.9	mg/kg	<0.11 U	<0.1 U	<1 U	<0.1 U	**5.3**	<0.1 U	<0.1 U	<0.11 U	<0.1 U	<0.11 U	<0.11 U	<1.1 U	<1.1 U	<0.12 U
Benzoic Acid	65-85-0	NS	NS	NS	mg/kg	<0.58 U	<0.56 U	<5.6 U	<0.56 U	<0.56 U	<0.56 U	<0.57 U	<0.58 U	<0.55 U	<0.58 U	<0.58 U	<6.1 U	<5.8 U	<0.63 U
Benzyl Alcohol	100-51-6	NS	NS	NS	mg/kg	<0.18 U	<0.17 U	<1.7 U	<0.17 U	<0.17 U	<0.17 U	<0.17 U	<0.18 U	<0.17 U	<0.18 U	<0.18 U	<1.9 U	<1.8 U	<0.2 U
Benzyl Butyl Phthalate	85-68-7	NS	NS	NS	mg/kg	<0.18 U	<0.17 U	<1.7 U	<0.17 U	<0.17 U	<0.17 U	<0.17 U	<0.18 U	<0.17 U	<0.18 U	<0.18 U	<1.9 U	<1.8 U	<0.2 U
Biphenyl (Diphenyl)	92-52-4	NS	NS	NS	mg/kg	1.2	<0.39 U	7.2	<0.4 U	0.35 J	<0.4 U	<0.4 U	2.3	<0.38 U	<0.41 U	<0.41 U	1 J	0.72 J	<0.45 U
Bis(2-chloroethoxy) methane	111-91-1	NS	NS	NS	mg/kg	<0.19 U	<0.18 U	<1.9 U	<0.19 U	<0.19 U	<0.19 U	<0.19 U	<0.19 U	<0.18 U	<0.19 U	<0.19 U	<2 U	<1.9 U	<0.21 U
Bis(2-chloroethyl) ether (2-chloroethyl ether)	111-44-4	NS	NS	NS	mg/kg	<0.16 U	<0.15 U	<1.6 U	<0.16 U	<0.16 U	<0.16 U	<0.16 U	<0.16 U	<0.15 U	<0.16 U	<0.16 U	<1.7 U	<1.6 U	<0.18 U
Bis(2-chloroisopropyl) ether	108-60-1	NS	NS	NS	mg/kg	<0.21 U	<0.2 U	<2.1 U	<0.21 U	<0.21 UJ	<0.21 UJ	<0.21 UJ	<0.22 UJ	<0.2 UJ	<0.22 UJ	<0.22 UJ	<2.3 U	<2.2 U	<0.24 U
Bis(2-ethylhexyl) phthalate	117-81-7	NS	NS	NS	mg/kg	<0.18 U	<0.17 U	<1.7 U	<0.17 U	<0.17 U	<0.17 U	<0.17 U	<0.18 U	<0.17 U	<0.18 U	<0.18 U	<1.9 U	<1.8 U	0.078 J
Carbazole	86-74-8	NS	NS	NS	mg/kg	<0.18 U	<0.17 U	<1.7 U	<0.17 U	2.7 J	<0.17 UJ	<0.17 UJ	<0.18 UJ	<0.17 UJ	<0.18 UJ	<0.18 UJ	<1.9 U	<1.8 U	<0.2 U
Chrysene	218-01-9	**1**	1	4.9	mg/kg	0.03 J	<0.1 U	0.2 J	<0.1 U	**16**	<0.1 U	<0.1 U	0.031 J	<0.1 U	<0.11 U	<0.11 U	<1.1 U	<1.1 U	<0.12 U
Dibenz(a,h)anthracene	53-70-3	**0.33**	*	0.33	mg/kg	<0.11 U	<0.1 U	<1 U	<0.1 U	**2.8**	<0.1 U	<0.1 U	<0.11 U	<0.1 U	<0.11 U	<0.11 U	<1.1 U	<1.1 U	<0.12 U
Dibenzofuran	132-64-9	**2.1**	*	18	mg/kg	<0.18 U	<0.17 U	**5.2**	<0.17 U	**2.2**	<0.17 U	<0.17 U	1.1	<0.17 U	<0.18 U	<0.18 U	0.97 J	0.67 J	<0.2 U
Dibutyl phthalate	84-74-2	NS	NS	NS	mg/kg	<0.18 U	<0.17 U	<1.7 U	<0.17 U	<0.17 U	<0.17 U	<0.17 U	<0.18 U	<0.17 U	<0.18 U	<0.18 U	<1.9 U	<1.8 U	<0.2 U
Diethyl phthalate	84-66-2	NS	NS	NS	mg/kg	<0.18 U	<0.17 U	<1.7 U	0.13 J	<0.17 U	<0.17 U	<0.17 U	<0.18 U	<0.17 U	<0.18 U	<0.18 U	<1.9 U	<1.8 U	<0.2 U
Dimethyl phthalate	131-11-3	NS	NS	NS	mg/kg	<0.18 U	<0.17 U	<1.7 U	<0.17 U	<0.17 U	<0.17 U	<0.17 U	<0.18 U	<0.17 U	<0.18 U	<0.18 U	<1.9 U	<1.8 U	<0.2 U
Dioctyl phthalate	117-84-0	NS	NS	NS	mg/kg	<0.18 U	<0.17 U	<1.7 U	<0.17 U	<0.17 U	<0.17 U	<0.17 U	<0.18 U	<0.17 U	<0.18 U	<0.18 U	<1.9 U	<1.8 U	<0.2 U
Fluoranthene	206-44-0	85	*	100	mg/kg	0.22	<0.1 U	0.56 J	<0.1 U	33	<0.1 U	<0.1 U	0.11	<0.1 U	<0.11 U	<0.11 U	<1.1 U	<1.1 U	<0.12 U
Fluorene	86-73-7	30	*	100	mg/kg	1.2	<0.17 U	8.4	<0.17 U	2.9	<0.17 U	<0.17 U	2.1	<0.17 U	<0.18 U	<0.18 U	1.7 J	1 J	<0.2 U
Hexachlorobenzene	118-74-1	0.33	*	0.33	mg/kg	<0.11 U	<0.1 U	<1 U	<0.1 U	<0.1 U	<0.1 U	<0.1 U	<0.11 U	<0.1 U	<0.11 U	<0.11 U	<1.1 U	<1.1 U	<0.12 U
Hexachlorobutadiene	87-68-3	NS	NS	NS	mg/kg	<0.18 U	<0.17 U	<1.7 U	<0.17 U	<0.17 U	<0.17 U	<0.17 U	<0.18 U	<0.17 U	<0.18 U	<0.18 U	<1.9 U	<1.8 U	<0.2 U
Hexachlorocyclopentadiene	77-47-4	NS	NS	NS	mg/kg	<0.51 U	<0.49 U	<4.9 U	<0.5 U	<0.5 U	<0.5 U	<0.5 U	<0.51 U	<0.48 U	<0.52 U	<0.52 U	<5.4 U	<5.2 U	<0.56 U
Hexachloroethane	67-72-1	NS	NS	NS	mg/kg	<0.14 U	<0.14 U	<1.4 U	<0.14 U	<0.14 U	<0.14 U	<0.14 U	<0.14 U	<0.14 U	<0.14 U	<0.14 U	<1.5 U	<1.4 U	<0.16 U
Indeno(1,2,3-cd)pyrene	193-39-5	**0.5**	*	1.4	mg/kg	<0.14 U	<0.14 U	<1.4 U	<0.14 U	**4.9**	<0.14 U	<0.14 U	<0.14 U	<0.14 U	<0.14 U	<0.14 U	<1.5 U	<1.4 U	<0.16 U
Isophorone	78-59-1	NS	NS	NS	mg/kg	<0.16 U	<0.15 U	<1.6 U	<0.16 U	<0.16 U	<0.16 U	<0.16 U	<0.16 U	<0.15 U	<0.16 U	<0.16 U	<1.7 U	<1.6 U	<0.18 U
Naphthalene	91-20-3	**12**	12	100	mg/kg	0.88	<0.17 U	**22**	<0.17 U	1.6	<0.17 U	<0.17 U	6.9	<0.17 U	<0.18 U	<0.18 U	**28**	**21**	<0.2 U
Nitrobenzene	98-95-3	0.08	NS	1.8	mg/kg	<0.16 U	<0.15 U	<1.6 U	<0.16 U	<0.16 U	<0.16 U	<0.16 U	<0.16 U	<0.15 U	<0.16 U	<0.16 U	<1.7 U	<1.6 U	<0.18 U
n-Nitrosodi-N-Propylamine	621-64-7	NS	NS	NS	mg/kg	<0.18 U	<0.17 U	<1.7 U	<0.17 U	<0.17 U	<0.17 U	<0.17 U	<0.18 U	<0.17 U	<0.18 U	<0.18 U	<1.9 U	<1.8 U	<0.2 U
n-Nitrosodiphenylamine	86-30-6	NS	NS	NS	mg/kg	<0.14 U	<0.14 U	<1.4 U	<0.14 U	<0.14 U	<0.14 U	<0.14 U	<0.14 U	<0.14 U	<0.14 U	<0.14 U	<1.5 U	<1.4 U	<0.16 U
Pentachlorophenol	87-86-5	0.8	*	1.3	mg/kg	<0.14 U	<0.14 U	<1.4 U	<0.14 U	<0.14 U	<0.14 U	<0.14 U	<0.14 U	<0.14 U	<0.14 U	<0.14 U	<1.5 U	<1.4 U	<0.16 U
Phenanthrene	85-01-8	**1.1**	*	4.9	mg/kg	**2.8**	<0.1 U	**21**	<0.1 U	**36**	<0.1 U	<0.1 U	**5.3**	<0.1 U	<0.11 U	<0.11 U	**3.5**	**2.1**	<0.12 U
Phenol	108-95-2	0.33	*	100	mg/kg	<0.18 U	<0.17 U	<1.7 U	<0.17 U	0.23	<0.17 U	<0.17 U	<0.18 U	<0.17 U	<0.18 U	<0.18 U	<1.9 U	<1.8 U	<0.2 U
Pyrene	129-00-0	**64**	*	100	mg/kg	0.34	<0.1 U	1.4	<0.1 U	28	<0.1 U	<0.1 U	0.42	<0.1 U	<0.11 U	<0.11 U	0.35 J	0.2 J	<0.12 U
General Chemistry																			
Total Solids	TSOLID	NS	NS	NS	Percent	92.5	95.4	94.2	93.8	94.2	95	93.4	91.1	97.4	91.5	91.9	87.6	90	84.1

Table 1B
Remedial Action Work Plan
Soil Sample Analytical Results - Delineation Areas

172 Montrose Avenue
Brooklyn, New York
NYSDEC BCP Site No.: C224417
Langan Project No.: 170824801

Analyte	CAS Number	NYSDEC Part 375 Unrestricted Use SCOs	NYSDEC Part 375 Protection of Groundwater SCOs	NYSDEC Part 375 Restricted-Residential SCOs	Location	RID17	RID17	RID17	RID17	RID17	RID18	RID18	RID18	RID18	RID19	RID19
					Sample Name	RID17_4-6	RID17_8-10	RID17_38-39	SODUP06_091525	RID17_48-50	RID18_5-7	RID18_9-11	RID18_37-39	RID18_45-47	RID19_41-43	RID19_49-51
					Sample Date	09/15/2025	09/15/2025	09/15/2025	09/15/2025	09/15/2025	09/09/2025	09/09/2025	09/09/2025	09/09/2025	09/19/2025	09/19/2025
					Sample Depth	4-6	8-10	38-39	38-39	48-50	5-7	9-11	37-39	45-47	41-43	49-51
					Unit	Result	Result	Result	Result	Result	Result	Result	Result	Result	Result	Result
Volatile Organic Compounds																
1,1,1,2-Tetrachloroethane	630-20-6	NS	NS	NS	mg/kg	<0.00047 U	<0.00049 U	<0.032 U	<0.035 U	<0.00054 U	<0.00052 U	<0.0005 U	<0.0005 U	<0.00054 U	<0.29 U	<0.00053 U
1,1,1-Trichloroethane	71-55-6	0.68	*	100	mg/kg	<0.00047 U	<0.00049 U	<0.032 U	<0.035 U	<0.00054 U	<0.00052 U	<0.0005 U	<0.0005 U	<0.00054 U	<0.29 U	<0.00053 U
1,1,2,2-Tetrachloroethane	79-34-5	NS	NS	NS	mg/kg	<0.00047 U	<0.00049 U	<0.032 U	<0.035 U	<0.00054 U	<0.00052 U	<0.0005 U	<0.0005 U	<0.00054 U	<0.29 U	<0.00053 U
1,1,2-Trichloroethane	79-00-5	NS	NS	NS	mg/kg	<0.00095 U	<0.00099 U	<0.065 U	<0.07 U	<0.0011 U	<0.001 U	<0.001 U	<0.001 U	<0.0011 U	<0.58 U	<0.0011 U
1,1-Dichloroethane	75-34-3	0.27	*	47	mg/kg	<0.00095 U	<0.00099 U	<0.065 U	<0.07 U	<0.0011 U	<0.001 U	<0.001 U	<0.001 U	<0.0011 U	<0.58 U	<0.0011 U
1,1-Dichloroethene	75-35-4	0.24	*	0.98	mg/kg	<0.00095 U	<0.00099 U	<0.065 U	<0.07 U	<0.0011 U	<0.001 U	<0.001 U	<0.001 U	<0.0011 U	<0.58 U	<0.0011 U
1,1-Dichloropropene	563-58-6	NS	NS	NS	mg/kg	<0.00047 U	<0.00049 U	<0.032 U	<0.035 U	<0.00054 U	<0.00052 U	<0.0005 U	<0.0005 U	<0.00054 U	<0.29 U	<0.00053 U
1,2,3-Trichlorobenzene	87-61-6	NS	NS	NS	mg/kg	0.0029	<0.002 U	<0.13 U	<0.14 U	<0.0021 U	<0.0021 U	<0.002 U	<0.002 U	<0.0022 U	<1.2 U	<0.0021 U
1,2,3-Trichloropropane	96-18-4	NS	NS	NS	mg/kg	<0.0019 U	<0.002 U	<0.13 U	<0.14 U	<0.0021 U	<0.0021 U	<0.002 U	<0.002 U	<0.0022 U	<1.2 U	<0.0021 U
1,2,4,5-Tetramethylbenzene	95-93-2	NS	NS	NS	mg/kg	1.1	<0.002 U	8.9 J	19 J	0.0034	<0.0021 U	<0.002 U	0.91	0.022	42	0.0034
1,2,4-Trichlorobenzene	120-82-1	NS	NS	NS	mg/kg	<0.0019 U	<0.002 U	<0.13 U	<0.14 U	<0.0021 U	<0.0021 U	<0.002 U	<0.002 U	<0.0022 U	<1.2 U	<0.0021 U
1,2,4-Trimethylbenzene	95-63-6	**5.9**	5.9	100	mg/kg	0.43	<0.002 U	**12 J**	**110 J**	0.012	<0.0021 U	<0.002 U	<0.002 U	<0.0022 U	**210 J**	0.00036 J
1,2-Dibromo-3-Chloropropane	96-12-8	NS	NS	NS	mg/kg	<0.0028 U	<0.003 U	<0.2 U	<0.21 U	<0.0032 U	<0.0031 U	<0.003 U	<0.003 UJ	<0.0032 U	<1.7 UJ	<0.0032 UJ
1,2-Dibromoethane (Ethylene Dibromide)	106-93-4	NS	NS	NS	mg/kg	<0.00095 U	<0.00099 U	<0.065 U	<0.07 U	<0.0011 U	<0.001 U	<0.001 U	<0.001 U	<0.0011 U	<0.58 U	<0.0011 U
1,2-Dichlorobenzene	95-50-1	1.1	1.1	100	mg/kg	<0.0019 U	<0.002 U	<0.13 U	0.02 J	<0.0021 U	<0.0021 U	<0.002 U	<0.002 U	<0.0022 U	<1.2 U	<0.0021 U
1,2-Dichloroethane	107-06-2	0.02	*	5.8	mg/kg	<0.00095 U	<0.00099 U	<0.065 U	<0.07 U	<0.0011 U	<0.001 U	<0.001 U	<0.001 U	<0.0011 U	<0.58 U	<0.0011 U
1,2-Dichloropropane	78-87-5	NS	NS	NS	mg/kg	<0.00095 U	<0.00099 U	<0.065 U	<0.07 U	<0.0011 U	<0.001 U	<0.001 U	<0.001 U	<0.0011 U	<0.58 U	<0.0011 U
1,3,5-Trimethylbenzene (Mesitylene)	108-67-8	**3.1**	3.1	100	mg/kg	0.16	<0.002 U	0.087 J	1.6 J	<0.0021 U	<0.0021 U	<0.002 U	<0.002 U	<0.0022 U	**16**	<0.0021 U
1,3-Dichlorobenzene	541-73-1	2.6	*	38	mg/kg	<0.0019 U	<0.002 U	<0.13 U	<0.14 U	<0.0021 U	<0.0021 U	<0.002 U	<0.002 U	<0.0022 U	<1.2 U	<0.0021 U
1,3-Dichloropropane	142-28-9	NS	NS	NS	mg/kg	<0.0019 U	<0.002 U	<0.13 U	<0.14 U	<0.0021 U	<0.0021 U	<0.002 U	<0.002 U	<0.0022 U	<1.2 U	<0.0021 U
1,4-Dichlorobenzene	106-46-7	1.8	*	24	mg/kg	<0.0019 U	<0.002 U	<0.13 U	<0.14 U	<0.0021 U	<0.0021 U	<0.002 U	<0.002 U	<0.0022 U	<1.2 U	<0.0021 U
1,4-Diethyl Benzene	105-05-5	NS	NS	NS	mg/kg	0.015	<0.002 U	2.3 J	7.6 J	0.0013 J	<0.0021 U	<0.002 U	0.41	0.0056	30	0.00085 J
1,4-Dioxane (P-Dioxane)	123-91-1	0.1	*	5.7	mg/kg	<0.076 U	<0.079 U	<5.2 U	<5.6 U	<0.086 U	<0.083 U	<0.08 U	<0.08 U	<0.086 U	<46 UJ	<0.085 UJ
2,2-Dichloropropane	594-20-7	NS	NS	NS	mg/kg	<0.0019 U	<0.002 U	<0.13 U	<0.14 U	<0.0021 U	<0.0021 U	<0.002 U	<0.002 U	<0.0022 U	<1.2 U	<0.0021 U
2-Chlorotoluene	95-49-8	NS	NS	NS	mg/kg	<0.0019 U	<0.002 U	<0.13 U	<0.14 U	<0.0021 U	<0.0021 U	<0.002 U	<0.002 U	<0.0022 U	<1.2 U	<0.0021 U
2-Hexanone (MBK)	591-78-6	NS	NS	NS	mg/kg	<0.0095 U	<0.0099 U	<0.65 U	<0.7 U	<0.011 U	<0.01 UJ	<0.01 UJ	<0.01 U	<0.011 UJ	<5.8 U	<0.011 U
4-Chlorotoluene	106-43-4	NS	NS	NS	mg/kg	<0.0019 U	<0.002 U	<0.13 U	<0.14 U	<0.0021 U	<0.0021 U	<0.002 U	<0.002 U	<0.0022 U	<1.2 U	<0.0021 U
4-Ethyltoluene	622-96-8	NS	NS	NS	mg/kg	0.013	<0.002 U	0.31 J	2.9 J	<0.0021 U	<0.0021 U	<0.002 U	<0.002 U	<0.0022 U	38	<0.0021 U
Acetone	67-64-1	0.03	*	100	mg/kg	<0.0095 U	<0.0099 U	<0.65 U	<0.7 U	<0.011 U	<0.01 U	<0.01 U	<0.01 U	<0.011 U	<5.8 U	<0.011 U
Acrylonitrile	107-13-1	NS	NS	NS	mg/kg	<0.0038 U	<0.0039 U	<0.26 U	<0.28 U	<0.0043 U	<0.0042 U	<0.004 U	<0.004 U	<0.0043 U	<2.3 U	<0.0042 U
Benzene	71-43-2	**0.06**	0.06	3.7	mg/kg	<0.00047 U	<0.00049 U	<0.032 U	<0.035 U	<0.00054 U	<0.00052 U	<0.0005 U	<0.0005 U	<0.00054 U	**0.14 J**	<0.00053 U
Bromobenzene	108-86-1	NS	NS	NS	mg/kg	<0.0019 U	<0.002 U	<0.13 U	<0.14 U	<0.0021 U	<0.0021 U	<0.002 U	<0.002 U	<0.0022 U	<1.2 U	<0.0021 U
Bromochloromethane	74-97-5	NS	NS	NS	mg/kg	<0.0019 U	<0.002 U	<0.13 U	<0.14 U	<0.0021 U	<0.0021 U	<0.002 U	<0.002 U	<0.0022 U	<1.2 U	<0.0021 U
Bromodichloromethane	75-27-4	NS	NS	NS	mg/kg	<0.00047 U	<0.00049 U	<0.032 U	<0.035 U	<0.00054 U	<0.00052 U	<0.0005 U	<0.0005 U	<0.00054 U	<0.29 U	<0.00053 U
Bromoform	75-25-2	NS	NS	NS	mg/kg	<0.0038 U	<0.0039 U	<0.26 U	<0.28 U	<0.0043 U	<0.0042 U	<0.004 U	<0.004 UJ	<0.0043 U	<2.3 UJ	<0.0042 UJ
Bromomethane	74-83-9	NS	NS	NS	mg/kg	<0.11 U	<0.002 U	<0.13 U	<0.14 U	<0.0021 U	<0.0021 U	<0.002 U	<0.002 U	<0.0022 U	<1.2 U	<0.0021 U
Carbon Disulfide	75-15-0	NS	NS	NS	mg/kg	<0.0095 U	<0.0099 U	<0.65 U	<0.7 U	<0.011 U	<0.01 U	<0.01 U	<0.01 U	<0.011 U	<5.8 U	<0.011 U
Carbon Tetrachloride	56-23-5	0.76	*	7.1	mg/kg	<0.00095 U	<0.00099 U	<0.065 U	<0.07 U	<0.0011 U	<0.001 U	<0.001 U	<0.001 U	<0.0011 U	<0.58 U	<0.0011 U
Chlorobenzene	108-90-7	4.5	*	100	mg/kg	<0.00047 U	<0.00049 U	<0.032 U	<0.035 U	<0.00054 U	<0.00052 U	<0.0005 U	<0.0005 U	<0.00054 U	<0.29 U	<0.00053 U
Chloroethane	75-00-3	NS	NS	NS	mg/kg	<0.0019 U	<0.002 U	<0.13 U	<0.14 U	<0.0021 U	<0.0021 U	<0.002 U	<0.002 U	<0.0022 U	<1.2 U	<0.0021 U
Chloroform	67-66-3	0.37	0.37	24	mg/kg	0.00018 J	<0.0015 U	<0.098 U	<0.1 U	<0.0016 U	<0.0016 U	<0.0015 U	<0.0015 U	<0.0016 U	<0.86 U	<0.0016 U
Chloromethane	74-87-3	NS	NS	NS	mg/kg	<0.0038 U	<0.0039 U	<0.26 U	<0.28 U	<0.0043 U	<0.0042 U	<0.004 U	<0.004 U	<0.0043 U	<2.3 U	<0.0042 U
Cis-1,2-Dichloroethene	156-59-2	0.19	*	41	mg/kg	<0.00095 U	<0.00099 U	<0.065 U	<0.07 U	<0.0011 U	<0.001 U	<0.001 U	<0.001 U	0.00019 J	<0.58 U	<0.0011 U
Cis-1,3-Dichloropropene	10061-01-5	NS	NS	NS	mg/kg	<0.00047 U	<0.00049 U	<0.032 U	<0.035 U	<0.00054 U	<0.00052 U	<0.0005 U	<0.0005 U	<0.00054 U	<0.29 U	<0.00053 U
Cymene	99-87-6	NS	NS	NS	mg/kg	0.12	<0.00099 U	0.23 J	1.4 J	0.00021 J	<0.001 U	<0.001 U	<0.001 U	<0.0011 U	3.6	0.00016 J
Dibromochloromethane	124-48-1	NS	NS	NS	mg/kg	<0.00095 U	<0.00099 U	<0.065 U	<0.07 U	<0.0011 U	<0.001 U	<0.001 U	<0.001 U	<0.0011 U	<0.58 U	<0.0011 U
Dibromomethane	74-95-3	NS	NS	NS	mg/kg	<0.0019 U	<0.002 U	<0.13 U	<0.14 U	<0.0021 U	<0.0021 U	<0.002 U	<0.002 U	<0.0022 U	<1.2 U	<0.0021 U
Dichlorodifluoromethane	75-71-8	NS	NS	NS	mg/kg	<0.0095 U	<0.0099 U	<0.65 U	<0.7 U	<0.011 U	<0.01 U	<0.01 U	<0.01 U	<0.011 U	<5.8 U	<0.011 U
Diethyl Ether (Ethyl Ether)	60-29-7	NS	NS	NS	mg/kg	<0.0019 U	<0.002 U	<0.13 U	<0.14 U	<0.0021 U	<0.0021 U	<0.002 U	<0.002 U	<0.0022 U	<1.2 U	<0.0021 U
Ethylbenzene	100-41-4	**1**	1	76	mg/kg	0.00029 J	<0.00099 U	0.41 J	**2.4 J**	0.00062 J	<0.001 U	<0.001 U	<0.001 U	<0.0011 U	**15**	<0.0011 U
Hexachlorobutadiene	87-68-3	NS	NS	NS	mg/kg	<0.0038 U	<0.0039 U	<0.26 U	<0.28 U	<0.0043 U	<0.0042 U	<0.004 U	<0.004 U	<0.0043 U	<2.3 U	<0.0042 U
Isopropylbenzene (Cumene)	98-82-8	NS	NS	NS	mg/kg	0.0068 J	<0.00099 U	0.79 J	3.7 J	0.00063 J	<0.001 U	<0.001 U	0.0005 J	<0.0011 U	12	<0.0011 U
M,P-Xylene	179601-23-1	NS	NS	NS	mg/kg	0.0014 J	<0.002 U	<0.13 U	<0.14 U	<0.0021 U	<0.0021 U	<0.002 U	<0.002 U	<0.0022 U	5.8	<0.0021 U
Methyl Ethyl Ketone (2-Butanone)	78-93-3	0.1	*	100	mg/kg	<0.0095 U	<0.0099 U	<0.65 U	<0.7 U	<0.011 U	<0.01 U	<0.01 U	<0.01 U	<0.011 U	<5.8 U	<0.011 U
Methyl Isobutyl Ketone (4-Methyl-2-Pentanone)	108-10-1	NS	NS	NS	mg/kg	<0.0095 U	<0.0099 U	<0.65 U	<0.7 U	<0.011 U	<0.01 U	<0.01 U	<0.01 U	<0.011 U	<5.8 U	<0.011 U
Methylene Chloride	75-09-2	0.05	*	81	mg/kg	<0.0047 U	<0.0049 U	<0.32 U	<0.35 U	<0.0054 U	<0.0052 U	<0.005 U	<0.005 U	<0.0054 U	<2.9 U	<0.0053 U
Naphthalene	91-20-3	**12**	12	100	mg/kg	1.9	<0.0039 U	0.25 J	0.14 J	<0.0043 U	<0.0042 U	<0.004 U	0.018 J	<0.0043 U	5.9	0.0092
n-Butylbenzene	104-51-8	18	18	100	mg/kg	0.32	<0.00099 U	2.7 J	8 J	0.0012	<0.001 U	<0.001 U	0.25	0.0038	11	0.0005 J
n-Propylbenzene	103-65-1	**5**	5	100	mg/kg	0.017 J	<0.00099 U	3.6 J	**16 J**	0.0024	<0.001 U	<0.001 U	<0.001 U	0.0013	**49**	0.00019 J
o-Xylene (1,2-Dimethylbenzene)	95-47-6	NS	NS	NS	mg/kg	0.00098	<0.00099 U	<0.065 U	<0.07 U	<0.0011 U	<0.001 U	<0.001 U	<0.001 U	<0.0011 U	<0.58 U	<0.0011 U
Sec-Butylbenzene	135-98-8	25	25	100	mg/kg	0.089	<0.00099 U	1.2 J	3.1 J	0.00063 J	<0.001 U	<0.001 U	0.21	0.0037	6.1	0.00025 J
Styrene	100-42-5	NS	NS	NS	mg/kg	<0.00095 U	<0.00099 U	<0.065 U	<0.07 U	<0.0011 U	<0.001 U	<0.001 U	<0.001 U	<0.0011 U	<0.58 U	<0.0011 U
T-Butylbenzene	98-06-6	11	*	100	mg/kg	0.012 J	<0.002 U	0.046 J	<0.14 U	<0.0021 U	<0.0021 U	<0.002 U	0.0017 J	0.00016 J	<1.2 U	<0.0021 U
Tert-Butyl Methyl Ether (MTBE)	1634-04-4	0.1	*	100	mg/kg	<0.0019 U	<0.002 U	<0.13 U	<0.14 U	<0.0021 U	<0.0021 U	<0.002 U	<0.002 U	<0.0022 U	<1.2 U	<0.0021 U
Tetrachloroethene (PCE)	127-18-4	1.3	1.3	18	mg/kg	0.00031 J	<0.00049 U	<0.032 U	<0.035 U	0.0004 J	<0.00052 U	<0.0005 U	<0.0005 U	0.0012	<0.29 U	<0.00053 U
Toluene	108-88-3	0.7	*	100	mg/kg	0.00099	0.00068 J	<0.065 U	<0.07 U	<0.0011 U	<0.001 U	<0.001 U	0.002 J	<0.0011 U	<0.58 U	<0.0011 U
Total 1,2-Dichloroethene (Cis and Trans)	540-59-0	NS	NS	NS	mg/kg	<0.00095 U	<0.00099 U	<0.065 U	<0.07 U	<0.0011 U	<0.001 U	<0.001 U	<0.001 U	0.00019 J	<0.58 U	<0.0011 U
Total Xylenes	1330-20-7	**0.26**	1.2	100	mg/kg	0.0024 J	<0.00099 U	<0.065 U	<0.07 U	<0.0011 U	<0.001 U	<0.001 U	<0.001 U	<0.0011 U	**5.8**	<0.0011 U
Total, 1,3-Dichloropropene (Cis And Trans)	542-75-6	NS	NS	NS	mg/kg	<0.00047 U	<0.00049 U	<0.032 U	<0.035 U	<0.00054 U	<0.00052 U	<0.0005 U	0.001 J	<0.00054 U	<0.29 U	<0.00053 U
Trans-1,2-Dichloroethene	156-60-5	0.19	*	100	mg/kg	<0.0014 U	<0.0015 U	<0.098 U	<0.1 U	<0.0016 U	<0.0016 U	<0.0015 U	<0.0015 U	<0.0016 U	<0.86 U	<0.0016 U
Trans-1,3-Dichloropropene	10061-02-6	NS	NS	NS	mg/kg	<0.00095 U	<0.00099 U	<0.065 U	<0.07 U	<0.0011 U	<0.001 U	<0.001 U	0.001 J	<0.0011 U	<0.58 U	<0.0011 U
Trans-1,4-Dichloro-2-Butene	110-57-6	NS	NS	NS	mg/kg	<0.0047 U	<0.0049 U	<0.32 U	<0.35 U	<0.0054 U	<0.0052 U	<0.005 U	<0.005 U	<0.0054 U	<2.9 U	<0.0053 U
Trichloroethene (TCE)	79-01-6	0.47	0.47	6.4	mg/kg	<0.00047 U	<0.00049 U	<0.032 U	<0.035 U	<0.00054 U	<0.00052 U	<0.0005 U	<0.0005 U	0.0027	<0.29 U	<0.00053 U
Trichlorofluoromethane	75-69-4	NS	NS	NS	mg/kg	<0.0038 U	<0.0039 U	<0.26 U	<0.28 U	<0.0043 U	<0.0042 U	<0.004 U	<0.004 U	<0.0043 U	<2.3 U	<0.0042 U
Vinyl Acetate	108-05-4	NS	NS	NS	mg/kg	<0.0095 U	<0.0099 U	0.16 J	<0.7 U	<0.011 U	<0.01 U	<0.01 U	<0.01 U	<0.011 U	<5.8 U	<0.011 U
Vinyl Chloride	75-01-4	0.03	*	0.48	mg/kg	<0.00095 U	<0.00099 U	<0.065 U	<0.07 U	<0.0011 U	<0.001 U	<0.001 U	<0.001 U	<0.0011 U	<0.58 U	<0.0011 U

Table 1B
Remedial Action Work Plan
Soil Sample Analytical Results - Delineation Areas

172 Montrose Avenue
Brooklyn, New York
NYSDEC BCP Site No.: C224417
Langan Project No.: 170824801

Analyte	CAS Number	NYSDEC Part 375 Unrestricted Use SCOs	NYSDEC Part 375 Protection of Groundwater SCOs	NYSDEC Part 375 Restricted-Residential SCOs	Location	RID17	RID17	RID17	RID17	RID17	RID18	RID18	RID18	RID18	RID19	RID19
					Sample Name	RID17_4-6	RID17_8-10	RID17_38-39	SODUP06_091525	RID17_48-50	RID18_5-7	RID18_9-11	RID18_37-39	RID18_45-47	RID19_41-43	RID19_49-51
					Sample Date	09/15/2025	09/15/2025	09/15/2025	09/15/2025	09/15/2025	09/09/2025	09/09/2025	09/09/2025	09/09/2025	09/19/2025	09/19/2025
					Sample Depth	4-6	8-10	38-39	38-39	48-50	5-7	9-11	37-39	45-47	41-43	49-51
					Unit	Result	Result	Result	Result	Result	Result	Result	Result	Result	Result	Result
Semi-Volatile Organic Compounds																
1,2,4,5-Tetrachlorobenzene	95-94-3	NS	NS	NS	mg/kg	<1.8 U	<0.18 U	<0.19 U	<0.19 U	<0.19 U	<0.18 U	<0.18 U	<0.18 U	<0.19 U	<0.18 U	<0.19 U
1,2,4-Trichlorobenzene	120-82-1	NS	NS	NS	mg/kg	<1.8 U	<0.18 U	<0.19 U	<0.19 U	<0.19 U	<0.18 U	<0.18 U	<0.18 U	<0.19 U	<0.18 U	<0.19 U
1,2-Dichlorobenzene	95-50-1	1.1	1.1	100	mg/kg	<1.8 U	<0.18 U	<0.19 U	<0.19 U	<0.19 U	<0.18 U	<0.18 U	<0.18 U	<0.19 U	<0.18 U	<0.19 U
1,3-Dichlorobenzene	541-73-1	2.6	*	38	mg/kg	<1.8 U	<0.18 U	<0.19 U	<0.19 U	<0.19 U	<0.18 U	<0.18 U	<0.18 U	<0.19 U	<0.18 U	<0.19 U
1,4-Dichlorobenzene	106-46-7	1.8	*	24	mg/kg	<1.8 U	<0.18 U	<0.19 U	<0.19 U	<0.19 U	<0.18 U	<0.18 U	<0.18 U	<0.19 U	<0.18 U	<0.19 U
1,4-Dioxane (P-Dioxane)	123-91-1	0.1	*	5.7	mg/kg	<0.26 U	<0.028 U	<0.028 U	<0.028 U	<0.029 U	<0.027 U	<0.027 U	<0.027 U	<0.029 U	<0.027 U	<0.028 U
2,4,5-Trichlorophenol	95-95-4	NS	NS	NS	mg/kg	<1.8 U	<0.18 U	<0.19 U	<0.19 U	<0.19 U	<0.18 U	<0.18 U	<0.18 U	<0.19 U	<0.18 U	<0.19 U
2,4,6-Trichlorophenol	88-06-2	NS	NS	NS	mg/kg	<1 U	<0.11 U	<0.11 U	<0.11 U	<0.12 U	<0.11 U	<0.11 U	<0.11 U	<0.12 U	<0.11 U	<0.11 U
2,4-Dichlorophenol	120-83-2	NS	NS	NS	mg/kg	<1.6 U	<0.16 U	<0.17 U	<0.17 U	<0.18 U	<0.16 U	<0.16 U	<0.16 U	<0.17 U	<0.16 U	<0.17 U
2,4-Dimethylphenol	105-67-9	NS	NS	NS	mg/kg	<1.8 U	<0.18 U	<0.19 U	<0.19 U	<0.19 U	<0.18 U	<0.18 U	<0.18 U	<0.19 U	<0.18 U	<0.19 U
2,4-Dinitrophenol	51-28-5	NS	NS	NS	mg/kg	<8.4 U	<0.88 U	<0.92 U	<0.91 U	<0.93 U	<0.85 U	<0.86 U	<0.87 U	<0.93 U	<0.85 U	<0.9 U
2,4-Dinitrotoluene	121-14-2	NS	NS	NS	mg/kg	<1.8 U	<0.18 U	<0.19 U	<0.19 U	<0.19 U	<0.18 U	<0.18 U	<0.18 U	<0.19 U	<0.18 U	<0.19 U
2,6-Dinitrotoluene	606-20-2	NS	NS	NS	mg/kg	<1.8 U	<0.18 U	<0.19 U	<0.19 U	<0.19 U	<0.18 U	<0.18 U	<0.18 U	<0.19 U	<0.18 U	<0.19 U
2-Chloronaphthalene	91-58-7	NS	NS	NS	mg/kg	<1.8 U	<0.18 U	<0.19 U	<0.19 U	<0.19 U	<0.18 U	<0.18 U	<0.18 U	<0.19 U	<0.18 U	<0.19 U
2-Chlorophenol	95-57-8	NS	NS	NS	mg/kg	<1.8 U	<0.18 U	<0.19 U	<0.19 U	<0.19 U	<0.18 U	<0.18 U	<0.18 U	<0.19 U	<0.18 U	<0.19 U
2-Methylnaphthalene	91-57-6	NS	NS	NS	mg/kg	38	<0.22 U	<0.23 U	0.053 J	<0.23 U	<0.21 U	<0.22 U	<0.22 U	<0.23 U	3.3	0.027 J
2-Methylphenol (o-Cresol)	95-48-7	0.33	*	100	mg/kg	<1.8 U	<0.18 U	<0.19 U	<0.19 U	<0.19 U	<0.18 U	<0.18 U	<0.18 U	<0.19 U	<0.18 U	<0.19 U
2-Nitroaniline	88-74-4	NS	NS	NS	mg/kg	<1.8 U	<0.18 U	<0.19 U	<0.19 U	<0.19 U	<0.18 U	<0.18 U	<0.18 U	<0.19 U	<0.18 U	<0.19 U
2-Nitrophenol	88-75-5	NS	NS	NS	mg/kg	<3.8 U	<0.4 U	<0.41 U	<0.41 U	<0.42 U	<0.38 U	<0.39 U	<0.39 U	<0.42 U	<0.38 U	<0.41 U
3 & 4 Methylphenol (m&p Cresol)	65794-96-9	**0.33**	*	100	mg/kg	<2.5 U	<0.26 U	<0.27 U	<0.27 U	<0.28 U	<0.26 U	<0.26 U	<0.26 U	<0.28 U	<0.26 U	<0.27 U
3,3'-Dichlorobenzidine	91-94-1	NS	NS	NS	mg/kg	<1.8 U	<0.18 U	<0.19 U	<0.19 U	<0.19 U	<0.18 U	<0.18 U	<0.18 U	<0.19 U	<0.18 U	<0.19 U
3-Nitroaniline	99-09-2	NS	NS	NS	mg/kg	<1.8 U	<0.18 U	<0.19 U	<0.19 U	<0.19 U	<0.18 U	<0.18 U	<0.18 U	<0.19 U	<0.18 U	<0.19 U
4,6-Dinitro-2-Methylphenol	534-52-1	NS	NS	NS	mg/kg	<4.6 U	<0.48 U	<0.5 U	<0.49 U	<0.5 U	<0.46 U	<0.47 U	<0.47 U	<0.5 U	<0.46 U	<0.49 U
4-Bromophenyl Phenyl Ether	101-55-3	NS	NS	NS	mg/kg	<1.8 U	<0.18 U	<0.19 U	<0.19 U	<0.19 U	<0.18 U	<0.18 U	<0.18 U	<0.19 U	<0.18 U	<0.19 U
4-Chloro-3-Methylphenol	59-50-7	NS	NS	NS	mg/kg	<1.8 U	<0.18 U	<0.19 U	<0.19 U	<0.19 U	<0.18 U	<0.18 U	<0.18 U	<0.19 U	<0.18 U	<0.19 U
4-Chloroaniline	106-47-8	NS	NS	NS	mg/kg	<1.8 U	<0.18 U	<0.19 U	<0.19 U	<0.19 U	<0.18 U	<0.18 U	<0.18 U	<0.19 U	<0.18 U	<0.19 U
4-Chlorophenyl Phenyl Ether	7005-72-3	NS	NS	NS	mg/kg	<1.8 U	<0.18 U	<0.19 U	<0.19 U	<0.19 U	<0.18 U	<0.18 U	<0.18 U	<0.19 U	<0.18 U	<0.19 U
4-Nitroaniline	100-01-6	NS	NS	NS	mg/kg	<1.8 U	<0.18 U	<0.19 U	<0.19 U	<0.19 U	<0.18 U	<0.18 U	<0.18 U	<0.19 U	<0.18 U	<0.19 U
4-Nitrophenol	100-02-7	NS	NS	NS	mg/kg	<2.5 U	<0.26 U	<0.27 U	<0.26 U	<0.27 U	<0.25 U	<0.25 U	<0.25 U	<0.27 U	<0.25 U	<0.26 U
Acenaphthene	83-32-9	**20**	*	100	mg/kg	1.6	<0.15 U	0.15	0.13 J	<0.16 U	<0.14 U	<0.14 U	<0.14 U	<0.15 U	0.28	<0.15 U
Acenaphthylene	208-96-8	100	*	100	mg/kg	<1.4 U	<0.15 U	<0.15 U	0.074 J	<0.16 U	<0.14 U	<0.14 U	<0.14 U	<0.15 U	<0.14 U	<0.15 U
Acetophenone	98-86-2	NS	NS	NS	mg/kg	<1.8 U	<0.18 U	<0.19 U	<0.19 U	<0.19 U	<0.18 U	<0.18 U	<0.18 U	<0.19 U	<0.18 U	<0.19 U
Anthracene	120-12-7	100	*	100	mg/kg	0.88 J	<0.11 U	0.099 J	0.087 J	<0.12 U	<0.11 U	<0.11 U	0.074 J	<0.12 U	0.1 J	<0.11 U
Benzo(a)anthracene	56-55-3	**1**	1	1.4	mg/kg	<1 U	<0.11 U	<0.11 U	<0.11 U	<0.12 U	<0.11 U	<0.11 U	<0.11 U	<0.12 U	<0.11 U	<0.11 U
Benzo(a)pyrene	50-32-8	**1**	*	1	mg/kg	<1.4 U	<0.15 U	<0.15 U	<0.15 U	<0.16 U	<0.14 U	<0.14 U	<0.14 U	<0.15 U	<0.14 U	<0.15 U
Benzo(b)fluoranthene	205-99-2	**1**	*	1.4	mg/kg	<1 U	<0.11 U	<0.11 U	<0.11 U	<0.12 U	<0.11 U	<0.11 U	<0.11 U	<0.12 U	<0.11 U	<0.11 U
Benzo(g,h,i)Perylene	191-24-2	**0.64**	*	4.9	mg/kg	<1.4 U	<0.15 U	<0.15 U	<0.15 U	<0.16 U	<0.14 U	<0.14 U	<0.14 U	<0.15 U	0.022 J	<0.15 U
Benzo(k)fluoranthene	207-08-9	**0.8**	*	4.9	mg/kg	<1 U	<0.11 U	<0.11 U	<0.11 U	<0.12 U	<0.11 U	<0.11 U	<0.11 U	<0.12 U	<0.11 U	<0.11 U
Benzoic Acid	65-85-0	NS	NS	NS	mg/kg	<5.7 U	<0.59 U	<0.62 U	<0.62 U	<0.63 U	<0.58 U	<0.58 U	<0.59 U	<0.63 U	<0.57 U	<0.61 U
Benzyl Alcohol	100-51-6	NS	NS	NS	mg/kg	<1.8 U	<0.18 U	<0.19 U	<0.19 U	<0.19 U	<0.18 U	<0.18 U	<0.18 U	<0.19 U	<0.18 U	<0.19 U
Benzyl Butyl Phthalate	85-68-7	NS	NS	NS	mg/kg	<1.8 U	<0.18 U	<0.19 U	<0.19 U	<0.19 U	<0.18 U	<0.18 U	<0.18 U	<0.19 U	<0.18 U	<0.19 U
Biphenyl (Diphenyl)	92-52-4	NS	NS	NS	mg/kg	2.1 J	<0.42 U	0.15 J	0.16 J	<0.44 U	<0.4 U	<0.41 U	<0.42 U	<0.44 U	0.043 J	<0.43 U
Bis(2-chloroethoxy) methane	111-91-1	NS	NS	NS	mg/kg	<1.9 U	<0.2 U	<0.2 U	<0.2 U	<0.21 U	<0.19 U	<0.19 U	<0.2 U	<0.21 U	<0.19 U	<0.2 U
Bis(2-chloroethyl) ether (2-chloroethyl ether)	111-44-4	NS	NS	NS	mg/kg	<1.6 U	<0.16 U	<0.17 U	<0.17 U	<0.18 U	<0.16 U	<0.16 U	<0.16 U	<0.17 U	<0.16 U	<0.17 U
Bis(2-chloroisopropyl) ether	108-60-1	NS	NS	NS	mg/kg	<2.1 U	<0.22 U	<0.23 U	<0.23 U	<0.23 U	<0.21 U	<0.22 U	<0.22 U	<0.23 U	<0.21 U	<0.22 U
Bis(2-ethylhexyl) phthalate	117-81-7	NS	NS	NS	mg/kg	<1.8 U	<0.18 U	<0.19 U	<0.19 U	0.13 J	<0.18 U	<0.18 U	<0.18 U	<0.19 U	<0.18 U	0.5
Carbazole	86-74-8	NS	NS	NS	mg/kg	<1.8 U	<0.18 U	<0.19 U	<0.19 U	<0.19 U	<0.18 U	<0.18 U	<0.18 U	<0.19 U	<0.18 U	<0.19 U
Chrysene	218-01-9	**1**	1	4.9	mg/kg	<1 U	<0.11 U	<0.11 U	<0.11 U	<0.12 U	<0.11 U	<0.11 U	<0.11 U	<0.12 U	<0.11 U	<0.11 U
Dibenz(a,h)anthracene	53-70-3	**0.33**	*	0.33	mg/kg	<1 U	<0.11 U	<0.11 U	<0.11 U	<0.12 U	<0.11 U	<0.11 U	<0.11 U	<0.12 U	<0.11 U	<0.11 U
Dibenzofuran	132-64-9	**2.1**	*	18	mg/kg	1.5 J	<0.18 U	<0.19 U	<0.19 U	<0.19 U	<0.18 U	<0.18 U	0.093 J	<0.19 U	0.22	<0.19 U
Dibutyl phthalate	84-74-2	NS	NS	NS	mg/kg	<1.8 U	<0.18 U	<0.19 U	<0.19 U	<0.19 U	<0.18 U	<0.18 U	<0.18 U	<0.19 U	<0.18 U	<0.19 U
Diethyl phthalate	84-66-2	NS	NS	NS	mg/kg	<1.8 U	<0.18 U	<0.19 U	<0.19 U	<0.19 U	<0.18 U	<0.18 U	<0.18 U	<0.19 U	<0.18 U	<0.19 U
Dimethyl phthalate	131-11-3	NS	NS	NS	mg/kg	<1.8 U	<0.18 U	<0.19 U	<0.19 U	<0.19 U	<0.18 U	<0.18 U	<0.18 U	<0.19 U	<0.18 U	<0.19 U
Dioctyl phthalate	117-84-0	NS	NS	NS	mg/kg	<1.8 U	<0.18 U	<0.19 U	<0.19 U	<0.19 U	<0.18 U	<0.18 U	<0.18 U	<0.19 U	<0.18 U	<0.19 U
Fluoranthene	206-44-0	85	*	100	mg/kg	0.28 J	<0.11 U	0.022 J	0.023 J	<0.12 U	<0.11 U	<0.11 U	<0.11 U	<0.12 U	0.032 J	<0.11 U
Fluorene	86-73-7	30	*	100	mg/kg	2.6	<0.18 U	0.22	0.22	<0.19 U	<0.18 U	<0.18 U	0.25	<0.19 U	0.44	<0.19 U
Hexachlorobenzene	118-74-1	0.33	*	0.33	mg/kg	<1 U	<0.11 U	<0.11 U	<0.11 U	<0.12 U	<0.11 U	<0.11 U	<0.11 U	<0.12 U	<0.11 U	<0.11 U
Hexachlorobutadiene	87-68-3	NS	NS	NS	mg/kg	<1.8 U	<0.18 U	<0.19 U	<0.19 U	<0.19 U	<0.18 U	<0.18 U	<0.18 U	<0.19 U	<0.18 U	<0.19 U
Hexachlorocyclopentadiene	77-47-4	NS	NS	NS	mg/kg	<5 U	<0.52 U	<0.54 U	<0.54 U	<0.56 U	<0.51 U	<0.51 U	<0.52 U	<0.55 U	<0.51 U	<0.54 U
Hexachloroethane	67-72-1	NS	NS	NS	mg/kg	<1.4 U	<0.15 U	<0.15 U	<0.15 U	<0.16 U	<0.14 U	<0.14 U	<0.14 U	<0.15 U	<0.14 U	<0.15 U
Indeno(1,2,3-cd)pyrene	193-39-5	**0.5**	*	1.4	mg/kg	<1.4 U	<0.15 U	<0.15 U	<0.15 U	<0.16 U	<0.14 U	<0.14 U	<0.14 U	<0.15 U	<0.14 U	<0.15 U
Isophorone	78-59-1	NS	NS	NS	mg/kg	<1.6 U	<0.16 U	<0.17 U	<0.17 U	<0.18 U	<0.16 U	<0.16 U	<0.16 U	<0.17 U	<0.16 U	<0.17 U
Naphthalene	91-20-3	**12**	12	100	mg/kg	3.7	<0.18 U	0.32	0.36	<0.19 U	<0.18 U	<0.18 U	<0.18 U	<0.19 U	1	<0.19 U
Nitrobenzene	98-95-3	0.08	NS	1.8	mg/kg	<1.6 U	<0.16 U	<0.17 U	<0.17 U	<0.18 U	<0.16 U	<0.16 U	<0.16 U	<0.17 U	<0.16 U	<0.17 U
n-Nitrosodi-N-Propylamine	621-64-7	NS	NS	NS	mg/kg	<1.8 U	<0.18 U	<0.19 U	<0.19 U	<0.19 U	<0.18 U	<0.18 U	<0.18 U	<0.19 U	<0.18 U	<0.19 U
n-Nitrosodiphenylamine	86-30-6	NS	NS	NS	mg/kg	<1.4 U	<0.15 U	<0.15 U	<0.15 U	<0.16 U	<0.14 U	<0.14 U	<0.14 U	<0.15 U	<0.14 U	<0.15 U
Pentachlorophenol	87-86-5	0.8	*	1.3	mg/kg	<1.4 U	<0.15 U	<0.15 U	<0.15 U	<0.16 U	<0.14 U	<0.14 U	<0.14 U	<0.15 U	<0.14 U	<0.15 U
Phenanthrene	85-01-8	**1.1**	*	4.9	mg/kg	**7.1**	<0.11 U	0.64	0.57	<0.12 U	<0.11 U	<0.11 U	0.6	<0.12 U	0.87	0.04 J
Phenol	108-95-2	0.33	*	100	mg/kg	<1.8 U	<0.18 U	<0.19 U	<0.19 U	<0.19 U	<0.18 U	<0.18 U	<0.18 U	<0.19 U	<0.18 U	<0.19 U
Pyrene	129-00-0	**64**	*	100	mg/kg	0.79 J	<0.11 U	0.068 J	0.066 J	<0.12 U	<0.11 U	<0.11 U	0.058 J	<0.12 U	0.096 J	0.021 J
General Chemistry																
Total Solids	TSOLID	NS	NS	NS	Percent	93.7	90.8	86.1	85.6	83.4	93.2	90.1	90.1	85.1	91.2	88.2

Table 1B
Remedial Action Work Plan
Soil Sample Analytical Results - Delineation Areas

172 Montrose Avenue
Brooklyn, New York
NYSDEC BCP Site No.: C224417
Langan Project No.: 170824801

Notes:

CAS - Chemical Abstract Service
NS - No standard
mg/kg - milligram per kilogram
NA - Not analyzed
RL - Reporting limit
<RL - Not detected

* - Analytes below the NYSDEC SGVs were not compared to the 6 NYCRR Part 375 Protection of Groundwater (PGW) SCOs.

Soil sample analytical results are compared to the New York State Department of Environmental Conservation (NYSDEC) Title 6 of the Official Compilation of New York Codes, Rules, and Regulations (NYCRR) Part 375 Unrestricted Use, Protection of Groundwater, and Restricted-Residential Soil Cleanup Objectives (SCO) (December 2025).

Criterion comparisons for 3- & 4-methylphenol (m&p cresol) are provided for reference. Promulgated SCOs are for 3-methylphenol (m-cresol) and 4-methylphenol (p-cresol).

Qualifiers:

J - The analyte was positively identified and the associated numerical value is the approximate concentration of the analyte in the sample.
UJ - The analyte was not detected at a level greater than or equal to the RL; however, the reported RL is approximate and may be inaccurate or imprecise.
U - The analyte was analyzed for, but was not detected at a level greater than or equal to the level of the RL or the sample concentration for results impacted by blank contamination.

Exceedance Summary:

10 - Result exceeds Unrestricted Use SCOs
10 - Result exceeds Protection of Groundwater SCOs
10 - Result exceeds Restricted Use Restricted-Residential SCOs

Table 1C
Remedial Action Work Plan
Groundwater Sample Analytical Results

172 Montrose Avenue
Brooklyn, New York
NYSDEC BCP Site No.: C224417
Langan Project No.: 170824801

Analyte	CAS Number	NYSDEC SGVs	Location	RIMW01	RIMW02	RIMW04	RIMW09	RIMW09	RIMW12	RIMW17	RIMW19	RIMW21	RIMW24	RIMW25
			Sample Name	RIMW01_100125	RIMW02_093025	RIMW04_100225	RIMW09_093025	GWDUP01_093025	RIMW12_100225	RIMW17_100225	RIMW19_100725	RIMW21_100125	RIMW24_100125	RIMW25_100125
			Sample Date	10/01/2025	09/30/2025	10/02/2025	09/30/2025	09/30/2025	10/02/2025	10/02/2025	10/07/2025	10/01/2025	10/01/2025	10/01/2025
			Unit	Result	Result	Result	Result	Result	Result	Result	Result	Result	Result	Result
Volatile Organic Compounds														
1,1,1,2-Tetrachloroethane	630-20-6	5	ug/l	<2.5 U	<2.5 U	<25 U	<2.5 U	<2.5 U	<2.5 U	<2.5 U	<2.5 U	<2.5 U	<2.5 U	<2.5 U
1,1,1-Trichloroethane	71-55-6	5	ug/l	<2.5 U	<2.5 U	<25 U	<2.5 U	<2.5 U	<2.5 U	<2.5 U	<2.5 U	<2.5 U	<2.5 U	<2.5 U
1,1,2,2-Tetrachloroethane	79-34-5	5	ug/l	<0.5 U	<0.5 U	<5 U	<0.5 U	<0.5 U	<0.5 U	<0.5 U	<0.5 U	<0.5 U	<0.5 U	<0.5 U
1,1,2-Trichloroethane	79-00-5	1	ug/l	<1.5 U	<1.5 U	<15 U	<1.5 U	<1.5 U	<1.5 U	<1.5 U	<1.5 U	<1.5 U	<1.5 U	<1.5 U
1,1-Dichloroethane	75-34-3	5	ug/l	<2.5 U	<2.5 U	<25 U	<2.5 U	<2.5 U	<2.5 U	<2.5 U	<2.5 U	<2.5 U	<2.5 U	<2.5 U
1,1-Dichloroethene	75-35-4	5	ug/l	<0.5 U	<0.5 U	<5 U	<0.5 U	<0.5 U	<0.5 U	<0.5 U	<0.5 U	<0.5 U	<0.5 U	<0.5 U
1,1-Dichloropropene	563-58-6	5	ug/l	<2.5 U	<2.5 U	<25 U	<2.5 U	<2.5 U	<2.5 U	<2.5 U	<2.5 U	<2.5 U	<2.5 U	<2.5 U
1,2,3-Trichlorobenzene	87-61-6	5	ug/l	<2.5 U	<2.5 U	<25 U	<2.5 U	<2.5 U	<2.5 U	<2.5 U	<2.5 U	<2.5 U	<2.5 U	<2.5 U
1,2,3-Trichloropropane	96-18-4	0.04	ug/l	<2.5 U	<2.5 U	<25 U	<2.5 U	<2.5 U	<2.5 U	<2.5 U	<2.5 U	<2.5 U	<2.5 U	<2.5 U
1,2,4,5-Tetramethylbenzene	95-93-2	**5**	ug/l	**7.8**	<2 U	**56**	<2 U	<2 U	<2 U	<2 U	<2 U	<2 U	<2 U	<2 U
1,2,4-Trichlorobenzene	120-82-1	5	ug/l	<2.5 U	<2.5 U	<25 U	<2.5 U	<2.5 U	<2.5 U	<2.5 U	<2.5 U	<2.5 U	<2.5 U	<2.5 U
1,2,4-Trimethylbenzene	95-63-6	**5**	ug/l	**26**	<2.5 U	**1,500**	<2.5 U	<2.5 U	<2.5 U	2 J	<2.5 U	1.4 J	<2.5 U	<2.5 U
1,2-Dibromo-3-Chloropropane	96-12-8	0.04	ug/l	<2.5 U	<2.5 U	<25 U	<2.5 U	<2.5 U	<2.5 U	<2.5 U	<2.5 U	<2.5 U	<2.5 U	<2.5 U
1,2-Dibromoethane (Ethylene Dibromide)	106-93-4	0.0006	ug/l	<2 U	<2 U	<20 U	<2 U	<2 U	<2 U	<2 U	<2 U	<2 U	<2 U	<2 U
1,2-Dichlorobenzene	95-50-1	**3**	ug/l	<2.5 U	<2.5 U	**7.9 J**	<2.5 U	<2.5 U	<2.5 U	<2.5 U	<2.5 U	<2.5 U	<2.5 U	<2.5 U
1,2-Dichloroethane	107-06-2	0.6	ug/l	<0.5 U	<0.5 U	<5 U	<0.5 U	<0.5 U	<0.5 U	<0.5 U	<0.5 U	<0.5 U	<0.5 U	<0.5 U
1,2-Dichloropropane	78-87-5	1	ug/l	<1 U	<1 U	<10 U	<1 U	<1 U	<1 U	<1 U	<1 U	<1 U	<1 U	<1 U
1,3,5-Trimethylbenzene (Mesitylene)	108-67-8	**5**	ug/l	0.7 J	<2.5 U	**400**	<2.5 U	<2.5 U	<2.5 U	<2.5 U	<2.5 U	<2.5 U	<2.5 U	<2.5 U
1,3-Dichlorobenzene	541-73-1	3	ug/l	<2.5 U	<2.5 U	<25 U	<2.5 U	<2.5 U	<2.5 U	<2.5 U	<2.5 U	<2.5 U	<2.5 U	<2.5 U
1,3-Dichloropropane	142-28-9	5	ug/l	<2.5 U	<2.5 U	<25 U	<2.5 U	<2.5 U	<2.5 U	<2.5 U	<2.5 U	<2.5 U	<2.5 U	<2.5 U
1,4-Dichlorobenzene	106-46-7	3	ug/l	<2.5 U	<2.5 U	<25 U	<2.5 U	<2.5 U	<2.5 U	<2.5 U	<2.5 U	<2.5 U	<2.5 U	<2.5 U
1,4-Diethyl Benzene	105-05-5	NS	ug/l	4.4	<2 U	12 J	<2 U	<2 U	<2 U	<2 U	<2 U	<2 U	<2 U	<2 U
1,4-Dioxane (P-Dioxane)	123-91-1	0.35	ug/l	<250 U	<250 U	<2,500 U	<250 U	<250 U	<250 U	<250 U	<250 U	<250 U	<250 U	<250 U
2,2-Dichloropropane	594-20-7	5	ug/l	<2.5 U	<2.5 U	<25 U	<2.5 U	<2.5 U	<2.5 U	<2.5 U	<2.5 U	<2.5 U	<2.5 U	<2.5 U
2-Chlorotoluene	95-49-8	5	ug/l	<2.5 U	<2.5 U	<25 U	<2.5 U	<2.5 U	<2.5 U	<2.5 U	<2.5 U	<2.5 U	<2.5 U	<2.5 U
2-Hexanone (MBK)	591-78-6	50	ug/l	<5 U	<5 U	<50 U	<5 U	<5 U	<5 U	<5 U	<5 U	<5 U	<5 U	<5 U
4-Chlorotoluene	106-43-4	5	ug/l	<2.5 U	<2.5 U	<25 U	<2.5 U	<2.5 U	<2.5 U	<2.5 U	<2.5 U	<2.5 U	<2.5 U	<2.5 U
4-Ethyltoluene	622-96-8	NS	ug/l	5.9	<2 U	1,000	<2 U	<2 U	<2 U	<2 U	<2 U	<2 U	<2 U	<2 U
Acetone	67-64-1	50	ug/l	<5 U	<5 U	<50 U	<5 U	<5 U	<5 U	<5 U	<5 U	<5 U	<5 U	<5 U
Acrylonitrile	107-13-1	5	ug/l	<5 U	<5 U	<50 U	<5 U	<5 U	<5 U	<5 U	<5 U	<5 U	<5 U	<5 U
Benzene	71-43-2	**1**	ug/l	**7.2**	<0.5 U	<5 U	<0.5 U	<0.5 U	<0.5 U	<0.5 U	<0.5 U	<0.5 U	<0.5 U	<0.5 U
Bromobenzene	108-86-1	5	ug/l	<2.5 U	<2.5 U	<25 U	<2.5 U	<2.5 U	<2.5 U	<2.5 U	<2.5 U	<2.5 U	<2.5 U	<2.5 U
Bromochloromethane	74-97-5	5	ug/l	<2.5 U	<2.5 U	<25 U	<2.5 U	<2.5 U	<2.5 U	<2.5 U	<2.5 U	<2.5 U	<2.5 U	<2.5 U
Bromodichloromethane	75-27-4	50	ug/l	<0.5 U	<0.5 U	<5 U	<0.5 U	<0.5 U	<0.5 U	<0.5 U	<0.5 U	<0.5 U	<0.5 U	<0.5 U
Bromoform	75-25-2	50	ug/l	<2 U	<2 U	<20 U	<2 U	<2 U	<2 U	<2 U	<2 U	<2 U	<2 U	<2 U
Bromomethane	74-83-9	5	ug/l	<2.5 UJ	<2.5 U	<25 U	<2.5 U	<2.5 U	<2.5 U	<2.5 U	<2.5 U	<2.5 UJ	<2.5 UJ	<2.5 UJ
Carbon Disulfide	75-15-0	60	ug/l	<5 U	<5 U	<50 U	<5 U	<5 U	<5 U	<5 U	<5 U	<5 U	<5 U	<5 U
Carbon Tetrachloride	56-23-5	5	ug/l	<0.5 U	<0.5 U	<5 U	<0.5 U	<0.5 U	<0.5 U	<0.5 U	<0.5 U	<0.5 U	<0.5 U	<0.5 U
Chlorobenzene	108-90-7	5	ug/l	<2.5 U	<2.5 U	<25 U	<2.5 U	<2.5 U	<2.5 U	<2.5 U	<2.5 U	<2.5 U	<2.5 U	<2.5 U
Chloroethane	75-00-3	5	ug/l	<2.5 U	<2.5 U	<25 U	<2.5 U	<2.5 U	<2.5 U	<2.5 U	<2.5 U	<2.5 U	<2.5 U	<2.5 U
Chloroform	67-66-3	**7**	ug/l	<2.5 U	4.7	<25 U	**19**	**18**	1 J	0.77 J	1 J	<2.5 U	<2.5 U	2.1 J
Chloromethane	74-87-3	5	ug/l	<2.5 U	<2.5 U	<25 U	<2.5 U	<2.5 U	<2.5 U	<2.5 U	<2.5 U	<2.5 U	<2.5 U	<2.5 U
Cis-1,2-Dichloroethene	156-59-2	5	ug/l	<2.5 U	<2.5 U	<25 U	<2.5 U	<2.5 U	<2.5 U	<2.5 U	1.1 J	<2.5 U	<2.5 U	<2.5 U
Cis-1,3-Dichloropropene	10061-01-5	0.4	ug/l	<0.5 U	<0.5 U	<5 U	<0.5 U	<0.5 U	<0.5 U	<0.5 U	<0.5 U	<0.5 U	<0.5 U	<0.5 U
Cymene	99-87-6	5	ug/l	2.2 J	<2.5 U	<25 U	<2.5 U	<2.5 U	<2.5 U	<2.5 U	<2.5 U	<2.5 U	<2.5 U	<2.5 U
Dibromochloromethane	124-48-1	50	ug/l	<0.5 U	<0.5 U	<5 U	<0.5 U	<0.5 U	<0.5 U	<0.5 U	<0.5 U	<0.5 U	<0.5 U	<0.5 U
Dibromomethane	74-95-3	5	ug/l	<5 U	<5 U	<50 U	<5 U	<5 U	<5 U	<5 U	<5 U	<5 U	<5 U	<5 U
Dichlorodifluoromethane	75-71-8	5	ug/l	<5 U	<5 U	<50 U	<5 U	<5 U	<5 U	<5 U	<5 U	<5 U	<5 U	<5 U
Diethyl Ether (Ethyl Ether)	60-29-7	NS	ug/l	<2.5 U	<2.5 U	<25 U	<2.5 U	<2.5 U	<2.5 U	<2.5 U	<2.5 U	<2.5 U	<2.5 U	<2.5 U
Ethylbenzene	100-41-4	**5**	ug/l	<2.5 U	<2.5 U	**680**	<2.5 U	<2.5 U	<2.5 U	<2.5 U	<2.5 U	3.5	<2.5 U	<2.5 U
Hexachlorobutadiene	87-68-3	0.5	ug/l	<2.5 U	<2.5 U	<25 U	<2.5 U	<2.5 U	<2.5 U	<2.5 U	<2.5 U	<2.5 U	<2.5 U	<2.5 U
Isopropylbenzene (Cumene)	98-82-8	**5**	ug/l	1.9 J	<2.5 U	**49**	<2.5 U	<2.5 U	<2.5 U	<2.5 U	<2.5 U	1.3 J	<2.5 U	<2.5 U
M,P-Xylene	179601-23-1	**5**	ug/l	**20**	<2.5 U	**2,300**	<2.5 U	<2.5 U	<2.5 U	<2.5 U	<2.5 U	<2.5 U	<2.5 U	<2.5 U
Methyl Ethyl Ketone (2-Butanone)	78-93-3	50	ug/l	<5 U	<5 U	<50 U	<5 U	<5 U	<5 U	<5 U	<5 U	<5 U	<5 U	<5 U
Methyl Isobutyl Ketone (4-Methyl-2-Pentanone)	108-10-1	NS	ug/l	<5 U	<5 U	<50 U	<5 U	<5 U	<5 U	<5 U	<5 U	<5 U	<5 U	<5 U
Methylene Chloride	75-09-2	5	ug/l	<2.5 U	<2.5 U	<25 U	0.74 J	0.77 J	<2.5 U	<2.5 U	<2.5 U	<2.5 U	<2.5 U	<2.5 U
Naphthalene	91-20-3	**10**	ug/l	**150**	<2.5 U	**500**	<2.5 U	<2.5 U	<2.5 U	<2.5 U	<2.5 U	<2.5 U	<2.5 U	<2.5 U
n-Butylbenzene	104-51-8	**5**	ug/l	<2.5 U	<2.5 U	**10 J**	<2.5 U	<2.5 U	<2.5 U	<2.5 U	<2.5 U	<2.5 U	<2.5 U	<2.5 U
n-Propylbenzene	103-65-1	**5**	ug/l	<2.5 U	<2.5 U	**150**	<2.5 U	<2.5 U	<2.5 U	<2.5 U	<2.5 U	2.5	<2.5 U	<2.5 U
o-Xylene (1,2-Dimethylbenzene)	95-47-6	**5**	ug/l	**34**	<2.5 U	<25 U	<2.5 U	<2.5 U	<2.5 U	<2.5 U	<2.5 U	<2.5 U	<2.5 U	<2.5 U
Sec-Butylbenzene	135-98-8	**5**	ug/l	2.7	<2.5 U	**8.1 J**	<2.5 U	<2.5 U	<2.5 U	<2.5 U	<2.5 U	<2.5 U	<2.5 U	<2.5 U
Styrene	100-42-5	5	ug/l	<2.5 U	<2.5 U	<25 U	<2.5 U	<2.5 U	<2.5 U	<2.5 U	<2.5 U	<2.5 U	<2.5 U	<2.5 U
T-Butylbenzene	98-06-6	5	ug/l	<2.5 U	<2.5 U	<25 U	<2.5 U	<2.5 U	<2.5 U	<2.5 U	<2.5 U	<2.5 U	<2.5 U	<2.5 U
Tert-Butyl Methyl Ether (MTBE)	1634-04-4	10	ug/l	<2.5 U	<2.5 U	<25 U	<2.5 U	<2.5 U	<2.5 U	<2.5 U	<2.5 U	<2.5 U	<2.5 U	<2.5 U
Tetrachloroethene (PCE)	127-18-4	**5**	ug/l	**5.4**	**12**	<5 U	3.1	3	**7.8**	**6**	**5.7**	0.21 J	0.59	0.76
Toluene	108-88-3	5	ug/l	1.8 J	<2.5 U	<25 U	<2.5 U	<2.5 U	<2.5 U	<2.5 U	<2.5 U	<2.5 U	<2.5 U	<2.5 U
Total 1,2-Dichloroethene (Cis and Trans)	540-59-0	NS	ug/l	<2.5 U	<2.5 U	<25 U	<2.5 U	<2.5 U	<2.5 U	<2.5 U	1.1 J	<2.5 U	<2.5 U	<2.5 U
Total Xylenes	1330-20-7	**5**	ug/l	**54**	<2.5 U	**2,300**	<2.5 U	<2.5 U	<2.5 U	<2.5 U	<2.5 U	<2.5 U	<2.5 U	<2.5 U
Total, 1,3-Dichloropropene (Cis And Trans)	542-75-6	0.4	ug/l	<0.5 U	<0.5 U	<5 U	<0.5 U	<0.5 U	<0.5 U	<0.5 U	<0.5 U	<0.5 U	<0.5 U	<0.5 U
Trans-1,2-Dichloroethene	156-60-5	5	ug/l	<2.5 U	<2.5 U	<25 U	<2.5 U	<2.5 U	<2.5 U	<2.5 U	<2.5 U	<2.5 U	<2.5 U	<2.5 U
Trans-1,3-Dichloropropene	10061-02-6	0.4	ug/l	<0.5 U	<0.5 U	<5 U	<0.5 U	<0.5 U	<0.5 U	<0.5 U	<0.5 U	<0.5 U	<0.5 U	<0.5 U
Trans-1,4-Dichloro-2-Butene	110-57-6	5	ug/l	<2.5 U	<2.5 UJ	<25 U	<2.5 U	<2.5 U	<2.5 U	<2.5 U	<2.5 U	<2.5 U	<2.5 U	<2.5 U
Trichloroethene (TCE)	79-01-6	**5**	ug/l	0.8	0.65	<5 U	0.24 J	0.21 J	0.32 J	0.21 J	**13**	1	<0.5 U	<0.5 U
Trichlorofluoromethane	75-69-4	5	ug/l	<2.5 U	<2.5 U	<25 U	<2.5 U	<2.5 U	<2.5 U	<2.5 U	<2.5 U	<2.5 U	<2.5 U	<2.5 U
Vinyl Acetate	108-05-4	NS	ug/l	<5 UJ	<5 U	<50 U	<5 U	<5 U	<5 U	<5 U	<5 U	<5 UJ	<5 UJ	<5 UJ
Vinyl Chloride	75-01-4	2	ug/l	<1 U	<1 U	<10 U	<1 U	<1 U	<1 U	<1 U	<1 U	<1 U	<1 U	<1 U

Table 1C
Remedial Action Work Plan
Groundwater Sample Analytical Results

172 Montrose Avenue
Brooklyn, New York
NYSDEC BCP Site No.: C224417
Langan Project No.: 170824801

Analyte	CAS Number	NYSDEC SGVs	Location	RIMW01	RIMW02	RIMW04	RIMW09	RIMW09	RIMW12	RIMW17	RIMW19	RIMW21	RIMW24	RIMW25
			Sample Name	RIMW01_100125	RIMW02_093025	RIMW04_100225	RIMW09_093025	GWDUP01_093025	RIMW12_100225	RIMW17_100225	RIMW19_100725	RIMW21_100125	RIMW24_100125	RIMW25_100125
			Sample Date	10/01/2025	09/30/2025	10/02/2025	09/30/2025	09/30/2025	10/02/2025	10/02/2025	10/07/2025	10/01/2025	10/01/2025	10/01/2025
			Unit	Result	Result	Result	Result	Result	Result	Result	Result	Result	Result	Result
Semi-Volatile Organic Compounds														
1,2,4,5-Tetrachlorobenzene	95-94-3	5	ug/l	<10 U	<10 U	<10 U	<10 U	<10 U	<10 U	<10 U	<10 U	<10 U	<10 U	<10 U
1,2,4-Trichlorobenzene	120-82-1	5	ug/l	<5 U	<5 U	<5 U	<5 U	<5 U	<5 U	<5 U	<5 U	<5 U	<5 U	<5 U
1,2-Dichlorobenzene	95-50-1	**3**	ug/l	<2 U	<2 U	**4**	<2 U	<2 U	<2 U	<2 U	<2 U	<2 U	<2 U	<2 U
1,3-Dichlorobenzene	541-73-1	3	ug/l	<2 U	<2 U	<2 U	<2 U	<2 U	<2 U	<2 U	<2 U	<2 U	<2 U	<2 U
1,4-Dichlorobenzene	106-46-7	3	ug/l	<2 U	<2 U	<2 U	<2 U	<2 U	<2 U	<2 U	<2 U	<2 U	<2 U	<2 U
1,4-Dioxane (P-Dioxane)	123-91-1	0.35	ug/l	<0.278 U	<0.3 U	NA	<0.288 U	<0.3 U	<0.288 U	NA	0.151 J	NA	NA	NA
2,4,5-Trichlorophenol	95-95-4	NS	ug/l	<5 U	<5 U	<5 U	<5 U	<5 U	<5 U	<5 U	<5 U	<5 U	<5 U	<5 U
2,4,6-Trichlorophenol	88-06-2	NS	ug/l	<5 U	<5 U	<5 U	<5 U	<5 U	<5 U	<5 U	<5 U	<5 U	<5 U	<5 U
2,4-Dichlorophenol	120-83-2	1	ug/l	<5 U	<5 U	<5 U	<5 U	<5 U	<5 U	<5 U	<5 U	<5 U	<5 U	<5 U
2,4-Dimethylphenol	105-67-9	1	ug/l	<5 U	<5 U	<5 U	<5 U	<5 U	<5 U	<5 U	<5 U	<5 U	<5 U	<5 U
2,4-Dinitrophenol	51-28-5	1	ug/l	<20 U	<20 U	<20 U	<20 U	<20 U	<20 U	<20 U	<20 U	<20 U	<20 U	<20 U
2,4-Dinitrotoluene	121-14-2	5	ug/l	<5 U	<5 U	<5 U	<5 U	<5 U	<5 U	<5 U	<5 U	<5 U	<5 U	<5 U
2,6-Dinitrotoluene	606-20-2	5	ug/l	<5 U	<5 U	<5 U	<5 U	<5 U	<5 U	<5 U	<5 U	<5 U	<5 U	<5 U
2-Chloronaphthalene	91-58-7	10	ug/l	<0.2 U	<0.2 U	<0.2 U	<0.2 U	<0.2 U	<0.2 U	<0.2 U	<0.2 U	<0.2 U	<0.2 U	<0.2 U
2-Chlorophenol	95-57-8	NS	ug/l	<2 U	<2 U	<2 U	<2 U	<2 U	<2 U	<2 U	<2 U	<2 U	<2 U	<2 U
2-Methylnaphthalene	91-57-6	NS	ug/l	30	<0.1 U	160	0.03 J	0.03 J	<0.1 U	<0.1 U	<0.1 U	<0.1 U	<0.1 U	<0.1 U
2-Methylphenol (o-Cresol)	95-48-7	NS	ug/l	<5 U	<5 U	<5 U	<5 U	<5 U	<5 U	<5 U	<5 U	<5 U	<5 U	<5 U
2-Nitroaniline	88-74-4	5	ug/l	<5 U	<5 U	<5 U	<5 U	<5 U	<5 U	<5 U	<5 U	<5 U	<5 U	<5 U
2-Nitrophenol	88-75-5	NS	ug/l	<10 U	<10 U	<10 U	<10 U	<10 U	<10 U	<10 U	<10 U	<10 U	<10 U	<10 U
3 & 4 Methylphenol (m&p Cresol)	65794-96-9	NS	ug/l	<5 U	<5 U	<5 U	<5 U	<5 U	<5 U	<5 U	<5 U	<5 U	<5 U	<5 U
3,3'-Dichlorobenzidine	91-94-1	5	ug/l	<5 U	<5 U	<5 U	<5 U	<5 U	<5 U	<5 U	<5 U	<5 U	<5 U	<5 U
3-Nitroaniline	99-09-2	5	ug/l	<5 U	<5 U	<5 U	<5 U	<5 U	<5 U	<5 U	<5 U	<5 U	<5 U	<5 U
4,6-Dinitro-2-Methylphenol	534-52-1	NS	ug/l	<10 U	<10 U	<10 U	<10 U	<10 U	<10 U	<10 U	<10 U	<10 U	<10 U	<10 U
4-Bromophenyl Phenyl Ether	101-55-3	NS	ug/l	<2 U	<2 U	<2 U	<2 U	<2 U	<2 U	<2 U	<2 U	<2 U	<2 U	<2 U
4-Chloro-3-Methylphenol	59-50-7	NS	ug/l	<2 U	<2 U	<2 U	<2 U	<2 U	<2 U	<2 U	<2 U	<2 U	<2 U	<2 U
4-Chloroaniline	106-47-8	5	ug/l	<5 U	<5 U	<5 U	<5 U	<5 U	<5 U	<5 U	<5 U	<5 U	<5 U	<5 U
4-Chlorophenyl Phenyl Ether	7005-72-3	NS	ug/l	<2 U	<2 U	<2 U	<2 U	<2 U	<2 U	<2 U	<2 U	<2 U	<2 U	<2 U
4-Nitroaniline	100-01-6	5	ug/l	<5 U	<5 U	<5 U	<5 U	<5 U	<5 U	<5 U	<5 U	<5 U	<5 U	<5 U
4-Nitrophenol	100-02-7	NS	ug/l	<10 U	<10 U	<10 U	<10 U	<10 U	<10 U	<10 U	<10 U	<10 U	<10 U	<10 U
Acenaphthene	83-32-9	20	ug/l	2.6	<0.1 U	3.7	0.09 J	0.11	<0.1 U	<0.1 U	<0.1 U	<0.1 U	<0.1 U	<0.1 U
Acenaphthylene	208-96-8	NS	ug/l	0.24	<0.1 U	0.59	<0.1 U	<0.1 U	<0.1 U	<0.1 U	<0.1 U	<0.1 U	<0.1 U	<0.1 U
Acetophenone	98-86-2	NS	ug/l	<5 U	<5 U	26	<5 U	<5 U	<5 U	<5 U	<5 U	<5 U	<5 U	<5 U
Anthracene	120-12-7	50	ug/l	<0.1 U	<0.1 U	<0.1 U	0.04 J	0.04 J	<0.1 U	<0.1 U	<0.1 U	0.04 J	<0.1 U	<0.1 U
Benzo(a)anthracene	56-55-3	**0.002**	ug/l	**0.04 J**	<0.1 U	**0.05 J**	<0.1 U	<0.1 U	<0.1 U	<0.1 U	<0.1 U	<0.1 U	<0.1 U	<0.1 U
Benzo(a)pyrene	50-32-8	0	ug/l	<0.1 U	<0.1 U	<0.1 U	<0.1 U	<0.1 U	<0.1 U	<0.1 U	<0.1 U	<0.1 U	<0.1 U	<0.1 U
Benzo(b)fluoranthene	205-99-2	0.002	ug/l	<0.1 U	<0.1 U	<0.1 U	<0.1 U	<0.1 U	<0.1 U	<0.1 U	<0.1 U	<0.1 U	<0.1 U	<0.1 U
Benzo(g,h,i)Perylene	191-24-2	NS	ug/l	<0.1 U	<0.1 U	<0.1 U	<0.1 U	<0.1 U	<0.1 U	<0.1 U	<0.1 U	<0.1 U	<0.1 U	<0.1 U
Benzo(k)fluoranthene	207-08-9	0.002	ug/l	<0.1 U	<0.1 U	<0.1 U	<0.1 U	<0.1 U	<0.1 U	<0.1 U	<0.1 U	<0.1 U	<0.1 U	<0.1 U
Benzoic Acid	65-85-0	NS	ug/l	<50 U	<50 U	<50 U	<50 U	<50 U	<50 U	<50 U	15 J	<50 U	<50 U	<50 U
Benzyl Alcohol	100-51-6	NS	ug/l	<2 U	<2 U	<2 U	<2 U	<2 U	<2 U	<2 U	<2 U	<2 U	<2 U	<2 U
Benzyl Butyl Phthalate	85-68-7	50	ug/l	<5 U	<5 U	<5 U	<5 U	<5 U	<5 U	<5 U	<5 U	<5 U	<5 U	<5 U
Biphenyl (Diphenyl)	92-52-4	5	ug/l	<2 U	<2 U	<2 U	<2 U	<2 U	<2 U	<2 U	<2 U	<2 U	<2 U	<2 U
Bis(2-chloroethoxy) methane	111-91-1	5	ug/l	<5 U	<5 U	<5 U	<5 U	<5 U	<5 U	<5 U	<5 U	<5 U	<5 U	<5 U
Bis(2-chloroethyl) ether (2-chloroethyl ether)	111-44-4	1	ug/l	<2 U	<2 U	<2 U	<2 U	<2 U	<2 U	<2 U	<2 U	<2 U	<2 U	<2 U
Bis(2-chloroisopropyl) ether	108-60-1	5	ug/l	<2 U	<2 U	<2 U	<2 U	<2 U	<2 U	<2 U	<2 U	<2 U	<2 U	<2 U
Bis(2-ethylhexyl) phthalate	117-81-7	5	ug/l	1.7 J	<3 U	<3 U	1.6 J	1.4 J	<3 U	<3 U	<3 U	1.6 J	1.7 J	1.5 J
Carbazole	86-74-8	NS	ug/l	<2 U	<2 U	<2 U	<2 U	<2 U	<2 U	<2 U	<2 U	<2 U	<2 U	<2 U
Chrysene	218-01-9	**0.002**	ug/l	**0.03 J**	<0.1 U	<0.1 U	<0.1 U	<0.1 U	<0.1 U	<0.1 U	<0.1 U	<0.1 U	<0.1 U	<0.1 U
Dibenz(a,h)anthracene	53-70-3	NS	ug/l	<0.1 U	<0.1 U	<0.1 U	<0.1 U	<0.1 U	<0.1 U	<0.1 U	<0.1 U	<0.1 U	<0.1 U	<0.1 U
Dibenzofuran	132-64-9	NS	ug/l	<2 U	<2 U	2.4	<2 U	<2 U	<2 U	<2 U	<2 U	<2 U	<2 U	<2 U
Dibutyl phthalate	84-74-2	50	ug/l	1.5 J	4.7 J	<5 U	<5 U	<5 U	<5 U	<5 U	<5 U	0.98 J	1 J	<5 U
Diethyl phthalate	84-66-2	50	ug/l	<5 U	<5 U	<5 U	<5 U	<5 U	<5 U	<5 U	<5 U	<5 U	<5 U	<5 U
Dimethyl phthalate	131-11-3	50	ug/l	<5 U	<5 U	<5 U	<5 U	<5 U	<5 U	<5 U	<5 U	<5 U	<5 U	<5 U
Dioctyl phthalate	117-84-0	50	ug/l	<5 U	<5 U	<5 U	<5 U	<5 U	<5 U	<5 U	<5 U	<5 U	<5 U	<5 U
Fluoranthene	206-44-0	50	ug/l	0.22	<0.1 U	0.04 J	0.16	0.16	<0.1 U	<0.1 U	<0.1 U	<0.1 U	<0.1 U	<0.1 U
Fluorene	86-73-7	50	ug/l	2.1	<0.1 U	4	0.05 J	0.05 J	<0.1 U	<0.1 U	<0.1 U	<0.1 U	<0.1 U	<0.1 U
Hexachlorobenzene	118-74-1	0.04	ug/l	<0.8 U	<0.8 U	<0.8 U	<0.8 U	<0.8 U	<0.8 U	<0.8 U	<0.8 U	<0.8 U	<0.8 U	<0.8 U
Hexachlorobutadiene	87-68-3	0.5	ug/l	<0.5 UJ	<0.5 U	<0.5 U	<0.5 U	<0.5 U	<0.5 U	<0.5 U	<0.5 U	<0.5 UJ	<0.5 UJ	<0.5 UJ
Hexachlorocyclopentadiene	77-47-4	5	ug/l	<20 U	<20 U	<20 U	<20 U	<20 U	<20 U	<20 U	<20 U	<20 U	<20 U	<20 U
Hexachloroethane	67-72-1	5	ug/l	<0.8 UJ	<0.8 U	<0.8 U	<0.8 U	<0.8 U	<0.8 U	<0.8 U	<0.8 U	<0.8 UJ	<0.8 UJ	<0.8 UJ
Indeno(1,2,3-cd)pyrene	193-39-5	0.002	ug/l	<0.1 U	<0.1 U	<0.1 U	<0.1 U	<0.1 U	<0.1 U	<0.1 U	<0.1 U	<0.1 U	<0.1 U	<0.1 U
Isophorone	78-59-1	50	ug/l	<5 U	<5 U	<5 U	<5 U	<5 U	<5 U	<5 U	<5 U	<5 U	<5 U	<5 U
Naphthalene	91-20-3	**10**	ug/l	**89 J**	0.05 J	**250**	0.08 J	0.1 J	<0.1 U	<0.1 U	<0.1 U	0.23 J	<0.1 U	<0.1 U
Nitrobenzene	98-95-3	**0.4**	ug/l	<2 U	<2 U	**18**	<2 U	<2 U	<2 U	<2 U	<2 U	<2 U	<2 U	<2 U
n-Nitrosodi-N-Propylamine	621-64-7	NS	ug/l	<5 U	<5 U	<5 U	<5 U	<5 U	<5 U	<5 U	<5 U	<5 U	<5 U	<5 U
n-Nitrosodiphenylamine	86-30-6	50	ug/l	<2 U	<2 U	<2 U	<2 U	<2 U	<2 U	<2 U	<2 U	<2 U	<2 U	<2 U
Pentachlorophenol	87-86-5	1	ug/l	<0.8 U	<0.8 U	0.16 J	<0.8 U	<0.8 U	<0.8 U	<0.8 U	<0.8 U	<0.8 U	<0.8 U	<0.8 U
Phenanthrene	85-01-8	50	ug/l	1.1	0.05 J	3.4	0.24	0.27	<0.1 U	<0.1 U	<0.1 U	<0.1 U	<0.1 U	<0.1 U
Phenol	108-95-2	1	ug/l	<5 U	<5 U	<5 U	<5 U	<5 U	<5 U	<5 U	<5 U	<5 U	<5 U	<5 U
Pyrene	129-00-0	50	ug/l	0.28	<0.1 U	0.08 J	0.14	0.14	<0.1 U	<0.1 U	<0.1 U	0.04 J	<0.1 U	<0.1 U

Table 1C
Remedial Action Work Plan
Groundwater Sample Analytical Results

172 Montrose Avenue
Brooklyn, New York
NYSDEC BCP Site No.: C224417
Langan Project No.: 170824801

Analyte	CAS Number	NYSDEC SGVs	Location	RIMW01	RIMW02	RIMW04	RIMW09	RIMW09	RIMW12	RIMW17	RIMW19	RIMW21	RIMW24	RIMW25
			Sample Name	RIMW01_100125	RIMW02_093025	RIMW04_100225	RIMW09_093025	GWDUP01_093025	RIMW12_100225	RIMW17_100225	RIMW19_100725	RIMW21_100125	RIMW24_100125	RIMW25_100125
			Sample Date	10/01/2025	09/30/2025	10/02/2025	09/30/2025	09/30/2025	10/02/2025	10/02/2025	10/07/2025	10/01/2025	10/01/2025	10/01/2025
			Unit	Result	Result	Result	Result	Result	Result	Result	Result	Result	Result	Result
Pesticides														
4,4'-DDD	72-54-8	0.3	ug/l	<0.029 U	<0.029 U	NA	<0.029 U	<0.029 U	<0.029 U	NA	<0.029 U	NA	NA	NA
4,4'-DDE	72-55-9	0.2	ug/l	<0.029 U	<0.029 U	NA	<0.029 U	<0.029 U	<0.029 U	NA	<0.029 U	NA	NA	NA
4,4'-DDT	50-29-3	0.2	ug/l	<0.029 U	<0.029 U	NA	<0.029 U	<0.029 U	<0.029 U	NA	<0.029 U	NA	NA	NA
Aldrin	309-00-2	0	ug/l	<0.014 U	<0.014 U	NA	<0.014 U	<0.014 U	<0.014 U	NA	<0.014 U	NA	NA	NA
Alpha BHC (Alpha Hexachlorocyclohexane)	319-84-6	0.01	ug/l	<0.014 U	<0.014 U	NA	<0.014 U	<0.014 U	<0.014 U	NA	<0.014 U	NA	NA	NA
Alpha Chlordane	5103-71-9	NS	ug/l	<0.02 U	<0.02 U	NA	<0.02 U	<0.02 U	<0.02 U	NA	<0.02 U	NA	NA	NA
Alpha Endosulfan	959-98-8	NS	ug/l	<0.014 U	<0.014 U	NA	<0.014 U	<0.014 U	<0.014 U	NA	<0.014 U	NA	NA	NA
Beta Bhc (Beta Hexachlorocyclohexane)	319-85-7	0.04	ug/l	<0.02 U	<0.02 U	NA	<0.02 U	<0.02 U	<0.02 U	NA	<0.02 U	NA	NA	NA
Beta Endosulfan	33213-65-9	NS	ug/l	<0.029 U	<0.029 U	NA	<0.029 U	<0.029 U	<0.029 U	NA	<0.029 U	NA	NA	NA
Chlordane (alpha and gamma)	57-74-9	0.05	ug/l	<0.143 U	<0.143 U	NA	<0.143 U	<0.143 U	<0.143 U	NA	<0.143 U	NA	NA	NA
Delta Bhc (Delta Hexachlorocyclohexane)	319-86-8	0.04	ug/l	<0.014 U	<0.014 U	NA	<0.014 U	<0.014 U	<0.014 U	NA	<0.014 U	NA	NA	NA
Dieldrin	60-57-1	0.004	ug/l	<0.029 U	<0.029 U	NA	<0.029 U	<0.029 U	<0.029 U	NA	<0.029 U	NA	NA	NA
Endosulfan Sulfate	1031-07-8	NS	ug/l	<0.029 U	<0.029 U	NA	<0.029 U	<0.029 U	<0.029 U	NA	<0.029 U	NA	NA	NA
Endrin	72-20-8	0	ug/l	<0.029 U	<0.029 U	NA	<0.029 U	<0.029 U	<0.029 U	NA	<0.029 U	NA	NA	NA
Endrin Aldehyde	7421-93-4	5	ug/l	<0.03 U	<0.03 U	NA	<0.03 U	<0.03 U	<0.03 U	NA	<0.03 U	NA	NA	NA
Endrin Ketone	53494-70-5	5	ug/l	<0.029 U	<0.029 U	NA	<0.029 U	<0.029 U	<0.029 U	NA	<0.029 U	NA	NA	NA
Gamma Bhc (Lindane)	58-89-9	0.05	ug/l	<0.014 U	<0.014 U	NA	<0.014 U	<0.014 U	<0.014 U	NA	<0.014 U	NA	NA	NA
Gamma Chlordane (Trans)	5103-74-2	NS	ug/l	<0.02 U	<0.02 U	NA	<0.02 U	<0.02 U	<0.02 U	NA	<0.02 U	NA	NA	NA
Heptachlor	76-44-8	0.04	ug/l	<0.014 U	<0.014 U	NA	<0.014 U	<0.014 U	<0.014 U	NA	<0.014 U	NA	NA	NA
Heptachlor Epoxide	1024-57-3	0.03	ug/l	<0.014 U	<0.014 U	NA	<0.014 U	<0.014 U	<0.014 U	NA	<0.014 U	NA	NA	NA
Methoxychlor	72-43-5	35	ug/l	<0.143 U	<0.143 U	NA	<0.143 U	<0.143 U	<0.143 U	NA	<0.143 U	NA	NA	NA
Toxaphene	8001-35-2	0.06	ug/l	<0.2 U	<0.2 U	NA	<0.2 U	<0.2 U	<0.2 U	NA	<0.2 U	NA	NA	NA
Herbicides														
2,4,5-T (Trichlorophenoxyacetic Acid)	93-76-5	35	ug/l	<2 U	<2.22 U	NA	<2 U	<2 U	<2 U	NA	<2 U	NA	NA	NA
2,4-D (Dichlorophenoxyacetic Acid)	94-75-7	50	ug/l	<10 U	<11.1 U	NA	<10 U	<10 U	<10 U	NA	<10 U	NA	NA	NA
Silvex (2,4,5-Tp)	93-72-1	0.26	ug/l	<2 U	<2.22 U	NA	<2 U	<2 U	<2 U	NA	<2 U	NA	NA	NA
Polychlorinated Biphenyl														
PCB-1016 (Aroclor 1016)	12674-11-2	NS	ug/l	<0.071 U	<0.071 U	NA	<0.071 U	<0.071 U	<0.071 U	NA	<0.071 U	NA	NA	NA
PCB-1221 (Aroclor 1221)	11104-28-2	NS	ug/l	<0.071 U	<0.071 U	NA	<0.071 U	<0.071 U	<0.071 U	NA	<0.071 U	NA	NA	NA
PCB-1232 (Aroclor 1232)	11141-16-5	NS	ug/l	<0.071 U	<0.071 U	NA	<0.071 U	<0.071 U	<0.071 U	NA	<0.071 U	NA	NA	NA
PCB-1242 (Aroclor 1242)	53469-21-9	NS	ug/l	<0.071 U	<0.071 U	NA	<0.071 U	<0.071 U	<0.071 U	NA	<0.071 U	NA	NA	NA
PCB-1248 (Aroclor 1248)	12672-29-6	NS	ug/l	<0.071 U	<0.071 U	NA	<0.071 U	<0.071 U	<0.071 U	NA	<0.071 U	NA	NA	NA
PCB-1254 (Aroclor 1254)	11097-69-1	NS	ug/l	<0.071 U	<0.071 U	NA	<0.071 U	<0.071 U	<0.071 U	NA	<0.071 U	NA	NA	NA
PCB-1260 (Aroclor 1260)	11096-82-5	NS	ug/l	<0.071 U	<0.071 U	NA	<0.071 U	<0.071 U	<0.071 U	NA	<0.071 U	NA	NA	NA
PCB-1262 (Aroclor 1262)	37324-23-5	NS	ug/l	<0.071 U	<0.071 U	NA	<0.071 U	<0.071 U	<0.071 U	NA	<0.071 U	NA	NA	NA
PCB-1268 (Aroclor 1268)	11100-14-4	NS	ug/l	<0.071 U	<0.071 U	NA	<0.071 U	<0.071 U	<0.071 U	NA	<0.071 U	NA	NA	NA
Total PCBs	1336-36-3	0.09	ug/l	<0.071 U	<0.071 U	NA	<0.071 U	<0.071 U	<0.071 U	NA	<0.071 U	NA	NA	NA
Metals - Dissolved														
Aluminum	7429-90-5	NS	ug/l	<10 U	4.47 J	NA	7.24 J	12.9	<10 U	NA	<10 U	NA	NA	NA
Antimony	7440-36-0	3	ug/l	<4 U	<4 U	NA	<4 U	<4 U	<4 U	NA	<4 U	NA	NA	NA
Arsenic	7440-38-2	25	ug/l	0.19 J	0.29 J	NA	0.88	1.13	<0.5 U	NA	<0.5 U	NA	NA	NA
Barium	7440-39-3	1000	ug/l	61.6	29.42	NA	26.75	27.31	16.99	NA	81.63	NA	NA	NA
Beryllium	7440-41-7	3	ug/l	<0.5 U	<0.5 U	NA	<0.5 U	<0.5 U	<0.5 U	NA	<0.5 U	NA	NA	NA
Cadmium	7440-43-9	5	ug/l	<0.2 U	<0.2 U	NA	<0.2 U	<0.2 U	<0.2 U	NA	0.11 J	NA	NA	NA
Calcium	7440-70-2	NS	ug/l	66,500	42,400 J	NA	30,900	31,200	34,300	NA	53,100	NA	NA	NA
Chromium, Total	7440-47-3	50	ug/l	<1 U	0.35 J	NA	0.2 J	<1 U	0.39 J	NA	1.4 J	NA	NA	NA
Cobalt	7440-48-4	NS	ug/l	5.5	1.67	NA	1.15	1.12	0.24 J	NA	0.9	NA	NA	NA
Copper	7440-50-8	200	ug/l	1.97	<1 U	NA	0.5 J	<1 U	0.96 J	NA	1.49	NA	NA	NA
Iron	7439-89-6	300	ug/l	20.8 J	273	NA	259	277	61.8	NA	<50 U	NA	NA	NA
Lead	7439-92-1	25	ug/l	<1 U	<1 U	NA	<1 U	<1 U	<1 U	NA	<1 U	NA	NA	NA
Magnesium	7439-95-4	35000	ug/l	19,900	12,000	NA	6,430	6,520	12,400	NA	20,300	NA	NA	NA
Manganese	7439-96-5	**300**	ug/l	**2,675**	**2,625 J**	NA	**464.9**	**481**	243.2	NA	**1,565**	NA	NA	NA
Mercury	7439-97-6	0.7	ug/l	0.35 J	<0.2 U	NA	<0.2 U	<0.2 U	<0.2 U	NA	<0.2 U	NA	NA	NA
Nickel	7440-02-0	100	ug/l	14.49	2.26	NA	3.93	4.37	1.77 J	NA	2.85	NA	NA	NA
Potassium	7440-09-7	NS	ug/l	4,100	4,430	NA	13,600	13,600	3,070	NA	3,950	NA	NA	NA
Selenium	7782-49-2	10	ug/l	<5 U	<5 U	NA	<5 U	<5 U	2.9 J	NA	<5 U	NA	NA	NA
Silver	7440-22-4	50	ug/l	<0.4 U	<0.4 U	NA	<0.4 U	<0.4 U	<0.4 U	NA	<0.4 U	NA	NA	NA
Sodium	7440-23-5	**20000**	ug/l	**237,000**	**26,700**	NA	**44,500**	**44,100**	18,000	NA	**190,000**	NA	NA	NA
Thallium	7440-28-0	0.5	ug/l	<1 U	<1 U	NA	<1 U	<1 U	0.16 J	NA	<1 U	NA	NA	NA
Vanadium	7440-62-2	NS	ug/l	<5 U	<5 U	NA	<5 U	<5 U	<5 U	NA	<5 U	NA	NA	NA
Zinc	7440-66-6	2000	ug/l	<10 U	<10 U	NA	<10 U	<10 U	<10 U	NA	<10 U	NA	NA	NA

Table 1C
Remedial Action Work Plan
Groundwater Sample Analytical Results

172 Montrose Avenue
Brooklyn, New York
NYSDEC BCP Site No.: C224417
Langan Project No.: 170824801

Analyte	CAS Number	NYSDEC SGVs	Location	RIMW01	RIMW02	RIMW04	RIMW09	RIMW09	RIMW12	RIMW17	RIMW19	RIMW21	RIMW24	RIMW25
			Sample Name	RIMW01_100125	RIMW02_093025	RIMW04_100225	RIMW09_093025	GWDUP01_093025	RIMW12_100225	RIMW17_100225	RIMW19_100725	RIMW21_100125	RIMW24_100125	RIMW25_100125
			Sample Date	10/01/2025	09/30/2025	10/02/2025	09/30/2025	09/30/2025	10/02/2025	10/02/2025	10/07/2025	10/01/2025	10/01/2025	10/01/2025
			Unit	Result	Result	Result	Result	Result	Result	Result	Result	Result	Result	Result
Metals - Total														
Aluminum	7429-90-5	NS	ug/l	18.9	6.64 J	NA	38.7	38	7.56 J	NA	16.6	NA	NA	NA
Antimony	7440-36-0	3	ug/l	<4 U	<4 U	NA	<4 U	<4 U	<4 U	NA	<4 U	NA	NA	NA
Arsenic	7440-38-2	25	ug/l	0.19 J	0.35 J	NA	0.9	0.8	<0.5 U	NA	0.17 J	NA	NA	NA
Barium	7440-39-3	1000	ug/l	63.89	28.74	NA	25.98	25.64	17.92	NA	84.68	NA	NA	NA
Beryllium	7440-41-7	3	ug/l	<0.5 U	<0.5 U	NA	<0.5 U	<0.5 U	<0.5 U	NA	<0.5 U	NA	NA	NA
Cadmium	7440-43-9	5	ug/l	<0.2 U	<0.2 U	NA	<0.2 U	<0.2 U	<0.2 U	NA	0.11 J	NA	NA	NA
Calcium	7440-70-2	NS	ug/l	68,800	43,000	NA	29,800	29,000	36,100	NA	58,400	NA	NA	NA
Chromium, Hexavalent	18540-29-9	50	ug/l	<10 U	<10 U	NA	<10 U	<10 U	<10 U	NA	<10 U	NA	NA	NA
Chromium, Total	7440-47-3	NS	ug/l	0.23 J	0.64 J	NA	0.21 J	<1 U	0.39 J	NA	<1 U	NA	NA	NA
Chromium, Trivalent	16065-83-1	NS	ug/l	<10 U	<10 U	NA	<10 U	<10 U	<10 U	NA	<10 U	NA	NA	NA
Cobalt	7440-48-4	NS	ug/l	5.74	1.72	NA	1.09	1.05	0.26 J	NA	0.84	NA	NA	NA
Copper	7440-50-8	200	ug/l	1.07	7.1	NA	1.58	1.6	<1 U	NA	1.23	NA	NA	NA
Cyanide	57-12-5	200	ug/l	<5 U	2 J	NA	<5 U	2 J	<5 U	NA	1 J	NA	NA	NA
Iron	7439-89-6	**300**	ug/l	77.6	**304**	NA	296	283	67.7	NA	37.9 J	NA	NA	NA
Lead	7439-92-1	25	ug/l	<1 U	<1 U	NA	<1 U	<1 U	<1 U	NA	0.4 J	NA	NA	NA
Magnesium	7439-95-4	35000	ug/l	20,400	12,000	NA	6,090	6,070	13,000	NA	23,100	NA	NA	NA
Manganese	7439-96-5	**300**	ug/l	**2,806**	**2,676**	NA	**441.2**	**428.2**	269.8	NA	**1,296**	NA	NA	NA
Mercury	7439-97-6	0.7	ug/l	<0.2 U	<0.2 U	NA	<0.2 U	<0.2 U	<0.2 U	NA	<0.2 U	NA	NA	NA
Nickel	7440-02-0	100	ug/l	14.65	2.63	NA	3.76	3.98	2.07	NA	3.68	NA	NA	NA
Potassium	7440-09-7	NS	ug/l	4,300	4,530	NA	13,400	13,100	3,250	NA	4,190	NA	NA	NA
Selenium	7782-49-2	10	ug/l	<5 U	<5 U	NA	<5 U	<5 U	3.66 J	NA	<5 U	NA	NA	NA
Silver	7440-22-4	50	ug/l	<0.4 U	<0.4 U	NA	<0.4 U	<0.4 U	<0.4 U	NA	<0.4 U	NA	NA	NA
Sodium	7440-23-5	**20000**	ug/l	**242,000**	**25,900 J**	NA	**44,200**	**43,900**	18,800	NA	**194,000**	NA	NA	NA
Thallium	7440-28-0	0.5	ug/l	0.17 J	<1 U	NA	0.29 J	0.15 J	0.15 J	NA	0.23 J	NA	NA	NA
Vanadium	7440-62-2	NS	ug/l	<5 U	<5 U	NA	<5 U	<5 U	<5 U	NA	<5 U	NA	NA	NA
Zinc	7440-66-6	2000	ug/l	<10 U	<10 U	NA	<10 U	<10 U	<10 U	NA	<10 U	NA	NA	NA
Per- and Polyfluoroalkyl Substances														
11-Chloroeicosafluoro-3-Oxaundecane-1-Sulfonic Acid (11Cl-PF3OUdS)	763051-92-9	NS	ug/l	<0.00597 U	<0.00594 UJ	NA	<0.00558 U	<0.00544 UJ	<0.00569 U	NA	<0.00564 U	NA	NA	NA
1H,1H,2H,2H-Perfluorodecane Sulfonic Acid (8:2 FTS)	39108-34-4	NS	ug/l	<0.00597 U	<0.00594 U	NA	<0.00558 U	<0.00544 U	<0.00569 U	NA	<0.00564 U	NA	NA	NA
1H,1H,2H,2H-Perfluorohexanesulfonic Acid (4:2FTS)	6HPFHXSA	NS	ug/l	<0.00597 UJ	<0.00594 U	NA	<0.00558 UJ	<0.00544 UJ	<0.00569 U	NA	<0.00564 U	NA	NA	NA
1H,1H,2H,2H-Perfluorooctane Sulfonic Acid (6:2 FTS)	27619-97-2	NS	ug/l	<0.00597 UJ	<0.00594 U	NA	<0.00558 UJ	<0.00544 UJ	<0.00569 U	NA	<0.00564 U	NA	NA	NA
2H,2H,3H,3H-Perfluorooctanoic Acid (5:3 FTCA)	914637-49-3	NS	ug/l	<0.0373 U	<0.0371 U	NA	<0.0349 U	<0.034 U	<0.0356 U	NA	<0.0353 U	NA	NA	NA
3-Perfluoroheptyl Propanoic Acid (7:3 FTCA)	812-70-4	NS	ug/l	<0.0373 U	<0.0371 U	NA	<0.0349 U	<0.034 U	<0.0356 U	NA	<0.0353 U	NA	NA	NA
3-Perfluoropropyl Propanoic Acid (3:3 FTCA)	356-02-5	NS	ug/l	<0.00746 U	<0.00742 UJ	NA	<0.00697 U	<0.0068 U	<0.00712 U	NA	<0.00706 U	NA	NA	NA
4,8-Dioxa-3H-perfluorononanoic Acid (ADONA)	919005-14-4	NS	ug/l	<0.00597 U	<0.00594 UJ	NA	<0.00558 U	<0.00544 UJ	<0.00569 U	NA	<0.00564 U	NA	NA	NA
9-Chlorohexadecafluoro-3-Oxanonane-1-Sulfonic Acid (9Cl-PF3ONS)	756426-58-1	NS	ug/l	<0.00597 U	<0.00594 UJ	NA	<0.00558 U	<0.00544 UJ	<0.00569 U	NA	<0.00564 U	NA	NA	NA
Hexafluoropropylene Oxide Dimer Acid (HFPO-DA)	13252-13-6	NS	ug/l	<0.00597 U	<0.00594 UJ	NA	<0.00558 U	<0.00544 UJ	<0.00569 U	NA	<0.00564 U	NA	NA	NA
N-ethyl Perfluorooctanesulfonamide (NEtFOSA)	4151-50-2	NS	ug/l	<0.00149 U	<0.00148 U	NA	<0.00139 U	<0.00136 U	<0.00142 U	NA	<0.00141 U	NA	NA	NA
N-ethyl Perfluorooctanesulfonamidoacetic Acid (NEtFOSAA)	2991-50-6	NS	ug/l	<0.00149 U	<0.00148 U	NA	<0.00139 U	<0.00136 U	<0.00142 U	NA	<0.00141 U	NA	NA	NA
N-ethyl Perfluorooctanesulfonamidoethanol (NEtFOSE)	1691-99-2	NS	ug/l	<0.0149 U	<0.0148 U	NA	<0.0139 U	<0.0136 U	<0.0142 U	NA	<0.0141 U	NA	NA	NA
N-methyl Perfluorooctanesulfonamide (NMeFOSA)	31506-32-8	NS	ug/l	<0.00149 U	<0.00148 U	NA	<0.00139 U	<0.00136 U	<0.00142 U	NA	<0.00141 U	NA	NA	NA
N-methyl Perfluorooctanesulfonamidoacetic Acid (NMeFOSAA)	2355-31-9	NS	ug/l	<0.00149 U	<0.00148 U	NA	<0.00139 U	<0.00136 U	<0.00142 U	NA	<0.00141 U	NA	NA	NA
N-methyl Perfluorooctanesulfonamidoethanol (NMeFOSE)	24448-09-7	NS	ug/l	<0.0149 U	<0.0148 U	NA	<0.0139 U	<0.0136 U	<0.0142 U	NA	<0.0141 U	NA	NA	NA
Nonafluoro-3,6-dioxaheptanoic Acid (NFDHA)	151772-58-6	NS	ug/l	<0.00298 U	<0.00297 U	NA	<0.00279 U	<0.00272 U	<0.00285 U	NA	<0.00282 U	NA	NA	NA
Perfluoro(2-ethoxyethane)sulfonic Acid (PFEESA)	113507-82-7	NS	ug/l	<0.00298 U	<0.00297 U	NA	<0.00279 U	<0.00272 U	<0.00285 U	NA	<0.00282 U	NA	NA	NA
Perfluoro-3-methoxypropanoic acid (PFMPA)	377-73-1	NS	ug/l	<0.00298 U	<0.00297 UJ	NA	<0.00279 U	<0.00272 U	<0.00285 U	NA	<0.00282 U	NA	NA	NA
Perfluoro-4-methoxybutanoic acid (PFMBA)	863090-89-5	NS	ug/l	<0.00298 U	<0.00297 UJ	NA	<0.00279 U	<0.00272 U	<0.00285 U	NA	<0.00282 U	NA	NA	NA
Perfluorobutanesulfonic Acid (PFBS)	375-73-5	NS	ug/l	0.00545	0.00234	NA	0.00375	0.0038	0.00568	NA	0.00895	NA	NA	NA
Perfluorobutanoic acid (PFBA)	375-22-4	NS	ug/l	0.00864	0.00744	NA	0.00293 J	0.0029 J	0.0109	NA	0.0143	NA	NA	NA
Perfluorodecanesulfonic Acid (PFDS)	335-77-3	NS	ug/l	<0.00149 U	<0.00148 U	NA	<0.00139 U	<0.00136 U	<0.00142 U	NA	<0.00141 U	NA	NA	NA
Perfluorodecanoic Acid (PFDA)	335-76-2	NS	ug/l	<0.00149 U	<0.00148 U	NA	<0.00139 U	<0.00136 U	<0.00142 U	NA	<0.00141 U	NA	NA	NA
Perfluorododecanesulfonic Acid (PFDoS)	79780-39-5	NS	ug/l	<0.00149 U	<0.00148 U	NA	<0.00139 U	<0.00136 U	<0.00142 U	NA	<0.00141 U	NA	NA	NA
Perfluorododecanoic Acid (PFDoA)	307-55-1	NS	ug/l	<0.00149 U	<0.00148 U	NA	<0.00139 U	<0.00136 U	<0.00142 U	NA	<0.00141 U	NA	NA	NA
Perfluoroheptanesulfonic Acid (PFHpS)	375-92-8	NS	ug/l	0.000478 J	<0.00148 U	NA	<0.00139 U	<0.00136 U	<0.00142 U	NA	<0.00141 U	NA	NA	NA
Perfluoroheptanoic acid (PFHpA)	375-85-9	NS	ug/l	0.00366	0.00831	NA	0.00346	0.00358	0.014	NA	0.00888	NA	NA	NA
Perfluorohexanesulfonic Acid (PFHxS)	355-46-4	NS	ug/l	0.00216 J	0.00254	NA	0.00169	0.00196	0.00176	NA	0.00511 J	NA	NA	NA
Perfluorohexanoic Acid (PFHxA)	307-24-4	NS	ug/l	0.00637	0.0109	NA	0.00315	0.00333	0.0152	NA	0.0122	NA	NA	NA
Perfluorononanesulfonic Acid (PFNS)	68259-12-1	NS	ug/l	<0.00149 U	<0.00148 U	NA	<0.00139 U	<0.00136 U	<0.00142 U	NA	<0.00141 U	NA	NA	NA
Perfluorononanoic Acid (PFNA)	375-95-1	NS	ug/l	0.00409	0.00101 J	NA	0.00144	0.00128 J	0.000925 J	NA	0.00207	NA	NA	NA
Perfluorooctanesulfonamide (PFOSA)	754-91-6	NS	ug/l	<0.00149 U	<0.00148 U	NA	<0.00139 U	<0.00136 U	<0.00142 U	NA	<0.00141 U	NA	NA	NA
Perfluorooctanesulfonic Acid (PFOS)	1763-23-1	**0.0027**	ug/l	**0.0198 J**	**0.0057**	NA	**0.0138**	**0.0135**	**0.00561**	NA	**0.0185**	NA	NA	NA
Perfluorooctanoic Acid (PFOA)	335-67-1	**0.0067**	ug/l	**0.023**	**0.048**	NA	**0.0199**	**0.0201**	**0.0581**	NA	**0.0554**	NA	NA	NA
Perfluoropentanesulfonic Acid (PFPeS)	2706-91-4	NS	ug/l	<0.00149 U	<0.00148 U	NA	<0.00139 U	<0.00136 U	<0.00142 U	NA	0.00111 J	NA	NA	NA
Perfluoropentanoic Acid (PFPeA)	2706-90-3	NS	ug/l	0.0147	0.01	NA	0.00388	0.0036	0.0176	NA	0.0109	NA	NA	NA
Perfluorotetradecanoic Acid (PFTeDA)	376-06-7	NS	ug/l	<0.00149 U	<0.00148 U	NA	<0.00139 U	<0.00136 U	<0.00142 U	NA	<0.00141 U	NA	NA	NA
Perfluorotridecanoic Acid (PFTrDA)	72629-94-8	NS	ug/l	<0.00149 U	<0.00148 U	NA	<0.00139 U	<0.00136 U	<0.00142 U	NA	<0.00141 U	NA	NA	NA
Perfluoroundecanoic Acid (PFUnA)	2058-94-8	NS	ug/l	<0.00149 U	<0.00148 U	NA	<0.00139 U	<0.00136 U	<0.00142 U	NA	<0.00141 U	NA	NA	NA

Table 1C
Remedial Action Work Plan
Groundwater Sample Analytical Results

172 Montrose Avenue
Brooklyn, New York
NYSDEC BCP Site No.: C224417
Langan Project No.: 170824801

Notes:
CAS - Chemical Abstract Service
NS - No standard
ug/l - microgram per liter
NA - Not analyzed
RL - Reporting limit
<RL - Not detected

Groundwater sample analytical results are compared to the New York State Department of Environmental Conservation (NYSDEC) Title 6 Codes, Rules, and Regulations (NYCRR) Part 703.5 and the NYSDEC Technical and Operation Guidance Series (TOGS) 1.1.1 Ambient Water Quality Standards and Guidance Values for Class GA Water and published addenda (herein collectively referenced as "NYSDEC SGVs").

The criteria comparison for total metals (Chromium, Total) is provided for reference. The promulgated SGV shown is for hexavalent chromium.

Qualifiers:

J - The analyte was positively identified and the associated numerical value is the approximate concentration of the analyte in the sample.

UJ - The analyte was not detected at a level greater than or equal to the RL; however, the reported RL is approximate and may be inaccurate or imprecise.

U - The analyte was analyzed for, but was not detected at a level greater than or equal to the level of the RL or the sample concentration for results impacted by blank contamination.

Exceedance Summary:

10 - Result exceeds NYSDEC SGVs

Table 1D
Remedial Action Work Plan
Sub-Slab Vapor and Indoor Air Sample Analytical Results

172 Montrose Avenue
Brooklyn, New York
NYSDEC BCP Site No.: C224417
Langan Project No.: 170824801

Analyte	CAS Number	NYSDOH AGV	Location	RIAA01	RIAA02	RIIA01_RISV01		RIIA02_RISV02		RIIA05_RISV05		RIIA07_RISV07		RIIA09_RISV09		RIIA12_RISV12	
			Sample Name	RIAA01_082025	RIAA02_082825	RIIA01_082025	RISV01_082025	RIIA02_082025	RISV02_082025	RIIA05_082025	RISV05_082025	RIIA07_082825	RISV07_082825	RIIA09_082025	RISV09_082025	RIIA12_082825	RISV12_082825
			Sample Date	08/20/2025	08/28/2025	08/20/2025	08/20/2025	08/20/2025	08/20/2025	08/20/2025	08/20/2025	08/28/2025	08/28/2025	08/20/2025	08/20/2025	08/28/2025	08/28/2025
			Sample Type	AA	AA	IA	SSV	IA	SSV	IA	SSV	IA	SSV	IA	SSV	IA	SSV
			Unit	Result	Result	Result	Result	Result	Result	Result	Result	Result	Result	Result	Result	Result	Result
Volatile Organic Compounds																	
1,1,1-Trichloroethane	71-55-6	NS	ug/m3	<0.109 U	<0.109 U	<0.109 U	<1.09 U	<0.109 U	<1.09 U	<0.109 U	<1.09 U	<0.109 U	<10.9 U	<0.109 U	<1.09 U	<0.109 U	<10.9 U
1,1,2,2-Tetrachloroethane	79-34-5	NS	ug/m3	<1.37 U	<1.37 U	<1.37 U	<1.37 U	<1.37 U	<1.37 U	<1.37 U	<1.37 U	<1.37 U	<13.7 U	<1.37 U	<1.37 U	<1.37 U	<13.7 U
1,1,2-Trichloro-1,2,2-Trifluoroethane	76-13-1	NS	ug/m3	<1.53 U	<1.53 U	<1.53 U	<1.53 U	<1.53 U	<1.53 U	<1.53 U	<1.53 U	<1.53 U	<15.3 U	<1.53 U	<1.53 U	<1.53 U	<15.3 U
1,1,2-Trichloroethane	79-00-5	NS	ug/m3	<1.09 U	<1.09 U	<1.09 U	<1.09 U	<1.09 U	<1.09 U	<1.09 U	<1.09 U	<1.09 U	<10.9 U	<1.09 U	<1.09 U	<1.09 U	<10.9 U
1,1-Dichloroethane	75-34-3	NS	ug/m3	<0.809 U	<0.809 U	<0.809 U	<0.809 U	<0.809 U	<0.809 U	<0.809 U	<0.809 U	<0.809 U	<8.09 U	<0.809 U	<0.809 U	<0.809 U	<8.09 U
1,1-Dichloroethene	75-35-4	NS	ug/m3	<0.079 U	<0.079 U	<0.079 U	<0.793 U	<0.079 U	<0.793 U	<0.079 U	<0.793 U	<0.079 U	<7.93 U	<0.079 U	<0.793 U	<0.079 U	<7.93 U
1,2,4-Trichlorobenzene	120-82-1	NS	ug/m3	<1.48 U	<1.48 U	<1.48 U	<1.48 U	<1.48 U	<1.48 U	<1.48 U	<1.48 U	<1.48 U	<14.8 U	<1.48 U	<1.48 U	<1.48 U	<14.8 U
1,2,4-Trimethylbenzene	95-63-6	NS	ug/m3	<0.983 U	2	<0.983 U	<0.983 U	<0.983 U	<0.983 U	5.16	<0.983 U	6.39	<9.83 U	<0.983 U	2.1	2.49	<9.83 U
1,2-Dibromoethane (Ethylene Dibromide)	106-93-4	NS	ug/m3	<1.54 U	<1.54 U	<1.54 U	<1.54 U	<1.54 U	<1.54 U	<1.54 U	<1.54 U	<1.54 U	<15.4 U	<1.54 U	<1.54 U	<1.54 U	<15.4 U
1,2-Dichlorobenzene	95-50-1	NS	ug/m3	<1.2 U	<1.2 U	<1.2 U	<1.2 U	<1.2 U	<1.2 U	<1.2 U	<1.2 U	<1.2 U	<12 U	<1.2 U	<1.2 U	<1.2 U	<12 U
1,2-Dichloroethane	107-06-2	NS	ug/m3	<0.809 U	<0.809 U	<0.809 U	<0.809 U	<0.809 U	<0.809 U	<0.809 U	<0.809 U	<0.809 U	<8.09 U	<0.809 U	<0.809 U	<0.809 U	<8.09 U
1,2-Dichloropropane	78-87-5	NS	ug/m3	<0.924 U	<0.924 U	<0.924 U	<0.924 U	<0.924 U	<0.924 U	<0.924 U	<0.924 U	<0.924 U	<9.24 U	<0.924 U	<0.924 U	<0.924 U	<9.24 U
1,2-Dichlorotetrafluoroethane	76-14-2	NS	ug/m3	<1.4 U	<1.4 U	<1.4 U	<1.4 U	<1.4 U	<1.4 U	<1.4 U	<1.4 U	<1.4 U	<14 U	<1.4 U	<1.4 U	<1.4 U	<14 U
1,3,5-Trimethylbenzene (Mesitylene)	108-67-8	NS	ug/m3	<0.983 U	<0.983 U	<0.983 U	<0.983 U	<0.983 U	<0.983 U	1.33	<0.983 U	1.49	<9.83 U	<0.983 U	<0.983 U	<0.983 U	<9.83 U
1,3-Butadiene	106-99-0	NS	ug/m3	<0.442 U	<0.442 U	<0.442 U	<0.442 U	<0.442 U	<0.442 U	<0.442 U	0.604	3.92	7.7	<0.442 U	0.847	0.73	<4.42 U
1,3-Dichlorobenzene	541-73-1	NS	ug/m3	<1.2 U	<1.2 U	<1.2 U	<1.2 U	<1.2 U	<1.2 U	<1.2 U	<1.2 U	<1.2 U	<12 U	<1.2 U	<1.2 U	<1.2 U	<12 U
1,4-Dichlorobenzene	106-46-7	NS	ug/m3	<1.2 U	<1.2 U	<1.2 U	<1.2 U	<1.2 U	<1.2 U	<1.2 U	<1.2 U	<1.2 U	<12 U	<1.2 U	<1.2 U	<1.2 U	<12 U
1,4-Dioxane (P-Dioxane)	123-91-1	NS	ug/m3	<0.721 U	<0.721 U	<0.721 U	<0.721 U	<0.721 U	<0.721 U	<0.721 U	<0.721 U	<0.721 U	<7.21 U	<0.721 U	<0.721 U	<0.721 U	<7.21 U
2,2,4-Trimethylpentane	540-84-1	NS	ug/m3	0.981	2.71	0.967	<0.934 U	1.04	<0.934 U	1.27	<0.934 U	16	27.2	0.976	<0.934 U	6.63	<9.34 U
2-Hexanone (MBK)	591-78-6	NS	ug/m3	<0.82 U	<0.82 U	<0.82 U	<0.82 U	<0.82 U	<0.82 U	<0.82 U	<0.82 U	<0.82 U	<8.2 U	<0.82 U	2.04	<0.82 U	<8.2 U
4-Ethyltoluene	622-96-8	NS	ug/m3	<0.983 U	<0.983 U	<0.983 U	<0.983 U	<0.983 U	<0.983 U	<0.983 U	<0.983 U	1.08	<9.83 U	<0.983 U	<0.983 U	<0.983 U	<9.83 U
Acetone	67-64-1	NS	ug/m3	16.2	24.2 UJ	21.4	10.6	18.2	8.93	22.5	11.6	32.3 UJ	1760	20.3	70.1	19.5 UJ	242
Allyl Chloride (3-Chloropropene)	107-05-1	NS	ug/m3	<0.626 U	<0.626 U	<0.626 U	<0.626 U	<0.626 U	<0.626 U	<0.626 U	<0.626 U	<0.626 U	<6.26 U	<0.626 U	<0.626 U	<0.626 U	<6.26 U
Benzene	71-43-2	NS	ug/m3	0.978	2.18	1.11	<0.639 U	1.26	<0.639 U	1.04	0.668	11.1	34.5	1.22	3.9	4.28	<6.39 U
Benzyl Chloride	100-44-7	NS	ug/m3	<1.04 U	<1.04 U	<1.04 U	<1.04 U	<1.04 U	<1.04 U	<1.04 U	<1.04 U	<1.04 U	<10.4 U	<1.04 U	<1.04 U	<1.04 U	<10.4 U
Bromodichloromethane	75-27-4	NS	ug/m3	<1.34 U	<1.34 U	<1.34 U	<1.34 U	<1.34 U	<1.34 U	2.3	<1.34 U	<1.34 U	<13.4 U	<1.34 U	<1.34 U	<1.34 U	<13.4 U
Bromoethene	593-60-2	NS	ug/m3	<0.874 U	<0.874 U	<0.874 U	<0.874 U	<0.874 U	<0.874 U	<0.874 U	<0.874 U	<0.874 U	<8.74 U	<0.874 U	<0.874 U	<0.874 U	<8.74 U
Bromoform	75-25-2	NS	ug/m3	<2.07 U	<2.07 U	<2.07 U	<2.07 U	<2.07 U	<2.07 U	<2.07 U	<2.07 U	<2.07 U	<20.7 U	<2.07 U	<2.07 U	<2.07 U	<20.7 U
Bromomethane	74-83-9	NS	ug/m3	<0.777 U	<0.777 U	<0.777 U	<0.777 U	<0.777 U	<0.777 U	<0.777 U	<0.777 U	<0.777 U	<7.77 U	<0.777 U	<0.777 U	<0.777 U	<7.77 U
Carbon Disulfide	75-15-0	NS	ug/m3	<0.623 U	<0.623 U	<0.623 U	1.4	<0.623 U	5.42	<0.623 U	0.629	<0.623 U	15.6	<0.623 U	3.67	<0.623 U	<6.23 U
Carbon Tetrachloride	56-23-5	NS	ug/m3	0.365	0.541	0.516	<1.26 U	0.503	<1.26 U	0.554	<1.26 U	0.491	<12.6 U	0.478	<1.26 U	0.516	<12.6 U
Chlorobenzene	108-90-7	NS	ug/m3	<0.921 U	<0.921 U	<0.921 U	<0.921 U	<0.921 U	<0.921 U	<0.921 U	<0.921 U	<0.921 U	<9.21 U	<0.921 U	<0.921 U	<0.921 U	<9.21 U
Chloroethane	75-00-3	NS	ug/m3	<0.528 U	<0.528 U	<0.528 U	<0.528 U	<0.528 U	<0.528 U	<0.528 U	<0.528 U	<0.528 U	<5.28 U	<0.528 U	<0.528 U	<0.528 U	<5.28 U
Chloroform	67-66-3	NS	ug/m3	<0.977 U	<0.977 U	<0.977 U	4.13	<0.977 U	17.9	31.4	3.7	<0.977 U	<9.77 U	<0.977 U	12.1	<0.977 U	11.8
Chloromethane	74-87-3	NS	ug/m3	1.22	2.04	1.37	<0.413 U	1.26	0.529	1.36	0.869	1.32	<4.13 U	1.17	0.706	1.18	<4.13 U
Cis-1,2-Dichloroethene	156-59-2	NS	ug/m3	<0.079 U	<0.079 U	<0.079 U	<0.793 U	<0.079 U	<0.793 U	0.111	<0.793 U	<0.079 U	<7.93 U	<0.079 U	<0.793 U	<0.079 U	<7.93 U
Cis-1,3-Dichloropropene	10061-01-5	NS	ug/m3	<0.908 U	<0.908 U	<0.908 U	<0.908 U	<0.908 U	<0.908 U	<0.908 U	<0.908 U	<0.908 U	<9.08 U	<0.908 U	<0.908 U	<0.908 U	<9.08 U
Cyclohexane	110-82-7	NS	ug/m3	<0.688 U	<0.688 U	<0.688 U	<0.688 U	<0.688 U	<0.688 U	<0.688 U	<0.688 U	1.56	157	<0.688 U	1.43	0.971	<6.88 U
Dibromochloromethane	124-48-1	NS	ug/m3	<1.7 U	<1.7 U	<1.7 U	<1.7 U	<1.7 U	<1.7 U	<1.7 U	<1.7 U	<1.7 U	<17 U	<1.7 U	<1.7 U	<1.7 U	<17 U
Dichlorodifluoromethane	75-71-8	NS	ug/m3	2.25	2.21	2.31	2.15	2.13	2.11	1.94	2.1	2.33	<9.89 U	2.02	2.15	2.23	<9.89 U
Ethanol	64-17-5	NS	ug/m3	18.2	5130	44.3	<9.42 U	45.8	<9.42 U	<9.42 U	<9.42 U	100	6090	52.4	<9.42 U	75.2	6750
Ethyl Acetate	141-78-6	NS	ug/m3	<1.8 U	6.52	1.94	2.86	2.87	61.3	<1.8 U	2.56	3.18	<18 U	2.2	1.93	<1.8 U	<18 U
Ethylbenzene	100-41-4	NS	ug/m3	<0.869 U	1.06	<0.869 U	<0.869 U	<0.869 U	<0.869 U	1.11	<0.869 U	4.6	<8.69 U	<0.869 U	1.75	1.65	<8.69 U
Hexachlorobutadiene	87-68-3	NS	ug/m3	<2.13 U	<2.13 U	<2.13 U	<2.13 U	<2.13 U	<2.13 U	<2.13 U	<2.13 U	<2.13 U	<21.3 U	<2.13 U	<2.13 U	<2.13 U	<21.3 U
Isopropanol	67-63-0	NS	ug/m3	5.58	11.7 UJ	13	23.9	5.48	3.52	4.67 J	3.34	29.5 UJ	115	12.9	17.6	12.8 UJ	55.1
M,P-Xylene	179601-23-1	NS	ug/m3	2.13	3.07	2.16	<1.74 U	2.18	<1.74 U	4.65	<1.74 U	15.2	28.7	2.44	6.21	5	<17.4 U
Methyl Ethyl Ketone (2-Butanone)	78-93-3	NS	ug/m3	<1.47 U	8.08	2.03	<1.47 U	1.61	<1.47 U	2.24	1.92	2.24	82.6	1.89	26.3	2.14	24.1
Methyl Isobutyl Ketone (4-Methyl-2-Pentanone)	108-10-1	NS	ug/m3	<2.05 U	<2.05 U	<2.05 U	<2.05 U	<2.05 U	<2.05 U	<2.05 U	<2.05 U	2.69	<20.5 U	<2.05 U	<2.05 U	<2.05 U	<20.5 U
Methylene Chloride	75-09-2	60	ug/m3	<1.74 U	<1.74 U	<1.74 U	<1.74 U	<1.74 U	<1.74 U	1.99	<1.74 U	<1.74 U	<17.4 U	<1.74 U	<1.74 U	<1.74 U	<17.4 U
Naphthalene	91-20-3	NS	ug/m3	<0.996 U	<0.996 U	<0.996 U	<0.996 U	<0.996 U	<0.996 U	1.75	<0.996 U	<0.996 U	<9.96 U	<0.996 U	7.29	<0.996 U	<9.96 U
n-Heptane	142-82-5	NS	ug/m3	<0.82 U	1.15	<0.82 U	<0.82 U	<0.82 U	<0.82 U	1.04	<0.82 U	4.67	37.9	<0.82 U	1.49	2.49	<8.2 U
n-Hexane	110-54-3	NS	ug/m3	1.17	4.86	2.06	6.03	1.56	0.856	1.86	0.899	6.38	41.6	3.21	5.71	4.48	8.85
o-Xylene (1,2-Dimethylbenzene)	95-47-6	NS	ug/m3	<0.869 U	1.19	<0.869 U	<0.869 U	<0.869 U	<0.869 U	1.93	<0.869 U	5.91	15.8	0.886	3.66	2.05	<8.69 U
Styrene	100-42-5	NS	ug/m3	<0.852 U	<0.852 U	<0.852 U	<0.852 U	<0.852 U	<0.852 U	<0.852 U	<0.852 U	1.92	<8.52 U	<0.852 U	<0.852 U	<0.852 U	<8.52 U
Tert-Butyl Alcohol	75-65-0	NS	ug/m3	<1.52 U	<1.52 U	<1.52 U	1.82	<1.52 U	2.94	<1.52 U	3.06	<1.52 U	23.5	<1.52 U	<1.52 U	<1.52 U	<15.2 U
Tert-Butyl Methyl Ether (MTBE)	1634-04-4	NS	ug/m3	<0.721 U	<0.721 U	<0.721 U	<0.721 U	<0.721 U	<0.721 U	<0.721 U	<0.721 U	<0.721 U	<7.21 U	<0.721 U	<0.721 U	<0.721 U	<7.21 U
Tetrachloroethene (PCE)	127-18-4	30	ug/m3	0.332	0.542	0.359	43.7	0.346	199	1.53	39.3	0.549	<13.6 U	0.373	30.5	0.495	113
Tetrahydrofuran	109-99-9	NS	ug/m3	<1.47 U	<1.47 U	<1.47 U	<1.47 U	<1.47 U	<1.47 U	<1.47 U	<1.47 U	<1.47 U	<14.7 U	<1.47 U	1.58	<1.47 U	<14.7 U
Toluene	108-88-3	NS	ug/m3	4.9	4.9	5.5	<0.754 U	5.35	1.33	7.31	1.82	27.5	93.1	6.93	12.3	9.65	7.91
Total Xylenes	1330-20-7	NS	ug/m3	2.13	4.26	2.16	<0.869 U	2.18	<0.869 U	6.56	<0.869 U	21.2	44.3	3.32	9.9	7.04	<8.69 U
Trans-1,2-Dichloroethene	156-60-5	NS	ug/m3	<0.793 U	<0.793 U	<0.793 U	<0.793 U	<0.793 U	<0.793 U	<0.793 U	<0.793 U	<0.793 U	<7.93 U	<0.793 U	<0.793 U	<0.793 U	<7.93 U
Trans-1,3-Dichloropropene	10061-02-6	NS	ug/m3	<0.908 U	<0.908 U	<0.908 U	<0.908 U	<0.908 U	<0.908 U	<0.908 U	<0.908 U	<0.908 U	<9.08 U	<0.908 U	<0.908 U	<0.908 U	<9.08 U
Trichloroethene (TCE)	79-01-6	2	ug/m3	<0.107 U	<0.107 U	<0.107 U	<1.07 U	<0.107 U	3.55	1.48	<1.07 U	<0.107 U	<10.7 U	<0.107 U	<1.07 U	<0.107 U	<10.7 U
Trichlorofluoromethane	75-69-4	NS	ug/m3	1.12	1.43	1.14	1.15	<1.12 U	1.16	<1.12 U	1.29	1.43	<11.2 U	<1.12 U	1.16	1.44	<11.2 U
Vinyl Chloride	75-01-4	NS	ug/m3	<0.051 U	<0.051 U	<0.051 U	<0.511 U	<0.051 U	<0.511 U	0.072	<0.511 U	<0.051 U	<5.11 U	<0.051 U	<0.511 U	<0.051 U	<5.11 U
Total BTEX	BTEX	NS	ug/m3	8.008	12.4	8.77	ND	8.79	1.33	16.04	2.488	64.31	172.1	11.476	27.82	22.63	7.91
Total VOCs	TOTALVOCS	NS	ug/m3	55.426	5210.383	100.162	97.74	89.589	308.545	100.597	74.359	283.75	8530.2	109.393	216.523	155.922	7212.76

Table 1D
Remedial Action Work Plan
Sub-Slab Vapor and Indoor Air Sample Analytical Results

172 Montrose Avenue
Brooklyn, New York
NYSDEC BCP Site No.: C224417
Langan Project No.: 170824801

Notes:
AA - Ambient Air
IA - Indoor Air
SSV - Sub-Slab Soil Vapor
CAS - Chemical Abstract Service
NS - No standard
ug/m3 - microgram per cubic meter
NA - Not analyzed
NA - Not detected
RL - Reporting limit
<RL - Not detected

Indoor air sample analytical results are compared to the New York State Department of Health (NYSDOH) Air Guideline Values (AGVs) as set forth in the NYSDOH October 2006 Guidance for Evaluating Soil Vapor Intrusion in the State of New York and subsequent updates (through to 2024).

Ambient air sample analytical results are shown for reference only.

Qualifiers:

J - The analyte was positively identified and the associated numerical value is the approximate concentration of the analyte in the sample.

UJ - The analyte was not detected at a level greater than or equal to the RL; however, the reported RL is approximate and may be inaccurate or imprecise.

U - The analyte was analyzed for, but was not detected at a level greater than or equal to the level of the RL or the sample concentration for results impacted by blank contamination.

Exceedance Summary:
10 - Result exceeds NYSDOH AGVs

Table 1E
Remedial Action Work Plan
Supplemental Sub-Slab Vapor and Indoor Air Sample Analytical Results

172 Montrose Avenue
Brooklyn, New York
NYSDEC BCP Site No.: C224417
Langan Project No.: 170824801

Analyte	CAS Number	NYSDOH AGVs	Location	RIAA01	RIIA01_RISV01		RIIA02_RISV02		RIIA05_RISV05		RIIA07_RISV07		RIIA09_RISV09		RIIA12_RISV12	
			Sample Name	RIAA01_021326	RIIA01_021326	RISV01_021326	RIIA02_021326	RISV02_021326	RIIA05_021326	RISV05_021326	RIIA07_021326	RISV07_021326	RIIA09_021326	RISV09_021326	RIIA12_021326	RISV12_021326
			Sample Date	02/13/2026	02/13/2026	02/13/2026	02/13/2026	02/13/2026	02/13/2026	02/13/2026	02/13/2026	02/13/2026	02/13/2026	02/13/2026	02/13/2026	02/13/2026
			Sample Type	AA	IA	SSV	IA	SSV	IA	SSV	IA	SSV	IA	SSV	IA	SSV
			Unit	Result	Result	Result	Result	Result	Result	Result	Result	Result	Result	Result	Result	Result
Volatile Organic Compounds																
1,1,1-Trichloroethane	71-55-6	NS	ug/m3	<0.109 U	<0.109 U	<1.09 U	<0.109 U	<1.09 U	<0.109 U	<1.09 U	<0.109 U	<1.09 U	<0.109 U	<1.09 U	<0.109 U	<2.18 U
1,1,2,2-Tetrachloroethane	79-34-5	NS	ug/m3	<1.37 U	<1.37 U	<1.37 U	<1.37 U	<1.37 U	<1.37 U	<1.37 U	<1.37 U	<1.37 U	<1.37 U	<1.37 U	<1.37 U	<2.75 U
1,1,2-Trichloro-1,2,2-Trifluoroethane	76-13-1	NS	ug/m3	<1.53 U	<1.53 U	<1.53 U	<1.53 U	<1.53 U	<1.53 U	<1.53 U	<1.53 U	<1.53 U	<1.53 U	<1.53 U	<1.53 U	<3.07 U
1,1,2-Trichloroethane	79-00-5	NS	ug/m3	<1.09 U	<1.09 U	<1.09 U	<1.09 U	<1.09 U	<1.09 U	<1.09 U	<1.09 U	<1.09 U	<1.09 U	<1.09 U	<1.09 U	<2.18 U
1,1-Dichloroethane	75-34-3	NS	ug/m3	<0.809 U	<0.809 U	<0.809 U	<0.809 U	<0.809 U	<0.809 U	<0.809 U	<0.809 U	<0.809 U	<0.809 U	<0.809 U	<0.809 U	<1.62 U
1,1-Dichloroethene	75-35-4	NS	ug/m3	<0.079 U	<0.079 U	<0.793 U	<0.079 U	<0.793 U	<0.079 U	<0.793 U	<0.079 U	<0.793 U	<0.079 U	<0.793 U	<0.079 U	<1.59 U
1,2,4-Trichlorobenzene	120-82-1	NS	ug/m3	<1.48 U	<1.48 U	<1.48 U	<1.48 U	<1.48 U	<1.48 U	<1.48 U	<1.48 U	<1.48 U	<1.48 U	<1.48 U	<1.48 U	<2.97 U
1,2,4-Trimethylbenzene	95-63-6	NS	ug/m3	12.1	<0.983 U	3.65	4.84	1.06	1.01	6.29	86	11	2.63	<0.983 U	10.7	227
1,2-Dibromoethane (Ethylene Dibromide)	106-93-4	NS	ug/m3	<1.54 U	<1.54 U	<1.54 U	<1.54 U	<1.54 U	<1.54 U	<1.54 U	<1.54 U	<1.54 U	<1.54 U	<1.54 U	<1.54 U	<3.07 U
1,2-Dichlorobenzene	95-50-1	NS	ug/m3	<1.2 U	<1.2 U	<1.2 U	<1.2 U	<1.2 U	<1.2 U	<1.2 U	<1.2 U	4.65	<1.2 U	<1.2 U	<1.2 U	10.3
1,2-Dichloroethane	107-06-2	NS	ug/m3	<0.809 U	<0.809 U	<0.809 U	<0.809 U	<0.809 U	<0.809 U	<0.809 U	<0.809 U	<0.809 U	<0.809 U	<0.809 U	<0.809 U	<1.62 U
1,2-Dichloropropane	78-87-5	NS	ug/m3	<0.924 U	<0.924 U	<0.924 U	<0.924 U	<0.924 U	<0.924 U	<0.924 U	<0.924 U	<0.924 U	<0.924 U	<0.924 U	<0.924 U	<1.85 U
1,2-Dichlorotetrafluoroethane	76-14-2	NS	ug/m3	<1.4 U	<1.4 U	<1.4 U	<1.4 U	<1.4 U	<1.4 U	<1.4 U	<1.4 U	<1.4 U	<1.4 U	<1.4 U	<1.4 U	<2.8 U
1,3,5-Trimethylbenzene (Mesitylene)	108-67-8	NS	ug/m3	3.46	<0.983 U	1.28	1.55	<0.983 U	<0.983 U	1.75	24.7	3.73	<0.983 U	<0.983 U	3.02	86.5
1,3-Butadiene	106-99-0	NS	ug/m3	3.14	<0.442 U	1.05	1.09	<0.442 U	0.566	1.03	11.9	4.03	0.907	<0.442 U	2.81	2.28
1,3-Dichlorobenzene	541-73-1	NS	ug/m3	<1.2 U	<1.2 U	<1.2 U	<1.2 U	<1.2 U	<1.2 U	<1.2 U	<1.2 U	<1.2 U	<1.2 U	<1.2 U	<1.2 U	<2.4 U
1,4-Dichlorobenzene	106-46-7	NS	ug/m3	<1.2 U	<1.2 U	<1.2 U	<1.2 U	<1.2 U	<1.2 U	<1.2 U	<1.2 U	<1.2 U	<1.2 U	<1.2 U	2.58	<2.4 U
1,4-Dioxane (P-Dioxane)	123-91-1	NS	ug/m3	<0.721 U	<0.721 U	<0.721 U	<0.721 U	<0.721 U	<0.721 U	<0.721 U	<0.721 U	<0.721 U	<0.721 U	<0.721 U	<0.721 U	<1.44 U
2,2,4-Trimethylpentane	540-84-1	NS	ug/m3	25.1	2.43	14.6	16.9	1.59	<0.934 U	8.87	183	31	12.9	2.06	40.2	16.2
2-Hexanone (MBK)	591-78-6	NS	ug/m3	<0.82 U	<0.82 U	<0.82 U	<0.82 U	<0.82 U	<0.82 U	<0.82 U	<0.82 U	<0.82 U	<0.82 U	<0.82 U	<0.82 U	<1.64 U
4-Ethyltoluene	622-96-8	NS	ug/m3	2.62	<0.983 U	1.12	1.43	<0.983 U	<0.983 U	1.49	21.9	2.44	<0.983 U	<0.983 U	2.71	47.5
Acetone	67-64-1	NS	ug/m3	4.28	6.25	6.58	6.25	12.4	16.3	6.96	17.5	152	8.5	38.5	237	112
Allyl Chloride (3-Chloropropene)	107-05-1	NS	ug/m3	<0.626 U	<0.626 U	<0.626 U	<0.626 U	<0.626 U	<0.626 U	<0.626 U	<0.626 U	<0.626 U	<0.626 U	<0.626 U	<0.626 U	<1.25 U
Benzene	71-43-2	NS	ug/m3	14.6	1.76	8.02	8.75	0.987	1.78	5.72	97.4	23.8	6.8	1.02	20.1	17.4
Benzyl Chloride	100-44-7	NS	ug/m3	<1.04 U	<1.04 U	<1.04 U	<1.04 U	<1.04 U	<1.04 U	<1.04 U	<1.04 U	<1.04 U	<1.04 U	<1.04 U	<1.04 U	<2.07 U
Bromodichloromethane	75-27-4	NS	ug/m3	<1.34 U	<1.34 U	<1.34 U	<1.34 U	2.94	<1.34 U	<1.34 U	<1.34 U	<1.34 U	<1.34 U	<1.34 U	<1.34 U	<2.68 U
Bromoethene	593-60-2	NS	ug/m3	<0.874 U	<0.874 U	<0.874 U	<0.874 U	<0.874 U	<0.874 U	<0.874 U	<0.874 U	<0.874 U	<0.874 U	<0.874 U	<0.874 U	<1.75 U
Bromoform	75-25-2	NS	ug/m3	<2.07 U	<2.07 U	<2.07 U	<2.07 U	<2.07 U	<2.07 U	<2.07 U	<2.07 U	<2.07 U	<2.07 U	<2.07 U	<2.07 U	<4.14 U
Bromomethane	74-83-9	NS	ug/m3	<0.777 U	<0.777 U	<0.777 U	<0.777 U	<0.777 U	<0.777 U	<0.777 U	<0.777 U	<0.777 U	<0.777 U	<0.777 U	<0.777 U	<1.55 U
Carbon Disulfide	75-15-0	NS	ug/m3	<0.623 U	<0.623 U	<0.623 U	<0.623 U	<0.623 U	2.31	<0.623 U	<0.623 U	7.6	<0.623 U	3.89	<0.623 U	62.3
Carbon Tetrachloride	56-23-5	NS	ug/m3	0.503	0.472	<1.26 U	0.51	<1.26 U	0.472	<1.26 U	0.447	<1.26 U	0.51	<1.26 U	0.522	<2.52 U
Chlorobenzene	108-90-7	NS	ug/m3	<0.921 U	<0.921 U	<0.921 U	<0.921 U	<0.921 U	<0.921 U	<0.921 U	<0.921 U	<0.921 U	<0.921 U	<0.921 U	<0.921 U	<1.84 U
Chloroethane	75-00-3	NS	ug/m3	<0.528 U	<0.528 U	<0.528 U	<0.528 U	<0.528 U	<0.528 U	<0.528 U	<0.528 U	<0.528 U	<0.528 U	<0.528 U	<0.528 U	<1.06 U
Chloroform	67-66-3	NS	ug/m3	<0.977 U	<0.977 U	<0.977 U	<0.977 U	71.3	7.37	13.3	<0.977 U	2.87	<0.977 U	16.6	1.03	<1.95 U
Chloromethane	74-87-3	NS	ug/m3	1.11	1.12	1.21	1.13	<0.413 U	<0.413 U	1.19	1.04	0.611	1.18	<0.413 U	1.4	1.47
Cis-1,2-Dichloroethene	156-59-2	NS	ug/m3	<0.079 U	<0.079 U	<0.793 U	<0.079 U	<0.793 U	<0.079 U	<0.793 U	<0.079 U	<0.793 U	<0.079 U	<0.793 U	<0.079 U	7.69
Cis-1,3-Dichloropropene	10061-01-5	NS	ug/m3	<0.908 U	<0.908 U	<0.908 U	<0.908 U	<0.908 U	<0.908 U	<0.908 U	<0.908 U	<0.908 U	<0.908 U	<0.908 U	<0.908 U	<1.82 U
Cyclohexane	110-82-7	NS	ug/m3	8.09	1.03	6.23	7.19	<0.688 U	<0.688 U	2.96	85.7	12.8	5.58	1.38	9.19	3.36
Dibromochloromethane	124-48-1	NS	ug/m3	<1.7 U	<1.7 U	<1.7 U	<1.7 U	<1.7 U	<1.7 U	<1.7 U	<1.7 U	<1.7 U	<1.7 U	<1.7 U	<1.7 U	<3.41 U
Dichlorodifluoromethane	75-71-8	NS	ug/m3	2.64	2.33	2.48	2.46	2.57	2.52	2.47	2.55	2.44	2.64	2.52	2.73	2.59
Ethanol	64-17-5	NS	ug/m3	105	31.1	73.5	86.3	14.3	<9.42 U	46	707	25.6	63.3	10.4	614	<18.8 U
Ethyl Acetate	141-78-6	NS	ug/m3	<1.8 U	<1.8 U	<1.8 U	<1.8 U	<1.8 U	<1.8 U	<1.8 U	<1.8 U	<1.8 U	<1.8 U	<1.8 U	<1.8 U	<3.6 U
Ethylbenzene	100-41-4	NS	ug/m3	8.3	<0.869 U	4.52	4.56	<0.869 U	<0.869 U	3.63	65.6	8.69	2.94	<0.869 U	9.69	11.1
Hexachlorobutadiene	87-68-3	NS	ug/m3	<2.13 U	<2.13 U	<2.13 U	<2.13 U	<2.13 U	<2.13 U	<2.13 U	<2.13 U	<2.13 U	<2.13 U	<2.13 U	<2.13 U	<4.27 U
Isopropanol	67-63-0	NS	ug/m3	<2.46 U	<2.46 U	3.69	<2.46 U	6.96	<2.46 U	3.05	2.51	2.9	<2.46 U	<2.46 U	6.1	<4.92 U
M,P-Xylene	179601-23-1	NS	ug/m3	31.3	2.79	17	18	1.9	2.31	13.9	227	26.1	11.4	<1.74 U	35.8	18.5
Methyl Ethyl Ketone (2-Butanone)	78-93-3	NS	ug/m3	<1.47 U	<1.47 U	<1.47 U	<1.47 U	<1.47 U	1.85	<1.47 U	<1.47 U	16.3	<1.47 U	3.21	<1.47 U	30.1
Methyl Isobutyl Ketone (4-Methyl-2-Pentanone)	108-10-1	NS	ug/m3	<2.05 U	<2.05 U	<2.05 U	<2.05 U	<2.05 U	<2.05 U	<2.05 U	<2.05 U	<2.05 U	<2.05 U	<2.05 U	<2.05 U	<4.1 U
Methylene Chloride	75-09-2	60	ug/m3	<1.74 U	<1.74 U	<1.74 U	<1.74 U	<1.74 U	<1.74 U	<1.74 U	<1.74 U	<1.74 U	<1.74 U	<1.74 U	<1.74 U	<3.47 U
Naphthalene	91-20-3	NS	ug/m3	<0.996 U	<0.996 U	<0.996 U	<0.996 U	3.15	<0.996 U	<0.996 U	4.07	9.39	<0.996 U	2.47	<0.996 U	302
n-Heptane	142-82-5	NS	ug/m3	13	1.6	11.1	10.6	1.12	<0.82 U	5.66	123	24.6	8.03	1.29	15.4	9.26
n-Hexane	110-54-3	NS	ug/m3	23.5	3.51	18.9	21.6	2.22	1.07	9.09	228	37.4	17.1	3.18	26.7	11.6
o-Xylene (1,2-Dimethylbenzene)	95-47-6	NS	ug/m3	11.9	0.956	6.08	6.52	<0.869 U	1.01	5.3	87.7	10.7	4.01	<0.869 U	13.6	8.04
Styrene	100-42-5	NS	ug/m3	<0.852 U	<0.852 U	<0.852 U	<0.852 U	<0.852 U	<0.852 U	<0.852 U	3.28	1.38	<0.852 U	<0.852 U	0.86	<1.7 U
Tert-Butyl Alcohol	75-65-0	NS	ug/m3	<1.52 U	<1.52 U	<1.52 U	<1.52 U	<1.52 U	<1.52 U	<1.52 U	<1.52 U	<1.52 U	<1.52 U	<1.52 U	<1.52 U	4.67
Tert-Butyl Methyl Ether (MTBE)	1634-04-4	NS	ug/m3	<0.721 U	<0.721 U	<0.721 U	<0.721 U	<0.721 U	<0.721 U	<0.721 U	<0.721 U	<0.721 U	<0.721 U	<0.721 U	<0.721 U	<1.44 U
Tetrachloroethene (PCE)	127-18-4	30	ug/m3	<0.136 U	<0.136 U	<1.36 U	<0.136 U	99.7	12.3	<1.36 U	<0.136 U	16.4	<0.136 U	4.27	<0.136 U	71.9
Tetrahydrofuran	109-99-9	NS	ug/m3	<1.47 U	<1.47 U	<1.47 U	<1.47 U	<1.47 U	<1.47 U	<1.47 U	<1.47 U	<1.47 U	<1.47 U	<1.47 U	<1.47 U	<2.95 U
Toluene	108-88-3	NS	ug/m3	43	5.01	28.6	28.9	3.08	1.76	19.7	290	58.4	20.3	1.19	51.6	24.6
Total Xylenes	1330-20-7	NS	ug/m3	43.3	3.74	23.1	24.5	1.9	3.31	19.2	315	36.8	15.4	<0.869 U	49.5	26.5
Trans-1,2-Dichloroethene	156-60-5	NS	ug/m3	<0.793 U	<0.793 U	<0.793 U	<0.793 U	<0.793 U	<0.793 U	<0.793 U	<0.793 U	<0.793 U	<0.793 U	<0.793 U	<0.793 U	<1.59 U
Trans-1,3-Dichloropropene	10061-02-6	NS	ug/m3	<0.908 U	<0.908 U	<0.908 U	<0.908 U	<0.908 U	<0.908 U	<0.908 U	<0.908 U	<0.908 U	<0.908 U	<0.908 U	<0.908 U	<1.82 U
Trichloroethene (TCE)	79-01-6	2	ug/m3	<0.107 U	<0.107 U	<1.07 U	<0.107 U	<1.07 U	0.478	<1.07 U	<0.107 U	<1.07 U	<0.107 U	<1.07 U	<0.107 U	298
Trichlorofluoromethane	75-69-4	NS	ug/m3	1.21	1.34	1.35	1.29	1.38	1.28	1.33	1.21	1.21	1.31	1.34	1.29	<2.25 U
Vinyl Chloride	75-01-4	NS	ug/m3	<0.051 U	<0.051 U	<0.511 U	<0.051 U	<0.511 U	<0.051 U	<0.511 U	<0.051 U	<0.511 U	<0.051 U	<0.511 U	<0.051 U	<1.02 U

Table 1E
Remedial Action Work Plan
Supplemental Sub-Slab Vapor and Indoor Air Sample Analytical Results

172 Montrose Avenue
Brooklyn, New York
NYSDEC BCP Site No.: C224417
Langan Project No.: 170824801

Notes:

AA - Ambient Air
IA - Indoor Air
SSV - Sub-slab Soil Vapor
CAS - Chemical Abstract Service
NS - No standard
ug/m3 - microgram per cubic meter
NA - Not analyzed
RL - Reporting limit
<RL - Not detected
Indoor air sample analytical results are compared to the New York State Department of Health (NYSDOH) Air Guideline Values (AGVs) as set forth in the NYSDOH October 2006 Guidance for Evaluating Soil Vapor Intrusion in the State of New York and subsequent updates (through to 2024).
Ambient air sample analytical results are shown for reference only.

Qualifiers:

J - The analyte was positively identified and the associated numerical value is the approximate concentration of the analyte in the sample.
UJ - The analyte was not detected at a level greater than or equal to the RL; however, the reported RL is approximate and may be inaccurate or imprecise.
U - The analyte was analyzed for, but was not detected at a level greater than or equal to the level of the RL or the sample concentration for results impacted by blank contamination.

Exceedance Summary:

10 - Result exceeds NYSDOH AGVs

Table 2
Remedial Action Work Plan
Track 2 Soil Cleanup Objectives

172 Montrose Avenue
Brooklyn, New York
Langan Project No.: 170824801
BCP Site No. C224417

Analyte	CAS Number	NYSDEC Part 375 Unrestricted Use SCOs	NYSDEC Part 375 Protection of Groundwater SCOs (mg/kg)	NYSDEC Part 375 Restricted Use Restricted Residential SCOs (mg/kg)
Volatile Organic Compounds				
1,1,1,2-Tetrachloroethane	630-20-6	NS	NS	NS
1,1,1-Trichloroethane	71-55-6	0.68	*	100
1,1,2,2-Tetrachloroethane	79-34-5	NS	NS	NS
1,1,2-Trichloroethane	79-00-5	NS	NS	NS
1,1-Dichloroethane	75-34-3	0.27	*	26
1,1-Dichloroethene	75-35-4	0.24	*	100
1,1-Dichloropropene	563-58-6	NS	NS	NS
1,2,3-Trichlorobenzene	87-61-6	NS	NS	NS
1,2,3-Trichloropropane	96-18-4	NS	NS	NS
1,2,4,5-Tetramethylbenzene	95-93-2	NS	NS	NS
1,2,4-Trichlorobenzene	120-82-1	NS	NS	NS
1,2,4-Trimethylbenzene	95-63-6	5.9	3.6	52
1,2-Dibromo-3-Chloropropane	96-12-8	NS	NS	NS
1,2-Dibromoethane (Ethylene Dibromide)	106-93-4	NS	NS	NS
1,2-Dichlorobenzene	95-50-1	1.1	*	100
1,2-Dichloroethane	107-06-2	0.02	*	3.1
1,2-Dichloropropane	78-87-5	NS	NS	NS
1,3,5-Trimethylbenzene (Mesitylene)	108-67-8	3.1	*	52
1,3-Dichlorobenzene	541-73-1	2.6	*	49
1,3-Dichloropropane	142-28-9	NS	NS	NS
1,4-Dichlorobenzene	106-46-7	1.8	*	13
1,4-Diethyl Benzene	105-05-5	NS	NS	NS
1,4-Dioxane (P-Dioxane)	123-91-1	0.1	0.1	13
2,2-Dichloropropane	594-20-7	NS	NS	NS
2-Chlorotoluene	95-49-8	NS	NS	NS
2-Hexanone (MBK)	591-78-6	NS	NS	NS
4-Chlorotoluene	106-43-4	NS	NS	NS
4-Ethyltoluene	622-96-8	NS	NS	NS
Acetone	67-64-1	0.03	0.05	100
Acrylonitrile	107-13-1	NS	NS	NS
Benzene	71-43-2	0.06	0.06	4.8
Bromobenzene	108-86-1	NS	NS	NS
Bromochloromethane	74-97-5	NS	NS	NS
Bromodichloromethane	75-27-4	NS	NS	NS
Bromoform	75-25-2	NS	NS	NS
Bromomethane	74-83-9	NS	NS	NS
Carbon Disulfide	75-15-0	NS	NS	NS
Carbon Tetrachloride	56-23-5	0.76	*	2.4
Chlorobenzene	108-90-7	4.5	*	100
Chloroethane	75-00-3	NS	NS	NS
Chloroform	67-66-3	0.37	*	49
Chloromethane	74-87-3	NS	NS	NS
Cis-1,2-Dichloroethene	156-59-2	0.19	*	100
Cis-1,3-Dichloropropene	10061-01-5	NS	NS	NS
Cymene	99-87-6	NS	NS	NS
Dibromochloromethane	124-48-1	NS	NS	NS
Dibromomethane	74-95-3	NS	NS	NS
Dichlorodifluoromethane	75-71-8	NS	NS	NS
Diethyl Ether (Ethyl Ether)	60-29-7	NS	NS	NS
Ethylbenzene	100-41-4	1	1	41
Hexachlorobutadiene	87-68-3	NS	NS	NS
Isopropylbenzene (Cumene)	98-82-8	NS	NS	NS
M,P-Xylene	179601-23-1	NS	NS	NS
Methyl Ethyl Ketone (2-Butanone)	78-93-3	0.1	*	100
Methyl Isobutyl Ketone (4-Methyl-2-Pentanone)	108-10-1	NS	NS	NS
Methylene Chloride	75-09-2	0.05	*	100
Naphthalene	91-20-3	12	12	100
n-Butylbenzene	104-51-8	18	12	100
n-Propylbenzene	103-65-1	5	3.9	100
o-Xylene (1,2-Dimethylbenzene)	95-47-6	NS	NS	NS
Sec-Butylbenzene	135-98-8	25	11	100
Styrene	100-42-5	NS	NS	NS
T-Butylbenzene	98-06-6	11	*	100
Tert-Butyl Methyl Ether	1634-04-4	0.1	*	100
Tetrachloroethene (PCE)	127-18-4	1.3	1.3	19
Toluene	108-88-3	0.7	0.7	100
Total 1,2-Dichloroethene (Cis and Trans)	540-59-0	NS	NS	NS
Total Xylenes	1330-20-7	0.26	1.6	100
Total, 1,3-Dichloropropene (Cis And Trans)	542-75-6	NS	NS	NS
Trans-1,2-Dichloroethene	156-60-5	0.19	*	100
Trans-1,3-Dichloropropene	10061-02-6	NS	NS	NS
Trans-1,4-Dichloro-2-Butene	110-57-6	NS	NS	NS
Trichloroethene (TCE)	79-01-6	0.47	*	21
Trichlorofluoromethane	75-69-4	NS	NS	NS
Vinyl Acetate	108-05-4	NS	NS	NS
Vinyl Chloride	75-01-4	0.03	*	0.9

Table 2
Remedial Action Work Plan
Track 2 Soil Cleanup Objectives

172 Montrose Avenue
Brooklyn, New York
Langan Project No.: 170824801
BCP Site No. C224417

Analyte	CAS Number	NYSDEC Part 375 Unrestricted Use SCOs	NYSDEC Part 375 Protection of Groundwater SCOs (mg/kg)	NYSDEC Part 375 Restricted Use Restricted Residential SCOs (mg/kg)
Semi-Volatile Organic Compounds				
1,2,4,5-Tetrachlorobenzene	95-94-3	NS	NS	NS
1,2,4-Trichlorobenzene	120-82-1	NS	NS	NS
1,2-Dichlorobenzene	95-50-1	1.1	*	100
1,3-Dichlorobenzene	541-73-1	2.6	*	49
1,4-Dichlorobenzene	106-46-7	1.8	*	13
1,4-Dioxane (P-Dioxane)	123-91-1	0.1	0.1	13
2,4,5-Trichlorophenol	95-95-4	NS	NS	NS
2,4,6-Trichlorophenol	88-06-2	NS	NS	NS
2,4-Dichlorophenol	120-83-2	NS	NS	NS
2,4-Dimethylphenol	105-67-9	NS	NS	NS
2,4-Dinitrophenol	51-28-5	NS	NS	NS
2,4-Dinitrotoluene	121-14-2	NS	NS	NS
2,6-Dinitrotoluene	606-20-2	NS	NS	NS
2-Chloronaphthalene	91-58-7	NS	NS	NS
2-Chlorophenol	95-57-8	NS	NS	NS
2-Methylnaphthalene	91-57-6	NS	NS	NS
2-Methylphenol (o-Cresol)	95-48-7	0.33	*	100
2-Nitroaniline	88-74-4	NS	NS	NS
2-Nitrophenol	88-75-5	NS	NS	NS
3 & 4 Methylphenol (m&p Cresol)	65794-96-9	0.33	*	100
3,3'-Dichlorobenzidine	91-94-1	NS	NS	NS
3-Nitroaniline	99-09-2	NS	NS	NS
4,6-Dinitro-2-Methylphenol	534-52-1	NS	NS	NS
4-Bromophenyl Phenyl Ether	101-55-3	NS	NS	NS
4-Chloro-3-Methylphenol	59-50-7	NS	NS	NS
4-Chloroaniline	106-47-8	NS	NS	NS
4-Chlorophenyl Phenyl Ether	7005-72-3	NS	NS	NS
4-Nitroaniline	100-01-6	NS	NS	NS
4-Nitrophenol	100-02-7	NS	NS	NS
Acenaphthene	83-32-9	20	*	100
Acenaphthylene	208-96-8	100	*	100
Acetophenone	98-86-2	NS	NS	NS
Anthracene	120-12-7	100	*	100
Benzo(a)anthracene	56-55-3	1	1	1
Benzo(a)pyrene	50-32-8	1	22	1
Benzo(b)fluoranthene	205-99-2	1	1.7	1
Benzo(g,h,i)Perylene	191-24-2	0.64	*	100
Benzo(k)fluoranthene	207-08-9	0.8	1.7	3.9
Benzoic Acid	65-85-0	NS	NS	NS
Benzyl Alcohol	100-51-6	NS	NS	NS
Benzyl Butyl Phthalate	85-68-7	NS	NS	NS
Biphenyl (Diphenyl)	92-52-4	NS	NS	NS
Bis(2-chloroethoxy) methane	111-91-1	NS	NS	NS
Bis(2-chloroethyl) ether (2-chloroethyl ether)	111-44-4	NS	NS	NS
Bis(2-chloroisopropyl) ether	108-60-1	NS	NS	NS
Bis(2-ethylhexyl) phthalate	117-81-7	NS	NS	NS
Carbazole	86-74-8	NS	NS	NS
Chrysene	218-01-9	1	1	3.9
Dibenz(a,h)anthracene	53-70-3	0.33	*	0.33
Dibenzofuran	132-64-9	2.1	*	59
Dibutyl phthalate	84-74-2	NS	NS	NS
Diethyl phthalate	84-66-2	NS	NS	NS
Dimethyl phthalate	131-11-3	NS	NS	NS
Dioctyl phthalate	117-84-0	NS	NS	NS
Fluoranthene	206-44-0	85	*	100
Fluorene	86-73-7	30	*	100
Hexachlorobenzene	118-74-1	0.33	*	1.2
Hexachlorobutadiene	87-68-3	NS	NS	NS
Hexachlorocyclopentadiene	77-47-4	NS	NS	NS
Hexachloroethane	67-72-1	NS	NS	NS
Indeno(1,2,3-cd)pyrene	193-39-5	0.5	8.2	0.5
Isophorone	78-59-1	NS	NS	NS
Naphthalene	91-20-3	12	12	100
Nitrobenzene	98-95-3	0.08	NS	NS
n-Nitrosodi-N-Propylamine	621-64-7	NS	NS	NS
n-Nitrosodiphenylamine	86-30-6	NS	NS	NS
Pentachlorophenol	87-86-5	0.8	*	6.7
Phenanthrene	85-01-8	1.1	*	100
Phenol	108-95-2	0.33	0.33	100
Pyrene	129-00-0	64	*	100

Table 2
Remedial Action Work Plan
Track 2 Soil Cleanup Objectives

172 Montrose Avenue
Brooklyn, New York
Langan Project No.: 170824801
BCP Site No. C224417

Analyte	CAS Number	NYSDEC Part 375 Unrestricted Use SCOs	NYSDEC Part 375 Protection of Groundwater SCOs (mg/kg)	NYSDEC Part 375 Restricted Use Restricted Residential SCOs (mg/kg)
Pesticides				
4,4'-DDD	72-54-8	0.0033	*	13
4,4'-DDE	72-55-9	0.0033	*	8.9
4,4'-DDT	50-29-3	0.0033	*	7.9
Aldrin	309-00-2	0.0048	*	0.097
Alpha BHC (Alpha Hexachlorocyclohexane)	319-84-6	0.02	*	0.48
Alpha Chlordane	5103-71-9	0.014	*	4.2
Alpha Endosulfan	959-98-8	4.3	*	24
Beta Bhc (Beta Hexachlorocyclohexane)	319-85-7	0.021	*	0.36
Beta Endosulfan	33213-65-9	4.3	*	24
Chlordane (alpha and gamma)	57-74-9	NS	NS	NS
Delta Bhc (Delta Hexachlorocyclohexane)	319-86-8	0.04	*	100
Dieldrin	60-57-1	0.005	*	0.2
Endosulfan Sulfate	1031-07-8	4.3	*	24
Endrin	72-20-8	0.014	*	11
Endrin Aldehyde	7421-93-4	NS	NS	NS
Endrin Ketone	53494-70-5	NS	NS	NS
Gamma Bhc (Lindane)	58-89-9	0.025	*	1.3
Gamma Chlordane (Trans)	5103-74-2	NS	NS	NS
Heptachlor	76-44-8	0.013	*	2.1
Heptachlor Epoxide	1024-57-3	NS	NS	NS
Methoxychlor	72-43-5	NS	NS	NS
Toxaphene	8001-35-2	NS	NS	NS
Herbicides				
2,4,5-T (Trichlorophenoxyacetic Acid)	93-76-5	NS	NS	NS
2,4-D (Dichlorophenoxyacetic Acid)	94-75-7	NS	NS	NS
Silvex (2,4,5-Tp)	93-72-1	3.8	*	100
Polychlorinated Biphenyl				
PCB-1016 (Aroclor 1016)	12674-11-2	NS	NS	NS
PCB-1221 (Aroclor 1221)	11104-28-2	NS	NS	NS
PCB-1232 (Aroclor 1232)	11141-16-5	NS	NS	NS
PCB-1242 (Aroclor 1242)	53469-21-9	NS	NS	NS
PCB-1248 (Aroclor 1248)	12672-29-6	NS	NS	NS
PCB-1254 (Aroclor 1254)	11097-69-1	NS	NS	NS
PCB-1260 (Aroclor 1260)	11096-82-5	NS	NS	NS
PCB-1262 (Aroclor 1262)	37324-23-5	NS	NS	NS
PCB-1268 (Aroclor 1268)	11100-14-4	NS	NS	NS
Total PCBs	1336-36-3	0.1	*	1
Metals				
Aluminum	7429-90-5	NS	NS	NS
Antimony	7440-36-0	NS	NS	NS
Arsenic	7440-38-2	13	*	16
Barium	7440-39-3	410	*	400
Beryllium	7440-41-7	4.4	*	72
Cadmium	7440-43-9	2.5	*	4.3
Calcium	7440-70-2	NS	NS	NS
Chromium, Hexavalent	18540-29-9	1	*	110
Chromium, Total	7440-47-3	1	NS	NS
Chromium, Trivalent	16065-83-1	30	NS	180
Cobalt	7440-48-4	NS	NS	NS
Copper	7440-50-8	50	*	270
Cyanide	57-12-5	2.3	*	27
Iron	7439-89-6	NS	NS	NS
Lead	7439-92-1	63	450	400
Magnesium	7439-95-4	NS	NS	NS
Manganese	7439-96-5	1600	2000	2000
Mercury	7439-97-6	0.18	0.73	0.81
Nickel	7440-02-0	30	130	310
Potassium	7440-09-7	NS	NS	NS
Selenium	7782-49-2	3.9	4	180
Silver	7440-22-4	2	*	180
Sodium	7440-23-5	NS	NS	NS
Thallium	7440-28-0	NS	NS	NS
Vanadium	7440-62-2	NS	NS	NS
Zinc	7440-66-6	109	2480	10000

Table 2
Remedial Action Work Plan
Track 2 Soil Cleanup Objectives

172 Montrose Avenue
Brooklyn, New York
Langan Project No.: 170824801
BCP Site No. C224417

Analyte	CAS Number	NYSDEC Part 375 Unrestricted Use SCOs	NYSDEC Part 375 Protection of Groundwater SCOs (mg/kg)	NYSDEC Part 375 Restricted Use Restricted Residential SCOs (mg/kg)
Per- and Polyfluoroalkyl Substances				
11-Chloroeicosafluoro-3-Oxaundecane-1-Sulfonic Acid	763051-92-9	NS	NS	NS
1H,1H,2H,2H-Perfluorodecane Sulfonic Acid (8:2FTS)	39108-34-4	NS	NS	NS
1H,1H,2H,2H-Perfluorohexanesulfonic Acid (4:2FTS)	6HPFHXSA	NS	NS	NS
1H,1H,2H,2H-Perfluorooctane Sulfonic Acid (6:2FTS)	27619-97-2	NS	NS	NS
2H,2H,3H,3H-Perfluorooctanoic Acid (5:3FTCA)	914637-49-3	NS	NS	NS
3-Perfluoroheptyl Propanoic Acid (7:3FTCA)	812-70-4	NS	NS	NS
3-Perfluoropropyl Propanoic Acid (3:3FTCA)	356-02-5	NS	NS	NS
4,8-Dioxa-3H-perfluorononanoic acid (ADONA)	919005-14-4	NS	NS	NS
9-Chlorohexadecafluoro-3-Oxanonane-1-Sulfonic Acid	756426-58-1	NS	NS	NS
Hexafluoropropylene Oxide Dimer Acid (HFPO-DA)	13252-13-6	NS	NS	NS
N-ethyl Perfluorooctanesulfonamide (NEtFOSA)	4151-50-2	NS	NS	NS
N-ethyl Perfluorooctanesulfonamidoacetic Acid (NEtFOSAA)	2991-50-6	NS	NS	NS
N-ethyl Perfluorooctanesulfonamidoethanol (NEtFOSE)	1691-99-2	NS	NS	NS
N-methyl Perfluorooctanesulfonamide (NMeFOSA)	31506-32-8	NS	NS	NS
N-methyl Perfluorooctanesulfonamidoacetic Acid (NMeFOSAA)	2355-31-9	NS	NS	NS
N-methyl Perfluorooctanesulfonamidoethanol (NMeFOSE)	24448-09-7	NS	NS	NS
Nonafluoro-3,6-dioxaheptanoic acid	151772-58-6	NS	NS	NS
Perfluoro(2-ethoxyethane)sulfonic acid	113507-82-7	NS	NS	NS
Perfluoro-3-methoxypropanoic acid	377-73-1	NS	NS	NS
Perfluoro-4-methoxybutanoic acid	863090-89-5	NS	NS	NS
Perfluorobutanesulfonic Acid (PFBS)	375-73-5	NS	NS	NS
Perfluorobutanoic acid (PFBA)	375-22-4	NS	NS	NS
Perfluorodecanesulfonic Acid (PFDS)	335-77-3	NS	NS	NS
Perfluorodecanoic Acid (PFDA)	335-76-2	NS	NS	NS
Perfluorododecanesulfonic Acid (PFDoS)	79780-39-5	NS	NS	NS
Perfluorododecanoic Acid (PFDoA)	307-55-1	NS	NS	NS
Perfluoroheptanesulfonic Acid (PFHpS)	375-92-8	NS	NS	NS
Perfluoroheptanoic acid (PFHpA)	375-85-9	NS	NS	NS
Perfluorohexanesulfonic Acid (PFHxS)	355-46-4	NS	NS	NS
Perfluorohexanoic Acid (PFHxA)	307-24-4	NS	NS	NS
Perfluorononanesulfonic Acid (PFNS)	68259-12-1	NS	NS	NS
Perfluorononanoic Acid (PFNA)	375-95-1	NS	NS	NS
Perfluorooctanesulfonamide (PFOSA)	754-91-6	NS	NS	NS
Perfluorooctanesulfonic Acid (PFOS)	1763-23-1	0.00088	0.001	0.044
Perfluorooctanoic Acid (PFOA)	335-67-1	0.00066	0.0008	0.033
Perfluoropentanoic Acid (PFPeA)	2706-90-3	NS	NS	NS
Perfluoropentansulfonic Acid (PFPeS)	2706-91-4	NS	NS	NS
Perfluorotetradecanoic Acid (PFTeDA)	376-06-7	NS	NS	NS
Perfluorotridecanoic Acid (PFTrDA)	72629-94-8	NS	NS	NS
Perfluoroundecanoic Acid (PFUnA)	2058-94-8	NS	NS	NS

Table 2
Remedial Action Work Plan
Track 2 Soil Cleanup Objectives

172 Montrose Avenue
Brooklyn, New York
Langan Project No.: 170824801
BCP Site No. C224417

Notes:

1. CAS - Chemical Abstract Service
2. NS - No standard
3. mg/kg - milligram per kilogram
4. The Site-Specific SCOs for the Track 2 Cleanup are the lower of the Title 6 of the Official Compilation of New York Codes, Rules, and Regulations (6 NYCRR) Part 375 Unrestricted Use (UU), Restricted Use Restricted Residential (RR) Soil Cleanup Objectives (SCO) for VOCs, SVOCs, PCBs, pesticides, herbicides, and metals and PFAS and 6 NYCRR Part 375 Protection of Groundwater (PGW) for compounds also detected in on-site groundwater samples above the New York State Department of
5. * - Analytes below the NYSDEC SGVs will not be compared to the 6 NYCRR Part 375 PGW SCOs.

Table 3
Remedial Action Work Plan
Track 1 Remedial Cost Estimate

172 Montrose Avenue
Brooklyn, New York
Langan Project No. 170824801
NYSDEC BCP Site No. C224417

ITEM NO.	ITEM DESCRIPTION	QUANTITY	UNIT	UNIT COST	ABSOLUTE COST
CONTRACTOR FEES					
1	Hazardous Materials Abatement	Lump Sum			$ 129,000
2	Building Demolition	Lump Sum			$ 800,000
3	Remediation Facilities, Mobilization, Demobilization, and Site Maintenance - Remediation and decontamination facilities, site fencing, trailer, truck cleaning facilities, etc.	Lump Sum			$ 50,000
4	Dewatering	Lump Sum			$ 150,000
5	Perimeter Support of Excavation (SOE)	Lump Sum			$ 12,000,000
6	Dust, Odor, and Vapor Control	10	Month	$ 10,000	$ 100,000
7	Management and Handling of Excavated Materials	22,500	Ton	$ 40	$ 900,000
8	Off-Site Transport and Disposal of Contaminated Material	22,500	Ton	$ 50	$ 1,125,000
9	Waterproofing/Vapor Barrier Installation	10,725	SF	$ 16	$ 171,600
10	Aboveground/Underground Storage Tank (AST/UST) Removal	6	Each	$ 12,500	$ 75,000
11	Management and Handling of Backfilled Materials	11,000	CY	$ 40	$ 440,000
12	Import and Placement of Clean Fill Material to Development Grade	11,000	CY	$ 25	$ 275,000
				CONTRACTOR FEES	*$ 16,215,600*
				(20% CONTINGENCY OF CONTRACTOR FEE SUBTOTAL)	*$ 3,243,120*
ENGINEERING FEES					
15	Remedial Investigation	Lump Sum			$ 277,000
16	Geotechnical Investgation	Lump Sum			$ 95,950
17	RIR and RAWP	Lump Sum			$ 100,000
18	Waste Characterization	Lump Sum			$ 100,000
19	SOE Design	Lump Sum			$ 60,000
20	SWPPP	Lump Sum			$ -
21	Construction Administration	10	Month	$ 20,000	$ 200,000
22	Environmental Insepction	10	Month	$ 45,000	$ 450,000
23	Geotechnical Inspection of SOE	3	Month	$ 45,000	$ 135,000
24	SWPPP Inspections	0	Month	$ 45,000	$ -
25	Confirmation Endpoint Sampling	27	Samples	$ 2,000	$ 54,000
26	Closure Reporting	Lump Sum			$ 75,000
				ENGINEERING FEE SUBTOTAL:	*$ 914,000*
				(20% CONTINGENCY OF CONTRACTOR FEE SUBTOTAL):	*$ 182,800*
				ESTIMATED ABSOLUTE COSTS (rounded):	**$ 20,560,000**

GENERAL NOTES AND ASSUMPTIONS

General Assumptions

- The density used for conversion from cubic yards (CY) to tons is 1.5 tons/CY.
- The site has a footprint of about 17,000 square feet and about 1,500 square feet along the Montrose Avenue sidewalk. Assumes excavation to 6- to 49 feet below grade surface for the Track 1 remedy for a total of about 15,000 cubic yards (24,000 tons) of soil/fill material removal.
- Assumes soil remaining in place meets the Track 1 Unrestricted Use (UU) Soil Cleanup Objectives (SCOs).
- Costs provided are estimates.
- This estimate has been prepared for the purposes of comparing potential remedial alternatives. The information in this cost estimate is based on the available information regarding the site and the anticipated scope of the remedial alternative. Changes in cost elements are likely to occur as a result of new information and data collected during the engineering design of the remedial alternative. This cost estimate is expected to be within -30% to +50% of the actual cost. Utilization of this cost estimate information beyond the stated purpose is not recommended. Langan is not licensed to provide financial or legal consulting services; as such, this cost estimate information is not intended to be utilized for complying with financial reporting requirements associated with liability services.
- Costs do not include new building construction.
- Estimate excludes soft costs, legal fees, insurance, general consulting, etc.
- Assumes duration of remediation oversight will be 6 months.

Item No.

3	Includes mobilization and demobilization of equipment and materials necessary to excavate, transport, and dispose the targeted soil per the Remedial Action Work Plan (RAWP). Also includes labor and any project related permit or regulation fees (excludes potential hazardous waste fees).
5	Perimeter support assumes that support of excavation will be necessary along the site extents where applicable. Square footage based on depth of remedial cut to 6 to 49 feet below grade surface to achieve a Track 1 UU Cleanup.
6	Dust, odor and vapor control will be required throughout the duration of soil excavation. This cost estimate includes incremental costs associated with equipment and material necessary to monitor and mitigate vapor/odor emission.
7	Management and handling of contaminated and potentially hazardous material assumes 15% increase in labor costs for Occupational Safety and Health Administration (OSHA) trained labor. Baseline labor fees assumes $25 per cubic yard. Soil handling includes excavation for off-site disposal. Assumes excavation of fill and soil to 6 to 49 feet below grade surface.
8	The estimated volume for the on-site soil/fill removal is based on the sampling results of the 2025 Remedial Investigation performed by Langan. Assumes excavation of fill and soil to remedial excavation grade.
9	Assumes a continuous waterproofing membrane will be installed below the foundation slab up to the proposed finished development grade.
10	There are known AST and USTs on-site that will be removed as part of the remedial action. Based on historical use of the site, there may be unknown USTs at the site. For this estimate, we assume that up to 6 AST/USTs will be decommissioned.
11-12	Accounts for placement and compaction of backfilled materials to development grade.
11-12	Backfill will be required to bring the site up to development grade. Backfill will meet Track 1 UU SCOs.
18	Includes reporting of waste characterization results for disposal-related requirements.
21	Includes bid support; the Remediation Engineer will answer field contractor questions related to remediation during the bidding process and support the current site owner, as necessary, during the bid leveling process. Includes submittal review, responses to Requests for Information (RFI), and coordination with development team and the architect.
22	Estimate includes, but is not limited to, implementation of a CAMP as required by the New York State Department of Environmental Conservation (NYSDEC), the presence of an on-site engineer throughout remediation, remediation health and safety including purchase and maintenance of appropriate personal protective equipment (PPE), periodic office reporting to the regulatory agency and attendance of at least two site meetings per month.
25	Sampling frequency based on total square footage of the building area at a rate of one sample per 900 square feet of base, plus Quality Assurance/Quality Control (QA/QC) samples, in accordance with
26	Costs are based on Langan's experience with regulatory programs and includes the preparation of a Final Engineering Report (FER) and periodic daily and monthly reporting.

Table 4
Remedial Action Work Plan
Track 2 Remedial Cost Estimate

172 Montrose Avenue
Brooklyn, New York
Langan Project No. 170824801
NYSDEC BCP Site No. C224417

ITEM NO.	ITEM DESCRIPTION	QUANTITY	UNIT	UNIT COST	ABSOLUTE COST
CONTRACTOR FEES					
1	Hazardous Materials Abatement	Lump Sum			$ 129,000
2	Building Demolition	Lump Sum			$ 800,000
3	Remediation Facilities, Mobilization, Demobilization, and Site Maintenance - Remediation and decontamination facilities, site fencing, trailer, truck cleaning facilities, etc.	Lump Sum			$ 50,000
4	Perimeter Support of Excavation (SOE)	Lump Sum			$ 3,000,000
5	Dust, Odor, and Vapor Control	6	Month	$ 10,000	$ 60,000
6	Groundwater Treatment	Lump Sum			$ 300,000
7	Management and Handling of Excavated Materials	9,150	Ton	$ 40	$ 366,000
8	Off-Site Transport and Disposal of Contaminated Material	9,150	Ton	$ 50	$ 457,500
9	Waterproofing/Vapor Barrier Installation	10,725	SF	$ 16	$ 171,600
10	Aboveground/Underground Storage Tank (AST/UST) Removal	6	Each	$ 12,500	$ 75,000
11	Management and Handling of Backfilled Materials	4,430	CY	$ 40	$ 177,200
12	Import and Placement of Clean Fill Material to Development Grade	4,430	CY	$ 25	$ 110,750
13	Submembrane Depressurization System	Lump Sum			$ 250,000
				CONTRACTOR FEES	*$ 5,947,050*
				(20% CONTINGENCY OF CONTRACTOR FEE SUBTOTAL)	*$ 1,189,410*
ENGINEERING FEES					
13	Remedial Investigation	Lump Sum			$ 277,000
14	Geotechnical Investgation	Lump Sum			$ 95,950
15	RIR and RAWP	Lump Sum			$ 100,000
16	Waste Characterization	Lump Sum			$ 100,000
17	SOE Design	Lump Sum			$ 60,000
18	SWPPP	Lump Sum			$ -
19	Construction Administration	6	Month	$ 20,000	$ 120,000
20	Environmental Insepction	6	Month	$ 45,000	$ 270,000
21	Geotechnical Inspection of OSE	3	Month	$ 45,000	$ 135,000
22	SWPPP Inspections	0	Month	$ 45,000	$ -
23	Documentation Sampling	49	Samples	$ 2,000	$ 98,000
24	Closure Reporting	Lump Sum			$ 75,000
				ENGINEERING FEE SUBTOTAL:	*$ 698,000*
				(20% CONTINGENCY OF CONTRACTOR FEE SUBTOTAL):	*$ 139,600*
				ESTIMATED ABSOLUTE COSTS (rounded):	**$ 7,980,000**

GENERAL NOTES AND ASSUMPTIONS


General Assumptions

- The density used for conversion from cubic yards (CY) to tons is 1.5 tons/CY.
- The site has a footprint of about 17,000 square feet and an additional 1,500 square feet within the Montrose Avenue sidewalk. Assumes excavation to 2- to 17 feet below grade surface for the Track 2 remedy for a total of about 6,100 cubic yards (9,150 tons) of soil/fill material removal.
- Assumes soil remaining in place meets the Track 2 Soil Cleanup Objectives (SCOs).
- Costs provided are estimates.
- This estimate has been prepared for the purposes of comparing potential remedial alternatives. The information in this cost estimate is based on the available information regarding the site and the anticipated scope of the remedial alternative. Changes in cost elements are likely to occur as a result of new information and data collected during the engineering design of the remedial alternative. This cost estimate is expected to be within -30% to +50% of the actual cost. Utilization of this cost estimate information beyond the stated purpose is not recommended. Langan is not licensed to provide financial or legal consulting services; as such, this cost estimate information is not intended to be utilized for complying with financial reporting requirements associated with liability services.
- Costs do not include new building construction.
- Estimate excludes soft costs, legal fees, insurance, general consulting, etc.
- Assumes duration of remediation oversight will be 6 months.

Item No.

3	Includes mobilization and demobilization of equipment and materials necessary to excavate, transport, and dispose the targeted soil per the Remedial Action Work Plan (RAWP). Also includes labor and any project related permit or regulation fees (excludes potential hazardous waste fees).
4	Perimeter support assumes that support of excavation will be necessary along the site extents where applicable. Square footage based on depth of remedial cut to 2 to 17 feet below grade surface to achieve a Track 2 Cleanup.
5	Dust, odor and vapor control will be required throughout the duration of soil excavation. This cost estimate includes incremental costs associated with equipment and material necessary to monitor and mitigate vapor/odor emission.
6	Groundwater treatment assumes preparation an dimplementation of a groundwater treatment treatability study and a groundwater treatment plan including injections to remove petroleum-related VOCs in groundwater on- and off-site. Groundwater treatment plan to be provided under separate cover from the RAWP.
7	Management and handling of contaminated and potentially hazardous material assumes 15% increase in labor costs for Occupational Safety and Health Administration (OSHA) trained labor. Baseline labor fees assumes $25 per cubic yard. Soil handling includes excavation for off-site disposal. Assumes excavation of fill and soil to 2 to 17 feet below grade surface.
8	The estimated volume for the on-site soil/fill removal is based on the sampling results of the 2025 Remedial Investigation performed by Langan. Assumes excavation of fill and soil to remedial excavation grade.
9	Assumes a continuous waterproofing membrane will be installed below the foundation slab up to the proposed finished development grade.
10	There are known AST and USTs on-site that will be removed as part of the remedial action. Based on historical use of the site, there may be unknown USTs at the site. For this estimate, we assume that up to 6 AST/USTs will be decommissioned.
11-12	Accounts for placement and compaction of backfilled materials to development grade.
11-12	Backfill will be required to bring the site up to development grade. Backfill will meet Track 2 SCOs.
16	Includes reporting of waste characterization results for disposal-related requirements.
19	Includes bid support; the Remediation Engineer will answer field contractor questions related to remediation during the bidding process and support the current site owner, as necessary, during the bid leveling process. Includes submittal review, responses to Requests for Information (RFI), and coordination with development team and the architect.
20	Estimate includes, but is not limited to, implementation of a CAMP as required by the New York State Department of Environmental Conservation (NYSDEC), the presence of an on-site engineer throughout remediation, remediation health and safety including purchase and maintenance of appropriate personal protective equipment (PPE), periodic office reporting to the regulatory agency and attendance of at least two site meetings per month.
23	Sampling frequency based on total square footage of the building area at a rate of one sample per 900 square feet of base, plus Quality Assurance/Quality Control (QA/QC) samples, in accordance with NYSDEC Division of Environmental Remediation (DER) Program Policy: Technical Guidance for Site Investigation and Remediation (DER-10) requirements.
24	Costs are based on Langan's experience with regulatory programs and includes the preparation of a Final Engineering Report (FER) and periodic daily and monthly reporting.

FIGURES

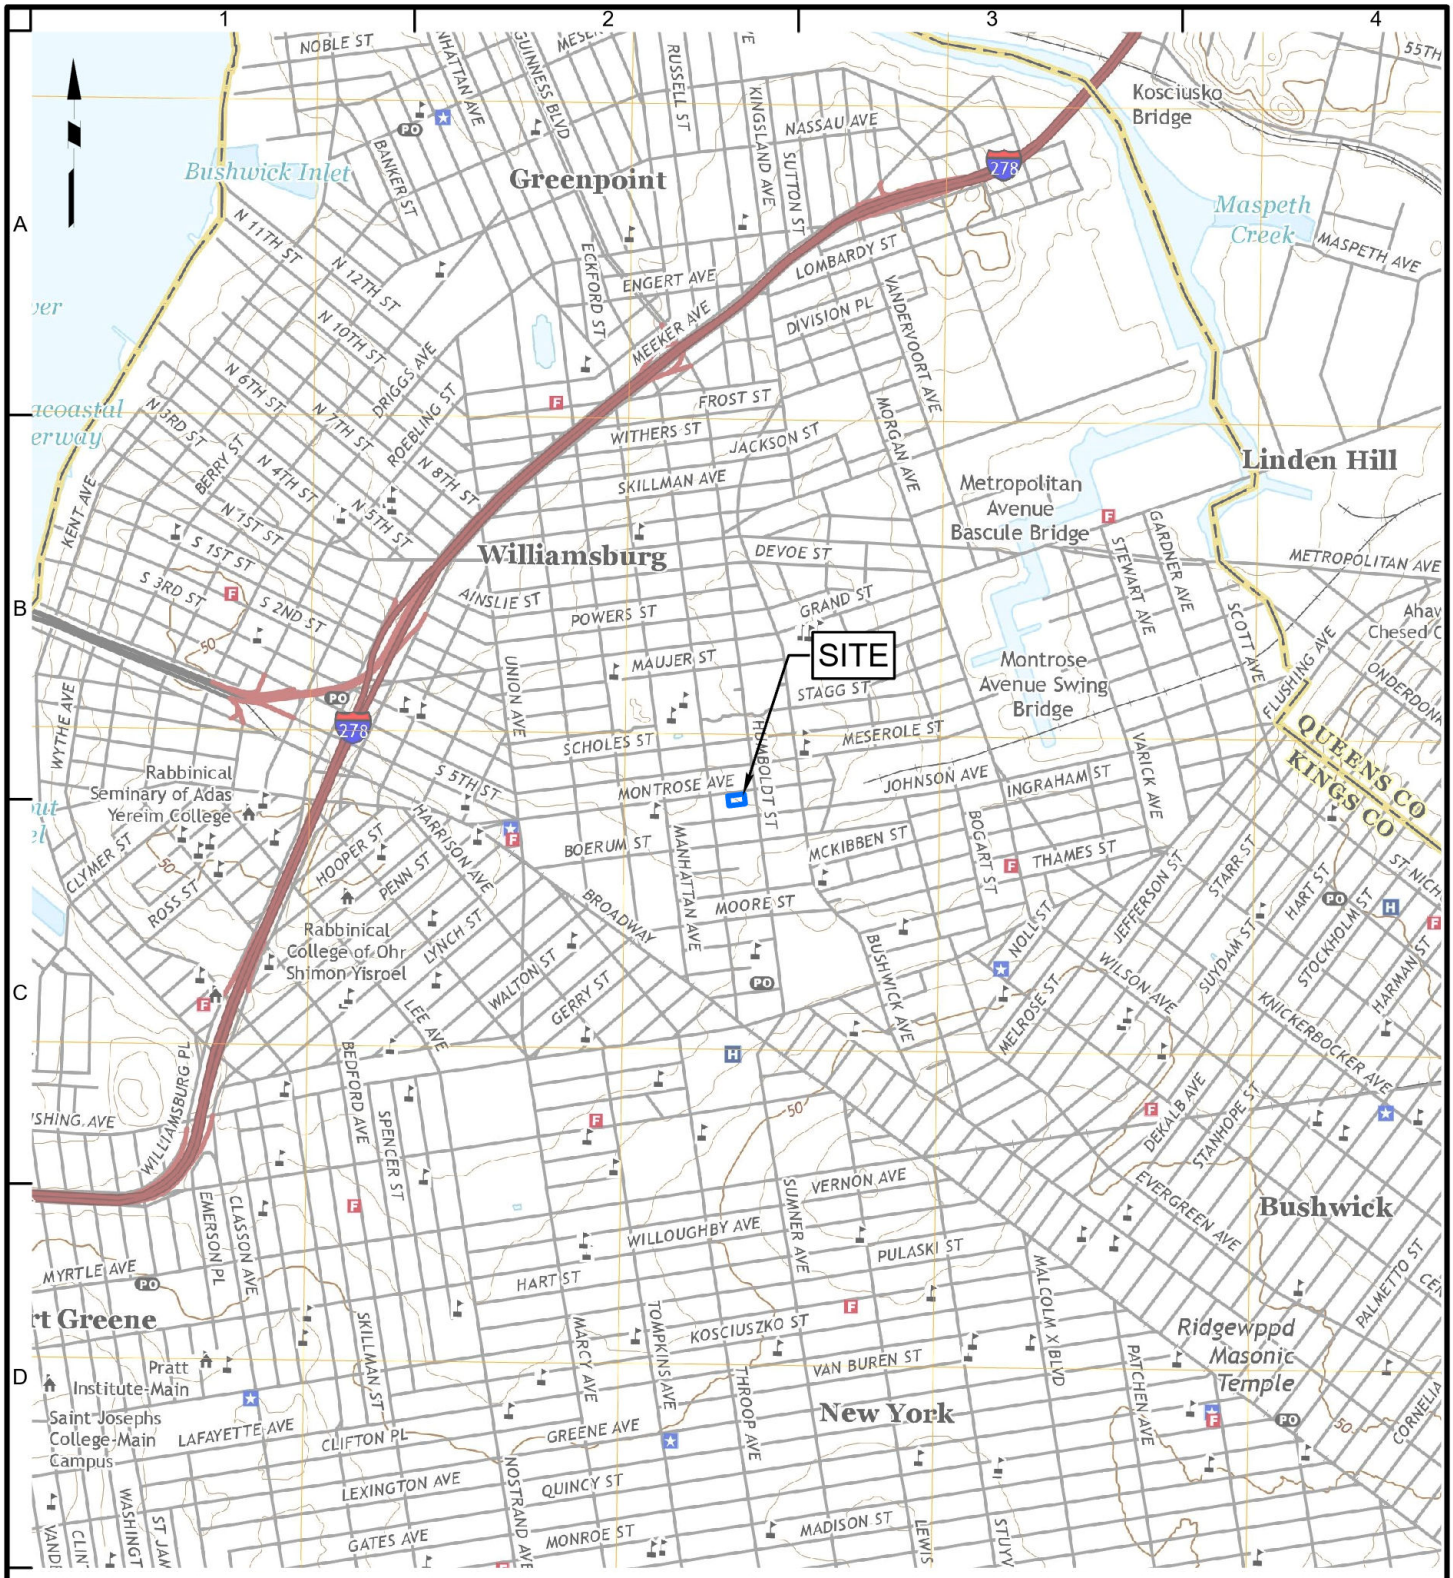

Legend

Approximate Site Boundary

2,000 0 2,000

SCALE IN FEET

Notes:

1. Basemap adapted from United States Geological Survey (USGS) 7.5-Minute Series Topographical Maps, Brooklyn, New York, Quadrangle.

LANGAN

360 West 31st Street, 8th Floor
New York, NY 10001-2727
T: 212.479.5400 F: 212.479.5444 www.langan.com

Langan Engineering & Environmental Services, Inc.
Langan Engineering, Environmental, Surveying, Landscape Architecture and Geology, D.P.C.
Langan International LLC

Collectively known as Langan

Project	172 MONTROSE AVENUE BLOCK No. 3062, LOT No. 12 BROOKLYN NEW YORK
Figure Title	SITE LOCATION MAP
Project No.	170824801
Date	7/22/2024
Scale	1"=2,000'
Drawn By	MG
Submission Date	
Figure No.	1

© 2024 Langan

Path: \\langan.com\data\NYC\data8\170824801\Project Data\ArcGIS\APRX\170824801 - RIWP\170824801 - RIWP.aprx Date: 7/22/2024 User: mgeorgalas Time: 12:33 PM



Legend

Approximate Site Boundary

Notes:
1. Aerial imagery provided through Langan's subscription to Near Map, dated 07/03/2025.

50 0 50
SCALE IN FEET

LANGAN
Langan Engineering, Environmental, Surveying, Landscape Architecture and Geology, D.P.C.
368 Ninth Avenue, 8th Floor
New York, NY 10001
T: 212.479.5400 F: 212.479.5444 www.langan.com

Project
172 MONTROSE AVENUE
BLOCK No. 3062, LOT No. 12
BROOKLYN NEW YORK

Figure Title
SITE PLAN

Project No.	Figure No.
170824801	2
Date: 2/3/2026	
Scale: 1"=50'	
Drawn By: MG	

© 2026 Langan



Location	RID01	RID01
Sample Name	RID01_4-6	RID01_8-10
Sample Date	08/27/2025	08/27/2025
Sample Depth	4-6	8-10
VOCs		
1,2,4-Trimethylbenzene	0.39	<0.0022 U
1,3,5-Trimethylbenzene (Mesitylene)	0.16	<0.0022 U
Benzene	<0.03 U	<0.00055 U
Ethylbenzene	0.062	<0.0011 U
Naphthalene	**37**	0.0016 J
n-Propylbenzene	0.036 J	<0.0011 U
Total Xylenes	0.12 J	<0.0011 U

Location	RISB01	RISB01	RISB01
Sample Name	RISB01_0-2	RISB01_10-12	RISB01_12-14
Sample Date	08/13/2025	08/13/2025	08/18/2025
Sample Depth	0-2	10-12	12-14
VOCs			
1,2,4-Trimethylbenzene	<0.0022 U	**26**	<0.0018 U
1,3,5-Trimethylbenzene (Mesitylene)	<0.0022 U	**7.8**	<0.0018 U
Acetone	<0.011 U	<0.00467 U	<0.0092 U
Benzene	<0.00056 U	0.0004 J	<0.00046 U
Ethylbenzene	<0.0011 U	1	<0.00092 U
Naphthalene	0.001 J	9.4	<0.0037 U
n-Butylbenzene	<0.0011 U	3.5	<0.00092 U
n-Propylbenzene	<0.0011 U	2.6	<0.00092 U
Toluene	<0.0011 U	0.29	<0.00092 U
Total Xylenes	<0.0011 U	**9.3**	<0.00092 U

Location	RISB13	RISB13	RISB13
Sample Name	RISB13_0-2	RISB13_9-11	RISB13_12-14
Sample Date	08/13/2025	08/13/2025	08/13/2025
Sample Depth	0-2	9-11	12-14
VOCs			
1,2,4-Trimethylbenzene	<0.0021 U	0.0098	<0.0021 U
1,3,5-Trimethylbenzene (Mesitylene)	<0.0021 U	0.078	<0.0021 U
Acetone	<0.011 U	0.0063 J	<0.011 U
Benzene	<0.00054 U	<0.00049 U	<0.00052 U
Ethylbenzene	<0.0011 U	0.00027 J	<0.001 U
Naphthalene	<0.0043 U	0.0018 J	<0.0042 U
n-Butylbenzene	<0.0011 U	0.0032	<0.001 U
n-Propylbenzene	<0.0011 U	0.001	<0.001 U
Toluene	<0.0011 U	<0.00099 U	<0.001 U
Total Xylenes	<0.0011 U	0.0067	<0.001 U

Location	RISB14	RISB14	RISB14
Sample Name	RISB14_0-2	RISB14_9-11	RISB14_12-14
Sample Date	08/13/2025	08/13/2025	08/15/2025
Sample Depth	0-2	9-11	12-14
VOCs			
1,2,4-Trimethylbenzene	<0.0023 U	4	0.00092 J
1,3,5-Trimethylbenzene (Mesitylene)	<0.0023 U	**5.9**	<0.0021 U
Acetone	<0.011 U	<0.92 U	<0.01 U
Benzene	<0.00097 U	<0.046 U	<0.00053 U
Ethylbenzene	<0.0011 U	0.045 J	<0.001 U
Naphthalene	<0.0045 U	0.34 J	0.001 J
n-Butylbenzene	<0.001 U	0.91	<0.001 U
n-Propylbenzene	<0.001 U	0.18	<0.001 U
Toluene	<0.001 U	<0.092 U	<0.001 U
Total Xylenes	<0.001 U	**1.2 J**	0.00076 J

Location	RISB15	RISB15	RISB15
Sample Name	RISB15_0-2	RISB15_9-11	RISB15_11-13
Sample Date	08/13/2025	08/15/2025	08/15/2025
Sample Depth	0-2	9-11	11-13
VOCs			
1,2,4-Trimethylbenzene	<0.0019 U	<0.0038 U	<0.0019 U
1,3,5-Trimethylbenzene (Mesitylene)	<0.0019 U	<0.0038 U	<0.0019 U
Acetone	0.0046 J	<0.014 U	<0.0095 U
Benzene	<0.00048 U	<0.0007 U	<0.00048 U
Ethylbenzene	<0.00096 U	<0.0014 U	<0.00095 U
Naphthalene	<0.0038 U	0.0015 J	<0.0038 U
n-Butylbenzene	<0.00096 U	<0.0014 U	<0.00095 U
n-Propylbenzene	<0.00096 U	<0.0014 U	<0.00095 U
Toluene	<0.00096 U	<0.0014 U	<0.00095 U
Total Xylenes	0.0007 J	0.001 J	<0.00095 U

Location	RISB16	RISB16	RISB16
Sample Name	RISB16_0-2	RISB16_9-11	RISB16_11-13
Sample Date	08/13/2025	08/18/2025	08/18/2025
Sample Depth	0-2	9-11	11-13
VOCs			
1,2,4-Trimethylbenzene	0.0011 J	<0.0027 U	<0.002 U
1,3,5-Trimethylbenzene (Mesitylene)	0.00028 J	<0.0027 U	<0.002 U
Acetone	0.008 J	<0.011 U	<0.0079 U
Benzene	<0.00055 U	<0.00068 U	<0.00049 U
Ethylbenzene	<0.0011 U	<0.0014 U	<0.00096 U
Naphthalene	0.0008 J	<0.0054 U	<0.0039 U
n-Butylbenzene	<0.0011 U	<0.0014 U	<0.00096 U
n-Propylbenzene	<0.0011 U	<0.0014 U	<0.00096 U
Toluene	<0.0011 U	<0.0014 U	<0.00096 U
Total Xylenes	0.0009 J	<0.0014 U	<0.00096 U

Location	RISB17	RISB17	RISB17	RISB17
Sample Name	RISB17_0-2	RISB17_9-11	RISB17_11-13	RISB17_29-31
Sample Date	08/22/2025	08/22/2025	08/22/2025	08/22/2025
Sample Depth	0-2	9-11	11-13	29-31
VOCs				
1,2,4-Trimethylbenzene	<0.003 U	<0.0026 U	<0.0026 U	<0.0023 U
1,3,5-Trimethylbenzene (Mesitylene)	<0.003 U	<0.0026 U	<0.0026 U	<0.0023 U
Acetone	0.0097 J	<0.013 U	<0.013 U	<0.011 U
Benzene	<0.00071 U	<0.00068 U	<0.00055 U	<0.00057 U
Ethylbenzene	<0.0015 U	<0.0013 U	<0.0013 U	<0.0011 U
Naphthalene	0.0019 J	<0.0052 U	<0.0052 U	0.0024 J
n-Butylbenzene	<0.0015 U	<0.0013 U	<0.0013 U	<0.0011 U
n-Propylbenzene	<0.0015 U	<0.0013 U	<0.0013 U	<0.0011 U
Toluene	<0.0015 U	<0.0013 U	<0.0013 U	<0.0011 U
Total Xylenes	<0.0015 U	<0.0013 U	<0.0013 U	<0.0011 U

Location	RISB18	RISB18	RISB18
Sample Name	RISB18_0-2	RISB18_9-11	RISB18_24-26
Sample Date	08/26/2025	08/26/2025	08/26/2025
Sample Depth	0-2	9-11	24-26
VOCs			
1,2,4-Trimethylbenzene	**53**	**93**	<0.0024 U
1,3,5-Trimethylbenzene (Mesitylene)	**15**	**33**	<0.0024 U
Acetone	<0.54 U	<2.3 U	<0.012 U
Benzene	<0.027 U	<0.12 U	<0.0006 U
Ethylbenzene	0.053 J	**25**	<0.0012 U
Naphthalene	2.7	12	<0.0048 U
n-Butylbenzene	8.2	5.2	<0.0012 U
n-Propylbenzene	1.9	**15**	<0.0012 U
Toluene	<0.054 U	**23**	<0.0012 U
Total Xylenes	**4.7**	**140**	<0.0012 U

Location	RISB19	RISB19
Sample Name	RISB19_0-2	RISB19_2-4
Sample Date	09/08/2025	09/30/2025
Sample Depth	0-2	2-4
VOCs		
1,2,4-Trimethylbenzene	<0.0021 U	<0.0022 U
1,3,5-Trimethylbenzene (Mesitylene)	<0.0021 U	<0.0022 U
Acetone	<0.011 U	<0.011 U
Benzene	<0.00053 U	<0.00055 U
Ethylbenzene	<0.0011 U	<0.0011 U
Naphthalene	<0.0043 U	<0.0044 U
n-Butylbenzene	<0.0011 U	<0.0011 U
n-Propylbenzene	<0.0011 U	<0.0011 U
Toluene	<0.0011 U	<0.0011 U
Total Xylenes	<0.0011 U	<0.0011 U

Location	RISB20	RISB20
Sample Name	RISB20_0-2	RISB20_2-4
Sample Date	09/08/2025	09/30/2025
Sample Depth	0-2	2-4
VOCs		
1,2,4-Trimethylbenzene	<0.0021 U	<0.0022 U
1,3,5-Trimethylbenzene (Mesitylene)	<0.0021 U	<0.0022 U
Acetone	<0.011 U	<0.011 U
Benzene	<0.00053 U	<0.00055 U
Ethylbenzene	<0.0011 U	<0.0011 U
Naphthalene	<0.0043 U	<0.0044 U
n-Butylbenzene	<0.0011 U	<0.0011 U
n-Propylbenzene	<0.0011 U	<0.0011 U
Toluene	<0.0011 U	<0.0011 U
Total Xylenes	<0.0011 U	<0.0011 U

Location	RISB21	RISB21	RISB21
Sample Name	RISB21_0-2	RISB21_9-11	RISB21_11-13
Sample Date	08/26/2025	08/26/2025	08/26/2025
Sample Depth	0-2	9-11	11-13
VOCs			
1,2,4-Trimethylbenzene	<0.0021 U	<0.0022 U	<0.0021 U
1,3,5-Trimethylbenzene (Mesitylene)	<0.0021 U	<0.0022 U	<0.0021 U
Acetone	<0.011 U	<0.011 U	<0.011 U
Benzene	<0.00053 U	<0.00056 U	<0.00052 U
Ethylbenzene	<0.0011 U	<0.0011 U	<0.0011 U
Naphthalene	<0.0043 U	<0.0045 U	<0.0042 U
n-Butylbenzene	<0.0011 U	<0.0011 U	<0.0011 U
n-Propylbenzene	<0.0011 U	<0.0011 U	<0.0011 U
Toluene	<0.0011 U	<0.0011 U	<0.0011 U
Total Xylenes	<0.0011 U	<0.0011 U	<0.0011 U

Location	RISB22	RISB22	RISB22
Sample Name	RISB22_15-17	RISB22_20-22	RISB22_45-47
Sample Date	09/04/2025	09/04/2025	09/04/2025
Sample Depth	15-17	20-22	45-47
VOCs			
1,2,4-Trimethylbenzene	**6.2**	<0.0023 U	**130**
1,3,5-Trimethylbenzene (Mesitylene)	**2**	<0.0023 U	**37 J**
Acetone	<0.56 U	<0.011 U	<3.1 U
Benzene	<0.027 U	<0.00057 U	<0.15 U
Ethylbenzene	0.27	<0.0011 U	**15 J**
Naphthalene	0.94	<0.0046 U	12 J
n-Butylbenzene	0.29	<0.0011 U	4.5 J
n-Propylbenzene	0.77	<0.0011 U	**15 J**
Toluene	0.047 J	<0.0011 U	<0.31 U
Total Xylenes	**2.7**	<0.0011 U	**72 J**

Location	RISB23	RISB23	RISB23	RISB23	RISB23
Sample Name	RISB23_9-11	RISB23_14-16	RISB23_35-36	RISB23_37-39	RISB23_41-43
Sample Date	08/29/2025	08/29/2025	08/29/2025	08/29/2025	08/29/2025
Sample Depth	9-11	14-16	35-36	37-39	41-43
VOCs					
1,2,4-Trimethylbenzene	**270**	<0.0023 U	**35**	**17 J**	0.001 J
1,3,5-Trimethylbenzene (Mesitylene)	**88**	<0.0023 U	0.12 J	0.27 J	<0.0021 U
Acetone	<4.9 U	<0.012 U	<0.6 U	<0.6 U	<0.01 U
Benzene	**1.3 J**	<0.00056 U	<0.03 U	<0.03 U	0.00032 J
Ethylbenzene	**79**	<0.0012 U	0.51 J	0.29 J	0.00022 J
Naphthalene	**49 J**	<0.0046 U	<0.24 U	0.13 J	<0.0043 U
n-Butylbenzene	**20 J**	<0.0012 U	4.8 J	2.4 J	<0.001 U
n-Propylbenzene	**65 J**	<0.0012 U	**6.2 J**	3.7 J	0.00021 J
Toluene	**26 J**	<0.0012 U	<0.06 U	<0.06 U	0.0016
Total Xylenes	**510**	<0.0012 U	0.11 J	0.22 J	0.00078 J

Location	RISB24	RISB24	RISB24
Sample Name	RISB24_0-2	RISB24_9-11	RISB24_37-39
Sample Date	09/02/2025	09/02/2025	09/03/2025
Sample Depth	0-2	9-11	37-39
VOCs			
1,2,4-Trimethylbenzene	0.02	<0.0022 U	<0.002 U
1,3,5-Trimethylbenzene (Mesitylene)	0.35	<0.0022 U	<0.002 U
Acetone	<0.0091 U	<0.011 U	<0.01 U
Benzene	0.0018 J	<0.00055 U	<0.00047 U
Ethylbenzene	0.17 J	<0.0011 U	<0.001 U
Naphthalene	0.1 J	<0.0044 U	<0.0041 U
n-Butylbenzene	0.071 J	<0.0011 U	<0.001 U
n-Propylbenzene	0.19 J	<0.0011 U	<0.001 U
Toluene	0.00061 J	<0.0011 U	<0.001 U
Total Xylenes	**0.37**	<0.0011 U	<0.001 U

Location	RISB25	RISB25	RISB25	RISB25	RISB25
Sample Name	RISB25_13-15	RISB25_17-19	RISB25_34-36	SODUP04_090325	RISB25_37-39
Sample Date	09/02/2025	09/02/2025	09/03/2025	09/03/2025	09/03/2025
Sample Depth	13-15	17-19	34-36	34-36	37-39
VOCs					
1,2,4-Trimethylbenzene	0.02	<0.0022 U	<0.002 U	<0.0019 U	<0.002 U
1,3,5-Trimethylbenzene (Mesitylene)	0.35	<0.0022 U	<0.002 U	<0.0019 U	<0.002 U
Acetone	<0.0091 U	<0.011 U	<0.01 U	<0.0094 U	<0.01 U
Benzene	0.0018 J	<0.00055 U	<0.00051 U	<0.00047 U	<0.00051 U
Ethylbenzene	0.17 J	<0.0011 U	<0.001 U	<0.00094 U	<0.001 U
Naphthalene	0.1 J	<0.0044 U	<0.0041 U	<0.0038 U	<0.004 U
n-Butylbenzene	0.071 J	<0.0011 U	<0.001 U	<0.00094 U	<0.001 U
n-Propylbenzene	0.19 J	<0.0011 U	<0.001 U	<0.00094 U	<0.001 U
Toluene	0.00061 J	<0.0011 U	<0.001 U	<0.00094 U	<0.001 U
Total Xylenes	**0.37**	<0.0011 U	<0.001 U	<0.00094 U	<0.001 U

Location	RISB26	RISB26	RISB26
Sample Name	RISB26_0-2	RISB26_9-11	RISB26_11-13
Sample Date	08/29/2025	08/29/2025	08/29/2025
Sample Depth	0-2	9-11	11-13
VOCs			
1,2,4-Trimethylbenzene	<0.0021 U	<0.0022 U	<0.0021 U
1,3,5-Trimethylbenzene (Mesitylene)	<0.0021 U	<0.0022 U	<0.0021 U
Acetone	<0.011 U	<0.011 U	<0.011 U
Benzene	<0.00053 U	<0.00056 U	<0.00052 U
Ethylbenzene	<0.0011 U	<0.0011 U	<0.0011 U
Naphthalene	<0.0043 U	<0.0045 U	<0.0042 U
n-Butylbenzene	<0.0011 U	<0.0011 U	<0.0011 U
n-Propylbenzene	<0.0011 U	<0.0011 U	<0.0011 U
Toluene	<0.0011 U	<0.0011 U	<0.0011 U
Total Xylenes	<0.0011 U	<0.0011 U	<0.0011 U

Location	RISB27	RISB27	RISB27
Sample Name	RISB27_0-2	RISB27_9-11	RISB27_11-13
Sample Date	08/29/2025	08/29/2025	08/29/2025
Sample Depth	0-2	9-11	11-13
VOCs			
1,2,4-Trimethylbenzene	<0.0021 U	<0.0022 U	<0.0021 U
1,3,5-Trimethylbenzene (Mesitylene)	<0.0021 U	<0.0022 U	<0.0021 U
Acetone	<0.011 U	<0.011 U	<0.011 U
Benzene	<0.00053 U	<0.00056 U	<0.00052 U
Ethylbenzene	<0.0011 U	<0.0011 U	<0.0011 U
Naphthalene	<0.0043 U	<0.0045 U	<0.0042 U
n-Butylbenzene	<0.0011 U	<0.0011 U	<0.0011 U
n-Propylbenzene	<0.0011 U	<0.0011 U	<0.0011 U
Toluene	<0.0011 U	<0.0011 U	<0.0011 U
Total Xylenes	<0.0011 U	<0.0011 U	<0.0011 U

Location	RISB28	RISB28	RISB28
Sample Name	RISB28_0-2	RISB28_9-11	RISB28_11-13
Sample Date	08/29/2025	08/29/2025	08/29/2025
Sample Depth	0-2	9-11	11-13
VOCs			
1,2,4-Trimethylbenzene	<0.0021 U	<0.0022 U	<0.0021 U
1,3,5-Trimethylbenzene (Mesitylene)	<0.0021 U	<0.0022 U	<0.0021 U
Acetone	<0.011 U	<0.011 U	<0.011 U
Benzene	<0.00053 U	<0.00056 U	<0.00052 U
Ethylbenzene	<0.0011 U	<0.0011 U	<0.0011 U
Naphthalene	<0.0043 U	<0.0045 U	<0.0042 U
n-Butylbenzene	<0.0011 U	<0.0011 U	<0.0011 U
n-Propylbenzene	<0.0011 U	<0.0011 U	<0.0011 U
Toluene	<0.0011 U	<0.0011 U	<0.0011 U
Total Xylenes	<0.0011 U	<0.0011 U	<0.0011 U

Location	RISB29	RISB29	RISB29
Sample Name	RISB29_0-2	RISB29_9-11	RISB29_11-13
Sample Date	08/29/2025	08/29/2025	08/29/2025
Sample Depth	0-2	9-11	11-13
VOCs			
1,2,4-Trimethylbenzene	<0.0021 U	<0.0022 U	<0.0021 U
1,3,5-Trimethylbenzene (Mesitylene)	<0.0021 U	<0.0022 U	<0.0021 U
Acetone	<0.011 U	<0.011 U	<0.011 U
Benzene	<0.00053 U	<0.00056 U	<0.00052 U
Ethylbenzene	<0.0011 U	<0.0011 U	<0.0011 U
Naphthalene	<0.0043 U	<0.0045 U	<0.0042 U
n-Butylbenzene	<0.0011 U	<0.0011 U	<0.0011 U
n-Propylbenzene	<0.0011 U	<0.0011 U	<0.0011 U
Toluene	<0.0011 U	<0.0011 U	<0.0011 U
Total Xylenes	<0.0011 U	<0.0011 U	<0.0011 U

Location	RISB30	RISB30	RISB30
Sample Name	RISB30_0-2	RISB30_9-11	RISB30_11-13
Sample Date	08/29/2025	08/29/2025	08/29/2025
Sample Depth	0-2	9-11	11-13
VOCs			
1,2,4-Trimethylbenzene	<0.0021 U	<0.0022 U	<0.0021 U
1,3,5-Trimethylbenzene (Mesitylene)	<0.0021 U	<0.0022 U	<0.0021 U
Acetone	<0.011 U	<0.011 U	<0.011 U
Benzene	<0.00053 U	<0.00056 U	<0.00052 U
Ethylbenzene	<0.0011 U	<0.0011 U	<0.0011 U
Naphthalene	<0.0043 U	<0.0045 U	<0.0042 U
n-Butylbenzene	<0.0011 U	<0.0011 U	<0.0011 U
n-Propylbenzene	<0.0011 U	<0.0011 U	<0.0011 U
Toluene	<0.0011 U	<0.0011 U	<0.0011 U
Total Xylenes	<0.0011 U	<0.0011 U	<0.0011 U

Location	RISB31	RISB31	RISB31
Sample Name	RISB31_0-2	RISB31_9-11	RISB31_11-13
Sample Date	08/29/2025	08/29/2025	08/29/2025
Sample Depth	0-2	9-11	11-13
VOCs			
1,2,4-Trimethylbenzene	<0.0021 U	<0.0022 U	<0.0021 U
1,3,5-Trimethylbenzene (Mesitylene)	<0.0021 U	<0.0022 U	<0.0021 U
Acetone	<0.011 U	<0.011 U	<0.011 U
Benzene	<0.00053 U	<0.00056 U	<0.00052 U
Ethylbenzene	<0.0011 U	<0.0011 U	<0.0011 U
Naphthalene	<0.0043 U	<0.0045 U	<0.0042 U
n-Butylbenzene	<0.0011 U	<0.0011 U	<0.0011 U
n-Propylbenzene	<0.0011 U	<0.0011 U	<0.0011 U
Toluene	<0.0011 U	<0.0011 U	<0.0011 U
Total Xylenes	<0.0011 U	<0.0011 U	<0.0011 U

Location	RISB32	RISB32	RISB32
Sample Name	RISB32_0-2	RISB32_4-6	RISB32_8-10
Sample Date	08/29/2025	08/29/2025	08/29/2025
Sample Depth	0-2	4-6	8-10
VOCs			
1,2,4-Trimethylbenzene	<0.0021 U	<0.0019 U	<0.0021 U
1,3,5-Trimethylbenzene (Mesitylene)	<0.0021 U	<0.0019 U	<0.0021 U
Acetone	<0.011 U	<0.0089 U	<0.012 U
Benzene	<0.00056 U	<0.00044 U	<0.00062 U
Ethylbenzene	<0.0011 U	<0.00089 U	<0.0012 U
Naphthalene	<0.0044 U	<0.0036 U	<0.0049 U
n-Butylbenzene	<0.0011 U	<0.00089 U	<0.0012 U
n-Propylbenzene	<0.0011 U	<0.00089 U	<0.0012 U
Toluene	<0.0011 U	<0.00089 U	<0.0012 U
Total Xylenes	<0.0011 U	<0.00089 U	<0.0012 U

Location	RISB33	RISB33	RISB33
Sample Name	RISB33_0-2	RISB33_4-6	RISB33_29-31
Sample Date	08/29/2025	08/29/2025	08/29/2025
Sample Depth	0-2	4-6	29-31
VOCs			
1,2,4-Trimethylbenzene	<0.0021 U	<0.0019 U	<0.0021 U
1,3,5-Trimethylbenzene (Mesitylene)	<0.0021 U	<0.0019 U	<0.0021 U
Acetone	<0.011 U	<0.0089 U	<0.012 U
Benzene	<0.00056 U	<0.00044 U	<0.00062 U
Ethylbenzene	<0.0011 U	<0.00089 U	<0.0012 U
Naphthalene	<0.0044 U	<0.0036 U	<0.0049 U
n-Butylbenzene	<0.0011 U	<0.00089 U	<0.0012 U
n-Propylbenzene	<0.0011 U	<0.00089 U	<0.0012 U
Toluene	<0.0011 U	<0.00089 U	<0.0012 U
Total Xylenes	<0.0011 U	<0.00089 U	<0.0012 U

Location	RISB34	RISB34	RISB34
Sample Name	RISB34_0-2	RISB34_4-6	RISB34_8-10
Sample Date	08/29/2025	08/29/2025	08/29/2025
Sample Depth	0-2	4-6	8-10
VOCs			
1,2,4-Trimethylbenzene	<0.0021 U	<0.0019 U	<0.0021 U
1,3,5-Trimethylbenzene (Mesitylene)	<0.0021 U	<0.0019 U	<0.0021 U
Acetone	<0.011 U	<0.0089 U	<0.012 U
Benzene	<0.00056 U	<0.00044 U	<0.00062 U
Ethylbenzene	<0.0011 U	<0.00089 U	<0.0012 U
Naphthalene	<0.0044 U	<0.0036 U	<0.0049 U
n-Butylbenzene	<0.0011 U	<0.00089 U	<0.0012 U
n-Propylbenzene	<0.0011 U	<0.00089 U	<0.0012 U
Toluene	<0.0011 U	<0.00089 U	<0.0012 U
Total Xylenes	<0.0011 U	<0.00089 U	<0.0012 U

Location	RISB35	RISB35	RISB35
Sample Name	RISB35_0-2	RISB35_4-6	RISB35_29-31
Sample Date	08/29/2025	08/29/2025	08/29/2025
Sample Depth	0-2	4-6	29-31
VOCs			
1,2,4-Trimethylbenzene	<0.0021 U	<0.0019 U	<0.0021 U
1,3,5-Trimethylbenzene (Mesitylene)	<0.0021 U	<0.0019 U	<0.0021 U
Acetone	<0.011 U	<0.0089 U	<0.012 U
Benzene	<0.00056 U	<0.00044 U	<0.00062 U
Ethylbenzene	<0.0011 U	<0.00089 U	<0.0012 U
Naphthalene	<0.0044 U	<0.0036 U	<0.0049 U
n-Butylbenzene	<0.0011 U	<0.00089 U	<0.0012 U
n-Propylbenzene	<0.0011 U	<0.00089 U	<0.0012 U
Toluene	<0.0011 U	<0.00089 U	<0.0012 U
Total Xylenes	<0.0011 U	<0.00089 U	<0.0012 U

Location	RISB36	RISB36	RISB36
Sample Name	RISB36_0-2	RISB36_4-6	RISB36_8-10
Sample Date	08/29/2025	08/29/2025	08/29/2025
Sample Depth	0-2	4-6	8-10
VOCs			
1,2,4-Trimethylbenzene	<0.0021 U	<0.0019 U	<0.0021 U
1,3,5-Trimethylbenzene (Mesitylene)	<0.0021 U	<0.0019 U	<0.0021 U
Acetone	<0.011 U	<0.0089 U	<0.012 U
Benzene	<0.00056 U	<0.00044 U	<0.00062 U
Ethylbenzene	<0.0011 U	<0.00089 U	<0.0012 U
Naphthalene	<0.0044 U	<0.0036 U	<0.0049 U
n-Butylbenzene	<0.0011 U	<0.00089 U	<0.0012 U
n-Propylbenzene	<0.0011 U	<0.00089 U	<0.0012 U
Toluene	<0.0011 U	<0.00089 U	<0.0012 U
Total Xylenes	<0.0011 U	<0.00089 U	<0.0012 U

Location	RISB37	RISB37	RISB37
Sample Name	RISB37_0-2	RISB37_4-6	RISB37_8-10
Sample Date	08/29/2025	08/29/2025	08/29/2025
Sample Depth	0-2	4-6	8-10
VOCs			
1,2,4-Trimethylbenzene	<0.0021 U	<0.0019 U	<0.0021 U
1,3,5-Trimethylbenzene (Mesitylene)	<0.0021 U	<0.0019 U	<0.0021 U
Acetone	<0.011 U	<0.0089 U	<0.012 U
Benzene	<0.00056 U	<0.00044 U	<0.00062 U
Ethylbenzene	<0.0011 U	<0.00089 U	<0.0012 U
Naphthalene	<0.0044 U	<0.0036 U	<0.0049 U
n-Butylbenzene	<0.0011 U	<0.00089 U	<0.0012 U
n-Propylbenzene	<0.0011 U	<0.00089 U	<0.0012 U
Toluene	<0.0011 U	<0.00089 U	<0.0012 U
Total Xylenes	<0.0011 U	<0.00089 U	<0.0012 U

Location	RISB38	RISB38	RISB38
Sample Name	RISB38_0-2	RISB38_4-6	RISB38_8-10
Sample Date	08/29/2025	08/29/2025	08/29/2025
Sample Depth	0-2	4-6	8-10
VOCs			
1,2,4-Trimethylbenzene	<0.0021 U	<0.0019 U	<0.0021 U
1,3,5-Trimethylbenzene (Mesitylene)	<0.0021 U	<0.0019 U	<0.0021 U
Acetone	<0.011 U	<0.0089 U	<0.012 U
Benzene	<0.00056 U	<0.00044 U	<0.00062 U
Ethylbenzene	<0.0011 U	<0.00089 U	<0.0012 U
Naphthalene	<0.0044 U	<0.0036 U	<0.0049 U
n-Butylbenzene	<0.0011 U	<0.00089 U	<0.0012 U
n-Propylbenzene	<0.0011 U	<0.00089 U	<0.0012 U
Toluene	<0.0011 U	<0.00089 U	<0.0012 U
Total Xylenes	<0.0011 U	<0.00089 U	<0.0012 U

Location	RISB39	RISB39	RISB39
Sample Name	RISB39_0-2	RISB39_4-6	RISB39_8-10
Sample Date	08/29/2025	08/29/2025	08/29/2025
Sample Depth	0-2	4-6	8-10
VOCs			
1,2,4-Trimethylbenzene	<0.0021 U	<0.0019 U	<0.0021 U
1,3,5-Trimethylbenzene (Mesitylene)	<0.0021 U	<0.0019 U	<0.0021 U
Acetone	<0.011 U	<0.0089 U	<0.012 U
Benzene	<0.00056 U	<0.00044 U	<0.00062 U
Ethylbenzene	<0.0011 U	<0.00089 U	<0.0012 U
Naphthalene	<0.0044 U	<0.0036 U	<0.0049 U
n-Butylbenzene	<0.0011 U	<0.00089 U	<0.0012 U
n-Propylbenzene	<0.0011 U	<0.00089 U	<0.0012 U
Toluene	<0.0011 U	<0.00089 U	<0.0012 U
Total Xylenes	<0.0011 U	<0.00089 U	<0.0012 U

Location	RISB40	RISB40	RISB40
Sample Name	RISB40_0-2	RISB40_4-6	RISB40_8-10
Sample Date	08/29/2025	08/29/2025	08/29/2025
Sample Depth	0-2	4-6	8-10
VOCs			
1,2,4-Trimethylbenzene	<0.0021 U	<0.0019 U	<0.0021 U
1,3,5-Trimethylbenzene (Mesitylene)	<0.0021 U	<0.0019 U	<0.0021 U
Acetone	<0.011 U	<0.0089 U	<0.012 U
Benzene	<0.00056 U	<0.00044 U	<0.00062 U
Ethylbenzene	<0.0011 U	<0.00089 U	<0.0012 U
Naphthalene	<0.0044 U	<0.0036 U	<0.0049 U
n-Butylbenzene	<0.0011 U	<0.00089 U	<0.0012 U
n-Propylbenzene	<0.0011 U	<0.00089 U	<0.0012 U
Toluene	<0.0011 U	<0.00089 U	<0.0012 U
Total Xylenes	<0.0011 U	<0.00089 U	<0.0012 U

Location	RISB41	RISB41	RISB41
Sample Name	RISB41_0-2	RISB41_4-6	RISB41_8-10
Sample Date	08/29/2025	08/29/2025	08/29/2025
Sample Depth	0-2	4-6	8-10
VOCs			
1,2,4-Trimethylbenzene	<0.0021 U	<0.0019 U	<0.0021 U
1,3,5-Trimethylbenzene (Mesitylene)	<0.0021 U	<0.0019 U	<0.0021 U
Acetone	<0.011 U	<0.0089 U	<0.012 U
Benzene	<0.00056 U	<0.00044 U	<0.00062 U
Ethylbenzene	<0.0011 U	<0.00089 U	<0.0012 U
Naphthalene	<0.0044 U	<0.0036 U	<0.0049 U
n-Butylbenzene	<0.0011 U	<0.00089 U	<0.0012 U
n-Propylbenzene	<0.0011 U	<0.00089 U	<0.0012 U
Toluene	<0.0011 U	<0.00089 U	<0.0012 U
Total Xylenes	<0.0011 U	<0.00089 U	<0.0012 U

Location	RISB42	RISB42	RISB42
Sample Name	RISB42_0-2	RISB42_4-6	RISB42_8-10
Sample Date	08/29/2025	08/29/2025	08/29/2025
Sample Depth	0-2	4-6	8-10
VOCs			
1,2,4-Trimethylbenzene	<0.0021 U	0.003	<0.002 U
1,3,



Location	RISB25	RISB25	RISB25	RISB25	RISB25
Sample Name	RISB25_13-15	RISB25_17-19	RISB25_34-36	SODUP04_090325	RISB25_37-39
Sample Date	09/02/2025	09/02/2025	09/03/2025	09/03/2025	09/03/2025
Sample Depth	13-15	17-19	34-36	34-36	37-39
SVOCs					
Benzo(a)anthracene	<0.11 U	<0.11 U	<0.12 U	0.15	<0.11 U
Benzo(a)pyrene	<0.11 U	<0.11 U	<0.12 U	0.15	<0.11 U
Benzo(b)fluoranthene	<0.11 U	<0.11 U	<0.12 U	0.18	<0.11 U
Benzo(g,h,i)Perylene	<0.11 U	<0.11 U	<0.12 U	0.13	<0.11 U
Benzo(k)fluoranthene	<0.11 U	<0.11 U	<0.12 U	0.064 J	<0.11 U
Chrysene	<0.11 U	<0.11 U	<0.12 U	0.16 J	<0.11 U
Dibenz(a,h)anthracene	<0.11 U	<0.11 U	<0.12 U	0.022 J	<0.11 U
Dibenzofuran	<0.18 U	<0.17 U	<0.18 U	0.19 U	<0.19 U
Fluoranthene	<0.11 U	<0.11 U	<0.12 U	0.28 J	<0.11 U
Indeno(1,2,3-cd)pyrene	<0.11 U	<0.11 U	<0.12 U	0.096 J	<0.11 U
Naphthalene	<0.18 U	<0.17 U	<0.18 U	<0.18 U	<0.19 U
Phenanthrene	<0.11 U	<0.11 U	<0.12 U	0.28 J	<0.11 U
Pyrene	<0.11 U	<0.11 U	<0.12 U	0.28 J	<0.11 U

Location	RISB23	RISB23	RISB23	RISB23	RISB23
Sample Name	RISB23_9-11	RISB23_14-16	RISB23_35-36	RISB23_37-39	RISB23_41-43
Sample Date	08/29/2025	08/29/2025	08/29/2025	08/29/2025	08/29/2025
Sample Depth	9-11	14-16	35-36	37-39	41-43
SVOCs					
Benzo(a)anthracene	<0.11 U	<0.1 U	<0.11 U	<0.11 U	<0.12 U
Benzo(a)pyrene	<0.16 U	<0.13 U	<0.16 U	<0.14 U	<0.16 U
Benzo(b)fluoranthene	<0.11 U	<0.1 U	<0.11 U	<0.11 U	<0.12 U
Benzo(g,h,i)Perylene	<0.16 U	<0.13 U	<0.16 U	<0.14 U	<0.16 U
Benzo(k)fluoranthene	<0.11 U	<0.1 U	<0.11 U	<0.11 U	<0.12 U
Chrysene	<0.11 U	<0.1 U	<0.11 U	<0.11 U	<0.12 U
Dibenz(a,h)anthracene	<0.16 U	<0.13 U	<0.16 U	<0.14 U	<0.16 U
Dibenzofuran	0.061 J	<0.17 U	<0.18 U	<0.18 U	<0.19 U
Fluoranthene	0.022 J	<0.1 U	<0.11 U	<0.11 U	<0.12 U
Indeno(1,2,3-cd)pyrene	<0.16 U	<0.13 U	<0.16 U	<0.14 U	<0.16 U
Naphthalene	9.6	<0.17 U	<0.18 U	0.14 J	<0.19 U
Phenanthrene	0.11	<0.1 U	0.18	0.19	<0.12 U
Pyrene	0.071 J	<0.1 U	0.02 J	0.022 J	<0.12 U

Location	RISB18	RISB18	RISB18	RISB18
Sample Name	RISB18_0-2	RISB18_9-11	RISB18_24-26	
Sample Date	08/26/2025	08/26/2025	08/26/2025	
Sample Depth	0-2	9-11	24-26	
SVOCs				
Benzo(a)anthracene	0.063 J	0.027 J	<0.1 U	
Benzo(a)pyrene	<0.14 U	<0.14 U	<0.14 U	
Benzo(b)fluoranthene	0.11	<0.11 U	<0.1 U	
Benzo(g,h,i)Perylene	0.034 J	<0.14 U	<0.14 U	
Benzo(k)fluoranthene	<0.1 U	<0.11 U	<0.1 U	
Chrysene	0.066 J	0.022 J	<0.1 U	
Dibenz(a,h)anthracene	<0.1 U	<0.11 U	<0.1 U	
Dibenzofuran	0.019 J	<0.16 U	<0.17 U	
Fluoranthene	0.13	0.062 J	<0.1 U	
Indeno(1,2,3-cd)pyrene	0.036 J	<0.14 U	<0.14 U	
Naphthalene	0.22	21	<0.17 U	
Phenanthrene	0.18	0.26	<0.1 U	
Pyrene	0.21	0.066 J	<0.1 U	

Location	RISB05
Sample Name	RISB05_0-2
Sample Date	08/25/2025
Sample Depth	0-2
SVOCs	
Benzo(a)anthracene	<0.1 U
Benzo(a)pyrene	<0.1 U
Benzo(b)fluoranthene	<0.1 U
Benzo(g,h,i)Perylene	<0.13 U
Benzo(k)fluoranthene	<0.1 U
Chrysene	<0.1 U
Dibenz(a,h)anthracene	<0.1 U
Dibenzofuran	<0.17 U
Fluoranthene	<0.1 U
Indeno(1,2,3-cd)pyrene	<0.13 U
Naphthalene	<0.17 U
Phenanthrene	<0.1 U
Pyrene	<0.1 U

Location	RISB04	RISB04	RISB04	RISB04	RISB04
Sample Name	RISB04_0-2	RISB04_11-13	SODUP02_082725	RISB04_21-23	RISB04_41-43
Sample Date	08/26/2025	08/27/2025	08/27/2025	09/05/2025	09/05/2025
Sample Depth	0-2	11-13	11-13	21-23	41-43
SVOCs					
Benzo(a)anthracene	0.067 J	<0.11 U	<0.11 U	<0.1 U	<0.11 U
Benzo(a)pyrene	0.13 J	<0.14 U	<0.14 U	<0.14 U	<0.14 U
Benzo(b)fluoranthene	0.17	<0.11 U	<0.11 U	<0.1 U	<0.11 U
Benzo(g,h,i)Perylene	0.14	<0.14 U	<0.14 U	<0.14 U	<0.14 U
Benzo(k)fluoranthene	0.062 J	<0.11 U	<0.11 U	<0.1 U	<0.11 U
Chrysene	0.091 J	<0.11 U	<0.11 U	<0.1 U	<0.11 U
Dibenz(a,h)anthracene	0.026 J	<0.11 U	<0.11 U	<0.1 U	<0.11 U
Dibenzofuran	<0.18 U	<0.18 U	<0.18 U	<0.17 U	<0.18 U
Fluoranthene	0.1	<0.11 U	<0.11 U	<0.1 U	<0.11 U
Indeno(1,2,3-cd)pyrene	0.12 J	<0.14 U	<0.14 U	<0.14 U	<0.14 U
Naphthalene	0.04 J	2.5 J	1.3 J	0.031 J	2.8	<0.18 U
Phenanthrene	0.091 J	0.034 J	<0.11 U	<0.1 U	0.047 J	<0.11 U
Pyrene	0.41	0.045 J	<0.11 U	<0.1 U	0.021 J	<0.11 U

Location	RISB19	RISB19
Sample Name	RISB19_41-43	RISB19_49-51
Sample Date	09/18/2025	09/18/2025
Sample Depth	41-43	49-51
SVOCs		
3 & 4 Methylphenol (m&p Cresol)	<0.26 U	<0.27 U
Acenaphthene	0.28	<0.16 U
Benzo(a)anthracene	<0.11 U	<0.11 U
Benzo(a)pyrene	<0.14 U	<0.15 U
Benzo(b)fluoranthene	<0.11 U	<0.11 U
Benzo(g,h,i)Perylene	0.022 J	<0.15 U
Benzo(k)fluoranthene	<0.11 U	<0.11 U
Chrysene	<0.11 U	<0.11 U
Dibenz(a,h)anthracene	<0.11 U	<0.11 U
Dibenzofuran	0.22	<0.19 U
Indeno(1,2,3-cd)pyrene	<0.14 U	<0.15 U
Naphthalene	1.7	<0.19 U
Phenanthrene	0.87	0.04 J
Pyrene	0.096 J	0.021 J

Location	RISB19	RISB19
Sample Name	RISB19_0-2	RISB19_2-4
Sample Date	09/08/2025	09/30/2025
Sample Depth	0-2	2-4
SVOCs		
Benzo(a)anthracene	<0.1 U	<0.1 U
Benzo(a)pyrene	<0.14 U	<0.13 U
Benzo(b)fluoranthene	<0.1 U	<0.1 U
Benzo(g,h,i)Perylene	<0.14 U	<0.13 U
Benzo(k)fluoranthene	<0.1 U	<0.1 U
Chrysene	<0.1 U	<0.1 U
Dibenz(a,h)anthracene	<0.1 U	<0.1 U
Dibenzofuran	<0.17 U	<0.17 U
Fluoranthene	<0.1 U	<0.1 U
Indeno(1,2,3-cd)pyrene	<0.1 U	<0.1 U
Naphthalene	<0.17 U	<0.17 U
Phenanthrene	<0.1 U	<0.1 U
Pyrene	<0.1 U	<0.1 U

Location	RID16	RID16	RID16
Sample Name	RID16_27-29	SODUP07_091925	RID16_46-48
Sample Date	09/18/2025	09/18/2025	09/18/2025
Sample Depth	27-29	27-29	46-48
SVOCs			
3 & 4 Methylphenol (m&p Cresol)	<2.7 U	<2.8 U	<0.26 U
Acenaphthene	1.2 J	0.77 J	<0.16 U
Benzo(a)anthracene	<1.1 U	<1.1 U	<0.11 U
Benzo(a)pyrene	<1.5 U	<1.4 U	<0.14 U
Benzo(b)fluoranthene	<1.1 U	<1.1 U	<0.12 U
Benzo(g,h,i)Perylene	<1.5 U	<1.4 U	<0.16 U
Benzo(k)fluoranthene	<1.1 U	<1.1 U	<0.12 U
Chrysene	<1.1 U	<1.1 U	<0.12 U
Dibenz(a,h)anthracene	<1.1 U	<1.1 U	<0.12 U
Dibenzofuran	0.97 J	0.67 J	<0.12 U
Indeno(1,2,3-cd)pyrene	<1.5 U	<1.4 U	<0.16 U
Naphthalene	26	21	<0.2 U
Phenanthrene	3.5	2.1	<0.12 U
Pyrene	0.35 J	0.2 J	<0.12 U

Location	RID18	RID18	RID18	RID18
Sample Name	RID18_5-7	RID18_9-11	RID18_37-39	RID18_45-47
Sample Date	09/09/2025	09/09/2025	09/09/2025	09/09/2025
Sample Depth	5-7	9-11	37-39	45-47
SVOCs				
3 & 4 Methylphenol (m&p Cresol)	<0.26 U	<0.25 U	<0.26 U	<0.28 U
Acenaphthene	<0.14 U	<0.14 U	<0.14 U	<0.15 U
Benzo(a)anthracene	<0.11 U	<0.11 U	<0.11 U	<0.12 U
Benzo(a)pyrene	<0.14 U	<0.14 U	<0.14 U	<0.15 U
Benzo(b)fluoranthene	<0.11 U	<0.11 U	<0.11 U	<0.12 U
Benzo(g,h,i)Perylene	<0.14 U	<0.14 U	<0.14 U	<0.15 U
Benzo(k)fluoranthene	<0.11 U	<0.11 U	<0.11 U	<0.12 U
Chrysene	<0.11 U	<0.11 U	<0.11 U	<0.12 U
Dibenz(a,h)anthracene	<0.14 U	<0.14 U	<0.14 U	<0.15 U
Dibenzofuran	<0.16 U	<0.16 U	0.092 J	<0.19 U
Indeno(1,2,3-cd)pyrene	<0.14 U	<0.14 U	<0.14 U	<0.15 U
Naphthalene	<0.16 U	<0.16 U	<0.16 U	<0.19 U
Phenanthrene	<0.11 U	<0.11 U	0.6	<0.12 U
Pyrene	<0.11 U	<0.11 U	0.058 J	<0.12 U

Location	RISB02	RISB03	RISB03	RISB03
Sample Name	RISB03_0-2	RISB03_4-6	RISB03_6-8	RISB02_29-31
Sample Date	08/21/2025	08/21/2025	08/21/2025	08/21/2025
Sample Depth	0-2	4-6	6-8	29-31
SVOCs				
Benzo(a)anthracene	31	46	<0.11 U	NA
Benzo(a)pyrene	6.9 J	36 J	<0.16 U	NA
Benzo(b)fluoranthene	52	54	<0.11 U	NA
Benzo(g,h,i)Perylene	4.6	25	<0.16 U	NA
Benzo(k)fluoranthene	2.2 J	16 J	<0.11 U	NA
Chrysene	31	45	<0.11 U	NA
Dibenz(a,h)anthracene	1.1	6.7	<0.11 U	NA
Dibenzofuran	0.45 J	2.9	<0.18 U	NA
Fluoranthene	78	130	<0.11 U	NA
Indeno(1,2,3-cd)pyrene	5.1	28	<0.16 U	NA
Naphthalene	0.39 J	2	<0.18 U	NA
Phenanthrene	9.8	62	<0.11 U	NA
Pyrene	52	73	<0.11 U	NA

Location	RISB08	RISB08	RISB08	RISB08
Sample Name	RISB08_0-2	SODUP03_090325	RISB08_2-4	RISB08_5-7
Sample Date	09/02/2025	09/03/2025	09/02/2025	09/02/2025
Sample Depth	0-2	0-2	2-4	5-7
SVOCs				
Benzo(a)anthracene	0.46	<0.12 U	0.12	<0.1 U
Benzo(a)pyrene	0.42	<0.16 U	0.1 J	<0.14 U
Benzo(b)fluoranthene	0.57	<0.12 U	0.14	<0.1 U
Benzo(g,h,i)Perylene	0.27	<0.16 U	0.072 J	<0.14 U
Benzo(k)fluoranthene	0.16	<0.12 U	0.056 J	<0.1 U
Chrysene	0.46 J	<0.12 U	0.12	<0.1 U
Dibenz(a,h)anthracene	0.056 J	<0.12 U	<0.11 U	<0.1 U
Dibenzofuran	0.07 J	<0.2 U	<0.18 U	<0.17 U
Fluoranthene	1 J	<0.12 U	0.23	<0.1 U
Indeno(1,2,3-cd)pyrene	0.26	<0.16 U	0.064 J	<0.14 U
Naphthalene	0.1 J	<0.2 U	<0.18 U	<0.17 U
Phenanthrene	0.89 J	<0.12 U	0.17	<0.1 U
Pyrene	0.86 J	<0.12 U	0.24	<0.1 U

Location	RISB09	RISB09	RISB09
Sample Name	RISB09_0-2	RISB09_4-6	RISB09_8-10
Sample Date	08/19/2025	08/19/2025	08/19/2025
Sample Depth	0-2	4-6	8-10
SVOCs			
Benzo(a)anthracene	0.64	0.67	<0.11 U
Benzo(a)pyrene	0.93	0.55	<0.14 U
Benzo(b)fluoranthene	1.2	0.66	<0.11 U
Benzo(g,h,i)Perylene	0.68	0.34	<0.14 U
Benzo(k)fluoranthene	0.37	0.19	<0.11 U
Chrysene	0.69	0.67	<0.11 U
Dibenz(a,h)anthracene	0.16	0.089 J	<0.11 U
Dibenzofuran	0.12 J	0.058 J	<0.16 U
Fluoranthene	2	1.2	<0.11 U
Indeno(1,2,3-cd)pyrene	0.53	0.27	<0.14 U
Naphthalene	0.3	0.091 J	<0.18 U
Phenanthrene	1.6	1.6	<0.11 U
Pyrene	1.9	1.3	<0.11 U

Location	RISB02	RISB02	RISB02
Sample Name	RISB02_0-2	RISB02_4-6	RISB02_8-10
Sample Date	08/18/2025	08/18/2025	08/18/2025
Sample Depth	0-2	4-6	8-10
SVOCs			
Benzo(a)anthracene	5.5	<0.11 U	<0.11 U
Benzo(a)pyrene	5.1	<0.14 U	<0.14 U
Benzo(b)fluoranthene	6.4	<0.11 U	<0.11 U
Benzo(g,h,i)Perylene	3.7	<0.14 U	<0.14 U
Benzo(k)fluoranthene	2.4	<0.11 U	<0.11 U
Chrysene	5.3	<0.11 U	<0.11 U
Dibenz(a,h)anthracene	1	<0.11 U	<0.11 U
Dibenzofuran	0.21 J	<0.18 U	<0.18 U
Fluoranthene	10	0.033 J	<0.11 U
Indeno(1,2,3-cd)pyrene	3.1	<0.14 U	<0.14 U
Naphthalene	0.2 J	<0.18 U	<0.18 U
Phenanthrene	5.4	0.022 J	<0.11 U
Pyrene	9.9	0.03 J	<0.11 U

Location	RISB01	RISB01	RISB01
Sample Name	RISB01_0-2	RISB01_10-12	RISB01_12-14
Sample Date	08/13/2025	08/13/2025	08/18/2025
Sample Depth	0-2	10-12	12-14
SVOCs			
Benzo(a)anthracene	2.6	0.06 J	<0.11 U
Benzo(a)pyrene	2.3	<0.14 U	<0.14 U
Benzo(b)fluoranthene	3.1	0.034 J	<0.11 U
Benzo(g,h,i)Perylene	1.5	0.021 J	<0.14 U
Benzo(k)fluoranthene	0.92	<0.11 U	<0.11 U
Chrysene	2.3	0.095 J	<0.11 U
Dibenz(a,h)anthracene	0.26 J	<0.11 U	<0.11 U
Dibenzofuran	0.22 J	<0.18 U	<0.18 U
Fluoranthene	6.1	0.18	<0.11 U
Indeno(1,2,3-cd)pyrene	1.6	<0.14 U	<0.14 U
Naphthalene	0.26 J	0.69	<0.18 U
Phenanthrene	4.8	1.8	<0.11 U
Pyrene	4.9	0.39	<0.11 U

Location	RISB13	RISB13	RISB13
Sample Name	RISB13_0-2	RISB13_9-11	RISB13_12-14
Sample Date	08/13/2025	08/13/2025	08/13/2025
Sample Depth	0-2	9-11	12-14
SVOCs			
Benzo(a)anthracene	2.8	<0.11 U	<0.11 U
Benzo(a)pyrene	2.8	<0.14 U	<0.14 U
Benzo(b)fluoranthene	3.7	<0.11 U	<0.11 U
Benzo(g,h,i)Perylene	2.2	<0.14 U	<0.14 U
Benzo(k)fluoranthene	1.2	<0.11 U	<0.11 U
Chrysene	2.7	<0.11 U	<0.11 U
Dibenz(a,h)anthracene	0.53	<0.11 U	<0.11 U
Dibenzofuran	0.079 J	<0.18 U	<0.18 U
Fluoranthene	6.6	<0.11 U	<0.11 U
Indeno(1,2,3-cd)pyrene	1.8	<0.14 U	<0.14 U
Naphthalene	0.14 J	<0.18 U	<0.18 U
Phenanthrene	2.3	0.078 J	<0.11 U
Pyrene	4.6	<0.11 U	<0.11 U

Location	RISB14	RISB14	RISB14
Sample Name	RISB14_0-2	RISB14_9-11	RISB14_12-14
Sample Date	08/13/2025	08/13/2025	08/15/2025
Sample Depth	0-2	9-11	12-14
SVOCs			
Benzo(a)anthracene	1.9	0.29	<0.11 U
Benzo(a)pyrene	1.8	0.24	<0.15 U
Benzo(b)fluoranthene	2.2	0.32	<0.11 U
Benzo(g,h,i)Perylene	1.1	0.2	<0.15 U
Benzo(k)fluoranthene	0.61	0.11	<0.11 U
Chrysene	1.8	0.36	<0.11 U
Dibenz(a,h)anthracene	0.27	0.049 J	<0.11 U
Dibenzofuran	0.2	0.34	<0.18 U
Fluoranthene	3.6	0.64	<0.11 U
Indeno(1,2,3-cd)pyrene	1.2	0.18	<0.15 U
Naphthalene	0.19	0.24	<0.18 U
Phenanthrene	3.3	4.1	<0.11 U
Pyrene	3.2	1	<0.11 U

Location	RISB10	RISB10	RISB10	RISB10
Sample Name	RISB10_0-2	SODUP01_081925	RISB10_4-6	RISB10_6-8
Sample Date	08/19/2025	08/19/2025	08/19/2025	08/19/2025
Sample Depth	0-2	0-2	4-6	6-8
SVOCs				
Benzo(a)anthracene	3.3	11 J	0.85	0.12 J
Benzo(a)pyrene	3.6	11 J	0.76	<0.14 U
Benzo(b)fluoranthene	4.5	14 J	0.96	<0.11 U
Benzo(g,h,i)Perylene	2.5	8.2 J	0.44	<0.14 U
Benzo(k)fluoranthene	1.3	3.4 J	0.36	<0.11 U
Chrysene	3.4	11 J	0.73	<0.11 U
Dibenz(a,h)anthracene	0.63	1.7 J	0.13	<0.11 U
Dibenzofuran	0.35	0.4	<0.19 U	<0.18 U
Fluoranthene	7.2	23 J	1.6	0.022 J
Indeno(1,2,3-cd)pyrene	2.2	5.4 J	0.39	<0.14 U
Naphthalene	0.64	0.29	<0.18 U	<0.18 U
Phenanthrene	5.7	14 J	0.42	<0.11 U
Pyrene	6.4	18 J	1.2	0.028 J

Location	RISB07	RISB07	RISB07
Sample Name	RISB07_0-1	RISB07_1-3	
Sample Date	08/25/2025	08/25/2025	
Sample Depth	0-1	1-3	
SVOCs			
Benzo(a)anthracene	<0.11 U	<0.12 U	
Benzo(a)pyrene	<0.14 U	<0.15 U	
Benzo(b)fluoranthene	<0.11 U	<0.12 U	
Benzo(g,h,i)Perylene	<0.14 U	<0.15 U	
Benzo(k)fluoranthene	<0.11 U	<0.12 U	
Chrysene	0.023 J	<0.12 U	
Dibenz(a,h)anthracene	<0.11 U	<0.12 U	
Dibenzofuran	<0.18 U	<0.19 U	
Fluoranthene	0.034 J	<0.12 U	
Indeno(1,2,3-cd)pyrene	<0.14 U	<0.15 U	
Naphthalene	<0.18 U	<0.19 U	
Phenanthrene	0.2	<0.12 U	
Pyrene	0.029 J	<0.12 U	

Location	RISB02	RISB02	RISB02
Sample Name	RISB02_15-17	RISB02_25-22	RISB02_45-47
Sample Date	09/04/2025	09/04/2025	09/04/2025
Sample Depth	15-17	25-22	45-47
SVOCs			
Benzo(a)anthracene	<0.11 U	<0.11 U	<0.11 U
Benzo(a)pyrene	<0.14 U	<0.14 U	<0.16 U
Benzo(b)fluoranthene	<0.11 U	<0.11 U	<0.11 U
Benzo(g,h,i)Perylene	<0.14 U	<0.14 U	<0.16 U
Benzo(k)fluoranthene	<0.11 U	<0.11 U	<0.11 U
Chrysene	<0.11 U	<0.11 U	<0.11 U
Dibenz(a,h)anthracene	<0.11 U	<0.11 U	<0.11 U
Dibenzofuran	<0.18 U	<0.17 U	<0.18 U
Fluoranthene	<0.11 U	<0.11 U	<0.11 U
Indeno(1,2,3-cd)pyrene	<0.14 U	<0.14 U	<0.16 U
Naphthalene	0.88	<0.17 U	5.3
Phenanthrene	<0.11 U	<0.11 U	0.056 J
Pyrene	<0.11 U	<0.11 U	<0.11 U

Location	RID13
Sample Name	RID13_4-6
Sample Date	09/16/2025
Sample Depth	4-6
SVOCs	
3 & 4 Methylphenol (m&p Cresol)	<0.25 U
Acenaphthene	<0.14 U
Benzo(a)anthracene	<0.11 U
Benzo(a)pyrene	<0.14 U
Benzo(b)fluoranthene	<0.11 U
Benzo(g,h,i)Perylene	<0.14 U
Benzo(k)fluoranthene	<0.11 U
Chrysene	<0.11 U
Dibenz(a,h)anthracene	<0.11 U
Dibenzofuran	<0.17 U
Fluoranthene	<0.11 U
Indeno(1,2,3-cd)pyrene	<0.14 U
Naphthalene	<0.17 U
Phenanthrene	<0.11 U
Pyrene	<0.11 U

Location	RID08	RID08	RID08
Sample Name	RID08_1-3	RID08_4-6	
Sample Date	09/04/2025	09/04/2025	
Sample Depth	1-3	4-6	
SVOCs			
3 & 4 Methylphenol (m&p Cresol)	<0.24 U	<0.25 U	
Acenaphthene	<0.14 U	<0.14 U	
Benzo(a)anthracene	0.024 J	<0.11 U	
Benzo(a)pyrene	<0.14 U	<0.14 U	
Benzo(b)fluoranthene	0.027 J	<0.11 U	
Benzo(g,h,i)Perylene	0.036 J	<0.14 U	
Benzo(k)fluoranthene	<0.11 U	<0.11 U	
Chrysene	0.061 J	<0.11 U	
Dibenz(a,h)anthracene	<0.11 U	<0.11 U	
Dibenzofuran	<0.17 U	<0.17 U	
Fluoranthene	0.033 J	<0.11 U	
Indeno(1,2,3-cd)pyrene	<0.14 U	<0.14 U	
Naphthalene	<0.17 U	<0.17 U	
Phenanthrene	<0.11 U	0.052 J	
Pyrene	0.072 J	<0.11 U	

Location	RID07	RID07
Sample Name	RID07_6-8	RID07_10-12
Sample Date	09/04/2025	09/04/2025
Sample Depth	6-8	10-12
SVOCs		
3 & 4 Methylphenol (m&p Cresol)	<1.3 U	<0.25 U
Acenaphthene	19	<0.14 U
Benzo(a)anthracene	0.12 J	<0.1 U
Benzo(a)pyrene	<0.27 U	<0.14 U
Benzo(b)fluoranthene	<0.22 U	<0.1 U
Benzo(g,h,i)Perylene	<0.27 U	<0.14 U
Benzo(k)fluoranthene	0.069 J	<0.1 U
Chrysene	<0.53 U	<0.1 U
Dibenz(a,h)anthracene	<0.53 U	<0.1 U
Dibenzofuran	<0.99 U	<0.18 U
Fluoranthene	<0.71 U	<0.1 U
Indeno(1,2,3-cd)pyrene	72	<0.14 U
Naphthalene	7	<0.17 U
Phenanthrene	0.66	<0.1 U
Pyrene	0.63	<0.1 U

Location	RID12	RID12
Sample Name	RID12_0-2	RID12_8-10
Sample Date	09/16/2025	09/16/2025
Sample Depth	0-2	8-10
SVOCs		
3 & 4 Methylphenol (m&p Cresol)	0.33	<0.25 U
Acenaphthene	17	<0.14 U
Benzo(a)anthracene	14 J	<0.1 U
Benzo(a)pyrene	12	<0.14 U
Benzo(b)fluoranthene	8	<0.1 U
Benzo(g,h,i)Perylene	5.3	<0.14 U
Benzo(k)fluoranthene	16	<0.1 U
Chrysene	2.8	<0.1 U
Dibenz(a,h)anthracene	2.2	<0.1 U
Dibenzofuran	4.9	<0.14 U
Fluoranthene	1.6	<0.1 U
Indeno(1,2,3-cd)pyrene	26	<0.1 U
Naphthalene	28	<0.1 U


Location	RID09	RID09
Sample Name	RID09_0-2	RID09_8-10
Sample Date	09/04/2025	09/04/2025
Sample Depth	0-2	8-10
SVOCs		
3 & 4 Methylphenol (m&p Cresol)	<0.25 U	<0.25 U
Acenaphthene	1.3	0.055 J
Benzo(a)anthracene	0.056 J	0.02 J
Benzo(a)pyrene	<0.14 U	<0.14 U
Benzo(b)fluoranthene	0.062 J	<0.1 U
Benzo(g,h,i)Perylene	<0.14 U	<0.14 U
Benzo(k)fluoranthene	<0.1 U	<0.1 U
Chrysene	0.07 J	0.022 J
Dibenz(a,h)anthracene	<0.1 U	<0.1 U
Dibenzofuran	<0.16 U	0.061 J
Fluoranthene	<0.14 U	<0.14 U
Indeno(1,2,3-cd)pyrene	5.7	0.39
Naphthalene	2.4	0.04 J
Phenanthrene	5.7	0.39
Pyrene	0.44	0.1

Location	RID15	RID15
Sample Name	RID15_4-6	SODUP05_091025
Sample Date	09/10/2025	09/10/2025
Sample Depth	4-6	4-6
SVOCs		
3 & 4 Methylphenol (m&p Cresol)	<0.26 U	<0.26 U
Acenaphthene	<0.14 U	<0.14 U
Benzo(a)anthracene	<0.11 U	<0.11 U
Benzo(a)pyrene	<0.14 U	<0.14 U
Benzo(b)fluoranthene	<0.11 U	<0.11 U
Benzo(g,h,i)Perylene	<0.14 U	<0.14 U
Benzo(k)fluoranthene	<0.11 U	<0.11 U
Chrysene	<0.11 U	<0.11 U
Dibenz(a,h)anthracene	<0.11 U	<0.11 U
Dibenzofuran	<0.18 U	<0.18 U
Fluoranthene	<0.11 U	<0.11 U
Indeno(1,2,3-cd)pyrene	<0.14 U	<0.14 U
Naphthalene	<0.18 U	<0.18 U
Phenanthrene	<0.11 U	<0.11 U
Pyrene	<0.11 U	<0.11 U

Location	RID11	RID11
Sample Name	RID11_2-4	RID11_10-12
Sample Date	09/09/2025	09/09/2025
Sample Depth	2-4	10-12
SVOCs		
3 & 4 Methylphenol (m&p Cresol)	<2.5 U	<0.25 U
Acenaphthene	6	<0.14 U
Benzo(a)anthracene	<1 U	<0.1 U
Benzo(a)pyrene	<1.4 U	<0.14 U
Benzo(b)fluoranthene	<1 U	<0.1 U
Benzo(g,h,i)Perylene	<1.4 U	<0.14 U
Benzo(k)fluoranthene	<1 U	<0.1 U
Chrysene	<1 U	<0.1 U
Dibenz(a,h)anthracene	<1 U	<0.1 U
Dibenzofuran	5.2	<0.17 U
Fluoranthene	<1 U	<0.1 U
Indeno(1,2,3-cd)pyrene	<1.4 U	<0.14 U
Naphthalene	22	<0.17 U
Phenanthrene	21	<0.1 U
Pyrene	1.4	<0.1 U

Location	RID10	RID10
Sample Name	RID10_5-7	RID10_8-10
Sample Date	09/04/2025	09/04/2025
Sample Depth	5-7	8-10
SVOCs		
3 & 4 Methylphenol (m&p Cresol)	<0.26 U	<0.25 U
Acenaphthene	0.9	<0.14 U
Benzo(a)anthracene	0.054 J	<0.1 U
Benzo(a)pyrene	<0.14 U	<0.14 U
Benzo(b)fluoranthene	0.069 J	<0.1 U
Benzo(g,h,i)Perylene	0.024 J	<0.14 U
Benzo(k)fluoranthene	<0.11 U	<0.1 U
Chrysene	0.053 J	<0.1 U
Dibenz(a,h)anthracene	<0.11 U	<0.1 U
Dibenzofuran	0.2 J	<0.18 U
Fluoranthene	0.098 J	<0.1 U
Indeno(1,2,3-cd)pyrene	<0.14 U	<0.14 U
Naphthalene	2.8	<0.17 U
Phenanthrene	0.6	<0.1 U
Pyrene	0.34	<0.1 U

| Location | RISB12 | RISB12 | RISB12

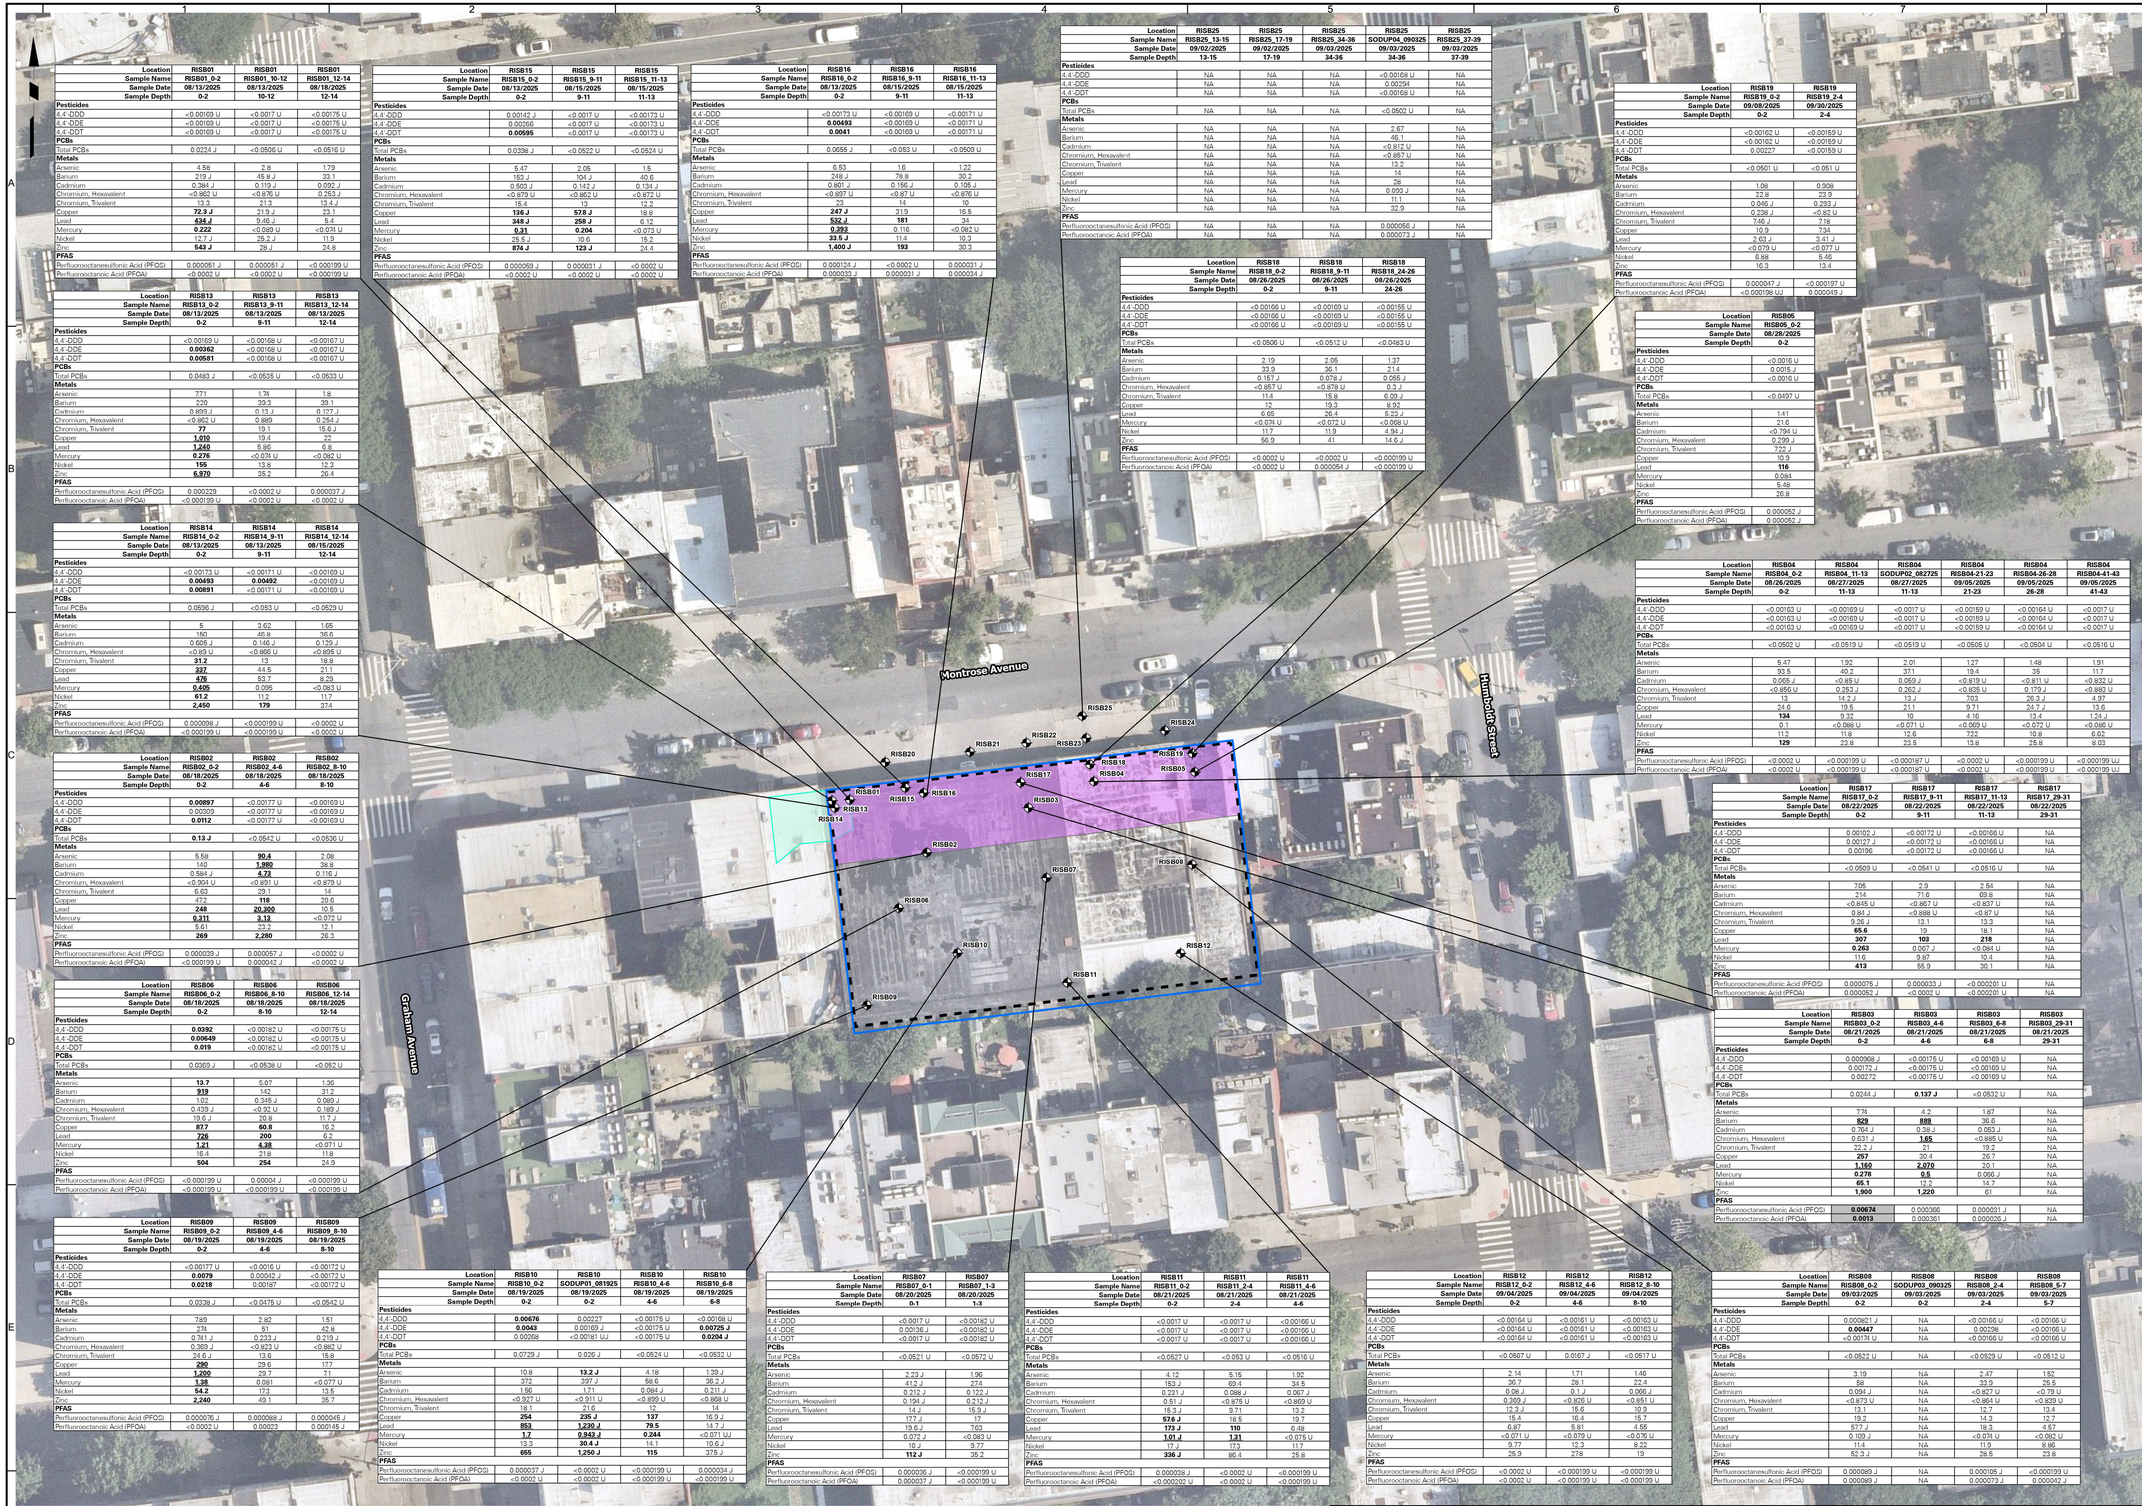

Location	RISB01	RISB01	RISB01
Sample Name	RISB01_0-2	RISB01_10-12	RISB01_12-14
Sample Date	08/13/2025	08/13/2025	08/18/2025
Sample Depth	0-2	10-12	12-14
Pesticides			
4,4'-DDD	<0.00169 U	<0.0017 U	<0.00175 U
4,4'-DDE	<0.00169 U	<0.0017 U	<0.00175 U
4,4'-DDT	<0.00169 U	<0.0017 U	<0.00175 U
PCBs			
Total PCBs	0.0224 J	<0.0506 U	<0.0516 U
Metals			
Arsenic	4.58	2.8	1.79
Barium	219 J	45.8 J	33.1
Cadmium	0.384 J	0.119 J	0.092 J
Chromium, Hexavalent	<0.862 U	<0.876 U	0.253 J
Chromium, Trivalent	13.3	21.3	13.4 J
Copper	**72.3 J**	21.9 J	23.1
Lead	**434 J**	9.46 J	5.4
Mercury	**0.222**	<0.089 U	<0.076 U
Nickel	12.7 J	25.2 J	11.9
Zinc	**543 J**	28 J	24.8
PFAS			
Perfluorooctanesulfonic Acid (PFOS)	0.000051 J	0.000051 J	<0.000199 U
Perfluorooctanoic Acid (PFOA)	<0.0002 U	<0.0002 U	<0.000199 U

Location	RISB13	RISB13	RISB13
Sample Name	RISB13_0-2	RISB13_9-11	RISB13_12-14
Sample Date	08/13/2025	08/13/2025	08/13/2025
Sample Depth	0-2	9-11	12-14
Pesticides			
4,4'-DDD	<0.00169 U	<0.00168 U	<0.00167 U
4,4'-DDE	**0.00362**	<0.00168 U	<0.00167 U
4,4'-DDT	**0.00581**	<0.00168 U	<0.00167 U
PCBs			
Total PCBs	0.0483 J	<0.0535 U	<0.0533 U
Metals			
Arsenic	7.71	1.74	1.8
Barium	230	39.3	39.1
Cadmium	0.859 J	0.13 J	0.177 J
Chromium, Hexavalent	<0.862 U	0.883	0.254 J
Chromium, Trivalent	**77**	19.1	18.6 J
Copper	**1,010**	19.4	22
Lead	**1,240**	5.95	6.8
Mercury	**0.276**	<0.074 U	<0.062 U
Nickel	**155**	13.8	12.3
Zinc	**6,970**	35.2	26.4
PFAS			
Perfluorooctanesulfonic Acid (PFOS)	0.000229	<0.0002 U	0.000037 J
Perfluorooctanoic Acid (PFOA)	<0.000199 U	<0.0002 U	<0.0002 U

Location	RISB14	RISB14	RISB14
Sample Name	RISB14_0-2	RISB14_9-11	RISB14_12-14
Sample Date	08/13/2025	08/13/2025	08/15/2025
Sample Depth	0-2	9-11	12-14
Pesticides			
4,4'-DDD	<0.00173 U	<0.00171 U	<0.00169 U
4,4'-DDE	**0.00493**	**0.00492**	<0.00169 U
4,4'-DDT	**0.00891**	<0.00171 U	<0.00169 U
PCBs			
Total PCBs	0.0596 J	<0.053 U	<0.0529 U
Metals			
Arsenic	5	3.62	1.65
Barium	150	46.8	36.6
Cadmium	0.606 J	0.146 J	0.129 J
Chromium, Hexavalent	<0.915 U	<0.866 U	<0.856 U
Chromium, Trivalent	**31.2**	13	18.8
Copper	**327**	44.5	21.1
Lead	**478**	53.7	8.29
Mercury	**0.405**	0.095	<0.083 U
Nickel	**54.2**	17.3	13.9
Zinc	**2,240**	**179**	37.4
PFAS			
Perfluorooctanesulfonic Acid (PFOS)	0.000098 J	<0.000199 U	<0.0002 U
Perfluorooctanoic Acid (PFOA)	<0.000199 U	<0.000199 U	<0.0002 U

Location	RISB02	RISB02	RISB02	RISB02
Sample Name	RISB02_0-2	RISB02_4-6	RISB02_8-10	
Sample Date	08/18/2025	08/18/2025	08/18/2025	
Sample Depth	0-2	4-6	8-10	
Pesticides				
4,4'-DDD	**0.00897**	<0.00177 U	<0.00169 U	
4,4'-DDE	0.00309	<0.00177 U	<0.00169 U	
4,4'-DDT	**0.0112**	<0.00177 U	<0.00169 U	
PCBs				
Total PCBs	**0.13 J**	<0.0542 U	<0.0536 U	
Metals				
Arsenic	5.58	**90.4**	2.08	
Barium	149	**1,980**	38.8	
Cadmium	0.584 J	**4.73**	0.116 J	
Chromium, Hexavalent	<0.904 U	<0.931 U	<0.879 U	
Chromium, Trivalent	6.63	29.1	14	
Copper	47.2	**118**	20.6	
Lead	**248**	**20,300**	10.5	
Mercury	**0.311**	**3.13**	<0.072 U	
Nickel	5.61	23.2	12.1	
Zinc	**269**	**2,280**	26.3	
PFAS				
Perfluorooctanesulfonic Acid (PFOS)	0.000039 J	0.000057 J	<0.0002 U	
Perfluorooctanoic Acid (PFOA)	<0.000199 U	0.000042 J	<0.0002 U	

Location	RISB06	RISB06	RISB06
Sample Name	RISB06_0-2	RISB06_8-10	RISB06_12-14
Sample Date	08/18/2025	08/18/2025	08/18/2025
Sample Depth	0-2	8-10	12-14
Pesticides			
4,4'-DDD	**0.0392**	<0.00182 U	<0.00175 U
4,4'-DDE	**0.00649**	<0.00182 U	<0.00175 U
4,4'-DDT	**0.019**	<0.00182 U	<0.00175 U
PCBs			
Total PCBs	0.0369 J	<0.0538 U	<0.052 U
Metals			
Arsenic	**19.7**	5.07	1.36
Barium	**919**	142	31.2
Cadmium	1.02	0.345 J	0.089 J
Chromium, Hexavalent	0.439 J	<0.92 U	0.189 J
Chromium, Trivalent	19.6 J	20.8	11.7 J
Copper	**877**	**60.8**	16.2
Lead	**726**	**200**	6.2
Mercury	**1.21**	**4.38**	<0.071 U
Nickel	16.4	21.8	11.8
Zinc	**504**	**254**	24.9
PFAS			
Perfluorooctanesulfonic Acid (PFOS)	<0.000199 U	0.00004 J	<0.000199 U
Perfluorooctanoic Acid (PFOA)	<0.000199 U	<0.000199 U	<0.000199 U

Location	RISB09	RISB09	RISB09
Sample Name	RISB09_0-2	RISB09_4-6	RISB09_8-10
Sample Date	08/19/2025	08/19/2025	08/19/2025
Sample Depth	0-2	4-6	8-10
Pesticides			
4,4'-DDD	<0.00177 U	<0.0016 U	<0.00172 U
4,4'-DDE	**0.0079**	0.00042 J	<0.00172 U
4,4'-DDT	**0.0218**	0.00187	<0.00172 U
PCBs			
Total PCBs	0.0338 J	<0.0475 U	<0.0542 U
Metals			
Arsenic	7.89	2.82	1.51
Barium	274	51	42.8
Cadmium	0.741 J	0.233 J	0.219 J
Chromium, Hexavalent	0.309 J	<0.823 U	<0.882 U
Chromium, Trivalent	24.6 J	13.6	15.8
Copper	**290**	29.6	17.7
Lead	**1,200**	29.7	7.1
Mercury	**1.38**	0.081	<0.077 U
Nickel	**54.2**	17.3	13.9
Zinc	**2,240**	49.1	35.7
PFAS			
Perfluorooctanesulfonic Acid (PFOS)	0.000076 J	0.000088 J	0.000045 J
Perfluorooctanoic Acid (PFOA)	<0.0002 U	0.00023	0.000145 J

Location	RISB15	RISB15	RISB15
Sample Name	RISB15_0-2	RISB15_9-11	RISB15_11-13
Sample Date	08/13/2025	08/15/2025	08/15/2025
Sample Depth	0-2	9-11	11-13
Pesticides			
4,4'-DDD	0.00142 J	<0.0017 U	<0.00173 U
4,4'-DDE	0.00266	<0.0017 U	<0.00173 U
4,4'-DDT	**0.00595**	<0.0017 U	<0.00173 U
PCBs			
Total PCBs	0.0398 J	<0.0522 U	<0.0524 U
Metals			
Arsenic	5.47	2.05	1.5
Barium	163 J	104 J	40.6
Cadmium	0.503 J	0.142 J	0.134 J
Chromium, Hexavalent	<0.879 U	<0.862 U	<0.872 U
Chromium, Trivalent	16.4	13	12.7
Copper	**136 J**	**578 J**	18.8
Lead	**348 J**	**258 J**	6.12
Mercury	**0.31**	**0.204**	<0.073 U
Nickel	25.5 J	10.6	15.2
Zinc	**874 J**	**123 J**	24.4
PFAS			
Perfluorooctanesulfonic Acid (PFOS)	0.000069 J	0.000031 J	<0.0002 U
Perfluorooctanoic Acid (PFOA)	<0.0002 U	<0.0002 U	<0.0002 U

Location	RISB16	RISB16	RISB16
Sample Name	RISB16_0-2	RISB16_9-11	RISB16_11-13
Sample Date	08/13/2025	08/15/2025	08/15/2025
Sample Depth	0-2	9-11	11-13
Pesticides			
4,4'-DDD	<0.00173 U	<0.00169 U	<0.00171 U
4,4'-DDE	**0.00493**	<0.00169 U	<0.00171 U
4,4'-DDT	**0.0041**	<0.00169 U	<0.00171 U
PCBs			
Total PCBs	0.0655 J	<0.053 U	<0.0509 U
Metals			
Arsenic	6.53	1.6	1.22
Barium	248 J	79.8	30.2
Cadmium	0.901 J	0.156 J	0.105 J
Chromium, Hexavalent	<0.957 U	<0.87 U	<0.976 U
Chromium, Trivalent	23	14	10
Copper	**247 J**	31.9	16.5
Lead	**532 J**	**181**	34
Mercury	**0.393**	0.116	<0.062 U
Nickel	**33.5 J**	11.4	10.3
Zinc	**1,400 J**	**193**	30.3
PFAS			
Perfluorooctanesulfonic Acid (PFOS)	0.000124 J	<0.0002 U	0.000031 J
Perfluorooctanoic Acid (PFOA)	0.000033 J	0.000031 J	0.000034 J

Location	RISB25	RISB25	RISB25	RISB25	RISB25
Sample Name	RISB25_13-15	RISB25_17-19	RISB25_34-36	SODUP04_090325	RISB25_37-39
Sample Date	09/02/2025	09/02/2025	09/03/2025	09/03/2025	09/03/2025
Sample Depth	13-15	17-19	34-36	34-36	37-39
Pesticides					
4,4'-DDD	NA	NA	NA	<0.00168 U	NA
4,4'-DDE	NA	NA	NA	0.00294	NA
4,4'-DDT	NA	NA	NA	<0.00168 U	NA
PCBs					
Total PCBs	NA	NA	NA	<0.0502 U	NA
Metals					
Arsenic	NA	NA	NA	2.67	NA
Barium	NA	NA	NA	46.1	NA
Cadmium	NA	NA	NA	<0.812 U	NA
Chromium, Hexavalent	NA	NA	NA	<0.857 U	NA
Chromium, Trivalent	NA	NA	NA	13.2	NA
Copper	NA	NA	NA	14	NA
Lead	NA	NA	NA	38	NA
Mercury	NA	NA	NA	0.093 J	NA
Nickel	NA	NA	NA	11.1	NA
Zinc	NA	NA	NA	32.9	NA
PFAS					
Perfluorooctanesulfonic Acid (PFOS)	NA	NA	NA	0.000056 J	NA
Perfluorooctanoic Acid (PFOA)	NA	NA	NA	0.000073 J	NA

Location	RISB18	RISB18	RISB18
Sample Name	RISB18_0-2	RISB18_9-11	RISB18_24-26
Sample Date	08/26/2025	08/26/2025	08/26/2025
Sample Depth	0-2	9-11	24-26
Pesticides			
4,4'-DDD	<0.00166 U	<0.00169 U	<0.00155 U
4,4'-DDE	<0.00166 U	<0.00169 U	<0.00155 U
4,4'-DDT	<0.00166 U	<0.00169 U	<0.00155 U
PCBs			
Total PCBs	<0.0506 U	<0.0512 U	<0.0483 U
Metals			
Arsenic	2.19	2.06	1.37
Barium	33.9	36.1	21.4
Cadmium	0.157 J	0.078 J	0.055 J
Chromium, Hexavalent	<0.857 U	<0.878 U	0.3 J
Chromium, Trivalent	11.4	15.8	6.09 J
Copper	12	19.3	8.92
Lead	6.65	26.4	5.23 J
Mercury	<0.075 U	<0.072 U	<0.068 U
Nickel	11.7	11.9	4.94 J
Zinc	56.9	41	14.6 J
PFAS			
Perfluorooctanesulfonic Acid (PFOS)	<0.0002 U	<0.0002 U	<0.000199 U
Perfluorooctanoic Acid (PFOA)	<0.0002 U	0.000054 J	<0.000199 U

Location	RISB19	RISB19
Sample Name	RISB19_0-2	RISB19_2-4
Sample Date	09/06/2025	09/30/2025
Sample Depth	0-2	2-4
Pesticides		
4,4'-DDD	<0.00162 U	<0.00159 U
4,4'-DDE	<0.00162 U	<0.00159 U
4,4'-DDT	0.00227	<0.00159 U
PCBs		
Total PCBs	<0.0501 U	<0.051 U
Metals		
Arsenic	1.08	0.908
Barium	22.8	23.9
Cadmium	0.046 J	0.292 J
Chromium, Hexavalent	0.238 J	<0.82 U
Chromium, Trivalent	7.46 J	7.18
Copper	10.9	7.34
Lead	2.63 J	3.41 J
Mercury	<0.079 U	<0.077 U
Nickel	6.88	6.46
Zinc	16.3	13.4
PFAS		
Perfluorooctanesulfonic Acid (PFOS)	0.000047 J	<0.000197 U
Perfluorooctanoic Acid (PFOA)	<0.000196 UJ	0.000049 J

Location	RISB05
Sample Name	RISB05_0-2
Sample Date	08/28/2025
Sample Depth	0-2
Pesticides	
4,4'-DDD	<0.0016 U
4,4'-DDE	0.0018 J
4,4'-DDT	<0.0016 U
PCBs	
Total PCBs	<0.0497 U
Metals	
Arsenic	1.41
Barium	21.6
Cadmium	<0.794 U
Chromium, Hexavalent	0.299 J
Chromium, Trivalent	7.22 J
Copper	10.9
Lead	**116**
Mercury	0.084
Nickel	5.49
Zinc	20.8
PFAS	
Perfluorooctanesulfonic Acid (PFOS)	0.000052 J
Perfluorooctanoic Acid (PFOA)	0.000052 J

Location	RISB04	RISB04	RISB04	RISB04	RISB04	RISB04
Sample Name	RISB04_0-2	RISB04_11-13	SODUP02_082725	RISB04-21-23	RISB04-26-28	RISB04-41-43
Sample Date	08/26/2025	08/27/2025	08/27/2025	09/05/2025	09/05/2025	09/05/2025
Sample Depth	0-2	11-13	11-13	21-23	26-28	41-43
Pesticides						
4,4'-DDD	<0.00163 U	<0.00169 U	<0.0017 U	<0.00159 U	<0.00164 U	<0.0017 U
4,4'-DDE	<0.00163 U	<0.00169 U	<0.0017 U	<0.00159 U	<0.00164 U	<0.0017 U
4,4'-DDT	<0.00163 U	<0.00169 U	<0.0017 U	<0.00159 U	<0.00164 U	<0.0017 U
PCBs						
Total PCBs	<0.0502 U	<0.0519 U	<0.0519 U	<0.0505 U	<0.0504 U	<0.0516 U
Metals						
Arsenic	5.47	1.92	2.01	1.27	1.48	1.91
Barium	93.5	40.2	37.1	19.4	38	11.7
Cadmium	0.005 J	<0.85 U	0.059 J	<0.819 U	<0.811 U	<0.832 U
Chromium, Hexavalent	<0.856 U	0.253 J	0.262 J	<0.835 U	0.179 J	<0.883 U
Chromium, Trivalent	13	14.2 J	13 J	7.03	26.3 J	4.97
Copper	24.6	19.5	21.1	9.71	24.7 J	13.6
Lead	**134**	9.32	10	4.16	13.4	1.24 J
Mercury	0.1	<0.088 U	<0.071 U	<0.069 U	<0.072 U	<0.086 U
Nickel	11.2	11.8	12.6	7.22	10.8	6.62
Zinc	**129**	23.8	23.5	13.8	25.8	8.03
PFAS						
Perfluorooctanesulfonic Acid (PFOS)	<0.0002 U	<0.000199 U	<0.000187 U	<0.0002 U	<0.000199 U	<0.000199 UJ
Perfluorooctanoic Acid (PFOA)	<0.0002 U	<0.000199 U	<0.000187 U	<0.0002 U	<0.000199 U	<0.000199 UJ

Location	RISB17	RISB17	RISB17	RISB17
Sample Name	RISB17_0-2	RISB17_9-11	RISB17_11-13	RISB17_29-31
Sample Date	08/22/2025	08/22/2025	08/22/2025	08/22/2025
Sample Depth	0-2	9-11	11-13	29-31
Pesticides				
4,4'-DDD	0.00102 J	<0.00172 U	<0.00166 U	NA
4,4'-DDE	0.00127 J	<0.00172 U	<0.00166 U	NA
4,4'-DDT	0.00196	<0.00172 U	<0.00166 U	NA
PCBs				
Total PCBs	<0.0509 U	<0.0541 U	<0.0516 U	NA
Metals				
Arsenic	7.05	2.9	2.54	NA
Barium	214	71.6	69.8	NA
Cadmium	<0.845 U	<0.857 U	<0.837 U	NA
Chromium, Hexavalent	0.84 J	<0.888 U	<0.87 U	NA
Chromium, Trivalent	9.26 J	13.1	13.3	NA
Copper	**65.6**	19	18.1	NA
Lead	**307**	**103**	**218**	NA
Mercury	**0.263**	0.067 J	<0.084 U	NA
Nickel	11.6	9.87	10.4	NA
Zinc	**413**	55.9	30.1	NA
PFAS				
Perfluorooctanesulfonic Acid (PFOS)	0.000078 J	0.000033 J	<0.000201 U	NA
Perfluorooctanoic Acid (PFOA)	0.000052 J	<0.0002 U	<0.000201 U	NA

Location	RISB03	RISB03	RISB03	RISB03
Sample Name	RISB03_0-2	RISB03_4-6	RISB03_6-8	RISB03_29-31
Sample Date	08/21/2025	08/21/2025	08/21/2025	08/21/2025
Sample Depth	0-2	4-6	6-8	29-31
Pesticides				
4,4'-DDD	0.000968 J	<0.00175 U	<0.00169 U	NA
4,4'-DDE	0.00172 J	<0.00175 U	<0.00169 U	NA
4,4'-DDT	0.00272	<0.00175 U	<0.00169 U	NA
PCBs				
Total PCBs	0.0244 J	**0.137 J**	<0.0532 U	NA
Metals				
Arsenic	7.74	4.2	1.87	NA
Barium	**829**	**889**	36.6	NA
Cadmium	0.764 J	0.38 J	0.053 J	NA
Chromium, Hexavalent	0.631 J	**1.65**	<0.885 U	NA
Chromium, Trivalent	22.2 J	21	19.2	NA
Copper	**257**	39.4	26.7	NA
Lead	**1,160**	**2,070**	20.1	NA
Mercury	**0.278**	**0.5**	0.066 J	NA
Nickel	**65.1**	12.2	14.7	NA
Zinc	**1,900**	**1,220**	61	NA
PFAS				
Perfluorooctanesulfonic Acid (PFOS)	**0.00674**	0.000366	0.000031 J	NA
Perfluorooctanoic Acid (PFOA)	**0.0013**	0.000361	0.000026 J	NA

Location	RISB10	RISB10	RISB10	RISB10
Sample Name	RISB10_0-2	SODUP01_081925	RISB10_4-6	RISB10_6-8
Sample Date	08/19/2025	08/19/2025	08/19/2025	08/19/2025
Sample Depth	0-2	0-2	4-6	6-8
Pesticides				
4,4'-DDD	**0.00676**	0.00227	<0.00175 U	<0.00168 U
4,4'-DDE	**0.0043**	0.00169 J	<0.00175 U	**0.00725 J**
4,4'-DDT	0.00268	<0.00181 UJ	<0.00175 U	**0.0204 J**
PCBs				
Total PCBs	0.0729 J	0.026 J	<0.0524 U	<0.0532 U
Metals				
Arsenic	10.8	**13.2 J**	4.18	1.39 J
Barium	372	397 J	58.6	36.2 J
Cadmium	1.56	1.71	0.084 J	0.211 J
Chromium, Hexavalent	<0.927 U	<0.911 U	<0.899 U	<0.858 U
Chromium, Trivalent	18.1	21.6	12	14
Copper	**254**	**235 J**	**137**	16.9 J
Lead	**853**	**1,230 J**	**79.5**	14.7 J
Mercury	**1.7**	**0.943 J**	**0.244**	<0.071 UJ
Nickel	13.3	**30.4 J**	14.1	10.6 J
Zinc	**655**	**1,250 J**	**115**	37.5 J
PFAS				
Perfluorooctanesulfonic Acid (PFOS)	0.000037 J	<0.0002 U	<0.000199 U	0.000034 J
Perfluorooctanoic Acid (PFOA)	<0.0002 U	<0.0002 U	<0.000199 U	<0.000199 U

Location	RISB07	RISB07
Sample Name	RISB07_0-1	RISB07_1-3
Sample Date	08/20/2025	08/20/2025
Sample Depth	0-1	1-3
Pesticides		
4,4'-DDD	<0.0017 U	<0.00182 U
4,4'-DDE	0.00136 J	<0.00182 U
4,4'-DDT	<0.0017 U	<0.00182 U
PCBs		
Total PCBs	<0.0521 U	<0.0572 U
Metals		
Arsenic	2.23 J	1.96
Barium	412 J	27.4
Cadmium	0.212 J	0.122 J
Chromium, Hexavalent	0.194 J	0.212 J
Chromium, Trivalent	14 J	15.9 J
Copper	177 J	17
Lead	19.6 J	7.63
Mercury	0.072 J	<0.083 U
Nickel	10 J	9.77
Zinc	**112 J**	35.2
PFAS		
Perfluorooctanesulfonic Acid (PFOS)	0.000036 J	<0.000199 U
Perfluorooctanoic Acid (PFOA)	0.000037 J	<0.000199 U

Location	RISB11	RISB11	RISB11
Sample Name	RISB11_0-2	RISB11_2-4	RISB11_4-6
Sample Date	08/21/2025	08/21/2025	08/21/2025
Sample Depth	0-2	2-4	4-6
Pesticides			
4,4'-DDD	<0.0017 U	<0.0017 U	<0.00166 U
4,4'-DDE	<0.0017 U	<0.0017 U	<0.00166 U
4,4'-DDT	<0.0017 U	<0.0017 U	<0.00166 U
PCBs			
Total PCBs	<0.0527 U	<0.053 U	<0.0516 U
Metals			
Arsenic	4.12	5.15	1.92
Barium	153 J	69.4	34.5
Cadmium	0.231 J	0.088 J	0.067 J
Chromium, Hexavalent	0.51 J	<0.878 U	<0.869 U
Chromium, Trivalent	15.3 J	9.71	13.2
Copper	**576 J**	18.5	19.7
Lead	**173 J**	**110**	6.48
Mercury	**1.01 J**	**1.31**	<0.075 U
Nickel	17 J	17.3	11.7
Zinc	**358 J**	86.4	25.8
PFAS			
Perfluorooctanesulfonic Acid (PFOS)	0.000038 J	<0.0002 U	<0.000199 U
Perfluorooctanoic Acid (PFOA)	<0.000202 U	<0.0002 U	<0.000199 U

Location	RISB12	RISB12	RISB12
Sample Name	RISB12_0-2	RISB12_4-6	RISB12_8-10
Sample Date	09/04/2025	09/04/2025	09/04/2025
Sample Depth	0-2	4-6	8-10
Pesticides			
4,4'-DDD	<0.00164 U	<0.00161 U	<0.00163 U
4,4'-DDE	<0.00164 U	<0.00161 U	<0.00163 U
4,4'-DDT	<0.00164 U	<0.00161 U	<0.00163 U
PCBs			
Total PCBs	<0.0507 U	0.0167 J	<0.0517 U
Metals			
Arsenic	2.14	1.71	1.46
Barium	36.7	28.1	22.4
Cadmium	0.09 J	0.1 J	0.066 J
Chromium, Hexavalent	0.369 J	<0.826 U	<0.851 U
Chromium, Trivalent	12.3 J	15.6	10.9
Copper	15.4	16.4	15.7
Lead	6.87	5.81	4.55
Mercury	<0.071 U	<0.079 U	<0.076 U
Nickel	9.77	12.3	8.22
Zinc	25.9	27.8	19
PFAS			
Perfluorooctanesulfonic Acid (PFOS)	<0.0002 U	<0.000199 U	<0.000199 U
Perfluorooctanoic Acid (PFOA)	<0.0002 U	<0.000199 U	<0.000199 U

Location	RISB08	RISB08	RISB08	RISB08
Sample Name	RISB08_0-2	SODUP03_090325	RISB08_2-4	RISB08_5-7
Sample Date	09/03/2025	09/03/2025	09/03/2025	09/03/2025
Sample Depth	0-2	0-2	2-4	5-7
Pesticides				
4,4'-DDD	0.000821 J	NA	<0.00166 U	<0.00166 U
4,4'-DDE	**0.00447**	NA	0.00238	<0.00166 U
4,4'-DDT	<0.00174 U	NA	<0.00166 U	<0.00166 U
PCBs				
Total PCBs	<0.0522 U	NA	<0.0529 U	<0.0512 U
Metals				
Arsenic	3.19	NA	2.47	1.52
Barium	58	NA	33.9	25.5
Cadmium	0.094 J	NA	<0.827 U	<0.79 U
Chromium, Hexavalent	<0.873 U	NA	<0.864 U	<0.839 U
Chromium, Trivalent	13.1	NA	12.7	13.4
Copper	19.2	NA	14.3	12.7
Lead	577 J	NA	18.3	4.67
Mercury	0.109 J	NA	<0.074 U	<0.082 U
Nickel	11.4	NA	11.9	8.86
Zinc	52.3 J	NA	28.5	23.8
PFAS				
Perfluorooctanesulfonic Acid (PFOS)	0.000089 J	NA	0.000105 J	<0.000199 U
Perfluorooctanoic Acid (PFOA)	0.000089 J	NA	0.000073 J	0.000042 J

Analyte	NYSDEC Part 375 Unrestricted Use SCOs	NYSDEC Part 375 Protection of Groundwater SCOs	NYSDEC Part 375 Restricted-Residential SCOs
Pesticides			
4,4'-DDD	0.0033	*	5
4,4'-DDE	0.0033	*	3.4
4,4'-DDT	0.0033	*	3.8
PCBs			
Total PCBs	0.1	*	1
Metals			
Arsenic	13	*	16
Barium	410	*	410
Cadmium	2.5	*	2.5
Chromium, Hexavalent	1	*	1
Chromium, Trivalent	30	NS	110
Copper	50	*	280
Lead	63	*	400
Mercury	0.18	*	0.3
Nickel	30	*	320
Zinc	109	*	6600
PFAS			
Perfluorooctanesulfonic Acid (PFOS)	0.00088	0.001	0.044
Perfluorooctanoic Acid (PFOA)	0.00066	0.0008	0.033

Exceedance Summary:

10 - Result exceeds Unrestricted Use SCOs

10 - Result exceeds Protection of Groundwater SCOs

10 - Result exceeds Restricted-Residential SCOs

Legend

- Soil Boring Location
- AOC 1: Historic Site Operations
- AOC 2: Petroleum Storage and Related Impacts in Soil and Groundwater
- AOC 3: NYSDEC Spill No. 2407320
- Approximate Site Boundary

Notes:

1. Aerial imagery provided through Langan's subscription to Near Map, dated 07/03/2025.
2. Soil sample analytical results are compared to the New York State Department of Environmental Conservation (NYSDEC) Title 6 of the Official Compilation of New York Codes, Rules, and Regulations (NYCRR) Part 375 Unrestricted Use, Protection of Groundwater, and Restricted-Residential Soil Cleanup Objectives (SCO).
3. AOC - Area of Concern
4. mg/kg - milligram per kilogram
5. RL - Reporting limit
6. <RL - Not detected

Qualifiers:

J - The analyte was positively identified and the associated numerical value is the approximate concentration of the analyte in the sample.
UJ - The analyte was not detected at a level greater than or equal to the RL; however, the reported RL is approximate and may be inaccurate or imprecise.
U - The analyte was analyzed for, but was not detected at a level greater than or equal to the level of the RL or the sample concentration for results impacted by blank contamination.

30 0 30
SCALE IN FEET


LANGAN
Langan Engineering, Environmental, Surveying, Landscape Architecture and Geology, D.P.C.
368 Ninth Avenue, 8th Floor
New York, NY 10001
T: 212.479.5400 F: 212.479.5444 www.langan.com

Project
172 MONTROSE AVENUE
BLOCK No. 3062, LOT No. 12
BROOKLYN NEW YORK

Figure Title
SOIL SAMPLE ANALYTICAL RESULTS MAP - PESTICIDES, PCBS, METALS, PFAS

Project No.	170824801
Date	4/1/2026
Scale	1" = 30 feet
Drawn By	MG
Submission Date	
Figure No.	3C

LANGAN

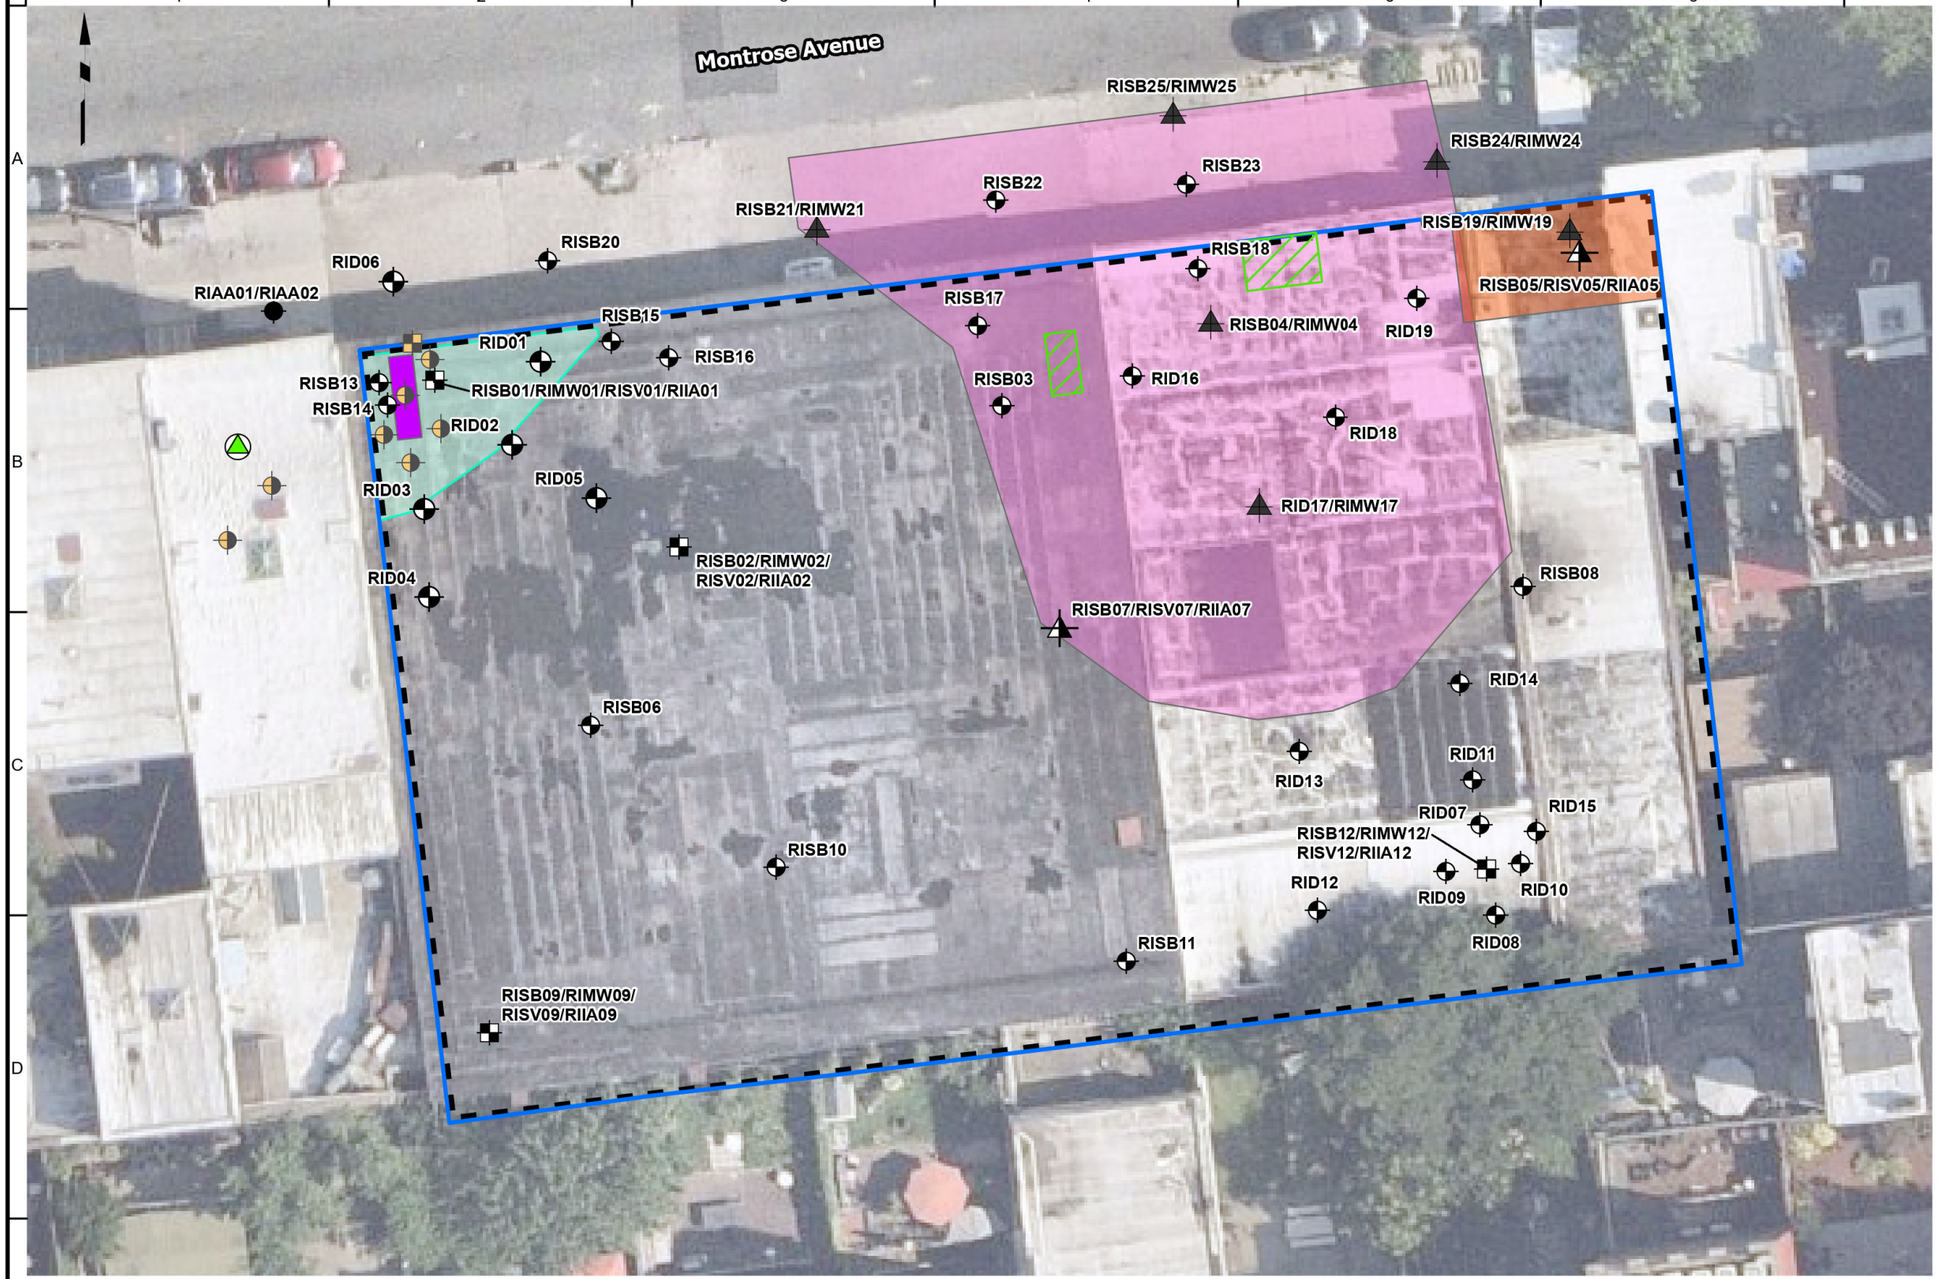

Legend

- Approximate Site Boundary
- AOC 1: Historic Site Operations
- AOC 2: Petroleum Storage and Related Impacts in Soil and Groundwater
- AOC 3: NYSDEC Spill No. 2407320
- Punctured UST - Spill No. 2407320
- Approximate Location of 2015 Phase II Suspect UST Anomalies
- Approximate Below-Grade Cellar Extents
- Soil Boring Location
- Co-located Soil Boring, Monitoring Well, Sub-slab Vapor, and Indoor Air Sample
- Co-Located Soil Boring, Sub-Slab Vapor, and Indoor Air Locations
- Co-located Soil Boring and Monitoring Well
- Co-Located Sub-Slab Vapor and Indoor Air Locations
- Ambient Air Location
- 2025 Spill Investigation Soil Boring Location
- 2025 Spill Investigation Soil Boring and Groundwater Monitoring Well Location

Notes:
1. Aerial imagery provided through Langan's subscription to Near Map, dated 07/03/2025.
2. AOC - Area of Concern
3. UST - Underground Storage Tank
4. NYSDEC - New York State Department of Environmental Conservation
5. USTs were previously identified in 2015 and locations were confirmed during the geophysical survey performed as part of the remedial investigation on August 11, 2025.

20 0 20
SCALE IN FEET

LANGAN
Langan Engineering, Environmental, Surveying, Landscape Architecture and Geology, D.P.C.
368 Ninth Avenue, 8th Floor
New York, NY 10001
T: 212.479.5400 F: 212.479.5444 www.langan.com


Project
172 MONTROSE AVENUE
BLOCK No. 3062, LOT No. 12
BROOKLYN NEW YORK

Figure Title
SAMPLE LOCATION MAP AND AREAS OF CONCERN

Project No.	170824801
Date	4/29/2026
Scale	1"=20'
Drawn By	MG
Figure No.	3D

© 2026 Langan

Path: \\langan.com\data\NY\data8\170824801\Project Data\ArcGIS\APRX\170824801 - RIWP\170824801 - RIR.aprx Date: 4/29/2026 User: mgeorgalas Time: 3:48 PM

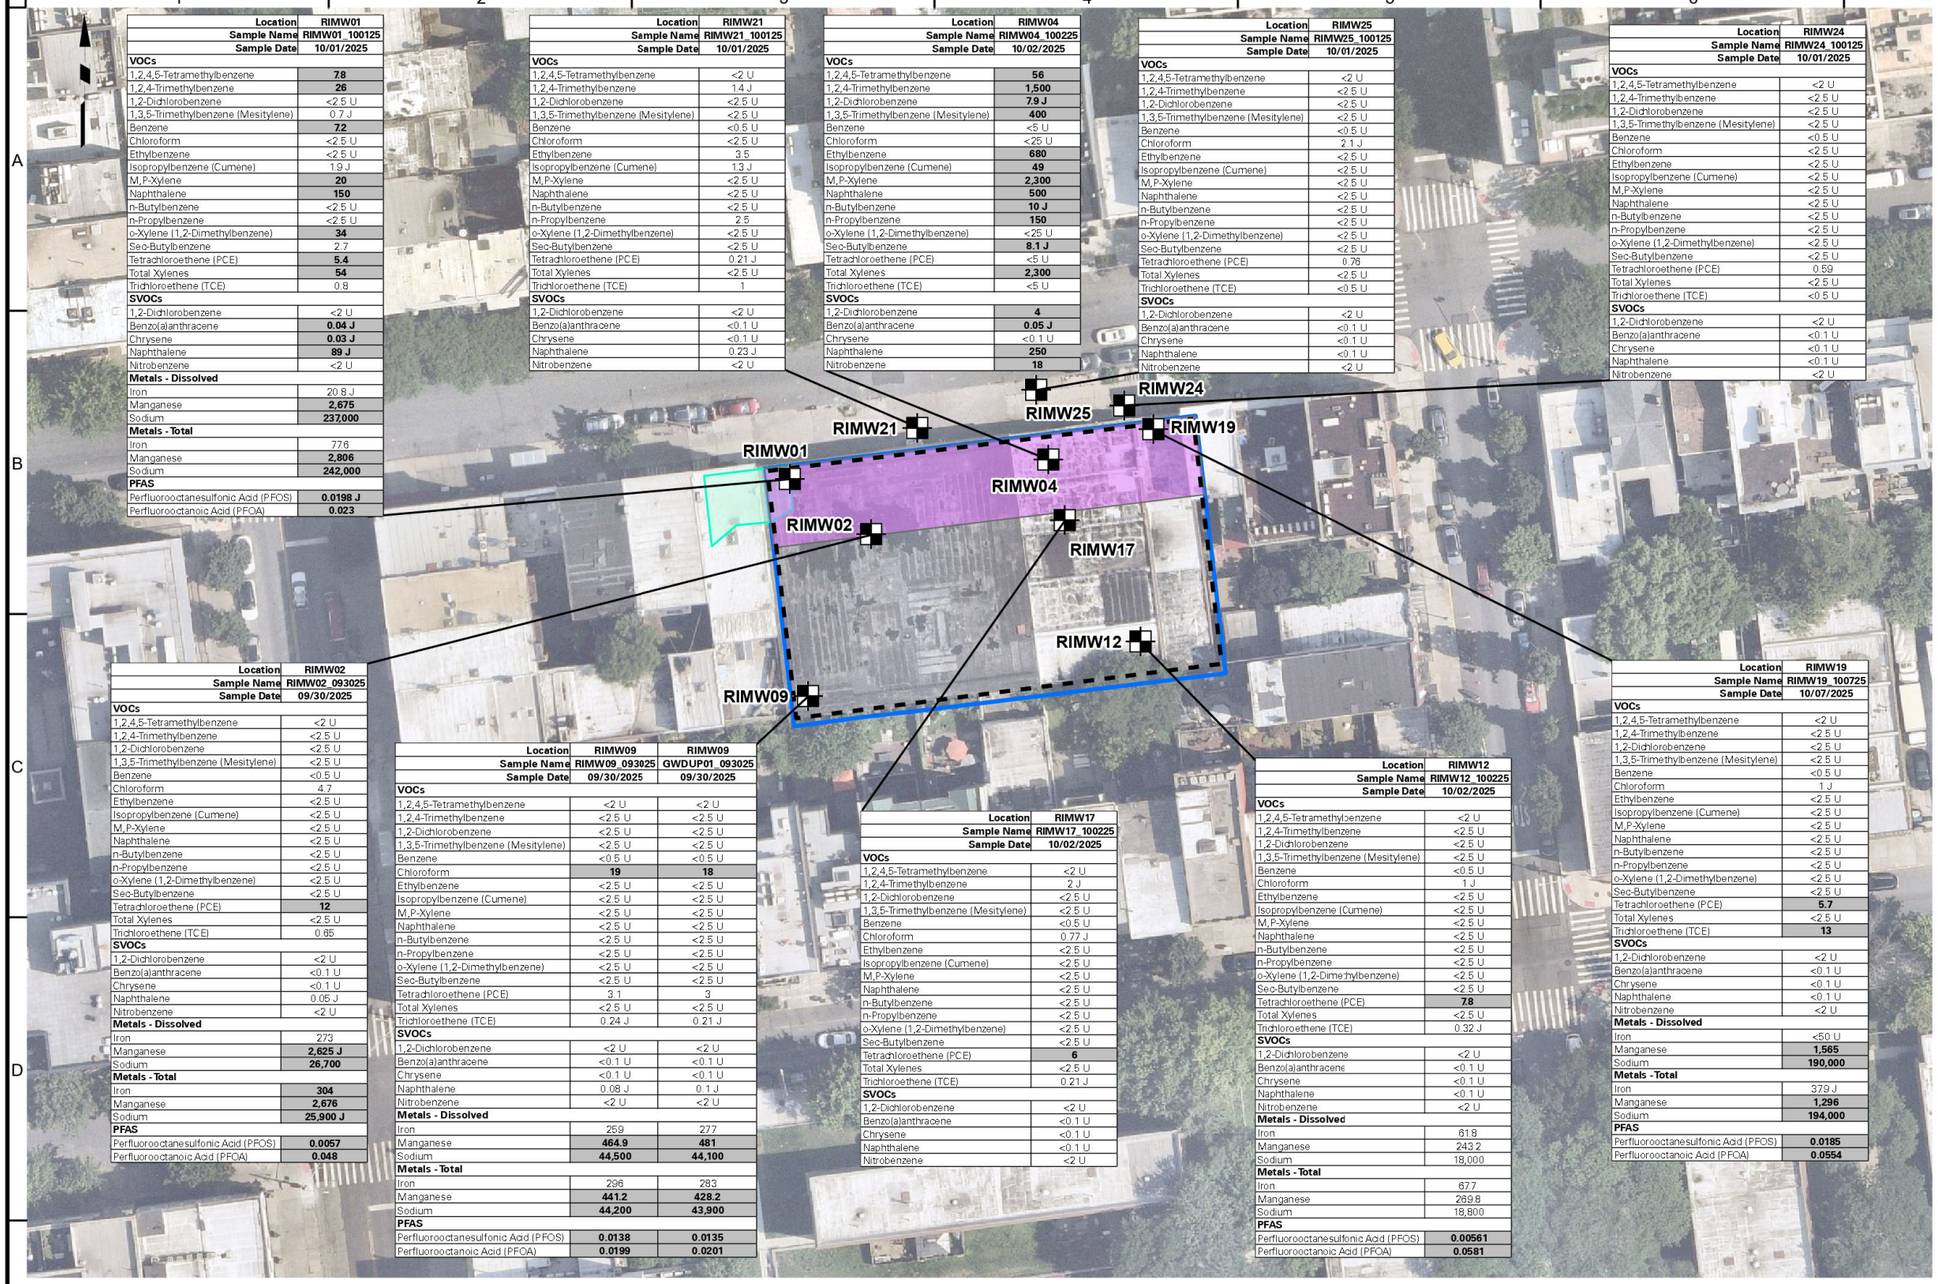

Location	RIMW01
Sample Name	RIMW01_100125
Sample Date	10/01/2025
VOCs	
1,2,4,5-Tetramethylbenzene	7.8
1,2,4-Trimethylbenzene	26
1,2-Dichlorobenzene	<2.5 U
1,3,5-Trimethylbenzene (Mesitylene)	0.7 J
Benzene	7.2
Chloroform	<2.5 U
Ethylbenzene	<2.5 U
Isopropylbenzene (Cumene)	1.9 J
M,P-Xylene	20
Naphthalene	150
n-Butylbenzene	<2.5 U
n-Propylbenzene	<2.5 U
o-Xylene (1,2-Dimethylbenzene)	34
Sec-Butylbenzene	2.7
Tetrachloroethene (PCE)	5.4
Total Xylenes	54
Trichloroethene (TCE)	0.8
SVOCs	
1,2-Dichlorobenzene	<2 U
Benzo(a)anthracene	0.04 J
Chrysene	0.03 J
Naphthalene	89 J
Nitrobenzene	<2 U
Metals - Dissolved	
Iron	20.8 J
Manganese	2,675
Sodium	237,000
Metals - Total	
Iron	776
Manganese	2,806
Sodium	242,000
PFAS	
Perfluorooctanesulfonic Acid (PFOS)	0.0198 J
Perfluorooctanoic Acid (PFOA)	0.023

Location	RIMW21
Sample Name	RIMW21_100125
Sample Date	10/01/2025
VOCs	
1,2,4,5-Tetramethylbenzene	<2 U
1,2,4-Trimethylbenzene	1.4 J
1,2-Dichlorobenzene	<2.5 U
1,3,5-Trimethylbenzene (Mesitylene)	<2.5 U
Benzene	<0.5 U
Chloroform	<2.5 U
Ethylbenzene	3.5
Isopropylbenzene (Cumene)	1.3 J
M,P-Xylene	<2.5 U
Naphthalene	<2.5 U
n-Butylbenzene	<2.5 U
n-Propylbenzene	2.5
o-Xylene (1,2-Dimethylbenzene)	<2.5 U
Sec-Butylbenzene	<2.5 U
Tetrachloroethene (PCE)	0.21 J
Total Xylenes	<2.5 U
Trichloroethene (TCE)	1
SVOCs	
1,2-Dichlorobenzene	<2 U
Benzo(a)anthracene	<0.1 U
Chrysene	<0.1 U
Naphthalene	0.23 J
Nitrobenzene	<2 U

Location	RIMW04
Sample Name	RIMW04_100225
Sample Date	10/02/2025
VOCs	
1,2,4,5-Tetramethylbenzene	56
1,2,4-Trimethylbenzene	1,500
1,2-Dichlorobenzene	7.9 J
1,3,5-Trimethylbenzene (Mesitylene)	400
Benzene	<5 U
Chloroform	<25 U
Ethylbenzene	680
Isopropylbenzene (Cumene)	49
M,P-Xylene	2,300
Naphthalene	500
n-Butylbenzene	10 J
n-Propylbenzene	150
o-Xylene (1,2-Dimethylbenzene)	<25 U
Sec-Butylbenzene	8.1 J
Tetrachloroethene (PCE)	<5 U
Total Xylenes	2,300
Trichloroethene (TCE)	<5 U
SVOCs	
1,2-Dichlorobenzene	4
Benzo(a)anthracene	0.05 J
Chrysene	<0.1 U
Naphthalene	250
Nitrobenzene	18

Location	RIMW25
Sample Name	RIMW25_100125
Sample Date	10/01/2025
VOCs	
1,2,4,5-Tetramethylbenzene	<2 U
1,2,4-Trimethylbenzene	<2.5 U
1,2-Dichlorobenzene	<2.5 U
1,3,5-Trimethylbenzene (Mesitylene)	<2.5 U
Benzene	<0.5 U
Chloroform	2.1 J
Ethylbenzene	<2.5 U
Isopropylbenzene (Cumene)	<2.5 U
M,P-Xylene	<2.5 U
Naphthalene	<2.5 U
n-Butylbenzene	<2.5 U
n-Propylbenzene	<2.5 U
o-Xylene (1,2-Dimethylbenzene)	<2.5 U
Sec-Butylbenzene	<2.5 U
Tetrachloroethene (PCE)	0.78
Total Xylenes	<2.5 U
Trichloroethene (TCE)	<0.5 U
SVOCs	
1,2-Dichlorobenzene	<2 U
Benzo(a)anthracene	<0.1 U
Chrysene	<0.1 U
Naphthalene	<0.1 U
Nitrobenzene	<2 U

Location	RIMW24
Sample Name	RIMW24_100125
Sample Date	10/01/2025
VOCs	
1,2,4,5-Tetramethylbenzene	<2 U
1,2,4-Trimethylbenzene	<2.5 U
1,2-Dichlorobenzene	<2.5 U
1,3,5-Trimethylbenzene (Mesitylene)	<2.5 U
Benzene	<0.5 U
Chloroform	<2.5 U
Ethylbenzene	<2.5 U
Isopropylbenzene (Cumene)	<2.5 U
M,P-Xylene	<2.5 U
Naphthalene	<2.5 U
n-Butylbenzene	<2.5 U
n-Propylbenzene	<2.5 U
o-Xylene (1,2-Dimethylbenzene)	<2.5 U
Sec-Butylbenzene	<2.5 U
Tetrachloroethene (PCE)	0.59
Total Xylenes	<2.5 U
Trichloroethene (TCE)	<0.5 U
SVOCs	
1,2-Dichlorobenzene	<2 U
Benzo(a)anthracene	<0.1 U
Chrysene	<0.1 U
Naphthalene	<0.1 U
Nitrobenzene	<2 U

Location	RIMW02
Sample Name	RIMW02_093025
Sample Date	09/30/2025
VOCs	
1,2,4,5-Tetramethylbenzene	<2 U
1,2,4-Trimethylbenzene	<2.5 U
1,2-Dichlorobenzene	<2.5 U
1,3,5-Trimethylbenzene (Mesitylene)	<2.5 U
Benzene	<0.5 U
Chloroform	4.7
Ethylbenzene	<2.5 U
Isopropylbenzene (Cumene)	<2.5 U
M,P-Xylene	<2.5 U
Naphthalene	<2.5 U
n-Butylbenzene	<2.5 U
n-Propylbenzene	<2.5 U
o-Xylene (1,2-Dimethylbenzene)	<2.5 U
Sec-Butylbenzene	<2.5 U
Tetrachloroethene (PCE)	12
Total Xylenes	<2.5 U
Trichloroethene (TCE)	0.65
SVOCs	
1,2-Dichlorobenzene	<2 U
Benzo(a)anthracene	<0.1 U
Chrysene	<0.1 U
Naphthalene	0.05 J
Nitrobenzene	<2 U
Metals - Dissolved	
Iron	273
Manganese	2,625 J
Sodium	26,700
Metals - Total	
Iron	304
Manganese	2,676
Sodium	25,900 J
PFAS	
Perfluorooctanesulfonic Acid (PFOS)	0.0057
Perfluorooctanoic Acid (PFOA)	0.048

Location	RIMW09	RIMW09
Sample Name	RIMW09_093025	GWDUP01_093025
Sample Date	09/30/2025	09/30/2025
VOCs		
1,2,4,5-Tetramethylbenzene	<2 U	<2 U
1,2,4-Trimethylbenzene	<2.5 U	<2.5 U
1,2-Dichlorobenzene	<2.5 U	<2.5 U
1,3,5-Trimethylbenzene (Mesitylene)	<2.5 U	<2.5 U
Benzene	<0.5 U	<0.5 U
Chloroform	19	18
Ethylbenzene	<2.5 U	<2.5 U
Isopropylbenzene (Cumene)	<2.5 U	<2.5 U
M,P-Xylene	<2.5 U	<2.5 U
Naphthalene	<2.5 U	<2.5 U
n-Butylbenzene	<2.5 U	<2.5 U
n-Propylbenzene	<2.5 U	<2.5 U
o-Xylene (1,2-Dimethylbenzene)	<2.5 U	<2.5 U
Sec-Butylbenzene	<2.5 U	<2.5 U
Tetrachloroethene (PCE)	3.1	3
Total Xylenes	<2.5 U	<2.5 U
Trichloroethene (TCE)	0.24 J	0.21 J
SVOCs		
1,2-Dichlorobenzene	<2 U	<2 U
Benzo(a)anthracene	<0.1 U	<0.1 U
Chrysene	<0.1 U	<0.1 U
Naphthalene	0.08 J	0.1 J
Nitrobenzene	<2 U	<2 U
Metals - Dissolved		
Iron	259	277
Manganese	464.9	481
Sodium	44,500	44,100
Metals - Total		
Iron	296	283
Manganese	441.2	428.2
Sodium	44,200	43,900
PFAS		
Perfluorooctanesulfonic Acid (PFOS)	0.0138	0.0135
Perfluorooctanoic Acid (PFOA)	0.0199	0.0201

Location	RIMW17
Sample Name	RIMW17_100225
Sample Date	10/02/2025
VOCs	
1,2,4,5-Tetramethylbenzene	<2 U
1,2,4-Trimethylbenzene	2 J
1,2-Dichlorobenzene	<2.5 U
1,3,5-Trimethylbenzene (Mesitylene)	<2.5 U
Benzene	<0.5 U
Chloroform	0.77 J
Ethylbenzene	<2.5 U
Isopropylbenzene (Cumene)	<2.5 U
M,P-Xylene	<2.5 U
Naphthalene	<2.5 U
n-Butylbenzene	<2.5 U
n-Propylbenzene	<2.5 U
o-Xylene (1,2-Dimethylbenzene)	<2.5 U
Sec-Butylbenzene	<2.5 U
Tetrachloroethene (PCE)	6
Total Xylenes	<2.5 U
Trichloroethene (TCE)	0.21 J
SVOCs	
1,2-Dichlorobenzene	<2 U
Benzo(a)anthracene	<0.1 U
Chrysene	<0.1 U
Naphthalene	<0.1 U
Nitrobenzene	<2 U

Location	RIMW12
Sample Name	RIMW12_100225
Sample Date	10/02/2025
VOCs	
1,2,4,5-Tetramethylbenzene	<2 U
1,2,4-Trimethylbenzene	<2.5 U
1,2-Dichlorobenzene	<2.5 U
1,3,5-Trimethylbenzene (Mesitylene)	<2.5 U
Benzene	<0.5 U
Chloroform	1 J
Ethylbenzene	<2.5 U
Isopropylbenzene (Cumene)	<2.5 U
M,P-Xylene	<2.5 U
Naphthalene	<2.5 U
n-Butylbenzene	<2.5 U
n-Propylbenzene	<2.5 U
o-Xylene (1,2-Dimethylbenzene)	<2.5 U
Sec-Butylbenzene	<2.5 U
Tetrachloroethene (PCE)	7.8
Total Xylenes	<2.5 U
Trichloroethene (TCE)	0.32 J
SVOCs	
1,2-Dichlorobenzene	<2 U
Benzo(a)anthracene	<0.1 U
Chrysene	<0.1 U
Naphthalene	<0.1 U
Nitrobenzene	<2 U
Metals - Dissolved	
Iron	61.8
Manganese	243.2
Sodium	18,000
Metals - Total	
Iron	67.7
Manganese	269.8
Sodium	18,800
PFAS	
Perfluorooctanesulfonic Acid (PFOS)	0.00561
Perfluorooctanoic Acid (PFOA)	0.0581

Location	RIMW19
Sample Name	RIMW19_100725
Sample Date	10/07/2025
VOCs	
1,2,4,5-Tetramethylbenzene	<2 U
1,2,4-Trimethylbenzene	<2.5 U
1,2-Dichlorobenzene	<2.5 U
1,3,5-Trimethylbenzene (Mesitylene)	<2.5 U
Benzene	<0.5 U
Chloroform	1 J
Ethylbenzene	<2.5 U
Isopropylbenzene (Cumene)	<2.5 U
M,P-Xylene	<2.5 U
Naphthalene	<2.5 U
n-Butylbenzene	<2.5 U
n-Propylbenzene	<2.5 U
o-Xylene (1,2-Dimethylbenzene)	<2.5 U
Sec-Butylbenzene	<2.5 U
Tetrachloroethene (PCE)	5.7
Total Xylenes	<2.5 U
Trichloroethene (TCE)	13
SVOCs	
1,2-Dichlorobenzene	<2 U
Benzo(a)anthracene	<0.1 U
Chrysene	<0.1 U
Naphthalene	<0.1 U
Nitrobenzene	<2 U
Metals - Dissolved	
Iron	<50 U
Manganese	1,565
Sodium	190,000
Metals - Total	
Iron	379 J
Manganese	1,296
Sodium	194,000
PFAS	
Perfluorooctanesulfonic Acid (PFOS)	0.0185
Perfluorooctanoic Acid (PFOA)	0.0554

Legend

- Approximate Site Boundary
- Monitoring Well Location
- AOC 1: Historic Site Operations
- AOC 2: Petroleum Storage and Related Impacts in Soil and Groundwater
- AOC 3: NYSDEC Spill No. 2407320

Analyte	NYSDEC SGVs
VOCs	
1,2,4,5-Tetramethylbenzene	5
1,2,4-Trimethylbenzene	5
1,2-Dichlorobenzene	3
1,3,5-Trimethylbenzene (Mesitylene)	5
Benzene	1
Chloroform	7
Ethylbenzene	5
Isopropylbenzene (Cumene)	5
M,P-Xylene	5
Naphthalene	10
n-Butylbenzene	5
n-Propylbenzene	5
o-Xylene (1,2-Dimethylbenzene)	5
Sec-Butylbenzene	5
Tetrachloroethene (PCE)	5
Total Xylenes	5
Trichloroethene (TCE)	5
SVOCs	
1,2-Dichlorobenzene	3
Benzo(a)anthracene	0.002
Chrysene	0.002
Naphthalene	10
Nitrobenzene	0.4
Metals - Dissolved	
Iron	300
Manganese	300
Sodium	20,000
Metals - Total	
Iron	300
Manganese	300
Sodium	20,000
PFAS	
Perfluorooctanesulfonic Acid (PFOS)	0.0027
Perfluorooctanoic Acid (PFOA)	0.0067

Exceedance Summary:

10 - Result exceeds NYSDEC SGVs

Notes:

1. Aerial imagery provided through Langan's subscription to Near Map, dated 07/03/2025.
2. Groundwater sample analytical results are compared to the New York State Department of Environmental Conservation (NYSDEC) Title 6 Codes, Rules, and Regulations (NYCRR) Part 703.5 and the NYSDEC Technical and Operation Guidance Series (TOGS) 1.1.1 Ambient Water Quality Standards and Guidance Values for Class GA Water and published addenda (herein collectively referenced as "NYSDEC SGVs").
3. ug/l - microgram per liter
4. RL - Reporting limit
5. <RL - Not detected

Qualifiers:

J - The analyte was positively identified and the associated numerical value is the approximate concentration of the analyte in the sample.
UJ - The analyte was not detected at a level greater than or equal to the RL; however, the reported RL is approximate and may be inaccurate or imprecise.
U - The analyte was analyzed for, but was not detected at a level greater than or equal to the level of the RL or the sample concentration for results impacted by blank contamination.

60 0 60

SCALE IN FEET

LANGAN

Langan Engineering, Environmental, Surveying, Landscape Architecture and Geology, D.P.C.

368 Ninth Avenue, 8th Floor
New York, NY 10001

T: 212.479.5400 F: 212.479.5444 www.langan.com

Project

172 MONTROSE AVENUE

BLOCK No. 3062, LOT No. 12

BROOKLYN NEW YORK

Figure Title

GROUNDWATER SAMPLE ANALYTICAL RESULTS

Project No.	170824801
Date	4/1/2026
Scale	1"=60'
Drawn By	MG
Figure No.	4A

© 2025 Langan

Path: \\langan.com\data\NY\data8\170824801\Project Data\ArcGIS\APRX\170824801 - RIWP\170824801 - RIR.aprx Date: 4/1/2026 User: mgeorgalas Time: 10:44 AM



Legend

- Approximate Site Boundary
- Tax Block
- Tax Parcel
- Groundwater Contour (about 0.03-inch intervals)
- Groundwater Flow Direction
- Monitoring Well Location

Notes:
1. Aerial imagery provided through Langan's subscription to Near Map, dated 07/03/2025.
2. Parcel data provided by the New York City Department of City Planning.
3. All features shown are approximate.
4. Groundwater elevations are provided at each well location. All elevations are referenced in the North American Vertical Datum of 1988 (NAVD88), feet.
5. Groundwater elevations are based on a survey performed by Langan on October 16, 2025.
6. Depth to groundwater measurements were obtained during a synoptic gauging event on October 16, 2025.

25 0 25
SCALE IN FEET

LANGAN
Langan Engineering, Environmental, Surveying, Landscape Architecture and Geology, D.P.C.
368 Ninth Avenue, 8th Floor
New York, NY 10001
T: 212.479.5400 F: 212.479.5444 www.langan.com

Project
172 MONTROSE AVENUE
BLOCK No. 3062, LOT No. 12
BROOKLYN NEW YORK

Figure Title
GROUNDWATER CONTOUR MAP

Project No.	Figure No.
170824801	4B
Date: 4/1/2026	
Scale: 1"=25'	
Drawn By: MG	

© 2025 Langan

Path: \\langan.com\data\NY\data8\170824801\Project Data\ArcGIS\APRX\170824801 - RIWP\170824801 - RIR.aprx Date: 4/1/2026 User: mgeorgalas Time: 10:06 AM

Location	RIAA01
Sample Name	RIAA01_082025
Sample Date	8/20/2025
Sample Type	AA
VOCs	
1,2,4-Trimethylbenzene	<0.983 U
1,3,5-Trimethylbenzene (Mesitylene)	<0.983 U
1,3-Butadiene	<0.442 U
2,2,4-Trimethylpentane	0.981
2-Hexanone (MBK)	<0.82 U
4-Ethyltoluene	<0.983 U
Acetone	16.2
Benzene	0.978
Bromodichloromethane	<1.34 U
Carbon Disulfide	<0.623 U
Carbon Tetrachloride	0.365
Chloroform	<0.977 U
Chloromethane	1.22
Cis-1,2-Dichloroethene	<0.079 U
Cyclohexane	<0.688 U
Dichlorodifluoromethane	2.25
Ethanol	18.2
Ethyl Acetate	<1.8 U
Ethylbenzene	<0.869 U
Isopropanol	5.58
M,P-Xylene	2.13
Methyl Ethyl Ketone (2-Butanone)	<1.47 U
Methyl Isobutyl Ketone (4-Methyl-2-Pentanone)	<2.05 U
Methylene Chloride	<1.74 U
Naphthalene	<0.996 U
n-Heptane	<0.82 U
n-Hexane	1.17
o-Xylene (1,2-Dimethylbenzene)	<0.869 U
Styrene	<0.852 U
Tert-Butyl Alcohol	<1.52 U
Tetrachloroethene (PCE)	0.332
Tetrahydrofuran	<1.47 U
Toluene	4.9
Total Xylenes	2.13
Trichloroethene (TCE)	<0.107 U
Trichlorofluoromethane	1.12
Vinyl Chloride	<0.051 U

Location	RIAA02
Sample Name	RIAA02_082825
Sample Date	8/28/2025
Sample Type	AA
VOCs	
1,2,4-Trimethylbenzene	2
1,3,5-Trimethylbenzene (Mesitylene)	<0.983 U
1,3-Butadiene	<0.442 U
2,2,4-Trimethylpentane	2.71
2-Hexanone (MBK)	<0.82 U
4-Ethyltoluene	<0.983 U
Acetone	24.2 UJ
Benzene	2.18
Bromodichloromethane	<1.34 U
Carbon Disulfide	<0.623 U
Carbon Tetrachloride	0.541
Chloroform	<0.977 U
Chloromethane	2.04
Cis-1,2-Dichloroethene	<0.079 U
Cyclohexane	<0.688 U
Dichlorodifluoromethane	2.21
Ethanol	5130
Ethyl Acetate	6.52
Ethylbenzene	1.06
Isopropanol	11.7 UJ
M,P-Xylene	3.07
Methyl Ethyl Ketone (2-Butanone)	8.08
Methyl Isobutyl Ketone (4-Methyl-2-Pentanone)	<2.05 U
Methylene Chloride	<1.74 U
Naphthalene	<0.996 U
n-Heptane	1.15
n-Hexane	4.86
o-Xylene (1,2-Dimethylbenzene)	1.19
Styrene	<0.852 U
Tert-Butyl Alcohol	<1.52 U
Tetrachloroethene (PCE)	0.542
Tetrahydrofuran	<1.47 U
Toluene	4.9
Total Xylenes	4.26
Trichloroethene (TCE)	<0.107 U
Trichlorofluoromethane	1.43
Vinyl Chloride	<0.051 U

Location	RIIA01_RISV01	
Sample Name	RIIA01_082025	RISV01_082025
Sample Date	8/20/2025	8/20/2025
Sample Type	IA	SSV
VOCs		
1,2,4-Trimethylbenzene	<0.983 U	<0.983 U
1,3,5-Trimethylbenzene (Mesitylene)	<0.983 U	<0.983 U
1,3-Butadiene	<0.442 U	<0.442 U
2,2,4-Trimethylpentane	0.967	<0.934 U
2-Hexanone (MBK)	<0.82 U	<0.82 U
4-Ethyltoluene	<0.983 U	<0.983 U
Acetone	21.4	10.6
Benzene	1.11	<0.639 U
Bromodichloromethane	<1.34 U	<1.34 U
Carbon Disulfide	<0.623 U	1.4
Carbon Tetrachloride	0.516	<1.26 U
Chloroform	<0.977 U	4.13
Chloromethane	1.37	<0.413 U
Cis-1,2-Dichloroethene	<0.079 U	<0.793 U
Cyclohexane	<0.688 U	<0.688 U
Dichlorodifluoromethane	2.31	2.15
Ethanol	44.3	<9.42 U
Ethyl Acetate	1.94	2.86
Ethylbenzene	<0.869 U	<0.869 U
Isopropanol	13	23.9
M,P-Xylene	2.16	<1.74 U
Methyl Ethyl Ketone (2-Butanone)	2.03	<1.47 U
Methyl Isobutyl Ketone (4-Methyl-2-Pentanone)	<2.05 U	<2.05 U
Methylene Chloride	<1.74 U	<1.74 U
Naphthalene	<0.996 U	<0.996 U
n-Heptane	<0.82 U	<0.82 U
n-Hexane	2.06	6.03
o-Xylene (1,2-Dimethylbenzene)	<0.869 U	<0.869 U
Styrene	<0.852 U	<0.852 U
Tert-Butyl Alcohol	<1.52 U	1.82
Tetrachloroethene (PCE)	0.359	43.7
Tetrahydrofuran	<1.47 U	<1.47 U
Toluene	5.5	<0.754 U
Total Xylenes	2.16	<0.869 U
Trichloroethene (TCE)	<0.107 U	<1.07 U
Trichlorofluoromethane	1.14	1.15
Vinyl Chloride	<0.051 U	<0.511 U


Location	RIIA02_RISV02	
Sample Name	RIIA02_082025	RISV02_082025
Sample Date	8/20/2025	8/20/2025
Sample Type	IA	SSV
VOCs		
1,2,4-Trimethylbenzene	<0.983 U	<0.983 U
1,3,5-Trimethylbenzene (Mesitylene)	<0.983 U	<0.983 U
1,3-Butadiene	<0.442 U	<0.442 U
2,2,4-Trimethylpentane	1.04	<0.934 U
2-Hexanone (MBK)	<0.82 U	<0.82 U
4-Ethyltoluene	<0.983 U	<0.983 U
Acetone	18.2	8.93
Benzene	1.26	<0.639 U
Bromodichloromethane	<1.34 U	<1.34 U
Carbon Disulfide	<0.623 U	5.42
Carbon Tetrachloride	0.503	<1.26 U
Chloroform	<0.977 U	17.9
Chloromethane	1.26	0.529
Cis-1,2-Dichloroethene	<0.079 U	<0.793 U
Cyclohexane	<0.688 U	<0.688 U
Dichlorodifluoromethane	2.13	2.11
Ethanol	45.8	<9.42 U
Ethyl Acetate	2.87	61.3
Ethylbenzene	<0.869 U	<0.869 U
Isopropanol	5.48	3.52
M,P-Xylene	2.18	<1.74 U
Methyl Ethyl Ketone (2-Butanone)	1.61	<1.47 U
Methyl Isobutyl Ketone (4-Methyl-2-Pentanone)	<2.05 U	<2.05 U
Methylene Chloride	<1.74 U	<1.74 U
Naphthalene	<0.996 U	<0.996 U
n-Heptane	<0.82 U	<0.82 U
n-Hexane	1.56	0.856
o-Xylene (1,2-Dimethylbenzene)	<0.869 U	<0.869 U
Styrene	<0.852 U	<0.852 U
Tert-Butyl Alcohol	<1.52 U	2.94
Tetrachloroethene (PCE)	0.346	199
Tetrahydrofuran	<1.47 U	<1.47 U
Toluene	5.35	1.33
Total Xylenes	2.18	<0.869 U
Trichloroethene (TCE)	<0.107 U	3.55
Trichlorofluoromethane	<1.12 U	1.16
Vinyl Chloride	<0.051 U	<0.511 U

Location	RIIA05_RISV05	
Sample Name	RIIA05_082025	RISV05_082025
Sample Date	8/20/2025	8/20/2025
Sample Type	IA	SSV
VOCs		
1,2,4-Trimethylbenzene	5.16	<0.983 U
1,3,5-Trimethylbenzene (Mesitylene)	1.33	<0.983 U
1,3-Butadiene	<0.442 U	0.604
2,2,4-Trimethylpentane	1.27	<0.934 U
2-Hexanone (MBK)	<0.82 U	<0.82 U
4-Ethyltoluene	<0.983 U	<0.983 U
Acetone	22.5	11.6
Benzene	1.04	0.668
Bromodichloromethane	2.3	<1.34 U
Carbon Disulfide	<0.623 U	0.629
Carbon Tetrachloride	0.554	<1.26 U
Chloroform	31.4	3.7
Chloromethane	1.36	0.869
Cis-1,2-Dichloroethene	0.111	<0.793 U
Cyclohexane	<0.688 U	<0.688 U
Dichlorodifluoromethane	1.94	2.1
Ethanol	<9.42 U	<9.42 U
Ethyl Acetate	<1.8 U	2.56
Ethylbenzene	1.11	<0.869 U
Isopropanol	4.67 J	3.34
M,P-Xylene	4.65	<1.74 U
Methyl Ethyl Ketone (2-Butanone)	2.24	1.92
Methyl Isobutyl Ketone (4-Methyl-2-Pentanone)	<2.05 U	<2.05 U
Methylene Chloride	1.99	<1.74 U
Naphthalene	1.75	<0.996 U
n-Heptane	1.04	<0.82 U
n-Hexane	1.86	0.899
o-Xylene (1,2-Dimethylbenzene)	1.93	<0.869 U
Styrene	<0.852 U	<0.852 U
Tert-Butyl Alcohol	<1.52 U	3.06
Tetrachloroethene (PCE)	1.53	39.3
Tetrahydrofuran	<1.47 U	<1.47 U
Toluene	7.31	1.82
Total Xylenes	6.56	<0.869 U
Trichloroethene (TCE)	1.48	<1.07 U
Trichlorofluoromethane	<1.12 U	1.29
Vinyl Chloride	0.072	<0.511 U

Location	RIIA09_RISV09	
Sample Name	RIIA09_082025	RISV09_082025
Sample Date	8/20/2025	8/20/2025
Sample Type	IA	SSV
VOCs		
1,2,4-Trimethylbenzene	<0.983 U	2.1
1,3,5-Trimethylbenzene (Mesitylene)	<0.983 U	<0.983 U
1,3-Butadiene	<0.442 U	0.847
2,2,4-Trimethylpentane	0.976	<0.934 U
2-Hexanone (MBK)	<0.82 U	2.04
4-Ethyltoluene	<0.983 U	<0.983 U
Acetone	20.3	70.1
Benzene	1.22	3.9
Bromodichloromethane	<1.34 U	<1.34 U
Carbon Disulfide	<0.623 U	3.67
Carbon Tetrachloride	0.478	<1.26 U
Chloroform	<0.977 U	12.1
Chloromethane	1.17	0.706
Cis-1,2-Dichloroethene	<0.079 U	<0.793 U
Cyclohexane	<0.688 U	1.43
Dichlorodifluoromethane	2.02	2.15
Ethanol	52.4	<9.42 U
Ethyl Acetate	2.2	1.93
Ethylbenzene	<0.869 U	1.75
Isopropanol	12.9	176
M,P-Xylene	2.44	6.21
Methyl Ethyl Ketone (2-Butanone)	1.89	26.3
Methyl Isobutyl Ketone (4-Methyl-2-Pentanone)	<2.05 U	<2.05 U
Methylene Chloride	<1.74 U	<1.74 U
Naphthalene	<0.996 U	7.29
n-Heptane	<0.82 U	1.49
n-Hexane	3.21	5.71
o-Xylene (1,2-Dimethylbenzene)	0.886	3.66
Styrene	<0.852 U	<0.852 U
Tert-Butyl Alcohol	<1.52 U	<1.52 U
Tetrachloroethene (PCE)	0.373	30.5
Tetrahydrofuran	<1.47 U	1.58
Toluene	6.93	12.3
Total Xylenes	3.32	9.9
Trichloroethene (TCE)	<0.107 U	<1.07 U
Trichlorofluoromethane	<1.12 U	1.16
Vinyl Chloride	<0.051 U	<0.511 U

Location	RIIA12_RISV12	
Sample Name	RIIA12_082825	RISV12_082825
Sample Date	8/28/2025	8/28/2025
Sample Type	IA	SSV
VOCs		
1,2,4-Trimethylbenzene	2.49	<9.83 U
1,3,5-Trimethylbenzene (Mesitylene)	<0.983 U	<9.83 U
1,3-Butadiene	0.73	<4.42 U
2,2,4-Trimethylpentane	6.63	<9.34 U
2-Hexanone (MBK)	<0.82 U	<8.2 U
4-Ethyltoluene	<0.983 U	<9.83 U
Acetone	19.5 UJ	242
Benzene	4.28	<6.39 U
Bromodichloromethane	<1.34 U	<13.4 U
Carbon Disulfide	<0.623 U	<6.23 U
Carbon Tetrachloride	0.516	<12.6 U
Chloroform	<0.977 U	11.8
Chloromethane	1.18	<4.13 U
Cis-1,2-Dichloroethene	<0.079 U	<793 U
Cyclohexane	0.971	<6.88 U
Dichlorodifluoromethane	2.23	<9.89 U
Ethanol	75.2	6750
Ethyl Acetate	<1.8 U	<18 U
Ethylbenzene	1.65	<8.69 U
Isopropanol	12.8 UJ	55.1
M,P-Xylene	5	<174 U
Methyl Ethyl Ketone (2-Butanone)	2.14	24.1
Methyl Isobutyl Ketone (4-Methyl-2-Pentanone)	<2.05 U	<20.5 U
Methylene Chloride	<1.74 U	<174 U
Naphthalene	<0.996 U	<9.96 U
n-Heptane	2.49	<8.2 U
n-Hexane	4.48	8.85
o-Xylene (1,2-Dimethylbenzene)	2.05	<8.69 U
Styrene	<0.852 U	<8.52 U
Tert-Butyl Alcohol	<1.52 U	<15.2 U
Tetrachloroethene (PCE)	0.495	113
Tetrahydrofuran	<1.47 U	<14.7 U
Toluene	9.65	791
Total Xylenes	704	<8.69 U
Trichloroethene (TCE)	<0.107 U	<10.7 U
Trichlorofluoromethane	1.44	<11.2 U
Vinyl Chloride	<0.051 U	<5.11 U

Location	RIIA07_RISV07	
Sample Name	RIIA07_082825	RISV07_082825
Sample Date	8/28/2025	8/28/2025
Sample Type	IA	SSV
VOCs		
1,2,4-Trimethylbenzene	6.39	<9.83 U
1,3,5-Trimethylbenzene (Mesitylene)	1.49	<9.83 U
1,3-Butadiene	3.92	77
2,2,4-Trimethylpentane	16	272
2-Hexanone (MBK)	<0.82 U	<8.2 U
4-Ethyltoluene	1.08	<9.83 U
Acetone	32.3 UJ	1760
Benzene	11.1	34.5
Bromodichloromethane	<1.34 U	<13.4 U
Carbon Disulfide	<0.623 U	15.6
Carbon Tetrachloride	0.491	<12.6 U
Chloroform	<0.977 U	<9.77 U
Chloromethane	1.32	<4.13 U
Cis-1,2-Dichloroethene	<0.079 U	<793 U
Cyclohexane	1.56	157
Dichlorodifluoromethane	2.33	<9.89 U
Ethanol	100	6090
Ethyl Acetate	3.18	<18 U
Ethylbenzene	4.6	<8.69 U
Isopropanol	29.5 UJ	115
M,P-Xylene	15.2	28.7
Methyl Ethyl Ketone (2-Butanone)	2.24	82.6
Methyl Isobutyl Ketone (4-Methyl-2-Pentanone)	2.69	<20.5 U
Methylene Chloride	<1.74 U	<174 U
Naphthalene	<0.996 U	<9.96 U
n-Heptane	4.67	379
n-Hexane	6.38	41.6
o-Xylene (1,2-Dimethylbenzene)	5.91	15.8
Styrene	1.92	<8.52 U
Tert-Butyl Alcohol	<1.52 U	23.5
Tetrachloroethene (PCE)	0.549	<13.6 U
Tetrahydrofuran	<1.47 U	<14.7 U
Toluene	275	93.1
Total Xylenes	21.2	44.3
Trichloroethene (TCE)	<0.107 U	<10.7 U
Trichlorofluoromethane	1.43	<11.2 U
Vinyl Chloride	<0.051 U	<5.11 U

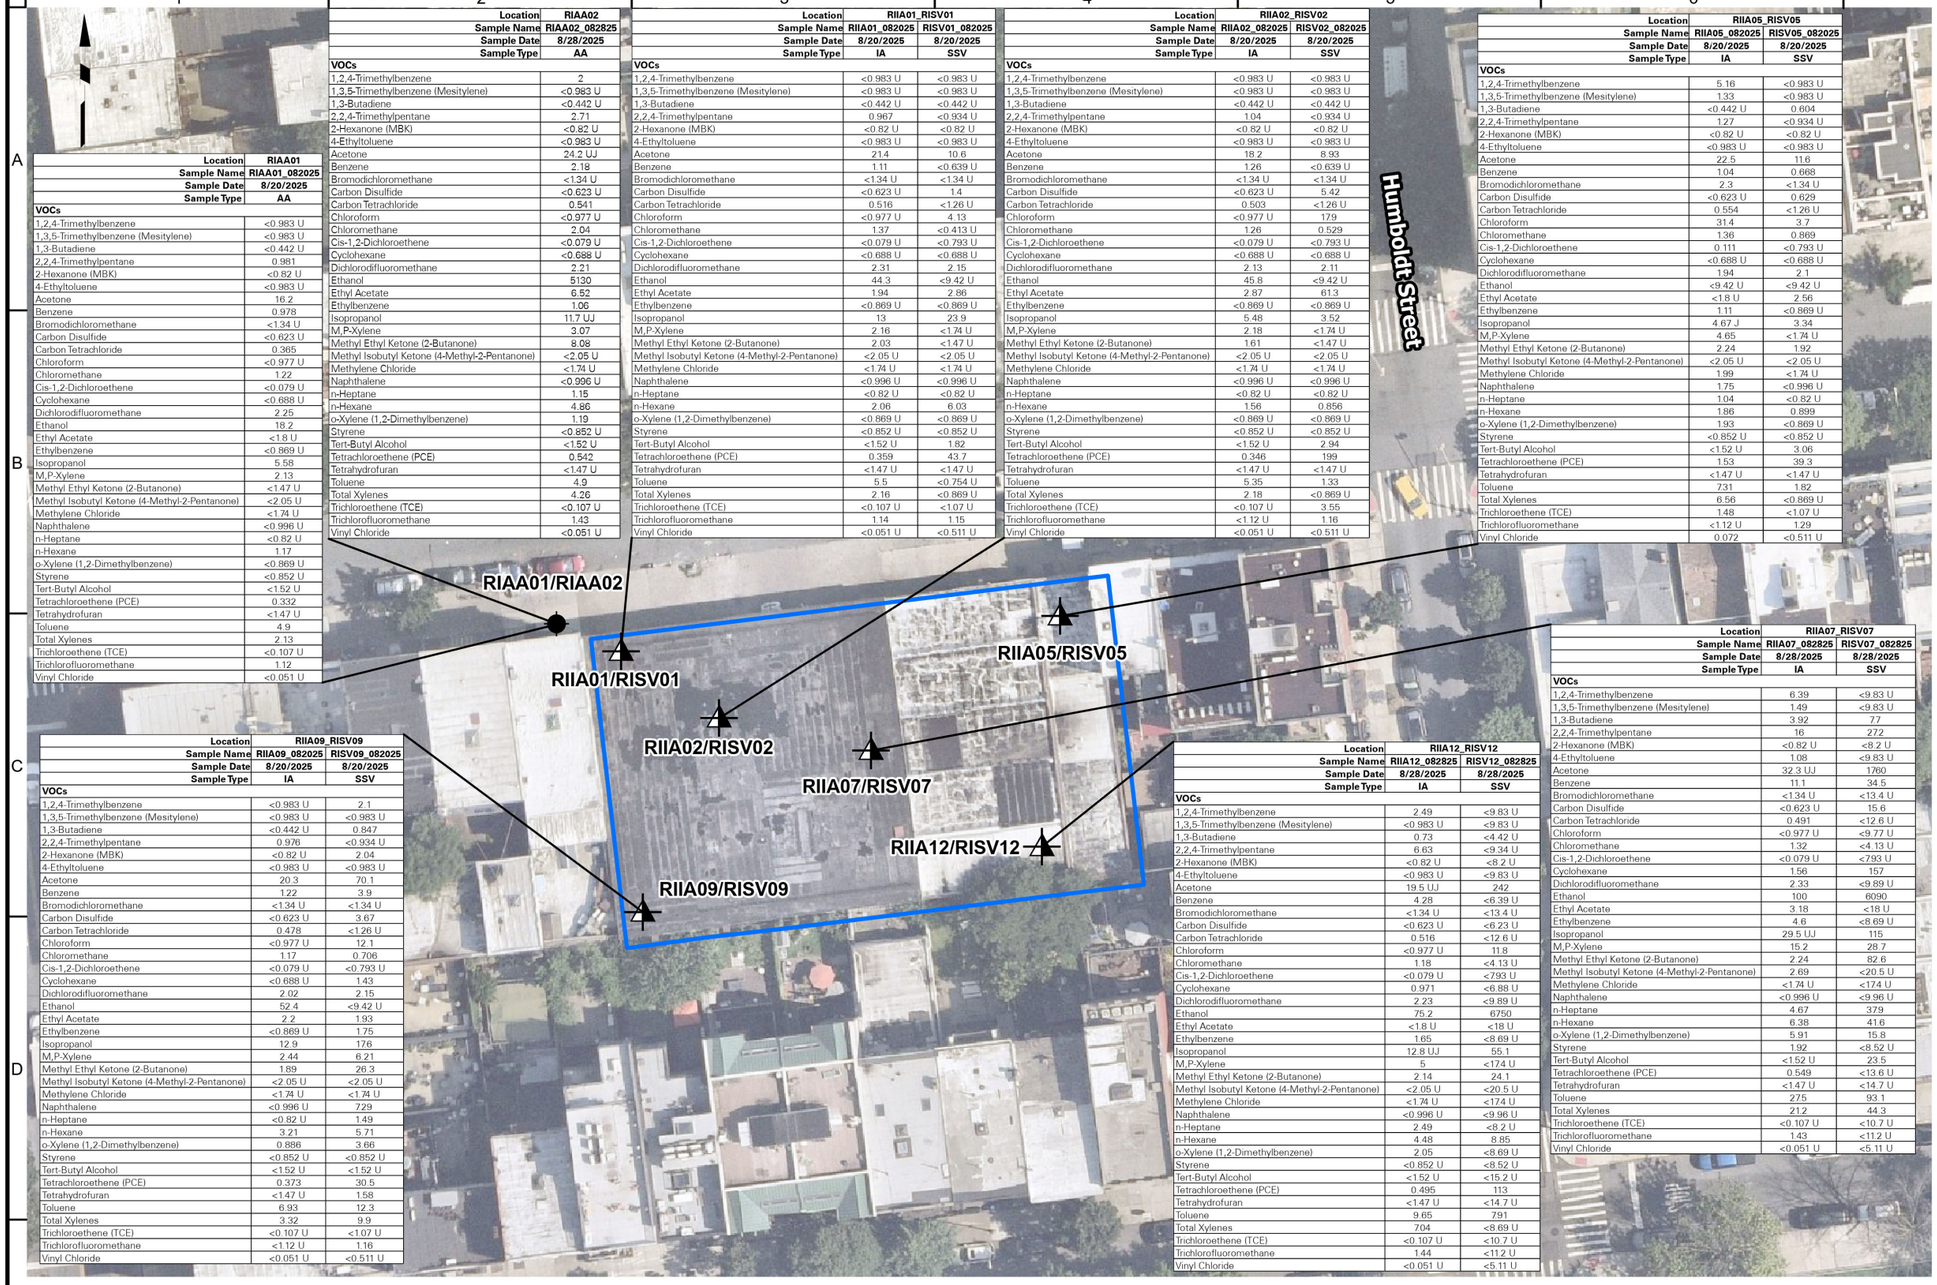

Legend

- Site Boundary
- Ambient Air Sample Location
- Co-located Sub-slab Vapor and Indoor Air Sample Location

Notes:
1. Aerial imagery provided through Langan's subscription to Near Map, dated 07/03/2025.
2. Co-located sub-slab vapor and indoor air sample analytical results are evaluated using the New York State Department of Health (NYSDOH) October 2006 Guidance for Evaluating Soil Vapor Intrusion in the State of New York Decision Matrices for Sub-Slab Vapor and Indoor Air and subsequent updates (2017 and 2024).
3. All locations shown are approximate.
4. µg/m^3 - microgram per cubic meter
5. RL - Reporting limit
6. <RL - Not Detected

Qualifiers:
U - The analyte was analyzed for, but was not detected at a level greater than or equal to the level of the RL or the sample concentration for results impacted by blank contamination.

50 0 50
SCALE IN FEET

LANGAN
Langan Engineering, Environmental, Surveying, Landscape Architecture and Geology, D.P.C.
368 Ninth Avenue, 8th Floor
New York, NY 10001
T: 212.479.5400 F: 212.479.5444 www.langan.com


Project
172 MONTROSE AVENUE
BLOCK No. 3062, LOT No. 12
BROOKLYN NEW YORK

Figure Title
CO-LOCATED SUB-SLAB VAPOR AND INDOOR AIR SAMPLE ANALYTICAL RESULTS

Project No. 170824801
Date 2/23/2026
Scale 1"=50'
Drawn By MG
Figure No. 5A

© 2026 Langan

Path: \\langan.com\data\NY\data8\170824801\Project Data\ArcGIS\APRX\170824801 - RIWP\170824801 - RIR.aprx Date: 2/23/2026 User: Gsajbel Time: 12:31 PM

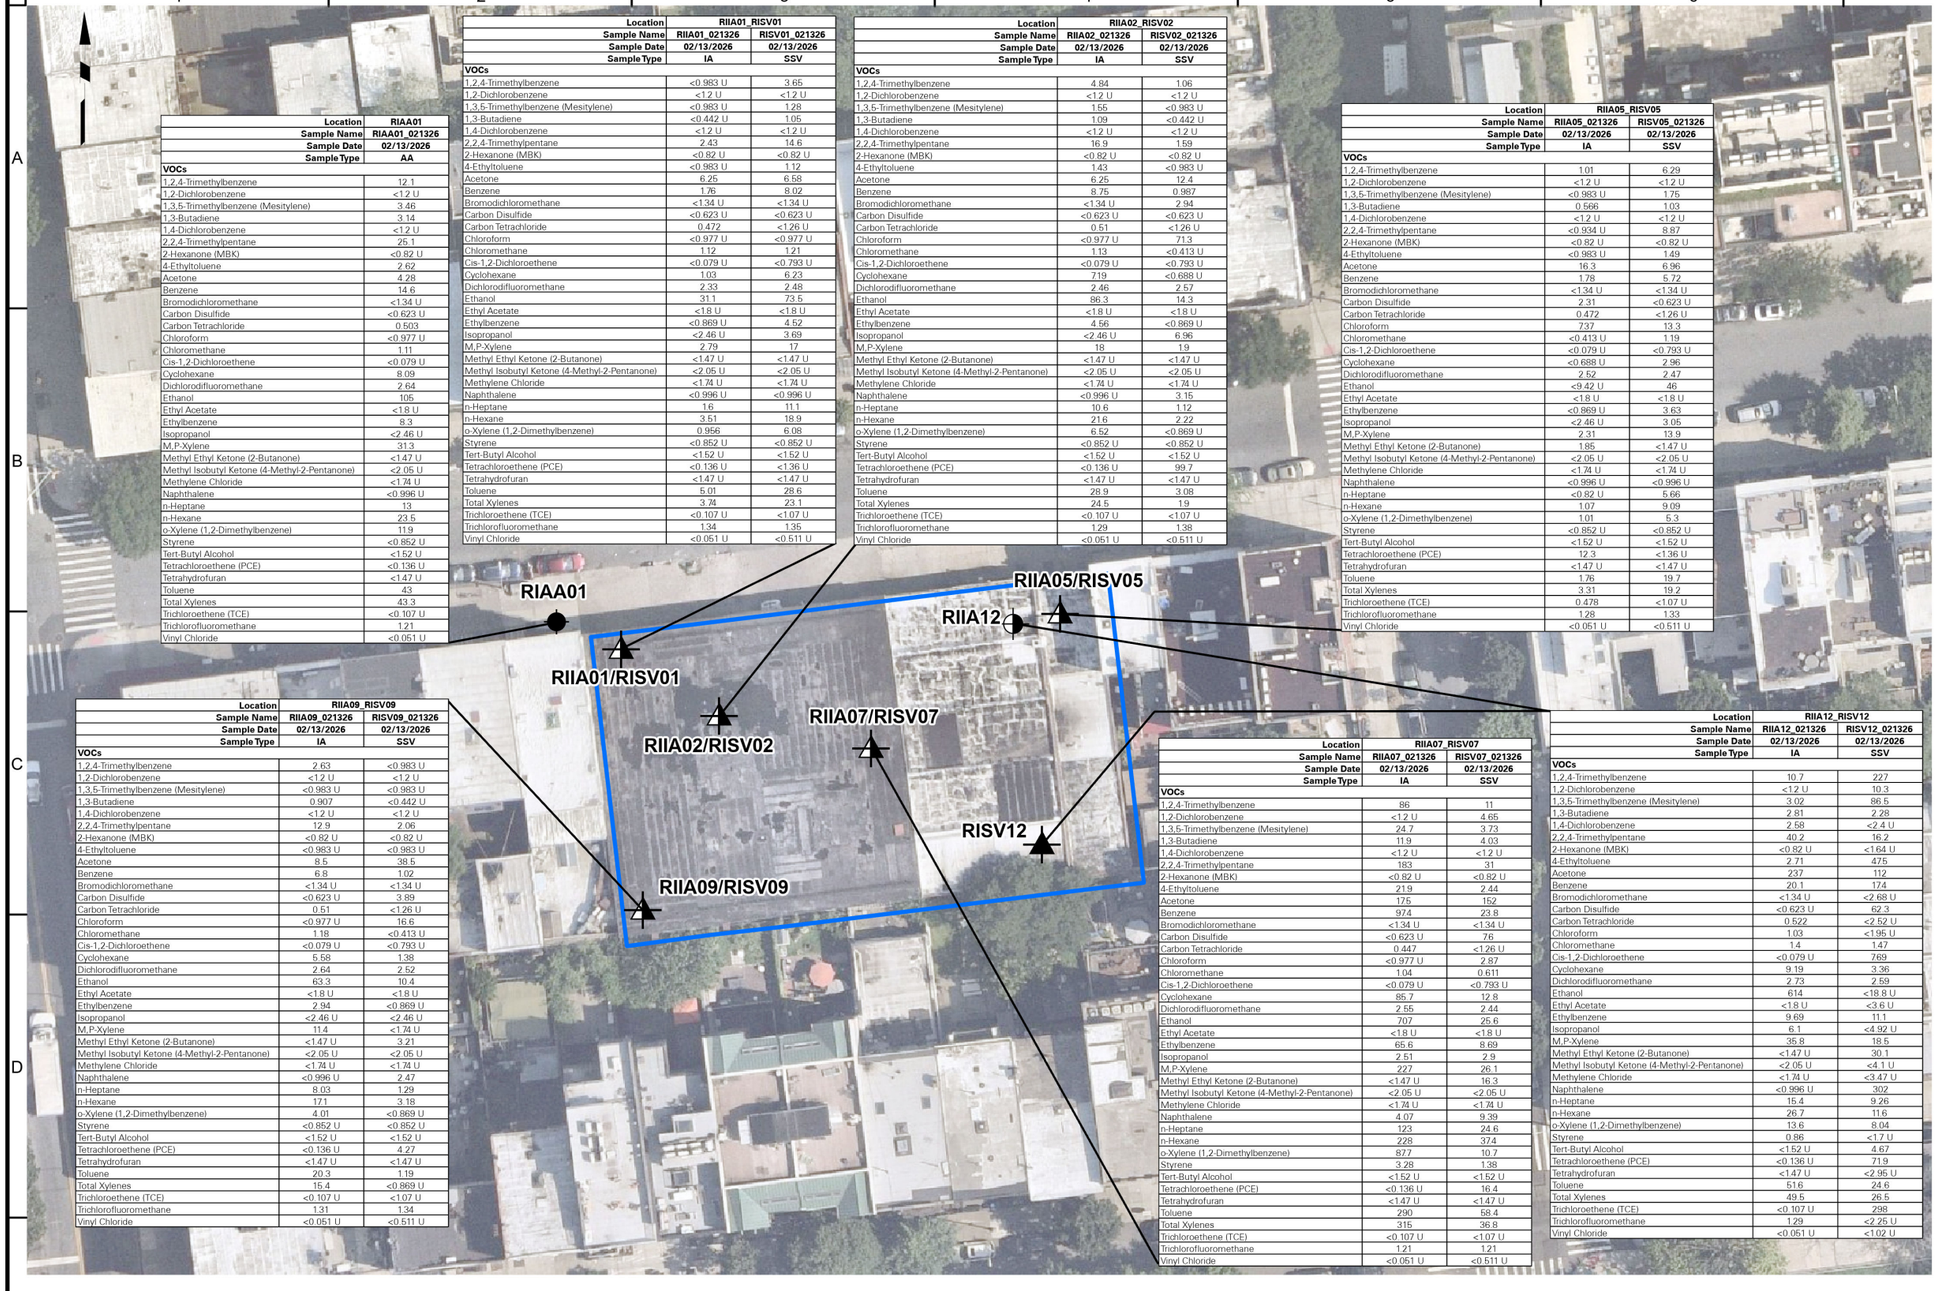

Location	RIIAA01
Sample Name	RIIAA01_021326
Sample Date	02/13/2026
Sample Type	AA
VOCs	
1,2,4-Trimethylbenzene	12.1
1,2-Dichlorobenzene	<1.2 U
1,3,5-Trimethylbenzene (Mesitylene)	3.46
1,3-Butadiene	3.14
1,4-Dichlorobenzene	<1.2 U
2,2,4-Trimethylpentane	25.1
2-Hexanone (MBK)	<0.82 U
4-Ethyltoluene	2.62
Acetone	4.28
Benzene	14.6
Bromodichloromethane	<1.34 U
Carbon Disulfide	<0.623 U
Carbon Tetrachloride	0.503
Chloroform	<0.977 U
Chloromethane	1.11
Cis-1,2-Dichloroethene	<0.079 U
Cyclohexane	8.09
Dichlorodifluoromethane	2.64
Ethanol	105
Ethyl Acetate	<1.8 U
Ethylbenzene	8.3
Isopropanol	<2.46 U
M,P-Xylene	31.3
Methyl Ethyl Ketone (2-Butanone)	<1.47 U
Methyl Isobutyl Ketone (4-Methyl-2-Pentanone)	<2.05 U
Methylene Chloride	<1.74 U
Naphthalene	<0.996 U
n-Heptane	13
n-Hexane	23.5
o-Xylene (1,2-Dimethylbenzene)	11.9
Styrene	<0.852 U
Tert-Butyl Alcohol	<1.52 U
Tetrachloroethene (PCE)	<0.136 U
Tetrahydrofuran	<1.47 U
Toluene	43
Total Xylenes	43.3
Trichloroethene (TCE)	<0.107 U
Trichlorofluoromethane	1.21
Vinyl Chloride	<0.051 U

Location	RIIA01_RISV01	
Sample Name	RIIA01_021326	RISV01_021326
Sample Date	02/13/2026	02/13/2026
Sample Type	IA	SSV
VOCs		
1,2,4-Trimethylbenzene	<0.983 U	3.65
1,2-Dichlorobenzene	<1.2 U	<1.2 U
1,3,5-Trimethylbenzene (Mesitylene)	<0.983 U	1.28
1,3-Butadiene	<0.442 U	1.05
1,4-Dichlorobenzene	<1.2 U	<1.2 U
2,2,4-Trimethylpentane	2.43	14.6
2-Hexanone (MBK)	<0.82 U	<0.82 U
4-Ethyltoluene	<0.983 U	1.12
Acetone	6.25	6.58
Benzene	1.76	8.02
Bromodichloromethane	<1.34 U	<1.34 U
Carbon Disulfide	<0.623 U	<0.623 U
Carbon Tetrachloride	0.472	<1.26 U
Chloroform	<0.977 U	<0.977 U
Chloromethane	1.12	1.21
Cis-1,2-Dichloroethene	<0.079 U	<0.793 U
Cyclohexane	1.03	6.23
Dichlorodifluoromethane	2.33	2.48
Ethanol	31.1	73.5
Ethyl Acetate	<1.8 U	<1.8 U
Ethylbenzene	<0.869 U	4.52
Isopropanol	<2.46 U	3.69
M,P-Xylene	2.79	17
Methyl Ethyl Ketone (2-Butanone)	<1.47 U	<1.47 U
Methyl Isobutyl Ketone (4-Methyl-2-Pentanone)	<2.05 U	<2.05 U
Methylene Chloride	<1.74 U	<1.74 U
Naphthalene	<0.996 U	<0.996 U
n-Heptane	1.6	11.1
n-Hexane	3.51	18.9
o-Xylene (1,2-Dimethylbenzene)	0.956	6.08
Styrene	<0.852 U	<0.852 U
Tert-Butyl Alcohol	<1.52 U	<1.52 U
Tetrachloroethene (PCE)	<0.136 U	<1.36 U
Tetrahydrofuran	<1.47 U	<1.47 U
Toluene	5.01	28.6
Total Xylenes	3.74	23.1
Trichloroethene (TCE)	<0.107 U	<1.07 U
Trichlorofluoromethane	1.34	1.35
Vinyl Chloride	<0.051 U	<0.511 U

Location	RIIA02_RISV02	
Sample Name	RIIA02_021326	RISV02_021326
Sample Date	02/13/2026	02/13/2026
Sample Type	IA	SSV
VOCs		
1,2,4-Trimethylbenzene	4.84	1.06
1,2-Dichlorobenzene	<1.2 U	<1.2 U
1,3,5-Trimethylbenzene (Mesitylene)	1.65	<0.983 U
1,3-Butadiene	1.09	<0.442 U
1,4-Dichlorobenzene	<1.2 U	<1.2 U
2,2,4-Trimethylpentane	16.9	1.59
2-Hexanone (MBK)	<0.82 U	<0.82 U
4-Ethyltoluene	1.43	<0.983 U
Acetone	6.25	12.4
Benzene	8.75	0.987
Bromodichloromethane	<1.34 U	2.94
Carbon Disulfide	<0.623 U	<0.623 U
Carbon Tetrachloride	0.51	<1.26 U
Chloroform	<0.977 U	71.3
Chloromethane	1.13	<0.413 U
Cis-1,2-Dichloroethene	<0.079 U	<0.793 U
Cyclohexane	7.19	<0.688 U
Dichlorodifluoromethane	2.46	2.57
Ethanol	86.3	14.3
Ethyl Acetate	<1.8 U	<1.8 U
Ethylbenzene	4.56	<0.869 U
Isopropanol	<2.46 U	6.96
M,P-Xylene	18	1.9
Methyl Ethyl Ketone (2-Butanone)	<1.47 U	<1.47 U
Methyl Isobutyl Ketone (4-Methyl-2-Pentanone)	<2.05 U	<2.05 U
Methylene Chloride	<1.74 U	<1.74 U
Naphthalene	<0.996 U	3.15
n-Heptane	10.6	1.12
n-Hexane	21.6	2.22
o-Xylene (1,2-Dimethylbenzene)	6.52	<0.869 U
Styrene	<0.852 U	<0.852 U
Tert-Butyl Alcohol	<1.52 U	<1.52 U
Tetrachloroethene (PCE)	<0.136 U	99.7
Tetrahydrofuran	<1.47 U	<1.47 U
Toluene	28.9	3.08
Total Xylenes	24.5	1.9
Trichloroethene (TCE)	<0.107 U	<1.07 U
Trichlorofluoromethane	1.29	1.38
Vinyl Chloride	<0.051 U	<0.511 U

Location	RIIA05_RISV05	
Sample Name	RIIA05_021326	RISV05_021326
Sample Date	02/13/2026	02/13/2026
Sample Type	IA	SSV
VOCs		
1,2,4-Trimethylbenzene	1.01	6.29
1,2-Dichlorobenzene	<1.2 U	<1.2 U
1,3,5-Trimethylbenzene (Mesitylene)	<0.983 U	1.75
1,3-Butadiene	0.566	1.03
1,4-Dichlorobenzene	<1.2 U	<1.2 U
2,2,4-Trimethylpentane	<0.934 U	8.87
2-Hexanone (MBK)	<0.82 U	<0.82 U
4-Ethyltoluene	<0.983 U	1.49
Acetone	16.3	6.96
Benzene	1.78	5.72
Bromodichloromethane	<1.34 U	<1.34 U
Carbon Disulfide	2.31	<0.623 U
Carbon Tetrachloride	0.472	<1.26 U
Chloroform	7.37	13.3
Chloromethane	<0.413 U	1.19
Cis-1,2-Dichloroethene	<0.079 U	<0.793 U
Cyclohexane	<0.688 U	2.96
Dichlorodifluoromethane	2.52	2.47
Ethanol	<9.42 U	46
Ethyl Acetate	<1.8 U	<1.8 U
Ethylbenzene	<0.869 U	3.63
Isopropanol	<2.46 U	3.05
M,P-Xylene	2.31	13.9
Methyl Ethyl Ketone (2-Butanone)	1.85	<1.47 U
Methyl Isobutyl Ketone (4-Methyl-2-Pentanone)	<2.05 U	<2.05 U
Methylene Chloride	<1.74 U	<1.74 U
Naphthalene	<0.996 U	<0.996 U
n-Heptane	<0.82 U	5.66
n-Hexane	1.07	9.09
o-Xylene (1,2-Dimethylbenzene)	1.01	5.3
Styrene	<0.852 U	<0.852 U
Tert-Butyl Alcohol	<1.52 U	<1.52 U
Tetrachloroethene (PCE)	12.3	<1.36 U
Tetrahydrofuran	<1.47 U	<1.47 U
Toluene	1.76	19.7
Total Xylenes	3.31	19.2
Trichloroethene (TCE)	0.478	<1.07 U
Trichlorofluoromethane	1.28	1.33
Vinyl Chloride	<0.051 U	<0.511 U

Location	RIIA09_RISV09	
Sample Name	RIIA09_021326	RISV09_021326
Sample Date	02/13/2026	02/13/2026
Sample Type	IA	SSV
VOCs		
1,2,4-Trimethylbenzene	2.63	<0.983 U
1,2-Dichlorobenzene	<1.2 U	<1.2 U
1,3,5-Trimethylbenzene (Mesitylene)	<0.983 U	<0.983 U
1,3-Butadiene	0.907	<0.442 U
1,4-Dichlorobenzene	<1.2 U	<1.2 U
2,2,4-Trimethylpentane	12.9	2.06
2-Hexanone (MBK)	<0.82 U	<0.82 U
4-Ethyltoluene	<0.983 U	<0.983 U
Acetone	8.5	38.5
Benzene	6.8	1.02
Bromodichloromethane	<1.34 U	<1.34 U
Carbon Disulfide	<0.623 U	3.89
Carbon Tetrachloride	0.51	<1.26 U
Chloroform	<0.977 U	16.6
Chloromethane	1.18	<0.413 U
Cis-1,2-Dichloroethene	<0.079 U	<0.793 U
Cyclohexane	5.58	1.38
Dichlorodifluoromethane	2.64	2.52
Ethanol	63.3	10.4
Ethyl Acetate	<1.8 U	<1.8 U
Ethylbenzene	2.94	<0.869 U
Isopropanol	<2.46 U	<2.46 U
M,P-Xylene	11.4	<1.74 U
Methyl Ethyl Ketone (2-Butanone)	<1.47 U	3.21
Methyl Isobutyl Ketone (4-Methyl-2-Pentanone)	<2.05 U	<2.05 U
Methylene Chloride	<1.74 U	<1.74 U
Naphthalene	<0.996 U	2.47
n-Heptane	8.03	1.29
n-Hexane	17.1	3.18
o-Xylene (1,2-Dimethylbenzene)	4.01	<0.869 U
Styrene	<0.852 U	<0.852 U
Tert-Butyl Alcohol	<1.52 U	<1.52 U
Tetrachloroethene (PCE)	<0.136 U	4.27
Tetrahydrofuran	<1.47 U	<1.47 U
Toluene	20.3	1.19
Total Xylenes	15.4	<0.869 U
Trichloroethene (TCE)	<0.107 U	<1.07 U
Trichlorofluoromethane	1.31	1.34
Vinyl Chloride	<0.051 U	<0.511 U

Location	RIIA07_RISV07	
Sample Name	RIIA07_021326	RISV07_021326
Sample Date	02/13/2026	02/13/2026
Sample Type	IA	SSV
VOCs		
1,2,4-Trimethylbenzene	86	11
1,2-Dichlorobenzene	<1.2 U	4.65
1,3,5-Trimethylbenzene (Mesitylene)	24.7	3.73
1,3-Butadiene	11.9	4.03
1,4-Dichlorobenzene	<1.2 U	<1.2 U
2,2,4-Trimethylpentane	183	31
2-Hexanone (MBK)	<0.82 U	<0.82 U
4-Ethyltoluene	21.9	2.44
Acetone	175	152
Benzene	97.4	23.8
Bromodichloromethane	<1.34 U	<1.34 U
Carbon Disulfide	<0.623 U	7.6
Carbon Tetrachloride	0.447	<1.26 U
Chloroform	<0.977 U	2.87
Chloromethane	1.04	0.611
Cis-1,2-Dichloroethene	<0.079 U	<0.793 U
Cyclohexane	85.7	12.8
Dichlorodifluoromethane	2.55	2.44
Ethanol	707	25.6
Ethyl Acetate	<1.8 U	<1.8 U
Ethylbenzene	65.6	8.69
Isopropanol	2.51	2.9
M,P-Xylene	227	26.1
Methyl Ethyl Ketone (2-Butanone)	<1.47 U	16.3
Methyl Isobutyl Ketone (4-Methyl-2-Pentanone)	<2.05 U	<2.05 U
Methylene Chloride	<1.74 U	<1.74 U
Naphthalene	4.07	9.39
n-Heptane	123	24.6
n-Hexane	228	37.4
o-Xylene (1,2-Dimethylbenzene)	87.7	10.7
Styrene	3.28	1.38
Tert-Butyl Alcohol	<1.52 U	<1.52 U
Tetrachloroethene (PCE)	<0.136 U	16.4
Tetrahydrofuran	<1.47 U	<1.47 U
Toluene	290	58.4
Total Xylenes	315	36.8
Trichloroethene (TCE)	<0.107 U	<1.07 U
Trichlorofluoromethane	1.21	1.21
Vinyl Chloride	<0.051 U	<0.511 U

Location	RIIA12_RISV12	
Sample Name	RIIA12_021326	RISV12_021326
Sample Date	02/13/2026	02/13/2026
Sample Type	IA	SSV
VOCs		
1,2,4-Trimethylbenzene	10.7	227
1,2-Dichlorobenzene	<1.2 U	10.3
1,3,5-Trimethylbenzene (Mesitylene)	3.02	86.5
1,3-Butadiene	2.81	2.28
1,4-Dichlorobenzene	2.58	<2.4 U
2,2,4-Trimethylpentane	40.2	16.2
2-Hexanone (MBK)	<0.82 U	<1.64 U
4-Ethyltoluene	2.71	475
Acetone	237	112
Benzene	20.1	174
Bromodichloromethane	<1.34 U	<2.68 U
Carbon Disulfide	<0.623 U	62.3
Carbon Tetrachloride	0.522	<2.52 U
Chloroform	1.03	<1.95 U
Chloromethane	1.4	1.47
Cis-1,2-Dichloroethene	<0.079 U	7.69
Cyclohexane	9.19	3.36
Dichlorodifluoromethane	2.73	2.59
Ethanol	614	<18.8 U
Ethyl Acetate	<1.8 U	<3.6 U
Ethylbenzene	9.69	11.1
Isopropanol	6.1	<4.92 U
M,P-Xylene	35.8	18.5
Methyl Ethyl Ketone (2-Butanone)	<1.47 U	30.1
Methyl Isobutyl Ketone (4-Methyl-2-Pentanone)	<2.05 U	<4.1 U
Methylene Chloride	<1.74 U	<3.47 U
Naphthalene	<0.996 U	302
n-Heptane	15.4	9.26
n-Hexane	26.7	11.6
o-Xylene (1,2-Dimethylbenzene)	13.6	8.04
Styrene	0.86	<1.7 U
Tert-Butyl Alcohol	<1.52 U	4.67
Tetrachloroethene (PCE)	<0.136 U	71.9
Tetrahydrofuran	<1.47 U	<2.95 U
Toluene	51.6	24.6
Total Xylenes	49.5	26.5
Trichloroethene (TCE)	<0.107 U	298
Trichlorofluoromethane	1.29	<2.25 U
Vinyl Chloride	<0.051 U	<1.02 U

Legend

- Site Boundary
- Ambient Air Sample Location
- Co-located Sub-slab Vapor and Indoor Air Sample Location
- Indoor Air Sample Location
- Sub-slab Vapor Sample Location

Notes:
1. Aerial imagery provided through Langan's subscription to Near Map, dated 07/03/2025.
2. Co-located sub-slab vapor and indoor air sample analytical results are evaluated using the New York State Department of Health (NYSDOH) October 2006 Guidance for Evaluating Soil Vapor Intrusion in the State of New York Decision Matrices for Sub-Slab Vapor and Indoor Air and subsequent updates (2017 and 2024).
3. All locations shown are approximate.
4. $\mu g/m^3$ - microgram per cubic meter
5. RL - Reporting limit
6. <RL - Not Detected

Qualifiers:
U - The analyte was analyzed for, but was not detected at a level greater than or equal to the level of the RL or the sample concentration for results impacted by blank contamination.

50 0 50
SCALE IN FEET

LANGAN
Langan Engineering, Environmental, Surveying, Landscape Architecture and Geology, D.P.C.
368 Ninth Avenue, 8th Floor
New York, NY 10001
T: 212.479.5400 F: 212.479.5444 www.langan.com

Project
172 MONTROSE AVENUE
BLOCK No. 3062, LOT No. 12
BROOKLYN NEW YORK

Figure Title
SUPPLEMENTAL SOIL VAPOR INTRUSION ANALYTICAL RESULTS

Project No. 170824801
Date 2/24/2026
Scale 1"=50'
Drawn By MG
Figure No. 5B

© 2026 Langan



Legend

- Excavation to about 6 feet bgs
- Excavation to about 15 feet bgs
- Excavation to about 16 feet bgs
- Excavation to about 49 feet bgs
- Approximate Site Boundary
- Tax Block
- Tax Parcel

Notes:
1. Aerial imagery provided through Langan's subscription to Near Map, dated 07/03/2025.
2. bgs - below grade surface

20 0 20
SCALE IN FEET

LANGAN
Langan Engineering, Environmental, Surveying, Landscape Architecture and Geology, D.P.C.
368 Ninth Avenue, 8th Floor
New York, NY 10001
T: 212.479.5400 F: 212.479.5444 www.langan.com


Project
172 MONTROSE AVENUE
BLOCK No. 3062, LOT No. 12
BROOKLYN NEW YORK

Figure Title
ALTERNATIVE I - TRACK 1 CLEANUP

Project No.	170824801
Date	2/3/2026
Scale	1"=20'
Drawn By	TO

Figure No. 6

© 2025 Langan

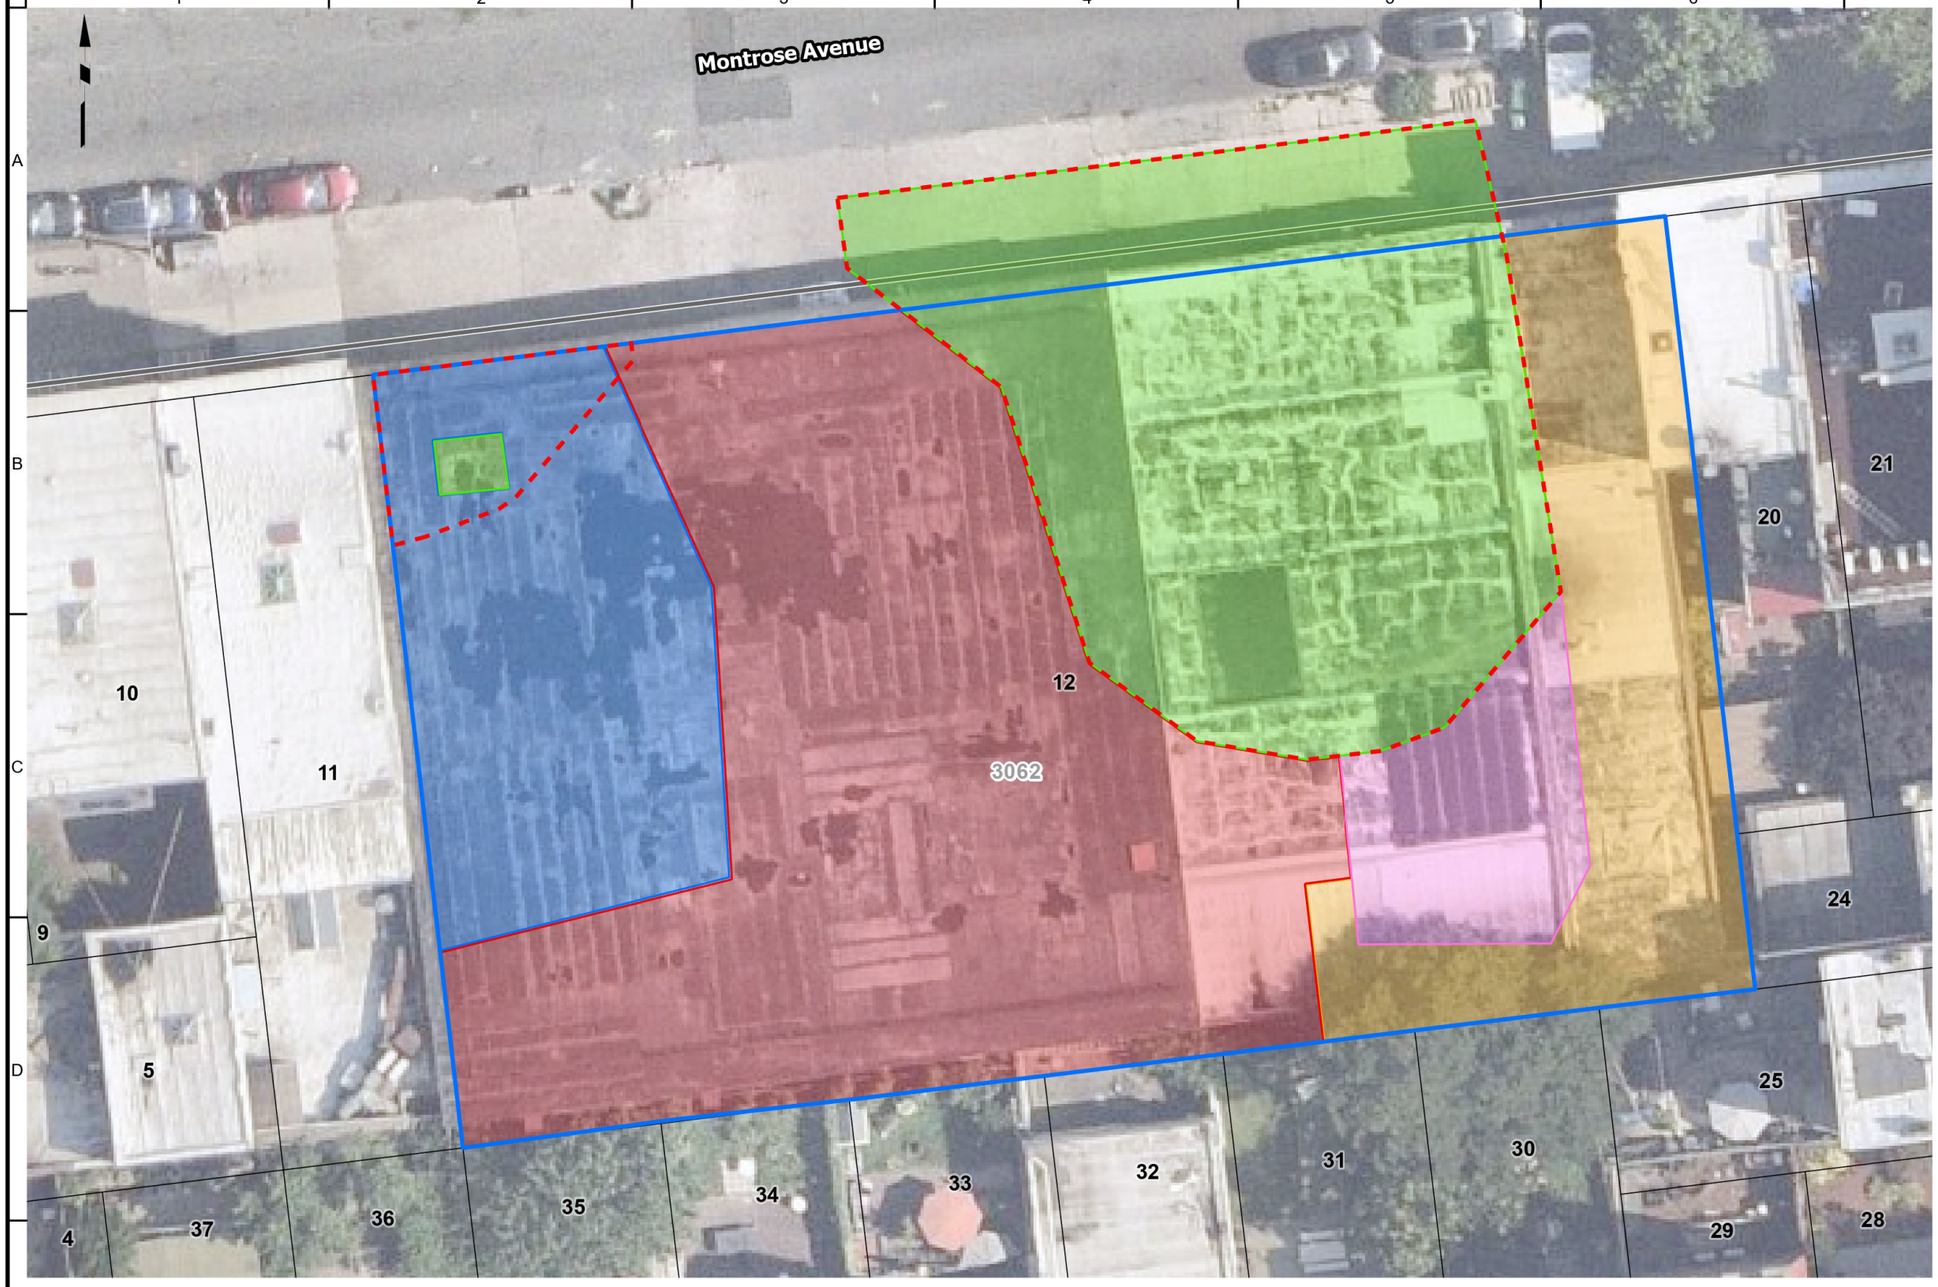

Legend

- Approximate Site Boundary
- Tax Block
- Tax Parcel
- Excavation to about 2 feet bgs
- Excavation to about 4 feet bgs
- Excavation to about 10 feet bgs
- Excavation to about 12 feet bgs
- Excavation to about 15 to 17 feet bgs
- Approximate Groundwater Treatment Extent

Notes:
1. Aerial imagery provided through Langan's subscription to Near Map, dated 07/03/2025.
2. bgs - below grade surface
3. Groundwater treatment extents will be further discussed in a groundwater treatment work plan provided under separate cover.

20 0 20
SCALE IN FEET

LANGAN
Langan Engineering, Environmental, Surveying, Landscape Architecture and Geology, D.P.C.
368 Ninth Avenue, 8th Floor
New York, NY 10001
T: 212.479.5400 F: 212.479.5444 www.langan.com

Project
172 MONTROSE AVENUE
BLOCK No. 3062, LOT No. 12
BROOKLYN NEW YORK

Figure Title
ALTERNATIVE II - TRACK 2 CLEANUP

Project No. 170824801	Figure No. 7
Date 2/6/2026	
Scale 1"=20'	
Drawn By TO	

© 2025 Langan

Path: \\langan.com\data\NY\data8\170824801\Project Data\ArcGIS\APRX\170824801 - RIWP\170824801 - RIWP.aprx Date: 2/6/2026 User: mgeorgalas Time: 9:16 AM



Legend

- Approximate Site Boundary
- Tax Block
- Tax Parcel
- Excavation to about 2 feet bgs
- Excavation to about 4 feet bgs
- Excavation to about 10 feet bgs
- Excavation to about 12 feet bgs
- Excavation to about 15 to 17 feet bgs
- Proposed Confirmation Endpoint Sample

Notes:
1. Aerial imagery provided through Langan's subscription to Near Map, dated 07/03/2025.
2. bgs - below grade surface
3. Groundwater treatment extents will be further discussed in a groundwater treatment work plan provided under separate cover.

20 0 20
SCALE IN FEET

LANGAN
Langan Engineering, Environmental, Surveying, Landscape Architecture and Geology, D.P.C.
368 Ninth Avenue, 8th Floor
New York, NY 10001
T: 212.479.5400 F: 212.479.5444 www.langan.com


Project
172 MONTROSE AVENUE
BLOCK No. 3062, LOT No. 12
BROOKLYN NEW YORK


Figure Title
PROPOSED ENDPOINT SAMPLE LOCATION PLAN

Project No. 170824801	Figure No. 8
Date 4/29/2026	
Scale 1"=20'	
Drawn By TO	

© 2025 Langan

Path: \\langan.com\data\NY\data8\170824801\Project Data\ArcGIS\APRX\170824801 - RIWP\170824801 - RIWP.aprx Date: 4/29/2026 User: mgeorgalas Time: 3:49 PM

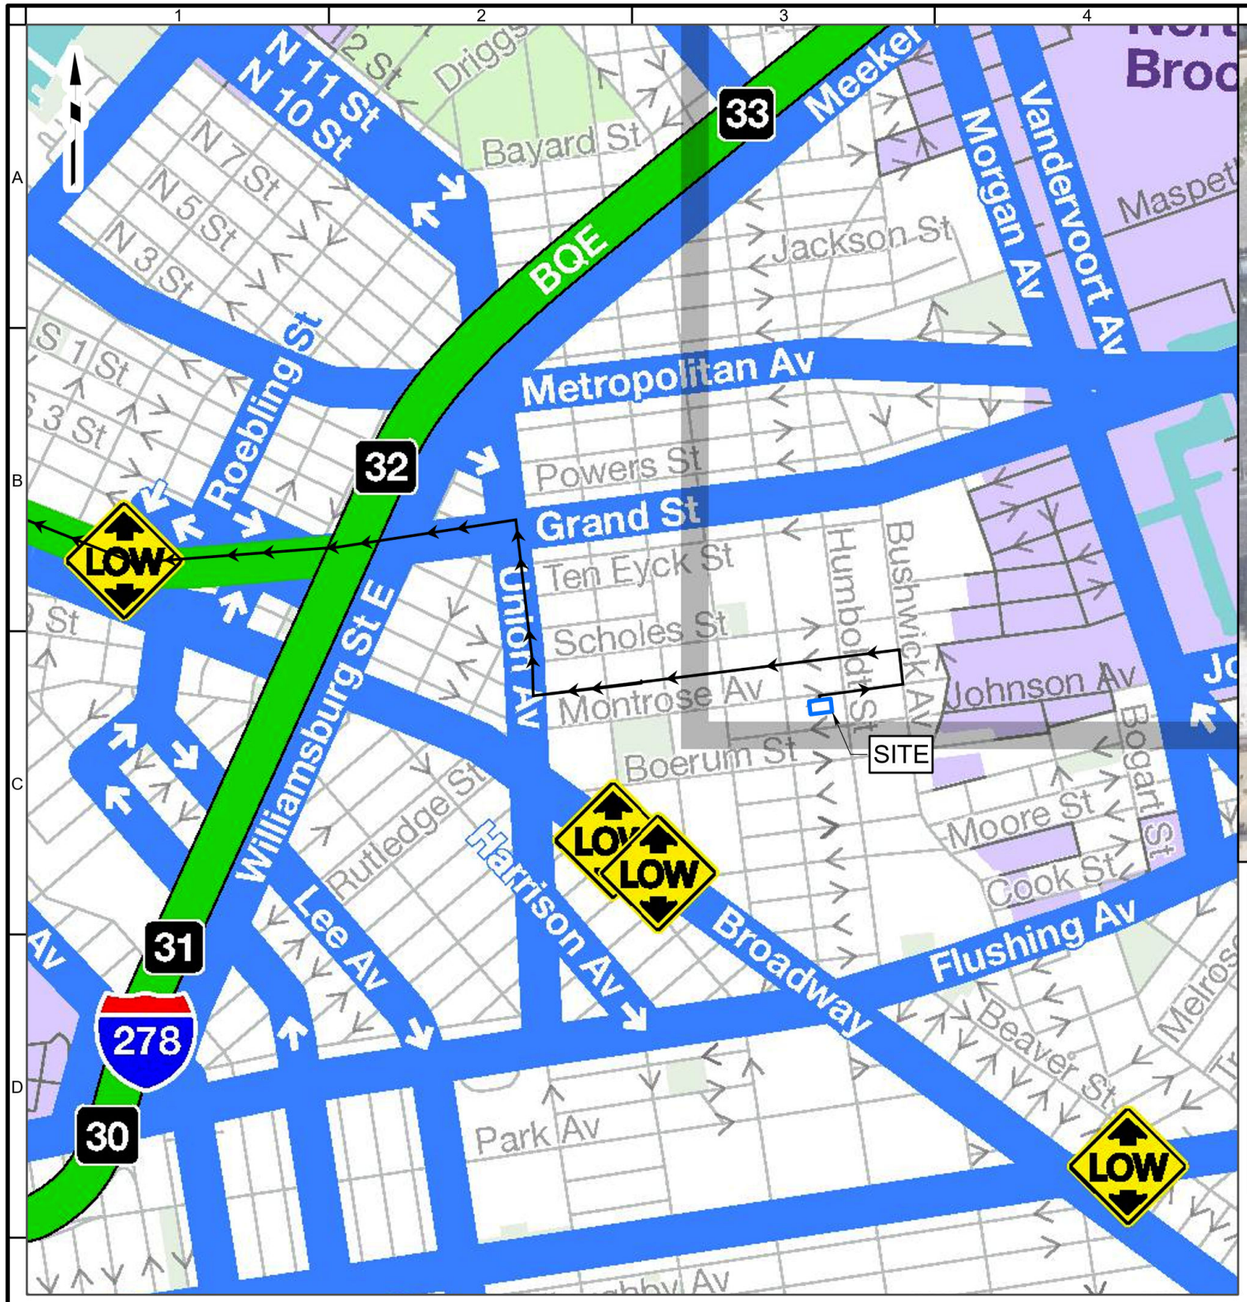

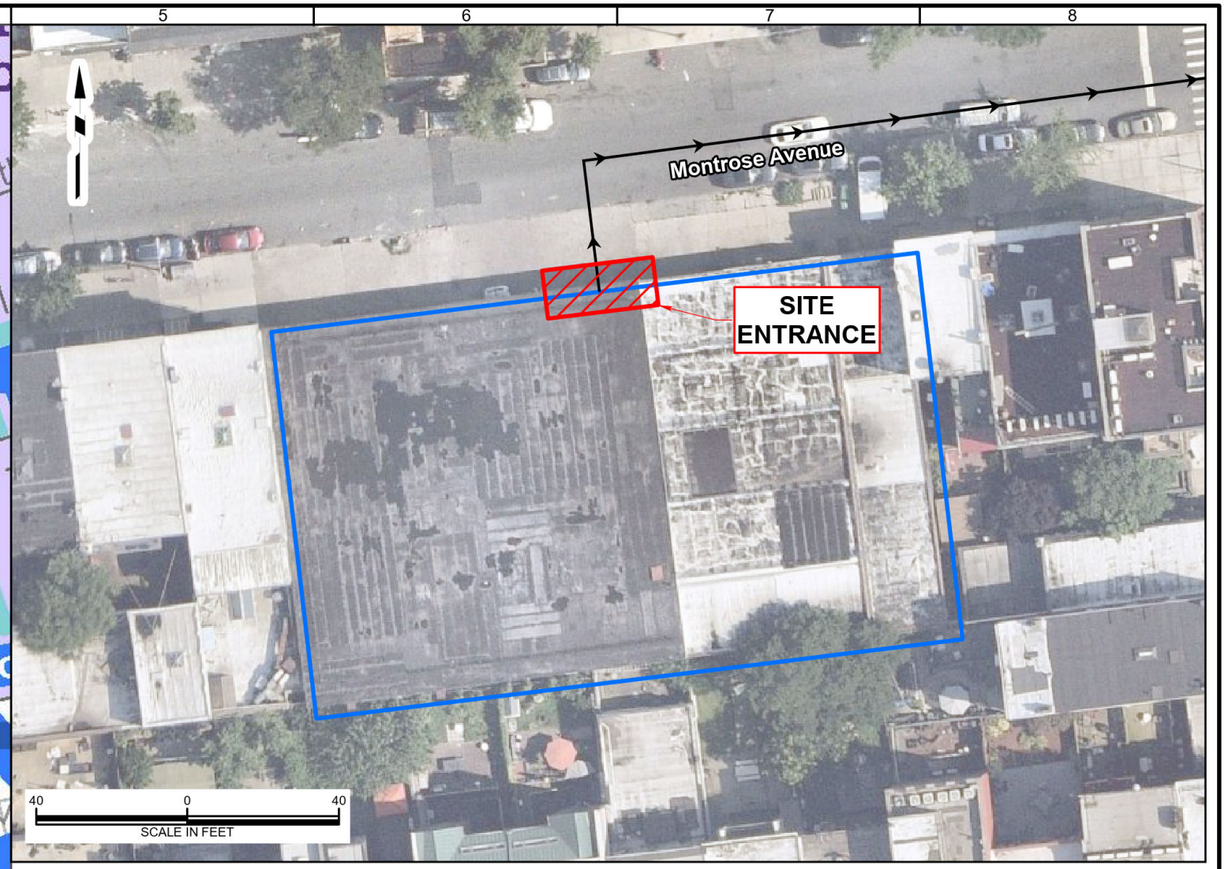

Legend

Truck Routes

Local Truck Route
Trucks with an origin or destination for the purpose of delivery, loading or servicing within the respective Borough, shall only operate on designated local routes, except that an operator may operate on a non-designated street for the purpose of arriving at their destination. This shall be accomplished by leaving a designated truck route at the intersection that is nearest to their destination, proceeding by the most direct route, and then returning to the nearest designated truck route by the most direct route. If the operator has additional destinations in the same general area, they may proceed by the most direct route to their next destination without returning to a designated truck route, provided that the operator's next destination does not require that they cross a designated truck route.

Through Truck Route
Trucks having neither an origin nor a destination within the respective Borough shall restrict the operation of such vehicles to those street segments designated as Through Truck Routes.

Through Truck Route on Expressway

53 FT Trailer Exception

Connecting Road Outside NYC

Restricted Routes

No Commercial Vehicles

Hazards

Alert: see additional information

Low Vertical Clearance (14 feet and under)

Navigation / Landmarks

Highway Exit

Major Highway

Industrial Business Zone

Parks and Open Spaces

Limited Truck Zone

Legend

Approximate Site Boundary

Truck Route

Notes:
1. Basemap taken from the 2022 New York City Department of Transportation "New York City Truck Route Map."
2. Site entrance location map change based on construction logistics.
3. Aerial imagery provided through Langan's subscription to Near Map, dated 07/03/2025.

WARNING: IT IS A VIOLATION OF THE NYS EDUCATION LAW ARTICLE 145 FOR ANY PERSON, UNLESS HE IS ACTING UNDER THE DIRECTION OF A LICENSED PROFESSIONAL ENGINEER, TO ALTER THIS ITEM IN ANY WAY.

LANGAN
Langan Engineering, Environmental, Surveying, Landscape Architecture and Geology, D.P.C.
368 Ninth Avenue, 8th Floor
New York, NY 10001-2727
T: 212.479.5400 F: 212.479.5444 www.langan.com

Project
172 MONTROSE AVENUE
BLOCK No. 3062, LOT No. 12
BROOKLYN NEW YORK

Figure Title
TRUCK ROUTE MAP

Project No. 170824801
Date 2/3/2026
Scale AS SHOWN
Drawn By TO

Figure No. 9

© 2025 Langan



Legend

- Proposed Post-Remedial Groundwater Monitoring Location
- Approximate Site Boundary
- Approximate Groundwater Treatment Extent
- Tax Block
- Tax Parcel

Notes:
1. Aerial imagery provided through Langan's subscription to Near Map, dated 07/03/2025.

20 0 20
SCALE IN FEET

LANGAN
Langan Engineering, Environmental, Surveying, Landscape Architecture and Geology, D.P.C.
368 Ninth Avenue, 8th Floor
New York, NY 10001
T: 212.479.5400 F: 212.479.5444 www.langan.com

Project
172 MONTROSE AVENUE
BLOCK No. 3062, LOT No. 12
BROOKLYN NEW YORK

Figure Title
PROPOSED POST-REMEDIAL GROUNDWATER MONITORING WELL LOCATION PLAN

Project No.	170824801
Date	2/6/2026
Scale	1"=20'
Drawn By	TO
Figure No.	10

© 2025 Langan

Path: \\langan.com\data\NY\data8\170824801\Project Data\ArcGIS\APRX\170824801 - RIWP\170824801 - RIWP.aprx Date: 2/6/2026 User: mgeorgalas Time: 9:17 AM



Legend

- Approximate Site Boundary
- Tax Block
- Tax Parcel
- Excavation to about 2 feet bgs
- Excavation to about 4 feet bgs
- Excavation to about 10 feet bgs
- Excavation to about 12 feet bgs
- Excavation to about 15 to 17 feet bgs
- Approximate Groundwater Treatment Extent
- Proposed Post-Remedial Groundwater Monitoring Location
- Possible Injection Location
- Radius of Influence

Notes:
1. Aerial imagery provided through Langan's subscription to Near Map, dated 07/03/2025.
2. bgs - below grade surface
3. Groundwater treatment will be finalized in a remedial design memorandum to be submitted for review and approval under separate cover.

20 0 20
SCALE IN FEET

LANGAN
Langan Engineering, Environmental, Surveying, Landscape Architecture and Geology, D.P.C.
368 Ninth Avenue, 8th Floor
New York, NY 10001
T: 212.479.5400 F: 212.479.5444 www.langan.com


Project
172 MONTROSE AVENUE
BLOCK No. 3062, LOT No. 12
BROOKLYN NEW YORK

Figure Title
PROPOSED GROUNDWATER TREATMENT AREAS

Project No. 170824801
Date 3/26/2026
Scale 1"=20'
Drawn By TO

Figure No. 11

© 2025 Langan

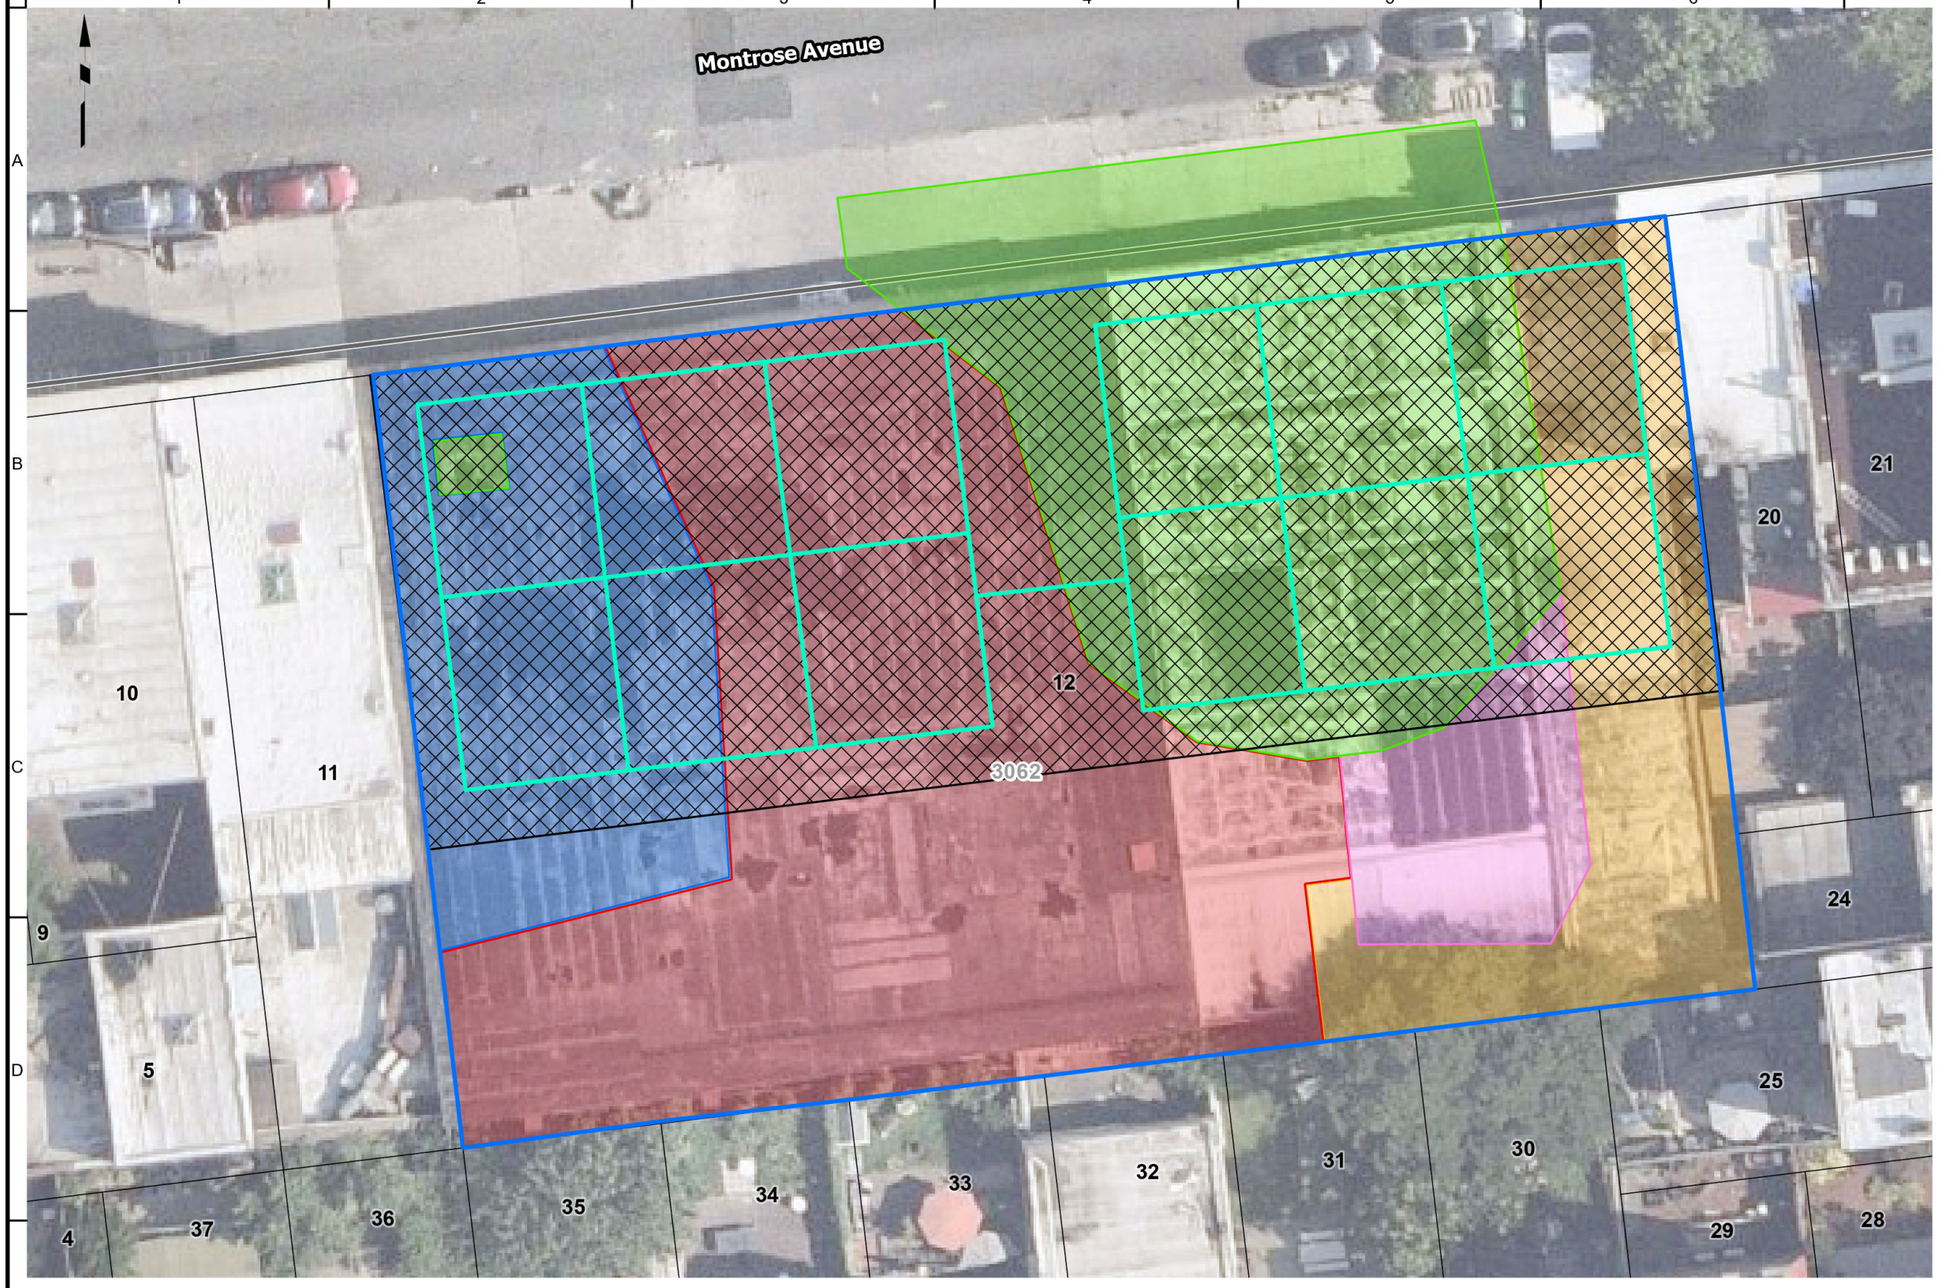

Legend

- Approximate Site Boundary
- Tax Block
- Tax Parcel
- Excavation to about 2 feet bgs
- Excavation to about 4 feet bgs
- Excavation to about 10 feet bgs
- Excavation to about 12 feet bgs
- Excavation to about 15 to 17 feet bgs
- Approximate SMD System Extents
- Approximate SMD System Piping Locations

Notes:
1. Aerial imagery provided through Langan's subscription to Near Map, dated 07/03/2025.
2. bgs - below grade surface
3. Submembrane depressurization (SMD) system extents and details will be determined and provided under separate cover.

20 0 20
SCALE IN FEET

LANGAN
Langan Engineering, Environmental, Surveying, Landscape Architecture and Geology, D.P.C.
368 Ninth Avenue, 8th Floor
New York, NY 10001
T: 212.479.5400 F: 212.479.5444 www.langan.com


Project
172 MONTROSE AVENUE
BLOCK No. 3062, LOT No. 12
BROOKLYN NEW YORK

Figure Title
PROPOSED SMD SYSTEM LAYOUT

Project No.	170824801
Date	4/22/2026
Scale	1"=20'
Drawn By	TO
Figure No.	12

© 2025 Langan

Path: \\langan.com\data\NY\data8\170824801\Project Data\ArcGIS\APRX\170824801 - RIWP\170824801 - RIWP.aprx Date: 4/22/2026 User: mgeorgalas Time: 6:47 PM

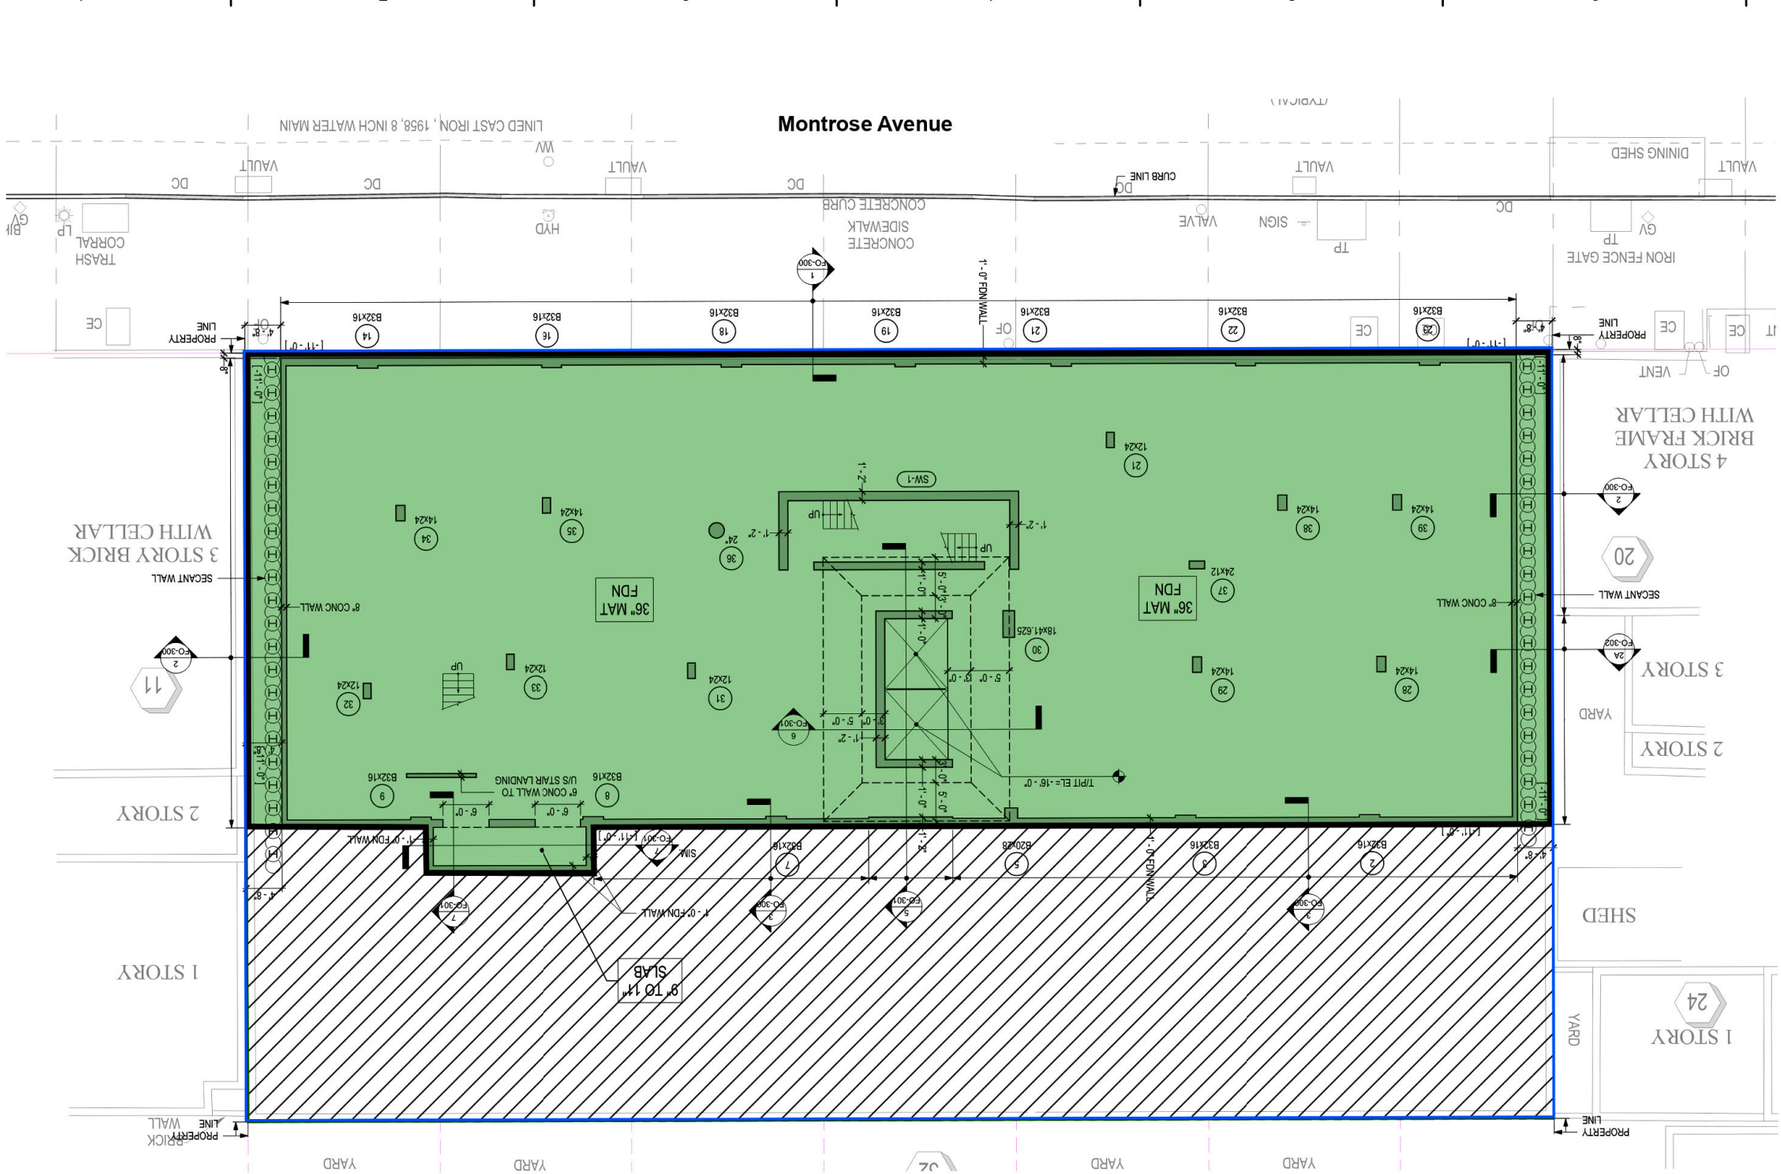

Legend

- Approximate Site Boundary
- Landscaped Area
- Concrete Building Slab
- Approximate Extent of Building Footprint

Notes:
1. Base map taken from the September 12, 2025 Foundation Plan, Prepared by McNamara Salvia
2. The landscaped area consists of at least 2 feet of backfill meeting the lower of Restricted-Use Restricted-Residential (RR) and Protection of Groundwater (PGW) Soil Cleanup Objectives (SCO) and/or pavers and concrete sidewalks.

20 0 20
SCALE IN FEET

LANGAN
Langan Engineering, Environmental, Surveying, Landscape Architecture and Geology, D.P.C.
368 Ninth Avenue, 8th Floor
New York, NY 10001
T: 212.479.5400 F: 212.479.5444 www.langan.com


Project
172 MONTROSE AVENUE
BLOCK No. 3062, LOT No. 12
BROOKLYN NEW YORK

Figure Title
SITE COVER PLAN

Project No. 170824801	Figure No. 13
Date 4/22/2026	
Scale 1"=20'	
Drawn By TO	

© 2025 Langan

Path: \\langan.com\data\NY\data8\170824801\Project Data\ArcGIS\APRX\170824801 - RIWP\170824801 - RIWP.aprx Date: 4/22/2026 User: mgeorgalas Time: 8:48 PM

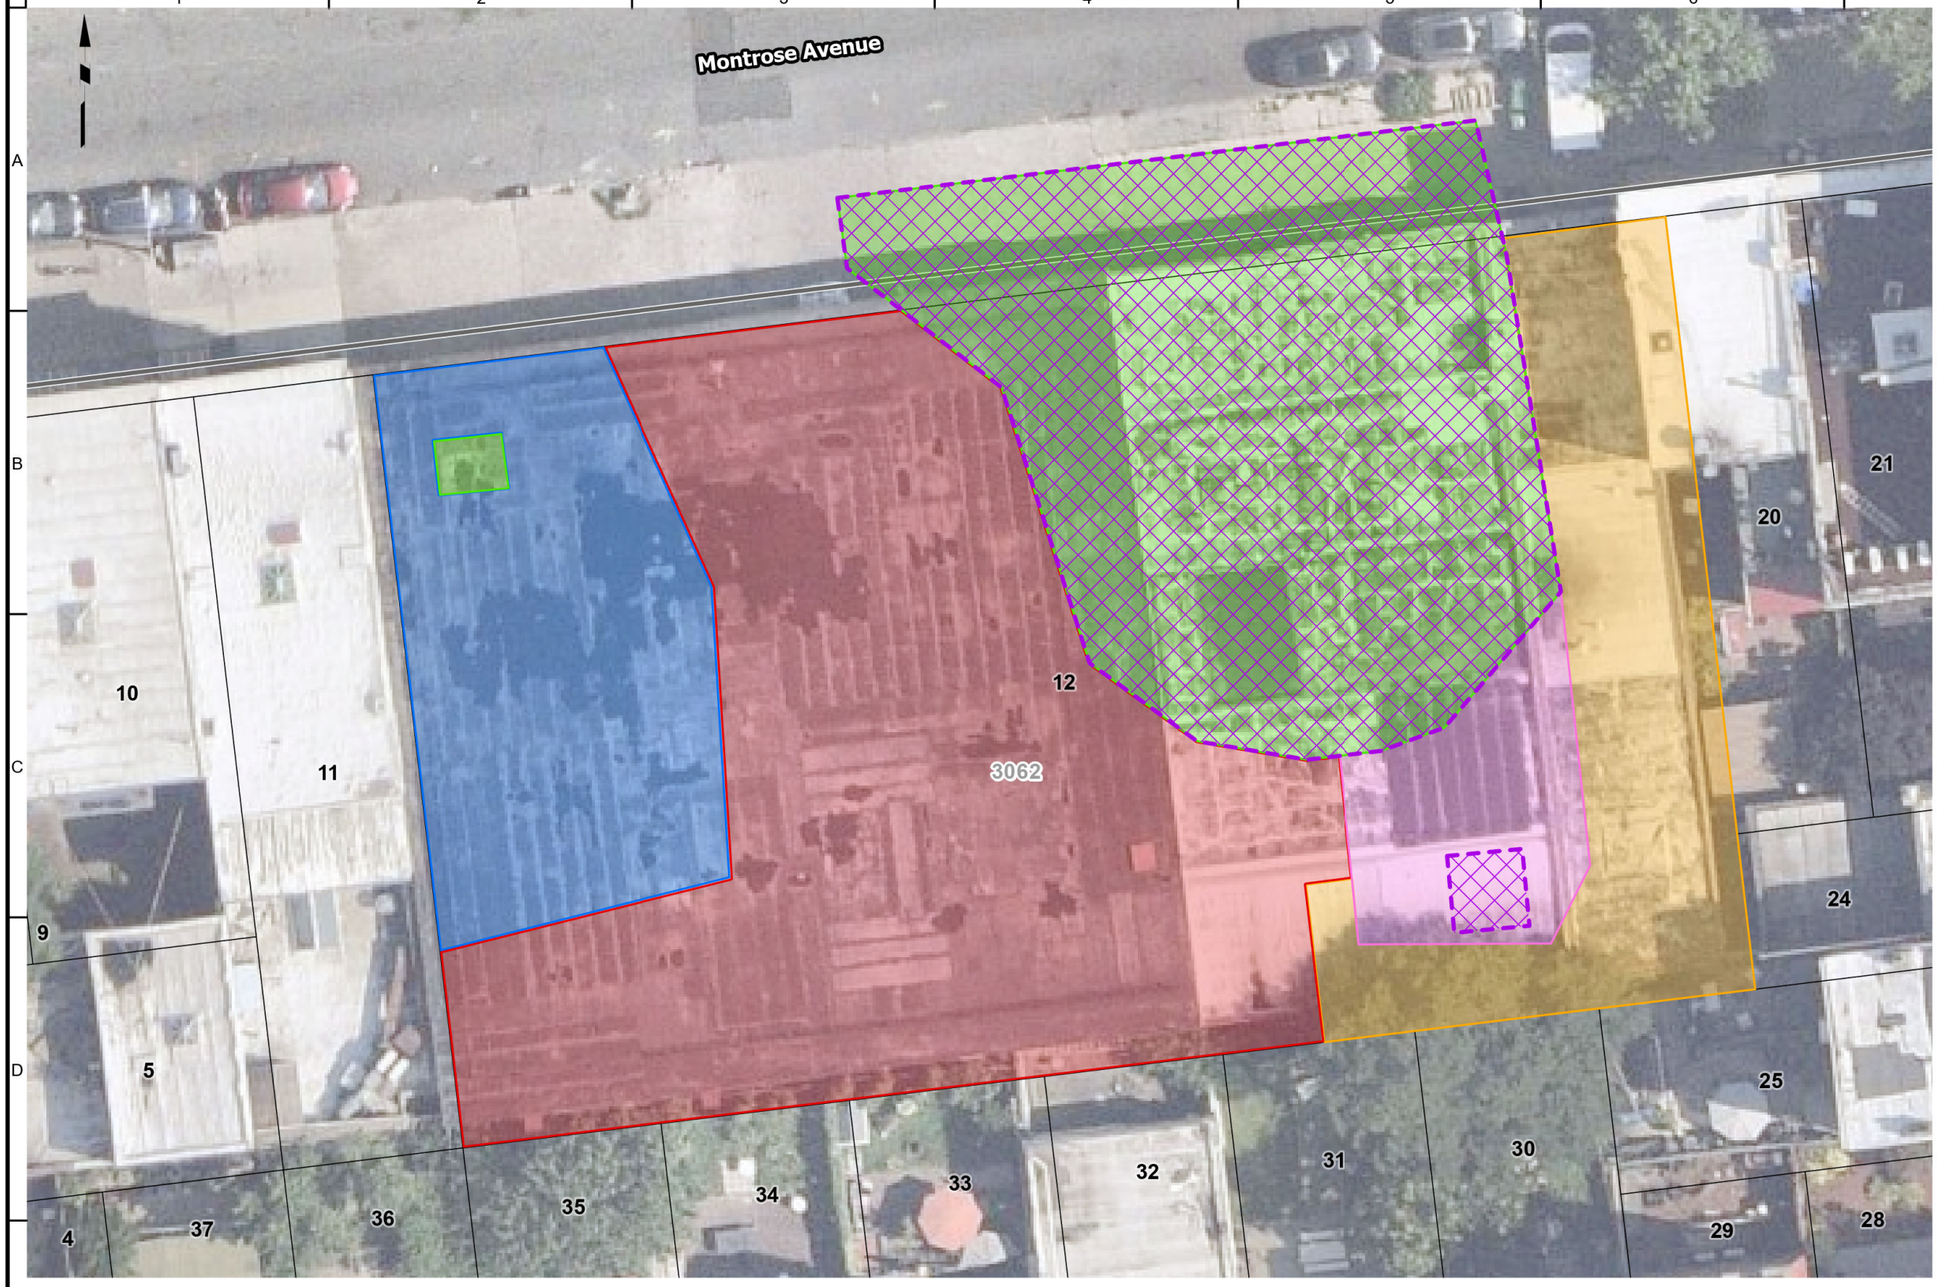

Legend

- Approximate Site Boundary
- Tax Block
- Tax Parcel
- Excavation to about 2 feet bgs
- Excavation to about 4 feet bgs
- Excavation to about 10 feet bgs
- Excavation to about 12 feet bgs
- Excavation to about 15 to 17 feet bgs
- Approximate Soil Vapor Extraction Treatment Extents

Notes:
1. Aerial imagery provided through Langan's subscription to Near Map, dated 07/03/2025.
2. bgs - below grade surface
3. SVE - Soil Vapor Extraction
4. The contingency SVE system design will be provided under separate cover if required based on field conditions and results of post-excavation soil/soil vapor sampling.

20 0 20
SCALE IN FEET

LANGAN
Langan Engineering, Environmental, Surveying, Landscape Architecture and Geology, D.P.C.
368 Ninth Avenue, 8th Floor
New York, NY 10001
T: 212.479.5400 F: 212.479.5444 www.langan.com

Project
172 MONTROSE AVENUE
BLOCK No. 3062, LOT No. 12
BROOKLYN NEW YORK

Figure Title
PROPOSED SVE TREATMENT AREAS

Project No.	170824801
Date	3/26/2026
Scale	1"=20'
Drawn By	TO
Figure No.	14

© 2025 Langan

APPENDIX A


DEVELOPMENT PLANS AND BOUNDARY SURVEY

ALTA/NSPS LAND TITLE SURVEY

TITLE NO. 5244592-F-NY-CP-KV-A

EFFECTIVE DATE: APRIL 29, 2025

VICINITY MAP

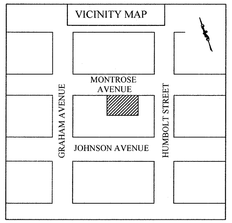

NOTES:
THERE ARE "0" MARKED PARKING STALLS ON THIS SITE.

THE ABOVE CAPTIONED PREMISES LIES WITHIN FLOOD ZONE "X"
PANEL: 0204F COMMUNITY: 360497
EFFECTIVE DATE: SEPTEMBER 5, 2007

THE ABOVE CAPTIONED PREMISES HAS A "R6" ZONING CLASSIFICATION

NO OBSERVED EVIDENCE OF RECENT EARTH MOVING WORK, BUILDING CONSTRUCTION OR BUILDING ADDITIONS.

NO OBSERVED EVIDENCE OF RECENT STREET OR SIDEWALK REPAIRS. NO KNOWN PROPOSED CHANGES IN STREET RIGHT OF WAY LINES

ALL ELEVATIONS ARE IN THE NORTH AMERICAN VERTICAL DATUM OF 1988 (NAVD88)

SURVEYOR'S CERTIFICATE


To:

1. Montrose Meserole Owner LLC
2. The City of New York, and its successors and/or assigns, as their interests may appear
3. New York City Housing Development Corporation, its successors and/or assigns as their interests may appear

This is to certify that this map or plat and the survey on which it is based were made in accordance with the 2021 Minimum Standard Detail Requirements for ALTA/NSPS Land Title Surveys, jointly established and adopted by ALTA and NSPS, and includes items 2, 3, 4, 7(a), 7(b), 7(c), 8, 9, 10, 13, 14, 16, 17, 18 and 19 of Table A thereof. The field work was completed on May 23, 2025.

Date of Plat or Map: May 28, 2025

Robert Fehringer
New York State Licensed Land Surveyor
License No. 050001

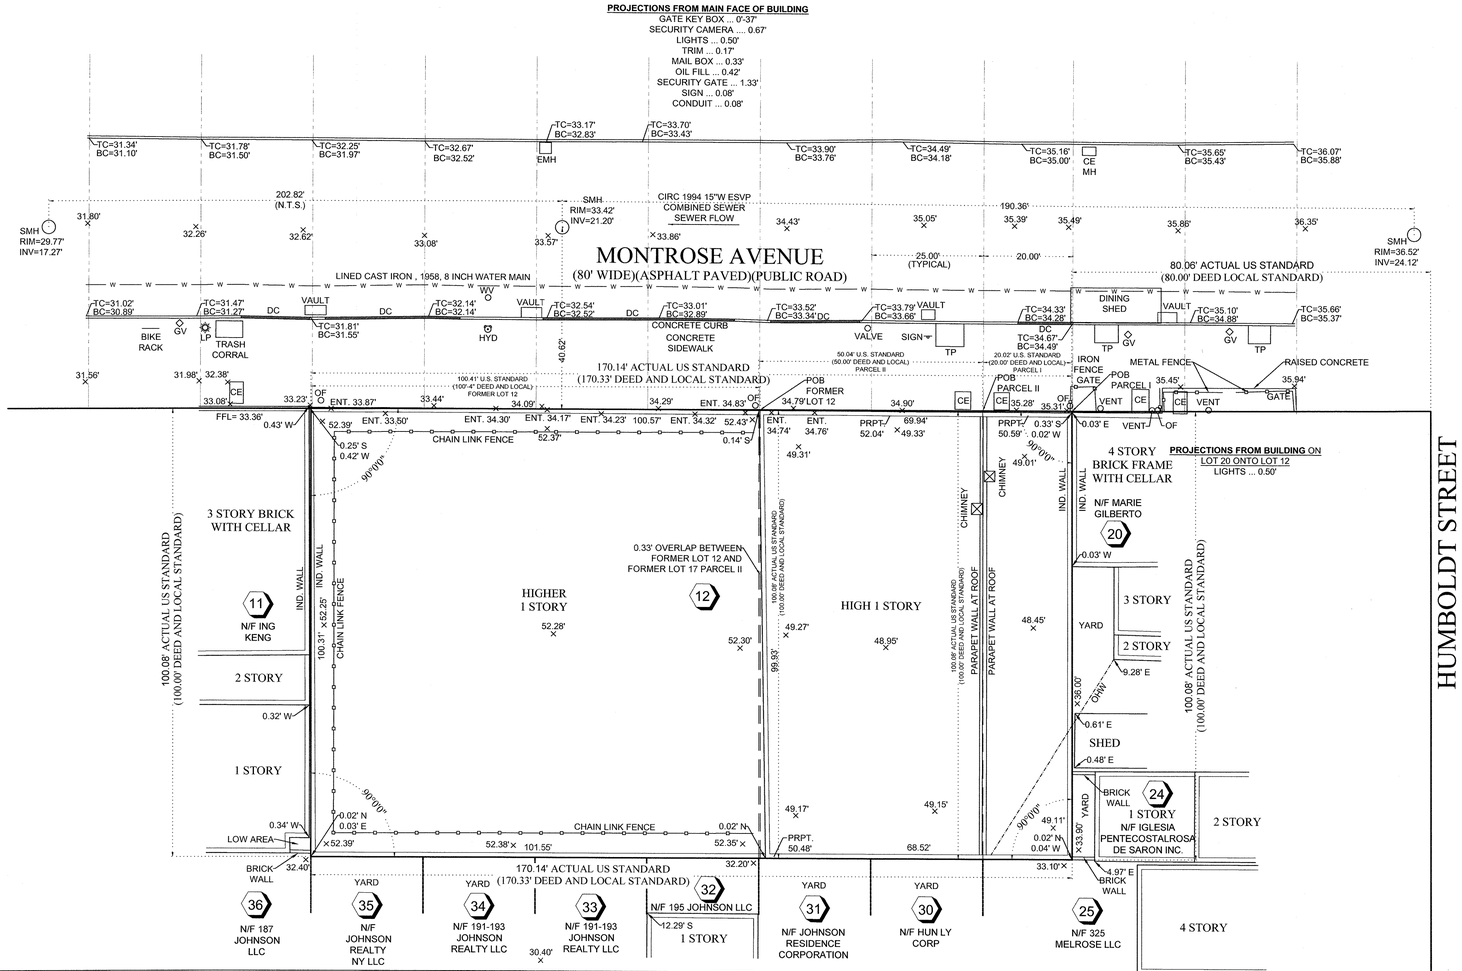

LEGEND

HYD	FIRE HYDRANT		OVERHEAD UTILITY WIRES
T.P.	TREE PIT	W	WATER
DC	DROP CURB	E	ELECTRIC
CB	CATCH BASIN	G	GAS
MM	MUNI-METER	S	SEWER
EB	ELECTRIC BOX	ST	STEAM
TSP	TRAFFIC SIGN POLE	T	TELEPHONE
LP	LIGHT POLE	CE MH	CON ED MANHOLE COVER
TC	TOP OF CURB	EMH	ELECTRIC MANHOLE COVER
BC	BOTTOM OF CURB	WMH	WATER MANHOLE COVER
BW	BACK OF WALK	SMH	SEWER MANHOLE COVER
CLF	CHAIN LINK FENCE	TMH	TELEPHONE MANHOLE COVER
WIF	WROUGHT IRON FENCE	CO MH	CLEAN OUT MANHOLE COVER
WSF	WOOD STOCKADE FENCE	WV	WATER VALVE
PRF	POST AND RAIL FENCE	GV	GAS VALVE
CE	CELLAR ENTRANCE	UP	UTILITY POLE
PA	PLANTED AREA	AS	AUTO SPRINKLER
SIGN	SIGN	SP	STAND PIPE
TAX LOT	TAX LOT	OF	OIL FILL

LEGAL DESCRIPTION

As to Block 3062, Former Lot 12:

ALL that certain plot, piece or parcel of land, situate, lying and being in the Borough of Brooklyn, County of Kings, City and State of New York bounded and described as follows:

BEGINNING at a point on the southerly side of Montrose Avenue, distant 149 feet 8 inches westerly from the corner formed by the intersection of the southerly side of Montrose Avenue and the westerly side of Humboldt Street;

RUNNING THENCE southerly, parallel with Humboldt Street and part of the distance through a party wall, 100 feet;

THENCE westerly, parallel with Montrose Avenue, 100 feet and 4 inches;

THENCE northerly, parallel with Humboldt Street, 100 feet to the southerly side of Montrose Avenue;

THENCE easterly, along the southerly side of Montrose Avenue, 100 feet 4 inches to the point or place of beginning.

As to Block 3062, Former Lot 17:
Parcel I:
ALL that certain plot, piece or parcel of land, situate, lying and being in the Borough of Brooklyn, County of Kings, City and State of New York bounded and described as follows:

BEGINNING at a point on the southerly side of Montrose Avenue, distant 80 feet westerly from the corner formed by the intersection of the southerly side of Montrose Avenue and the westerly side of Humboldt Street;

RUNNING THENCE southerly, parallel with Humboldt Street and part of the distance through a party wall 100 feet;

THENCE westerly, parallel with Montrose Avenue 20 feet;

THENCE northerly, parallel with Humboldt Street 100 feet to the southerly side of Montrose Avenue; and

THENCE easterly, along the southerly side of Montrose Avenue 20 feet to the point or place of beginning.

Parcel II:

ALL that certain plot, piece or parcel of land, situate, lying and being in the Sixteenth Ward of the Borough of Brooklyn, County of Kings, City and State of New York, known and distinguished on the assessment map of said Sixteenth Ward by the numbers thirty-one (31) and thirty-two (32) in Block fifty-nine (59) and taken together are bounded and described as follows:

BEGINNING at a point on the southerly side of Montrose Avenue, distant one hundred (100) feet westerly from the southwesterly corner of Humboldt Street (formerly Smith Street) and Montrose Avenue;

THENCE RUNNING southerly, parallel with Humboldt Street, one hundred (100) feet;

THENCE westerly, parallel with Montrose Avenue fifty (50) feet;

THENCE northerly and again parallel with Humboldt Street, one hundred (100) feet to the southerly side of Montrose Avenue, and

THENCE easterly, along said southerly side of Montrose Avenue, fifty (50) feet to the point or place of BEGINNING, be the said dimensions more or less.

FEHRINGER SURVEYING, P.C.
ROBERT FEHRINGER
LICENSED LAND SURVEYOR
WWW.FEHRINGERSURVEYING.COM
2200 JACKSON AVENUE
SEAFORD, N.Y. 11783
(516) 763 - 5515 FAX NO. (516) 763 - 5525
FS@FEHRINGERSURVEYING.COM

SURVEYED: MAY 23, 2025

SCALE: 1" = 16' | DRAWN BY: MF

8.00' 16.00' 24.00'
0 8 24 48

BLOCK: 3062
LOT: 12
TOTAL LOT AREA:
SQ. FT.: 17,027.21
ACRES: 0.3909

UNAUTHORIZED ALTERATION OR ADDITION TO THIS SURVEY IS A VIOLATION OF SECTION 7209 OF THE NEW YORK STATE EDUCATION LAW.

COPIES OF THIS SURVEY MAP NOT BEARING THE LAND SURVEYOR'S INKED SEAL OR EMBOSSED SEAL SHALL NOT BE CONSIDERED TO BE A VALID TRUE COPY

GUARANTEES INDICATED HEREON SHALL RUN ONLY TO THE PERSON FOR WHOM THE SURVEY IS PREPARED, AND ON HIS BEHALF TO THE TITLE COMPANY, GOVERNMENTAL AGENCY AND LENDING INSTITUTION LISTED HEREON, AND TO THE ASSIGNEES OF THE LENDING INSTITUTION. GUARANTEES ARE NOT TRANSFERABLE TO ADDITIONAL INSTITUTIONS OR SUBSEQUENT OWNERS.

STATE OF NEW YORK · ROBERT J FEHRINGER · 050001 · LICENSED LAND SURVEYOR

SURVEY OF PROPERTY SITUATED IN:

172 MONTROSE AVENUE

BOROUGH OF BROOKLYN
COUNTY OF KINGS
CITY OF NEW YORK
STATE OF NEW YORK

172 MONTROSE AVE

172 MONTROSE AVE, BROOKLYN, NY

FO - Structural Sheet List	
Sheet Number	Sheet Name
FO-000	FO COVER SHEET
FO-001	FOUNDATION GENERAL NOTES
FO-002	ABBREVIATIONS AND LEGENDS
FO-100	FOUNDATION PLAN
FO-200	MAT REINFORCEMENT PLAN - BOTTOM
FO-201	MAT REINFORCEMENT PLAN - TOP
FO-204	TYPICAL FOUNDATION DETAILS I
FO-205	TYPICAL FOUNDATION DETAILS II
FO-210	REINF DEVELOPMENT LENGTH/LAP SPLICE SCHEDULE
FO-300	FOUNDATION SECTIONS I
FO-301	FOUNDATION SECTIONS II
FO-302	FOUNDATION SECTIONS III

PROPOSED NEW DEVELOPMENT FOR:

172 MONTROSE AVE

172 MONTROSE AVE,
BROOKLYN, NY

BLOCK: 3062 LOT: 12, 33 & 34

Architect:
AUFGANG.
74 Lafayette Avenue
Suite 301
Suffern, NY 10901
845.368.0004
info@aufgang.com

Owner/Developer
SLATE PROPERTY GROUP:
440 Park Ave South
3rd Floor
New York, NY 10016
646.439.4000

Structural Engineer
MCNAMARA SALVIA:
45 West 45th Street
PH Floor
New York, NY 10036
212.246.9800

MEP Engineer
ALTERA ENGINEERING:
1460 Broadway
7th Floor
New York, NY 10036
212.330.7634

Civil Engineer
CIVIL DESIGN WORKS:
254 South Main Street
Suite #308
New City, NY 10956
845.266.6441

Interior Designer
V STAAR:
1655 Palm Beach Lakes Blvd
Suite 200
West Palm Beach, FL 33401
561.744.7177

Elevator Consultant
VDA, INC.:
120 Eagle Rock Avenue, Suite 310
East Hanover, NJ 07936
973.994.9220

DATE	SUBMISSIONS / REVISIONS
02/19/26	DOB FILING
09/12/25	DOB FILING
08/22/25	DOB FILING

SHEET TITLE:

FO COVER SHEET

THIS DRAWING IS AN INSTRUMENT OF SERVICE AND IS THE PROPERTY OF AUFGANG ARCHITECTS LLC, WHETHER THE PROJECT FOR WHICH IT IS MADE IS EXECUTED OR NOT. THIS DRAWING SHALL NOT BE USED BY THE OWNER OR OTHERS ON OTHER PROJECTS, FOR ADDITIONS TO THIS PROJECT OR FOR COMPLETION OF THIS PROJECT BY OTHERS EXCEPT BY AGREEMENT IN WRITING WITH AUFGANG ARCHITECTS LLC. SUBMISSION OR DISTRIBUTION TO MEET OFFICIAL REGULATORY REQUIREMENTS OR FOR OTHER PURPOSES IN CONNECTION WITH THE PROJECT IS NOT TO BE CONSTRUED AS PUBLICATION IN DERROGATION OF THE RIGHTS OF AUFGANG ARCHITECTS LLC. REPRODUCTION OR PUBLICATION BY ANY METHOD IN WHOLE OR IN PART IS PROHIBITED. TITLE TO THIS DRAWING BELONGS TO AUFGANG ARCHITECTS LLC, WITHOUT PREJUDICE.

SEAL & SIGNATURE

STATE OF NEW YORK
JENNIFER E. HILLMAN
092770
LICENSED PROFESSIONAL ENGINEER

ISSUE DATE: 02/19/26
PROJECT NO: 2025070.00
DRAWN BY: BIM
CHECKED BY: VS
SCALE:
SHEET NO: 1 OF 12
DRAWING NO: FO-000.00

NYC DOB NUMBER: #B01283545-S1

GENERAL NOTES:

1. All work shall conform to the requirements of the 2022 New York City Building Code.
2. The Contractor shall verify all dimensions and conditions in the field prior to commencing work. Where dimensions and elevations of existing construction could affect the new construction, it is the Contractor's responsibility to make field measurements in time for their incorporation in the Shop Drawings. The Architect and Engineer shall be notified of any discrepancies that may exist.
3. See architectural drawings for floor elevations, slopes, locations of depressed floor areas, and floor openings. The Contractor shall compare the structural drawings with the architectural drawings and report any discrepancy to the Architect and Engineer prior to construction.
4. Principal openings through the framing are shown on these drawings. The General Contractor shall examine the structural, architectural and mechanical drawings for the required openings and shall verify size and location of all openings with the Mechanical Contractor. Providing all openings required by the Mechanical, Electrical, or Plumbing trades shall be a part of the General Contract, whether or not shown in the structural drawings. Any deviation from the openings shown on the structural drawings shall be brought to the Engineer's attention for review.
5. Furnish and place all supports, temporary and permanent, whether shoring, bracing, needling, underpinning, or sheet piling, necessary to brace existing walls or framing to remain, so that no horizontal or vertical settlement occurs to the existing structures. Temporary supports shall be maintained in place until permanent supports are installed. Design of these supports shall be by a registered Structural Engineer in the state of New York in the employ of the Contractor.
6. Alternate connection details may be approved if such details are submitted to the Engineer for review and acceptance is granted. However, the Engineer shall be the sole judge of acceptability and the Contractor's bid shall anticipate the use of those specific details shown on the drawings. The Contractor shall retain a registered Structural Engineer to be responsible for the design of any alternate details which he proposes.
7. Work not indicated on a part of the drawings but reasonably implied to be similar to that shown at corresponding places, shall be included in the Contractor's work.
8. The Contractor shall be completely responsible for the safety of adjacent structures, property, his workmen, and the public, as affected by the construction of this project.
9. All Contractors are required to examine the drawings and specifications carefully, visit the site and fully inform themselves as to all existing conditions and limitations, prior to agreeing to perform the work. Failure to visit the site and familiarize themselves with the existing conditions and limitations will in no way relieve the Contractor from furnishing any materials or performing any work in accordance with drawings and specifications without additional cost to the Owner.
10. Structural drawings may represent construction with a reference scale. Due to the inherent process of drawing development and presentation not all work may be shown "exact" in that scale. Do not "scale" drawings to obtain any missing information or to interpret any information not specifically dimensioned for "exact" detailing or construction purposes.
11. The Contract Documents represent final conditions. Stability of the structure during construction and means and methods that impose temporary loading conditions on the incomplete structure is the sole responsibility of the General Contractor. This responsibility includes, but is not limited to, the design and furnish of any temporary supports, shoring, and/or bracing required for the safety and stability of the structure during construction.

DESIGN LOADS		
Design Code: ASCE 7 - 16 as per NYCBC		
Occupancy category: II		
Snow Loads	Ground snow load, pg	25 psf
	Flat roof snow load, p=0.7(Ce)(Ct)(Is)(pg)	18 psf
	Snow exposure factore, Ce	1.0
	Thermal factor, Ct	1.0
	Snow load importance factor, I	1.0
	Snow drift conditions in accordance with Section 1608.0	
Wind Loads	Basic Wind Speed (3-Second gust)	Vult = 117mph, Vasd = 93 mph
	Wind Importance factor, Iw	1.0
	Wind Exposure	B
	Design wind pressures for main wind force resisting system in accordance with ASCE 7-16 Chapter 27	
	Design wind pressures on components and cladding in accordance with ASCE 7-16 Chapter 30	
	Wind Base Shear	788 k (N-S direction)
		292 k (E-W direction)
Earthquake Loads	Seismic importance factor, I	1.0
	Spectral response acceleration, Ss	0.296
	Spectral response acceleration, S1	0.061
	Long-Period Transitional Period, T	6 sec
	Site class	D
	Design spectral response coefficient, Sds	0.3085
	Design spectral response coefficient, Sd1	0.0976
	Seismic design category	B
	Basic Seismic force resisting system	Ordinary reinforced concrete shear walls (N-S direction)
		Ordinary reinforced concrete shear walls (E-W direction)
	Seismic Base Shear	359 k (N-S direction)
		536 k (E-W direction)
	Seismic response coefficient, Cs	0.0137 (N-S direction)
		0.0204 (E-W direction)
	Response Modification Coefficient, R	5 (N-S direction)
		5 (E-W direction)
	Analysis procedure: Equivalent Lateral Force	

LOADING SCHEDULE				
Occupancy	Superimposed Dead Load (psf)	Live Load (psf)	Live Load Reduction	Concentrated Load (lbs)
Residential	15	40	Yes	
Corridors above 1st Floor	30	100	No	2000
First Floor Lobbies and Public Areas	30	100	No	
Retail	30	100	No	1000
Stairs	5	100	No	
Mechanical Areas	30	150	No	
Elevator Machine Rooms	5	75+Equip but not less than 150	No	300 (Grating, on area of 4in²)
Roof	40	30	No	[Concrete roof 2000, on 30in²] [All other roofs 300, on 6in²]

FOUNDATIONS:

1. The foundation design is based on recommendations contained in the Geotechnical Report by LANGAN dated August 2025. This report is available to bidding Contractors for their information, however their attention is directed to the limitations of the report described therein.
2. All footings & mat foundation shall be carried down to soil having minimum bearing capacity of 3 tons per square foot. Elevations if given, are the bottom of the footings, are minimum depths, and are not to be construed as limiting in any way the depth of excavation required to reach good bearing.
3. Individual pile plan locations to submit to the Structural Engineer for review prior to fabrication of reinforcing for pile caps. Pile caps with piles driven out of plan tolerance will require adjustment to cap size and reinforcing. Adjustments may also be required at adjacent tie beams and grade beams. Plan dimensions shown for pile caps on structural drawings represent minimum requirements.
4. All footings shall be placed on undisturbed soil or compacted engineered fill.
5. All footing excavations are to be finished by hand, unless otherwise directed by the Geotechnical Engineer.
6. No foundations shall be placed in water or on frozen ground.
7. All finished foundation excavations shall be inspected and approved by the Geotechnical Engineer or his designate before any concrete is placed.
8. Unless otherwise noted, all foundations and buttresses shall be centered under supported members.
9. Carefully follow the requirements of the specifications for back fill under or adjacent to any portion of the building.
10. Where foundation elements are to have fill on both sides, each side shall be filled simultaneously, maintaining a common elevation.
11. Coordinate under floor drain requirements with architectural and mechanical drawings and the requirements of the Geotechnical Engineer.
12. Contractor shall provide continuous control of surface and underground water as required during construction such that the work is done in the dry. However, the Contractor shall insure that ground water levels under adjacent structures are not lowered by his construction techniques. Additionally, if so directed by notes in the plans, the Contractor will continue to maintain a condition of no hydrostatic pressure until sufficient building weight is in place to prevent flotation of any part of the structure.
13. Building walls retaining earth rely on the completed floor slabs for lateral support. If required by the construction sequence, the Contractor shall temporarily brace all building walls against which back fill is to be placed until all floor slabs supporting the walls are in place and have attained at least 75% of their specified design strength. Design of temporary braces shall be by a registered Structural Engineer in the state of New York in the employ of the Contractor.

CONCRETE:

1. All concrete work shall conform to the 2014 edition of the ACI Building Code Requirements for Reinforced Concrete (ACI 318) and the 2022 New York City Building Code. In case of conflict, the City Building Code shall govern.
2. All concrete shall be controlled concrete, mixed and placed under the supervision of an approved concrete testing agency.
3. Concrete shall be normal weight concrete unless otherwise noted with sand and gravel aggregate, Type I or Type II Portland Cement and minimum compressive strength (f'c) in 28 days as specified in the Concrete Strength Table.
4. All concrete exposed to the weather or possible freeze/thaw action shall contain an air entrainment admixture. Air content to be 6% ± 1 1/2%.
5. All concrete shall be proportioned for a maximum allowable unit shrinkage of 0.03% measured at 28 days after curing in lime water as determined by ASTM C 157 (using air storage)
6. All concrete shall be placed without horizontal construction joints, except where specifically noted. Vertical construction joints and stops in shored concrete work shall be made at midspan. Horizontal reinforcement shall be continuous through vertical construction joints.
7. Construction joint locations other than shown on the drawings are permitted subject to prior approval of the Engineer. Expansion joint and control joint locations are mandatory as shown. Contractor shall submit drawings showing intended placing sequences and locations of construction joints to the Engineer for approval.
8. Unless otherwise shown on drawings, slabs on grade shall be cast in alternating strips, one (1) column bay wide. Adjacent sections shall be placed no sooner than three days apart. Alternatively, slab on grade areas may be poured in as large an area as can be handled provided that saw cut joints are cut as soon as the concrete will support a man's weight without permanent deformation and the joint process does not dislodge aggregates. Saw cut locations shall be submitted to engineer for review prior to construction.
9. Grout under column base plates and under other bearing plates shall be non-shrink, nonmetallic grout with a minimum compressive strength of 5000 psi at 3 days.
10. Pipes or conduits placed in slabs on grade shall not be placed closer than 3 diameters on centers and shall have an outside diameter less than 1/3 of the slab thickness and be positioned so that they do not interfere with slab reinforcement. Aluminum conduits shall not be placed in concrete. No conduits or pipes shall be placed in composite slabs on metal deck.
11. All keys shall be 2" x 4" (nominal) unless otherwise shown on the drawings.
12. Concrete cast on sloped surfaces shall begin at the lowest elevation and continue monolithically toward the higher elevations until the intended pour is completed.
13. No concrete shall be cast before review and approval of the reinforcing and embedded items have been obtained from the Special Inspector.
14. All exposed edges of concrete members shall be chamfered 3/4" unless shown otherwise on architectural drawings.
15. Concrete must reach the following percentages of its 28-day compressive strength (f'c) before forms or shores may be removed: Pile caps....20%, Walls and beam sides....20%, Columns....40% (1500psi min), Beam bottoms (if shored)....70%, Floor systems....85%
16. See architectural drawings for concrete finishes. Where finish is not specified, conform to requirements of ACI 301 - "Specifications for Structural Concrete for Buildings."
17. See architectural drawings for door and window openings, drips, washes, reglets, concrete finishes, masonry anchors, and for miscellaneous embedded plates, bolts, anchors, angles, etc.
18. The placement of sleeves, outlet boxes, box-outs, anchors, etc., for the mechanical, electrical and plumbing trades is the responsibility of the trade involved.
19. At sawcutting of existing concrete, including slabs on grade, no overcut at corners is allowed. All corners shall have a core hole of sufficient diameter made prior to cutting at adjacent sides to prevent cut beyond the required dimension.

CONCRETE STRENGTH TABLE		
Intended Use	28 Day Strength, f'c (psi)	Other Requirements & Admixtures
Footings	6000	
Mat Foundation	6000	
Grade Beams	6000	
Foundation Walls	6000	
Fill concrete	4000	
Mud mats/slab	2500	

REINFORCING:

1. Detailing of concrete reinforcement and accessories shall be in accordance with ACI 315 - "Manual of Standard Practice for Detailing Reinforced Concrete Structures," latest edition.
2. Reinforcement shall be continuous through all construction joints unless otherwise noted on drawings.
3. Provide and schedule with the shop drawings, all necessary accessories to hold reinforcing securely in position. Minimum requirements shall be: High chairs....4'-0" OC, Slab bolsters....4'-0" OC. Support bars for high chairs shall be #5 min.
4. All continuous reinforcement shall have a minimum lap as required for a Class B splice (AC1 318) unless noted otherwise.
5. WWF shall be provided in flat sheets. All laps in WWF shall be one mesh plus two inches at splices.
6. Concrete protection for reinforcement including WWF shall be provided as follows unless otherwise shown on the drawings:
7. All hooks shown on drawings shall be standard hooks unless noted otherwise.
8. Where continuous bars are called for, they shall run continuously around corners and be lapped at necessary splices, or hooked at discontinuous ends. Lap lengths shall be as given in the splice and development table. Lap beam top bars at mid-span and beam bottom bars at supports, unless otherwise noted.

REINFORCING MATERIAL TABLE			
Reinforcing element	ASTM	Grade, Fy (ksi)	Comments
Reinforcing bars equal to and less than #11	A615	60	
Reinforcing bars greater than #11	A615	75	
Welded reinforcing	A 706	60	Reinforcing bars may not be welded without prior approval of the Structural Engineer.
Slab on grade (6x6 - W2.9 x W2.9)	A185	65	
Slab on metal deck (6x6 - W2.1 x W2.1)	A185	65	
Around structural members encased in concrete (4x4 - W1.4 x W1.4), plus (1)-#5 spacer bar each corner	A185	65	
In middle of concrete fill for stairs (2x2 - W1.4 x W1.4)	A185	65	Fibermesh at 1 1/2#/cu. yd. may be substituted for WWF in stairs.

CONCRETE COVER TABLE (UNO)		
Condition		Cover
Surfaces cast against earth		3 inches
Formed surfaces exposed to earth or weather:	#6 bars and larger	2 inches
	#5 bars and smaller	1 1/2 inches
Formed surfaces not exposed to earth or weather. Slabs, walls, joists:	#11 bars and smaller	3/4 inches
	#14 - #18	1 1/2 inches
Formed surfaces not exposed to earth or weather. Beams and columns:		1 1/2 inches
Slabs on grade (from top of slab)		3/4 inches

SPECIAL INSPECTIONS:

1. All special inspections shall be made by a NYC DOB approved special inspection agency selected and paid by the owner. Contractor shall furnish testing agency access to work, facilities and incidental labor required for testing and inspection. Retention by the Owner of an independent testing agency shall in no way relieve the Contractor of responsibility for performing all work in accordance with the contract requirements.
2. Special inspections required are as follows:

SPECIAL INSPECTIONS NYCBC 2022	
Concrete - Cast-In-Place	BC 1704.3
Subgrade Inspection	BC 1705.6
Subsurface Conditions - Fill placement & In-Place Density	BC 1705.6
Subsurface Conditions - Borings/Test Pits	(TR-4) BC 1705.6
Excavations - Sheeting, shoring, and Bracing	BC 1705.25.3
Post-installed Anchors	BC 1705.37
Concrete Design Mix	(TR-3) BC 1905.3
Concrete Sampling and Testing	(TR-2) BC 1905.6

Rodent proofing will be provided, as per BC F102.1. Refer to Architectural Drawings

Scope of Work: Foundation work as per plans filed, Filed in conjunction with NB #

The following applications being filed in conjunction with NB filing:
- **SOE :**

DESIGN LOADS COMPLY AS PER BC 107.7, BC 1604 & CHAPTER 18

- **Foundations comply with Frost Protection protection as per BC 1805.3.1**
- **Foundations design comply with allowable stress design load combinations specified in BC 1605.3**
- **Frost Protection protection as per BC 1805.3.1 shall be provided.**

Waterproofing and dampproofing to be provided as per BC 1807.2 and BC 1807.3

PROPOSED NEW DEVELOPMENT FOR:

172 MONTROSE AVE

172 MONTROSE AVE,
BROOKLYN, NY

BLOCK 3062 LOT: 12, 33 & 34

Architect:
AUFGANG.
74 Lafayette Avenue
Suite 301
Suffern, NY 10901
845.368.0004
info@aufgang.com

Owner/Developer
SLATE PROPERTY GROUP:
440 Park Ave South
3rd Floor
New York, NY 10016
646.439.4000

Structural Engineer
MCNAMARA SALVIA:
45 West 45th Street
PH Floor
New York, NY 10036
212.246.9800

MEP Engineer
ALTERA ENGINEERING:
1460 Broadway
7th Floor
New York, NY 10036
212.330.7634

Civil Engineer
CIVIL DESIGN WORKS:
254 South Main Street
Suite #308
New City, NY 10956
845.266.6441

Interior Designer
V STAAR:
1655 Palm Beach Lakes Blvd
Suite 200
West Palm Beach, FL 33401
561.744.7177

Elevator Consultant
VDA, INC.:
120 Eagle Rock Avenue, Suite 310
East Hanover, NJ 07936
973.994.9220

DATE	SUBMISSIONS / REVISIONS
02/19/26	DOB FILING
09/12/25	DOB FILING
08/22/25	DOB FILING

SHEET TITLE:

FOUNDATION GENERAL NOTES

THIS DRAWING IS AN INSTRUMENT OF SERVICE AND SHALL REMAIN THE PROPERTY OF AUFGANG ARCHITECTS LLC, WHETHER THE PROJECT FOR WHICH IT IS MADE IS EXECUTED OR NOT. THIS DRAWING SHALL NOT BE USED BY ANY PERSON OR ENTITY FOR ANY PROJECTS, FOR ADDITIONS TO THIS PROJECT OR FOR COMPLETION OF THIS PROJECT BY OTHERS EXCEPT BY AGREEMENT IN WRITING WITH AUFGANG ARCHITECTS LLC. SUBMISSION OR DISTRIBUTION TO MEET OFFICIAL REGULATORY REQUIREMENTS OR FOR OTHER PURPOSES IN CONNECTION WITH THE PROJECT IS NOT TO BE CONSTRUED AS PUBLICATION IN DEROGATION OF THE RIGHTS OF AUFGANG ARCHITECTS LLC. REPRODUCTION OR PUBLICATION BY ANY METHOD IN WHOLE OR IN PART IS PROHIBITED. TITLE TO THE PROPERTY REMAINS WITH AUFGANG ARCHITECTS LLC, WITHOUT PREJUDICE.

SEAL & SIGNATURE

STATE OF NEW YORK · VLADIMIR E. SECERES · 092770 · LICENSED PROFESSIONAL ENGINEER

ISSUE DATE: 02/19/26
PROJECT NO: 2025070.00
DRAWN BY: BIM
CHECKED BY: VS
SCALE: As indicated
SHEET NO: 2 OF 12
DRAWING NO: FO-001.00


NYC DOB NUMBER: #B01283545-S1

ABBREVIATIONS LIST	
(E)or EXIST	Existing
(S)	Salvaged
/	Per
@	At
AB	Anchor Bolt
ADD'L	Additional
AESS	Architectural Exposed Structural Steel
ALT	Alternate
ALUM	Aluminum
ANCH	Anchor
APPROX	Approximate
ARCH	Architectural
BF	Braced Frame
BL	Brick Ledge
BLDG	Building
BM	Beam
BO	Bottom of
BOS	Bottom of Steel
BOT or B	Bottom
BRDG	Bridging
BRG	Bearing
BTWN	Between
C	Channel
CANT	Cantilever
CF	Cold Formed
CFSF	Cold Formed Steel Fabricator
CIP	Cast-In-Place
CJ	Control Joint
CJP	Complete Joint Penetration
CL	Centerline
CLG	Ceiling
CLR	Clear
CMU	Concrete Masonry Unit
COL	Column
CONC	Concrete
CONN(S)	Connection(s)
CONST	Construction
CONT	Continue or Continuous
COORD	Coordinate
CSJ	Construction Joint
CTR(D)	Center(ed)
DB	Bar Diameter
DBA	Deformed Bar Anchor
DBL	Double
DIA or Ø	Diameter
DIAG	Diagonal
DIM	Dimension
DL	Dead Load
DN	Down
DO	Ditto
DTL(S)	Detail(s)
DWG(S)	Drawing(s)
DWL(S)	Dowel(s)
E-W	East-West
EA	Each
EC	Epoxy Coated
EE	Each End
EF	Each Face
EJ	Expansion Joint
EL	Elevation
ELEV	Elevator
EMBED	Embedded
ENGR	Engineer
EOR	Engineer-of-Record
EOS	Edge of Slab
EQ	Equal
EQ SP	Equally Spaced
EQUIP	Equipment
EQUIV	Equivalent
ES	Each Side
EW	Each Way
EXP	Expansion
EXP ANC	Expansion Anchor
EXT	Exterior
FA	Face
FAB	Fabricate


ABBREVIATIONS LIST	
FD	Floor Drain
FDN	Foundation
FF	Finished Floor
FIN	Finish(ed)
FLG	Flange
FLR	Floor
FO	Face Of
FP	Full Penetration orFireproofing
FS	Far Side
FT	Foot or Feet
FTG	Footing
GA	Gage or Gauge
GALV	Galvanized
GB	Grade Beam
GEN	General
GR	Grade or Grind
HAS or HDAS	Headed Anchor Stud
HC	Hollow Core (Precast Plank)
HDAR	Headed Anchor Rod
HDG	Hot Dipped Galvanized
HGR	Hanger
HK	Hook
HORZ	Horizontal
HP	High Point
HSS	Hollow Structural Shape
HT	Height
HVAC	Heating-Ventilating and A/C
ID	Inside Diameter
IF	Inside Face
IN	Inch
INT	Interior
JT	Joint
K	Kip
KSF	Kip Per Square Foot
KSI	Kip Per Square Inch
L or LG	Length
LB	Link Beam (or Coupling Beam)
LB(S)	Pound(s)
LCE	Compression Embedment
LCS	Compression Lap Splice
LDH	Hook Development Length
LL	Live Load
LLBB	Long Leg Back to Back
LLH	Long Leg Horizontal
LLV	Long Leg Vertical
LOC(S)	Location(s) or Locate
LONG	Longitudinal
LP	Low Point
LT	Light
LTE	Tension Embedment
LTS	Tension Lap Splice Length
LWC	Light Weight Concrete
MAS	Masonry
MATL	Material
MAX	Maximum
MC	Moment Connection
MECH	Mechanical
MEP	Mech/Elect/Plumb
MEZZ	Mezzanine
MF	Moment Frame
MFR	Manufacturer
MIN	Minimum
MISC	Miscellaneous
MLS	Masonry Lap Splice
MTL	Metal
N	North
N-S	North-South
NFP	Fireproofing Not Required
NIC	Not in Contract
NO or #	Number
NOM	Nominal
NS	Non-Shrink or Near Side
NTS	Not To Scale
NWC	Normal Weight Concrete
OC	On Center
OD	Outside Diameter

ABBREVIATIONS LIST	
OF	Outside Face
OH	Opposite Hand
OPNG(S)	Opening(s)
OPP	Opposite
OVS	Oversized
OWS	One Way Slab
PAF	Power Actuated Fastener
PC	Precast
PEN	Penetration
PERP	Perpendicular
PL	Plate (Steel)
PLF	Pounds Per Lineal Foot
PREFAB	Prefabricated
PRELIM	Preliminary
PS	Prestressed
PSF	Pounds Per Square Foot
PSI	Pounds Per Square Inch
PT	Point or Post-Tension or Pretensioned
QTY	Quantity
RAD or R	Radius
RD	Roof Drain
RE: of REF	Refer to (Reference)
REINF	Reinforce(ing)(d)(ment)
REQD	Required
REQT(S)	Requirement(s)
RET	Return
REV	Revision
RTC	Roof Top Unit
S	South
SB	Strap Beam
SC	Slip Critical
SCHED	Schedule
SECT	Section
SHT	Sheet
SIM	Similar
SLBB	Short Leg Back to Back
SLH	Short Leg Horizontal
SLV	Short Leg Vertical
SOG	Slab on Grade
SP	Space(s)
SP @	Space at
SPECS	Specifications
SPRT	Support
SQ	Square
SS	Stainless Steel
STD	Standard
STIFF	Stiffener
STIR	Stirrup
STL	Steel
STR	Structural
SW	Shearwall
SYM	Symmetrical
T	Top
T&B	Top & Bottom
THK	Thick or Thickness
TL	Total Load
TO	Top of
TOC	Top of Concrete
TOS	Top of Steel
TOW	Top of Wall
TRANS	Transverse
TWS	Two Way Slab
TYP	Typical
ULT	Ultimate
UNO	Unless Noted Otherwise
VERT	Vertical
VIF	Verify in Field
W/	With
W/O	Without
WF	Wide Flange
WP	Working Point or Waterproofing
WT	Wide Flange Tee Section
WWR	Welded Wire Reinforcement
WxH	Width x Height

Symbol Legend	
PC-x (X'-X")	INDICATES PILE CAP GROUP WHERE: X = MARK (X'-X") = ABSOLUTE TOP OF CAP ELEVATION
XFxx.x (X'-X")	INDICATES SPREAD COLUMN FOOTING MARK. SEE FOOTING SCHEDULE ON Sxxx. (X'-X") = ABSOLUTE TOP OF FOOTING ELEVATION
GB-x	INDICATES GRADE BEAM. SEE GRADE BEAM SCHEDULE ON Sxxx.
SB-x	INDICATES STRAP BEAM. SEE TIE BEAM SCHEDULE ON Sxxx.
<X'-X">	INDICATES TOP OF FOUNDATION WALL
[X'-X"]	INDICATES BOTTOM OF FOUNDATION WALL
(X'-X")	INDICATES TOP OF FOOTING / PILE CAP ELEVATION
X	INDICATES COLUMN NUMBER
X X X	INDICATES COLUMN UP AND COLUMN DOWN RESPECTIVELY
(X)#X	INDICATES ADDITIONAL TOP REINFORCING, SEE TYPICAL CONCRETE DETAILS FOR LENGTHS
(X)#X (X)#X	INDICATES ADDITIONAL BOTTOM REINFORCING, SEE TYPICAL CONCRETE DETAILS FOR LENGTHS
(X)#X**	INDICATES EPOXY COATED REINFORCEMENT
(X)#X	INDICATES ADDITIONAL MID-DEPTH REINFORCING WITH TERMINATOR
(X)#X	DOUBLE ARROW INDICATES REINFORCEMENT SIZE AND SPACING IS CONTINUOUS UNTIL A NEW SIZE AND SPACING OF REBAR IS SHOWN

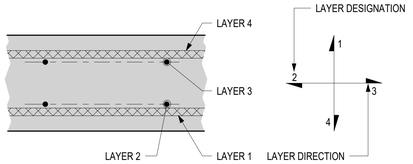

TYPICAL CONCRETE FLAT SLAB
REINFORCEMENT ORIENTATION

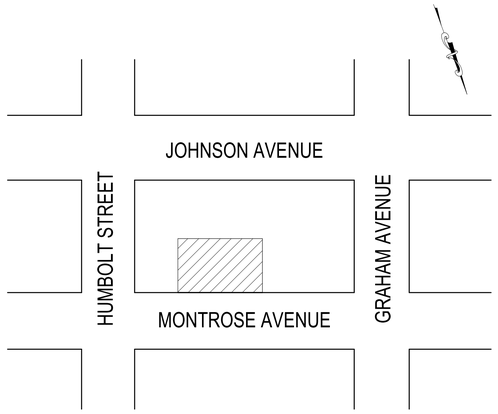

SITE PLAN

PROPOSED NEW DEVELOPMENT FOR:

172 MONTROSE AVE

172 MONTROSE AVE,
BROOKLYN, NY

BLOCK: 3062 LOT: 12, 33 & 34

Architect:
AUFGANG.
74 Lafayette Avenue
Suite 301
Suffern, NY 10901
845.368.0004
info@aufgang.com

Owner/Developer
SLATE PROPERTY GROUP:
440 Park Ave South
3rd Floor
New York, NY 10016
646.439.4000

Structural Engineer
MCNAMARA SALVIA:
45 West 45th Street
PH Floor
New York, NY 10036
212.246.9800

MEP Engineer
ALTERA ENGINEERING:
1460 Broadway
7th Floor
New York, NY 10036
212.330.7634

Civil Engineer
CIVIL DESIGN WORKS:
254 South Main Street
Suite #308
New City, NY 10956
845.266.6441

Interior Designer
V STAAR:
1655 Palm Beach Lakes Blvd
Suite 200
West Palm Beach, FL 33401
561.744.7177

Elevator Consultant
VDA, INC.:
120 Eagle Rock Avenue, Suite 310
East Hanover, NJ 07936
973.994.9220

DATE	SUBMISSIONS / REVISIONS
02/19/26	DOB FILING
09/12/25	DOB FILING
08/22/25	DOB FILING

SHEET TITLE:


ABBREVIATIONS AND LEGENDS

THIS DRAWING IS AN INSTRUMENT OF SERVICE AND SHALL REMAIN THE PROPERTY OF AUFGANG ARCHITECTS LLC WHETHER THE PROJECT FOR WHICH IT IS MADE IS EXECUTED OR NOT. THIS DRAWING SHALL NOT BE USED BY THE OWNER OR OTHERS ON OTHER PROJECTS, FOR ADDITIONS TO THIS PROJECT OR FOR COMPLETION OF THIS PROJECT BY OTHERS EXCEPT BY AGREEMENT IN WRITING WITH APPROPRIATE COMPENSATION TO AUFGANG OR DISTRIBUTION TO MEET OFFICIAL REGULATORY REQUIREMENTS OR FOR OTHER PURPOSES IN CONNECTION WITH THE PROJECT IS NOT TO BE CONSTRUED AS PUBLICATION IN DEROGATION OF AUFGANG ARCHITECTS LLC COMMON LAW LLC. REPRODUCTION OR PUBLICATION BY ANY METHOD IN WHOLE OR IN PART IS PROHIBITED. TITLE TO THIS DRAWING BELONGS TO AUFGANG ARCHITECTS LLC, WITHOUT PREJUDICE.

SEAL & SIGNATURE

STATE OF NEW YORK
VASHIN E. STAAR
092175
LICENSED PROFESSIONAL ENGINEER

ISSUE DATE: 02/19/26
PROJECT NO: 2025070.00
DRAWN BY: BIM
CHECKED BY: VS
SCALE: As indicated
SHEET NO: 3 OF 12
DRAWING NO: FO-002.00
NYC DOB NUMBER: #B01283545-S1

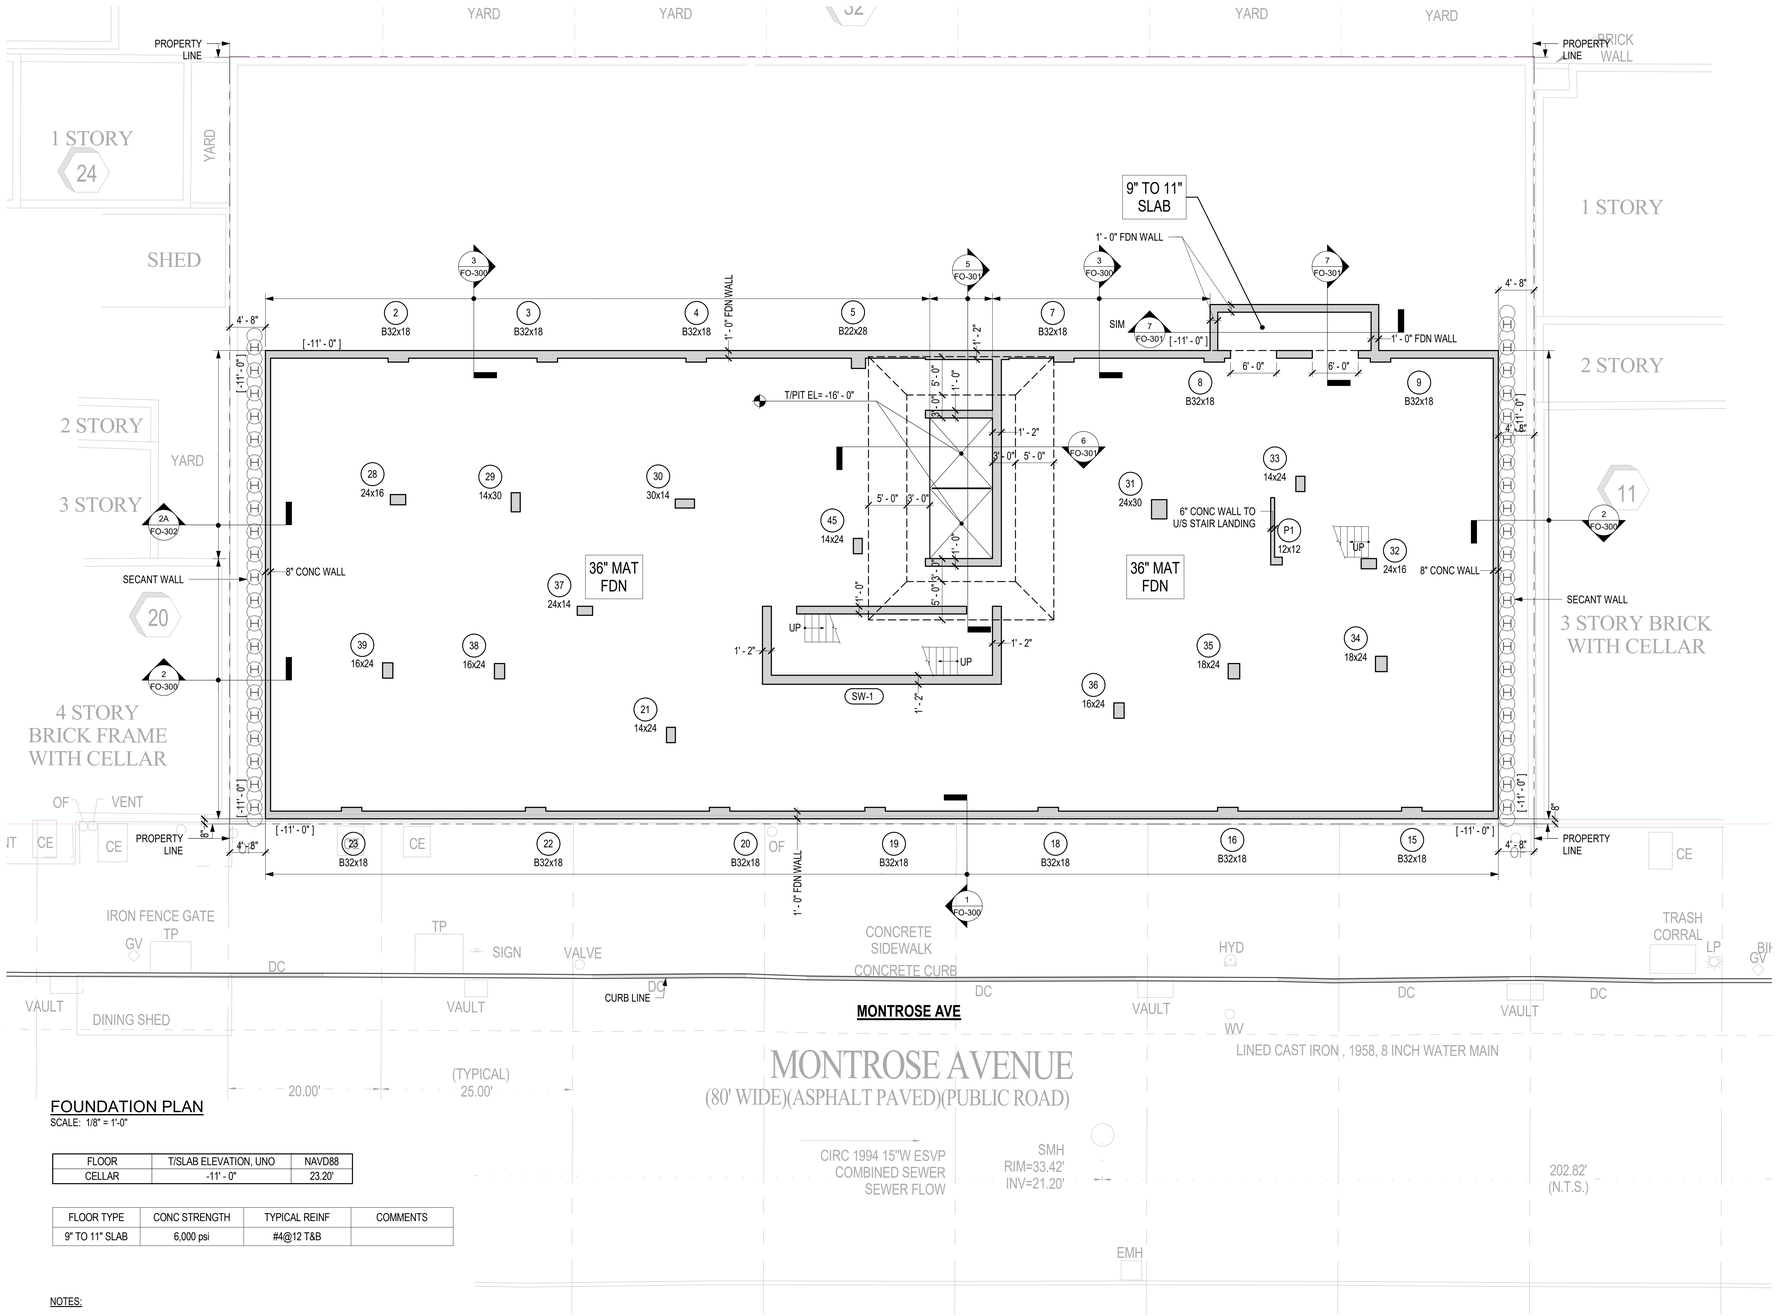

FOUNDATION PLAN

SCALE: 1/8" = 1'-0"

FLOOR	T/SLAB ELEVATION, UNO	NAVD88
CELLAR	-11' - 0"	23.20'

FLOOR TYPE	CONC STRENGTH	TYPICAL REINF	COMMENTS
9" TO 11" SLAB	6,000 psi	#4@12 T&B	

NOTES:

1. SEE S-00X SERIES DRAWINGS FOR GENERAL NOTES AND REQUIREMENTS, LEGEND AND ABBREVIATIONS
2. SEE ARCHITECTURAL DRAWINGS FOR WATERPROOFING REQUIREMENTS
3. SEE GEOTECHNICAL DRAWINGS FOR SUBGRADE PREPARATION REQUIREMENTS
4. SEE FO-20X SERIES DRAWINGS FOR TYPICAL FOUNDATION DETAILS
5. SEE FO-20X SERIES DRAWINGS FOR SLAB REINFORCING AT CMU WALLS, CONCRETE CURBS AND HOUSEKEEPING PADS. COORDINATE WITH ARCHITECTURAL AND MEP DRAWINGS FOR LOCATIONS
6. SEE FO-30X SERIES DRAWINGS FOR FOUNDATION SECTIONS
7. SEE S-91X SERIES DRAWINGS FOR COLUMN AND BUTTRESS SCHEDULE AND DETAILS
8. SEE S-92X SERIES DRAWINGS FOR SHEAR WALL REINFORCING AND DETAILS
9. CENTERLINE OF FOOTINGS SHALL MATCH CENTERLINE OF COLUMNS AND PIERS, UNO
10. GRADE BEAMS AND STRAP BEAMS SHALL BE PLACED MONOLITHICALLY WITH FOOTINGS
11. FOUNDATION WALL HORIZONTAL REINFORCING SHALL RUN CONTINUOUSLY THRU BUTTRESSES, UNO
12. [X'-X"] INDICATES BOTTOM OF FOUNDATION WALL
13. (X'-X") INDICATES TOP OF FOOTING ELEVATION. LOCATE 1'-0" BELOW TOP OF SLAB UNO
14. PROJECT ELEVATION 0'-00" CORRESPONDS TO ELEVATION (34.20') BASED ON THE NORTH AMERICAN VERTICAL DATUM 1988 (NAVD 88)

PROPOSED NEW DEVELOPMENT FOR:

172 MONTROSE AVE

172 MONTROSE AVE,
BROOKLYN, NY

BLOCK: 3062 LOT: 12, 33 & 34

Architect:
AUFGANG.
74 Lafayette Avenue
Suite 301
Suffern, NY 10901
845.368.0004
info@aufgang.com

Owner/Developer
SLATE PROPERTY GROUP:
440 Park Ave South
3rd Floor
New York, NY 10016
646.439.4000

Structural Engineer
MCNAMARA SALVIA:
45 West 45th Street
PH Floor
New York, NY 10036
212.246.9800

MEP Engineer
ALTERA ENGINEERING:
1460 Broadway
7th Floor
New York, NY 10036
212.330.7634

Civil Engineer
CIVIL DESIGN WORKS:
254 South Main Street
Suite #308
New City, NY 10956
845.266.6441

Interior Designer
V STAAR:
1655 Palm Beach Lakes Blvd
Suite 200
West Palm Beach, FL 33401
561.744.7177

Elevator Consultant
VDA, INC.:
120 Eagle Rock Avenue, Suite 310
East Hanover, NJ 07936
973.994.9220

DATE	SUBMISSIONS / REVISIONS
02/19/26	DOB FILING
09/12/25	DOB FILING
08/22/25	DOB FILING

SHEET TITLE:

FOUNDATION PLAN

THIS DRAWING IS AN INSTRUMENT OF SERVICE AND SHALL REMAIN THE PROPERTY OF AUFGANG ARCHITECTS LLC, WHETHER THE PROJECT FOR WHICH IT IS MADE IS EXECUTED OR NOT. THIS DRAWING SHALL NOT BE USED BY ANY PERSON FOR ANY PURPOSE OTHER THAN ADDITIONS TO THIS PROJECT OR FOR THE COMPLETION OF THIS PROJECT BY OTHERS EXCEPT BY AGREEMENT IN WRITING WITH AUFGANG ARCHITECTS LLC. SUBMISSION OR DISTRIBUTION TO MEET OFFICIAL REGULATORY REQUIREMENTS OR FOR OTHER PURPOSES IN CONNECTION WITH THIS PROJECT IS NOT TO BE CONSTRUED AS PUBLICATION IN DEROGATION OF THE RIGHTS OF AUFGANG ARCHITECTS LLC. REPRODUCTION OR PUBLICATION BY ANY METHOD IN WHOLE OR IN PART IS PROHIBITED. TITLE TO THIS DRAWING BELONGS TO AUFGANG ARCHITECTS LLC, WITHOUT PREJUDICE.

SEAL & SIGNATURE


STATE OF NEW YORK · JUSTIN E. ZUCKER · 092770 · LICENSED PROFESSIONAL ENGINEER

ISSUE DATE:	PROJECT NO:
02/19/26	2025070.00
DRAWN BY:	CHECKED BY:
BIM	VS
SCALE:	SHEET NO:
1/8" = 1'-0"	4 OF 12

DRAWING NO:

FO-100.00

NYC DOB NUMBER: #B01283545-S1

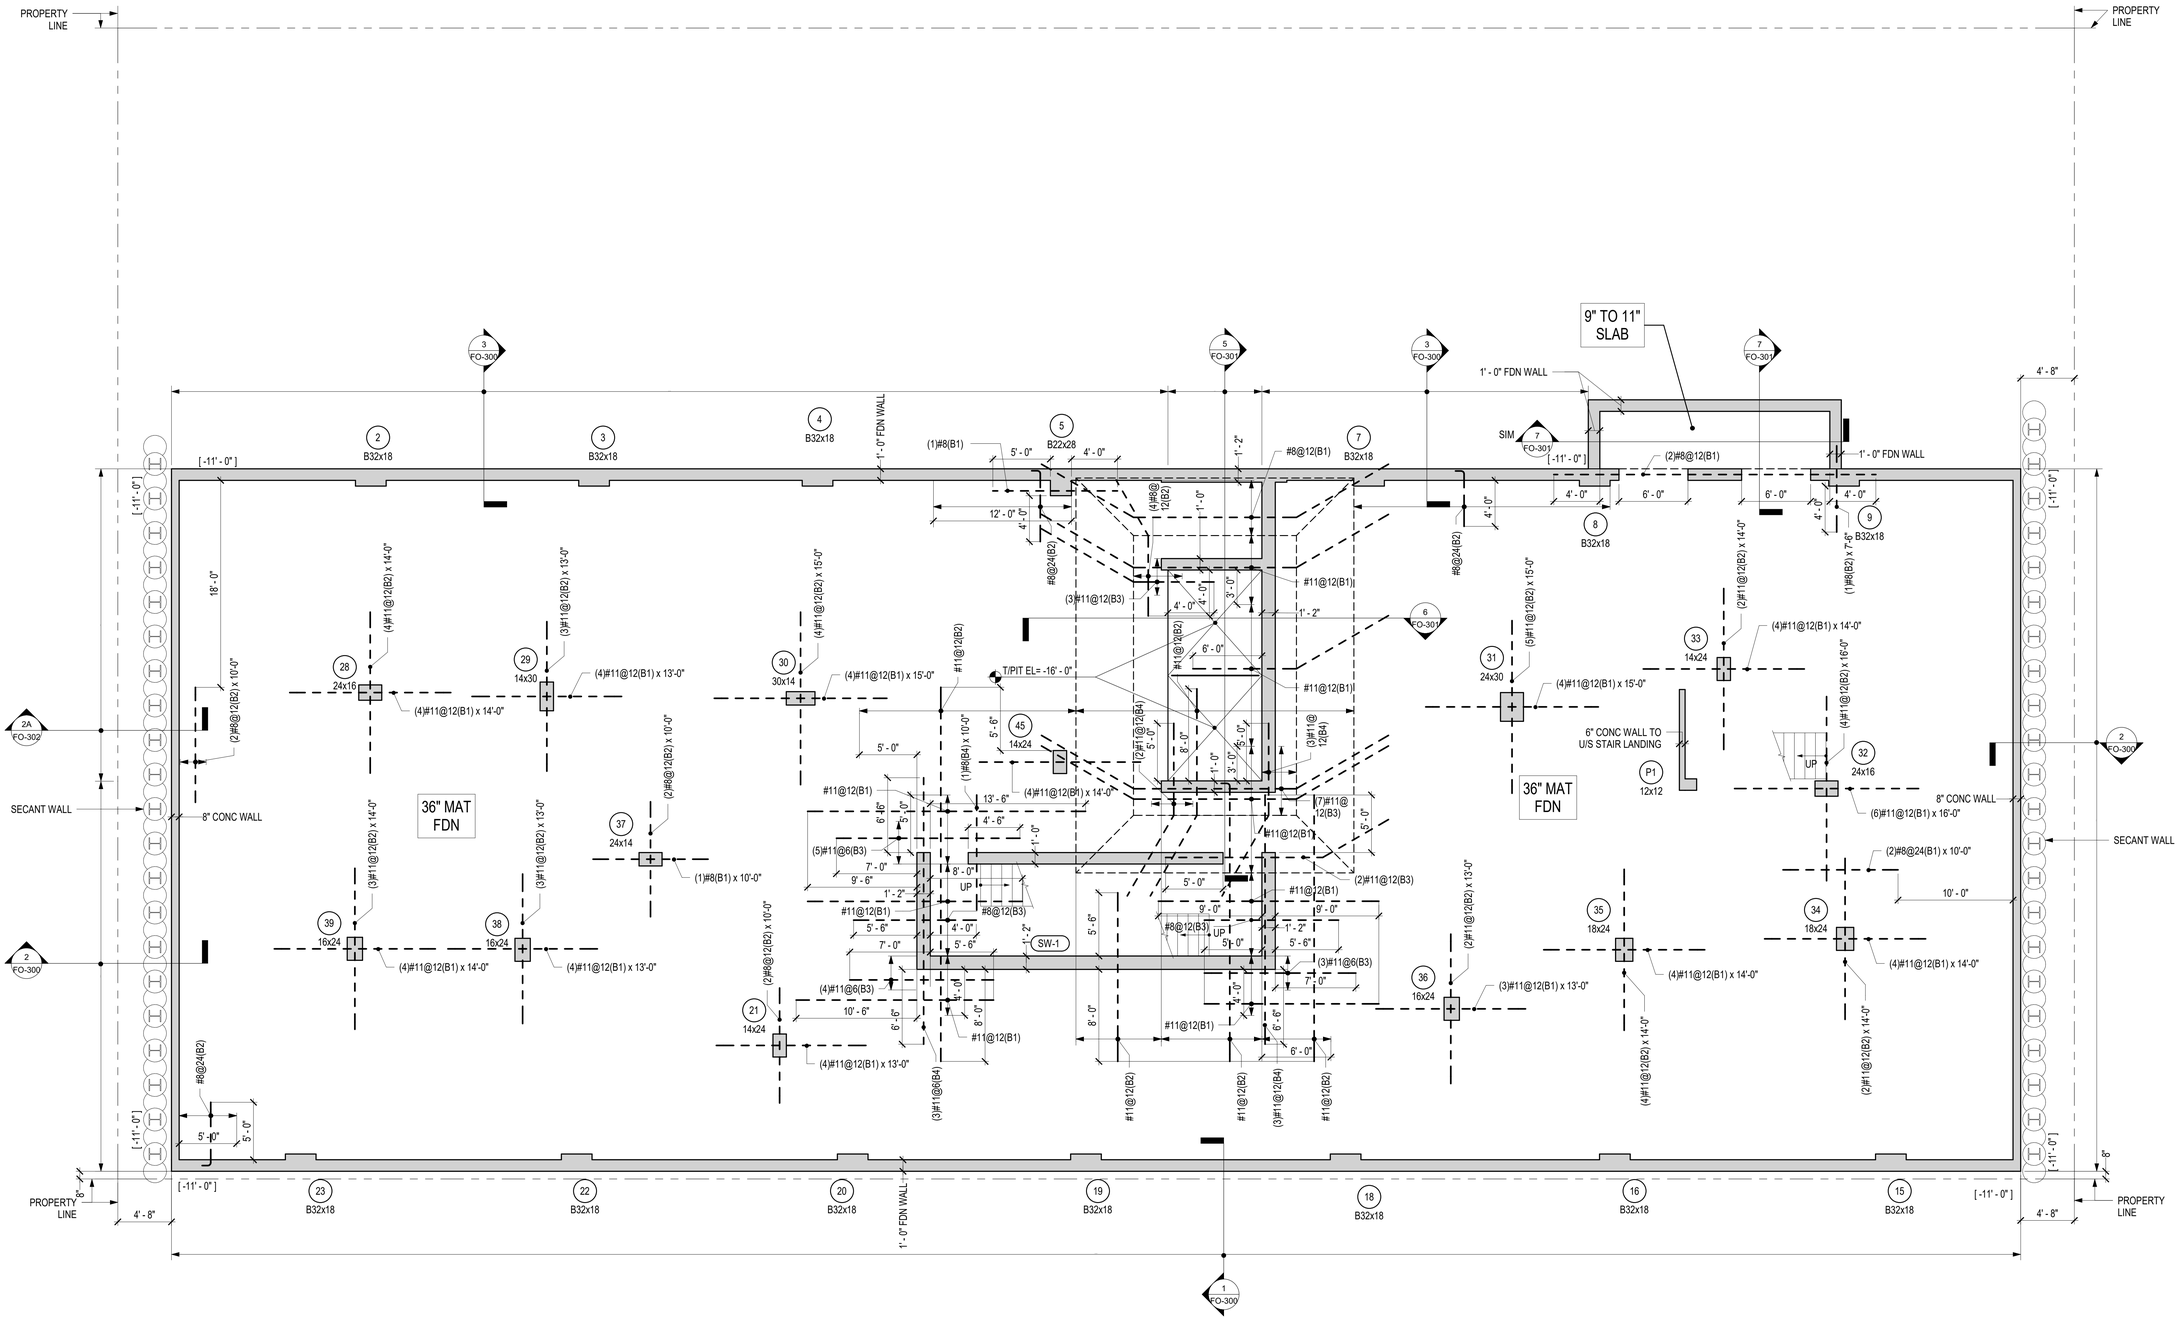


CURB LINE

MONTROSE AVE

MAT FOUNDATION BOTTOM REINFORCEMENT PLAN


SCALE: 3/16" = 1'-0"

NOTES:
1. FOR BALANCE OF NOTES SEE FO-100
2. SEE FO-20X SERIES DRAWINGS FOR TYPICAL FOUNDATION DETAILS
3. ALL REINF SHOWN ARE IN ADDITION TO TYPICAL MAT FDN REINF LION
4. ADDITIONAL BARS SHOWN SHALL BE CENTERED ON COLUMNS OR WALLS UON
5. FOR PARALLEL REINF CALLED OUT WITH SAME REBAR LAYER, PLACE REINF ALTERNATELY
6. TERMINATE WITH 90 DEG HOOK AT PIT.
7. INDICATES SHEAR REINF. ZONE. PROVIDE (1)#5 VERT SHEAR REINF ON 12" x 12" GRID. SEE FO-201 FOR LOCATION AND EXTENT

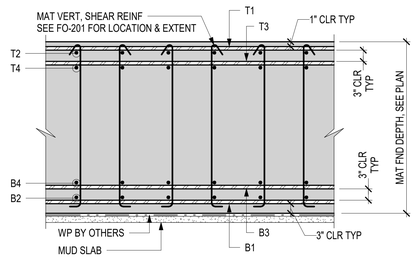


TYPICAL MAT FOUNDATION REINF LAYOUT

TYPICAL MAT FOUNDATION REINFORCEMENT UNO						
MAT THICKNESS	CONCRETE STRENGTH	B1	B2	T1	T2	REMARKS
36"	f'c = 6,000 psi	#8@12	#8@12	#8@12	#8@12	

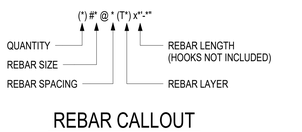

REBAR CALLOUT

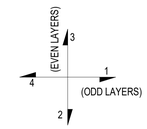

INDICATE SEQUENCE OF PLACING BARS

PROPOSED NEW DEVELOPMENT FOR:

172 MONTROSE AVE

172 MONTROSE AVE,
BROOKLYN, NY

BLOCK LOT:

Architect:
AUFGANG.
74 Lafayette Avenue
Suite 301
Suffern, NY 10901
845.368.0004
info@aufgang.com

Owner/Developer
SLATE PROPERTY GROUP:
440 Park Ave South
3rd Floor
New York, NY 10016
646.439.4000

Structural Engineer
MCNAMARA SALVIA:
45 West 45th Street
PH Floor
New York, NY 10036
212.246.9800

MEP Engineer
ALTERA ENGINEERING:
1460 Broadway
7th Floor
New York, NY 10036
212.330.7634

Civil Engineer
CIVIL DESIGN WORKS:
254 South Main Street
Suite #308
New City, NY 10956
845.266.6441

Interior Designer
V STAAR:
1655 Palm Beach Lakes Blvd
Suite 200
West Palm Beach, FL 33401
561.744.7177

Elevator Consultant
VDA, INC.:
120 Eagle Rock Avenue, Suite 310
East Hanover, NJ 07936
973.994.9220

DATE	SUBMISSIONS / REVISIONS
02/19/26	DOB FILING
09/12/25	DOB FILING
08/22/25	DOB FILING

SHEET TITLE:

MAT REINFORCEMENT PLAN - BOTTOM


THIS DRAWING IS AN INSTRUMENT OF SERVICE AND SHALL REMAIN THE PROPERTY OF AUFGANG ARCHITECTS LLC, WHETHER THE PROJECT FOR WHICH IT IS PREPARED IS EXECUTED OR NOT. THIS DRAWING SHALL NOT BE USED BY THE OWNER OR OTHERS ON OTHER PROJECTS, FOR ADDITIONS TO THIS PROJECT OR FOR COMPLETION OF THIS PROJECT BY OTHERS EXCEPT BY AGREEMENT IN WRITING WITH AUFGANG ARCHITECTS LLC AND APPROPRIATE COMPENSATION FOR ADDITIONAL REGULATORY REQUIREMENTS OR FOR OTHER PURPOSES IN CONNECTION WITH THE PROJECT IS NOT TO BE CONSTRUED AS PUBLICATION IN DEROGATION OF THE RIGHTS OF AUFGANG ARCHITECTS LLC. REPRODUCTION OR USE OF THESE DRAWINGS OR METHODS IN WHOLE OR IN PART IS PROHIBITED. TITLE TO THIS DRAWING BELONGS TO AUFGANG ARCHITECTS LLC, WITHOUT PREJUDICE.


SEAL & SIGNATURE

STATE OF NEW YORK
VICTORIA E. SZEPTYCKI
092770
LICENSED PROFESSIONAL ENGINEER

ISSUE DATE:	02/19/26
PROJECT NO:	2025070.00
DRAWN BY:	BIM
CHECKED BY:	VS
SCALE:	As indicated
SHEET NO:	5 OF 12
DRAWING NO:	FO-200.00

NYC DOB NUMBER: #B01283545-S1

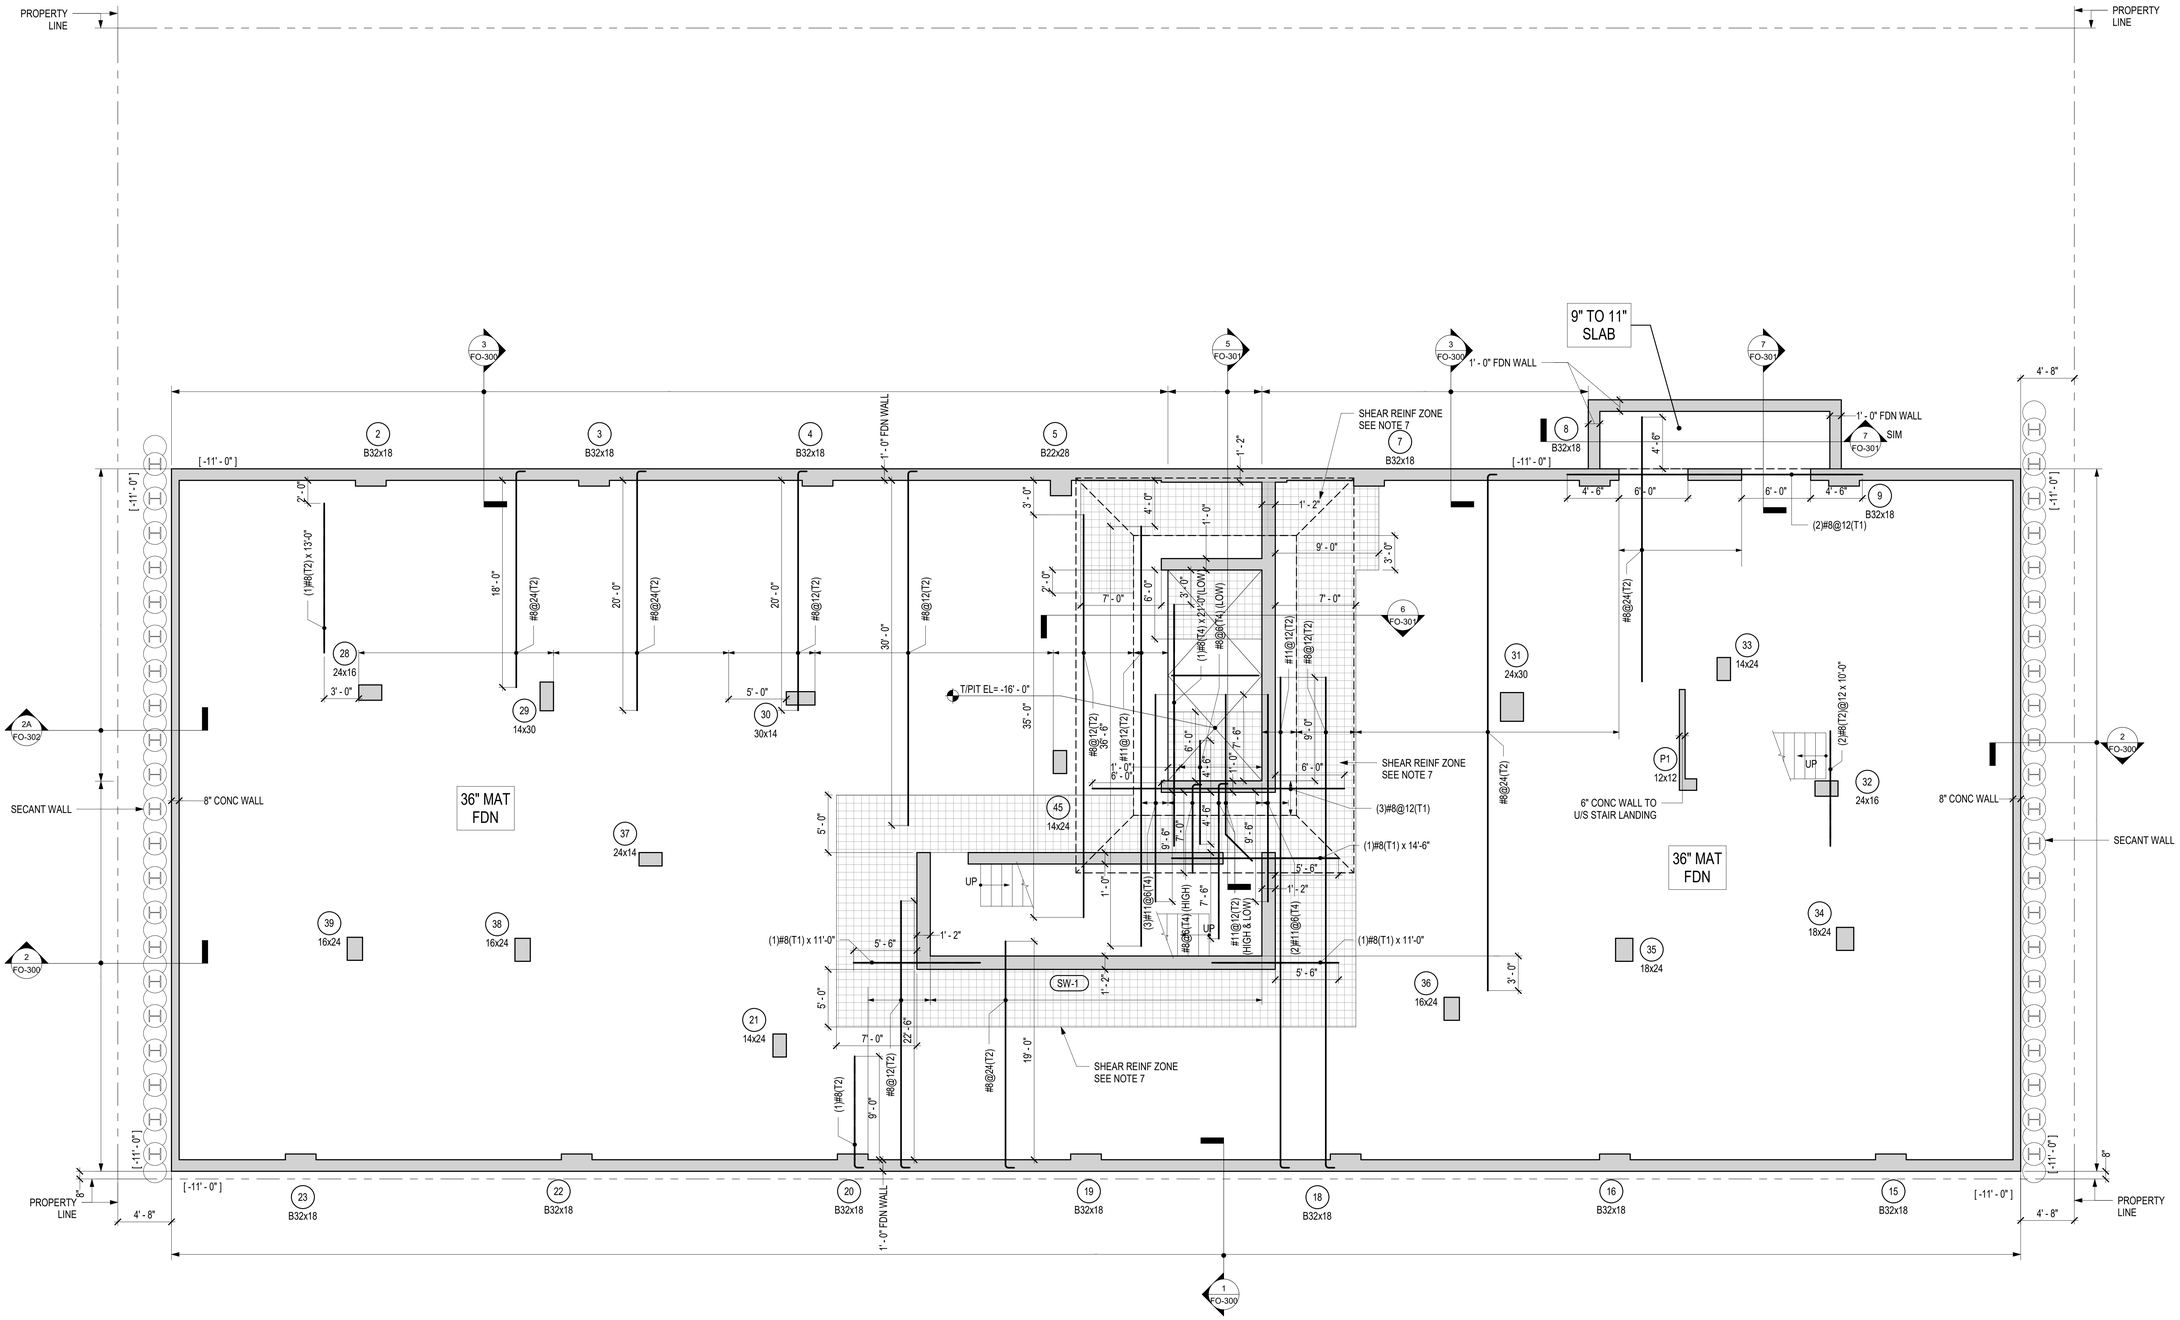

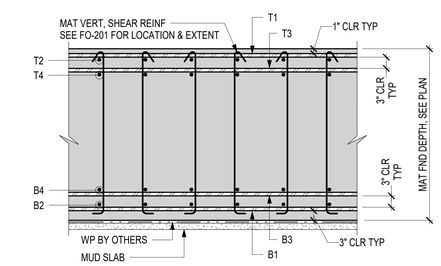


MAT FOUNDATION TOP REINFORCEMENT PLAN

SCALE: 3/16" = 1'-0"

NOTES:
1. FOR BALANCE OF NOTES SEE FO-100
2. SEE FO-20X SERIES DRAWINGS FOR TYPICAL FOUNDATION DETAILS
3. ALL REINF SHOWN ARE IN ADDITION TO TYPICAL MAT FDN REINF UON
4. ADDITIONAL BARS SHOWN SHALL BE CENTERED ON COLUMNS OR WALLS UON
5. FOR PARALLEL REINF CALLED OUT WITH SAME REBAR LAYER, PLACE REINF ALTERNATELY
6. TERMINATE WITH 90 DEG HOOK AT PIT.
7. INDICATES SHEAR REINF. ZONE. PROVIDE (1)#5 VERT SHEAR REINF ON 12" x 12" GRID. SEE FO-201 FOR LOCATION AND EXTENT

TYPICAL MAT FOUNDATION REINF LAYOUT

TYPICAL MAT FOUNDATION REINFORCEMENT UNO						
MAT THICKNESS	CONCRETE STRENGTH	B1	B2	T1	T2	REMARKS
36"	f'c = 6,000 psi	#8@12	#8@12	#8@12	#8@12	

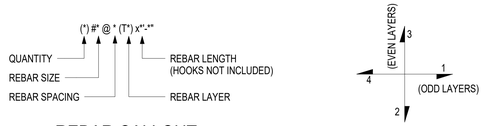

REBAR CALLOUT

INDICATE SEQUENCE OF PLACING BARS

PROPOSED NEW DEVELOPMENT FOR:

172 MONTROSE AVE

172 MONTROSE AVE,
BROOKLYN, NY

BLOCK LOT:

Architect:
AUFGANG.
74 Lafayette Avenue
Suite 301
Suffern, NY 10901
845.368.0004
info@aufgang.com

Owner/Developer
SLATE PROPERTY GROUP:
440 Park Ave South
3rd Floor
New York, NY 10016
646.439.4000

Structural Engineer
MCNAMARA SALVIA:
45 West 45th Street
PH Floor
New York, NY 10036
212.246.9800

MEP Engineer
ALTERA ENGINEERING:
1460 Broadway
7th Floor
New York, NY 10036
212.330.7634

Civil Engineer
CIVIL DESIGN WORKS:
254 South Main Street
Suite #308
New City, NY 10956
845.266.6441

Interior Designer
V STAAR:
1655 Palm Beach Lakes Blvd
Suite 200
West Palm Beach, FL 33401
561.744.7177

Elevator Consultant
VDA, INC.:
120 Eagle Rock Avenue, Suite 310
East Hanover, NJ 07936
973.994.9220

DATE	SUBMISSIONS / REVISIONS
02/19/26	DOB FILING
09/12/25	DOB FILING
08/22/25	DOB FILING

SHEET TITLE:

MAT REINFORCEMENT PLAN - TOP


THIS DRAWING IS AN INSTRUMENT OF SERVICE AND SHALL REMAIN THE PROPERTY OF AUFGANG ARCHITECTS LLC, WHETHER THE PROJECT FOR WHICH IT IS MADE IS EXECUTED OR NOT. THIS DRAWING SHALL NOT BE USED BY THE OWNER OR OTHERS ON OTHER PROJECTS, FOR ADDITIONS TO THIS PROJECT OR FOR COMPLETION OF THIS PROJECT BY OTHERS EXCEPT BY AGREEMENT IN WRITING WITH AUFGANG ARCHITECTS LLC. SUBMISSION OR DISTRIBUTION TO MEET OFFICIAL REGULATORY REQUIREMENTS OR FOR OTHER PURPOSES IN CONNECTION WITH THIS PROJECT IS NOT TO BE CONSTRUED AS PUBLICATION IN DEROGATION OF THE RIGHTS OF AUFGANG ARCHITECTS LLC. REPRODUCTION OR PUBLICATION BY ANY METHOD IN WHOLE OR IN PART IS PROHIBITED. TITLE TO THIS DRAWING BELONGS TO AUFGANG ARCHITECTS LLC, WITHOUT PREJUDICE.

SEAL & SIGNATURE




ISSUE DATE: 02/19/26
PROJECT NO: 2025070.00
DRAWN BY: BIM
CHECKED BY: VS
SCALE: As indicated
SHEET NO: 6 OF 12
DRAWING NO: FO-201.00

NYC DOB NUMBER: #B01283545-S1

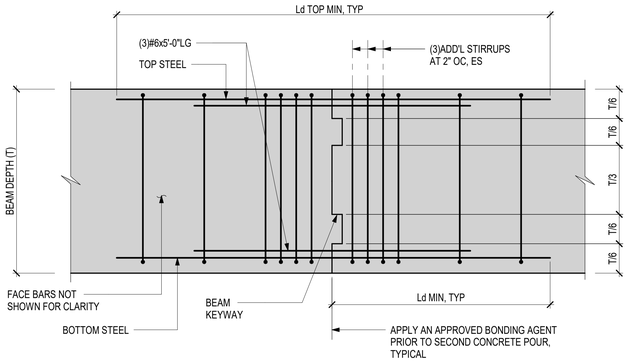


1 TYPICAL CONSTRUCTION JOINT DETAIL AT CONCRETE GRADE BEAMS / MAT FDN (SIM)

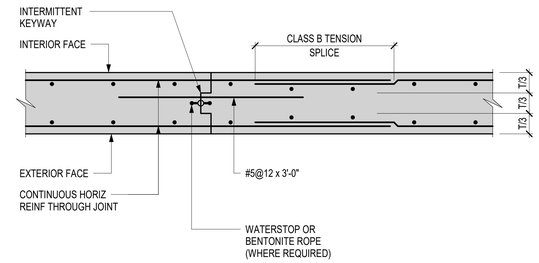

NOTES:

1. ALL CONSTRUCTION JOINTS ARE TO BE CLEARLY SHOWN ON SHOP DRAWINGS FOR REVIEW AND APPROVAL BY BOTH THE ARCHITECT AND ENGINEER OF RECORD.


2 TYPICAL CONSTRUCTION JOINT DETAIL AT VERTICAL WALL

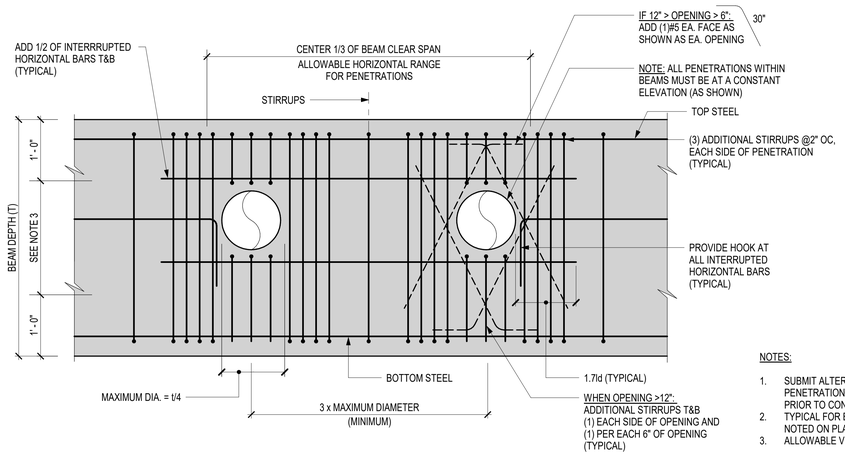


NOTES:

1. SUBMIT ALTERNATE ARRANGEMENTS OF GRADE BEAM PENETRATIONS TO STRUCTURAL ENGINEER FOR APPROVAL PRIOR TO CONSTRUCTION.
2. TYPICAL FOR BEAMS DESIGNATED "GB" UNLESS OTHERWISE NOTED ON PLANS.
3. ALLOWABLE VERTICAL RANGE FOR PENETRATIONS.

3 TYPICAL DETAIL AT GRADE BEAM PENETRATIONS

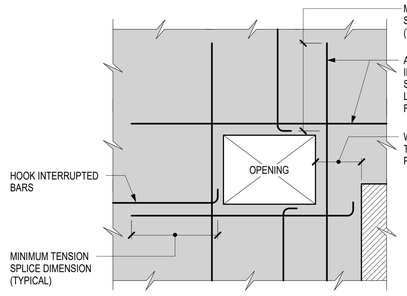

4 TYPICAL REINFORCING AT OPENINGS IN CONCRETE WALLS

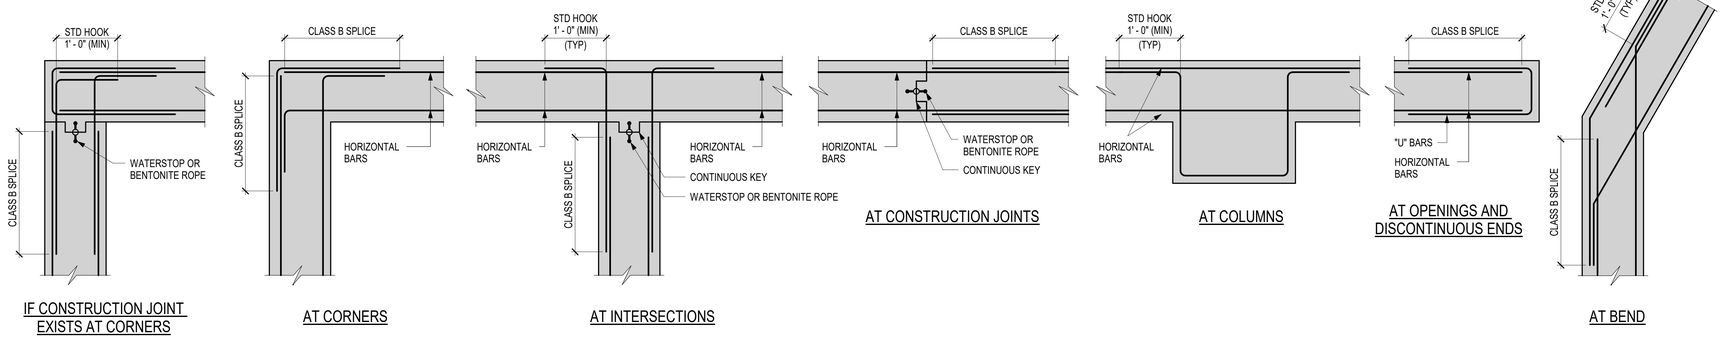

NOTE:

1.- VERTICAL REINF BARS ARE NOT SHOWN FOR CLARITY (TYP)

5 TYPICAL PLAN DETAIL OF HORIZONTAL WALL REINFORCING

PROPOSED NEW DEVELOPMENT FOR:

172 MONTROSE AVE

172 MONTROSE AVE,
BROOKLYN, NY

BLOCK 3062 LOT: 12, 33 & 34

Architect:
AUFGANG.
74 Lafayette Avenue
Suite 301
Suffern, NY 10901
845.368.0004
info@aufgang.com

Owner/Developer
SLATE PROPERTY GROUP:
440 Park Ave South
3rd Floor
New York, NY 10016
646.439.4000

Structural Engineer
MCNAMARA SALVIA:
45 West 45th Street
PH Floor
New York, NY 10036
212.246.9800

MEP Engineer
ALTERA ENGINEERING:
1460 Broadway
7th Floor
New York, NY 10036
212.330.7634

Civil Engineer
CIVIL DESIGN WORKS:
254 South Main Street
Suite #308
New City, NY 10956
845.266.6441

Interior Designer
V STAAR:
1655 Palm Beach Lakes Blvd
Suite 200
West Palm Beach, FL 33401
561.744.7177

Elevator Consultant
VDA, INC.:
120 Eagle Rock Avenue, Suite 310
East Hanover, NJ 07936
973.994.9220

DATE	SUBMISSIONS / REVISIONS
02/19/26	DOB FILING
09/12/25	DOB FILING
08/22/25	DOB FILING

SHEET TITLE:

TYPICAL FOUNDATION DETAILS I

THIS DRAWING IS AN INSTRUMENT OF SERVICE AND SHALL REMAIN THE PROPERTY OF AUFGANG ARCHITECTS LLC, WHETHER THE PROJECT FOR WHICH IT IS MADE IS EXECUTED OR NOT. IT IS NOT TO BE USED BY ANY PERSON, THE OWNER OR OTHERS ON OTHER PROJECTS, FOR ADDITIONS TO THIS PROJECT OR FOR COMPLETION OF THIS PROJECT BY OTHERS EXCEPT BY AGREEMENT IN WRITING WITH APPROPRIATE COMPENSATION TO THE ARCHITECT OR DISTRIBUTION TO MEET OFFICIAL REGULATORY REQUIREMENTS OR FOR OTHER PURPOSES IN CONNECTION WITH THE PROJECT IS NOT TO BE CONSTRUED AS PUBLICATION IN DEROGATION OF THE RIGHTS OF AUFGANG ARCHITECTS LLC. REPRODUCTION OR PUBLICATION BY ANY METHOD, IN WHOLE OR IN PART, IS PROHIBITED. TITLE TO THIS DRAWING BELONGS TO AUFGANG ARCHITECTS LLC, WITHOUT PREJUDICE.

SEAL & SIGNATURE


STATE OF NEW YORK — JOSEPH E. SUAREZ — 030770 — LICENSED PROFESSIONAL ENGINEER

ISSUE DATE:	02/19/26
PROJECT NO:	2025070.00
DRAWN BY:	BIM
CHECKED BY:	VS
SCALE:	As indicated
SHEET NO:	7 OF 12

DRAWING NO:

FO-204.00

NYC DOB NUMBER: #B01283545-S1

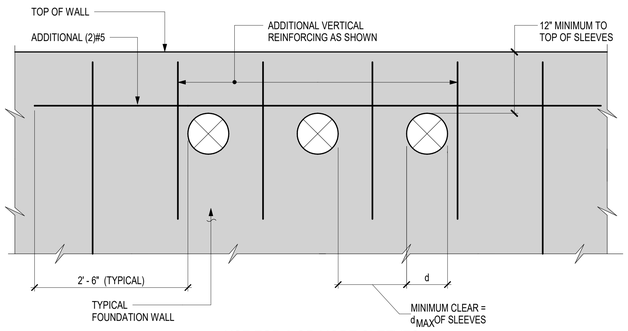


USE FOR 3 OR MORE SLEEVES


NOTE:

1.- ALL SLEEVES SHALL BE CLEARLY SHOWN ON SHOP DRAWINGS FOR APPROVAL.


1 TYPICAL MULTI-SLEEVE DETAIL AT FOUNDATION WALL

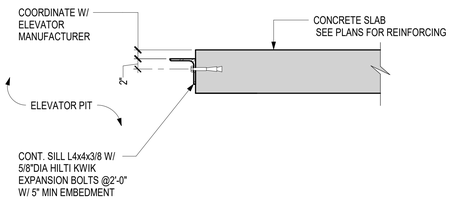


2 TYPICAL ELEVATOR SILL

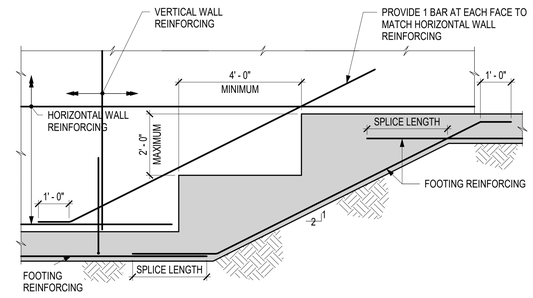


3 TYPICAL ELEVATION OF CONTINUOUS STEPPED WALL MAT FDN

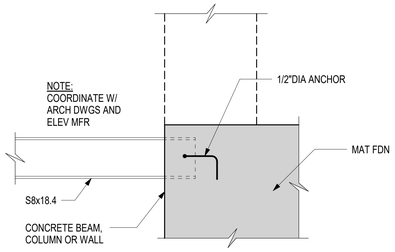

4 TYPICAL ELEVATOR SEPARATOR BEAM CONNECTION

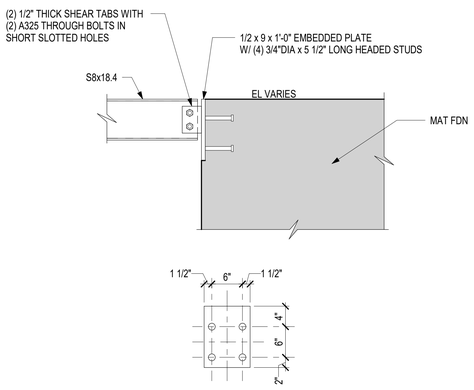

6 TYPICAL ELEVATOR SEPARATOR BEAM (ALT)

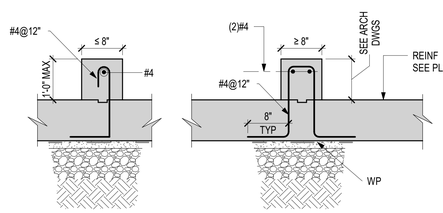


NOTE:

USE SIMILAR DETAIL AT FRAMED STRUCTURAL SLABS, 1.- UNO.

NOTE:

USE SIMILAR DETAIL AT FRAMED STRUCTURAL SLABS, 1.- UNO.

CONCRETE CURB

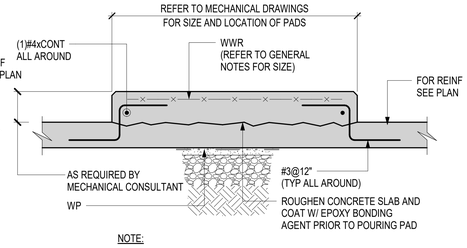

NOTE:

USE SIMILAR DETAIL AT FRAMED STRUCTURAL SLABS, 1.- UNO.

HOUSEKEEPING PAD
PARKING GARAGE ISLAND CURBS

5 CONCRETE CURBS & CONCRETE PADS

PROPOSED NEW DEVELOPMENT FOR:

172 MONTROSE AVE

172 MONTROSE AVE, BROOKLYN, NY

BLOCK 3062 LOT: 12, 33 & 34

Architect:
AUFGANG.
74 Lafayette Avenue
Suite 301
Suffern, NY 10901
845.368.6004
info@aufgang.com

Owner/Developer
SLATE PROPERTY GROUP:
440 Park Ave South
3rd Floor
New York, NY 10016
646.439.4000

Structural Engineer
MCNAMARA SALVIA:
45 West 45th Street
PH Floor
New York, NY 10036
212.246.9800

MEP Engineer
ALTERA ENGINEERING:
1460 Broadway
7th Floor
New York, NY 10036
212.330.7634

Civil Engineer
CIVIL DESIGN WORKS:
254 South Main Street
Suite #308
New City, NY 10956
845.266.6441

Interior Designer
V STAAR:
1655 Palm Beach Lakes Blvd
Suite 200
West Palm Beach, FL 33401
561.744.7177

Elevator Consultant
VDA, INC.:
120 Eagle Rock Avenue, Suite 310
East Hanover, NJ 07936
973.994.9220

DATE	SUBMISSIONS / REVISIONS
02/19/26	DOB FILING
09/12/25	DOB FILING
08/22/25	DOB FILING

SHEET TITLE:

TYPICAL FOUNDATION DETAILS II

THIS DRAWING IS AN INSTRUMENT OF SERVICE AND SHALL REMAIN THE PROPERTY OF AUFGANG ARCHITECTS LLC, WHETHER THE PROJECT FOR WHICH IT IS MADE IS EXECUTED OR NOT. THIS DRAWING SHALL NOT BE USED BY ANY PERSON OR ENTITY FOR ANY PROJECTS, FOR ADDITIONS TO THIS PROJECT, OR FOR THE COMPLETION OF THIS PROJECT BY OTHERS EXCEPT BY AGREEMENT IN WRITING WITH AUFGANG ARCHITECTS LLC. SUBMISSION OR DISTRIBUTION TO MEET OFFICIAL REGULATORY REQUIREMENTS OR FOR OTHER PURPOSES IN CONNECTION WITH THIS PROJECT IS NOT TO BE CONSTRUED AS PUBLICATION IN DEROGATION OF THE RIGHTS OF AUFGANG ARCHITECTS LLC. REPRODUCTION OR PUBLICATION BY ANY METHOD IN WHOLE OR IN PART IS PROHIBITED. TITLE TO THIS DRAWING BELONGS TO AUFGANG ARCHITECTS LLC, WITHOUT PREJUDICE.

SEAL & SIGNATURE

STATE OF NEW YORK · ALGIMIN E. ZEMAITIS · 092770 · LICENSED PROFESSIONAL ENGINEER

ISSUE DATE: 02/19/26
PROJECT NO: 2025070.00
DRAWN BY: BIM
CHECKED BY: VS
SCALE: As indicated
SHEET NO: 8 OF 12
DRAWING NO: FO-205.00
NYC DOB NUMBER: #B01283545-S1

COMPRESSION DEVELOPMENT LENGTH AND COMPRESSION LAP SPLICE LENGTH (inches)

(UNLESS NOTED OTHERWISE)

f'c = 4000 PSI, NORMAL WEIGHT CONCRETE

BAR SIZE	LENGTH TYPE	REINFORCING GRADE (Fy)		
		Fy=60 ksi	Fy=75 ksi	Fy=80 ksi
#3	COMPRESSION DEVELOPMENT	12	12	12
	COMPRESSION LAP SPLICE	12	17	18
#4	COMPRESSION DEVELOPMENT	12	12	13
	COMPRESSION LAP SPLICE	15	22	24
#5	COMPRESSION DEVELOPMENT	12	15	16
	COMPRESSION LAP SPLICE	19	28	30
#6	COMPRESSION DEVELOPMENT	15	18	19
	COMPRESSION LAP SPLICE	23	33	36
#7	COMPRESSION DEVELOPMENT	17	21	23
	COMPRESSION LAP SPLICE	27	39	42
#8	COMPRESSION DEVELOPMENT	19	24	26
	COMPRESSION LAP SPLICE	30	44	48
#9	COMPRESSION DEVELOPMENT	22	27	29
	COMPRESSION LAP SPLICE	34	50	55
#10	COMPRESSION DEVELOPMENT	25	31	33
	COMPRESSION LAP SPLICE	39	56	61
#11	COMPRESSION DEVELOPMENT	27	34	36
	COMPRESSION LAP SPLICE	43	62	68

COMPRESSION DEVELOPMENT LENGTH AND COMPRESSION LAP SPLICE LENGTH (inches)

(UNLESS NOTED OTHERWISE)

f'c = 5000 PSI OR GREATER, NORMAL WEIGHT CONCRETE

BAR SIZE	LENGTH TYPE	REINFORCING GRADE (Fy)		
		Fy=60 ksi	Fy=75 ksi	Fy=80 ksi
#3	COMPRESSION DEVELOPMENT	8	9	12
	COMPRESSION LAP SPLICE	12	17	18
#4	COMPRESSION DEVELOPMENT	9	12	12
	COMPRESSION LAP SPLICE	15	22	24
#5	COMPRESSION DEVELOPMENT	12	15	15
	COMPRESSION LAP SPLICE	19	28	30
#6	COMPRESSION DEVELOPMENT	14	17	18
	COMPRESSION LAP SPLICE	23	33	36
#7	COMPRESSION DEVELOPMENT	16	20	21
	COMPRESSION LAP SPLICE	27	39	42
#8	COMPRESSION DEVELOPMENT	18	23	24
	COMPRESSION LAP SPLICE	30	44	48
#9	COMPRESSION DEVELOPMENT	21	26	28
	COMPRESSION LAP SPLICE	34	50	55
#10	COMPRESSION DEVELOPMENT	23	29	31
	COMPRESSION LAP SPLICE	38	56	61
#11	COMPRESSION DEVELOPMENT	26	32	34
	COMPRESSION LAP SPLICE	42	62	68

TENSION DEVELOPMENT LENGTH (Ld) AND TENSION LAP SPLICE LENGTH (Lap Class B OR 1.3Ld) FOR GRADE 60 DEFORMED REINFORCING BARS (inches)

(UNLESS SHOWN OTHERWISE ON DRAWINGS)

f'c = 6000 PSI, NORMAL WEIGHT CONCRETE

BAR SIZE	LENGTH TYPE	CONCRETE COVER ≥ 0.75 in				CONCRETE COVER ≥ 1.0 in				CONCRETE COVER ≥ 1.25 in				CONCRETE COVER ≥ 1.50 in				CONCRETE COVER ≥ 2.00 in				CONCRETE COVER ≥ 3.00 in			
		CLEAR BAR SPACING [2] ≥ 1.50 in				CLEAR BAR SPACING [2] ≥ 2.0 in				CLEAR BAR SPACING [2] ≥ 2.50 in				CLEAR BAR SPACING [2] ≥ 3.0 in				CLEAR BAR SPACING [2] ≥ 4.0 in				CLEAR BAR SPACING [2] ≥ 6.0 in			
		UNCOATED		EPOXY-COATED		UNCOATED		EPOXY-COATED		UNCOATED		EPOXY-COATED		UNCOATED		EPOXY-COATED		UNCOATED		EPOXY-COATED		UNCOATED		EPOXY-COATED	
		TOP [1]	OTHER	TOP [1]	OTHER	TOP [1]	OTHER	TOP [1]	OTHER	TOP [1]	OTHER	TOP [1]	OTHER	TOP [1]	OTHER	TOP [1]	OTHER	TOP [1]	OTHER	TOP [1]	OTHER	TOP [1]	OTHER	TOP [1]	OTHER
#3	Ld	12	12	12	12	12	12	12	12	12	12	12	12	12	12	12	12	12	12	12	12	12	12	12	12
	B	12	12	16	14	12	12	16	14	12	12	15	12	12	12	15	12	12	12	15	12	12	12	15	12
#4	Ld	16	12	20	18	13	12	16	14	13	12	16	14	13	12	15	12	13	12	15	12	13	12	15	12
	B	20	16	26	23	16	13	21	19	16	13	21	19	16	13	19	15	16	13	19	15	16	13	19	15
#5	Ld	23	18	30	26	18	14	24	21	16	12	20	18	16	12	20	18	16	12	19	14	16	12	19	14
	B	29	23	38	34	24	18	31	27	20	16	26	23	20	16	26	23	20	16	24	19	20	16	24	19
#6	Ld	31	24	40	35	25	20	33	29	21	17	28	25	19	14	24	21	19	14	24	21	19	14	22	17
	B	40	31	52	46	33	25	43	38	28	21	36	32	24	19	31	28	24	19	31	28	24	19	29	22
#7	Ld	49	38	64	57	41	31	53	47	35	27	45	40	30	23	40	35	27	21	35	31	27	21	32	25
	B	64	49	83	74	53	41	69	61	45	35	59	52	39	30	51	45	35	27	45	40	35	27	42	32
#8	Ld	61	47	80	70	51	39	66	59	44	34	57	50	38	30	50	44	31	24	40	35	31	24	37	28
	B	79	61	103	91	66	51	86	76	57	44	74	65	50	38	65	57	40	31	52	46	40	31	48	37
#9	Ld	74	57	96	85	62	48	81	71	53	41	70	62	47	36	61	54	38	29	50	44	35	27	45	40
	B	96	74	125	110	80	62	105	93	69	53	91	80	61	47	80	70	49	38	64	57	45	35	58	52
#10	Ld	88	68	116	102	75	58	98	86	65	50	85	75	58	44	75	66	47	36	61	54	39	30	51	45
	B	115	88	150	132	97	75	127	112	85	65	110	97	75	58	97	86	61	47	79	70	50	39	66	58
#11	Ld	104	80	135	120	89	68	116	102	77	60	101	89	69	53	90	79	56	43	73	65	43	33	56	50
	B	135	104	176	155	115	89	150	133	100	77	131	116	89	69	116	103	73	56	95	84	56	43	73	64

TENSION DEVELOPMENT LENGTH (Ld) AND TENSION LAP SPLICE LENGTH (Lap Class B OR 1.3Ld) FOR GRADE 60 DEFORMED REINFORCING BARS (inches)

(UNLESS SHOWN OTHERWISE ON DRAWINGS)

f'c = 4000 PSI, NORMAL WEIGHT CONCRETE

BAR SIZE	LENGTH TYPE	CONCRETE COVER ≥ 0.75 in				CONCRETE COVER ≥ 1.0 in				CONCRETE COVER ≥ 1.25 in				CONCRETE COVER ≥ 1.50 in				CONCRETE COVER ≥ 2.00 in				CONCRETE COVER ≥ 3.00 in			
		CLEAR BAR SPACING [2] ≥ 1.50 in				CLEAR BAR SPACING [2] ≥ 2.0 in				CLEAR BAR SPACING [2] ≥ 2.50 in				CLEAR BAR SPACING [2] ≥ 3.0 in				CLEAR BAR SPACING [2] ≥ 4.0 in				CLEAR BAR SPACING [2] ≥ 6.0 in			
		UNCOATED		EPOXY-COATED		UNCOATED		EPOXY-COATED		UNCOATED		EPOXY-COATED		UNCOATED		EPOXY-COATED		UNCOATED		EPOXY-COATED		UNCOATED		EPOXY-COATED	
		TOP [1]	OTHER	TOP [1]	OTHER	TOP [1]	OTHER	TOP [1]	OTHER	TOP [1]	OTHER	TOP [1]	OTHER	TOP [1]	OTHER	TOP [1]	OTHER	TOP [1]	OTHER	TOP [1]	OTHER	TOP [1]	OTHER	TOP [1]	OTHER
#3	Ld	12	12	15	13	12	12	15	13	12	12	14	12	12	12	14	12	12	12	14	12	12	12	14	12
	B	15	12	19	17	15	12	19	17	15	12	18	14	15	12	18	14	15	12	18	14	15	12	18	14
#4	Ld	19	15	25	22	15	12	20	18	15	12	20	18	15	12	18	14	15	12	18	14	15	12	18	14
	B	25	19	32	28	20	15	26	23	20	15	26	23	20	15	24	18	20	15	24	18	20	15	24	18
#5	Ld	28	21	36	32	23	17	29	26	19	15	25	22	19	15	25	22	19	15	23	18	19	15	23	18
	B	36	28	47	41	29	23	38	34	25	19	32	28	25	19	32	28	25	19	29	23	25	19	29	23
#6	Ld	37	29	49	43	31	24	40	35	26	20	34	30	23	18	30	26	23	18	30	26	23	18	27	21
	B	49	37	63	56	40	31	52	46	34	26	44	39	29	23	38	34	29	23	38	34	29	23	35	27
#7	Ld	60	46	78	69	50	38	65	57	42	33	55	49	37	29	48	43	33	25	43	38	33	25	39	30
	B	78	60	102	90	65	50	84	74	55	42	72	63	48	37	63	55	43	33	56	49	43	33	51	39
#8	Ld	74	57	97	86	62	48	81	72	53	41	70	61	47	36	61	54	37	29	49	43	37	29	45	35
	B	97	74	126	111	81	62	105	93	69	53	90	80	61	47	79	70	49	37	63	56	49	37	58	45
#9	Ld	90	69	118	104	76	58	99	87	65	50	85	75	58	44	75	66	46	36	61	53	42	33	55	49
	B	117	90	153	135	98	76	128	113	85	65	111	98	75	58	97	86	60	46	79	69	55	42	71	63
#10	Ld	108	83	141	125	92	71	120	106	80	61	104	92	70	54	92	81	57	44	75	66	47	37	62	55
	B	141	108	184	162	119	92	156	137	103	80	135	119	91	70	119	105	74	57	97	85	62	47	80	71
#11	Ld	127	98	166	146	108	83	142	125	95	73	124	109	84	65	110	97	68	53	89	79	53	41	69	61
	B	165	127	215	190	141	108	184	162	123	95	160	142	109	84	142	126	89	68	116	102	68	53	89	79

TENSION DEVELOPMENT LENGTH (Ld) AND TENSION LAP SPLICE LENGTH (Lap Class B OR 1.3Ld) FOR GRADE 60 DEFORMED REINFORCING BARS (inches)

(UNLESS SHOWN OTHERWISE ON DRAWINGS)

f'c = 8000 PSI, NORMAL WEIGHT CONCRETE

BAR SIZE	LENGTH TYPE	CONCRETE COVER ≥ 0.75 in				CONCRETE COVER ≥ 1.0 in				CONCRETE COVER ≥ 1.25 in				CONCRETE COVER ≥ 1.50 in				CONCRETE COVER ≥ 2.00 in				CONCRETE COVER ≥ 3.00 in			
		CLEAR BAR SPACING [2] ≥ 1.50 in				CLEAR BAR SPACING [2] ≥ 2.0 in				CLEAR BAR SPACING [2] ≥ 2.50 in				CLEAR BAR SPACING [2] ≥ 3.0 in				CLEAR BAR SPACING [2] ≥ 4.0 in				CLEAR BAR SPACING [2] ≥ 6.0 in			
		UNCOATED		EPOXY-COATED		UNCOATED		EPOXY-COATED		UNCOATED		EPOXY-COATED		UNCOATED		EPOXY-COATED		UNCOATED		EPOXY-COATED		UNCOATED		EPOXY-COATED	
		TOP [1]	OTHER	TOP [1]	OTHER	TOP [1]	OTHER	TOP [1]	OTHER	TOP [1]	OTHER	TOP [1]	OTHER	TOP [1]	OTHER	TOP [1]	OTHER	TOP [1]	OTHER	TOP [1]	OTHER	TOP [1]	OTHER	TOP [1]	OTHER
#3	Ld	12	12	12	12	12	12	12	12	12	12	12	12	12	12	12	12	12	12	12	12	12	12	12	12
	B	12	12	14	12	12	12	14	12	12	12	13	12	12	12	13	12	12	12	13	12	12	12	13	12
#4	Ld	14	12	18	16	12	12	14	13	12	12	14	13	12	12	13	12	12	12	13	12	12	12	13	12
	B	18	14	23	20	14	12	18	16	14	12	18	16	14	12	17	13	14	12	17	13	14	12	17	13
#5	Ld	20	15	26	23	16	12	21	18	14	12	18	16	14	12	18	16	14	12	16	13	14	12	16	13
	B	26	20	33	29	21	16	27	24	18	14	23	20	18	14	23	20	18	14	21	16	18	14	21	16
#6	Ld	27	21	35	31	22	17	28	25	19	14	24	21	19	13	21	19	16	13	21	19	16	13	19	15
	B	35	27	45	40	28	22	37	33	24	19	31	28	21	16	27	24	21	16	27	24	21	16	25	19
#7	Ld	43	33	56	49	35	27	46	41	30	23	39	35	26	20	34	30	23	18	30	27	23	18	28	22
	B	55	43	72	64	46	35	60	53	39	30	51	45	34	26	44	39	30	23	39	35	30	23	36	28
#8	Ld	53	41	69	61	44	34	58	51	38	29	49	44	33	26	43	38	27	21	35	31	27	21	32	25
	B	69	53	89	79	57	44	75	66	49	38	64	57	43	33	56	50	35	27	45	40	35	27	41	32
#9	Ld	64	49	83	74	54	41	70	62	46	36	60	53	41	32	53	47	33	25	43	38	30	23	39	35
	B	83	64	108	96	70	54	91	80	60	46	78	69	53	41	69	61	43	33	56	49	39	30	51	45
#10	Ld	77	59	100	88	65	50	85	75	56	44	74	65	50	39	65	58	41	31	53	47	34	26	44	39
	B	100	77	130	115	84	65	110	97	73	56	96	84	65	50	84	75	53	41	69	61	44	34	57	50
#11	Ld	90	69	117	104	77	59	100	88	67	52	87	77	59	46	78	69	49	37	63	56	37	29	49	43
	B	117	90	152	135	100	77	130	115	87	67	114	100	77	59	101	89	63	49	82	73	48	37	63	56

TENSION DEVELOPMENT LENGTH (Ld) AND TENSION LAP SPLICE LENGTH (Lap Class B OR 1.3Ld) FOR GRADE 60 DEFORMED REINFORCING BARS (inches)

(UNLESS SHOWN OTHERWISE ON DRAWINGS)

f'c = 5000 PSI, NORMAL WEIGHT CONCRETE

BAR SIZE	LENGTH TYPE	CONCRETE COVER ≥ 0.75 in				CONCRETE COVER ≥ 1.0 in				CONCRETE COVER ≥ 1.25 in				CONCRETE COVER ≥ 1.50 in				CONCRETE COVER ≥ 2.00 in				CONCRETE COVER ≥ 3.00 in			
		CLEAR BAR SPACING [2] ≥ 1.50 in				CLEAR BAR SPACING [2] ≥ 2.0 in				CLEAR BAR SPACING [2] ≥ 2.50 in				CLEAR BAR SPACING [2] ≥ 3.0 in				CLEAR BAR SPACING [2] ≥ 4.0 in				CLEAR BAR SPACING [2] ≥ 6.0 in			
		UNCOATED		EPOXY-COATED		UNCOATED		EPOXY-COATED		UNCOATED		EPOXY-COATED		UNCOATED		EPOXY-COATED		UNCOATED		EPOXY-COATED		UNCOATED		EPOXY-COATED	
		TOP [1]	OTHER	TOP [1]	OTHER	TOP [1]	OTHER	TOP [1]	OTHER	TOP [1]	OTHER	TOP [1]	OTHER	TOP [1]	OTHER	TOP [1]	OTHER	TOP [1]	OTHER	TOP [1]	OTHER	TOP [1]	OTHER	TOP [1]	OTHER
#3	Ld	12	12	13	12	12	12	13	12	12	12	12	12	12	12	12	12	12	12	12	12	12	12	12	12
	B	13	12	17	15	13	12	17	15	13	12	16	12	13	12	16	12	13	12	16	12	13	12	16	12
#4	Ld	17	13	22	20	14	12	18	16	14	12	18	16	14	12	16	13	14	12	16	13	14	12	16	13
	B	22	17	29	25	18	14	23	20	18	14	23	20	18	14	21	16	18	14	21	16	18	14	21	16
#5	Ld	25	19	32	29	20	16	26	23	17	13	22	20	17	13	22	20	17	13	20	16	17	13	20	16
	B	32	25	42	37	26	20	34	30	22	17	29	25	22	17	29	25	22	17	26	20	22	17	26	20
#6	Ld	34	26	44	39	28	21	36	32	23	18	30	27	20	16	26	23	20	16	26	23	20	16	24	19
	B	44	34	57	50	36	28	47	41	30	23	39	35	26	20	34	30	26	20	34	30	26	20	31	24
#7	Ld	54	42	70	62	45	34	58	51	38	29	50	44	33	26	43	38	29	23	38	34	29	23	35	27
	B	70	54	91	81	58	45	75	67	49	38	64	57	43	33	56	50	38	29	50	44	38	29	46	35
#8	Ld	67	51	87	77	56	43	73	64	48	37	62	55	42	32	55	48	34	26	44	39	34	26	40	31
	B	87	67	113	100	72	56	94	83	62	48	81	71	54	42	71	63	44	34	57	50	44	34	52	40
#9	Ld	81	62	105	93	68	52	89	78	59	45	76	67	52	40	67	59	42	32	54	48	38	29	49	44
	B	105	81	137	121	88	68	115	101	76	59	99	88	67	52	87	77	54	42	70	62	49	38	64	56
#10	Ld	97	75	126	112	82	63	107	95	71	55	93	82	63	49	82	73	51	39	67	59	43	33	55	49
	B	126	97	164	145	107	82	139	123	93	71	121	107	82	63	107	94	66	51	87	76	55	43	72	64
#11	Ld	114	87	148	131	97	75	127	112	85	65	111	98	75	58	98	87	61	47	80	71	47	36	62	54
	B	147	114	193	170	126	97	164	145	110	85	144	127	97	75	127	112	80	61	104	92	61	47	80	70

NOTES:

1. TOP BARS ARE HORIZONTAL BARS WITH MORE THAN 12 INCHES OF CONCRETE CAST BELOW THE BARS.
2. CLEAR BAR SPACING = CENTER TO CENTER SPACING - BAR DIAMETER.
3. AVOID SPLICES IN REGIONS OF MAXIMUM MOMENT. IF THIS IS NOT POSSIBLE, STAGGER SPLICES SO THAT SPLICES DO NOT REQUIRE MORE THAN 50% OF THE BARS ARE SPLICED WITHIN Ld REQUIRED SPLICE LENGTH OTHERWISE INCREASE SPLICE LENGTH BY 30%.

PROPOSED NEW DEVELOPMENT FOR:

172 MONTROSE AVE

172 MONTROSE AVE,
BROOKLYN, NY

BLOCK LOT:

Architect:
AUFGANG.
74 Lafayette Avenue
Suite 301
Suffern, NY 10901
845.368.0004
info@aufgang.com

Owner/Developer
SLATE PROPERTY GROUP:
440 Park Ave South
3rd Floor
New York, NY 10016
646.439.4000

Structural Engineer
MCNAMARA SALVIA:
45 West 45th Street
PH Floor
New York, NY 10036
212.246.9800

MEP Engineer
ALTERA ENGINEERING:
1460 Broadway
7th Floor
New York, NY 10036
212.330.7634

Civil Engineer
CIVIL DESIGN WORKS:
254 South Main Street
Suite #308
New City, NY 10956
845.266.6441

Interior Designer
V STAAR:
1655 Palm Beach Lakes Blvd
Suite 200
West Palm Beach, FL 33401
561.744.7177

Elevator Consultant
VDA, INC.:
120 Eagle Rock Avenue, Suite 310
East Hanover, NJ 07936
973.994.9220

DATE	SUBMISSIONS / REVISIONS
02/19/26	DOB FILING
09/12/25	DOB FILING
08/22/25	DOB FILING

SHEET TITLE:

REINF DEVELOPMENT LENGTH/LAP SPLICE SCHEDULE

THIS DRAWING IS AN INSTRUMENT OF SERVICE AND SHALL REMAIN THE PROPERTY OF AUFGANG ARCHITECTS LLC, WHETHER THE PROJECT FOR WHICH IT IS MADE IS EXECUTED OR NOT. THIS DRAWING SHALL NOT BE USED BY THE OWNER OR OTHERS ON OTHER PROJECTS, FOR ADDITIONS TO THIS PROJECT OR FOR THE COMPLETION OF THIS PROJECT BY OTHERS EXCEPT BY AGREEMENT IN WRITING WITH AUFGANG ARCHITECTS LLC. SUBMISSION OR DISTRIBUTION TO MEET OFFICIAL REGULATORY REQUIREMENTS OR FOR OTHER PURPOSES IN CONNECTION WITH THE PROJECT IS NOT TO BE CONSTRUED AS PUBLICATION IN DEROGATION OF THE RIGHTS OF AUFGANG ARCHITECTS LLC. REPRODUCTION OR PUBLICATION BY ANY METHOD, IN WHOLE OR IN PART, IS PROHIBITED. TITLE TO THIS DRAWING REMAINS WITH AUFGANG ARCHITECTS LLC, WITHOUT PREJUDICE

SEAL & SIGNATURE


STATE OF NEW YORK · ANDREW E. AUFGANG · 092770 · LICENSED PROFESSIONAL ENGINEER

ISSUE DATE:	PROJECT NO:
02/19/26	2025070.00
DRAWN BY:	CHECKED BY:
BIM	VS
SCALE:	SHEET NO:
1/8" = 1'-0"	9 OF 12

DRAWING NO:


FO-210.00

NYC DOB NUMBER: #B01283545-S1

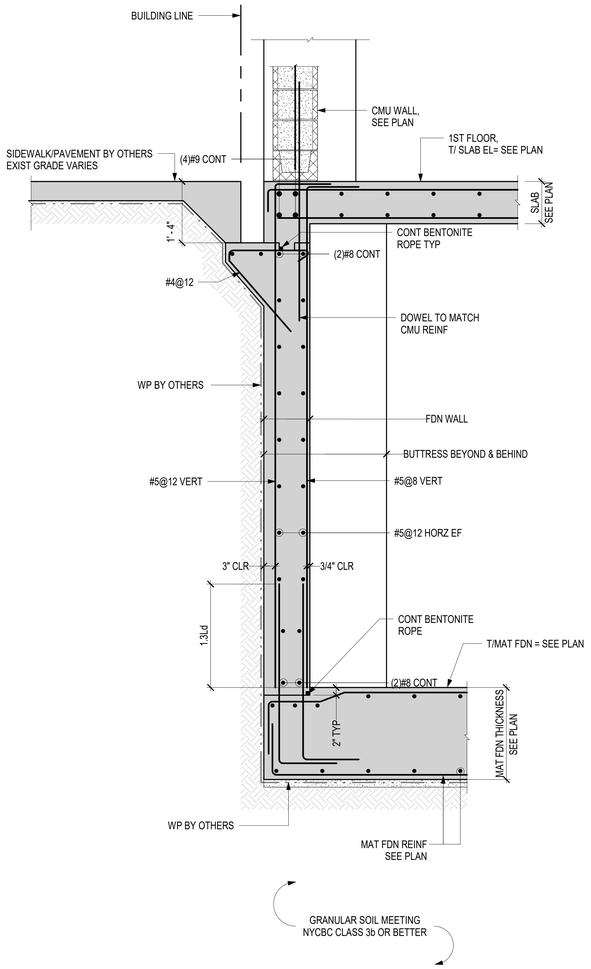


1 SECTION

SCALE: 3/4" = 1'-0"

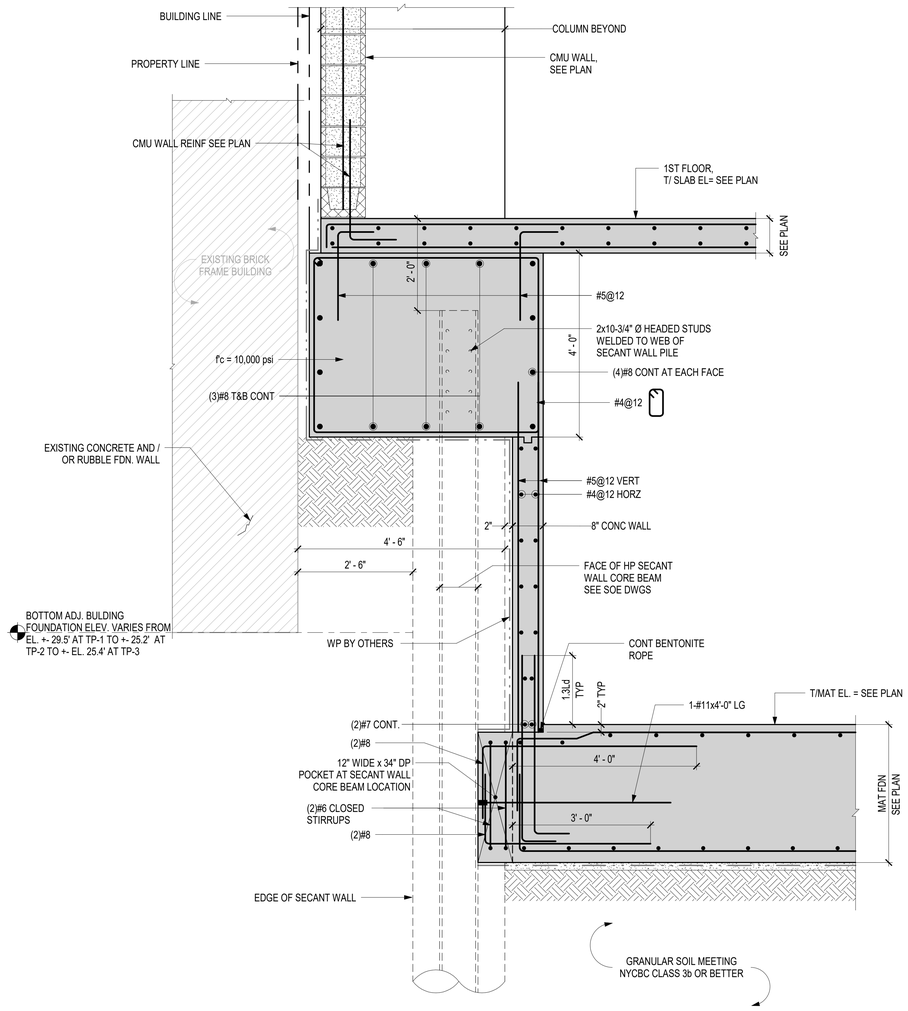


2 SECTION

SCALE: 3/4" = 1'-0"

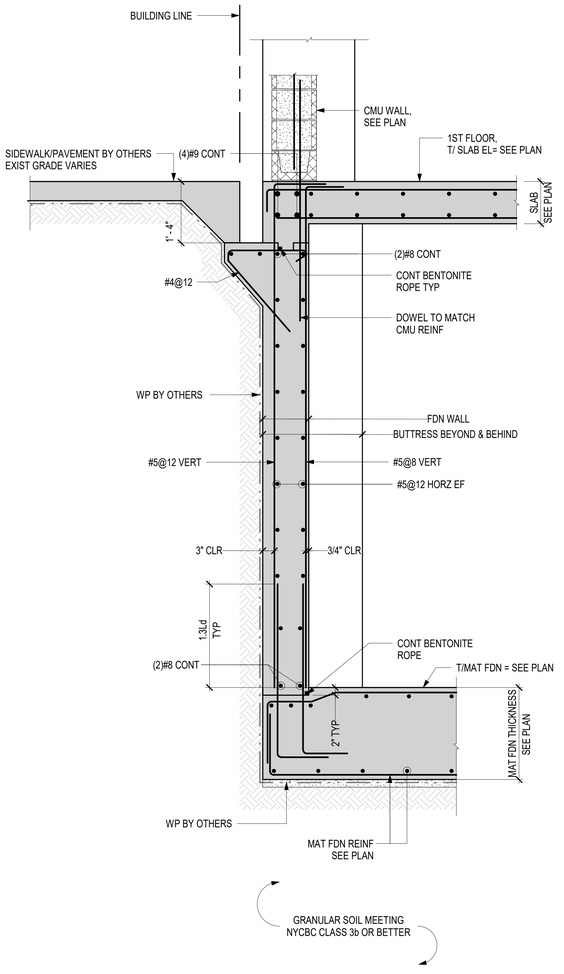

3 SECTION

SCALE: 3/4" = 1'-0"

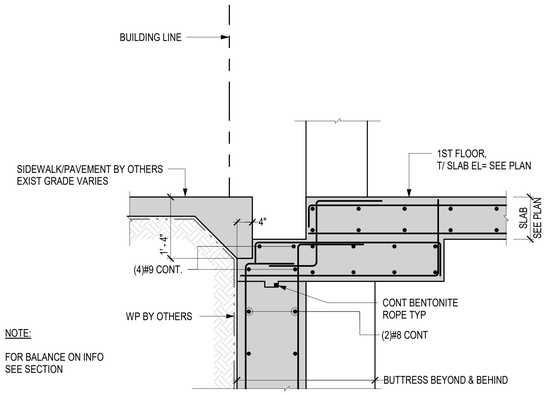

4 SECTION

SCALE: 3/4" = 1'-0"

PROPOSED NEW DEVELOPMENT FOR:

172 MONTROSE AVE

172 MONTROSE AVE, BROOKLYN, NY

BLOCK 3062 LOT: 12, 33 & 34

Architect:
AUFGANG.
74 Lafayette Avenue
Suite 301
Suffern, NY 10901
845.368.0004
info@aufgang.com

Owner/Developer
SLATE PROPERTY GROUP:
440 Park Ave South
3rd Floor
New York, NY 10016
646.439.4000

Structural Engineer
MCNAMARA SALVIA:
45 West 45th Street
PH Floor
New York, NY 10036
212.246.9800

MEP Engineer
ALTERA ENGINEERING:
1460 Broadway
7th Floor
New York, NY 10036
212.330.7634

Civil Engineer
CIVIL DESIGN WORKS:
254 South Main Street
Suite #308
New City, NY 10956
845.266.6441

Interior Designer
V STAAR:
1655 Palm Beach Lakes Blvd
Suite 200
West Palm Beach, FL 33401
561.744.7177

Elevator Consultant
VDA, INC.:
120 Eagle Rock Avenue, Suite 310
East Hanover, NJ 07936
973.994.9220

DATE	SUBMISSIONS / REVISIONS
02/19/26	DOB FILING
09/12/25	DOB FILING
08/22/25	DOB FILING

SHEET TITLE:

FOUNDATION SECTIONS I

THIS DRAWING IS AN INSTRUMENT OF SERVICE AND SHALL REMAIN THE PROPERTY OF AUFGANG ARCHITECTS LLC WHETHER THE PROJECT FOR WHICH IT IS MADE IS EXECUTED OR NOT. THIS DRAWING SHALL NOT BE USED BY THE OWNER OR OTHERS ON OTHER PROJECTS, FOR ADDITIONS TO THIS PROJECT OR FOR COMPLETION OF THIS PROJECT BY OTHERS EXCEPT BY AGREEMENT IN WRITING WITH APPROPRIATE COMPENSATION TO AUFGANG ARCHITECTS LLC. REPRODUCTION OR PUBLICATION BY ANY METHOD IN WHOLE OR IN PART IS PROHIBITED. TITLE TO THIS DRAWING BELONGS TO AUFGANG ARCHITECTS LLC, WITHOUT PREJUDICE.

SEAL & SIGNATURE


STATE OF NEW YORK · VASHIN E. STAAR · 092175 · LICENSED PROFESSIONAL ENGINEER

ISSUE DATE:	PROJECT NO:
02/19/26	2025070.00
DRAWN BY: BIM	CHECKED BY: VS
SCALE: 3/4" = 1'-0"	SHEET NO: 10 OF 12

DRAWING NO:


FO-300.00

NYC DOB NUMBER: #B01283545-S1

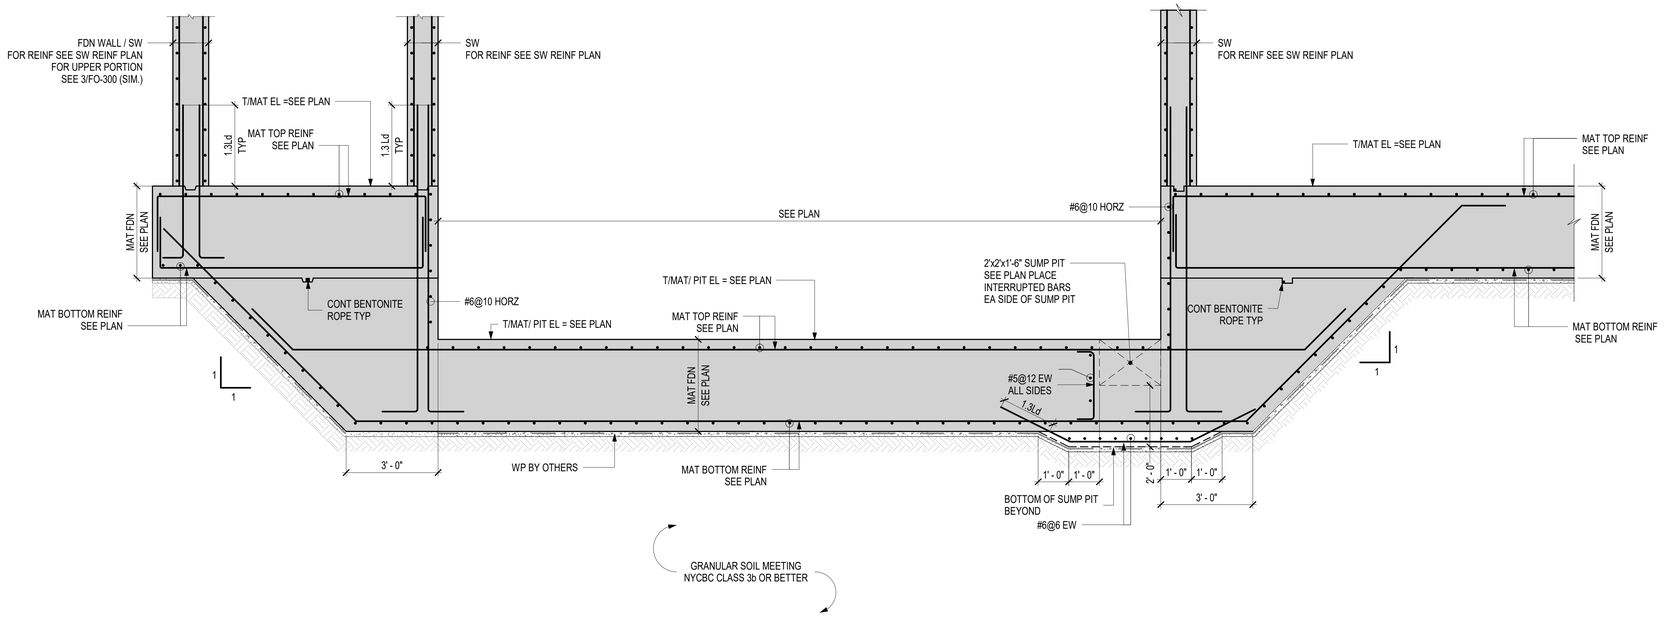


5 SECTION

SCALE: 1/2" = 1'-0"

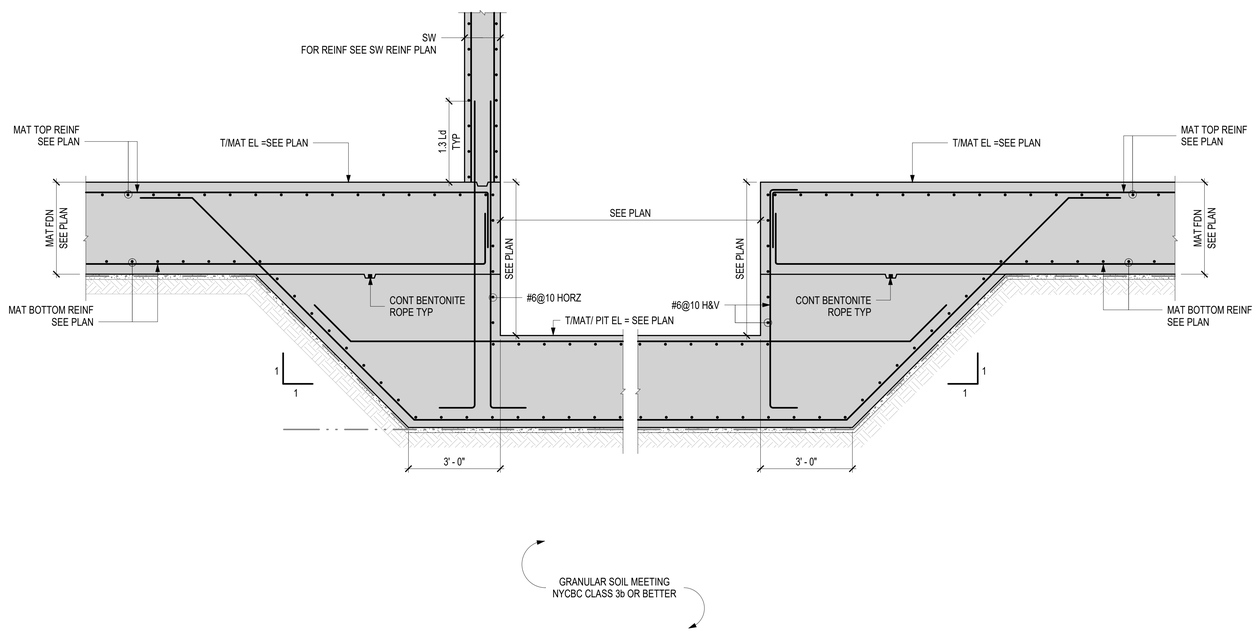

6 SECTION

SCALE: 1/2" = 1'-0"

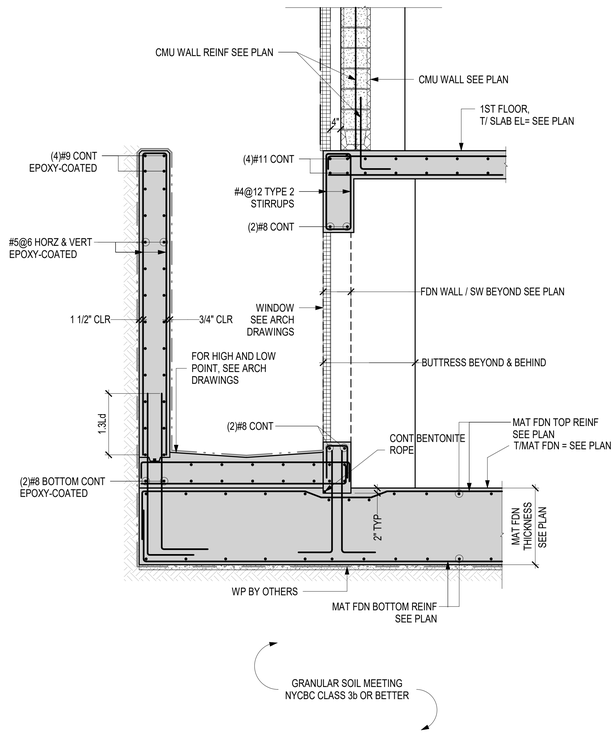

7 SECTION

SCALE: 1/2" = 1'-0"

PROPOSED NEW DEVELOPMENT FOR:

172 MONTROSE AVE

172 MONTROSE AVE,
BROOKLYN, NY

BLOCK: 3062 LOT: 12, 33 & 34

Architect:
AUFGANG.
74 Lafayette Avenue
Suite 301
Suffern, NY 10901
845.368.0004
info@aufgang.com

Owner/Developer
SLATE PROPERTY GROUP:
440 Park Ave South
3rd Floor
New York, NY 10016
646.439.4000

Structural Engineer
MCNAMARA SALVIA:
45 West 45th Street
PH Floor
New York, NY 10036
212.246.9800

MEP Engineer
ALTERA ENGINEERING:
1460 Broadway
7th Floor
New York, NY 10036
212.330.7634

Civil Engineer
CIVIL DESIGN WORKS:
254 South Main Street
Suite #308
New City, NY 10956
845.266.6441

Interior Designer
V STAAR:
1655 Palm Beach Lakes Blvd
Suite 200
West Palm Beach, FL 33401
561.744.7177

Elevator Consultant
VDA, INC.:
120 Eagle Rock Avenue, Suite 310
East Hanover, NJ 07936
973.994.9220

DATE	SUBMISSIONS / REVISIONS
02/19/26	DOB FILING
09/12/25	DOB FILING
08/22/25	DOB FILING

SHEET TITLE:

FOUNDATION SECTIONS II


THIS DRAWING IS AN INSTRUMENT OF SERVICE AND IS THE PROPERTY OF AUFGANG ARCHITECTS LLC, WHETHER THE PROJECT FOR WHICH IT IS MADE IS EXECUTED OR NOT. THIS DRAWING SHALL NOT BE USED BY THE OWNER OR OTHERS ON OTHER PROJECTS, FOR ADDITIONS TO THIS PROJECT OR FOR COMPLETION OF THIS PROJECT BY OTHERS EXCEPT BY AGREEMENT IN WRITING WITH AUFGANG ARCHITECTS LLC. SUBMISSION OR DISTRIBUTION TO MEET OFFICIAL REGULATORY REQUIREMENTS OR FOR OTHER PURPOSES IN CONNECTION WITH THE PROJECT IS NOT TO BE CONSTRUED AS PUBLICATION IN DERROGATION OF THE RIGHTS OF AUFGANG ARCHITECTS LLC. REPRODUCTION OR PUBLICATION BY ANY METHOD, IN WHOLE OR IN PART IS PROHIBITED. TITLE TO THIS DRAWING BELONGS TO AUFGANG ARCHITECTS LLC, WITHOUT PREJUDICE.

SEAL & SIGNATURE

STATE OF NEW YORK
JOSEPH E. BUSCEMI
092770
LICENSED PROFESSIONAL ENGINEER

ISSUE DATE: 02/19/26
PROJECT NO: 2025070.00
DRAWN BY: BIM
CHECKED BY: VS
SCALE: 1/2" = 1'-0"
SHEET NO: 11 OF 12
DRAWING NO: FO-301.00

NYC DOB NUMBER: #B01283545-S1

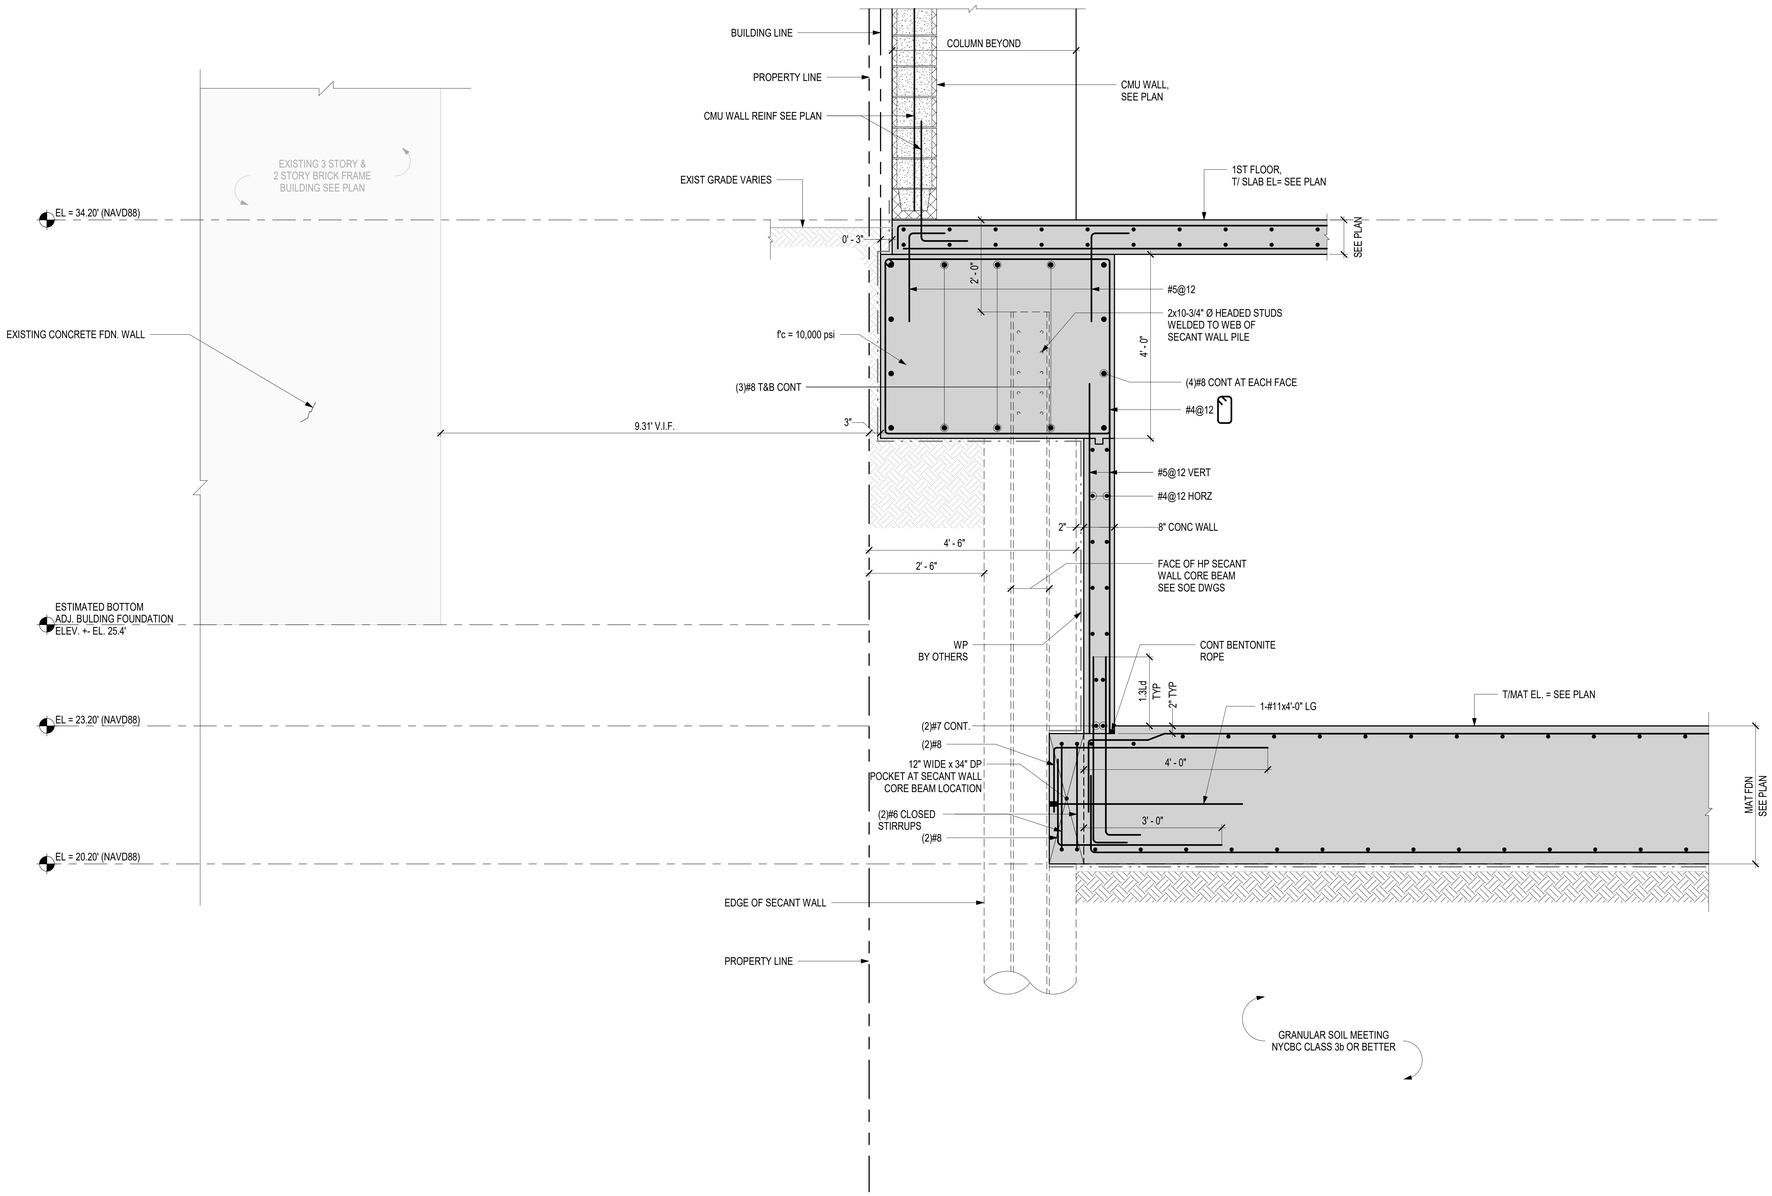

2A SECTION

SCALE: 3/4" = 1'-0"

PROPOSED NEW DEVELOPMENT FOR:

172 MONTROSE AVE

172 MONTROSE AVE,
BROOKLYN, NY

BLOCK: 3062 LOT: 12, 33 & 34

Architect:
AUFGANG.
74 Lafayette Avenue
Suite 301
Suffern, NY 10901
845.368.0004
info@aufgang.com

Owner/Developer
SLATE PROPERTY GROUP:
440 Park Ave South
3rd Floor
New York, NY 10016
646.439.4000

Structural Engineer
MCNAMARA SALVIA:
45 West 45th Street
PH Floor
New York, NY 10036
212.246.9800

MEP Engineer
ALTERA ENGINEERING:
1460 Broadway
7th Floor
New York, NY 10036
212.330.7634

Civil Engineer
CIVIL DESIGN WORKS:
254 South Main Street
Suite #308
New City, NY 10956
845.266.6441

Interior Designer
V STAAR:
1655 Palm Beach Lakes Blvd
Suite 200
West Palm Beach, FL 33401
561.744.7177

Elevator Consultant
VDA, INC.:
120 Eagle Rock Avenue, Suite 310
East Hanover, NJ 07936
973.994.9220

DATE	SUBMISSIONS / REVISIONS
02/19/26	DOB FILING
09/12/25	DOB FILING
08/22/25	DOB FILING

SHEET TITLE:

FOUNDATION SECTIONS III

THIS DRAWING IS AN INSTRUMENT OF SERVICE AND SHALL REMAIN THE PROPERTY OF AUFGANG ARCHITECTS LLC, WHETHER THE PROJECT FOR WHICH IT IS MADE IS EXECUTED OR NOT. THIS DRAWING SHALL NOT BE USED BY ANY PERSON OR ENTITY FOR ANY PROJECTS, FOR ADDITIONS TO THIS PROJECT OR FOR COMPLETION OF THIS PROJECT BY OTHERS EXCEPT BY AGREEMENT IN WRITING WITH AUFGANG ARCHITECTS LLC. SUBMISSION OR DISTRIBUTION TO MEET OFFICIAL REGULATORY REQUIREMENTS OR FOR OTHER PURPOSES IN CONNECTION WITH THE PROJECT IS NOT TO BE CONSTRUED AS PUBLICATION IN DEROGATION OF THE RIGHTS OF AUFGANG ARCHITECTS LLC OR OTHER RESERVED RIGHTS. REPRODUCTION BY ANY METHOD IN WHOLE OR IN PART IS PROHIBITED. TITLE TO THIS DRAWING BELONGS TO AUFGANG ARCHITECTS LLC, WITHOUT PREJUDICE.

SEAL & SIGNATURE

STATE OF NEW YORK
VLADIMIR E. SAVOV
097770
LICENSED PROFESSIONAL ENGINEER

ISSUE DATE: 02/19/26
PROJECT NO: 2025070.00
DRAWN BY: BIM
CHECKED BY: VS
SCALE: 3/4" = 1'-0"
SHEET NO: 12 OF 12
DRAWING NO: FO-302.00

NYC DOB NUMBER: #B01283545-S1

APPENDIX B

CONSTRUCTION HEALTH AND SAFETY PLAN

CONSTRUCTION HEALTH AND SAFETY PLAN

FOR

172 MONTROSE AVENUE
BROOKLYN, NEW YORK
Brooklyn Borough/Kings County Tax Map
Block 3062, Lot 110

Prepared for

Montrose Meserole Owner LLC
440 Park Avenue, 3rd Floor
New York, New York

Prepared by:

Langan Engineering, Environmental, Surveying
Landscape Architecture and Geology
368 Ninth Avenue, 8th Floor
New York, New York 10001

LANGAN

December 2025
Langan Project No. 170824801

TABLE OF CONTENTS

Page No.

1.0 INTRODUCTION 1

1.1 GENERAL 1
1.2 SITE LOCATION AND BACKGROUND 1
1.3 SUMMARY OF WORK TASKS 2
1.3.1 Geophysical Investigation - Underground Utility Clearance Policy 2
1.3.2 "Soft-Dig" Clearance of Borehole Locations 2
1.3.3 Day Lighting Excavation and Soil Screening 2
1.3.4 Demolition of Exiting Structure(s) 3
1.3.5 Excavation and Soil Screening 3
1.3.6 Soil Sampling 3
1.3.7 Stockpiling 4
1.3.8 Waste Characterization - Soil Investigation and Sampling 4
1.3.9 Characterization of Excavated Material 4
1.3.10 Construction Dewatering 4
1.3.11 Excavation Backfill 5
1.3.12 Soil Erosion/Sediment Control Inspection 5
1.3.13 Decommissioning and Removal of Underground Storage Tank 5
1.3.14 Construction Activity Inspections and Observations 5
1.3.15 Installation and operation of a Sub Membrane Depressurization (SMD) System 5
1.3.16 Observation/Monitoring Well Plugging and Abandonment 6
1.3.17 QA/QC Sampling 6
1.3.18 Equipment Decontamination 6
1.3.19 Management of Investigative-Derived Waste 6
1.3.20 Drum Sampling 7
1.3.21 Surveying 7

2.0 IDENTIFICATION OF KEY PERSONNEL/HEALTH AND SAFETY PERSONNEL 7

2.1 LANGAN PROJECT MANAGER 7
2.2 LANGAN CORPORATE CONSTRUCTION HEALTH AND SAFETY MANAGER 7
2.3 LANGAN SITE HEALTH & SAFETY OFFICER 8
2.4 LANGAN FIELD TEAM LEADER RESPONSIBILITIES 8
2.5 CONTRACTOR RESPONSIBILITIES 9
2.5 CONTRACTOR RESPONSIBILITIES 9

3.0 TASK/OPERATION SAFETY AND HEALTH RISK ANALYSES 9

3.1 SPECIFIC TASK SAFETY ANALYSIS 10
3.1.1 Geophysical Survey 10
3.1.2 "Soft Dig" Clearance of Borehole Locations 10
3.1.3 Daylighting Test Pit 10
3.1.4 Indoor Drilling and Excavation 10
3.1.5 Demolition of Exiting Structures 11
3.1.6 Excavation and Soil Screening 11
3.1.7 Soil Sampling 12
3.1.8 Waste Characterization – Soil Investigation and Sampling 12
3.1.9 Stockpile Sampling 12
3.1.10 Removal of Underground Storage Tank 12

3.1.11 Backfilling of Excavated Areas to Development Grade 13
3.1.12 Construction Dewatering 13
3.1.13 Soil Erosion/Sediment Control Inspection 13
3.1.14 Plugging and Abandonment of Observation/Monitoring Wells 13
3.1.15 Installation of SMD 13
3.1.16 Construction Activity Inspection 14
3.1.17 Drum Sampling 14
3.2 RADIATION HAZARDS 14
3.3 PHYSICAL HAZARDS 14
3.3.1 Explosion 14
3.3.2 Heat Stress 14
3.3.3 Cold-Related Illness 16
3.3.4 Noise 17
3.3.5 Hand and Power Tools 17
3.3.6 Slips, Trips, and Fall Hazards 17
3.3.7 Utilities (Electrocution and Fire Hazards) 17
3.3.8 Adequate Lighting 18
3.3.9 Physical Hazard Considerations for Material Handling 19
3.3.10 Hearing Conservation 20
3.3.11 Open Water 20
3.4 BIOLOGICAL HAZARDS 21
3.4.1 Animals 21
3.4.2 Insects 21
3.4.3 Plants 21
3.4.4 Mold 21
3.5 ADDITIONAL SAFETY ANALYSIS 22
3.5.1 Presence of Non-Aqueous Phase Liquids (NAPL) 22
3.6 JOB SAFETY ANALYSIS 22

4.0 PERSONNEL TRAINING 23

4.1 BASIC TRAINING 23
4.2 INITIAL SITE-SPECIFIC TRAINING 23
4.3 TAILGATE SAFETY BRIEFINGS 23

5.0 MEDICAL SURVEILLANCE 23

5.1 MERCURY MONITORING 24
5.2 CORONAVIRUS 24

6.0 PERSONAL PROTECTIVE EQUIPMENT 25

6.1 LEVELS OF PROTECTION 25
6.2 RESPIRATOR FIT-TEST. 27
6.3 RESPIRATOR CARTRIDGE CHANGE-OUT SCHEDULE 27

7.0 AIR QUALITY MONITORING AND ACTIONS LEVELS 27

7.1 MONITORING DURING SITE OPERATIONS 27
7.1.1 Volatile Organic Compounds 28
7.1.2 Metals 28
7.1.3 Methane 29
7.2 MONITORING EQUIPMENT CALIBRATION AND MAINTENANCE 29
7.3 DETERMINATION OF BACKGROUND LEVELS 29

8.0 COMMUNITY AIR MONITORING PROGRAM 29

8.1 DUST SUPPRESSION TECHNIQUES 30

9.0 WORK ZONES AND DECONTAMINATION 31

9.1 SITE CONTROL 31
9.2 CONTAMINATION ZONE 32
9.2.1 Personnel Decontamination Station 32
9.2.2 Minimization of Contact with Contaminants 32
9.2.3 Personnel Decontamination Sequence 32
9.2.4 Emergency Decontamination 32
9.2.5 Hand-Held Equipment Decontamination 33
9.2.6 Heavy Equipment Decontamination 33
9.3 SUPPORT ZONE 33
9.4 COMMUNICATIONS 33
9.5 THE BUDDY SYSTEM 34

10.0 NEAREST MEDICAL ASSISTANCE 34

11.0 STANDING ORDERS/SAFE WORK PRACTICES 34

12.0 SITE SECURITY 35

13.0 UNDERGROUND UTILITIES 35

14.0 SITE SAFETY INSPECTION 36

15.0 HAND AND POWER TOOLS 36

16.0 EMERGENCY RESPONSE 36

16.1 GENERAL 36
16.2 RESPONSIBILITIES 37
16.2.1 Construction Health and Safety Officer (HSO) 37
16.2.2 Emergency Coordinator 37
16.2.3 Site Personnel 37
16.3 COMMUNICATIONS 38
16.4 LOCAL EMERGENCY SUPPORT UNITS 38
16.5 PRE-EMERGENCY PLANNING 38
16.6 EMERGENCY MEDICAL TREATMENT 38
16.8 EMERGENCY SITE EVACUATION ROUTES AND PROCEDURES 39
16.8.1 Designated Assembly Locations 40
16.8.2 Accounting for Personnel 40
16.9 FIRE PREVENTION AND PROTECTION 40
16.9.1 Fire Prevention 40
16.10 SIGNIFICANT VAPOR RELEASE 40
16.11 OVERT CHEMICAL EXPOSURE 41
16.12 DECONTAMINATION DURING MEDICAL EMERGENCIES 41
16.13 ADVERSE WEATHER CONDITIONS 41
16.14 SPILL CONTROL AND RESPONSE 42
16.15 EMERGENCY EQUIPMENT 43
16.16 RESTORATION AND SALVAGE 43
16.17 DOCUMENTATION 43

17.0 SPECIAL CONDITIONS 44

17.1 SCOPE 44
17.2 RESPONSIBILITIES 44

17.3 PROCEDURES 44
17.3.1 Ladders 44
17.3.2 First Aid/Cardiopulmonary Resuscitation (CPR) 46
17.3.3 Hydrogen Sulfide 47
17.3.4 Fire Protection/Extinguishers 49
17.3.5 Overhead lines 49
17.3.6 Trade Secret 51
17.3.7 Bloodborne Pathogens 51

18.0 RECORDKEEPING 54

18.1 FIELD CHANGE AUTHORIZATION REQUEST 54
18.2 MEDICAL AND TRAINING RECORDS 54
18.3 ONSITE LOG 54
18.4 DAILY SAFETY MEETINGS ("TAILGATE TALKS") 54
18.5 EXPOSURE RECORDS 54
18.6 HAZARD COMMUNICATION PROGRAM - SDS 54
18.7 DOCUMENTATION 55
18.7.1 Accident and Injury Report Forms 55

19.0 CONFINED SPACE ENTRY 56

20.0 CHASP ACKNOWLEDGEMENT FORM 56

LIST OF TABLES

Table 1 Task Hazard Analysis
Table 2 Contaminant Hazards of Concern
Table 3 Summary of Monitoring Equipment
Table 4 Instrumentation Action Levels
Table 5 Emergency Notification List*****
Table 6 Suggested Frequency of Physiological Monitoring For Fit and Acclimated Workers
Table 7 Heat Index

LIST OF FIGURES

Figure 1 Site Location Map
Figure 2 Route to Hospital (map with directions) *****

LIST OF APPENDICES

Attachment A Standing Orders*
Attachment B Decontamination Procedures
Attachment C Employee Exposure/Injury Incident Report
Attachment D Calibration Log
Attachment E Material Data Safety Sheets / Safety Data Sheets*
Attachment F Jobsite Safety Inspection Checklist
Attachment G Job Safety Analysis Forms
Attachment H Tailgate Safety Meeting Log
Attachment I The City of New York Executive Order No. 74

***** Items to be posted prominently on-site or made readily available to personnel.

1.0 INTRODUCTION

1.1 General

This CONSTRUCTION HEALTH AND SAFETY PLAN (CHASP) was developed to address disturbance of known and reasonably anticipated subsurface contaminants and comply with Occupational Safety and Health Administration (OSHA) Standard 29 Code of Federal Regulation (CFR) 1910.120(b)(4), Hazardous Waste Operations and Emergency Response during anticipated site work for the property located at 172 Montrose Avenue in the Williamsburg neighborhood of Brooklyn, New York ("the Site"). The Site is identified on the Brooklyn Borough/Kings County Tax Map as Block 3062, Lot 11.

This CHASP provides the minimum requirements for implementing site operations during future remedial measures. All contractors performing work on this site must implement their own CHASP that, at a minimum, adheres to this CHASP. The contractor is responsible for their own health and safety and that of their subcontractors. Langan personnel will implement this CHASP while onsite.

The content of this CHASP may change or undergo revision based upon additional information made available to health and safety personnel, monitoring results, or changes in the work plan.

1.2 Site Location and Background

The Site is located at 172 Montrose Avenue in the Williamsburg neighborhood of Brooklyn, New York and is designated as Block 3062, Lot 11 in Brooklyn, New York. A Site Location Map is included as Figure 1.

The site is bound by Montrose Avenue followed by residential and mixed residential and commercial buildings at 185-163 Montrose Avenue to the north, a mixed residential and commercial buildings at 188 Montrose Avenue and a public facility and institution at 165 Humboldt Street to the east, and residential and mixed residential and commercial buildings at 163 Humboldt Street and 187-199 Johnson Avenue to the south. The site is currently occupied by a mixed residential and commercial buildings.

In November 2024, during a foundation investigation, the driller punctured an orphaned underground storage tank (UST), resulting in free petroleum product impacting the cellar of the neighboring building (170 Montrose Avenue). A spill was reported to the NYSDEC and Spill No. 2407320 was assigned.

1.3 Summary of Work Tasks

1.3.1 Geophysical Investigation - Underground Utility Clearance Policy

Prior to the commencement of intrusive field activities (i.e., all soil borings, test pits, or excavations); Langan field engineers will follow the Langan Underground Utility Clearance Policy including the retaining one or more geophysical consultants, if required, to conduct geophysical surveys using ground penetrating radar (GPR) and electromagnetic detection equipment. The application of the Langan Underground Utility Clearance policy is mandatory unless a site wide or a specific location exemption has been granted in writing by the principal-in-charge (PIC).

The objective of a geophysical survey is to identify any underground storage tank (UST) structures, drains, underground utilities, and other subsurface anomalies that may be encountered during an intrusive investigation. Langan personnel will observe the geophysical survey of each location and confirm the locations are both accessible and free of potential utility or other known or suspected subsurface structures. There will be no exemption to this section unless granted by written approval by the PIC.

1.3.2 "Soft-Dig" Clearance of Borehole Locations

In accordance with Langan's Underground Utility Clearance Policy, Langan will instruct the drilling or excavation contractor to "Soft-Dig" each target soil boring, test pit, or excavation location as specified in Section 1.3.1. Soft dig is defined as using a vacuum system (with or without an air knife) or hand auger to clear soil from the proposed soil boring location to a depth of 5-feet. When excavating a test pit or larger excavation, the exaction contractor will "peal" away thin layers of soil with their excavator or shovel to daylight potential underground structures until achieving the required 5-feet depth. If using an excavator, the contractor must have a worker observing the excavator bucket/shovel warning the excavator operator when the bucket/shovel encounters a possible underground structure. At which point, the potential structure must be hand shoveled until it is fully daylighted. Langan personnel will confirm that the "soft dig" activities are completed to these specifications.

1.3.3 Day Lighting Excavation and Soil Screening

Langan may retain one or more excavation contractors to daylight buried unidentified structures. The purpose of the daylighting is to confirm if these structures are subsurface structures of concern including USTs, utilities sewer lines, storm water drains, electrical, gas or other utility line as well as other artifacts pertinent to the work plan. The excavation contractors will contact the appropriate utility mark-out authority and make available to their staff the verification number and effective dates.

The excavation contractor will employ "soft dig" methods as defined in Section 1.3.2. Langan may screen excavated soil for visual, olfactory, and instrumental indicators suggestive of a potential chemical or petroleum release. Instrument screening for the presence of volatile organic compounds (VOC) may be performed with a duly calibrated photoionization detector (PID). Contractors will notify Langan personnel if they identify indications suggestive of a potential chemical or petroleum release. Contaminated material shall be handled, and property disposed in accordance with federal, state and city regulations, criteria, and guidelines.

1.3.4 Demolition of Exiting Structure(s)

Langan will observe the demolition and removal of existing structure(s) as set forth in the work plan. Langan may monitor air quality for dust and volatile organic compounds (VOCs) if specified in the work plan. Construction and demolition (C&D) debris generated during demolition will be transported as an NYSDEC Part 360 solid waste to a municipal, state, or federal permitted processing, disposal, or recycling facility. Langan may record type and quantities of debris, as well as other information as specified in the work plan. Building demolition will be completed by a 3rd party contractor.

1.3.5 Excavation and Soil Screening

Excavation and soil screen are included as part of the proposed activities. Pursuant to these activities, Langan may screen excavated soil for visual, olfactory, and instrumental indicators suggestive of a potential chemical or petroleum release. Instrument screening for the presence of VOCs may be performed with a duly calibrated PID. Langan will observe contractors excavating for utilities, foundation components, and potential grading using heavy equipment and hand tools. Contractors will notify Langan personnel if they identify indications suggestive of a potential chemical or petroleum release. Contaminated material shall be handled, and properly disposed of in accordance with federal, state, and city regulations, criteria, and guidelines.

1.3.6 Soil Sampling

As part of the overall planned excavation activities, soil samples (waste characterization, excavation endpoint, delineation, or quality assurance/quality control [QA/QC]) may be collected during construction, as required. Langan personnel will coordinate with the contractor in sampling soil (in accordance with the work plan, where applicable).

Soil samples will be submitted to a New York State Department of Health (NYSDOH) Environmental Laboratory Approval Program (ELAP)-certified laboratory and analyzed in accordance with work plan specifications.

1.3.7 Stockpiling

Potentially impacted soil may be stockpiled pending laboratory analysis and determining proper off-site disposal. Visibly contaminated soil, if encountered, shall be segregated and stockpiled on at least 10-mil (1/1000th of an inch) plastic sheeting; reusable soil and fill shall be segregated and stockpiled separately from unusable fill, concrete and other debris; the stockpiles shall be kept covered with 6-mil-thick plastic sheeting; the plastic sheeting covering the stockpiles shall be anchored firmly in place by weights, stakes, or both; the Contractor shall maintain the plastic sheeting.

1.3.8 Waste Characterization - Soil Investigation and Sampling

Langan may undertake a waste characterization investigation in accordance with the work plan. Langan may retain a drilling contractor to complete to advancing soil borings to a depth below grade surface (bgs) as specified in the work plan. If advanced, borings will be installed at the approximate locations indicated in Langan's work plan but may be moved in the field based on utility clearance and accessibility. The drilling contractor will contact the appropriate utility mark-out authority and make available to their drilling staff the verification number and effective dates. Langan will record the verification number and effective dates from the drillers. Langan will note the location of marked out utilities on the site plan and scan the data into the project folder.

Langan personnel will screen soil for visual, olfactory, and instrumental indicators suggestive of a potential petroleum release. Instrument screening for the presence volatile organic compounds (VOC) may be performed with a duly field-calibrated photoionization detector (PID) (or equivalent). Langan personnel will collect soil samples from following the waste classification sampling plan outlined in the work plan. If advanced, borings will be filled with clean soil cuttings, clean sand or bentonite grout and capped at grade to match the surrounding surface after samples are collected.

Soil samples will be submitted to a NYSDOH ELAP-certified laboratory and analyzed in accordance with work plan specifications.

1.3.9 Characterization of Excavated Material

When required by the work plan, Langan personnel will characterize excavated soil or clean backfill in accordance with Langan standards.

1.3.10 Construction Dewatering

Construction dewatering, while not specific to the work plan, may be initiated if needed. If initiated, the dewatering contractor shall be responsible for handling contaminated dewatering

fluids in accordance with federal, state, and local regulations. Dewatering fluids are likely to be discharged to the local sanitary sewer system after treatment and under an approved regulatory permit. Alternatively, the contractor may provide containerized storage to allow for testing of groundwater prior to, and after, treatment and before disposal. If required, Langan field personnel may sample dewatering treatment system liquids from either a discharge standpipe or a storage tank. Dewatering samples will be submitted to an ELAP-certified laboratory for analysis.

1.3.11 Excavation Backfill

Areas of the site that were over-excavated may be backfilled in accordance with specifications included in the work plan. Backfilling may include the placement of geofabric, and placement of crushed stone as specified in the work plan. The restoration to specified grade may include the placement of riprap as specified in the work plan.

1.3.12 Soil Erosion/Sediment Control Inspection

If required and in accordance with the work plan, Langan personnel will conduct soil erosion/sediment control inspections as specified in the work plan.

1.3.13 Decommissioning and Removal of Underground Storage Tank

If an underground storage tank (UST) is encountered, a UST decommissioning and removal contractor shall furnish all labor and materials, equipment and incidentals required for the proper decontamination, removal and closure of any UST in accordance with federal, state and local regulations. Langan personnel will monitor VOCs with a calibrated PID downwind from the UST excavation and record the PID readings.

1.3.14 Construction Activity Inspections and Observations

Langan will observe construction activities including the general oversight, observation of landscaping activities, and other select observation, project management, and supervision as specified in the work plan or in accordance with the construction documents, or special inspection requirements administered by the New York City Department of Buildings. Materials used for construction will be inspected by Langan for conformance to the design documents.

1.3.15 Installation and operation of a Sub Membrane Depressurization (SMD) System

Langan will document the installation and operation of a SMD system as specified in the work plan.

1.3.16 Observation/Monitoring Well Plugging and Abandonment

At an unspecified future date, the observation/monitoring wells will be abandoned. Plugging and abandonment will be in accordance with federal and state requirements. Langan may retain a drilling contractor to complete the plugging and abandonment activities. The contractor will contact the appropriate utility mark-out authority and make available to their field staff the verification number and effective dates. Langan may observe the plugging and abandonment of one or more observation/monitoring wells to document that the plugging and abandonment activities were completed in accordance with the work plan and regulations.

1.3.17 QA/QC Sampling

Samples for quality assurance/quality control [QA/QC] may also be collected and submitted to an approved laboratory and analyzed in accordance with work plan specifications. Information regarding the QA/QC samples including required method of analysis may be included in the same COC as the soil samples unless otherwise instructed by the work plan.

1.3.18 Equipment Decontamination

Before the start of the day's sampling and after sampling each run, sampling equipment will be decontaminated by the decontamination process outlined Attachment B - Decontamination Procedures. Decontamination wastes and purge water will be temporarily stored on site pending analytical results.

1.3.19 Management of Investigative-Derived Waste

The investigative-derived waste (IDW) generated during this investigation will be contained in DOT-approved 55-gallon drums. The drums will be temporarily stored on the site or as directed by the client representative. All drums will be filled between to two-thirds full to allow easy maneuvering during drum pickup and disposal. Drum labels are to be provided by Langan (Environmental Closet). All drums will be labeled as "IDW Pending Analysis" until sample data are reported from the laboratory. Drum labels will include date filled and locations where waste was generated along with the standard information required by the labels in accordance with the Langan SOP09, Drum Labeling.

Closed top drums are to be used to store liquids. Debris, including plastic sheeting, polyethylene tubing, personal protection equipment (PPE), decontamination debris, etc. will be segregated from and disposed in large heavy duty garbage bags and disposed of at the site. Excess unused glassware should be returned to the lab along with the last day of collection samples.

1.3.20 Drum Sampling

Langan personnel may collect drum samples, as required, prior to off-site drum disposal. Samples will be placed into laboratory-supplied batch-certified clean glassware and submitted to an approved laboratory and analyzed in accordance with work plan specifications, if required.

1.3.21 Surveying

Surveying activities may be completed by Langan. Surveying will be conducted by licensed surveyors.

2.0 IDENTIFICATION OF KEY PERSONNEL/HEALTH AND SAFETY PERSONNEL

The following briefly describes the health and safety (H&S) designations and general responsibilities that may be employed for this site. The titles have been established to accommodate the project needs and requirements and ensure the safe conduct of site activities. The H&S personnel requirements for a given work location are based on the proposed site activities.

2.1 Langan Project Manager

The Langan Geotechnical Project Manager (PM) is Kimberly Semon, and the Langan Geotechnical PM is Sayak Sinha, their responsibilities include:

- Ensuring that this CHASP is developed, current, and approved prior to on-site activities.
- Ensuring that the tasks in the project are performed in a manner consistent with Langan's comprehensive *Construction Health and Safety Program for Hazardous Waste Operations* and this CHASP.

2.2 Langan Corporate Construction Health and Safety Manager

The Langan Corporate Construction Health and Safety Manager is Tony Moffa. His responsibilities include:

- Updating the *Construction Health and Safety Program for Hazardous Waste Operations*.
- Assisting the site Construction Health and Safety Officer (HSO) with the development of the CHASP, updating CHASP as dictated by changing conditions, job site inspection results, etc., and approving changes to this CHASP.
- Assisting the HSO in the implementation of this CHASP and conducting Jobsite Safety Inspections and assisting with communication of results and correction of shortcomings found.

- Maintaining records on personnel (medical evaluation results, training and certifications, accident investigation results, etc.).

2.3 Langan Site Health & Safety Officer

The Langan site HSO is William Bohrer. His responsibilities include:

- Participating in the development and implementation of this CHASP.
- When on-site, assisting the Langan Field Team Leader in conducting Tailgate Safety Meetings and Jobsite Safety Inspections and correcting any shortcomings in a timely manner.
- Ensuring that proper PPE is available, worn by employees, and properly stored and maintained.
- Controlling entry into and exit from the site contaminated areas or zones.
- Monitoring employees for signs of stress, such as heat stress, fatigue, and cold exposure.
- Monitoring site hazards and conditions.
- Knowing (and ensuring that all site personnel also know) emergency procedures, evacuation routes, and the telephone numbers of the ambulance, local hospital, poison control center, fire department, and police department.
- Resolving conflicts that may arise concerning safety requirements and working conditions.
- Reporting all incidents, injuries, and near misses to the Langan Incident/Injury Hotline immediately and the client representative.

2.4 Langan Field Team Leader Responsibilities

The Langan Field Team Leader (FTL) is to be determined prior to the start of field activities. The Field Team Leader's responsibilities include:

- The management of the day-to-day site activities and implementation of this CHASP in the field.
- Participating in and/or conducting Tailgate Safety Meetings and Jobsite Safety Inspections and correcting any shortcomings in a timely manner.
- When a Community Air Monitoring Operating Program (CAMP) is part of the scope, the FTL will set up and maintain community air monitoring activities and instruct the responsible contractor to implement organic vapor or dust mitigation when necessary.
- Overseeing the implementation of activities specified in the IRMWP.

2.5 Contractor Responsibilities

2.5 Contractor Responsibilities

The contractor must develop and implement their own CHASP for their employees, their subcontractors, and consultants. The contractor is responsible for their own health and safety and that of their subcontractors. Contractors operating on the site must designate their own FTL, HSO, and Health and Safety Manager (HSM). The contractor's CHASP will be at least as stringent as this CHASP. The contractor must be familiar with and abide by the requirements outlined in their own CHASP. A contractor may elect to adopt Langan's CHASP as its own if it has given written notification to Langan, but where Langan's CHASP excludes provisions pertinent to the contractor's work (i.e., confined space entry); the contractor must provide written addendums to this CHASP. Additionally, the contractor must:

- Ensure their employees are trained in the use of all appropriate PPE for the tasks involved.
- Notify Langan of any hazardous material brought onto the job site or site-related area, the hazards associated with the material and must provide a safety data sheet (SDS) for the material.
- Have knowledge of, understand, and abide by all current federal, state, and local health and safety regulations pertaining to the work.
- Ensure their employees handling hazardous materials, if identified at the Site, have received current training in the appropriate levels of 29 CFR 1910.120, *Hazardous Waste Operations and Emergency Response* (HAZWOPER) if hazardous waste is identified at the Site,
- Ensure their employees handling hazardous materials, if identified at the Site, have been fit-tested within the year on the type of respirator they will wear.
- Ensure all air monitoring is in place pertaining to the health and safety of their employees as required by OSHA 1910.120; and
- All contractors must adhere to all federal, state, and local regulatory requirements.

3.0 TASK/OPERATION SAFETY AND HEALTH RISK ANALYSES

A Task-Hazard Analysis (Table 1) was completed for general construction hazards that may be encountered at the Site. The potential contaminants that might be encountered during the field activities and the exposure limits are listed in Table 2. The Safety Data Sheets for each potential contaminant listed in Table 2 is included in Attachment E.

3.1 Specific Task Safety Analysis

3.1.1 Geophysical Survey

Langan personnel are not permitted to operate or otherwise handle the geophysical equipment including GPR/electromagnetic detection equipment used for surface utility clearance contractor. When conducting surface utility clearance surveys, the locations of the borings, test pits, and other excavations must be fully marked out. In addition, possible detections by the utility clearance contractor of utilities and other artifacts must also be marked out. Markings should include paint, flags, or color tape (when marking indoor locations that the client has specifically requested not be marked with paint). This information must also be added to the site map.

3.1.2 "Soft Dig" Clearance of Borehole Locations

"Soft-Dig" clearance will be completed by the contractors. Langan personnel are not permitted to operate or otherwise handle the contractor's equipment. Langan will update the site map to include the locations of the cleared borehole locations as well as utilities and other artifacts that may interfere with the subsurface investigation.

3.1.3 Daylighting Test Pit

Excavation daylighting must abide by OSHA excavation standards (Part 1926.651) and conform to the Langan Underground Utility Clearance Policy. Daily inspections of excavations, the adjacent areas, and protective systems shall be made by a competent person for evidence of a situation that could result in cave-ins, indications of failure of protective systems, hazardous atmospheres, or other hazardous conditions. An inspection shall be conducted by the competent person prior to the start of work and as needed throughout the shift. Inspections shall also be made after every rainstorm or other hazard increasing occurrence.

No one is to enter an excavation deeper than 5-feet unless the excavation walls are properly sloped in accordance with OSHA regulations. If sampling is required, the sample for excavations deeper than 5-feet without protective systems (sloping) as defined by OSHA are to be collect using suitable mechanical excavation equipment (backhoe or equivalent). When collecting soil samples, Langan will don chemical resistant gloves in addition to the standard PPE. Langan personnel are not to operate excavation equipment. This task is to be completed by an authorized excavation contractors approved by the contractor.

3.1.4 Indoor Drilling and Excavation

The work scope may require indoor excavation where there may not be adequate ventilation

sufficient to safely operate any rig or excavation equipment powered by an internal combustion engine. Where possible, all such work should be done by equipment powered by electricity. If such equipment is used and must be directly wired to the buildings electrical system or to an independent system, this work must be completed by a licensed electrician in accordance with all electrical codes applicable to the work.

Indoor work which is to be completed with equipment powered by an internal combustion engine must incorporate air monitoring for carbon monoxide (CO) using calibrated air monitoring equipment (MultiRAE or equivalent). In addition, the work plan should incorporate mitigation for venting engine exhaust fumes directly to the outdoors and for circulating fresh air into the work area.

The OSHA Time Weighted Average (TWA) Permissible Exposure Limit (PEL) for CO from 50 to 35 parts per million (ppm). Langan will monitor CO with a suitable monitoring device. If CO levels exceed 5 ppm, Langan will instruct contractors to begin mitigation measures. These measures are at a minimum:

- Increase air circulation using industrial size fans to bring additional fresh air into the building or vent exhaust to the outside.
- Modify the passive exhaust method being used to increase venting circulation by using wider diameter tubing or sealing tubing connections; or
- Modify the work schedule where the rig is turned off to allow time for CO levels to fall back to background.

All work must cease if CO levels reach 35 ppm. The Langan engineer is to report to the PM and H&S officer when an action level is reached.

3.1.5 Demolition of Exiting Structures

Langan will observe the demolition and removal of the existing structures and debris removal. The work is being completed by a 3rd party contractor working under their own CHASP.

3.1.6 Excavation and Soil Screening

Langan personnel will observe excavation and SOE activities including the general oversight, observation of landscaping activities, and other select observation project management and supervision as specified in the work plan or in accordance with the construction documents, or special inspection requirements administered by local building authorities. Materials used for construction may be inspected by Langan personnel for conformance to the design documents. Prior to entering excavation, Langan personnel will ensure that excavation shoring conforms to proper shoring/benching/sloping techniques, at a minimum that soil and equipment is kept at

least 2 feet from the edge of the excavation, that there is no water in the excavation, and that a competent person has inspected excavation prior to allow persons to enter. When entering excavation via a ladder, Langan personnel will only use ladders that are properly situated in accordance with the Ladder section of the CHASP.

3.1.7 Soil Sampling

Sampling the soil requires the donning of chemical resistant gloves in addition to the standard PPE. Langan personnel are not to operate drilling or excavation equipment nor open sampling devices (acetate liners, sonic sample bags, etc.). These tasks are to be completed by the driller or excavation contractor.

3.1.8 Waste Characterization – Soil Investigation and Sampling

Sampling the soil requires the donning of chemical resistant gloves in addition to the standard PPE. Langan personnel are not to operate drilling or excavation equipment nor open sampling devices (acetate liners, sonic sample bags, etc.). These tasks are to be completed by the driller or excavation contractor.

3.1.9 Stockpile Sampling

The Langan personnel are not to scale or climb stockpiles. If the soil sampling plan requires sampling from the stockpile above ground level, samples are to be obtained using suitable excavation equipment operated by the contractor (i.e., front end loader).

3.1.10 Removal of Underground Storage Tank

If UST excavation and removal activity is initiated, Langan personnel will conduct air monitoring for lower explosion limit (LEL) conditions within the UST excavation itself. This task is to be performed using calibrated air monitoring equipment designed to sound an audio alarm when atmospheric concentrations of VOC are within 10% of the LEL. In normal atmospheric oxygen concentrations, the LEL monitoring may be done with a Wheatstone bridge/catalytic bead type sensor (i.e. MultiRAE). However, in oxygen depleted atmospheres (confined space), only an LEL designed to work in low oxygen environments may be used. Best practices require that the LEL monitoring unit be equipped with a long sniffer tube to allow the LEL unit to remain outside the UST excavation. Langan personnel are not to enter the UST excavation nor enter an excavated UST.

In addition to monitoring LEL, Langan personnel will monitor atmospheric VOC concentrations directly downwind of the UST excavation in accordance with standard CAMP procedures using calibrated air monitoring equipment.

3.1.11 Backfilling of Excavated Areas to Development Grade

The backfilling contractor will provide their employees with equivalent PPE to protect them from the specific hazards likely to be encountered on-site. Selection of the appropriate PPE must take into consideration: (1) identification of the hazards or suspected hazards; (2) potential exposure routes; and (3) the performance of the PPE construction (materials and seams) in providing a barrier to these hazards. Langan personnel may survey backfilling material with a calibrated PID; however, as they are not permitted to climb the material delivery truck, the contractor must provide samples from each truck as required.

3.1.12 Construction Dewatering

If required, Langan may sample dewatering treatment system liquids from either the direct discharge standpipe or from a sample port or valve built into the storage tank, Langan will don the necessary PPE including nitrile gloves and if necessary, facial splash guard. Sample ports and valves may only be sampled if they are accessible at ground level. Sampling from heights over 6 feet is prohibited unless Langan field personnel are fully accredited in fall protection and is wearing approved fall protection safety apparatus. The discharge samples will be submitted to an ELAP-certified laboratory for analysis in accordance with the work plan.

3.1.13 Soil Erosion/Sediment Control Inspection

When performing soil erosion/sediment control inspections, Langan personnel will don all required PPE and maintain awareness to site traffic and site activities. If using a cell phone or tablet application to record the pertinent data, the engineer will do so in an area protected from site traffic and activities. Certain types of inspections may require additional PPE and safety training including fall protection and open water hazards.

3.1.14 Plugging and Abandonment of Observation/Monitoring Wells

Langan personnel are not to operate equipment nor assist in the plugging and abandonment of the observation/monitoring wells. These tasks are to be completed by the contractor.

3.1.15 Installation of SMD

Specifically trained contractors are to install the SMD. Langan personnel are there only to observe and record the data required in the work plan. Installation and assemblage of the SMD is to be done exclusively by the contractor following their own health and safety specific CHASP

3.1.16 Construction Activity Inspection

The contractor will operate equipment used during site construction. Langan personnel will observe construction activities in accordance with specification in the work plan and record the data the work plan requires. Construction activities are to be done exclusively by the contractor following their own health and safety specifications outlined in their HASPs. Langan personnel are not to operate or assist in the operation of equipment used in construction activities unless defined as part of an inspection or observation in the work plan.

3.1.17 Drum Sampling

Drilling fluid, rinse water, grossly contaminated soil samples, and cuttings will be containerized in 55-gallon drums for disposal off-site. Each drum must be labeled in accordance with the Langan Drum Labeling Standard Operating Procedure (SOP09). Sampling drums requires the donning of work gloves when opening the drums and chemical resistant gloves when sampling in addition to standard PPE.

3.2 Radiation Hazards

No radiation hazards are known or expected at the site.

3.3 Physical Hazards

Physical hazards, which may be encountered during site operations for this project, are detailed in Table 1.

3.3.1 Explosion

No explosion hazards are expected for the scope of work at this site.

3.3.2 Heat Stress

The use of Level C protective equipment, or greater, may create heat stress. Monitoring of personnel wearing personal protective clothing should commence when the ambient temperature is 72^{O}F or above. Table 6 presents the suggested frequency for such monitoring. Monitoring frequency should increase as ambient temperature increases or as slow recovery rates are observed. Refer to Table 7 to assist in assessing when the risk for heat-related illness is likely. To use this table, the ambient temperature and relative humidity must be obtained (a regional weather report should suffice). Heat stress monitoring should be performed by the HSO or the FTL, who must be able to recognize symptoms related to heat stress.

To monitor the workers, be familiar with the following heat-related disorders and their symptoms:

- **Heat Cramps:** Painful spasms of arm, leg, or abdominal muscles, during or after work
- **Heat Exhaustion:** Headache, nausea, dizziness; cool, clammy, moist skin; heavy sweating; weak, fast pulse; shallow respiration, normal temperature
- **Heat Stroke**: Headache, nausea, weakness, hot dry skin, fever, rapid strong pulse, rapid deep respirations, loss of consciousness, convulsions, coma. *This is a life-threatening condition***.**

Do not permit a worker to wear a semi-permeable or impermeable garment when they are showing signs or symptoms of heat-related illness.

To monitor the worker, measure:

- **Heart rate:** Count the radial pulse during a 30-second period as early as possible in the rest period. If the heart rate exceeds 100 beats per minute at the beginning of the rest period, shorten the next work cycle by one-third and keep the rest period the same. If the heart rate still exceeds 100 beats per minute at the next rest period, shorten the following work cycle by one-third. A worker cannot return to work after a rest period until their heart rate is below 100 beats per minute.
- **Oral temperature:** Use a clinical thermometer (3 minutes under the tongue) or a similar device to measure the oral temperature at the end of the work period (before drinking). If oral temperature exceeds 99.6^{O}F (37.6^{O}C), shorten the next work cycle by one-third without changing the rest period. A worker cannot return to work after a rest period until their oral temperature is below 99.6^{O}F. If oral temperature still exceeds 99.6^{O}F (37.6^{O}C) at the beginning of the next rest period, shorten the following cycle by one-third. Do not permit a worker to wear a semi-permeable or impermeable garment when oral temperature exceeds 100.6^{O}F (38.1^{O}C).

Prevention of Heat Stress - Proper training and preventative measures will aid in averting loss of worker productivity and serious illness. Heat stress prevention is particularly important because once a person suffers from heat stroke or heat exhaustion, that person may be predisposed to additional heat-related illnesses. To avoid heat-stress the following steps should be taken:

- Adjust work schedules.
- Mandate work slowdowns as needed.
- Perform work during cooler hours of the day if possible or at night if adequate lighting can be provided.
- Provide shelter (air-conditioned, if possible) or shaded areas to protect personnel during rest periods.
- Maintain worker's body fluids at normal levels. This is necessary to ensure that the cardiovascular system functions adequately. Daily fluid intake must equal the amount of

water lost in sweat, i.e., eight fluid ounces (0.23 liters) of water must be ingested for every eight ounces (0.23 kilograms [kg]) of weight lost. The normal thirst mechanism is not sensitive enough to ensure that enough water will be drunk to replace lost sweat. When heavy sweating occurs, encourage the worker to drink more. The following strategies may be useful:

- Maintain water temperature 50° to 60°F (10° to 16.6°C).
- Provide small disposal cups that hold about four ounces (0.1 liters).
- Have workers drink 16 ounces (0.5 liters) of fluid (preferably water or dilute drinks) before beginning work.
- Urge workers to drink a cup or two every 15 to 20 minutes, or at each monitoring break. A total of 1 to 1.6 gallons (4 to 6 liters) of fluid per day are recommended, but more may be necessary to maintain body weight.
- Train workers to recognize the symptoms of heat-related illness.

3.3.3 Cold-Related Illness

If work on this project begins in the winter months, thermal injury due to cold exposure can become a problem for field personnel. Systemic cold exposure is referred to as hypothermia. Local cold exposure is called frostbite.

- **Hypothermia -** Hypothermia is defined as a decrease in the patient core temperature below 96°F. The body temperature is normally maintained by a combination of central (brain and spinal cord) and peripheral (skin and muscle) activity. Interference with any of these mechanisms can result in hypothermia, even in the absence of what normally is considered a "cold" ambient temperature. Symptoms of hypothermia include shivering, apathy, listlessness, sleepiness, and unconsciousness.
- **Frostbite -** Frostbite is both a general and medical term given to areas of local cold injury. Unlike systemic hypothermia, frostbite rarely occurs unless the ambient temperatures are less than freezing and usually less than 20°F. Symptoms of frostbite are a sudden blanching or whitening of the skin; the skin has a waxy or white appearance and is firm to the touch; tissues are cold, pale, and solid.

Prevention of Cold-Related Illness - To prevent cold-related illness:

- Educate workers to recognize the symptoms of frostbite and hypothermia.
- Identify and limit known risk factors:
- Assure the availability of an enclosed, heated environment on or adjacent to the site.
- Assure the availability of dry changes of clothing.
- Assure the availability of warm drinks.

- Start (oral) temperature recording at the job site:
- At the FSO or Field Team Leader's discretion when suspicion is based on changes in a worker's performance or mental status.
- At a worker's request.
- As a screening measure, two times per shift, under unusually hazardous conditions (e.g., wind-chill less than 20^{O}F, or wind-chill less than 30^{O}F with precipitation).
- As a screening measure whenever anyone worker on the site develops hypothermia.

Any person developing moderate hypothermia (a core temperature of 92^{O}F) cannot return to work for 48 hours.

3.3.4 Noise

Work during the proposed activities may be conducted at locations with high noise levels from the operation of equipment. Hearing protection will be used, as necessary.

3.3.5 Hand and Power Tools

The use of hand and power tools can present a variety of hazards, including physical harm from being struck by flying objects, being cut, or struck by the tool, fire, and electrocution. All hand and power tools should be inspected for health and safety hazards prior to use. If deemed unserviceable/un-operable, notify the supervisor and tag and remove equipment out of service. Ground Fault Circuit Interrupters (GFCIs) are required for all power tools requiring direct electrical service.

3.3.6 Slips, Trips, and Fall Hazards

Care should be exercised when walking at the site, especially when carrying equipment. The presence of surface debris, uneven surfaces, pits, facility equipment, and soil piles contribute to tripping hazards and fall hazards. To the extent possible, all hazards should be identified and marked on the site, with hazards communicated to all workers in the area.

3.3.7 Utilities (Electrocution and Fire Hazards)

3.3.7.1 Utility Clearance

The possibility of encountering underground utilities poses fire, explosion, and electrocution hazards. All excavation work will be preceded by a review of available utility drawings and by notification of the subsurface work to N.Y. One –Call--Center.

3.3.7.2 Lockout-Tagout

The potential adverse effects of electrical hazards include burns, arc flashes, and electrocution, which could result in serious injury including death. Therefore, there is a procedure that establishes the requirements for the lockout/tag out (LOTO) of energy isolating devices in accordance with the OSHA electrical lockout and tagging requirements as specified in 29CFR1910.147 and 29 CFR 1926.417. This procedure will be used to ensure that all machines and equipment are isolated from potentially hazardous energy. If possible, equipment that could cause injury due to unexpected energizing, start-up, or release of stored energy will be locked/tagged, before field personnel performs work activities.

The facility owner/operator/representative is to be the authorized person that will initiate and perform the LOTO in accordance with applicable rules and practices. Inerting of electrical power sources is to be completed by an authorized and licensed electrician. Langan personnel will follow LOTO protocols and practices including adding a separate lock/signature to the LOTO chain in accordance with said protocols and practices.

SPECIAL NOTE: Project personnel will assume that all electrical equipment at the surface, subsurface, and overhead locations are energized until equipment has been designated and confirmed as de-energized by a utility company representative. Langan will notify the designated utility representative prior to working adjacent to this equipment and will verify that the equipment is energized or de-energized in the vicinity of the work location. No project work shall be performed by Langan personnel or subcontractors near energized electrical lines or equipment.

The FTL shall accompany the designated facility owner/operator/representative or authorized/licensed electrician in surveying to locate and identify all energy-isolating devices. Langan will note which switches, valves or other isolating devices are used for inerting the equipment and how they are set assuring LOTO. The lockout/tagout procedure involves, but is not limited to, electricity, motors, steam, natural gas, compressed air, hydraulic systems, digesters, sewers, etc.

3.3.8 Adequate Lighting

Indoor or night activities must be done under adequate lighting conditions. The Langan field engineer must be able to clearly see the equipment, all controls and have sufficient lighting to detail color labels. Battery operated lights are sufficient provided they cast a wide enough field to provide the required lighting and there are back-up batteries and emergency flashlights available. Electrically powered lights are suitable provided the electrical source is equipped with a ground fault interrupt circuit (GFIC) and the extensions cords are visually inspected prior to each use, and not used if they show cracked, damaged, or missing insulation. If a generator is supplying the electricity, it must be located outdoors and properly grounded and vented.

3.3.9 Physical Hazard Considerations for Material Handling

There are moderate to severe risks associated with moving heavy objects at the Site. The best method of reducing back injuries is to reduce or eliminate manual lifting. Mechanical lifting devices should be used whenever possible.

- Size up the load before attempting to lift it. Heavy objects will be lifted and moved by mechanical devices rather than manual effort whenever possible. Never overexert when lifting.
    - When using a mechanical device, the devices should be appropriate for the lifting of moving tasks and operated only by trained and authorized personnel.
    - Objects that require special handling or rigging will only be moved under the guidance of a person who has been specifically trained to move such objects.
    - Lifting devices will be inspected, certified, and labeled to confirm their weight capacities. Defective equipment will be taken out of service immediately and repaired or destroyed.
    - The wheels of any trucks being loaded or unloaded will be choked to prevent movement. Outriggers will be fully extended on a flat, firm surface during operation.
    - Personnel will not pass under a raised load, nor will a suspended load be left unattended.
    - Personnel will not be carried on lifting equipment unless it is specifically designed to carry passengers.
    - All reciprocating, rotating, or other moving parts will be guarded at all times.
    - Accessible fire extinguishers, currently (monthly) inspected, will be available in all mechanical lifting devices.
    - Verify all loads/materials are secure before transportation
- If manual lifting cannot be avoided the following lifting procedures are recommended.
    - If the load is thought to be more than one person can handle, get another person to help with the job.
    - Make sure you can carry the load where you need to go before attempting to lift it. Make sure your path is clear of equipment, materials, debris, holes, etc.
    - Place your feet close to the object, spread about 12 inches apart.
    - Bend your knees and get a good hand hold.
    - Lift straight up smoothly, allowing your legs not your back to do the work.
    - Keep the load close to the body with your elbows and arms tucked in.
    - Do not twist or turn your body once you have made the lift.
    - Set the load down properly:
        - Lower the load slowly by bending at your knees, letting your legs do most of the work.
        - Don't let go of the load until it's secure on the surface.

Material handling tasks that are unusual or require specific guidance will need a written addendum to this CHASP. The addendum must identify the lifting protocols before the tasks are performed. Upon approval, the plan must be reviewed with all affected employees and documented. Any deviation from a written plan will require approval by the Langan HSM.

3.3.10 Hearing Conservation

Under the construction industry standard, the maximum permissible occupational noise exposure is 90 A-weighted decibels (dbA) (8-hour TWA), and noise levels in excess of 90 dbA must be reduced through feasible administrative and engineering controls (20 CFR 1926.52). Hearing protection is required when working within 15 feet of vacuum extraction equipment and drill rigs.

3.3.11 Open Water

Employees working over or near water, where the danger of drowning exists, must be provided with U.S. Coast Guard-approved life jackets or buoyant work vests. Prior to and after each use, the buoyant work vests or life preservers must be inspected for defects that would alter their strength or buoyancy. Defective units must not be used.

And should a worker fall into the water, OSHA requires (29 CFR 1926.106(c)) that ring buoys with at least 90 feet of the line must be provided and readily available for emergency rescue operations. The distance between ring buoys must not exceed 200 feet. Another remedial action required by OSHA (29 CFR 1926.106(d)) is the use of lifesaving skiffs.

OSHA requires that at least one lifesaving skiff must be immediately available at locations where employees are working over or adjacent to water and must include the following provisions.

- The skiff must be in the water or capable of being quickly launched by one person.
- At least one person must be present and specifically designated to respond to water emergencies and operate the skiff at all times when there are employees above water.
- When the operator is on break another operator must be designated to provide requisite coverage when there are employees above water.
- The designated operator must either have the skiff staffed at all times or have someone remain in the immediate area such that the operator can quickly reach the skiff and perform rescue services.
- The skiff operator may be assigned other tasks provided the tasks do not interfere with the operator's ability to quickly reach the skiff.
- A communication system, such as a walkie-talkie, must be used to inform the skiff operator of an emergency and to inform the skiff operator where the skiff is needed.
- The skiff must be equipped with both a motor and oars.

Regarding the number of skiffs required and the appropriate maximum response time, the following factors must be evaluated:

- The number of work locations where there is a danger of falling into water.
- The distance to each of those locations.

- Water temperature and currents.
- Other hazards such as, but not limited to, rapids, dams, and water intakes.

Other regulations that present H&S practices and PPE for work on or near water include: 29 CFR 1910, Subpart T (401 – 440)

3.4 Biological Hazards

3.4.1 Animals

There is a possibility of encountering wildlife including reptiles, rodents, and other small and medium-size mammals. Langan personnel are to avoid interacting with any wildlife.

3.4.2 Insects

Ticks and other biting or stinging insects may be encountered during site operations. Langan personnel should take necessary precautions including donning long sleeve shirts and insecticide to prevent bites and stings. After fieldwork, Langan personnel should perform a complete visual inspection of their clothing to insure they are not inadvertently harboring ticks. If they do observe a tick bite, they are to contact the HSM or HSO and report the event.

3.4.3 Plants

Poisonous plants may be encountered during site operations. Langan personnel should take necessary precautions including donning long sleeve shirts and applying preventative poison Ivy/Sumac lotion to prevent or limit the effects of exposure. If after fieldwork, Langan employees do observe a reaction to poisonous plant exposure, they are to contact the HSM or HSO and report the event.

3.4.4 Mold

This section is restricted to subsurface investigations where sampling soil, groundwater, soil or sub-slab vapor or ambient air in an indoor environment with slight to moderate mold impact. Mold exposure symptoms include nasal stuffiness, eye irritation, or wheezing.

The Langan field engineer is required to don a ½ face respirator with a minimum p-100 particulate filter and Tyvek™ type overclothing before entering mold impacted indoor work area. The Langan field engineer must be medically cleared and have been properly fitted for a respirator before donning one.

3.5 Additional Safety Analysis

3.5.1 Presence of Non-Aqueous Phase Liquids (NAPL)

Special care and PPE should be considered when NAPL is observed as NAPL is a typically flammable fluid and releases VOCs known to be toxic and/or carcinogenic. If NAPL is present in a monitoring well, vapors from the well casing may contaminate the work area breathing zone with concentrations of VOCs potentially exceeding health and safety action levels. In addition, all equipment used to monitor or sample NAPL (or ground water from wells containing NAPL) must be intrinsically safe. Equipment that directly contacts NAPL must also be resistant to organic solvents.

At a minimum, a PID should be used to monitor for VOCs when NAPL is observed. If NAPL is expected to be observed in an excavation or enclosed area, air monitoring must be started using calibrated air monitoring equipment designed to sound an audio alarm when atmospheric concentrations of VOC are within 10% of the LEL. In normal atmospheric oxygen concentrations, the LEL monitoring may be done with a Wheatstone bridge/catalytic bead type sensor (i.e., MultiRAE). However, in oxygen-depleted atmospheres (confined space), only an LEL designed to work in low-oxygen environments may be used. Best practices require that the LEL monitoring unit be equipped with a long sniffer tube to allow the LEL unit to remain outside the UST excavation.

When NAPL is present, Langan personnel are required to use disposable nitrile gloves at all times to prevent skin contact with contaminated materials. They should also consider having available a respirator and protective clothing (Tyvek® overalls), especially if NAPL is in abundance and there are high concentrations of VOCs.

All contaminated disposables including PPE and sampling equipment must be properly disposed of in labeled 55-gallon drums.

3.6 Job Safety Analysis

A Job Safety Analysis (JSA) is a process to identify existing and potential hazards associated with each job or task so these hazards can be eliminated, controlled, or minimized. A JSA will be performed at the beginning of each workday, and additionally whenever an employee begins a new task or moves to a new location. All JSAs must be developed and reviewed by all parties involved. A blank JSA form and documentation of completed JSAs are in Attachment G.

4.0 PERSONNEL TRAINING

4.1 Basic Training

Completion of an initial 40-hour HAZWOPER training program as detailed in OSHA's 29 CFR 1910.120(e) is required for all employees working on a site engaged in hazardous substance removal or other activities which expose or potentially expose workers to hazardous substances, health hazards, or safety hazards as defined by 29 CFR 1910.120(a). Annual 8-hour refresher training is also required to maintain competencies to ensure a safe work environment. In addition to these training requirements, all employees must complete the OSHA 10-hour Construction Safety and Health training, and supervisory personnel must also receive eight additional hours of specialized management training. Training records are maintained by the HSM.

4.2 Initial Site-Specific Training

Training will be provided to specifically address the activities, procedures, monitoring, and equipment for site operations at the beginning of each field mobilization and the beginning of each discrete phase of work. The training will include the site and facility layout, hazards, and emergency services at the site, and will detail all the provisions contained within this CHASP. For a HAZWOPER operation, training on the site must be for a minimum of 3 days. Specific issues that will be addressed include the hazards described in Section 3.0.

4.3 Tailgate Safety Briefings

Before starting work each day or as needed, the Langan HSO will conduct a brief tailgate safety meeting to assist site personnel in conducting their activities safely. Tailgate meetings will be documented in Attachment H. Briefings will include at a minimum the following:

- Work plan for the day.
- Review of safety information relevant to planned tasks and environmental conditions.
- New activities/tasks being conducted.
- Driving conditions/hazards/designated parking areas.
- Results of Jobsite Safety Inspection Checklist.
- Changes in work practices.
- Safe work practices; and
- Discussion and remedies for noted or observed deficiencies.

5.0 MEDICAL SURVEILLANCE

All personnel who will be performing fieldwork involving potential exposure to toxic and hazardous substances (defined by 29 CFR 1910.120(a)) will be required to have passed an initial

baseline medical examination, with follow-up medical exams thereafter, consistent with 29 CFR 1910.120(f). Medical evaluations will be performed by, or under the direction of, a physician board-certified in occupational medicine.

Additionally, personnel who may be required to perform work while wearing a respirator must receive medical clearance as required under CFR 1910.134(e), *Respiratory Protection*. Medical evaluations will be performed by, or under the direction of, a physician board-certified in occupational medicine. Results of medical evaluations are maintained by the HSM.

5.1 Mercury Monitoring

Langan includes medical monitoring for mercury during the initial baseline and annual physical.

5.2 Coronavirus

General Preventative Measures

Field personnel must follow general proper hygiene measures while in the field including:

- Avoid touching eyes, nose, and mouth.
- Cover coughs or sneezes with tissue and throw in the trash.
- Wash hands often with soap and water for 20 seconds after going to the bathroom, before eating, after blowing nose, coughing, or sneezing.
- Use hand sanitizer with at least 60% alcohol if soap and water are not available.
- Avoid physical contact with other people (e.g., no handshakes).
- Maintain a safe distance of at least six feet from other people (social distancing).
- Wear face coverings when around other workers to minimize the spread of COVID-19. (May be required in certain states or locations.)

Construction Trailers

Employees should avoid the use of shared construction trailers or where employees cannot maintain a safe distance (minimum 6 feet) from other workers. If trailer use is needed, areas such as desks, phones, chairs, and other common areas, should be cleaned and disinfected before and after use. Protocols should be developed to minimize trailer use to essential personnel, restrict use from any workers who are ill or showing symptoms of being ill, use face coverings and ensure a safe distance of six feet can be established between workers.

Communication

Include Coronavirus topics and prevention topics in daily tailgate meetings to ensure Coronavirus

awareness is communicated daily. Discussions can focus on general topics including social distancing, prevention measures for field personnel, signs and symptoms, and recent news on the Coronavirus. Site-specific topics should include minimizing face-to-face contact, disinfecting/sterilizing field equipment, use of PPE to reduce exposure, site security, use of face coverings, and other potential exposure issues/concerns.

Sick/Ill Workers

No Langan employee is permitted to be onsite when ill and/or showing potential symptoms of the Coronavirus. Symptoms of the Coronavirus may appear 2-14 days after exposure and can range from mild to severe. The most common symptoms include fever, fatigue, dry cough, shortness of breath chills, repeated shaking with chills, muscle pain, headache, sore throat, or new loss of taste or smell. If an employee or subcontractor is observed being ill or exhibiting symptoms of Coronavirus, employees must immediately utilize their Stop Work Authority and contact their project manager to address the situation. If an employee observes another worker onsite exhibiting symptoms of Coronavirus, immediately utilize Stop Work Authority, notify their project manager, and site construction manager or safety officer. Work should resume when the safety and health of Langan and subcontractors is adequately addressed.

6.0 PERSONAL PROTECTIVE EQUIPMENT

6.1 Levels of Protection

Langan will provide PPE to Langan employees to protect them from the specific hazards they are likely to encounter on-site. Directly hired contractors will provide their employees with equivalent PPE to protect them from the specific hazards likely to be encountered on-site. Selection of the appropriate PPE must take into consideration: (1) identification of the hazards or suspected hazards; (2) potential exposure routes; and (3) the performance of the PPE construction (materials and seams) in providing a barrier to these hazards.

Human exposure to contaminants found in the subsurface can occur through three primary routes:

- Inhalation of gases, vapors, dust, or mists is a common route of exposure. Chemicals can enter and irritate the airways and the lungs. They can become deposited in the airways or can be absorbed through the lungs into the bloodstream.
- Direct contact of contaminants with the skin or eyes is a common route of exposure. Some substances are absorbed through the skin and can enter the bloodstream. Broken, cut, or cracked skin will allow substances to enter the body more easily.
- Ingestion or swallowing of food, drink, or other substances is the third route of exposure.

Chemicals that get in or on food, utensils, or hands can be ingested. Substances can be absorbed into the blood.

Based on anticipated site conditions and the proposed work activities to be performed at the site, Level D protection will be used. The upgrading/downgrading of the level of protection will be based on continuous air monitoring results as described in Section 6.0 (when applicable). The decision to modify standard PPE will be made by the site HSO or FTL after conferring with the PM. The levels of protection are described below.

Level D Protection (as needed)

- Safety glasses with side shields or chemical splash goggles
- Safety boots/shoes
- Coveralls (Tyvek® or equivalent)
- Hard hat
- Long sleeve work shirt and work pants
- Nitrile gloves
- Hearing protection
- Reflective safety vest

Level D Protection (Modified, as needed)

- Safety glasses with side shields or chemical splash goggles
- Safety boots/shoes (toe-protected)
- Disposable chemical-resistant boot covers.
- Coveralls (poly-coated Tyvek or equivalent to be worn when contact with wet contaminated soil, groundwater, or non-aqueous phase liquids is anticipated)
- Hard hat
- Long sleeve work shirt and work pants
- Nitrile gloves
- Hearing protection (as needed)
- Personal floatation device (for work within 5 ft of the water)
- Reflective traffic vest

Level C Protection (as needed)

- Full or Half face, air-purifying respirator, with NIOSH approved High-Efficiency Particulate Air (HEPA) filter.
- Inner (latex) and outer (nitrile) chemical-resistant gloves
- Safety glasses with side shields or chemical splash goggles

- Chemical-resistant safety boots/shoes
- Hard hat
- Long sleeve work shirt and work pants
- Coveralls (Tyvek® or equivalent)
- Hearing protection (as needed)
- Reflective safety vest

The action levels used in determining the necessary levels of respiratory protection and upgrading to Level C are summarized in Table 4. The written Respiratory Protection Program is maintained by the HSM and is available if needed. The monitoring procedures and equipment are outlined in Section 6.0 (when applicable).

6.2 Respirator Fit-Test.

All Langan employees who may be exposed to hazardous substances at the work site must be in possession of a full or half face piece air-purifying respirator and have been successfully fit-tested within the past year. Fit-test records are maintained by the HSM.

6.3 Respirator Cartridge Change-Out Schedule

Respiratory protection is required to be worn when certain action levels (Table 2) are reached. A respirator cartridge change-out schedule has been developed to comply with 29 CFR 1910.134. The respirator cartridge change-out schedule for this project is as follows:

- Cartridges must be removed and disposed of at the end of each shift when cartridges become wet or the wearer experiences a breakthrough, whichever occurs first.
- If the humidity exceeds 85%, then cartridges must be removed and disposed of after 4 hours of use.

Respirators must not be stored at the end of the shift with contaminated cartridges left on. Cartridges must not be worn on the second day, no matter how short the time period was the previous day they were used.

7.0 AIR QUALITY MONITORING AND ACTIONS LEVELS

7.1 Monitoring During Site Operations

Atmospheric air monitoring results may be collected and used to provide data to determine when exclusion zones need to be established and when certain levels of personal protective equipment are required. For all instruments, there are Site-specific action-level criteria that are used in making field health and safety determinations. Other data, such as the visible presence of contamination or the steady state nature of air contaminant concentration, are also used in

making field health and safety decisions. Therefore, the HSO may establish an exclusion zone or require a person to wear a respirator even though atmospheric air contaminant concentrations are below established CHASP action levels.

During site work involving disturbance of petroleum-impacted or fill material, real-time air monitoring may be conducted for methane and VOCs. A MultiRAE LEL/Oxygen (O2) meter and FID will be used to monitor the LEL of methane, and a PID and/or FID will be used to monitor concentrations of VOCs at personnel breathing-zone height. Air monitoring will be the responsibility of the HSO or designee. Air monitoring may be conducted during intrusive activities associated with the completion of excavation, debris removal, and soil grading. All manufacturers' instructions for instrumentation and calibration will be available onsite.

Subcontractors' air monitoring plans must be equal to or more stringent than the Langan plan.

An air monitoring calibration log is provided in Attachment D of this CHASP.

7.1.1 Volatile Organic Compounds

Monitoring with a PID, such as a MiniRAE 2000 (10.6v) or equivalent may occur during intrusive work in the Areas of Concern (AOCs). Colorimetric Indicator Tubes for benzene may be used as a backup for the PID if measurements remain above background monitor every 2 hours. The HSO will monitor the employee's breathing zone at least every 30 minutes, or whenever there is any indication that concentrations may have changed (odors, visible gases, etc.) since the last measurement. If VOC levels are observed above 5 ppm for longer than 5 minutes or if the site PPE is upgraded to Level C, the HSO will begin monitoring the site perimeter at a location downwind of the AOC every 30 minutes in addition to the employee breathing zone. Instrument action levels for monitored gases are provided in Table 4.

7.1.2 Metals

Based upon the site historic fill, there is a potential for the soils to contain Polycyclic Aromatic Hydrocarbons (PAHs) and metals. During invasive procedures which have the potential for creating airborne dust, such as excavation of dry soils, a real-time airborne dust monitor such as a Mini-Ram may be used to monitor for air particulates. The HSO will monitor the employee's breathing zone at least every 30 minutes, or whenever there is any indication that concentrations may have changed (appearance of visible dust) since the last measurement. If dust levels are observed to be greater than 0.100 milligrams per cubic meter (mg/m^3) or visible dust is observed for longer than 15 minutes or if the site PPE is upgraded to Level C, the HSO will begin monitoring the site perimeter at a location downwind of the AOC every 30 minutes in addition to the employee breathing zone. Instrument action levels for dust monitoring are provided in Table 4.

7.1.3 Methane

During soil excavation or other intrusive activities, direct reading air monitoring may be performed in the excavation area to determine exposure to workers. Monitoring with an LEL/O2 meter and FID may occur during intrusive work in the AOCs. The HSO will monitor the employee's breathing zone at least hourly during intrusive activities. If LEL levels are observed above 20% the professional engineer (PE) or their designee will stop work and evacuate the area; warn others; and determine source of readings and take corrective actions. The Contractor will be responsible for mitigating explosive gas levels.

7.2 Monitoring Equipment Calibration and Maintenance

Instrument calibration must be documented and included in a dedicated safety and health logbook or on separate calibration pages of the field book. All instruments must be calibrated before and after each shift. Calibration checks may be used during the day to confirm instrument accuracy. Duplicate readings may be taken to confirm individual instrument responses.

All instruments must be operated in accordance with the manufacturers' specifications. Manufacturers' literature, including an operation manual for each piece of monitoring equipment, will be maintained on-site by the HSO for reference.

7.3 Determination of Background Levels

Background (BKD) levels for VOCs, dust and methane will be established prior to intrusive activities within the AOC at an upwind location. A notation of BKD levels will be referenced in the daily monitoring log. BKD levels are a function of prevailing conditions. BKD levels will be taken in an appropriate upwind location as determined by the HSO.

Table 4 lists the instrument action levels.

8.0 COMMUNITY AIR MONITORING PROGRAM

Community air monitoring may be conducted in compliance with local standards. If conducted, Langan will implement the generic CAMP outlined below amended to comply with local conditions or standards:

Monitoring for dust and odors will be conducted during all ground intrusive activities by the FTL. Continuous monitoring of the perimeter of the work zones for odor, VOCs, and dust may be required for all ground intrusive activities such as soil excavation and handling activities. The work zone is defined as the general area in which machinery is operating in support of remediation activities. A portable PID will be used to monitor the work zone and for periodic monitoring for VOCs during activities such as soil and groundwater sampling and soil excavation.

The site perimeter will be monitored for fugitive dust emissions by visual observations as well as instrumentation measurements (if required). When required, particulate or dust will be monitored continuously with real-time field instrumentation that will meet, at a minimum, the local standards or, default to the performance standards below:

If VOC monitoring is required, the following actions will be taken based on VOC levels measured:

- If total VOC levels exceed 5 ppm above background for the 15-minute average at the perimeter, work activities will be temporarily halted and monitoring continued. If levels readily decrease (per instantaneous readings) below 5 ppm above background, work activities will resume with continued monitoring.
- If total VOC levels at the downwind perimeter of the hot zone persist at levels in excess of 5 ppm above background but less than 25 ppm, work activities will be halted, the source of vapors identified, corrective actions taken to abate emissions, and monitoring continued. After these steps work activities will resume provided that the total organic vapor level is 200 feet downwind of the hot zone or half the distance to the nearest potential receptor or residential/commercial structure, whichever is less – but in no case less than 20 feet, is below 5 ppm above background for the 15-minute average.
- If the total VOC level is above 25 ppm at the perimeter of the hot zone, activities will be shut down.

If dust monitoring with field instrumentation is required, the following actions will be taken based on instrumentation measurements:

- If the downwind particulate level is 100 micrograms per cubic meter (µg/m^3) greater than background (upwind perimeter) for the 15-minute period or if airborne dust is observed leaving the work area, then dust suppression must be employed. Work may continue with dust suppression techniques provided that downwind particulate matter less than 10 microns (PM10) levels do not exceed 150 µg/m^3 above the background level and provided that no visible dust is migrating from the work area.
- If, after implementation of dust suppression techniques, downwind PM10 levels are greater than 150 µg/m^3 above the background level, work must be stopped, and a re-evaluation of activities initiated. Work can resume provided that dust suppression measures and other controls are successful in reducing the downwind PM10 concentration to within 150 µg/m^3 of the upwind level and in preventing visible dust migration.

8.1 Dust Suppression Techniques

Preventative measures for dust generation may include wetting site fill and soil, construction of

an engineered construction entrance with a gravel pad, a truck wash area, covering soils with tarps, and limiting vehicle speeds to five miles per hour.

Work practices to minimize odors and vapors include limiting the time that the excavations remain open, minimizing stockpiling of contaminated-source soil, and minimizing the handling of contaminated material. Offending odor and organic vapor controls may include the application of foam suppressants or tarps over the odor or VOC source areas. Foam suppressants may include biodegradable foams applied over the source material for short-term control of the odor and VOCs.

If odors develop and cannot be otherwise controlled, additional means to eliminate odor nuisances will include direct load-out of soils to trucks for off-site disposal; use of chemical odorants in spray or misting systems; and use of staff to monitor odors in surrounding neighborhoods.

Where odor nuisances have developed during remedial work and cannot be corrected, or where the release of nuisance odors cannot otherwise be avoided due to on-site conditions or proximity to sensitive receptors, odor control will be achieved by sheltering excavation and handling areas under tented containment structures equipped with appropriate air venting/filtering systems.

9.0 WORK ZONES AND DECONTAMINATION

9.1 Site Control

Work zones are intended to control the potential spread of contamination throughout the site and to assure that only authorized individuals are permitted into potentially hazardous areas. Specific zones will be established on the work site by the Contractor when operations begin for each task requiring such delineation. Maps depicting the zones will be available at the Site.

Any person working in an area where the potential for exposure to site contaminants exists will only be allowed access after providing the HSO with proper training and medical documentation.

Exclusion Zone (EZ) - All activities which may involve exposure to site contaminants, hazardous materials, and/or conditions should be considered an EZ. Decontamination of field equipment will also be conducted in the Contaminant Reduction Zone (CRZ) which will be located on the perimeter of the EZ. The EZ and the CRZ will be delineated by cones, tapes, or other means. The HSO may establish more than one EZ where different levels of protection may be employed, or different hazards exist. The size of the EZ must be determined by the HSO allowing adequate space for the activity to be completed, field members, and emergency equipment.

9.2 Contamination Zone

9.2.1 Personnel Decontamination Station

Personal hygiene, coupled with diligent decontamination, will significantly reduce the potential for exposure.

9.2.2 Minimization of Contact with Contaminants

During the completion of all site activities, personnel should attempt to minimize the chance of contact with contaminated materials. This involves a conscientious effort to keep "clean" during site activities. All personnel should minimize kneeling, splash generation, and another physical contact with contamination as PPE is intended to minimize accidental contact. This may minimize the degree of decontamination required and the generation of waste materials from site operations.

Field procedures will be developed to control spray and runoff and to ensure that unprotected personnel working nearby are not affected.

9.2.3 Personnel Decontamination Sequence

Decontamination may be performed by removing all PPE used in EZ and placing it in drums/trash cans at the CRZ. Baby wipes should be available for wiping hands and face. Drums/trash cans will be labeled by the field crews in accordance with all local, state, and federal requirements. Management plans for contaminated PPE, and tools are provided below.

9.2.4 Emergency Decontamination

If circumstances dictate that contaminated clothing cannot be readily removed, then remove gross contamination and wrap injured personnel with clean garments/blankets to avoid contaminating other personnel or transporting equipment. If the injured person can be moved, he/she will be decontaminated by site personnel as described above before emergency responders handle the victim. If the person cannot be moved because of the extent of the injury (a back or neck injury), provisions must be made to ensure that emergency response personnel will be able to respond to the victim without being exposed to potentially hazardous atmospheric conditions. If the potential for inhalation hazards exists, such as with open excavation, this area will be covered with polyethylene sheeting to eliminate any potential inhalation hazards. All emergency personnel should be immediately informed of the injured person's condition, and potential contaminants, and provided with all pertinent data.

9.2.5 Hand-Held Equipment Decontamination

Hand-held equipment includes all monitoring instruments as stated earlier, samples, hand tools, and notebooks. The hand-held equipment is dropped at the first decontamination station to be decontaminated by one of the decontamination team members. These items must be decontaminated or discarded as waste prior to removal from the CRZ.

To aid in decontamination, monitoring instruments can be sealed in plastic bags or wrapped in polyethylene. This will also protect the instruments against contaminants. The instruments will be wiped clean using wipes or paper towels if contamination is visually evident. Sampling equipment, hand tools, etc. will be cleaned with non-phosphorous soap to remove any potentially contaminated soil and rinsed with deionized water. All decontamination fluids will be containerized and stored on-site pending waste characterization sampling and appropriate off-site disposal.

9.2.6 Heavy Equipment Decontamination

All heavy equipment and vehicles arriving at the work site will be free from contamination from offsite sources. Any vehicles arriving to work that are suspected of being impacted will not be permitted on the work site. Potentially contaminated heavy equipment will not be permitted to leave the EZ unless it has been thoroughly decontaminated and visually inspected by the HSO or his designee.

9.3 Support Zone

The support zone or cold zone will include the remaining areas of the job site. Break areas and support facilities (including equipment storage and maintenance areas) will be located in this zone. No equipment or personnel will be permitted to enter the cold zone from the hot zone without passing through the decontamination station in the warm zone (if necessitated). Eating, smoking, and drinking will be allowed only in this area.

9.4 Communications

The following communications equipment will be utilized as appropriate.

- Telephones - A cellular telephone will be located with the HSO for communication with the HSM and emergency support services/facilities.

- Hand Signals - Hand signals must be used by field teams, along with the buddy system. The entire field team must know them before operations commence and their use covered during site-specific training. Typical hand signals are the following:

Hand Signal	Meaning
Hand gripping throat	Out of air, cannot breathe
Grip your partner's wrists or place both hands around the waist	Leave immediately without debate
Hands on top of head	Need assistance
Thumbs up	OK; I am all right; I understand
Thumbs down	No; negative
Simulated "stick" break with fists	Take a break; stop work

9.5 The Buddy System

When working in teams of two or more, workers will use the "buddy system" for all work activities to ensure that rapid assistance can be provided in the event of an emergency. This requires work groups to be organized such that workers can remain close together and maintain visual contact with one another. Workers using the "buddy system" have the following responsibilities:

- Provide his/her partner with assistance.
- Observe his/her partner for signs of chemical or heat exposure.
- Periodically check the integrity of his/her partner's PPE.
- Notify the HSO or other site personnel if emergency service is needed.

10.0 NEAREST MEDICAL ASSISTANCE

The address and telephone number of the nearest hospital:

New York City Health & Hospitals/Woodhull
760 Broadway
Brooklyn, New York
718-963-8000

A map with directions to the hospital is shown in Figure 2. This information will either be posted prominently at the site or will be available to all personnel all the time. Further, all field personnel, including the HSO & FTL, will know the directions to the hospital.

11.0 STANDING ORDERS/SAFE WORK PRACTICES

The standing orders, which consist of a description of safe work practices that must always be followed while on-site by Langan employees and contractors, are shown in Attachment A. The site HSO and FTL each have the responsibility for enforcing these practices. The standing orders

will be posted prominently at the site or are always made available to all personnel. Those who do not abide by these safe work practices will be removed from the site.

12.0 SITE SECURITY

No unauthorized personnel must be permitted access to the work areas.

13.0 UNDERGROUND UTILITIES

As provided in Langan's Underground Utility Clearance Guidelines, the following safe work practices should be followed by Langan personnel and the contractor before and during subsurface work in accordance with federal, state, and local regulations:

- Obtain available utility drawings from the property owner/client or operator.
- Provide utility drawings to the project team.
- In the field, mark the proposed area of subsurface disturbance (when possible).
- Ensure that the utility clearance system has been notified.
- Ensure that utilities are marked before beginning subsurface work.
- Discuss subsurface work locations with the owner/client and contractors.
- Obtain approval from the owner/client and operators for proposed subsurface work locations.
- Use safe digging procedures when applicable.
- Stay at least ten feet from all equipment performing subsurface work.
- Ensure that the one-call (811) system or state utility hotline in your area has been notified. Private mark-outs may require the use of ground penetrating radar (GPR).
- Attempt to stay at least 15 feet from subsurface electrical lines and at least 10 feet from all other utility lines or mark-outs. Minimum clearance distances may increase as per chart below.
- Hand auger subsurface boreholes and test pits to 5 feet below ground surface.

TABLE A—MINIMUM CLEARANCE DISTANCES

Voltage (nominal, kV, alternating current)	Minimum clearance distance (feet)
up to 50	10
over 50 to 200	15
over 200 to 350	20
over 350 to 500	25
over 500 to 750	35
over 750 to 1,000	45
over 1,000	(as established by the utility owner/operator or registered professional engineer who is a qualified person with respect to electrical power transmission and distribution).

14.0 SITE SAFETY INSPECTION

The Langan HSO or alternate will check the work area daily, at the beginning and end of each work shift, or more frequently to ensure safe work conditions. The HSO or alternate must complete the Jobsite Safety Inspection Checklist, found in Attachment F. Any deficiencies must be shared with the FTL, HSM, and PM and will be discussed at the daily tailgate meeting.

15.0 HAND AND POWER TOOLS

All hand- and electric-power tools and similar equipment must be maintained in a safe operating condition. All electric-power tools must be inspected before initial use. Damaged tools must be removed immediately from service or repaired. Tools must be used only for the purpose for which they were designed. All users must be properly trained in their safe operation.

16.0 EMERGENCY RESPONSE

16.1 General

This section establishes procedures and provides information for use during a project emergency. Emergencies happen unexpectedly and quickly, and require an immediate response; therefore, contingency planning and advanced training of staff is essential. Specific elements of emergency support procedures that are addressed in the following subsections include communications, local emergency support units, and preparation for medical emergencies, first aid for injuries incurred on site, record keeping, and emergency site evacuation procedures. In case of emergency, in addition to 911, call *WorkCare - Incident Intervention®* at 1-888-479-7787 to report their injuries. For all other communications, contact the Langan Incident Hotline at **973-560-4699** as soon as possible.

Should outside assistance be needed for accidents, fire, or release of hazardous substances, the emergency numbers will be available and posted at the site (Table 5) where a readily accessible telephone is made available for emergency use.

Also, in the event of an incident where a team member becomes exposed or suffers from an acute symptom from contact with site materials and has to be taken to a hospital, a short medical data sheet (Attachment C) for that individual will be made available to the attending physician. The medical data sheet will include the following:

- Name, address, home phone
- Age, height, weight
- Name of person to be notified in case of an accident.
- Allergies
- Sensitivities

- Does he/she wear contact lenses?
- Short checklist of previous illness
- Name of personal physician and phone
- Name of company physician and phone
- Prescription and non-prescription medications currently used.

An incident reporting form is included in Attachment C.

16.2 Responsibilities

16.2.1 Construction Health and Safety Officer (HSO)

The HSO is responsible for ensuring that all personnel are evacuated safely, and that machinery and processes are shut down or stabilized in the event of a stop work order or evacuation. The HSO is responsible for ensuring the HSM is notified of all incidents, all injuries, near misses, fires, spills, releases, or equipment damage. The HSO is required to immediately notify the HSM of any fatalities or catastrophes (three or more workers injured and hospitalized) so that the HSM can notify OSHA within the required time limit.

16.2.2 Emergency Coordinator

The HSO or their designated alternate will serve as the Emergency Coordinator. The Emergency Coordinator is responsible for ensuring that all personnel are evacuated safely, and that machinery and processes are shut down or stabilized in the event of a stop work order or evacuation. They are also responsible for ensuring the HSM is notified of all incidents, all injuries, near misses, fires, spills, releases, or equipment damage. The Emergency Coordinator is required to immediately notify the HSM of any fatalities or catastrophes (three or more workers injured and hospitalized.

The Emergency Coordinator must locate emergency phone numbers and identify hospital routes prior to beginning work on the sites. The Emergency Coordinator must make necessary arrangements to be prepared for any emergencies that could occur.

The Emergency Coordinator is responsible for implementing the Emergency Response Plan.

16.2.3 Site Personnel

Project site personnel are responsible for knowing the Emergency Response Plan and the procedures contained herein. All personnel are expected to notify the Emergency Coordinator of situations that could constitute a site emergency. Project site personnel, including all subcontractors, will be trained in the Emergency Response Plan.

16.3 Communications

Once an emergency has been stabilized, the injured Langan personnel should contact *WorkCare - Incident Intervention®* at 1-888-479-7787 to report their injuries. For all other communications, contact the Langan Incident Hotline at **973-560-4699** as soon as possible.

16.4 Local Emergency Support Units

In order to be able to deal with any emergency that might occur during investigative activities at the site, the Emergency Notification Numbers (Table 5) will be posted and provided to all personnel conducting work within the EZ.

Figure 2 shows the hospital route map. Outside emergency number 911 and local ambulance should be relied on for response to medical emergencies and transport to emergency rooms. Always contact first responders when there are serious or life-threatening emergencies on the site. Project personnel are instructed not to drive injured personnel to the Hospital. In the event of an injury, provide first aid and keep the injured party calm and protected from the elements, and treat for shock when necessary.

16.5 Pre-Emergency Planning

Langan will communicate directly with administrative personnel from the emergency room at the hospital to determine whether the hospital has the facilities and personnel needed to treat cases of trauma resulting from any of the contaminants expected to be found on the site. Instructions for finding the hospital will be posted conspicuously in the site office and each site vehicle.

16.6 Emergency Medical Treatment

The procedures and rules in this CHASP are designed to prevent employee injury. However, if an injury occurs, no matter how slight, it will be reported to the HSO immediately. First-aid equipment will be available on-site at the following locations:

- First Aid Kit: Contractor Vehicles
- Emergency Eye Wash: Contractor Vehicles

During the site safety briefing, project personnel will be informed of the location of the first aid station(s) that has been set up. Some injuries, such as severe cuts and lacerations or burns, may require immediate treatment. First-aid instructions provided from off-site doctors or paramedics, before an emergency-response squad arrives at the site or before the injured person can be transported to the hospital, will be followed closely. Only in non-emergency situations may an injured person be transported to an urgent care facility. Due to hazards that may be present at the site and the conditions under which operations are conducted, an emergency may develop.

Emergencies can be characterized as injury or acute chemical exposure to personnel, fire or explosion, environmental release, or hazardous weather conditions.

16.8 Emergency Site Evacuation Routes and Procedures

All project personnel will be instructed on proper emergency response procedures and locations of emergency telephone numbers during the initial site safety meeting. If an emergency occurs as a result of the site investigation activities, including but not limited to fire, explosion, or significant release of toxic gas into the atmosphere, the Langan Project Manager will be verbally notified immediately. All heavy equipment will be shut down and all personnel will evacuate the work areas and assemble at the nearest intersection to be accounted for and to receive further instructions.

If an emergency arises, the FTL will implement an immediate evacuation of all project personnel due to immediate or impending danger. The FTL will also immediately communicate with the contractor to coordinate any needed evacuation of the property.

The FTL or Site Supervisor will give necessary instructions until the Designated Incident Commander (IC) assumes control. After the emergency has been resolved, the FTL or Site Supervisor will coordinate with the IC and indicate when staff should resume their normal duties. If dangers are present for those at the designated assembly point, another designated location of assembly will be established.

It will be the responsibility of the FTL or Site Supervisor to report a fire or emergency, assess the seriousness of the situation, and initiate emergency measures until the arrival of the local fire fighters or other first responders, should they be necessary. The FTL, working with emergency responders, may also order the closure of the Site for an indefinite period as long as it is deemed necessary.

Under no circumstances will incoming visitors be allowed to proceed to the area of concern once an emergency evacuation has been implemented. Visitors or other persons present in the area of the emergency must be instructed to evacuate the area. The FTL will ensure that access roads are not obstructed and will remain on-site to provide stand-by assistance upon the arrival of emergency personnel.

If it is necessary to temporarily control traffic in the event of an emergency, those persons controlling traffic will wear proper reflection warning vests until the arrival of police or fire personnel.

16.8.1 Designated Assembly Locations

All personnel will evacuate the site and assemble at a designated assembly location. The assembly location will be designated by Langan personnel and discussed during each shift's pre-job safety briefing.

16.8.2 Accounting for Personnel

All contractor and subcontractor supervisors are responsible for the accounting of all personnel assembled at the designed assembly area. The Designated Incident Commander must be notified if personnel are not found.

16.9 Fire Prevention and Protection

In the event of a fire or explosion, procedures will include immediately evacuating the site and notification of the Langan Project Manager of the investigation activities. Portable fire extinguishers will be provided at the work zone. The extinguishers located in the various locations should also be identified prior to the start of work. No personnel will fight a fire beyond the stage where it can be put out with a portable extinguisher (incipient stage).

16.9.1 Fire Prevention

Fires will be prevented by adhering to the following precautions:

- Good housekeeping and storage of materials.
- Storage of flammable liquids and gases away from oxidizers.
- Shutting off engines to refuel.
- Grounding and bonding metal containers during transfer of flammable liquids.
- Use of UL approved flammable storage cans.
- Fire extinguishers rated at least 10 pounds ABC located on all heavy equipment, in all trailers and near all hot work activities.

The person responsible for the control of fuel source hazards and the maintenance of fire prevention and/or control equipment is the HSO.

16.10 Significant Vapor Release

Based on the proposed tasks, the potential for a significant vapor release is low. However, if a release occurs, the following steps will be taken:

- Move all personnel to an upwind location. All non-essential personnel must evacuate.
- Upgrade to Level C Respiratory Protection.

- Downwind perimeter locations must be monitored for volatile organics.
- If the release poses a potential threat to human health or the environment in the community, the Emergency Coordinator must notify the Langan Project Manager.
- Local emergency response coordinators will be notified.

16.11 Overt Chemical Exposure

The following are standard procedures to treat chemical exposures. Other, specific procedures detailed on the Material Safety Data Sheet (MSDS) will be followed, when necessary.

SKIN AND EYE: Use copious amounts of soap and water from eye-wash kits and portable hand-wash stations.

CONTACT: Wash/rinse affected areas thoroughly, then provide appropriate medical attention. Skin must also be rinsed for 15 minutes if contact with caustics, acids, or hydrogen peroxide occurs. Affected items of clothing must also be removed from contact with skin.

Providing wash water and soap will be the responsibility of each individual contractor or subcontractor on-site.

16.12 Decontamination during Medical Emergencies

If emergency lifesaving first aid and/or medical treatment is required, normal decontamination procedures may need to be abbreviated or omitted. The HSO or designee will accompany contaminated victims to the medical facility to advice on matters involving decontamination when necessary. The outer garments can be removed if they do not cause delays, interfere with treatment, or aggravate the problem. Respiratory equipment must always be removed. Protective clothing can be cut away. If the outer contaminated garments cannot be safely removed on site, a plastic barrier placed between the injured individual and clean surfaces should be used to help prevent contamination of the inside of ambulances and/or medical personnel. Outer garments may then be removed at the medical facility. No attempt will be made to wash or rinse the victim if his/her injuries are life threatening unless it is known that the individual has been contaminated with an extremely toxic or corrosive material which could also cause severe injury or loss of life to emergency response personnel. For minor medical problems or injuries, normal decontamination procedures will be followed.

16.13 Adverse Weather Conditions

In the event of adverse weather conditions, the HSO will determine if work continues without potentially risking the safety of all field workers. Some of the items to be considered prior to determining if work should continue are:

- Potential for heat stress and heat-related injuries.
- Potential for cold stress and cold-related injuries.
- Treacherous weather-related working conditions (hail, rain, snow, ice, high winds).
- Limited visibility (fog).
- Potential for electrical storms.
- Earthquakes.
- Other major incidents.

Site activities will be limited to daylight hours, or when suitable artificial light is provided, and acceptable weather conditions prevail. The HSO will determine the need to cease field operations or observe daily weather reports and evacuate, if necessary, in case of severe inclement weather conditions.

16.14 Spill Control and Response

All small spills/environmental releases must be contained as close to the source as possible. Whenever possible, the SDS will be consulted to assist in determining proper waste characterization and the best means of containment and cleanup. For small spills, sorbent materials such as sand, sawdust, or commercial sorbents should be placed directly on the substance to contain the spill and aid recovery. Any acid spills should be diluted or neutralized carefully prior to attempting recovery. Berms of earthen or sorbent materials can be used to contain the leading edge of the spills. All spill containment materials will be properly disposed of. An exclusion zone of 50 to 100 feet around the spill area should be established depending on the size of the spill.

All contractor vehicles must have spill kits on them with enough material to contain and absorb the worst-case spill from that vehicle. All vehicles and equipment must be inspected prior to being admitted on-site. Any vehicle or piece of equipment that develops a leak will be taken out of service and removed from the job site.

The following seven steps must be taken by the Emergency Coordinator:

1. Determine the nature, identity, and amounts of major spills.
2. Make sure all unnecessary persons are removed from the spill area.
3. Notify the HSO immediately.
4. Use proper PPE in consultation with the HSO.
5. If a flammable liquid, gas, or vapor is involved, remove all ignition sources, and use non-sparking and/or explosion-proof equipment to contain or clean up the spill (diesel-only vehicles, air-operated pumps, etc.)
6. If possible, try to stop the leak with the appropriate material.
7. Remove all surrounding materials that can react or compound with the spill.

In addition to the spill control and response procedures described in this CHASP, Langan personnel will coordinate with the designated project manager relative to spill response and control actions. Notification to the Project Manager must be immediate and, to the extent possible, include the following information:

- Time and location of the spill.
- Type and nature of the material spilled.
- Amount spilled.
- Whether the spill has affected or has a potential to affect a waterway or sewer.
- A brief description of affected areas/equipment.
- Whether the spill has been contained.
- Expected time of cleanup completion. If spill cleanup cannot be handled by Langan's on-site personnel alone, such fact must be conveyed to the Project Manager immediately.

Langan field personnel must notify the project manager when they observe a spill or encounter conditions suggesting one might have occurred.

16.15 Emergency Equipment

The following minimum emergency equipment must be kept and maintained on site:

- Industrial first aid kit.
- Fire extinguishers (one per site).

16.16 Restoration and Salvage

After an emergency, prompt restoration of utilities, fire protection equipment, medical supplies, and other equipment will reduce the possibility of further losses. Some of the items that may need to be addressed are:

- Refilling fire extinguishers.
- Refilling medical supplies.
- Recharging eyewashes and/or showers.
- Replenishing spill control supplies.

16.17 Documentation

Immediately following an incident or near miss, unless emergency medical treatment is required, either the employee or a coworker must contact the Langan Incident/Injury Hotline at 1-(800)-9-LANGAN (extension 4699) and the client representative to report the incident or near miss. For emergencies involving personnel injury and/or exposure, the HSO and affected employee will

complete and submit an Employee Exposure/Injury Incident Report (Attachment C) to the Langan Corporate Construction Health and Safety Manager as soon as possible following the incident.

17.0 SPECIAL CONDITIONS

This guideline contains information and requirements for special conditions that may not be routinely encountered.

17.1 Scope

The guideline applies to the specific projects identified within this document. Additional provisions will be addressed in each Site-Specific Construction Health and Safety Plan (CHASP), as needed.

17.2 Responsibilities

Site Personnel - All site personnel must be alert to safety hazards on work sites and take action to minimize such hazards. Personnel must utilize the buddy system, watch for inappropriate behavior, and be alerted to changes in site conditions.

Construction Health and Safety Officer (HSO) - The HSO is responsible for considering these procedures in the development of site-specific CHASPs. The HSO must schedule frequent "tail gate" safety briefings to enhance safety awareness and discuss potential problems.

17.3 Procedures

The procedures outlined below must be followed when such conditions are encountered.

17.3.1 Ladders

Langan safety procedures must be used to ensure employee safety when using ladders in the office or work sites. All ladders must be coated or repaired to prevent injury to the employee from punctures or lacerations and to prevent snagging or clothing. Any wood ladders used must have an opaque covering except for identification or warning labels, which may be placed on one face only of a side rail.

17.3.1.1 Ladder Use

Employees must only use ladders for the purposes they were designed for and must not be used as scaffolding. Ladders will be maintained and inspected prior to use for slip hazards including oil and grease. Employees must use ladders only on stable and level surfaces unless the ladder is secured to prevent displacement. Ladders should not be used on slippery surfaces unless secured or provided with slip-resistant feet to prevent accidental displacement. Ladders should

not be used in locations where they could be displaced by workplace activities or traffic. Ladder rungs, cleats and steps must be parallel, level and uniformly spaced when the ladder is in the use position.

Employees should not be carrying anything including equipment that could cause injury if there was a fall while utilizing the ladder. The top and bottom of the ladder area must remain clear while in use. When ascending and descending the ladder, employees must face the ladder.

Ladders must not be loaded beyond the maximum intended load for which they were built or the manufacturer's rated capacity.

17.3.1.2 Portable Ladders

Rungs, cleats, and steps for portable ladders and fixed ladders must be spaced not less than 10 inches apart, nor more than 14 inches apart, as measured between center lines of the rungs, cleats, and steps. When used to access an upper landing surface, the ladder side rails must extend at least three feet above the upper landing surface to which the ladder is used to gain access. If this is not possible, due to the length of the ladder, then the top of the ladder must be secured at its top to a rigid support.

17.3.1.3 Step Stools

Rungs, cleats, and steps of step stools must not be less than 8 inches apart, nor more than 12 inches apart, as measured between center lines of the rungs, cleats, and steps.

17.3.1.4 Extension Ladders

Rungs, cleats, and steps of the base section of extension trestle ladders must be spaced not less than 8 inches apart, nor more than 18 inches apart, as measured between center lines of the rungs, cleats, and steps. The rung spacing on the extension section of the extension trestle ladder must not be less than 6 inches nor more than 12 inches, as measured between the center lines of the rungs, cleats and steps. Ladders must be used at an angle such that the horizontal distance from the top support to the foot of the ladder is approximately one-quarter of the working length of the ladder (the distance along the ladder between the foot and the top support).

17.3.1.5 Inspection

Ladders will be inspected for visible detects periodically, prior to utilization or after any occurrence that could have negatively affected the ladder. Portable ladders with defects including broken or missing rungs, cleats, or steps, broken or split rails, corroded components, or other faulty components must not be used. The ladder will be immediately marked as defective, tagged as "Do Not Use" or blocked from being used and removed from service until repaired.

17.3.2 First Aid/Cardiopulmonary Resuscitation (CPR)

Langan field and office personnel will be encouraged to be trained in First Aid and Cardiopulmonary Resuscitation (CPR). Training will be provided free of charge by Langan to all employees. Employees will receive a training certificate that will be kept on file with the Health & Safety Coordinator (HSC). Training and certification will be provided by a credited provider such as American Red Cross or equivalent.

17.3.2.1 Emergency Procedures

Prior to site work, the Langan employees certified in first aid and CPR will be identified in the site-specific CHASP. Langan will endear to have at least one employee at a job site trained and able to render first aid and CPR. The site-specific CHASP will contain first aid information on both potential chemical and physical hazards. Emergency procedures to be followed in case of injury or illnesses are provided in the CHASP. The CHASP will include emergency contact information including local police and fire departments, hospital emergency rooms, ambulance services, on-site medical personnel, and physicians. The CHASP will also include directions and contact information for the nearest emergency facility in case immediate medical attention is required. The emergency contact information will be conspicuously posted at the worksite. Employees that are injured and require immediate medical attention must call either 911 or the local posted emergency contacts. Employees should use ambulatory services to transport injured workers to the nearest facility for emergency medical care. In areas where 911 is not available, the telephone numbers of physicians, hospitals, or ambulances must be conspicuously posted.

17.3.2.2 First Aid Supplies

First aid supplies are readily available to all Langan employees when required. First aid kits are in each Langan office. Portable first aid kits are available for employees to use at work sites. First aid kits should consist of items needed to treat employees for potential chemical and physical injuries. At a minimum, first aid kits should contain items to allow basic first aid to be rendered. Where the eyes or body of an employee may be exposed to corrosive materials, suitable facilities for quick drenching or flushing of the eyes and body must be provided within the work area for immediate emergency use including eye wash.

First aid kits will be weatherproof with individually sealed packages of each item. All portable first aid kits must be inspected by Langan employees before and after use to ensure all used items are replaced. When out in the field, employees must check first aid kits weekly to ensure used items are replaced.

17.3.3 Hydrogen Sulfide

Langan employees with the potential to be exposed to hydrogen sulfide while at work sites must have training in hydrogen sulfide awareness. The training will include the identification of areas where employees could be exposed to hydrogen sulfide, health effects, permissible exposure limits, first aid procedures, and personnel protective equipment. Langan employees could be exposed to hydrogen sulfide while at job sites including petroleum refineries, hazardous waste treatment, storage and disposal facilities, uncontrolled hazardous waste sites, and remediation projects.

17.3.3.1 Characteristics

Hydrogen sulfide is a colorless gas with a strong odor of rotten eggs that is soluble in water. Hydrogen sulfide is used to test and make other chemicals. It is also found as a by-product of chemical reactions, such as in sewer treatment. It is a highly flammable gas and a dangerous fire hazard. Poisonous gases are produced in fires including sulfur oxides. Hydrogen sulfide is not listed as a carcinogen.

17.3.3.2 Health Effects

Hydrogen Sulfide can affect employees if inhaled or through contact with skin or eyes. Acute (or short-term) health effects of hydrogen sulfide exposure include irritation of the nose and throat, dizziness, confusion, headache, and trouble sleeping. Inhalation of hydrogen sulfide can irritate the lungs causing coughing and/or shortness of breath. Higher levels of exposure can cause a build-up of fluid in the lungs (pulmonary edema), a medical emergency, with severe shortness of breath.

Chronic (or long-term) health effects of low levels of exposure to hydrogen sulfide can cause pain and redness of the eyes with blurred vision. Repeated exposure may cause bronchitis with cough, phlegm, and shortness of breath.

17.3.3.3 Protective Clothing and Equipment

Respirators are required for those operations in which employees will be exposed to hydrogen sulfide above OSHA permissible exposure level. The maximum OSHA permissible exposure limit (PEL) for hydrogen sulfide is 20 parts of hydrogen sulfide vapor per million parts of air (20 ppm) for an 8-hour workday and the maximum short-term exposure limit (STEL) is 10 ppm for any 10-minute period.

Where employees are exposed to levels up to 100 parts of hydrogen sulfide vapor per million parts of air (100 ppm), the following types of respiratory protection are allowed:

- Any powered, air-purifying respirator with cartridge(s).
- Any air-purifying, full-facepiece respirator (gas mask) with a chin style, front- or back-mounted canister.
- Any supplied air system with escape self-contained breathing apparatus, if applicable; and,
- Any self-contained breathing apparatus with a full facepiece.

Respirators used by employees must have joint Mine Safety and Health Administration and the National Institute for Occupational Safety and Health (NIOSH) seal of approval. Cartridges or canisters must be replaced before the end of their service life, or the end of the shift, whichever occurs first. Langan employees that have the potential to be exposed to hydrogen sulfide will be trained in the proper use of respirators. Respirator training is discussed under– Langan's Respiratory Protection Program.

Employees with potential exposure to hydrogen sulfide, or when required by the client, will wear a portable hydrogen sulfide gas detector. The detector should have an audible, visual, and vibrating alarm. The detector may also provide detection for carbon monoxide, sulfur dioxide, and oxygen-deficient atmospheres. The hydrogen sulfide monitor will, at a minimum, be calibrated to detect hydrogen sulfide at a level of 20 parts of hydrogen sulfide vapor per million parts of air (20 ppm). Many portable gas detectors will have factory defaults with a low-level alarm at 10 ppm and a high-level alarm at 15 ppm. Langan employees must consult clients to determine if any site-specific threshold levels exist.

If the hydrogen sulfide gas detector sounds and employees are not wearing appropriate respiratory protection, employees must immediately vacate the area and meet at the assigned emergency location. Langan employees may not re- enter the site without proper respiratory protection and approval from the client or property owner if needed.

Employees must wear PPE to prevent eye and skin contact with hydrogen sulfide. Employees must wear appropriate protective clothing including boots, gloves, sleeves, and aprons, over any parts of their body that could be exposed to hydrogen sulfide. Non-vented, impact-resistant goggles should be worn when working with or exposed to hydrogen sulfide.

17.3.3.4 Emergency and First Aid Procedures

Eye and Face Exposure

If hydrogen sulfide comes in contact with eyes, it should be washed out immediately with large amounts of water for 30 minutes, occasionally lifting the lower and upper eye lids. Seek medical attention immediately.

Skin Exposure

If hydrogen sulfide contaminates clothing or skin, remove the contaminated clothing immediately and wash the exposed skin with large amounts of water and soap. Seek medical attention immediately. Contaminated clothing should either be disposed of or washed before wearing again.

Breathing

If a Langan employee or other personnel breathe in hydrogen sulfide, immediately get the exposed person to fresh air. If breathing has stopped, artificial respiration should be started. Call for medical assistance or a doctor as soon as possible.

Safety Precautions

Hydrogen sulfide is a highly flammable gas and a dangerous fire hazard. Containers of hydrogen sulfide may explode in a fire situation. Poisonous gases are produced during fires.

Langan employees should contact property owners and operators prior to conducting work onsite to be aware of any site-specific contingency plans, identify where hydrogen sulfide is used at the facility, and be informed about additional safety rules or procedures.

17.3.4 Fire Protection/Extinguishers

Langan field personnel that have been provided with portable fire extinguishers for use at worksites will be trained to familiarize employees with general principles of fire extinguisher use and hazards associated with the incipient stage of firefighting. Training will be provided prior to the initial assignment for field work and annually thereafter.

Portable fire extinguishers must be visually inspected monthly and subjected to an annual maintenance check. Langan will retain records of the annual maintenance date.

17.3.5 Overhead lines

When field work is performed near overhead lines, the lines must be de-energized and grounded, or other protective measures must be provided before the work commences. If overhead lines are to be de-energized, arrangements must be made with the client, property owner, or organization that operates or controls the electric circuits involved to de-energize and ground them. If protective measures, such as guarding, isolating, or insulating, are provided, these precautions must prevent employees from contacting such lines directly with any part of their body or indirectly through conductive materials, tools, or equipment.

When unqualified Langan personnel are working in an elevated position near overhead lines, the location must be such that the person and the longest conductive object they may contact cannot come closer to any unguarded, energized overhead line than the following distances:

1. For voltages to ground 50 kilovolts (kV) or below - 10 feet; and
2. For voltages to ground over 50kV - 10 feet, plus 4 inches for every 10kV over 50kV.

As previously indicated, Langan does not retain qualified employees to perform work on energized equipment.

17.3.5.1 Vehicle and Equipment Clearance

Any vehicle or mechanical equipment capable of having parts of its structure elevated near energized overhead lines must be operated so that a clearance of 10 feet is maintained. If the voltage of the overhead lines is higher than 50kV, the clearance must be increased by 4 inches for every 10kV over that voltage.

If any of the following discussed conditions occur, the clearance may be reduced.

- If the vehicle is in transit with its structure lowered, the clearance may be reduced to 4 ft. If the voltage is higher than 50kV, the clearance must be increased to 4 inches for every 10 kV over that voltage.
- If insulating barriers are installed to prevent contact with the lines, and if the barriers are rated for the voltage of the line being guarded and are not a part of or an attachment to the vehicle or its raised structure, the clearance may be reduced to a distance within the designed working dimensions of the insulating barrier.

Employees standing on the ground may not contact the vehicle or mechanical equipment or any of its attachments unless the employee is using protective equipment rated for the voltage, or the equipment is located so that no uninsulated part of its structure (that portion of the structure that provides a conductive path to employees on the ground) can come closer to the overhead line than permitted.

If any vehicle or mechanical equipment capable of having parts of its structure elevated near energized overhead lines is intentionally grounded, employees working on the ground near the point of grounding may not stand at the grounding location whenever there is a possibility of overhead line contact. Additional precautions, such as the use of barricades or insulation, must be taken to protect employees from hazardous ground potentials, depending on earth resistivity and fault currents, which can develop within the first few feet or more outward from the grounding point.

17.3.6 Trade Secret

Langan employees could potentially be provided trade secret information by the client or property owner when site-specific information is provided about highly hazardous chemicals. Trade secret means any confidential formula, pattern, process, device, information, or compilation of information that is used in an employer's business, and that allows the employer to obtain an advantage over competitors who do not know or use it. Langan employees understand that this information should be kept confident and if required, may enter into a confidentiality agreement with the client.

17.3.7 Bloodborne Pathogens

Langan employees that can anticipate exposure to blood or other potentially infectious material while at work sites must have training in bloodborne pathogens. Applicable employees would include those trained in first aid and serving a designated role as an emergency medical care provider. Bloodborne pathogens are pathogenic microorganisms that are present in human blood and can cause disease in humans. These pathogens include but are not limited to, hepatitis B virus and human immunodeficiency virus.

17.3.7.1 Training

Langan employees with potential occupational exposure to blood or other potentially infectious material must participate in a training program. Training must be conducted prior to the initial assignment where there would be potential for exposure and annually thereafter within one year of previous training. The training program will be provided to Langan employees at no cost to them and during working hours.

Langan will ensure the training program must consist of the following:

- An accessible copy of the regulatory text of 29 CFR 1910.1030 and an explanation of its contents.
- A general explanation of the epidemiology and symptoms of bloodborne diseases.
- An explanation of the modes of transmission of bloodborne pathogens.
- An explanation of Langan's exposure control plan and how the employee can obtain a copy of the written plan.
- An explanation of the appropriate methods for recognizing tasks and other activities that may involve exposure to blood and other potentially infectious materials.
- An explanation of the use and limitations of personal protective equipment (PPE) to prevent and reduce exposure.
- Information on the types, proper use, location, removal, handling, and disposal of PPE.
- An explanation of the basis for the selection of PPE.

- Information on the hepatitis B vaccine, including information on its efficacy, safety, method of administration, the benefits of being vaccinated, and that the vaccine and vaccination will be offered free of charge.
- Information on the appropriate actions to take and persons to contact in an emergency involving blood or other potentially infectious materials.
- An explanation of the procedure to follow if an exposure incident occurs, including the method of reporting the incident and the medical follow-up that will be made available.
- Information on the post-exposure evaluation and determining whether the employer is required to provide for the employee following an exposure incident.
- An explanation of the signs and labels and/or color coding required by paragraph 29 CFR 1910.1030(g)(1); and
- An opportunity for interactive questions and answers with the person conducting the training session.

Langan will develop and implement a written Exposure Control Plan, which will be designed to eliminate or minimize employee exposure to bloodborne pathogens. The Exposure Control Plan will contain the following elements:

- An exposure determination for employees.
- The schedule and method of implementation for Methods of Compliance (29 CFR 191.1030(d)), Hepatitis B Vaccination and Post-Exposure Evaluation and Follow-up (29 CFR 1910.1030(f)), Communication of Hazards to Employees (29 CFR 1910.1030(g)) and (h) Recordkeeping (29 CFR 1910.1030(h)).
- The procedure for the evaluation of circumstances surrounding exposure incidents.
- Ensure a copy of the Exposure Control Plan will be accessible to employees; and,
- The Exposure Control Plan must be reviewed and updated at least annually.

Langan employees with occupational exposure to bloodborne pathogens include any employees trained in first aid that would be expected to provide emergency medical care. This determination is made without regard to the use of PPE, which could eliminate or minimize exposure.

Universal precautions must be observed to prevent contact with blood or other potentially infectious materials. According to the concept of Universal Precautions, all human blood and certain human body fluids are treated as if known to be infectious for bloodborne pathogens. When differentiation between body fluid types is difficult or impossible, all body fluids must be considered potentially infectious materials.

Work practice controls must be used to eliminate or minimize employee exposure, if applicable. Since Langan employees will have occupational exposure only during the rendering of first aid, personnel protective equipment will be utilized to reduce or minimize exposure. PPE that could be available to Langan personnel when administering first aid includes safety glasses, gloves,

and Tyvek suits or sleeves. PPE and first aid kits will be provided to employees at no cost to them.

Langan employees that render first aid in office areas will have access to hand-washing facilities or restrooms. For first aid rendered at field locations, first aid kits will contain an appropriate antiseptic hand cleanser and clean cloth/paper towels or antiseptic towelettes. After using antiseptic hand cleansers or towelettes, employees must wash their hands with soap and running water as soon as feasible.

After administering first aid, potentially infectious materials, including towels, personnel protective equipment, clothes, and bandages, must be placed in a container, which prevents leakage during collection, handling, processing, storage, transport, or shipping. All PPE will be disposed of after use. Any equipment or working surfaces which was been exposed to blood or potentially infectious materials due to an injury will be decontaminated prior to reuse.

Langan will make available the hepatitis B vaccine and vaccination series to all employees who have occupational exposure, and post-exposure evaluation and follow-up to all employees who have had an exposure incident. These services will be available to the employee at no cost to them through a medical provider.

17.3.7.2 Recordkeeping

Langan will maintain training and medical records for each employee with occupational exposure to blood or potentially infectious materials. Medical and training records will be maintained by Langan's H&S Department.

Training records will include the following:

- Dates of the training sessions.
- Contents or a summary of the training sessions.
- Names and qualifications of persons conducting the training; and
- Names and job titles of all persons attending the training sessions.

Training records must be maintained for 3 years from the date on which the training occurred. Medical records will be preserved and maintained for the duration of employment plus 30 years.

All records will be made available upon request to employees, the Assistant Secretary of Labor for Occupational Safety and Health, and the Director of the National Institute for Occupational Safety and Health Director of OSHA for examination and copying. Medical records must have written consent from the employee before releasing.

If Langan ceases to do business, all records must be transferred to the successor employer. The successor employer must receive and maintain these records.

If there will not be a successor, Langan will notify current employees of their rights to access records at least three months prior to the cessation of business.

18.0 RECORDKEEPING

The following is a summary of required health and safety logs, reports, and recordkeeping.

18.1 Field Change Authorization Request

Any changes to the work to be performed that are not included in the CHASP will require an addendum that is approved by the Langan project manager and Langan HSM to be prepared. Approved changes will be reviewed with all field personnel at a safety briefing.

18.2 Medical and Training Records

Copies or verification of training (40-hour, 8-hour, supervisor, site-specific training, documentation of three-day on-the-job training (OJT)), and respirator fit-test records) and medical clearance for site work and respirator use will be maintained in the office and available upon request. Records for all subcontractor employees must also be available upon request. All employee medical records will be maintained by the HSM.

18.3 Onsite Log

A log of personnel on-site each day will be kept by the HSO or designee.

18.4 Daily Safety Meetings ("Tailgate Talks")

Completed safety briefing forms (Attachment H) will be maintained by the HSO or FTL.

18.5 Exposure Records

All personal monitoring results, laboratory reports, calculations, and air sampling data sheets are part of an employee exposure record. These records will be maintained by the HSO during site work. At the end of the project, they will be maintained according to 29 CFR 1910.1020.

18.6 Hazard Communication Program - SDS

Safety Data Sheets (SDS) have been obtained for applicable substances and are included in this CHASP (Attachment D). Langan's written hazard communication program, in compliance with 29 CFR 1910.1200, is maintained by the HSM.

18.7 Documentation

Immediately following an incident or near miss, unless emergency medical treatment is required, either the employee or a coworker must contact the Langan incident/injury hotline at 973-560-4699, and the Project Manager to report the incident or near miss. The Project Manager will contact the client or client representative. A written report must be completed and submitted HSM within 24 hours of the incident. For emergencies involving personnel injury and/or exposure, the employee will complete and submit the Langan incident/injury report to the Langan corporate health and safety manager as soon as possible following the incident. Accidents will be investigated in-depth to identify all causes and to recommend hazard control measures.

18.7.1 Accident and Injury Report Forms

18.7.1.1 Accident/Incident Report

All injuries, no matter how slight, must be reported to the FTL and the PM immediately. The accident/incident report forms, attached in Attachment C, will be filled out on all accidents by the applicable contractor supervision personnel, the FTL, or the HSO. Copies of all accident/incident reports must be kept on-site and available for review. Project personnel will be instructed on the location of the first aid station, hospital, and doctor and ambulance service near the job. The emergency telephone numbers will be conspicuously posted in site vehicles near the work zone. First aid supplies will be centrally located and conspicuously posted between restricted and nonrestricted areas to be readily accessible to all on the site.

18.7.1.2 First Aid Treatment Record

The forms will be used for recording all non-lost time injuries treated by the project first-aid attendant, the local physician or hospital will be entered in detail on this record. "Minor" treatment of scratches, cuts, etc. will receive the same recording attention as treatment of more severe injuries.

18.7.1.3 OSHA Form 300

An OSHA Form 300 will be kept at the Langan Corporate Office in Parsippany, New Jersey. All recordable injuries or illnesses will be recorded on this form. Subcontractor employers must also meet the requirements of maintaining an OSHA 300 form. The Incident Report form used to capture the details of work-related injuries/illnesses meets the requirements of the OSHA Form 301 (supplemental record) and must be maintained with the OSHA Form 300 for all recordable injuries or illnesses. Forms for recording OSHA work-related injuries and illnesses are included in Attachment C.

19.0 CONFINED SPACE ENTRY

Confined spaces are not anticipated at the Site during planned construction activities. If confined spaces are identified, the contractor must implement their own confined space program that all applicable federal, state, and local regulations. Confined spaces **will not** be entered by Langan personnel.

20.0 CHASP ACKNOWLEDGEMENT FORM

All Langan personnel and contractors will sign this CHASP Compliance Agreement indicating that they have become familiar with this CHASP and that they understand it and agree to abide by it.

Printed Name	Signature	Company	Date

TABLES

TABLE 1
TASK HAZARD ANALYSES

Task	Hazard	Description	Control Measures	First Aid
1.3.1 – 1.3.21	Contaminated Soil or Groundwater-Dermal Contact	Contaminated water spills on skin, splashes in eyes; contact with contaminated soil/fill during construction activities or sampling.	Wear proper PPE; follow safe practices, maintain safe distance from construction activities	See Table 2, seek medical attention as required
1.3.1 – 1.3.21	Lacerations, abrasions, punctures	Cutting bailer twine, pump tubing, acetate liners, etc. with knife; cuts from sharp site objects or previously cut piles, tanks, etc.; Using tools in tight spaces	Wear proper PPE; follow safe practices	Clean wound, apply pressure and/or bandages; seek medical attention as required.
1.3.1 – 1.3.21	Contaminated Media Inhalation	Opening drums, tanks, wells; vapors for non-aqueous phase liquids or other contaminated site media; dust inhalation during excavation; vapor accumulation in excavation	Follow air monitoring plan; have quick access to respirator, do not move or open unlabeled drums found at the site, maintain safe distance from construction activities	See Table 2, seek medical attention as required
1.3.1 – 1.3.21	Lifting	Improper lifting/carrying of equipment and materials causing strains	Follow safe lifting techniques. Langan employees are not to carry contractor equipment or materials	Rest, ice, compression, elevation; seek medical attention as required
1.3.1 – 1.3.21	Slips, trips, and falls	Slips, trips, and falls due to uneven surfaces, cords, steep slopes, debris, and equipment in work areas	Good housekeeping at site; constant awareness and focus on the task; avoid climbing on stockpiles; maintain safe distance from construction activities and excavations; avoid elevated areas over six feet unless fully accredited in fall protection and wearing an approved fall protection safety apparatus	Rest, ice, compression, elevation; seek medical attention as required
1.3.1 – 1.3.21	Noise	Excavation equipment, hand tools, drilling equipment.	Wear hearing protection; maintain safe distance from construction activities	Seek medical attention as required
1.3.1 – 1.3.21	Falling objects	Soil material, tools, etc. dropping from drill rigs, front-end loaders, etc.	Hard hats to be worn at all times while in work zones; maintain safe distance from construction activities and excavations	Seek medical attention as required
1.3.1 – 1.3.21	Underground/ overhead utilities	Excavation equipment, drill rig auger contacts underground object; boom touches overhead utility	"One Call" before dig; follow safe practices; confirm utility locations with contractor; wear proper PPE; maintain safe distance from construction activities and excavations	Seek medical attention as required
1.3.1 – 1.3.21	Insects (bees, wasps, hornet, mosquitoes, and spider)	Sings, bites	Insect Repellent; wear proper protective clothing (work boots, socks, and light-colored pants); field personnel who may have insect allergies (e.g., bee sting) should provide this information to the HSO or FSO prior to commencing work and will have allergy medication on site.	Seek medical attention as required
1.3.1 – 1.3.21	Vehicle traffic / Heavy Equipment Operation	Vehicles unable to see workers on site, operation of heavy equipment in tight spaces, equipment failure, malfunctioning alarms	Wear proper PPE, especially visibility vest; use a buddy system to look for traffic; rope off area of work with cones and caution tape or devices at points of hazard, maintain safe distance from construction activities and equipment	Seek medical attention as required

TABLE 2
CONTAMINANT HAZARDS OF CONCERN

Task	Contaminant	CAS Number	Monitoring Device	PEL/ IDLH	Source of Concentration on Site	Route of Exposure	Symptoms	First Aid
1.3.1 – 1.3.21	1,1'-Biphenyl 1,1-Biphenyl Biphenyl Phenyl benzene Diphenyl	92-52-4	None	1 mg/m^3 100 mg/m^3	Soil Vapor	inhalation, skin absorption, ingestion, skin, and/or eye contact	irritation to the eyes, throat; headache, nausea, lassitude (weakness, exhaustion), numb limbs; liver damage	Eye: Irrigate immediately Skin: Water flush immediately Breathing: Respiratory support Swallow: Medical attention immediately
1.3.1 – 1.3.21	1,1-Dichloroethane Asymmetrical dichloroethane Ethylidene chloride 1,1-Ethylidene dichloride 1,1-DCA	75-34-3	PID	100 ppm 3000 ppm	Groundwater Soil Vapor	inhalation, ingestion, skin, and/or eye contact	irritation to the skin; central nervous system depression; liver, kidney, lung damage	Eye: Irrigate immediately Skin: Soap flush promptly Breathing: Respiratory support Swallow: Medical attention immediately
1.3.1 – 1.3.21	1,2,3-Trichlorobenzene vic-Trichlorobenzene 1,2,6-Trichlorobenzene	87-61-6	PID	None None	Groundwater Soil Vapor	inhalation, ingestion, skin, and/or eye contact	irritation to the eyes, skin, nose, throat, respiratory system; bronchitis; hypochromic anemia; headache, drowsiness, lassitude (weakness, exhaustion), dizziness, nausea, incoordination; vomiting, confusion; chemical pneumonitis (aspiration liquid)	Eye: Irrigate immediately Skin: Soap wash Breathing: Respiratory support Swallow: Medical attention immediately

Task	Contaminant	CAS Number	Monitoring Device	PEL/ IDLH	Source of Concentration on Site	Route of Exposure	Symptoms	First Aid
1.3.1 – 1.3.21	1,2,4,5-Tetramethylbenzene Durene	95-93-2	NA	None None	Groundwater Soil	inhalation, skin absorption, ingestion, skin, and/or eye contact	irritation to the eyes, skin, nose, throat, respiratory system; bronchitis; hypochromic anemia; headache, drowsiness, lassitude (weakness, exhaustion), dizziness, nausea, incoordination; vomiting, confusion; chemical pneumonitis (aspiration liquid)	Eye: Irrigate immediately Skin: Soap flush immediately Breathing: Respiratory support Swallow: Medical attention immediately
1.3.1 – 1.3.21	1,2,4-Trichlorobenzene Unsym-Trichlorobenzene 1,2,4-Trichlorobenzol	120-82-1	NA	None None	Groundwater Soil Vapor	inhalation, skin absorption, ingestion, skin, and/or eye contact	irritation eyes, skin, mucous membrane; In Animals: liver, kidney damage; possible teratogenic effects	Eye: Irrigate immediately Skin: Soap wash Breathing: Respiratory support Swallow: Medical attention immediately
1.3.1 – 1.3.21	1,2,4-Trimethylbenzene	95-63-6	PID	None None	Groundwater Soil Vapor	inhalation, ingestion, skin, and/or eye contact	irritation to the eyes, skin, nose, throat, respiratory system; bronchitis; hypochromic anemia; headache, drowsiness, lassitude (weakness, exhaustion), dizziness, nausea, incoordination; vomiting, confusion; chemical pneumonitis (aspiration liquid)	Eye: Irrigate immediately Skin: Soap wash Breathing: Respiratory support Swallow: Medical attention immediately

Task	Contaminant	CAS Number	Monitoring Device	PEL/ IDLH	Source of Concentration on Site	Route of Exposure	Symptoms	First Aid
1.3.1 – 1.3.21	1,2-Dichlorobenzene o-DCB	95-50-1	PID	50 ppm 200 ppm	Groundwater Soil Vapor	inhalation, skin absorption, ingestion, skin, and/or eye contact	irritation to the eye, swelling periorbital (situated around the eye); profuse rhinitis; headache, anorexia, nausea, vomiting; weight loss, jaundice, cirrhosis; in animals: liver, kidney injury; [potential occupational carcinogen]	Eye: Irrigate immediately Skin: Soap wash Breathing: Respiratory support Swallow: Medical attention immediately
1.3.1 – 1.3.21	1,2-Dichloroethane Ethylene dichloride 1,2-DCA DCE[1] Ethane dichloride Dutch liquid, Dutch oil Freon 150 Glycol dichloride	107-06-2	PID	1 ppm 50 ppm	Groundwater Soil Vapor	inhalation, ingestion, skin absorption, skin, and/or eye contact	irritation to the eyes, corneal opacity; central nervous system depression; nausea, vomiting; dermatitis; liver, kidney, cardiovascular system damage; [potential occupational carcinogen]	Eye: Irrigate immediately Skin: Soap wash promptly Breathing: Respiratory support Swallow: Medical attention immediately
1.3.1 – 1.3.21	1,2-Dichloroethene 1,2-Dichloroethylene 1,2-DCE trans-1,2-Dichloroethylene Total 1,2-Dichloroethene cis-1,2-Dichloroethylene mixture of cis and trans Acetylene dichloride cis-Acetylene dichloride sym-Dichloroethylene cis-1,2-Dichloroethene cDCE 1,1-dimethyl-;dimethyl1,1-cyclohexane sym-Dichloroethylene Dichloroethylenes trans-1 2-Dichloroethene Total 1,2-Dichloroethene (Cis and Trans)	159-59-2 156-60-5 156-60-2 540-59-0	PID	200 ppm 4000 ppm	Groundwater Soil Vapor	inhalation, ingestion, skin, and/or eye contact	Irritant to eyes, skin, mucous membranes, and respiratory system. May be harmful by ingestion, skin absorption and inhalation	Eye: Irrigate immediately Skin: Soap wash promptly Breathing: Respiratory support Swallow: Medical attention immediately

Task	Contaminant	CAS Number	Monitoring Device	PEL/ IDLH	Source of Concentration on Site	Route of Exposure	Symptoms	First Aid
1.3.1 – 1.3.21	1,3,5-Trimethylbenzene Mesitylene sym-Trimethylbenzene	108-67-8	PID	None None	Groundwater Soil Vapor	inhalation, ingestion, skin, and/or eye contact	irritation to the eyes, skin, nose, throat, respiratory system; bronchitis; hypochromic anemia; headache, drowsiness, lassitude (weakness, exhaustion), dizziness, nausea, incoordination; vomiting, confusion; chemical pneumonitis (aspiration liquid)	Eye: Irrigate immediately Skin: Soap wash Breathing: Respiratory support Swallow: Medical attention immediately
1.3.1 – 1.3.21	1,3-Butadiene Biethylene Bivinyl Butadiene Divinyl Erythrene Vinylethylene	106-99-0	PID	1 ppm 2000 ppm	Vapor	inhalation, skin, and/or eye contact (liquid)	irritation to the eyes, nose, throat; drowsiness, dizziness; liquid: frostbite; teratogenic, reproductive effects; [potential occupational carcinogen]	Eye: Frostbite Skin: Frostbite Breathing: Respiratory support
1.3.1 – 1.3.21	1,3-Dichlorobenzene m-Dichlorobenzol; m-Phenylene dichloride m-dichlorobenzene m-DCB	541-73-1	PID	None None	Groundwater Soil Vapor	inhalation, skin absorption, ingestion, skin, and/or eye contact	irritation to the eyes, swelling periorbital (situated around the eye); profuse rhinitis; headache, anorexia, nausea, vomiting; weight loss, jaundice, cirrhosis; in animals: liver, kidney injury; [potential occupational carcinogen]	Eye: Irrigate immediately Skin: Soap wash Breathing: Respiratory support Swallow: Medical attention immediately

Task	Contaminant	CAS Number	Monitoring Device	PEL/ IDLH	Source of Concentration on Site	Route of Exposure	Symptoms	First Aid
1.3.1 – 1.3.21	1,3-Dichloropropene Trans-1,3-dichloroproplyene AQL Agrocelhone DD92 1,3-D Dorlone, Nematox, Telone, Nemex, cis-Dichloropropene Di-Trapex CP, Vorlex 20 dichloro-1,3-propene 1,3-dichloro-1-propene 1,3-dichloro-2-propene alpha-chloroallylchloride Chloroallylchloride gamma-chloroallylchloride, chloroallyl chloride chloroorpropenyl chloride 1,3-dichloropropylene 2,2-Dichlorobenzene 3-D, DCP 3-Chloroallyl chloride Trans-1,3-Dichloropropen Cis-1,3-Dichloropropene Total, 1,3-Dichloropropene (Cis And Trans)	542-75-6	PID	NA NA	Groundwater Soil Vapor	inhalation, skin absorption, ingestion, skin, and/or eye contact	irritation to the eyes, skin, respiratory system; eye, skin, burns; lacrimation (discharge of tears); headache, dizziness; in animals; liver, kidney damage; [potential occupational carcinogen]	Eye: Irrigate immediately Skin: Soap flush immediately Breathing: Respiratory support Swallow: Medical attention immediately
1.3.1 – 1.3.21	1,4-Dichlorobenzene para-Dichlorobenzene p-Dichlorobenzene 1,4-Dichlorobenzene 1,4-DCB para-Dichlorobenzene p-Dichlorobenzene p-DCB PDB Paramoth Para crystals Paracide Dichlorocide	106-46-7	PID	75 ppm 150 ppm	Groundwater Soil Vapor	inhalation, skin absorption, ingestion, skin, and/or eye contact	irritation to the eyes, swelling periorbital (situated around the eye); profuse rhinitis; headache, anorexia, nausea, vomiting; weight loss, jaundice, cirrhosis; in animals: liver, kidney injury; [potential occupational carcinogen]	Eye: Irrigate immediately Skin: Soap wash Breathing: Respiratory support Swallow: Medical attention immediately

Task	Contaminant	CAS Number	Monitoring Device	PEL/ IDLH	Source of Concentration on Site	Route of Exposure	Symptoms	First Aid
1.3.1 – 1.3.21	1,4-Dioxane 1,4-Dioxacyclohexane [1,4]Dioxane p-Dioxane [6]-crown-2 Diethylene dioxide Diethylene ether Dioxan Dioxane 1,4-Dioxane	123-91-1	PID	100 ppm 500 ppm	Groundwater Soil Vapor	Inhalation, ingestion, skin, and/or eye contact	Irritant to eyes, skin, mucous membranes, and respiratory system. May be harmful by ingestion, skin absorption and inhalation	Eye: Irrigate immediately Skin: Water flush promptly Breathing: Respiratory support Swallow: Medical attention immediately
1.3.1 – 1.3.21	2,2,4-Trimethylpentane 2,2-Dimethylbutane 2,3-Dimethylbutane Triptane Tetramethylbutane Tetraethylmethane 2,3,3-Trimethylpentane 2,3,4-Trimethylpentane Tetra-tert-butylmethane 2,3-Dimethylhexane 2,5-Dimethylhexane	540-84-1	PID	NA NA	Groundwater Soil Vapor	inhalation, skin absorption, ingestion, skin, and/or eye contact	irritation to the eyes, skin, throat; dizziness, headache, nausea, dyspnea (breathing difficulty);	Get Immediate Medical Attention Eye: Irrigate immediately Skin: Water flush promptly Breathing: Respiratory support Swallow: Do Not Induce Vomiting
1.3.1 – 1.3.21	2,4-Dimethylphenol 2,4-Xylenol m-Xylenol 1-Hydroxy-2,4-dimethylbenzene 2,4-Dimethylphenol 4-Hydroxy-1,3-dimethylbenzene 4,6-Dimethylphenol 1,3-Dimethyl-4-hydroxybenze	105-67-9	None	NA NA	Groundwater Soil Vapor	inhalation, ingestion, skin, and/or eye contact	irritation to the eyes, skin, mucous membrane; headache, narcosis, coma; dermatitis; in animals: liver, kidney damage	Eye: Irrigate immediately Skin: Water flush promptly Breathing: Respiratory support Swallow: Medical attention immediately
1.3.1 – 1.3.21	2-Butanone Ethyl methyl ketone MEK Methyl acetone Methyl ethyl ketone	78-93-3	PID	200 ppm 3000 ppm	Soil Groundwater Vapor	inhalation, ingestion, skin, and/or eye contact	irritation to the eyes, skin, nose; headache; dizziness; vomiting; dermatitis	Eye: Irrigate immediately Skin: Water wash immediately Breathing: Fresh air Swallow: Medical attention immediately

Task	Contaminant	CAS Number	Monitoring Device	PEL/ IDLH	Source of Concentration on Site	Route of Exposure	Symptoms	First Aid
1.3.1 – 1.3.21	2-Hexanone Butyl methyl ketone MBK Methyl butyl ketone Methyl n-butyl ketone	591-78-6	PID	100 ppm 1600 ppm	Groundwater Soil Vapor	inhalation, skin absorption, ingestion, skin, and/or eye contact	irritation to the eyes, nose; peripheral neuropathy: lassitude (weakness, exhaustion), paresthesia; dermatitis; headache, drowsiness	Eye: Irrigate immediately Skin: Soap wash immediately Breathing: Respiratory support Swallow: Medical attention immediately
1.3.1 – 1.3.21	2-Methylnaphthalene β-methylnaphthalene	91-57-6	PID	NA NA	Groundwater Soil Vapor	inhalation, ingestion or skin, absorption, eye contact	irritation to the skin, eyes, mucous membranes, and upper respiratory tract. It may also cause headaches, nausea, vomiting, diarrhea, anemia, jaundice, euphoria, dermatitis, visual disturbances, convulsions and comatose	Eye: Irrigate immediately Skin: Water flush promptly Breathing: Respiratory support Swallow: Medical attention immediately
1.3.1 – 1.3.21	4,4′-DDD Dichlorodiphenyldichloroethane 1,1'-(2,2-Dichloroethylidene)bis (4-chlorobenzene) p,p'-DDD	72-54-8	None	NA NA	Groundwater Soil	inhalation, skin absorption, ingestion, skin, and/or eye contact	irritation to the eyes, skin; paresthesia tongue, lips, face; tremor; anxiety, dizziness, confusion, malaise (vague feeling of discomfort), headache, lassitude (weakness, exhaustion); convulsions; paresis hands; vomiting; [potential occupational carcinogen]	Eye: Irrigate immediately Skin: Soap wash promptly Breathing: Respiratory support Swallow: Medical attention immediately

Task	Contaminant	CAS Number	Monitoring Device	PEL/ IDLH	Source of Concentration on Site	Route of Exposure	Symptoms	First Aid
1.3.1 – 1.3.21	4-Chloroaniline p-Chloroaniline	106-47-8	None	NA NA	Groundwater Soil Vapor	inhalation, skin absorption, ingestion, skin, and/or eye contact	irritation to the eyes, skin; paresthesia tongue, lips, face; tremor; anxiety, dizziness, confusion, malaise (vague feeling of discomfort), headache, lassitude (weakness, exhaustion); convulsions; paresis hands; vomiting; [potential occupational carcinogen]	Eye: Irrigate immediately Skin: Soap wash promptly Breathing: Respiratory support Swallow: Medical attention immediately
1.3.1 – 1.3.21	4-Isopropyltoulene 1-Methyl-4-(1-methylethyl)benzene 4-Isopropyltoluene; 4-Methylcumene; 1-Methyl-4-isopropylbenzene Dolcymene Camphogen Paracymene Cymene p-Cymene p-Isopropyltoluene	99-87-6	PID	NA NA	Soil Groundwater Vapor	inhalation, skin absorption, ingestion, skin, and/or eye contact	irritation to the eyes, skin, mucous membrane; dermatitis; headache, narcosis, coma	Eye: Irrigate immediately Skin: Water flush promptly Breathing: Respiratory support Swallow: Medical attention immediately

Task	Contaminant	CAS Number	Monitoring Device	PEL/ IDLH	Source of Concentration on Site	Route of Exposure	Symptoms	First Aid
1.3.1 – 1.3.21	Acenaphthene 1,2-Dihydroacenaphthylene 1,8-Ethylenenaphthalene peri-Ethylenenaphthalene Naphthyleneethylene Tricyclododecapentaene	83-32-9	PID	NA NA	Soil	inhalation, ingestion, skin, and/or eye contact,	irritation to the skin, eyes, mucous membranes, and upper respiratory tract; If ingested, it can cause vomiting	Eye: Irrigate immediately Skin: Soap wash immediately, if redness or irritation develop, seek medical attention immediately Breathing: Move to fresh air Swallow: do not induce vomiting, seek medical attention immediately
1.3.1 – 1.3.21	Acenaphthylene Cycopental(de)naphthalene, Acenaphthalene	208-96-8	PID	NA NA	Soil	inhalation, ingestion, skin, and/or eye contact	irritation to the skin, eyes, mucous membranes, and upper respiratory tract	Eye: Irrigate immediately, seek medical attention immediately, Skin: Soap wash immediately, if redness or irritation develop, seek medical attention immediately Breathing: Move to fresh air Swallow: do not induce vomiting, seek medical attention immediately

Task	Contaminant	CAS Number	Monitoring Device	PEL/ IDLH	Source of Concentration on Site	Route of Exposure	Symptoms	First Aid
1.3.1 – 1.3.21	Acetone Dimethyl ketone Ketone propane 2-Propanone 3-Hexen-2-one	67-64-1	PID	1000 ppm 2500 ppm	Groundwater Soil	inhalation, ingestion, skin, and/or eye contact	irritation to the eyes, nose, throat; headache, dizziness, central nervous system depression; dermatitis	Eye: Irrigate immediately Skin: Soap wash immediately Breathing: Respiratory support Swallow: Medical attention immediately
1.3.1 – 1.3.21	Acetophenone 1-phenylethanone Methyl phenyl ketone Phenylethanone	98-86-2	None	NA NA	Groundwater Soil	inhalation, ingestion, skin, and/or eye contact	irritation to the skin, eyes, mucous membranes, and upper respiratory tract	Eye: Irrigate immediately, seek medical attention immediately, Skin: Soap wash immediately, if redness or irritation develop, seek medical attention immediately Breathing: Move to fresh air Swallow: do not induce vomiting, seek medical attention immediately
1.3.1 – 1.3.21	Aldrin 1,2,3,4,10,10-Hexachloro-1,4,4a,5,8,8a-hexahydro-endo-1,4-exo-5,8-dimethanonaphthalene HHDN Octalene	309-00-2	PID	0.25 ppm 5 ppm	Groundwater Soil Vapor	inhalation, skin absorption, ingestion, skin, and/or eye contact	headache, dizziness; nausea, vomiting, malaise (vague feeling of discomfort); myoclonic jerks of limbs; colonic, tonic convulsions; coma; hematuria (blood in the urine), azotemia; [potential occupational carcinogen]	Eye: Irrigate immediately Skin: Soap wash immediately Breathing: Respiratory support Swallow: Medical attention immediately

Task	Contaminant	CAS Number	Monitoring Device	PEL/ IDLH	Source of Concentration on Site	Route of Exposure	Symptoms	First Aid
1.3.1 – 1.3.21	Alpha-BHC alpha-Hexachlorocyclohexane -alpha,2-alpha,3-beta,4-alpha,5-beta,6-beta-Hexachlorocyclohexane alpha-1,2,3,4,5,6-Hexachlorocyclohexane alpha-Benzenehexachloride α-1,2,3,4,5,6-hexachlorocyclohexane α-HCH α-Benzenehexachloride alpha-hexacloran(e) alpha-Lindane Alpha Hexachlorocyclohexane	319-84-6	PID	NA NA	Groundwater Soil Vapor	inhalation, skin absorption, ingestion, skin, and/or eye contact	irritation to the eyes, skin, mucous membrane possible carcinogenic, effects to liver, blood, and central nervous system	Eye: Irrigate immediately Skin: Soap wash promptly Breathing: Respiratory support Swallow: Medical attention immediately
1.3.1 – 1.3.21	Alpha-Chlordane Alpha Chlordane a-Chlordane	5103-71-9	None	0.5 mg/m^3 100 mg/m^3	Groundwater Soil	inhalation, skin absorption, ingestion, skin, and/or eye contact	Blurred vision; confusion; ataxia, delirium; cough; abdominal pain, nausea, vomiting, diarrhea; irritability, tremor, convulsions; anuria	Eye: Irrigate immediately Skin: Soap wash immediately Breathing: Respiratory support Swallow: Medical attention immediately
1.3.1 – 1.3.21	Aluminum	7429-90-5	None	0.5 mg/m3 50 mg/m3	Soil	inhalation, skin, and/or eye contact	irritation to the eyes, skin, respiratory system	Eye: Irrigate immediately Breathing: Fresh air
1.3.1 – 1.3.21	Anthracene	120-12-7	PID	0.2 mg/m^3 80 mg/m^3 (Coal Pitch Tar)	Soil	inhalation, skin, or eye contact, ingestion	irritation to the skin, eyes, mucous membranes, and upper respiratory tract, abdominal pain if ingested.	Eye: Irrigate immediately, seek medical attention immediately, Skin: Soap wash immediately, Breathing: Move to fresh air, refer to medical attention. Swallow: refer to medical attention

Task	Contaminant	CAS Number	Monitoring Device	PEL/ IDLH	Source of Concentration on Site	Route of Exposure	Symptoms	First Aid
1.3.1 – 1.3.21	Aroclor 1254	11097-69-1	None	0.5 mg/m^3 5 mg/m^3	Groundwater Soil	inhalation, skin absorption, ingestion, skin, and/or eye contact	irritation to the eyes, chloracne	Eye: Irrigate immediately Skin: Soap wash immediately Breathing: Respiratory support Swallow: Medical attention immediately
1.3.1 – 1.3.21	Aroclor 1260	11096-82-5	None	0.5 mg/m^3 5 mg/m^3	Groundwater Soil	inhalation, skin absorption, ingestion, skin, and/or eye contact	irritation to the eyes, chloracne	Eye: Irrigate immediately Skin: Soap wash immediately Breathing: Respiratory support Swallow: Medical attention immediately
1.3.1 – 1.3.21	Aroclor 1268	11100-14-4	None	0.5 mg/m^3 5 mg/m^3	Groundwater Soil	inhalation, skin absorption, ingestion, skin, and/or eye contact	irritation to the eyes, chloracne	Eye: Irrigate immediately Skin: Soap wash immediately Breathing: Respiratory support Swallow: Medical attention immediately
1.3.1 – 1.3.21	Arsenic	NA	None	0.5 mg/m^3 NA	Groundwater Soil	inhalation, ingestion, skin, and/or eye contact	irritation skin, dermatitis; resp distress; diarrhea; muscle tremor, convulsions; possible gastrointestinal tract	Eye: Irrigate immediately Skin: Soap wash immediately Breathing: Respiratory support Swallow: Medical attention immediately

Task	Contaminant	CAS Number	Monitoring Device	PEL/ IDLH	Source of Concentration on Site	Route of Exposure	Symptoms	First Aid
1.3.1 – 1.3.21	Barium	10022-31-8	None	0.5 mg/m^3 50 mg/m^3	Groundwater Soil	inhalation, ingestion, skin, and/or eye contact	irritation to the eyes, skin, upper respiratory system; skin, burns; gastroenteritis; muscle spasm; slow pulse	Eye: Irrigate immediately Skin: Water flush immediately Breathing: Respiratory support Swallow: Medical attention immediately
1.3.1 – 1.3.21	Benzene Benzol Phenyl hydride Alkyl benzene isomers	71-43-2	PID	3.19 mg/m^3 1,595 mg/mg^3	Groundwater Soil Vapor	inhalation, skin absorption, ingestion, skin, and/or eye contact	irritation to the eyes, skin, nose, respiratory system; dizziness; headache, nausea, staggered gait; lassitude (weakness, exhaustion) [potential occupational carcinogen]	Eye: Irrigate immediately Skin: Soap wash immediately Breathing: Respiratory support Swallow: Medical attention immediately
1.3.1 – 1.3.21	Benzo(a)anthracene Benzanthracene Benzanthrene 1,2-Benzanthracene Benzo[b]phenanthrene Tetraphene	56-55-3	PID	0.2 mg/m^3 80 mg/m^3 (Coal Pitch Tar)	Groundwater Soil	inhalation, skin, or eye contact, ingestion	dermatitis, bronchitis, [potential occupational carcinogen]	Eye: Irrigate immediately Skin: Soap wash immediately Breathing: Respiratory support Swallow: Medical attention immediately

Task	Contaminant	CAS Number	Monitoring Device	PEL/ IDLH	Source of Concentration on Site	Route of Exposure	Symptoms	First Aid
1.3.1 – 1.3.21	Benzo(a)pyrene	50-32-8	PID	0.2 mg/m^3 80 mg/m^3 (Coal Pitch Tar)	Soil	inhalation, skin, or eye contact, ingestion	dermatitis, bronchitis, [potential occupational carcinogen]	Eye: Irrigate immediately, seek medical attention Skin: Soap wash immediately. Breathing: move to fresh air. Swallow: Induce vomiting if conscious, seek medical attention immediately
1.3.1 – 1.3.21	Benzo(b)fluoranthene	205-99-2	PID	0.2 mg/m^3 80 mg/m^3 (Coal Pitch Tar)	Soil	inhalation, skin, or eye contact, ingestion	irritation to eyes and skin, respiratory irritation (dizziness, weakness, fatigue, nausea, headache)	Eye: Irrigate immediately, refer to medical attention Skin: Soap wash immediately Breathing: move to fresh air Swallow: Medical attention immediately
1.3.1 – 1.3.21	Benzo(g,h,i)fluoranthene Benzo[ghi]fluoranthene 203-12-3 BENZO(GHI)FLUORANTHENE pentacyclo[8.8.0.02,7.03,17.013,18]octadeca-1(10),2(7),3,5,8,11,13(18),14,16-nonaene 2,13-Benzofuranthene 2,13-Benzofluoranthene	203-12-3	NA	NA NA	Soil	inhalation, skin, or eye contact, ingestion	dermatitis, bronchitis, [potential occupational carcinogen]	Eye: Irrigate immediately, seek medical attention Skin: Soap wash immediately. Breathing: move to fresh air. Swallow: Induce vomiting if conscious, seek medical attention immediately

Task	Contaminant	CAS Number	Monitoring Device	PEL/ IDLH	Source of Concentration on Site	Route of Exposure	Symptoms	First Aid
1.3.1 – 1.3.21	Benzo(g,h,i)perylene Benzo(ghi)perylene	191-24-2	PID	0.2 mg/m^3 80 mg/m^3 (Coal Pitch Tar)	Soil	inhalation, skin, or eye contact, ingestion	irritation to eyes and skin, respiratory irritation (dizziness, weakness, fatigue, nausea, headache)	Eye: Irrigate immediately, refer to medical attention Skin: Soap wash immediately Breathing: move to fresh air Swallow: Medical attention immediately
1.3.1 – 1.3.21	Benzo(k)fluoranthene	207-08-9	PID	0.2 mg/m^3 80 mg/m^3 (Coal Pitch Tar)	Soil	inhalation, skin, or eye contact, ingestion	irritation to eyes and skin, respiratory irritation (dizziness, weakness, fatigue, nausea, headache)	Eye: Irrigate immediately, refer to medical attention Skin: Soap wash immediately Breathing: move to fresh air Swallow: Medical attention immediately
1.3.1 – 1.3.21	Benzoic acid Carboxybenzene E210 Dracylic acid Phenylmethanoic acid Benzenecarboxylic acid Benzoic acid isomer	65-85-0	None	NA NA	Groundwater Soil Vapor	inhalation, skin, or eye contact, ingestion	irritation to eyes with eye damage, skin, causing rash, redness or burning, irritation to nose, throat, and lungs	Eye: Irrigate immediately, refer to medical attention Skin: Soap wash immediately Breathing: move to fresh air

Task	Contaminant	CAS Number	Monitoring Device	PEL/ IDLH	Source of Concentration on Site	Route of Exposure	Symptoms	First Aid
1.3.1 – 1.3.21	Beryllium	7440-41-7	None	0.002 mg/m^3 4 mg/m^3	Soil	inhalation, skin, and/or eye contact	berylliosis (chronic exposure): anorexia, weight loss, lassitude (weakness, exhaustion), chest pain, cough, clubbing of fingers, cyanosis, pulmonary insufficiency; irritation to the eyes; dermatitis; [potential occupational carcinogen]	Eye: Irrigate immediately Breathing: Fresh air
1.3.1 – 1.3.21	Beta BHC Beta Hexachlorocyclohexane 1-alpha,2-beta,3-alpha,4-beta,5-alpha,6-beta-Hexachlorocyclohexane beta-1,2,3,4,5,6-Hexachlorocyclohexane Beta-BHC	319-85-7	None	NA NA	Groundwater Soil	inhalation, skin absorption, ingestion, skin, and/or eye contact	irritation to the eyes, skin; paresthesia tongue, lips, face; tremor; anxiety, dizziness, confusion, malaise (vague feeling of discomfort), headache, lassitude (weakness, exhaustion); convulsions; paresis hands; vomiting; [potential occupational carcinogen]	Eye: Irrigate immediately Skin: Soap wash promptly Breathing: Respiratory support Swallow: Medical attention immediately
1.3.1 – 1.3.21	Beta-Endosulfan Beta Endosulfan Endosulfan II (beta) Endosulfan II	33213-65-9	None	None	NA NA	Groundwater Soil Vapor	inhalation, skin absorption, ingestion, skin, and/or eye contact	irritation skin; nausea, confusion, agitation, flushing, dry mouth, tremor, convulsions, headache; in animals: kidney, liver injury; decreased testis weight

Task	Contaminant	CAS Number	Monitoring Device	PEL/ IDLH	Source of Concentration on Site	Route of Exposure	Symptoms	First Aid
1.3.1 – 1.3.21	Bis(2-ethylhexyl)phthalate Bis(2-Ethylhexyl) Phthalate Di-sec octyl phthalate DEHP Di(2-ethylhexyl)phthalate Octyl phthalate bis(2-ethylexyl)phthalate	117-81-7	None	5 mg/m^3 5000 mg/m^3	Groundwater Soil Vapor	inhalation, ingestion, skin, and/or eye contact	irritation to the eyes, mucous membrane; in animals: liver damage; teratogenic effects; [potential occupational carcinogen	Eye: Irrigate immediately Breathing: Respiratory support Swallow: Medical attention immediately
1.3.1 – 1.3.21	Bromodichloromethane Dichlorobromomethane Bromo(dichloro)methane	75-27-4	NA	NA NA	Groundwater Soil Vapor	inhalation, ingestion, skin, and/or eye contact	irritation to the eyes, upper respiratory system, stomach	Eye: Irrigate immediately Skin: Wash regularly Breathing: Respiratory support Swallow: Medical attention immediately
1.3.1 – 1.3.21	BTEX Benzene, Toluene, Ethylbenzene M-Xylene, O-Xylene And P-Xylene; BTEX I; BTEX II; BTEX Mixture I; BTEX Mixture II; BTEX Stock Standard Total BTEX	NA	PID	3.19 mg/m^3 1,595 mg/mg^3	Groundwater Soil Vapor	inhalation, skin absorption, ingestion, skin, and/or eye contact	irritation to the eyes, skin, nose, respiratory system; dizziness; headache, nausea, staggered gait; lassitude (weakness, exhaustion) [potential occupational carcinogen]	Eye: Irrigate immediately Skin: Soap wash immediately Breathing: Respiratory support Swallow: Medical attention immediately

Task	Contaminant	CAS Number	Monitoring Device	PEL/ IDLH	Source of Concentration on Site	Route of Exposure	Symptoms	First Aid
1.3.1 – 1.3.21	Cadmium	7440-43-9	None	0.005 mg/m^3 9 mg/m^3	Soil	inhalation, ingestion	pulmonary edema, dyspnea (breathing difficulty), cough, chest tightness, substernal (occurring beneath the sternum) pain; headache; chills, muscle aches; nausea, vomiting, diarrhea; anosmia (loss of the sense of smell), emphysema, proteinuria, mild anemia; [potential occupational carcinogen]	Eye: Irrigate immediately Skin: Soap wash Breathing: Respiratory support Swallow: Medical attention immediately
1.3.1 – 1.3.21	Calcium	7440-70-2	None	NA	Groundwater Soil	inhalation, ingestion, skin, and/or eye contact	irritation to the eyes, skin, upper resp tract; ulcer, perforation nasal septum; pneumonitis; dermatitis	Eye: Irrigate immediately Skin: Water flush immediately Breathing: Respiratory support Swallow: Medical attention immediately
1.3.1 – 1.3.21	Carbazole 9-azafluorene Dibenzopyrrole Diphenylenimine diphenyleneimide	86-74-8	None	NA NA	Soil	inhalation, skin absorption (liquid), skin, and/or eye contact	irritation to eyes and skin, respiratory irritation	Eye: Irrigate immediately, refer to medical attention Skin: Soap wash immediately Breathing: move to fresh air Swallow: Medical attention immediately

Task	Contaminant	CAS Number	Monitoring Device	PEL/ IDLH	Source of Concentration on Site	Route of Exposure	Symptoms	First Aid
1.3.1 – 1.3.21	Carbon disulfide	75-15-0	PID	20 ppm 500 ppm	Soil Groundwater Vapor	inhalation, skin, or eye contact, ingestion	irritation to the eyes, skin, respiratory system	Eye: Irrigate immediately (liquid) Skin: Water flush immediately (liquid) Breathing: Respiratory support
1.3.1 – 1.3.21	Carbon tetrachloride Carbon chloride Carbon tet Freon® 10 Halon® 104 Tetrachloromethane	56-23-5	PID	10 ppm 200 ppm	Groundwater Soil Vapor	inhalation, skin absorption, ingestion, skin, and/or eye contact	irritation to the eyes, skin; central nervous system depression; nausea, vomiting; liver, kidney injury; drowsiness, dizziness, incoordination; [potential occupational carcinogen]	Eye: Irrigate immediately Skin: Soap wash immediately Breathing: Respiratory support Swallow: Medical attention immediately
1.3.1 – 1.3.21	Chlorobenzene benzene chloride monochlorobenzene Phenyl chloride Chlorobenzol MCB	108-90-7	PID	75 ppm 1000 ppm	Groundwater Soil Vapor	inhalation, skin, or eye contact, ingestion	irritation to the eyes, skin, nose; drowsiness, incoordination; central nervous system depression; in animals: liver, lung, kidney injury	Eye: Irrigate immediately Skin: Soap wash promptly Breathing: Respiratory support Swallow: Medical attention immediately
1.3.1 – 1.3.21	Chloroform Methane trichloride Trichloromethane Chloro-3-methyl phenol	67-66-3	None	50 ppm 500 ppm	Groundwater Soil	inhalation, skin absorption, ingestion, skin, and/or eye contact	irritation to the eyes, skin; dizziness, mental dullness, nausea, confusion; headache, lassitude (weakness, exhaustion); anesthesia; enlarged liver; [potential occupational carcinogen]	Eye: Irrigate immediately Skin: Soap wash promptly Breathing: Respiratory support Swallow: Medical attention immediately

Task	Contaminant	CAS Number	Monitoring Device	PEL/ IDLH	Source of Concentration on Site	Route of Exposure	Symptoms	First Aid
1.3.1 – 1.3.21	Chromium Total Chromium Chromium, Total	7440-47-3	None	1.0 mg/m^3 250 mg/m^3	Groundwater Soil	inhalation absorption ingestion	irritation to eye, skin, and respiratory	Eye: Irrigate immediately Skin: Soap wash Breathing: Respiratory support Swallow: Medical attention immediately
1.3.1 – 1.3.21	Chrysene Benzo[a]phenanthrene 1,2-Benzphenanthrene	218-01-9	PID	0.2 mg/m^3 80 mg/m^3 (Coal Pitch Tar)	Groundwater Soil	inhalation, absorption, ingestion, consumption	irritation to eye, skin, and respiratory, gastrointestinal irritation nausea, vomit, diarrhea [potential occupational carcinogen]	Eyes: Irrigate immediately Skin: Soap wash promptly. Breath: Respiratory support Swallow: Medical attention immediately
1.3.1 – 1.3.21	cis-1,2-Dichloroethylene cis-1,2-Dichloroethene	156-59-2	NA	NA NA	Groundwater Soil Vapor	inhalation, ingestion, skin, and/or eye contact	Irritant to eyes, skin, mucous membranes, and respiratory system. May be harmful by ingestion, skin absorption and inhalation	Eye: Irrigate immediately Skin: Water flush promptly Breathing: Respiratory support Swallow: Medical attention immediately
1.3.1 – 1.3.21	Cobalt	7440-48-4	None	0.1mg/m^3 20 mg/m^3	Soil	inhalation, ingestion, skin, and/or eye contact	Cough, dyspnea (breathing difficulty), wheezing, decreased pulmonary function; weight loss; dermatitis; diffuse nodular fibrosis; resp hypersensitivity, asthma	Eye: Irrigate immediately Skin: Soap wash Breathing: Respiratory support Swallow: Medical attention immediately

Task	Contaminant	CAS Number	Monitoring Device	PEL/ IDLH	Source of Concentration on Site	Route of Exposure	Symptoms	First Aid
1.3.1 – 1.3.21	Copper	7440-50-8	None	1.0 mg/m^3 100 mg/m^3	Groundwater Soil	inhalation, ingestion, skin, and/or eye contact	irritation to the eyes, nose, metallic taste; dermatitis; anemia	Eye: Irrigate immediately Skin: Soap wash promptly Breathing: Respiratory support Swallow: Medical attention immediately
1.3.1 – 1.3.21	Cumene Cumol Isopropylbenzene 2-Phenyl propane 1-methylethy lbenzene Isopropyl Benzene	98-82-8	PID	50 ppm 900 ppm	Groundwater Soil	inhalation, skin absorption, ingestion, skin, and/or eye contact	irritation to the eyes, skin, mucous membrane; dermatitis; headache, narcosis, coma	Eye: Irrigate immediately Skin: Water flush promptly Breathing: Respiratory support Swallow: Medical attention immediately

Task	Contaminant	CAS Number	Monitoring Device	PEL/ IDLH	Source of Concentration on Site	Route of Exposure	Symptoms	First Aid
1.3.1 – 1.3.21	Cyanide	57-12-5	None	5 mg/m^3 25 mg/m^3	Groundwater Soil	inhalation, ingestion, skin, and/or eye contact	Exposure to cyanide can cause weakness, headaches, confusion, dizziness, fatigue, anxiety, sleepiness, nausea and vomiting. Breathing can speed up then become slow and gasping. Coma, and convulsions also occur. If copious amounts of cyanide have been absorbed by the body, the person usually collapses, and death can occur very quickly. Long-term exposure to lower levels of cyanide can cause skin, and nose irritation, itching, rashes and thyroid changes.	Eye: Irrigate immediately Skin: Soap wash Breathing: Respiratory support Swallow: Medical attention immediately
1.3.1 – 1.3.21	Cyclohexane Benzene hexahydride Hexahydrobenzene Hexamethylene Hexanaphthene	110-82-7	PID	300 ppm 1300 ppm	Soil Vapor	inhalation, ingestion, skin, and/or eye contact	irritation to the eyes, skin, respiratory system; drowsiness; dermatitis; narcosis, coma	Eye: Irrigate immediately Skin: Water flush promptly Breathing: Respiratory support Swallow: Medical attention immediately

Task	Contaminant	CAS Number	Monitoring Device	PEL/ IDLH	Source of Concentration on Site	Route of Exposure	Symptoms	First Aid
1.3.1 – 1.3.21	DDE 4,4-DDE 4,4′-DDE 1,1-bis-(4-chlorophenyl)-2,2-dichloroethene Dichlorodiphenyldichloroethylene p,p'-DDE	72-55-9	None	NA NA	Soil	inhalation, skin absorption, ingestion, skin, and/or eye contact	Oral ingestion of food is the primary source of exposure for the general population. Acute and chronic ingestion may cause nausea, vomiting, diarrhea, stomach pain, headache, dizziness, disorientation, tingling, sensation, kidney damage, liver damage, convulsions, coma, and death. 4,4' DDE may cross the placenta and can be excreted in breast milk	Eye: Irrigate immediately Skin: Soap wash promptly Breathing: Respiratory support Swallow: Medical attention immediately
1.3.1 – 1.3.21	DDT 4,4-DDT 4,4′-DDT p,p′-DDT Dichlorodiphenyltrichloroethane 1,1,1-Trichloro-2,2-bis(p-chlorophenyl)ethane	50-29-3	None	1 mg/m^3 500 mg/m^3	Groundwater Soil	inhalation, skin absorption, ingestion, skin, and/or eye contact	irritation to the eyes, skin; paresthesia tongue, lips, face; tremor; anxiety, dizziness, confusion, malaise (vague feeling of discomfort), headache, lassitude (weakness, exhaustion); convulsions; paresis hands; vomiting; [potential occupational carcinogen]	Eye: Irrigate immediately Skin: Soap wash promptly Breathing: Respiratory support Swallow: Medical attention immediately
1.3.1 – 1.3.21	Delta BHC Delta-BHC Delta-hexachlorocyclohexane Delta Hexachlorocyclohexane	319-86-8	None	0.5 mg/m^3 50 mg/m^3	Groundwater Soil Vapor	inhalation, skin absorption, ingestion, skin, and/or eye contact	irritation to the eyes, skin, nose, throat; headache; nausea; colonic convulsions; resp difficulty; cyanosis; aplastic anemia; muscle spasm; in animals: liver, kidney damage	Eye: Irrigate immediately Skin: Soap wash promptly Breathing: Respiratory support Swallow: Medical attention immediately

Task	Contaminant	CAS Number	Monitoring Device	PEL/ IDLH	Source of Concentration on Site	Route of Exposure	Symptoms	First Aid
1.3.1 – 1.3.21	Dibenz(a,h)anthracene Dibenzo(a,h)anthracene Dibenzo[a,h]anthracene	53-70-3	PID	0.2 mg/m^3 80 mg/m^3 (Coal Pitch Tar)	Groundwater Soil	inhalation, absorption, ingestion, consumption	irritation to eyes, skin, respiratory, and digestion [potential occupational carcinogen]	Eyes: Irrigate immediately Skin: Soap wash promptly. Breath: Respiratory support PID Swallow: Medical attention immediately
1.3.1 – 1.3.21	Dibenzofuran	132-64-9	None	NA NA	Soil	inhalation, absorption	irritation to eyes, and skin	Eyes: Irrigate immediately Skin: Soap wash promptly.
1.3.1 – 1.3.21	Dibutyl phthalate Di-n-butyl phthalate Butyl phthalate n-Butyl phthalate 1,2-Benzenedicarboxylic acid dibutyl ester o-Benzenedicarboxylic acid dibutyl ester DBP Palatinol C, Elaol Dibutyl-1,2-benzene-dicarboxylate Di-n-butylphthalate	84-74-2	None	5 mg/m^3 4000 mg/m^3	Groundwater Soil Vapor	inhalation, ingestion, skin, and/or eye contact	irritation to the eyes, upper respiratory system, stomach	Eye: Irrigate immediately Skin: Wash regularly Breathing: Respiratory support Swallow: Medical attention immediately
1.3.1 – 1.3.21	Dichlorodifluoromethane Difluorodichloromethane, Fluorocarbon 12 Freon 12 Freon® 12 Genetron® 12 Halon® 122 Propellant 12 Refrigerant 12 Dichlorodifluromethane	75-71-8	None	1000 pp, 15,000 ppm	Groundwater Soil Vapor	inhalation, skin, and/or eye contact (liquid)	dizziness, tremor, asphyxia, unconsciousness, cardiac arrhythmias, cardiac arrest; liquid: frostbite	Eye: Frostbite Skin: Frostbite Breathing: Respiratory support

Task	Contaminant	CAS Number	Monitoring Device	PEL/ IDLH	Source of Concentration on Site	Route of Exposure	Symptoms	First Aid
1.3.1 – 1.3.21	Dieldrin HEOD 1,2,3,4,10,10-Hexachloro-6,7-epoxy-1,4,4a,5,6,7,8,8a-octahydro-1,4-endo exo-5,8-dimethanonaphthalene	60-57-1	PID	0.25 mg/m^3 50 mg/m^3	Groundwater Soil Water	inhalation, skin absorption, ingestion, skin, and/or eye contact	headache, dizziness; nausea, vomiting, malaise (vague feeling of discomfort), sweating; myoclonic limb jerks; colonic, tonic convulsions; coma; [potential occupational carcinogen]; in animals: liver, kidney damage	Eye: Irrigate immediately Skin: Soap wash immediately Breathing: Respiratory support Swallow: Medical attention immediately
1.3.1 – 1.3.21	Diesel Fuel automotive diesel fuel oil No. 2 distillate diesoline diesel oil diesel oil light diesel oil No. 1-D summer diesel	68334-30-5	PID	NA NA	Groundwater Soil Vapor	inhalation, ingestion, skin, and/or eye contact	irritation to the eyes, skin, nose, throat; burning sensation in chest; headache, nausea, lassitude (weakness, exhaustion), restlessness, incoordination, confusion, drowsiness; vomiting, diarrhea; dermatitis; chemical pneumonitis (aspiration liquid)	Eye: Irrigate immediately Skin: Soap flush immediately Breathing: Respiratory support Swallow: Medical attention immediately
1.3.1 – 1.3.21	Endosulfan I Alpha Endosulfan	959-98-8	None	NA NA	Groundwater Soil Vapor	inhalation, skin absorption, ingestion, skin, and/or eye contact	irritation skin; nausea, confusion, agitation, flushing, dry mouth, tremor, convulsions, headache; in animals: kidney, liver injury; decreased testis weight	Eye: Irrigate immediately Skin: Soap flush immediately Breathing: Respiratory support Swallow: Medical attention immediately

Task	Contaminant	CAS Number	Monitoring Device	PEL/ IDLH	Source of Concentration on Site	Route of Exposure	Symptoms	First Aid
1.3.1 – 1.3.21	Endosulfan sulfate 1,4,5,6,7,7-Hexachloro-5-norbornene-2,3-dimethanol, cyclic sulfate 6,7,8,9,10,10-hexachloro01,5,5a,9,9a-hexahydro-6,9-methano-2,4,3-benzodioxathiepin-3,3-dioxide	1031-07-8	None	NA NA	Groundwater Soil Vapor	inhalation, ingestion, skin, and/or eye contact	Hypersensitive to stimulation, sensation of prickling, tingling, or creeping on skin. Headache, dizziness, nausea, vomiting, incoordination, tremor, mental confusion, hyperexcitable state. In severe cases: convulsions, seizures, coma, and respiratory depression.	Eye: Irrigate immediately Breathing: Respiratory support Swallow: Medical attention immediately
1.3.1 – 1.3.21	Endrin 1,2,3,4,10,10-Hexachloro-6,7-epoxy-1,4,4a,5,6,7,8,8a-octahydro-1,4-endo,endo-5,8-dimethanonaphthalene; Hexadrin	72-20-8	None	0.1 mg/m^3 2 mg/m^3	Soil	inhalation, skin absorption, ingestion, skin, and/or eye contact	epileptiform convulsions; stupor, headache, dizziness; abdominal discomfort, nausea, vomiting; insomnia; aggressiveness, confusion; drowsiness, lassitude (weakness, exhaustion); anorexia; in animals: liver damage	Eye: Irrigate immediately Skin: Soap wash immediately Breathing: Respiratory support Swallow: Medical attention immediately
1.3.1 – 1.3.21	Ethanol Absolute alcohol Alcohol cologne spirit drinking alcohol ethane monoxide ethylic alcohol EtOH ethyl alcohol ethyl hydrate ethyl hydroxide ethylol grain alcohol hydroxyethane methylcarbinol	64-17-5	PID	1000 ppm 3300 ppm	Groundwater Soil Vapor	inhalation, ingestion, skin, and/or eye contact	irritation to the eyes, skin, nose; headache, drowsiness, lassitude (weakness, exhaustion), narcosis; cough; liver damage; anemia; reproductive, teratogenic effects	Eye: Irrigate immediately Skin: Water flush promptly Breathing: Fresh air Swallow: Medical attention immediately

Task	Contaminant	CAS Number	Monitoring Device	PEL/ IDLH	Source of Concentration on Site	Route of Exposure	Symptoms	First Aid
1.3.1 – 1.3.21	Ethyl acetate Acetic ester Acetic ether Ethyl ester of acetic acid Ethyl ethanoate	141-78-6	PID	400 ppm 2000 ppm	Groundwater Soil Vapor	inhalation, ingestion, skin, and/or eye contact	irritation eyes, skin, nose, throat; narcosis; dermatitis	Eye: Irrigate immediately Skin: Water flush promptly Breathing: Respiratory support Swallow: Medical attention immediately
1.3.1 – 1.3.21	Ethyl benzene Ethylbenzene Ethylbenzol Phenylethane	100-41-4	PID	435 mg/m^3 3,472 mg/m^3	Groundwater Soil Vapor	inhalation, ingestion, skin, and/or eye contact	irritation to the eyes, skin, mucous membrane; headache; dermatitis; narcosis, coma	Eye: Irrigate immediately Skin: Water flush promptly Breathing: Respiratory support Swallow: Medical attention immediately
1.3.1 – 1.3.21	Fluoranthene Benzo(j,k)fluorene	206-44-0	PID	0.2 mg/m^3 80 mg/m^3 (Coal Pitch Tar)	Groundwater Soil	inhalation, skin, or eye contact, ingestion	irritation to eyes and skin, respiratory irritation (dizziness, weakness, fatigue, nausea, headache)	Eye: Irrigate immediately, refer to medical attention Skin: Soap wash immediately Breathing: move to fresh air Swallow: Medical attention immediately
1.3.1 – 1.3.21	Fluorene	86-73-7	PID	0.2 mg/m^3 80 mg/m^3 (Coal Pitch Tar)	Soil	inhalation, skin, or eye contact, ingestion	irritation to eyes and skin, respiratory irritation (dizziness, weakness, fatigue, nausea, headache)	Eye: Irrigate immediately, refer to medical attention Skin: Soap wash immediately Breathing: move to fresh air Swallow: Medical attention

Task	Contaminant	CAS Number	Monitoring Device	PEL/ IDLH	Source of Concentration on Site	Route of Exposure	Symptoms	First Aid
1.3.1 – 1.3.21	Fuel Oil No. 2	68476-30-2	PID	NA NA	Groundwater Soil Vapor	inhalation, ingestion, skin, and/or eye contact	irritation to the eyes, skin, nose, throat; burning sensation in chest; headache, nausea, lassitude (weakness, exhaustion), restlessness, incoordination, confusion, drowsiness; vomiting, diarrhea; dermatitis; chemical pneumonitis (aspiration liquid)	Eye: Irrigate immediately Skin: Soap flush immediately Breathing: Respiratory support Swallow: Medical attention immediately
1.3.1 – 1.3.21	gamma-Chlordane Gamma Chlordane y-Chlordane	5566-34-7	None	0.5 mg/m^3 100 mg/m^3	Groundwater Soil	inhalation, skin absorption, ingestion, skin, and/or eye contact	Blurred vision; confusion; ataxia, delirium; cough; abdominal pain, nausea, vomiting, diarrhea; irritability, tremor, convulsions; anuria	Eye: Irrigate immediately Skin: Soap wash immediately Breathing: Respiratory support Swallow: Medical attention immediately
1.3.1 – 1.3.21	Gasoline	8006-61-9	PID	NA NA	Groundwater Soil Vapor	inhalation, skin absorption, ingestion, skin, and/or eye contact	irritation to the eyes, skin, mucous membrane; dermatitis; headache, lassitude (weakness, exhaustion), blurred vision, dizziness, slurred speech, confusion, convulsions; chemical pneumonitis (aspiration liquid)	Eye: Irrigate immediately Skin: Soap flush immediately Breathing: Respiratory support Swallow: Medical attention immediately
1.3.1 – 1.3.21	Helium	7440-59-7	Helium Detector	NA NA	NA	inhalation	dizziness, headache, and nausea	Breathing: Respiratory support

Task	Contaminant	CAS Number	Monitoring Device	PEL/ IDLH	Source of Concentration on Site	Route of Exposure	Symptoms	First Aid
1.3.1 – 1.3.21	Heptachlor	76-44-8	None	0.5 mg/m^3 35 mg/m^3	Groundwater Soil Vapor	inhalation, skin absorption, ingestion, skin, and/or eye contact	In animals: tremor, convulsions; liver damage; [potential occupational carcinogen]	Eye: Irrigate immediately Skin: Soap wash immediately Breathing: Respiratory support Swallow: Medical attention immediately
1.3.1 – 1.3.21	Heptachlor epoxide 1,4,5,6,7,8,8-Heptachloro-3a,4,7,7a-tetrahydro-4,7-methano-1H-indene	1024-57-3	None	0.5 mg/m^3 35 mg/m^3	Groundwater Soil Vapor	inhalation, skin absorption, ingestion, skin, and/or eye contact	In animals: tremor, convulsions; liver damage; [potential occupational carcinogen]	Eye: Irrigate immediately Skin: Soap wash immediately Breathing: Respiratory support Swallow: Medical attention immediately
1.3.1 – 1.3.21	Heptane n-Heptane	142-82-5	PID	500 ppm 750 ppm	Goundwater Soil Vapor	inhalation, ingestion, skin, and/or eye contact	dizziness, stupor, incoordination; loss of appetite, nausea; dermatitis; chemical pneumonitis (aspiration liquid); unconsciousness	Eye: Irrigate immediately Skin: Soap wash promptly Breathing: Respiratory support Swallow: Medical attention immediately
1.3.1 – 1.3.21	Hexachlorobenzene Perchlorobenzene Pentachlorophenylchloride Benzene hexachloride Phenyl perchloryl HCB BHC	118-74-1	NA	NA NA	Groundwater Soil	inhalation, ingestion, skin, and/or eye contact	Irritating to eyes, skin, and mucous membranes. Prolonged periods of ingestion may cause cutaneous porphyria	Eye: Irrigate immediately Skin: Soap wash promptly Breathing: Respiratory support Swallow: Medical attention immediately

Task	Contaminant	CAS Number	Monitoring Device	PEL/ IDLH	Source of Concentration on Site	Route of Exposure	Symptoms	First Aid
1.3.1 – 1.3.21	Hexavalent Chromium Chromium VI Chromium, Hexavalent	18540-29-9	None	1.0 mg/m^3 250 mg/m^3	Groundwater Soil	inhalation absorption ingestion	irritation to eye, skin, and respiratory	Eye: Irrigate immediately Skin: Soap wash Breathing: Respiratory support Swallow: Medical attention immediately
1.3.1 – 1.3.21	Indeno(1,2,3-cd)pyrene Indeno(1,2,3-c,d)Pyrene Indeno[1,2,3-cd]Pyrene	193-39-5	None	0.2 mg/m^3 80 mg/m^3 (Coal Pitch Tar)	Groundwater Soil	inhalation, absorption, ingestion, consumption	irritation to eyes, skin, respiratory, and digestion [potential occupational carcinogen]	Eyes: Irrigate immediately Skin: Soap wash promptly. Breath: Respiratory support Swallow: Medical attention immediately, wash mouth with water
1.3.1 – 1.3.21	Iron	7439-89-6	None	10 mg/m^3 NA	Groundwater Soil	inhalation, ingestion, skin, and/or eye contact	irritation to the eyes, skin, mucous membrane; abdominal pain, diarrhea, vomiting	Eye: Irrigate immediately Skin: Soap wash Breathing: Respiratory support Swallow: Medical attention immediately
1.3.1 – 1.3.21	Isophorone 1,1,3-Trimethyl-3-cyclohexene-5-one Isoforone Isoacetophorone	78-59-1	None	25 ppm 200 ppm	Groundwater Soil Vapor	inhalation, skin absorption, ingestion, skin, and/or eye contact	irritation to the eyes, skin, nose, respiratory system	Eye: Irrigate immediately Skin: Soap wash immediately Breathing: Respiratory support Swallow: Medical attention immediately

Task	Contaminant	CAS Number	Monitoring Device	PEL/ IDLH	Source of Concentration on Site	Route of Exposure	Symptoms	First Aid
1.3.1 – 1.3.21	Lead	7439-92-1	None	0.050 mg/m^3 100 mg/m^3	Groundwater Soil	inhalation, ingestion, skin, and/or eye contact	lassitude (weakness, exhaustion), insomnia; facial pallor; anorexia, weight loss, malnutrition; constipation, abdominal pain, colic; anemia; gingival lead line; tremor; paralysis wrist, ankles; encephalopathy; kidney disease; irritation to the eyes; hypertension	Eye: Irrigate immediately Skin: Soap flush promptly Breathing: Respiratory support Swallow: Medical attention immediately
1.3.1 – 1.3.21	Lindane Gamma BHC HCH ã-Hexachlorocyclohexane gamma isomer of 1,2,3,4,5,6-Hexachlorocyclohexane gamma-Hexachlorocyclohexane	58-89-9	None	0.5 mg/m^3 50 mg/m^3	Groundwater Soil Vapor	inhalation, skin absorption, ingestion, skin, and/or eye contact	irritation to the eyes, skin, nose, throat; headache; nausea; colonic convulsions; resp difficulty; cyanosis; aplastic anemia; muscle spasm; in animals: liver, kidney damage	Eye: Irrigate immediately Skin: Soap wash promptly Breathing: Respiratory support Swallow: Medical attention immediately
1.3.1 – 1.3.21	Magnesium	7439-95-4	None	15 mg/m^3 NA	Soil	inhalation, skin, and/or eye contact	irritation to the eyes, skin, respiratory system; cough	Eye: Irrigate immediately Breathing: Fresh air
1.3.1 – 1.3.21	Manganese	7439-96-5	None	5 mg/m^3 500 mg/m^3	Groundwater Soil	inhalation, ingestion	aerosol is irritating to the respiratory tract	Eye: Irrigate immediately Skin: Soap flush promptly Breathing: Respiratory support Swallow: Medical attention immediately

Task	Contaminant	CAS Number	Monitoring Device	PEL/ IDLH	Source of Concentration on Site	Route of Exposure	Symptoms	First Aid
1.3.1 – 1.3.21	m-Cresol meta-Cresol 3-Cresol m-Cresylic acid 1-Hydroxy-3-methylbenzene 3-Hydroxytoluene 3-Methylphenol 3-Methylphenols	108-39-4	PID	5 ppm 250 ppm	Groundwater Soil Vapor	inhalation, skin absorption, ingestion, skin, and/or eye contact	irritation to the eyes, skin, mucous membrane; central nervous system effects: confusion, depression, resp failure; dyspnea (breathing difficulty), irregular rapid respiration, weak pulse; eye, skin, burns; dermatitis; lung, liver, kidney, pancreas damage	Eye: Irrigate immediately Skin: Soap wash immediately Breathing: Respiratory support Swallow: Medical attention immediately
1.3.1 – 1.3.21	Mercury	7439-97-6	None	0.1 mg/m^3 10 mg/m^3	Groundwater Soil	inhalation, skin absorption, ingestion, skin, and/or eye contact	irritation to the eyes, skin; cough, chest pain, dyspnea (breathing difficulty), bronchitis, pneumonitis; tremor, insomnia, irritability, headache, lassitude (weakness, exhaustion); stomatitis, salivation; gastrointestinal disturbance, anorexia, weight loss; proteinuria	Eye: Irrigate immediately Skin: Soap wash promptly Breathing: Respiratory support Swallow: Medical attention immediately
1.3.1 – 1.3.21	Methyl Chloride Chloromethane Monochloromethane Refrigerant-40 R-40	74-87-3	NA	100 ppm 2000 ppm	Groundwater Soil	inhalation, skin, and/or eye contact	dizziness, nausea, vomiting; visual disturbance, stagger, slurred speech, convulsions, coma; liver, kidney damage; liquid: frostbite; reproductive, teratogenic effects; [potential occupational carcinogen]	Eye: Frostbite Skin: Frostbite Breathing: Respiratory support

Task	Contaminant	CAS Number	Monitoring Device	PEL/ IDLH	Source of Concentration on Site	Route of Exposure	Symptoms	First Aid
1.3.1 – 1.3.21	Methyl chloroform Chlorothene 1,1,1-Trichloroethane 1,1,1-Trichloroethane-(stabilized) 1,1,1-TCA 1,1,1-Trichbroethane TCA	71-55-6	PID	350 ppm 700 ppm	Groundwater Soil Vapor	inhalation, ingestion, skin, and/or eye contact	irritation to the eyes, skin; headache, lassitude (weakness, exhaustion), central nervous system depression, poor equilibrium; dermatitis; cardiac arrhythmias; liver damage	Eye: Irrigate immediately Skin: Soap wash promptly Breathing: Respiratory support Swallow: Medical attention
1.3.1 – 1.3.21	Methyl *tert*-butyl ether MTBE Methyl tertiary-butyl ether Methyl t-butyl ether tert-Butyl methyl ether tBME tert-BuOMe Methyl tert butyl ether	1634-04-4	PID	NA NA	Groundwater Soil Vapor	inhalation, ingestion, skin, and/or eye contact	irritation to the eyes, skin, nose, throat; burning sensation in chest; headache, nausea, lassitude (weakness, exhaustion), restlessness, incoordination, confusion, drowsiness; vomiting, diarrhea; dermatitis; chemical pneumonitis (aspiration liquid)	Eye: Irrigate immediately Skin: Soap flush immediately Breathing: Respiratory support Swallow: Medical attention immediately
1.3.1 – 1.3.21	Methylene Chloride Dichloromethane Methylene dichloride	75-09-2	PID	25 ppm 2300 ppm	Groundwater Soil Vapor	inhalation, skin absorption, ingestion, skin, and/or eye contact	irritation to the eyes, skin; lassitude (weakness, exhaustion), drowsiness, dizziness; numb, tingle limbs; nausea; [potential occupational carcinogen]	Eye: Irrigate immediately Skin: Soap wash promptly Breathing: Respiratory support Swallow: Medical attention immediately

Task	Contaminant	CAS Number	Monitoring Device	PEL/ IDLH	Source of Concentration on Site	Route of Exposure	Symptoms	First Aid
1.3.1 – 1.3.21	m-Xylenes 1,3-Dimethylbenzene m-Xylol Metaxylene	108-38-3 179601-23-1	PID	100 ppm 900 ppm	Groundwater Soil Vapor	inhalation, skin absorption, ingestion, skin, and/or eye contact	irritation to the eyes, skin, nose, throat; dizziness, excitement, drowsiness, incoordination, staggering gait; corneal vacuolization; nausea, vomiting, abdominal pain; dermatitis	Eye: Irrigate immediately Skin: Soap flush immediately Breathing: Respiratory support Swallow: Medical attention immediately
1.3.1 – 1.3.21	Naphthalene Naphthalin Tar camphor White tar	91-20-3	PID	50 mg/m^3 250 ppm	Groundwater Soil Vapor	inhalation, skin absorption, ingestion, skin, and/or eye contact	irritation to the eyes; headache, confusion, excitement, malaise (vague feeling of discomfort); nausea, vomiting, abdominal pain; irritation bladder; profuse sweating; hematuria (blood in the urine); dermatitis, optical neuritis	Eye: Irrigate immediately Skin: Molten flush immediately/solid-liquid soap wash promptly Breathing: Respiratory support Swallow: Medical attention immediately
1.3.1 – 1.3.21	n-Butylbenzene Butylbenzene 1-phenylbutane	104-51-8	PID	NA NA	Groundwater Soil Vapor	inhalation, ingestion, skin, and/or eye contact	irritation to the eyes, skin; dry nose, throat; headache; low blood pressure, tachycardia, abnormal cardiovascular system stress; central nervous system, hematopoietic depression; metallic taste; liver, kidney injury	Eye: Irrigate immediately Skin: Water flush promptly Breathing: Respiratory support Swallow: Medical attention immediately

Task	Contaminant	CAS Number	Monitoring Device	PEL/ IDLH	Source of Concentration on Site	Route of Exposure	Symptoms	First Aid
1.3.1 – 1.3.21	n-Hexane Hexane, Hexyl hydride, normal-Hexane	110-54-3	PID	500 ppm 1100 ppm	Groundwater Soil Vapor	inhalation, ingestion, skin, and/or eye contact	irritation to the eyes, nose; nausea, headache; peripheral neuropathy: numb extremities, muscle weak; dermatitis; dizziness; chemical pneumonitis (aspiration liquid)	Eye: Irrigate immediately Skin: Soap wash immediately Breathing: Respiratory support Swallow: Medical attention immediately
1.3.1 – 1.3.21	Nickel	7440-02-0	None	NA 10 mg/m^3	Groundwater Soil	ion, ingestion, skin, and/or eye contact	sensitization dermatitis, allergic asthma, pneumonitis; [potential occupational carcinogen]	Skin: Water flush immediately Breathing: Respiratory support Swallow: Medical attention immediately
1.3.1 – 1.3.21	Nitrobenzene Essence of mirbane Nitrobenzol Oil of mirbane	98-95-3	None	1 ppm 200 ppm	Groundwater Soil Vapor	inhalation, skin absorption, ingestion, skin, and/or eye contact	irritation eyes, skin; anoxia; dermatitis; anemia; methemoglobinemia; In Animals: liver, kidney damage; testicular effects	Eye: Irrigate immediately Skin: Water flush promptly Breathing: Respiratory support Swallow: Medical attention immediately
1.3.1 – 1.3.21	Non-Flammable Gas Mixture CALGAS (Equipment Calibration Gas : Oxygen Methane Hydrogen Sulfide Carbon Monoxide Nitrogen	 7782-44-7 74-82-8 7783-08-4 830-08-0 7727-37-9	Multi-Gas PID	 NA/NA NA/NA 10/100 ppm 50/1200 ppm NA/NA	NA	inhalation	dizziness, headache, and nausea	Breathing: Respiratory support

Task	Contaminant	CAS Number	Monitoring Device	PEL/ IDLH	Source of Concentration on Site	Route of Exposure	Symptoms	First Aid
1.3.1 – 1.3.21	Non-Flammable Gas Mixture CALGAS (Equipment Calibration Gas : Oxygen Isobutylene Nitrogen	 7782-44-7 115-11-7 7727-37-9	PID	 NA/NA NA/NA NA/NA	NA	inhalation	dizziness, headache, and nausea	Breathing: Respiratory support
1.3.1 – 1.3.21	n-Propylbenzene Isocumene Propylbenzene 1-Phenylpropane 1-Propylbenzene Phenylpropane Propylbenzene-n	103-65-1	PID	NA NA	Groundwater Soil Vapor	inhalation, ingestion, skin, and/or eye contact	irritation to the eyes, skin; dry nose, throat; headache; low blood pressure, tachycardia, abnormal cardiovascular system stress; central nervous system, hematopoietic depression; metallic taste; liver, kidney injury	Eye: Irrigate immediately Skin: Water flush promptly Breathing: Respiratory support Swallow: Medical attention immediately
1.3.1 – 1.3.21	o-Cresol ortho-Cresol 2-Cresol o-Cresylic acid 1-Hydroxy-2-methylbenzene 2-Hydroxytoluene 2-Methyl phenol 2-Methylphenol	95-48-7	PID	5 ppm 250 ppm	Groundwater Soil Vapor	inhalation, skin absorption, ingestion, skin, and/or eye contact	irritation to the eyes, skin, mucous membrane; central nervous system effects: confusion, depression, resp failure; dyspnea (breathing difficulty), irregular rapid respiration, weak pulse; eye, skin, burns; dermatitis; lung, liver, kidney, pancreas damage	Eye: Irrigate immediately Skin: Soap wash immediately Breathing: Respiratory support Swallow: Medical attention immediately

Task	Contaminant	CAS Number	Monitoring Device	PEL/ IDLH	Source of Concentration on Site	Route of Exposure	Symptoms	First Aid
1.3.1 – 1.3.21	o-Xylenes 1,2-Dimethylbenzene ortho-Xylene o-Xylol	95-47-6 179601-23-1	PID	100 ppm 900 ppm	Soil Vapor	inhalation, skin absorption, ingestion, skin, and/or eye contact	irritation to the eyes, skin, nose, throat; dizziness, excitement, drowsiness, incoordination, staggering gait; corneal vacuolization; nausea, vomiting, abdominal pain; dermatitis	Eye: Irrigate immediately Skin: Soap flush immediately Breathing: Respiratory support Swallow: Medical attention immediately
1.3.1 – 1.3.21	p-Cresol para-Cresol 4-Cresol p-Cresylic acid 1-Hydroxy-4-methylbenzene 4-Hydroxytoluene 4-Methylphenol 4-Methylphenols	106-44-5	PID	5 ppm 250 ppm	Groundwater Soil Vapor	inhalation, skin absorption, ingestion, skin, and/or eye contact	irritation to the eyes, skin, mucous membrane; central nervous system effects: confusion, depression, resp failure; dyspnea (breathing difficulty), irregular rapid respiration, weak pulse; eye, skin, burns; dermatitis; lung, liver, kidney, pancreas damage	Eye: Irrigate immediately Skin: Soap wash immediately Breathing: Respiratory support Swallow: Medical attention immediatelym
1.3.1 – 1.3.21	p-Diethylbenzene 1,4-Diethylbenzene 1,4-Diethyl benzene	105-05-5	PID	None None	Groundwater Soil Vapor	inhalation, ingestion, skin, and/or eye contact	irritation to the eyes, skin, respiratory system; skin, burns; in animals: central nervous system depression	Eye: Irrigate immediately Skin: Soap wash Breathing: Respiratory support Swallow: Medical attention immediately

Task	Contaminant	CAS Number	Monitoring Device	PEL/ IDLH	Source of Concentration on Site	Route of Exposure	Symptoms	First Aid
1.3.1 – 1.3.21	Pentachlorophenol PCP; Penta; 2,3,4,5,6-Pentachlorophenol	87-86-5	PID	0.5 mg/m^3 2.5 mg/m^3	Groundwater Soil Vapor	inhalation, skin absorption, ingestion, skin, and/or eye contact	irritation to the eyes, nose, throat; sneezing, cough; lassitude (weakness, exhaustion), anorexia, weight loss; sweating; headache, dizziness; nausea, vomiting; dyspnea (breathing difficulty), chest pain; high fever; dermatitis	Eye: Irrigate immediately Skin: Soap wash immediately Breathing: Respiratory support Swallow: Medical attention immediately
1.3.1 – 1.3.21	Perfluorobutanesulfonic acid FC-98 Nonaflate Nonafluorobutanesulphonic acid Perfluorobutanesulfonic Acid Perfluorobutane sulfonate PFBS	375-73-5	NA	None None	Groundwater	inhalation, skin, or eye contact, ingestion	irritation to eyes with eye damage, skin, causing rash, redness or burning, irritation to nose, throat, and lungs	Eye: Irrigate immediately Skin: Water flush promptly Breathing: Respiratory support Swallow: Medical attention immediately
1.3.1 – 1.3.21	Perfluorobutanoic Acid Heptafluorobutyric acid Heptafluorobutanoic acid Perfluorobutyric acid PFBA	375-22-4	NA	None None	Groundwater	inhalation, skin, or eye contact, ingestion	irritation to eyes with eye damage, skin, causing rash, redness or burning, irritation to nose, throat, and lungs	Eye: Irrigate immediately Skin: Water flush promptly Breathing: Respiratory support Swallow: Medical attention immediately
1.3.1 – 1.3.21	Perfluorodecanesulfonic Acid PFDS	335-77-3	NA	NA NA	Groundwater	inhalation, skin, or eye contact, ingestion	irritation to eyes with eye damage, skin, causing rash, redness or burning, irritation to nose, throat, and lungs	Eye: Irrigate immediately Skin: Water flush promptly Breathing: Respiratory support Swallow: Medical attention immediately

Task	Contaminant	CAS Number	Monitoring Device	PEL/ IDLH	Source of Concentration on Site	Route of Exposure	Symptoms	First Aid
1.3.1 – 1.3.21	Perfluorodecanoic acid PFDA	335-76-2	NA	None None	Groundwater	inhalation, skin, or eye contact, ingestion	irritation to eyes with eye damage, skin, causing rash, redness or burning, irritation to nose, throat, and lungs	Eye: Irrigate immediately Skin: Water flush promptly Breathing: Respiratory support Swallow: Medical attention immediately
1.3.1 – 1.3.21	Perfluorododecanoic acid Perfluoralauric acid Tricosafluorododecanoic acid PFDoA	307-55-1	NA	None None	Groundwater Soil	inhalation, skin, or eye contact, ingestion	irritation to eyes with eye damage, skin, causing rash, redness or burning, irritation to nose, throat, and lungs	Eye: Irrigate immediately Skin: Water flush promptly Breathing: Respiratory support Swallow: Medical attention immediately
1.3.1 – 1.3.21	Perfluoroheptane sulfonic Acid Perfluoroheptane sulfonate Perfluoroheptanesulfonic acid PFHpS	375-92-8	NA	None None	Groundwater Soil	inhalation, skin, or eye contact, ingestion	irritation to eyes with eye damage, skin, causing rash, redness or burning, irritation to nose, throat, and lungs	Eye: Irrigate immediately Skin: Water flush promptly Breathing: Respiratory support Swallow: Medical attention immediately
1.3.1 – 1.3.21	Perfluoroheptanoic acid Perfluoroheptanoic acid Tridecafluoroheptanoic acid PFHpA	375-85-9	NA	None None	Groundwater	inhalation, skin, or eye contact, ingestion	irritation to eyes with eye damage, skin, causing rash, redness or burning, irritation to nose, throat, and lungs	Eye: Irrigate immediately Skin: Water flush promptly Breathing: Respiratory support Swallow: Medical attention immediately

Task	Contaminant	CAS Number	Monitoring Device	PEL/ IDLH	Source of Concentration on Site	Route of Exposure	Symptoms	First Aid
1.3.1 – 1.3.21	Perfluorohexanesulfonic Acid perfluorohexanesulfonate perfluorohexanesulfonic acid Perfluorohexane-1-sulphonic acid PFHxS	355-46-4	NA	None None	Groundwater Soil	inhalation, skin, or eye contact, ingestion	irritation to eyes with eye damage, skin, causing rash, redness or burning, irritation to nose, throat, and lungs	Eye: Irrigate immediately Skin: Water flush promptly Breathing: Respiratory support Swallow: Medical attention immediately
1.3.1 – 1.3.21	Perfluorohexanoic Acid PFHxA	307-24-4	NA	None None	Groundwater	inhalation, skin, or eye contact, ingestion	irritation to eyes with eye damage, skin, causing rash, redness or burning, irritation to nose, throat, and lungs	Eye: Irrigate immediately Skin: Water flush promptly Breathing: Respiratory support Swallow: Medical attention immediately
1.3.1 – 1.3.21	Perfluorononanoic Acid Perfluorononanoic Acid PFNA perfluoro-n-nonanoic acid perfluorononanoate	375-95-1	NA	None None	Groundwater	inhalation, skin, or eye contact, ingestion	irritation to eyes with eye damage, skin, causing rash, redness or burning, irritation to nose, throat, and lungs	Eye: Irrigate immediately Skin: Water flush promptly Breathing: Respiratory support Swallow: Medical attention immediately
1.3.1 – 1.3.21	Perfluorooctanesulfonic Acid PFOS	1763-23-1	NA	None None	Groundwater	inhalation, skin, or eye contact, ingestion	irritation to eyes with eye damage, skin, causing rash, redness or burning, irritation to nose, throat, and lungs	Eye: Irrigate immediately Skin: Water flush promptly Breathing: Respiratory support Swallow: Medical attention immediately

Task	Contaminant	CAS Number	Monitoring Device	PEL/ IDLH	Source of Concentration on Site	Route of Exposure	Symptoms	First Aid
1.3.1 – 1.3.21	Perfluorooctanoic Acid PFOA pentadecafluorooctanoic acid perfluorooctanoate perfluorocaprylic acid	335-67-1	NA	None None	Groundwater	inhalation, skin, or eye contact, ingestion	irritation to eyes with eye damage, skin, causing rash, redness or burning, irritation to nose, throat, and lungs	Eye: Irrigate immediately Skin: Water flush promptly Breathing: Respiratory support Swallow: Medical attention immediately
1.3.1 – 1.3.21	Perfluoropentanesulfonic Acid Perfluoropentanesulfonic acid 1,1,2,2,3,3,4,4,5,5,5-Undecafluoropentane-1-sulfonic acid 1,1,2,2,3,3,4,4,5,5,5-Undecafluoropentane-1-sulphonic acid Perfluoropentane-1-sulfonic acid perfluoropentane-1-sulphonic acid Perfluoropentanesulphonic acid UNDECAFLUOROPENTANE-1-SULFONIC ACID PFPeS	2706-91-4	NA	None None	Groundwater Soil	inhalation, skin, or eye contact, ingestion	irritation to eyes with eye damage, skin, causing rash, redness or burning, irritation to nose, throat, and lungs	Eye: Irrigate immediately Skin: Water flush promptly Breathing: Respiratory support Swallow: Medical attention immediately
1.3.1 – 1.3.21	Perfluoropentanoic Acid PFPeA	2706-90-3	NA	None None	Groundwater	inhalation, skin, or eye contact, ingestion	irritation to eyes with eye damage, skin, causing rash, redness or burning, irritation to nose, throat, and lungs	Eye: Irrigate immediately Skin: Water flush promptly Breathing: Respiratory support Swallow: Medical attention immediately

Task	Contaminant	CAS Number	Monitoring Device	PEL/ IDLH	Source of Concentration on Site	Route of Exposure	Symptoms	First Aid
1.3.1 – 1.3.21	Perfluorotetradecanoic Acid (PFTeDA)	376-06-7	NA	None None	Groundwater Soil	inhalation, skin, or eye contact, ingestion	irritation to eyes with eye damage, skin, causing rash, redness or burning, irritation to nose, throat, and lungs	Eye: Irrigate immediately Skin: Water flush promptly Breathing: Respiratory support Swallow: Medical attention immediately
1.3.1 – 1.3.21	Perfluorotridecanoic Acid PFTrDA	72629-94-8	NA	None None	Groundwater	inhalation, skin, or eye contact, ingestion	irritation to eyes with eye damage, skin, causing rash, redness or burning, irritation to nose, throat, and lungs	Eye: Irrigate immediately Skin: Water flush promptly Breathing: Respiratory support Swallow: Medical attention immediately
1.3.1 – 1.3.21	Perfluoroundecanoic Acid PFUnA PFUnDA Perfluoroundecanoic Acid Henicosafluoroundecanoic Acid	2058-94-8	NA	None None	Groundwater	inhalation, skin, or eye contact, ingestion	irritation to eyes with eye damage, skin, causing rash, redness or burning, irritation to nose, throat, and lungs	Eye: Irrigate immediately Skin: Water flush promptly Breathing: Respiratory support Swallow: Medical attention immediately
1.3.1 – 1.3.21	p-Ethyltoluene 4-Ethyltoluene 1-ethyl-4-methyl-benzene 1-methyl-4-ethylbenzene	622-96-8	NA	NA NA	Soil	ingestion, skin, and/or eye contact	irritation to the eyes, skin, mucous membrane; headache; dermatitis; narcosis, coma	Eye: Irrigate immediately Skin: Water flush promptly Breathing: Respiratory support Swallow: Medical attention immediately

Task	Contaminant	CAS Number	Monitoring Device	PEL/ IDLH	Source of Concentration on Site	Route of Exposure	Symptoms	First Aid
1.3.1 – 1.3.21	Phenanthrene	85-01-8	PID	0.2 mg/m^3 80 mg/m^3 (Coal Pitch Tar)	Groundwater Soil	inhalation, skin, or eye contact, ingestion	irritation to eyes and skin, respiratory irritation (dizziness, weakness, fatigue, nausea, headache)	Eye: Irrigate immediately, refer to medical attention Skin: Soap wash immediately Breathing: move to fresh air Swallow: Medical attention immediately
1.3.1 – 1.3.21	Phenol Carbolic acid Hydroxybenzene, Monohydroxybenzene Phenyl alcohol Phenyl hydroxide	108-95-2	PID	5 ppm 250 ppm	Groundwater Soil	inhalation, skin absorption, ingestion, skin, and/or eye contact	irritation to the eyes, nose, throat; anorexia, weight loss; lassitude (weakness, exhaustion), muscle ache, pain; dark urine, skin, burns; dermatitis; tremor, convulsions, twitching	Eye: Irrigate immediately Skin: Soap wash immediately Breathing: Respiratory support Swallow: Medical attention immediately

Task	Contaminant	CAS Number	Monitoring Device	PEL/ IDLH	Source of Concentration on Site	Route of Exposure	Symptoms	First Aid
1.3.1 – 1.3.21	Potassium	7440-09-7	None	NA NA	Soil	inhalation, skin absorption, ingestion, skin, and/or eye contact inhalation, ingestion, skin, and/or eye contact	eye: Causes eye burns. Skin: Causes skin, burns. Reacts with moisture in the skin, to form potassium hydroxide and hydrogen with heat. ingestion: Causes gastrointestinal tract burns. inhalation: May cause irritation of the respiratory tract with burning pain in the nose and throat, coughing, wheezing, shortness of breath and pulmonary edema. Causes chemical burns to the respiratory tract. inhalation may be fatal because of spasm, inflammation, edema of the larynx and bronchi, chemical pneumonitis, and pulmonary edema.	Eyes: Get medical aid immediately Skin: Get medical aid immediately. Immediately flush skin with water for at least 15 minutes while removing contaminated clothing and shoes. Ingestion: If victim is conscious and alert, give 2-4 full cups of milk or water. Get medical aid immediately. inhalation: Get medical aid immediately.
1.3.1 – 1.3.21	p-Xylenes 1,4-Dimethylbenzene para-Xylene p-Xylol	106-42-3	PID	100 ppm 900 ppm	Groundwater Soil Vapor	inhalation, skin absorption, ingestion, skin, and/or eye contact	irritation to the eyes, skin, nose, throat; dizziness, excitement, drowsiness, incoordination, staggering gait; corneal vacuolization; nausea, vomiting, abdominal pain; dermatitis	Eye: Irrigate immediately Skin: Soap flush immediately Breathing: Respiratory support Swallow: Medical attention immediately

Task	Contaminant	CAS Number	Monitoring Device	PEL/ IDLH	Source of Concentration on Site	Route of Exposure	Symptoms	First Aid
1.3.1 – 1.3.21	Pyrene benzo[def]phenanthrene	129-00-0	PID	0.2 mg/m^3 80 mg/m^3 (Coal Pitch Tar)	Groundwater Soil	inhalation, skin, or eye contact, ingestion	irritation to eyes and skin, respiratory irritation (dizziness, weakness, fatigue, nausea, headache)	Eye: Irrigate immediately, refer to medical attention Skin: Soap wash immediately Breathing: move to fresh air Swallow: Medical attention immediately
1.3.1 – 1.3.21	sec-Butylbenzene 2-phenylbutane	135-98-8	PID	10 ppm 100 ppm	Groundwater Soil	inhalation, skin absorption, ingestion, skin, and/or eye contact	irritation to the eyes, nose, throat. inhalation: nausea or vomiting	Eye: Irrigate immediately Skin: Soap wash immediately Breathing: Respiratory support Swallow: Medical attention immediately
1.3.1 – 1.3.21	Selenium	7782-49-2	None	1 mg/m^3 0.2 mg/m^3	Soil	inhalation, ingestion, skin, and/or eye contact	irritation to the eyes, skin, nose, throat; visual disturbance; headache; chills, fever; dyspnea (breathing difficulty), bronchitis; metallic taste, garlic breath, gastrointestinal disturbance; dermatitis; eye, skin, burns; in animals: anemia; liver necrosis, cirrhosis; kidney, spleen damage	Eye: Irrigate immediately Skin: Soap wash immediately Breathing: Respiratory support Swallow: Medical attention immediately

Task	Contaminant	CAS Number	Monitoring Device	PEL/ IDLH	Source of Concentration on Site	Route of Exposure	Symptoms	First Aid
1.3.1 – 1.3.21	Silver	7440-22-4	None	0.01 mg/m^3 10 mg/m^3	Soil	inhalation, ingestion, skin, and/or eye contact	blue-gray eyes, nasal septum, throat, skin; irritation, ulceration skin; gastrointestinal disturbance	Eye: Irrigate immediately Skin: Water flush Breathing: Respiratory support Swallow: Medical attention immediately
1.3.1 – 1.3.21	Silvex 2-(2,4,5-Trichlorophenoxy)propionic acid Fenoprop 2,4,5-TP Acid 2,4,5-TP	93-72-1	PID	NA NA	Groundwater Soil Vapor	inhalation, skin absorption, ingestion, skin, and/or eye contact	irritation to the eyes, nose, respiratory system; headache, lassitude (weakness, exhaustion), dizziness, confusion, malaise (vague feeling of discomfort), drowsiness, unsteady gait; narcosis; defatting dermatitis; liver injury; reproductive effects	Eye: Irrigate immediately Skin: Water flush Breathing: Respiratory support Swallow: Medical attention
1.3.1 – 1.3.21	Sodium	7440-23-5	None	NA NA	Groundwater Soil	ion, ingestion, skin, and/or eye contact	sensitization dermatitis, allergic asthma, pneumonitis; [potential occupational carcinogen]	Skin: Water flush immediately Breathing: Respiratory support Swallow: Medical attention immediately
1.3.1 – 1.3.21	Styrene Ethenyl benzene Phenylethylene Styrene monomer Styrol Vinyl benzene	100-42-5	PID	100 ppm 700 ppm	Groundwater Soil Vapor	inhalation, skin absorption, ingestion, skin, and/or eye contact	irritation to the eyes, nose, respiratory system; headache, lassitude (weakness, exhaustion), dizziness, confusion, malaise (vague feeling of discomfort), drowsiness, unsteady gait; narcosis; defatting dermatitis; liver injury; reproductive effects	Eye: Irrigate immediately Skin: Water flush Breathing: Respiratory support Swallow: Medical attention immediately

Task	Contaminant	CAS Number	Monitoring Device	PEL/ IDLH	Source of Concentration on Site	Route of Exposure	Symptoms	First Aid
1.3.1 – 1.3.21	Tert-Butyl Alcohol Tertiary Butyl Alcohol Tert-Butanol Butyl alcohol 2-Methyl-2-propanol Trimethyl carbinol Tert-Butyl Alcohol TBA	75-65-0	PID	100 ppm 1600 ppm	Groundwater Soil Vapor	inhalation, ingestion, skin, and/or eye contact	irritation to the eyes, skin, nose, throat; drowsiness, narcosis	Eye: Irrigate immediately Skin: Water flush promptly Breathing: Respiratory support Swallow: Medical attention immediately
1.3.1 – 1.3.21	tert-Butylbenzene *t*-Butylbenzene 2-Methyl-2-phenylpropane Pseudobutylbenzene	98-06-6	PID	10 ppm NA	Groundwater Soil Vapor	inhalation, ingestion, skin, and/or eye contact	eye, skin, irritation; dry nose, throat; headaches; low blood pressure, tachycardia; abnormal cardiovascular system; central nervous system depression; hematopoietic depression	Eye: Irrigate immediately Skin: Soap wash immediately Breathing: Respiratory support Swallow: Medical attention immediately
1.3.1 – 1.3.21	Tetrachloroethylene Perchlorethylene Perchloroethylene PCE Perk Tetrachlorethylene Tetrachloroethene	127-18-4	PID	100 ppm 150 ppm	Groundwater Soil Vapor	inhalation, skin absorption, ingestion, skin, and/or eye contact	irritation to the eyes, skin, nose, throat, respiratory system; nausea; flush face, neck; dizziness, incoordination; headache, drowsiness; skin, erythema (skin, redness); liver damage; [potential occupational carcinogen]	Eye: Irrigate immediately Skin: Soap wash promptly Breathing: Respiratory support Swallow: Medical attention immediately
1.3.1 – 1.3.21	Tetrahydrofuran Diethylene oxide 1,4-Epoxybutane Tetramethylene oxide THF	109-99-9	PID	200 ppm 2000 ppm	Groundwater Soil Vapor	inhalation, skin, and/or eye contact, ingestion	irritation to the eyes, upper respiratory system; nausea, dizziness, headache, central nervous system depression	Eye: Irrigate immediately Skin: Water flush promptly Breathing: Respiratory support Swallow: Medical attention immediately

Task	Contaminant	CAS Number	Monitoring Device	PEL/ IDLH	Source of Concentration on Site	Route of Exposure	Symptoms	First Aid
1.3.1 – 1.3.21	Thallium	7440-28-0	None	0.1 mg/m^3 15 mg/m^3	Groundwater Soil	inhalation, skin absorption, ingestion, skin, and/or eye contact	nausea, diarrhea, abdominal pain, vomiting; ptosis, strabismus; peri neuritis, tremor; retrosternal (occurring behind the sternum) tightness, chest pain, pulmonary edema; convulsions, chorea, psychosis; liver, kidney damage; alopecia; paresthesia legs	Eye: Irrigate immediately Skin: Water flush promptly Breathing: Respiratory support Swallow: Medical attention immediately
1.3.1 – 1.3.21	Toluene Methyl benzene Methyl benzol Phenyl methane Toluol	108-88-3	PID	200 ppm 500 ppm	Groundwater Soil Vapor	inhalation, skin absorption, ingestion, skin, and/or eye contact	irritation to the eyes, nose; lassitude (weakness, exhaustion), confusion, euphoria, dizziness, headache; dilated pupils, lacrimation (discharge of tears); anxiety, muscle fatigue, paresthesia; dermatitis	Eye: Irrigate immediately Skin: Soap wash promptly Breathing: Respiratory support Swallow: Medical attention immediately
1.3.1 – 1.3.21	Total PCBs Chlorodiphenyl (42% chlorine) Aroclor® 1242 PCB Polychlorinated biphenyl	53469-21-9	None	0.5 mg/m^3 5 mg/m^3	Groundwater Soil	inhalation, skin absorption, ingestion, skin, and/or eye contact	irritation to the eyes, chloracne	Eye: Irrigate immediately Skin: Soap wash immediately Breathing: Respiratory support Swallow: Medical attention immediately

Task	Contaminant	CAS Number	Monitoring Device	PEL/ IDLH	Source of Concentration on Site	Route of Exposure	Symptoms	First Aid
1.3.1 – 1.3.21	Total Xylenes Dimethylbenzene Xylol	1330-20-7	PID	100 ppm 900 ppm	Groundwater Soil Vapor	inhalation, skin absorption, ingestion, skin, and/or eye contact	irritation to the eyes, skin, nose, throat; dizziness, excitement, drowsiness, incoordination, staggering gait; corneal vacuolization; nausea, vomiting, abdominal pain; dermatitis	Eye: Irrigate immediately Skin: Soap flush immediately Breathing: Respiratory support Swallow: Medical attention immediately
1.3.1 – 1.3.21	Trans-1,2-Dichloroethene trans-1,2-Dichloroethylene tDEC trans-Acetylene dichloride	156-60-5	PID	200 ppm 4000 ppm	Groundwater Soil Vapor	inhalation, ingestion, skin, and/or eye contact	Irritant to eyes, skin, mucous membranes, and respiratory system. May be harmful by ingestion, skin absorption and inhalation	Eye: Irrigate immediately Skin: Soap wash promptly Breathing: Respiratory support Swallow: Medical attention immediately
1.3.1 – 1.3.21	Trans-1,3-dichloropropylene trans-1,3-Dichloropropene Propene 1,3-dichloro- (E) (E)-1,3-Dichloropropene trans-1,3-Dichloro-1-Propene trans-1,3-Dichloropropene trans-1,3-Dichloropropylene (1E)-1,3-Dichloro-1-propene	10061-02-6	None	Na NA	Groundwater Soil Vapor	inhalation, ingestion, skin absorption, skin, and/or eye contact	irritation to the eyes, skin, mucous membrane	Eye: Irrigate immediately Skin: Soap wash promptly Breathing: Respiratory support Swallow: Medical attention immediately
1.3.1 – 1.3.21	Trans-Chlordane	5103-74-2	None	0.5 mg/m^3 100 mg/m^3	Groundwater Soil	inhalation, skin absorption, ingestion, skin, and/or eye contact	Blurred vision; confusion; ataxia, delirium; cough; abdominal pain, nausea, vomiting, diarrhea; irritability, tremor, convulsions; anuria	Eye: Irrigate immediately Skin: Soap wash immediately Breathing: Respiratory support Swallow: Medical attention immediately

Task	Contaminant	CAS Number	Monitoring Device	PEL/ IDLH	Source of Concentration on Site	Route of Exposure	Symptoms	First Aid
1.3.1 – 1.3.21	Trichloroethylene Trichloroetheneylenes Ethylene trichloride TCE Trichloroethene Trilene	79-01-6	PID	100 ppm 1000 ppm	Groundwater Soil Vapor	inhalation, skin absorption, ingestion, skin, and/or eye contact	irritation to the eyes, skin; headache, visual disturbance, lassitude (weakness, exhaustion), dizziness, tremor, drowsiness, nausea, vomiting; dermatitis; cardiac arrhythmias, paresthesia; liver injury; [potential occupational carcinogen]	Eye: Irrigate immediately Skin: Soap wash promptly Breathing: Respiratory support Swallow: Medical attention immediately
1.3.1 – 1.3.21	Trichlorofluoromethane Fluorotrichloromethane Freon® 11 Monofluorotrichloromethane Refrigerant 11 Trichloromonofluoromethane Freon 11	75-69-4	PID	1000 ppm 2000 ppm	Groundwater Soil Vapor	inhalation, ingestion, skin, and/or eye contact	incoordination, tremor; dermatitis; cardiac arrhythmias, cardiac arrest; asphyxia; liquid: frostbite	Eye: Irrigate immediately Skin: Water flush immediately Breathing: Respiratory support Swallow: Medical attention immediately
1.3.1 – 1.3.21	Trivalent Chromium Chromium III Chromium, Trivalent	NA	None	1.0 mg/m^3 250 mg/m^3	Groundwater Soil	inhalation absorption ingestion	irritation to eye, skin, and respiratory	Eye: Irrigate immediately Skin: Soap wash Breathing: Respiratory support Swallow: Medical attention immediately

Task	Contaminant	CAS Number	Monitoring Device	PEL/ IDLH	Source of Concentration on Site	Route of Exposure	Symptoms	First Aid
1.3.1 – 1.3.21	Vanadium	7440-62-2	None	0.1 mg/m3 15 mg/m3	Groundwater Soil	inhalation, skin absorption, ingestion, skin, and/or eye contact	nausea, diarrhea, abdominal pain, vomiting; ptosis, strabismus; peri neuritis, tremor; retrosternal (occurring behind the sternum) tightness, chest pain, pulmonary edema; convulsions, chorea, psychosis; liver, kidney damage; alopecia; paresthesia legs	Eye: Irrigate immediately Skin: Water flush promptly Breathing: Respiratory support Swallow: Medical attention immediately
1.3.1 – 1.3.21	Vinyl Chloride Chloroethene Chloroethylen Ethylene monochloride Monochloroethene Monochloroethylene VC Vinyl chloride monomer (VCM)	75-01-4	PID	1 ppm NA	Groundwater Soil Vapor	inhalation, skin, and/or eye contact (liquid)	lassitude (weakness, exhaustion); abdominal pain, gastrointestinal bleeding; enlarged liver; pallor or cyanosis of extremities; liquid: frostbite; [potential occupational carcinogen]	Eye: Frostbite Skin: Frostbite Breathing: Respiratory support
1.3.1 – 1.3.21	Vinylidene chloride 1,1-DCE 1,1-Dichloroethene 1,1-Dichloroethylene VDC Vinylidene chloride monomer Vinylidene dichloride	75-35-4	PID	NA NA	Groundwater Soil Vapor	inhalation, skin absorption, ingestion, skin, and/or eye contact	irritation to the eyes, skin, throat; dizziness, headache, nausea, dyspnea (breathing difficulty); liver, kidney disturbance; pneumonitis; [potential occupational carcinogen]	Eye: Irrigate immediately Skin: Soap flush immediately Breathing: Respiratory support Swallow: Medical attention immediately

Task	Contaminant	CAS Number	Monitoring Device	PEL/ IDLH	Source of Concentration on Site	Route of Exposure	Symptoms	First Aid
1.3.1 – 1.3.21	Volatile Organic Compounds VOCs	NA	PID	NA NA	Groundwater Soil Vapor	inhalation, skin absorption, ingestion, skin, and/or eye contact	irritation to the eyes, skin, throat; dizziness, headache, nausea, dyspnea (breathing difficulty); liver, kidney disturbance; pneumonitis; [potential occupational carcinogen]	Eye: Irrigate immediately Skin: Soap wash promptly Breathing: Respiratory support Swallow: Medical attention immediately
1.3.1 – 1.3.21	Zinc	7440-62-2	None	15 mg/m^3 500 mg/m^3	Groundwater Soil	inhalation	chills, muscle ache, nausea, fever, dry throat, cough; lassitude (weakness, exhaustion); metallic taste; headache; blurred vision; low back pain; vomiting; malaise (vague feeling of discomfort); chest tightness; dyspnea (breathing difficulty), rales, decreased pulmonary function	Eye: Irrigate immediately Skin: Soap wash promptly Breathing: Respiratory support Swallow: Medical attention immediately

EXPLANATION OF ABBREVIATIONS

PID = Photoionization Detector
PEL = Permissible Exposure Limit (8-hour Time Weighted Average)
IDLH = Immediately Dangerous to Life and Health
ppm = part per million
mg/m^3 = milligrams per cubic meter
500 mg/m^3

TABLE 3
SUMMARY OF MONITORING EQUIPMENT

Instrument	Operation Parameters
Photoionization Detector (PID)	**Hazard Monitored:** Many organic and some inorganic gases and vapors. **Application:** Detects total concentration of many organic and some inorganic gases and vapors. Some identification of compounds is possible if more than one probe is measured. **Detection Method:** Ionizes molecules using UV radiation; produces a current that is proportional to the number of ions. **General Care/Maintenance:** Recharge or replace battery. Regularly clean lamp window. Regularly clean and maintain the instrument and accessories. **Typical Operating Time:** 10 hours. 5 hours with strip chart recorder.
Oxygen Meter	**Hazard Monitored:** Oxygen (O_2). **Application:** Measures the percentage of O_2 in the air. **Detection Method:** Uses an electrochemical sensor to measure the partial pressure of O_2 in the air and converts the reading to O_2 concentration. **General Care/Maintenance:** Replace detector cell according to manufacturer's recommendations. Recharge or replace batteries prior to explanation of the specified interval. If the ambient air is less than 0.5% C O_2, replace the detector cell frequently. **Typical Operating Time:** 8 – 12 hours.
Additional equipment (if needed, based on site conditions)	
Combustible Gas Indicator (CGI)	**Hazard Monitored:** Combustible gases and vapors. **Application:** Measures the concentration of combustible gas or vapor. **Detection Method:** A filament, usually made of platinum, is heated by burning the combustible gas or vapor. The increase in heat is measured. Gases and vapors are ionized in a flame. A current is produced in proportion to the number of carbon atoms present. **General Care/Maintenance:** Recharge or replace battery. Calibrate immediately before use. **Typical Operating Time:** Can be used for as long as the battery lasts, or for the recommended interval between calibrations, whichever is less.
Flame Ionization Detector (FID) with Gas Chromatography Option *(i.e., Foxboro Organic Vapor Analyzer (OVA))*	**Hazard Monitored:** Many organic gases and vapors (approved areas only). **Application:** In survey mode, detects the concentration of many organic gases and vapors. In gas chromatography (GC) mode, identifies and measures specific compounds. In survey mode, all the organic compounds are ionized and detected at the same time. In GC mode, volatile species are separated. **General Care/Maintenance:** Recharge or replace battery. Monitor fuel and/or combustion air supply gauges. Perform routine maintenance as described in the manual. Check for leaks. **Typical Operating Time:** 8 hours; 3 hours with strip chart recorder.
Potable Infrared (IR) Spectrophotometer	**Hazard Monitored:** Many gases and vapors. **Application:** Measures concentration of many gases and vapors in air. Designed to quantify one or two component mixtures. **Detection Method:** Passes different frequencies of IR through the sample. The frequencies absorbed are specific for each compound. **General Care/Maintenance:** As specified by the manufacturer.

Instrument	Operation Parameters
Direct Reading Colorimetric Indicator Tube	**Hazard Monitored:** Specific gas and vapors. **Application:** Measures concentration of specific gases and vapors. **Detection Method:** The compound reacts with the indicator chemical in the tube, producing a stain whose length or color change is proportional to the compound's concentration. **General Care/Maintenance:** Do not use a previously opened tube even if the indicator chemical is not stained. Check pump for leaks before and after use. Refrigerate before use to maintain a shelf life of about 2 years. Check expiration dates of tubes. Calibrate pump volume at least quarterly. Avoid rough handling which may cause channeling.
Aerosol Monitor	**Hazard Monitored:** Airborne particulate (dust, mist, fume) concentrations. **Application:** Measures total concentration of semi-volatile organic compounds, PCBs, and metals. **Detection Method:** Based on light-scattering properties of particulate matter. Using an internal pump, air sample is drawn into the sensing volume where near infrared light scattering is used to detect particles. **General Care/Maintenance:** As specified by the mfr. Also, the instrument must be calibrated with particulates of a size and refractive index similar to those to be measured in the ambient air.
Monitox	**Hazard Monitored:** Gases and vapors. **Application:** Measures specific gases and vapors. **Detection Method:** Electrochemical sensor specific for the chemical species in question. **General Care/Maintenance:** Moisten sponge before use; check the function switch; change the battery when needed.
Gamma Radiation Survey Instrument	**Hazard Monitored:** Gamma Radiation. **Application:** Environmental radiation monitor. **Detection Method:** Scintillation detector. **General Care/Maintenance:** Must be calibrated annually at a specialized facility. **Typical Operating Time:** Can be used for as long as the battery lasts, or for the recommended interval between calibrations, whichever is less.

TABLE 4
INSTRUMENTATION ACTION LEVELS

Photoionization Detector Action Levels	**Action Required**
Background to 5 parts per million (ppm)[1]	No respirator needed; no further action
>5ppm but </= 15 ppm at the perimeter of the work area	• Work temporarily halted and monitoring continues. • If instantaneous readings decrease below 5 ppm above background, work activities will resume with continued monitoring
>5ppm but </= 25 ppm at the downwind perimeter of the hot zone	• Work activities will be halted. • Source of vapors identified. • Corrective actions taken to abate emissions. • Continued monitoring. • Workers will don appropriate respirators, and work can resume if vapor levels 200 feet downwind or the hot zone or half the distance to the nearest potential receptor or residential or commercial structure, whichever is less – but in no case less than 20 feet – is below 5 ppm above background for the 15-minute average
>25ppm at the parameter of the hot zone	Activities will shut down

Particulate Monitoring Action Levels	**Action Required**
Background to 100 micrograms per cubic meter (µg/m³)[2], no dust observed	No further action
Background to 100 µg/m³, dust observed leaving the work area	Dust suppression must be employed.
100 to 150 µg/m³ at the downwind parameter of the hot zone	• Work activities will be halted. • Source of dust identified. • Dust suppression activities initiated. • Corrective actions taken to abate emissions. • Continued monitoring. • Workers will don appropriate respirators. • Work can resume provided that dust suppression measures and other controls are successful in reducing the downwind PM10 concentration to within 150 µg/m³ of the upwind level and in preventing visible dust migration.
>150 µg/m³ at the parameter of the hot zone	Activities will shut down

[1] VOC concentrations are 15-minute averages above site background (upwind parameter)
[2] Particulate concentrations are 15-minute averages above site background (upwind parameter)

TABLE 5
EMERGENCY NOTIFICATION LIST

ORGANIZATION	CONTACT	TELEPHONE
Local Police Department		911
Local Fire Department		911
Ambulance/Rescue Squad		911
Hospital	New York City Health & Hospitals/Woodhull	911 or 718-963-8000
Langan Incident Hotline		973-560-4699
Medical Treatment Hotline	WorkCare™	911 or 888-449-7757
Langan Environmental PM Langan Geotechnical PM	Kimberly Semon Sayak Sinha	631-338-2036 (cell) 979-739-1993 (cell)
Langan Construction Health and Safety Manager (HSM)	Tony Moffa	215-756-2523 (cell)
Langan Health & Safety Officer (HSO)	William Bohrer	410-984-3068 (cell)
Langan Field Team Leader (FTL)	To Be Determined	
Client's Representative	Cha Lee	718-208-3842
National Response Center (NRC)		800-424-8802
Chemical Transportation Emergency Center (Chemtrec)		800-424-9300
Center for Disease Control (CDC)		404-639-3534
EPA (RCRA Superfund Hotline)		800-424-9346
TSCA Hotline		202-554-1404
Poison Control Center		800-222-1222

Immediately following an injury, unless immediate emergency medical treatment is required, the injured employee must contact WorkCare - Incident Intervention® at 888-449-7787.

For all other incidents or near misses, unless emergency response is required, either the employee or a coworker must contact the Langan Incident Hotline at 973-560-4699.

TABLE 6
SUGGESTED FREQUENCY OF PHYSIOLOGICAL MONITORINGFOR FIT AND ACCLIMATED WORKERS[A]

Adjusted Temperature[b]	Normal Work Ensemble[c]	Impermeable Ensemble
90°F or above (32.2°C) or above	After each 45 min. of work	After each 15 min. of work
87.5°F (30.8°-32.2°C)	After each 60 min. of work	After each 30 min. of work
82.5°-87.5°F (28.1°-30.8°C)	After each 90 min. of work	After each 60 min. of work
77.5°-82.5°F (25.3°-28.1°C)	After each 120 min. of work	After each 90 min. of work
72.5°-77.5°F (22.5°-25.3°C)	After each 150 min. of work	After each 120 min. of work

a For work levels of 250 kilocalories/hour.

b Calculate the adjusted air temperature (ta adj) by using this equation: ta adj ^{o}F = ta ^{o}F + (13 x % sunshine). Measure air temperature (ta) with a standard mercury-in-glass thermometer, with the bulb shielded from radiant heat. Estimate percent sunshine by judging what percent time the sun is not covered by clouds that are thick enough to produce a shadow. (100 percent sunshine = no cloud cover and a sharp, distinct shadow; 0 percent sunshine = no shadows.)

c A normal work ensemble consists of cotton coveralls or other cotton clothing with long sleeves and pants.

TABLE 7

HEAT INDEX

	ENVIRONMENTAL TEMPERATURE (Fahrenheit)									
	70	75	80	85	90	95	100	105	110	115
LATIVE MIDITY	APPARENT TEMPERATURE*									
0%	64	69	73	78	83	87	91	95	99	103
10%	65	70	75	80	85	90	95	100	105	111
20%	66	72	77	82	87	93	99	105	112	120
30%	67	73	78	84	90	96	104	113	123	**135**
40%	68	74	79	86	93	101	110	123	**137**	**151**
50%	69	75	81	88	96	107	120	**135**	**150**	
60%	70	76	82	90	100	114	**132**	**149**		
70%	70	77	85	93	106	124	**144**			
80%	71	78	86	97	113	**136**				
90%	71	79	88	102	122					
100%	72	80	91	108						

bined Index of Heat and Humidity...what it "feels like" to the body
e: National Oceanic and Atmospheric Administration


o use Heat Index:
oss top locate Environmental Temperature
wn left side locate Relative Humidity
llow across and down to find Apparent Temperature
ermine Heat Stress Risk on chart at right

Exposure to full sunshine can increase Heat Index values
to 15 degrees F.

Apparent Temperature	Heat Stress Risk with Physical Activity and/or Prolonged Exposure
90-105	Heat Cramps or Heat Exhaustion Possible
105-130	Heat Cramps or Heat Exhaustion Likely, Heat Stroke Possible
>130	Heatstroke Highly Likely

FIGURES

FIGURE 1
SITE LOCATION MAP

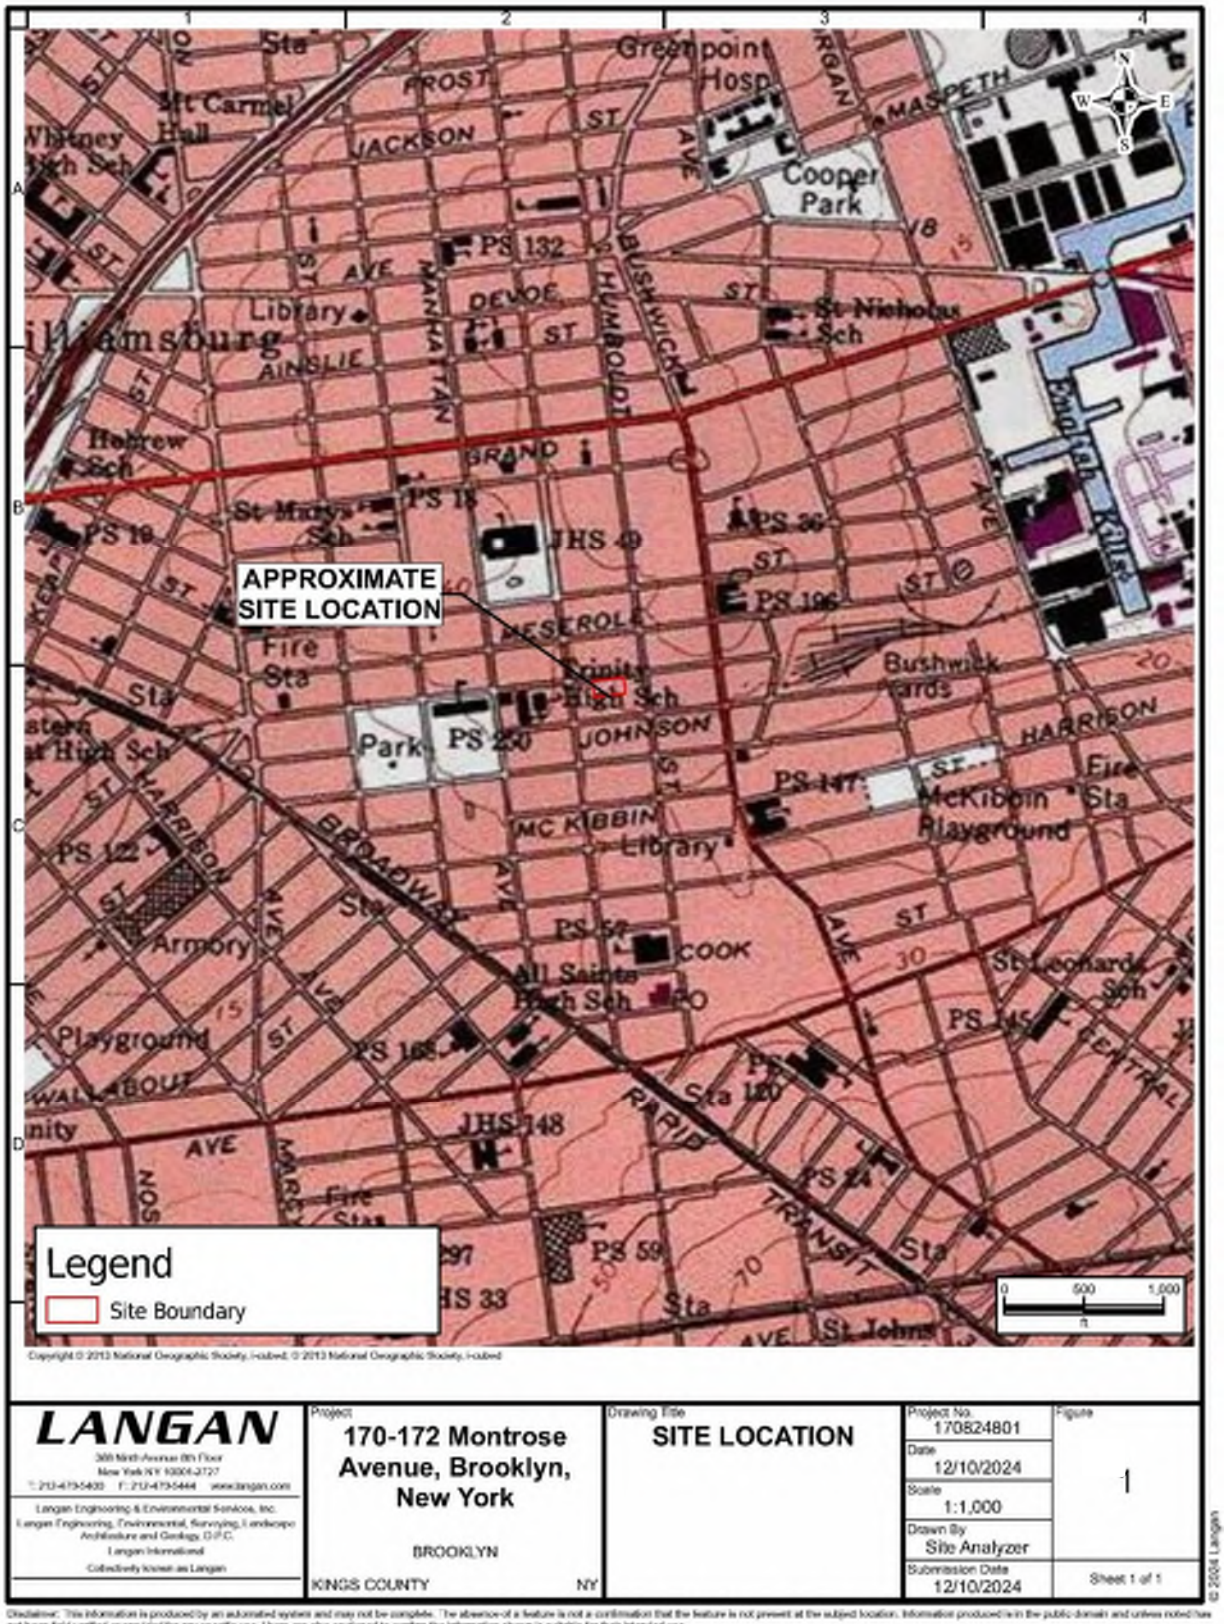

Copyright © 2013 National Geographic Society, i-cubed; © 2013 National Geographic Society, i-cubed

LANGAN 360 Ninth Avenue 8th Floor New York NY 10004-2727 T: 212-479-5400 F: 212-479-5444 www.langan.com Langan Engineering & Environmental Services, Inc. Langan Engineering, Environmental, Surveying, Landscape Architecture and Geology, D.P.C. Langan International Collectively known as Langan	Project 170-172 Montrose Avenue, Brooklyn, New York BROOKLYN KINGS COUNTY NY	Drawing Title SITE LOCATION	Project No. 170824801 Date 12/10/2024 Scale 1:1,000 Drawn By Site Analyzer Submission Date 12/10/2024	Figure 1 Sheet 1 of 1

© 2024 Langan

Disclaimer: This information is produced by an automated system and may not be complete. The absence of a feature is not a confirmation that the feature is not present at the subject location. Information produced is in the public domain and unless noted has not been field verified or provided for any specific use. Users are also cautioned to confirm the information shown is suitable for their intended use.
Spatial Reference: NAD 1983 (Natl) New York Long Island FIPS 3104 Feet


FIGURE 2
HOSPITAL ROUTE PLAN

Hospital Location: **New York Health & Hospitals/Woodhull**
760 Broadway
Brooklyn, New York
718-963-8000

START: 172 Montrose Avenue, Brooklyn, New York

1. Head east on Montrose Ave toward Humbolt St
2. Turn right at the 1st cross street onto Humbolt St
3. Continue onto Summer Pl
4. Continue onto Marcus Garvey Blvd
5. Turn right into hospital complex.

END: New York Health & Hospitals/Woodhull, 760 Broadway, Brooklyn, New York

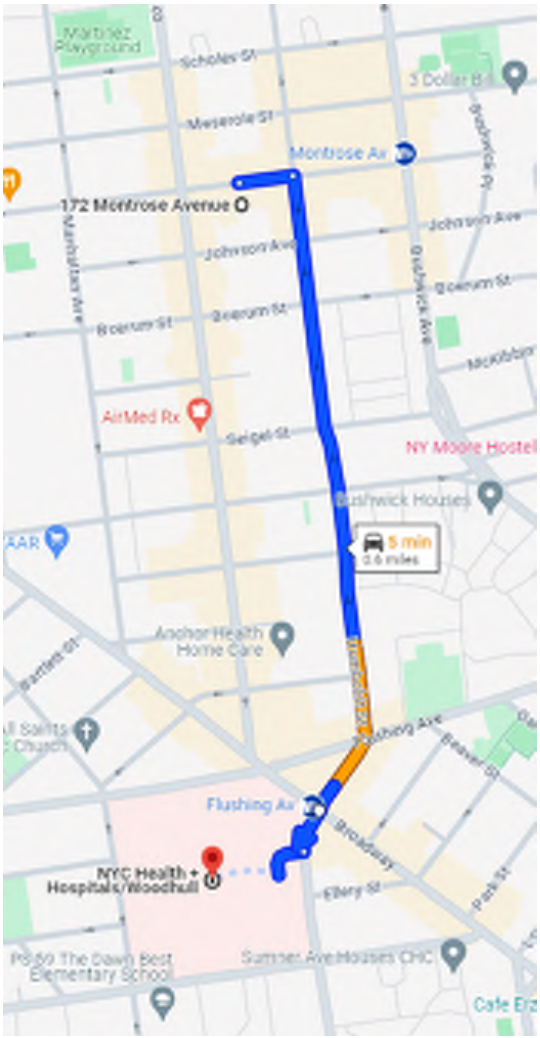

ATTACHMENTS

ATTACHMENT A

STANDING ORDERS

STANDING ORDERS

GENERAL

- No smoking, eating, or drinking in this work zone.
- Upon leaving the work zone, personnel will thoroughly wash their hands and face.
- Minimize contact with contaminated materials through proper planning of work areas and decontamination areas, and by following proper procedures. Do not place equipment on the ground. Do not sit on contaminated materials.
- No open flames in the work zone.
- Only properly trained and equipped personnel are permitted to work in potentially contaminated areas.
- Always use the appropriate level of personal protective equipment (PPE).
- Maintain close contact with your buddy in the work zone.
- Contaminated material will be contained in the Exclusion Zone (EZ).
- Report any unusual conditions.
- Work areas will be kept clear and uncluttered. Debris and other slip, trip, and fall hazards will be removed as frequently as possible.
- The number of personnel and equipment in the work zone will be kept to an essential minimum.
- Be alert to the symptoms of fatigue and heat/cold stress, and their effects on the normal caution and judgment of personnel.
- Conflicting situations which may arise concerning safety requirements and working conditions must be addressed and resolved quickly by the site HSO.

TOOLS AND HEAVY EQUIPMENT

- Do not, under any circumstances, enter or ride in or on any backhoe bucket, materials hoist, or any other device not specifically designed to carry passengers.
- Loose-fitting clothing or loose long hair is prohibited around moving machinery.
- Ensure that heavy equipment operators and all other personnel in the work zone are using the same hand signals to communicate.
- Drilling/excavating within 10 feet in any direction of overhead power lines is prohibited.
- The locations of all underground utilities must be identified and marked out prior to initiating any subsurface activities.
- Check to ensure that the equipment operator has lowered all blades and buckets to the ground before shutting off the vehicle.
- If the equipment has an emergency stop device, have the operator show all personnel its location and how to activate it.
- Help the operator ensure adequate clearances when the equipment must negotiate in tight quarters; serve as a signal operator to direct backing, as necessary.
- Ensure that all heavy equipment that is used in the Exclusion Zone is kept in that zone until the job is done and that such equipment is completely decontaminated before moving it into the clean area of the work zone.
- Samplers must not reach into or get near rotating equipment such as the drill rig. If personnel must work near any tools that could rotate, the equipment operator must completely shut down the rig prior to initiating such work. It may be necessary to use a remote sampling device.

ATTACHMENT B

DECONTAMINATION PROCEDURES

PERSONNEL DECONTAMINATION

LEVEL C DECONTAMINATION

Station 1:	Equipment Drop	1. Deposit equipment used on-site (tools, sampling devices and containers, monitoring instruments, radios, clipboards, etc.) on plastic drop cloths. Segregation at the drop reduces the probability of cross-contamination. During hot weather operations, cool down stations may be set up within this area.
Station 2:	Outer Garment, Boots, and Gloves Wash and Rinse	2. Scrub outer boots, outer gloves, and chemical-resistant splash suit with decon solution or detergent and water. Rinse off using copious amounts of water.
Station 3:	Outer Boot and Glove Removal	3. Remove outer boots and gloves. Deposit in container with plastic liner.
Station 4:	Canister or Mask Change	4. If worker leaves Exclusion Zone to change canister (or mask), this is the last step in the decontamination procedure. Worker's canister is exchanged, new outer gloves and boot covers donned, joints taped, and worker returns to duty.
Station 5:	Boot, Gloves and Outer Garment Removal	5. Boots, chemical-resistant splash suit, inner gloves removed and deposited in separate containers lined with plastic.
Station 6:	Face piece Removal	6. Face piece is removed (avoid touching face with fingers). Face piece deposited on plastic sheets.
Station 7:	Field Wash	7. Hands and face are thoroughly washed. Shower as soon as possible.

LEVEL D DECONTAMINATION

Station 1:	Equipment Drop	1. Deposit equipment used on-site (tools, sampling devices and containers, monitoring instruments, radios, clipboards, etc.) on plastic drop cloths. Segregation at the drop reduces the probability of cross contamination. During hot weather operations, cool down stations may be set up within this area.
Station 2:	Outer Garment, Boots, and Gloves Wash and Rinse	2. Scrub outer boots, outer gloves and chemical-resistant splash suit with decon solution or detergent and water. Rinse off using copious amounts of water.
Station 3:	Outer Boot and Glove Removal	3. Remove outer boots and gloves. Deposit in container with plastic liner.
Station 4:	Boot, Gloves and Outer Garment Removal	4. Boots, chemical-resistant splash suit, inner gloves removed and deposited in separate containers lined with plastic.
Station 5:	Field Wash	5. Hands and face are thoroughly washed. Shower as soon as possible.

EQUIPMENT DECONTAMINATION

GENERAL:

Equipment to be decontaminated during the project may include tools, monitoring equipment, respirators, sampling containers, laboratory equipment, and drilling equipment.

All decontamination will be done by personnel in protective gear, appropriate for the level of decontamination, as determined by the site HSO. The decontamination work tasks will be split or rotated among support and work crews.

Depending on site conditions, backhoes and pumps may be decontaminated over a portable decontamination pad to contain wash water; or wash water may be allowed to run off into a storm sewer system. Equipment needed may include a steam generator with high-pressure water, empty drums, screens, screen support structures, and shovels. Drums will be used to hold contaminated wash water pumped from the lined pit. These drums will be labeled as such.

Miscellaneous tools and equipment will be dropped into a plastic bucket, tub, or other containers. They will be brushed off and rinsed with a detergent solution, and finally rinsed with clean water.

MONITORING EQUIPMENT:

Monitoring equipment will be protected as much as possible from contamination by draping, masking, or otherwise covering as many of the instruments as possible with plastic without hindering the operation of the unit. The PID, HNu, or OVA meter, for example, can be placed in a clear plastic bag, which allows reading of the scale and operation of knobs. The probes can be partially wrapped keeping the sensor tip and discharge port clear.

The contaminated equipment will be taken from the drop area and the protective coverings removed and disposed of in the appropriate containers. Any dirt or obvious contamination will be brushed or wiped with a disposable paper wipe.

RESPIRATORS:

Respirators will be cleaned and disinfected after every use. Taken from the drop area, the masks (with the cartridges removed and disposed of with other used disposable gear) will be immersed in a cleaning solution and scrubbed gently with a soft brush, followed by a rinse in plain warm water, and then allowed to air dry. In the morning, new cartridges will be installed. Personnel will inspect their own masks for serviceability prior to donning them. And, once the mask is on, the wearer will check the respirator for leakage using the negative and positive pressure fit check techniques.

ATTACHMENT C

EMPLOYEE EXPOSURE/INJURY INCIDENT REPORT

EMPLOYEE INCIDENT/INJURY REPORT
LANGAN ENGINEERING & ENVIRONMENTAL SERVICES

(Complete and return to Tony Moffa in the Doylestown Office)

Affected Employee Name: _____ Date: _____

Incident type: ☐ Injury ☐ Report Only/No Injury
☐ Near Miss ☐ Other: _____

EMPLOYEE INFORMATION (Person completing Form)

Employee Name: _____ Employee No: _____

Title: _____ Office Location: _____

Length of time employed or date of hire: _____

Mailing address: _____

_____

Sex: M ☐ F ☐ Birth date: _____

Business phone & extension: _____ Residence/cell phone: _____

ACCIDENT INFORMATION

Project: _____ Project #: _____

Date & time of incident: _____ Time work started & ended: _____

Site location: _____

Incident Type: Possible Exposure ☐ Exposure ☐ Physical Injury ☐

Names of person(s) who witnessed the incident:_____

_____

_____

Exact location incident occurred:

_____

_____

Describe work being done:_____

_____

_____

_____

Describe what affected employee was doing prior to the incident occurring:

_____

_____

_____

Describe in detail how the incident occurred:

_____

_____

_____

_____

Nature of the incident (List the parts of the body affected):

_____

_____

_____

_____

Person(s) to whom the incident was reported (Time and Date):

_____

_____

List the names of other persons affected during this incident:

_____

_____

Possible causes of the incident (equipment, unsafe work practices, lack of PPE, etc.):

Weather conditions during incident:

MEDICAL CARE INFORMATION

Did affected employee receive medical care? Yes ☐ No ☐

If Yes, when, and where was medical care received:

Provide name of facility (hospital, clinic, etc.):

Length of stay at the facility.

Did the employee miss any work time? Yes ☐ No ☐ Undetermined ☐

Date employee last worked: _____ Date employee returned to work:

Has the employee returned to work? Yes ☐ No ☐

Does the employee have any work limitations or restrictions from the injury? : Yes ☐ No ☐

If Yes, please describe:

Did the exposure/injury result in permanent disability? Yes ☐ No ☐ Unknown ☐

If Yes, please describe:

HEALTH & SAFETY INFORMATION

Was the operation being conducted under an established site-specific Construction Health and Safety Plan?
Yes ☐ No ☐ Not Applicable: ☐

Describe protective equipment and clothing used by the employee:

_____

_____

_____

Did any limitations in safety equipment or protective clothing contribute to or affect exposure/injury? If so, explain:

_____

_____

_____

_____

Employee Signature Date

_____

Langan Representative Date

ATTACHMENT D

CALIBRATION LOG

DATE:_____ **PROJECT:**_____

CALIBRATION LOG

Date & Time	Inst Type	Inst #	Media	Initial Reading	Span #	Calibrate Reading	Performed By:

ATTACHMENT E

SAFETY DATA SHEETS

SAFETY DATA SHEET

Version 4.10
Revision Date 01/28/2016
Print Date 02/18/2016

1. PRODUCT AND COMPANY IDENTIFICATION

1.1 Product identifiers

Product name : Biphenyl

Product Number : W312908
Brand : Aldrich
Index-No. : 601-042-00-8

CAS-No. : 92-52-4

1.2 Relevant identified uses of the substance or mixture and uses advised against

Identified uses : Laboratory chemicals, Synthesis of substances

1.3 Details of the supplier of the safety data sheet

Company : Sigma-Aldrich
3050 Spruce Street
SAINT LOUIS MO 63103
USA

Telephone : +1 800-325-5832
Fax : +1 800-325-5052

1.4 Emergency telephone number

Emergency Phone # : (314) 776-6555

2. HAZARDS IDENTIFICATION

2.1 Classification of the substance or mixture

GHS Classification in accordance with 29 CFR 1910 (OSHA HCS)
Skin irritation (Category 2), H315
Eye irritation (Category 2A), H319
Specific target organ toxicity - single exposure (Category 3), Respiratory system, H335
Acute aquatic toxicity (Category 1), H400
Chronic aquatic toxicity (Category 1), H410

For the full text of the H-Statements mentioned in this Section, see Section 16.

2.2 GHS Label elements, including precautionary statements

Pictogram



Signal word Warning

Hazard statement(s)
H315 Causes skin irritation.
H319 Causes serious eye irritation.
H335 May cause respiratory irritation.
H410 Very toxic to aquatic life with long lasting effects.

Precautionary statement(s)
P261 Avoid breathing dust/ fume/ gas/ mist/ vapours/ spray.
P264 Wash skin thoroughly after handling.
P271 Use only outdoors or in a well-ventilated area.

P273	Avoid release to the environment.
P280	Wear protective gloves/ eye protection/ face protection.
P302 + P352	IF ON SKIN: Wash with plenty of soap and water.
P304 + P340 + P312	IF INHALED: Remove person to fresh air and keep comfortable for breathing. Call a POISON CENTER or doctor/ physician if you feel unwell.
P305 + P351 + P338	IF IN EYES: Rinse cautiously with water for several minutes. Remove contact lenses, if present and easy to do. Continue rinsing.
P332 + P313	If skin irritation occurs: Get medical advice/ attention.
P337 + P313	If eye irritation persists: Get medical advice/ attention.
P362	Take off contaminated clothing and wash before reuse.
P391	Collect spillage.
P403 + P233	Store in a well-ventilated place. Keep container tightly closed.
P405	Store locked up.
P501	Dispose of contents/ container to an approved waste disposal plant.

2.3 Hazards not otherwise classified (HNOC) or not covered by GHS - none

3. COMPOSITION/INFORMATION ON INGREDIENTS

3.1 Substances

Formula	:	$C_{12}H_{10}$
Molecular weight	:	154.21 g/mol
CAS-No.	:	92-52-4
EC-No.	:	202-163-5
Index-No.	:	601-042-00-8

Hazardous components

Component	Classification	Concentration
Biphenyl		
	Skin Irrit. 2; Eye Irrit. 2A; STOT SE 3; Aquatic Acute 1; Aquatic Chronic 1; H315, H319, H335, H410	<= 100 %

For the full text of the H-Statements mentioned in this Section, see Section 16.

4. FIRST AID MEASURES

4.1 Description of first aid measures

General advice
Consult a physician. Show this safety data sheet to the doctor in attendance.Move out of dangerous area.

If inhaled
If breathed in, move person into fresh air. If not breathing, give artificial respiration. Consult a physician.

In case of skin contact
Wash off with soap and plenty of water. Consult a physician.

In case of eye contact
Rinse thoroughly with plenty of water for at least 15 minutes and consult a physician.

If swallowed
Never give anything by mouth to an unconscious person. Rinse mouth with water. Consult a physician.

4.2 Most important symptoms and effects, both acute and delayed
The most important known symptoms and effects are described in the labelling (see section 2.2) and/or in section 11

4.3 Indication of any immediate medical attention and special treatment needed
No data available

5. FIREFIGHTING MEASURES

5.1 Extinguishing media

Suitable extinguishing media
Use water spray, alcohol-resistant foam, dry chemical or carbon dioxide.

5.2 Special hazards arising from the substance or mixture
Carbon oxides

5.3 Advice for firefighters
Wear self-contained breathing apparatus for firefighting if necessary.

5.4 Further information
No data available

6. ACCIDENTAL RELEASE MEASURES

6.1 Personal precautions, protective equipment and emergency procedures
Use personal protective equipment. Avoid dust formation. Avoid breathing vapours, mist or gas. Ensure adequate ventilation. Evacuate personnel to safe areas. Avoid breathing dust.
For personal protection see section 8.

6.2 Environmental precautions
Prevent further leakage or spillage if safe to do so. Do not let product enter drains. Discharge into the environment must be avoided.

6.3 Methods and materials for containment and cleaning up
Pick up and arrange disposal without creating dust. Sweep up and shovel. Keep in suitable, closed containers for disposal.

6.4 Reference to other sections
For disposal see section 13.

7. HANDLING AND STORAGE

7.1 Precautions for safe handling
Avoid contact with skin and eyes. Avoid formation of dust and aerosols.Further processing of solid materials may result in the formation of combustible dusts. The potential for combustible dust formation should be taken into consideration before additional processing occurs.
Provide appropriate exhaust ventilation at places where dust is formed.
For precautions see section 2.2.

7.2 Conditions for safe storage, including any incompatibilities
Keep container tightly closed in a dry and well-ventilated place.
Storage class (TRGS 510): Non Combustible Solids

7.3 Specific end use(s)
Apart from the uses mentioned in section 1.2 no other specific uses are stipulated

8. EXPOSURE CONTROLS/PERSONAL PROTECTION

8.1 Control parameters

Components with workplace control parameters

Component	CAS-No.	Value	Control parameters	Basis
Biphenyl	92-52-4	TWA	0.2 ppm	USA. ACGIH Threshold Limit Values (TLV)
	Remarks	Pulmonary function		
		TWA	0.200000 ppm	USA. ACGIH Threshold Limit Values (TLV)
		Pulmonary function		

		TWA	0.2 ppm 1 mg/m3	USA. OSHA - TABLE Z-1 Limits for Air Contaminants - 1910.1000
		TWA	0.200000 ppm 1.000000 mg/m3	USA. Occupational Exposure Limits (OSHA) - Table Z-1 Limits for Air Contaminants
		The value in mg/m3 is approximate.		
		TWA	0.2 ppm 1 mg/m3	USA. Occupational Exposure Limits (OSHA) - Table Z-1 Limits for Air Contaminants
		The value in mg/m3 is approximate.		
		TWA	0.200000 ppm 1.000000 mg/m3	USA. NIOSH Recommended Exposure Limits

8.2 Exposure controls

Appropriate engineering controls
Handle in accordance with good industrial hygiene and safety practice. Wash hands before breaks and at the end of workday.

Personal protective equipment

Eye/face protection
Safety glasses with side-shields conforming to EN166 Use equipment for eye protection tested and approved under appropriate government standards such as NIOSH (US) or EN 166(EU).

Skin protection
Handle with gloves. Gloves must be inspected prior to use. Use proper glove removal technique (without touching glove's outer surface) to avoid skin contact with this product. Dispose of contaminated gloves after use in accordance with applicable laws and good laboratory practices. Wash and dry hands.

Full contact
Material: butyl-rubber
Minimum layer thickness: 0.3 mm
Break through time: 480 min
Material tested:Butoject® (KCL 897 / Aldrich Z677647, Size M)

Splash contact
Material: Nitrile rubber
Minimum layer thickness: 0.11 mm
Break through time: 30 min
Material tested:Dermatril® (KCL 740 / Aldrich Z677272, Size M)

data source: KCL GmbH, D-36124 Eichenzell, phone +49 (0)6659 87300, e-mail sales@kcl.de, test method: EN374
If used in solution, or mixed with other substances, and under conditions which differ from EN 374, contact the supplier of the CE approved gloves. This recommendation is advisory only and must be evaluated by an industrial hygienist and safety officer familiar with the specific situation of anticipated use by our customers. It should not be construed as offering an approval for any specific use scenario.

Body Protection
Impervious clothing, The type of protective equipment must be selected according to the concentration and amount of the dangerous substance at the specific workplace.

Respiratory protection
For nuisance exposures use type P95 (US) or type P1 (EU EN 143) particle respirator.For higher level protection use type OV/AG/P99 (US) or type ABEK-P2 (EU EN 143) respirator cartridges. Use respirators and components tested and approved under appropriate government standards such as NIOSH (US) or CEN (EU).

Control of environmental exposure
Prevent further leakage or spillage if safe to do so. Do not let product enter drains. Discharge into the environment must be avoided.

9. PHYSICAL AND CHEMICAL PROPERTIES

9.1 Information on basic physical and chemical properties

a)	Appearance	Form: crystalline Colour: light yellow
b)	Odour	characteristic
c)	Odour Threshold	No data available
d)	pH	5.5
e)	Melting point/freezing point	Melting point/range: 68 - 70 °C (154 - 158 °F) - lit.
f)	Initial boiling point and boiling range	255 °C (491 °F) - lit.
g)	Flash point	110 °C (230 °F) - closed cup
h)	Evaporation rate	No data available
i)	Flammability (solid, gas)	The product is not flammable. - Flammability (solids)
j)	Upper/lower flammability or explosive limits	Upper explosion limit: 5.8 %(V) Lower explosion limit: 0.6 %(V)
k)	Vapour pressure	0.04 hPa (0.03 mmHg) at 20 °C (68 °F) 5.5 hPa (4.1 mmHg) at 100 °C (212 °F) 12.6 hPa (9.5 mmHg) at 115 °C (239 °F) 95.7 hPa (71.8 mmHg) at 166 °C (331 °F)
l)	Vapour density	No data available
m)	Relative density	0.992 g/cm3
n)	Water solubility	0.0075 g/l at 15 °C (59 °F)
o)	Partition coefficient: n-octanol/water	log Pow: 4.008 at 25 °C (77 °F)
p)	Auto-ignition temperature	566 °C (1,051 °F) at 1,013.0 hPa (759.8 mmHg)
q)	Decomposition temperature	No data available
r)	Viscosity	No data available
s)	Explosive properties	No data available
t)	Oxidizing properties	No data available

9.2 Other safety information

No data available

10. STABILITY AND REACTIVITY

10.1 Reactivity

No data available

10.2 Chemical stability

Stable under recommended storage conditions.

10.3 Possibility of hazardous reactions

No data available

10.4 Conditions to avoid

No data available

10.5 Incompatible materials

Strong oxidizing agents

10.6 Hazardous decomposition products

Other decomposition products - No data available
In the event of fire: see section 5

11. TOXICOLOGICAL INFORMATION

11.1 Information on toxicological effects

Acute toxicity
Inhalation: No data available

LD50 Dermal - Rabbit - > 5,010 mg/kg

No data available

Skin corrosion/irritation
Skin - Rabbit
Result: Irritating to skin. - 24 h
(Draize Test)

Serious eye damage/eye irritation
No data available

Respiratory or skin sensitisation
Maximisation Test (GPMT) - Guinea pig
Does not cause skin sensitisation.
(OECD Test Guideline 406)

Germ cell mutagenicity
Ames test
S. typhimurium
Result: negative

Mouse - male and female
Result: negative

Carcinogenicity

Carcinogenicity - Mouse - Oral
Tumorigenic:Equivocal tumorigenic agent by RTECS criteria. Lungs, Thorax, or Respiration:Tumors. Blood:Tumors.

Carcinogenicity - Mouse - Subcutaneous
Tumorigenic:Neoplastic by RTECS criteria. Lungs, Thorax, or Respiration:Tumors. Liver:Tumors.

IARC:	No component of this product present at levels greater than or equal to 0.1% is identified as probable, possible or confirmed human carcinogen by IARC.
NTP:	No component of this product present at levels greater than or equal to 0.1% is identified as a known or anticipated carcinogen by NTP.
OSHA:	No component of this product present at levels greater than or equal to 0.1% is identified as a carcinogen or potential carcinogen by OSHA.

Reproductive toxicity
No data available

No data available

Specific target organ toxicity - single exposure
No data available

Specific target organ toxicity - repeated exposure
No data available

Aspiration hazard
No data available

Additional Information
RTECS: DU8050000

Liver injury may occur., Gastrointestinal disturbance

Stomach - Irregularities - Based on Human Evidence
Stomach - Irregularities - Based on Human Evidence

12. ECOLOGICAL INFORMATION

12.1 Toxicity

Toxicity to fish	flow-through test LC50 - Pimephales promelas (fathead minnow) - 3 mg/l - 96 h (OECD Test Guideline 203)
Toxicity to daphnia and other aquatic invertebrates	flow-through test EC50 - Daphnia magna (Water flea) - 0.36 mg/l - 48 h

12.2 Persistence and degradability

Biodegradability	aerobic - Exposure time 14 d Result: 84 % - Readily biodegradable (OECD Test Guideline 301C)

12.3 Bioaccumulative potential

Bioaccumulation	Leuciscus idus (Golden orfe) - 3 d - 50 µg/l Bioconcentration factor (BCF): 281

12.4 Mobility in soil

No data available

12.5 Results of PBT and vPvB assessment

PBT/vPvB assessment not available as chemical safety assessment not required/not conducted

12.6 Other adverse effects

An environmental hazard cannot be excluded in the event of unprofessional handling or disposal.
Very toxic to aquatic life with long lasting effects.

13. DISPOSAL CONSIDERATIONS

13.1 Waste treatment methods

Product
Offer surplus and non-recyclable solutions to a licensed disposal company. Contact a licensed professional waste disposal service to dispose of this material.

Contaminated packaging
Dispose of as unused product.

14. TRANSPORT INFORMATION

DOT (US)
UN number: 3077 Class: 9 Packing group: III
Proper shipping name: Environmentally hazardous substances, solid, n.o.s. (Biphenyl)
Reportable Quantity (RQ): 100 lbs
Marine pollutant:yes
Poison Inhalation Hazard: No

IMDG
UN number: 3077 Class: 9 Packing group: III EMS-No: F-A, S-F
Proper shipping name: ENVIRONMENTALLY HAZARDOUS SUBSTANCE, SOLID, N.O.S. (Biphenyl)
Marine pollutant:yes

IATA
UN number: 3077 Class: 9 Packing group: III
Proper shipping name: Environmentally hazardous substance, solid, n.o.s. (Biphenyl)

15. REGULATORY INFORMATION

SARA 302 Components
No chemicals in this material are subject to the reporting requirements of SARA Title III, Section 302.

SARA 313 Components
The following components are subject to reporting levels established by SARA Title III, Section 313:

	CAS-No.	Revision Date
Biphenyl	92-52-4	2007-07-01

SARA 311/312 Hazards
Acute Health Hazard, Chronic Health Hazard

Massachusetts Right To Know Components

	CAS-No.	Revision Date
Biphenyl	92-52-4	2007-07-01

Pennsylvania Right To Know Components

	CAS-No.	Revision Date
Biphenyl	92-52-4	2007-07-01

New Jersey Right To Know Components

	CAS-No.	Revision Date
Biphenyl	92-52-4	2007-07-01

California Prop. 65 Components
This product does not contain any chemicals known to State of California to cause cancer, birth defects, or any other reproductive harm.

16. OTHER INFORMATION

Full text of H-Statements referred to under sections 2 and 3.

Aquatic Acute	Acute aquatic toxicity
Aquatic Chronic	Chronic aquatic toxicity
Eye Irrit.	Eye irritation
H315	Causes skin irritation.
H319	Causes serious eye irritation.
H335	May cause respiratory irritation.
H400	Very toxic to aquatic life.
H410	Very toxic to aquatic life with long lasting effects.

HMIS Rating

Health hazard:	2
Chronic Health Hazard:	*
Flammability:	1
Physical Hazard	0

NFPA Rating

Health hazard:	2
Fire Hazard:	1
Reactivity Hazard:	0

Further information
Copyright 2016 Sigma-Aldrich Co. LLC. License granted to make unlimited paper copies for internal use only.
The above information is believed to be correct but does not purport to be all inclusive and shall be used only as a guide. The information in this document is based on the present state of our knowledge and is applicable to the product with regard to appropriate safety precautions. It does not represent any guarantee of the properties of the product. Sigma-Aldrich Corporation and its Affiliates shall not be held liable for any damage resulting from handling or from contact with the above product. See www.sigma-aldrich.com and/or the reverse side of invoice or packing slip for additional terms and conditions of sale.

Preparation Information
Sigma-Aldrich Corporation
Product Safety – Americas Region
1-800-521-8956

Version: 4.10 Revision Date: 01/28/2016 Print Date: 02/18/2016

SAFETY DATA SHEET

Version 5.3
Revision Date 12/29/2015
Print Date 04/11/2016

1. PRODUCT AND COMPANY IDENTIFICATION

1.1 Product identifiers

Product name : 1,1-Dichloroethane

Product Number : 48512
Brand : Supelco
Index-No. : 602-011-00-1

CAS-No. : 75-34-3

1.2 Relevant identified uses of the substance or mixture and uses advised against

Identified uses : Laboratory chemicals, Synthesis of substances

1.3 Details of the supplier of the safety data sheet

Company : Sigma-Aldrich
3050 Spruce Street
SAINT LOUIS MO 63103
USA

Telephone : +1 800-325-5832
Fax : +1 800-325-5052

1.4 Emergency telephone number

Emergency Phone # : (314) 776-6555

2. HAZARDS IDENTIFICATION

2.1 Classification of the substance or mixture

GHS Classification in accordance with 29 CFR 1910 (OSHA HCS)
Flammable liquids (Category 2), H225
Acute toxicity, Oral (Category 4), H302
Eye irritation (Category 2A), H319
Specific target organ toxicity - single exposure (Category 3), Respiratory system, H335
Acute aquatic toxicity (Category 3), H402
Chronic aquatic toxicity (Category 3), H412

For the full text of the H-Statements mentioned in this Section, see Section 16.

2.2 GHS Label elements, including precautionary statements

Pictogram



Signal word Danger

Hazard statement(s)
H225 Highly flammable liquid and vapour.
H302 Harmful if swallowed.
H319 Causes serious eye irritation.
H335 May cause respiratory irritation.
H412 Harmful to aquatic life with long lasting effects.

Precautionary statement(s)
P210 Keep away from heat/sparks/open flames/hot surfaces. No smoking.

P233	Keep container tightly closed.
P240	Ground/bond container and receiving equipment.
P241	Use explosion-proof electrical/ ventilating/ lighting/ equipment.
P242	Use only non-sparking tools.
P243	Take precautionary measures against static discharge.
P261	Avoid breathing dust/ fume/ gas/ mist/ vapours/ spray.
P264	Wash skin thoroughly after handling.
P270	Do not eat, drink or smoke when using this product.
P271	Use only outdoors or in a well-ventilated area.
P273	Avoid release to the environment.
P280	Wear protective gloves/ eye protection/ face protection.
P301 + P312 + P330	IF SWALLOWED: Call a POISON CENTER or doctor/ physician if you feel unwell. Rinse mouth.
P303 + P361 + P353	IF ON SKIN (or hair): Take off immediately all contaminated clothing. Rinse skin with water/shower.
P304 + P340 + P312	IF INHALED: Remove person to fresh air and keep comfortable for breathing. Call a POISON CENTER or doctor/ physician if you feel unwell.
P305 + P351 + P338	IF IN EYES: Rinse cautiously with water for several minutes. Remove contact lenses, if present and easy to do. Continue rinsing.
P337 + P313	If eye irritation persists: Get medical advice/ attention.
P370 + P378	In case of fire: Use dry sand, dry chemical or alcohol-resistant foam to extinguish.
P403 + P233	Store in a well-ventilated place. Keep container tightly closed.
P403 + P235	Store in a well-ventilated place. Keep cool.
P405	Store locked up.
P501	Dispose of contents/ container to an approved waste disposal plant.

2.3 Hazards not otherwise classified (HNOC) or not covered by GHS - none

3. COMPOSITION/INFORMATION ON INGREDIENTS

3.1 Substances

Synonyms	:	Ethylidene chloride
Formula	:	$C_2H_4Cl_2$
Molecular weight	:	98.96 g/mol
CAS-No.	:	75-34-3
EC-No.	:	200-863-5
Index-No.	:	602-011-00-1

Hazardous components

Component	Classification	Concentration
1,1-Dichloroethane		
	Flam. Liq. 2; Acute Tox. 4; Eye Irrit. 2A; STOT SE 3; Aquatic Acute 3; Aquatic Chronic 3; H225, H302, H319, H335, H412	<= 100 %

For the full text of the H-Statements mentioned in this Section, see Section 16.

4. FIRST AID MEASURES

4.1 Description of first aid measures

General advice
Consult a physician. Show this safety data sheet to the doctor in attendance.Move out of dangerous area.

If inhaled
If breathed in, move person into fresh air. If not breathing, give artificial respiration. Consult a physician.

In case of skin contact
Wash off with soap and plenty of water. Consult a physician.

In case of eye contact
Rinse thoroughly with plenty of water for at least 15 minutes and consult a physician.

If swallowed
Do NOT induce vomiting. Never give anything by mouth to an unconscious person. Rinse mouth with water. Consult a physician.

4.2 Most important symptoms and effects, both acute and delayed
The most important known symptoms and effects are described in the labelling (see section 2.2) and/or in section 11

4.3 Indication of any immediate medical attention and special treatment needed
No data available

5. FIREFIGHTING MEASURES

5.1 Extinguishing media

Suitable extinguishing media
Use water spray, alcohol-resistant foam, dry chemical or carbon dioxide.

5.2 Special hazards arising from the substance or mixture
Carbon oxides, Hydrogen chloride gas

5.3 Advice for firefighters
Wear self-contained breathing apparatus for firefighting if necessary.

5.4 Further information
Use water spray to cool unopened containers.

6. ACCIDENTAL RELEASE MEASURES

6.1 Personal precautions, protective equipment and emergency procedures
Use personal protective equipment. Avoid breathing vapours, mist or gas. Ensure adequate ventilation. Remove all sources of ignition. Evacuate personnel to safe areas. Beware of vapours accumulating to form explosive concentrations. Vapours can accumulate in low areas.
For personal protection see section 8.

6.2 Environmental precautions
Prevent further leakage or spillage if safe to do so. Do not let product enter drains. Discharge into the environment must be avoided.

6.3 Methods and materials for containment and cleaning up
Contain spillage, and then collect with an electrically protected vacuum cleaner or by wet-brushing and place in container for disposal according to local regulations (see section 13).

6.4 Reference to other sections
For disposal see section 13.

7. HANDLING AND STORAGE

7.1 Precautions for safe handling
Avoid contact with skin and eyes. Avoid inhalation of vapour or mist.
Use explosion-proof equipment.Keep away from sources of ignition - No smoking.Take measures to prevent the build up of electrostatic charge.
For precautions see section 2.2.

7.2 Conditions for safe storage, including any incompatibilities
Keep container tightly closed in a dry and well-ventilated place. Containers which are opened must be carefully resealed and kept upright to prevent leakage.
Storage class (TRGS 510): Flammable liquids

7.3 Specific end use(s)
Apart from the uses mentioned in section 1.2 no other specific uses are stipulated

8. EXPOSURE CONTROLS/PERSONAL PROTECTION

8.1 Control parameters

Components with workplace control parameters

Component	CAS-No.	Value	Control parameters	Basis
1,1-Dichloroethane	75-34-3	TWA	100.000000 ppm	USA. ACGIH Threshold Limit Values (TLV)
	Remarks	Upper Respiratory Tract irritation Eye irritation Liver damage Kidney damage Not classifiable as a human carcinogen		
		TWA	100.000000 ppm 400.000000 mg/m3	USA. NIOSH Recommended Exposure Limits
		See Appendix C		
		TWA	100.000000 ppm 400.000000 mg/m3	USA. Occupational Exposure Limits (OSHA) - Table Z-1 Limits for Air Contaminants
		The value in mg/m3 is approximate.		

8.2 Exposure controls

Appropriate engineering controls
Handle in accordance with good industrial hygiene and safety practice. Wash hands before breaks and at the end of workday.

Personal protective equipment

Eye/face protection
Face shield and safety glasses Use equipment for eye protection tested and approved under appropriate government standards such as NIOSH (US) or EN 166(EU).

Skin protection
Handle with gloves. Gloves must be inspected prior to use. Use proper glove removal technique (without touching glove's outer surface) to avoid skin contact with this product. Dispose of contaminated gloves after use in accordance with applicable laws and good laboratory practices. Wash and dry hands.

Full contact
Material: Fluorinated rubber
Minimum layer thickness: 0.7 mm
Break through time: 480 min
Material tested:Vitoject® (KCL 890 / Aldrich Z677698, Size M)

Splash contact
Material: butyl-rubber
Minimum layer thickness: 0.3 mm
Break through time: 60 min
Material tested:Butoject® (KCL 897 / Aldrich Z677647, Size M)

data source: KCL GmbH, D-36124 Eichenzell, phone +49 (0)6659 87300, e-mail sales@kcl.de, test method: EN374
If used in solution, or mixed with other substances, and under conditions which differ from EN 374, contact the supplier of the CE approved gloves. This recommendation is advisory only and must be evaluated by an industrial hygienist and safety officer familiar with the specific situation of anticipated use by our customers. It should not be construed as offering an approval for any specific use scenario.

Body Protection
Complete suit protecting against chemicals, Flame retardant antistatic protective clothing., The type of protective equipment must be selected according to the concentration and amount of the dangerous substance at the specific workplace.

Respiratory protection
Where risk assessment shows air-purifying respirators are appropriate use a full-face respirator with multi-purpose combination (US) or type AXBEK (EN 14387) respirator cartridges as a backup to engineering

controls. If the respirator is the sole means of protection, use a full-face supplied air respirator. Use respirators and components tested and approved under appropriate government standards such as NIOSH (US) or CEN (EU).

Control of environmental exposure
Prevent further leakage or spillage if safe to do so. Do not let product enter drains. Discharge into the environment must be avoided.

9. PHYSICAL AND CHEMICAL PROPERTIES

9.1 Information on basic physical and chemical properties

a)	Appearance	Form: liquid
b)	Odour	No data available
c)	Odour Threshold	No data available
d)	pH	No data available
e)	Melting point/freezing point	-97.99 °C (-144.38 °F)
f)	Initial boiling point and boiling range	55.0 - 58.0 °C (131.0 - 136.4 °F)
g)	Flash point	-9.99 °C (14.02 °F) - closed cup
h)	Evaporation rate	No data available
i)	Flammability (solid, gas)	No data available
j)	Upper/lower flammability or explosive limits	No data available
k)	Vapour pressure	No data available
l)	Vapour density	No data available
m)	Relative density	1.17 g/cm3
n)	Water solubility	No data available
o)	Partition coefficient: n-octanol/water	No data available
p)	Auto-ignition temperature	No data available
q)	Decomposition temperature	No data available
r)	Viscosity	No data available
s)	Explosive properties	No data available
t)	Oxidizing properties	No data available

9.2 Other safety information
No data available

10. STABILITY AND REACTIVITY

10.1 Reactivity
No data available

10.2 Chemical stability
Stable under recommended storage conditions.

10.3 Possibility of hazardous reactions
Vapours may form explosive mixture with air.

10.4 Conditions to avoid
Heat, flames and sparks.

10.5 Incompatible materials
Oxidizing agents

10.6 Hazardous decomposition products
Other decomposition products - No data available
In the event of fire: see section 5

11. TOXICOLOGICAL INFORMATION

11.1 Information on toxicological effects

Acute toxicity
LD50 Oral - Rat - 725.0 mg/kg

LC50 Inhalation - Rat - 4 h - 13000 ppm

Dermal: No data available

No data available

Skin corrosion/irritation
No data available

Serious eye damage/eye irritation
No data available

Respiratory or skin sensitisation
Chronic exposure may cause dermatitis.

Germ cell mutagenicity
No data available

Carcinogenicity

This product is or contains a component that is not classifiable as to its carcinogenicity based on its IARC, ACGIH, NTP, or EPA classification.

IARC:	No component of this product present at levels greater than or equal to 0.1% is identified as probable, possible or confirmed human carcinogen by IARC.
NTP:	No component of this product present at levels greater than or equal to 0.1% is identified as a known or anticipated carcinogen by NTP.
OSHA:	No component of this product present at levels greater than or equal to 0.1% is identified as a carcinogen or potential carcinogen by OSHA.

Reproductive toxicity
No data available

No data available

Specific target organ toxicity - single exposure
May cause respiratory irritation.

Specific target organ toxicity - repeated exposure
No data available

Aspiration hazard
No data available

Additional Information
RTECS: KI0175000

Liver injury may occur., Kidney injury may occur., narcosis, To the best of our knowledge, the chemical, physical, and toxicological properties have not been thoroughly investigated.

Central nervous system -

12. ECOLOGICAL INFORMATION

12.1 Toxicity
No data available

12.2 Persistence and degradability
No data available

12.3 Bioaccumulative potential
No data available

12.4 Mobility in soil
No data available

12.5 Results of PBT and vPvB assessment
PBT/vPvB assessment not available as chemical safety assessment not required/not conducted

12.6 Other adverse effects
An environmental hazard cannot be excluded in the event of unprofessional handling or disposal.
Harmful to aquatic life.

13. DISPOSAL CONSIDERATIONS

13.1 Waste treatment methods

Product
Burn in a chemical incinerator equipped with an afterburner and scrubber but exert extra care in igniting as this material is highly flammable. Offer surplus and non-recyclable solutions to a licensed disposal company. Contact a licensed professional waste disposal service to dispose of this material.

Contaminated packaging
Dispose of as unused product.

14. TRANSPORT INFORMATION

DOT (US)
UN number: 2362 Class: 3 Packing group: II
Proper shipping name: 1,1-Dichloroethane
Reportable Quantity (RQ): 1000 lbs

Poison Inhalation Hazard: No

IMDG
UN number: 2362 Class: 3 Packing group: II EMS-No: F-E, S-D
Proper shipping name: 1,1-DICHLOROETHANE

IATA
UN number: 2362 Class: 3 Packing group: II
Proper shipping name: 1,1-Dichloroethane

15. REGULATORY INFORMATION

SARA 302 Components
No chemicals in this material are subject to the reporting requirements of SARA Title III, Section 302.

SARA 313 Components
The following components are subject to reporting levels established by SARA Title III, Section 313:

	CAS-No.	Revision Date
1,1-Dichloroethane	75-34-3	2007-07-01

SARA 311/312 Hazards
Fire Hazard, Acute Health Hazard

Massachusetts Right To Know Components

	CAS-No.	Revision Date
1,1-Dichloroethane	75-34-3	2007-07-01

Pennsylvania Right To Know Components

	CAS-No.	Revision Date
1,1-Dichloroethane	75-34-3	2007-07-01

New Jersey Right To Know Components

	CAS-No.	Revision Date
1,1-Dichloroethane	75-34-3	2007-07-01

California Prop. 65 Components

WARNING! This product contains a chemical known to the State of California to cause cancer.	CAS-No.	Revision Date
1,1-Dichloroethane	75-34-3	2007-09-28

16. OTHER INFORMATION

Full text of H-Statements referred to under sections 2 and 3.

Acute Tox.	Acute toxicity
Aquatic Acute	Acute aquatic toxicity
Aquatic Chronic	Chronic aquatic toxicity
Eye Irrit.	Eye irritation
Flam. Liq.	Flammable liquids
H225	Highly flammable liquid and vapour.
H302	Harmful if swallowed.
H319	Causes serious eye irritation.
H335	May cause respiratory irritation.

HMIS Rating

Health hazard:	2
Chronic Health Hazard:	*
Flammability:	3
Physical Hazard	0

NFPA Rating

Health hazard:	2
Fire Hazard:	3
Reactivity Hazard:	0

Further information

Copyright 2015 Sigma-Aldrich Co. LLC. License granted to make unlimited paper copies for internal use only.
The above information is believed to be correct but does not purport to be all inclusive and shall be used only as a guide. The information in this document is based on the present state of our knowledge and is applicable to the product with regard to appropriate safety precautions. It does not represent any guarantee of the properties of the product. Sigma-Aldrich Corporation and its Affiliates shall not be held liable for any damage resulting from handling or from contact with the above product. See www.sigma-aldrich.com and/or the reverse side of invoice or packing slip for additional terms and conditions of sale.

Preparation Information

Sigma-Aldrich Corporation
Product Safety – Americas Region
1-800-521-8956

Version: 5.3 Revision Date: 12/29/2015 Print Date: 04/11/2016

SAFETY DATA SHEET

Version 6.7
Revision Date 08/05/2024
Print Date 08/06/2024

SECTION 1: Identification of the substance/mixture and of the company/undertaking

1.1 Product identifiers

Product name : 1,2,4,5-Tetramethylbenzene

Product Number : T19607
Brand : Aldrich
CAS-No. : 95-93-2

1.2 Relevant identified uses of the substance or mixture and uses advised against

Identified uses : Laboratory chemicals, Synthesis of substances

Uses advised against : The product is being supplied under the TSCA R&D Exemption (40 CFR Section 720.36). It is the recipient's responsibility to comply with the requirements of the R&D exemption. The product may not be used for a non-exempt commercial purpose under TSCA unless appropriate consent is granted in writing by MilliporeSigma.

1.3 Details of the supplier of the safety data sheet

Company : Sigma-Aldrich Inc.
3050 SPRUCE ST
ST. LOUIS MO 63103
UNITED STATES

Telephone : +1 314 771-5765
Fax : +1 800 325-5052

1.4 Emergency telephone

Emergency Phone # : 800-424-9300 CHEMTREC (USA) +1-703-527-3887 CHEMTREC (International) 24 Hours/day; 7 Days/week

SECTION 2: Hazards identification

2.1 Classification of the substance or mixture

GHS Classification in accordance with 29 CFR 1910 (OSHA HCS)

Flammable solids (Category 1), H228
Short-term (acute) aquatic hazard (Category 1), H400
Long-term (chronic) aquatic hazard (Category 1), H410

For the full text of the H-Statements mentioned in this Section, see Section 16.

The life science business of Merck KGaA, Darmstadt, Germany
operates as MilliporeSigma in the US and Canada

2.2 GHS Label elements, including precautionary statements

Pictogram



Signal Word Danger

Hazard Statements

H228	Flammable solid.
H410	Very toxic to aquatic life with long lasting effects.

Precautionary Statements

P210	Keep away from heat/ sparks/ open flames/ hot surfaces. No smoking.
P240	Ground/bond container and receiving equipment.
P241	Use explosion-proof electrical/ ventilating/ lighting/ equipment.
P273	Avoid release to the environment.
P280	Wear protective gloves/ eye protection/ face protection.
P370 + P378	In case of fire: Use dry sand, dry chemical or alcohol-resistant foam to extinguish.
P391	Collect spillage.
P501	Dispose of contents/ container to an approved waste disposal plant.

2.3 Hazards not otherwise classified (HNOC) or not covered by GHS - none

SECTION 3: Composition/information on ingredients

3.1 Substances

Synonyms : Durene
1,2,4,5-Tetramethylbenzene

Formula : $C_{10}H_{14}$
Molecular weight : 134.22 g/mol
CAS-No. : 95-93-2
EC-No. : 202-465-7

Component	Classification	Concentration
1,2,4,5-tetramethylbenzene		
	Flam. Sol. 1; Aquatic Acute 1; Aquatic Chronic 1; H228, H400, H410 M-Factor - Aquatic Acute: 1 - Aquatic Chronic: 1	<= 100 %

For the full text of the H-Statements mentioned in this Section, see Section 16.

The life science business of Merck KGaA, Darmstadt, Germany
operates as MilliporeSigma in the US and Canada

SECTION 4: First aid measures

4.1 Description of first-aid measures
No data available

4.2 Most important symptoms and effects, both acute and delayed
The most important known symptoms and effects are described in the labelling (see section 2.2) and/or in section 11

4.3 Indication of any immediate medical attention and special treatment needed
No data available

SECTION 5: Firefighting measures

5.1 Extinguishing media
No data available

5.2 Special hazards arising from the substance or mixture
Carbon oxides
Combustible.

5.3 Advice for firefighters
No data available

5.4 Further information
No data available

SECTION 6: Accidental release measures

6.1 Personal precautions, protective equipment and emergency procedures
For personal protection see section 8.

6.2 Environmental precautions
No data available

6.3 Methods and materials for containment and cleaning up
No data available

6.4 Reference to other sections
For disposal see section 13.

SECTION 7: Handling and storage

7.1 Precautions for safe handling
For precautions see section 2.2.

7.2 Conditions for safe storage, including any incompatibilities
No data available

7.3 Specific end use(s)
Apart from the uses mentioned in section 1.2 no other specific uses are stipulated

The life science business of Merck KGaA, Darmstadt, Germany
operates as MilliporeSigma in the US and Canada

SECTION 8: Exposure controls/personal protection

8.1 Control parameters

Ingredients with workplace control parameters
Contains no substances with occupational exposure limit values.

8.2 Exposure controls

Skin protection
Full contact
Material: Nitrile rubber
Minimum layer thickness: 0.11 mm
Break through time: 480 min
Material tested:KCL 741 Dermatril® L

Splash contact
Material: Nitrile rubber
Minimum layer thickness: 0.11 mm
Break through time: 480 min
Material tested:KCL 741 Dermatril® L

Control of environmental exposure
Prevent product from entering drains.

SECTION 9: Physical and chemical properties

9.1 Information on basic physical and chemical properties

a)	Appearance	Form: crystals
b)	Odor	No data available
c)	Odor Threshold	No data available
d)	pH	No data available
e)	Melting point/freezing point	Melting point/ range: 76 - 80 °C (169 - 176 °F) - lit.
f)	Initial boiling point and boiling range	191 - 193 °C 376 - 379 °F
g)	Flash point	74 °C (165 °F) - closed cup - c.c.
h)	Evaporation rate	No data available
i)	Flammability (solid, gas)	The substance or mixture is a flammable solid with the category 1.
j)	Upper/lower flammability or explosive limits	No data available
k)	Vapor pressure	No data available
l)	Vapor density	No data available

The life science business of Merck KGaA, Darmstadt, Germany
operates as MilliporeSigma in the US and Canada

m)	Density	0.838 g/mL at 25 °C (77 °F) - lit.
	Relative density	No data available
n)	Water solubility	No data available
o)	Partition coefficient: n-octanol/water	No data available
p)	Autoignition temperature	No data available
q)	Decomposition temperature	No data available
r)	Viscosity	No data available
s)	Explosive properties	Not classified as explosive.
t)	Oxidizing properties	none

9.2 Other safety information
No data available

SECTION 10: Stability and reactivity

10.1 Reactivity
No data available

10.2 Chemical stability
No data available

10.3 Possibility of hazardous reactions
Violent reactions possible with:
Oxidizing agents

10.4 Conditions to avoid
No data available

10.5 Incompatible materials
No data available

10.6 Hazardous decomposition products
In the event of fire: see section 5

SECTION 11: Toxicological information

11.1 Information on toxicological effects

Acute toxicity
LD50 Oral - Rat - 6,700 mg/kg
Remarks: (RTECS)
Inhalation: No data available
Dermal: No data available

The life science business of Merck KGaA, Darmstadt, Germany
operates as MilliporeSigma in the US and Canada

Skin corrosion/irritation
No data available

Serious eye damage/eye irritation
No data available

Respiratory or skin sensitization
No data available

Germ cell mutagenicity
No data available

Carcinogenicity

IARC: No ingredient of this product present at levels greater than or equal to 0.1% is identified as probable, possible or confirmed human carcinogen by IARC.

NTP: No ingredient of this product present at levels greater than or equal to 0.1% is identified as a known or anticipated carcinogen by NTP.

OSHA: No component of this product present at levels greater than or equal to 0.1% is on OSHA's list of regulated carcinogens.

Reproductive toxicity
No data available

Specific target organ toxicity - single exposure
No data available

Specific target organ toxicity - repeated exposure
No data available

Aspiration hazard
No data available

11.2 Additional Information

RTECS: DC0500000
The data available to us do not suffice to permit any industrial-toxicological assessment.

Further toxicological data:

Risk of absorption.

Other dangerous properties can not be excluded.

Further data:

Handle in accordance with good industrial hygiene and safety practice.

SECTION 12: Ecological information

12.1 Toxicity

Toxicity to fish	LC0 - Leuciscus idus (Golden orfe) - 10 mg/l - 48 h Remarks: (ECOTOX Database)

The life science business of Merck KGaA, Darmstadt, Germany
operates as MilliporeSigma in the US and Canada

LC50 - Leuciscus idus (Golden orfe) - 30 mg/l - 48 h
Remarks: (ECOTOX Database)

LC100 - Leuciscus idus (Golden orfe) - 50 mg/l - 48 h
Remarks: (ECOTOX Database)

Toxicity to daphnia and other aquatic invertebrates: EC50 - Daphnia magna (Water flea) - 0.47 mg/l - 48 h
Remarks: (External MSDS)

12.2 Persistence and degradability
Not readily biodegradable.

12.3 Bioaccumulative potential
No data available

12.4 Mobility in soil
No data available

12.5 Results of PBT and vPvB assessment
PBT/vPvB assessment not available as chemical safety assessment not required/not conducted

12.6 Endocrine disrupting properties
No data available

12.7 Other adverse effects
Discharge into the environment must be avoided.

SECTION 13: Disposal considerations

13.1 Waste treatment methods
No data available

SECTION 14: Transport information

DOT (US)
UN number: 1325 Class: 4.1 Packing group: II
Proper shipping name: Flammable solids, organic, n.o.s. (1,2,4,5-tetramethylbenzene)
Reportable Quantity (RQ):
Poison Inhalation Hazard: No

IMDG
UN number: 1325 Class: 4.1 Packing group: II EMS-No: F-A, S-G

The life science business of Merck KGaA, Darmstadt, Germany
operates as MilliporeSigma in the US and Canada

Proper shipping name: FLAMMABLE SOLID, ORGANIC, N.O.S. (1,2,4,5-tetramethylbenzene)
Marine pollutant : yes

IATA
UN number: 1325 Class: 4.1 Packing group: II
Proper shipping name: Flammable solid, organic, n.o.s. (1,2,4,5-tetramethylbenzene)

SECTION 15: Regulatory information

CERCLA Reportable Quantity

This material does not contain any components with a CERCLA RQ.

SARA 304 Extremely Hazardous Substances Reportable Quantity

This material does not contain any components with a section 304 EHS RQ.

SARA 302 Extremely Hazardous Substances Threshold Planning Quantity

This material does not contain any components with a section 302 EHS TPQ.

SARA 311/312 Hazards : Fire Hazard

SARA 313 : This material does not contain any chemical components with known CAS numbers that exceed the threshold (De Minimis) reporting levels established by SARA Title III, Section 313.

US State Regulations

Massachusetts Right To Know

No components are subject to the Massachusetts Right to Know Act.

Maine Chemicals of High Concern

Product does not contain any listed chemicals

Vermont Chemicals of High Concern

Product does not contain any listed chemicals

Washington Chemicals of High Concern

Product does not contain any listed chemicals

The ingredients of this product are reported in the following inventories:

TSCA : All substances listed as active on the TSCA inventory

TSCA list

No substances are subject to a Significant New Use Rule.

No substances are subject to TSCA 12(b) export notification requirements.

The life science business of Merck KGaA, Darmstadt, Germany
operates as MilliporeSigma in the US and Canada

SECTION 16: Other information

The branding on the header and/or footer of this document may temporarily not visually match the product purchased as we transition our branding. However, all of the information in the document regarding the product remains unchanged and matches the product ordered. For further information please contact mlsbranding@sial.com.

Version: 6.7 Revision Date: 08/05/2024 Print Date: 08/06/2024

The life science business of Merck KGaA, Darmstadt, Germany
operates as MilliporeSigma in the US and Canada

M A T E R I A L S A F E T Y D A T A S H E E T

SECTION 1 - PRODUCT AND COMPANY IDENTIFICATION

Company: AccuStandard, Inc.
125 Market Street
New Haven, CT 06513

Date MSDS Printed: 4/21/2006
Preparation Date: 4/21/2006
Information Phone Number: 203-786-5290
Emergency Phone Number: 203-786-5290
Hours: Mon. to Fri. 8am-5pm EDT

MSDS Number: V-029
Product Name: 1,2,4-Trimethylbenzene
Synonyms: 1,2,4-Trimethylbenzene; Pseudocumene; psi-Cumene; Assymetrical trimethylbenzene
Formula: C_9H_{12} Molecular Weight: 120.19

SECTION 2 - COMPOSITION / INFORMATION ON INGREDIENTS

Component(s) (1)	CAS #	Appr. %	ACGIH-TLV (mg/m3) TWA	ACGIH-TLV (mg/m3) STEL skin	OSHA-PEL (mg/m3) TWA	OSHA-PEL (mg/m3) STEL skin
1,2,4-Trimethylbenzene	95-63-6	100	123			

SECTION 3 - HAZARDS IDENTIFICATION

Symptoms of Exposure:

Irritating to eyes, skin, mucous membranes and upper respiratory system.

Narcotic in high concentrations.

May cause headache, dizziness, nausea, and narcosis.

May cause stomach cramps and gastro-intestinal disturbances.

To the best of our knowledge the chemical, physical and toxicological properties of the component ingredients have not been thoroughly investigated.

Potential Health Effects:

Harmful if inhaled.

May be harmful if absorbed through skin or swallowed

May cause central nervous system damage.

Routes of Entry:

Inhalation, ingestion or skin contact.

Carcinogenicity:

This product is or contains a component that is not listed (ACGIH, IARC, NTP, OSHA) as a cancer causing agent.

Alteration of any information contained herein without written permission from AccuStandard strictly prohibited.

SECTION 4 - FIRST AID MEASURES

Emergency First Aid:

Get medical assistance for all cases of overexposure.

Skin contact: Immediately wash skin with soap and plenty of water. Remove contaminated clothing. Get medical attention if symptoms occur. Wash clothing before reuse.

Eye contact: Immediately flush with plenty of water. After initial flushing, remove and contact lenses and continue flushing for at least 15 minutes. Assure adequate flushing by separating the eyelids with fingers.

Inhalation: Remove to fresh air. If not breathing, give artificial respiration or give oxygen by trained personnel. Seek immediate medical attention.

Ingestion: Call a physician or poison control center immediately. ONLY induce vomiting at the instructions of a physician. Never give anything by mouth to an unconscious person.

SECTION 5 - FIRE FIGHTING MEASURES

Flammable Properties:

Flash Point: 118.4 °F (48 °C) (cc)

Flammable Limits LEL (%): 0.9

Flammable Limits UEL (%): 6.4

Autoignition Temperature: 515 °C

Flammable liquid and vapor.

Vapors can travel to a source of ignition and flash back.

Containers can build up pressure if exposed to heat.

During a fire, irritating and highly toxic gases may be generated by thermal decomposition or combustion.

Extinguishing Media:

Use alcohol foam, carbon dioxide, dry chemical, or water spray when fighting fires involving this material.

Fire Fighting Procedures:

As in any fire, wear self-contained breathing apparatus pressure demand, MSHA/NIOSH (approved or equivalent) and full protective gear.

SECTION 6 - ACCIDENTAL RELEASE MEASURES

Spill Response:

Wear a self-contained breathing apparatus and appropriate Personal protection. Stop leak if you can do so without risk. Ventilate area. Neutralize spill with soda ash or lime. Take up and containerize for proper disposal. Flush spill area with water. Keep combustibles away from spilled material. Comply with Federal, State, and local regulations.

SECTION 7 - HANDLING AND STORAGE

Store in a tighly closed container.

Store in a cool area away from ignition sources and oxidizers.

Do not breathe vapor.

Do not get in eyes, on skin or clothing.

Avoid prolonged or repeated exposure.

This product should only by used by persons trained in the safe handling of hazardous chemicals.

SECTION 8 - EXPOSURE CONTROLS / PERSONAL PROTECTION

Engineering Controls and Personal Protection Equipment (PPE):

Respiratory Protection: If workplace exposure limit(s) of product or any component is exceeded (see TLV/PEL), a NIOSH/MSHA approved air supplied respirator is advised in absence of proper environmental control. OSHA regulations also permit other

Alteration of any information contained herein without written permission from AccuStandard strictly prohibited.

NIOSH/MSHA respirators (negative pressure type) under specified conditions (see your safety equipment supplier). Engineering and/or administrative controls should be implemented to reduce exposure.

Material should be handled or transferred in an approved fume hood or with adequate ventilation.

Compatible chemical-resistant protective gloves must be worn to prevent skin contact.

Safety glasses with side shields must be worn at all times.

General Hygiene Considerations:

Wash thoroughly after handling. Do not take internally. Eye wash and safety equipment should be readily available.

SECTION 9 - PHYSICAL AND CHEMICAL PROPERTIES

Appearance: Clear, colorless liquid
Odor: Aromatic
pH: N/A
Vapor Pressure: 7 mmHg (44.4 °C)
Vapor Density (Air = 1): 4.2 g/l
Boiling Point: 168 - 169 °C
Melting Point: -43.7 °C
Solubility in Water (%): Insoluble
Specific Gravity (H_2O = 1): 0.876 g/cm3
Flash Point: 118.4 °F (48 °C) (cc)
Explosion Limits (%): 0.9 to 6.4
Autoignition Temperature: 515 °C
Percent Volatile: N/A
Evaporation Rate (BuAc = 1): N/A
Molecular Weight: 120.19
Molecular Formula: C_9H_{12}

SECTION 10 - STABILITY AND REACTIVITY

Stability: Stable
Conditions To Avoid: Heat; Contact with ignition sources
Materials To Avoid: Oxidizers

Hazardous Decomposition: Carbon oxides
Hazardous Polymerization: Will not occur

SECTION 11 - TOXICOLOGICAL INFORMATION

See section 3 for specific toxicological information for the ingredients of this product.

SECTION 12 - ECOLOGICAL INFORMATION

By complying with sections 6 and 7 there will be no release to the environment.

Alteration of any information contained herein without written permission from AccuStandard strictly prohibited.

SECTION 13 - DISPOSAL CONSIDERATIONS

Recycle or incinerate at any EPA approved facility or dispose in compliance with Federal, State and local regulations. Empty containers must be triple-rinsed prior to disposal.

SECTION 14 - TRANSPORT INFORMATION

DOT UN Number: UN3295 Shipping Class: 3 Packing Group: III FLAMMABLE

SECTION 15 - REGULATORY INFORMATION

In addition to Federal and state regulations, local regulations may apply. Check with your local regulatory authorities.

SECTION 16 - OTHER INFORMATION

This document has been designed to meet the requirements of OSHA, ANSI and CHIPs regulations.

The statements contained herein are offered for informational purposes only and are based on technical data that we believe to be accurate. It is intended for use only by persons having the necessary technical skill and at their own discretion and risk. Since conditions and manner of use are outside our control, we make
NO WARRANTY, EXPRESSED OR IMPLIED, OF MERCHANTABILITY, FITNESS OR OTHERWISE.

Legend : N/A = Not Available ND = Not Determined NR = Not Regulated

* * * End of Document * * *

Alteration of any information contained herein without written permission from AccuStandard strictly prohibited.

SAFETY DATA SHEET

Version 4.7
Revision Date 11/26/2015
Print Date 02/11/2016

1. PRODUCT AND COMPANY IDENTIFICATION

1.1 Product identifiers

Product name : 1,2-Dichlorobenzene

Product Number : 240664
Brand : Sigma-Aldrich
Index-No. : 602-034-00-7

CAS-No. : 95-50-1

1.2 Relevant identified uses of the substance or mixture and uses advised against

Identified uses : Laboratory chemicals, Synthesis of substances

1.3 Details of the supplier of the safety data sheet

Company : Sigma-Aldrich
3050 Spruce Street
SAINT LOUIS MO 63103
USA

Telephone : +1 800-325-5832
Fax : +1 800-325-5052

1.4 Emergency telephone number

Emergency Phone # : (314) 776-6555

2. HAZARDS IDENTIFICATION

2.1 Classification of the substance or mixture

GHS Classification in accordance with 29 CFR 1910 (OSHA HCS)
Flammable liquids (Category 4), H227
Acute toxicity, Oral (Category 4), H302
Acute toxicity, Inhalation (Category 4), H332
Skin irritation (Category 2), H315
Eye irritation (Category 2A), H319
Skin sensitisation (Category 1), H317
Specific target organ toxicity - single exposure (Category 3), Respiratory system, H335
Acute aquatic toxicity (Category 1), H400
Chronic aquatic toxicity (Category 1), H410

For the full text of the H-Statements mentioned in this Section, see Section 16.

2.2 GHS Label elements, including precautionary statements

Pictogram



Signal word Warning

Hazard statement(s)
H227 Combustible liquid.
H302 + H332 Harmful if swallowed or if inhaled
H315 Causes skin irritation.
H317 May cause an allergic skin reaction.
H319 Causes serious eye irritation.

H335	May cause respiratory irritation.
H410	Very toxic to aquatic life with long lasting effects.

Precautionary statement(s)

P210	Keep away from heat/sparks/open flames/hot surfaces. No smoking.
P261	Avoid breathing dust/ fume/ gas/ mist/ vapours/ spray.
P264	Wash skin thoroughly after handling.
P270	Do not eat, drink or smoke when using this product.
P271	Use only outdoors or in a well-ventilated area.
P272	Contaminated work clothing should not be allowed out of the workplace.
P273	Avoid release to the environment.
P280	Wear protective gloves/ eye protection/ face protection.
P301 + P312 + P330	IF SWALLOWED: Call a POISON CENTER or doctor/ physician if you feel unwell. Rinse mouth.
P302 + P352	IF ON SKIN: Wash with plenty of soap and water.
P304 + P340 + P312	IF INHALED: Remove person to fresh air and keep comfortable for breathing. Call a POISON CENTER or doctor/ physician if you feel unwell.
P305 + P351 + P338	IF IN EYES: Rinse cautiously with water for several minutes. Remove contact lenses, if present and easy to do. Continue rinsing.
P333 + P313	If skin irritation or rash occurs: Get medical advice/ attention.
P337 + P313	If eye irritation persists: Get medical advice/ attention.
P362	Take off contaminated clothing and wash before reuse.
P370 + P378	In case of fire: Use dry sand, dry chemical or alcohol-resistant foam to extinguish.
P391	Collect spillage.
P403 + P233	Store in a well-ventilated place. Keep container tightly closed.
P403 + P235	Store in a well-ventilated place. Keep cool.
P405	Store locked up.
P501	Dispose of contents/ container to an approved waste disposal plant.

2.3 Hazards not otherwise classified (HNOC) or not covered by GHS - none

3. COMPOSITION/INFORMATION ON INGREDIENTS

3.1 Substances

Formula	:	$C_6H_4Cl_2$
Molecular weight	:	147.00 g/mol
CAS-No.	:	95-50-1
EC-No.	:	202-425-9
Index-No.	:	602-034-00-7

Hazardous components

Component	Classification	Concentration
1,2-Dichlorobenzene		
	Flam. Liq. 4; Acute Tox. 4; Skin Irrit. 2; Eye Irrit. 2A; Skin Sens. 1; STOT SE 3; Aquatic Acute 1; Aquatic Chronic 1; H227, H302 + H332, H315, H317, H319, H335, H410	<= 100 %

For the full text of the H-Statements mentioned in this Section, see Section 16.

4. FIRST AID MEASURES

4.1 Description of first aid measures

General advice
Consult a physician. Show this safety data sheet to the doctor in attendance.Move out of dangerous area.

If inhaled
If breathed in, move person into fresh air. If not breathing, give artificial respiration. Consult a physician.

In case of skin contact
Wash off with soap and plenty of water. Consult a physician.

In case of eye contact
Rinse thoroughly with plenty of water for at least 15 minutes and consult a physician.

If swallowed
Do NOT induce vomiting. Never give anything by mouth to an unconscious person. Rinse mouth with water. Consult a physician.

4.2 Most important symptoms and effects, both acute and delayed
The most important known symptoms and effects are described in the labelling (see section 2.2) and/or in section 11

4.3 Indication of any immediate medical attention and special treatment needed
No data available

5. FIREFIGHTING MEASURES

5.1 Extinguishing media

Suitable extinguishing media
Use water spray, alcohol-resistant foam, dry chemical or carbon dioxide.

5.2 Special hazards arising from the substance or mixture
Carbon oxides, Hydrogen chloride gas

5.3 Advice for firefighters
Wear self-contained breathing apparatus for firefighting if necessary.

5.4 Further information
Use water spray to cool unopened containers.

6. ACCIDENTAL RELEASE MEASURES

6.1 Personal precautions, protective equipment and emergency procedures
Use personal protective equipment. Avoid breathing vapours, mist or gas. Ensure adequate ventilation. Remove all sources of ignition. Evacuate personnel to safe areas. Beware of vapours accumulating to form explosive concentrations. Vapours can accumulate in low areas.
For personal protection see section 8.

6.2 Environmental precautions
Prevent further leakage or spillage if safe to do so. Do not let product enter drains. Discharge into the environment must be avoided.

6.3 Methods and materials for containment and cleaning up
Contain spillage, and then collect with an electrically protected vacuum cleaner or by wet-brushing and place in container for disposal according to local regulations (see section 13). Keep in suitable, closed containers for disposal.

6.4 Reference to other sections
For disposal see section 13.

7. HANDLING AND STORAGE

7.1 Precautions for safe handling
Avoid contact with skin and eyes. Avoid inhalation of vapour or mist.
Keep away from sources of ignition - No smoking.Take measures to prevent the build up of electrostatic charge.
For precautions see section 2.2.

7.2 Conditions for safe storage, including any incompatibilities
Keep container tightly closed in a dry and well-ventilated place. Containers which are opened must be carefully resealed and kept upright to prevent leakage.

Light sensitive.
Storage class (TRGS 510): Non-combustible, acute toxic Cat.3 / toxic hazardous materials or hazardous materials causing chronic effects

7.3 Specific end use(s)
Apart from the uses mentioned in section 1.2 no other specific uses are stipulated

8. EXPOSURE CONTROLS/PERSONAL PROTECTION

8.1 Control parameters

Components with workplace control parameters

Component	CAS-No.	Value	Control parameters	Basis
1,2-Dichlorobenzene	95-50-1	TWA	25.000000 ppm	USA. ACGIH Threshold Limit Values (TLV)
	Remarks	Upper Respiratory Tract irritation Eye irritation Liver damage Not classifiable as a human carcinogen		
		TWA	25 ppm	USA. ACGIH Threshold Limit Values (TLV)
		Upper Respiratory Tract irritation Eye irritation Liver damage Not classifiable as a human carcinogen		
		STEL	50.000000 ppm	USA. ACGIH Threshold Limit Values (TLV)
		Upper Respiratory Tract irritation Eye irritation Liver damage Not classifiable as a human carcinogen		
		STEL	50 ppm	USA. ACGIH Threshold Limit Values (TLV)
		Upper Respiratory Tract irritation Eye irritation Liver damage Not classifiable as a human carcinogen		
		C	50.000000 ppm 300.000000 mg/m3	USA. Occupational Exposure Limits (OSHA) - Table Z-1 Limits for Air Contaminants
		The value in mg/m3 is approximate. Ceiling limit is to be determined from breathing-zone air samples.		
		C	50.000000 ppm 300.000000 mg/m3	USA. NIOSH Recommended Exposure Limits

8.2 Exposure controls

Appropriate engineering controls
Handle in accordance with good industrial hygiene and safety practice. Wash hands before breaks and at the end of workday.

Personal protective equipment

Eye/face protection
Face shield and safety glasses Use equipment for eye protection tested and approved under appropriate government standards such as NIOSH (US) or EN 166(EU).

Skin protection
Handle with gloves. Gloves must be inspected prior to use. Use proper glove removal technique (without touching glove's outer surface) to avoid skin contact with this product. Dispose of contaminated gloves after use in accordance with applicable laws and good laboratory practices. Wash and dry hands.

Full contact
Material: Fluorinated rubber
Minimum layer thickness: 0.7 mm
Break through time: 480 min
Material tested:Vitoject® (KCL 890 / Aldrich Z677698, Size M)

Splash contact
Material: Nitrile rubber
Minimum layer thickness: 0.4 mm
Break through time: 38 min
Material tested:Camatril® (KCL 730 / Aldrich Z677442, Size M)

data source: KCL GmbH, D-36124 Eichenzell, phone +49 (0)6659 87300, e-mail sales@kcl.de, test method: EN374
If used in solution, or mixed with other substances, and under conditions which differ from EN 374, contact the supplier of the CE approved gloves. This recommendation is advisory only and must be evaluated by an industrial hygienist and safety officer familiar with the specific situation of anticipated use by our customers. It should not be construed as offering an approval for any specific use scenario.

Body Protection
Complete suit protecting against chemicals, The type of protective equipment must be selected according to the concentration and amount of the dangerous substance at the specific workplace.

Respiratory protection
Where risk assessment shows air-purifying respirators are appropriate use a full-face respirator with multi-purpose combination (US) or type ABEK (EN 14387) respirator cartridges as a backup to engineering controls. If the respirator is the sole means of protection, use a full-face supplied air respirator. Use respirators and components tested and approved under appropriate government standards such as NIOSH (US) or CEN (EU).

Control of environmental exposure
Prevent further leakage or spillage if safe to do so. Do not let product enter drains. Discharge into the environment must be avoided.

9. PHYSICAL AND CHEMICAL PROPERTIES

9.1 Information on basic physical and chemical properties

a)	Appearance	Form: liquid, clear Colour: colourless
b)	Odour	No data available
c)	Odour Threshold	No data available
d)	pH	No data available
e)	Melting point/freezing point	Melting point/range: -18 - -17 °C (0 - 1 °F) - lit.
f)	Initial boiling point and boiling range	178 - 180 °C (352 - 356 °F) - lit.
g)	Flash point	66.0 °C (150.8 °F) - closed cup
h)	Evaporation rate	No data available
i)	Flammability (solid, gas)	No data available
j)	Upper/lower flammability or explosive limits	Upper explosion limit: 9.2 %(V) Lower explosion limit: 2.2 %(V)
k)	Vapour pressure	2.1 hPa (1.6 mmHg) at 35.0 °C (95.0 °F) 1.6 hPa (1.2 mmHg) at 20.0 °C (68.0 °F)
l)	Vapour density	No data available
m)	Relative density	1.306 g/cm3 at 25 °C (77 °F)
n)	Water solubility	ca.0.1558 g/l at 25 °C (77 °F) - partly soluble
o)	Partition coefficient: n-octanol/water	log Pow: ca.3.433 at 25 °C (77 °F)
p)	Auto-ignition temperature	648.0 °C (1,198.4 °F)
q)	Decomposition	No data available

temperature

r)	Viscosity	No data available
s)	Explosive properties	No data available
t)	Oxidizing properties	No data available

9.2 Other safety information

Surface tension	ca.36.61 mN/m

10. STABILITY AND REACTIVITY

10.1 Reactivity
No data available

10.2 Chemical stability
Stable under recommended storage conditions.

10.3 Possibility of hazardous reactions
No data available

10.4 Conditions to avoid
Heat, flames and sparks.

10.5 Incompatible materials
Strong oxidizing agents

10.6 Hazardous decomposition products
Other decomposition products - No data available
In the event of fire: see section 5

11. TOXICOLOGICAL INFORMATION

11.1 Information on toxicological effects

Acute toxicity
LD50 Oral - Rat - 500.0 mg/kg

Inhalation: No data available

LD50 Dermal - Rabbit - > 10,000 mg/kg

No data available

Skin corrosion/irritation
Skin - Rabbit
(OECD Test Guideline 404)

Serious eye damage/eye irritation
No data available

Respiratory or skin sensitisation
in vivo assay - Mouse
May cause sensitisation by skin contact.
(OECD Test Guideline 429)

Germ cell mutagenicity
No data available

Ames test
Salmonella typhimurium
Result: negative

OECD Test Guideline 474
Mouse - male - Bone marrow
Result: negative

Carcinogenicity

IARC: 3 - Group 3: Not classifiable as to its carcinogenicity to humans (1,2-Dichlorobenzene)

NTP: No component of this product present at levels greater than or equal to 0.1% is identified as a known or anticipated carcinogen by NTP.

OSHA: No component of this product present at levels greater than or equal to 0.1% is identified as a carcinogen or potential carcinogen by OSHA.

Reproductive toxicity

No data available

Specific target organ toxicity - single exposure
No data available

Specific target organ toxicity - repeated exposure

Aspiration hazard
No data available

Additional Information

Repeated dose toxicity	Rat - male and female - Oral - 24 h - NOAEL : 60 mg/kg - LOAEL : 125 mg/kg - OECD Test Guideline 408

RTECS: CZ4500000

To the best of our knowledge, the chemical, physical, and toxicological properties have not been thoroughly investigated.

Stomach - Irregularities - Based on Human Evidence
Stomach - Irregularities - Based on Human Evidence

12. ECOLOGICAL INFORMATION

12.1 Toxicity

Toxicity to fish	flow-through test LC50 - Oncorhynchus mykiss (rainbow trout) - 1.58 mg/l - 96 h
Toxicity to daphnia and other aquatic invertebrates	static test EC50 - Ceriodaphnia dubia (water flea) - 0.66 mg/l - 48 h
Toxicity to algae	Growth inhibition EC50 - Pseudokirchneriella subcapitata - 2.2 mg/l - 96 h

12.2 Persistence and degradability

Biodegradability	aerobic - Exposure time 28 d Result: 0 % - Not readily biodegradable. (OECD Test Guideline 301C)

12.3 Bioaccumulative potential

Bioaccumulation	Cyprinus carpio (Carp) - 56 d - 0.01 mg/l Bioconcentration factor (BCF): 90 - 260 (OECD Test Guideline 305C)

12.4 Mobility in soil
No data available

12.5 Results of PBT and vPvB assessment
PBT/vPvB assessment not available as chemical safety assessment not required/not conducted

12.6 Other adverse effects
An environmental hazard cannot be excluded in the event of unprofessional handling or disposal.
Very toxic to aquatic life with long lasting effects.

13. DISPOSAL CONSIDERATIONS

13.1 Waste treatment methods

Product
This combustible material may be burned in a chemical incinerator equipped with an afterburner and scrubber. Offer surplus and non-recyclable solutions to a licensed disposal company. Contact a licensed professional waste disposal service to dispose of this material.

Contaminated packaging
Dispose of as unused product.

14. TRANSPORT INFORMATION

DOT (US)
UN number: 1591 Class: 6.1 Packing group: III
Proper shipping name: o-Dichlorobenzene
Reportable Quantity (RQ): 100 lbs

Poison Inhalation Hazard: No

IMDG
UN number: 1591 Class: 6.1 Packing group: III EMS-No: F-A, S-A
Proper shipping name: ortho-DICHLOROBENZENE
Marine pollutant:yes

IATA
UN number: 1591 Class: 6.1 Packing group: III
Proper shipping name: o-Dichlorobenzene

15. REGULATORY INFORMATION

SARA 302 Components
No chemicals in this material are subject to the reporting requirements of SARA Title III, Section 302.

SARA 313 Components
The following components are subject to reporting levels established by SARA Title III, Section 313:

	CAS-No.	Revision Date
1,2-Dichlorobenzene	95-50-1	2007-07-01

SARA 311/312 Hazards
Fire Hazard, Acute Health Hazard, Chronic Health Hazard

Massachusetts Right To Know Components

	CAS-No.	Revision Date
1,2-Dichlorobenzene	95-50-1	2007-07-01

Pennsylvania Right To Know Components

	CAS-No.	Revision Date
1,2-Dichlorobenzene	95-50-1	2007-07-01

New Jersey Right To Know Components

	CAS-No.	Revision Date
1,2-Dichlorobenzene	95-50-1	2007-07-01

California Prop. 65 Components
This product does not contain any chemicals known to State of California to cause cancer, birth defects, or any other reproductive harm.

16. OTHER INFORMATION

Full text of H-Statements referred to under sections 2 and 3.

Acute Tox. Acute toxicity

Aquatic Acute	Acute aquatic toxicity
Aquatic Chronic	Chronic aquatic toxicity
Eye Irrit.	Eye irritation
Flam. Liq.	Flammable liquids
H227	Combustible liquid.
H302	Harmful if swallowed.
H302 + H332	Harmful if swallowed or if inhaled
H315	Causes skin irritation.
H317	May cause an allergic skin reaction.
H319	Causes serious eye irritation.

HMIS Rating

Health hazard:	2
Chronic Health Hazard:	*
Flammability:	2
Physical Hazard	1

NFPA Rating

Health hazard:	2
Fire Hazard:	2
Reactivity Hazard:	0

Further information

Copyright 2015 Sigma-Aldrich Co. LLC. License granted to make unlimited paper copies for internal use only.
The above information is believed to be correct but does not purport to be all inclusive and shall be used only as a guide. The information in this document is based on the present state of our knowledge and is applicable to the product with regard to appropriate safety precautions. It does not represent any guarantee of the properties of the product. Sigma-Aldrich Corporation and its Affiliates shall not be held liable for any damage resulting from handling or from contact with the above product. See www.sigma-aldrich.com and/or the reverse side of invoice or packing slip for additional terms and conditions of sale.

Preparation Information

Sigma-Aldrich Corporation
Product Safety – Americas Region
1-800-521-8956

Version: 4.7 Revision Date: 11/26/2015 Print Date: 02/11/2016

SAFETY DATA SHEET

Version 5.4
Revision Date 12/01/2015
Print Date 02/18/2016

1. PRODUCT AND COMPANY IDENTIFICATION

1.1 Product identifiers

Product name : 1,2-Dichloroethylene, mixture of *cis* and *trans*

Product Number : D62403
Brand : Aldrich
Index-No. : 602-026-00-3

CAS-No. : 540-59-0

1.2 Relevant identified uses of the substance or mixture and uses advised against

Identified uses : Laboratory chemicals, Synthesis of substances

1.3 Details of the supplier of the safety data sheet

Company : Sigma-Aldrich
3050 Spruce Street
SAINT LOUIS MO 63103
USA

Telephone : +1 800-325-5832
Fax : +1 800-325-5052

1.4 Emergency telephone number

Emergency Phone # : (314) 776-6555

2. HAZARDS IDENTIFICATION

2.1 Classification of the substance or mixture

GHS Classification in accordance with 29 CFR 1910 (OSHA HCS)
Flammable liquids (Category 2), H225
Acute toxicity, Oral (Category 4), H302
Acute toxicity, Inhalation (Category 4), H332
Acute aquatic toxicity (Category 3), H402
Chronic aquatic toxicity (Category 3), H412

For the full text of the H-Statements mentioned in this Section, see Section 16.

2.2 GHS Label elements, including precautionary statements

Pictogram



Signal word Danger

Hazard statement(s)
H225 Highly flammable liquid and vapour.
H302 + H332 Harmful if swallowed or if inhaled
H412 Harmful to aquatic life with long lasting effects.

Precautionary statement(s)
P210 Keep away from heat/sparks/open flames/hot surfaces. No smoking.
P233 Keep container tightly closed.
P240 Ground/bond container and receiving equipment.
P241 Use explosion-proof electrical/ ventilating/ lighting/ equipment.

P242	Use only non-sparking tools.
P243	Take precautionary measures against static discharge.
P261	Avoid breathing dust/ fume/ gas/ mist/ vapours/ spray.
P264	Wash skin thoroughly after handling.
P270	Do not eat, drink or smoke when using this product.
P271	Use only outdoors or in a well-ventilated area.
P273	Avoid release to the environment.
P280	Wear protective gloves/ protective clothing/ eye protection/ face protection.
P301 + P312	IF SWALLOWED: Call a POISON CENTER or doctor/ physician if you feel unwell.
P303 + P361 + P353	IF ON SKIN (or hair): Remove/ Take off immediately all contaminated clothing. Rinse skin with water/ shower.
P304 + P340	IF INHALED: Remove victim to fresh air and keep at rest in a position comfortable for breathing.
P312	Call a POISON CENTER or doctor/ physician if you feel unwell.
P330	Rinse mouth.
P370 + P378	In case of fire: Use dry sand, dry chemical or alcohol-resistant foam for extinction.
P403 + P235	Store in a well-ventilated place. Keep cool.
P501	Dispose of contents/ container to an approved waste disposal plant.

2.3 Hazards not otherwise classified (HNOC) or not covered by GHS - none

3. COMPOSITION/INFORMATION ON INGREDIENTS

3.1 Substances

Formula	:	$C_2H_2Cl_2$
Molecular weight	:	96.94 g/mol
CAS-No.	:	540-59-0
EC-No.	:	208-750-2
Index-No.	:	602-026-00-3

Hazardous components

Component	Classification	Concentration
1,2-Dichloroethylene		
	Flam. Liq. 2; Acute Tox. 4; Aquatic Acute 3; Aquatic Chronic 3; H225, H302 + H332, H412	<= 100 %

For the full text of the H-Statements mentioned in this Section, see Section 16.

4. FIRST AID MEASURES

4.1 Description of first aid measures

General advice
Consult a physician. Show this safety data sheet to the doctor in attendance.Move out of dangerous area.

If inhaled
If breathed in, move person into fresh air. If not breathing, give artificial respiration. Consult a physician.

In case of skin contact
Wash off with soap and plenty of water. Consult a physician.

In case of eye contact
Flush eyes with water as a precaution.

If swallowed
Do NOT induce vomiting. Never give anything by mouth to an unconscious person. Rinse mouth with water. Consult a physician.

4.2 Most important symptoms and effects, both acute and delayed
The most important known symptoms and effects are described in the labelling (see section 2.2) and/or in section 11

4.3 Indication of any immediate medical attention and special treatment needed
No data available

5. FIREFIGHTING MEASURES

5.1 Extinguishing media

Suitable extinguishing media
Use water spray, alcohol-resistant foam, dry chemical or carbon dioxide.

5.2 Special hazards arising from the substance or mixture
Carbon oxides, Hydrogen chloride gas

5.3 Advice for firefighters
Wear self-contained breathing apparatus for firefighting if necessary.

5.4 Further information
Use water spray to cool unopened containers.

6. ACCIDENTAL RELEASE MEASURES

6.1 Personal precautions, protective equipment and emergency procedures
Use personal protective equipment. Avoid breathing vapours, mist or gas. Ensure adequate ventilation. Remove all sources of ignition. Evacuate personnel to safe areas. Beware of vapours accumulating to form explosive concentrations. Vapours can accumulate in low areas.
For personal protection see section 8.

6.2 Environmental precautions
Prevent further leakage or spillage if safe to do so. Do not let product enter drains. Discharge into the environment must be avoided.

6.3 Methods and materials for containment and cleaning up
Contain spillage, and then collect with an electrically protected vacuum cleaner or by wet-brushing and place in container for disposal according to local regulations (see section 13).

6.4 Reference to other sections
For disposal see section 13.

7. HANDLING AND STORAGE

7.1 Precautions for safe handling
Avoid contact with skin and eyes. Avoid inhalation of vapour or mist.
Use explosion-proof equipment.Keep away from sources of ignition - No smoking.Take measures to prevent the build up of electrostatic charge.
For precautions see section 2.2.

7.2 Conditions for safe storage, including any incompatibilities
Keep container tightly closed in a dry and well-ventilated place. Containers which are opened must be carefully resealed and kept upright to prevent leakage.

Air, light, and moisture sensitive.

7.3 Specific end use(s)
Apart from the uses mentioned in section 1.2 no other specific uses are stipulated

8. EXPOSURE CONTROLS/PERSONAL PROTECTION

8.1 Control parameters

Components with workplace control parameters

Component	CAS-No.	Value	Control parameters	Basis
1,2-Dichloroethylene	540-59-0	TWA	200.000000 ppm 790.000000 mg/m3	USA. NIOSH Recommended Exposure Limits
		TWA	200.000000 ppm 790.000000 mg/m3	USA. Occupational Exposure Limits (OSHA) - Table Z-1 Limits for Air Contaminants
	Remarks	The value in mg/m3 is approximate.		
		TWA	200.000000 ppm	USA. ACGIH Threshold Limit Values (TLV)
		Central Nervous System impairment Eye irritation		
		TWA	200.000000 ppm	USA. ACGIH Threshold Limit Values (TLV)
		Central Nervous System impairment Eye irritation		
		TWA	200 ppm	USA. ACGIH Threshold Limit Values (TLV)
		Central Nervous System impairment Eye irritation		

8.2 Exposure controls

Appropriate engineering controls
Handle in accordance with good industrial hygiene and safety practice. Wash hands before breaks and at the end of workday.

Personal protective equipment

Eye/face protection
Face shield and safety glasses Use equipment for eye protection tested and approved under appropriate government standards such as NIOSH (US) or EN 166(EU).

Skin protection
Handle with gloves. Gloves must be inspected prior to use. Use proper glove removal technique (without touching glove's outer surface) to avoid skin contact with this product. Dispose of contaminated gloves after use in accordance with applicable laws and good laboratory practices. Wash and dry hands.

Body Protection
Complete suit protecting against chemicals, Flame retardant antistatic protective clothing., The type of protective equipment must be selected according to the concentration and amount of the dangerous substance at the specific workplace.

Respiratory protection
Where risk assessment shows air-purifying respirators are appropriate use a full-face respirator with multi-purpose combination (US) or type AXBEK (EN 14387) respirator cartridges as a backup to engineering controls. If the respirator is the sole means of protection, use a full-face supplied air respirator. Use respirators and components tested and approved under appropriate government standards such as NIOSH (US) or CEN (EU).

Control of environmental exposure
Prevent further leakage or spillage if safe to do so. Do not let product enter drains. Discharge into the environment must be avoided.

9. PHYSICAL AND CHEMICAL PROPERTIES

9.1 Information on basic physical and chemical properties

a) Appearance — Form: liquid
Colour: colourless

b)	Odour	No data available
c)	Odour Threshold	No data available
d)	pH	No data available
e)	Melting point/freezing point	Melting point/range: -57 °C (-71 °F) - lit.
f)	Initial boiling point and boiling range	48 - 60 °C (118 - 140 °F) - lit.
g)	Flash point	6 °C (43 °F) - closed cup
h)	Evaporation rate	No data available
i)	Flammability (solid, gas)	No data available
j)	Upper/lower flammability or explosive limits	No data available
k)	Vapour pressure	No data available
l)	Vapour density	No data available
m)	Relative density	1.265 g/cm3 at 25 °C (77 °F)
n)	Water solubility	No data available
o)	Partition coefficient: n-octanol/water	No data available
p)	Auto-ignition temperature	No data available
q)	Decomposition temperature	No data available
r)	Viscosity	No data available
s)	Explosive properties	No data available
t)	Oxidizing properties	No data available

9.2 Other safety information
No data available

10. STABILITY AND REACTIVITY

10.1 Reactivity
No data available

10.2 Chemical stability
Stable under recommended storage conditions.

10.3 Possibility of hazardous reactions
Vapours may form explosive mixture with air.

10.4 Conditions to avoid
Heat, flames and sparks. Extremes of temperature and direct sunlight.

10.5 Incompatible materials
Strong oxidizing agentsOxidizing agents, Bases

10.6 Hazardous decomposition products
Other decomposition products - No data available
In the event of fire: see section 5

11. TOXICOLOGICAL INFORMATION

11.1 Information on toxicological effects

Acute toxicity
LD50 Oral - Rat - 770 mg/kg

Dermal: No data available

No data available

Skin corrosion/irritation
Skin - Rabbit

Serious eye damage/eye irritation
No data available

Respiratory or skin sensitisation
No data available

Germ cell mutagenicity
No data available

Carcinogenicity

IARC: No component of this product present at levels greater than or equal to 0.1% is identified as probable, possible or confirmed human carcinogen by IARC.

NTP: No component of this product present at levels greater than or equal to 0.1% is identified as a known or anticipated carcinogen by NTP.

OSHA: No component of this product present at levels greater than or equal to 0.1% is identified as a carcinogen or potential carcinogen by OSHA.

Reproductive toxicity
No data available

No data available

Specific target organ toxicity - single exposure
No data available

Specific target organ toxicity - repeated exposure
No data available

Aspiration hazard
No data available

Additional Information
RTECS: KV9360000

prolonged or repeated exposure can cause:, narcosis, To the best of our knowledge, the chemical, physical, and toxicological properties have not been thoroughly investigated.

Stomach - Irregularities - Based on Human Evidence
Stomach - Irregularities - Based on Human Evidence

12. ECOLOGICAL INFORMATION

12.1 Toxicity

Toxicity to fish	LC50 - Lepomis macrochirus (Bluegill) - 140.0 mg/l - 96.0 h

12.2 Persistence and degradability
No data available

12.3 Bioaccumulative potential
No data available

12.4 Mobility in soil
No data available

12.5 Results of PBT and vPvB assessment

PBT/vPvB assessment not available as chemical safety assessment not required/not conducted

12.6 Other adverse effects

An environmental hazard cannot be excluded in the event of unprofessional handling or disposal.
Harmful to aquatic life with long lasting effects.

13. DISPOSAL CONSIDERATIONS

13.1 Waste treatment methods

Product

Burn in a chemical incinerator equipped with an afterburner and scrubber but exert extra care in igniting as this material is highly flammable. Offer surplus and non-recyclable solutions to a licensed disposal company. Contact a licensed professional waste disposal service to dispose of this material.

Contaminated packaging

Dispose of as unused product.

14. TRANSPORT INFORMATION

DOT (US)

UN number: 1150 Class: 3 Packing group: II
Proper shipping name: 1,2-Dichloroethylene

Poison Inhalation Hazard: No

IMDG

UN number: 1150 Class: 3 Packing group: II EMS-No: F-E, S-D
Proper shipping name: 1,2-DICHLOROETHYLENE

IATA

UN number: 1150 Class: 3 Packing group: II
Proper shipping name: 1,2-Dichloroethylene

15. REGULATORY INFORMATION

SARA 302 Components

No chemicals in this material are subject to the reporting requirements of SARA Title III, Section 302.

SARA 313 Components

The following components are subject to reporting levels established by SARA Title III, Section 313:

	CAS-No.	Revision Date
1,2-Dichloroethylene	540-59-0	2007-07-01

SARA 311/312 Hazards

Fire Hazard, Acute Health Hazard, Chronic Health Hazard

Massachusetts Right To Know Components

	CAS-No.	Revision Date
1,2-Dichloroethylene	540-59-0	2007-07-01

Pennsylvania Right To Know Components

	CAS-No.	Revision Date
1,2-Dichloroethylene	540-59-0	2007-07-01

New Jersey Right To Know Components

	CAS-No.	Revision Date
1,2-Dichloroethylene	540-59-0	2007-07-01

California Prop. 65 Components

This product does not contain any chemicals known to State of California to cause cancer, birth defects, or any other reproductive harm.

16. OTHER INFORMATION

Full text of H-Statements referred to under sections 2 and 3.

Acute Tox.	Acute toxicity
Aquatic Acute	Acute aquatic toxicity
Aquatic Chronic	Chronic aquatic toxicity
Flam. Liq.	Flammable liquids
H225	Highly flammable liquid and vapour.
H302	Harmful if swallowed.
H302 + H332	Harmful if swallowed or if inhaled

HMIS Rating

Health hazard:	1
Chronic Health Hazard:	*
Flammability:	3
Physical Hazard	0

NFPA Rating

Health hazard:	1
Fire Hazard:	3
Reactivity Hazard:	0

Further information

Copyright 2015 Sigma-Aldrich Co. LLC. License granted to make unlimited paper copies for internal use only.
The above information is believed to be correct but does not purport to be all inclusive and shall be used only as a guide. The information in this document is based on the present state of our knowledge and is applicable to the product with regard to appropriate safety precautions. It does not represent any guarantee of the properties of the product. Sigma-Aldrich Corporation and its Affiliates shall not be held liable for any damage resulting from handling or from contact with the above product. See www.sigma-aldrich.com and/or the reverse side of invoice or packing slip for additional terms and conditions of sale.

Preparation Information

Sigma-Aldrich Corporation
Product Safety – Americas Region
1-800-521-8956

Version: 5.4 Revision Date: 12/01/2015 Print Date: 02/18/2016

Material Safety Data Sheet

Version 3.1
Revision Date 04/08/2011
Print Date 12/27/2011

1. PRODUCT AND COMPANY IDENTIFICATION

Product name	:	1,3,5-Trimethylbenzene
Product Number	:	442236
Brand	:	Supelco
Supplier	:	Sigma-Aldrich 3050 Spruce Street SAINT LOUIS MO 63103 USA
Telephone	:	+1 800-325-5832
Fax	:	+1 800-325-5052
Emergency Phone # (For both supplier and manufacturer)	:	(314) 776-6555
Preparation Information	:	Sigma-Aldrich Corporation Product Safety - Americas Region 1-800-521-8956

2. HAZARDS IDENTIFICATION

Emergency Overview

OSHA Hazards
Combustible Liquid, Target Organ Effect, Irritant

Target Organs

Peripheral nervous system., Central nervous system, Blood

GHS Classification
Flammable liquids (Category 3)
Acute toxicity, Inhalation (Category 5)
Skin irritation (Category 2)
Eye irritation (Category 2B)
Specific target organ toxicity - single exposure (Category 3)
Acute aquatic toxicity (Category 2)
Chronic aquatic toxicity (Category 2)

GHS Label elements, including precautionary statements

Pictogram



Signal word Warning

Hazard statement(s)

H226	Flammable liquid and vapour.
H315 + H320	Causes skin and eye irritation.
H333	May be harmful if inhaled.
H335	May cause respiratory irritation.
H411	Toxic to aquatic life with long lasting effects.

Precautionary statement(s)

P261	Avoid breathing dust/ fume/ gas/ mist/ vapours/ spray.
P273	Avoid release to the environment.
P305 + P351 + P338	IF IN EYES: Rinse cautiously with water for several minutes. Remove contact lenses, if present and easy to do. Continue rinsing.

HMIS Classification

Health hazard:	2
Chronic Health Hazard:	*
Flammability:	2
Physical hazards:	0

NFPA Rating

Health hazard:	2
Fire:	2
Reactivity Hazard:	0

Potential Health Effects

Inhalation	May be harmful if inhaled. Causes respiratory tract irritation.
Skin	May be harmful if absorbed through skin. Causes skin irritation.
Eyes	Causes eye irritation.
Ingestion	May be harmful if swallowed.

3. COMPOSITION/INFORMATION ON INGREDIENTS

Synonyms : Mesitylene
1,3,5-Trimethylbenzene

Formula : C_9H_{12}

Molecular Weight : 120.19 g/mol

CAS-No.	EC-No.	Index-No.	Concentration
Mesitylene			
108-67-8	203-604-4	601-025-00-5	-

4. FIRST AID MEASURES

General advice
Consult a physician. Show this safety data sheet to the doctor in attendance.Move out of dangerous area.

If inhaled
If breathed in, move person into fresh air. If not breathing, give artificial respiration. Consult a physician.

In case of skin contact
Wash off with soap and plenty of water. Consult a physician.

In case of eye contact
Rinse thoroughly with plenty of water for at least 15 minutes and consult a physician.

If swallowed
Do NOT induce vomiting. Never give anything by mouth to an unconscious person. Rinse mouth with water. Consult a physician.

5. FIRE-FIGHTING MEASURES

Suitable extinguishing media
For small (incipient) fires, use media such as "alcohol" foam, dry chemical, or carbon dioxide. For large fires, apply water from as far as possible. Use very large quantities (flooding) of water applied as a mist or spray; solid streams of water may be ineffective. Cool all affected containers with flooding quantities of water.

Special protective equipment for fire-fighters
Wear self contained breathing apparatus for fire fighting if necessary.

Hazardous combustion products
Hazardous decomposition products formed under fire conditions. - Carbon oxides

Further information
Use water spray to cool unopened containers.

6. ACCIDENTAL RELEASE MEASURES

Personal precautions
Use personal protective equipment. Avoid breathing vapors, mist or gas. Ensure adequate ventilation. Remove all sources of ignition. Evacuate personnel to safe areas. Beware of vapours accumulating to form explosive concentrations. Vapours can accumulate in low areas.

Environmental precautions
Prevent further leakage or spillage if safe to do so. Do not let product enter drains. Discharge into the environment must be avoided.

Methods and materials for containment and cleaning up
Contain spillage, and then collect with an electrically protected vacuum cleaner or by wet-brushing and place in container for disposal according to local regulations (see section 13).

7. HANDLING AND STORAGE

Precautions for safe handling
Avoid contact with skin and eyes. Avoid inhalation of vapour or mist.
Keep away from sources of ignition - No smoking. Take measures to prevent the build up of electrostatic charge.

Conditions for safe storage
Store in cool place. Keep container tightly closed in a dry and well-ventilated place. Containers which are opened must be carefully resealed and kept upright to prevent leakage.

8. EXPOSURE CONTROLS/PERSONAL PROTECTION

Components with workplace control parameters

Components	CAS-No.	Value	Control parameters	Basis
Mesitylene	108-67-8	TWA	25 ppm 125 mg/m3	USA. OSHA - TABLE Z-1 Limits for Air Contaminants - 1910.1000
		TWA	25 ppm 123 mg/m3	USA. ACGIH Threshold Limit Values (TLV)
		TWA	25 ppm 125 mg/m3	USA. NIOSH Recommended Exposure Limits

Personal protective equipment

Respiratory protection
Where risk assessment shows air-purifying respirators are appropriate use a full-face respirator with multi-purpose combination (US) or type ABEK (EN 14387) respirator cartridges as a backup to engineering controls. If the respirator is the sole means of protection, use a full-face supplied air respirator. Use respirators and components tested and approved under appropriate government standards such as NIOSH (US) or CEN (EU).

Hand protection
Handle with gloves. Gloves must be inspected prior to use. Use proper glove removal technique (without touching glove's outer surface) to avoid skin contact with this product. Dispose of contaminated gloves after use in accordance with applicable laws and good laboratory practices. Wash and dry hands.

Eye protection
Face shield and safety glasses Use equipment for eye protection tested and approved under appropriate government standards such as NIOSH (US) or EN 166(EU).

Skin and body protection
impervious clothing, Flame retardant antistatic protective clothing, The type of protective equipment must be selected according to the concentration and amount of the dangerous substance at the specific workplace.

Hygiene measures
Handle in accordance with good industrial hygiene and safety practice. Wash hands before breaks and at the end of workday.

9. PHYSICAL AND CHEMICAL PROPERTIES

Appearance

Form	liquid, clear

Colour	colourless

Safety data

pH	no data available
Melting point/freezing point	Melting point/range: -45 °C (-49 °F) - lit.
Boiling point	163 - 166 °C (325 - 331 °F) - lit.
Flash point	53.0 °C (127.4 °F) - closed cup
Ignition temperature	550 °C (1,022 °F)
Autoignition temperature	550.0 °C (1,022.0 °F)
Lower explosion limit	0.88 %(V)
Vapour pressure	18.7 hPa (14.0 mmHg) at 55.0 °C (131.0 °F) 3.3 hPa (2.5 mmHg) at 25.0 °C (77.0 °F)
Density	0.864 g/cm3 at 25 °C (77 °F)
Water solubility	no data available
Partition coefficient: n-octanol/water	no data available
Relative vapour density	no data available
Odour	no data available
Odour Threshold	no data available
Evaporation rate	no data available

10. STABILITY AND REACTIVITY

Chemical stability
Stable under recommended storage conditions.

Possibility of hazardous reactions
no data available

Conditions to avoid
Heat, flames and sparks.

Materials to avoid
Strong oxidizing agents

Hazardous decomposition products
Hazardous decomposition products formed under fire conditions. - Carbon oxides
Other decomposition products - no data available

11. TOXICOLOGICAL INFORMATION

Acute toxicity

Oral LD50
Inhalation LC50
LC50 Inhalation - rat - 4 h - 24,000 mg/m3

Dermal LD50
no data available

Other information on acute toxicity
no data available

Skin corrosion/irritation
Skin - rabbit - Skin irritation - 24 h

Serious eye damage/eye irritation
Eyes - rabbit - Mild eye irritation - 24 h

Respiratory or skin sensitization
no data available

Germ cell mutagenicity
no data available

Carcinogenicity

IARC: No component of this product present at levels greater than or equal to 0.1% is identified as probable, possible or confirmed human carcinogen by IARC.

ACGIH: No component of this product present at levels greater than or equal to 0.1% is identified as a carcinogen or potential carcinogen by ACGIH.

NTP: No component of this product present at levels greater than or equal to 0.1% is identified as a known or anticipated carcinogen by NTP.

OSHA: No component of this product present at levels greater than or equal to 0.1% is identified as a carcinogen or potential carcinogen by OSHA.

Reproductive toxicity

no data available

Teratogenicity

no data available

Specific target organ toxicity - single exposure (Globally Harmonized System)
May cause respiratory irritation.

Specific target organ toxicity - repeated exposure (Globally Harmonized System)
no data available

Aspiration hazard
no data available

Potential health effects

Inhalation	May be harmful if inhaled. Causes respiratory tract irritation.
Ingestion	May be harmful if swallowed.
Skin	May be harmful if absorbed through skin. Causes skin irritation.
Eyes	Causes eye irritation.

Signs and Symptoms of Exposure
To the best of our knowledge, the chemical, physical, and toxicological properties have not been thoroughly investigated.

Synergistic effects
no data available

Additional Information
RTECS: OX6825000

12. ECOLOGICAL INFORMATION

Toxicity

Toxicity to fish	LC50 - Carassius auratus (goldfish) - 12.52 mg/l - 96.0 h
Toxicity to daphnia and other aquatic invertebrates.	Immobilization EC50 - Daphnia magna (Water flea) - 6 mg/l - 48 h

Persistence and degradability
no data available

Bioaccumulative potential
no data available

Mobility in soil
no data available

PBT and vPvB assessment
no data available

Other adverse effects

Toxic to aquatic life with long lasting effects.

An environmental hazard cannot be excluded in the event of unprofessional handling or disposal.

13. DISPOSAL CONSIDERATIONS

Product
Burn in a chemical incinerator equipped with an afterburner and scrubber but exert extra care in igniting as this material is highly flammable. Offer surplus and non-recyclable solutions to a licensed disposal company. Contact a licensed professional waste disposal service to dispose of this material.

Contaminated packaging
Dispose of as unused product.

14. TRANSPORT INFORMATION

DOT (US)
UN number: 2325 Class: 3 Packing group: III
Proper shipping name: 1,3,5-Trimethylbenzene
Marine pollutant: No
Poison Inhalation Hazard: No

IMDG
UN number: 2325 Class: 3 Packing group: III EMS-No: F-E, S-D
Proper shipping name: 1,3,5-TRIMETHYLBENZENE
Marine pollutant: No

IATA
UN number: 2325 Class: 3 Packing group: III
Proper shipping name: 1,3,5-Trimethylbenzene

15. REGULATORY INFORMATION

OSHA Hazards
Combustible Liquid, Target Organ Effect, Irritant

SARA 302 Components
SARA 302: No chemicals in this material are subject to the reporting requirements of SARA Title III, Section 302.

SARA 313 Components
SARA 313: This material does not contain any chemical components with known CAS numbers that exceed the threshold (De Minimis) reporting levels established by SARA Title III, Section 313.

SARA 311/312 Hazards
Fire Hazard, Acute Health Hazard, Chronic Health Hazard

Massachusetts Right To Know Components

	CAS-No.	Revision Date
Mesitylene	108-67-8	1994-04-01

Pennsylvania Right To Know Components

	CAS-No.	Revision Date
Mesitylene	108-67-8	1994-04-01

New Jersey Right To Know Components

	CAS-No.	Revision Date
Mesitylene	108-67-8	1994-04-01

California Prop. 65 Components
This product does not contain any chemicals known to State of California to cause cancer, birth defects, or any other reproductive harm.

16. OTHER INFORMATION

Further information
Copyright 2011 Sigma-Aldrich Co. License granted to make unlimited paper copies for internal use only.
The above information is believed to be correct but does not purport to be all inclusive and shall be used only as a guide. The information in this document is based on the present state of our knowledge and is applicable to the product with regard to appropriate safety precautions. It does not represent any guarantee of the properties of the product. Sigma-Aldrich Co., shall not be held liable for any damage resulting from handling or from contact with the above product. See reverse side of invoice or packing slip for additional terms and conditions of sale.

SAFETY DATA SHEET

Version 4.6
Revision Date 03/03/2015
Print Date 03/03/2016

1. PRODUCT AND COMPANY IDENTIFICATION

1.1 Product identifiers

Product name : 1,3-Butadiene

Product Number : 295035
Brand : Aldrich
Index-No. : 601-013-00-X

CAS-No. : 106-99-0

1.2 Relevant identified uses of the substance or mixture and uses advised against

Identified uses : Laboratory chemicals, Manufacture of substances

1.3 Details of the supplier of the safety data sheet

Company : Sigma-Aldrich
3050 Spruce Street
SAINT LOUIS MO 63103
USA

Telephone : +1 800-325-5832
Fax : +1 800-325-5052

1.4 Emergency telephone number

Emergency Phone # : (314) 776-6555

2. HAZARDS IDENTIFICATION

2.1 Classification of the substance or mixture

GHS Classification in accordance with 29 CFR 1910 (OSHA HCS)
Flammable gases (Category 1), H220
Gases under pressure (Liquefied gas), H280
Germ cell mutagenicity (Category 1B), H340
Carcinogenicity (Category 1A), H350

For the full text of the H-Statements mentioned in this Section, see Section 16.

2.2 GHS Label elements, including precautionary statements

Pictogram



Signal word Danger

Hazard statement(s)
H220 Extremely flammable gas.
H280 Contains gas under pressure; may explode if heated.
H340 May cause genetic defects.
H350 May cause cancer.

Precautionary statement(s)
P201 Obtain special instructions before use.
P202 Do not handle until all safety precautions have been read and understood.
P210 Keep away from heat/sparks/open flames/hot surfaces. - No smoking.
P281 Use personal protective equipment as required.

P308 + P313	IF exposed or concerned: Get medical advice/ attention.
P377	Leaking gas fire: Do not extinguish, unless leak can be stopped safely.
P381	Eliminate all ignition sources if safe to do so.
P405	Store locked up.
P410 + P403	Protect from sunlight. Store in a well-ventilated place.
P501	Dispose of contents/ container to an approved waste disposal plant.

2.3 Hazards not otherwise classified (HNOC) or not covered by GHS - none

3. COMPOSITION/INFORMATION ON INGREDIENTS

3.1 Substances

Formula	:	C_4H_6
Molecular weight	:	54.09 g/mol
CAS-No.	:	106-99-0
EC-No.	:	203-450-8
Index-No.	:	601-013-00-X

Hazardous components

Component	Classification	Concentration
1,3-Butadiene		
	Flam. Gas 1; Press. Gas Liquefied gas; Muta. 1B; Carc. 1A; H220, H280, H340, H350	<= 100 %

For the full text of the H-Statements mentioned in this Section, see Section 16.

4. FIRST AID MEASURES

4.1 Description of first aid measures

General advice
Consult a physician. Show this safety data sheet to the doctor in attendance.Move out of dangerous area.

If inhaled
If breathed in, move person into fresh air. If not breathing, give artificial respiration. Consult a physician.

In case of skin contact
Wash off with soap and plenty of water. Consult a physician.

In case of eye contact
Flush eyes with water as a precaution.

If swallowed
Do NOT induce vomiting. Never give anything by mouth to an unconscious person. Rinse mouth with water. Consult a physician.

4.2 Most important symptoms and effects, both acute and delayed
The most important known symptoms and effects are described in the labelling (see section 2.2) and/or in section 11

4.3 Indication of any immediate medical attention and special treatment needed
No data available

5. FIREFIGHTING MEASURES

5.1 Extinguishing media

Suitable extinguishing media
Use water spray, alcohol-resistant foam, dry chemical or carbon dioxide.

5.2 Special hazards arising from the substance or mixture
Carbon oxides

5.3 Advice for firefighters
Wear self-contained breathing apparatus for firefighting if necessary.

5.4 Further information
Use water spray to cool unopened containers.

6. ACCIDENTAL RELEASE MEASURES

6.1 Personal precautions, protective equipment and emergency procedures

Use personal protective equipment. Avoid breathing vapours, mist or gas. Ensure adequate ventilation. Remove all sources of ignition. Evacuate personnel to safe areas. Beware of vapours accumulating to form explosive concentrations. Vapours can accumulate in low areas.
For personal protection see section 8.

6.2 Environmental precautions

Prevent further leakage or spillage if safe to do so. Do not let product enter drains.

6.3 Methods and materials for containment and cleaning up

Clean up promptly by sweeping or vacuum.

6.4 Reference to other sections

For disposal see section 13.

7. HANDLING AND STORAGE

7.1 Precautions for safe handling

Avoid inhalation of vapour or mist.
Use explosion-proof equipment.Keep away from sources of ignition - No smoking.Take measures to prevent the build up of electrostatic charge.
For precautions see section 2.2.

7.2 Conditions for safe storage, including any incompatibilities

Keep container tightly closed in a dry and well-ventilated place.

Recommended storage temperature 2 - 8 °C

Contents under pressure. Air sensitive. Light sensitive. Shock or heat may detonate May explode when heated. Handle and store under inert gas.
Storage class (TRGS 510): Gases

7.3 Specific end use(s)

Apart from the uses mentioned in section 1.2 no other specific uses are stipulated

8. EXPOSURE CONTROLS/PERSONAL PROTECTION

8.1 Control parameters

Components with workplace control parameters

Component	CAS-No.	Value	Control parameters	Basis
	Remarks	Potential Occupational Carcinogen See Appendix A		
1,3-Butadiene	106-99-0	TWA	2 ppm	USA. ACGIH Threshold Limit Values (TLV)
		Cancer Suspected human carcinogen		
		TWA	2.000000 ppm	USA. ACGIH Threshold Limit Values (TLV)
		Cancer Suspected human carcinogen		
		TWA	1 ppm	USA. Occupational Exposure Limits (OSHA) - Table Z-1 Limits for Air Contaminants
		Substance listed; for more information see OSHA document 29 CFR 1910.1051; 29 CFR 1910.19(1)		
		TWA	1.000000 ppm	USA. Occupational Exposure Limits (OSHA) - Table Z-1 Limits for Air Contaminants
		Substance listed; for more information see OSHA document 29 CFR 1910.1051; 29 CFR 1910.19(1)		

		STEL	5 ppm	USA. Occupational Exposure Limits (OSHA) - Table Z-1 Limits for Air Contaminants
		Substance listed; for more information see OSHA document 29 CFR 1910.1051; 29 CFR 1910.19(1)		
		STEL	5.000000 ppm	USA. Occupational Exposure Limits (OSHA) - Table Z-1 Limits for Air Contaminants
		Substance listed; for more information see OSHA document 29 CFR 1910.1051; 29 CFR 1910.19(1)		
		See 1910.1051		
		PEL	1.000000 ppm	OSHA Specifically Regulated Chemicals/Carcinogens
		1910.1051 This section applies to all occupational exposures to 1,3-Butadiene (BD), Chemical Abstracts Service Registry No. 106-99-0, except as provided in paragraph (a)(2) of this section. Except for the recordkeeping provisions in paragraph (m)(1) of this section, this section does not apply to the processing, use, or handling of products containing BD or to other work operations and streams in which BD is present where objective data are reasonably relied upon that demonstrate the work operation or the product or the group of products or operations to which it belongs may not reasonably be foreseen to release BD in airborne concentrations at or above the action level or in excess of the STEL under the expected conditions of processing, use, or handling that will cause the greatest possible release or in any plausible accident. This section also does not apply to work operations, products or streams where the only exposure to BD is from liquid mixtures containing 0.1% or less of BD by volume or the vapors released from such liquids, unless objective data become available that show that airborne concentrations generated by such mixtures can exceed the action level or STEL under reasonably predictable conditions of processing, use or handling that will cause the greatest possible release. Except for labeling requirements and requirements for emergency response, this section does not apply to the storage, transportation, distribution or sale of BD or liquid mixtures in intact containers or in transportation pipelines sealed in such a manner as to fully contain BD vapors or liquid. Where products or processes containing BD are exempted under paragraph (a)(2) of this section, the employer shall maintain records of the objective data supporting that exemption and the basis for the employer's reliance on the data, as provided in paragraph (m)(1) of this section 1,3-Butadiene means an organic compound with chemical formula CH2=CH-CH=CH2 that has a molecular weight of approximately 54.15 g/mole OSHA specifically regulated carcinogen		
		STEL	5.000000 ppm	OSHA Specifically Regulated Chemicals/Carcinogens
		1910.1051 This section applies to all occupational exposures to 1,3-Butadiene (BD), Chemical Abstracts Service Registry No. 106-99-0, except as provided in paragraph (a)(2) of this section. Except for the recordkeeping provisions in paragraph (m)(1) of this section, this section does not apply to the processing, use, or handling of products containing BD or to other work operations and streams in which BD is present where objective data are reasonably relied upon that demonstrate the work operation or the product or the group of products or operations to which it belongs may not reasonably be foreseen to release BD in airborne concentrations at or above the		

		action level or in excess of the STEL under the expected conditions of processing, use, or handling that will cause the greatest possible release or in any plausible accident. This section also does not apply to work operations, products or streams where the only exposure to BD is from liquid mixtures containing 0.1% or less of BD by volume or the vapors released from such liquids, unless objective data become available that show that airborne concentrations generated by such mixtures can exceed the action level or STEL under reasonably predictable conditions of processing, use or handling that will cause the greatest possible release. Except for labeling requirements and requirements for emergency response, this section does not apply to the storage, transportation, distribution or sale of BD or liquid mixtures in intact containers or in transportation pipelines sealed in such a manner as to fully contain BD vapors or liquid. Where products or processes containing BD are exempted under paragraph (a)(2) of this section, the employer shall maintain records of the objective data supporting that exemption and the basis for the employer's reliance on the data, as provided in paragraph (m)(1) of this section 1,3-Butadiene means an organic compound with chemical formula CH2=CH-CH=CH2 that has a molecular weight of approximately 54.15 g/mole OSHA specifically regulated carcinogen

Biological occupational exposure limits

Component	CAS-No.	Parameters	Value	Biological specimen	Basis
1,3-Butadiene	106-99-0	1,2 Dihydroxy-4-(N-acetylcysteinyl)-butane	2.5000 mg/l	Urine	ACGIH - Biological Exposure Indices (BEI)
	Remarks	End of shift (As soon as possible after exposure ceases)			
		Mixture of N-1 and N-2(hydroxybutenyl)valine	2.5pmol/g	Hemoglobin (Hb) adducts in blood	ACGIH - Biological Exposure Indices (BEI)
		Not critical			

8.2 Exposure controls

Appropriate engineering controls
Handle in accordance with good industrial hygiene and safety practice. Wash hands before breaks and at the end of workday.

Personal protective equipment

Eye/face protection
Face shield and safety glasses Use equipment for eye protection tested and approved under appropriate government standards such as NIOSH (US) or EN 166(EU).

Skin protection
Handle with gloves. Gloves must be inspected prior to use. Use proper glove removal technique (without touching glove's outer surface) to avoid skin contact with this product. Dispose of contaminated gloves after use in accordance with applicable laws and good laboratory practices. Wash and dry hands.

Full contact
Material: Fluorinated rubber
Minimum layer thickness: 0.7 mm
Break through time: 480 min
Material tested:Vitoject® (KCL 890 / Aldrich Z677698, Size M)

Splash contact
Material: Fluorinated rubber

Minimum layer thickness: 0.7 mm
Break through time: 480 min
Material tested:Vitoject® (KCL 890 / Aldrich Z677698, Size M)

data source: KCL GmbH, D-36124 Eichenzell, phone +49 (0)6659 87300, e-mail sales@kcl.de, test method: EN374
If used in solution, or mixed with other substances, and under conditions which differ from EN 374, contact the supplier of the CE approved gloves. This recommendation is advisory only and must be evaluated by an industrial hygienist and safety officer familiar with the specific situation of anticipated use by our customers. It should not be construed as offering an approval for any specific use scenario.

Body Protection
Complete suit protecting against chemicals, Flame retardant antistatic protective clothing., The type of protective equipment must be selected according to the concentration and amount of the dangerous substance at the specific workplace.

Respiratory protection
Where risk assessment shows air-purifying respirators are appropriate use a full-face respirator with multi-purpose combination (US) or type AXBEK (EN 14387) respirator cartridges as a backup to engineering controls. If the respirator is the sole means of protection, use a full-face supplied air respirator. Use respirators and components tested and approved under appropriate government standards such as NIOSH (US) or CEN (EU).

Control of environmental exposure
Prevent further leakage or spillage if safe to do so. Do not let product enter drains.

9. PHYSICAL AND CHEMICAL PROPERTIES

9.1 Information on basic physical and chemical properties

a)	Appearance	Form: Liquefied gas
b)	Odour	No data available
c)	Odour Threshold	No data available
d)	pH	No data available
e)	Melting point/freezing point	Melting point/range: -109 °C (-164 °F) - lit.
f)	Initial boiling point and boiling range	-4.5 °C (23.9 °F) - lit.
g)	Flash point	-75.99 °C (-104.78 °F) - closed cup - Tested according to Annex V of Directive 67/548/EEC.
h)	Evaporation rate	No data available
i)	Flammability (solid, gas)	No data available
j)	Upper/lower flammability or explosive limits	Upper explosion limit: 16.3 %(V) Lower explosion limit: 1.4 %(V)
k)	Vapour pressure	ca.2,400 hPa (1,800 mmHg) at 20 °C (68 °F) 3,200 hPa (2,400 mmHg) at 30 °C (86 °F) 5,700 hPa (4,275 mmHg) at 50 °C (122 °F)
l)	Vapour density	No data available
m)	Relative density	0.62 g/cm3 at 20 °C (68 °F)
n)	Water solubility	0.5 g/l at 20 °C (68 °F) - Tested according to Annex V of Directive 67/548/EEC.
o)	Partition coefficient: n-octanol/water	log Pow: 1.85 at 23 °C (73 °F)
p)	Auto-ignition temperature	No data available

q)	Decomposition temperature	No data available
r)	Viscosity	No data available
s)	Explosive properties	No data available
t)	Oxidizing properties	No data available

9.2 Other safety information
No data available

10. STABILITY AND REACTIVITY

10.1 Reactivity
No data available

10.2 Chemical stability
Test for peroxide formation before using or discard after 3 months.
Stable under recommended storage conditions.

10.3 Possibility of hazardous reactions
No data available

10.4 Conditions to avoid
Heat, flames and sparks.

10.5 Incompatible materials
Oxidizing agents, Oxygen, Copper, Copper alloys, Carbides, Halogens, Metal oxides, Metals

10.6 Hazardous decomposition products
Other decomposition products - No data available
In the event of fire: see section 5

11. TOXICOLOGICAL INFORMATION

11.1 Information on toxicological effects

Acute toxicity
LD50 Oral - Rat - 5,480 mg/kg

LC50 Inhalation - Rat - 4 h - 285 mg/l

Dermal: No data available

No data available

Skin corrosion/irritation
No data available

Serious eye damage/eye irritation
No data available

Respiratory or skin sensitisation
No data available

Germ cell mutagenicity
In vivo tests showed mutagenic effects

Carcinogenicity

Carcinogenicity - Rat - Inhalation
Tumorigenic:Carcinogenic by RTECS criteria. Cardiac:Tumors. Lungs, Thorax, or Respiration:Tumors.

This is or contains a component that has been reported to be carcinogenic based on its IARC, OSHA, ACGIH, NTP, or EPA classification.

Human carcinogen.

IARC: 1 - Group 1: Carcinogenic to humans (1,3-Butadiene)

NTP: Known to be human carcinogen (1,3-Butadiene)

OSHA: OSHA specifically regulated carcinogen (1,3-Butadiene)

Reproductive toxicity
No data available

Reproductive toxicity - Mouse - Inhalation
Effects on Fertility: Post-implantation mortality (e.g., dead and/or resorbed implants per total number of implants). Effects on Embryo or Fetus: Extra embryonic structures (e.g., placenta, umbilical cord). Effects on Embryo or Fetus: Fetotoxicity (except death, e.g., stunted fetus).

No data available

Developmental Toxicity - Rat - Inhalation
Specific Developmental Abnormalities: Musculoskeletal system.

Specific target organ toxicity - single exposure
No data available

Specific target organ toxicity - repeated exposure
No data available

Aspiration hazard
No data available

Additional Information
RTECS: Not available

Cholinesterase inhibitors can cause heavy salivation and secretion in the lungs, lachrymation, blurred vision, involuntary defecation, diarrhea, tremor, ataxia, sweating, hypothermia, lowered heart rate, and/or a fall in blood pressure as a result of their action at cholinergic nerve sites., narcosis, Headache, Nausea, Vomiting, Dizziness, Drowsiness, Confusion., Weakness, Muscle cramps/spasms., Change in pupil size., Tremors, Seizures., Incoordination., Convulsions, Coma

Stomach - Irregularities - Based on Human Evidence
Stomach - Irregularities - Based on Human Evidence

12. ECOLOGICAL INFORMATION

12.1 Toxicity

Toxicity to fish	LC50 - other fish - 71.5 mg/l - 24 h

12.2 Persistence and degradability
No data available

12.3 Bioaccumulative potential
No data available

12.4 Mobility in soil
No data available

12.5 Results of PBT and vPvB assessment
PBT/vPvB assessment not available as chemical safety assessment not required/not conducted

12.6 Other adverse effects

No data available

13. DISPOSAL CONSIDERATIONS

13.1 Waste treatment methods

Product
Burn in a chemical incinerator equipped with an afterburner and scrubber but exert extra care in igniting as this material is highly flammable. Offer surplus and non-recyclable solutions to a licensed disposal company. Contact a licensed professional waste disposal service to dispose of this material.

Contaminated packaging
Dispose of as unused product.

14. TRANSPORT INFORMATION

DOT (US)
UN number: 1010 Class: 2.1
Proper shipping name: Butadienes, stabilized
Reportable Quantity (RQ): 10 lbs

Poison Inhalation Hazard: No

IMDG
UN number: 1010 Class: 2.1 EMS-No: F-D, S-U
Proper shipping name: BUTADIENES, STABILIZED

IATA
UN number: 1010 Class: 2.1
Proper shipping name: Butadienes, stabilized
IATA Passenger: Not permitted for transport

15. REGULATORY INFORMATION

SARA 302 Components
No chemicals in this material are subject to the reporting requirements of SARA Title III, Section 302.

SARA 313 Components
The following components are subject to reporting levels established by SARA Title III, Section 313:

	CAS-No.	Revision Date
1,3-Butadiene	106-99-0	1993-04-24

SARA 311/312 Hazards
Fire Hazard, Sudden Release of Pressure Hazard, Chronic Health Hazard

Massachusetts Right To Know Components

	CAS-No.	Revision Date
1,3-Butadiene	106-99-0	1993-04-24

Pennsylvania Right To Know Components

	CAS-No.	Revision Date
1,3-Butadiene	106-99-0	1993-04-24

New Jersey Right To Know Components

	CAS-No.	Revision Date
1,3-Butadiene	106-99-0	1993-04-24

California Prop. 65 Components

WARNING! This product contains a chemical known to the State of California to cause cancer. 1,3-Butadiene	CAS-No. 106-99-0	Revision Date 2007-09-28
WARNING: This product contains a chemical known to the State of California to cause birth defects or other reproductive harm. 1,3-Butadiene	CAS-No. 106-99-0	Revision Date 2007-09-28

16. OTHER INFORMATION

Full text of H-Statements referred to under sections 2 and 3.

Carc.	Carcinogenicity
Flam. Gas	Flammable gases
H220	Extremely flammable gas.

H280	Contains gas under pressure; may explode if heated.
H340	May cause genetic defects.
H350	May cause cancer.
Muta.	Germ cell mutagenicity
Press. Gas	Gases under pressure

HMIS Rating

Health hazard:	0
Chronic Health Hazard:	*
Flammability:	4
Physical Hazard	3

NFPA Rating

Health hazard:	0
Fire Hazard:	4
Reactivity Hazard:	0

Further information

Copyright 2015 Sigma-Aldrich Co. LLC. License granted to make unlimited paper copies for internal use only.
The above information is believed to be correct but does not purport to be all inclusive and shall be used only as a guide. The information in this document is based on the present state of our knowledge and is applicable to the product with regard to appropriate safety precautions. It does not represent any guarantee of the properties of the product. Sigma-Aldrich Corporation and its Affiliates shall not be held liable for any damage resulting from handling or from contact with the above product. See www.sigma-aldrich.com and/or the reverse side of invoice or packing slip for additional terms and conditions of sale.

Preparation Information

Sigma-Aldrich Corporation
Product Safety – Americas Region
1-800-521-8956

Version: 4.6 Revision Date: 03/03/2015 Print Date: 03/03/2016

SAFETY DATA SHEET

Version 4.7
Revision Date 06/18/2015
Print Date 02/09/2016

1. PRODUCT AND COMPANY IDENTIFICATION

1.1 Product identifiers

Product name : 1,3-Dichlorobenzene

Product Number : 113808
Brand : Aldrich
Index-No. : 602-067-00-7

CAS-No. : 541-73-1

1.2 Relevant identified uses of the substance or mixture and uses advised against

Identified uses : Laboratory chemicals, Manufacture of substances

1.3 Details of the supplier of the safety data sheet

Company : Sigma-Aldrich
3050 Spruce Street
SAINT LOUIS MO 63103
USA

Telephone : +1 800-325-5832
Fax : +1 800-325-5052

1.4 Emergency telephone number

Emergency Phone # : (314) 776-6555

2. HAZARDS IDENTIFICATION

2.1 Classification of the substance or mixture

GHS Classification in accordance with 29 CFR 1910 (OSHA HCS)
Flammable liquids (Category 4), H227
Acute toxicity, Oral (Category 4), H302
Acute aquatic toxicity (Category 2), H401
Chronic aquatic toxicity (Category 2), H411

For the full text of the H-Statements mentioned in this Section, see Section 16.

2.2 GHS Label elements, including precautionary statements

Pictogram



Signal word Warning

Hazard statement(s)
H227 Combustible liquid.
H302 Harmful if swallowed.
H411 Toxic to aquatic life with long lasting effects.

Precautionary statement(s)
P210 Keep away from heat/sparks/open flames/hot surfaces. - No smoking.
P264 Wash skin thoroughly after handling.
P270 Do not eat, drink or smoke when using this product.
P273 Avoid release to the environment.
P280 Wear protective gloves/ eye protection/ face protection.
P301 + P312 + P330 IF SWALLOWED: Call a POISON CENTER or doctor/ physician if you

	feel unwell. Rinse mouth.
P370 + P378	In case of fire: Use dry sand, dry chemical or alcohol-resistant foam for extinction.
P391	Collect spillage.
P403 + P235	Store in a well-ventilated place. Keep cool.
P501	Dispose of contents/ container to an approved waste disposal plant.

2.3 Hazards not otherwise classified (HNOC) or not covered by GHS - none

3. COMPOSITION/INFORMATION ON INGREDIENTS

3.1 Substances

Formula	:	$C_6H_4Cl_2$
Molecular weight	:	147.00 g/mol
CAS-No.	:	541-73-1
EC-No.	:	208-792-1
Index-No.	:	602-067-00-7

Hazardous components

Component	Classification	Concentration
1,3-Dichlorobenzene		
	Flam. Liq. 4; Acute Tox. 4; Aquatic Acute 2; Aquatic Chronic 2; H227, H302, H411	<= 100 %

For the full text of the H-Statements mentioned in this Section, see Section 16.

4. FIRST AID MEASURES

4.1 Description of first aid measures

General advice
Consult a physician. Show this safety data sheet to the doctor in attendance.Move out of dangerous area.

If inhaled
If breathed in, move person into fresh air. If not breathing, give artificial respiration. Consult a physician.

In case of skin contact
Wash off with soap and plenty of water. Consult a physician.

In case of eye contact
Flush eyes with water as a precaution.

If swallowed
Do NOT induce vomiting. Never give anything by mouth to an unconscious person. Rinse mouth with water. Consult a physician.

4.2 Most important symptoms and effects, both acute and delayed
The most important known symptoms and effects are described in the labelling (see section 2.2) and/or in section 11

4.3 Indication of any immediate medical attention and special treatment needed
No data available

5. FIREFIGHTING MEASURES

5.1 Extinguishing media

Suitable extinguishing media
Use water spray, alcohol-resistant foam, dry chemical or carbon dioxide.

5.2 Special hazards arising from the substance or mixture
Carbon oxides, Hydrogen chloride gas

5.3 Advice for firefighters
Wear self-contained breathing apparatus for firefighting if necessary.

5.4 Further information
Use water spray to cool unopened containers.

6. ACCIDENTAL RELEASE MEASURES

6.1 Personal precautions, protective equipment and emergency procedures

Use personal protective equipment. Avoid breathing vapours, mist or gas. Ensure adequate ventilation. Remove all sources of ignition. Beware of vapours accumulating to form explosive concentrations. Vapours can accumulate in low areas.
For personal protection see section 8.

6.2 Environmental precautions

Prevent further leakage or spillage if safe to do so. Do not let product enter drains. Discharge into the environment must be avoided.

6.3 Methods and materials for containment and cleaning up

Contain spillage, and then collect with an electrically protected vacuum cleaner or by wet-brushing and place in container for disposal according to local regulations (see section 13). Keep in suitable, closed containers for disposal.

6.4 Reference to other sections

For disposal see section 13.

7. HANDLING AND STORAGE

7.1 Precautions for safe handling

Avoid contact with skin and eyes. Avoid inhalation of vapour or mist.
Keep away from sources of ignition - No smoking.Take measures to prevent the build up of electrostatic charge.
For precautions see section 2.2.

7.2 Conditions for safe storage, including any incompatibilities

Keep container tightly closed in a dry and well-ventilated place. Containers which are opened must be carefully resealed and kept upright to prevent leakage.
Storage class (TRGS 510): Combustible liquids

7.3 Specific end use(s)

Apart from the uses mentioned in section 1.2 no other specific uses are stipulated

8. EXPOSURE CONTROLS/PERSONAL PROTECTION

8.1 Control parameters

Components with workplace control parameters
Contains no substances with occupational exposure limit values.

8.2 Exposure controls

Appropriate engineering controls
Handle in accordance with good industrial hygiene and safety practice. Wash hands before breaks and at the end of workday.

Personal protective equipment

Eye/face protection
Face shield and safety glasses Use equipment for eye protection tested and approved under appropriate government standards such as NIOSH (US) or EN 166(EU).

Skin protection
Handle with gloves. Gloves must be inspected prior to use. Use proper glove removal technique (without touching glove's outer surface) to avoid skin contact with this product. Dispose of contaminated gloves after use in accordance with applicable laws and good laboratory practices. Wash and dry hands.

Full contact
Material: Fluorinated rubber
Minimum layer thickness: 0.7 mm
Break through time: 480 min
Material tested:Vitoject® (KCL 890 / Aldrich Z677698, Size M)

Splash contact
Material: Nitrile rubber
Minimum layer thickness: 0.4 mm

Break through time: 37 min
Material tested:Camatril® (KCL 730 / Aldrich Z677442, Size M)

data source: KCL GmbH, D-36124 Eichenzell, phone +49 (0)6659 87300, e-mail sales@kcl.de, test method: EN374
If used in solution, or mixed with other substances, and under conditions which differ from EN 374, contact the supplier of the CE approved gloves. This recommendation is advisory only and must be evaluated by an industrial hygienist and safety officer familiar with the specific situation of anticipated use by our customers. It should not be construed as offering an approval for any specific use scenario.

Body Protection
Complete suit protecting against chemicals, The type of protective equipment must be selected according to the concentration and amount of the dangerous substance at the specific workplace.

Respiratory protection
Where risk assessment shows air-purifying respirators are appropriate use a full-face respirator with multi-purpose combination (US) or type ABEK (EN 14387) respirator cartridges as a backup to engineering controls. If the respirator is the sole means of protection, use a full-face supplied air respirator. Use respirators and components tested and approved under appropriate government standards such as NIOSH (US) or CEN (EU).

Control of environmental exposure
Prevent further leakage or spillage if safe to do so. Do not let product enter drains. Discharge into the environment must be avoided.

9. PHYSICAL AND CHEMICAL PROPERTIES

9.1 Information on basic physical and chemical properties

a)	Appearance	Form: liquid, clear Colour: colourless
b)	Odour	No data available
c)	Odour Threshold	No data available
d)	pH	No data available
e)	Melting point/freezing point	Melting point/range: -25 - -22 °C (-13 - -8 °F) - lit.
f)	Initial boiling point and boiling range	172 - 173 °C (342 - 343 °F) - lit.
g)	Flash point	67.0 °C (152.6 °F) - closed cup
h)	Evaporation rate	No data available
i)	Flammability (solid, gas)	No data available
j)	Upper/lower flammability or explosive limits	No data available
k)	Vapour pressure	No data available
l)	Vapour density	No data available
m)	Relative density	1.288 g/cm3 at 25 °C (77 °F)
n)	Water solubility	No data available
o)	Partition coefficient: n-octanol/water	log Pow: 5
p)	Auto-ignition temperature	No data available
q)	Decomposition temperature	No data available
r)	Viscosity	No data available
s)	Explosive properties	No data available

t) Oxidizing properties No data available

9.2 Other safety information
No data available

10. STABILITY AND REACTIVITY

10.1 Reactivity
No data available

10.2 Chemical stability
Stable under recommended storage conditions.

10.3 Possibility of hazardous reactions
No data available

10.4 Conditions to avoid
Heat, flames and sparks.

10.5 Incompatible materials
Strong oxidizing agents

10.6 Hazardous decomposition products
Other decomposition products - No data available
In the event of fire: see section 5

11. TOXICOLOGICAL INFORMATION

11.1 Information on toxicological effects

Acute toxicity
No data available

Inhalation: No data available

Dermal: No data available

LD50 Intraperitoneal - Mouse - 1,062 mg/kg

Skin corrosion/irritation
No data available

Serious eye damage/eye irritation
No data available

Respiratory or skin sensitisation
No data available

Germ cell mutagenicity
No data available

Carcinogenicity

IARC: 3 - Group 3: Not classifiable as to its carcinogenicity to humans (1,3-Dichlorobenzene)

ACGIH: No component of this product present at levels greater than or equal to 0.1% is identified as a carcinogen or potential carcinogen by ACGIH.

NTP: No component of this product present at levels greater than or equal to 0.1% is identified as a known or anticipated carcinogen by NTP.

OSHA: No component of this product present at levels greater than or equal to 0.1% is identified as a carcinogen or potential carcinogen by OSHA.

Reproductive toxicity
No data available

No data available

Specific target organ toxicity - single exposure
No data available

Specific target organ toxicity - repeated exposure
No data available

Aspiration hazard
No data available

Additional Information
RTECS: CZ4499000

To the best of our knowledge, the chemical, physical, and toxicological properties have not been thoroughly investigated.

12. ECOLOGICAL INFORMATION

12.1 Toxicity

Toxicity to fish	LC50 - Pimephales promelas (fathead minnow) - 7.8 mg/l - 96.0 h
Toxicity to daphnia and other aquatic invertebrates	LC50 - Daphnia magna (Water flea) - 1.7 mg/l - 48 h

12.2 Persistence and degradability
No data available

12.3 Bioaccumulative potential
Bioaccumulation: Pimephales promelas (fathead minnow) - 32 d - 0.3 mg/l

Bioconcentration factor (BCF): 97

12.4 Mobility in soil
No data available

12.5 Results of PBT and vPvB assessment
PBT/vPvB assessment not available as chemical safety assessment not required/not conducted

12.6 Other adverse effects
An environmental hazard cannot be excluded in the event of unprofessional handling or disposal.
Toxic to aquatic life with long lasting effects.

13. DISPOSAL CONSIDERATIONS

13.1 Waste treatment methods

Product
This combustible material may be burned in a chemical incinerator equipped with an afterburner and scrubber. Offer surplus and non-recyclable solutions to a licensed disposal company.

Contaminated packaging
Dispose of as unused product.

14. TRANSPORT INFORMATION

DOT (US)
UN number: 3082 Class: 9 Packing group: III
Proper shipping name: Environmentally hazardous substance, liquid, n.o.s. (1,3-Dichlorobenzene)
Reportable Quantity (RQ): 100 lbs
Marine pollutant:yes
Poison Inhalation Hazard: No

IMDG
UN number: 3082 Class: 9 Packing group: III EMS-No: F-A, S-F
Proper shipping name: ENVIRONMENTALLY HAZARDOUS SUBSTANCE, LIQUID, N.O.S. (1,3-Dichlorobenzene)
Marine pollutant:yes

IATA
UN number: 3082 Class: 9 Packing group: III

Proper shipping name: Environmentally hazardous substance, liquid, n.o.s. (1,3-Dichlorobenzene)

15. REGULATORY INFORMATION

SARA 302 Components
No chemicals in this material are subject to the reporting requirements of SARA Title III, Section 302.

SARA 313 Components
The following components are subject to reporting levels established by SARA Title III, Section 313:

	CAS-No.	Revision Date
1,3-Dichlorobenzene	541-73-1	2007-07-01

SARA 311/312 Hazards
Fire Hazard, Acute Health Hazard

Massachusetts Right To Know Components

	CAS-No.	Revision Date
1,3-Dichlorobenzene	541-73-1	2007-07-01

Pennsylvania Right To Know Components

	CAS-No.	Revision Date
1,3-Dichlorobenzene	541-73-1	2007-07-01

New Jersey Right To Know Components

	CAS-No.	Revision Date
1,3-Dichlorobenzene	541-73-1	2007-07-01

California Prop. 65 Components
This product does not contain any chemicals known to State of California to cause cancer, birth defects, or any other reproductive harm.

16. OTHER INFORMATION

Full text of H-Statements referred to under sections 2 and 3.

Acute Tox.	Acute toxicity
Aquatic Acute	Acute aquatic toxicity
Aquatic Chronic	Chronic aquatic toxicity
Flam. Liq.	Flammable liquids
H227	Combustible liquid.
H302	Harmful if swallowed.
H401	Toxic to aquatic life.

HMIS Rating

Health hazard:	1
Chronic Health Hazard:	
Flammability:	2
Physical Hazard	0

NFPA Rating

Health hazard:	1
Fire Hazard:	2
Reactivity Hazard:	0

Further information
Copyright 2015 Sigma-Aldrich Co. LLC. License granted to make unlimited paper copies for internal use only.
The above information is believed to be correct but does not purport to be all inclusive and shall be used only as a guide. The information in this document is based on the present state of our knowledge and is applicable to the product with regard to appropriate safety precautions. It does not represent any guarantee of the properties of the product. Sigma-Aldrich Corporation and its Affiliates shall not be held liable for any damage resulting from handling or from contact with the above product. See www.sigma-aldrich.com and/or the reverse side of invoice or packing slip for additional terms and conditions of sale.

Preparation Information
Sigma-Aldrich Corporation
Product Safety – Americas Region
1-800-521-8956

Version: 4.7 Revision Date: 06/18/2015 Print Date: 02/09/2016

SAFETY DATA SHEET

Version 4.4
Revision Date 04/24/2015
Print Date 04/01/2016

1. PRODUCT AND COMPANY IDENTIFICATION

1.1 Product identifiers

Product name : 1,4-Dichlorobenzene

Product Number : D56829
Brand : Aldrich
Index-No. : 602-035-00-2

CAS-No. : 106-46-7

1.2 Relevant identified uses of the substance or mixture and uses advised against

Identified uses : Laboratory chemicals, Manufacture of substances

1.3 Details of the supplier of the safety data sheet

Company : Sigma-Aldrich
3050 Spruce Street
SAINT LOUIS MO 63103
USA

Telephone : +1 800-325-5832
Fax : +1 800-325-5052

1.4 Emergency telephone number

Emergency Phone # : (314) 776-6555

2. HAZARDS IDENTIFICATION

2.1 Classification of the substance or mixture

GHS Classification in accordance with 29 CFR 1910 (OSHA HCS)
Eye irritation (Category 2A), H319
Carcinogenicity (Category 2), H351
Acute aquatic toxicity (Category 1), H400
Chronic aquatic toxicity (Category 1), H410

For the full text of the H-Statements mentioned in this Section, see Section 16.

2.2 GHS Label elements, including precautionary statements

Pictogram



Signal word Warning

Hazard statement(s)
H319 Causes serious eye irritation.
H351 Suspected of causing cancer.
H410 Very toxic to aquatic life with long lasting effects.

Precautionary statement(s)
P201 Obtain special instructions before use.
P202 Do not handle until all safety precautions have been read and understood.
P264 Wash skin thoroughly after handling.
P273 Avoid release to the environment.
P280 Wear protective gloves/ eye protection/ face protection.

P305 + P351 + P338	IF IN EYES: Rinse cautiously with water for several minutes. Remove contact lenses, if present and easy to do. Continue rinsing.
P308 + P313	IF exposed or concerned: Get medical advice/ attention.
P337 + P313	If eye irritation persists: Get medical advice/ attention.
P391	Collect spillage.
P405	Store locked up.
P501	Dispose of contents/ container to an approved waste disposal plant.

2.3 Hazards not otherwise classified (HNOC) or not covered by GHS - none

3. COMPOSITION/INFORMATION ON INGREDIENTS

3.1 Substances

Formula	:	$C_6H_4Cl_2$
Molecular weight	:	147.00 g/mol
CAS-No.	:	106-46-7
EC-No.	:	203-400-5
Index-No.	:	602-035-00-2

Hazardous components

Component	Classification	Concentration
1,4-Dichlorobenzene		
	Eye Irrit. 2A; Carc. 2; Aquatic Acute 1; Aquatic Chronic 1; H319, H351, H410	<= 100 %

For the full text of the H-Statements mentioned in this Section, see Section 16.

4. FIRST AID MEASURES

4.1 Description of first aid measures

General advice
Consult a physician. Show this safety data sheet to the doctor in attendance.Move out of dangerous area.

If inhaled
If breathed in, move person into fresh air. If not breathing, give artificial respiration. Consult a physician.

In case of skin contact
Wash off with soap and plenty of water. Consult a physician.

In case of eye contact
Rinse thoroughly with plenty of water for at least 15 minutes and consult a physician.

If swallowed
Never give anything by mouth to an unconscious person. Rinse mouth with water. Consult a physician.

4.2 Most important symptoms and effects, both acute and delayed
The most important known symptoms and effects are described in the labelling (see section 2.2) and/or in section 11

4.3 Indication of any immediate medical attention and special treatment needed
No data available

5. FIREFIGHTING MEASURES

5.1 Extinguishing media

Suitable extinguishing media
Use water spray, alcohol-resistant foam, dry chemical or carbon dioxide.

5.2 Special hazards arising from the substance or mixture
Carbon oxides, Hydrogen chloride gas

5.3 Advice for firefighters
Wear self-contained breathing apparatus for firefighting if necessary.

5.4 Further information
No data available

6. ACCIDENTAL RELEASE MEASURES

6.1 Personal precautions, protective equipment and emergency procedures

Use personal protective equipment. Avoid dust formation. Avoid breathing vapours, mist or gas. Ensure adequate ventilation. Evacuate personnel to safe areas. Avoid breathing dust.
For personal protection see section 8.

6.2 Environmental precautions

Prevent further leakage or spillage if safe to do so. Do not let product enter drains. Discharge into the environment must be avoided.

6.3 Methods and materials for containment and cleaning up

Pick up and arrange disposal without creating dust. Sweep up and shovel. Keep in suitable, closed containers for disposal.

6.4 Reference to other sections

For disposal see section 13.

7. HANDLING AND STORAGE

7.1 Precautions for safe handling

Avoid contact with skin and eyes. Avoid formation of dust and aerosols.
Provide appropriate exhaust ventilation at places where dust is formed.
For precautions see section 2.2.

7.2 Conditions for safe storage, including any incompatibilities

Keep container tightly closed in a dry and well-ventilated place.

7.3 Specific end use(s)

Apart from the uses mentioned in section 1.2 no other specific uses are stipulated

8. EXPOSURE CONTROLS/PERSONAL PROTECTION

8.1 Control parameters

Components with workplace control parameters

Component	CAS-No.	Value	Control parameters	Basis
1,4-Dichlorobenzene	106-46-7	TWA	10.000000 ppm	USA. ACGIH Threshold Limit Values (TLV)
	Remarks	Eye irritation Kidney damage Confirmed animal carcinogen with unknown relevance to humans		
		Potential Occupational Carcinogen See Appendix A		
		TWA	75.000000 ppm 450.000000 mg/m3	USA. Occupational Exposure Limits (OSHA) - Table Z-1 Limits for Air Contaminants
		The value in mg/m3 is approximate.		

8.2 Exposure controls

Appropriate engineering controls

Handle in accordance with good industrial hygiene and safety practice. Wash hands before breaks and at the end of workday.

Personal protective equipment

Eye/face protection

Safety glasses with side-shields conforming to EN166 Use equipment for eye protection tested and approved under appropriate government standards such as NIOSH (US) or EN 166(EU).

Skin protection

Handle with gloves. Gloves must be inspected prior to use. Use proper glove removal technique (without touching glove's outer surface) to avoid skin contact with this product. Dispose of contaminated gloves after use in accordance with applicable laws and good laboratory practices. Wash and dry hands.

Full contact
Material: Nitrile rubber
Minimum layer thickness: 0.11 mm
Break through time: 480 min
Material tested:Dermatril® (KCL 740 / Aldrich Z677272, Size M)

Splash contact
Material: Nitrile rubber
Minimum layer thickness: 0.11 mm
Break through time: 480 min
Material tested:Dermatril® (KCL 740 / Aldrich Z677272, Size M)

data source: KCL GmbH, D-36124 Eichenzell, phone +49 (0)6659 87300, e-mail sales@kcl.de, test method: EN374
If used in solution, or mixed with other substances, and under conditions which differ from EN 374, contact the supplier of the CE approved gloves. This recommendation is advisory only and must be evaluated by an industrial hygienist and safety officer familiar with the specific situation of anticipated use by our customers. It should not be construed as offering an approval for any specific use scenario.

Body Protection
Complete suit protecting against chemicals, The type of protective equipment must be selected according to the concentration and amount of the dangerous substance at the specific workplace.

Respiratory protection
Where risk assessment shows air-purifying respirators are appropriate use a full-face particle respirator type N100 (US) or type P3 (EN 143) respirator cartridges as a backup to engineering controls. If the respirator is the sole means of protection, use a full-face supplied air respirator. Use respirators and components tested and approved under appropriate government standards such as NIOSH (US) or CEN (EU).

Control of environmental exposure
Prevent further leakage or spillage if safe to do so. Do not let product enter drains. Discharge into the environment must be avoided.

9. PHYSICAL AND CHEMICAL PROPERTIES

9.1 Information on basic physical and chemical properties

a)	Appearance	Form: sheets Colour: colourless
b)	Odour	No data available
c)	Odour Threshold	No data available
d)	pH	No data available
e)	Melting point/freezing point	Melting point/range: 52 - 54 °C (126 - 129 °F) - lit.
f)	Initial boiling point and boiling range	173 °C (343 °F) - lit.
g)	Flash point	66.0 °C (150.8 °F) - closed cup
h)	Evaporation rate	No data available
i)	Flammability (solid, gas)	No data available
j)	Upper/lower flammability or explosive limits	No data available
k)	Vapour pressure	8.8 hPa (6.6 mmHg) at 50.0 °C (122.0 °F) 0.5 hPa (0.4 mmHg) at 25.0 °C (77.0 °F)
l)	Vapour density	No data available
m)	Relative density	1.241 g/mL at 25 °C (77 °F)
n)	Water solubility	No data available

o)	Partition coefficient: n-octanol/water	log Pow: 3.40
p)	Auto-ignition temperature	No data available
q)	Decomposition temperature	No data available
r)	Viscosity	No data available
s)	Explosive properties	No data available
t)	Oxidizing properties	No data available

9.2 Other safety information

Bulk density	650 kg/m3

10. STABILITY AND REACTIVITY

10.1 Reactivity
No data available

10.2 Chemical stability
Stable under recommended storage conditions.

10.3 Possibility of hazardous reactions
No data available

10.4 Conditions to avoid
No data available

10.5 Incompatible materials
Oxidizing agents

10.6 Hazardous decomposition products
Other decomposition products - No data available
In the event of fire: see section 5

11. TOXICOLOGICAL INFORMATION

11.1 Information on toxicological effects

Acute toxicity
LD0 Oral - Rat - male and female - > 2,000 mg/kg
(OECD Test Guideline 401)

LC50 Inhalation - Rat - male and female - 4 h - > 5.07 mg/l

LD0 Dermal - Rat - > 2,000 mg/kg
(OECD Test Guideline 402)

No data available

Skin corrosion/irritation
Skin - Rabbit
Result: No skin irritation
(OECD Test Guideline 404)

Serious eye damage/eye irritation
Eyes - Rabbit
Result: No eye irritation
(OECD Test Guideline 405)

Respiratory or skin sensitisation
Maximisation Test (GPMT) - Guinea pig
Did not cause sensitisation on laboratory animals.
(OECD Test Guideline 406)

Germ cell mutagenicity
No data available

Carcinogenicity

This product is or contains a component that has been reported to be possibly carcinogenic based on its IARC, ACGIH, NTP, or EPA classification.

Limited evidence of carcinogenicity in animal studies

IARC:	2B - Group 2B: Possibly carcinogenic to humans (1,4-Dichlorobenzene)
NTP:	Reasonably anticipated to be a human carcinogen (1,4-Dichlorobenzene)
OSHA:	No component of this product present at levels greater than or equal to 0.1% is identified as a carcinogen or potential carcinogen by OSHA.

Reproductive toxicity
No data available

No data available

Specific target organ toxicity - single exposure
No data available

Specific target organ toxicity - repeated exposure
No data available

Aspiration hazard
No data available

Additional Information
RTECS: CZ4550000

Produces:, methemoglobin, Nausea, Vomiting, Increased pulse rate, Headache, Impairment of vision

12. ECOLOGICAL INFORMATION

12.1 Toxicity

Toxicity to fish	flow-through test LC50 - Salmo gairdneri - 1.12 mg/l - 96 h
Toxicity to daphnia and other aquatic invertebrates	static test EC50 - Daphnia magna (Water flea) - 0.7 mg/l - 48 h
Toxicity to algae	Growth inhibition EC50 - Scenedesmus capricornutum (fresh water algae) - 1.6 mg/l - 96 h

12.2 Persistence and degradability

Biodegradability	aerobic - Exposure time 28 d Result: 30 % - Not rapidly biodegradable (OECD Test Guideline 301C)

12.3 Bioaccumulative potential

Bioaccumulation	Jordanella floridae - 5 d - 2.68 µg/l Bioconcentration factor (BCF): 296

12.4 Mobility in soil
No data available

12.5 Results of PBT and vPvB assessment
PBT/vPvB assessment not available as chemical safety assessment not required/not conducted

12.6 Other adverse effects
An environmental hazard cannot be excluded in the event of unprofessional handling or disposal.

Very toxic to aquatic life with long lasting effects.

13. DISPOSAL CONSIDERATIONS

13.1 Waste treatment methods

Product
Offer surplus and non-recyclable solutions to a licensed disposal company. Contact a licensed professional waste disposal service to dispose of this material. Dissolve or mix the material with a combustible solvent and burn in a chemical incinerator equipped with an afterburner and scrubber.

Contaminated packaging
Dispose of as unused product.

14. TRANSPORT INFORMATION

DOT (US)
UN number: 3077 Class: 9 Packing group: III
Proper shipping name: Environmentally hazardous substances, solid, n.o.s. (1,4-Dichlorobenzene)
Reportable Quantity (RQ): 100 lbs
Marine pollutant:yes
Poison Inhalation Hazard: No

IMDG
UN number: 3077 Class: 9 Packing group: III EMS-No: F-A, S-F
Proper shipping name: ENVIRONMENTALLY HAZARDOUS SUBSTANCE, SOLID, N.O.S. (1,4-Dichlorobenzene)
Marine pollutant:yes

IATA
UN number: 3077 Class: 9 Packing group: III
Proper shipping name: Environmentally hazardous substance, solid, n.o.s. (1,4-Dichlorobenzene)

15. REGULATORY INFORMATION

SARA 302 Components
No chemicals in this material are subject to the reporting requirements of SARA Title III, Section 302.

SARA 313 Components
The following components are subject to reporting levels established by SARA Title III, Section 313:

	CAS-No.	Revision Date
1,4-Dichlorobenzene	106-46-7	2007-07-01

SARA 311/312 Hazards
Acute Health Hazard, Chronic Health Hazard

Massachusetts Right To Know Components

	CAS-No.	Revision Date
1,4-Dichlorobenzene	106-46-7	2007-07-01

Pennsylvania Right To Know Components

	CAS-No.	Revision Date
1,4-Dichlorobenzene	106-46-7	2007-07-01

New Jersey Right To Know Components

	CAS-No.	Revision Date
1,4-Dichlorobenzene	106-46-7	2007-07-01

California Prop. 65 Components

WARNING! This product contains a chemical known to the State of California to cause cancer.	CAS-No.	Revision Date
1,4-Dichlorobenzene	106-46-7	2007-09-28

16. OTHER INFORMATION

Full text of H-Statements referred to under sections 2 and 3.

Aquatic Acute	Acute aquatic toxicity
Aquatic Chronic	Chronic aquatic toxicity
Carc.	Carcinogenicity
Eye Irrit.	Eye irritation
H319	Causes serious eye irritation.
H351	Suspected of causing cancer.
H400	Very toxic to aquatic life.
H410	Very toxic to aquatic life with long lasting effects.

HMIS Rating

Health hazard:	2
Chronic Health Hazard:	*
Flammability:	0
Physical Hazard	0

NFPA Rating

Health hazard:	0
Fire Hazard:	2
Reactivity Hazard:	0

Further information

Copyright 2015 Sigma-Aldrich Co. LLC. License granted to make unlimited paper copies for internal use only.
The above information is believed to be correct but does not purport to be all inclusive and shall be used only as a guide. The information in this document is based on the present state of our knowledge and is applicable to the product with regard to appropriate safety precautions. It does not represent any guarantee of the properties of the product. Sigma-Aldrich Corporation and its Affiliates shall not be held liable for any damage resulting from handling or from contact with the above product. See www.sigma-aldrich.com and/or the reverse side of invoice or packing slip for additional terms and conditions of sale.

Preparation Information

Sigma-Aldrich Corporation
Product Safety – Americas Region
1-800-521-8956

Version: 4.4 Revision Date: 04/24/2015 Print Date: 04/01/2016

SAFETY DATA SHEET

Version 5.4
Revision Date 03/03/2015
Print Date 04/11/2016

1. PRODUCT AND COMPANY IDENTIFICATION

1.1 Product identifiers

Product name : 1,4-Dioxane

Product Number : 296309
Brand : Sigma-Aldrich
Index-No. : 603-024-00-5

CAS-No. : 123-91-1

1.2 Relevant identified uses of the substance or mixture and uses advised against

Identified uses : Laboratory chemicals, Manufacture of substances

1.3 Details of the supplier of the safety data sheet

Company : Sigma-Aldrich
3050 Spruce Street
SAINT LOUIS MO 63103
USA

Telephone : +1 800-325-5832
Fax : +1 800-325-5052

1.4 Emergency telephone number

Emergency Phone # : (314) 776-6555

2. HAZARDS IDENTIFICATION

2.1 Classification of the substance or mixture

GHS Classification in accordance with 29 CFR 1910 (OSHA HCS)
Flammable liquids (Category 2), H225
Eye irritation (Category 2A), H319
Carcinogenicity (Category 2), H351
Specific target organ toxicity - single exposure (Category 3), Respiratory system, H335

For the full text of the H-Statements mentioned in this Section, see Section 16.

2.2 GHS Label elements, including precautionary statements

Pictogram



Signal word Danger

Hazard statement(s)
H225 Highly flammable liquid and vapour.
H319 Causes serious eye irritation.
H335 May cause respiratory irritation.
H351 Suspected of causing cancer.

Precautionary statement(s)
P201 Obtain special instructions before use.
P202 Do not handle until all safety precautions have been read and understood.
P210 Keep away from heat/sparks/open flames/hot surfaces. - No smoking.
P233 Keep container tightly closed.

P240	Ground/bond container and receiving equipment.
P241	Use explosion-proof electrical/ ventilating/ lighting/ equipment.
P242	Use only non-sparking tools.
P243	Take precautionary measures against static discharge.
P261	Avoid breathing dust/ fume/ gas/ mist/ vapours/ spray.
P264	Wash skin thoroughly after handling.
P271	Use only outdoors or in a well-ventilated area.
P280	Wear protective gloves/ eye protection/ face protection.
P281	Use personal protective equipment as required.
P303 + P361 + P353	IF ON SKIN (or hair): Remove/ Take off immediately all contaminated clothing. Rinse skin with water/ shower.
P304 + P340 + P312	IF INHALED: Remove victim to fresh air and keep at rest in a position comfortable for breathing. Call a POISON CENTER or doctor/ physician if you feel unwell.
P305 + P351 + P338	IF IN EYES: Rinse cautiously with water for several minutes. Remove contact lenses, if present and easy to do. Continue rinsing.
P308 + P313	IF exposed or concerned: Get medical advice/ attention.
P337 + P313	If eye irritation persists: Get medical advice/ attention.
P370 + P378	In case of fire: Use dry sand, dry chemical or alcohol-resistant foam for extinction.
P403 + P233	Store in a well-ventilated place. Keep container tightly closed.
P403 + P235	Store in a well-ventilated place. Keep cool.
P405	Store locked up.
P501	Dispose of contents/ container to an approved waste disposal plant.

2.3 Hazards not otherwise classified (HNOC) or not covered by GHS

May form explosive peroxides., Repeated exposure may cause skin dryness or cracking.
May form explosive peroxides.

3. COMPOSITION/INFORMATION ON INGREDIENTS

3.1 Substances

Synonyms	:	Dioxane Diethylene oxide
Formula	:	$C_4H_8O_2$
Molecular weight	:	88.11 g/mol
CAS-No.	:	123-91-1
EC-No.	:	204-661-8
Index-No.	:	603-024-00-5
Registration number	:	01-2119462837-26-XXXX

Hazardous components

Component	Classification	Concentration
1,4-Dioxane		
	Flam. Liq. 2; Eye Irrit. 2A; Carc. 2; STOT SE 3; H225, H319, H335, H351	<= 100 %

For the full text of the H-Statements mentioned in this Section, see Section 16.

4. FIRST AID MEASURES

4.1 Description of first aid measures

General advice
Consult a physician. Show this safety data sheet to the doctor in attendance.Move out of dangerous area.

If inhaled
If breathed in, move person into fresh air. If not breathing, give artificial respiration. Consult a physician.

In case of skin contact
Wash off with soap and plenty of water. Consult a physician.

In case of eye contact
Rinse thoroughly with plenty of water for at least 15 minutes and consult a physician.

If swallowed
Do NOT induce vomiting. Never give anything by mouth to an unconscious person. Rinse mouth with water. Consult a physician.

4.2 Most important symptoms and effects, both acute and delayed
The most important known symptoms and effects are described in the labelling (see section 2.2) and/or in section 11

4.3 Indication of any immediate medical attention and special treatment needed
No data available

5. FIREFIGHTING MEASURES

5.1 Extinguishing media

Suitable extinguishing media
Use water spray, alcohol-resistant foam, dry chemical or carbon dioxide.

5.2 Special hazards arising from the substance or mixture
Carbon oxides

5.3 Advice for firefighters
Wear self-contained breathing apparatus for firefighting if necessary.

5.4 Further information
Use water spray to cool unopened containers.

6. ACCIDENTAL RELEASE MEASURES

6.1 Personal precautions, protective equipment and emergency procedures
Use personal protective equipment. Avoid breathing vapours, mist or gas. Ensure adequate ventilation. Remove all sources of ignition. Evacuate personnel to safe areas. Beware of vapours accumulating to form explosive concentrations. Vapours can accumulate in low areas.
For personal protection see section 8.

6.2 Environmental precautions
Prevent further leakage or spillage if safe to do so. Do not let product enter drains.

6.3 Methods and materials for containment and cleaning up
Contain spillage, and then collect with an electrically protected vacuum cleaner or by wet-brushing and place in container for disposal according to local regulations (see section 13).

6.4 Reference to other sections
For disposal see section 13.

7. HANDLING AND STORAGE

7.1 Precautions for safe handling
Avoid contact with skin and eyes. Avoid inhalation of vapour or mist.
Use explosion-proof equipment.Keep away from sources of ignition - No smoking.Take measures to prevent the build up of electrostatic charge.
For precautions see section 2.2.

7.2 Conditions for safe storage, including any incompatibilities
Keep container tightly closed in a dry and well-ventilated place. Containers which are opened must be carefully resealed and kept upright to prevent leakage.
Storage class (TRGS 510): Flammable liquids

7.3 Specific end use(s)
Apart from the uses mentioned in section 1.2 no other specific uses are stipulated

8. EXPOSURE CONTROLS/PERSONAL PROTECTION

8.1 Control parameters

Components with workplace control parameters

Component	CAS-No.	Value	Control parameters	Basis
1,4-Dioxane	123-91-1	TWA	20.000000 ppm	USA. ACGIH Threshold Limit Values (TLV)
	Remarks	Liver damage Confirmed animal carcinogen with unknown relevance to humans Danger of cutaneous absorption		
		TWA	20 ppm	USA. ACGIH Threshold Limit Values (TLV)
		Liver damage Confirmed animal carcinogen with unknown relevance to humans Danger of cutaneous absorption		
		TWA	25 ppm 90 mg/m3	USA. OSHA - TABLE Z-1 Limits for Air Contaminants - 1910.1000
		Skin notation		
		TWA	100.000000 ppm 360.000000 mg/m3	USA. Occupational Exposure Limits (OSHA) - Table Z-1 Limits for Air Contaminants
		Skin designation The value in mg/m3 is approximate.		
		TWA	100 ppm 360 mg/m3	USA. Occupational Exposure Limits (OSHA) - Table Z-1 Limits for Air Contaminants
		Skin designation The value in mg/m3 is approximate.		
		C	1.000000 ppm 3.600000 mg/m3	USA. NIOSH Recommended Exposure Limits
		Potential Occupational Carcinogen See Appendix A 30 minute ceiling value		

Derived No Effect Level (DNEL)

Application Area	Exposure routes	Health effect	Value
Workers	Inhalation	Long-term local effects	144 mg/m3
Workers	Inhalation	Long-term systemic effects	73 mg/m3
Workers	Skin contact	Long-term systemic effects	21 mg/m3

Predicted No Effect Concentration (PNEC)

Compartment	Value
Soil	0.153 mg/kg
Marine water	0.67 mg/l
Fresh water	10 mg/l
Fresh water sediment	37 mg/kg
Sewage treatment plant	2700 mg/l
Aquatic intermittent release	10 mg/l

8.2 Exposure controls

Appropriate engineering controls
Handle in accordance with good industrial hygiene and safety practice. Wash hands before breaks and at the end of workday.

Personal protective equipment

Eye/face protection
Face shield and safety glasses Use equipment for eye protection tested and approved under appropriate government standards such as NIOSH (US) or EN 166(EU).

Skin protection
Handle with gloves. Gloves must be inspected prior to use. Use proper glove removal technique (without touching glove's outer surface) to avoid skin contact with this product. Dispose of contaminated gloves after use in accordance with applicable laws and good laboratory practices. Wash and dry hands.

Full contact
Material: butyl-rubber
Minimum layer thickness: 0.3 mm
Break through time: 480 min
Material tested:Butoject® (KCL 897 / Aldrich Z677647, Size M)

Splash contact
Material: Chloroprene
Minimum layer thickness: 0.6 mm
Break through time: 35 min
Material tested:Camapren® (KCL 722 / Aldrich Z677493, Size M)

data source: KCL GmbH, D-36124 Eichenzell, phone +49 (0)6659 87300, e-mail sales@kcl.de, test method: EN374
If used in solution, or mixed with other substances, and under conditions which differ from EN 374, contact the supplier of the CE approved gloves. This recommendation is advisory only and must be evaluated by an industrial hygienist and safety officer familiar with the specific situation of anticipated use by our customers. It should not be construed as offering an approval for any specific use scenario.

Body Protection
Complete suit protecting against chemicals, Flame retardant antistatic protective clothing., The type of protective equipment must be selected according to the concentration and amount of the dangerous substance at the specific workplace.

Respiratory protection
Where risk assessment shows air-purifying respirators are appropriate use a full-face respirator with multi-purpose combination (US) or type ABEK (EN 14387) respirator cartridges as a backup to engineering controls. If the respirator is the sole means of protection, use a full-face supplied air respirator. Use respirators and components tested and approved under appropriate government standards such as NIOSH (US) or CEN (EU).

Control of environmental exposure
Prevent further leakage or spillage if safe to do so. Do not let product enter drains.

9. PHYSICAL AND CHEMICAL PROPERTIES

9.1 Information on basic physical and chemical properties

a)	Appearance	Form: liquid Colour: colourless
b)	Odour	No data available
c)	Odour Threshold	No data available
d)	pH	6.0 - 8 at 500 g/l at 20 °C (68 °F)
e)	Melting point/freezing point	Melting point/range: 10 - 12 °C (50 - 54 °F) - lit.
f)	Initial boiling point and boiling range	100 - 102 °C (212 - 216 °F) - lit.
g)	Flash point	12 °C (54 °F) - closed cup
h)	Evaporation rate	No data available
i)	Flammability (solid, gas)	No data available
j)	Upper/lower flammability or explosive limits	Upper explosion limit: 22 %(V) Lower explosion limit: 2 %(V)
k)	Vapour pressure	36 hPa (27 mmHg) at 20 °C (68 °F) 53 hPa (40 mmHg) at 25.20 °C (77.36 °F)
l)	Vapour density	3.04 - (Air = 1.0)

m)	Relative density	1.034 g/cm3 at 25 °C (77 °F)
n)	Water solubility	completely miscible
o)	Partition coefficient: n-octanol/water	log Pow: -0.27
p)	Auto-ignition temperature	300 °C (572 °F)
q)	Decomposition temperature	No data available
r)	Viscosity	No data available
s)	Explosive properties	No data available
t)	Oxidizing properties	No data available

9.2 Other safety information

Surface tension	36.9 mN/m at 25 °C (77 °F)
Relative vapour density	3.04 - (Air = 1.0)

10. STABILITY AND REACTIVITY

10.1 Reactivity
No data available

10.2 Chemical stability
Stable under recommended storage conditions.
Test for peroxide formation before distillation or evaporation. Test for peroxide formation or discard after 1 year.
Stable under recommended storage conditions.

10.3 Possibility of hazardous reactions
Vapours may form explosive mixture with air.Vapours may form explosive mixture with air.

10.4 Conditions to avoid
Heat, flames and sparks.

10.5 Incompatible materials
Oxygen, Oxidizing agents, Halogens, Reducing agents, Perchlorates., Trimethylaluminum

10.6 Hazardous decomposition products
Other decomposition products - No data available
In the event of fire: see section 5

11. TOXICOLOGICAL INFORMATION

11.1 Information on toxicological effects

Acute toxicity
LD50 Oral - Rat - 4,200 mg/kg

LC50 Inhalation - Rat - 2 h - 46,000 mg/m3
Remarks: Sense Organs and Special Senses (Nose, Eye, Ear, and Taste):Eye:Other.

LD50 Dermal - Rabbit - 7,858 mg/kg

No data available

Skin corrosion/irritation
Skin - Human
Remarks: Chronic exposure causes drying effect on the skin and eczema.

Skin - Rabbit
Result: No skin irritation

Serious eye damage/eye irritation
Eyes - Rabbit
Result: Eye irritation - 24 h

Respiratory or skin sensitisation
No data available

Germ cell mutagenicity
Laboratory experiments have shown mutagenic effects.

Carcinogenicity

This product is or contains a component that has been reported to be possibly carcinogenic based on its IARC, ACGIH, NTP, or EPA classification.

Limited evidence of carcinogenicity in animal studies

IARC:	2B - Group 2B: Possibly carcinogenic to humans (1,4-Dioxane)
NTP:	Reasonably anticipated to be a human carcinogen (1,4-Dioxane)
OSHA:	No component of this product present at levels greater than or equal to 0.1% is identified as a carcinogen or potential carcinogen by OSHA.

Reproductive toxicity
No data available

No data available

Specific target organ toxicity - single exposure
May cause respiratory irritation.

Specific target organ toxicity - repeated exposure
No data available

Aspiration hazard
No data available

Additional Information
RTECS: JG8225000

Nausea, Vomiting, Weakness, Dizziness, Vertigo, Headache, Sweating, loss of appetite, Kidney injury may occur., Liver injury may occur.
To the best of our knowledge, the chemical, physical, and toxicological properties have not been thoroughly investigated.

Liver - Irregularities - Based on Human Evidence
Liver - Irregularities - Based on Human Evidence

12. ECOLOGICAL INFORMATION

12.1 Toxicity

Toxicity to fish	LC50 - Pimephales promelas (fathead minnow) - 985 mg/l - 96 h
Toxicity to daphnia and other aquatic invertebrates	EC50 - Daphnia magna (Water flea) - 8,450 mg/l - 24 h
Toxicity to algae	EC50 - Desmodesmus subspicatus (green algae) - > 500 mg/l - 72 h

12.2 Persistence and degradability

Biodegradability	Result: < 5 % - Not readily biodegradable.

12.3 Bioaccumulative potential
Does not bioaccumulate.

12.4 Mobility in soil
No data available

12.5 Results of PBT and vPvB assessment
PBT/vPvB assessment not available as chemical safety assessment not required/not conducted

12.6 Other adverse effects

No data available

13. DISPOSAL CONSIDERATIONS

13.1 Waste treatment methods

Product
Burn in a chemical incinerator equipped with an afterburner and scrubber but exert extra care in igniting as this material is highly flammable. Offer surplus and non-recyclable solutions to a licensed disposal company. Contact a licensed professional waste disposal service to dispose of this material.

Contaminated packaging
Dispose of as unused product.

14. TRANSPORT INFORMATION

DOT (US)
UN number: 1165 Class: 3 Packing group: II
Proper shipping name: Dioxane
Reportable Quantity (RQ): 100 lbs

Poison Inhalation Hazard: No

IMDG
UN number: 1165 Class: 3 Packing group: II EMS-No: F-E, S-D
Proper shipping name: DIOXANE

IATA
UN number: 1165 Class: 3 Packing group: II
Proper shipping name: Dioxane

15. REGULATORY INFORMATION

SARA 302 Components
No chemicals in this material are subject to the reporting requirements of SARA Title III, Section 302.

SARA 313 Components
The following components are subject to reporting levels established by SARA Title III, Section 313:

	CAS-No.	Revision Date
1,4-Dioxane	123-91-1	2007-07-01

SARA 311/312 Hazards
Fire Hazard, Acute Health Hazard, Chronic Health Hazard

Massachusetts Right To Know Components

	CAS-No.	Revision Date
1,4-Dioxane	123-91-1	2007-07-01

Pennsylvania Right To Know Components

	CAS-No.	Revision Date
1,4-Dioxane	123-91-1	2007-07-01

New Jersey Right To Know Components

	CAS-No.	Revision Date
1,4-Dioxane	123-91-1	2007-07-01

California Prop. 65 Components

WARNING! This product contains a chemical known to the State of California to cause cancer.	CAS-No.	Revision Date
1,4-Dioxane	123-91-1	2007-09-28

16. OTHER INFORMATION

Full text of H-Statements referred to under sections 2 and 3.

Carc.	Carcinogenicity
Eye Irrit.	Eye irritation
Flam. Liq.	Flammable liquids
H225	Highly flammable liquid and vapour.
H319	Causes serious eye irritation.
H335	May cause respiratory irritation.
H351	Suspected of causing cancer.
STOT SE	Specific target organ toxicity - single exposure

HMIS Rating

Health hazard:	2
Chronic Health Hazard:	*
Flammability:	3
Physical Hazard	0

NFPA Rating

Health hazard:	2
Fire Hazard:	3
Reactivity Hazard:	0

Further information

Copyright 2015 Sigma-Aldrich Co. LLC. License granted to make unlimited paper copies for internal use only.
The above information is believed to be correct but does not purport to be all inclusive and shall be used only as a guide. The information in this document is based on the present state of our knowledge and is applicable to the product with regard to appropriate safety precautions. It does not represent any guarantee of the properties of the product. Sigma-Aldrich Corporation and its Affiliates shall not be held liable for any damage resulting from handling or from contact with the above product. See www.sigma-aldrich.com and/or the reverse side of invoice or packing slip for additional terms and conditions of sale.

Preparation Information

Sigma-Aldrich Corporation
Product Safety – Americas Region
1-800-521-8956

Version: 5.4 Revision Date: 03/03/2015 Print Date: 04/11/2016

SAFETY DATA SHEET

This safety data sheet was created pursuant to the requirements of:
Regulation (EC) No. 1907/2006 and Regulation (EC) No. 1272/2008

Revision date 02-Jan-2024 **Revision Number** 1

SECTION 1: Identification of the substance/mixture and of the company/undertaking

1.1. Product identifier

Product Code(s) DRE-C15987125

Product Name 1H,1H,2H,2H-Perfluorooctane sulfonic acid

Form Not applicable

NOTE [8] - No registration number is given for this substance because it is under the threshold in REACH Article 6(1) and not subject to the registration requirements according to REACH Title II

EC No (EU Index No) 248-580-6

CAS No. 27619-97-2

Pure substance/mixture Substance

Formula $C_8H_5F_{13}O_3S$

Molecular weight 428.17

1.2. Relevant identified uses of the substance or mixture and uses advised against

Recommended use Laboratory use

Uses advised against No information available

1.3. Details of the supplier of the safety data sheet

Supplier

LGC Limited
Queens Road
Teddington
Middlesex TW11 0LY
UNITED KINGDOM
:+44 (0) 20 8943 7000
Fax :+44 (0) 20 8943 2767
eMail : gb@lgcstandards.com

Web : www.lgcstandards.com

For further information, please contact

E-mail address sds-request@lgcgroup.com

1.4. Emergency telephone number

Emergency Telephone — For Hazardous Materials or Dangerous Goods Incident
Spill, Leak, Fire Exposure, or Accident
Call CHEMTREC:
USA & Canada 1-800-424-9300
Rest of the world +1 703-741-5970

Emergency Telephone - §45 - (EC)1272/2008	
Europe	**112**
Austria	No information available
Bulgaria	
Croatia	
Cyprus	
Czech Republic	
Denmark	
France	
Hungary	
Ireland	
Italy	
Lithuania	
Luxembourg	
Netherlands	
Norway	
Portugal	
Romania	
Slovakia	
Slovenia	
Spain	
Sweden	
Switzerland	

SECTION 2: Hazards identification

2.1. Classification of the substance or mixture

Classification according to
Regulation (EC) No. 1272/2008 [CLP]

Acute toxicity - Oral	Category 4 - (H302)
Skin corrosion/irritation	Category 1 Sub-category B - (H314)
Serious eye damage/eye irritation	Category 1 - (H318)
Specific target organ toxicity — repeated exposure	Category 2 - (H373)

2.2. Label elements

Contains 1H,1H,2H,2H-Perfluorooctane sulfonic acid



Signal word
Danger

Hazard statements
H302 - Harmful if swallowed
H314 - Causes severe skin burns and eye damage
H373 - May cause damage to organs through prolonged or repeated exposure

Precautionary Statements - EU (§28, 1272/2008)
P260 - Do not breathe dust/fume/gas/mist/vapours/spray
P280 - Wear protective gloves/protective clothing and eye/face protection
P303 + P361 + P353 - IF ON SKIN (or hair): Take off immediately all contaminated clothing. Rinse skin with water [or shower]
P305 + P351 + P338 - IF IN EYES: Rinse cautiously with water for several minutes. Remove contact lenses, if present and easy to do. Continue rinsing
P310 - Immediately call a POISON CENTER or doctor
P331 - Do NOT induce vomiting

2.3. Other hazards

No information available.

This substance does not meet the PBT/vPvB criteria of REACH, annex XIII.

This product does not contain any known or suspected endocrine disruptors.

Chemical name	EU - REACH (1907/2006) - Article 59(1) - Candidate List of Substances of Very High Concern (SVHC) for Authorisation	EU - REACH (1907/2006) - Endocrine Disruptor Assessment List of Substances
1H,1H,2H,2H-Perfluorooctane sulfonic acid	-	-

SECTION 3: Composition/information on ingredients

3.1 Substances

Chemical name	Weight-%	REACH registration number	EC No (EU Index No)	Classification according to Regulation (EC) No. 1272/2008 [CLP]	Specific concentration limit (SCL)	M-Factor	M-Factor (long-term)
1H,1H,2H,2H-Perfluorooctane sulfonic acid 27619-97-2	100	-	248-580-6	Acute Tox. 4 (H302) Skin Corr. 1B (H314) Eye Dam. 1 (H318) STOT RE 2 (H373)			

Full text of H- and EUH-phrases: see section 16

Acute Toxicity Estimate
No information available

This product does not contain candidate substances of very high concern at a concentration >=0.1% (Regulation (EC) No. 1907/2006 (REACH), Article 59)

SECTION 4: First aid measures

4.1. Description of first aid measures

General advice Show this safety data sheet to the doctor in attendance. Immediate medical attention is required.

Inhalation Remove to fresh air. If breathing has stopped, give artificial respiration. Get medical attention immediately. Do not use mouth-to-mouth method if victim ingested or inhaled the substance; give artificial respiration with the aid of a pocket mask equipped with a one-way valve or other proper respiratory medical device. If breathing is difficult, (trained personnel should) give oxygen. Delayed pulmonary edema may occur. Get immediate medical attention.

Eye contact Rinse immediately with plenty of water, also under the eyelids, for at least 15 minutes. Keep eye wide open while rinsing. Do not rub affected area. Remove contact lenses, if present and easy to do. Continue rinsing. Get immediate medical attention.

Skin contact Wash off immediately with soap and plenty of water while removing all contaminated clothes and shoes. Get immediate medical attention.

Ingestion Do NOT induce vomiting. Rinse mouth. Never give anything by mouth to an unconscious person. Get immediate medical attention.

Self-protection of the first aider Ensure that medical personnel are aware of the material(s) involved, take precautions to protect themselves and prevent spread of contamination. Avoid contact with skin, eyes or clothing. Avoid direct contact with skin. Use barrier to give mouth-to-mouth resuscitation. Wear personal protective clothing (see section 8).

4.2. Most important symptoms and effects, both acute and delayed

Symptoms Burning sensation.

4.3. Indication of any immediate medical attention and special treatment needed

Note to doctors Product is a corrosive material. Use of gastric lavage or emesis is contra-indicated. Possible perforation of stomach or esophagus should be investigated. Do not give chemical antidotes. Asphyxia from glottal edema may occur. Marked decrease in blood pressure may occur with moist rales, frothy sputum, and high pulse pressure.

SECTION 5: Firefighting measures

5.1. Extinguishing media

Suitable Extinguishing Media Use extinguishing measures that are appropriate to local circumstances and the surrounding environment.

Large Fire CAUTION: Use of water spray when fighting fire may be inefficient.

Unsuitable extinguishing media Do not scatter spilled material with high pressure water streams.

5.2. Special hazards arising from the substance or mixture

Specific hazards arising from the chemical The product causes burns of eyes, skin and mucous membranes. Thermal decomposition can lead to release of irritating gases and vapours.

5.3. Advice for firefighters

Special protective equipment and precautions for fire-fighters Firefighters should wear self-contained breathing apparatus and full firefighting turnout gear. Use personal protection equipment.

SECTION 6: Accidental release measures

6.1. Personal precautions, protective equipment and emergency procedures

Personal precautions Attention! Corrosive material. Avoid contact with skin, eyes or clothing. Ensure adequate ventilation. Use personal protective equipment as required. Evacuate personnel to safe areas. Keep people away from and upwind of spill/leak.

Other information Refer to protective measures listed in Sections 7 and 8.

For emergency responders Use personal protection recommended in Section 8.

6.2. Environmental precautions

Environmental precautions	Prevent further leakage or spillage if safe to do so. Should not be released into the environment. Do not allow to enter into soil/subsoil. Prevent product from entering drains.

6.3. Methods and material for containment and cleaning up

Methods for containment	Prevent further leakage or spillage if safe to do so.
Methods for cleaning up	Take up mechanically, placing in appropriate containers for disposal.
Prevention of secondary hazards	Clean contaminated objects and areas thoroughly observing environmental regulations.

6.4. Reference to other sections

Reference to other sections	See section 8 for more information. See section 13 for more information.

SECTION 7: Handling and storage

7.1. Precautions for safe handling

Advice on safe handling	Handle in accordance with good industrial hygiene and safety practice. Avoid contact with skin, eyes or clothing. In case of insufficient ventilation, wear suitable respiratory equipment. Handle product only in closed system or provide appropriate exhaust ventilation. Do not eat, drink or smoke when using this product. Take off contaminated clothing and wash it before reuse.
General hygiene considerations	Avoid contact with skin, eyes or clothing. Do not eat, drink or smoke when using this product. Wash hands before breaks and after work. Wear suitable gloves and eye/face protection. Remove and wash contaminated clothing and gloves, including the inside, before re-use. Contaminated work clothing should not be allowed out of the workplace. Regular cleaning of equipment, work area and clothing is recommended. Wash hands before breaks and immediately after handling the product.

7.2. Conditions for safe storage, including any incompatibilities

Storage Conditions	Keep containers tightly closed in a dry, cool and well-ventilated place. Keep out of the reach of children. Please refer to the manufacturer's certificate for specific storage and transport temperature conditions. Store only in the original receptacle unless other advice is given on the CoA. Protect from moisture. Store locked up. Store away from other materials.

7.3. Specific end use(s)

Risk Management Methods (RMM)	The information required is contained in this Safety Data Sheet.

SECTION 8: Exposure controls/personal protection

8.1. Control parameters

Exposure Limits This product, as supplied, does not contain any hazardous materials with occupational exposure limits established by the region specific regulatory bodies.

Biological occupational exposure limits

Chemical name	Latvia	Luxembourg	Romania	Slovakia
1H,1H,2H,2H-Perfluorooctane sulfonic acid 27619-97-2	-	-	5 mg/g Creatinine - urine (Fluorine) - end of shift	-

Derived No Effect Level (DNEL) No information available.
Predicted No Effect Concentration (PNEC) No information available.

8.2. Exposure controls

Personal protective equipment

Eye/face protection Avoid contact with eyes. Wear safety glasses with side shields (or goggles). Tight sealing safety goggles. Face protection shield.

Hand protection Wear suitable gloves. Impervious gloves. The protective gloves to be used must comply with the specifications of EC Directive 89/686/EEC and the related standard EN374. Wear protective nitrile rubber or Viton™ gloves.

Skin and body protection Wear suitable protective clothing. Long sleeved clothing. Chemical resistant apron.

Respiratory protection No protective equipment is needed under normal use conditions. If exposure limits are exceeded or irritation is experienced, ventilation and evacuation may be required.

General hygiene considerations Avoid contact with skin, eyes or clothing. Do not eat, drink or smoke when using this product. Wash hands before breaks and after work. Wear suitable gloves and eye/face protection. Remove and wash contaminated clothing and gloves, including the inside, before

re-use. Contaminated work clothing should not be allowed out of the workplace. Regular cleaning of equipment, work area and clothing is recommended. Wash hands before breaks and immediately after handling the product.

Environmental exposure controls Do not allow into any sewer, on the ground or into any body of water.

SECTION 9: Physical and chemical properties

9.1. Information on basic physical and chemical properties

Physical state	Solid
Appearance	Solid
Colour	white to brown
Odour	No information available.
Odour threshold	No information available

Property	**Values**	**Remarks • Method**
Melting point / freezing point	87 °C	None known
Initial boiling point and boiling range	No data available	None known
Flammability	No data available	None known
Flammability Limit in Air		None known
Upper flammability or explosive limits	No data available	
Lower flammability or explosive limits	No data available	
Flash point	No data available	None known
Autoignition temperature	No data available	None known
Decomposition temperature		None known
pH	No data available	None known
pH (as aqueous solution)	No data available	No information available
Kinematic viscosity	No data available	None known
Dynamic viscosity	No data available	None known
Water solubility	658 g/l	@ 20 °C
Solubility(ies)	No data available	None known
Partition coefficient	0.95	None known
Vapour pressure	1.96 Pa	@ 20°C
Relative density	1.953	@ 20 °C
Bulk density	No data available	
Liquid Density	No data available	
Relative vapour density	No data available	None known
Particle characteristics		
Particle Size	No information available	
Particle Size Distribution	No information available	

9.2. Other information

Molecular weight	428.17

Molecular formula $C_8H_5F_{13}O_3S$

9.2.1. Information with regards to physical hazard classes
Not applicable

9.2.2. Other safety characteristics
No information available

SECTION 10: Stability and reactivity

10.1. Reactivity

Reactivity No information available.

10.2. Chemical stability

Stability Stable under normal conditions.

Explosion data
Sensitivity to mechanical impact None.
Sensitivity to static discharge None.

10.3. Possibility of hazardous reactions

Possibility of hazardous reactions None under normal processing.

10.4. Conditions to avoid

Conditions to avoid Exposure to air or moisture over prolonged periods.

10.5. Incompatible materials

Incompatible materials Acids. Bases. Oxidising agent.

Hazardous decomposition products None known based on information supplied.

SECTION 11: Toxicological information

11.1. Information on hazard classes as defined in Regulation (EC) No 1272/2008

Information on likely routes of exposure

Product Information

Inhalation Specific test data for the substance or mixture is not available. Corrosive by inhalation.

(based on components). Inhalation of corrosive fumes/gases may cause coughing, choking, headache, dizziness, and weakness for several hours. Pulmonary edema may occur with tightness in the chest, shortness of breath, bluish skin, decreased blood pressure, and increased heart rate. Inhaled corrosive substances can lead to a toxic edema of the lungs. Pulmonary edema can be fatal.

Eye contact Specific test data for the substance or mixture is not available. Causes serious eye damage. (based on components). Corrosive to the eyes and may cause severe damage including blindness. May cause irreversible damage to eyes.

Skin contact Specific test data for the substance or mixture is not available. Corrosive. (based on components). Causes burns.

Ingestion Specific test data for the substance or mixture is not available. Causes burns. (based on components). Ingestion causes burns of the upper digestive and respiratory tracts. May cause severe burning pain in the mouth and stomach with vomiting and diarrhea of dark blood. Blood pressure may decrease. Brownish or yellowish stains may be seen around the mouth. Swelling of the throat may cause shortness of breath and choking. May cause lung damage if swallowed. May be fatal if swallowed and enters airways. Harmful if swallowed.

Symptoms related to the physical, chemical and toxicological characteristics

Symptoms Redness. Burning. May cause blindness. Coughing and/ or wheezing.

Numerical measures of toxicity

Acute toxicity

Component Information

Chemical name	Oral LD50	Dermal LD50	Inhalation LC50
1H,1H,2H,2H-Perfluorooctane sulfonic acid	> 300 - < 2000 mg/kg (Rat)	> 2000 mg/kg (Rat)	

Delayed and immediate effects as well as chronic effects from short and long-term exposure

Skin corrosion/irritation Classification based on data available for ingredients. Causes severe skin burns and eye damage.

Serious eye damage/eye irritation Classification based on data available for ingredients. Causes serious eye damage. Causes burns.

Respiratory or skin sensitisation	No information available.
Germ cell mutagenicity	No information available.
Carcinogenicity	No information available.
Reproductive toxicity	No information available.
STOT - single exposure	No information available.
STOT - repeated exposure	May cause damage to organs through prolonged or repeated exposure.
Aspiration hazard	No information available.

11.2. Information on other hazards

11.2.1. Endocrine disrupting properties

Endocrine disrupting properties	No information available.

11.2.2. Other information

Other adverse effects	No information available.

SECTION 12: Ecological information

12.1. Toxicity

Ecotoxicity	The environmental impact of this product has not been fully investigated.

12.2. Persistence and degradability

Persistence and degradability	No information available.

12.3. Bioaccumulative potential

Bioaccumulation There is no data for this product.

Component Information

Chemical name	Partition coefficient
1H,1H,2H,2H-Perfluorooctane sulfonic acid	0.95

12.4. Mobility in soil

Mobility in soil No information available.

12.5. Results of PBT and vPvB assessment

PBT and vPvB assessment No information available.

Chemical name	PBT and vPvB assessment
1H,1H,2H,2H-Perfluorooctane sulfonic acid	The substance is not PBT / vPvB

12.6. Endocrine disrupting properties

Endocrine disrupting properties No information available.

12.7. Other adverse effects

No information available.

SECTION 13: Disposal considerations

13.1. Waste treatment methods

Waste from residues/unused products Dispose of in accordance with local regulations. Dispose of waste in accordance with environmental legislation.

Contaminated packaging Do not reuse empty containers.

SECTION 14: Transport information

IATA

14.1 UN number or ID number UN3261
14.2 UN proper shipping name Corrosive solid, acidic, organic, n.o.s. (1H,1H,2H,2H-Perfluorooctane sulfonic acid)
14.3 Transport hazard class(es) 8

14.4 Packing group	II
Description	UN3261, Corrosive solid, acidic, organic, n.o.s. (1H,1H,2H,2H-Perfluorooctane sulfonic acid), 8, II
14.5 Environmental hazards	Not applicable
14.6 Special precautions for user	
Special Provisions	A3, A803
ERG Code	8L

IMDG

14.1 UN number or ID number	UN3261
14.2 UN proper shipping name	Corrosive solid, acidic, organic, n.o.s. (1H,1H,2H,2H-Perfluorooctane sulfonic acid)
14.3 Transport hazard class(es)	8
14.4 Packing group	II
Description	UN3261, Corrosive solid, acidic, organic, n.o.s. (1H,1H,2H,2H-Perfluorooctane sulfonic acid), 8, II
14.5 Marine pollutant	NP
14.6 Special precautions for user	
Special Provisions	274
EmS-No.	F-A, S-B No information available
14.7 Maritime transport in bulk according to IMO instruments	No information available

RID

14.1 UN number or ID number	UN3261
14.2 UN proper shipping name	Corrosive solid, acidic, organic, n.o.s. (1H,1H,2H,2H-Perfluorooctane sulfonic acid)
14.3 Transport hazard class(es)	8
14.4 Packing group	II
Description	UN3261, Corrosive solid, acidic, organic, n.o.s. (1H,1H,2H,2H-Perfluorooctane sulfonic acid), 8, II
14.5 Environmental hazards	Not applicable
14.6 Special precautions for user	
Special Provisions	274
Classification code	C4

ADR

14.1 UN number or ID number	UN3261
14.2 UN proper shipping name	Corrosive solid, acidic, organic, n.o.s. (1H,1H,2H,2H-Perfluorooctane sulfonic acid)
14.3 Transport hazard class(es)	8
14.4 Packing group	II
Description	UN3261, Corrosive solid, acidic, organic, n.o.s. (1H,1H,2H,2H-Perfluorooctane sulfonic acid), 8, II, (E)
14.5 Environmental hazards	Not applicable
14.6 Special precautions for user	
Special Provisions	274
Classification code	C4
Tunnel restriction code	(E)

SECTION 15: Regulatory information

15.1. Safety, health and environmental regulations/legislation specific for the substance or mixture

National regulations

Germany

Water hazard class (WGK) slightly hazardous to water (WGK 1)

TA Luft (German Air Pollution Control Regulation)

Poland

SDS created according to the following Polish regulation: Act of February 25, 2011 on chemical substances and their mixtures (Journal of Laws of 2018, item 143, as amended). Regulation (EC) No 1907/2006 of the European Parliament and of the Council on the Registration, Evaluation, Authorization and Restriction of Chemicals (REACH), establishing the European Chemicals Agency (EC) as amended. Regulation (EC) No 1272/2008 of the European Parliament and of the Council of 16 December 2008 on classification, labeling and packaging of substances and mixtures, as amended. Regulation of the Minister of Health of 10 August 2012 on the criteria and method of classifying chemical substances and their mixtures (Journal of Laws of 2012, item 1018). Regulation of the Minister of Health of 20 April 2012 on labeling packaging of hazardous substances and mixtures and some mixtures (Journal of Laws of 2012, item 445). Regulation of the Minister of Family, Labor and Social Policy of 12 June 2018 on the maximum allowable concentrations and intensities of factors harmful to health in the work environment (Journal of Laws of 2018, item 1286). Announcement of the Minister of Economy, Labor and Social Policy of August 28, 2003 on the publication of the unified text of the Ordinance of the Minister of Labor and Social Policy on general health and safety at work regulations (Journal of Laws of 2003, No. 169, item 1650) . Regulation of the Minister of Health of 30 December 2004 on occupational safety and health related to the presence of chemical agents in the workplace (Journal of Laws of 2005, No. 11, item 86). Act of December 14, 2012 on waste (Journal of Laws of 2013, item 21) Regulation of the Minister of Health of December 30, 2004 on occupational health and safety related to the presence of chemical agents in the workplace (Journal U. of 2005, No. 11, item 86). Waste Act of December 14, 2012 (Journal of Laws of 2013, item 21). Act of 13 June 2013 on the management of packaging and packaging waste, Journal of Laws 2013, item 888). Government statement of September 24, 2002 - European Agreement on the International Carriage of Dangerous Goods by Road (ADR) (Journal of Laws No. 194, item 1629 and Journal of Laws of 2003, No. 207, item 2013 and 2014).

European Union

Take note of Directive 98/24/EC on the protection of the health and safety of workers from the risks related to chemical agents at work.

Authorisations and/or restrictions on use:
This product does not contain substances subject to authorisation (Regulation (EC) No. 1907/2006 (REACH), Annex XIV) This product does not contain substances subject to restriction (Regulation (EC) No. 1907/2006 (REACH), Annex XVII)

DIRECTIVE (EU) 2021/1187 on the marketing and use of explosives precursors
Not applicable

Persistent Organic Pollutants
Not applicable

Ozone-depleting substances (ODS) regulation (EC) 1005/2009
Not applicable

International Inventories

TSCA	Complies
DSL/NDSL	Contact supplier for inventory compliance status
EINECS/ELINCS	Contact supplier for inventory compliance status
ENCS	Contact supplier for inventory compliance status
IECSC	Contact supplier for inventory compliance status
KECL	Contact supplier for inventory compliance status
PICCS	Contact supplier for inventory compliance status
AIIC	Contact supplier for inventory compliance status

Legend:
TSCA - United States Toxic Substances Control Act Section 8(b) Inventory
DSL/NDSL - Canadian Domestic Substances List/Non-Domestic Substances List
EINECS/ELINCS - European Inventory of Existing Chemical Substances/European List of Notified Chemical Substances
ENCS - Japan Existing and New Chemical Substances
IECSC - China Inventory of Existing Chemical Substances
KECL - Korean Existing and Evaluated Chemical Substances
PICCS - Philippines Inventory of Chemicals and Chemical Substances
AICS - Australian Inventory of Chemical Substances

15.2. Chemical safety assessment

Chemical Safety Report A Chemical Safety Assessment is not required for this substance

SECTION 16: Other information

Key or legend to abbreviations and acronyms used in the safety data sheet

Full text of H-Statements referred to under section 3
H302 - Harmful if swallowed
H314 - Causes severe skin burns and eye damage
H318 - Causes serious eye damage
H373 - May cause damage to organs through prolonged or repeated exposure

Legend
SVHC: Substances of Very High Concern for Authorisation:

Legend Section 8: Exposure controls/personal protection

TWA	TWA (time-weighted average)	STEL	STEL (Short Term Exposure Limit)
Ceiling	Maximum limit value	Sk*	Skin designation

Classification procedure	
Classification according to Regulation (EC) No. 1272/2008 [CLP]	Method Used
Acute oral toxicity	Calculation method
Acute dermal toxicity	Calculation method
Acute inhalation toxicity - gas	Calculation method
Acute inhalation toxicity - Vapour	Calculation method
Acute inhalation toxicity - dust/mist	Calculation method
Skin corrosion/irritation	Calculation method
Serious eye damage/eye irritation	Calculation method
Respiratory sensitisation	Calculation method
Skin sensitisation	Calculation method
Mutagenicity	Calculation method
Carcinogenicity	Calculation method
Reproductive toxicity	Calculation method
STOT - single exposure	Calculation method
STOT - repeated exposure	Calculation method
Acute aquatic toxicity	Calculation method
Chronic aquatic toxicity	Calculation method
Aspiration hazard	Calculation method
Ozone	Calculation method

Key literature references and sources for data used to compile the SDS
Agency for Toxic Substances and Disease Registry (ATSDR)
U.S. Environmental Protection Agency ChemView Database
European Food Safety Authority (EFSA)

EPA (Environmental Protection Agency)
Acute Exposure Guideline Level(s) (AEGL(s))
U.S. Environmental Protection Agency Federal Insecticide, Fungicide, and Rodenticide Act
U.S. Environmental Protection Agency High Production Volume Chemicals
Food Research Journal
Hazardous Substance Database
International Uniform Chemical Information Database (IUCLID)
Japan GHS Classification
Australian National Industrial Chemicals Notification and Assessment Scheme (NICNAS)
NIOSH (National Institute for Occupational Safety and Health)
National Library of Medicine's ChemID Plus (NLM CIP)
National Library of Medicine's PubMed database (NLM PUBMED)
National Toxicology Program (NTP)
New Zealand's Chemical Classification and Information Database (CCID)
Organisation for Economic Co-operation and Development Environment, Health, and Safety Publications
Organisation for Economic Co-operation and Development High Production Volume Chemicals Programme
Organisation for Economic Co-operation and Development Screening Information Data Set
World Health Organization

Revision date 02-Jan-2024

This material safety data sheet complies with the requirements of Regulation (EC) No. 1907/2006
Disclaimer
The information in this safety data sheet (SDS) has been prepared with due care and is true and accurate to the best of our knowledge. The user must determine the suitability of the information for its particular purpose, ensure compliance with existing laws and regulations, and be aware that other or additional safety or performance considerations may arise when using, handling and/ or storing the material. The information in this SDS does not purport to be all inclusive or a guarantee as to the properties of the material supplied, and should be used only as a guide. LGC makes no warranties or representations as to the accuracy and completeness of the information contained herein, shall not be held responsible for the suitability of this information for the user's intended purposes or the consequences of such use, and shall not be liable for any damage or loss, howsoever arising, direct or otherwise.

End of Safety Data Sheet

SAFETY DATA SHEET

Creation Date 22-Jun-2009 **Revision Date** 26-Dec-2021 **Revision Number** 6

1. Identification

Product Name **2,2,4-Trimethylpentane**

Cat No. : **AC421980000; AC421980025; AC421980040; AC421985000**

CAS No 540-84-1
Synonyms Isooctane

Recommended Use Laboratory chemicals.
Uses advised against Food, drug, pesticide or biocidal product use.

Details of the supplier of the safety data sheet

Company

Fisher Scientific Company
One Reagent Lane
Fair Lawn, NJ 07410
Tel: (201) 796-7100

Acros Organics
One Reagent Lane
Fair Lawn, NJ 07410

Emergency Telephone Number For information **US** call: 001-800-ACROS-01 / **Europe** call: +32 14 57 52 11
Emergency Number **US:**001-201-796-7100 / **Europe:** +32 14 57 52 99
CHEMTREC Tel. No.**US:**001-800-424-9300 / **Europe:**001-703-527-3887

2. Hazard(s) identification

Classification

This chemical is considered hazardous by the 2012 OSHA Hazard Communication Standard (29 CFR 1910.1200)

Flammable liquids	Category 2
Skin Corrosion/Irritation	Category 2
Serious Eye Damage/Eye Irritation	Category 2
Specific target organ toxicity (single exposure)	Category 3
Target Organs - Central nervous system (CNS).	
Aspiration Toxicity	Category 1

Label Elements

Signal Word
Danger

Hazard Statements
Highly flammable liquid and vapor

May be fatal if swallowed and enters airways
Causes skin irritation
Causes serious eye irritation
May cause drowsiness or dizziness



Precautionary Statements
Prevention
Wash face, hands and any exposed skin thoroughly after handling
Wear protective gloves/protective clothing/eye protection/face protection
Do not breathe dust/fume/gas/mist/vapors/spray
Use only outdoors or in a well-ventilated area
Keep away from heat/sparks/open flames/hot surfaces. - No smoking
Keep container tightly closed
Ground/bond container and receiving equipment
Use explosion-proof electrical/ventilating/lighting equipment
Use only non-sparking tools
Take precautionary measures against static discharge
Keep cool
Response
Get medical attention/advice if you feel unwell
Inhalation
IF INHALED: Remove victim to fresh air and keep at rest in a position comfortable for breathing
Call a POISON CENTER or doctor/physician if you feel unwell
Skin
If skin irritation occurs: Get medical advice/attention
IF ON SKIN (or hair): Take off immediately all contaminated clothing. Rinse skin with water/shower
Wash contaminated clothing before reuse
Eyes
IF IN EYES: Rinse cautiously with water for several minutes. Remove contact lenses, if present and easy to do. Continue rinsing
If eye irritation persists: Get medical advice/attention
Ingestion
IF SWALLOWED: Immediately call a POISON CENTER or doctor/physician
Do NOT induce vomiting
Fire
In case of fire: Use CO2, dry chemical, or foam for extinction
Storage
Store locked up
Store in a well-ventilated place. Keep container tightly closed
Disposal
Dispose of contents/container to an approved waste disposal plant
Hazards not otherwise classified (HNOC)
Very toxic to aquatic life with long lasting effects

3. Composition/Information on Ingredients

Component	CAS No	Weight %
Isooctane	540-84-1	>95

4. First-aid measures

General Advice If symptoms persist, call a physician.

Eye Contact Rinse immediately with plenty of water, also under the eyelids, for at least 15 minutes. Get medical attention.

Skin Contact Wash off immediately with plenty of water for at least 15 minutes. If skin irritation persists, call a physician.

Inhalation Remove to fresh air. If not breathing, give artificial respiration. Get medical attention if symptoms occur. Risk of serious damage to the lungs (by aspiration).

Ingestion Clean mouth with water and drink afterwards plenty of water. Do NOT induce vomiting. Call a physician or poison control center immediately. If vomiting occurs naturally, have victim lean forward.

Most important symptoms and effects None reasonably foreseeable. Inhalation of high vapor concentrations may cause symptoms like headache, dizziness, tiredness, nausea and vomiting

Notes to Physician Treat symptomatically

5. Fire-fighting measures

Suitable Extinguishing Media Water spray, carbon dioxide (CO2), dry chemical, alcohol-resistant foam. Water mist may be used to cool closed containers.

Unsuitable Extinguishing Media Water may be ineffective, Do not use a solid water stream as it may scatter and spread fire

Flash Point -12 °C / 10.4 °F

Method - No information available

Autoignition Temperature 410 °C / 770 °F

Explosion Limits

Upper	6.0 vol %
Lower	1.1 vol %
Sensitivity to Mechanical Impact	No information available
Sensitivity to Static Discharge	No information available

Specific Hazards Arising from the Chemical
Flammable. Risk of ignition. Vapors may form explosive mixtures with air. Vapors may travel to source of ignition and flash back. Containers may explode when heated. Vapors may form explosive mixtures with air. Do not allow run-off from fire-fighting to enter drains or water courses.

Hazardous Combustion Products
Carbon monoxide (CO). Carbon dioxide (CO_2).
Protective Equipment and Precautions for Firefighters
As in any fire, wear self-contained breathing apparatus pressure-demand, MSHA/NIOSH (approved or equivalent) and full protective gear.

NFPA

Health	Flammability	Instability	Physical hazards
3	3	0	N/A

6. Accidental release measures

Personal Precautions Use personal protective equipment as required. Ensure adequate ventilation. Remove all sources of ignition. Take precautionary measures against static discharges.

Environmental Precautions Do not flush into surface water or sanitary sewer system. Do not allow material to contaminate ground water system. Prevent product from entering drains. Local authorities should be advised if significant spillages cannot be contained.

Methods for Containment and Clean Up Soak up with inert absorbent material. Keep in suitable, closed containers for disposal. Remove all sources of ignition. Use spark-proof tools and explosion-proof equipment.

7. Handling and storage

Handling Wear personal protective equipment/face protection. Ensure adequate ventilation. Do not get in eyes, on skin, or on clothing. Avoid ingestion and inhalation. Keep away from open flames, hot surfaces and sources of ignition. Use only non-sparking tools. To avoid ignition of vapors by static electricity discharge, all metal parts of the equipment must be grounded. Take precautionary measures against static discharges.

Storage. Keep away from open flames, hot surfaces and sources of ignition. Keep containers tightly closed in a dry, cool and well-ventilated place. Flammables area. Keep away from heat, sparks and flame. Incompatible Materials. Strong oxidizing agents. Strong acids. Strong bases.

8. Exposure controls / personal protection

Exposure Guidelines

Component	ACGIH TLV	OSHA PEL	NIOSH IDLH	Mexico OEL (TWA)
Isooctane	TWA: 300 ppm			TWA: 300 ppm

Legend

ACGIH - American Conference of Governmental Industrial Hygienists

Engineering Measures Use only under a chemical fume hood. Use explosion-proof electrical/ventilating/lighting equipment. Ensure that eyewash stations and safety showers are close to the workstation location. Ensure adequate ventilation, especially in confined areas.

Personal Protective Equipment

Eye/face Protection Wear appropriate protective eyeglasses or chemical safety goggles as described by OSHA's eye and face protection regulations in 29 CFR 1910.133 or European Standard EN166.

Skin and body protection Wear appropriate protective gloves and clothing to prevent skin exposure.

Respiratory Protection Follow the OSHA respirator regulations found in 29 CFR 1910.134 or European Standard EN 149. Use a NIOSH/MSHA or European Standard EN 149 approved respirator if exposure limits are exceeded or if irritation or other symptoms are experienced.

Hygiene Measures Handle in accordance with good industrial hygiene and safety practice.

9. Physical and chemical properties

Physical State	Liquid
Appearance	Colorless
Odor	Petroleum distillates
Odor Threshold	No information available
pH	Not applicable
Melting Point/Range	-107 °C / -160.6 °F
Boiling Point/Range	98 - 99 °C / 208.4 - 210.2 °F @ 760 mmHg
Flash Point	-12 °C / 10.4 °F
Evaporation Rate	No information available
Flammability (solid,gas)	Not applicable

Flammability or explosive limits	
Upper	6.0 vol %
Lower	1.1 vol %
Vapor Pressure	51 mbar @ 20 °C
Vapor Density	3.94
Specific Gravity	0.690
Solubility	Immiscible
Partition coefficient; n-octanol/water	No data available
Autoignition Temperature	410 °C / 770 °F
Decomposition Temperature	No information available
Viscosity	0.51 mPa s at 22 °C
Molecular Formula	C8 H18
Molecular Weight	114.23

10. Stability and reactivity

Reactive Hazard None known, based on information available

Stability Stable under normal conditions.

Conditions to Avoid Incompatible products. Heat, flames and sparks. Keep away from open flames, hot surfaces and sources of ignition.

Incompatible Materials Strong oxidizing agents, Strong acids, Strong bases

Hazardous Decomposition Products Carbon monoxide (CO), Carbon dioxide (CO_2)

Hazardous Polymerization Hazardous polymerization does not occur.

Hazardous Reactions None under normal processing.

11. Toxicological information

Acute Toxicity

Product Information

Component Information

Component	LD50 Oral	LD50 Dermal	LC50 Inhalation
Isooctane	LD50 5000 mg/kg (Rat)	2000 mg/kg (Rabbit)	LC50 = 33.52 mg/L (Rat) 4 h

Toxicologically Synergistic Products No information available

Delayed and immediate effects as well as chronic effects from short and long-term exposure

Irritation Irritating to eyes, respiratory system and skin

Sensitization No information available

Carcinogenicity The table below indicates whether each agency has listed any ingredient as a carcinogen.

Component	CAS No	IARC	NTP	ACGIH	OSHA	Mexico
Isooctane	540-84-1	Not listed	Not listed	Not listed	Not listed	Not listed

Mutagenic Effects No information available

Reproductive Effects No information available.

Developmental Effects No information available.

Teratogenicity No information available.

STOT - single exposure Central nervous system (CNS)

STOT - repeated exposure None known

Aspiration hazard No information available

Symptoms / effects,both acute and delayed Inhalation of high vapor concentrations may cause symptoms like headache, dizziness, tiredness, nausea and vomiting

Endocrine Disruptor Information No information available

Other Adverse Effects The toxicological properties have not been fully investigated.

12. Ecological information

Ecotoxicity

Very toxic to aquatic organisms, may cause long-term adverse effects in the aquatic environment. The product contains following substances which are hazardous for the environment.

Component	Freshwater Algae	Freshwater Fish	Microtox	Water Flea
Isooctane	EC50= 2.94 mg/l, 72h	LC50 = 0.11 mg/l, 96h, (Rainbow trout)	Not listed	EC50= 0.4 mg/l, 48h (Daphnia magna)

Persistence and Degradability Insoluble in water Persistence is unlikely based on information available. Immiscible with water

Bioaccumulation/ Accumulation No information available.

Mobility Will likely be mobile in the environment due to its volatility. Is not likely mobile in the environment due its low water solubility.

13. Disposal considerations

Waste Disposal Methods Chemical waste generators must determine whether a discarded chemical is classified as a hazardous waste. Chemical waste generators must also consult local, regional, and national hazardous waste regulations to ensure complete and accurate classification.

14. Transport information

DOT

UN-No UN1262
Proper Shipping Name OCTANES
Hazard Class 3
Packing Group II

TDG

UN-No UN1262
Proper Shipping Name OCTANES
Hazard Class 3
Packing Group II

IATA

UN-No UN1262
Proper Shipping Name OCTANES
Hazard Class 3
Packing Group II

IMDG/IMO

UN-No UN1262
Proper Shipping Name OCTANES
Hazard Class 3
Packing Group II

15. Regulatory information

United States of America Inventory

Component	CAS No	TSCA	TSCA Inventory notification -	TSCA - EPA Regulatory

			Active-Inactive	Flags
Isooctane	540-84-1	X	ACTIVE	-

Legend:
TSCA US EPA (TSCA) - Toxic Substances Control Act, (40 CFR Part 710)
X - Listed
'-' - Not Listed

TSCA 12(b) - Notices of Export Not applicable

International Inventories
Canada (DSL/NDSL), Europe (EINECS/ELINCS/NLP), Philippines (PICCS), Japan (ENCS), Japan (ISHL), Australia (AICS), China (IECSC), Korea (KECL).

Component	CAS No	DSL	NDSL	EINECS	PICCS	ENCS	ISHL	AICS	IECSC	KECL
Isooctane	540-84-1	X	-	208-759-1	X	X	X	X	X	KE-34634

KECL - NIER number or KE number (http://ncis.nier.go.kr/en/main.do)

U.S. Federal Regulations

SARA 313 Not applicable

SARA 311/312 Hazard Categories See section 2 for more information

CWA (Clean Water Act) Not applicable

Clean Air Act

Component	HAPS Data	Class 1 Ozone Depletors	Class 2 Ozone Depletors
Isooctane	X		-

OSHA - Occupational Safety and Health Administration Not applicable

CERCLA This material, as supplied, contains one or more substances regulated as a hazardous substance under the Comprehensive Environmental Response Compensation and Liability Act (CERCLA) (40 CFR 302)

Component	Hazardous Substances RQs	CERCLA EHS RQs
Isooctane	1000 lb	-

California Proposition 65 This product does not contain any Proposition 65 chemicals.

U.S. State Right-to-Know Regulations

Component	Massachusetts	New Jersey	Pennsylvania	Illinois	Rhode Island
Isooctane	X	X	X	X	-

U.S. Department of Transportation
Reportable Quantity (RQ): Y
DOT Marine Pollutant Y
DOT Severe Marine Pollutant N

U.S. Department of Homeland Security This product does not contain any DHS chemicals.

Other International Regulations

Mexico - Grade Serious risk, Grade 3

Authorisation/Restrictions according to EU REACH

Component	REACH (1907/2006) - Annex XIV - Substances Subject to Authorization	REACH (1907/2006) - Annex XVII - Restrictions on Certain Dangerous Substances	REACH Regulation (EC 1907/2006) article 59 - Candidate List of Substances of Very High Concern (SVHC)
Isooctane	-	Use restricted. See item 75. (see link for restriction details)	-

https://echa.europa.eu/substances-restricted-under-reach

Safety, health and environmental regulations/legislation specific for the substance or mixture

Component	CAS No	OECD HPV	Persistent Organic Pollutant	Ozone Depletion Potential	Restriction of Hazardous Substances (RoHS)
Isooctane	540-84-1	Listed	Not applicable	Not applicable	Not applicable

Component	CAS No	Seveso III Directive (2012/18/EC) - Qualifying Quantities for Major Accident Notification	Seveso III Directive (2012/18/EC) - Qualifying Quantities for Safety Report Requirements	Rotterdam Convention (PIC)	Basel Convention (Hazardous Waste)
Isooctane	540-84-1	Not applicable	Not applicable	Not applicable	Not applicable

16. Other information

Prepared By
Regulatory Affairs
Acros Organics BVBA
Tel: 800-ACROS-01

Creation Date 22-Jun-2009
Revision Date 26-Dec-2021
Print Date 26-Dec-2021
Revision Summary This document has been updated to comply with the US OSHA HazCom 2012 Standard replacing the current legislation under 29 CFR 1910.1200 to align with the Globally Harmonized System of Classification and Labeling of Chemicals (GHS).

Disclaimer
The information provided in this Safety Data Sheet is correct to the best of our knowledge, information and belief at the date of its publication. The information given is designed only as a guidance for safe handling, use, processing, storage, transportation, disposal and release and is not to be considered a warranty or quality specification. The information relates only to the specific material designated and may not be valid for such material used in combination with any other materials or in any process, unless specified in the text

End of SDS

SAFETY DATA SHEET

Creation Date 13-Apr-2009 **Revision Date** 24-Dec-2021 **Revision Number** 7

1. Identification

Product Name **2-Butanone**

Cat No. : **AC149670000; AC149670010; AC149670025; AC149670051; AC149670250; AC149670251**

CAS No 78-93-3
Synonyms Methyl ethyl ketone; MEK; Ethyl methyl ketone

Recommended Use Laboratory chemicals.
Uses advised against Food, drug, pesticide or biocidal product use.

Details of the supplier of the safety data sheet

Company
Fisher Scientific Company
One Reagent Lane
Fair Lawn, NJ 07410
Tel: (201) 796-7100

Acros Organics
One Reagent Lane
Fair Lawn, NJ 07410

Emergency Telephone Number For information **US** call: 001-800-ACROS-01 / **Europe** call: +32 14 57 52 11
Emergency Number **US:**001-201-796-7100 / **Europe:** +32 14 57 52 99
CHEMTREC Tel. No.**US:**001-800-424-9300 / **Europe:**001-703-527-3887

2. Hazard(s) identification

Classification
This chemical is considered hazardous by the 2012 OSHA Hazard Communication Standard (29 CFR 1910.1200)

Flammable liquids	Category 2
Serious Eye Damage/Eye Irritation	Category 2
Specific target organ toxicity (single exposure)	Category 3
Target Organs - Central nervous system (CNS).	
Specific target organ toxicity - (repeated exposure)	Category 2
Target Organs - Kidney, Liver.	

Label Elements

Signal Word
Danger

Hazard Statements

Highly flammable liquid and vapor
Causes serious eye irritation
May cause drowsiness or dizziness
May cause damage to organs through prolonged or repeated exposure



Precautionary Statements
Prevention
Wash face, hands and any exposed skin thoroughly after handling
Do not breathe dust/fume/gas/mist/vapors/spray
Use only outdoors or in a well-ventilated area
Keep away from heat/sparks/open flames/hot surfaces. - No smoking
Keep container tightly closed
Ground/bond container and receiving equipment
Use explosion-proof electrical/ventilating/lighting equipment
Use only non-sparking tools
Take precautionary measures against static discharge
Wear protective gloves/protective clothing/eye protection/face protection
Keep cool
Response
Get medical attention/advice if you feel unwell
Inhalation
IF INHALED: Remove victim to fresh air and keep at rest in a position comfortable for breathing
Call a POISON CENTER or doctor/physician if you feel unwell
Skin
IF ON SKIN (or hair): Take off immediately all contaminated clothing. Rinse skin with water/shower
Eyes
IF IN EYES: Rinse cautiously with water for several minutes. Remove contact lenses, if present and easy to do. Continue rinsing
If eye irritation persists: Get medical advice/attention
Fire
In case of fire: Use CO2, dry chemical, or foam for extinction
Storage
Store in a well-ventilated place. Keep container tightly closed
Store locked up
Disposal
Dispose of contents/container to an approved waste disposal plant
Hazards not otherwise classified (HNOC)
Repeated exposure may cause skin dryness or cracking
Other hazards
Contains a known or suspected endocrine disruptor.

3. Composition/Information on Ingredients

Component	CAS No	Weight %
Methyl ethyl ketone	78-93-3	>95

4. First-aid measures

Eye Contact Rinse immediately with plenty of water, also under the eyelids, for at least 15 minutes. Get

	medical attention.
Skin Contact	Wash off immediately with plenty of water for at least 15 minutes. Get medical attention if symptoms occur.
Inhalation	Remove to fresh air. Get medical attention if symptoms occur. If not breathing, give artificial respiration.
Ingestion	Do NOT induce vomiting. Get medical attention.
Most important symptoms and effects	Difficulty in breathing. Symptoms of overexposure may be headache, dizziness, tiredness, nausea and vomiting: Inhalation of high vapor concentrations may cause symptoms like headache, dizziness, tiredness, nausea and vomiting
Notes to Physician	Treat symptomatically

5. Fire-fighting measures

Suitable Extinguishing Media	CO_2, dry chemical, dry sand, alcohol-resistant foam. Water mist may be used to cool closed containers.
Unsuitable Extinguishing Media	Water may be ineffective
Flash Point	-7 °C / 19.4 °F
Method -	CC (closed cup)
Autoignition Temperature	404 °C / 759.2 °F
Explosion Limits	
Upper	11.4 vol %
Lower	1.4 vol %
Oxidizing Properties	Not oxidising
Sensitivity to Mechanical Impact	No information available
Sensitivity to Static Discharge	No information available

Specific Hazards Arising from the Chemical
Flammable. Risk of ignition. Vapors may form explosive mixtures with air. Vapors may travel to source of ignition and flash back. Containers may explode when heated. Thermal decomposition can lead to release of irritating gases and vapors. Keep product and empty container away from heat and sources of ignition.

Hazardous Combustion Products
Carbon monoxide (CO). Carbon dioxide (CO_2).
Protective Equipment and Precautions for Firefighters
As in any fire, wear self-contained breathing apparatus pressure-demand, MSHA/NIOSH (approved or equivalent) and full protective gear.

NFPA

Health	Flammability	Instability	Physical hazards
2	3	1	N/A

6. Accidental release measures

Personal Precautions	Use personal protective equipment as required. Remove all sources of ignition. Take precautionary measures against static discharges. Avoid contact with skin, eyes or clothing. Ensure adequate ventilation.
Environmental Precautions	Avoid release to the environment. See Section 12 for additional Ecological Information.
Methods for Containment and Clean Up	Remove all sources of ignition. Soak up with inert absorbent material. Keep in suitable, closed containers for disposal. Use spark-proof tools and explosion-proof equipment.

7. Handling and storage

Handling

Wear personal protective equipment/face protection. Ensure adequate ventilation. Use spark-proof tools and explosion-proof equipment. Avoid contact with skin, eyes or clothing. Avoid ingestion and inhalation. Keep away from open flames, hot surfaces and sources of ignition. Take precautionary measures against static discharges. Use only non-sparking tools. To avoid ignition of vapors by static electricity discharge, all metal parts of the equipment must be grounded.

Storage.

Keep containers tightly closed in a dry, cool and well-ventilated place. Keep away from heat, sparks and flame. Flammables area. Incompatible Materials. Strong oxidizing agents. Strong acids. Strong bases. Strong reducing agents. Ammonia. copper. Amines.

8. Exposure controls / personal protection

Exposure Guidelines

Component	ACGIH TLV	OSHA PEL	NIOSH IDLH	Mexico OEL (TWA)
Methyl ethyl ketone	TWA: 200 ppm STEL: 300 ppm	(Vacated) TWA: 200 ppm (Vacated) TWA: 590 mg/m³ (Vacated) STEL: 300 ppm (Vacated) STEL: 885 mg/m³ TWA: 200 ppm TWA: 590 mg/m³	IDLH: 3000 ppm TWA: 200 ppm TWA: 590 mg/m³ STEL: 300 ppm STEL: 885 mg/m³	TWA: 200 ppm STEL: 300 ppm

Legend

ACGIH - American Conference of Governmental Industrial Hygienists
OSHA - Occupational Safety and Health Administration
NIOSH IDLH: NIOSH - National Institute for Occupational Safety and Health

Engineering Measures

Ensure adequate ventilation, especially in confined areas. Use explosion-proof electrical/ventilating/lighting equipment. Ensure that eyewash stations and safety showers are close to the workstation location.

Personal Protective Equipment

Eye/face Protection

Wear appropriate protective eyeglasses or chemical safety goggles as described by OSHA's eye and face protection regulations in 29 CFR 1910.133 or European Standard EN166.

Skin and body protection

Wear appropriate protective gloves and clothing to prevent skin exposure.

Respiratory Protection

Follow the OSHA respirator regulations found in 29 CFR 1910.134 or European Standard EN 149. Use a NIOSH/MSHA or European Standard EN 149 approved respirator if exposure limits are exceeded or if irritation or other symptoms are experienced.

Hygiene Measures

Handle in accordance with good industrial hygiene and safety practice.

9. Physical and chemical properties

Physical State	Liquid
Appearance	Colorless
Odor	Characteristic - sweet
Odor Threshold	No information available
pH	No information available
Melting Point/Range	-87 °C / -124.6 °F
Boiling Point/Range	80 °C / 176 °F
Flash Point	-7 °C / 19.4 °F
Method -	CC (closed cup)

Evaporation Rate	3.7
Flammability (solid,gas)	Not applicable
Flammability or explosive limits	
Upper	11.4 vol %
Lower	1.4 vol %
Vapor Pressure	105 mbar @ 20 °C
Vapor Density	2.41
Specific Gravity	0.806
Solubility	Soluble in water
Partition coefficient; n-octanol/water	No data available
Autoignition Temperature	404 °C / 759.2 °F
Decomposition Temperature	No information available
Viscosity	0.42 mPa.s @ 15°C
Molecular Formula	C4 H8 O
Molecular Weight	72.11

10. Stability and reactivity

Reactive Hazard None known, based on information available

Stability Hygroscopic.

Conditions to Avoid Incompatible products. Excess heat. Keep away from open flames, hot surfaces and sources of ignition. Exposure to moist air or water.

Incompatible Materials Strong oxidizing agents, Strong acids, Strong bases, Strong reducing agents, Ammonia, copper, Amines

Hazardous Decomposition Products Carbon monoxide (CO), Carbon dioxide (CO_2)

Hazardous Polymerization Hazardous polymerization does not occur.

Hazardous Reactions None under normal processing.

11. Toxicological information

Acute Toxicity

Product Information

Component Information

Component	LD50 Oral	LD50 Dermal	LC50 Inhalation
Methyl ethyl ketone	LD50 = 2483 mg/kg (Rat)	LD50 = 5000 mg/kg (Rabbit)	LC50 = 11700 ppm (Rat) 4 h

Toxicologically Synergistic Products No information available

Delayed and immediate effects as well as chronic effects from short and long-term exposure

Irritation Irritating to eyes

Sensitization No information available

Carcinogenicity The table below indicates whether each agency has listed any ingredient as a carcinogen.

Component	CAS No	IARC	NTP	ACGIH	OSHA	Mexico
Methyl ethyl ketone	78-93-3	Not listed	Not listed	Not listed	Not listed	Not listed

Mutagenic Effects Not mutagenic in AMES Test

Reproductive Effects No information available.

Developmental Effects No information available.

Teratogenicity No information available.

STOT - single exposure Central nervous system (CNS)
STOT - repeated exposure Kidney Liver

Aspiration hazard No information available

Symptoms / effects,both acute and delayed Symptoms of overexposure may be headache, dizziness, tiredness, nausea and vomiting: Inhalation of high vapor concentrations may cause symptoms like headache, dizziness, tiredness, nausea and vomiting

Endocrine Disruptor Information No information available

Other Adverse Effects The toxicological properties have not been fully investigated.

12. Ecological information

Ecotoxicity

.

Component	Freshwater Algae	Freshwater Fish	Microtox	Water Flea
Methyl ethyl ketone	Not listed	Lepomis macrochirus: LC50=3,22 g/L 96 h	EC50 = 3403 mg/L 30 min EC50 = 3426 mg/L 5 min	EC50: = 5091 mg/L, 48h (Daphnia magna) EC50: 4025 - 6440 mg/L, 48h Static (Daphnia magna) EC50: > 520 mg/L, 48h (Daphnia magna)

Persistence and Degradability Persistence is unlikely based on information available.

Bioaccumulation/ Accumulation No information available.

Mobility Will likely be mobile in the environment due to its volatility.

Component	log Pow
Methyl ethyl ketone	0.29

13. Disposal considerations

Waste Disposal Methods Chemical waste generators must determine whether a discarded chemical is classified as a hazardous waste. Chemical waste generators must also consult local, regional, and national hazardous waste regulations to ensure complete and accurate classification.

Component	RCRA - U Series Wastes	RCRA - P Series Wastes
Methyl ethyl ketone - 78-93-3	U159	-

14. Transport information

DOT

UN-No UN1193
Proper Shipping Name Ethyl methyl ketone
Hazard Class 3
Packing Group II

TDG

UN-No UN1193
Proper Shipping Name ETHYL METHYL KETONE
Hazard Class 3
Packing Group II

IATA

UN-No UN1193
Proper Shipping Name Methyl ethyl ketone
Hazard Class 3

Packing Group II

IMDG/IMO

UN-No UN1193
Proper Shipping Name Ethyl methyl ketone (Methyl ethyl ketone)
Hazard Class 3
Packing Group II

15. Regulatory information

United States of America Inventory

Component	CAS No	TSCA	TSCA Inventory notification - Active-Inactive	TSCA - EPA Regulatory Flags
Methyl ethyl ketone	78-93-3	X	ACTIVE	-

Legend:
TSCA US EPA (TSCA) - Toxic Substances Control Act, (40 CFR Part 710)
X - Listed
'-' - Not Listed

TSCA 12(b) - Notices of Export Not applicable

International Inventories
Canada (DSL/NDSL), Europe (EINECS/ELINCS/NLP), Philippines (PICCS), Japan (ENCS), Japan (ISHL), Australia (AICS), China (IECSC), Korea (KECL).

Component	CAS No	DSL	NDSL	EINECS	PICCS	ENCS	ISHL	AICS	IECSC	KECL
Methyl ethyl ketone	78-93-3	X	-	201-159-0	X	X	X	X	X	KE-24094

KECL - NIER number or KE number (http://ncis.nier.go.kr/en/main.do)

U.S. Federal Regulations

SARA 313 Not applicable

SARA 311/312 Hazard Categories See section 2 for more information

CWA (Clean Water Act) Not applicable

Clean Air Act Not applicable

OSHA - Occupational Safety and Health Administration Not applicable

CERCLA This material, as supplied, contains one or more substances regulated as a hazardous substance under the Comprehensive Environmental Response Compensation and Liability Act (CERCLA) (40 CFR 302)

Component	Hazardous Substances RQs	CERCLA EHS RQs
Methyl ethyl ketone	5000 lb	-

California Proposition 65 This product does not contain any Proposition 65 chemicals.

U.S. State Right-to-Know Regulations

Component	Massachusetts	New Jersey	Pennsylvania	Illinois	Rhode Island
Methyl ethyl ketone	X	X	X	X	X

U.S. Department of Transportation

Reportable Quantity (RQ):	Y
DOT Marine Pollutant	N
DOT Severe Marine Pollutant	N

U.S. Department of Homeland Security This product does not contain any DHS chemicals.

Other International Regulations

Mexico - Grade Serious risk, Grade 3

Authorisation/Restrictions according to EU REACH

Component	REACH (1907/2006) - Annex XIV - Substances Subject to Authorization	REACH (1907/2006) - Annex XVII - Restrictions on Certain Dangerous Substances	REACH Regulation (EC 1907/2006) article 59 - Candidate List of Substances of Very High Concern (SVHC)
Methyl ethyl ketone	-	Use restricted. See item 75. (see link for restriction details)	-

https://echa.europa.eu/substances-restricted-under-reach

Safety, health and environmental regulations/legislation specific for the substance or mixture

Component	CAS No	OECD HPV	Persistent Organic Pollutant	Ozone Depletion Potential	Restriction of Hazardous Substances (RoHS)
Methyl ethyl ketone	78-93-3	Listed	Not applicable	Not applicable	Not applicable

Component	CAS No	Seveso III Directive (2012/18/EC) - Qualifying Quantities for Major Accident Notification	Seveso III Directive (2012/18/EC) - Qualifying Quantities for Safety Report Requirements	Rotterdam Convention (PIC)	Basel Convention (Hazardous Waste)
Methyl ethyl ketone	78-93-3	Not applicable	Not applicable	Not applicable	Annex I - Y42

16. Other information

Prepared By
Regulatory Affairs
Thermo Fisher Scientific
Email: EMSDS.RA@thermofisher.com

Creation Date 13-Apr-2009
Revision Date 24-Dec-2021
Print Date 24-Dec-2021
Revision Summary This document has been updated to comply with the US OSHA HazCom 2012 Standard replacing the current legislation under 29 CFR 1910.1200 to align with the Globally Harmonized System of Classification and Labeling of Chemicals (GHS).

Disclaimer
The information provided in this Safety Data Sheet is correct to the best of our knowledge, information and belief at the date of its publication. The information given is designed only as a guidance for safe handling, use, processing, storage, transportation, disposal and release and is not to be considered a warranty or quality specification. The information relates only to the specific material designated and may not be valid for such material used in combination with any other materials or in any process, unless specified in the text

End of SDS

Fisher Scientific

Part of Thermo Fisher Scientific

SAFETY DATA SHEET

Revision Date 10-Feb-2015 **Revision Number** 1

1. Identification

Product Name **2-Methylnaphthalene, 99% (gc)**

Cat No. : **AC414551000; AC414555000**

Synonyms No information available

Recommended Use Laboratory chemicals.

Uses advised against No Information available

Details of the supplier of the safety data sheet

Company
Fisher Scientific
One Reagent Lane
Fair Lawn, NJ 07410
Tel: (201) 796-7100

Entity / Business Name
Acros Organics
One Reagent Lane
Fair Lawn, NJ 07410

Emergency Telephone Number
For information **US** call: 001-800-ACROS-01 / **Europe** call: +32 14 57 52 11
Emergency Number **US:**001-201-796-7100 / **Europe:** +32 14 57 52 99
CHEMTREC Tel. No.**US:**001-800-424-9300 / **Europe:**001-703-527-3887

2. Hazard(s) identification

Classification

This chemical is considered hazardous by the 2012 OSHA Hazard Communication Standard (29 CFR 1910.1200)

Acute oral toxicity	Category 4
Skin Corrosion/irritation	Category 2
Serious Eye Damage/Eye Irritation	Category 2
Specific target organ toxicity (single exposure)	Category 3
Target Organs - Respiratory system.	

Label Elements

Signal Word
Warning

Hazard Statements
Harmful if swallowed
Causes skin irritation
Causes serious eye irritation
May cause respiratory irritation



Precautionary Statements
Prevention
Wash face, hands and any exposed skin thoroughly after handling
Do not eat, drink or smoke when using this product
Wear protective gloves/protective clothing/eye protection/face protection
Avoid breathing dust/fume/gas/mist/vapors/spray
Use only outdoors or in a well-ventilated area
Inhalation
IF INHALED: Remove victim to fresh air and keep at rest in a position comfortable for breathing
Call a POISON CENTER or doctor/physician if you feel unwell
Skin
IF ON SKIN: Wash with plenty of soap and water
If skin irritation occurs: Get medical advice/attention
Take off contaminated clothing and wash before reuse
Eyes
IF IN EYES: Rinse cautiously with water for several minutes. Remove contact lenses, if present and easy to do. Continue rinsing
If eye irritation persists: Get medical advice/attention
Ingestion
IF SWALLOWED: Call a POISON CENTER or doctor/physician if you feel unwell
Rinse mouth
Storage
Store in a well-ventilated place. Keep container tightly closed
Store locked up
Disposal
Dispose of contents/container to an approved waste disposal plant
Hazards not otherwise classified (HNOC)
Toxic to aquatic life with long lasting effects

3. Composition / information on ingredients

Component	CAS-No	Weight %
2-Methylnaphthalene	91-57-6	99.0

4. First-aid measures

Eye Contact Rinse immediately with plenty of water, also under the eyelids, for at least 15 minutes.

Skin Contact Wash off immediately with plenty of water for at least 15 minutes.

Inhalation Move to fresh air.

Ingestion Do not induce vomiting.

Most important symptoms/effects No information available.
Notes to Physician Treat symptomatically

5. Fire-fighting measures

Unsuitable Extinguishing Media No information available

Flash Point
Method - No information available

Autoignition Temperature No information available
Explosion Limits
Upper No data available
Lower No data available
Sensitivity to Mechanical Impact No information available
Sensitivity to Static Discharge No information available

Specific Hazards Arising from the Chemical
Keep product and empty container away from heat and sources of ignition.

Hazardous Combustion Products
None known
Protective Equipment and Precautions for Firefighters
As in any fire, wear self-contained breathing apparatus pressure-demand, MSHA/NIOSH (approved or equivalent) and full protective gear.

NFPA

Health	Flammability	Instability	Physical hazards
2	1	0	N/A

6. Accidental release measures

Personal Precautions Ensure adequate ventilation. Use personal protective equipment.
Environmental Precautions See Section 12 for additional ecological information. Avoid release to the environment. Collect spillage.

Methods for Containment and Clean Up No information available.

7. Handling and storage

Handling Ensure adequate ventilation.

Storage Keep containers tightly closed in a dry, cool and well-ventilated place.

8. Exposure controls / personal protection

Exposure Guidelines

Component	ACGIH TLV	OSHA PEL	NIOSH IDLH
2-Methylnaphthalene	TWA: 0.5 ppm Skin		

Component	Quebec	Mexico OEL (TWA)	Ontario TWAEV
2-Methylnaphthalene			TWA: 0.5 ppm Skin

Legend

ACGIH - American Conference of Governmental Industrial Hygienists

Engineering Measures Ensure adequate ventilation, especially in confined areas.

Personal Protective Equipment

Eye/face Protection Wear appropriate protective eyeglasses or chemical safety goggles as described by OSHA's eye and face protection regulations in 29 CFR 1910.133 or European Standard EN166.

Skin and body protection Wear appropriate protective gloves and clothing to prevent skin exposure.

Respiratory Protection Follow the OSHA respirator regulations found in 29 CFR 1910.134 or European Standard EN 149. Use a NIOSH/MSHA or European Standard EN 149 approved respirator if exposure limits are exceeded or if irritation or other symptoms are experienced.

Hygiene Measures Handle in accordance with good industrial hygiene and safety practice.

9. Physical and chemical properties

Physical State	Solid
Appearance	No information available
Odor	Odorless
Odor Threshold	No information available
pH	
Melting Point/Range	37 38 °C
Boiling Point/Range	°C
Flash Point	
Evaporation Rate	No information available
Flammability (solid,gas)	No information available
Flammability or explosive limits	
Upper	No data available
Lower	No data available
Vapor Pressure	< 1 mmHg @ 25 °C
Vapor Density	No information available
Relative Density	1.0000
Solubility	Insoluble in water
Partition coefficient; n-octanol/water	No data available
Autoignition Temperature	No information available
Decomposition Temperature	No information available
Viscosity	No information available
Molecular Formula	C11H10
Molecular Weight	142.20

10. Stability and reactivity

Reactive Hazard None known, based on information available

Stability Stable under normal conditions.

Conditions to Avoid Incompatible products.

Incompatible Materials Strong oxidizing agents

Hazardous Decomposition Products None under normal use conditions

Hazardous Polymerization Hazardous polymerization does not occur.

Hazardous Reactions None under normal processing.

11. Toxicological information

Acute Toxicity

Component Information

Component	LD50 Oral	LD50 Dermal	LC50 Inhalation
2-Methylnaphthalene	1630 mg/kg (Rat)	Not listed	Not listed

Toxicologically Synergistic Products No information available

Delayed and immediate effects as well as chronic effects from short and long-term exposure

Irritation No information available

Sensitization No information available

Carcinogenicity The table below indicates whether each agency has listed any ingredient as a carcinogen.

Component	CAS-No	IARC	NTP	ACGIH	OSHA	Mexico
2-Methylnaphthalene	91-57-6	Not listed	Not listed	Not listed	Not listed	Not listed

Mutagenic Effects No information available

Reproductive Effects No information available.

Developmental Effects No information available.

Teratogenicity No information available.

STOT - single exposure Respiratory system
STOT - repeated exposure None known

Aspiration hazard No information available

Symptoms / effects,both acute and delayed No information available

Endocrine Disruptor Information No information available

Other Adverse Effects The toxicological properties have not been fully investigated.

12. Ecological information

Ecotoxicity
Do not empty into drains.

Component	Freshwater Algae	Freshwater Fish	Microtox	Water Flea
2-Methylnaphthalene	Not listed	Pimephales promelas:LC50 = 2.5mg/L	Not listed	EC50 = 1.5 mg/L/48h

Persistence and Degradability No information available
Bioaccumulation/ Accumulation No information available.

Mobility No information available.

Component	log Pow
2-Methylnaphthalene	3.86

13. Disposal considerations

Waste Disposal Methods Chemical waste generators must determine whether a discarded chemical is classified as a hazardous waste. Chemical waste generators must also consult local, regional, and national hazardous waste regulations to ensure complete and accurate classification.

14. Transport information

DOT Not regulated
TDG Not regulated
IATA Not regulated
IMDG/IMO Not regulated

15. Regulatory information

International Inventories

Component	TSCA	DSL	NDSL	EINECS	ELINCS	NLP	PICCS	ENCS	AICS	IECSC	KECL
2-Methylnaphthalene	X	X	-	202-078-3	-		X	X	X	X	-

Legend:

X - Listed
E - Indicates a substance that is the subject of a Section 5(e) Consent order under TSCA.
F - Indicates a substance that is the subject of a Section 5(f) Rule under TSCA.
N - Indicates a polymeric substance containing no free-radical initiator in its inventory name but is considered to cover the designated polymer made with any free-radical initiator regardless of the amount used.
P - Indicates a commenced PMN substance
R - Indicates a substance that is the subject of a Section 6 risk management rule under TSCA.
S - Indicates a substance that is identified in a proposed or final Significant New Use Rule
T - Indicates a substance that is the subject of a Section 4 test rule under TSCA.
XU - Indicates a substance exempt from reporting under the Inventory Update Rule, i.e. Partial Updating of the TSCA Inventory Data Base Production and Site Reports (40 CFR 710(B).
Y1 - Indicates an exempt polymer that has a number-average molecular weight of 1,000 or greater.
Y2 - Indicates an exempt polymer that is a polyester and is made only from reactants included in a specified list of low concern reactants that comprises one of the eligibility criteria for the exemption rule.

U.S. Federal Regulations

TSCA 12(b) Not applicable

SARA 313 Not applicable

SARA 311/312 Hazardous Categorization

Acute Health Hazard	Yes
Chronic Health Hazard	No
Fire Hazard	No
Sudden Release of Pressure Hazard	No
Reactive Hazard	No

Clean Water Act Not applicable

Clean Air Act Not applicable

OSHA Occupational Safety and Health Administration
Not applicable

CERCLA
Not applicable

California Proposition 65 This product does not contain any Proposition 65 chemicals

State Right-to-Know

Component	Massachusetts	New Jersey	Pennsylvania	Illinois	Rhode Island
2-Methylnaphthalene	-	X	-	-	-

U.S. Department of Transportation

Reportable Quantity (RQ):	N
DOT Marine Pollutant	N
DOT Severe Marine Pollutant	N

U.S. Department of Homeland Security
This product does not contain any DHS chemicals.

Other International Regulations

Mexico - Grade No information available

Canada
This product has been classified in accordance with the hazard criteria of the Controlled Products Regulations (CPR) and the MSDS contains all the information required by the CPR

WHMIS Hazard Class D1B Toxic materials

D2B Toxic materials



16. Other information

Prepared By
Regulatory Affairs
Thermo Fisher Scientific
Email: EMSDS.RA@thermofisher.com

Revision Date 10-Feb-2015
Print Date 10-Feb-2015
Revision Summary This document has been updated to comply with the US OSHA HazCom 2012 Standard replacing the current legislation under 29 CFR 1910.1200 to align with the Globally Harmonized System of Classification and Labeling of Chemicals (GHS)

Disclaimer

The information provided on this Safety Data Sheet is correct to the best of our knowledge, information and belief at the date of its publication. The information given is designed only as a guide for safe handling, use, processing, storage, transportation, disposal and release and is not to be considered as a warranty or quality specification. The information relates only to the specific material designated and may not be valid for such material used in combination with any other material or in any process, unless specified in the text.

End of SDS

Safety Data Sheet
acc. to OSHA HCS

Printing date 03/31/2019 Version Number 2 Reviewed on 03/31/2019

*

1 Identification

· **Product identifier**

· **Trade name: 4,4'-DDD Standard (1X1 mL)**

· **Part number:** PST-220M1000
· **Application of the substance / the mixture** Reagents and Standards for Analytical Chemical Laboratory Use

· **Details of the supplier of the safety data sheet**
· **Manufacturer/Supplier:**
Agilent Technologies, Inc.
5301 Stevens Creek Blvd.
Santa Clara, CA 95051 USA

· **Information department:**
Telephone: 800-227-9770
e-mail: pdl-msds_author@agilent.com
· **Emergency telephone number:** CHEMTREC®: 1-800-424-9300

2 Hazard(s) identification

· **Classification of the substance or mixture**


GHS02 Flame

Flam. Liq. 2 H225 Highly flammable liquid and vapor.


GHS06 Skull and crossbones

Acute Tox. 3 H331 Toxic if inhaled.


GHS08 Health hazard

Carc. 2 H351 Suspected of causing cancer.
STOT SE 1 H370 Causes damage to organs.

· **Label elements**
· **GHS label elements** The product is classified and labeled according to the Globally Harmonized System (GHS).
· **Hazard pictograms**


GHS02 GHS06 GHS08

· **Signal word** Danger

· **Hazard-determining components of labeling:**
methanol
· **Hazard statements**
Highly flammable liquid and vapor.
Toxic if inhaled.
Suspected of causing cancer.

(Contd. on page 2)

Safety Data Sheet
acc. to OSHA HCS

Trade name: 4,4'-DDD Standard (1X1 mL)

(Contd. of page 1)

Causes damage to organs.

· **Precautionary statements**
Obtain special instructions before use.
Do not handle until all safety precautions have been read and understood.
Keep away from heat/sparks/open flames/hot surfaces. - No smoking.
Ground/bond container and receiving equipment.
Use explosion-proof electrical/ventilating/lighting/equipment.
Use only non-sparking tools.
Take precautionary measures against static discharge.
Do not breathe dust/fume/gas/mist/vapors/spray.
Wash thoroughly after handling.
Do not eat, drink or smoke when using this product.
Use only outdoors or in a well-ventilated area.
Wear protective gloves/protective clothing/eye protection/face protection.
If on skin (or hair): Take off immediately all contaminated clothing. Rinse skin with water/shower.
IF INHALED: Remove person to fresh air and keep comfortable for breathing.
IF exposed or concerned: Get medical advice/attention.
Specific treatment (see on this label).
In case of fire: Use for extinction: CO2, powder or water spray.
Store in a well-ventilated place. Keep container tightly closed.
Store in a well-ventilated place. Keep cool.
Store locked up.
Dispose of contents/container in accordance with local/regional/national/international regulations.

· **Classification system:**
· **NFPA ratings (scale 0 - 4)**



Health = 1
Fire = 3
Reactivity = 0

· **HMIS-ratings (scale 0 - 4)**



Health = *1
Fire = 3
Reactivity = 0

· **Other hazards**
· **Results of PBT and vPvB assessment**
· **PBT:** Not applicable.
· **vPvB:** Not applicable.

3 Composition/information on ingredients

· **Chemical characterization: Mixtures**
· **Description:** Mixture of the substances listed below with nonhazardous additions.

· **Dangerous components:**		
67-56-1	methanol	99.874%
72-54-8	TDE	0.126%

(Contd. on page 3)

Safety Data Sheet
acc. to OSHA HCS

(Contd. of page 2)

4 First-aid measures

· **Description of first aid measures**
· **General information:**
Immediately remove any clothing soiled by the product.
Remove breathing apparatus only after contaminated clothing have been completely removed.
In case of irregular breathing or respiratory arrest provide artificial respiration.
· **After inhalation:**
Supply fresh air or oxygen; call for doctor.
In case of unconsciousness place patient stably in side position for transportation.
· **After skin contact:** Immediately wash with water and soap and rinse thoroughly.
· **After eye contact:** Rinse opened eye for several minutes under running water. Then consult a doctor.
· **After swallowing:** If symptoms persist consult doctor.
· **Information for doctor:**
· **Most important symptoms and effects, both acute and delayed** No further relevant information available.
· **Indication of any immediate medical attention and special treatment needed**
No further relevant information available.

5 Fire-fighting measures

· **Extinguishing media**
· **Suitable extinguishing agents:**
CO2, extinguishing powder or water spray. Fight larger fires with water spray or alcohol resistant foam.
· **For safety reasons unsuitable extinguishing agents:** Water with full jet
· **Special hazards arising from the substance or mixture**
During heating or in case of fire poisonous gases are produced.
· **Advice for firefighters**
· **Protective equipment:** Mouth respiratory protective device.

6 Accidental release measures

· **Personal precautions, protective equipment and emergency procedures**
Mount respiratory protective device.
Wear protective equipment. Keep unprotected persons away.
· **Environmental precautions:** Do not allow to enter sewers/ surface or ground water.
· **Methods and material for containment and cleaning up:**
Absorb with liquid-binding material (sand, diatomite, acid binders, universal binders, sawdust).
Dispose contaminated material as waste according to item 13.
Ensure adequate ventilation.
· **Reference to other sections**
See Section 7 for information on safe handling.
See Section 8 for information on personal protection equipment.
See Section 13 for disposal information.
· **Protective Action Criteria for Chemicals**

· **PAC-1:**		
67-56-1	methanol	530 ppm
72-54-8	TDE	2.4 mg/m³

(Contd. on page 4)

(Contd. of page 3)

· PAC-2:		
67-56-1	methanol	2,100 ppm
72-54-8	TDE	26 mg/m³

· PAC-3:		
67-56-1	methanol	7200* ppm
72-54-8	TDE	160 mg/m³

7 Handling and storage

· **Handling:**
· **Precautions for safe handling**
Ensure good ventilation/exhaustion at the workplace.
Open and handle receptacle with care.
Prevent formation of aerosols.
· **Information about protection against explosions and fires:**
Keep ignition sources away - Do not smoke.
Protect against electrostatic charges.
Keep respiratory protective device available.

· **Conditions for safe storage, including any incompatibilities**
· **Storage:**
· **Requirements to be met by storerooms and receptacles:** Store in a cool location.
· **Information about storage in one common storage facility:** Not required.
· **Further information about storage conditions:**
Keep receptacle tightly sealed.
Store in cool, dry conditions in well sealed receptacles.
· **Specific end use(s)** No further relevant information available.

*

8 Exposure controls/personal protection

· **Additional information about design of technical systems:** No further data; see item 7.

· **Control parameters**

· Components with limit values that require monitoring at the workplace:	
67-56-1 methanol	
PEL	Long-term value: 260 mg/m³, 200 ppm
REL	Short-term value: 325 mg/m³, 250 ppm Long-term value: 260 mg/m³, 200 ppm Skin
TLV	Short-term value: 328 mg/m³, 250 ppm Long-term value: 262 mg/m³, 200 ppm Skin; BEI

· Ingredients with biological limit values:	
67-56-1 methanol	
BEI	15 mg/L Medium: urine Time: end of shift Parameter: Methanol (background, nonspecific)

(Contd. on page 5)

Safety Data Sheet
acc. to OSHA HCS

Trade name: 4,4'-DDD Standard (1X1 mL)

(Contd. of page 4)

· **Additional information:** The lists that were valid during the creation were used as basis.

· **Exposure controls**
· **Personal protective equipment:**
· **General protective and hygienic measures:**
Keep away from foodstuffs, beverages and feed.
Immediately remove all soiled and contaminated clothing.
Wash hands before breaks and at the end of work.
Store protective clothing separately.
· **Breathing equipment:**
When used as intended with Agilent instruments, the use of the product under normal laboratory conditions and with standard practices does not result in significant airborne exposures and therefore respiratory protection is not needed.
Under an emergency condition where a respirator is deemed necessary, use a NIOSH or equivalent approved device/equipment with appropriate organic or acid gas cartridge.
· **Protection of hands:**
Although not recommended for constant contact with the chemicals or for clean-up, nitrile gloves 11-13 mil thickness are recommended for normal use. The breakthrough time is 1 hr. For cleaning a spill where there is direct contact of the chemical, butyl rubber gloves are recommended 12-15 mil thickness with breakthrough times exceeding 4 hrs. Supplier recommendations should be followed.
· **Material of gloves**
For normal use: nitrile rubber, 11-13 mil thickness
For direct contact with the chemical: butyl rubber, 12-15 mil thickness
· **Penetration time of glove material**
For normal use: nitrile rubber: 1 hour
For direct contact with the chemical: butyl rubber: >4 hours
· **Eye protection:**



Tightly sealed goggles

9 Physical and chemical properties

· **Information on basic physical and chemical properties**	
· **General Information**	
· **Appearance:**	
Form:	Fluid
Color:	Colorless
· **Odor:**	Alcohol-like
· **Odor threshold:**	Not determined.
· **pH-value:**	Not determined.
· **Change in condition**	
Melting point/Melting range:	-98 °C (-144.4 °F)
Boiling point/Boiling range:	64 °C (147.2 °F)
· **Flash point:**	9 °C (48.2 °F)
· **Flammability (solid, gaseous):**	Not applicable.

(Contd. on page 6)

(Contd. of page 5)

· **Ignition temperature:**	455 °C (851 °F)
· **Decomposition temperature:**	Not determined.
· **Auto igniting:**	Product is not selfigniting.
· **Danger of explosion:**	Product is not explosive. However, formation of explosive air/vapor mixtures are possible.
· **Explosion limits:**	
Lower:	5.5 Vol %
Upper:	44 Vol %
· **Vapor pressure at 20 °C (68 °F):**	100 hPa (75 mm Hg)
· **Density at 20 °C (68 °F):**	0.80073 g/cm³ (6.68209 lbs/gal)
· **Relative density**	Not determined.
· **Vapor density**	Not determined.
· **Evaporation rate**	Not determined.
· **Solubility in / Miscibility with**	
Water:	Not miscible or difficult to mix.
· **Partition coefficient (n-octanol/water):**	Not determined.
· **Viscosity:**	
Dynamic:	Not determined.
Kinematic:	Not determined.
· **Solvent content:**	
Organic solvents:	99.9 %
VOC content:	99.87 % 799.7 g/l / 6.67 lb/gal
Solids content:	0.1 %
· **Other information**	No further relevant information available.

10 Stability and reactivity

· **Reactivity** No further relevant information available.
· **Chemical stability**
· **Thermal decomposition / conditions to be avoided:** No decomposition if used according to specifications.
· **Possibility of hazardous reactions** No dangerous reactions known.
· **Conditions to avoid** No further relevant information available.
· **Incompatible materials:** No further relevant information available.
· **Hazardous decomposition products:** No dangerous decomposition products known.

(Contd. on page 7)

Safety Data Sheet
acc. to OSHA HCS

(Contd. of page 6)

11 Toxicological information

· **Information on toxicological effects**
· **Acute toxicity:**

· **LD/LC50 values that are relevant for classification:**		
ATE (Acute Toxicity Estimate)		
Oral	LD50	79,114 mg/kg
Inhalative	LC50/4 h	3 mg/L

67-56-1 methanol		
Oral	LD50	5,628 mg/kg (rat)
Dermal	LD50	15,800 mg/kg (rabbit)
72-54-8 TDE		
Dermal	LD50	1,200 mg/kg (rabbit)

· **Primary irritant effect:**
· **on the skin:** No irritant effect.
· **on the eye:** No irritating effect.
· **Sensitization:** No sensitizing effects known.
· **Additional toxicological information:**
The product shows the following dangers according to internally approved calculation methods for preparations:
Toxic

· **Carcinogenic categories**

· **IARC (International Agency for Research on Cancer)**
None of the ingredients is listed.

· **NTP (National Toxicology Program)**
None of the ingredients is listed.

· **OSHA-Ca (Occupational Safety & Health Administration)**
None of the ingredients is listed.

12 Ecological information

· **Toxicity**
· **Aquatic toxicity:** No further relevant information available.
· **Persistence and degradability** No further relevant information available.
· **Behavior in environmental systems:**
· **Bioaccumulative potential** No further relevant information available.
· **Mobility in soil** No further relevant information available.
· **Additional ecological information:**
· **General notes:**
Water hazard class 1 (Self-assessment): slightly hazardous for water
Do not allow undiluted product or large quantities of it to reach ground water, water course or sewage system.
· **Results of PBT and vPvB assessment**
· **PBT:** Not applicable.
· **vPvB:** Not applicable.

(Contd. on page 8)

Safety Data Sheet
acc. to OSHA HCS

Trade name: 4,4'-DDD Standard (1X1 mL)

(Contd. of page 7)

· **Other adverse effects** No further relevant information available.

13 Disposal considerations

· **Waste treatment methods**
· **Recommendation:**
Must not be disposed of together with household garbage. Do not allow product to reach sewage system.

· **Uncleaned packagings:**
· **Recommendation:** Disposal must be made according to official regulations.

*
14 Transport information

· **Not Regulated, De minimus Quantities**	-
· **UN-Number** · **DOT, IMDG, IATA**	UN1230
· **UN proper shipping name** · **DOT** · **IMDG, IATA**	Methanol METHANOL
· **Transport hazard class(es)**	
· **DOT**	
· **Class** · **Label**	3 Flammable liquids 3, 6.1
· **IMDG**	
· **Class** · **Label**	3 Flammable liquids 3/6.1
· **IATA**	
· **Class** · **Label**	3 Flammable liquids 3 (6.1)
· **Packing group** · **DOT, IMDG, IATA**	II
· **Environmental hazards:**	Not applicable.

(Contd. on page 9)

Safety Data Sheet
acc. to OSHA HCS

Trade name: 4,4'-DDD Standard (1X1 mL)

(Contd. of page 8)

· **Special precautions for user**	Warning: Flammable liquids
· **Danger code (Kemler):**	336
· **EMS Number:**	F-E,S-D
· **Stowage Category**	B
· **Stowage Code**	SW2 Clear of living quarters.
· **Transport in bulk according to Annex II of MARPOL73/78 and the IBC Code**	Not applicable.
· **Transport/Additional information:**	
· **DOT**	
· **Quantity limitations**	On passenger aircraft/rail: 1 L On cargo aircraft only: 60 L
· **IMDG**	
· **Limited quantities (LQ)**	1L
· **Excepted quantities (EQ)**	Code: E2 Maximum net quantity per inner packaging: 30 ml Maximum net quantity per outer packaging: 500 ml
· **UN "Model Regulation":**	UN 1230 METHANOL, 3 (6.1), II

15 Regulatory information

· **Safety, health and environmental regulations/legislation specific for the substance or mixture**
· **Sara**

· **Section 355 (extremely hazardous substances):**
None of the ingredients is listed.

· **Section 313 (Specific toxic chemical listings):**

67-56-1	methanol

· **TSCA (Toxic Substances Control Act):**

67-56-1	methanol

· **TSCA new (21st Century Act): (Substances not listed)**

72-54-8	TDE

· **Proposition 65**

· **Chemicals known to cause cancer:**

72-54-8	TDE

· **Chemicals known to cause reproductive toxicity for females:**
None of the ingredients is listed.

· **Chemicals known to cause reproductive toxicity for males:**
None of the ingredients is listed.

· **Chemicals known to cause developmental toxicity:**

67-56-1	methanol

(Contd. on page 10)

Safety Data Sheet
acc. to OSHA HCS

Trade name: 4,4'-DDD Standard (1X1 mL)

(Contd. of page 9)

· **Carcinogenic categories**

· **EPA (Environmental Protection Agency)**		
72-54-8	TDE	B2

· **TLV (Threshold Limit Value established by ACGIH)**
None of the ingredients is listed.

· **NIOSH-Ca (National Institute for Occupational Safety and Health)**
None of the ingredients is listed.

· **Chemical safety assessment:** A Chemical Safety Assessment has not been carried out.

*
16 Other information

The information contained in this document is based on Agilent's state of knowledge at the time of preparation. No warranty as to its accurateness, completeness or suitability for a particular purpose is expressed or implied.

· **Department issuing SDS:** Document Control / Regulatory
· **Contact:** regulatory@ultrasci.com
· **Date of preparation / last revision** 03/31/2019 / 1
· **Abbreviations and acronyms:**
ADR: Accord européen sur le transport des marchandises dangereuses par Route (European Agreement concerning the International Carriage of Dangerous Goods by Road)
IMDG: International Maritime Code for Dangerous Goods
DOT: US Department of Transportation
IATA: International Air Transport Association
ACGIH: American Conference of Governmental Industrial Hygienists
EINECS: European Inventory of Existing Commercial Chemical Substances
ELINCS: European List of Notified Chemical Substances
CAS: Chemical Abstracts Service (division of the American Chemical Society)
NFPA: National Fire Protection Association (USA)
HMIS: Hazardous Materials Identification System (USA)
VOC: Volatile Organic Compounds (USA, EU)
LC50: Lethal concentration, 50 percent
LD50: Lethal dose, 50 percent
PBT: Persistent, Bioaccumulative and Toxic
vPvB: very Persistent and very Bioaccumulative
NIOSH: National Institute for Occupational Safety
OSHA: Occupational Safety & Health
TLV: Threshold Limit Value
PEL: Permissible Exposure Limit
REL: Recommended Exposure Limit
BEI: Biological Exposure Limit
Flam. Liq. 2: Flammable liquids – Category 2
Acute Tox. 3: Acute toxicity – Category 3
Carc. 2: Carcinogenicity – Category 2
STOT SE 1: Specific target organ toxicity (single exposure) – Category 1
· *** Data compared to the previous version altered.**

SAFETY DATA SHEET

Version 6.7
Revision Date 08/05/2024
Print Date 08/06/2024

SECTION 1: Identification of the substance/mixture and of the company/undertaking

1.1 Product identifiers

Product name : *p*-Cymene

Product Number : W235601
Brand : Aldrich
Index-No. : 601-094-00-1
CAS-No. : 99-87-6

1.2 Relevant identified uses of the substance or mixture and uses advised against

Identified uses : Laboratory chemicals, Synthesis of substances

Uses advised against : The product is being supplied under the TSCA R&D Exemption (40 CFR Section 720.36). It is the recipient's responsibility to comply with the requirements of the R&D exemption. The product may not be used for a non-exempt commercial purpose under TSCA unless appropriate consent is granted in writing by MilliporeSigma.

1.3 Details of the supplier of the safety data sheet

Company : Sigma-Aldrich Inc.
3050 SPRUCE ST
ST. LOUIS MO 63103
UNITED STATES

Telephone : +1 314 771-5765
Fax : +1 800 325-5052

1.4 Emergency telephone

Emergency Phone # : 800-424-9300 CHEMTREC (USA) +1-703-527-3887 CHEMTREC (International) 24 Hours/day; 7 Days/week

SECTION 2: Hazards identification

2.1 Classification of the substance or mixture

GHS Classification in accordance with 29 CFR 1910 (OSHA HCS)

Flammable liquids (Category 3), H226
Acute toxicity, Inhalation (Category 3), H331
Reproductive toxicity (Category 2), H361

The life science business of Merck KGaA, Darmstadt, Germany
operates as MilliporeSigma in the US and Canada

Aspiration hazard (Category 1), H304
Short-term (acute) aquatic hazard (Category 2), H401
Long-term (chronic) aquatic hazard (Category 2), H411

For the full text of the H-Statements mentioned in this Section, see Section 16.

2.2 GHS Label elements, including precautionary statements

Pictogram



Signal Word Danger

Hazard Statements

H226	Flammable liquid and vapor.
H304	May be fatal if swallowed and enters airways.
H331	Toxic if inhaled.
H361	Suspected of damaging fertility or the unborn child.
H411	Toxic to aquatic life with long lasting effects.

Precautionary Statements

P201	Obtain special instructions before use.
P202	Do not handle until all safety precautions have been read and understood.
P210	Keep away from heat/ sparks/ open flames/ hot surfaces. No smoking.
P233	Keep container tightly closed.
P240	Ground/bond container and receiving equipment.
P241	Use explosion-proof electrical/ ventilating/ lighting/ equipment.
P242	Use only non-sparking tools.
P243	Take precautionary measures against static discharge.
P261	Avoid breathing mist or vapors.
P271	Use only outdoors or in a well-ventilated area.
P273	Avoid release to the environment.
P280	Wear protective gloves/ protective clothing/ eye protection/ face protection.
P301 + P310	IF SWALLOWED: Immediately call a POISON CENTER/ doctor.
P303 + P361 + P353	IF ON SKIN (or hair): Take off immediately all contaminated clothing. Rinse skin with water/ shower.
P304 + P340 + P311	IF INHALED: Remove person to fresh air and keep comfortable for breathing. Call a POISON CENTER/ doctor.
P308 + P313	IF exposed or concerned: Get medical advice/ attention.
P331	Do NOT induce vomiting.
P370 + P378	In case of fire: Use dry sand, dry chemical or alcohol-resistant foam to extinguish.
P391	Collect spillage.
P403 + P233	Store in a well-ventilated place. Keep container tightly closed.
P403 + P235	Store in a well-ventilated place. Keep cool.
P405	Store locked up.
P501	Dispose of contents/ container to an approved waste disposal plant.

2.3 Hazards not otherwise classified (HNOC) or not covered by GHS

May form explosive peroxides.

The life science business of Merck KGaA, Darmstadt, Germany
operates as MilliporeSigma in the US and Canada

SECTION 3: Composition/information on ingredients

3.1 Substances

Synonyms : 1-Isopropyl-4-methylbenzene
4-Isopropyltoluene

Formula : $C_{10}H_{14}$
Molecular weight : 134.22 g/mol
CAS-No. : 99-87-6
EC-No. : 202-796-7
Index-No. : 601-094-00-1

Component	Classification	Concentration
p-Cymene		
	Flam. Liq. 3; Acute Tox. 3; Repr. 2; Asp. Tox. 1; Aquatic Acute 2; Aquatic Chronic 2; H226, H331, H361, H304, H401, H411	<= 100 %

For the full text of the H-Statements mentioned in this Section, see Section 16.

SECTION 4: First aid measures

4.1 Description of first-aid measures

No data available

4.2 Most important symptoms and effects, both acute and delayed

The most important known symptoms and effects are described in the labelling (see section 2.2) and/or in section 11

4.3 Indication of any immediate medical attention and special treatment needed

No data available

SECTION 5: Firefighting measures

5.1 Extinguishing media

No data available

5.2 Special hazards arising from the substance or mixture

Carbon oxides
Combustible.

5.3 Advice for firefighters

No data available

5.4 Further information

No data available

The life science business of Merck KGaA, Darmstadt, Germany
operates as MilliporeSigma in the US and Canada

SECTION 6: Accidental release measures

6.1 Personal precautions, protective equipment and emergency procedures
For personal protection see section 8.

6.2 Environmental precautions
No data available

6.3 Methods and materials for containment and cleaning up
No data available

6.4 Reference to other sections
For disposal see section 13.

SECTION 7: Handling and storage

7.1 Precautions for safe handling
For precautions see section 2.2.

7.2 Conditions for safe storage, including any incompatibilities
No data available

7.3 Specific end use(s)
Apart from the uses mentioned in section 1.2 no other specific uses are stipulated

SECTION 8: Exposure controls/personal protection

8.1 Control parameters

Ingredients with workplace control parameters
Contains no substances with occupational exposure limit values.

8.2 Exposure controls
No data available

SECTION 9: Physical and chemical properties

9.1 Information on basic physical and chemical properties

a)	Appearance	Form: liquid, clear Color: colorless
b)	Odor	No data available
c)	Odor Threshold	No data available
d)	pH	No data available
e)	Melting point/freezing point	Melting point/freezing point: < -20 °C (< -4 °F) - OECD Test Guideline 102
f)	Initial boiling point	176 - 178 °C 349 - 352 °F - lit.

The life science business of Merck KGaA, Darmstadt, Germany
operates as MilliporeSigma in the US and Canada

	and boiling range	
g)	Flash point	52 °C (126 °F) - closed cup
h)	Evaporation rate	No data available
i)	Flammability (solid, gas)	No data available
j)	Upper/lower flammability or explosive limits	Upper explosion limit: 5.6 %(V) Lower explosion limit: 0.7 %(V)
k)	Vapor pressure	3.6 hPa at 25 °C (77 °F) - OECD Test Guideline 104
l)	Vapor density	No data available
m)	Density	0.86 g/cm3 at 25 °C (77 °F) - lit.
	Relative density	No data available
n)	Water solubility	0.015 g/l at 20 °C (68 °F) - OECD Test Guideline 105
o)	Partition coefficient: n-octanol/water	log Pow: 4.8 at ca.20 °C (ca.68 °F) - OECD Test Guideline 117
p)	Autoignition temperature	> 400 °C (> 752 °F) at 994 hPa
q)	Decomposition temperature	No data available
r)	Viscosity	No data available
s)	Explosive properties	No data available
t)	Oxidizing properties	none

9.2 Other safety information

Solubility in other solvents	Alcohol - soluble

SECTION 10: Stability and reactivity

10.1 Reactivity
No data available

10.2 Chemical stability
Stable under recommended storage conditions.
Test for peroxide formation before distillation or evaporation. Test for peroxide formation or discard after 1 year.

10.3 Possibility of hazardous reactions
No data available

10.4 Conditions to avoid
No data available

The life science business of Merck KGaA, Darmstadt, Germany
operates as MilliporeSigma in the US and Canada

10.5 Incompatible materials
Strong oxidizing agents

10.6 Hazardous decomposition products
In the event of fire: see section 5

SECTION 11: Toxicological information

11.1 Information on toxicological effects

Acute toxicity
LD50 Oral - Rat - male and female - 4,750 mg/kg
Acute toxicity estimate Inhalation - 4 h - 3 mg/l - vapor

(Expert judgment)
Remarks: (Regulation (EC) No 1272/2008, Annex VI)
LD50 Dermal - Rabbit - > 5,000 mg/kg
Remarks: (ECHA)
No data available

Skin corrosion/irritation
Remarks: No data available
Skin - reconstructed human epidermis (RhE)
Result: No skin irritation
(OECD Test Guideline 439)

Serious eye damage/eye irritation
Eyes - Humans
Result: No eye irritation
(OECD Test Guideline 492)

Respiratory or skin sensitization
Local lymph node assay (LLNA) - Mouse
Result: negative
(OECD Test Guideline 429)

Germ cell mutagenicity
Test Type: Chromosome aberration test in vitro
Test system: Human lymphocytes
Metabolic activation: with and without metabolic activation
Method: OECD Test Guideline 473
Result: negative
Test Type: In vitro mammalian cell gene mutation test
Test system: Chinese hamster fibroblasts
Metabolic activation: with and without metabolic activation
Method: OECD Test Guideline 476
Result: negative

Carcinogenicity

IARC: No ingredient of this product present at levels greater than or equal to 0.1% is identified as probable, possible or confirmed human carcinogen by IARC.

NTP: No ingredient of this product present at levels greater than or equal to 0.1% is identified as a known or anticipated carcinogen by NTP.

The life science business of Merck KGaA, Darmstadt, Germany
operates as MilliporeSigma in the US and Canada

OSHA: No component of this product present at levels greater than or equal to 0.1% is on OSHA's list of regulated carcinogens.

Reproductive toxicity
Suspected of damaging fertility.

Developmental Toxicity- Rat- male and female- Oral

Specific target organ toxicity - single exposure
No data available

Specific target organ toxicity - repeated exposure
No data available

Aspiration hazard
May be fatal if swallowed and enters airways.

11.2 Additional Information

Repeated dose toxicity - Rat - male - Oral - NOAEL (No observed adverse effect level) - 50 mg/kg

Repeated dose toxicity - Rat - male - Inhalation
Remarks: (ECHA)

RTECS: GZ5950000
To the best of our knowledge, the chemical, physical, and toxicological properties have not been thoroughly investigated.

SECTION 12: Ecological information

12.1 Toxicity

Toxicity to fish	static test LC50 - Cyprinodon variegatus (sheepshead minnow) - 48 mg/l - 96 h (OPPTS 850.1075)
Toxicity to daphnia and other aquatic invertebrates	semi-static test EC50 - Daphnia magna (Water flea) - 3.7 mg/l - 48 h (OECD Test Guideline 202)
Toxicity to algae	static test EC50 - Scenedesmus capricornutum (fresh water algae) - 4.03 mg/l - 72 h (OECD Test Guideline 201)
Toxicity to bacteria	static test NOEC - activated sludge - 100 mg/l - 28 d

12.2 Persistence and degradability

Biodegradability	aerobic - Exposure time 14 d Result: 88 % - Readily biodegradable. (OECD Test Guideline 301C)

12.3 Bioaccumulative potential

No data available

The life science business of Merck KGaA, Darmstadt, Germany
operates as MilliporeSigma in the US and Canada

12.4 Mobility in soil
No data available

12.5 Results of PBT and vPvB assessment
PBT/vPvB assessment not available as chemical safety assessment not required/not conducted

12.6 Endocrine disrupting properties
No data available

12.7 Other adverse effects
No data available

SECTION 13: Disposal considerations

13.1 Waste treatment methods
No data available

SECTION 14: Transport information

DOT (US)
UN number: 2046 Class: 3 Packing group: III
Proper shipping name: Cymenes
Reportable Quantity (RQ):
Marine pollutant: yes Poison Inhalation Hazard: No

IMDG
UN number: 2046 Class: 3 Packing group: III EMS-No: F-E, S-D
Proper shipping name: CYMENES
Marine pollutant : yes
Marine pollutant : yes

IATA
UN number: 2046 Class: 3 Packing group: III
Proper shipping name: Cymenes

SECTION 15: Regulatory information

CERCLA Reportable Quantity
This material does not contain any components with a CERCLA RQ.

SARA 304 Extremely Hazardous Substances Reportable Quantity
This material does not contain any components with a section 304 EHS RQ.

SARA 302 Extremely Hazardous Substances Threshold Planning Quantity
This material does not contain any components with a section 302 EHS TPQ.

The life science business of Merck KGaA, Darmstadt, Germany
operates as MilliporeSigma in the US and Canada

SARA 311/312 Hazards	:	Fire Hazard Acute Health Hazard
SARA 313	:	This material does not contain any chemical components with known CAS numbers that exceed the threshold (De Minimis) reporting levels established by SARA Title III, Section 313.

US State Regulations

Massachusetts Right To Know

p-Cymene	99-87-6

Pennsylvania Right To Know

p-Cymene	99-87-6

Maine Chemicals of High Concern

Product does not contain any listed chemicals

Vermont Chemicals of High Concern

Product does not contain any listed chemicals

Washington Chemicals of High Concern

Product does not contain any listed chemicals

The ingredients of this product are reported in the following inventories:

TSCA	:	All substances listed as active on the TSCA inventory

TSCA list

No substances are subject to a Significant New Use Rule.

No substances are subject to TSCA 12(b) export notification requirements.

SECTION 16: Other information

The branding on the header and/or footer of this document may temporarily not visually match the product purchased as we transition our branding. However, all of the information in the document regarding the product remains unchanged and matches the product ordered. For further information please contact mlsbranding@sial.com.

Version: 6.7 Revision Date: 08/05/2024 Print Date: 08/06/2024

The life science business of Merck KGaA, Darmstadt, Germany
operates as MilliporeSigma in the US and Canada

SAFETY DATA SHEET

Version 6.10
Revision Date 03/02/2024
Print Date 07/14/2024

SECTION 1: Identification of the substance/mixture and of the company/undertaking

1.1 Product identifiers

Product name : 4-Methyl-2-pentanone

Product Number : W273104
Brand : Aldrich
Index-No. : 606-004-00-4
CAS-No. : 108-10-1

1.2 Relevant identified uses of the substance or mixture and uses advised against

Identified uses : Laboratory chemicals, Synthesis of substances

Uses advised against : The product is being supplied under the TSCA R&D Exemption (40 CFR Section 720.36). It is the recipient's responsibility to comply with the requirements of the R&D exemption. The product may not be used for a non-exempt commercial purpose under TSCA unless appropriate consent is granted in writing by MilliporeSigma.

1.3 Details of the supplier of the safety data sheet

Company : Sigma-Aldrich Inc.
3050 SPRUCE ST
ST. LOUIS MO 63103
UNITED STATES

Telephone : +1 314 771-5765
Fax : +1 800 325-5052

1.4 Emergency telephone

Emergency Phone # : 800-424-9300 CHEMTREC (USA) +1-703-527-3887 CHEMTREC (International) 24 Hours/day; 7 Days/week

SECTION 2: Hazards identification

2.1 Classification of the substance or mixture

GHS Classification in accordance with 29 CFR 1910 (OSHA HCS)

Flammable liquids (Category 2), H225
Acute toxicity, Inhalation (Category 4), H332
Eye irritation (Category 2A), H319

The life science business of Merck KGaA, Darmstadt, Germany
operates as MilliporeSigma in the US and Canada

Carcinogenicity, Inhalation (Category 2), H351
Specific target organ toxicity - single exposure (Category 3), Central nervous system, H336

For the full text of the H-Statements mentioned in this Section, see Section 16.

2.2 GHS Label elements, including precautionary statements

Pictogram



Signal Word Danger

Hazard Statements

H225	Highly flammable liquid and vapor.
H319	Causes serious eye irritation.
H332	Harmful if inhaled.
H336	May cause drowsiness or dizziness.
H351	Suspected of causing cancer if inhaled.

Precautionary Statements

P201	Obtain special instructions before use.
P202	Do not handle until all safety precautions have been read and understood.
P210	Keep away from heat/ sparks/ open flames/ hot surfaces. No smoking.
P233	Keep container tightly closed.
P240	Ground/bond container and receiving equipment.
P241	Use explosion-proof electrical/ ventilating/ lighting/ equipment.
P242	Use only non-sparking tools.
P243	Take precautionary measures against static discharge.
P261	Avoid breathing mist or vapors.
P264	Wash skin thoroughly after handling.
P271	Use only outdoors or in a well-ventilated area.
P280	Wear protective gloves/ protective clothing/ eye protection/ face protection.
P303 + P361 + P353	IF ON SKIN (or hair): Take off immediately all contaminated clothing. Rinse skin with water/ shower.
P304 + P340 + P312	IF INHALED: Remove person to fresh air and keep comfortable for breathing. Call a POISON CENTER/ doctor if you feel unwell.
P305 + P351 + P338	IF IN EYES: Rinse cautiously with water for several minutes. Remove contact lenses, if present and easy to do. Continue rinsing.
P308 + P313	IF exposed or concerned: Get medical advice/ attention.
P337 + P313	If eye irritation persists: Get medical advice/ attention.
P370 + P378	In case of fire: Use dry sand, dry chemical or alcohol-resistant foam to extinguish.
P403 + P233	Store in a well-ventilated place. Keep container tightly closed.
P403 + P235	Store in a well-ventilated place. Keep cool.
P405	Store locked up.
P501	Dispose of contents/ container to an approved waste disposal plant.

2.3 Hazards not otherwise classified (HNOC) or not covered by GHS

Repeated exposure may cause skin dryness or cracking.
May form explosive peroxides.

The life science business of Merck KGaA, Darmstadt, Germany
operates as MilliporeSigma in the US and Canada

SECTION 3: Composition/information on ingredients

3.1 Substances

Synonyms : Isobutyl methyl ketone
Methyl isobutyl ketone
Isopropylacetone

Formula : $C_6H_{12}O$
Molecular weight : 100.16 g/mol
CAS-No. : 108-10-1
EC-No. : 203-550-1
Index-No. : 606-004-00-4

Component	Classification	Concentration
4-methylpentan-2-one		
	Flam. Liq. 2; Acute Tox. 4; Eye Irrit. 2A; Carc. 2; STOT SE 3; H225, H332, H319, H351, H336 Concentration limits: 20 %: STOT SE 3, H335;	<= 100 %

For the full text of the H-Statements mentioned in this Section, see Section 16.

SECTION 4: First aid measures

4.1 Description of first-aid measures

General advice
Show this material safety data sheet to the doctor in attendance.

If inhaled
After inhalation: fresh air. Immediately call in physician. If breathing stops: immediately apply artificial respiration, if necessary also oxygen.

In case of skin contact
In case of skin contact: Take off immediately all contaminated clothing. Rinse skin with water/ shower.

In case of eye contact
After eye contact: rinse out with plenty of water. Call in ophthalmologist. Remove contact lenses.

If swallowed
After swallowing: immediately make victim drink water (two glasses at most). Consult a physician.

4.2 Most important symptoms and effects, both acute and delayed

The most important known symptoms and effects are described in the labelling (see section 2.2) and/or in section 11

The life science business of Merck KGaA, Darmstadt, Germany
operates as MilliporeSigma in the US and Canada

4.3 Indication of any immediate medical attention and special treatment needed
No data available

SECTION 5: Firefighting measures

5.1 Extinguishing media

Suitable extinguishing media
Carbon dioxide (CO2) Foam Dry powder

Unsuitable extinguishing media
For this substance/mixture no limitations of extinguishing agents are given.

5.2 Special hazards arising from the substance or mixture
Carbon oxides
Combustible.
Pay attention to flashback.
Vapors are heavier than air and may spread along floors.
Development of hazardous combustion gases or vapours possible in the event of fire.
Forms explosive mixtures with air at ambient temperatures.

5.3 Advice for firefighters
Stay in danger area only with self-contained breathing apparatus. Prevent skin contact by keeping a safe distance or by wearing suitable protective clothing.

5.4 Further information
Remove container from danger zone and cool with water. Prevent fire extinguishing water from contaminating surface water or the ground water system.

SECTION 6: Accidental release measures

6.1 Personal precautions, protective equipment and emergency procedures
Advice for non-emergency personnel: Do not breathe vapors, aerosols. Avoid substance contact. Ensure adequate ventilation. Keep away from heat and sources of ignition.
Evacuate the danger area, observe emergency procedures, consult an expert.
For personal protection see section 8.

6.2 Environmental precautions
Do not let product enter drains. Risk of explosion.

6.3 Methods and materials for containment and cleaning up
Cover drains. Collect, bind, and pump off spills. Observe possible material restrictions (see sections 7 and 10). Take up carefully with liquid-absorbent material (e.g. Chemizorb®). Dispose of properly. Clean up affected area.

6.4 Reference to other sections
For disposal see section 13.

The life science business of Merck KGaA, Darmstadt, Germany
operates as MilliporeSigma in the US and Canada

SECTION 7: Handling and storage

7.1 Precautions for safe handling

Advice on safe handling
Work under hood. Do not inhale substance/mixture. Avoid generation of vapours/aerosols.

Advice on protection against fire and explosion
Keep away from open flames, hot surfaces and sources of ignition.Take precautionary measures against static discharge.

Hygiene measures
Immediately change contaminated clothing. Apply preventive skin protection. Wash hands and face after working with substance.
For precautions see section 2.2.

7.2 Conditions for safe storage, including any incompatibilities

Storage conditions
Keep container tightly closed in a dry and well-ventilated place. Keep away from heat and sources of ignition.

Storage class
Storage class (TRGS 510): 3: Flammable liquids

7.3 Specific end use(s)

Apart from the uses mentioned in section 1.2 no other specific uses are stipulated

SECTION 8: Exposure controls/personal protection

8.1 Control parameters

Ingredients with workplace control parameters

Component	CAS-No.	Value	Control parameters	Basis
4-methylpentan-2-one	108-10-1	STEL	75 ppm	USA. ACGIH Threshold Limit Values (TLV)
	Remarks	Confirmed animal carcinogen with unknown relevance to humans		
		TWA	50 ppm 205 mg/m3	USA. Table Z-1-A Limits for Air Contaminants (1989 vacated values)
		STEL	75 ppm 300 mg/m3	USA. Table Z-1-A Limits for Air Contaminants (1989 vacated values)
		TWA	100 ppm 410 mg/m3	USA. Occupational Exposure Limits (OSHA) - Table Z-1 Limits for Air Contaminants
		TWA	20 ppm	USA. ACGIH Threshold Limit Values (TLV)
		Confirmed animal carcinogen with unknown relevance to		

The life science business of Merck KGaA, Darmstadt, Germany
operates as MilliporeSigma in the US and Canada

		humans		
		TWA	50 ppm 205 mg/m3	USA. NIOSH Recommended Exposure Limits
		ST	75 ppm 300 mg/m3	USA. NIOSH Recommended Exposure Limits
		PEL	50 ppm 205 mg/m3	California permissible exposure limits for chemical contaminants (Title 8, Article 107)
		STEL	75 ppm 300 mg/m3	California permissible exposure limits for chemical contaminants (Title 8, Article 107)

Biological occupational exposure limits

Component	CAS-No.	Parameters	Value	Biological specimen	Basis
4-methylpentan-2-one	108-10-1	methyl isobutyl ketone	1 mg/l	Urine	ACGIH - Biological Exposure Indices (BEI)
	Remarks	End of shift (As soon as possible after exposure ceases)			

8.2 Exposure controls

Appropriate engineering controls
Immediately change contaminated clothing. Apply preventive skin protection. Wash hands and face after working with substance.

Personal protective equipment

Eye/face protection
Use equipment for eye protection tested and approved under appropriate government standards such as NIOSH (US) or EN 166(EU). Safety glasses

Skin protection
This recommendation applies only to the product stated in the safety data sheet, supplied by us and for the designated use. When dissolving in or mixing with other substances and under conditions deviating from those stated in EN 16523-1 please contact the supplier of CE-approved gloves (e.g. KCL GmbH, D-36124 Eichenzell, Internet: www.kcl.de).
Splash contact
Material: butyl-rubber
Minimum layer thickness: 0.7 mm
Break through time: 240 min
Material tested:Butoject® (KCL 898)

Body Protection
Flame retardant antistatic protective clothing.

Respiratory protection
Recommended Filter type: Filter A (acc. to DIN 3181) for vapours of organic compounds

The life science business of Merck KGaA, Darmstadt, Germany
operates as MilliporeSigma in the US and Canada

The entrepeneur has to ensure that maintenance, cleaning and testing of respiratory protective devices are carried out according to the instructions of the producer. These measures have to be properly documented.
required when vapours/aerosols are generated. Our recommendations on filtering respiratory protection are based on the following standards: DIN EN 143, DIN 14387 and other accompanying standards relating to the used respiratory protection system.

Control of environmental exposure
Do not let product enter drains. Risk of explosion.

SECTION 9: Physical and chemical properties

9.1 Information on basic physical and chemical properties

a)	Appearance	Form: liquid Color: colorless
b)	Odor	characteristic
c)	Odor Threshold	0.1 ppm
d)	pH	at 20 °C (68 °F)neutral
e)	Melting point/freezing point	Melting point/range: -80 °C (-112 °F) - lit.
f)	Initial boiling point and boiling range	117 - 118 °C 243 - 244 °F - lit.
g)	Flash point	14 °C (57 °F) - closed cup
h)	Evaporation rate	No data available
i)	Flammability (solid, gas)	No data available
j)	Upper/lower flammability or explosive limits	Upper explosion limit: 8 %(V) Lower explosion limit: 1.2 %(V)
k)	Vapor pressure	20 hPa at 20 °C (68 °F)
l)	Vapor density	3.46 - (Air = 1.0)
m)	Density	0.801 g/cm3 at 25 °C (77 °F) - lit.
	Relative density	No data available
n)	Water solubility	14.1 g/l at 20 °C (68 °F) - OECD Test Guideline 105 - completely soluble
o)	Partition coefficient: n-octanol/water	log Pow: 1.9 - Bioaccumulation is not expected.
p)	Autoignition temperature	No data available
q)	Decomposition temperature	No data available

The life science business of Merck KGaA, Darmstadt, Germany
operates as MilliporeSigma in the US and Canada

r)	Viscosity	No data available
s)	Explosive properties	No data available
t)	Oxidizing properties	none

9.2 Other safety information

Surface tension	23.6 mN/m at 20 °C (68 °F)
Relative vapor density	3.46 - (Air = 1.0)

SECTION 10: Stability and reactivity

10.1 Reactivity
Stable under recommended storage conditions.
Vapors may form explosive mixture with air.

10.2 Chemical stability
The product is chemically stable under standard ambient conditions (room temperature) .
Stable under recommended storage conditions.
Test for peroxide formation before distillation or evaporation. Test for peroxide formation or discard after 1 year.

10.3 Possibility of hazardous reactions

Vapors may form explosive mixture with air.

10.4 Conditions to avoid
May form peroxides on contact with air.
Warming.

10.5 Incompatible materials
rubber, various plastics, Copper

10.6 Hazardous decomposition products
In the event of fire: see section 5

SECTION 11: Toxicological information

11.1 Information on toxicological effects

Acute toxicity
LD50 Oral - Rat - 2,080 mg/kg
(OECD Test Guideline 401)
LC50 Inhalation - Rat - male - 4 h - 11.6 mg/l - vapor

(OECD Test Guideline 403)
Dermal: No data available

The life science business of Merck KGaA, Darmstadt, Germany
operates as MilliporeSigma in the US and Canada

Skin corrosion/irritation
Skin - Rabbit
Result: No skin irritation - 4 h
(OECD Test Guideline 404)

Serious eye damage/eye irritation
Eyes - Rabbit
Result: slight irritation - 72 h
(OECD Test Guideline 405)
Remarks: Classified according to Regulation (EU) 1272/2008, Annex VI (Table 3.1/3.2)

Respiratory or skin sensitization
Maximization Test - Guinea pig
Result: negative
(OECD Test Guideline 406)

Germ cell mutagenicity
Test Type: Ames test
Test system: Salmonella typhimurium
Metabolic activation: with and without metabolic activation
Method: OECD Test Guideline 471
Result: negative
Test Type: Mutagenicity (mammal cell test): chromosome aberration.
Test system: rat hepatocytes
Metabolic activation: without metabolic activation
Method: OECD Test Guideline 473
Result: negative
Test Type: In vitro mammalian cell gene mutation test
Test system: mouse lymphoma cells
Metabolic activation: with and without metabolic activation
Method: OECD Test Guideline 476
Result: negative

Test Type: Micronucleus test
Species: Mouse
Cell type: Bone marrow
Application Route: Intraperitoneal
Method: OECD Test Guideline 474
Result: negative

Carcinogenicity
Suspected of causing cancer if inhaled.

IARC:	2B - Group 2B: Possibly carcinogenic to humans (4-methylpentan-2-one)
NTP:	No ingredient of this product present at levels greater than or equal to 0.1% is identified as a known or anticipated carcinogen by NTP.
OSHA:	No component of this product present at levels greater than or equal to 0.1% is on OSHA's list of regulated carcinogens.

Reproductive toxicity
No data available

Specific target organ toxicity - single exposure
May cause drowsiness or dizziness. - Respiratory Tract

The life science business of Merck KGaA, Darmstadt, Germany
operates as MilliporeSigma in the US and Canada

Remarks: Classified according to Regulation (EU) 1272/2008, Annex VI (Table 3.1/3.2)

Specific target organ toxicity - repeated exposure
No data available

Aspiration hazard
No data available

11.2 Additional Information

Repeated dose toxicity - Rat - male and female - Gavage - 90 d - NOAEL (No observed adverse effect level) - 250 mg/kg - LOAEL (Lowest observed adverse effect level) - 1,000 mg/kg
Remarks: Subchronic toxicity

RTECS: SA9275000
Blurred vision, Dermatitis
To the best of our knowledge, the chemical, physical, and toxicological properties have not been thoroughly investigated.

Stomach - Irregularities - Based on Human Evidence

Stomach - Irregularities - Based on Human Evidence

SECTION 12: Ecological information

12.1 Toxicity

Toxicity to fish	static test LC50 - Danio rerio (zebra fish) - > 179 mg/l - 96 h (OECD Test Guideline 203)
Toxicity to daphnia and other aquatic invertebrates	static test EC50 - Daphnia magna (Water flea) - > 200 mg/l - 48 h (OECD Test Guideline 202)
Toxicity to daphnia and other aquatic invertebrates(Chronic toxicity)	semi-static test NOEC - Daphnia - 30 - 78 mg/l - 21 d (OECD Test Guideline 211)

12.2 Persistence and degradability

Biodegradability	aerobic - Exposure time 28 d Result: 83 % - Readily biodegradable. (OECD Test Guideline 301F)
Theoretical oxygen demand	2,720 mg/g Remarks: (Lit.)

12.3 Bioaccumulative potential
No data available

12.4 Mobility in soil
No data available

The life science business of Merck KGaA, Darmstadt, Germany
operates as MilliporeSigma in the US and Canada

12.5 Results of PBT and vPvB assessment

PBT/vPvB assessment not available as chemical safety assessment not required/not conducted

12.6 Endocrine disrupting properties

No data available

12.7 Other adverse effects

No data available

SECTION 13: Disposal considerations

13.1 Waste treatment methods

Product

Waste material must be disposed of in accordance with the national and local regulations. Leave chemicals in original containers. No mixing with other waste. Handle uncleaned containers like the product itself. See www.retrologistik.com for processes regarding the return of chemicals and containers, or contact us there if you have further questions.

SECTION 14: Transport information

DOT (US)

UN number: 1245 Class: 3 Packing group: II
Proper shipping name: Methyl isobutyl ketone
Reportable Quantity (RQ): 5000 lbs
Poison Inhalation Hazard: No

IMDG

UN number: 1245 Class: 3 Packing group: II EMS-No: F-E, S-D
Proper shipping name: METHYL ISOBUTYL KETONE

IATA

UN number: 1245 Class: 3 Packing group: II
Proper shipping name: Methyl isobutyl ketone

SECTION 15: Regulatory information

SARA 302 Components

This material does not contain any components with a section 302 EHS TPQ.

SARA 313 Components

The following components are subject to reporting levels established by SARA Title III, Section 313:

CAS-No. Revision Date

The life science business of Merck KGaA, Darmstadt, Germany
operates as MilliporeSigma in the US and Canada

4-methylpentan-2-one	108-10-1	2007-03-01

SARA 311/312 Hazards
Fire Hazard, Acute Health Hazard, Chronic Health Hazard

Massachusetts Right To Know Components

	CAS-No.	Revision Date
4-methylpentan-2-one	108-10-1	2007-03-01

Pennsylvania Right To Know Components

	CAS-No.	Revision Date
4-methylpentan-2-one	108-10-1	2007-03-01

California Prop. 65 Components

	CAS-No.	Revision Date
, which is/are known to the State of California to cause cancer and birth defects or other reproductive harm. For more information go to www.P65Warnings.ca.gov.4-methylpentan-2-one	108-10-1	2011-11-18

SECTION 16: Other information

Further information
The information is believed to be correct but is not exhaustive and will be used solely as a guideline, which is based on current knowledge of the chemical substance or mixture and is applicable to appropriate safety precautions for the product. It does not represent any guarantee of the properties of the product. Sigma-Aldrich Corporation and its Affiliates shall not be held liable for any damage resulting from handling or from contact with the above product. See www.sigma-aldrich.com and/or the reverse side of invoice or packing slip for additional terms and conditions of sale.
Copyright 2020 Sigma-Aldrich Co. LLC. License granted to make unlimited paper copies for internal use only.
The branding on the header and/or footer of this document may temporarily not visually match the product purchased as we transition our branding. However, all of the information in the document regarding the product remains unchanged and matches the product ordered. For further information please contact mlsbranding@sial.com.
Version: 6.10 Revision Date: 03/02/2024 Print Date: 07/14/2024

The life science business of Merck KGaA, Darmstadt, Germany
operates as MilliporeSigma in the US and Canada

SAFETY DATA SHEET

Version 5.4
Revision Date 01/02/2015
Print Date 12/11/2015

1. PRODUCT AND COMPANY IDENTIFICATION

1.1 Product identifiers

Product name : Acenaphthene

Product Number : 215376
Brand : Aldrich

CAS-No. : 83-32-9

1.2 Relevant identified uses of the substance or mixture and uses advised against

Identified uses : Laboratory chemicals, Manufacture of substances

1.3 Details of the supplier of the safety data sheet

Company : Sigma-Aldrich
3050 Spruce Street
SAINT LOUIS MO 63103
USA

Telephone : +1 800-325-5832
Fax : +1 800-325-5052

1.4 Emergency telephone number

Emergency Phone # : (314) 776-6555

2. HAZARDS IDENTIFICATION

2.1 Classification of the substance or mixture

GHS Classification in accordance with 29 CFR 1910 (OSHA HCS)
Skin irritation (Category 2), H315
Eye irritation (Category 2A), H319
Carcinogenicity (Category 1B), H350
Specific target organ toxicity - single exposure (Category 3), Respiratory system, H335
Acute aquatic toxicity (Category 1), H400
Chronic aquatic toxicity (Category 1), H410

For the full text of the H-Statements mentioned in this Section, see Section 16.

2.2 GHS Label elements, including precautionary statements

Pictogram



Signal word Danger

Hazard statement(s)
H315 Causes skin irritation.
H319 Causes serious eye irritation.
H335 May cause respiratory irritation.
H350 May cause cancer.
H410 Very toxic to aquatic life with long lasting effects.

Precautionary statement(s)
P201 Obtain special instructions before use.
P202 Do not handle until all safety precautions have been read and understood.

P261	Avoid breathing dust/ fume/ gas/ mist/ vapours/ spray.
P264	Wash skin thoroughly after handling.
P271	Use only outdoors or in a well-ventilated area.
P273	Avoid release to the environment.
P280	Wear eye protection/ face protection.
P280	Wear protective gloves.
P281	Use personal protective equipment as required.
P302 + P352	IF ON SKIN: Wash with plenty of soap and water.
P304 + P340 + P312	IF INHALED: Remove victim to fresh air and keep at rest in a position comfortable for breathing. Call a POISON CENTER or doctor/ physician if you feel unwell.
P305 + P351 + P338	IF IN EYES: Rinse cautiously with water for several minutes. Remove contact lenses, if present and easy to do. Continue rinsing.
P308 + P313	IF exposed or concerned: Get medical advice/ attention.
P332 + P313	If skin irritation occurs: Get medical advice/ attention.
P337 + P313	If eye irritation persists: Get medical advice/ attention.
P362	Take off contaminated clothing and wash before reuse.
P391	Collect spillage.
P403 + P233	Store in a well-ventilated place. Keep container tightly closed.
P405	Store locked up.
P501	Dispose of contents/ container to an approved waste disposal plant.

2.3 Hazards not otherwise classified (HNOC) or not covered by GHS - none

3. COMPOSITION/INFORMATION ON INGREDIENTS

3.1 Substances

Synonyms : 1,8-Ethylenenaphthalene

Formula : $C_{12}H_{10}$

Molecular weight : 154.21 g/mol

CAS-No. : 83-32-9

EC-No. : 201-469-6

Hazardous components

Component	Classification	Concentration
Acenaphthene		
	Skin Irrit. 2; Eye Irrit. 2A; Carc. 1B; STOT SE 3; Aquatic Acute 1; Aquatic Chronic 1; H315, H319, H335, H350, H410	<= 100 %

For the full text of the H-Statements mentioned in this Section, see Section 16.

4. FIRST AID MEASURES

4.1 Description of first aid measures

General advice
Consult a physician. Show this safety data sheet to the doctor in attendance.Move out of dangerous area.

If inhaled
If breathed in, move person into fresh air. If not breathing, give artificial respiration. Consult a physician.

In case of skin contact
Wash off with soap and plenty of water. Consult a physician.

In case of eye contact
Rinse thoroughly with plenty of water for at least 15 minutes and consult a physician.

If swallowed
Never give anything by mouth to an unconscious person. Rinse mouth with water. Consult a physician.

4.2 Most important symptoms and effects, both acute and delayed
The most important known symptoms and effects are described in the labelling (see section 2.2) and/or in section 11

4.3 Indication of any immediate medical attention and special treatment needed
No data available

5. FIREFIGHTING MEASURES

5.1 Extinguishing media

Suitable extinguishing media
Use water spray, alcohol-resistant foam, dry chemical or carbon dioxide.

5.2 Special hazards arising from the substance or mixture
Carbon oxides

5.3 Advice for firefighters
Wear self-contained breathing apparatus for firefighting if necessary.

5.4 Further information
No data available

6. ACCIDENTAL RELEASE MEASURES

6.1 Personal precautions, protective equipment and emergency procedures
Use personal protective equipment. Avoid dust formation. Avoid breathing vapours, mist or gas. Ensure adequate ventilation. Evacuate personnel to safe areas. Avoid breathing dust.
For personal protection see section 8.

6.2 Environmental precautions
Prevent further leakage or spillage if safe to do so. Do not let product enter drains. Discharge into the environment must be avoided.

6.3 Methods and materials for containment and cleaning up
Pick up and arrange disposal without creating dust. Sweep up and shovel. Keep in suitable, closed containers for disposal.

6.4 Reference to other sections
For disposal see section 13.

7. HANDLING AND STORAGE

7.1 Precautions for safe handling
Avoid contact with skin and eyes. Avoid formation of dust and aerosols.Further processing of solid materials may result in the formation of combustible dusts. The potential for combustible dust formation should be taken into consideration before additional processing occurs.
Provide appropriate exhaust ventilation at places where dust is formed.
For precautions see section 2.2.

7.2 Conditions for safe storage, including any incompatibilities
Keep container tightly closed in a dry and well-ventilated place.
Storage class (TRGS 510): Non Combustible Solids

7.3 Specific end use(s)
Apart from the uses mentioned in section 1.2 no other specific uses are stipulated

8. EXPOSURE CONTROLS/PERSONAL PROTECTION

8.1 Control parameters

Components with workplace control parameters
Contains no substances with occupational exposure limit values.

8.2 Exposure controls

Appropriate engineering controls
Handle in accordance with good industrial hygiene and safety practice. Wash hands before breaks and at the end of workday.

Personal protective equipment

Eye/face protection
Safety glasses with side-shields conforming to EN166 Use equipment for eye protection tested and approved under appropriate government standards such as NIOSH (US) or EN 166(EU).

Skin protection
Handle with gloves. Gloves must be inspected prior to use. Use proper glove removal technique (without touching glove's outer surface) to avoid skin contact with this product. Dispose of contaminated gloves after use in accordance with applicable laws and good laboratory practices. Wash and dry hands.

Full contact
Material: Nitrile rubber
Minimum layer thickness: 0.11 mm
Break through time: 480 min
Material tested:Dermatril® (KCL 740 / Aldrich Z677272, Size M)

Splash contact
Material: Nitrile rubber
Minimum layer thickness: 0.11 mm
Break through time: 480 min
Material tested:Dermatril® (KCL 740 / Aldrich Z677272, Size M)

data source: KCL GmbH, D-36124 Eichenzell, phone +49 (0)6659 87300, e-mail sales@kcl.de, test method: EN374
If used in solution, or mixed with other substances, and under conditions which differ from EN 374, contact the supplier of the CE approved gloves. This recommendation is advisory only and must be evaluated by an industrial hygienist and safety officer familiar with the specific situation of anticipated use by our customers. It should not be construed as offering an approval for any specific use scenario.

Body Protection
impervious clothing, The type of protective equipment must be selected according to the concentration and amount of the dangerous substance at the specific workplace.

Respiratory protection
For nuisance exposures use type P95 (US) or type P1 (EU EN 143) particle respirator.For higher level protection use type OV/AG/P99 (US) or type ABEK-P2 (EU EN 143) respirator cartridges. Use respirators and components tested and approved under appropriate government standards such as NIOSH (US) or CEN (EU).

Control of environmental exposure
Prevent further leakage or spillage if safe to do so. Do not let product enter drains. Discharge into the environment must be avoided.

9. PHYSICAL AND CHEMICAL PROPERTIES

9.1 Information on basic physical and chemical properties

a)	Appearance	Form: solid
b)	Odour	No data available
c)	Odour Threshold	No data available
d)	pH	No data available
e)	Melting point/freezing point	Melting point/range: 90 - 94 °C (194 - 201 °F) - lit.
f)	Initial boiling point and boiling range	279 °C (534 °F) - lit.
g)	Flash point	125.0 °C (257.0 °F) - closed cup
h)	Evaporation rate	No data available
i)	Flammability (solid, gas)	No data available
j)	Upper/lower flammability or explosive limits	No data available

k)	Vapour pressure	13.3 hPa (10.0 mmHg) at 131.0 °C (267.8 °F)
l)	Vapour density	No data available
m)	Relative density	No data available
n)	Water solubility	No data available
o)	Partition coefficient: n-octanol/water	log Pow: 3.39 - 4.19
p)	Auto-ignition temperature	No data available
q)	Decomposition temperature	No data available
r)	Viscosity	No data available
s)	Explosive properties	No data available
t)	Oxidizing properties	No data available

9.2 Other safety information
No data available

10. STABILITY AND REACTIVITY

10.1 Reactivity
No data available

10.2 Chemical stability
Stable under recommended storage conditions.

10.3 Possibility of hazardous reactions
No data available

10.4 Conditions to avoid
No data available

10.5 Incompatible materials
Strong oxidizing agents

10.6 Hazardous decomposition products
Other decomposition products - No data available
In the event of fire: see section 5

11. TOXICOLOGICAL INFORMATION

11.1 Information on toxicological effects

Acute toxicity
No data available

Inhalation: No data available

Dermal: No data available

LD50 Intraperitoneal - Rat - 600 mg/kg

Skin corrosion/irritation
No data available

Serious eye damage/eye irritation
No data available

Respiratory or skin sensitisation
No data available

Germ cell mutagenicity
No data available

Carcinogenicity

IARC: 3 - Group 3: Not classifiable as to its carcinogenicity to humans (Acenaphthene)

ACGIH: No component of this product present at levels greater than or equal to 0.1% is identified as a carcinogen or potential carcinogen by ACGIH.

NTP: Reasonably anticipated to be a human carcinogen (Acenaphthene)

OSHA: No component of this product present at levels greater than or equal to 0.1% is identified as a carcinogen or potential carcinogen by OSHA.

Reproductive toxicity
No data available

No data available

Specific target organ toxicity - single exposure
Inhalation - May cause respiratory irritation.

Specific target organ toxicity - repeated exposure
No data available

Aspiration hazard
No data available

Additional Information
RTECS: AB1000000

To the best of our knowledge, the chemical, physical, and toxicological properties have not been thoroughly investigated.

12. ECOLOGICAL INFORMATION

12.1 Toxicity

Toxicity to fish	LC50 - Oncorhynchus mykiss (rainbow trout) - 0.67 mg/l - 96.0 h
	LC50 - Pimephales promelas (fathead minnow) - 0.6 - 1.73 mg/l - 96.0 h
Toxicity to daphnia and other aquatic invertebrates	EC50 - Daphnia magna (Water flea) - 1.27 - 3.45 mg/l - 48 h
Toxicity to algae	EC50 - Pseudokirchneriella subcapitata (green algae) - 0.52 - 0.53 mg/l - 96 h

12.2 Persistence and degradability

12.3 Bioaccumulative potential

Bioaccumulation	Lepomis macrochirus (Bluegill) - 28 d - 0.00894 mg/l
	Bioconcentration factor (BCF): 387

12.4 Mobility in soil
No data available

12.5 Results of PBT and vPvB assessment
PBT/vPvB assessment not available as chemical safety assessment not required/not conducted

12.6 Other adverse effects
An environmental hazard cannot be excluded in the event of unprofessional handling or disposal.
Very toxic to aquatic life with long lasting effects.

13. DISPOSAL CONSIDERATIONS

13.1 Waste treatment methods

Product
Offer surplus and non-recyclable solutions to a licensed disposal company. Contact a licensed professional waste disposal service to dispose of this material. Dissolve or mix the material with a combustible solvent and burn in a chemical incinerator equipped with an afterburner and scrubber.

Contaminated packaging
Dispose of as unused product.

14. TRANSPORT INFORMATION

DOT (US)
UN number: 3077 Class: 9 Packing group: III
Proper shipping name: Environmentally hazardous substances, solid, n.o.s. (Acenaphthene)
Reportable Quantity (RQ): 100 lbs

Poison Inhalation Hazard: No

IMDG
UN number: 3077 Class: 9 Packing group: III EMS-No: F-A, S-F
Proper shipping name: ENVIRONMENTALLY HAZARDOUS SUBSTANCE, SOLID, N.O.S. (Acenaphthene)
Marine pollutant:yes

IATA
UN number: 3077 Class: 9 Packing group: III
Proper shipping name: Environmentally hazardous substance, solid, n.o.s. (Acenaphthene)

Further information
EHS-Mark required (ADR 2.2.9.1.10, IMDG code 2.10.3) for single packagings and combination packagings containing inner packagings with Dangerous Goods > 5L for liquids or > 5kg for solids.

15. REGULATORY INFORMATION

SARA 302 Components
No chemicals in this material are subject to the reporting requirements of SARA Title III, Section 302.

SARA 313 Components
This material does not contain any chemical components with known CAS numbers that exceed the threshold (De Minimis) reporting levels established by SARA Title III, Section 313.

Massachusetts Right To Know Components

	CAS-No.	Revision Date
Acenaphthene	83-32-9	1993-04-24

Pennsylvania Right To Know Components

	CAS-No.	Revision Date
Acenaphthene	83-32-9	1993-04-24

New Jersey Right To Know Components

	CAS-No.	Revision Date
Acenaphthene	83-32-9	1993-04-24

California Prop. 65 Components

WARNING! This product contains a chemical known to the State of California to cause cancer.	CAS-No.	Revision Date
Acenaphthene	83-32-9	2007-09-28

16. OTHER INFORMATION

Full text of H-Statements referred to under sections 2 and 3.

Aquatic Acute	Acute aquatic toxicity
Aquatic Chronic	Chronic aquatic toxicity
Carc.	Carcinogenicity
Eye Irrit.	Eye irritation
H315	Causes skin irritation.
H319	Causes serious eye irritation.
H335	May cause respiratory irritation.

H350	May cause cancer.
H400	Very toxic to aquatic life.
H410	Very toxic to aquatic life with long lasting effects.

HMIS Rating

Health hazard:	0
Chronic Health Hazard:	*
Flammability:	1
Physical Hazard	0

NFPA Rating

Health hazard:	0
Fire Hazard:	1
Reactivity Hazard:	0

Further information

Copyright 2014 Sigma-Aldrich Co. LLC. License granted to make unlimited paper copies for internal use only.
The above information is believed to be correct but does not purport to be all inclusive and shall be used only as a guide. The information in this document is based on the present state of our knowledge and is applicable to the product with regard to appropriate safety precautions. It does not represent any guarantee of the properties of the product. Sigma-Aldrich Corporation and its Affiliates shall not be held liable for any damage resulting from handling or from contact with the above product. See www.sigma-aldrich.com and/or the reverse side of invoice or packing slip for additional terms and conditions of sale.

Preparation Information

Sigma-Aldrich Corporation
Product Safety – Americas Region
1-800-521-8956

Version: 5.4 Revision Date: 01/02/2015 Print Date: 12/11/2015

SAFETY DATA SHEET

Revision Date 10-Feb-2015 **Revision Number** 1

1. Identification

Product Name **Poly(acenaphthylene)**

Cat No. : **AC178020000; AC178020050; AC178020100**

Synonyms None.

Recommended Use Laboratory chemicals.

Uses advised against No Information available

Details of the supplier of the safety data sheet

Company
Fisher Scientific
One Reagent Lane
Fair Lawn, NJ 07410
Tel: (201) 796-7100

Entity / Business Name
Acros Organics
One Reagent Lane
Fair Lawn, NJ 07410

Emergency Telephone Number
For information **US** call: 001-800-ACROS-01 / **Europe** call: +32 14 57 52 11
Emergency Number **US:**001-201-796-7100 / **Europe:** +32 14 57 52 99
CHEMTREC Tel. No.**US:**001-800-424-9300 / **Europe:**001-703-527-3887

2. Hazard(s) identification

Classification
Classification under 2012 OSHA Hazard Communication Standard (29 CFR 1910.1200)

Based on available data, the classification criteria are not met

Label Elements
None required

Hazards not otherwise classified (HNOC)
None identified

Unknown Acute Toxicity
.? % of the mixture consists of ingredients of unknown toxicity.

3. Composition / information on ingredients

Component	CAS-No	Weight %
Poly(acenaphthylene)	25036-01-5	100

4. First-aid measures

Eye Contact Rinse immediately with plenty of water, also under the eyelids, for at least 15 minutes.

Skin Contact Wash off immediately with soap and plenty of water while removing all contaminated

clothes and shoes.

Inhalation Remove from exposure, lie down. Move to fresh air.

Ingestion Do not induce vomiting. Never give anything by mouth to an unconscious person. Drink plenty of water. If possible drink milk afterwards.

Most important symptoms/effects No information available.
Notes to Physician Treat symptomatically

5. Fire-fighting measures

Suitable Extinguishing Media Water spray. Carbon dioxide (CO_2). Dry chemical. alcohol-resistant foam.

Unsuitable Extinguishing Media No information available

Flash Point No information available
Method - No information available

Autoignition Temperature No information available
Explosion Limits
Upper No data available
Lower No data available
Sensitivity to Mechanical Impact No information available
Sensitivity to Static Discharge No information available

Specific Hazards Arising from the Chemical
Keep product and empty container away from heat and sources of ignition.

Hazardous Combustion Products
Thermal decomposition can lead to release of irritating gases and vapors Carbon monoxide (CO) Carbon dioxide (CO_2)
Protective Equipment and Precautions for Firefighters
As in any fire, wear self-contained breathing apparatus pressure-demand, MSHA/NIOSH (approved or equivalent) and full protective gear. Thermal decomposition can lead to release of irritating gases and vapors.

NFPA

Health	Flammability	Instability	Physical hazards
0	0	0	N/A

6. Accidental release measures

Personal Precautions Ensure adequate ventilation. Use personal protective equipment.
Environmental Precautions See Section 12 for additional ecological information.

Methods for Containment and Clean Up Sweep up or vacuum up spillage and collect in suitable container for disposal.

7. Handling and storage

Handling Avoid contact with skin and eyes. Avoid contact with clothing. Remove and wash contaminated clothing before re-use. Avoid breathing vapors or mists. Do not ingest. Wash thoroughly after handling.

Storage Keep in a dry, cool and well-ventilated place. Keep container tightly closed.

8. Exposure controls / personal protection

Exposure Guidelines This product does not contain any hazardous materials with occupational exposure limits established by the region specific regulatory bodies.

Engineering Measures Ensure adequate ventilation, especially in confined areas. Ventilation systems.

Personal Protective Equipment

Eye/face Protection Wear appropriate protective eyeglasses or chemical safety goggles as described by OSHA's eye and face protection regulations in 29 CFR 1910.133 or European Standard EN166.

Skin and body protection Wear appropriate protective gloves and clothing to prevent skin exposure.

Respiratory Protection Wear a NIOSH/MSHA or European Standard EN 149 approved full-facepiece airline respirator in the positive pressure mode with emergency escape provisions.

Hygiene Measures Handle in accordance with good industrial hygiene and safety practice.

9. Physical and chemical properties

Physical State	Powder Solid
Appearance	Yellow
Odor	Odorless
Odor Threshold	No information available
pH	No information available
Melting Point/Range	No data available
Boiling Point/Range	No information available
Flash Point	No information available
Evaporation Rate	No information available
Flammability (solid,gas)	No information available
Flammability or explosive limits	
Upper	No data available
Lower	No data available
Vapor Pressure	No information available
Vapor Density	No information available
Relative Density	No information available
Solubility	No information available
Partition coefficient; n-octanol/water	No data available
Autoignition Temperature	No information available
Decomposition Temperature	No information available
Viscosity	No information available

10. Stability and reactivity

Reactive Hazard None known, based on information available

Stability Stable under normal conditions.

Conditions to Avoid Incompatible products.

Incompatible Materials Oxidizing agents

Hazardous Decomposition Products Thermal decomposition can lead to release of irritating gases and vapors, Carbon monoxide (CO), Carbon dioxide (CO_2)

Hazardous Polymerization No information available.

Hazardous Reactions None under normal processing.

11. Toxicological information

Acute Toxicity

Product Information No acute toxicity information is available for this product

Oral LD50 Based on ATE data, the classification criteria are not met. ATE > 2000 mg/kg.
Dermal LD50 Based on ATE data, the classification criteria are not met. ATE > 2000 mg/kg.
Mist LC50 Based on ATE data, the classification criteria are not met. ATE > 5 mg/l.
Component Information
Toxicologically Synergistic Products No information available

Delayed and immediate effects as well as chronic effects from short and long-term exposure

Irritation No information available

Sensitization No information available

Carcinogenicity The table below indicates whether each agency has listed any ingredient as a carcinogen.

Component	CAS-No	IARC	NTP	ACGIH	OSHA	Mexico
Poly(acenaphthylene)	25036-01-5	Not listed	Not listed	Not listed	Not listed	Not listed

Mutagenic Effects No information available

Reproductive Effects No information available.

Developmental Effects No information available.

Teratogenicity No information available.

STOT - single exposure None known
STOT - repeated exposure None known

Aspiration hazard No information available

Symptoms / effects,both acute and delayed No information available
Endocrine Disruptor Information No information available

Other Adverse Effects The toxicological properties have not been fully investigated.

12. Ecological information

Ecotoxicity
Do not empty into drains.

Persistence and Degradability No information available
Bioaccumulation/ Accumulation No information available.

Mobility No information available.

13. Disposal considerations

Waste Disposal Methods Chemical waste generators must determine whether a discarded chemical is classified as a hazardous waste. Chemical waste generators must also consult local, regional, and national hazardous waste regulations to ensure complete and accurate classification.

14. Transport information

DOT Not regulated
TDG Not regulated
IATA Not regulated
IMDG/IMO Not regulated

15. Regulatory information

International Inventories

Legend:
X - Listed
E - Indicates a substance that is the subject of a Section 5(e) Consent order under TSCA.
F - Indicates a substance that is the subject of a Section 5(f) Rule under TSCA.
N - Indicates a polymeric substance containing no free-radical initiator in its inventory name but is considered to cover the designated polymer made with any free-radical initiator regardless of the amount used.
P - Indicates a commenced PMN substance
R - Indicates a substance that is the subject of a Section 6 risk management rule under TSCA.
S - Indicates a substance that is identified in a proposed or final Significant New Use Rule
T - Indicates a substance that is the subject of a Section 4 test rule under TSCA.
XU - Indicates a substance exempt from reporting under the Inventory Update Rule, i.e. Partial Updating of the TSCA Inventory Data Base Production and Site Reports (40 CFR 710(B).
Y1 - Indicates an exempt polymer that has a number-average molecular weight of 1,000 or greater.
Y2 - Indicates an exempt polymer that is a polyester and is made only from reactants included in a specified list of low concern reactants that comprises one of the eligibility criteria for the exemption rule.

U.S. Federal Regulations

TSCA 12(b) Not applicable

SARA 313 Not applicable

SARA 311/312 Hazardous Categorization

Acute Health Hazard	No
Chronic Health Hazard	No
Fire Hazard	No
Sudden Release of Pressure Hazard	No
Reactive Hazard	No

Clean Water Act Not applicable

Clean Air Act Not applicable

OSHA Occupational Safety and Health Administration
Not applicable

CERCLA
Not applicable

California Proposition 65 This product does not contain any Proposition 65 chemicals

State Right-to-Know Not applicable

U.S. Department of Transportation

Reportable Quantity (RQ):	N
DOT Marine Pollutant	N
DOT Severe Marine Pollutant	N

U.S. Department of Homeland Security
This product does not contain any DHS chemicals.

Other International Regulations

Mexico - Grade No information available

Canada
This product has been classified in accordance with the hazard criteria of the Controlled Products Regulations (CPR) and the MSDS contains all the information required by the CPR

WHMIS Hazard Class Non-controlled

16. Other information

Prepared By
Regulatory Affairs
Thermo Fisher Scientific
Email: EMSDS.RA@thermofisher.com

Revision Date 10-Feb-2015
Print Date 10-Feb-2015
Revision Summary This document has been updated to comply with the US OSHA HazCom 2012 Standard replacing the current legislation under 29 CFR 1910.1200 to align with the Globally Harmonized System of Classification and Labeling of Chemicals (GHS)

Disclaimer

The information provided on this Safety Data Sheet is correct to the best of our knowledge, information and belief at the date of its publication. The information given is designed only as a guide for safe handling, use, processing, storage, transportation, disposal and release and is not to be considered as a warranty or quality specification. The information relates only to the specific material designated and may not be valid for such material used in combination with any other material or in any process, unless specified in the text.

End of SDS

SAFETY DATA SHEET

Version 6.11
Revision Date 09/06/2024
Print Date 09/07/2024

SECTION 1: Identification of the substance/mixture and of the company/undertaking

1.1 Product identifiers

Product name : Acetone

Product Number : 179124
Brand : SIGALD
Index-No. : 606-001-00-8
CAS-No. : 67-64-1

1.2 Relevant identified uses of the substance or mixture and uses advised against

Identified uses : Laboratory chemicals, Synthesis of substances

Uses advised against : The product is being supplied under the TSCA R&D Exemption (40 CFR Section 720.36). It is the recipient's responsibility to comply with the requirements of the R&D exemption. The product may not be used for a non-exempt commercial purpose under TSCA unless appropriate consent is granted in writing by MilliporeSigma.

1.3 Details of the supplier of the safety data sheet

Company : Sigma-Aldrich Inc.
3050 SPRUCE ST
ST. LOUIS MO 63103
UNITED STATES

Telephone : +1 314 771-5765
Fax : +1 800 325-5052

1.4 Emergency telephone

Emergency Phone # : 800-424-9300 CHEMTREC (USA) +1-703-527-3887 CHEMTREC (International) 24 Hours/day; 7 Days/week

SECTION 2: Hazards identification

2.1 Classification of the substance or mixture

GHS Classification in accordance with 29 CFR 1910 (OSHA HCS)

Flammable liquids (Category 2), H225
Eye irritation (Category 2A), H319
Specific target organ toxicity - single exposure (Category 3), Central nervous system, H336

The life science business of Merck KGaA, Darmstadt, Germany
operates as MilliporeSigma in the US and Canada

For the full text of the H-Statements mentioned in this Section, see Section 16.

2.2 GHS Label elements, including precautionary statements

Pictogram



Signal Word: Danger

Hazard Statements

H225	Highly flammable liquid and vapor.
H319	Causes serious eye irritation.
H336	May cause drowsiness or dizziness.

Precautionary Statements

P210	Keep away from heat/ sparks/ open flames/ hot surfaces. No smoking.
P233	Keep container tightly closed.
P240	Ground/bond container and receiving equipment.
P241	Use explosion-proof electrical/ ventilating/ lighting/ equipment.
P242	Use only non-sparking tools.
P243	Take precautionary measures against static discharge.
P261	Avoid breathing mist or vapors.
P264	Wash skin thoroughly after handling.
P271	Use only outdoors or in a well-ventilated area.
P280	Wear protective gloves/ eye protection/ face protection.
P303 + P361 + P353	IF ON SKIN (or hair): Take off immediately all contaminated clothing. Rinse skin with water/ shower.
P304 + P340 + P312	IF INHALED: Remove person to fresh air and keep comfortable for breathing. Call a POISON CENTER/ doctor if you feel unwell.
P305 + P351 + P338	IF IN EYES: Rinse cautiously with water for several minutes. Remove contact lenses, if present and easy to do. Continue rinsing.
P337 + P313	If eye irritation persists: Get medical advice/ attention.
P370 + P378	In case of fire: Use dry sand, dry chemical or alcohol-resistant foam to extinguish.
P403 + P233	Store in a well-ventilated place. Keep container tightly closed.
P403 + P235	Store in a well-ventilated place. Keep cool.
P405	Store locked up.
P501	Dispose of contents/ container to an approved waste disposal plant.

2.3 Hazards not otherwise classified (HNOC) or not covered by GHS

Repeated exposure may cause skin dryness or cracking.

SECTION 3: Composition/information on ingredients

3.1 Substances

Formula	:	C_3H_6O
Molecular weight	:	58.08 g/mol
CAS-No.	:	67-64-1
EC-No.	:	200-662-2
Index-No.	:	606-001-00-8

The life science business of Merck KGaA, Darmstadt, Germany
operates as MilliporeSigma in the US and Canada

Component	Classification	Concentration
acetone		
	Flam. Liq. 2; Eye Irrit. 2A; STOT SE 3; H225, H319, H336 Concentration limits: >= 20 %: STOT SE 3, H336;	<= 100 %

For the full text of the H-Statements mentioned in this Section, see Section 16.

SECTION 4: First aid measures

4.1 Description of first-aid measures

General advice
Show this material safety data sheet to the doctor in attendance.

If inhaled
After inhalation: fresh air. Call in physician.

In case of skin contact
In case of skin contact: Take off immediately all contaminated clothing. Rinse skin with water/ shower.

In case of eye contact
After eye contact: rinse out with plenty of water. Call in ophthalmologist. Remove contact lenses.

If swallowed
After swallowing: immediately make victim drink water (two glasses at most). Consult a physician.

4.2 Most important symptoms and effects, both acute and delayed
The most important known symptoms and effects are described in the labelling (see section 2.2) and/or in section 11

4.3 Indication of any immediate medical attention and special treatment needed
No data available

SECTION 5: Firefighting measures

5.1 Extinguishing media

Suitable extinguishing media
Carbon dioxide (CO2) Foam Dry powder

Unsuitable extinguishing media
For this substance/mixture no limitations of extinguishing agents are given.

The life science business of Merck KGaA, Darmstadt, Germany
operates as MilliporeSigma in the US and Canada

5.2 Special hazards arising from the substance or mixture

Carbon oxides
Combustible.
Pay attention to flashback.
Vapors are heavier than air and may spread along floors.
Development of hazardous combustion gases or vapours possible in the event of fire.
Forms explosive mixtures with air at ambient temperatures.

5.3 Advice for firefighters

In the event of fire, wear self-contained breathing apparatus.

5.4 Further information

Remove container from danger zone and cool with water. Prevent fire extinguishing water from contaminating surface water or the ground water system.

SECTION 6: Accidental release measures

6.1 Personal precautions, protective equipment and emergency procedures

Advice for non-emergency personnel: Do not breathe vapors, aerosols. Avoid substance contact. Ensure adequate ventilation. Keep away from heat and sources of ignition.
Evacuate the danger area, observe emergency procedures, consult an expert.
For personal protection see section 8.

6.2 Environmental precautions

Do not let product enter drains. Risk of explosion.

6.3 Methods and materials for containment and cleaning up

Cover drains. Collect, bind, and pump off spills. Observe possible material restrictions (see sections 7 and 10). Take up with liquid-absorbent material (e.g. Chemizorb®).
Dispose of properly. Clean up affected area.

6.4 Reference to other sections

For disposal see section 13.

SECTION 7: Handling and storage

7.1 Precautions for safe handling

Advice on safe handling
Work under hood. Do not inhale substance/mixture. Avoid generation of vapours/aerosols.

Advice on protection against fire and explosion
Keep away from open flames, hot surfaces and sources of ignition.Take precautionary measures against static discharge.

Hygiene measures
Change contaminated clothing. Preventive skin protection recommended. Wash hands after working with substance.
For precautions see section 2.2.

7.2 Conditions for safe storage, including any incompatibilities

Storage conditions

The life science business of Merck KGaA, Darmstadt, Germany
operates as MilliporeSigma in the US and Canada

Keep container tightly closed in a dry and well-ventilated place. Keep away from heat and sources of ignition.

Storage class
Storage class (TRGS 510): 3: Flammable liquids

7.3 Specific end use(s)
Apart from the uses mentioned in section 1.2 no other specific uses are stipulated

SECTION 8: Exposure controls/personal protection

8.1 Control parameters

Ingredients with workplace control parameters

Component	CAS-No.	Value	Control parameters	Basis
acetone	67-64-1	TWA	250 ppm	USA. ACGIH Threshold Limit Values (TLV)
	Remarks	Not classifiable as a human carcinogen		
		STEL	500 ppm	USA. ACGIH Threshold Limit Values (TLV)
		Not classifiable as a human carcinogen		
		TWA	250 ppm 590 mg/m3	USA. NIOSH Recommended Exposure Limits
		TWA	1,000 ppm 2,400 mg/m3	USA. Occupational Exposure Limits (OSHA) - Table Z-1 Limits for Air Contaminants
		C	3,000 ppm	California permissible exposure limits for chemical contaminants (Title 8, Article 107)
		PEL	500 ppm 1,200 mg/m3	California permissible exposure limits for chemical contaminants (Title 8, Article 107)
		STEL	750 ppm 1,780 mg/m3	California permissible exposure limits for chemical contaminants (Title 8, Article 107)

Biological occupational exposure limits

Component	CAS-No.	Parameters	Value	Biological specimen	Basis
acetone	67-64-1	Acetone	25 mg/l	Urine	ACGIH - Biological Exposure Indices (BEI)
	Remarks	End of shift (As soon as possible after exposure ceases)			

The life science business of Merck KGaA, Darmstadt, Germany
operates as MilliporeSigma in the US and Canada

Derived No Effect Level (DNEL)

Application Area	Routes of exposure	Health effect	Value
Workers	Skin contact	Long-term systemic effects	186mg/kg BW/d
Consumers	Ingestion	Long-term systemic effects	62mg/kg BW/d
Consumers	Skin contact	Long-term systemic effects	62mg/kg BW/d
Workers	Inhalation	Acute systemic effects	2420 mg/m3
Workers	Inhalation	Long-term systemic effects	1210 mg/m3
Consumers	Inhalation	Long-term systemic effects	200 mg/m3

Predicted No Effect Concentration (PNEC)

Compartment	Value
Soil	33.3 mg/kg
Sea water	1.06 mg/l
Fresh water	10.6 mg/l
Sea sediment	3.04 mg/kg
Fresh water sediment	30.4 mg/kg
Onsite sewage treatment plant	100 mg/l

8.2 Exposure controls

Appropriate engineering controls
Change contaminated clothing. Preventive skin protection recommended. Wash hands after working with substance.

Personal protective equipment

Eye/face protection
Use equipment for eye protection tested and approved under appropriate government standards such as NIOSH (US) or EN 166(EU). Safety glasses

Skin protection
This recommendation applies only to the product stated in the safety data sheet, supplied by us and for the designated use. When dissolving in or mixing with other substances and under conditions deviating from those stated in EN 16523-1 please contact the supplier of CE-approved gloves (e.g. KCL GmbH, D-36124 Eichenzell, Internet: www.kcl.de).
Full contact
Material: butyl-rubber
Minimum layer thickness: 0.7 mm
Break through time: 480 min
Material tested:Butoject® (KCL 898)

This recommendation applies only to the product stated in the safety data sheet, supplied by us and for the designated use. When dissolving in or mixing with other substances and under conditions deviating from those stated in EN 16523-1 please contact the supplier of CE-approved gloves (e.g. KCL GmbH, D-36124 Eichenzell, Internet: www.kcl.de).
Splash contact
Material: Latex gloves
Minimum layer thickness: 0.6 mm
Break through time: 10 min
Material tested:Lapren® (KCL 706 / Aldrich Z677558, Size M)

The life science business of Merck KGaA, Darmstadt, Germany
operates as MilliporeSigma in the US and Canada

Body Protection
Flame retardant antistatic protective clothing.

Respiratory protection
Recommended Filter type: Filter type AX
The entrepeneur has to ensure that maintenance, cleaning and testing of respiratory protective devices are carried out according to the instructions of the producer. These measures have to be properly documented.
required when vapours/aerosols are generated.
Our recommendations on filtering respiratory protection are based on the following standards: DIN EN 143, DIN 14387 and other accompanying standards relating to the used respiratory protection system.

Control of environmental exposure
Do not let product enter drains. Risk of explosion.

SECTION 9: Physical and chemical properties

9.1 Information on basic physical and chemical properties

a)	Appearance	Form: clear, liquid Color: colorless
b)	Odor	pungent, weakly aromatic
c)	Odor Threshold	0.1 ppm
d)	pH	5 - 6 at 395 g/l at 20 °C (68 °F)
e)	Melting point/freezing point	Melting point/ range: -94 °C (-137 °F) - lit.
f)	Initial boiling point and boiling range	56 °C 133 °F at 1,013 hPa - lit.
g)	Flash point	-17.0 °C (1.4 °F) - closed cup
h)	Evaporation rate	No data available
i)	Flammability (solid, gas)	No data available
j)	Upper/lower flammability or explosive limits	Upper explosion limit: 13 %(V) Lower explosion limit: 2 %(V)
k)	Vapor pressure	245.3 hPa at 20.0 °C (68.0 °F)
l)	Vapor density	No data available
m)	Density	0.791 g/cm3 at 25 °C (77 °F) - lit.
	Relative density	No data available
n)	Water solubility	soluble, in all proportions
o)	Partition coefficient: n-octanol/water	No data available
p)	Autoignition	465.0 °C (869.0 °F)

The life science business of Merck KGaA, Darmstadt, Germany
operates as MilliporeSigma in the US and Canada

	temperature	
q)	Decomposition temperature	Distillable in an undecomposed state at normal pressure.
r)	Viscosity	No data available
s)	Explosive properties	No data available
t)	Oxidizing properties	none

9.2 Other safety information

Conductivity	0.01 µS/cm at 20 °C (68 °F)
Surface tension	23.2 mN/m at 20.0 °C (68.0 °F)

SECTION 10: Stability and reactivity

10.1 Reactivity

Vapors may form explosive mixture with air.

10.2 Chemical stability

The product is chemically stable under standard ambient conditions (room temperature) .

10.3 Possibility of hazardous reactions

Risk of ignition or formation of inflammable gases or vapours with:
chromosulfuric acid
chromyl chloride
ethanolamine
Fluorine
Strong oxidizing agents
strong reducing agents
Nitric acid
chromium(VI) oxide
Risk of explosion with:
nonmetallic oxyhalides
halogen-halogen compounds
Chloroform
nitrating acid
nitrosyl compounds
hydrogen peroxide
halogen oxides
organic nitro compounds
peroxi compounds
Exothermic reaction with:
Bromine
Alkali metals
alkali hydroxides
Halogenated hydrocarbon
Sulfur dichloride
phosphorous oxichloride

The life science business of Merck KGaA, Darmstadt, Germany
operates as MilliporeSigma in the US and Canada

10.4 Conditions to avoid
Warming.

10.5 Incompatible materials
No data available

10.6 Hazardous decomposition products
In the event of fire: see section 5

SECTION 11: Toxicological information

11.1 Information on toxicological effects

Acute toxicity
LD50 Oral - Rat - female - 5,800 mg/kg
Remarks: (ECHA)
Symptoms: Stomach/intestinal disorders, Risk of aspiration upon vomiting., Pulmonary failure possible after aspiration of vomit.
LC50 Inhalation - Rat - 4 h - 76 mg/l - vapor

Remarks: Unconsciousness
Drowsiness
Dizziness
(External MSDS)
LD50 Dermal - Rabbit - 20,000 mg/kg
Remarks: (IUCLID)

Skin corrosion/irritation
Skin - Rabbit
Result: Mild skin irritation - 24 h
(Draize Test)
Remarks: (RTECS)

Serious eye damage/eye irritation
Eyes - Rabbit
Result: Eye irritation - 24 h
(Draize Test)
Remarks: (RTECS)

Respiratory or skin sensitization
Maximization Test - Guinea pig
Result: negative
Remarks: (ECHA)
Chronic exposure may cause dermatitis.

Germ cell mutagenicity
Test Type: Mutagenicity (mammal cell test): chromosome aberration.
Test system: Chinese hamster ovary cells
Metabolic activation: with and without metabolic activation
Method: OECD Test Guideline 473
Result: negative
Test Type: Ames test
Test system: Salmonella typhimurium
Metabolic activation: with and without metabolic activation

The life science business of Merck KGaA, Darmstadt, Germany
operates as MilliporeSigma in the US and Canada

Method: OECD Test Guideline 471
Result: negative
Test Type: In vitro mammalian cell gene mutation test
Test system: Mouse lymphoma test
Metabolic activation: without metabolic activation
Method: OECD Test Guideline 476
Result: negative

Carcinogenicity

IARC: No ingredient of this product present at levels greater than or equal to 0.1% is identified as probable, possible or confirmed human carcinogen by IARC.

NTP: No ingredient of this product present at levels greater than or equal to 0.1% is identified as a known or anticipated carcinogen by NTP.

OSHA: No component of this product present at levels greater than or equal to 0.1% is on OSHA's list of regulated carcinogens.

Reproductive toxicity
No data available

Specific target organ toxicity - single exposure
Inhalation - May cause drowsiness or dizziness. - Narcotic effects
Remarks: Classified according to Regulation (EU) 1272/2008, Annex VI (Table 3.1/3.2)

Specific target organ toxicity - repeated exposure
No data available

Aspiration hazard
No data available

11.2 Additional Information

RTECS: AL3150000
To the best of our knowledge, the chemical, physical, and toxicological properties have not been thoroughly investigated.

After absorption:

Headache
Salivation
Nausea
Vomiting
Dizziness
narcosis
Coma

Other dangerous properties can not be excluded.

Handle in accordance with good industrial hygiene and safety practice.

Kidney - Irregularities - Based on Human Evidence

Skin - Dermatitis - Based on Human Evidence

Kidney - Irregularities - Based on Human Evidence

The life science business of Merck KGaA, Darmstadt, Germany
operates as MilliporeSigma in the US and Canada

Skin - Dermatitis - Based on Human Evidence

SECTION 12: Ecological information

12.1 Toxicity

Toxicity to fish	flow-through test LC50 - Pimephales promelas (fathead minnow) - 6,210 mg/l - 96 h (OECD Test Guideline 203)
Toxicity to daphnia and other aquatic invertebrates	static test LC50 - Daphnia pulex (Water flea) - 8,800 mg/l - 48 h Remarks: (ECHA)
Toxicity to algae	static test NOEC - M.aeruginosa - 530 mg/l - 8 d (DIN 38412) Remarks: (maximum permissible toxic concentration) (IUCLID)
Toxicity to bacteria	static test EC50 - activated sludge - 61.15 mg/l - 30 min (OECD Test Guideline 209)
Toxicity to daphnia and other aquatic invertebrates(Chronic toxicity)	flow-through test NOEC - Daphnia magna (Water flea) - 2,212 mg/l - 28 d Remarks: (ECHA)

12.2 Persistence and degradability

Biodegradability	aerobic - Exposure time 28 d Result: 91 % - Readily biodegradable. (OECD Test Guideline 301B)
Biochemical Oxygen Demand (BOD)	1,850 mg/g Remarks: (IUCLID)
Chemical Oxygen Demand (COD)	2,070 mg/g Remarks: (IUCLID)
Theoretical oxygen demand	2,200 mg/g Remarks: (Lit.)

12.3 Bioaccumulative potential

Does not bioaccumulate.

12.4 Mobility in soil

No data available

12.5 Results of PBT and vPvB assessment

PBT/vPvB assessment not available as chemical safety assessment not required/not conducted

12.6 Endocrine disrupting properties

No data available

The life science business of Merck KGaA, Darmstadt, Germany
operates as MilliporeSigma in the US and Canada

12.7 Other adverse effects

SECTION 13: Disposal considerations

13.1 Waste treatment methods

Product
Waste material must be disposed of in accordance with the national and local regulations. Leave chemicals in original containers. No mixing with other waste. Handle uncleaned containers like the product itself.

SECTION 14: Transport information

DOT (US)
UN number: 1090 Class: 3 Packing group: II
Proper shipping name: Acetone
Reportable Quantity (RQ): 5000 lbs
Poison Inhalation Hazard: No

IMDG
UN number: 1090 Class: 3 Packing group: II EMS-No: F-E, S-D
Proper shipping name: ACETONE

IATA
UN number: 1090 Class: 3 Packing group: II
Proper shipping name: Acetone

SECTION 15: Regulatory information

CERCLA Reportable Quantity

Components	CAS-No.	Component RQ (lbs)	Calculated product RQ (lbs)
acetone	67-64-1	5000	5000

SARA 304 Extremely Hazardous Substances Reportable Quantity
This material does not contain any components with a section 304 EHS RQ.

SARA 302 Extremely Hazardous Substances Threshold Planning Quantity
This material does not contain any components with a section 302 EHS TPQ.

SARA 311/312 Hazards : Fire Hazard
Acute Health Hazard
Chronic Health Hazard

The life science business of Merck KGaA, Darmstadt, Germany
operates as MilliporeSigma in the US and Canada

SARA 313 : This material does not contain any chemical components with known CAS numbers that exceed the threshold (De Minimis) reporting levels established by SARA Title III, Section 313.

US State Regulations

Massachusetts Right To Know

acetone	67-64-1

Pennsylvania Right To Know

acetone	67-64-1

Maine Chemicals of High Concern

Product does not contain any listed chemicals

Vermont Chemicals of High Concern

Product does not contain any listed chemicals

Washington Chemicals of High Concern

Product does not contain any listed chemicals

The ingredients of this product are reported in the following inventories:

TSCA : All substances listed as active on the TSCA inventory

TSCA list

No substances are subject to a Significant New Use Rule.

No substances are subject to TSCA 12(b) export notification requirements.

SECTION 16: Other information

Further information

The information is believed to be correct but is not exhaustive and will be used solely as a guideline, which is based on current knowledge of the chemical substance or mixture and is applicable to appropriate safety precautions for the product. It does not represent any guarantee of the properties of the product. Sigma-Aldrich Corporation and its Affiliates shall not be held liable for any damage resulting from handling or from contact with the above product. See www.sigma-aldrich.com and/or the reverse side of invoice or packing slip for additional terms and conditions of sale.

Copyright 2020 Sigma-Aldrich Co. LLC. License granted to make unlimited paper copies for internal use only.

The branding on the header and/or footer of this document may temporarily not visually match the product purchased as we transition our branding. However, all of the information in the document regarding the product remains unchanged and matches the product ordered. For further information please contact mlsbranding@sial.com.

Version: 6.11 Revision Date: 09/06/2024 Print Date: 09/07/2024

The life science business of Merck KGaA, Darmstadt, Germany
operates as MilliporeSigma in the US and Canada

Safety Data Sheet

Revision Date: 10/21/14
www.restek.com

1. IDENTIFICATION

Catalog Number / Product Name:	**32205, 32205-5XX, & 32305 / Aldrin Standard**
Company:	Restek Corporation
Address:	110 Benner Circle Bellefonte, Pa. 16823
Phone#:	814-353-1300
Fax#:	814-353-1309
Emergency#:	800-424-9300 (CHEMTREC) 703-527-3887 (Outside the US)
Email:	sds@restek.com
Revision Number:	5
Intended use:	For Laboratory use only

2. HAZARD(S)IDENTIFICATION

Emergency Overview:

GHS Hazard Symbols:



GHS Classification:

Specific Target Organ Systemic Toxicity (STOT) - Single Exposure Category 1
Flammable Liquid Category 2
Acute Toxicity - Inhalation Dust / Mist Category 3
Acute Toxicity - Inhalation Vapour Category 3
Acute Toxicity - Inhalation Gas Category 3
Acute Toxicity - Dermal Category 3
Acute Toxicity - Oral Category 3

GHS Signal Word:

Danger

GHS Hazard:

Highly flammable liquid and vapour.
Toxic if swallowed, in contact with skin or if inhaled.
Toxic if inhaled.
Causes damage to organs.

GHS Precautions:

Safety Precautions:

Keep away from heat/sparks/open flames/hot surfaces. – No smoking.
Ground/bond container and receiving equipment.
Use explosion-proof electrical/ventilation and lighting equipment.
Use only non-sparking tools.
Take precautionary measures against static discharge.
Do not breathe dust/fume/gas/mist/vapours/spray.
Wash hands and skin thoroughly after handling.
Do no eat, drink or smoke when using this product.
Use only outdoors or in a well-ventilated area.
Wear protective gloves/protective clothing/eye protection/face protection.

First Aid Measures:

IF SWALLOWED: Immediately call a POISON CENTER/doctor/....
IF ON SKIN: Wash with plenty of soap and water.
IF ON SKIN (or hair): Remove/Take off immediately all contaminated clothing. Rinse skin with water/shower.
IF INHALED: Remove victim to fresh air and keep at rest in a position comfortable for breathing.
IF exposed: Call a POISON CENTER or doctor/physician.
Call a POISON CENTER or doctor/physician if you feel unwell.
Specific treatment see section 4.

	Specific measures see section 4. Rinse mouth. Remove/Take off immediately all contaminated clothing. Wash contaminated clothing before reuse. In case of fire: Use extinguishing media in section 5 for extinction.
Storage:	Store in a well-ventilated place. Keep container tightly closed. Store in a well-ventilated place. Keep cool. Store locked up.
Disposal:	Dispose of contents/container according to section 13 of the SDS.
Single Exposure Target Organs:	No data available.
Repeated Exposure Target Organs:	No data available.

3. COMPOSITION / INFORMATION ON INGREDIENTS

Chemical Name	CAS #	EINEC #	% Composition
methanol	67-56-1	200-659-6	99.900000
aldrin	309-00-2	206-215-8	0.100000

4. FIRST-AID MEASURES

Inhalation:	Remove to fresh air. If breathing is difficult, have a trained individual administer oxygen. If not breathing, give artificial respiration and have a trained individual administer oxygen. Get medical attention immediately
Eyes:	Flush eyes with plenty of water for at least 20 minutes retracting eyelids often. Tilt the head to prevent chemical from transferring to the uncontaminated eye. Get immediate medical attention.
Skin Contact:	Wash with soap and water. Remove contaminated clothing and launder. Get medical attention if irritation develops or persists.
Ingestion:	Do not induce vomiting and seek medical attention immediately. Drink two glasses of water or milk to dilute. Provide medical care provider with this SDS.

5. FIRE- FIGHTING MEASURES

Extinguishing Media:	Use alcohol resistant foam, carbon dioxide, or dry chemical extinguishing agents. Water may be ineffective but water spray can be used extinguish a fire if swept across the base of the flames. Water can absorb heat and keep exposed material from being damaged by fire.
Fire and/or Explosion Hazards:	Vapors may be ignited by sparks, flames or other sources of ignition if material is above the flash point giving rise to a fire (Class B). Vapors are heavier than air and may travel to a source of ignition and flash back.
Fire Fighting Methods and Protection:	Do not enter fire area without proper protection including self-contained breathing apparatus and full protective equipment. Fight fire from a safe distance and a protected location due to the potential of hazardous vapors and decomposition products. Flammable component(s) of this material may be lighter than water and burn while floating on the surface.
Hazardous Combustion Products:	Carbon dioxide, Carbon monoxide

6. ACCIDENTAL RELEASE MEASURES

Personal Precautions and Equipment:	Exposure to the spilled material may be severely irritating or toxic. Follow personal protective equipment recommendations found in Section 8 of this SDS. Personal protective equipment needs must be evaluated based on information provided on this sheet and the special circumstances created by the spill including; the material spilled, the quantity of the spill, the area in which the spill occurred, and the expertise of employees in the area responding to the spill. Never exceed any occupational exposure limits.
Methods for Clean-up:	Prevent the spread of any spill to minimize harm to human health and the environment if safe to do so. Wear complete and proper personal

protective equipment following the recommendation of Section 8 at a minimum. Dike with suitable absorbent material like granulated clay. Gather and store in a sealed container pending a waste disposal evaluation.

7. HANDLING AND STORAGE

Handling Technical Measures and Precautions: Toxic or severely irritating material. Avoid contacting and avoid breathing the material. Use only in a well ventilated area. Use spark-proof tools and explosion-proof equipment

Storage Technical Measures and Conditions: Store in a cool dry ventilated location. Isolate from incompatible materials and conditions. Keep container(s) closed. Keep away from sources of ignition

8. EXPOSURE CONTROLS / PERSONAL PROTECTION

United States:

Chemical Name	CAS No.	IDLH	ACGIH STEL	ACGIH TLV-TWA	OSHA Exposure Limit
methanol	67-56-1	6000 ppm IDLH	250 ppm STEL	200 ppm TWA	200 ppm TWA; 260 mg/m3 TWA
aldrin	309-00-2	ND		0.05 mg/m3 TWA (inhalable fraction and vapor)	0.25 mg/m3 TWA

Personal Protection:

Engineering Measures: Local exhaust ventilation is recommended when generating excessive levels of vapors from handling or thermal processing.

Respiratory Protection: Respiratory protection may be required to avoid overexposure when handling this product. General or local exhaust ventilation is the preferred means of protection. Use a respirator if general room ventilation is not available or sufficient to eliminate symptoms.If an exposure limit is exceeded or if an operator is experiencing symptoms of inhalation overexposure as explained in Section 3, provide respiratory protection.

Eye Protection: Wear chemically resistant safety glasses with side shields when handling this product. Do not wear contact lenses.

Skin Protection: Wear protective gloves. Inspect gloves for chemical break-through and replace at regular intervals. Clean protective equipment regularly. Wash hands and other exposed areas with mild soap and water before eating, drinking, and when leaving work

9. PHYSICAL AND CHEMICAL PROPERTIES

Appearance, color:	No data available.
Odor:	Mild
Physical State:	No data available.
pH:	No data available
Vapor Density:	1.1 (air = 1)
Melting Point:	-98 °C
Flash Point:	52
Flammability:	Highly Flammable
Upper Flammable/Explosive Limit, % in air:	36.0
Lower Flammable/Explosive Limit, % in air:	6.0
Autoignition Temperature:	464 deg C
Decomposition Temperature:	No data available.
Specific Gravity:	0.791 - 0.792 g/cm3 at 20 °C
Evaporation Rate:	No data available.
Odor Threshold:	No data available.
Solubility:	Moderate; 50-99%
Partition Coefficient: n-octanol in water:	No data available.
VOC % by weight:	99.90
Molecular Weight:	32.04

10. STABILITY AND REACTIVITY

Stability:	Stable under normal conditions.
Conditions to Avoid:	No data available.
Materials to Avoid / Chemical Incompatiability:	Strong oxidizing agents
Hazardous Decomposition Products:	Carbon dioxide Carbon monoxide

11. TOXICOLOGICAL INFORMATION

Routes of Entry: Inhalation, Skin Contact, Eye Contact, Ingestion

Target Organs Potentially Affected By Exposure: Eyes, Central nervous system stimulation, Skin, GI Tract, Respiratory Tract

Chemical Interactions That Change Toxicity: None Known

Immediate (Acute) Health Effects by Route of Exposure:

Inhalation Irritation: Can cause moderate respiratory irritation, dizziness, weakness, fatigue, nausea and headache.

Inhalation Toxicity: Harmful! Can cause systemic damage (see "Target Organs)Methanol can cause central nervous system depression and overexposure can cause damage to the optic nerve resulting in visual impairment or blindness.

Skin Contact: Can cause moderate skin irritation, defatting, and dermatitis. Not likely to cause permanent damage.

Eye Contact: Can cause moderate irritation, tearing and reddening, but not likely to permanently injure eye tissue.

Ingestion Irritation: Irritating to mouth, throat, and stomach. Can cause abdominal discomfort, nausea, vomiting and diarrhea.Highly toxic and may be fatal if swallowed.

Ingestion Toxicity: Toxic if swallowed. May cause target organ failure and/or death.May be fatal if swallowed.

Long-Term (Chronic) Health Effects:

Carcinogenicity: Contains a probable or known human carcinogen.

Reproductive and Developmental Toxicity: Contains a known human reproductive and/or developmental hazard.

Inhalation: Upon prolonged and/or repeated exposure, can cause moderate respiratory irritation, dizziness, weakness, fatigue, nausea and headache.Harmful! Can cause systemic damage upon prolonged and/or repeated exposure (see "Target Organs)

Skin Contact: Upon prolonged or repeated contact, can cause moderate skin irritation, defatting, and dermatitis. Not likely to cause permanent damage.

Ingestion: Toxic if swallowed. May cause target organ failure and/or death.

Component Toxicological Data:

NIOSH:

Chemical Name	CAS No.	LD50/LC50
Methanol	67-56-1	Oral LD50 Rat 5628 mg/kg (Source: NLM_CIP); Inhalation LC50 Rat 83.2 mg/L 4 h (Source: IUCLID)

Component Carcinogenic Data:

OSHA:

Chemical Name	CAS No.
No data available.	

ACGIH:

Chemical Name	CAS No.
No data available.	

NIOSH:

Chemical Name	CAS No.
No data available.	

NTP:

Chemical Name	CAS No.
No data available.	

IARC:

Chemical Name	CAS No.	Group No.
No data.		Group 1
No data.		Group 2A
No data.		Group 2B

12. ECOLOGICAL INFORMATION

Overview: Moderate ecological hazard. This product may be dangerous

to plants and/or wildlife.

Mobility: No data
Persistence: No data
Bioaccumulation: No data
Degradability: Biodegrades slowly.
Ecological Toxicity Data: No data available.

13. DISPOSAL CONSIDERATIONS

Waste Description of Spent Product: Spent or discarded material is a hazardous waste.
Disposal Methods: Dispose of by incineration following Federal, State, Local, or Provincial regulations.
Waste Disposal of Packaging: Comply with all Local, State, Federal, and Provincial Environmental Regulations.

14. TRANSPORTATION INFORMATION

United States:
DOT Proper Shipping Name: Methanol
UN Number: UN1230
Hazard Class: 3
Packing Group: II

International:
IATA Proper Shipping Name: Methanol
UN Number: UN1230
Hazard Class: 3 (6.1)
Packing Group: II

Marine Pollutant: No

15. REGULATORY INFORMATION

United States:

Chemical Name	CAS#	CERCLA	SARA 313	SARA EHS 313	TSCA
methanol	67-56-1	X	X	-	X
aldrin	309-00-2	X	X	X	-

The following chemicals are listed on CA Prop 65:

Chemical Name	CAS #	Regulation
Aldrin	309-00-2	Prop 65 Cancer
Methanol	67-56-1	Prop 65 Devolop Tox

State Right To Know Listing:

Chemical Name	CAS#	New Jersey	Massachusetts	Pennsylvania	California
methanol	67-56-1	X	X	X	X
aldrin	309-00-2	X	X	X	X

16. OTHER INFORMATION

Prior Version Date: 03/23/11
Disclaimer: Restek Corporation provides the descriptions, data and information contained herein in good faith but makes no representation as to its comprehensiveness or accuracy. It is provided for your guidance only. Because many factors may affect processing or application/use, Restek Corporation recommends you perform an assessment to determine the suitability of a product for your particular purpose prior to use. No warranties of any kind, either expressed or implied, including fitness for a particular purpose, are made regarding prodcuts described, data or information set forth. In no case shall the descriptions, information, or data provided be considered a part of our terms and conditions of sale. Further, the descriptions, data and information furnished hereunder are given gratis. No obligation or liability for the description, data and information given are assumed. All such being given and accepted at your risk.

SAFETY DATA SHEET

Version 5.8
Revision Date 06/02/2016
Print Date 08/02/2019

1. PRODUCT AND COMPANY IDENTIFICATION

1.1 Product identifiers

Product name : α-BHC

Product Number : 48493
Brand : Supelco
Index-No. : 602-042-00-0

CAS-No. : 319-84-6

1.2 Relevant identified uses of the substance or mixture and uses advised against

Identified uses : Laboratory chemicals, Synthesis of substances

1.3 Details of the supplier of the safety data sheet

Company : Sigma-Aldrich
3050 Spruce Street
SAINT LOUIS MO 63103
USA

Telephone : +1 800-325-5832
Fax : +1 800-325-5052

1.4 Emergency telephone number

Emergency Phone # : +1-703-527-3887 (CHEMTREC)

2. HAZARDS IDENTIFICATION

2.1 Classification of the substance or mixture

GHS Classification in accordance with 29 CFR 1910 (OSHA HCS)
Acute toxicity, Oral (Category 3), H301
Acute toxicity, Dermal (Category 4), H312
Carcinogenicity (Category 2), H351
Acute aquatic toxicity (Category 1), H400
Chronic aquatic toxicity (Category 1), H410

For the full text of the H-Statements mentioned in this Section, see Section 16.

2.2 GHS Label elements, including precautionary statements

Pictogram



Signal word Danger

Hazard statement(s)
H301 Toxic if swallowed.
H312 Harmful in contact with skin.
H351 Suspected of causing cancer.
H410 Very toxic to aquatic life with long lasting effects.

Precautionary statement(s)
P201 Obtain special instructions before use.
P202 Do not handle until all safety precautions have been read and understood.

P264	Wash skin thoroughly after handling.
P270	Do not eat, drink or smoke when using this product.
P273	Avoid release to the environment.
P280	Wear protective gloves/ protective clothing.
P281	Use personal protective equipment as required.
P301 + P310 + P330	IF SWALLOWED: Immediately call a POISON CENTER/doctor. Rinse mouth.
P302 + P352 + P312	IF ON SKIN: Wash with plenty of soap and water. Call a POISON CENTER or doctor/ physician if you feel unwell.
P308 + P313	IF exposed or concerned: Get medical advice/ attention.
P363	Wash contaminated clothing before reuse.
P391	Collect spillage.
P405	Store locked up.
P501	Dispose of contents/ container to an approved waste disposal plant.

2.3 Hazards not otherwise classified (HNOC) or not covered by GHS - none

3. COMPOSITION/INFORMATION ON INGREDIENTS

3.1 Substances

Synonyms	:	α-1,2,3,4,5,6-Hexachlorocyclohexane
Formula	:	C6H6Cl6
Molecular weight	:	290.83 g/mol
CAS-No.	:	319-84-6
EC-No.	:	206-270-8
Index-No.	:	602-042-00-0

Hazardous components

Component	Classification	Concentration
(1α,2α,3β,4α,5β,6β)-1,2,3,4,5,6-Hexachlorocyclohexane		
	Acute Tox. 3; Acute Tox. 4; Carc. 2; Aquatic Acute 1; Aquatic Chronic 1; H301, H312, H351, H410	<= 100 %

For the full text of the H-Statements mentioned in this Section, see Section 16.

4. FIRST AID MEASURES

4.1 Description of first aid measures

General advice
Consult a physician. Show this safety data sheet to the doctor in attendance.Move out of dangerous area.

If inhaled
If breathed in, move person into fresh air. If not breathing, give artificial respiration. Consult a physician.

In case of skin contact
Wash off with soap and plenty of water. Take victim immediately to hospital. Consult a physician.

In case of eye contact
Flush eyes with water as a precaution.

If swallowed
Never give anything by mouth to an unconscious person. Rinse mouth with water. Consult a physician.

4.2 Most important symptoms and effects, both acute and delayed
The most important known symptoms and effects are described in the labelling (see section 2.2) and/or in section 11

4.3 Indication of any immediate medical attention and special treatment needed
No data available

5. FIREFIGHTING MEASURES

5.1 Extinguishing media

Suitable extinguishing media
Use water spray, alcohol-resistant foam, dry chemical or carbon dioxide.

5.2 Special hazards arising from the substance or mixture
No data available

5.3 Advice for firefighters
Wear self-contained breathing apparatus for firefighting if necessary.

5.4 Further information
No data available

6. ACCIDENTAL RELEASE MEASURES

6.1 Personal precautions, protective equipment and emergency procedures
Wear respiratory protection. Avoid dust formation. Avoid breathing vapours, mist or gas. Ensure adequate ventilation. Evacuate personnel to safe areas. Avoid breathing dust.
For personal protection see section 8.

6.2 Environmental precautions
Prevent further leakage or spillage if safe to do so. Do not let product enter drains. Discharge into the environment must be avoided.

6.3 Methods and materials for containment and cleaning up
Pick up and arrange disposal without creating dust. Sweep up and shovel. Keep in suitable, closed containers for disposal.

6.4 Reference to other sections
For disposal see section 13.

7. HANDLING AND STORAGE

7.1 Precautions for safe handling
Avoid contact with skin and eyes. Avoid formation of dust and aerosols.Further processing of solid materials may result in the formation of combustible dusts. The potential for combustible dust formation should be taken into consideration before additional processing occurs.
Provide appropriate exhaust ventilation at places where dust is formed.
For precautions see section 2.2.

7.2 Conditions for safe storage, including any incompatibilities
Keep container tightly closed in a dry and well-ventilated place.
Storage class (TRGS 510): Non-combustible, acute toxic Cat.3 / toxic hazardous materials or hazardous materials causing chronic effects

7.3 Specific end use(s)
Apart from the uses mentioned in section 1.2 no other specific uses are stipulated

8. EXPOSURE CONTROLS/PERSONAL PROTECTION

8.1 Control parameters

Components with workplace control parameters
Contains no substances with occupational exposure limit values.

8.2 Exposure controls

Appropriate engineering controls
Avoid contact with skin, eyes and clothing. Wash hands before breaks and immediately after handling the product.

Personal protective equipment

Eye/face protection
Face shield and safety glasses Use equipment for eye protection tested and approved under appropriate government standards such as NIOSH (US) or EN 166(EU).

Skin protection
Handle with gloves. Gloves must be inspected prior to use. Use proper glove removal technique (without touching glove's outer surface) to avoid skin contact with this product. Dispose of contaminated gloves after use in accordance with applicable laws and good laboratory practices. Wash and dry hands.

Body Protection
Complete suit protecting against chemicals, The type of protective equipment must be selected according to the concentration and amount of the dangerous substance at the specific workplace.

Respiratory protection
Where risk assessment shows air-purifying respirators are appropriate use a full-face particle respirator type N100 (US) or type P3 (EN 143) respirator cartridges as a backup to engineering controls. If the respirator is the sole means of protection, use a full-face supplied air respirator. Use respirators and components tested and approved under appropriate government standards such as NIOSH (US) or CEN (EU).

Control of environmental exposure
Prevent further leakage or spillage if safe to do so. Do not let product enter drains. Discharge into the environment must be avoided.

9. PHYSICAL AND CHEMICAL PROPERTIES

9.1 Information on basic physical and chemical properties

a)	Appearance	Form: solid
b)	Odour	No data available
c)	Odour Threshold	No data available
d)	pH	No data available
e)	Melting point/freezing point	156.0 - 161.0 °C (312.8 - 321.8 °F)
f)	Initial boiling point and boiling range	No data available
g)	Flash point	No data available
h)	Evaporation rate	No data available
i)	Flammability (solid, gas)	No data available
j)	Upper/lower flammability or explosive limits	No data available
k)	Vapour pressure	No data available
l)	Vapour density	No data available
m)	Relative density	No data available
n)	Water solubility	No data available
o)	Partition coefficient: n-octanol/water	log Pow: 3.80
p)	Auto-ignition temperature	No data available
q)	Decomposition temperature	No data available
r)	Viscosity	No data available
s)	Explosive properties	No data available
t)	Oxidizing properties	No data available

9.2 Other safety information
No data available

10. STABILITY AND REACTIVITY

10.1 Reactivity
No data available

10.2 Chemical stability
Stable under recommended storage conditions.

10.3 Possibility of hazardous reactions
No data available

10.4 Conditions to avoid
No data available

10.5 Incompatible materials
Strong oxidizing agents

10.6 Hazardous decomposition products
Hazardous decomposition products formed under fire conditions. - Carbon oxides, Hydrogen chloride gas
Other decomposition products - No data available
In the event of fire: see section 5

11. TOXICOLOGICAL INFORMATION

11.1 Information on toxicological effects

Acute toxicity
LD50 Oral - Rat - 177.0 mg/kg

Inhalation: No data available

Dermal: No data available

No data available

Skin corrosion/irritation
No data available

Serious eye damage/eye irritation
No data available

Respiratory or skin sensitisation
No data available

Germ cell mutagenicity
No data available

Carcinogenicity

This product is or contains a component that has been reported to be possibly carcinogenic based on its IARC, ACGIH, NTP, or EPA classification.

Limited evidence of carcinogenicity in animal studies

IARC:	2B - Group 2B: Possibly carcinogenic to humans ((1α,2α,3β,4α,5β,6β)-1,2,3,4,5,6-Hexachlorocyclohexane)
IARC:	2B - Group 2B: Possibly carcinogenic to humans ((1α,2α,3β,4α,5β,6β)-1,2,3,4,5,6-Hexachlorocyclohexane)
ACGIH:	No component of this product present at levels greater than or equal to 0.1% is identified as a carcinogen or potential carcinogen by ACGIH.
NTP:	Reasonably anticipated to be a human carcinogen ((1α,2α,3β,4α,5β,6β)-1,2,3,4,5,6-Hexachlorocyclohexane)
NTP:	Reasonably anticipated to be a human carcinogen ((1α,2α,3β,4α,5β,6β)-1,2,3,4,5,6-Hexachlorocyclohexane)

OSHA: No component of this product present at levels greater than or equal to 0.1% is identified as a carcinogen or potential carcinogen by OSHA.

No component of this product present at levels greater than or equal to 0.1% is identified as a carcinogen or potential carcinogen by OSHA.

Reproductive toxicity
No data available

No data available

Specific target organ toxicity - single exposure
No data available

Specific target organ toxicity - repeated exposure
No data available

Aspiration hazard
No data available

Additional Information
RTECS: GV3500000

To the best of our knowledge, the chemical, physical, and toxicological properties have not been thoroughly investigated.

12. ECOLOGICAL INFORMATION

12.1 Toxicity

Toxicity to fish	LC50 - Carassius auratus (goldfish) - 0.12 mg/l - 48.0 h
	LC50 - Cyprinus carpio (Carp) - 0.2 mg/l - 48.0 h
	LC50 - other fish - 1.49 mg/l - 96.0 h
Toxicity to daphnia and other aquatic invertebrates	EC50 - Daphnia magna (Water flea) - 0.20 - 1.70 mg/l - 48 h
Toxicity to algae	EC50 - No information available. - > 100.00 mg/l - 48 h

12.2 Persistence and degradability
No data available

12.3 Bioaccumulative potential
Bioaccumulation: other fish - 96 h
- 0.8 mg/l

Bioconcentration factor (BCF): 250

12.4 Mobility in soil
No data available

12.5 Results of PBT and vPvB assessment
PBT/vPvB assessment not available as chemical safety assessment not required/not conducted

12.6 Other adverse effects
An environmental hazard cannot be excluded in the event of unprofessional handling or disposal.
Very toxic to aquatic life with long lasting effects.

13. DISPOSAL CONSIDERATIONS

13.1 Waste treatment methods

Product
Offer surplus and non-recyclable solutions to a licensed disposal company. Contact a licensed professional waste disposal service to dispose of this material. Dissolve or mix the material with a combustible solvent and burn in a chemical incinerator equipped with an afterburner and scrubber.

Contaminated packaging
Dispose of as unused product.

14. TRANSPORT INFORMATION

DOT (US)
UN number: 2811 Class: 6.1 Packing group: III
Proper shipping name: Toxic solids, organic, n.o.s. ((1α,2α,3β,4α,5β,6β)-1,2,3,4,5,6-Hexachlorocyclohexane)
Reportable Quantity (RQ): 10 lbs
Marine pollutant:yes
Poison Inhalation Hazard: No

IMDG
UN number: 2811 Class: 6.1 Packing group: III EMS-No: F-A, S-A
Proper shipping name: TOXIC SOLID, ORGANIC, N.O.S. ((1α,2α,3β,4α,5β,6β)-1,2,3,4,5,6-Hexachlorocyclohexane)

IATA
UN number: 2811 Class: 6.1 Packing group: III
Proper shipping name: Toxic solid, organic, n.o.s. ((1α,2α,3β,4α,5β,6β)-1,2,3,4,5,6-Hexachlorocyclohexane)

15. REGULATORY INFORMATION

SARA 302 Components
No chemicals in this material are subject to the reporting requirements of SARA Title III, Section 302.

SARA 313 Components
The following components are subject to reporting levels established by SARA Title III, Section 313:

	CAS-No.	Revision Date
(1α,2α,3β,4α,5β,6β)-1,2,3,4,5,6-Hexachlorocyclohexane	319-84-6	2007-07-01

SARA 311/312 Hazards
Acute Health Hazard, Chronic Health Hazard

Massachusetts Right To Know Components

	CAS-No.	Revision Date
(1α,2α,3β,4α,5β,6β)-1,2,3,4,5,6-Hexachlorocyclohexane	319-84-6	2007-07-01

Pennsylvania Right To Know Components

	CAS-No.	Revision Date
(1α,2α,3β,4α,5β,6β)-1,2,3,4,5,6-Hexachlorocyclohexane	319-84-6	2007-07-01

New Jersey Right To Know Components

	CAS-No.	Revision Date
(1α,2α,3β,4α,5β,6β)-1,2,3,4,5,6-Hexachlorocyclohexane	319-84-6	2007-07-01

California Prop. 65 Components

	CAS-No.	Revision Date
WARNING! This product contains a chemical known to the State of California to cause cancer. (1α,2α,3β,4α,5β,6β)-1,2,3,4,5,6-Hexachlorocyclohexane	319-84-6	2009-02-01
WARNING! This product contains a chemical known to the State of California to cause cancer. (1α,2α,3β,4α,5β,6β)-1,2,3,4,5,6-Hexachlorocyclohexane	319-84-6	2009-02-01

16. OTHER INFORMATION

Full text of H-Statements referred to under sections 2 and 3.

Acute Tox.	Acute toxicity
Aquatic Acute	Acute aquatic toxicity
Aquatic Chronic	Chronic aquatic toxicity

Carc.	Carcinogenicity
H301	Toxic if swallowed.
H312	Harmful in contact with skin.
H351	Suspected of causing cancer.
H400	Very toxic to aquatic life.
H410	Very toxic to aquatic life with long lasting effects.

HMIS Rating

Health hazard:	2
Chronic Health Hazard:	*
Flammability:	0
Physical Hazard	0

NFPA Rating

Health hazard:	2
Fire Hazard:	0
Reactivity Hazard:	0
Health hazard:	1
Fire Hazard:	0
Reactivity Hazard:	0

Further information

Copyright 2016 Sigma-Aldrich Co. LLC. License granted to make unlimited paper copies for internal use only.
The above information is believed to be correct but does not purport to be all inclusive and shall be used only as a guide. The information in this document is based on the present state of our knowledge and is applicable to the product with regard to appropriate safety precautions. It does not represent any guarantee of the properties of the product. Sigma-Aldrich Corporation and its Affiliates shall not be held liable for any damage resulting from handling or from contact with the above product. See www.sigma-aldrich.com and/or the reverse side of invoice or packing slip for additional terms and conditions of sale.

Preparation Information

Sigma-Aldrich Corporation
Product Safety – Americas Region
1-800-521-8956

Version: 5.8 Revision Date: 06/02/2016 Print Date: 08/02/2019

SAFETY DATA SHEET

Version 4.8
Revision Date 05/03/2017
Print Date 07/13/2017

1. PRODUCT AND COMPANY IDENTIFICATION

1.1 Product identifiers

Product name : α-Chlordane

Product Number : 442449
Brand : Supelco

1.2 Relevant identified uses of the substance or mixture and uses advised against

Identified uses : Laboratory chemicals, Synthesis of substances

1.3 Details of the supplier of the safety data sheet

Company : Sigma-Aldrich
3050 Spruce Street
SAINT LOUIS MO 63103
USA

Telephone : +1 800-325-5832
Fax : +1 800-325-5052

1.4 Emergency telephone number

Emergency Phone # : +1-703-527-3887 (CHEMTREC)

2. HAZARDS IDENTIFICATION

2.1 Classification of the substance or mixture

GHS Classification in accordance with 29 CFR 1910 (OSHA HCS)
Acute toxicity, Oral (Category 4), H302
Acute toxicity, Inhalation (Category 4), H332
Skin irritation (Category 2), H315
Eye irritation (Category 2A), H319
Carcinogenicity (Category 2), H351
Specific target organ toxicity - single exposure (Category 3), Respiratory system, H335
Acute aquatic toxicity (Category 1), H400
Chronic aquatic toxicity (Category 1), H410

For the full text of the H-Statements mentioned in this Section, see Section 16.

2.2 GHS Label elements, including precautionary statements

Pictogram



Signal word Warning

Hazard statement(s)

H302 + H332	Harmful if swallowed or if inhaled
H315	Causes skin irritation.
H319	Causes serious eye irritation.
H335	May cause respiratory irritation.
H351	Suspected of causing cancer.
H410	Very toxic to aquatic life with long lasting effects.

Precautionary statement(s)

P201	Obtain special instructions before use.

P202	Do not handle until all safety precautions have been read and understood.
P261	Avoid breathing dust/ fume/ gas/ mist/ vapours/ spray.
P264	Wash skin thoroughly after handling.
P270	Do not eat, drink or smoke when using this product.
P271	Use only outdoors or in a well-ventilated area.
P273	Avoid release to the environment.
P280	Wear protective gloves/ protective clothing/ eye protection/ face protection.
P301 + P312 + P330	IF SWALLOWED: Call a POISON CENTER/doctor if you feel unwell. Rinse mouth.
P302 + P352	IF ON SKIN: Wash with plenty of soap and water.
P304 + P340 + P312	IF INHALED: Remove person to fresh air and keep comfortable for breathing. Call a POISON CENTER/doctor if you feel unwell.
P305 + P351 + P338	IF IN EYES: Rinse cautiously with water for several minutes. Remove contact lenses, if present and easy to do. Continue rinsing.
P308 + P313	IF exposed or concerned: Get medical advice/ attention.
P332 + P313	If skin irritation occurs: Get medical advice/ attention.
P337 + P313	If eye irritation persists: Get medical advice/ attention.
P362	Take off contaminated clothing and wash before reuse.
P391	Collect spillage.
P403 + P233	Store in a well-ventilated place. Keep container tightly closed.
P405	Store locked up.
P501	Dispose of contents/ container to an approved waste disposal plant.

2.3 Hazards not otherwise classified (HNOC) or not covered by GHS - none

3. COMPOSITION/INFORMATION ON INGREDIENTS

3.1 Substances

Molecular weight : 409.8 g/mol
EC-No. : 225-825-5

Hazardous components

Component	Classification	Concentration
Chlordane		
	Acute Tox. 4; Skin Irrit. 2; Eye Irrit. 2A; Carc. 2; STOT SE 3; Aquatic Acute 1; Aquatic Chronic 1; H302 + H332, H315, H319, H335, H351, H410	90 - 100 %

For the full text of the H-Statements mentioned in this Section, see Section 16.

4. FIRST AID MEASURES

4.1 Description of first aid measures

General advice
Consult a physician. Show this safety data sheet to the doctor in attendance.Move out of dangerous area.

If inhaled
If breathed in, move person into fresh air. If not breathing, give artificial respiration. Consult a physician.

In case of skin contact
Wash off with soap and plenty of water. Consult a physician.

In case of eye contact
Rinse thoroughly with plenty of water for at least 15 minutes and consult a physician.

If swallowed
Never give anything by mouth to an unconscious person. Rinse mouth with water. Consult a physician.

4.2 Most important symptoms and effects, both acute and delayed
The most important known symptoms and effects are described in the labelling (see section 2.2) and/or in section 11

4.3 Indication of any immediate medical attention and special treatment needed
No data available

5. FIREFIGHTING MEASURES

5.1 Extinguishing media

Suitable extinguishing media
Use water spray, alcohol-resistant foam, dry chemical or carbon dioxide.

5.2 Special hazards arising from the substance or mixture
No data available

5.3 Advice for firefighters
Wear self-contained breathing apparatus for firefighting if necessary.

5.4 Further information
No data available

6. ACCIDENTAL RELEASE MEASURES

6.1 Personal precautions, protective equipment and emergency procedures
Use personal protective equipment. Avoid dust formation. Avoid breathing vapours, mist or gas. Ensure adequate ventilation. Evacuate personnel to safe areas. Avoid breathing dust.
For personal protection see section 8.

6.2 Environmental precautions
Prevent further leakage or spillage if safe to do so. Do not let product enter drains. Discharge into the environment must be avoided.

6.3 Methods and materials for containment and cleaning up
Pick up and arrange disposal without creating dust. Sweep up and shovel. Keep in suitable, closed containers for disposal.

6.4 Reference to other sections
For disposal see section 13.

7. HANDLING AND STORAGE

7.1 Precautions for safe handling
Avoid contact with skin and eyes. Avoid formation of dust and aerosols.Further processing of solid materials may result in the formation of combustible dusts. The potential for combustible dust formation should be taken into consideration before additional processing occurs.
Provide appropriate exhaust ventilation at places where dust is formed.
For precautions see section 2.2.

7.2 Conditions for safe storage, including any incompatibilities
Keep container tightly closed in a dry and well-ventilated place.

7.3 Specific end use(s)
Apart from the uses mentioned in section 1.2 no other specific uses are stipulated

8. EXPOSURE CONTROLS/PERSONAL PROTECTION

8.1 Control parameters

Components with workplace control parameters
Contains no substances with occupational exposure limit values.
Hazardous components without workplace control parameters

8.2 Exposure controls

Appropriate engineering controls
Handle in accordance with good industrial hygiene and safety practice. Wash hands before breaks and at the end of workday.

Personal protective equipment

Eye/face protection
Safety glasses with side-shields conforming to EN166 Use equipment for eye protection tested and approved under appropriate government standards such as NIOSH (US) or EN 166(EU).

Skin protection
Handle with gloves. Gloves must be inspected prior to use. Use proper glove removal technique (without touching glove's outer surface) to avoid skin contact with this product. Dispose of contaminated gloves after use in accordance with applicable laws and good laboratory practices. Wash and dry hands.

Full contact
Material: Nitrile rubber
Minimum layer thickness: 0.11 mm
Break through time: 480 min
Material tested:Dermatril® (KCL 740 / Aldrich Z677272, Size M)

Splash contact
Material: Nitrile rubber
Minimum layer thickness: 0.11 mm
Break through time: 480 min
Material tested:Dermatril® (KCL 740 / Aldrich Z677272, Size M)

data source: KCL GmbH, D-36124 Eichenzell, phone +49 (0)6659 87300, e-mail sales@kcl.de, test method: EN374
If used in solution, or mixed with other substances, and under conditions which differ from EN 374, contact the supplier of the CE approved gloves. This recommendation is advisory only and must be evaluated by an industrial hygienist and safety officer familiar with the specific situation of anticipated use by our customers. It should not be construed as offering an approval for any specific use scenario.

Body Protection
Complete suit protecting against chemicals, The type of protective equipment must be selected according to the concentration and amount of the dangerous substance at the specific workplace.

Respiratory protection
For nuisance exposures use type P95 (US) or type P1 (EU EN 143) particle respirator.For higher level protection use type OV/AG/P99 (US) or type ABEK-P2 (EU EN 143) respirator cartridges. Use respirators and components tested and approved under appropriate government standards such as NIOSH (US) or CEN (EU).

Control of environmental exposure
Prevent further leakage or spillage if safe to do so. Do not let product enter drains. Discharge into the environment must be avoided.

9. PHYSICAL AND CHEMICAL PROPERTIES

9.1 Information on basic physical and chemical properties

a)	Appearance	Form: crystalline Colour: colourless
b)	Odour	No data available
c)	Odour Threshold	No data available
d)	pH	No data available
e)	Melting point/freezing point	93.0 - 94.0 °C (199.4 - 201.2 °F)
f)	Initial boiling point and boiling range	No data available
g)	Flash point	No data available
h)	Evaporation rate	No data available

i)	Flammability (solid, gas)	No data available
j)	Upper/lower flammability or explosive limits	No data available
k)	Vapour pressure	No data available
l)	Vapour density	No data available
m)	Relative density	No data available
n)	Water solubility	No data available
o)	Partition coefficient: n-octanol/water	No data available
p)	Auto-ignition temperature	No data available
q)	Decomposition temperature	No data available
r)	Viscosity	No data available
s)	Explosive properties	No data available
t)	Oxidizing properties	No data available

9.2 Other safety information
No data available

10. STABILITY AND REACTIVITY

10.1 Reactivity
No data available

10.2 Chemical stability
Stable under recommended storage conditions.

10.3 Possibility of hazardous reactions
No data available

10.4 Conditions to avoid
No data available

10.5 Incompatible materials
Strong oxidizing agents

10.6 Hazardous decomposition products
Hazardous decomposition products formed under fire conditions. - Carbon oxides, Hydrogen chloride gas
Other decomposition products - No data available
In the event of fire: see section 5

11. TOXICOLOGICAL INFORMATION

11.1 Information on toxicological effects

Acute toxicity
LD50 Oral - Rat - 500 mg/kg

Inhalation: No data available

Dermal: No data available

No data available

Skin corrosion/irritation
No data available

Serious eye damage/eye irritation
No data available

Respiratory or skin sensitisation
No data available

Germ cell mutagenicity
No data available

Carcinogenicity

IARC: 2B - Group 2B: Possibly carcinogenic to humans (Chlordane)

NTP: No component of this product present at levels greater than or equal to 0.1% is identified as a known or anticipated carcinogen by NTP.

OSHA: No component of this product present at levels greater than or equal to 0.1% is identified as a carcinogen or potential carcinogen by OSHA.

Reproductive toxicity
No data available

No data available

Specific target organ toxicity - single exposure
No data available

Specific target organ toxicity - repeated exposure
No data available

Aspiration hazard
No data available

Additional Information
RTECS: Not available

12. ECOLOGICAL INFORMATION

12.1 Toxicity

Toxicity to fish	LC50 - Lepomis macrochirus (Bluegill) - 0.0074 mg/l - 96 h

12.2 Persistence and degradability
No data available

12.3 Bioaccumulative potential

Bioaccumulation	Lepomis macrochirus (Bluegill) - 24 h - 0.005 mg/l
	Bioconcentration factor (BCF): 322

12.4 Mobility in soil
No data available

12.5 Results of PBT and vPvB assessment
PBT/vPvB assessment not available as chemical safety assessment not required/not conducted

12.6 Other adverse effects
An environmental hazard cannot be excluded in the event of unprofessional handling or disposal.
Very toxic to aquatic life with long lasting effects.

13. DISPOSAL CONSIDERATIONS

13.1 Waste treatment methods

Product
Offer surplus and non-recyclable solutions to a licensed disposal company. Contact a licensed professional waste disposal service to dispose of this material. Dissolve or mix the material with a combustible solvent and burn in a chemical incinerator equipped with an afterburner and scrubber.

Contaminated packaging
Dispose of as unused product.

14. TRANSPORT INFORMATION

DOT (US)
UN number: 3077 Class: 9 Packing group: III
Proper shipping name: Environmentally hazardous substances, solid, n.o.s. (Chlordane)
Reportable Quantity (RQ): Marine pollutant:yes
Poison Inhalation Hazard: No

IMDG
UN number: 3077 Class: 9 Packing group: III EMS-No: F-A, S-F
Proper shipping name: ENVIRONMENTALLY HAZARDOUS SUBSTANCE, SOLID, N.O.S. (Chlordane)
Marine pollutant:yes

IATA
UN number: 3077 Class: 9 Packing group: III
Proper shipping name: Environmentally hazardous substance, solid, n.o.s. (Chlordane)

15. REGULATORY INFORMATION

SARA 302 Components
No chemicals in this material are subject to the reporting requirements of SARA Title III, Section 302.

SARA 313 Components
This material does not contain any chemical components with known CAS numbers that exceed the threshold (De Minimis) reporting levels established by SARA Title III, Section 313.

SARA 311/312 Hazards
Acute Health Hazard, Chronic Health Hazard

Massachusetts Right To Know Components
No components are subject to the Massachusetts Right to Know Act.

Pennsylvania Right To Know Components

	CAS-No.	Revision Date
Chlordane	5103-71-9	

	CAS-No.	Revision Date
Chlordane	5103-71-9	

New Jersey Right To Know Components

	CAS-No.	Revision Date
Chlordane	5103-71-9	

California Prop. 65 Components
This product does not contain any chemicals known to State of California to cause cancer, birth defects, or any other reproductive harm.

16. OTHER INFORMATION

Full text of H-Statements referred to under sections 2 and 3.

Acute Tox.	Acute toxicity
Aquatic Acute	Acute aquatic toxicity
Aquatic Chronic	Chronic aquatic toxicity
Carc.	Carcinogenicity
Eye Irrit.	Eye irritation
H302	Harmful if swallowed.
H302 + H332	Harmful if swallowed or if inhaled
H315	Causes skin irritation.
H319	Causes serious eye irritation.
H332	Harmful if inhaled.
H335	May cause respiratory irritation.

HMIS Rating

Health hazard:	2
Chronic Health Hazard:	*
Flammability:	0
Physical Hazard	0

NFPA Rating

Health hazard:	2
Fire Hazard:	0
Reactivity Hazard:	0

Further information

Copyright 2016 Sigma-Aldrich Co. LLC. License granted to make unlimited paper copies for internal use only.
The above information is believed to be correct but does not purport to be all inclusive and shall be used only as a guide. The information in this document is based on the present state of our knowledge and is applicable to the product with regard to appropriate safety precautions. It does not represent any guarantee of the properties of the product. Sigma-Aldrich Corporation and its Affiliates shall not be held liable for any damage resulting from handling or from contact with the above product. See www.sigma-aldrich.com and/or the reverse side of invoice or packing slip for additional terms and conditions of sale.

Preparation Information

Sigma-Aldrich Corporation
Product Safety – Americas Region
1-800-521-8956

Version: 4.8 Revision Date: 05/03/2017 Print Date: 07/13/2017

SAFETY DATA SHEET
Aluminum (pieces)

1. Identification

Product identifier

Product name Aluminum (pieces)

Internal identification Replaces M-1000-010

CAS number 7429-90-5

Recommended use of the chemical and restrictions on use

Application Exterior surface coating.

Uses advised against No specific uses advised against are identified.

Details of the supplier of the safety data sheet

Supplier Kurt J Lesker Company

Manufacturer

Kurt J Lesker Company
1925 Route 51
Jefferson Hills, PA 15025
+1 412-387-9200

Kurt J Lesker Company LTD
United Kingdom
15-16 Burgess Road
Hastings, East Sussex, TN35 4NR
England
Customer Service: +44 (0) 1424 458100
msds@lesker.com

Emergency telephone number

Emergency telephone

North America [USA, Canada, Mexico]: 1-866-519-4752
Mainland China: (+86) 4001 2001 74
Europe: {int'l call prefix}-1-760-476-3961
Asia Pacific: {int'l call prefix}-1-760-476-3960
Middle East & Africa: {int'l call prefix}-1-760-476-3959

2. Hazard(s) identification

Classification of the substance or mixture

Physical hazards Not Classified

Health hazards Not Classified

Environmental hazards Not Classified

Label elements

Hazard statements NC Not Classified

Other hazards

Aluminum (pieces)

This product does not contain any substances classified as PBT or vPvB. Based on available knowledge of this material, it has been determined to be non-hazardous and will not pose a risk to persons or the environment in its provided form. However, any cutting, welding, melting, grinding, or use for deposition will produce dust, fume, or particulates containing component elements of this material. Exposure to these components may present significant health hazards. Note: Fine particulate may be a combustible dust which, when dispersed in air, may present an explosion hazard.

3. Composition/information on ingredients

Mixtures

Aluminum (pieces) CAS number: 7429-90-5	**0 - 100%**

Classification
Not Classified

The full text for all hazard statements is displayed in Section 16.

4. First-aid measures

Description of first aid measures

General information If in doubt, get medical attention promptly. Show this Safety Data Sheet to the medical personnel.

Inhalation Move affected person to fresh air and keep warm and at rest in a position comfortable for breathing. Loosen tight clothing such as collar, tie or belt. Get medical attention if symptoms are severe or persist.

Ingestion Rinse mouth thoroughly with water. Get medical advice/attention if you feel unwell. Do not induce vomiting unless under the direction of medical personnel.

Skin Contact Rinse with water.

Eye contact Rinse with water. Get medical attention if any discomfort continues.

Protection of first aiders First aid personnel should wear appropriate protective equipment during any rescue.

Most important symptoms and effects, both acute and delayed

General information The severity of the symptoms described will vary dependent on the concentration and the length of exposure.

Inhalation No specific symptoms known.

Ingestion No specific symptoms known.

Skin contact Prolonged contact may cause dryness of the skin.

Eye contact No specific symptoms known. May be slightly irritating to eyes.

Indication of immediate medical attention and special treatment needed

Notes for the doctor Treat symptomatically.

5. Fire-fighting measures

Extinguishing media

Suitable extinguishing media The product is flammable. Extinguish with alcohol-resistant foam, carbon dioxide or dry powder. Use fire-extinguishing media suitable for the surrounding fire.

Unsuitable extinguishing media Do not use water, if avoidable.

Aluminum (pieces)

Special hazards arising from the substance or mixture

Specific hazards Reacts with water. Flammable solid. Dust may form explosive mixture with air. Fire-water run-off in sewers may create fire or explosion hazard.

Hazardous combustion products Thermal decomposition or combustion products may include the following substances: Harmful gases or vapors.

Advice for firefighters

Protective actions during firefighting Avoid breathing fire gases or vapors. Evacuate area. Control run-off water by containing and keeping it out of sewers and watercourses. If risk of water pollution occurs, notify appropriate authorities.

Special protective equipment for firefighters Wear positive-pressure self-contained breathing apparatus (SCBA) and appropriate protective clothing. Standard Firefighter's clothing including helmets, protective boots and gloves will provide a basic level of protection for chemical incidents.

6. Accidental release measures

Personal precautions, protective equipment and emergency procedures

Personal precautions Wear protective clothing as described in Section 8 of this safety data sheet. No action shall be taken without appropriate training or involving any personal risk. Evacuate area. Provide adequate ventilation. No smoking, sparks, flames or other sources of ignition near spillage. Promptly remove any clothing that becomes contaminated.

Environmental precautions

Environmental precautions Avoid discharge into drains or watercourses or onto the ground.

Methods and material for containment and cleaning up

Methods for cleaning up Wear protective clothing as described in Section 8 of this safety data sheet. Clear up spills immediately and dispose of waste safely. Eliminate all ignition sources if safe to do so. No smoking, sparks, flames or other sources of ignition near spillage. Do not allow material to enter confined spaces, due to the risk of explosion. Collect spillage with a shovel and broom, or similar and reuse, if possible. Collect and place in suitable waste disposal containers and seal securely. Flush contaminated area with plenty of water. Wash thoroughly after dealing with a spillage. For waste disposal, see Section 13.

Reference to other sections For personal protection, see Section 8. See Section 11 for additional information on health hazards. See Section 12 for additional information on ecological hazards. For waste disposal, see Section 13.

7. Handling and storage

Precautions for safe handling

Usage precautions Read and follow manufacturer's recommendations. Wear protective clothing as described in Section 8 of this safety data sheet. Keep away from food, drink and animal feeding stuffs. Keep container tightly sealed when not in use. The product is flammable. Keep away from heat, hot surfaces, sparks, open flames and other ignition sources. No smoking. Do not handle until all safety precautions have been read and understood. Do not handle broken packages without protective equipment. Do not reuse empty containers.

Advice on general occupational hygiene Wash promptly if skin becomes contaminated. Take off contaminated clothing and wash before reuse. Wash contaminated clothing before reuse.

Conditions for safe storage, including any incompatibilities

Storage precautions Keep away from oxidizing materials, heat and flames. Avoid contact with water. Keep only in the original container. Keep container tightly closed, in a cool, well ventilated place. Keep containers upright. Protect containers from damage.

Aluminum (pieces)

Storage class Water-reactive storage.

Specific end uses(s)

Specific end use(s) The identified uses for this product are detailed in Section 1.

8. Exposure Controls/personal protection

Control parameters

Occupational exposure limits

Aluminum (pieces)

Long-term exposure limit (8-hour TWA): OSHA 5 mg/m³ respirable fraction
as Al
Long-term exposure limit (8-hour TWA): OSHA 15 mg/m³ total dust
as Al
Long-term exposure limit (8-hour TWA): ACGIH 1 mg/m³ respirable fraction
A4
OSHA = Occupational Safety and Health Administration.
ACGIH = American Conference of Governmental Industrial Hygienists.
A4 = Not Classifiable as a Human Carcinogen.

Exposure controls

Protective equipment



Appropriate engineering controls Provide adequate ventilation. Observe any occupational exposure limits for the product or ingredients.

Eye/face protection Unless the assessment indicates a higher degree of protection is required, the following protection should be worn: Tight-fitting safety glasses.

Hand protection No specific hand protection recommended.

Other skin and body protection Wear appropriate clothing to prevent repeated or prolonged skin contact.

Hygiene measures Wash hands thoroughly after handling. Wash at the end of each work shift and before eating, smoking and using the toilet. Do not eat, drink or smoke when using this product.

Respiratory protection Ensure all respiratory protective equipment is suitable for its intended use and is NIOSH approved. Check that the respirator fits tightly and the filter is changed regularly. Gas and combination filter cartridges should comply with OSHA 1910.134. Full face mask respirators with replaceable filter cartridges should comply with OSHA 1910.134. Half mask and quarter mask respirators with replaceable filter cartridges should comply with OSHA 1910.134.

Environmental exposure controls Keep container tightly sealed when not in use.

9. Physical and Chemical Properties

Information on basic physical and chemical properties

Appearance Solid.

Color Silver.

Odor No characteristic odor.

Odor threshold Not applicable.

Aluminum (pieces)

pH	Not applicable.
Melting point	660°C
Initial boiling point and range	Not available.
Flash point	Not applicable.
Evaporation rate	Not applicable.
Flammability (solid, gas)	Not applicable.
Upper/lower flammability or explosive limits	Not applicable.
Vapor pressure	Not available.
Vapor density	Not available.
Relative density	2.70 @ 25°C
Bulk density	Not available.
Solubility(ies)	Insoluble in water.
Partition coefficient	Not applicable.
Auto-ignition temperature	Not applicable.
Decomposition Temperature	Not available.
Viscosity	Not applicable.
Molecular weight	26.98

10. Stability and reactivity

Reactivity	There are no known reactivity hazards associated with this product.
Stability	Stable at normal ambient temperatures and when used as recommended. Stable under the prescribed storage conditions.
Possibility of hazardous reactions	Reacts strongly with water. The following materials may react strongly with the product: Oxidizing agents.
Conditions to avoid	Avoid heat, flames and other sources of ignition. Static electricity and formation of sparks must be prevented.
Materials to avoid	Water. Oxidizing materials. Acids - oxidizing.
Hazardous decomposition products	Does not decompose when used and stored as recommended. Thermal decomposition or combustion products may include the following substances: Harmful gases or vapors.

11. Toxicological information

Information on toxicological effects

Acute toxicity - oral

Notes (oral LD_{50}) Based on available data the classification criteria are not met.

Acute toxicity - dermal

Notes (dermal LD_{50}) Based on available data the classification criteria are not met.

Acute toxicity - inhalation

Aluminum (pieces)

Notes (inhalation LC_{50}) Based on available data the classification criteria are not met.

Skin corrosion/irritation

Animal data Based on available data the classification criteria are not met.

Serious eye damage/irritation

Serious eye damage/irritation Based on available data the classification criteria are not met.

Respiratory sensitization

Respiratory sensitization Based on available data the classification criteria are not met.

Skin sensitization

Skin sensitization Based on available data the classification criteria are not met.

Germ cell mutagenicity

Genotoxicity - in vitro Based on available data the classification criteria are not met.

Carcinogenicity

Carcinogenicity Based on available data the classification criteria are not met.

IARC carcinogenicity None of the ingredients are listed or exempt.

Reproductive toxicity

Reproductive toxicity - fertility Based on available data the classification criteria are not met.

Reproductive toxicity - development Based on available data the classification criteria are not met.

Specific target organ toxicity - single exposure

STOT - single exposure Not classified as a specific target organ toxicant after a single exposure.

Specific target organ toxicity - repeated exposure

STOT - repeated exposure Not classified as a specific target organ toxicant after repeated exposure.

Aspiration hazard

Aspiration hazard Not relevant. Solid.

General information The severity of the symptoms described will vary dependent on the concentration and the length of exposure.

Inhalation No specific symptoms known.

Ingestion No specific symptoms known.

Skin Contact Prolonged contact may cause dryness of the skin.

Eye contact No specific symptoms known.

Route of exposure Ingestion Inhalation Skin and/or eye contact

Target Organs No specific target organs known.

12. Ecological Information

Ecotoxicity Not regarded as dangerous for the environment. However, large or frequent spills may have hazardous effects on the environment.

Toxicity Based on available data the classification criteria are not met.

Persistence and degradability

Aluminum (pieces)

Persistence and degradability Reacts with water.

Bioaccumulative potential

Bio-Accumulative Potential No data available on bioaccumulation.

Partition coefficient Not applicable.

Mobility in soil

Mobility No data available.

Other adverse effects

Other adverse effects None known.

13. Disposal considerations

Waste treatment methods

General information The generation of waste should be minimized or avoided wherever possible. Reuse or recycle products wherever possible. This material and its container must be disposed of in a safe way. When handling waste, the safety precautions applying to handling of the product should be considered. Care should be taken when handling emptied containers that have not been thoroughly cleaned or rinsed out. Empty containers or liners may retain some product residues and hence be potentially hazardous.

Disposal methods Dispose of surplus products and those that cannot be recycled via a licensed waste disposal contractor. Waste, residues, empty containers, discarded work clothes and contaminated cleaning materials should be collected in designated containers, labeled with their contents. Incineration or landfill should only be considered when recycling is not feasible.

14. Transport information

General The product is not covered by international regulations on the transport of dangerous goods (IMDG, IATA, DOT).

UN Number

Not applicable.

UN proper shipping name

Not applicable.

Transport hazard class(es)

No transport warning sign required.

Transport labels

No transport warning sign required.

DOT transport labels

No transport warning sign required.

Packing group

Not applicable.

Environmental hazards

Environmentally Hazardous Substance

No.

Special precautions for user

Aluminum (pieces)

Based on available knowledge of this material, it has been determined to be non-hazardous and will not pose a risk to persons or the environment in its provided form. However, any cutting, welding, melting, grinding, or use for deposition will produce dust, fume, or particulates containing component elements of this material. Exposure to these components may present significant health hazards. Note: Fine particulate may be a combustible dust which, when dispersed in air, may present an explosion hazard.

DOT TIH Zone Not applicable.

Transport in bulk according to Annex II of MARPOL 73/78 and the IBC Code Not applicable.

15. Regulatory information

US Federal Regulations

SARA Section 302 Extremely Hazardous Substances Tier II Threshold Planning Quantities
None of the ingredients are listed or exempt.

CERCLA/Superfund, Hazardous Substances/Reportable Quantities (EPA)
None of the ingredients are listed or exempt.

SARA Extremely Hazardous Substances EPCRA Reportable Quantities
None of the ingredients are listed or exempt.

SARA 313 Emission Reporting
None of the ingredients are listed or exempt.

CAA Accidental Release Prevention
None of the ingredients are listed or exempt.

FDA - Essential Chemical
None of the ingredients are listed or exempt.

FDA - Precursor Chemical
None of the ingredients are listed or exempt.

SARA (311/312) Hazard Categories
None of the ingredients are listed or exempt.

OSHA Highly Hazardous Chemicals
None of the ingredients are listed or exempt.

US State Regulations

California Proposition 65 Carcinogens and Reproductive Toxins
None of the ingredients are listed or exempt.

California Air Toxics "Hot Spots" (A-I)
None of the ingredients are listed or exempt.

California Air Toxics "Hot Spots" (A-II)
None of the ingredients are listed or exempt.

California Directors List of Hazardous Substances
None of the ingredients are listed or exempt.

Massachusetts "Right To Know" List
None of the ingredients are listed or exempt.

Aluminum (pieces)

Rhode Island "Right To Know" List
None of the ingredients are listed or exempt.

Minnesota "Right To Know" List
None of the ingredients are listed or exempt.

New Jersey "Right To Know" List
None of the ingredients are listed or exempt.

Pennsylvania "Right To Know" List
None of the ingredients are listed or exempt.

Inventories

US - TSCA
None of the ingredients are listed or exempt.

US - TSCA 12(b) Export Notification
None of the ingredients are listed or exempt.

16. Other information

Training advice	Only trained personnel should use this material.
Revision date	5/9/2018
Revision	7
Supersedes date	5/9/2018
SDS No.	4661

End of SDS

This information relates only to the specific material designated and may not be valid for such material used in combination with any other materials or in any process. Such information is, to the best of the company's knowledge and belief, accurate and reliable as of the date indicated. However, no warranty, guarantee or representation is made to its accuracy, reliability or completeness. It is the user's responsibility to satisfy himself as to the suitability of such information for his own particular use.

SAFETY DATA SHEET

Version 4.9
Revision Date 04/20/2015
Print Date 12/11/2015

1. PRODUCT AND COMPANY IDENTIFICATION

1.1 Product identifiers

Product name : Anthracene

Product Number : A89200
Brand : Aldrich

CAS-No. : 120-12-7

1.2 Relevant identified uses of the substance or mixture and uses advised against

Identified uses : Laboratory chemicals, Manufacture of substances

1.3 Details of the supplier of the safety data sheet

Company : Sigma-Aldrich
3050 Spruce Street
SAINT LOUIS MO 63103
USA

Telephone : +1 800-325-5832
Fax : +1 800-325-5052

1.4 Emergency telephone number

Emergency Phone # : (314) 776-6555

2. HAZARDS IDENTIFICATION

2.1 Classification of the substance or mixture

GHS Classification in accordance with 29 CFR 1910 (OSHA HCS)
Skin irritation (Category 2), H315
Eye irritation (Category 2A), H319
Specific target organ toxicity - single exposure (Category 3), Respiratory system, H335
Acute aquatic toxicity (Category 1), H400
Chronic aquatic toxicity (Category 1), H410

For the full text of the H-Statements mentioned in this Section, see Section 16.

2.2 GHS Label elements, including precautionary statements

Pictogram



Signal word Warning

Hazard statement(s)
H315 Causes skin irritation.
H319 Causes serious eye irritation.
H335 May cause respiratory irritation.
H410 Very toxic to aquatic life with long lasting effects.

Precautionary statement(s)
P261 Avoid breathing dust/ fume/ gas/ mist/ vapours/ spray.
P264 Wash skin thoroughly after handling.
P271 Use only outdoors or in a well-ventilated area.
P273 Avoid release to the environment.
P280 Wear eye protection/ face protection.

P280	Wear protective gloves.
P302 + P352	IF ON SKIN: Wash with plenty of soap and water.
P304 + P340 + P312	IF INHALED: Remove person to fresh air and keep comfortable for breathing. Call a POISON CENTER or doctor/ physician if you feel unwell.
P305 + P351 + P338	IF IN EYES: Rinse cautiously with water for several minutes. Remove contact lenses, if present and easy to do. Continue rinsing.
P332 + P313	If skin irritation occurs: Get medical advice/ attention.
P337 + P313	If eye irritation persists: Get medical advice/ attention.
P362	Take off contaminated clothing and wash before reuse.
P391	Collect spillage.
P403 + P233	Store in a well-ventilated place. Keep container tightly closed.
P405	Store locked up.
P501	Dispose of contents/ container to an approved waste disposal plant.

2.3 Hazards not otherwise classified (HNOC) or not covered by GHS

Photosensitizer., Lachrymator.

3. COMPOSITION/INFORMATION ON INGREDIENTS

3.1 Substances

Formula	:	$C_{14}H_{10}$
Molecular weight	:	178.23 g/mol
CAS-No.	:	120-12-7
EC-No.	:	204-371-1

Hazardous components

Component	Classification	Concentration
Anthracene Included in the Candidate List of Substances of Very High Concern (SVHC) according to Regulation (EC) No. 1907/2006 (REACH)		
	Skin Irrit. 2; Eye Irrit. 2A; STOT SE 3; Aquatic Acute 1; Aquatic Chronic 1; H315, H319, H335, H410	<= 100 %

For the full text of the H-Statements mentioned in this Section, see Section 16.

4. FIRST AID MEASURES

4.1 Description of first aid measures

General advice
Consult a physician. Show this safety data sheet to the doctor in attendance.Move out of dangerous area.

If inhaled
If breathed in, move person into fresh air. If not breathing, give artificial respiration. Consult a physician.

In case of skin contact
Wash off with soap and plenty of water. Consult a physician.

In case of eye contact
Rinse thoroughly with plenty of water for at least 15 minutes and consult a physician.

If swallowed
Never give anything by mouth to an unconscious person. Rinse mouth with water. Consult a physician.

4.2 Most important symptoms and effects, both acute and delayed

The most important known symptoms and effects are described in the labelling (see section 2.2) and/or in section 11

4.3 Indication of any immediate medical attention and special treatment needed

No data available

5. FIREFIGHTING MEASURES

5.1 Extinguishing media

Suitable extinguishing media
Use water spray, alcohol-resistant foam, dry chemical or carbon dioxide.

5.2 Special hazards arising from the substance or mixture
No data available

5.3 Advice for firefighters
Wear self-contained breathing apparatus for firefighting if necessary.

5.4 Further information
No data available

6. ACCIDENTAL RELEASE MEASURES

6.1 Personal precautions, protective equipment and emergency procedures
Use personal protective equipment. Avoid dust formation. Avoid breathing vapours, mist or gas. Ensure adequate ventilation. Evacuate personnel to safe areas. Avoid breathing dust.
For personal protection see section 8.

6.2 Environmental precautions
Prevent further leakage or spillage if safe to do so. Do not let product enter drains. Discharge into the environment must be avoided.

6.3 Methods and materials for containment and cleaning up
Pick up and arrange disposal without creating dust. Sweep up and shovel. Keep in suitable, closed containers for disposal.

6.4 Reference to other sections
For disposal see section 13.

7. HANDLING AND STORAGE

7.1 Precautions for safe handling
Avoid contact with skin and eyes. Avoid formation of dust and aerosols.
Provide appropriate exhaust ventilation at places where dust is formed.
For precautions see section 2.2.

7.2 Conditions for safe storage, including any incompatibilities
Keep container tightly closed in a dry and well-ventilated place.

7.3 Specific end use(s)
Apart from the uses mentioned in section 1.2 no other specific uses are stipulated

8. EXPOSURE CONTROLS/PERSONAL PROTECTION

8.1 Control parameters

Components with workplace control parameters

Component	CAS-No.	Value	Control parameters	Basis
Anthracene	120-12-7	TWA	0.200000 mg/m3	USA. Occupational Exposure Limits (OSHA) - Table Z-1 Limits for Air Contaminants
	Remarks	1910.1002 As used in §1910.1000 (Table Z-1), coal tar pitch volatiles include the fused polycyclic hydrocarbons which volatilize from the distillation residues of coal, petroleum (excluding asphalt), wood, and other organic matter. Asphalt (CAS 8052-42-4, and CAS 64742-93-4) is not covered under the 'coal tar pitch volatiles' standard OSHA specifically regulated carcinogen		

		TWA	0.100000 mg/m3	USA. NIOSH Recommended Exposure Limits
		Potential Occupational Carcinogen NIOSH considers coal tar, coal tar pitch, and creosote to be coal tar products. cyclohexane-extractable fraction See Appendix C See Appendix A		

Biological occupational exposure limits

Component	CAS-No.	Parameters	Value	Biological specimen	Basis
Anthracene	120-12-7	1-Hydroxypyrene (1-HP)		Urine	ACGIH - Biological Exposure Indices (BEI)
	Remarks	End of shift at end of workweek			

8.2 Exposure controls

Appropriate engineering controls
Handle in accordance with good industrial hygiene and safety practice. Wash hands before breaks and at the end of workday.

Personal protective equipment

Eye/face protection
Safety glasses with side-shields conforming to EN166 Use equipment for eye protection tested and approved under appropriate government standards such as NIOSH (US) or EN 166(EU).

Skin protection
Handle with gloves. Gloves must be inspected prior to use. Use proper glove removal technique (without touching glove's outer surface) to avoid skin contact with this product. Dispose of contaminated gloves after use in accordance with applicable laws and good laboratory practices. Wash and dry hands.

Full contact
Material: Chloroprene
Minimum layer thickness: 0.6 mm
Break through time: 480 min
Material tested:Camapren® (KCL 722 / Aldrich Z677493, Size M)

Splash contact
Material: Nitrile rubber
Minimum layer thickness: 0.11 mm
Break through time: 30 min
Material tested:Dermatril® (KCL 740 / Aldrich Z677272, Size M)

data source: KCL GmbH, D-36124 Eichenzell, phone +49 (0)6659 87300, e-mail sales@kcl.de, test method: EN374
If used in solution, or mixed with other substances, and under conditions which differ from EN 374, contact the supplier of the CE approved gloves. This recommendation is advisory only and must be evaluated by an industrial hygienist and safety officer familiar with the specific situation of anticipated use by our customers. It should not be construed as offering an approval for any specific use scenario.

Body Protection
impervious clothing, The type of protective equipment must be selected according to the concentration and amount of the dangerous substance at the specific workplace.

Respiratory protection
For nuisance exposures use type P95 (US) or type P1 (EU EN 143) particle respirator.For higher level protection use type OV/AG/P99 (US) or type ABEK-P2 (EU EN 143) respirator cartridges. Use respirators and components tested and approved under appropriate government standards such as NIOSH (US) or CEN (EU).

Control of environmental exposure
Prevent further leakage or spillage if safe to do so. Do not let product enter drains. Discharge into the environment must be avoided.

9. PHYSICAL AND CHEMICAL PROPERTIES

9.1 Information on basic physical and chemical properties

a)	Appearance	Form: crystalline Colour: beige
b)	Odour	No data available
c)	Odour Threshold	No data available
d)	pH	No data available
e)	Melting point/freezing point	Melting point/range: 210 - 215 °C (410 - 419 °F) - lit.
f)	Initial boiling point and boiling range	340 °C (644 °F) - lit.
g)	Flash point	No data available
h)	Evaporation rate	No data available
i)	Flammability (solid, gas)	No data available
j)	Upper/lower flammability or explosive limits	Lower explosion limit: 0.6 %(V)
k)	Vapour pressure	1.3 hPa (1.0 mmHg) at 145.0 °C (293.0 °F)
l)	Vapour density	No data available
m)	Relative density	No data available
n)	Water solubility	No data available
o)	Partition coefficient: n-octanol/water	log Pow: 4.45
p)	Auto-ignition temperature	540.0 °C (1,004.0 °F)
q)	Decomposition temperature	No data available
r)	Viscosity	No data available
s)	Explosive properties	No data available
t)	Oxidizing properties	No data available

9.2 Other safety information

No data available

10. STABILITY AND REACTIVITY

10.1 Reactivity

No data available

10.2 Chemical stability

Stable under recommended storage conditions.

10.3 Possibility of hazardous reactions

No data available

10.4 Conditions to avoid

No data available

10.5 Incompatible materials

Strong oxidizing agents, Hypochlorites

10.6 Hazardous decomposition products

Other decomposition products - No data available

In the event of fire: see section 5

11. TOXICOLOGICAL INFORMATION

11.1 Information on toxicological effects

Acute toxicity
Inhalation: No data available

Dermal: No data available

LD50 Intraperitoneal - Mouse - 430 mg/kg

Skin corrosion/irritation
Skin - Mouse
Result: Mild skin irritation

Serious eye damage/eye irritation
Irritating to eyes. The preceding data, or interpretation of data, was determined using Quantitative Structure Activity Relationship (QSAR) modeling.

Respiratory or skin sensitisation
Causes photosensitivity. Exposure to light can result in allergic reactions resulting in dermatologic lesions, which can vary from sunburnlike responses to edematous, vesiculated lesions, or bullae

Germ cell mutagenicity
No data available

Carcinogenicity

IARC:	3 - Group 3: Not classifiable as to its carcinogenicity to humans (Anthracene)
ACGIH:	No component of this product present at levels greater than or equal to 0.1% is identified as a carcinogen or potential carcinogen by ACGIH.
NTP:	No component of this product present at levels greater than or equal to 0.1% is identified as a known or anticipated carcinogen by NTP.
OSHA:	OSHA specifically regulated carcinogen (Anthracene)

Reproductive toxicity

No data available

Specific target organ toxicity - single exposure
Inhalation - May cause respiratory irritation.
The preceding data, or interpretation of data, was determined using Quantitative Structure Activity Relationship (QSAR) modeling.

Specific target organ toxicity - repeated exposure
No data available

Aspiration hazard
No data available

Additional Information
RTECS: CA9350000

Possible tumor promoter., Headache, Nausea, Weakness

Blood -

12. ECOLOGICAL INFORMATION

12.1 Toxicity

Toxicity to fish	LC50 - Lepomis macrochirus (Bluegill) - 0.001 mg/l - 96.0 h
Toxicity to daphnia and other aquatic invertebrates	EC50 - Daphnia magna (Water flea) - 0.10 mg/l - 48 h

12.2 Persistence and degradability
No data available

12.3 Bioaccumulative potential
Indication of bioaccumulation.
Bioaccumulation Pimephales promelas (fathead minnow) - 42 d
- 0.01191 mg/l

Bioconcentration factor (BCF): 649

12.4 Mobility in soil
No data available

12.5 Results of PBT and vPvB assessment
PBT/vPvB assessment not available as chemical safety assessment not required/not conducted

12.6 Other adverse effects
An environmental hazard cannot be excluded in the event of unprofessional handling or disposal.
Very toxic to aquatic life with long lasting effects.

No data available

13. DISPOSAL CONSIDERATIONS

13.1 Waste treatment methods

Product
Offer surplus and non-recyclable solutions to a licensed disposal company. Contact a licensed professional waste disposal service to dispose of this material.

Contaminated packaging
Dispose of as unused product.

14. TRANSPORT INFORMATION

DOT (US)
UN number: 3077 Class: 9 Packing group: III
Proper shipping name: Environmentally hazardous substances, solid, n.o.s. (Anthracene)
Reportable Quantity (RQ): 5000 lbs

Poison Inhalation Hazard: No

IMDG
UN number: 3077 Class: 9 Packing group: III EMS-No: F-A, S-F
Proper shipping name: ENVIRONMENTALLY HAZARDOUS SUBSTANCE, SOLID, N.O.S. (Anthracene)
Marine pollutant:yes

IATA
UN number: 3077 Class: 9 Packing group: III
Proper shipping name: Environmentally hazardous substance, solid, n.o.s. (Anthracene)

Further information
EHS-Mark required (ADR 2.2.9.1.10, IMDG code 2.10.3) for single packagings and combination packagings containing inner packagings with Dangerous Goods > 5L for liquids or > 5kg for solids.

15. REGULATORY INFORMATION

SARA 302 Components
No chemicals in this material are subject to the reporting requirements of SARA Title III, Section 302.

SARA 313 Components
The following components are subject to reporting levels established by SARA Title III, Section 313:

	CAS-No.	Revision Date
Anthracene	120-12-7	2007-07-01

SARA 311/312 Hazards
Acute Health Hazard, Chronic Health Hazard

Massachusetts Right To Know Components

	CAS-No.	Revision Date
Anthracene	120-12-7	2007-07-01

Pennsylvania Right To Know Components

	CAS-No.	Revision Date
Anthracene	120-12-7	2007-07-01

New Jersey Right To Know Components

	CAS-No.	Revision Date
Anthracene	120-12-7	2007-07-01

California Prop. 65 Components

WARNING! This product contains a chemical known to the State of California to cause cancer.	CAS-No.	Revision Date
Anthracene	120-12-7	2007-09-28

16. OTHER INFORMATION

Full text of H-Statements referred to under sections 2 and 3.

Aquatic Acute	Acute aquatic toxicity
Aquatic Chronic	Chronic aquatic toxicity
Eye Irrit.	Eye irritation
H315	Causes skin irritation.
H319	Causes serious eye irritation.
H335	May cause respiratory irritation.
H400	Very toxic to aquatic life.
H410	Very toxic to aquatic life with long lasting effects.

HMIS Rating

Health hazard:	2
Chronic Health Hazard:	
Flammability:	0
Physical Hazard	0

NFPA Rating

Health hazard:	2
Fire Hazard:	0
Reactivity Hazard:	0

Further information

Copyright 2015 Sigma-Aldrich Co. LLC. License granted to make unlimited paper copies for internal use only.
The above information is believed to be correct but does not purport to be all inclusive and shall be used only as a guide. The information in this document is based on the present state of our knowledge and is applicable to the product with regard to appropriate safety precautions. It does not represent any guarantee of the properties of the product. Sigma-Aldrich Corporation and its Affiliates shall not be held liable for any damage resulting from handling or from contact with the above product. See www.sigma-aldrich.com and/or the reverse side of invoice or packing slip for additional terms and conditions of sale.

Preparation Information

Sigma-Aldrich Corporation
Product Safety – Americas Region
1-800-521-8956

Version: 4.9 Revision Date: 04/20/2015 Print Date: 12/11/2015

Antimony

Safety Data Sheet

according to Federal Register / Vol. 77, No. 58 / Monday, March 26, 2012 / Rules and Regulations

Revision Date: 02/12/2014 Version: 1.0

SECTION 1: IDENTIFICATION OF THE SUBSTANCE/MIXTURE AND OF THE COMPANY

1.1. Product Identifier

Product Form: Substance

Product Name: Antimony

Synonyms: Stibium (Sb)

1.2. Intended Use of the Product No additional information available

1.3. Name, Address, and Telephone of the Responsible Party

Company

Atomized Products Group, Inc
3838 Miller Park Dr
Garland, TX 75042
T 972-272-9596
atomizedproductsgroup.com

1.4. Emergency Telephone Number

Emergency Number : 800-255-3924 (CHEMTEL)

SECTION 2: HAZARDS IDENTIFICATION

2.1. Classification of the Substance or Mixture

Classification (GHS-US)

Comb. Dust
Acute Tox. 3 (Oral) H301
Acute Tox. 4 (Inhalation:dust,mist) H332
Carc. 2 H351
Aquatic Acute 2 H401
Aquatic Chronic 2 H411

2.2. Label Elements

GHS-US Labeling

Hazard Pictograms (GHS-US) :



GHS06 GHS07 GHS08 GHS09

Signal Word (GHS-US) : Danger

Hazard Statements (GHS-US) : May form combustible dust concentrations in air
H301 - Toxic if swallowed
H332 - Harmful if inhaled
H351 - Suspected of causing cancer
H401 - Toxic to aquatic life
H411 - Toxic to aquatic life with long lasting effects

Precautionary Statements (GHS-US) : P201 - Obtain special instructions before use.
P202 - Do not handle until all safety precautions have been read and understood.
P261 - Avoid breathing dust.
P264 - Wash hands, forearms, and other exposed areas thoroughly after handling.
P270 - Do not eat, drink or smoke when using this product.
P271 - Use only outdoors or in a well-ventilated area.
P273 - Avoid release to the environment.
P280 - Wear protective gloves, protective clothing, eye protection, face protection, respiratory protection.
P301+P310 - IF SWALLOWED: Immediately call a POISON CENTER or doctor/physician.
P304+P340 - IF INHALED: Remove victim to fresh air and keep at rest in a position comfortable for breathing.
P308+P313 - If exposed or concerned: Get medical advice/attention.

P312 - Call a POISON CENTER/doctor/physician if you feel unwell.
P321 - Specific treatment (see section 4).
P330 - If swallowed, rinse mouth.
P391 - Collect spillage.
P405 - Store locked up.
P501 - Dispose of contents/container to local, regional, national, territorial, provincial, and international regulations.

2.3. Other Hazards

Other Hazards Not Contributing to the Classification: Exposure may aggravate those with pre-existing eye, skin, or respiratory conditions. May form combustible dust concentrations in air. Exposure may aggravate individuals with pre-existing skin, kidney, liver, and pulmonary disorders. On burning release of harmful/irritant gases/vapours (antimony oxides). Inhalation of dusts and fumes can cause metal fume fever. Symptoms can include a metallic or sweet taste in the mouth, sweating, shivering, headache, throat irritation, fever, chills, thirstiness, muscle aches, nausea, vomiting, weakness, fatigue, and shortness of breath.

2.4. Unknown Acute Toxicity (GHS-US)

No data available

SECTION 3: COMPOSITION/INFORMATION ON INGREDIENTS

3.1. Substance

Name : Antimony

Name	Product identifier	%	Classification (GHS-US)
Antimony	(CAS No) 7440-36-0	100	Comb. Dust Acute Tox. 3 (Oral), H301 Acute Tox. 4 (Inhalation), H332 Carc. 2, H351 Aquatic Acute 2, H401 Aquatic Chronic 2, H411

Full text of H-phrases: see section 16

3.2. Mixture

Not applicable

SECTION 4: FIRST AID MEASURES

4.1. Description of First Aid Measures

First-aid Measures General: Never give anything by mouth to an unconscious person. If you feel unwell, seek medical advice (show the label where possible).

First-aid Measures After Inhalation: When symptoms occur: go into open air and ventilate suspected area. Obtain medical attention if breathing difficulty persists.

First-aid Measures After Skin Contact: Remove contaminated clothing. Drench affected area with water for at least 15 minutes. Obtain medical attention if irritation persists.

First-aid Measures After Eye Contact: Rinse cautiously with water for several minutes. Remove contact lenses, if present and easy to do. Continue rinsing. Obtain medical attention if irritation persists.

First-aid Measures After Ingestion: Rinse mouth. Do not induce vomiting. Seek medical attention if a large amount is swallowed.

4.2. Most important symptoms and effects, both acute and delayed

Symptoms/Injuries: Suspected of causing cancer. Toxic if swallowed. Harmful if inhaled.

Symptoms/Injuries After Inhalation: Harmful if inhaled. Respiratory tract irritation.

Symptoms/Injuries After Skin Contact: Prolonged contact with large amounts of dust may cause mechanical irritation.

Symptoms/Injuries After Eye Contact: Prolonged contact with large amounts of dust may cause mechanical irritation.

Symptoms/Injuries After Ingestion: Toxic if swallowed. May cause nausea, vomiting, and diarrhea.

Chronic Symptoms: Prolonged exposure may cause effects in specific organs such as the liver, kidneys, blood, and nervous system.

4.3. Indication of Any Immediate Medical Attention and Special Treatment Needed

If exposed or concerned, get medical advice and attention.

SECTION 5: FIREFIGHTING MEASURES

5.1. Extinguishing Media

Suitable Extinguishing Media: Use extinguishing media appropriate for surrounding fire.

Unsuitable Extinguishing Media: Do not use a heavy water stream. Use of heavy stream of water may spread fire.

5.2. Special Hazards Arising From the Substance or Mixture

Fire Hazard: Not considered flammable but may burn at high temperatures. Dust explosion hazard in air.

Explosion Hazard: Avoid dust clouds in combination with static electricity. Dust explosion hazard in air.

Reactivity: Hazardous reactions will not occur under normal conditions. Dust clouds can be explosive.

5.3. Advice for Firefighters

Precautionary Measures Fire: Exercise caution when fighting any chemical fire.

Firefighting Instructions: Use water spray or fog for cooling exposed containers. In case of major fire and large quantities: Evacuate area. Fight fire remotely due to the risk of explosion.

Protection During Firefighting: Do not enter fire area without proper protective equipment, including respiratory protection.

Other information: Risk of dust explosion. Do not allow the product to be released into the environment. Do not allow run-off from fire fighting to enter drains or water courses.

SECTION 6: ACCIDENTAL RELEASE MEASURES

6.1. Personal Precautions, Protective Equipment and Emergency Procedures

General Measures: Use special care to avoid static electric charges. Keep away from heat/sparks/open flames/hot surfaces. – No smoking. Handle in accordance with good industrial hygiene and safety practice. Do not breathe dust. Avoid generating dust. Avoid all contact with skin, eyes, or clothing.

6.1.1. For Non-emergency Personnel

Protective Equipment: Use appropriate personal protection equipment (PPE).

Emergency Procedures: Evacuate unnecessary personnel.

6.1.2. For Emergency Responders

Protective Equipment: Equip cleanup crew with proper protection. Use appropriate personal protection equipment (PPE).

Emergency Procedures: Ventilate area.

6.2. Environmental Precautions

Prevent entry to sewers and public waters. Do not allow to enter drains or water courses.

6.3. Methods and Material for Containment and Cleaning Up

For Containment: Avoid generation of dust during clean-up of spills. Use only non-sparking tools.

Methods for Cleaning Up: Clear up spills immediately and dispose of waste safely. Avoid generation of dust during clean-up of spills. Use only non-sparking tools. Use explosion proof vacuum during cleanup, with appropriate filter, do not mix with other materials. Contact competent authorities after a spill.

6.4. Reference to Other Sections

See heading 8, Exposure Controls and Personal Protection.

SECTION 7: HANDLING AND STORAGE

7.1. Precautions for Safe Handling

Additional Hazards When Processed: Avoid dust production. Accumulation and dispersion of dust with an ignition source can cause a combustible dust explosion, keep dust levels to a minimum and follow applicable regulations. Do not pressurize, cut, or weld containers. . On burning: release of harmful/irritant gases/vapours e.g.: (antimony oxides).

Precautions for Safe Handling: Use only non-sparking tools. Keep away from heat/sparks/open flames/hot surfaces. – No smoking. Handle in accordance with good industrial hygiene and safety procedures.

Hygiene Measures: Handle in accordance with good industrial hygiene and safety procedures. Wash hands and other exposed areas with mild soap and water before eating, drinking, or smoking and again when leaving work. Do no eat, drink or smoke when using this product.

7.2. Conditions for Safe Storage, Including Any Incompatibilities

Technical Measures: Proper grounding procedures to avoid static electricity should be followed. Ground/bond container and receiving equipment. Use explosion-proof electrical, ventilating, and lighting equipment. Comply with applicable regulations.

Storage Conditions: Store in a dry, cool and well-ventilated place. Keep container closed when not in use. Keep/Store away from extremely high or low temperatures, ignition sources, incompatible materials.

Incompatible Products: Strong acids. Strong bases. Strong oxidizers.

7.3. Specific End Use(s)

No additional information available

SECTION 8: EXPOSURE CONTROLS/PERSONAL PROTECTION

8.1. Control Parameters

Antimony (7440-36-0)		
USA ACGIH	ACGIH TWA (mg/m³)	0.5 mg/m³
USA NIOSH	NIOSH REL (TWA) (mg/m³)	0.5 mg/m³

USA IDLH	US IDLH (mg/m³)	50 mg/m³
USA OSHA	OSHA PEL (TWA) (mg/m³)	0.5 mg/m³

8.2. Exposure Controls

Appropriate Engineering Controls : Ensure all national/local regulations are observed. Proper grounding procedures to avoid static electricity should be followed. Use explosion-proof equipment. Emergency eye wash fountains and safety showers should be available in the immediate vicinity of any potential exposure. Ensure adequate ventilation, especially in confined areas.

Personal Protective Equipment : Gloves. Protective goggles. Respiratory protection of the dependent type. Protective clothing.



Materials for Protective Clothing : Chemically resistant materials and fabrics.

Hand Protection : Wear chemically resistant protective gloves.

Eye Protection : Chemical goggles or safety glasses.

Skin and Body Protection : Wear suitable protective clothing.

Respiratory Protection : Use NIOSH-approved air-purifying or supplied-air respirator where airborne concentrations of dust are expected to exceed exposure limits.

Thermal Hazard Protection : Wear suitable protective clothing.

SECTION 9: PHYSICAL AND CHEMICAL PROPERTIES

9.1. Information on Basic Physical and Chemical Properties

Physical State : Solid

Odor : No data available

Odor Threshold : No data available

pH : No data available

Relative Evaporation Rate (butylacetate=1) : No data available

Melting Point : No data available

Freezing Point : No data available

Boiling Point : No data available

Flash Point : No data available

Auto-ignition Temperature : No data available

Decomposition Temperature : No data available

Flammability (solid, gas) : No data available

Vapor Pressure : No data available

Relative Vapor Density at 20 °C : No data available

Relative Density : No data available

Specific Gravity : No data available

Solubility : No data available

Log Pow : No data available

Log Kow : No data available

Viscosity, Kinematic : No data available

Viscosity, Dynamic : No data available

Explosive Properties : No data available

Oxidizing Properties : No data available

Explosive Limits : No data available

9.2. Other Information No additional information available

SECTION 10: STABILITY AND REACTIVITY

10.1 Reactivity: Hazardous reactions will not occur under normal conditions. Dust clouds can be explosive.

10.2 Chemical Stability: Dust clouds can be explosive.

10.3 Possibility of Hazardous Reactions: Hazardous polymerization will not occur.

10.4 Conditions to Avoid: Direct sunlight. Extremely high or low temperatures. Open flame. Ignition sources. Incompatible materials.

10.5 Incompatible Materials: Strong acids. Strong bases. Strong oxidizers. Halogenated compounds.

10.6 Hazardous Decomposition Products: Antimony and its oxides. Metal oxides. Inhalation of fumes may cause metal fume fever.

SECTION 11: TOXICOLOGICAL INFORMATION

11.1. Information On Toxicological Effects

Acute Toxicity: Toxic if swallowed. Harmful if inhaled.

Antimony	
ATE (Oral)	500.000 mg/kg body weight
ATE (Dust/Mist)	1.500 mg/l/4h

Antimony (7440-36-0)	
LD50 Oral Rat	100 mg/kg
ATE (Oral)	100.000 mg/kg body weight

Skin Corrosion/Irritation: Not classified

Serious Eye Damage/Irritation: Not classified

Respiratory or Skin Sensitization: Not classified

Germ Cell Mutagenicity: Not classified

Carcinogenicity: Suspected of causing cancer.

Reproductive Toxicity: Not classified

Specific Target Organ Toxicity (Single Exposure): Not classified

Specific Target Organ Toxicity (Repeated Exposure): Not classified

Aspiration Hazard: Not classified

Symptoms/Injuries After Inhalation: Harmful if inhaled. Respiratory tract irritation.

Symptoms/Injuries After Skin Contact: Prolonged contact with large amounts of dust may cause mechanical irritation.

Symptoms/Injuries After Eye Contact: Prolonged contact with large amounts of dust may cause mechanical irritation.

Symptoms/Injuries After Ingestion: Toxic if swallowed. May cause nausea, vomiting, and diarrhea.

Chronic Symptoms: Prolonged exposure may cause effects in specific organs such as the liver, kidneys, blood, and nervous system.

SECTION 12: ECOLOGICAL INFORMATION

12.1. Toxicity

Ecology - General : Toxic to aquatic life with long lasting effects.

12.2. Persistence and Degradability

Antimony	
Persistence and Degradability	May cause long-term adverse effects in the environment.

12.3. Bioaccumulative Potential No additional information available

12.4. Mobility in Soil No additional information available

12.5. Other Adverse Effects

Other Information : Avoid release to the environment.

SECTION 13: DISPOSAL CONSIDERATIONS

13.1. Waste treatment methods

Waste Disposal Recommendations: Dispose of waste material in accordance with all local, regional, national, and international regulations.

Additional Information: The materials contained within this product are hazardous to the environment, do not release into the environment.

SECTION 14: TRANSPORT INFORMATION

14.1 In Accordance with DOT

Proper Shipping Name : ANTIMONY POWDER
Hazard Class : 6.1
Identification Number : UN2871
Label Codes : 6.1
Packing Group : III
Marine Pollutant : Marine pollutant
ERG Number : 170



14.2 In Accordance with IMDG

Proper Shipping Name : ANTIMONY POWDER
Hazard Class : 6.1
Identification Number : UN2871
Packing Group : III
Label Codes : 6.1
EmS-No. (Fire) : F-A
EmS-No. (Spillage) : S-A
MFAG Number : 171



14.3 In Accordance with IATA

Proper Shipping Name : ANTIMONY POWDER
Packing Group : III
Identification Number : UN2871
Hazard Class : 6
Label Codes : 6.1
ERG Code (IATA) : 6L



SECTION 15: REGULATORY INFORMATION

15.1 US Federal Regulations

Antimony	
SARA Section 311/312 Hazard Classes	Delayed (chronic) health hazard Immediate (acute) health hazard

Antimony (7440-36-0)	
Listed on the United States TSCA (Toxic Substances Control Act) inventory	
Listed on SARA Section 313 (Specific toxic chemical listings)	
SARA Section 313 - Emission Reporting	1.0 %

15.2 US State Regulations

Antimony (7440-36-0)
U.S. - California - Priority Toxic Pollutants - Human Health Criteria
U.S. - California - Toxic Air Contaminant List (AB 1807, AB 2728)
U.S. - Colorado - Primary Drinking Water Regulations - Maximum Contaminant Level Goals (MCLGs)
U.S. - Colorado - Primary Drinking Water Regulations - Maximum Contaminant Levels (MCLs)
U.S. - Connecticut - Drinking Water Quality Standards - Maximum Contaminant Levels
U.S. - Connecticut - Hazardous Air Pollutants - HLVs (30 min)
U.S. - Connecticut - Hazardous Air Pollutants - HLVs (8 hr)
U.S. - Connecticut - Water Quality Standards - Consumption of Organisms Only
U.S. - Connecticut - Water Quality Standards - Consumption of Water and Organisms
U.S. - Connecticut - Water Quality Standards - Health Designations
U.S. - Delaware - Pollutant Discharge Requirements - Reportable Quantities
U.S. - Florida - Drinking Water Standards - Inorganic Contaminants - Maximum Contaminant Levels (MCLs)
U.S. - Georgia - Drinking Water - Maximum Contaminant Levels (MCLs)
U.S. - Idaho - Non-Carcinogenic Toxic Air Pollutants - Acceptable Ambient Concentrations
U.S. - Idaho - Non-Carcinogenic Toxic Air Pollutants - Emission Levels (ELs)
U.S. - Idaho - Occupational Exposure Limits - TWAs

U.S. - Illinois - Toxic Air Contaminants
U.S. - Louisiana - Reportable Quantity List for Pollutants
U.S. - Maine - Air Pollutants - Hazardous Air Pollutants
U.S. - Maryland - Surface Water Quality Standards - Consumption of Organisms Only
U.S. - Maryland - Surface Water Quality Standards - Consumption of Water and Organisms
U.S. - Massachusetts - Allowable Ambient Limits (AALs)
U.S. - Massachusetts - Allowable Threshold Concentrations (ATCs)
U.S. - Massachusetts - Drinking Water - Maximum Contaminant Levels (MCLs)
U.S. - Massachusetts - Oil & Hazardous Material List - Groundwater Reportable Concentration - Reporting Category 1
U.S. - Massachusetts - Oil & Hazardous Material List - Groundwater Reportable Concentration - Reporting Category 2
U.S. - Massachusetts - Oil & Hazardous Material List - Reportable Quantity
U.S. - Massachusetts - Oil & Hazardous Material List - Soil Reportable Concentration - Reporting Category 1
U.S. - Massachusetts - Oil & Hazardous Material List - Soil Reportable Concentration - Reporting Category 2
U.S. - Massachusetts - Right To Know List
U.S. - Massachusetts - Threshold Effects Exposure Limits (TELs)
U.S. - Massachusetts - Toxics Use Reduction Act
U.S. - Michigan - Occupational Exposure Limits - TWAs
U.S. - Michigan - Polluting Materials List
U.S. - Minnesota - Chemicals of High Concern
U.S. - Minnesota - Groundwater Health Risk Limits
U.S. - Minnesota - Hazardous Substance List
U.S. - Minnesota - Permissible Exposure Limits - TWAs
U.S. - Missouri - Drinking Water - Maximum Contaminant Levels (MCLs)
U.S. - Nebraska - Drinking Water - Maximum Contaminant Levels (MCLs)
U.S. - New Hampshire - Drinking Water - Maximum Contaminant Levels (MCLs)
U.S. - New Hampshire - Regulated Toxic Air Pollutants - Ambient Air Levels (AALs) - 24-Hour
U.S. - New Hampshire - Regulated Toxic Air Pollutants - Ambient Air Levels (AALs) - Annual
U.S. - New Jersey - Discharge Prevention - List of Hazardous Substances
U.S. - New Jersey - Environmental Hazardous Substances List
U.S. - New Jersey - Primary Drinking Water Standards - Maximum Contaminant Levels - MCLs
U.S. - New Jersey - Right to Know Hazardous Substance List
U.S. - New Jersey - Water Quality - Ground Water Quality Criteria
U.S. - New Jersey - Water Quality - Practical Quantitation Levels (PQLs)
U.S. - New York - Occupational Exposure Limits - TWAs
U.S. - New York - Reporting of Releases Part 597 - List of Hazardous Substances
U.S. - North Dakota - Air Pollutants - Guideline Concentrations - 8-Hour
U.S. - North Dakota - Water Quality Standards - Human Health Value for Class III
U.S. - North Dakota - Water Quality Standards - Human Health Value for Classes I, IA, II
U.S. - Oregon - Permissible Exposure Limits - TWAs
U.S. - Pennsylvania - Drinking Water - Maximum Contaminant Levels (MCLs)
U.S. - Pennsylvania - RTK (Right to Know) - Environmental Hazard List
U.S. - Pennsylvania - RTK (Right to Know) List
U.S. - Rhode Island - Air Toxics - Acceptable Ambient Levels - 24-Hour
U.S. - Rhode Island - Water Quality Standards - Acute Freshwater Aquatic Life Criteria
U.S. - Rhode Island - Water Quality Standards - Chronic Freshwater Aquatic Life Criteria
U.S. - Rhode Island - Water Quality Standards - Human Health Criteria for Consumption of Aquatic Organisms Only
U.S. - Rhode Island - Water Quality Standards - Human Health Criteria for Consumption of Water and Aquatic Organisms
U.S. - South Carolina - Maximum Contaminant Levels (MCLs)
U.S. - Tennessee - Occupational Exposure Limits - TWAs
U.S. - Texas - Drinking Water Standards - Maximum Contaminant Levels (MCLs)
U.S. - Texas - Effects Screening Levels - Long Term
U.S. - Texas - Effects Screening Levels - Short Term
U.S. - Utah - Drinking Water - Maximum Contaminant Levels (MCLs)
U.S. - Vermont - Hazardous Waste - Hazardous Constituents
U.S. - Vermont - Permissible Exposure Limits - TWAs
U.S. - Virginia - Water Quality Standards - Public Water Supply Effluent Limits
U.S. - Virginia - Water Quality Standards - Surface Waters Not Used for the Public Water Supply Effluent Limits

U.S. - Washington - Dangerous Waste - Dangerous Waste Constituents List
U.S. - Washington - Permissible Exposure Limits - STELs
U.S. - Washington - Permissible Exposure Limits - TWAs
U.S. - Wisconsin - Hazardous Air Contaminants - All Sources - Emissions From Stack Heights 25 Feet to Less Than 40 Feet
U.S. - Wisconsin - Hazardous Air Contaminants - All Sources - Emissions From Stack Heights 40 Feet to Less Than 75 Feet
U.S. - Wisconsin - Hazardous Air Contaminants - All Sources - Emissions From Stack Heights 75 Feet or Greater
U.S. - Wisconsin - Hazardous Air Contaminants - All Sources - Emissions From Stack Heights Less Than 25 Feet

SECTION 16: OTHER INFORMATION

Revision date : 02/12/2014

Other Information : This document has been prepared in accordance with the SDS requirements of the OSHA Hazard Communication Standard 29 CFR 1910.1200.

GHS Full Text Phrases:

Acute Tox. 3 (Oral)	Acute toxicity (oral) Category 3
Acute Tox. 4 (Inhalation)	Acute toxicity (inhalation) Category 4
Acute Tox. 4 (Inhalation:dust,mist)	Acute toxicity (inhalation:dust,mist) Category 4
Aquatic Acute 2	Hazardous to the aquatic environment - Acute Hazard Category 2
Aquatic Chronic 2	Hazardous to the aquatic environment - Chronic Hazard Category 2
Carc. 2	Carcinogenicity Category 2
Comb. Dust	Combustible Dust
	May form combustible dust concentrations in air
H301	Toxic if swallowed
H332	Harmful if inhaled
H351	Suspected of causing cancer
H401	Toxic to aquatic life
H411	Toxic to aquatic life with long lasting effects

This information is based on our current knowledge and is intended to describe the product for the purposes of health, safety and environmental requirements only. It should not therefore be construed as guaranteeing any specific property of the product.

SDS US (GHS HazCom) - US

SAFETY DATA SHEET

Version 5.3
Revision Date 09/11/2015
Print Date 05/11/2016

1. PRODUCT AND COMPANY IDENTIFICATION

1.1 Product identifiers

Product name : Aroclor 1248

Product Number : 48589
Brand : Supelco
Index-No. : 602-039-00-4

CAS-No. : 12672-29-6

1.2 Relevant identified uses of the substance or mixture and uses advised against

Identified uses : Laboratory chemicals, Synthesis of substances

1.3 Details of the supplier of the safety data sheet

Company : Sigma-Aldrich
3050 Spruce Street
SAINT LOUIS MO 63103
USA

Telephone : +1 800-325-5832
Fax : +1 800-325-5052

1.4 Emergency telephone number

Emergency Phone # : (314) 776-6555

2. HAZARDS IDENTIFICATION

2.1 Classification of the substance or mixture

GHS Classification in accordance with 29 CFR 1910 (OSHA HCS)
Specific target organ toxicity - repeated exposure (Category 2), H373
Acute aquatic toxicity (Category 1), H400
Chronic aquatic toxicity (Category 1), H410

For the full text of the H-Statements mentioned in this Section, see Section 16.

2.2 GHS Label elements, including precautionary statements

Pictogram



Signal word Warning

Hazard statement(s)
H373 May cause damage to organs through prolonged or repeated exposure.
H410 Very toxic to aquatic life with long lasting effects.

Precautionary statement(s)
P260 Do not breathe dust/ fume/ gas/ mist/ vapours/ spray.
P273 Avoid release to the environment.
P314 Get medical advice/ attention if you feel unwell.
P391 Collect spillage.
P501 Dispose of contents/ container to an approved waste disposal plant.

2.3 Hazards not otherwise classified (HNOC) or not covered by GHS - none

3. COMPOSITION/INFORMATION ON INGREDIENTS

3.1 Substances

CAS-No. : 12672-29-6
Index-No. : 602-039-00-4

Hazardous components

Component	Classification	Concentration
Aroclor 1248		
	STOT RE 2; Aquatic Acute 1; Aquatic Chronic 1; H373, H410	<= 100 %

For the full text of the H-Statements mentioned in this Section, see Section 16.

4. FIRST AID MEASURES

4.1 Description of first aid measures

General advice
Consult a physician. Show this safety data sheet to the doctor in attendance.Move out of dangerous area.

If inhaled
If breathed in, move person into fresh air. If not breathing, give artificial respiration. Consult a physician.

In case of skin contact
Wash off with soap and plenty of water. Consult a physician.

In case of eye contact
Flush eyes with water as a precaution.

If swallowed
Never give anything by mouth to an unconscious person. Rinse mouth with water. Consult a physician.

4.2 Most important symptoms and effects, both acute and delayed

The most important known symptoms and effects are described in the labelling (see section 2.2) and/or in section 11

4.3 Indication of any immediate medical attention and special treatment needed

No data available

5. FIREFIGHTING MEASURES

5.1 Extinguishing media

Suitable extinguishing media
Use water spray, alcohol-resistant foam, dry chemical or carbon dioxide.

5.2 Special hazards arising from the substance or mixture

Nature of decomposition products not known.

5.3 Advice for firefighters

Wear self-contained breathing apparatus for firefighting if necessary.

5.4 Further information

No data available

6. ACCIDENTAL RELEASE MEASURES

6.1 Personal precautions, protective equipment and emergency procedures

Use personal protective equipment. Avoid breathing vapours, mist or gas. Ensure adequate ventilation. Evacuate personnel to safe areas.
For personal protection see section 8.

6.2 Environmental precautions

Prevent further leakage or spillage if safe to do so. Do not let product enter drains. Discharge into the environment must be avoided.

6.3 Methods and materials for containment and cleaning up
Soak up with inert absorbent material and dispose of as hazardous waste. Keep in suitable, closed containers for disposal.

6.4 Reference to other sections
For disposal see section 13.

7. HANDLING AND STORAGE

7.1 Precautions for safe handling
Avoid contact with skin and eyes. Avoid inhalation of vapour or mist.
For precautions see section 2.2.

7.2 Conditions for safe storage, including any incompatibilities
Keep container tightly closed in a dry and well-ventilated place. Containers which are opened must be carefully resealed and kept upright to prevent leakage.
Storage class (TRGS 510): Non Combustible Liquids

7.3 Specific end use(s)
Apart from the uses mentioned in section 1.2 no other specific uses are stipulated

8. EXPOSURE CONTROLS/PERSONAL PROTECTION

8.1 Control parameters

Components with workplace control parameters

Component	CAS-No.	Value	Control parameters	Basis
Aroclor 1248	12672-29-6	TWA	0.001000 mg/m3	USA. NIOSH Recommended Exposure Limits
	Remarks	Potential Occupational Carcinogen		

8.2 Exposure controls

Appropriate engineering controls
Handle in accordance with good industrial hygiene and safety practice. Wash hands before breaks and at the end of workday.

Personal protective equipment

Eye/face protection
Face shield and safety glasses Use equipment for eye protection tested and approved under appropriate government standards such as NIOSH (US) or EN 166(EU).

Skin protection
Handle with gloves. Gloves must be inspected prior to use. Use proper glove removal technique (without touching glove's outer surface) to avoid skin contact with this product. Dispose of contaminated gloves after use in accordance with applicable laws and good laboratory practices. Wash and dry hands.

Body Protection
Complete suit protecting against chemicals, The type of protective equipment must be selected according to the concentration and amount of the dangerous substance at the specific workplace.

Respiratory protection
Where risk assessment shows air-purifying respirators are appropriate use a full-face respirator with multi-purpose combination (US) or type ABEK (EN 14387) respirator cartridges as a backup to engineering controls. If the respirator is the sole means of protection, use a full-face supplied air respirator. Use respirators and components tested and approved under appropriate government standards such as NIOSH (US) or CEN (EU).

Control of environmental exposure
Prevent further leakage or spillage if safe to do so. Do not let product enter drains. Discharge into the environment must be avoided.

9. PHYSICAL AND CHEMICAL PROPERTIES

9.1 Information on basic physical and chemical properties

a) Appearance Form: liquid

b)	Odour	No data available
c)	Odour Threshold	No data available
d)	pH	No data available
e)	Melting point/freezing point	No data available
f)	Initial boiling point and boiling range	No data available
g)	Flash point	No data available
h)	Evaporation rate	No data available
i)	Flammability (solid, gas)	No data available
j)	Upper/lower flammability or explosive limits	No data available
k)	Vapour pressure	No data available
l)	Vapour density	No data available
m)	Relative density	No data available
n)	Water solubility	No data available
o)	Partition coefficient: n-octanol/water	No data available
p)	Auto-ignition temperature	No data available
q)	Decomposition temperature	No data available
r)	Viscosity	No data available
s)	Explosive properties	No data available
t)	Oxidizing properties	No data available

9.2 Other safety information
No data available

10. STABILITY AND REACTIVITY

10.1 Reactivity
No data available

10.2 Chemical stability
Stable under recommended storage conditions.

10.3 Possibility of hazardous reactions
No data available

10.4 Conditions to avoid
No data available

10.5 Incompatible materials
Strong oxidizing agents

10.6 Hazardous decomposition products
Other decomposition products - No data available
In the event of fire: see section 5

11. TOXICOLOGICAL INFORMATION

11.1 Information on toxicological effects

Acute toxicity
LD50 Oral - Rat - 11,000 mg/kg

Inhalation: No data available

Dermal: No data available

No data available

Skin corrosion/irritation
No data available

Serious eye damage/eye irritation
No data available

Respiratory or skin sensitisation
No data available

Germ cell mutagenicity
No data available

Carcinogenicity

IARC:	No component of this product present at levels greater than or equal to 0.1% is identified as probable, possible or confirmed human carcinogen by IARC.
ACGIH:	No component of this product present at levels greater than or equal to 0.1% is identified as a carcinogen or potential carcinogen by ACGIH.
NTP:	No component of this product present at levels greater than or equal to 0.1% is identified as a known or anticipated carcinogen by NTP.
OSHA:	No component of this product present at levels greater than or equal to 0.1% is identified as a carcinogen or potential carcinogen by OSHA.

Reproductive toxicity
No data available

Reproductive toxicity - Monkey - Oral
Maternal Effects: Menstrual cycle changes or disorders.

Reproductive toxicity - Monkey - Oral
Effects on Fertility: Post-implantation mortality (e.g., dead and/or resorbed implants per total number of implants).

Reproductive toxicity - Monkey - Oral
Effects on Fertility: Abortion.

Reproductive toxicity - Monkey - Oral
Effects on Newborn: Growth statistics (e.g., reduced weight gain). Effects on Newborn: Behavioral. Effects on Newborn: Other postnatal measures or effects.

No data available

Developmental Toxicity - Rabbit - Oral
Specific Developmental Abnormalities: Immune and reticuloendothelial system.

Specific target organ toxicity - single exposure
No data available

Specific target organ toxicity - repeated exposure
May cause damage to organs through prolonged or repeated exposure.
No data available

Aspiration hazard
No data available

Additional Information
RTECS: Not available

Nausea, Dizziness, Headache, muscle pain, muscle weakness, neck stiffness, trunk stiffness, stiffness of extremities, thick feeling in the tongue, Thirst

Stomach - Irregularities - Based on Human Evidence
Stomach - Irregularities - Based on Human Evidence

12. ECOLOGICAL INFORMATION

12.1 Toxicity

Toxicity to fish	LC50 - Lepomis macrochirus - 0.278 mg/l - 96.0 h
Toxicity to algae	Growth inhibition EC50 - Thalassiosira rotula - 0.02 mg/l - 44 h

12.2 Persistence and degradability
No data available

12.3 Bioaccumulative potential
Bioaccumulation Pimephales promelas (fathead minnow) - 250 d - 3 µg/l

Bioconcentration factor (BCF): 120,000

12.4 Mobility in soil
No data available

12.5 Results of PBT and vPvB assessment
PBT/vPvB assessment not available as chemical safety assessment not required/not conducted

12.6 Other adverse effects
An environmental hazard cannot be excluded in the event of unprofessional handling or disposal.
Very toxic to aquatic life with long lasting effects.

No data available

13. DISPOSAL CONSIDERATIONS

13.1 Waste treatment methods

Product
Offer surplus and non-recyclable solutions to a licensed disposal company.

Contaminated packaging
Dispose of as unused product.

14. TRANSPORT INFORMATION

DOT (US)
UN number: 2315 Class: 9 Packing group: II
Proper shipping name: Polychlorinated biphenyls, liquid
Reportable Quantity (RQ): 1 lbs

Poison Inhalation Hazard: No

IMDG
UN number: 2315 Class: 9 Packing group: II EMS-No: F-A, S-A
Proper shipping name: POLYCHLORINATED BIPHENYLS, LIQUID
Marine pollutant: yes

IATA
UN number: 2315 Class: 9 Packing group: II
Proper shipping name: Polychlorinated biphenyls, liquid

15. REGULATORY INFORMATION

SARA 302 Components
No chemicals in this material are subject to the reporting requirements of SARA Title III, Section 302.

SARA 313 Components

This material does not contain any chemical components with known CAS numbers that exceed the threshold (De Minimis) reporting levels established by SARA Title III, Section 313.

SARA 311/312 Hazards
Chronic Health Hazard

Massachusetts Right To Know Components

	CAS-No.	Revision Date
Aroclor 1248	12672-29-6	1993-04-24

Pennsylvania Right To Know Components

	CAS-No.	Revision Date
Aroclor 1248	12672-29-6	1993-04-24

New Jersey Right To Know Components

	CAS-No.	Revision Date
Aroclor 1248	12672-29-6	1993-04-24

California Prop. 65 Components

WARNING! This product contains a chemical known to the State of California to cause cancer. Aroclor 1248	CAS-No. 12672-29-6	Revision Date 2008-08-01
WARNING: This product contains a chemical known to the State of California to cause birth defects or other reproductive harm. Aroclor 1248	CAS-No. 12672-29-6	Revision Date 2008-08-01

16. OTHER INFORMATION

Full text of H-Statements referred to under sections 2 and 3.

Aquatic Acute	Acute aquatic toxicity
Aquatic Chronic	Chronic aquatic toxicity
H373	May cause damage to organs through prolonged or repeated exposure.
H400	Very toxic to aquatic life.
H410	Very toxic to aquatic life with long lasting effects.
STOT RE	Specific target organ toxicity - repeated exposure

HMIS Rating

Health hazard:	0
Chronic Health Hazard:	*
Flammability:	0
Physical Hazard	0

NFPA Rating

Health hazard:	0
Fire Hazard:	0
Reactivity Hazard:	0

Further information

Copyright 2015 Sigma-Aldrich Co. LLC. License granted to make unlimited paper copies for internal use only.
The above information is believed to be correct but does not purport to be all inclusive and shall be used only as a guide. The information in this document is based on the present state of our knowledge and is applicable to the product with regard to appropriate safety precautions. It does not represent any guarantee of the properties of the product. Sigma-Aldrich Corporation and its Affiliates shall not be held liable for any damage resulting from handling or from contact with the above product. See www.sigma-aldrich.com and/or the reverse side of invoice or packing slip for additional terms and conditions of sale.

Preparation Information
Sigma-Aldrich Corporation
Product Safety – Americas Region
1-800-521-8956

Version: 5.3 Revision Date: 09/11/2015 Print Date: 05/11/2016

SAFETY DATA SHEET

Version 5.2
Revision Date 02/27/2015
Print Date 05/01/2016

1. PRODUCT AND COMPANY IDENTIFICATION

1.1 Product identifiers

Product name : Aroclor 1254

Product Number : 48586
Brand : Supelco
Index-No. : 602-039-00-4

CAS-No. : 11097-69-1

1.2 Relevant identified uses of the substance or mixture and uses advised against

Identified uses : Laboratory chemicals, Manufacture of substances

1.3 Details of the supplier of the safety data sheet

Company : Sigma-Aldrich
3050 Spruce Street
SAINT LOUIS MO 63103
USA

Telephone : +1 800-325-5832
Fax : +1 800-325-5052

1.4 Emergency telephone number

Emergency Phone # : (314) 776-6555

2. HAZARDS IDENTIFICATION

2.1 Classification of the substance or mixture

GHS Classification in accordance with 29 CFR 1910 (OSHA HCS)
Acute toxicity, Oral (Category 4), H302
Specific target organ toxicity - repeated exposure (Category 2), H373
Acute aquatic toxicity (Category 1), H400
Chronic aquatic toxicity (Category 1), H410

For the full text of the H-Statements mentioned in this Section, see Section 16.

2.2 GHS Label elements, including precautionary statements

Pictogram



Signal word Warning

Hazard statement(s)
H302 Harmful if swallowed.
H373 May cause damage to organs through prolonged or repeated exposure.
H410 Very toxic to aquatic life with long lasting effects.

Precautionary statement(s)
P260 Do not breathe dust/ fume/ gas/ mist/ vapours/ spray.
P264 Wash skin thoroughly after handling.
P270 Do not eat, drink or smoke when using this product.
P273 Avoid release to the environment.
P301 + P312 + P330 IF SWALLOWED: Call a POISON CENTER or doctor/ physician if you feel unwell. Rinse mouth.

P314	Get medical advice/ attention if you feel unwell.
P391	Collect spillage.
P501	Dispose of contents/ container to an approved waste disposal plant.

2.3 Hazards not otherwise classified (HNOC) or not covered by GHS - none

3. COMPOSITION/INFORMATION ON INGREDIENTS

3.1 Substances

CAS-No. : 11097-69-1
Index-No. : 602-039-00-4

Hazardous components

Component	Classification	Concentration
Aroclor 1254		
	Acute Tox. 4; STOT RE 2; Aquatic Acute 1; Aquatic Chronic 1; H302, H373, H410	<= 100 %

For the full text of the H-Statements mentioned in this Section, see Section 16.

4. FIRST AID MEASURES

4.1 Description of first aid measures

General advice
Consult a physician. Show this safety data sheet to the doctor in attendance.Move out of dangerous area.

If inhaled
If breathed in, move person into fresh air. If not breathing, give artificial respiration. Consult a physician.

In case of skin contact
Wash off with soap and plenty of water. Consult a physician.

In case of eye contact
Flush eyes with water as a precaution.

If swallowed
Never give anything by mouth to an unconscious person. Rinse mouth with water. Consult a physician.

4.2 Most important symptoms and effects, both acute and delayed
The most important known symptoms and effects are described in the labelling (see section 2.2) and/or in section 11

4.3 Indication of any immediate medical attention and special treatment needed
No data available

5. FIREFIGHTING MEASURES

5.1 Extinguishing media

Suitable extinguishing media
Use water spray, alcohol-resistant foam, dry chemical or carbon dioxide.

5.2 Special hazards arising from the substance or mixture
Nature of decomposition products not known.

5.3 Advice for firefighters
Wear self-contained breathing apparatus for firefighting if necessary.

5.4 Further information
No data available

6. ACCIDENTAL RELEASE MEASURES

6.1 Personal precautions, protective equipment and emergency procedures
Use personal protective equipment. Avoid breathing vapours, mist or gas. Ensure adequate ventilation. Evacuate personnel to safe areas.
For personal protection see section 8.

6.2 Environmental precautions
Prevent further leakage or spillage if safe to do so. Do not let product enter drains. Discharge into the environment must be avoided.

6.3 Methods and materials for containment and cleaning up
Soak up with inert absorbent material and dispose of as hazardous waste. Keep in suitable, closed containers for disposal.

6.4 Reference to other sections
For disposal see section 13.

7. HANDLING AND STORAGE

7.1 Precautions for safe handling
Avoid contact with skin and eyes. Avoid inhalation of vapour or mist.
For precautions see section 2.2.

7.2 Conditions for safe storage, including any incompatibilities
Keep container tightly closed in a dry and well-ventilated place. Containers which are opened must be carefully resealed and kept upright to prevent leakage.
Storage class (TRGS 510): Non Combustible Liquids

7.3 Specific end use(s)
Apart from the uses mentioned in section 1.2 no other specific uses are stipulated

8. EXPOSURE CONTROLS/PERSONAL PROTECTION

8.1 Control parameters

Components with workplace control parameters

Component	CAS-No.	Value	Control parameters	Basis
Aroclor 1254	11097-69-1	TWA	0.5 mg/m3	USA. Occupational Exposure Limits (OSHA) - Table Z-1 Limits for Air Contaminants
	Remarks	Skin designation		
		TWA	0.500000 mg/m3	USA. Occupational Exposure Limits (OSHA) - Table Z-1 Limits for Air Contaminants
		Skin designation		
		TWA	0.5 mg/m3	USA. ACGIH Threshold Limit Values (TLV)
		Upper Respiratory Tract irritation Liver damage Chloracne Confirmed animal carcinogen with unknown relevance to humans Danger of cutaneous absorption		
		TWA	0.500000 mg/m3	USA. ACGIH Threshold Limit Values (TLV)
		Upper Respiratory Tract irritation Liver damage Chloracne Confirmed animal carcinogen with unknown relevance to humans Danger of cutaneous absorption		
		TWA	0.5 mg/m3	USA. OSHA - TABLE Z-1 Limits for Air Contaminants - 1910.1000
		Skin notation		
		TWA	0.001000 mg/m3	USA. NIOSH Recommended Exposure Limits
		Potential Occupational Carcinogen See Appendix A		

8.2 Exposure controls

Appropriate engineering controls
Handle in accordance with good industrial hygiene and safety practice. Wash hands before breaks and at the end of workday.

Personal protective equipment

Eye/face protection
Face shield and safety glasses Use equipment for eye protection tested and approved under appropriate government standards such as NIOSH (US) or EN 166(EU).

Skin protection
Handle with gloves. Gloves must be inspected prior to use. Use proper glove removal technique (without touching glove's outer surface) to avoid skin contact with this product. Dispose of contaminated gloves after use in accordance with applicable laws and good laboratory practices. Wash and dry hands.

Body Protection
Complete suit protecting against chemicals, The type of protective equipment must be selected according to the concentration and amount of the dangerous substance at the specific workplace.

Respiratory protection
Where risk assessment shows air-purifying respirators are appropriate use a full-face respirator with multi-purpose combination (US) or type ABEK (EN 14387) respirator cartridges as a backup to engineering controls. If the respirator is the sole means of protection, use a full-face supplied air respirator. Use respirators and components tested and approved under appropriate government standards such as NIOSH (US) or CEN (EU).

Control of environmental exposure
Prevent further leakage or spillage if safe to do so. Do not let product enter drains. Discharge into the environment must be avoided.

9. PHYSICAL AND CHEMICAL PROPERTIES

9.1 Information on basic physical and chemical properties

a)	Appearance	Form: liquid
b)	Odour	No data available
c)	Odour Threshold	No data available
d)	pH	No data available
e)	Melting point/freezing point	No data available
f)	Initial boiling point and boiling range	No data available
g)	Flash point	No data available
h)	Evaporation rate	No data available
i)	Flammability (solid, gas)	No data available
j)	Upper/lower flammability or explosive limits	No data available
k)	Vapour pressure	No data available
l)	Vapour density	No data available
m)	Relative density	No data available
n)	Water solubility	No data available
o)	Partition coefficient: n-octanol/water	No data available
p)	Auto-ignition temperature	No data available
q)	Decomposition	No data available

temperature

r)	Viscosity	No data available
s)	Explosive properties	No data available
t)	Oxidizing properties	No data available

9.2 Other safety information
No data available

10. STABILITY AND REACTIVITY

10.1 Reactivity
No data available

10.2 Chemical stability
Stable under recommended storage conditions.

10.3 Possibility of hazardous reactions
No data available

10.4 Conditions to avoid
No data available

10.5 Incompatible materials
Strong oxidizing agents

10.6 Hazardous decomposition products
Other decomposition products - No data available
In the event of fire: see section 5

11. TOXICOLOGICAL INFORMATION

11.1 Information on toxicological effects

Acute toxicity
LD50 Oral - Rat - 1,010 mg/kg

Inhalation: No data available

Dermal: No data available

No data available

Skin corrosion/irritation
No data available

Serious eye damage/eye irritation
No data available

Respiratory or skin sensitisation
No data available

Germ cell mutagenicity
Rat
Liver
Unscheduled DNA synthesis

Rat
Liver
DNA damage

Mouse
fibroblast
Morphological transformation.

Rat
Morphological transformation.

Rat
DNA damage

Rat
DNA damage

Carcinogenicity

Carcinogenicity - Rat - Oral
Tumorigenic:Equivocal tumorigenic agent by RTECS criteria. Gastrointestinal:Tumors.

Carcinogenicity - Rat - Oral
Tumorigenic:Carcinogenic by RTECS criteria. Liver:Tumors.

Carcinogenicity - Mouse - Skin
Tumorigenic:Equivocal tumorigenic agent by RTECS criteria. Skin and Appendages: Other: Tumors.
Tumorigenic:Tumors at site or application.

Carcinogenicity - Rat - Oral
Tumorigenic:Equivocal tumorigenic agent by RTECS criteria. Gastrointestinal:Tumors.

Carcinogenicity - Mouse - Oral
Tumorigenic:Neoplastic by RTECS criteria. Liver:Tumors.

Carcinogenicity - Mouse - Intraperitoneal
Tumorigenic:Equivocal tumorigenic agent by RTECS criteria. Tumorigenic Effects: Uterine tumors. Lungs, Thorax, or Respiration:Tumors.

IARC:	No component of this product present at levels greater than or equal to 0.1% is identified as probable, possible or confirmed human carcinogen by IARC.
NTP:	No component of this product present at levels greater than or equal to 0.1% is identified as a known or anticipated carcinogen by NTP.
OSHA:	No component of this product present at levels greater than or equal to 0.1% is identified as a carcinogen or potential carcinogen by OSHA.

Reproductive toxicity
No data available

Reproductive toxicity - Rabbit - Oral
Effects on Fertility: Post-implantation mortality (e.g., dead and/or resorbed implants per total number of implants).
Effects on Fertility: Abortion. Effects on Embryo or Fetus: Fetal death.

Reproductive toxicity - Rabbit - Oral
Effects on Newborn: Biochemical and metabolic.

Reproductive toxicity - Rat - Oral
Effects on Newborn: Biochemical and metabolic.

Reproductive toxicity - Rat - Oral
Effects on Newborn: Behavioral.

Reproductive toxicity - Rat - Oral
Effects on Newborn: Delayed effects.

Reproductive toxicity - Rat - Intraperitoneal
Maternal Effects: Other effects. Effects on Newborn: Biochemical and metabolic.

Reproductive toxicity - Mouse - Oral
Effects on Newborn: Behavioral.

Reproductive toxicity - Mammal - Oral
Effects on Fertility: Female fertility index (e.g., # females pregnant per # sperm positive females; # females pregnant per # females mated).

No data available

Developmental Toxicity - Rat - Oral

Specific Developmental Abnormalities: Hepatobiliary system.

Specific target organ toxicity - single exposure
No data available

Specific target organ toxicity - repeated exposure
May cause damage to organs through prolonged or repeated exposure.

Aspiration hazard
No data available

Additional Information
RTECS: Not available

To the best of our knowledge, the chemical, physical, and toxicological properties have not been thoroughly investigated.

Stomach - Irregularities - Based on Human Evidence
Stomach - Irregularities - Based on Human Evidence

12. ECOLOGICAL INFORMATION

12.1 Toxicity

Toxicity to fish	LC50 - Oncorhynchus mykiss (rainbow trout) - 0.22 µg/l - 96.0 h
Toxicity to algae	LC50 - Algae - 0.015 mg/l - 28 h

12.2 Persistence and degradability

12.3 Bioaccumulative potential

Bioaccumulation	Pimephales promelas (fathead minnow) - 8 Months - 1.8 µg/l
	Bioconcentration factor (BCF): 238,000

12.4 Mobility in soil
No data available

12.5 Results of PBT and vPvB assessment
PBT/vPvB assessment not available as chemical safety assessment not required/not conducted

12.6 Other adverse effects
An environmental hazard cannot be excluded in the event of unprofessional handling or disposal.
Very toxic to aquatic life with long lasting effects.

13. DISPOSAL CONSIDERATIONS

13.1 Waste treatment methods

Product
Offer surplus and non-recyclable solutions to a licensed disposal company. Contact a licensed professional waste disposal service to dispose of this material. Dissolve or mix the material with a combustible solvent and burn in a chemical incinerator equipped with an afterburner and scrubber.

Contaminated packaging
Dispose of as unused product.

14. TRANSPORT INFORMATION

DOT (US)
UN number: 2315 Class: 9 Packing group: II
Proper shipping name: Polychlorinated biphenyls, liquid
Reportable Quantity (RQ): 1 lbs

Poison Inhalation Hazard: No

IMDG
UN number: 2315 Class: 9 Packing group: II EMS-No: F-A, S-A

Proper shipping name: POLYCHLORINATED BIPHENYLS, LIQUID
Marine pollutant: yes

IATA

UN number: 2315 Class: 9 Packing group: II
Proper shipping name: Polychlorinated biphenyls, liquid

15. REGULATORY INFORMATION

SARA 302 Components

No chemicals in this material are subject to the reporting requirements of SARA Title III, Section 302.

SARA 313 Components

This material does not contain any chemical components with known CAS numbers that exceed the threshold (De Minimis) reporting levels established by SARA Title III, Section 313.

Massachusetts Right To Know Components

	CAS-No.	Revision Date
Aroclor 1254	11097-69-1	1993-04-24

Pennsylvania Right To Know Components

	CAS-No.	Revision Date
Aroclor 1254	11097-69-1	1993-04-24

New Jersey Right To Know Components

	CAS-No.	Revision Date
Aroclor 1254	11097-69-1	1993-04-24

California Prop. 65 Components

WARNING! This product contains a chemical known to the State of California to cause cancer. Aroclor 1254	CAS-No. 11097-69-1	Revision Date 1990-06-30
WARNING: This product contains a chemical known to the State of California to cause birth defects or other reproductive harm. Aroclor 1254	CAS-No. 11097-69-1	Revision Date 1990-06-30

16. OTHER INFORMATION

Full text of H-Statements referred to under sections 2 and 3.

Acute Tox.	Acute toxicity
Aquatic Acute	Acute aquatic toxicity
Aquatic Chronic	Chronic aquatic toxicity
H302	Harmful if swallowed.
H373	May cause damage to organs through prolonged or repeated exposure.
H400	Very toxic to aquatic life.
H410	Very toxic to aquatic life with long lasting effects.
STOT RE	Specific target organ toxicity - repeated exposure

HMIS Rating

Health hazard:	1
Chronic Health Hazard:	*
Flammability:	0
Physical Hazard	0

NFPA Rating

Health hazard:	1
Fire Hazard:	0
Reactivity Hazard:	0

Further information

Copyright 2015 Sigma-Aldrich Co. LLC. License granted to make unlimited paper copies for internal use only.
The above information is believed to be correct but does not purport to be all inclusive and shall be used only as a guide. The information in this document is based on the present state of our knowledge and is applicable to the product with regard to appropriate safety precautions. It does not represent any guarantee of the properties of the product. Sigma-Aldrich Corporation and its Affiliates shall not be held liable for any damage resulting from handling or from contact with the above product. See www.sigma-aldrich.com and/or the reverse side of invoice or packing slip for additional terms and conditions of sale.

Preparation Information

Sigma-Aldrich Corporation
Product Safety – Americas Region
1-800-521-8956

Version: 5.2 Revision Date: 02/27/2015 Print Date: 05/01/2016

SAFETY DATA SHEET

Version 5.3
Revision Date 06/25/2015
Print Date 05/11/2016

1. PRODUCT AND COMPANY IDENTIFICATION

1.1 Product identifiers

Product name : AROCLOR 1260

Product Number : CRM48736
Brand : Supelco

1.2 Relevant identified uses of the substance or mixture and uses advised against

Identified uses : Laboratory chemicals, Manufacture of substances

1.3 Details of the supplier of the safety data sheet

Company : Sigma-Aldrich
3050 Spruce Street
SAINT LOUIS MO 63103
USA

Telephone : +1 800-325-5832
Fax : +1 800-325-5052

1.4 Emergency telephone number

Emergency Phone # : (314) 776-6555

2. HAZARDS IDENTIFICATION

2.1 Classification of the substance or mixture

GHS Classification in accordance with 29 CFR 1910 (OSHA HCS)
Carcinogenicity (Category 1B), H350

For the full text of the H-Statements mentioned in this Section, see Section 16.

2.2 GHS Label elements, including precautionary statements

Pictogram



Signal word Danger

Hazard statement(s)
H350 May cause cancer.

Precautionary statement(s)
P201 Obtain special instructions before use.
P202 Do not handle until all safety precautions have been read and understood.
P280 Wear protective gloves/ protective clothing/ eye protection/ face protection.
P308 + P313 IF exposed or concerned: Get medical advice/ attention.
P405 Store locked up.
P501 Dispose of contents/ container to an approved waste disposal plant.

2.3 Hazards not otherwise classified (HNOC) or not covered by GHS - none

3. COMPOSITION/INFORMATION ON INGREDIENTS

3.2 Mixtures

Hazardous components

Component		Classification	Concentration
Distillates (petroleum), hydrotreated middle			
CAS-No. EC-No. Index-No.	64742-46-7 265-148-2 649-221-00-X	Carc. 1B; H350	>= 90 - <= 100 %
Baseoil - unspecified			
CAS-No. EC-No. Index-No.	64742-53-6 265-156-6 649-466-00-2	Carc. 1B; H350	>= 30 - < 50 %
2,6-di-tert-Butyl-p-cresol			
CAS-No. EC-No.	128-37-0 204-881-4	Aquatic Acute 1; Aquatic Chronic 1; H410	>= 0.1 - < 1 %

For the full text of the H-Statements mentioned in this Section, see Section 16.

4. FIRST AID MEASURES

4.1 Description of first aid measures

General advice
Consult a physician. Show this safety data sheet to the doctor in attendance.Move out of dangerous area.

If inhaled
If breathed in, move person into fresh air. If not breathing, give artificial respiration. Consult a physician.

In case of skin contact
Wash off with soap and plenty of water. Consult a physician.

In case of eye contact
Flush eyes with water as a precaution.

If swallowed
Never give anything by mouth to an unconscious person. Rinse mouth with water. Consult a physician.

4.2 Most important symptoms and effects, both acute and delayed
The most important known symptoms and effects are described in the labelling (see section 2.2) and/or in section 11

4.3 Indication of any immediate medical attention and special treatment needed
No data available

5. FIREFIGHTING MEASURES

5.1 Extinguishing media

Suitable extinguishing media
Use water spray, alcohol-resistant foam, dry chemical or carbon dioxide.

5.2 Special hazards arising from the substance or mixture
Nature of decomposition products not known.

5.3 Advice for firefighters
Wear self-contained breathing apparatus for firefighting if necessary.

5.4 Further information
No data available

6. ACCIDENTAL RELEASE MEASURES

6.1 Personal precautions, protective equipment and emergency procedures

Use personal protective equipment. Avoid breathing vapours, mist or gas. Ensure adequate ventilation. Evacuate personnel to safe areas.
For personal protection see section 8.

6.2 Environmental precautions

Prevent further leakage or spillage if safe to do so. Do not let product enter drains.

6.3 Methods and materials for containment and cleaning up

Soak up with inert absorbent material and dispose of as hazardous waste. Keep in suitable, closed containers for disposal.

6.4 Reference to other sections

For disposal see section 13.

7. HANDLING AND STORAGE

7.1 Precautions for safe handling

Avoid inhalation of vapour or mist.
For precautions see section 2.2.

7.2 Conditions for safe storage, including any incompatibilities

Keep container tightly closed in a dry and well-ventilated place. Containers which are opened must be carefully resealed and kept upright to prevent leakage.
Storage class (TRGS 510): Non-combustible, acute toxic Cat.3 / toxic hazardous materials or hazardous materials causing chronic effects

7.3 Specific end use(s)

Apart from the uses mentioned in section 1.2 no other specific uses are stipulated

8. EXPOSURE CONTROLS/PERSONAL PROTECTION

8.1 Control parameters

Components with workplace control parameters

Component	CAS-No.	Value	Control parameters	Basis
Distillates (petroleum), hydrotreated middle	64742-46-7	TWA	500.000000 ppm 2,000.000000 mg/m3	USA. Occupational Exposure Limits (OSHA) - Table Z-1 Limits for Air Contaminants
	Remarks	The value in mg/m3 is approximate.		

		TWA	5.000000 mg/m3	USA. Occupational Exposure Limits (OSHA) - Table Z-1 Limits for Air Contaminants
		TWA	5.000000 mg/m3	USA. NIOSH Recommended Exposure Limits
		ST	10.000000 mg/m3	USA. NIOSH Recommended Exposure Limits
		TWA	5 mg/m3	USA. Occupational Exposure Limits (OSHA) - Table Z-1 Limits for Air Contaminants
		TWA	5 mg/m3	USA. OSHA - TABLE Z-1 Limits for Air Contaminants - 1910.1000
		TWA	5 mg/m3	USA. NIOSH Recommended Exposure Limits
		ST	10 mg/m3	USA. NIOSH Recommended Exposure Limits
Baseoil - unspecified	64742-53-6	TWA	5.000000 mg/m3	USA. Occupational Exposure Limits (OSHA) - Table Z-1 Limits for Air Contaminants
		TWA	5.000000 mg/m3	USA. Occupational Exposure Limits (OSHA) - Table Z-1 Limits for Air Contaminants
		TWA	5.000000 mg/m3	USA. ACGIH Threshold Limit Values (TLV)
		Upper Respiratory Tract irritation Not classifiable as a human carcinogen		
		TWA	5.000000 mg/m3	USA. NIOSH Recommended Exposure Limits
		ST	10.000000 mg/m3	USA. NIOSH Recommended Exposure Limits

8.2 Exposure controls

Appropriate engineering controls
Handle in accordance with good industrial hygiene and safety practice. Wash hands before breaks and at the end of workday.

Personal protective equipment

Eye/face protection
Safety glasses with side-shields conforming to EN166 Use equipment for eye protection tested and approved under appropriate government standards such as NIOSH (US) or EN 166(EU).

Skin protection
Handle with gloves. Gloves must be inspected prior to use. Use proper glove removal technique (without touching glove's outer surface) to avoid skin contact with this product. Dispose of contaminated gloves after use in accordance with applicable laws and good laboratory practices. Wash and dry hands.

Body Protection
Complete suit protecting against chemicals, The type of protective equipment must be selected according to the concentration and amount of the dangerous substance at the specific workplace.

Respiratory protection
Where risk assessment shows air-purifying respirators are appropriate use a full-face respirator with multi-purpose combination (US) or type ABEK (EN 14387) respirator cartridges as a backup to engineering controls. If the respirator is the sole means of protection, use a full-face supplied air respirator. Use respirators and components tested and approved under appropriate government standards such as NIOSH (US) or CEN (EU).

Control of environmental exposure
Prevent further leakage or spillage if safe to do so. Do not let product enter drains.

9. PHYSICAL AND CHEMICAL PROPERTIES

9.1 Information on basic physical and chemical properties

a)	Appearance	Form: liquid
b)	Odour	No data available
c)	Odour Threshold	No data available
d)	pH	No data available
e)	Melting point/freezing point	No data available
f)	Initial boiling point and boiling range	No data available
g)	Flash point	No data available
h)	Evaporation rate	No data available
i)	Flammability (solid, gas)	No data available
j)	Upper/lower flammability or explosive limits	No data available
k)	Vapour pressure	No data available
l)	Vapour density	No data available
m)	Relative density	No data available
n)	Water solubility	No data available
o)	Partition coefficient: n-octanol/water	No data available
p)	Auto-ignition temperature	No data available
q)	Decomposition temperature	No data available
r)	Viscosity	No data available
s)	Explosive properties	No data available
t)	Oxidizing properties	No data available

9.2 Other safety information

No data available

10. STABILITY AND REACTIVITY

10.1 Reactivity

No data available

10.2 Chemical stability

Stable under recommended storage conditions.

10.3 Possibility of hazardous reactions

No data available

10.4 Conditions to avoid

No data available

10.5 Incompatible materials

Strong oxidizing agents

10.6 Hazardous decomposition products

Other decomposition products - No data available
In the event of fire: see section 5

11. TOXICOLOGICAL INFORMATION

11.1 Information on toxicological effects

Acute toxicity
No data available

Inhalation: No data available

Dermal: No data available

No data available

Skin corrosion/irritation
No data available

Serious eye damage/eye irritation
No data available

Respiratory or skin sensitisation
No data available

Germ cell mutagenicity
No data available

Carcinogenicity

IARC:	3 - Group 3: Not classifiable as to its carcinogenicity to humans (2,6-di-tert-Butyl-p-cresol)
IARC:	3 - Group 3: Not classifiable as to its carcinogenicity to humans (Distillates (petroleum), hydrotreated middle)
NTP:	No component of this product present at levels greater than or equal to 0.1% is identified as a known or anticipated carcinogen by NTP.
OSHA:	No component of this product present at levels greater than or equal to 0.1% is identified as a carcinogen or potential carcinogen by OSHA.

Reproductive toxicity
No data available
No data available

Specific target organ toxicity - single exposure
No data available

Specific target organ toxicity - repeated exposure
No data available

Aspiration hazard
No data available

Additional Information
RTECS: Not available

To the best of our knowledge, the chemical, physical, and toxicological properties have not been thoroughly investigated.

Nerves. - (Aroclor 1260)

12. ECOLOGICAL INFORMATION

12.1 Toxicity
No data available

12.2 Persistence and degradability
No data available

12.3 Bioaccumulative potential
No data available

12.4 Mobility in soil
No data available

12.5 Results of PBT and vPvB assessment
PBT/vPvB assessment not available as chemical safety assessment not required/not conducted

12.6 Other adverse effects
No data available

13. DISPOSAL CONSIDERATIONS

13.1 Waste treatment methods

Product
Offer surplus and non-recyclable solutions to a licensed disposal company. Contact a licensed professional waste disposal service to dispose of this material. Dissolve or mix the material with a combustible solvent and burn in a chemical incinerator equipped with an afterburner and scrubber.

Contaminated packaging
Dispose of as unused product.

14. TRANSPORT INFORMATION

DOT (US)
Not dangerous goods

IMDG
Not dangerous goods

IATA
Not dangerous goods

15. REGULATORY INFORMATION

SARA 302 Components
No chemicals in this material are subject to the reporting requirements of SARA Title III, Section 302.

SARA 313 Components
This material does not contain any chemical components with known CAS numbers that exceed the threshold (De Minimis) reporting levels established by SARA Title III, Section 313.

SARA 311/312 Hazards
Chronic Health Hazard

Massachusetts Right To Know Components

	CAS-No.	Revision Date
Distillates (petroleum), hydrotreated middle	64742-46-7	1989-08-11
Baseoil - unspecified	64742-53-6	1993-04-24

Pennsylvania Right To Know Components

	CAS-No.	Revision Date
Distillates (petroleum), hydrotreated middle	64742-46-7	1989-08-11
Baseoil - unspecified	64742-53-6	1993-04-24

New Jersey Right To Know Components

	CAS-No.	Revision Date
Distillates (petroleum), hydrotreated middle	64742-46-7	1989-08-11
Baseoil - unspecified	64742-53-6	1993-04-24

California Prop. 65 Components

WARNING! This product contains a chemical known to the State of California to cause cancer.	CAS-No.	Revision Date
Aroclor 1260	11096-82-5	2008-08-01
Distillates (petroleum), hydrotreated middle	64742-46-7	2013-12-20

WARNING: This product contains a chemical known to the	CAS-No.	Revision Date

State of California to cause birth defects or other reproductive harm.	11096-82-5	2008-08-01
Aroclor 1260		

16. OTHER INFORMATION

Full text of H-Statements referred to under sections 2 and 3.

Aquatic Acute	Acute aquatic toxicity
Aquatic Chronic	Chronic aquatic toxicity
Carc.	Carcinogenicity
H350	May cause cancer.
H410	Very toxic to aquatic life with long lasting effects.

HMIS Rating

Health hazard:	0
Chronic Health Hazard:	*
Flammability:	0
Physical Hazard	0

NFPA Rating

Health hazard:	0
Fire Hazard:	0
Reactivity Hazard:	0

Further information

Copyright 2015 Sigma-Aldrich Co. LLC. License granted to make unlimited paper copies for internal use only.
The above information is believed to be correct but does not purport to be all inclusive and shall be used only as a guide. The information in this document is based on the present state of our knowledge and is applicable to the product with regard to appropriate safety precautions. It does not represent any guarantee of the properties of the product. Sigma-Aldrich Corporation and its Affiliates shall not be held liable for any damage resulting from handling or from contact with the above product. See www.sigma-aldrich.com and/or the reverse side of invoice or packing slip for additional terms and conditions of sale.

Preparation Information

Sigma-Aldrich Corporation
Product Safety – Americas Region
1-800-521-8956

Version: 5.3 Revision Date: 06/25/2015 Print Date: 05/11/2016

AccuStandard, Inc.
125 Market St., New Haven, CT 06513 USA
Tel: 203-786-5290 Fax: 203-786-5287

SAFETY DATA SHEET

SECTION 1 - CHEMICAL PRODUCT AND COMPANY IDENTIFICATION

1.1 - Product Identifiers

Catalog Name: C-268S-M

Description: Aroclor 1268 in Methanol

1.2 - Relevant Identified Uses of the Substance or Mixture

Laboratory Chemical Reference Material

1.3 - Supplier Details

Company: AccuStandard, Inc.
125 Market St.
New Haven, CT 06513 USA

Telephone Number: 203-786-5290

Fax: 203-786-5287

Email: edocs@accustandard.com

1.4 - Emergency Telephone Number


Emergency Phone #: AccuStandard, Inc.
1-203-502-7070 (USA)
+001-203-502-7070 (International)


24 hours / 7 days a week

SECTION 2 - HAZARDS IDENTIFICATION

2.1 - GHS Label Elements



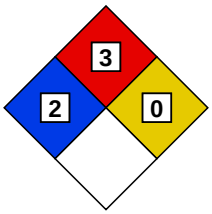

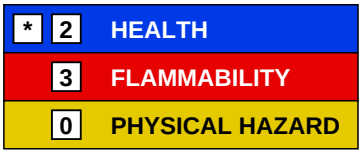

Signal Word: Danger

Hazard Codes:

H225 - Highly Flammable (Flammable liquids, category 2)

H301 - Toxic if swallowed. (Acute toxicity, oral, category 3)

H311 - Toxic if absorbed through skin. (Acute toxicity, dermal, category 3)

H315 - Irritating to skin. (Skin corrosion/irritation, category 2)

H320 - Irritating to eyes. (Eye damage/irritation, category 2B)

H332 - Harmful if inhaled. (Acute toxicity, inhalation, category 4)

H336 - Overexposure may cause dizziness, nausea, muscle weakness, narcosis and respiratory failure.

H360 - California Proposition 65 Warning: This product contains a component (or components) that may cause birth defects or other reproductive harm in a quantity greater than or equal to 0.1%.

H370 - Causes damage to organs. (Specific target organ toxicity, single exposure, category 1)

Precautionary Codes:

SECTION 2 - HAZARDS IDENTIFICATION *- continued*

2.1 - GHS Label Elements *- continued*

P202 - This product should only by used by persons trained in the safe handling of hazardous chemicals.

P233 - Store in a tightly closed container. (P404)

P262 - Do not get in eyes, on skin or clothing.

P264 - Wash thoroughly after handling. Do not take internally. Eye wash and safety equipment should be readily available.

P280 - Protective gloves must be worn to prevent skin contact.

P284 - Respiratory Protection: If workplace exposure limit(s) of product or any component is exceeded (see TLV/PEL), or a risk assessment shows air-purifying respirators are appropriate, use of a NIOSH/MSHA approved air supplied respirator is advised. Use a full-face respirator with multi-purpose combination (US) or type ABEK (EN14387) respirator cartridges in absence of proper environmental control. Always use respirators and components tested and approved under appropriate government standards such as NIOSH (US) or CEN (EU). Engineering and/or administrative controls should be implemented to reduce exposure.

P331 - Ingestion: Do NOT induce vomiting. Call a physician or poison control center immediately. Never give anything by mouth to an unconscious person.

P338 - Eye contact: Immediately flush with plenty of water. After initial flushing, remove any contact lenses and continue flushing for at least 15 minutes. Assure adequate flushing by separating the eyelids with fingers.

P360 - Skin contact: Immediately wash skin with soap and plenty of water. Remove contaminated clothing. Get medical attention if symptoms occur. Wash clothing before reuse.

2.2 - Other Hazards

2.2.1 - Symptom of Exposure Health/Environment

Highly Flammable (Flammable liquids, category 2)

Causes damage to organs. (Specific target organ toxicity, single exposure, category 1)

After ingestion or inhalation, initial symptoms may be only that of mild intoxication, but may become severe after 12 or 18 hours.

POISON: May be fatal or cause blindness if swallowed.

Overexposure may cause dizziness, nausea, muscle weakness, narcosis and respiratory failure.

2.2.2 - Potential Health Effects

Irritating to eyes. (Eye damage/irritation, category 2B)

Irritating to skin. (Skin corrosion/irritation, category 2)

Toxic if absorbed through skin. (Acute toxicity, dermal, category 3)

Irritating to mucous membrane and upper respiratory system.

Harmful if inhaled. (Acute toxicity, inhalation, category 4)

Toxic if swallowed. (Acute toxicity, oral, category 3)

2.2.3 - Routes of Entry

Inhalation, ingestion or skin contact.

2.2.4 - Carcinogenicity

California Proposition 65 Warning: This product contains a component (or components) that may cause birth defects or other reproductive harm in a quantity greater than or equal to 0.1%.

California Proposition 65 Warning: This product contains a component (or components) that may cause cancer in a concentration less than 0.1%.

Contains one or more components that are classified (ACGIH, IARC, NTP, OSHA) as a possible cancer hazard in quantities less than 0.1%.

SECTION 3 - COMPOSITION / ANALYTES DATA

Description: Aroclor 1268 in Methanol

			ACGIH -TLV (mg/m³)			OSHA -PEL (mg/m³)		
Analyte	CAS #	% Concentration	TWA	STEL	Skin	TWA	STEL	Skin
Aroclor 1268	11100-14-4	0.004						
Methanol	67-56-1	99.996				260		

SECTION 4 - FIRST AID MEASURES

4.1 - First Aid Procedures - General

Get medical assistance for all cases of overexposure.

4.2 - Eye Contact

Eye contact: Immediately flush with plenty of water. After initial flushing, remove any contact lenses and continue flushing for at least 15 minutes. Assure adequate flushing by separating the eyelids with fingers. (P338)

4.3 - Skin Contact

Skin contact: Immediately wash skin with soap and plenty of water. Remove contaminated clothing. Get medical attention if symptoms occur. Wash clothing before reuse. (P360)

4.4 - Inhalation

Inhalation: Remove to fresh air. If not breathing, give artificial respiration or give oxygen by trained personnel. Seek immediate medical attention.

4.5 - Ingestion

Ingestion: Do NOT induce vomiting. Call a physician or poison control center immediately. Never give anything by mouth to an unconscious person. (P331)

SECTION 5 - FIRE FIGHTING MEASURES

5.1 - Flammable Properties

Dangerous fire and explosive hazard.

Containers can build up pressure if exposed to heat.

Vapors can travel to a source of ignition and flash back.

During a fire, irritating and highly toxic gases may be generated by thermal decomposition or combustion.

5.2 - Extinguishing Media

Use alcohol foam, carbon dioxide, dry chemical, or water spray when fighting fires involving this material.

5.3 - Protection of Firefighters

As in any fire, wear self-contained breathing apparatus pressure demand, MSHA/NIOSH (approved or equivalent) and full protective gear.

SECTION 6 - ACCIDENTAL RELEASE MEASURES

6.1 - Spill Response

Wear suitable protective equipment listed under Exposure Controls / Personal Protection. Eliminate any ignition sources until the area is determined to be free from explosion or fire hazards. Contain the release and eliminate its source, if this can be done without risk. Dispose as hazardous waste. Comply with Federal, State and local regulations.

SECTION 7 - HANDLING AND STORAGE

Store in a tightly closed container. (P404)

Store in a cool area away from ignition sources and oxidizers.

Sonicate before use.

Avoid breathing vapors or mists.

Use with adequate ventilation.

Do not get in eyes, on skin or clothing. (P262)

Avoid prolonged or repeated exposure.

This product should only by used by persons trained in the safe handling of hazardous chemicals. (P202)

SECTION 8 - EXPOSURE CONTROLS

8.1 - Engineering Controls/PPE

Wash thoroughly after handling. Do not take internally. Eye wash and safety equipment should be readily available. (P264)

8.2 - General Hygene Considerations

Respiratory Protection: If workplace exposure limit(s) of product or any component is exceeded (see TLV/PEL), or a risk assessment shows air-purifying respirators are appropriate, use of a NIOSH/MSHA approved air supplied respirator is advised. Use a full-face respirator with multi-purpose combination (US) or type ABEK (EN14387) respirator cartridges in absence of proper environmental control. Always use respirators and components tested and approved under appropriate government standards such as NIOSH (US) or CEN (EU). Engineering and/or administrative controls should be implemented to reduce exposure.

Material should be handled or transferred in an approved fume hood or with adequate ventilation.

Protective gloves must be worn to prevent skin contact. (P280)

(Chloroprene, natural rubber, nitrile, or equivalent)

Use eye protection tested and approved under the appropriate government standards such as NIOSH (US) or EN 166 (EU).

All recommendations are advisory only and must be evaluated by an industrial hygienist and/or safety officer familiar with the specific situation of anticipated use, such as concentration and amount of the substance in the workplace. Any recommendation should not be construed as offering an approval for any specific use of the product.

SECTION 9 - PHYSICAL AND CHEMICAL PROPERTIES

Appearance: Clear liquid

Odor: N/A

Odor Threshold: N/A

pH: N/A

Melting Point: -93.9 °C

Boiling Point: 65 °C

Flash Point: 52 °F (11 °C) (tcc)

Evaporation Rate (Butyl Acetate=1): 5.9

Flammability Class: N/A

Lower Flammability Level: 6.7

Upper Flammability Level: 36.5

Vapor Pressure: 97 mmHg (20 °C)

Vapor Density (Air = 1): 1.1 g/L

SECTION 9 - PHYSICAL AND CHEMICAL PROPERTIES *- continued*

Specific Gravity: 0.791 g/cm3

Solubility in Water: Very soluble

Partition Coefficient: log Pow: -0.77

Autoignition Temperature: 385 °C

Decomposition Temperature: N/A

Viscosity: N/A

VOC Content: N/A

Percent Volatile: 99.9+

SECTION 10 - STABILITY AND REACTIVITY

Stability: Stable

Materials to Avoid: Acids
Oxidizers

Hazardous Decomposition: Oxides of carbon; Formaldehyde

Hazardous Polymerization: Will not occur

Condition to Avoid: Heat; Contact with ignition sources

SECTION 11 - TOXICOLOGICAL INFORMATION

Human Health Toxicity

See section 2 for specific toxicological information for the ingredients of this product.

LD50 (Oral): Human - 143 mg/kg; Rat - 1500 mg/kg

LD50 (Dermal) : Rabbit - >2000 mg/kg

LC50 (Inhalation): Rat - >20 mg/L

WARNING: This product contains chemical(s) known to the state of California to cause cancer and to cause birth defects or other reproductive harm.

No other information related to the toxicological properties of this product is available at this time.

SECTION 12 - ECOLOGICAL INFORMATION

Environmental Toxicity

By complying with sections 6 and 7 there should be no release to the environment.

LC50 (Fish): >1000 mg/L 96H

EC50 (Aquatic Invertebrate): >1000 mg/L 48H

BCF: 1.0

Hydrolyzes readily on contact with water. Readily biodegradable.

No other information related to the ecological properties of this product is available at this time.

SECTION 13 - DISPOSAL CONSIDERATIONS

Recycle or incinerate at any EPA approved facility or dispose in compliance with Federal, State and local regulations. Empty containers must be triple-rinsed prior to disposal.

SECTION 14 - TRANSPORT INFORMATION

Transportation Information (DOT/IATA)

UN Number: UN1230

Class: 3

Packing Group: II

Proper Shipping Name: Methanol

Poison by Inhalation: No

Marine Pollutant: No

SECTION 15 - REGULATORY INFORMATION

WARNING: This product contains chemical(s) known to the state of California to cause cancer and to cause birth defects or other reproductive harm.

This product contains a compound or compounds subject to EU Regulation (EC) No 1907/2006 (REACH) on Annex XIV, Annex XVII, and/or Article 59. Refer to the below table for details.

This product is subject to SARA section 313 reporting requirements.

All components are listed on the TSCA Inventory.

For laboratory, research and development use only. Not for manufacturing or commercial purposes.

In addition to federal and state regulations, local regulations may apply. Check with your local regulatory authorities.

			REACH (1907/2006)		
Analyte	CAS #	% Concentration	Annex XIV	Annex XVII	Article 59
Methanol	67-56-1	99.996		X	

SECTION 16 - OTHER INFORMATION

This document has been designed to meet the requirements of OSHA, ANSI, GHS and CHIPs regulations. Chemicals are classified using the Globally Harmonized System for Classification and Labeling of Chemicals and CLP Regulation (EC) No. 1272/2008.

The statements contained herein are offered for informational purposes only and are based on technical data that we believe to be accurate. The manufacturer will not assume any liability for the accuracy and completeness of this information. Final determination of the suitability of the material is the responsibility of the user. Although certain hazards are described herein, the user should not presume that these are the only hazards that exist. Since conditions and manner of use are outside of the manufacturers control, we make

NO WARRANTY OF MERCHANTABILITY, EXPRESSED OR IMPLIED, AND ASSUME NO LIABILITY RESULTING FROM ITS USE.

Legend : N/A = Not Available ND = Not Determined NR = Not Regulated

Alteration of any information contained herein without written permission from the manufacturer is strictly prohibited.

HMIS/NFPA HAZARD INDEX

0 - Minimal
1 - Slight
2 - Moderate
3 - Serious
4 - Severe

* - Additional Hazard

GHS HAZARD INDEX

Category 1 - Most Severe
Category 5 - Least Severe

**** End of Document ****

SAFETY DATA SHEET

Version 6.10
Revision Date 09/06/2024
Print Date 09/07/2024

SECTION 1: Identification of the substance/mixture and of the company/undertaking

1.1 Product identifiers

Product name : Arsenic

Product Number : 202657
Brand : Aldrich
Index-No. : 033-001-00-X
CAS-No. : 7440-38-2

1.2 Relevant identified uses of the substance or mixture and uses advised against

Identified uses : Laboratory chemicals, Synthesis of substances

Uses advised against : The product is being supplied under the TSCA R&D Exemption (40 CFR Section 720.36). It is the recipient's responsibility to comply with the requirements of the R&D exemption. The product may not be used for a non-exempt commercial purpose under TSCA unless appropriate consent is granted in writing by MilliporeSigma.

1.3 Details of the supplier of the safety data sheet

Company : Sigma-Aldrich Inc.
3050 SPRUCE ST
ST. LOUIS MO 63103
UNITED STATES

Telephone : +1 314 771-5765
Fax : +1 800 325-5052

1.4 Emergency telephone

Emergency Phone # : 800-424-9300 CHEMTREC (USA) +1-703-527-3887 CHEMTREC (International) 24 Hours/day; 7 Days/week

SECTION 2: Hazards identification

2.1 Classification of the substance or mixture

GHS Classification in accordance with 29 CFR 1910 (OSHA HCS)

Acute toxicity, Oral (Category 3), H301
Acute toxicity, Inhalation (Category 3), H331
Skin irritation (Category 2), H315

The life science business of Merck KGaA, Darmstadt, Germany
operates as MilliporeSigma in the US and Canada

Serious eye damage (Category 1), H318
Carcinogenicity (Category 1A), H350
Short-term (acute) aquatic hazard (Category 1), H400
Long-term (chronic) aquatic hazard (Category 1), H410

For the full text of the H-Statements mentioned in this Section, see Section 16.

2.2 GHS Label elements, including precautionary statements

Pictogram



Signal Word	Danger
Hazard Statements	
H301 + H331	Toxic if swallowed or if inhaled.
H315	Causes skin irritation.
H318	Causes serious eye damage.
H350	May cause cancer.
H410	Very toxic to aquatic life with long lasting effects.
Precautionary Statements	
P201	Obtain special instructions before use.
P202	Do not handle until all safety precautions have been read and understood.
P261	Avoid breathing dust.
P264	Wash skin thoroughly after handling.
P270	Do not eat, drink or smoke when using this product.
P271	Use only outdoors or in a well-ventilated area.
P273	Avoid release to the environment.
P280	Wear protective gloves/ protective clothing/ eye protection/ face protection.
P301 + P310 + P330	IF SWALLOWED: Immediately call a POISON CENTER/ doctor. Rinse mouth.
P302 + P352	IF ON SKIN: Wash with plenty of soap and water.
P304 + P340 + P311	IF INHALED: Remove person to fresh air and keep comfortable for breathing. Call a POISON CENTER/ doctor.
P305 + P351 + P338 + P310	IF IN EYES: Rinse cautiously with water for several minutes. Remove contact lenses, if present and easy to do. Continue rinsing. Immediately call a POISON CENTER/ doctor.
P308 + P313	IF exposed or concerned: Get medical advice/ attention.
P332 + P313	If skin irritation occurs: Get medical advice/ attention.
P362	Take off contaminated clothing and wash before reuse.
P391	Collect spillage.
P403 + P233	Store in a well-ventilated place. Keep container tightly closed.
P405	Store locked up.
P501	Dispose of contents/ container to an approved waste disposal plant.

2.3 Hazards not otherwise classified (HNOC) or not covered by GHS - none

The life science business of Merck KGaA, Darmstadt, Germany
operates as MilliporeSigma in the US and Canada

SECTION 3: Composition/information on ingredients

3.1 Substances

Formula	:	As
Molecular weight	:	74.92 g/mol
CAS-No.	:	7440-38-2
EC-No.	:	231-148-6
Index-No.	:	033-001-00-X

Component	Classification	Concentration
arsenic		
	Acute Tox. 3; Skin Irrit. 2; Eye Dam. 1; Carc. 1A; Aquatic Acute 1; Aquatic Chronic 1; H301, H331, H315, H318, H350, H400, H410 M-Factor - Aquatic Acute: 10 M-Factor - Aquatic Chronic: 1	<= 100 %

For the full text of the H-Statements mentioned in this Section, see Section 16.

SECTION 4: First aid measures

4.1 Description of first-aid measures

General advice
First aiders need to protect themselves. Show this material safety data sheet to the doctor in attendance.

If inhaled
After inhalation: fresh air. Immediately call in physician. If breathing stops: immediately apply artificial respiration, if necessary also oxygen.

In case of skin contact
In case of skin contact: Take off immediately all contaminated clothing. Rinse skin with water/ shower. Consult a physician.

In case of eye contact
After eye contact: rinse out with plenty of water. Immediately call in ophthalmologist. Remove contact lenses.

If swallowed
If swallowed: give water to drink (two glasses at most). Seek medical advice immediately. In exceptional cases only, if medical care is not available within one hour, induce vomiting (only in persons who are wide awake and fully conscious), administer activated charcoal (20 - 40 g in a 10% slurry) and consult a doctor as quickly as possible.

The life science business of Merck KGaA, Darmstadt, Germany
operates as MilliporeSigma in the US and Canada

4.2 Most important symptoms and effects, both acute and delayed
The most important known symptoms and effects are described in the labelling (see section 2.2) and/or in section 11

4.3 Indication of any immediate medical attention and special treatment needed
No data available

SECTION 5: Firefighting measures

5.1 Extinguishing media

Suitable extinguishing media
Use extinguishing measures that are appropriate to local circumstances and the surrounding environment.

Unsuitable extinguishing media
For this substance/mixture no limitations of extinguishing agents are given.

5.2 Special hazards arising from the substance or mixture
Nature of decomposition products not known.
Not combustible.
Ambient fire may liberate hazardous vapours.

5.3 Advice for firefighters
Stay in danger area only with self-contained breathing apparatus. Prevent skin contact by keeping a safe distance or by wearing suitable protective clothing.

5.4 Further information
Prevent fire extinguishing water from contaminating surface water or the ground water system.

SECTION 6: Accidental release measures

6.1 Personal precautions, protective equipment and emergency procedures
Advice for non-emergency personnel: Avoid generation and inhalation of dusts in all circumstances. Avoid substance contact. Ensure adequate ventilation. Evacuate the danger area, observe emergency procedures, consult an expert.
For personal protection see section 8.

6.2 Environmental precautions
Do not let product enter drains.

6.3 Methods and materials for containment and cleaning up
Cover drains. Collect, bind, and pump off spills. Observe possible material restrictions (see sections 7 and 10). Take up carefully. Dispose of properly. Clean up affected area. Avoid generation of dusts.

6.4 Reference to other sections
For disposal see section 13.

The life science business of Merck KGaA, Darmstadt, Germany
operates as MilliporeSigma in the US and Canada

SECTION 7: Handling and storage

7.1 Precautions for safe handling

Advice on safe handling
Work under hood. Do not inhale substance/mixture.

Hygiene measures
Immediately change contaminated clothing. Apply preventive skin protection. Wash hands and face after working with substance.
For precautions see section 2.2.

7.2 Conditions for safe storage, including any incompatibilities

Storage conditions
Tightly closed. Dry. Keep in a well-ventilated place. Keep locked up or in an area accessible only to qualified or authorized persons.

Storage class
Storage class (TRGS 510): 6.1A: Combustible, acute toxic Cat. 1 and 2 / very toxic hazardous materials

7.3 Specific end use(s)

Apart from the uses mentioned in section 1.2 no other specific uses are stipulated

SECTION 8: Exposure controls/personal protection

8.1 Control parameters

Ingredients with workplace control parameters

Component	CAS-No.	Value	Control parameters	Basis
arsenic	7440-38-2	TWA	0.01 mg/m3	USA. ACGIH Threshold Limit Values (TLV)
	Remarks	Lung cancer Substances for which there is a Biological Exposure Index or Indices (see BEI® section) Confirmed human carcinogen		
		C	0.0020 mg/m3	USA. NIOSH Recommended Exposure Limits
		Potential Occupational Carcinogen See Appendix A 15 minute ceiling value		

Biological occupational exposure limits

Component	CAS-No.	Parameters	Value	Biological specimen	Basis
arsenic	7440-38-2	inorganic arsenic plus methylated metabolites	15µg/g creatinine	Urine	ACGIH - Biological Exposure Indices (BEI)

The life science business of Merck KGaA, Darmstadt, Germany
operates as MilliporeSigma in the US and Canada

	Remarks	End of shift			
		inorganic arsenic plus methylated metabolites	15µg/g creatinine	Urine	ACGIH - Biological Exposure Indices (BEI)
		End of the workweek (After four or five consecutive working days with exposure)			

8.2 Exposure controls

Appropriate engineering controls
Immediately change contaminated clothing. Apply preventive skin protection. Wash hands and face after working with substance.

Personal protective equipment

Eye/face protection
Use equipment for eye protection tested and approved under appropriate government standards such as NIOSH (US) or EN 166(EU). Tightly fitting safety goggles

Skin protection
This recommendation applies only to the product stated in the safety data sheet, supplied by us and for the designated use. When dissolving in or mixing with other substances and under conditions deviating from those stated in EN 16523-1 please contact the supplier of CE-approved gloves (e.g. KCL GmbH, D-36124 Eichenzell, Internet: www.kcl.de).
Full contact
Material: Nitrile rubber
Minimum layer thickness: 0.11 mm
Break through time: 480 min
Material tested:KCL 741 Dermatril® L

This recommendation applies only to the product stated in the safety data sheet, supplied by us and for the designated use. When dissolving in or mixing with other substances and under conditions deviating from those stated in EN 16523-1 please contact the supplier of CE-approved gloves (e.g. KCL GmbH, D-36124 Eichenzell, Internet: www.kcl.de).
Splash contact
Material: Nitrile rubber
Minimum layer thickness: 0.11 mm
Break through time: 480 min
Material tested:KCL 741 Dermatril® L

Body Protection
protective clothing

Respiratory protection
Recommended Filter type: Filter type P3
The entrepeneur has to ensure that maintenance, cleaning and testing of respiratory protective devices are carried out according to the instructions of the producer. These measures have to be properly documented.
required when dusts are generated.
Our recommendations on filtering respiratory protection are based on the following standards: DIN EN 143, DIN 14387 and other accompanying standards relating to the used respiratory protection system.

The life science business of Merck KGaA, Darmstadt, Germany
operates as MilliporeSigma in the US and Canada

Control of environmental exposure
Do not let product enter drains.

SECTION 9: Physical and chemical properties

9.1 Information on basic physical and chemical properties

a)	Appearance	Form: powder Color: gray
b)	Odor	No data available
c)	Odor Threshold	No data available
d)	pH	No data available
e)	Melting point/freezing point	Melting point/ range: 817 °C (1503 °F) - lit.
f)	Initial boiling point and boiling range	613 °C 1135 °F - lit.
g)	Flash point	()Not applicable
h)	Evaporation rate	No data available
i)	Flammability (solid, gas)	No data available
j)	Upper/lower flammability or explosive limits	No data available
k)	Vapor pressure	No data available
l)	Vapor density	No data available
m)	Density	5.727 g/mL at 25 °C (77 °F) - lit.
	Relative density	5.622.4 °C - OECD Test Guideline 109
n)	Water solubility	ca.0.0106 g/l at 20 °C (68 °F) - OECD Test Guideline 105 - slightly soluble
o)	Partition coefficient: n-octanol/water	Not applicable for inorganic substances
p)	Autoignition temperature	> 430 °C (> 806 °F)does not ignite
q)	Decomposition temperature	No data available
r)	Viscosity	No data available
s)	Explosive properties	No data available
t)	Oxidizing properties	none

9.2 Other safety information

No data available

The life science business of Merck KGaA, Darmstadt, Germany
operates as MilliporeSigma in the US and Canada

SECTION 10: Stability and reactivity

10.1 Reactivity
No data available

10.2 Chemical stability
The product is chemically stable under standard ambient conditions (room temperature) .

10.3 Possibility of hazardous reactions
Exothermic reaction with:
Aluminum
Bromine
bromates
chlorates
iodates
Nitric acid
Risk of ignition or formation of inflammable gases or vapours with:
nitrates
Alkali metals
Zinc
Reducing agents
Strong oxidizing agents
Risk of explosion with:
potassium permanganate
azides
halogen-halogen compounds
Peroxides
nitrogen trichloride

10.4 Conditions to avoid
Heat. Exposure to air may affect product quality.
no information available

10.5 Incompatible materials
No data available

10.6 Hazardous decomposition products
In the event of fire: see section 5

SECTION 11: Toxicological information

11.1 Information on toxicological effects

Acute toxicity
LD50 Oral - Mouse - 145 mg/kg
Remarks: Behavioral:Ataxia.
Diarrhea
(RTECS)
Classified according to Regulation (EU) 1272/2008, Annex VI (Table 3.1/3.2)

The life science business of Merck KGaA, Darmstadt, Germany
operates as MilliporeSigma in the US and Canada

Inhalation: No data available
Dermal: No data available
No data available

Skin corrosion/irritation
Skin - In vitro study
Result: Irritating to skin. - 15 min
Remarks: (ECHA)

Serious eye damage/eye irritation
Eyes - Rabbit
Result: Causes serious eye damage. - 24 h
(OECD Test Guideline 405)

Respiratory or skin sensitization
Maximization Test - Guinea pig
Result: negative
(OECD Test Guideline 406)

Germ cell mutagenicity
Test Type: Ames test
Test system: Escherichia coli
Result: negative
Remarks: (ECHA)

Carcinogenicity
May cause cancer. Positive evidence from human epidemiological studies.

IARC:	1 - Group 1: Carcinogenic to humans (arsenic)
NTP:	Known - Known to be human carcinogen (arsenic)
OSHA:	OSHA specifically regulated carcinogen (arsenic)

Reproductive toxicity
No data available

Specific target organ toxicity - single exposure
No data available

Specific target organ toxicity - repeated exposure
No data available

Aspiration hazard
No data available

11.2 Additional Information

RTECS: CG0525000
To the best of our knowledge, the chemical, physical, and toxicological properties have not been thoroughly investigated.

The following applies to arsenic and its compounds in general: they take effect as capillary and enzyme toxins. Symptoms of arsenic poisoning: acute: after inhalation, mucosal irritations with coughing, dyspnoea, pain in the thorax. Perforations within the respiratory tract are possible. After oral uptake, gastrointestinal disorders with vomiting, diarrhoea, and spasms, CNS disorders with headache, confusion, shaking fits and disturbed consciousness, cardiovascular disorders all the way to circulatory collapse. Chronic: exanthema, dermal lesions in the form of hyperkeratosis and hypermelanosis, loss of hair,

The life science business of Merck KGaA, Darmstadt, Germany
operates as MilliporeSigma in the US and Canada

conjunctivitis and polyneuropathy, impaired hepatic function, and renal damage. After accumulation in the liver, kidneys, and skin, arsenic is eliminated from the organism only slowly. Experience has shown arsenic compounds to be carcinogenic in man.

Other dangerous properties can not be excluded.

This substance should be handled with particular care.

Stomach - Irregularities - Based on Human Evidence

Stomach - Irregularities - Based on Human Evidence

SECTION 12: Ecological information

12.1 Toxicity

Toxicity to fish	static test LC50 - Oreochromis mossambicus (Mozambique tilapia) - 28.68 mg/l - 96 h Remarks: (ECHA)
Toxicity to daphnia and other aquatic invertebrates	static test EC50 - Bosmina longirostris (water flea) - 0.85 mg/l - 48 h Remarks: (ECHA)
Toxicity to algae	static test NOEC - Macrocystis pyrifera (brown algae) - 0.04 mg/l - 42 h Remarks: (ECHA)
Toxicity to bacteria	static test EC50 - activated sludge - 10.6 mg/l - 10 Days Remarks: (ECHA)
Toxicity to fish(Chronic toxicity)	flow-through test NOEC - Pimephales promelas (fathead minnow) - 2.13 mg/l - 35 d Remarks: (ECHA)
Toxicity to daphnia and other aquatic invertebrates(Chronic toxicity)	flow-through test NOEC - Shrimp - 0.631 mg/l - 51 d Remarks: (ECHA)

12.2 Persistence and degradability

The methods for determining biodegradability are not applicable to inorganic substances.

12.3 Bioaccumulative potential

No data available

12.4 Mobility in soil

No data available

The life science business of Merck KGaA, Darmstadt, Germany
operates as MilliporeSigma in the US and Canada

12.5 Results of PBT and vPvB assessment

PBT/vPvB assessment not available as chemical safety assessment not required/not conducted

12.6 Endocrine disrupting properties

No data available

12.7 Other adverse effects

No data available

SECTION 13: Disposal considerations

13.1 Waste treatment methods

Product

Waste material must be disposed of in accordance with the national and local regulations. Leave chemicals in original containers. No mixing with other waste. Handle uncleaned containers like the product itself.

SECTION 14: Transport information

DOT (US)

UN number: 1558 Class: 6.1 Packing group: II
Proper shipping name: Arsenic
Reportable Quantity (RQ): 1 lbs
Reportable Quantity (RQ): 1 lbs
Poison Inhalation Hazard: No

IMDG

UN number: 1558 Class: 6.1 Packing group: II EMS-No: F-A, S-A
Proper shipping name: ARSENIC
Marine pollutant : yes

IATA

UN number: 1558 Class: 6.1 Packing group: II
Proper shipping name: Arsenic

SECTION 15: Regulatory information

CERCLA Reportable Quantity

Components	CAS-No.	Component RQ (lbs)	Calculated product RQ (lbs)
arsenic	7440-38-2	1	1
arsenic	7440-38-2	1	1 (D004)

The life science business of Merck KGaA, Darmstadt, Germany
operates as MilliporeSigma in the US and Canada

SARA 304 Extremely Hazardous Substances Reportable Quantity

This material does not contain any components with a section 304 EHS RQ.

SARA 302 Extremely Hazardous Substances Threshold Planning Quantity

This material does not contain any components with a section 302 EHS TPQ.

SARA 311/312 Hazards	:	Acute Health Hazard Chronic Health Hazard
SARA 313	:	The following components are subject to reporting levels established by SARA Title III, Section 313:

arsenic	7440-38-2	>= 90 - <= 100 %

US State Regulations

Massachusetts Right To Know

arsenic	7440-38-2

Pennsylvania Right To Know

arsenic	7440-38-2

Maine Chemicals of High Concern

Product does not contain any listed chemicals

Vermont Chemicals of High Concern

arsenic	7440-38-2

Washington Chemicals of High Concern

arsenic	7440-38-2

California Prop. 65

WARNING: This product can expose you to chemicals including arsenic, which is/are known to the State of California to cause cancer. For more information go to www.P65Warnings.ca.gov.

The ingredients of this product are reported in the following inventories:

TSCA	:	All substances listed as active on the TSCA inventory

TSCA list

No substances are subject to a Significant New Use Rule.

No substances are subject to TSCA 12(b) export notification requirements.

SECTION 16: Other information

Further information

The information is believed to be correct but is not exhaustive and will be used solely as a guideline, which is based on current knowledge of the chemical substance or mixture and is applicable to appropriate safety precautions for the product. It does not represent any guarantee of the properties of the product. Sigma-Aldrich Corporation and its Affiliates shall not be held liable for any damage resulting from handling or from contact

The life science business of Merck KGaA, Darmstadt, Germany
operates as MilliporeSigma in the US and Canada

with the above product. See www.sigma-aldrich.com and/or the reverse side of invoice or packing slip for additional terms and conditions of sale.
Copyright 2020 Sigma-Aldrich Co. LLC. License granted to make unlimited paper copies for internal use only.
The branding on the header and/or footer of this document may temporarily not visually match the product purchased as we transition our branding. However, all of the information in the document regarding the product remains unchanged and matches the product ordered. For further information please contact mlsbranding@sial.com.
Version: 6.10 Revision Date: 09/06/2024 Print Date: 09/07/2024

The life science business of Merck KGaA, Darmstadt, Germany
operates as MilliporeSigma in the US and Canada

SAFETY DATA SHEET

Version 4.5
Revision Date 03/02/2015
Print Date 05/24/2016

1. PRODUCT AND COMPANY IDENTIFICATION

1.1 Product identifiers

Product name : Barium

Product Number : 237094
Brand : Aldrich

CAS-No. : 7440-39-3

1.2 Relevant identified uses of the substance or mixture and uses advised against

Identified uses : Laboratory chemicals, Manufacture of substances

1.3 Details of the supplier of the safety data sheet

Company : Sigma-Aldrich
3050 Spruce Street
SAINT LOUIS MO 63103
USA

Telephone : +1 800-325-5832
Fax : +1 800-325-5052

1.4 Emergency telephone number

Emergency Phone # : (314) 776-6555

2. HAZARDS IDENTIFICATION

2.1 Classification of the substance or mixture

GHS Classification in accordance with 29 CFR 1910 (OSHA HCS)
Substances and mixtures, which in contact with water, emit flammable gases (Category 2), H261
Skin irritation (Category 2), H315
Eye irritation (Category 2A), H319
Specific target organ toxicity - single exposure (Category 3), Respiratory system, H335

For the full text of the H-Statements mentioned in this Section, see Section 16.

2.2 GHS Label elements, including precautionary statements

Pictogram



Signal word Danger

Hazard statement(s)
H261 In contact with water releases flammable gases.
H315 Causes skin irritation.
H319 Causes serious eye irritation.
H335 May cause respiratory irritation.

Precautionary statement(s)
P223 Keep away from any possible contact with water, because of violent reaction and possible flash fire.
P231 + P232 Handle under inert gas. Protect from moisture.
P261 Avoid breathing dust/ fume/ gas/ mist/ vapours/ spray.
P264 Wash skin thoroughly after handling.
P271 Use only outdoors or in a well-ventilated area.

P280	Wear protective gloves/ eye protection/ face protection.
P302 + P352	IF ON SKIN: Wash with plenty of soap and water.
P304 + P340 + P312	IF INHALED: Remove victim to fresh air and keep at rest in a position comfortable for breathing. Call a POISON CENTER or doctor/ physician if you feel unwell.
P305 + P351 + P338	IF IN EYES: Rinse cautiously with water for several minutes. Remove contact lenses, if present and easy to do. Continue rinsing.
P332 + P313	If skin irritation occurs: Get medical advice/ attention.
P335 + P334	Brush off loose particles from skin. Immerse in cool water/ wrap in wet bandages.
P337 + P313	If eye irritation persists: Get medical advice/ attention.
P362	Take off contaminated clothing and wash before reuse.
P370 + P378	In case of fire: Use dry sand, dry chemical or alcohol-resistant foam for extinction.
P402 + P404	Store in a dry place. Store in a closed container.
P403 + P233	Store in a well-ventilated place. Keep container tightly closed.
P405	Store locked up.
P501	Dispose of contents/ container to an approved waste disposal plant.

2.3 Hazards not otherwise classified (HNOC) or not covered by GHS - none

3. COMPOSITION/INFORMATION ON INGREDIENTS

3.1 Substances

Formula	:	Ba
Molecular weight	:	137.33 g/mol
CAS-No.	:	7440-39-3
EC-No.	:	231-149-1

Hazardous components

Component	Classification	Concentration
Barium		
	Water-react. 2; Skin Irrit. 2; Eye Irrit. 2A; STOT SE 3; H261, H315, H319, H335	<= 100 %

For the full text of the H-Statements mentioned in this Section, see Section 16.

4. FIRST AID MEASURES

4.1 Description of first aid measures

General advice
Consult a physician. Show this safety data sheet to the doctor in attendance.Move out of dangerous area.

If inhaled
If breathed in, move person into fresh air. If not breathing, give artificial respiration. Consult a physician.

In case of skin contact
Wash off with soap and plenty of water. Consult a physician.

In case of eye contact
Rinse thoroughly with plenty of water for at least 15 minutes and consult a physician.

If swallowed
Never give anything by mouth to an unconscious person. Rinse mouth with water. Consult a physician.

4.2 Most important symptoms and effects, both acute and delayed
The most important known symptoms and effects are described in the labelling (see section 2.2) and/or in section 11

4.3 Indication of any immediate medical attention and special treatment needed
No data available

5. FIREFIGHTING MEASURES

5.1 Extinguishing media

Suitable extinguishing media
Dry powder

5.2 Special hazards arising from the substance or mixture
Barium oxide

5.3 Advice for firefighters
Wear self-contained breathing apparatus for firefighting if necessary.

5.4 Further information
No data available

6. ACCIDENTAL RELEASE MEASURES

6.1 Personal precautions, protective equipment and emergency procedures
Use personal protective equipment. Avoid dust formation. Avoid breathing vapours, mist or gas. Ensure adequate ventilation. Evacuate personnel to safe areas. Avoid breathing dust.
For personal protection see section 8.

6.2 Environmental precautions
Prevent further leakage or spillage if safe to do so. Do not let product enter drains.

6.3 Methods and materials for containment and cleaning up
Sweep up and shovel. Contain spillage, and then collect with an electrically protected vacuum cleaner or by wet-brushing and place in container for disposal according to local regulations (see section 13). Do not flush with water. Keep in suitable, closed containers for disposal.

6.4 Reference to other sections
For disposal see section 13.

7. HANDLING AND STORAGE

7.1 Precautions for safe handling
Avoid contact with skin and eyes. Avoid formation of dust and aerosols.Further processing of solid materials may result in the formation of combustible dusts. The potential for combustible dust formation should be taken into consideration before additional processing occurs.
Provide appropriate exhaust ventilation at places where dust is formed.Keep away from sources of ignition - No smoking.
For precautions see section 2.2.

7.2 Conditions for safe storage, including any incompatibilities
Keep container tightly closed in a dry and well-ventilated place.
Never allow product to get in contact with water during storage.

Store under inert gas.
Storage class (TRGS 510): Hazardous materials, which set free flammable gases upon contact with water

7.3 Specific end use(s)
Apart from the uses mentioned in section 1.2 no other specific uses are stipulated

8. EXPOSURE CONTROLS/PERSONAL PROTECTION

8.1 Control parameters

Components with workplace control parameters

Component	CAS-No.	Value	Control parameters	Basis
Barium	7440-39-3	TWA	0.500000 mg/m3	USA. ACGIH Threshold Limit Values (TLV)
	Remarks	Eye, skin, & Gastrointestinal irritation Muscular stimulation Not classifiable as a human carcinogen		

		TWA	0.500000 mg/m3	USA. Occupational Exposure Limits (OSHA) - Table Z-1 Limits for Air Contaminants
		TWA	0.500000 mg/m3	USA. ACGIH Threshold Limit Values (TLV)
		Eye irritation Muscular stimulation Skin irritation Gastrointestinal irritation Not classifiable as a human carcinogen		
		TWA	0.500000 mg/m3	USA. NIOSH Recommended Exposure Limits

8.2 Exposure controls

Appropriate engineering controls
Handle in accordance with good industrial hygiene and safety practice. Wash hands before breaks and at the end of workday.

Personal protective equipment

Eye/face protection
Safety glasses with side-shields conforming to EN166 Use equipment for eye protection tested and approved under appropriate government standards such as NIOSH (US) or EN 166(EU).

Skin protection
Handle with gloves. Gloves must be inspected prior to use. Use proper glove removal technique (without touching glove's outer surface) to avoid skin contact with this product. Dispose of contaminated gloves after use in accordance with applicable laws and good laboratory practices. Wash and dry hands.

Full contact
Material: Nitrile rubber
Minimum layer thickness: 0.11 mm
Break through time: 480 min
Material tested:Dermatril® (KCL 740 / Aldrich Z677272, Size M)

Splash contact
Material: Nitrile rubber
Minimum layer thickness: 0.11 mm
Break through time: 480 min
Material tested:Dermatril® (KCL 740 / Aldrich Z677272, Size M)

data source: KCL GmbH, D-36124 Eichenzell, phone +49 (0)6659 87300, e-mail sales@kcl.de, test method: EN374
If used in solution, or mixed with other substances, and under conditions which differ from EN 374, contact the supplier of the CE approved gloves. This recommendation is advisory only and must be evaluated by an industrial hygienist and safety officer familiar with the specific situation of anticipated use by our customers. It should not be construed as offering an approval for any specific use scenario.

Body Protection
impervious clothing, Flame retardant protective clothing, The type of protective equipment must be selected according to the concentration and amount of the dangerous substance at the specific workplace.

Respiratory protection
Where risk assessment shows air-purifying respirators are appropriate use a full-face particle respirator type N100 (US) or type P3 (EN 143) respirator cartridges as a backup to engineering controls. If the respirator is the sole means of protection, use a full-face supplied air respirator. Use respirators and components tested and approved under appropriate government standards such as NIOSH (US) or CEN (EU).

Control of environmental exposure
Prevent further leakage or spillage if safe to do so. Do not let product enter drains.

9. PHYSICAL AND CHEMICAL PROPERTIES

9.1 Information on basic physical and chemical properties

a) Appearance Form: Rods

		Colour: grey
b)	Odour	No data available
c)	Odour Threshold	No data available
d)	pH	No data available
e)	Melting point/freezing point	Melting point/range: 725 °C (1,337 °F) - lit.
f)	Initial boiling point and boiling range	1,640 °C (2,984 °F) - lit.
g)	Flash point	Not applicable
h)	Evaporation rate	No data available
i)	Flammability (solid, gas)	No data available
j)	Upper/lower flammability or explosive limits	No data available
k)	Vapour pressure	No data available
l)	Vapour density	No data available
m)	Relative density	3.6 g/mL at 25 °C (77 °F)
n)	Water solubility	No data available
o)	Partition coefficient: n-octanol/water	No data available
p)	Auto-ignition temperature	No data available
q)	Decomposition temperature	No data available
r)	Viscosity	No data available
s)	Explosive properties	No data available
t)	Oxidizing properties	No data available

9.2 Other safety information
No data available

10. STABILITY AND REACTIVITY

10.1 Reactivity
No data available

10.2 Chemical stability
Stable under recommended storage conditions.

10.3 Possibility of hazardous reactions
Reacts violently with water.

10.4 Conditions to avoid
Exposure to moisture

10.5 Incompatible materials
Oxidizing agents, Water, acids, Oxygen, Chlorinated solvents, Carbon dioxide (CO2), Halogens, Halogenated hydrocarbon, Alcohols, Sulphur compounds, Hydrogen sulfide gas

10.6 Hazardous decomposition products
Other decomposition products - No data available
In the event of fire: see section 5

11. TOXICOLOGICAL INFORMATION

11.1 Information on toxicological effects

Acute toxicity
No data available

Inhalation: No data available

Dermal: No data available

No data available

Skin corrosion/irritation
No data available

Serious eye damage/eye irritation
No data available

Respiratory or skin sensitisation
No data available

Germ cell mutagenicity
No data available

Carcinogenicity

This product is or contains a component that is not classifiable as to its carcinogenicity based on its IARC, ACGIH, NTP, or EPA classification.

IARC:	No component of this product present at levels greater than or equal to 0.1% is identified as probable, possible or confirmed human carcinogen by IARC.
NTP:	No component of this product present at levels greater than or equal to 0.1% is identified as a known or anticipated carcinogen by NTP.
OSHA:	No component of this product present at levels greater than or equal to 0.1% is identified as a carcinogen or potential carcinogen by OSHA.

Reproductive toxicity
No data available

No data available

Specific target organ toxicity - single exposure
Inhalation - May cause respiratory irritation.

Specific target organ toxicity - repeated exposure
No data available

Aspiration hazard
No data available

Additional Information
RTECS: CQ8370000

Stomach/intestinal disorders, Nausea, Vomiting, Drowsiness, Dizziness, Gastrointestinal disturbance, Weakness, Tremors, Seizures.

12. ECOLOGICAL INFORMATION

12.1 Toxicity

Toxicity to fish	mortality NOEC - Cyprinodon variegatus (sheepshead minnow) - 500 mg/l - 96 h
	LC50 - Cyprinodon variegatus (sheepshead minnow) - > 500 mg/l - 96 h

12.2 Persistence and degradability
No data available

12.3 Bioaccumulative potential
No data available

12.4 Mobility in soil
No data available

12.5 Results of PBT and vPvB assessment
PBT/vPvB assessment not available as chemical safety assessment not required/not conducted

12.6 Other adverse effects

No data available

13. DISPOSAL CONSIDERATIONS

13.1 Waste treatment methods

Product
Burn in a chemical incinerator equipped with an afterburner and scrubber but exert extra care in igniting as this material is highly flammable. Offer surplus and non-recyclable solutions to a licensed disposal company. Contact a licensed professional waste disposal service to dispose of this material.

Contaminated packaging
Dispose of as unused product.

14. TRANSPORT INFORMATION

DOT (US)
UN number: 1400 Class: 4.3 Packing group: II
Proper shipping name: Barium
Reportable Quantity (RQ): 1000 lbs

Poison Inhalation Hazard: No

IMDG
UN number: 1400 Class: 4.3 Packing group: II EMS-No: F-G, S-O
Proper shipping name: BARIUM

IATA
UN number: 1400 Class: 4.3 Packing group: II
Proper shipping name: Barium

15. REGULATORY INFORMATION

SARA 302 Components
No chemicals in this material are subject to the reporting requirements of SARA Title III, Section 302.

SARA 313 Components
The following components are subject to reporting levels established by SARA Title III, Section 313:

	CAS-No.	Revision Date
Barium	7440-39-3	2007-07-01

SARA 311/312 Hazards
Reactivity Hazard, Acute Health Hazard

Massachusetts Right To Know Components

	CAS-No.	Revision Date
Barium	7440-39-3	2007-07-01

Pennsylvania Right To Know Components

	CAS-No.	Revision Date
Barium	7440-39-3	2007-07-01

New Jersey Right To Know Components

	CAS-No.	Revision Date

Barium	7440-39-3	2007-07-01

California Prop. 65 Components
This product does not contain any chemicals known to State of California to cause cancer, birth defects, or any other reproductive harm.

16. OTHER INFORMATION

Full text of H-Statements referred to under sections 2 and 3.

Eye Irrit.	Eye irritation
H261	In contact with water releases flammable gases.
H315	Causes skin irritation.
H319	Causes serious eye irritation.
H335	May cause respiratory irritation.
Skin Irrit.	Skin irritation
STOT SE	Specific target organ toxicity - single exposure
Water-react.	Substances and mixtures, which in contact with water, emit flammable gases

HMIS Rating

Health hazard:	2
Chronic Health Hazard:	
Flammability:	3
Physical Hazard	1

NFPA Rating

Health hazard:	2
Fire Hazard:	3
Reactivity Hazard:	1
Special hazard.I:	W

Further information
Copyright 2015 Sigma-Aldrich Co. LLC. License granted to make unlimited paper copies for internal use only.
The above information is believed to be correct but does not purport to be all inclusive and shall be used only as a guide. The information in this document is based on the present state of our knowledge and is applicable to the product with regard to appropriate safety precautions. It does not represent any guarantee of the properties of the product. Sigma-Aldrich Corporation and its Affiliates shall not be held liable for any damage resulting from handling or from contact with the above product. See www.sigma-aldrich.com and/or the reverse side of invoice or packing slip for additional terms and conditions of sale.

Preparation Information
Sigma-Aldrich Corporation
Product Safety – Americas Region
1-800-521-8956

Version: 4.5 Revision Date: 03/02/2015 Print Date: 05/24/2016

SAFETY DATA SHEET

Benzene

Section 1. Identification

GHS product identifier : Benzene

Chemical name : benzene

Other means of identification : benzene, purebenzol; cyclohexatriene; phenyl hydride; phene; coal naphtha; pyrobenzol

Product use : Synthetic/Analytical chemistry.

Synonym : benzene, purebenzol; cyclohexatriene; phenyl hydride; phene; coal naphtha; pyrobenzol

SDS # : 001062

Supplier's details : Airgas USA, LLC and its affiliates
259 North Radnor-Chester Road
Suite 100
Radnor, PA 19087-5283
1-610-687-5253

Emergency telephone number (with hours of operation) : 1-866-734-3438

Section 2. Hazards identification

OSHA/HCS status : This material is considered hazardous by the OSHA Hazard Communication Standard (29 CFR 1910.1200).

Classification of the substance or mixture : FLAMMABLE LIQUIDS - Category 2
SKIN CORROSION/IRRITATION - Category 2
SERIOUS EYE DAMAGE/ EYE IRRITATION - Category 2
GERM CELL MUTAGENICITY - Category 1B
CARCINOGENICITY - Category 1
SPECIFIC TARGET ORGAN TOXICITY (REPEATED EXPOSURE) (bone marrow) - Category 1

GHS label elements

Hazard pictograms :



Signal word : Danger

Hazard statements : Highly flammable liquid and vapor.
May form explosive mixtures with air.
Causes serious eye irritation.
Causes skin irritation.
May cause genetic defects.
May cause cancer.
Causes damage to organs through prolonged or repeated exposure. (bone marrow)

Precautionary statements

General : Read label before use. Keep out of reach of children. If medical advice is needed, have product container or label at hand.

Powered by IHS

Section 2. Hazards identification

Prevention : Obtain special instructions before use. Do not handle until all safety precautions have been read and understood. Use personal protective equipment as required. Wear protective gloves. Wear eye or face protection. Keep away from heat, sparks, open flames and hot surfaces. - No smoking. Use explosion-proof electrical, ventilating, lighting and all material-handling equipment. Use only non-sparking tools. Take precautionary measures against static discharge. Keep container tightly closed. Do not breathe vapor. Do not eat, drink or smoke when using this product. Wash hands thoroughly after handling.

Response : Get medical attention if you feel unwell. IF exposed or concerned: Get medical attention. IF SWALLOWED: Call a POISON CENTER or physician if you feel unwell. Rinse mouth. IF ON SKIN (or hair): Take off immediately all contaminated clothing. Rinse skin with water or shower. IF ON SKIN: Wash with plenty of soap and water. Take off contaminated clothing. If skin irritation occurs: Get medical attention. IF IN EYES: Rinse cautiously with water for several minutes. Remove contact lenses, if present and easy to do. Continue rinsing. If eye irritation persists: Get medical attention.

Storage : Store locked up. Store in a well-ventilated place. Keep cool.

Disposal : Dispose of contents and container in accordance with all local, regional, national and international regulations.

Hazards not otherwise classified : None known.

Section 3. Composition/information on ingredients

Substance/mixture : Substance

Chemical name : benzene

Other means of identification : benzene, purebenzol; cyclohexatriene; phenyl hydride; phene; coal naphtha; pyrobenzol

CAS number/other identifiers

CAS number : 71-43-2

Product code : 001062

Ingredient name	%	CAS number
benzene	100	71-43-2

There are no additional ingredients present which, within the current knowledge of the supplier and in the concentrations applicable, are classified as hazardous to health or the environment and hence require reporting in this section.

Occupational exposure limits, if available, are listed in Section 8.

Section 4. First aid measures

Description of necessary first aid measures

Eye contact : Immediately flush eyes with plenty of water, occasionally lifting the upper and lower eyelids. Check for and remove any contact lenses. Continue to rinse for at least 10 minutes. Get medical attention.

Inhalation : Remove victim to fresh air and keep at rest in a position comfortable for breathing. If not breathing, if breathing is irregular or if respiratory arrest occurs, provide artificial respiration or oxygen by trained personnel. It may be dangerous to the person providing aid to give mouth-to-mouth resuscitation. Get medical attention. If unconscious, place in recovery position and get medical attention immediately. Maintain an open airway. Loosen tight clothing such as a collar, tie, belt or waistband.

Powered by IHS

Section 4. First aid measures

Skin contact : Flush contaminated skin with plenty of water. Remove contaminated clothing and shoes. Wash contaminated clothing thoroughly with water before removing it, or wear gloves. Continue to rinse for at least 10 minutes. Get medical attention. Wash clothing before reuse. Clean shoes thoroughly before reuse.

Ingestion : Wash out mouth with water. Remove dentures if any. Remove victim to fresh air and keep at rest in a position comfortable for breathing. If material has been swallowed and the exposed person is conscious, give small quantities of water to drink. Stop if the exposed person feels sick as vomiting may be dangerous. Do not induce vomiting unless directed to do so by medical personnel. If vomiting occurs, the head should be kept low so that vomit does not enter the lungs. Get medical attention. If necessary, call a poison center or physician. Never give anything by mouth to an unconscious person. If unconscious, place in recovery position and get medical attention immediately. Maintain an open airway. Loosen tight clothing such as a collar, tie, belt or waistband.

Most important symptoms/effects, acute and delayed

Potential acute health effects

Eye contact : Causes serious eye irritation.

Inhalation : No known significant effects or critical hazards.

Skin contact : Causes skin irritation.

Frostbite : Try to warm up the frozen tissues and seek medical attention.

Ingestion : Harmful if swallowed. Irritating to mouth, throat and stomach.

Over-exposure signs/symptoms

Eye contact : Adverse symptoms may include the following:
pain or irritation
watering
redness

Inhalation : No specific data.

Skin contact : Adverse symptoms may include the following:
irritation
redness

Ingestion : No specific data.

Indication of immediate medical attention and special treatment needed, if necessary

Notes to physician : Treat symptomatically. Contact poison treatment specialist immediately if large quantities have been ingested or inhaled.

Specific treatments : No specific treatment.

Protection of first-aiders : No action shall be taken involving any personal risk or without suitable training. If it is suspected that fumes are still present, the rescuer should wear an appropriate mask or self-contained breathing apparatus. It may be dangerous to the person providing aid to give mouth-to-mouth resuscitation. Wash contaminated clothing thoroughly with water before removing it, or wear gloves.

See toxicological information (Section 11)

Powered by IHS

Section 5. Fire-fighting measures

Extinguishing media

Suitable extinguishing media : Use dry chemical, CO_2, water spray (fog) or foam.

Unsuitable extinguishing media : Do not use water jet.

Specific hazards arising from the chemical : Highly flammable liquid and vapor. In a fire or if heated, a pressure increase will occur and the container may burst, with the risk of a subsequent explosion. The vapor/gas is heavier than air and will spread along the ground. Vapors may accumulate in low or confined areas or travel a considerable distance to a source of ignition and flash back. Runoff to sewer may create fire or explosion hazard.

Hazardous thermal decomposition products : Decomposition products may include the following materials:
carbon dioxide
carbon monoxide

Special protective actions for fire-fighters : Promptly isolate the scene by removing all persons from the vicinity of the incident if there is a fire. No action shall be taken involving any personal risk or without suitable training. Move containers from fire area if this can be done without risk. Use water spray to keep fire-exposed containers cool.

Special protective equipment for fire-fighters : Fire-fighters should wear appropriate protective equipment and self-contained breathing apparatus (SCBA) with a full face-piece operated in positive pressure mode.

Section 6. Accidental release measures

Personal precautions, protective equipment and emergency procedures

For non-emergency personnel : No action shall be taken involving any personal risk or without suitable training. Evacuate surrounding areas. Keep unnecessary and unprotected personnel from entering. Do not touch or walk through spilled material. Shut off all ignition sources. No flares, smoking or flames in hazard area. Avoid breathing vapor or mist. Provide adequate ventilation. Wear appropriate respirator when ventilation is inadequate. Put on appropriate personal protective equipment.

For emergency responders : If specialised clothing is required to deal with the spillage, take note of any information in Section 8 on suitable and unsuitable materials. See also the information in "For non-emergency personnel".

Environmental precautions : Avoid dispersal of spilled material and runoff and contact with soil, waterways, drains and sewers. Inform the relevant authorities if the product has caused environmental pollution (sewers, waterways, soil or air).

Methods and materials for containment and cleaning up

Small spill : Stop leak if without risk. Move containers from spill area. Use spark-proof tools and explosion-proof equipment. Dilute with water and mop up if water-soluble. Alternatively, or if water-insoluble, absorb with an inert dry material and place in an appropriate waste disposal container. Dispose of via a licensed waste disposal contractor.

Large spill : Stop leak if without risk. Move containers from spill area. Use spark-proof tools and explosion-proof equipment. Approach release from upwind. Prevent entry into sewers, water courses, basements or confined areas. Wash spillages into an effluent treatment plant or proceed as follows. Contain and collect spillage with non-combustible, absorbent material e.g. sand, earth, vermiculite or diatomaceous earth and place in container for disposal according to local regulations (see Section 13). Dispose of via a licensed waste disposal contractor. Contaminated absorbent material may pose the same hazard as the spilled product. Note: see Section 1 for emergency contact information and Section 13 for waste disposal.

Powered by IHS

Section 7. Handling and storage

Precautions for safe handling

Protective measures : Put on appropriate personal protective equipment (see Section 8). Avoid exposure - obtain special instructions before use. Do not handle until all safety precautions have been read and understood. Do not get in eyes or on skin or clothing. Do not breathe vapor or mist. Do not ingest. Use only with adequate ventilation. Wear appropriate respirator when ventilation is inadequate. Do not enter storage areas and confined spaces unless adequately ventilated. Keep in the original container or an approved alternative made from a compatible material, kept tightly closed when not in use. Store and use away from heat, sparks, open flame or any other ignition source. Use explosion-proof electrical (ventilating, lighting and material handling) equipment. Use only non-sparking tools. Take precautionary measures against electrostatic discharges. Empty containers retain product residue and can be hazardous. Do not reuse container.

Advice on general occupational hygiene : Eating, drinking and smoking should be prohibited in areas where this material is handled, stored and processed. Workers should wash hands and face before eating, drinking and smoking. Remove contaminated clothing and protective equipment before entering eating areas. See also Section 8 for additional information on hygiene measures.

Conditions for safe storage, including any incompatibilities : Store in accordance with local regulations. Store in a segregated and approved area. Store in original container protected from direct sunlight in a dry, cool and well-ventilated area, away from incompatible materials (see Section 10) and food and drink. Store locked up. Eliminate all ignition sources. Separate from oxidizing materials. Keep container tightly closed and sealed until ready for use. Containers that have been opened must be carefully resealed and kept upright to prevent leakage. Do not store in unlabeled containers. Use appropriate containment to avoid environmental contamination.

Section 8. Exposure controls/personal protection

Control parameters

Occupational exposure limits

Ingredient name	Exposure limits
benzene	**ACGIH TLV (United States, 3/2012).** **Absorbed through skin.** STEL: 8 mg/m³ 15 minutes. STEL: 2.5 ppm 15 minutes. TWA: 1.6 mg/m³ 8 hours. TWA: 0.5 ppm 8 hours. **NIOSH REL (United States, 1/2013).** STEL: 1 ppm 15 minutes. TWA: 0.1 ppm 10 hours. **OSHA PEL (United States, 6/2010).** STEL: 5 ppm 15 minutes. TWA: 1 ppm 8 hours. **OSHA PEL 1989 (United States, 3/1989).** STEL: 5 ppm 15 minutes. TWA: 1 ppm 8 hours. **OSHA PEL Z2 (United States, 11/2006).** AMP: 50 ppm 10 minutes. CEIL: 25 ppm TWA: 10 ppm 8 hours.

Powered by IHS

Section 8. Exposure controls/personal protection

Appropriate engineering controls : Use only with adequate ventilation. Use process enclosures, local exhaust ventilation or other engineering controls to keep worker exposure to airborne contaminants below any recommended or statutory limits. The engineering controls also need to keep gas, vapor or dust concentrations below any lower explosive limits. Use explosion-proof ventilation equipment.

Environmental exposure controls : Emissions from ventilation or work process equipment should be checked to ensure they comply with the requirements of environmental protection legislation. In some cases, fume scrubbers, filters or engineering modifications to the process equipment will be necessary to reduce emissions to acceptable levels.

Individual protection measures

Hygiene measures : Wash hands, forearms and face thoroughly after handling chemical products, before eating, smoking and using the lavatory and at the end of the working period. Appropriate techniques should be used to remove potentially contaminated clothing. Wash contaminated clothing before reusing. Ensure that eyewash stations and safety showers are close to the workstation location.

Eye/face protection : Safety eyewear complying with an approved standard should be used when a risk assessment indicates this is necessary to avoid exposure to liquid splashes, mists, gases or dusts. If contact is possible, the following protection should be worn, unless the assessment indicates a higher degree of protection: chemical splash goggles.

Skin protection

Hand protection : Chemical-resistant, impervious gloves complying with an approved standard should be worn at all times when handling chemical products if a risk assessment indicates this is necessary. Considering the parameters specified by the glove manufacturer, check during use that the gloves are still retaining their protective properties. It should be noted that the time to breakthrough for any glove material may be different for different glove manufacturers. In the case of mixtures, consisting of several substances, the protection time of the gloves cannot be accurately estimated.

Body protection : Personal protective equipment for the body should be selected based on the task being performed and the risks involved and should be approved by a specialist before handling this product. When there is a risk of ignition from static electricity, wear anti-static protective clothing. For the greatest protection from static discharges, clothing should include anti-static overalls, boots and gloves.

Other skin protection : Appropriate footwear and any additional skin protection measures should be selected based on the task being performed and the risks involved and should be approved by a specialist before handling this product.

Respiratory protection : Use a properly fitted, air-purifying or air-fed respirator complying with an approved standard if a risk assessment indicates this is necessary. Respirator selection must be based on known or anticipated exposure levels, the hazards of the product and the safe working limits of the selected respirator.

Section 9. Physical and chemical properties

Appearance

Physical state : Liquid. [Watery liquid.]

Color : Colorless. Yellowish.

Molecular weight : 78.12 g/mole

Molecular formula : C6-H6

Boiling/condensation point : 80.09°C (176.2°F)

Melting/freezing point : 5.49°C (41.9°F)

Critical temperature : 288.95°C (552.1°F)

Odor : Characteristic.

Odor threshold : Not available.

Powered by IHS

Section 9. Physical and chemical properties

pH	:	Not available.
Flash point	:	Closed cup: -11°C (12.2°F)
Burning time	:	Not applicable.
Burning rate	:	Not applicable.
Evaporation rate	:	3.5 (butyl acetate = 1)
Flammability (solid, gas)	:	Not available.
Lower and upper explosive (flammable) limits	:	Lower: 1.2% Upper: 7.8%
Vapor pressure	:	10 kPa (75.006094245 mm Hg) [room temperature]
Vapor density	:	2.7 (Air = 1)
Specific Volume (ft^3/lb)	:	1.1403
Gas Density (lb/ft^3)	:	0.877 (20°C / 68 to °F)
Relative density	:	0.88
Solubility	:	Not available.
Solubility in water	:	1.88 g/l
Partition coefficient: n-octanol/water	:	2.13
Auto-ignition temperature	:	498°C (928.4°F)
Decomposition temperature	:	Not available.
SADT	:	Not available.
Viscosity	:	Dynamic (room temperature): 0.604 mPa·s (0.604 cP)

Section 10. Stability and reactivity

Reactivity	:	No specific test data related to reactivity available for this product or its ingredients.
Chemical stability	:	The product is stable.
Possibility of hazardous reactions	:	Under normal conditions of storage and use, hazardous reactions will not occur.
Conditions to avoid	:	Avoid all possible sources of ignition (spark or flame). Do not pressurize, cut, weld, braze, solder, drill, grind or expose containers to heat or sources of ignition. Do not allow vapor to accumulate in low or confined areas.
Incompatibility with various substances	:	Highly reactive or incompatible with the following materials: oxidizing materials.
Hazardous decomposition products	:	Under normal conditions of storage and use, hazardous decomposition products should not be produced.
Hazardous polymerization	:	Under normal conditions of storage and use, hazardous polymerization will not occur.

Powered by IHS

Section 11. Toxicological information

Information on toxicological effects

Acute toxicity

Product/ingredient name	Result	Species	Dose	Exposure
benzene	LC50 Inhalation Gas. LD50 Oral	Rat Rat	10000 ppm 930 mg/kg	7 hours -

Irritation/Corrosion

Product/ingredient name	Result	Species	Score	Exposure	Observation
benzene	Eyes - Moderate irritant Eyes - Severe irritant Skin - Mild irritant Skin - Mild irritant Skin - Moderate irritant	Rabbit Rabbit Rat Rabbit Rabbit	- - - - -	88 milligrams 24 hours 2 milligrams 8 hours 60 microliters 24 hours 15 milligrams 24 hours 20 milligrams	- - - - -

Sensitization

Not available.

Mutagenicity

Not available.

Carcinogenicity

Not available.

Classification

Product/ingredient name	OSHA	IARC	NTP
benzene	+	1	Known to be a human carcinogen.

Reproductive toxicity

Not available.

Teratogenicity

Not available.

Specific target organ toxicity (single exposure)

Not available.

Specific target organ toxicity (repeated exposure)

Name	Category	Route of exposure	Target organs
benzene	Category 1	Not determined	bone marrow

Aspiration hazard

Not available.

Information on the likely routes of exposure : Not available.

Potential acute health effects

Eye contact : Causes serious eye irritation.

Inhalation : No known significant effects or critical hazards.

Powered by IHS

Section 11. Toxicological information

Skin contact : Causes skin irritation.

Ingestion : Harmful if swallowed. Irritating to mouth, throat and stomach.

Symptoms related to the physical, chemical and toxicological characteristics

Eye contact : Adverse symptoms may include the following:
pain or irritation
watering
redness

Inhalation : No specific data.

Skin contact : Adverse symptoms may include the following:
irritation
redness

Ingestion : No specific data.

Delayed and immediate effects and also chronic effects from short and long term exposure

Short term exposure

Potential immediate effects : Not available.

Potential delayed effects : Not available.

Long term exposure

Potential immediate effects : Not available.

Potential delayed effects : Not available.

Potential chronic health effects

Not available.

General : Causes damage to organs through prolonged or repeated exposure.

Carcinogenicity : May cause cancer. Risk of cancer depends on duration and level of exposure.

Mutagenicity : May cause genetic defects.

Teratogenicity : No known significant effects or critical hazards.

Developmental effects : No known significant effects or critical hazards.

Fertility effects : No known significant effects or critical hazards.

Numerical measures of toxicity

Acute toxicity estimates

Not available.

Section 12. Ecological information

Toxicity

Not available.

Persistence and degradability

Not available.

Bioaccumulative potential

Powered by IHS

Section 12. Ecological information

Product/ingredient name	$LogP_{ow}$	BCF	Potential
benzene	2.13	11	low

Mobility in soil

Soil/water partition coefficient (K_{OC}) : Not available.

Other adverse effects : No known significant effects or critical hazards.

Section 13. Disposal considerations

Disposal methods : The generation of waste should be avoided or minimized wherever possible. Disposal of this product, solutions and any by-products should at all times comply with the requirements of environmental protection and waste disposal legislation and any regional local authority requirements. Dispose of surplus and non-recyclable products via a licensed waste disposal contractor. Waste should not be disposed of untreated to the sewer unless fully compliant with the requirements of all authorities with jurisdiction. Waste packaging should be recycled. Incineration or landfill should only be considered when recycling is not feasible. This material and its container must be disposed of in a safe way. Care should be taken when handling emptied containers that have not been cleaned or rinsed out. Empty containers or liners may retain some product residues. Vapor from product residues may create a highly flammable or explosive atmosphere inside the container. Do not cut, weld or grind used containers unless they have been cleaned thoroughly internally. Avoid dispersal of spilled material and runoff and contact with soil, waterways, drains and sewers.

United States - RCRA Toxic hazardous waste "U" List

Ingredient	CAS #	Status	Reference number
Benzene (I,T)	71-43-2	Listed	U019

Section 14. Transport information

	DOT	TDG	Mexico	IMDG	IATA
UN number	UN1114	UN1114	UN114	UN1114	UN1114
UN proper shipping name	BENZENE	BENZENE	BENZENE	BENZENE	BENZENE
Transport hazard class(es)	3 	3 	3 	3 	3 
Packing group	II	II	II	II	II
Environment	No.	No.	No.	No.	No.
Additional information	**Reportable quantity** 10 lbs / 4.54 kg [1.3675 gal / 5.1767 L] Package sizes shipped in quantities less than the product reportable quantity are not subject to the RQ (reportable quantity) transportation requirements.	**Explosive Limit and Limited Quantity Index** 1 **Passenger Carrying Road or Rail Index** 5	-	-	**Passenger and Cargo Aircraft**Quantity limitation: 5 L **Cargo Aircraft Only** Quantity limitation: 60 L **Limited Quantities - Passenger Aircraft** Quantity limitation: 1 L

Powered by IHS

Section 14. Transport information

	Limited quantity Yes. **Packaging instruction** **Passenger aircraft** Quantity limitation: 5 L **Cargo aircraft** Quantity limitation: 60 L **Special provisions** IB2, T4, TP1				

"Refer to CFR 49 (or authority having jurisdiction) to determine the information required for shipment of the product."

Special precautions for user : **Transport within user's premises:** always transport in closed containers that are upright and secure. Ensure that persons transporting the product know what to do in the event of an accident or spillage.

Transport in bulk according to Annex II of MARPOL 73/78 and the IBC Code : Not available.

Section 15. Regulatory information

U.S. Federal regulations : **TSCA 8(a) CDR Exempt/Partial exemption**: Not determined

United States inventory (TSCA 8b): This material is listed or exempted.

Clean Water Act (CWA) 307: benzene

Clean Water Act (CWA) 311: benzene

Clean Air Act Section 112 (b) Hazardous Air Pollutants (HAPs) : Listed

Clean Air Act Section 602 Class I Substances : Not listed

Clean Air Act Section 602 Class II Substances : Not listed

DEA List I Chemicals (Precursor Chemicals) : Not listed

DEA List II Chemicals (Essential Chemicals) : Not listed

SARA 302/304

Composition/information on ingredients

No products were found.

SARA 304 RQ : Not applicable.

SARA 311/312

Classification : Fire hazard
Immediate (acute) health hazard
Delayed (chronic) health hazard

Composition/information on ingredients

Powered by IHS

Section 15. Regulatory information

Name	%	Fire hazard	Sudden release of pressure	Reactive	Immediate (acute) health hazard	Delayed (chronic) health hazard
benzene	100	Yes.	No.	No.	Yes.	Yes.

SARA 313

	Product name	CAS number	%
Form R - Reporting requirements	benzene	71-43-2	100
Supplier notification	benzene	71-43-2	100

SARA 313 notifications must not be detached from the SDS and any copying and redistribution of the SDS shall include copying and redistribution of the notice attached to copies of the SDS subsequently redistributed.

State regulations

Massachusetts : This material is listed.

New York : This material is listed.

New Jersey : This material is listed.

Pennsylvania : This material is listed.

California Prop. 65

WARNING: This product contains a chemical known to the State of California to cause cancer and birth defects or other reproductive harm.

Ingredient name	Cancer	Reproductive	No significant risk level	Maximum acceptable dosage level
benzene	Yes.	Yes.	6.4 µg/day (ingestion) 13 µg/day (inhalation)	24 µg/day (ingestion) 49 µg/day (inhalation)

Canada inventory : This material is listed or exempted.

International regulations

International lists : **Australia inventory (AICS)**: This material is listed or exempted.
China inventory (IECSC): This material is listed or exempted.
Japan inventory: This material is listed or exempted.
Korea inventory: This material is listed or exempted.
Malaysia Inventory (EHS Register): Not determined.
New Zealand Inventory of Chemicals (NZIoC): This material is listed or exempted.
Philippines inventory (PICCS): This material is listed or exempted.
Taiwan inventory (CSNN): Not determined.

Chemical Weapons Convention List Schedule I Chemicals : Not listed

Chemical Weapons Convention List Schedule II Chemicals : Not listed

Chemical Weapons Convention List Schedule III Chemicals : Not listed

Canada

Powered by IHS

Section 15. Regulatory information


WHMIS (Canada) : Class B-2: Flammable liquid
Class D-2A: Material causing other toxic effects (Very toxic).
Class D-2B: Material causing other toxic effects (Toxic).

CEPA Toxic substances: This material is listed.
Canadian ARET: This material is not listed.
Canadian NPRI: This material is listed.
Alberta Designated Substances: This material is not listed.
Ontario Designated Substances: This material is not listed.
Quebec Designated Substances: This material is not listed.

Section 16. Other information

Canada Label requirements : Class B-2: Flammable liquid
Class D-2A: Material causing other toxic effects (Very toxic).
Class D-2B: Material causing other toxic effects (Toxic).

Hazardous Material Information System (U.S.A.)

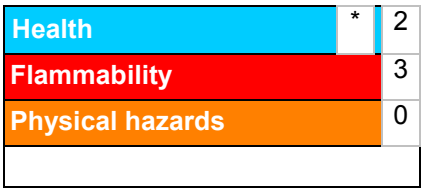

Caution: HMIS® ratings are based on a 0-4 rating scale, with 0 representing minimal hazards or risks, and 4 representing significant hazards or risks Although HMIS® ratings are not required on SDSs under 29 CFR 1910. 1200, the preparer may choose to provide them. HMIS® ratings are to be used with a fully implemented HMIS® program. HMIS® is a registered mark of the National Paint & Coatings Association (NPCA). HMIS® materials may be purchased exclusively from J. J. Keller (800) 327-6868.

The customer is responsible for determining the PPE code for this material.

National Fire Protection Association (U.S.A.)



Reprinted with permission from NFPA 704-2001, Identification of the Hazards of Materials for Emergency Response Copyright ©1997, National Fire Protection Association, Quincy, MA 02269. This reprinted material is not the complete and official position of the National Fire Protection Association, on the referenced subject which is represented only by the standard in its entirety.

Copyright ©2001, National Fire Protection Association, Quincy, MA 02269. This warning system is intended to be interpreted and applied only by properly trained individuals to identify fire, health and reactivity hazards of chemicals. The user is referred to certain limited number of chemicals with recommended classifications in NFPA 49 and NFPA 325, which would be used as a guideline only. Whether the chemicals are classified by NFPA or not, anyone using the 704 systems to classify chemicals does so at their own risk.

History

Date of printing : 4/26/2015.

Date of issue/Date of revision : 4/26/2015.

Date of previous issue : 10/16/2014.

Version : 0.03

Powered by IHS

Section 16. Other information

Key to abbreviations : ATE = Acute Toxicity Estimate
BCF = Bioconcentration Factor
GHS = Globally Harmonized System of Classification and Labelling of Chemicals
IATA = International Air Transport Association
IBC = Intermediate Bulk Container
IMDG = International Maritime Dangerous Goods
LogPow = logarithm of the octanol/water partition coefficient
MARPOL 73/78 = International Convention for the Prevention of Pollution From Ships, 1973 as modified by the Protocol of 1978. ("Marpol" = marine pollution)
UN = United NationsACGIH – American Conference of Governmental Industrial Hygienists
AIHA – American Industrial Hygiene Association
CAS – Chemical Abstract Services
CEPA – Canadian Environmental Protection Act
CERCLA – Comprehensive Environmental Response, Compensation, and Liability Act (EPA)
CFR – United States Code of Federal Regulations
CPR – Controlled Products Regulations
DSL – Domestic Substances List
GWP – Global Warming Potential
IARC – International Agency for Research on Cancer
ICAO – International Civil Aviation Organisation
Inh – Inhalation
LC – Lethal concentration
LD – Lethal dosage
NDSL – Non-Domestic Substances List
NIOSH – National Institute for Occupational Safety and Health
TDG – Canadian Transportation of Dangerous Goods Act and Regulations
TLV – Threshold Limit Value
TSCA – Toxic Substances Control Act
WEEL – Workplace Environmental Exposure Level
WHMIS – Canadian Workplace Hazardous Material Information System

References : Not available.

Indicates information that has changed from previously issued version.

Notice to reader

To the best of our knowledge, the information contained herein is accurate. However, neither the above-named supplier, nor any of its subsidiaries, assumes any liability whatsoever for the accuracy or completeness of the information contained herein.
Final determination of suitability of any material is the sole responsibility of the user. All materials may present unknown hazards and should be used with caution. Although certain hazards are described herein, we cannot guarantee that these are the only hazards that exist.

Powered by IHS

SAFETY DATA SHEET

Based on Directive 2001/58/EC et seq. of the Commission of the European Communities

BENZ[a]ANTHRACENE

1. Identification of the substance/preparation and of the company/undertaking

1.1 Identification of the substance or preparation:

Synonyms: benzo(a)anthracene

CAS No.	: 56-55-3	**BCR number**	: BCR-271
EC index No.	: 601-033-00-9	**NFPA code**	: N.D.
EINECS No.	: 200-280-6	**Molecular weight**	: 228.30
RTECS No.	: CV9275000	**Formula**	: C18H12

1.2 Use of the substance or the preparation:
Certified reference material for laboratory use only

1.3 Company/undertaking identification:
Institute for Reference Materials and Measurements
Retieseweg
B-2440 Geel
Tel. : +32 14 57 12 11
Fax : +32 14 58 42 73

1.4 Telephone number for emergency:
+32 70 245 245
Antigifcentrum
p/a Militair Hospitaal Koningin Astrid, Bruynstraat, B-1120 Brussel

2. Composition/information on ingredients

Hazardous ingredients	CAS No. EINECS No.	Conc. in %	Hazard symbol	Risks (R-phrases)
Benzo[a]anthracene	56-55-3 200-280-6	100	T;N	45-50/53 (1)

(1) For R-phrases in full: see heading 16

3. Hazards identification

- May cause cancer
- Very toxic to aquatic organisms, may cause long-term adverse effects in the aquatic environment

4. First aid measures

4.1 Eye contact:
- Consult a doctor/medical service if irritation persists
- Rinse immediately with water

4.2 Skin contact:
- Consult a doctor/medical service if irritation persists
- Wash with water and soap
- Remove clothing before washing

4.3 After inhalation:
- Consult a doctor/medical service if breathing problems develop
- Remove the victim into fresh air
- Unconscious: maintain adequate airway and respiration

4.4 After ingestion:
- Consult a doctor/medical service if you feel unwell
- Immediately give lots of water to drink
- Never give water to an unconscious person

5. Fire-fighting measures

5.1 Suitable extinguishing media:
- Water spray
- Alcohol foam
- Polymer foam
- ABC powder
- Carbon dioxide

5.2 Unsuitable extinguishing media:
- Solid water jet ineffective as extinguishing medium

5.3 Special exposure hazards:
- Not easily combustible
- Upon combustion CO and CO2 are formed

5.4 Instructions:
- Take account of toxic firefighting water
- Use firefighting water moderately and contain it

5.5 Special protective equipment for firefighters:
- Heat/fire exposure: compressed air/oxygen apparatus
- Dust cloud production: compressed air/oxygen apparatus

6. Accidental release measures

6.1 Personal protection/precautions: see heading 8.1/8.3/10.3

6.2 Environmental precautions:
- Prevent soil and water pollution
- Substance must not be discharged into the sewer
- Dam up the solid spill

6.3 Methods for cleaning up:
- Stop dust cloud by covering with sand/earth
- Carefully collect the spill/leftovers
- Scoop solid spill into closing containers
- Take collected spill to manufacturer/competent authority
- Clean contaminated surfaces with an excess of water
- Wash clothing and equipment after handling

7. Handling and storage

7.1 Handling:
- Observe strict hygiene
- Avoid prolonged and repeated contact with skin
- Avoid raising dust
- Do not discharge the waste into the drain
- Remove contaminated clothing immediately

7.2 Storage:
- Keep container tightly closed. Store in a cool area. Store in a dry area.
- Store in a dark area.
- Keep away from: heat sources, ignition sources, oxidizing agents, acids

Storage temperature : N.D. **°C**
Quantity limits : N.D. **kg**
Storage life : N.D.
Materials for packaging :
- suitable : no data available

- to avoid : no data available

7.3 Specific uses:
See information supplied by the manufacturer

8. Exposure controls/Personal protection

8.1 Exposure limit values:

TLV-TWA	:	**mg/m³**	-	**ppm**
TLV-STEL	:	**mg/m³**	-	**ppm**
TLV-Ceiling	:	**mg/m³**		**ppm**
OES-LTEL	:	**mg/m³**		**ppm**
OES-STEL	:	**mg/m³**		**ppm**
MAK	:	**mg/m³**		**ppm**
TRK	:	**mg/m³**		**ppm**
MAC-TGG 8 h	:	**mg/m³**		
MAC-TGG 15 min.	:	**mg/m³**		
MAC-Ceiling	:	**mg/m³**		
VME-8 h	:	**mg/m³**		**ppm**
VLE-15 min.	:	**mg/m³**		**ppm**
GWBB-8 h	:	**mg/m³**		**ppm**
GWK-15 min.	:	**mg/m³**		**ppm**
Momentary value	:	**mg/m³**		**ppm**
EC	:	**mg/m³**		**ppm**
EC-STEL	:	**mg/m³**		**ppm**

Sampling methods:

-	Benz(a)Anthracene (Polynuclear aromatic hydrocarbons)	NIOSH 5506
-	Benz(a)Anthracene (Polynuclear aromatic hydrocarbons)	NIOSH 5515
-	Benz(a)Anthracene	OSHA CSI

8.2 Exposure controls:

8.2.1 Occupational exposure controls:
- Measure the concentration in the air regularly
- Work under local exhaust/ventilation

8.2.2 Environmental exposure controls: see heading 13

8.3 Personal protection:

8.3.1 respiratory protection:
- Dust production: dust mask with filter type P3
- High dust production: compressed air/oxygen apparatus

8.3.2 hand protection:
- Gloves
  Suitable materials: No data available

- Breakthrough time: N.D.

8.3.3 eye protection:
- Safety glasses
- In case of dust production: protective goggles

8.3.4 skin protection:
- Protective clothing
- In case of dust production: head/neck protection
  Suitable materials: No data available

9. Physical and chemical properties

9.1 General information:

Appearance (at 20°C)	:	Crystalline solid / Scales
Odour	:	Odourless
Colour	:	Colourless to fluorescent yellow-green

9.2 Important health, safety and environmental information:

pH value	:	N.D.	
Boiling point/boiling range	:	N.A.	**°C**
Flashpoint	:	N.D.	**°C**
Explosion limits	:	N.D.	**vol%** (**°C**)
Vapour pressure (at 20°C)	:	0.00007	**hPa**
Vapour pressure (at 50°C)	:	N.D.	**hPa**
Relative density (at 20°C)	:	1.3	
Water solubility	:	0.00001	**g/100 ml**
Soluble in	:	Ether, acetone, oils/fats	
Relative vapour density	:	N.D.	
Viscosity	:	N.D.	**Pa.s**
Partition coëfficient n-octanol/water	:	5.61/5.79	
Evaporation rate			
ratio to butyl acetate	:	N.D.	
ratio to ether	:	N.D.	

9.3 Other information:

Melting point/melting range	:	160	**°C**
Auto-ignition point	:	N.D.	**°C**
Saturation concentration	:	N.D.	**g/m^3**

10. Stability and reactivity

10.1 Conditions to avoid/reactivity:
- Stable under normal conditions

10.2 Materials to avoid:
- Keep away from: heat sources, ignition sources, oxidizing agents, acids

10.3 Hazardous decomposition products:
- Upon combustion CO and CO2 are formed
- Reacts violently with (strong) oxidizers
- Decomposes on exposure to (strong) acids

11. Toxicological information

11.1 Acute toxicity:

LD50 oral rat	:	N.D.	**mg/kg**
LD50 dermal rat	:	N.D.	**mg/kg**
LD50 dermal rabbit	:	N.D.	**mg/kg**
LC50 inhalation rat	:	N.D.	**mg/l/4 h**
LC50 inhalation rat	:	N.D.	**ppm/4 h**

11.2 Chronic toxicity:

EC carc. cat.	:	2
EC muta. cat.	:	not listed
EC repr. cat.	:	not listed
Carcinogenicity (TLV)	:	A2
Carcinogenicity (MAC)	:	K
Carcinogenicity (VME)	:	not listed
Carcinogenicity (GWBB)	:	not listed
Carcinogenicity (MAK)	:	2
Mutagenicity (MAK)	:	not listed
Teratogenicity (MAK)	:	-
IARC classification	:	2A

11.3 Routes of exposure: ingestion, inhalation, eyes and skin
Caution! Substance is absorbed through the skin

11.4 Acute effects/symptoms:

AFTER SKIN CONTACT
- Slight irritation

11.5 Chronic effects:

- Probably human carcinogenic
- Mutagenicity: AMES test positive
- Probably human mutagenic

ON CONTINUOUS/REPEATED EXPOSURE/CONTACT:
- No specific information available

SIMILAR PRODUCTS CAUSE FOLLOWING SYMPTOMS:
- Feeling of weakness
- Photoallergy
- Skin rash/inflammation
- Cracking of the skin
- Skin cancer
- Lung tissue affection/degeneration
- Enlargement/affection of the liver
- Affection of the renal tissue

12. Ecological information

12.1 Ecotoxicity:

- LC50 (65 h) : 0.0018 mg/l (PIMEPHALES PROMELAS)
- EC50 (96 h) : 0.01 mg/l (DAPHNIA PULEX)

12.2 Mobility:

- **Volatile organic compounds (VOC):** 0%

- Photolysis in water
- Ozonation in water
- Insoluble in water

For other physicochemical properties see heading 9.

12.3 Persistence and degradability:

- **biodegradation BOD_5** : N.D. **% ThOD**
- **water** : - Not readily biodegradable in water
- **soil** : **T ½:** > 100 **days**

12.4 Bioaccumulative potential:
- **log P_{ow}** : 5.61/5.79
- **BCF** : 72 h : 350 (LEUCISCUS IDUS)
- Highly bioaccumulative

12.5 Other adverse effects:

- **WGK** : 3 (Classification based on the R-phrases in compliance with Verwaltungsvorschrift wassergefährdender Stoffe (VwVwS) of 17 May 1999)
- **Effect on the ozone layer** : Not dangerous for the ozone layer (Council Regulation (EC) 3093/94)
- **Greenhouse effect** : no data available
- **Effect on waste water purification** : no data available

13. Disposal considerations

13.1 Provisions relating to waste:

- Waste material code (91/689/EEC, Council Decision 2001/118/EC, O.J. L47 of 16/2/2001): 16 05 06 (laboratory chemicals, consisting of or containing dangerous substances, including mixtures of laboratory chemicals)
- Waste material code (Flanders): 001, 045, 691
- Waste code (Germany): 59302
- Hazardous waste (91/689/EEC)


13.2 Disposal methods:

- Dissolve or mix with a combustible solvent
- Remove to an authorized incinerator equipped with an afterburner and a flue gas scrubber
- Do not discharge into surface water (2000/60/EEC, Council Decision 2455/2001/EC)

13.3 Packaging/Container:

- Waste material code packaging (91/689/EEC, Council Decision 2001/118/EC, O.J. L47 of 16/2/2001): 15 01 10 (packaging containing residues of or contaminated by dangerous substances)

14. Transport information

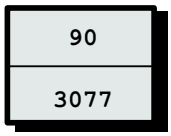

14.1 Classification of the substance in compliance with UN Recommendations

UN number	: 3077
CLASS	: 9
SUB RISKS	: -
PACKING	: III
PROPER SHIPPING NAME	: UN 3077, Environmentally hazardous substance, solid, n.o.s. (benzo[a]anthracene)

14.2 ADR (transport by road)

CLASS	: 9
PACKING	: III
DANGER LABEL TANKS	: 9
DANGER LABEL PACKAGES	: 9

14.3 RID (transport by rail)

CLASS	: 9
PACKING	: III
DANGER LABEL TANKS	: 9
DANGER LABEL PACKAGES	: 9

14.4 ADNR (transport by inland waterways)

CLASS	: 9
PACKING	: III
DANGER LABEL TANKS	: 9
DANGER LABEL PACKAGES	: 9

14.5 IMDG (maritime transport)

CLASS	: 9
SUB RISKS	: -
PACKING	: III
MFAG	: -
EMS	: -
MARINE POLLUTANT	: P

14.6 ICAO (air transport)

CLASS	: 9
SUB RISKS	: -
PACKING	: III
PACKING INSTRUCTIONS PASSENGER AIRCRAFT	:
PACKING INSTRUCTIONS CARGO AIRCRAFT	:

14.7 Special precautions in connection with transport : none

14.8 Limited quantities (LQ) :

When substances and their packaging meet the conditions established by ADR/RID/ADNR in chapter 3.4, **only** the following prescriptions shall be complied with:
each package shall display a diamond-shaped figure with the following inscription:
- 'UN 3077'
or, in the case of different goods with different identification numbers within a single package:
- the letters 'LQ'

15. Regulatory information

Enumerated in substance list Annex I of directive 67/548/EEC et sequens



Toxic



Dangerous for the environment

R45 : May cause cancer
R50/53 : Very toxic to aquatic organisms, may cause long-term adverse effects in the aquatic environment

S53 : Avoid exposure - obtain special instructions before use
S45 : In case of accident or if you feel unwell, seek medical advice (show the label where possible)
S60 : This material and/or its container must be disposed of as hazardous waste
S61 : Avoid release to the environment. Refer to special instructions/safety data sheets.

16. Other information

The information provided on this MSDS is correct to the best of our knowledge, information and belief at the date of its publication. The information given is designed only as a guidance for safe handling, use, processing, storage, transportation, disposal and release and is not to be considered as a warranty or quality specification. The information relates only to the specific material designated and may not be valid for such material used in combination with any other material or in any process, unless specified in the text.

N.A. = NOT APPLICABLE
N.D. = NOT DETERMINED
***** = INTERNAL CLASSIFICATION

Full text of any R-phrases referred to under heading 2:

R45 : May cause cancer
R50/53 : Very toxic to aquatic organisms, may cause long-term adverse effects in the aquatic environment

Exposure limits:
TLV : Threshold Limit Value - ACGIH USA 2000
OES : Occupational Exposure Standards - United Kingdom 1999
MEL : Maximum Exposure Limits - United Kingdom 1999
MAK : Maximale Arbeitsplatzkonzentrationen - Germany 2001
TRK : Technische Richtkonzentrationen - Germany 2001
MAC : Maximale aanvaarde concentratie - The Netherlands 2002
VME : Valeurs limites de Moyenne d'Exposition - France 1999
VLE : Valeurs limites d'Exposition à court terme - France 1999
GWBB : Grenswaarde beroepsmatige blootstelling - Belgium 1998
GWK : Grenswaarde kortstondige blootstelling - Belgium 1998
EC : Indicative occupational exposure limit values - directive 2000/39/EC

Chronic toxicity:
K : List of the carcinogenic substances and processes - The Netherlands 2002

Safety Data Sheet

Revision Date: 03/23/15
www.restek.com

1. IDENTIFICATION

Catalog Number / Product Name:	**31272, 31272-5XX, & 31372 / Benzo (b) Fluoranthene Standard**
Company:	Restek Corporation
Address:	110 Benner Circle Bellefonte, Pa. 16823
Phone#:	814-353-1300
Fax#:	814-353-1309
Emergency#:	1-800-424-9300 (CHEMTREC) +1 703-741-5970 (Outside the US)
Email:	sds@restek.com
Revision Number:	8
Intended use:	For Laboratory use only

2. HAZARD(S)IDENTIFICATION

Emergency Overview:

GHS Hazard Symbols:



GHS Classification:
Flammable Liquid Category 2
Specific Target Organ Systemic Toxicity (STOT) - Single Exposure Category 3

GHS Signal Word:
Danger

GHS Hazard:
Highly flammable liquid and vapour.
May cause drowsiness or dizziness.

GHS Precautions:

Safety Precautions:
Keep away from heat/sparks/open flames/hot surfaces. – No smoking.
Ground/bond container and receiving equipment.
Use explosion-proof electrical/ventilation and lighting equipment.
Use only non-sparking tools.
Take precautionary measures against static discharge.
Avoid breathing dust/fume/gas/mist/vapours/spray.
Use only outdoors or in a well-ventilated area.
Wear protective gloves/protective clothing/eye protection/face protection.

First Aid Measures:
IF ON SKIN (or hair): Remove/Take off immediately all contaminated clothing. Rinse skin with water/shower.
IF INHALED: Remove victim to fresh air and keep at rest in a position comfortable for breathing.
Call a POISON CENTER or doctor/physician if you feel unwell.
In case of fire: Use extinguishing media in section 5 for extinction.

Storage:
Store in a well-ventilated place. Keep container tightly closed.
Store in a well-ventilated place. Keep cool.
Store locked up.

Disposal:
Dispose of contents/container according to section 13 of the SDS.

Single Exposure Target Organs:
No data available.

Repeated Exposure Target Organs:
No data available.

3. COMPOSITION / INFORMATION ON INGREDIENT

Chemical Name	CAS #	EINEC #	% Composition
Acetone	67-64-1	200-662-2	99.900000
benzo (b) fluoranthene	205-99-2	205-911-9	0.100000

4. FIRST-AID MEASURES

Inhalation: Remove to fresh air. If breathing is difficult, have a trained individual administer oxygen. If not breathing, give artificial respiration and have a trained individual administer oxygen. Get medical attention immediately

Eyes: Flush eyes with plenty of water for at least 20 minutes retracting eyelids often. Tilt the head to prevent chemical from transferring to the uncontaminated eye. Get immediate medical attention.

Skin Contact: Wash with soap and water. Remove contaminated clothing and launder. Get medical attention if irritation develops or persists.

Ingestion: Do not induce vomiting and seek medical attention immediately. Drink two glasses of water or milk to dilute. Provide medical care provider with this SDS.

5. FIRE- FIGHTING MEASURES

Extinguishing Media: Use alcohol resistant foam, carbon dioxide, or dry chemical extinguishing agents. Water spray or fog may also be effective for extinguishing if swept across the base of the fire. Water can also be used to absorb heat and keep exposed material from being damaged by fire. Flammable component(s) of this material may be lighter than water and burn while floating on the surface.

Fire and/or Explosion Hazards: Vapors may be ignited by heat, sparks, flames or other sources of ignition at or above the low flash point giving rise to a Class B fire. Vapors are heavier than air and may travel to a source of ignition and flash back

Fire Fighting Methods and Protection: Do not enter fire area without proper protection including self-contained toxic breathing apparatus and full protective equipment. Fight fire from a safe distance and a protected location due to the potential of hazardous vapors and decomposition products. Flammable component(s) of this material may be lighter than water and burn while floating on the surface. Use water spray/fog for cooling.

Hazardous Combustion Products: Carbon dioxide, Carbon monoxide

6. ACCIDENTAL RELEASE MEASURES

Personal Precautions and Equipment: Exposure to the spilled material may be irritating or harmful. Follow personal protective equipment recommendations found in Section 8 of this SDS. Additional precautions may be necessary based on special circumstances created by the spill including; the material spilled, the quantity of the spill, the area in which the spill occurred. Also consider the expertise of employees in the area responding to the spill.

Methods for Clean-up: Prevent the spread of any spill to minimize harm to human health and the environment if safe to do so. Wear complete and proper personal protective equipment following the recommendation of Section 8 at a minimum. Dike with suitable absorbent material like granulated clay. Gather and store in a sealed container pending a waste disposal evaluation.

7. HANDLING AND STORAGE

Handling Technical Measures and Precautions: Harmful or irritating material. Avoid contacting and avoid breathing the material. Use only in a well ventilated area. Use spark-proof tools and explosion-proof equipment

Storage Technical Measures and Conditions: Store in a cool dry ventilated location. Isolate from incompatible materials and conditions. Keep container(s) closed. Keep away from sources of ignition

8. EXPOSURE CONTROLS / PERSONAL PROTECTION

United States:

Chemical Name	CAS No.	IDLH	ACGIH STEL	ACGIH TLV-TWA	OSHA Exposure Limit
Acetone	67-64-1	2500 ppm IDLH (10% LEL)	750 ppm STEL 750 ppm STEL;	500 ppm TWA 500 ppm TWA; 1188 mg/m3	1000 ppm TWA; 2400 mg/m3 TWA

benzo (b) fluoranthene	205-99-2	ND	1782 mg/m3 STEL TWA No TLV		No data available.

Personal Protection:

Engineering Measures:	Local exhaust ventilation is recommended when generating excessive levels of vapors from handling or thermal processing.
Respiratory Protection:	No respiratory protection required under normal conditions of use. Provide general room exhaust ventilation if symptoms of overexposure occur as explained Section 3. A respirator is not normally required.
Eye Protection:	Wear chemically resistant safety glasses with side shields when handling this product. Do not wear contact lenses.
Skin Protection:	Wear protective gloves. Inspect gloves for chemical break-through and replace at regular intervals. Clean protective equipment regularly. Wash hands and other exposed areas with mild soap and water before eating, drinking, and when leaving work
Medical Conditions Aggravated By Exposure:	Respiratory disease including asthma and bronchitis

9. PHYSICAL AND CHEMICAL PROPERTIES

Appearance, color:	Depends upon product selection
Odor:	Strong
Physical State:	No data available.
pH:	No data available
Vapor Density:	2.0 (air = 1)
Melting Point:	-95.4 °C Melting Point
Flash Point:	39
Flammability:	Highly Flammable
Upper Flammable/Explosive Limit, % in air:	No data available.
Lower Flammable/Explosive Limit, % in air:	No data available.
Autoignition Temperature:	465 deg C
Decomposition Temperature:	No data available.
Specific Gravity:	0.7845 g/cm3 at 25 °C
Evaporation Rate:	No data available.
Odor Threshold:	ND
Solubility:	Complete; 100%
Partition Coefficient: n-octanol in water:	No data available.
VOC % by weight:	0.00
Molecular Weight:	58.08

10. STABILITY AND REACTIVITY

Stability:	Stable under normal conditions.
Conditions to Avoid:	No data available.
Materials to Avoid / Chemical Incompatiability:	Strong oxidizing agents Strong acids
Hazardous Decomposition Products:	Carbon dioxide Carbon monoxide

11. TOXICOLOGICAL INFORMATION

Routes of Entry:	Inhalation, Skin Contact, Eye Contact, Ingestion
Target Organs Potentially Affected By Exposure:	Eyes, Central nervous system stimulation, Respiratory Tract, Skin
Chemical Interactions That Change Toxicity:	None Known

Immediate (Acute) Health Effects by Route of Exposure:

Inhalation Irritation:	Can cause minor respiratory irritation, dizziness, weakness, fatigue, nausea, and headache.
Skin Contact:	Can cause minor skin irritation, defatting, and dermatitis.
Eye Contact:	Can cause minor irritation, tearing and reddening.
Ingestion Irritation:	May be harmful if swallowed.
Ingestion Toxicity:	Harmful if swallowed. May cause systemic poisoning.

Long-Term (Chronic) Health Effects:

Carcinogenicity:	Contains a probable or known human carcinogen.
Reproductive and Developmental Toxicity:	No data available to indicate product or any components present at greater than 0.1% may cause birth defects.
Inhalation:	Upon prolonged and/or repeated exposure, can cause minor respiratory irritation, dizziness, weakness, fatigue, nausea, and headache.
Skin Contact:	Upon prolonged or repeated contact, can cause minor

skin irritation, defatting, and dermatitis.

Component Toxicological Data:

NIOSH:

Chemical Name	CAS No.	LD50/LC50
Acetone	67-64-1	Inhalation LC50 Rat 50100 mg/m3 8 h

Component Carcinogenic Data:

OSHA:

Chemical Name	CAS No.	
Benzo(b)fluoranthene	205-99-2	Present

ACGIH:

Chemical Name	CAS No.	
Acetone	67-64-1	A4 - Not Classifiable as a Human Carcinogen
Benzo[b]fluoranthene	205-99-2	A2 - Suspected Human Carcinogen

NIOSH:

Chemical Name	CAS No.
No data available.	

NTP:

Chemical Name	CAS No.
No data available.	

IARC:

Chemical Name	CAS No.	Group No.
No data.		Group 1
No data.		Group 2A
Benzo(b)fluoranthene	205-99-2	Group 2B

12. ECOLOGICAL INFORMATION

Overview: This material is not expected to be harmful to the ecology.
Mobility: No data
Persistence: No data
Bioaccumulation: No data
Degradability: No data
Ecological Toxicity Data: No data available.

13. DISPOSAL CONSIDERATIONS

Waste Description of Spent Product: Spent or discarded material is a hazardous waste.
Disposal Methods: Dispose of by incineration following Federal, State, Local, or Provincial regulations.
Waste Disposal of Packaging: Comply with all Local, State, Federal, and Provincial Environmental Regulations.

14. TRANSPORTATION INFORMATION

United States:
DOT Proper Shipping Name: Acetone
UN Number: UN1090
Hazard Class: 3
Packing Group: II

International:
IATA Proper Shipping Name: Acetone
UN Number: UN1090
Hazard Class: 3
Packing Group: II

Marine Pollutant: No

Chemical Name	CAS#	Marine Pollutant	Severe Marine Pollutant
No data available.			

15. REGULATORY INFORMATION

United States:

Chemical Name	CAS#	CERCLA	SARA 313	SARA EHS 313	TSCA
Acetone	67-64-1	X	-	-	X
benzo (b) fluoranthene	205-99-2	X	X	-	-

The following chemicals are listed on CA Prop 65:

Chemical Name	CAS #	Regulation
Benzo[b]fluoranthene	205-99-2	Prop 65 Cancer

State Right To Know Listing:

Chemical Name	CAS#	New Jersey	Massachusetts	Pennsylvania	California
Acetone	67-64-1	X	X	X	X
benzo (b) fluoranthene	205-99-2	X	X	X	X

16. OTHER INFORMATION

Prior Version Date: 05/16/14

Disclaimer: Restek Corporation provides the descriptions, data and information contained herein in good faith but makes no representation as to its comprehensiveness or accuracy. It is provided for your guidance only. Because many factors may affect processing or application/use, Restek Corporation recommends you perform an assessment to determine the suitability of a product for your particular purpose prior to use. No warranties of any kind, either expressed or implied, including fitness for a particular purpose, are made regarding prodcuts described, data or information set forth. In no case shall the descriptions, information, or data provided be considered a part of our terms and conditions of sale. Further, the descriptions, data and information furnished hereunder are given gratis. No obligation or liability for the description, data and information given are assumed. All such being given and accepted at your risk.

SAFETY DATA SHEET

Revision Date 10-Feb-2015 **Revision Number** 1

1. Identification

Product Name **Benzo[ghi]perylene**

Cat No. : **AC105550000; AC105550050; AC105550250; AC105551000**

Synonyms 1,12-Benzoperylene

Recommended Use Laboratory chemicals.

Uses advised against No Information available

Details of the supplier of the safety data sheet

Company
Fisher Scientific
One Reagent Lane
Fair Lawn, NJ 07410
Tel: (201) 796-7100

Entity / Business Name
Acros Organics
One Reagent Lane
Fair Lawn, NJ 07410

Emergency Telephone Number
For information **US** call: 001-800-ACROS-01 / **Europe** call: +32 14 57 52 11
Emergency Number **US:**001-201-796-7100 / **Europe:** +32 14 57 52 99
CHEMTREC Tel. No.**US:**001-800-424-9300 / **Europe:**001-703-527-3887

2. Hazard(s) identification

Classification
Classification under 2012 OSHA Hazard Communication Standard (29 CFR 1910.1200)

Label Elements
None required

Hazards not otherwise classified (HNOC)
Very toxic to aquatic life with long lasting effects

3. Composition / information on ingredients

Component	CAS-No	Weight %
Benzo(ghi)perylene	191-24-2	> 98

4. First-aid measures

Eye Contact Rinse immediately with plenty of water, also under the eyelids, for at least 15 minutes. Obtain medical attention.

Skin Contact Wash off immediately with soap and plenty of water while removing all contaminated clothes and shoes. Obtain medical attention.

Inhalation Remove from exposure, lie down. Move to fresh air. If breathing is difficult, give oxygen. If not breathing, give artificial respiration. Obtain medical attention.

Ingestion Clean mouth with water. Get medical attention.

Most important symptoms/effects No information available.
Notes to Physician Treat symptomatically

5. Fire-fighting measures

Unsuitable Extinguishing Media No information available

Flash Point No information available
Method - No information available

Autoignition Temperature No information available
Explosion Limits
Upper No data available
Lower No data available
Sensitivity to Mechanical Impact No information available
Sensitivity to Static Discharge No information available

Specific Hazards Arising from the Chemical
Keep product and empty container away from heat and sources of ignition.

Hazardous Combustion Products
Carbon monoxide (CO) Carbon dioxide (CO_2)
Protective Equipment and Precautions for Firefighters
As in any fire, wear self-contained breathing apparatus pressure-demand, MSHA/NIOSH (approved or equivalent) and full protective gear.

NFPA

Health	Flammability	Instability	Physical hazards
0	0	0	N/A

6. Accidental release measures

Personal Precautions Ensure adequate ventilation. Use personal protective equipment.
Environmental Precautions See Section 12 for additional ecological information. Avoid release to the environment. Collect spillage.

Methods for Containment and Clean Up Avoid dust formation. Sweep up or vacuum up spillage and collect in suitable container for disposal. Do not let this chemical enter the environment.

7. Handling and storage

Handling Avoid contact with skin and eyes. Do not breathe dust. Do not breathe vapors or spray mist.

Storage Keep in a dry, cool and well-ventilated place. Keep container tightly closed.

8. Exposure controls / personal protection

Exposure Guidelines This product does not contain any hazardous materials with occupational exposure limits established by the region specific regulatory bodies.

Engineering Measures Ensure adequate ventilation, especially in confined areas.

Personal Protective Equipment

Eye/face Protection	Wear appropriate protective eyeglasses or chemical safety goggles as described by OSHA's eye and face protection regulations in 29 CFR 1910.133 or European Standard EN166.
Skin and body protection	Wear appropriate protective gloves and clothing to prevent skin exposure.
Respiratory Protection	Follow the OSHA respirator regulations found in 29 CFR 1910.134 or European Standard EN 149. Use a NIOSH/MSHA or European Standard EN 149 approved respirator if exposure limits are exceeded or if irritation or other symptoms are experienced.
Hygiene Measures	Handle in accordance with good industrial hygiene and safety practice.

9. Physical and chemical properties

Physical State	Solid
Appearance	Yellow
Odor	Odorless
Odor Threshold	No information available
pH	No information available
Melting Point/Range	276 - 280 °C / 528.8 - 536 °F
Boiling Point/Range	No information available > @ 760 mmHg
Flash Point	No information available
Evaporation Rate	No information available
Flammability (solid,gas)	No information available
Flammability or explosive limits	
Upper	No data available
Lower	No data available
Vapor Pressure	No information available
Vapor Density	No information available
Relative Density	No information available
Solubility	No information available
Partition coefficient; n-octanol/water	No data available
Autoignition Temperature	No information available
Decomposition Temperature	No information available
Viscosity	No information available
Molecular Formula	C22 H12
Molecular Weight	276.33

10. Stability and reactivity

Reactive Hazard	None known, based on information available
Stability	Stable.
Conditions to Avoid	Excess heat. Exposure to light. Incompatible products.
Incompatible Materials	Strong oxidizing agents
Hazardous Decomposition Products	Carbon monoxide (CO), Carbon dioxide (CO_2)
Hazardous Polymerization	Hazardous polymerization does not occur.
Hazardous Reactions	None under normal processing.

11. Toxicological information

Acute Toxicity

Product Information	No acute toxicity information is available for this product
Component Information	
Toxicologically Synergistic	No information available

Products

Delayed and immediate effects as well as chronic effects from short and long-term exposure

Irritation No information available

Sensitization No information available

Carcinogenicity The table below indicates whether each agency has listed any ingredient as a carcinogen.

Component	CAS-No	IARC	NTP	ACGIH	OSHA	Mexico
Benzo(ghi)perylene	191-24-2	Not listed	Not listed	Not listed	Not listed	Not listed

Mutagenic Effects No information available

Reproductive Effects No information available.

Developmental Effects No information available.

Teratogenicity No information available.

STOT - single exposure None known
STOT - repeated exposure None known

Aspiration hazard No information available

Symptoms / effects,both acute and delayed No information available

Endocrine Disruptor Information No information available

Other Adverse Effects The toxicological properties have not been fully investigated. See actual entry in RTECS for complete information.

12. Ecological information

Ecotoxicity

Do not empty into drains.

Persistence and Degradability No information available
Bioaccumulation/ Accumulation No information available.

Mobility .

Component	log Pow
Benzo(ghi)perylene	7.23

13. Disposal considerations

Waste Disposal Methods Chemical waste generators must determine whether a discarded chemical is classified as a hazardous waste. Chemical waste generators must also consult local, regional, and national hazardous waste regulations to ensure complete and accurate classification.

14. Transport information

DOT Not regulated
TDG Not regulated
IATA Not regulated
IMDG/IMO Not regulated

15. Regulatory information

International Inventories

Component	TSCA	DSL	NDSL	EINECS	ELINCS	NLP	PICCS	ENCS	AICS	IECSC	KECL

Benzo(ghi)perylene	-	-	-	205-883-8	-		-	-	-	-	-

Legend:
X - Listed
E - Indicates a substance that is the subject of a Section 5(e) Consent order under TSCA.
F - Indicates a substance that is the subject of a Section 5(f) Rule under TSCA.
N - Indicates a polymeric substance containing no free-radical initiator in its inventory name but is considered to cover the designated polymer made with any free-radical initiator regardless of the amount used.
P - Indicates a commenced PMN substance
R - Indicates a substance that is the subject of a Section 6 risk management rule under TSCA.
S - Indicates a substance that is identified in a proposed or final Significant New Use Rule
T - Indicates a substance that is the subject of a Section 4 test rule under TSCA.
XU - Indicates a substance exempt from reporting under the Inventory Update Rule, i.e. Partial Updating of the TSCA Inventory Data Base Production and Site Reports (40 CFR 710(B).
Y1 - Indicates an exempt polymer that has a number-average molecular weight of 1,000 or greater.
Y2 - Indicates an exempt polymer that is a polyester and is made only from reactants included in a specified list of low concern reactants that comprises one of the eligibility criteria for the exemption rule.

U.S. Federal Regulations

TSCA 12(b) Not applicable

SARA 313

Component	CAS-No	Weight %	SARA 313 - Threshold Values %
Benzo(ghi)perylene	191-24-2	> 98	1.0

SARA 311/312 Hazardous Categorization

Acute Health Hazard	No
Chronic Health Hazard	No
Fire Hazard	No
Sudden Release of Pressure Hazard	No
Reactive Hazard	No

Clean Water Act

Component	CWA - Hazardous Substances	CWA - Reportable Quantities	CWA - Toxic Pollutants	CWA - Priority Pollutants
Benzo(ghi)perylene	-	-	X	X

Clean Air Act Not applicable

OSHA Occupational Safety and Health Administration
Not applicable

CERCLA
This material, as supplied, contains one or more substances regulated as a hazardous substance under the Comprehensive Environmental Response Compensation and Liability Act (CERCLA) (40 CFR 302)

Component	Hazardous Substances RQs	CERCLA EHS RQs
Benzo(ghi)perylene	5000 lb	-

California Proposition 65 This product does not contain any Proposition 65 chemicals

State Right-to-Know

Component	Massachusetts	New Jersey	Pennsylvania	Illinois	Rhode Island
Benzo(ghi)perylene	X	X	X	X	-

U.S. Department of Transportation

Reportable Quantity (RQ):	N
DOT Marine Pollutant	N
DOT Severe Marine Pollutant	N

U.S. Department of Homeland Security

This product does not contain any DHS chemicals.

Other International Regulations

Mexico - Grade No information available

Canada
This product has been classified in accordance with the hazard criteria of the Controlled Products Regulations (CPR) and the MSDS contains all the information required by the CPR

WHMIS Hazard Class Non-controlled

16. Other information

Prepared By
Regulatory Affairs
Thermo Fisher Scientific
Email: EMSDS.RA@thermofisher.com

Revision Date 10-Feb-2015
Print Date 10-Feb-2015
Revision Summary This document has been updated to comply with the US OSHA HazCom 2012 Standard replacing the current legislation under 29 CFR 1910.1200 to align with the Globally Harmonized System of Classification and Labeling of Chemicals (GHS)

Disclaimer
The information provided on this Safety Data Sheet is correct to the best of our knowledge, information and belief at the date of its publication. The information given is designed only as a guide for safe handling, use, processing, storage, transportation, disposal and release and is not to be considered as a warranty or quality specification. The information relates only to the specific material designated and may not be valid for such material used in combination with any other material or in any process, unless specified in the text.

End of SDS

SAFETY DATA SHEET

Based on Regulation (EC) No. 1907/2006 (REACH) Article 31 and Annex II

BCR-048R: benzo[k]fluoranthene

1. Identification of the substance/preparation and of the company/undertaking

1.1 Identification of the substance or preparation:

Product name: BCR-048R: benzo[k]fluoranthene

CAS number	207-08-9
EC index number	601-036-00-5
EINECS number	205-916-6
RTECS number	DF6350000
Molecular mass	252.32 g/mol
Formula	C20H12

1.2 Use of the substance/preparation:

Certified reference material for laboratory use only

1.3 Company/undertaking identification:

Institute for Reference Materials and Measurements
Retieseweg
B-2440 Geel
Tel: +32 14 57 12 11
Fax: +32 14 59 04 06
JRC-IRMM-RM-Sales@ec.europa.eu

1.4 Emergency telephone:

Poison Centre: +32 70 245 245

2. Hazards identification

NFPA: 1-1-2(*)

DSD/DPD

May cause cancer

Very toxic to aquatic organisms, may cause long-term adverse effects in the aquatic environment

Other hazards

Its dust is explosive with air

Dust cloud can be ignited by a spark

Slightly irritant to skin

Slightly irritant to eyes

Caution! Substance is absorbed through the skin

No certainty about human mutagenic properties

Highly bioaccumulative

Not readily biodegradable in water

CLP

Carc. 1B	May cause cancer. (H350)
Aquatic Acute 1	Very toxic to aquatic life. (H400)
Aquatic Chronic 1	Very toxic to aquatic life with long lasting effects. (H410)

Other hazards

Its dust is explosive with air

Dust cloud can be ignited by a spark

Slightly irritant to skin

Slightly irritant to eyes

Caution! Substance is absorbed through the skin

No certainty about human mutagenic properties

Highly bioaccumulative

Not readily biodegradable in water

3. Composition/information on ingredients

Name	CAS No EINECS/ELINCS	Conc.	Classification according to DSD/DPD	Classification according to CLP	Note
benzo[k]fluoranthene	207-08-9 205-916-6		Carc. Cat. 2; R45 N; R50-53	Carc. 1B; H350 Aquatic Acute 1; H400 Aquatic Chronic 1; H410	

4. First aid measures

4.1 After inhalation:

Remove the victim into fresh air

Respiratory problems: consult a doctor/medical service

4.2 Skin contact:

Rinse with water

Do not apply (chemical) neutralizing agents

Take victim to a doctor if irritation persists

4.3 Eye contact:

Rinse with water

Do not apply neutralizing agents

Take victim to an ophthalmologist if irritation persists

4.4 After ingestion:

Rinse mouth with water

Immediately after ingestion: give lots of water to drink

Do not induce vomiting

Consult a doctor/medical service if you feel unwell

5. Fire-fighting measures

5.1 Suitable extinguishing media:

Water spray

Polyvalent foam

ABC powder

Carbon dioxide

5.2 Unsuitable extinguishing media:

No unsuitable extinguishing media known

5.3 Special exposure hazards:

Heating increases the fire hazard

Dust cloud can be ignited by a spark

Upon combustion CO and CO2 are formed

5.4 Instructions:

Take account of toxic fire-fighting water

Use water moderately and if possible collect or contain it

5.5 Special protective equipment for fire-fighters:

Gloves

Protective clothing

Heat/fire exposure: compressed air/oxygen apparatus

6. Accidental release measures

6.1 Personal precautions:

See heading 8.2

6.2 Environmental precautions:

Dam up the solid spill

Prevent soil and water pollution

Prevent spreading in sewers

See heading 13

6.3 Methods for cleaning up:

Scoop solid spill into closing containers
Carefully collect the spill/leftovers
Clean contaminated surfaces with an excess of water
Take collected spill to manufacturer/competent authority
Wash clothing and equipment after handling

7. Handling and storage

7.1 Handling:

Avoid raising dust
Warning! Avoid exposure
Keep away from naked flames/heat
Obtain special instructions before use
Observe strict hygiene
Keep container tightly closed
Do not discharge the waste into the drain

7.2 Storage:

Safe storage requirements:

Store in a cool area
Store in a dry area
Keep container in a well-ventilated place
Keep locked up
Unauthorized persons are not admitted
Meet the legal requirements

Keep away from:

oxidizing agents
(strong) acids

7.3 Specific use(s):

See information supplied by the manufacturer for the identified use(s)

8. Exposure controls/Personal protection

8.1 Exposure limit values:

8.1.1 Occupational exposure:

If limit values are applicable and available these will be listed below.

8.1.2 Sampling methods:

Product name	Test	Number	Sampling method	Remarks
Benz(a)Anthracene	OSHA	CSI		
Benz(a)Anthracene (Polynuclear aromatic hydrocarbons)	NIOSH	5506	adsorption tubes	
Benz(a)Anthracene (Polynuclear aromatic hydrocarbons)	NIOSH	5515	adsorption tubes	

8.2 Exposure controls:

8.2.1 Occupational exposure controls:

Measure the concentration in the air regularly
Carry operations in the open/under local exhaust/ventilation or with respiratory protection
Personal protective equipment:

a) Respiratory protection:

Dust production: dust mask with filter type P3

b) Hand protection:

Gloves

c) Eye protection:

Safety glasses
In case of dust production: protective goggles

d) Skin protection:

Protective clothing

8.2.2 Environmental exposure controls:

See headings 6.2, 6.3 and 13

9. Physical and chemical properties

9.1 General information:

Physical form	Crystalline solid
	Needles
Colour	Light yellow

9.2 Important health, safety and environmental information:

Boiling point	480 °C
Vapour pressure (20°C)	< 0.00001 hPa
Solubility in water	< 0.00001 g/100 ml
Solubility in solvents	Soluble in ethanol
	Soluble in acetic acid
	Soluble in oils/fats
Log Pow	6.84

9.3 Other information:

Melting point	217 °C

10. Stability and reactivity

10.1 Conditions to avoid:

Possible fire hazard

heat sources

ignition sources

Stability

No data available

Reactions

Reacts violently with (strong) oxidizers

10.2 Materials to avoid:

oxidizing agents

(strong) acids

10.3 Hazardous decomposition products:

Upon combustion CO and CO2 are formed

11. Toxicological information

11.1 Acute toxicity:

No (test)data available.

11.2 Chronic toxicity:

Probably human carcinogenic

No certainty about human mutagenic properties

Not classified as toxic to reproduction (EC)

BCR-048R: benzo[k]fluoranthene

EC carc cat	2
Listed in SZW - List of carcinogenic substances	yes
IARC - classification	2B
MAK - Krebserzeugend Kategorie	2
MAK - Keimzellmutagen Kategorie	3B
MAK - Schwangerschaft Gruppe	-
CLP carc cat	category 1B

11.3 Acute effects/symptoms:

Inhalation:

No data available

Skin contact:

Slight irritation

Eye contact:

Slight irritation

Ingestion:

No data available

11.4 Chronic effects:

ON CONTINUOUS/REPEATED EXPOSURE/CONTACT:
No specific information available
SIMILAR PRODUCTS CAUSE FOLLOWING SYMPTOMS:
Feeling of weakness
Cracking of the skin
Skin rash/inflammation
Photoallergy
Skin cancer
Lung tissue affection/degeneration
Enlargement/affection of the liver
Affection of the renal tissue

12. Ecological information

12.1 Ecotoxicity:

No (test)data available.

12.2 Mobility:

Volatile organic compounds (VOC)	0 %
Solubility in/reaction with water	Insoluble in water
Water physicochemical processes	Forming sediments in water
Soil physicochemical processes	Adsorbs into the soil

12.3 Persistence and degradability:

Water abiotic degradation processes	Ozonation in water
Half-life soil	65 - 1400 days

Not readily biodegradable in water

12.4 Bioaccumulative potential:

Log Pow	6.84

Highly bioaccumulative

12.5 Results of PBT assessment:

Not applicable, based on available data

12.6 Other adverse effects:

Not dangerous for the ozone layer (Council Regulation (EC) no 1005/2009)

13. Disposal considerations

13.1 Provisions relating to waste:

Waste material code (Directive 2008/98/EC, decision 2001/118/EC)
16 05 06* : laboratory chemicals, consisting of or containing dangerous substances, including mixtures of laboratory chemicals
Depending on branch of industry and production process, also other EURAL codes may be applicable
Hazardous waste according to Directive 2008/98/EC

13.2 Disposal methods:

Dissolve or mix with a combustible solvent
Remove to an authorized incinerator equipped with an afterburner and a flue gas scrubber with energy recovery
Remove waste in accordance with local and/or national regulations
Do not discharge into surface water (2000/60/EC, Council decision 2455/2001/EC, O.J. L331 of 15/12/2001)

13.3 Packaging/Container:

Waste material code packaging (Directive 2008/98/EC)
15 01 10* : packaging containing residues of or contaminated by dangerous substances

{13.4 Entsorgung verschmutzter Gebinde:}

14. Transport information

ADR

Proper shipping name	Environmentally hazardous substance, solid, n.o.s.
Techn./chem. name ADR	benzo[k]fluoranthene
UN number	3077
Class	9
Packing group	III
Hazard identification number	90
Classification code	M7
Labels	9
Environmentally hazardous substance mark	yes

RID

Proper shipping name	Environmentally hazardous substance, solid, n.o.s.
Techn./chem. name RID	benzo[k]fluoranthene
UN number	3077
Class	9
Packing group	III
Classification code	M7
Labels	9
Environmentally hazardous substance mark	yes

ADNR

Proper shipping name	Environmentally hazardous substance, solid, n.o.s.
Techn./chem. name ADNR	benzo[k]fluoranthene
UN number	3077
Class	9
Packing group	III
Classification code	M7
Labels	9
Environmentally hazardous substance mark	yes

IMO

Proper shipping name	Environmentally hazardous substance, solid, n.o.s.
Techn./chem. name IMO	benzo[k]fluoranthene
UN number	3077
Class	9
Packing group	III
Labels	9
Marine pollutant	P
Environmentally hazardous substance mark	yes

ICAO

Proper shipping name	Environmentally hazardous substance, solid, n.o.s.
Techn./chem. name ICAO	benzo[k]fluoranthene
UN number	3077
Class	9
Packing group	III
Labels	9
Environmentally hazardous substance mark	yes

15. Regulatory information

15.1 EU Legislation:

DSD/DPD

Enumerated in substance list Annex I of directive 67/548/EEC et sequens





Dangerous for the environment

R-phrases

45	May cause cancer
50/53	Very toxic to aquatic organisms, may cause long-term adverse effects in the aquatic environment

S-phrases

53	Avoid exposure - obtain special instructions before use
45	In case of accident or if you feel unwell, seek medical advice immediately (show the label where possible)
60	This material and its container must be disposed of as hazardous waste
61	Avoid release to the environment. Refer to special instructions/safety data sheets.

Additional recommendations

	Restricted to professional users.

CLP

Classification and labelling according to Regulation (EC) No 1272/2008 – Annex VI and after evaluation of available test data



Signal word

Dgr	Danger

H-statements

H350	May cause cancer.
H410	Very toxic to aquatic life with long lasting effects.

P-statements

P202	Do not handle until all safety precautions have been read and understood.
P281	Use personal protective equipment as required.
P273	Avoid release to the environment.
P308 + P313	IF exposed or concerned: Get medical advice/attention.
P391	Collect spillage.
P405	Store locked up.

Supplemental information

	Restricted to professional users.

15.2 National provisions:

15.3 Specific community rules:

Enumerated in Annex XVII of Regulation (EC) No. 1907/2006: Restrictions on the manufacture, placing on the market and use of certain dangerous substances, mixtures and articles.

Legislation	Reference legislation
EG/552/2009	See column 1: 28.
EG/552/2009	See column 1: 50. g)

16. Other information

The information in this safety data sheet is based on data and samples provided to BIG. The sheet was written to the best of our ability and according to the state of knowledge at that time. The safety data sheet only constitutes a guideline for the safe handling, use, consumption, storage, transport and disposal of the substances/preparations/mixtures mentioned under point 1. New safety data sheets are written from time to time. Only the most recent versions may be used. Old versions must be destroyed. Unless indicated otherwise word for word on the safety data sheet, the information does not apply to substances/preparations/mixtures in purer form, mixed with other substances or in processes. The safety data sheet offers no quality specification for the substances/preparations/mixtures in question.

Compliance with the instructions in this safety data sheet does not release the user from the obligation to take all measures dictated by common sense, regulations and recommendations or which are necessary and/or useful based on the real applicable circumstances. BIG does not guarantee the accuracy or exhaustiveness of the information provided. Use of this safety data sheet is subject to the licence and liability limiting conditions as stated in your BIG licence agreement. All intellectual property rights to this sheet are the property of BIG and its distribution and reproduction are limited. Consult your BIG licence agreement for details.

(*) = INTERNAL CLASSIFICATION (NFPA)

PBT-substances = persistent, bioaccumulative and toxic substances

DSD Dangerous Substance Directive
DPD Dangerous Preparation Directive
CLP (EU-GHS) Classification, labelling and packaging (Globally Harmonised System in Europe)

Full text of any R-phrases referred to under headings 2 and 3:

R45	May cause cancer
R50/53	Very toxic to aquatic organisms, may cause long-term adverse effects in the aquatic environment

Full text of any H-statements referred to under headings 2 and 3:

H350	May cause cancer.
H400	Very toxic to aquatic life.
H410	Very toxic to aquatic life with long lasting effects.

Full text of any classes referred to under headings 2 and 3:

Aquatic Acute	Hazardous to the aquatic environment - acute
Aquatic Chronic	Hazardous to the aquatic environment - chronic
Carc.	Carcinogenicity

SAFETY DATA SHEET

Revision Date 25-Mar-2024 **Revision Number** 4

1. Identification

Product Name **Benzo[a]pyrene**

Cat No. : **15856**

CAS No 50-32-8
Synonyms Benzo[def]chrysene.; 3,4-Benzopyrene; 3,4-Benzpyrene

Recommended Use Laboratory chemicals.
Uses advised against Food, drug, pesticide or biocidal product use.

Details of the supplier of the safety data sheet

Company
Thermo Fisher Scientific Chemicals, Inc.
30 Bond Street
Ward Hill, MA 01835-8099
Tel: 800-343-0660
Fax: 800-322-4757

Emergency Telephone Number
For information **US** call: 001-800-227-6701 / **Europe** call: +32 14 57 52 11
Emergency Number **US:**001-201-796-7100 / **Europe:** +32 14 57 52 99
CHEMTREC Tel. No. **US:**001-800-424-9300 / **Europe:**001-703-527-3887

2. Hazard(s) identification

Classification
This chemical is considered hazardous by the 2012 OSHA Hazard Communication Standard (29 CFR 1910.1200)

Skin Sensitization	Category 1
Germ Cell Mutagenicity	Category 1B
Carcinogenicity	Category 1A
Reproductive Toxicity	Category 1B

Label Elements

Signal Word
Danger

Hazard Statements
May cause an allergic skin reaction
May cause genetic defects

May cause cancer
May damage fertility. May damage the unborn child



Precautionary Statements
Prevention
Obtain special instructions before use
Do not handle until all safety precautions have been read and understood
Use personal protective equipment as required
Avoid breathing dust/fume/gas/mist/vapors/spray
Contaminated work clothing should not be allowed out of the workplace
Wear protective gloves
Response
IF exposed or concerned: Get medical attention/advice
Skin
IF ON SKIN: Wash with plenty of soap and water
If skin irritation or rash occurs: Get medical advice/attention
Wash contaminated clothing before reuse
Storage
Store locked up
Disposal
Dispose of contents/container to an approved waste disposal plant
Hazards not otherwise classified (HNOC)
Very toxic to aquatic life with long lasting effects
WARNING. Cancer - https://www.p65warnings.ca.gov/.

3. Composition/Information on Ingredients

Component	CAS No	Weight %
Benzo[a]pyrene	50-32-8	> 96

4. First-aid measures

General Advice If symptoms persist, call a physician.

Eye Contact Rinse immediately with plenty of water, also under the eyelids, for at least 15 minutes. Get medical attention.

Skin Contact Wash off immediately with plenty of water for at least 15 minutes. If skin irritation persists, call a physician.

Inhalation Remove to fresh air. If not breathing, give artificial respiration. Get medical attention if symptoms occur.

Ingestion Clean mouth with water and drink afterwards plenty of water. Get medical attention if symptoms occur.

Most important symptoms and effects None reasonably foreseeable. . May cause allergic skin reaction. Symptoms of allergic reaction may include rash, itching, swelling, trouble breathing, tingling of the hands and feet, dizziness, lightheadedness, chest pain, muscle pain or flushing

Notes to Physician Treat symptomatically

5. Fire-fighting measures

Unsuitable Extinguishing Media No information available

Flash Point No information available
Method - No information available

Autoignition Temperature Not applicable
Explosion Limits
Upper No data available
Lower No data available
Sensitivity to Mechanical Impact No information available
Sensitivity to Static Discharge No information available

Specific Hazards Arising from the Chemical
Do not allow run-off from fire-fighting to enter drains or water courses.

Hazardous Combustion Products
Carbon monoxide (CO). Carbon dioxide (CO_2).
Protective Equipment and Precautions for Firefighters
As in any fire, wear self-contained breathing apparatus pressure-demand, MSHA/NIOSH (approved or equivalent) and full protective gear.

NFPA

Health	Flammability	Instability	Physical hazards
2	1	0	N/A

6. Accidental release measures

Personal Precautions Ensure adequate ventilation. Use personal protective equipment as required. Avoid dust formation.

Environmental Precautions Do not flush into surface water or sanitary sewer system. Do not allow material to contaminate ground water system. Prevent product from entering drains. Local authorities should be advised if significant spillages cannot be contained.

Methods for Containment and Clean Up Sweep up and shovel into suitable containers for disposal. Keep in suitable, closed containers for disposal.

7. Handling and storage

Handling Wear personal protective equipment/face protection. Ensure adequate ventilation. Do not get in eyes, on skin, or on clothing. Avoid ingestion and inhalation. Avoid dust formation.

Storage. Keep containers tightly closed in a dry, cool and well-ventilated place. Incompatible Materials. Oxidizing agent.

8. Exposure controls / personal protection

Exposure Guidelines

Component	ACGIH TLV	OSHA PEL	NIOSH	Mexico OEL (TWA)
Benzo[a]pyrene		TWA: 0.2 mg/m³		

Legend

OSHA - Occupational Safety and Health Administration

Engineering Measures Ensure adequate ventilation, especially in confined areas.

Personal Protective Equipment

Eye/face Protection	Wear appropriate protective eyeglasses or chemical safety goggles as described by OSHA's eye and face protection regulations in 29 CFR 1910.133 or European Standard EN166.
Skin and body protection	Wear appropriate protective gloves and clothing to prevent skin exposure.
Respiratory Protection	Follow the OSHA respirator regulations found in 29 CFR 1910.134 or European Standard EN 149. Use a NIOSH/MSHA or European Standard EN 149 approved respirator if exposure limits are exceeded or if irritation or other symptoms are experienced.
Recommended Filter type:	Particulates filter conforming to EN 143.
Hygiene Measures	Handle in accordance with good industrial hygiene and safety practice.

9. Physical and chemical properties

Physical State	Powder Solid
Appearance	Dark yellow
Odor	aromatic
Odor Threshold	No information available
pH	Not applicable
Melting Point/Range	175 - 179 °C / 347 - 354.2 °F
Boiling Point/Range	495 °C / 923 °F @ 760 mmHg
Flash Point	No information available
Evaporation Rate	Not applicable
Flammability (solid,gas)	No information available
Flammability or explosive limits	
Upper	No data available
Lower	No data available
Vapor Pressure	No information available
Vapor Density	Not applicable
Specific Gravity	No information available
Solubility	Insoluble in water
Partition coefficient; n-octanol/water	No data available
Autoignition Temperature	Not applicable
Decomposition Temperature	No information available
Viscosity	Not applicable
Molecular Formula	C20H12
Molecular Weight	252.31

10. Stability and reactivity

Reactive Hazard	None known, based on information available
Stability	Stable under normal conditions.
Conditions to Avoid	Incompatible products.
Incompatible Materials	Oxidizing agent
Hazardous Decomposition Products	Carbon monoxide (CO), Carbon dioxide (CO_2)
Hazardous Polymerization	Hazardous polymerization does not occur.
Hazardous Reactions	None under normal processing.

11. Toxicological information

Acute Toxicity

Product Information
Component Information
Toxicologically Synergistic Products No information available

Delayed and immediate effects as well as chronic effects from short and long-term exposure

Irritation No information available

Sensitization May cause sensitization by skin contact

Carcinogenicity The table below indicates whether each agency has listed any ingredient as a carcinogen.

Component	CAS No	IARC	NTP	ACGIH	OSHA	Mexico
Benzo[a]pyrene	50-32-8	Group 1	Reasonably Anticipated	A2	X	A2

IARC (International Agency for Research on Cancer)

IARC (International Agency for Research on Cancer)
Group 1 - Carcinogenic to Humans
Group 2A - Probably Carcinogenic to Humans
Group 2B - Possibly Carcinogenic to Humans

NTP: (National Toxicity Program)

NTP: (National Toxicity Program)
Known - Known Carcinogen
Reasonably Anticipated - Reasonably Anticipated to be a Human Carcinogen

ACGIH: (American Conference of Governmental Industrial Hygienists)

ACGIH: (American Conference of Governmental Industrial Hygienists)
A1 - Known Human Carcinogen
A2 - Suspected Human Carcinogen
A3 - Animal Carcinogen

Mutagenic Effects No information available

Reproductive Effects No information available.

Developmental Effects No information available.

Teratogenicity No information available.

STOT - single exposure None known
STOT - repeated exposure None known

Aspiration hazard No information available

Symptoms / effects,both acute and delayed Symptoms of allergic reaction may include rash, itching, swelling, trouble breathing, tingling of the hands and feet, dizziness, lightheadedness, chest pain, muscle pain or flushing

Endocrine Disruptor Information

Component	EU - Endocrine Disrupters Candidate List	EU - Endocrine Disruptors - Evaluated Substances	Japan - Endocrine Disruptor Information
Benzo[a]pyrene	Group III Chemical	Not applicable	Not applicable

Other Adverse Effects The toxicological properties have not been fully investigated.

12. Ecological information

Ecotoxicity
Very toxic to aquatic organisms, may cause long-term adverse effects in the aquatic environment. The product contains following substances which are hazardous for the environment.

Persistence and Degradability May persist

Bioaccumulation/ Accumulation No information available.

Mobility Is not likely mobile in the environment due its low water solubility.

Component	log Pow
Benzo[a]pyrene	6.06

13. Disposal considerations

Waste Disposal Methods Chemical waste generators must determine whether a discarded chemical is classified as a hazardous waste. Chemical waste generators must also consult local, regional, and national hazardous waste regulations to ensure complete and accurate classification.

Component	RCRA - U Series Wastes	RCRA - P Series Wastes
Benzo[a]pyrene - 50-32-8	U022	-

14. Transport information

DOT

UN-No UN3077
Proper Shipping Name Environmentally hazardous substances, solid, n.o.s.
Technical Name Benzo[a]pyrene
Hazard Class 9
Packing Group III

TDG

UN-No UN3077
Proper Shipping Name Environmentally hazardous substances, solid, n.o.s.
Hazard Class 9
Packing Group III

IATA

UN-No UN3077
Proper Shipping Name Environmentally hazardous substances, solid, n.o.s.
Hazard Class 9
Packing Group III

IMDG/IMO

UN-No UN3077
Proper Shipping Name Environmentally hazardous substances, solid, n.o.s.
Hazard Class 9
Packing Group III

15. Regulatory information

United States of America Inventory

Component	CAS No	TSCA	TSCA Inventory notification - Active-Inactive	TSCA - EPA Regulatory Flags
Benzo[a]pyrene	50-32-8	X	ACTIVE	-

Legend:
TSCA US EPA (TSCA) - Toxic Substances Control Act, (40 CFR Part 710)
X - Listed
'-' - Not Listed

TSCA - Per 40 CFR 751, Regulation of Certain Chemical Substances & Mixtures, Under TSCA Section 6(h) (PBT) Not applicable

TSCA 12(b) - Notices of Export Not applicable

International Inventories

Canada (DSL/NDSL), Europe (EINECS/ELINCS/NLP), Philippines (PICCS), Japan (ENCS), Japan (ISHL), Australia (AICS), China (IECSC), Korea (KECL).

Component	CAS No	DSL	NDSL	EINECS	PICCS	ENCS	ISHL	AICS	IECSC	KECL
Benzo[a]pyrene	50-32-8	X	-	200-028-5	X	-		-	X	KE-05-0184

KECL - NIER number or KE number (http://ncis.nier.go.kr/en/main.do)

U.S. Federal Regulations

SARA 313
Section 313 of Title III of the Superfund Amendments and Reauthorization Act of 1986 (SARA). This product contains a chemical or chemicals which are subject to the reporting requirements of the Act and Title 40 of the Code of Federal Regulations, Part 372. Note that PBT chemicals are not eligible for the de minimis exemption. For these chemicals, supplier notification limits are provided.
> 0 % = no low concentration cut-off set, supplier notification limit applies.

Component	CAS No	Weight %	SARA 313 - Threshold Values %	SARA 313 - Reporting threasholds
Benzo[a]pyrene	50-32-8	> 96	> 0 %	RT = 100 lb

SARA 311/312 Hazard Categories
Should this product meet EPCRA 311/312 Tier reporting criteria at 40 CFR 370, refer to Section 2 of this SDS for appropriate classifications.

CWA (Clean Water Act)

Component	CWA - Hazardous Substances	CWA - Reportable Quantities	CWA - Toxic Pollutants	CWA - Priority Pollutants
Benzo[a]pyrene	-	-	X	X

Clean Air Act Not applicable

OSHA - Occupational Safety and Health Administration Not applicable

CERCLA
This material, as supplied, contains one or more substances regulated as a hazardous substance under the Comprehensive Environmental Response Compensation and Liability Act (CERCLA) (40 CFR 302) or the Superfund Amendments and Reauthorization Act (SARA) (40 CFR 355).

Component	Hazardous Substances RQs	CERCLA Extremely Hazardous Substances RQs	SARA Reportable Quantity (RQ)
Benzo[a]pyrene	1 lb	-	1 lb 0.454 kg

California Proposition 65 This product contains the following Proposition 65 chemicals.

Component	CAS No	California Prop. 65	Prop 65 NSRL	Category
Benzo[a]pyrene	50-32-8	Carcinogen	0.06 µg/day	Carcinogen

U.S. State Right-to-Know Regulations

Component	Massachusetts	New Jersey	Pennsylvania	Illinois	Rhode Island
Benzo[a]pyrene	X	X	X	X	X

U.S. Department of Transportation
Reportable Quantity (RQ): Y
DOT Marine Pollutant N
DOT Severe Marine Pollutant N

U.S. Department of Homeland Security This product does not contain any DHS chemicals.

Other International Regulations

Mexico - Grade No information available

Authorisation/Restrictions according to EU REACH

Component	CAS No	REACH (1907/2006) - Annex XIV - Substances Subject to Authorization	REACH (1907/2006) - Annex XVII - Restrictions on Certain Dangerous Substances	REACH Regulation (EC 1907/2006) article 59 - Candidate List of Substances of Very High Concern (SVHC)
Benzo[a]pyrene	50-32-8	-	Use restricted. See item 72. (see link for restriction details) Use restricted. See item 30. (see link for restriction details) Use restricted. See item 28. (see link for restriction details) Use restricted. See item 50[a]. (see link for restriction details) Use restricted. See item 29. (see link for restriction details) Use restricted. See item 75. (see link for restriction details)	SVHC Candidate list - 200-028-5 - Carcinogenic (article 57a); Mutagenic (Article 57b); Toxic for reproduction (Article 57c); PBT (Article 57d); vPvB (Article 57e)

After the sunset date the use of this substance requires either an authorization or can only be used for exempted uses, e.g. use in scientific research and development which includes routine analytics or use as intermediate.

REACH links
https://echa.europa.eu/authorisation-list
https://echa.europa.eu/substances-restricted-under-reach
https://echa.europa.eu/candidate-list-table

Safety, health and environmental regulations/legislation specific for the substance or mixture

Component	CAS No	OECD HPV	Persistent Organic Pollutant	Ozone Depletion Potential	Restriction of Hazardous Substances (RoHS)
Benzo[a]pyrene	50-32-8	Not applicable	Annex III - Substance subject to release reduction	Not applicable	Not applicable

Contains component(s) that meet a 'definition' of per & poly fluoroalkyl substance (PFAS)?
See table for values

PFAS Legend
Listed = Meets the PFAS definition of the named authority

Other International Regulations

Component	CAS No	Seveso III Directive (2012/18/EC) - Qualifying Quantities	Seveso III Directive (2012/18/EC) - Qualifying Quantities	Rotterdam Convention (PIC)	Basel Convention (Hazardous Waste)

		for Major Accident Notification	for Safety Report Requirements		
Benzo[a]pyrene	50-32-8	Not applicable	Not applicable	Not applicable	Not applicable

16. Other information

Prepared By
Health, Safety and Environmental Department
Email: chem.techinfo@thermofisher.com
www.thermofisher.com

Revision Date 25-Mar-2024
Print Date 25-Mar-2024
Revision Summary New emergency telephone response service provider.

Disclaimer
The information provided in this Safety Data Sheet is correct to the best of our knowledge, information and belief at the date of its publication. The information given is designed only as a guidance for safe handling, use, processing, storage, transportation, disposal and release and is not to be considered a warranty or quality specification. The information relates only to the specific material designated and may not be valid for such material used in combination with any other materials or in any process, unless specified in the text

End of SDS

SAFETY DATA SHEET

Version 8.3
Revision Date 09/07/2024
Print Date 12/07/2024

SECTION 1: Identification of the substance/mixture and of the company/undertaking

1.1 Product identifiers

Product name : Benzo[ghi]fluoranthene

Product Number : BCR139
Brand : Sigma-Aldrich
CAS-No. : 203-12-3

1.2 Relevant identified uses of the substance or mixture and uses advised against

Identified uses : Laboratory chemicals, Synthesis of substances

Uses advised against : The product is being supplied under the TSCA R&D Exemption (40 CFR Section 720.36). It is the recipient's responsibility to comply with the requirements of the R&D exemption. The product may not be used for a non-exempt commercial purpose under TSCA unless appropriate consent is granted in writing by MilliporeSigma.

1.3 Details of the supplier of the safety data sheet

Company : Sigma-Aldrich Inc.
3050 SPRUCE ST
ST. LOUIS MO 63103
UNITED STATES

Telephone : +1 314 771-5765
Fax : +1 800 325-5052

1.4 Emergency telephone

Emergency Phone # : 800-424-9300 CHEMTREC (USA) +1-703-527-3887 CHEMTREC (International) 24 Hours/day; 7 Days/week

SECTION 2: Hazards identification

2.1 Classification of the substance or mixture

Not a hazardous substance or mixture.

2.2 GHS Label elements, including precautionary statements

Not a hazardous substance or mixture.

2.3 Hazards not otherwise classified (HNOC) or not covered by GHS - none

The life science business of Merck KGaA, Darmstadt, Germany
operates as MilliporeSigma in the US and Canada

SECTION 3: Composition/information on ingredients

3.1 Substances

Formula	:	C18H10
Molecular weight	:	226.27 g/mol
CAS-No.	:	203-12-3

No components need to be disclosed according to the applicable regulations.

SECTION 4: First aid measures

4.1 Description of first-aid measures

If inhaled
After inhalation: fresh air.

In case of skin contact
In case of skin contact: Take off immediately all contaminated clothing. Rinse skin with water/ shower.

In case of eye contact
After eye contact: rinse out with plenty of water. Remove contact lenses.

If swallowed
After swallowing: make victim drink water (two glasses at most). Consult doctor if feeling unwell.

4.2 Most important symptoms and effects, both acute and delayed

The most important known symptoms and effects are described in the labelling (see section 2.2) and/or in section 11

4.3 Indication of any immediate medical attention and special treatment needed

No data available

SECTION 5: Firefighting measures

5.1 Extinguishing media

Suitable extinguishing media
Water Foam Carbon dioxide (CO2) Dry powder

Unsuitable extinguishing media
For this substance/mixture no limitations of extinguishing agents are given.

5.2 Special hazards arising from the substance or mixture

Carbon oxides
Combustible.
Development of hazardous combustion gases or vapours possible in the event of fire.

5.3 Advice for firefighters

In the event of fire, wear self-contained breathing apparatus.

The life science business of Merck KGaA, Darmstadt, Germany
operates as MilliporeSigma in the US and Canada

5.4 Further information

Prevent fire extinguishing water from contaminating surface water or the ground water system.

SECTION 6: Accidental release measures

6.1 Personal precautions, protective equipment and emergency procedures

Advice for non-emergency personnel: Avoid inhalation of dusts. Evacuate the danger area, observe emergency procedures, consult an expert.
For personal protection see section 8.

6.2 Environmental precautions

Do not let product enter drains.

6.3 Methods and materials for containment and cleaning up

Cover drains. Collect, bind, and pump off spills. Observe possible material restrictions (see sections 7 and 10). Take up dry. Dispose of properly. Clean up affected area. Avoid generation of dusts.

6.4 Reference to other sections

For disposal see section 13.

SECTION 7: Handling and storage

7.1 Precautions for safe handling

For precautions see section 2.2.

7.2 Conditions for safe storage, including any incompatibilities

Storage conditions
Tightly closed. Dry.
Storage stability Recommended storage temperature
2 - 8 °C
Storage class
Storage class (TRGS 510): 11: Combustible Solids

7.3 Specific end use(s)

Apart from the uses mentioned in section 1.2 no other specific uses are stipulated

SECTION 8: Exposure controls/personal protection

8.1 Control parameters

Ingredients with workplace control parameters
Contains no substances with occupational exposure limit values.

8.2 Exposure controls

Appropriate engineering controls
Change contaminated clothing. Wash hands after working with substance.

The life science business of Merck KGaA, Darmstadt, Germany
operates as MilliporeSigma in the US and Canada

Personal protective equipment

Eye/face protection
Use equipment for eye protection tested and approved under appropriate government standards such as NIOSH (US) or EN 166(EU). Safety glasses

Skin protection
Handle with impervious gloves.

This recommendation applies only to the product stated in the safety data sheet, supplied by us and for the designated use. When dissolving in or mixing with other substances and under conditions deviating from those stated in EN 16523-1 please contact the supplier of CE-approved gloves (e.g. KCL GmbH, D-36124 Eichenzell, Internet: www.kcl.de).

Full contact
Material: Nitrile rubber
Minimum layer thickness: 0.11 mm
Break through time: 480 min
Material tested:KCL 741 Dermatril® L

Splash contact
Material: Nitrile rubber
Minimum layer thickness: 0.11 mm
Break through time: 480 min
Material tested:KCL 741 Dermatril® L

Respiratory protection
Recommended Filter type: Filter type P1
The entrepeneur has to ensure that maintenance, cleaning and testing of respiratory protective devices are carried out according to the instructions of the producer. These measures have to be properly documented.
required when dusts are generated.
Our recommendations on filtering respiratory protection are based on the following standards: DIN EN 143, DIN 14387 and other accompanying standards relating to the used respiratory protection system.

Control of environmental exposure
Do not let product enter drains.

SECTION 9: Physical and chemical properties

9.1 Information on basic physical and chemical properties

a)	Appearance	Form: solid
b)	Odor	No data available
c)	Odor Threshold	No data available
d)	pH	No data available
e)	Melting point/freezing point	Melting point: 140 °C (284 °F)

The life science business of Merck KGaA, Darmstadt, Germany
operates as MilliporeSigma in the US and Canada

f)	Initial boiling point and boiling range	No data available
g)	Flash point	No data available
h)	Evaporation rate	No data available
i)	Flammability (solid, gas)	No data available
j)	Upper/lower flammability or explosive limits	No data available
k)	Vapor pressure	No data available
l)	Vapor density	No data available
m)	Density	No data available
	Relative density	No data available
n)	Water solubility	slightly soluble
o)	Partition coefficient: n-octanol/water	log Pow: 5.46 at 25 °C (77 °F) - Potential bioaccumulation
p)	Autoignition temperature	No data available
q)	Decomposition temperature	No data available
r)	Viscosity	No data available
s)	Explosive properties	No data available
t)	Oxidizing properties	none

9.2 Other safety information
No data available

SECTION 10: Stability and reactivity

10.1 Reactivity
The following applies in general to flammable organic substances and mixtures: in correspondingly fine distribution, when whirled up a dust explosion potential may generally be assumed.

10.2 Chemical stability
The product is chemically stable under standard ambient conditions (room temperature) .

10.3 Possibility of hazardous reactions
No data available

10.4 Conditions to avoid
no information available

The life science business of Merck KGaA, Darmstadt, Germany
operates as MilliporeSigma in the US and Canada

10.5 Incompatible materials
Strong oxidizing agents

10.6 Hazardous decomposition products
In the event of fire: see section 5

SECTION 11: Toxicological information

11.1 Information on toxicological effects

Acute toxicity
Oral: No data available
Inhalation: No data available
Dermal: No data available

Skin corrosion/irritation
No data available

Serious eye damage/eye irritation
No data available

Respiratory or skin sensitization
No data available

Germ cell mutagenicity
No data available

Carcinogenicity

IARC: No ingredient of this product present at levels greater than or equal to 0.1% is identified as probable, possible or confirmed human carcinogen by IARC.

NTP: No ingredient of this product present at levels greater than or equal to 0.1% is identified as a known or anticipated carcinogen by NTP.

OSHA: No component of this product present at levels greater than or equal to 0.1% is on OSHA's list of regulated carcinogens.

Reproductive toxicity
No data available

Specific target organ toxicity - single exposure
No data available

Specific target organ toxicity - repeated exposure
No data available

Aspiration hazard
No data available

11.2 Additional Information

To the best of our knowledge, the chemical, physical, and toxicological properties have not been thoroughly investigated.

The life science business of Merck KGaA, Darmstadt, Germany
operates as MilliporeSigma in the US and Canada

SECTION 12: Ecological information

12.1 Toxicity
No data available

12.2 Persistence and degradability
No data available

12.3 Bioaccumulative potential
No data available

12.4 Mobility in soil
No data available

12.5 Results of PBT and vPvB assessment
PBT/vPvB assessment not available as chemical safety assessment not required/not conducted

12.6 Endocrine disrupting properties
No data available

12.7 Other adverse effects
No data available

SECTION 13: Disposal considerations

13.1 Waste treatment methods

Product
Waste material must be disposed of in accordance with the national and local regulations. Leave chemicals in original containers. No mixing with other waste. Handle uncleaned containers like the product itself.

SECTION 14: Transport information

DOT (US)
Not dangerous goods

IMDG
Not dangerous goods

IATA
Not dangerous goods

Further information
Not classified as dangerous in the meaning of transport regulations.

The life science business of Merck KGaA, Darmstadt, Germany
operates as MilliporeSigma in the US and Canada

SECTION 15: Regulatory information

CERCLA Reportable Quantity

This material does not contain any components with a CERCLA RQ.

SARA 304 Extremely Hazardous Substances Reportable Quantity

This material does not contain any components with a section 304 EHS RQ.

SARA 302 Extremely Hazardous Substances Threshold Planning Quantity

This material does not contain any components with a section 302 EHS TPQ.

SARA 313 : This material does not contain any chemical components with known CAS numbers that exceed the threshold (De Minimis) reporting levels established by SARA Title III, Section 313.

US State Regulations

Massachusetts Right To Know

No components are subject to the Massachusetts Right to Know Act.

Maine Chemicals of High Concern

Product does not contain any listed chemicals

Vermont Chemicals of High Concern

Product does not contain any listed chemicals

Washington Chemicals of High Concern

Product does not contain any listed chemicals

The ingredients of this product are reported in the following inventories:

TSCA : Product contains substance(s) not listed on TSCA inventory.

TSCA list

No substances are subject to a Significant New Use Rule.

No substances are subject to TSCA 12(b) export notification requirements.

The life science business of Merck KGaA, Darmstadt, Germany
operates as MilliporeSigma in the US and Canada

SECTION 16: Other information

Further information

The information is believed to be correct but is not exhaustive and will be used solely as a guideline, which is based on current knowledge of the chemical substance or mixture and is applicable to appropriate safety precautions for the product. It does not represent any guarantee of the properties of the product. Sigma-Aldrich Corporation and its Affiliates shall not be held liable for any damage resulting from handling or from contact with the above product. See www.sigma-aldrich.com and/or the reverse side of invoice or packing slip for additional terms and conditions of sale.

Copyright 2020 Sigma-Aldrich Co. LLC. License granted to make unlimited paper copies for internal use only.

The branding on the header and/or footer of this document may temporarily not visually match the product purchased as we transition our branding. However, all of the information in the document regarding the product remains unchanged and matches the product ordered. For further information please contact mlsbranding@sial.com.

Version: 8.3 Revision Date: 09/07/2024 Print Date: 12/07/2024

The life science business of Merck KGaA, Darmstadt, Germany
operates as MilliporeSigma in the US and Canada

SAFETY DATA SHEET

Version 5.4
Revision Date 01/02/2015
Print Date 02/18/2016

1. PRODUCT AND COMPANY IDENTIFICATION

1.1 Product identifiers

Product name : Benzyl butyl phthalate

Product Number : 308501
Brand : Aldrich
Index-No. : 607-430-00-3

CAS-No. : 85-68-7

1.2 Relevant identified uses of the substance or mixture and uses advised against

Identified uses : Laboratory chemicals, Manufacture of substances

1.3 Details of the supplier of the safety data sheet

Company : Sigma-Aldrich
3050 Spruce Street
SAINT LOUIS MO 63103
USA

Telephone : +1 800-325-5832
Fax : +1 800-325-5052

1.4 Emergency telephone number

Emergency Phone # : (314) 776-6555

2. HAZARDS IDENTIFICATION

2.1 Classification of the substance or mixture

GHS Classification in accordance with 29 CFR 1910 (OSHA HCS)
Reproductive toxicity (Category 1B), H360
Acute aquatic toxicity (Category 1), H400
Chronic aquatic toxicity (Category 1), H410

For the full text of the H-Statements mentioned in this Section, see Section 16.

2.2 GHS Label elements, including precautionary statements

Pictogram



Signal word Danger

Hazard statement(s)
H360 May damage fertility or the unborn child.
H410 Very toxic to aquatic life with long lasting effects.

Precautionary statement(s)
P201 Obtain special instructions before use.
P202 Do not handle until all safety precautions have been read and understood.
P273 Avoid release to the environment.
P281 Use personal protective equipment as required.
P308 + P313 IF exposed or concerned: Get medical advice/ attention.
P391 Collect spillage.
P405 Store locked up.

P501 Dispose of contents/ container to an approved waste disposal plant.

2.3 Hazards not otherwise classified (HNOC) or not covered by GHS - none

3. COMPOSITION/INFORMATION ON INGREDIENTS

3.1 Substances

Formula	:	$C_{19}H_{20}O_4$
Molecular weight	:	312.36 g/mol
CAS-No.	:	85-68-7
EC-No.	:	201-622-7
Index-No.	:	607-430-00-3

Hazardous components

Component	Classification	Concentration
Benzyl butyl phthalate Included in the Candidate List of Substances of Very High Concern (SVHC) according to Regulation (EC) No. 1907/2006 (REACH)		
	Repr. 1B; Aquatic Acute 1; Aquatic Chronic 1; H360, H410	<= 100 %

For the full text of the H-Statements mentioned in this Section, see Section 16.

4. FIRST AID MEASURES

4.1 Description of first aid measures

General advice
Consult a physician. Show this safety data sheet to the doctor in attendance.Move out of dangerous area.

If inhaled
If breathed in, move person into fresh air. If not breathing, give artificial respiration. Consult a physician.

In case of skin contact
Wash off with soap and plenty of water. Consult a physician.

In case of eye contact
Flush eyes with water as a precaution.

If swallowed
Never give anything by mouth to an unconscious person. Rinse mouth with water. Consult a physician.

4.2 Most important symptoms and effects, both acute and delayed
The most important known symptoms and effects are described in the labelling (see section 2.2) and/or in section 11

4.3 Indication of any immediate medical attention and special treatment needed
No data available

5. FIREFIGHTING MEASURES

5.1 Extinguishing media

Suitable extinguishing media
Use water spray, alcohol-resistant foam, dry chemical or carbon dioxide.

5.2 Special hazards arising from the substance or mixture
Carbon oxides

5.3 Advice for firefighters
Wear self-contained breathing apparatus for firefighting if necessary.

5.4 Further information
No data available

6. ACCIDENTAL RELEASE MEASURES

6.1 Personal precautions, protective equipment and emergency procedures

Use personal protective equipment. Avoid breathing vapours, mist or gas. Ensure adequate ventilation. Evacuate personnel to safe areas.
For personal protection see section 8.

6.2 Environmental precautions

Prevent further leakage or spillage if safe to do so. Do not let product enter drains. Discharge into the environment must be avoided.

6.3 Methods and materials for containment and cleaning up

Soak up with inert absorbent material and dispose of as hazardous waste. Keep in suitable, closed containers for disposal.

6.4 Reference to other sections

For disposal see section 13.

7. HANDLING AND STORAGE

7.1 Precautions for safe handling

Avoid inhalation of vapour or mist.
For precautions see section 2.2.

7.2 Conditions for safe storage, including any incompatibilities

Keep container tightly closed in a dry and well-ventilated place. Containers which are opened must be carefully resealed and kept upright to prevent leakage.
Storage class (TRGS 510): Non-combustible, acute toxic Cat.3 / toxic hazardous materials or hazardous materials causing chronic effects

7.3 Specific end use(s)

Apart from the uses mentioned in section 1.2 no other specific uses are stipulated

8. EXPOSURE CONTROLS/PERSONAL PROTECTION

8.1 Control parameters

Components with workplace control parameters
Contains no substances with occupational exposure limit values.

8.2 Exposure controls

Appropriate engineering controls
Handle in accordance with good industrial hygiene and safety practice. Wash hands before breaks and at the end of workday.

Personal protective equipment

Eye/face protection
Safety glasses with side-shields conforming to EN166 Use equipment for eye protection tested and approved under appropriate government standards such as NIOSH (US) or EN 166(EU).

Skin protection
Handle with gloves. Gloves must be inspected prior to use. Use proper glove removal technique (without touching glove's outer surface) to avoid skin contact with this product. Dispose of contaminated gloves after use in accordance with applicable laws and good laboratory practices. Wash and dry hands.

Full contact
Material: Nitrile rubber
Minimum layer thickness: 0.4 mm
Break through time: 480 min
Material tested:Camatril® (KCL 730 / Aldrich Z677442, Size M)

Splash contact
Material: Nature latex/chloroprene
Minimum layer thickness: 0.6 mm
Break through time: 60 min

Material tested:Lapren® (KCL 706 / Aldrich Z677558, Size M)

data source: KCL GmbH, D-36124 Eichenzell, phone +49 (0)6659 87300, e-mail sales@kcl.de, test method: EN374
If used in solution, or mixed with other substances, and under conditions which differ from EN 374, contact the supplier of the CE approved gloves. This recommendation is advisory only and must be evaluated by an industrial hygienist and safety officer familiar with the specific situation of anticipated use by our customers. It should not be construed as offering an approval for any specific use scenario.

Body Protection
impervious clothing, The type of protective equipment must be selected according to the concentration and amount of the dangerous substance at the specific workplace.

Respiratory protection
Where risk assessment shows air-purifying respirators are appropriate use a full-face respirator with multi-purpose combination (US) or type ABEK (EN 14387) respirator cartridges as a backup to engineering controls. If the respirator is the sole means of protection, use a full-face supplied air respirator. Use respirators and components tested and approved under appropriate government standards such as NIOSH (US) or CEN (EU).

Control of environmental exposure
Prevent further leakage or spillage if safe to do so. Do not let product enter drains. Discharge into the environment must be avoided.

9. PHYSICAL AND CHEMICAL PROPERTIES

9.1 Information on basic physical and chemical properties

a)	Appearance	Form: liquid Colour: colourless
b)	Odour	No data available
c)	Odour Threshold	No data available
d)	pH	No data available
e)	Melting point/freezing point	Melting point/freezing point: < -34.99 °C (< -30.98 °F)
f)	Initial boiling point and boiling range	370 °C (698 °F)
g)	Flash point	113.0 °C (235.4 °F) - closed cup
h)	Evaporation rate	No data available
i)	Flammability (solid, gas)	No data available
j)	Upper/lower flammability or explosive limits	No data available
k)	Vapour pressure	19.2 hPa (14.4 mmHg) at 250.0 °C (482.0 °F) 0.3 hPa (0.2 mmHg) at 150.0 °C (302.0 °F)
l)	Vapour density	No data available
m)	Relative density	1.1 g/cm3 at 25 °C (77 °F)
n)	Water solubility	0.00269 g/l at 25 °C (77 °F) - OECD Test Guideline 105 - slightly soluble
o)	Partition coefficient: n-octanol/water	log Pow: 4.91 at 20 °C (68 °F)
p)	Auto-ignition temperature	232.0 °C (449.6 °F)
q)	Decomposition temperature	No data available
r)	Viscosity	No data available
s)	Explosive properties	No data available

t) Oxidizing properties No data available

9.2 Other safety information
No data available

10. STABILITY AND REACTIVITY

10.1 Reactivity
No data available

10.2 Chemical stability
Stable under recommended storage conditions.

10.3 Possibility of hazardous reactions
No data available

10.4 Conditions to avoid
No data available

10.5 Incompatible materials
Strong oxidizing agents, Strong bases

10.6 Hazardous decomposition products
Other decomposition products - No data available
In the event of fire: see section 5

11. TOXICOLOGICAL INFORMATION

11.1 Information on toxicological effects

Acute toxicity
LD50 Oral - Rat - male and female - 2,330 mg/kg
(OECD Test Guideline 401)

Inhalation: No data available

LD50 Dermal - Rabbit - > 10,000 mg/kg

No data available

Skin corrosion/irritation
No data available

Serious eye damage/eye irritation
No data available

Respiratory or skin sensitisation
- Guinea pig
Result: Does not cause skin sensitisation.

Germ cell mutagenicity
Ames test
S. typhimurium
Result: negative

Carcinogenicity

This product is or contains a component that has been reported to be possibly carcinogenic based on its IARC, ACGIH, NTP, or EPA classification.

IARC:	3 - Group 3: Not classifiable as to its carcinogenicity to humans (Benzyl butyl phthalate)
ACGIH:	No component of this product present at levels greater than or equal to 0.1% is identified as a carcinogen or potential carcinogen by ACGIH.
NTP:	No component of this product present at levels greater than or equal to 0.1% is identified as a known or anticipated carcinogen by NTP.
OSHA:	No component of this product present at levels greater than or equal to 0.1% is identified as a

carcinogen or potential carcinogen by OSHA.

Reproductive toxicity
Presumed human reproductive toxicant

Overexposure may cause reproductive disorder(s) based on tests with laboratory animals.

Specific target organ toxicity - single exposure
No data available

Specific target organ toxicity - repeated exposure
No data available

Aspiration hazard
No data available

Additional Information

Repeated dose toxicity - Rat - male - Oral - No observed adverse effect level - 550 mg/kg
RTECS: TH9990000

May cause endocrine disruption.

pancreas -

12. ECOLOGICAL INFORMATION

12.1 Toxicity

Toxicity to fish	LC50 - Lepomis macrochirus (Bluegill) - 1.7 mg/l - 96.0 h
	NOEC - Oncorhynchus mykiss (rainbow trout) - 0.48 mg/l - 96.0 h
	flow-through test LC50 - Pimephales promelas (fathead minnow) - 2.1 mg/l - 96 h (OECD Test Guideline 203)
Toxicity to daphnia and other aquatic invertebrates	static test LC50 - Daphnia magna (Water flea) - 1.8 mg/l - 48 h
Toxicity to algae	Growth inhibition EC50 - Desmodesmus subspicatus (green algae) - 0.31 mg/l - 72 h (OECD Test Guideline 201)

12.2 Persistence and degradability

Biodegradability	aerobic - Exposure time 14 d Result: 81 % - Readily biodegradable

12.3 Bioaccumulative potential

Bioaccumulation	Lepomis macrochirus (Bluegill) - 21 d - 0.00973 mg/l
	Bioconcentration factor (BCF): 663

12.4 Mobility in soil
No data available

12.5 Results of PBT and vPvB assessment
PBT/vPvB assessment not available as chemical safety assessment not required/not conducted

12.6 Other adverse effects
An environmental hazard cannot be excluded in the event of unprofessional handling or disposal.
Very toxic to aquatic life with long lasting effects.

Avoid release to the environment.

13. DISPOSAL CONSIDERATIONS

13.1 Waste treatment methods

Product
Offer surplus and non-recyclable solutions to a licensed disposal company. Contact a licensed professional waste disposal service to dispose of this material.

Contaminated packaging
Dispose of as unused product.

14. TRANSPORT INFORMATION

DOT (US)
UN number: 3082 Class: 9 Packing group: III
Proper shipping name: Environmentally hazardous substance, liquid, n.o.s. (Benzyl butyl phthalate)
Reportable Quantity (RQ): 100 lbs
Marine pollutant:yes
Poison Inhalation Hazard: No

IMDG
UN number: 3082 Class: 9 Packing group: III EMS-No: F-A, S-F
Proper shipping name: ENVIRONMENTALLY HAZARDOUS SUBSTANCE, LIQUID, N.O.S. (Benzyl butyl phthalate)
Marine pollutant:yes

IATA
UN number: 3082 Class: 9 Packing group: III
Proper shipping name: Environmentally hazardous substance, liquid, n.o.s. (Benzyl butyl phthalate)

15. REGULATORY INFORMATION

SARA 302 Components
No chemicals in this material are subject to the reporting requirements of SARA Title III, Section 302.

SARA 313 Components
This material does not contain any chemical components with known CAS numbers that exceed the threshold (De Minimis) reporting levels established by SARA Title III, Section 313.

Massachusetts Right To Know Components

	CAS-No.	Revision Date
Benzyl butyl phthalate	85-68-7	1993-04-24

Pennsylvania Right To Know Components

	CAS-No.	Revision Date
Benzyl butyl phthalate	85-68-7	1993-04-24

New Jersey Right To Know Components

	CAS-No.	Revision Date
Benzyl butyl phthalate	85-68-7	1993-04-24

California Prop. 65 Components

	CAS-No.	Revision Date
WARNING: This product contains a chemical known to the State of California to cause birth defects or other reproductive harm. Benzyl butyl phthalate	85-68-7	2007-09-28

16. OTHER INFORMATION

Full text of H-Statements referred to under sections 2 and 3.

Aquatic Acute	Acute aquatic toxicity
Aquatic Chronic	Chronic aquatic toxicity
H360	May damage fertility or the unborn child.

H400	Very toxic to aquatic life.
H410	Very toxic to aquatic life with long lasting effects.
Repr.	Reproductive toxicity

HMIS Rating

Health hazard:	0
Chronic Health Hazard:	*
Flammability:	1
Physical Hazard	0

NFPA Rating

Health hazard:	1
Fire Hazard:	1
Reactivity Hazard:	0

Further information

Copyright 2014 Sigma-Aldrich Co. LLC. License granted to make unlimited paper copies for internal use only.
The above information is believed to be correct but does not purport to be all inclusive and shall be used only as a guide. The information in this document is based on the present state of our knowledge and is applicable to the product with regard to appropriate safety precautions. It does not represent any guarantee of the properties of the product. Sigma-Aldrich Corporation and its Affiliates shall not be held liable for any damage resulting from handling or from contact with the above product. See www.sigma-aldrich.com and/or the reverse side of invoice or packing slip for additional terms and conditions of sale.

Preparation Information

Sigma-Aldrich Corporation
Product Safety – Americas Region
1-800-521-8956

Version: 5.4 Revision Date: 01/02/2015 Print Date: 02/18/2016

SAFETY DATA SHEET

Version 4.6
Revision Date 12/29/2015
Print Date 01/29/2016

1. PRODUCT AND COMPANY IDENTIFICATION

1.1 Product identifiers

Product name : Beryllium

Product Number : 378135
Brand : Aldrich

CAS-No. : 7440-41-7

1.2 Relevant identified uses of the substance or mixture and uses advised against

Identified uses : Laboratory chemicals, Synthesis of substances

1.3 Details of the supplier of the safety data sheet

Company : Sigma-Aldrich
3050 Spruce Street
SAINT LOUIS MO 63103
USA

Telephone : +1 800-325-5832
Fax : +1 800-325-5052

1.4 Emergency telephone number

Emergency Phone # : (314) 776-6555

2. HAZARDS IDENTIFICATION

2.1 Classification of the substance or mixture

GHS Classification in accordance with 29 CFR 1910 (OSHA HCS)
Acute toxicity, Oral (Category 3), H301
Acute toxicity, Inhalation (Category 2), H330
Skin irritation (Category 2), H315
Eye irritation (Category 2A), H319
Skin sensitisation (Category 1), H317
Carcinogenicity (Category 1B), H350
Specific target organ toxicity - single exposure (Category 3), Respiratory system, H335
Specific target organ toxicity - repeated exposure (Category 1), H372

For the full text of the H-Statements mentioned in this Section, see Section 16.

2.2 GHS Label elements, including precautionary statements

Pictogram



Signal word Danger

Hazard statement(s)
H301 Toxic if swallowed.
H315 Causes skin irritation.
H317 May cause an allergic skin reaction.
H319 Causes serious eye irritation.
H330 Fatal if inhaled.
H335 May cause respiratory irritation.
H350 May cause cancer.

H372	Causes damage to organs through prolonged or repeated exposure.

Precautionary statement(s)

P201	Obtain special instructions before use.
P202	Do not handle until all safety precautions have been read and understood.
P260	Do not breathe dust/ fume/ gas/ mist/ vapours/ spray.
P264	Wash skin thoroughly after handling.
P270	Do not eat, drink or smoke when using this product.
P271	Use only outdoors or in a well-ventilated area.
P272	Contaminated work clothing should not be allowed out of the workplace.
P280	Wear protective gloves/ protective clothing/ eye protection/ face protection.
P284	Wear respiratory protection.
P301 + P310 + P330	IF SWALLOWED: Immediately call a POISON CENTER or doctor/ physician. Rinse mouth.
P302 + P352	IF ON SKIN: Wash with plenty of soap and water.
P304 + P340 + P310	IF INHALED: Remove person to fresh air and keep comfortable for breathing. Immediately call a POISON CENTER or doctor/ physician.
P305 + P351 + P338	IF IN EYES: Rinse cautiously with water for several minutes. Remove contact lenses, if present and easy to do. Continue rinsing.
P308 + P313	IF exposed or concerned: Get medical advice/ attention.
P333 + P313	If skin irritation or rash occurs: Get medical advice/ attention.
P337 + P313	If eye irritation persists: Get medical advice/ attention.
P362	Take off contaminated clothing and wash before reuse.
P403 + P233	Store in a well-ventilated place. Keep container tightly closed.
P405	Store locked up.
P501	Dispose of contents/ container to an approved waste disposal plant.

2.3 Hazards not otherwise classified (HNOC) or not covered by GHS - none

3. COMPOSITION/INFORMATION ON INGREDIENTS

3.1 Substances

Formula	:	Be
Molecular weight	:	9.01 g/mol
CAS-No.	:	7440-41-7
EC-No.	:	231-150-7

Hazardous components

Component	Classification	Concentration
Berylium foil		
	Acute Tox. 3; Acute Tox. 2; Skin Irrit. 2; Eye Irrit. 2A; Skin Sens. 1; Carc. 1B; STOT SE 3; STOT RE 1; H301, H315, H317, H319, H330, H335, H350, H372	<= 100 %

For the full text of the H-Statements mentioned in this Section, see Section 16.

4. FIRST AID MEASURES

4.1 Description of first aid measures

General advice
Consult a physician. Show this safety data sheet to the doctor in attendance.Move out of dangerous area.

If inhaled
If breathed in, move person into fresh air. If not breathing, give artificial respiration. Consult a physician.

In case of skin contact
Wash off with soap and plenty of water. Take victim immediately to hospital. Consult a physician.

In case of eye contact
Rinse thoroughly with plenty of water for at least 15 minutes and consult a physician.

If swallowed
Never give anything by mouth to an unconscious person. Rinse mouth with water. Consult a physician.

4.2 Most important symptoms and effects, both acute and delayed
The most important known symptoms and effects are described in the labelling (see section 2.2) and/or in section 11

4.3 Indication of any immediate medical attention and special treatment needed
No data available

5. FIREFIGHTING MEASURES

5.1 Extinguishing media

Suitable extinguishing media
Use water spray, alcohol-resistant foam, dry chemical or carbon dioxide.

5.2 Special hazards arising from the substance or mixture
Beryllium oxides

5.3 Advice for firefighters
Wear self-contained breathing apparatus for firefighting if necessary.

5.4 Further information
No data available

6. ACCIDENTAL RELEASE MEASURES

6.1 Personal precautions, protective equipment and emergency procedures
Wear respiratory protection. Avoid dust formation. Avoid breathing vapours, mist or gas. Ensure adequate ventilation. Evacuate personnel to safe areas. Avoid breathing dust.
For personal protection see section 8.

6.2 Environmental precautions
Prevent further leakage or spillage if safe to do so. Do not let product enter drains.

6.3 Methods and materials for containment and cleaning up
Pick up and arrange disposal without creating dust. Sweep up and shovel. Keep in suitable, closed containers for disposal.

6.4 Reference to other sections
For disposal see section 13.

7. HANDLING AND STORAGE

7.1 Precautions for safe handling
Avoid contact with skin and eyes. Avoid formation of dust and aerosols.Further processing of solid materials may result in the formation of combustible dusts. The potential for combustible dust formation should be taken into consideration before additional processing occurs.
Provide appropriate exhaust ventilation at places where dust is formed.
For precautions see section 2.2.

7.2 Conditions for safe storage, including any incompatibilities
Keep container tightly closed in a dry and well-ventilated place.

Keep in a dry place.
Storage class (TRGS 510): Non-combustible, acute toxic Cat. 1 and 2 / very toxic hazardous materials

7.3 Specific end use(s)
Apart from the uses mentioned in section 1.2 no other specific uses are stipulated

8. EXPOSURE CONTROLS/PERSONAL PROTECTION

8.1 Control parameters

Components with workplace control parameters

Component	CAS-No.	Value	Control parameters	Basis
Berylium foil	7440-41-7	TWA	2.000000 mg/m3	USA. Occupational Exposure Limits (OSHA) - Table Z-2
		CEIL	5.000000 mg/m3	USA. Occupational Exposure Limits (OSHA) - Table Z-2
		Peak	25.000000 mg/m3	USA. Occupational Exposure Limits (OSHA) - Table Z-2
		TWA	2.000000microg ram per cubic meter	USA. Occupational Exposure Limits (OSHA) - Table Z-2
	Remarks	Z27.29-1970		
		CEIL	5.000000microg ram per cubic meter	USA. Occupational Exposure Limits (OSHA) - Table Z-2
		Z27.29-1970		
		Peak	25.000000micro gram per cubic meter	USA. Occupational Exposure Limits (OSHA) - Table Z-2
		Z27.29-1970		
		TWA	0.000050 mg/m3	USA. ACGIH Threshold Limit Values (TLV)
		Beryllium sensitization Chronic beryllium disease (berylliosis) Confirmed human carcinogen Danger of cutaneous absorption Sensitizer		
		C	0.000500 mg/m3	USA. NIOSH Recommended Exposure Limits
		Potential Occupational Carcinogen See Appendix A		
		See Table Z-2		
		TWA	2.000000microg ram per cubic meter	USA. Occupational Exposure Limits (OSHA) - Table Z-2
		Z27.29-1970		
		TWA	2.000000microg ram per cubic meter	USA. Occupational Exposure Limits (OSHA) - Table Z-2
		Z27.29-1970		
		CEIL	5.000000microg ram per cubic meter	USA. Occupational Exposure Limits (OSHA) - Table Z-2
		Z27.29-1970		
		CEIL	5.000000microg ram per cubic meter	USA. Occupational Exposure Limits (OSHA) - Table Z-2
		Z27.29-1970		
		Peak	25.000000micro gram per cubic meter	USA. Occupational Exposure Limits (OSHA) - Table Z-2
		Z27.29-1970		
		Peak	25.000000micro gram per cubic meter	USA. Occupational Exposure Limits (OSHA) - Table Z-2
		Z27.29-1970		
		TWA	0.000050 mg/m3	USA. ACGIH Threshold Limit Values (TLV)
		Beryllium sensitization		

		Chronic beryllium disease (berylliosis) Adopted values or notations enclosed are those for which changes are proposed in the NIC See Notice of Intended Changes (NIC) Confirmed human carcinogen Danger of cutaneous absorption Sensitizer		
		C	0.000500 mg/m3	USA. NIOSH Recommended Exposure Limits
		Potential Occupational Carcinogen See Appendix A		
		See Table Z-2		
		TWA	2microgram per cubic meter	USA. Occupational Exposure Limits (OSHA) - Table Z-2
		Z27.29-1970		
		CEIL	5microgram per cubic meter	USA. Occupational Exposure Limits (OSHA) - Table Z-2
		Z27.29-1970		
		Peak	25microgram per cubic meter	USA. Occupational Exposure Limits (OSHA) - Table Z-2
		Z27.29-1970		
		C	0.0005 mg/m3	USA. NIOSH Recommended Exposure Limits
		Potential Occupational Carcinogen See Appendix A		

8.2 Exposure controls

Appropriate engineering controls
Avoid contact with skin, eyes and clothing. Wash hands before breaks and immediately after handling the product.

Personal protective equipment

Eye/face protection
Face shield and safety glasses Use equipment for eye protection tested and approved under appropriate government standards such as NIOSH (US) or EN 166(EU).

Skin protection
Handle with gloves. Gloves must be inspected prior to use. Use proper glove removal technique (without touching glove's outer surface) to avoid skin contact with this product. Dispose of contaminated gloves after use in accordance with applicable laws and good laboratory practices. Wash and dry hands.

Full contact
Material: Nitrile rubber
Minimum layer thickness: 0.11 mm
Break through time: 480 min
Material tested:Dermatril® (KCL 740 / Aldrich Z677272, Size M)

Splash contact
Material: Nitrile rubber
Minimum layer thickness: 0.11 mm
Break through time: 480 min
Material tested:Dermatril® (KCL 740 / Aldrich Z677272, Size M)

data source: KCL GmbH, D-36124 Eichenzell, phone +49 (0)6659 87300, e-mail sales@kcl.de, test method: EN374
If used in solution, or mixed with other substances, and under conditions which differ from EN 374, contact the supplier of the CE approved gloves. This recommendation is advisory only and must be evaluated by an industrial hygienist and safety officer familiar with the specific situation of anticipated use by our customers. It should not be construed as offering an approval for any specific use scenario.

Body Protection
Complete suit protecting against chemicals, The type of protective equipment must be selected according to the concentration and amount of the dangerous substance at the specific workplace.

Respiratory protection
Where risk assessment shows air-purifying respirators are appropriate use a full-face particle respirator type N100 (US) or type P3 (EN 143) respirator cartridges as a backup to engineering controls. If the respirator is the sole means of protection, use a full-face supplied air respirator. Use respirators and components tested and approved under appropriate government standards such as NIOSH (US) or CEN (EU).

Control of environmental exposure
Prevent further leakage or spillage if safe to do so. Do not let product enter drains.

9. PHYSICAL AND CHEMICAL PROPERTIES

9.1 Information on basic physical and chemical properties

a)	Appearance	Form: powder Colour: grey
b)	Odour	odourless
c)	Odour Threshold	No data available
d)	pH	No data available
e)	Melting point/freezing point	Melting point/range: 1,278 °C (2,332 °F) - lit.
f)	Initial boiling point and boiling range	2,970 °C (5,378 °F) - lit.
g)	Flash point	No data available
h)	Evaporation rate	No data available
i)	Flammability (solid, gas)	No data available
j)	Upper/lower flammability or explosive limits	No data available
k)	Vapour pressure	No data available
l)	Vapour density	No data available
m)	Relative density	1.85 g/cm3 at 25 °C (77 °F)
n)	Water solubility	No data available
o)	Partition coefficient: n-octanol/water	No data available
p)	Auto-ignition temperature	No data available
q)	Decomposition temperature	No data available
r)	Viscosity	No data available
s)	Explosive properties	No data available
t)	Oxidizing properties	No data available

9.2 Other safety information
No data available

10. STABILITY AND REACTIVITY

10.1 Reactivity
No data available

10.2 Chemical stability
Stable under recommended storage conditions.

10.3 Possibility of hazardous reactions
No data available

10.4 Conditions to avoid
No data available

10.5 Incompatible materials
Alkali metals

10.6 Hazardous decomposition products
Other decomposition products - No data available
In the event of fire: see section 5

11. TOXICOLOGICAL INFORMATION

11.1 Information on toxicological effects

Acute toxicity
No data available

Inhalation: No data available

Dermal: No data available

LD50 Intravenous - Rat - 0.496 mg/kg
Remarks: Liver:Hepatitis (hepatocellular necrosis), zonal.

Skin corrosion/irritation
No data available

Serious eye damage/eye irritation
No data available

Respiratory or skin sensitisation
No data available

Germ cell mutagenicity
Hamster
Lungs
Result: negative

Carcinogenicity

Carcinogenicity - Rat - Intratracheal
Tumorigenic:Neoplastic by RTECS criteria. Lungs, Thorax, or Respiration:Tumors. Lungs, Thorax, or Respiration:Bronchiogenic carcinoma.

Carcinogenicity - Rabbit - Intravenous
Tumorigenic:Equivocal tumorigenic agent by RTECS criteria. Musculoskeletal:Tumors.

Possible human carcinogen

IARC:	1 - Group 1: Carcinogenic to humans (Berylium foil)
NTP:	Known to be human carcinogen (Berylium foil)
	Known to be human carcinogenThe reference note has been added by TD based on the background information of the NTP. (Berylium foil)
OSHA:	No component of this product present at levels greater than or equal to 0.1% is identified as a carcinogen or potential carcinogen by OSHA.

Reproductive toxicity
No data available

No data available

Specific target organ toxicity - single exposure
No data available

Specific target organ toxicity - repeated exposure
No data available

Aspiration hazard
No data available

Additional Information
RTECS: DS1750000

12. ECOLOGICAL INFORMATION

12.1 Toxicity
No data available

12.2 Persistence and degradability
No data available

12.3 Bioaccumulative potential
No data available

12.4 Mobility in soil
No data available

12.5 Results of PBT and vPvB assessment
PBT/vPvB assessment not available as chemical safety assessment not required/not conducted

12.6 Other adverse effects

No data available

13. DISPOSAL CONSIDERATIONS

13.1 Waste treatment methods

Product
Offer surplus and non-recyclable solutions to a licensed disposal company. Contact a licensed professional waste disposal service to dispose of this material. Dissolve or mix the material with a combustible solvent and burn in a chemical incinerator equipped with an afterburner and scrubber.

Contaminated packaging
Dispose of as unused product.

14. TRANSPORT INFORMATION

DOT (US)
UN number: 1567 Class: 6.1 (4.1) Packing group: II
Proper shipping name: Beryllium, powder
Reportable Quantity (RQ): 10 lbs

Poison Inhalation Hazard: No

IMDG
UN number: 1567 Class: 6.1 (4.1) Packing group: II EMS-No: F-G, S-G
Proper shipping name: BERYLLIUM POWDER

IATA
UN number: 1567 Class: 6.1 (4.1) Packing group: II
Proper shipping name: Beryllium powder

15. REGULATORY INFORMATION

SARA 302 Components
No chemicals in this material are subject to the reporting requirements of SARA Title III, Section 302.

SARA 313 Components
The following components are subject to reporting levels established by SARA Title III, Section 313:

	CAS-No.	Revision Date
Berylium foil	7440-41-7	1993-04-24

SARA 311/312 Hazards

Acute Health Hazard, Chronic Health Hazard

Massachusetts Right To Know Components

	CAS-No.	Revision Date
Berylium foil	7440-41-7	1993-04-24

Pennsylvania Right To Know Components

	CAS-No.	Revision Date
Berylium foil	7440-41-7	1993-04-24

New Jersey Right To Know Components

	CAS-No.	Revision Date
Berylium foil	7440-41-7	1993-04-24

California Prop. 65 Components

WARNING! This product contains a chemical known to the State of California to cause cancer.	CAS-No.	Revision Date
Berylium foil	7440-41-7	2008-10-10

16. OTHER INFORMATION

Full text of H-Statements referred to under sections 2 and 3.

Acute Tox.	Acute toxicity
Carc.	Carcinogenicity
Eye Irrit.	Eye irritation
H301	Toxic if swallowed.
H315	Causes skin irritation.
H317	May cause an allergic skin reaction.
H319	Causes serious eye irritation.
H330	Fatal if inhaled.
H335	May cause respiratory irritation.
H350	May cause cancer.
H372	Causes damage to organs through prolonged or repeated exposure.
Skin Irrit.	Skin irritation
Skin Sens.	Skin sensitisation

HMIS Rating

Health hazard:	4
Chronic Health Hazard:	*
Flammability:	0
Physical Hazard	0

NFPA Rating

Health hazard:	4
Fire Hazard:	3
Reactivity Hazard:	3

Further information

Copyright 2015 Sigma-Aldrich Co. LLC. License granted to make unlimited paper copies for internal use only.
The above information is believed to be correct but does not purport to be all inclusive and shall be used only as a guide. The information in this document is based on the present state of our knowledge and is applicable to the product with regard to appropriate safety precautions. It does not represent any guarantee of the properties of the product. Sigma-Aldrich Corporation and its Affiliates shall not be held liable for any damage resulting from handling or from contact with the above product. See www.sigma-aldrich.com and/or the reverse side of invoice or packing slip for additional terms and conditions of sale.

Preparation Information

Sigma-Aldrich Corporation
Product Safety – Americas Region
1-800-521-8956

SAFETY DATA SHEET

Version 5.6
Revision Date 05/23/2016
Print Date 06/22/2017

1. PRODUCT AND COMPANY IDENTIFICATION

1.1 Product identifiers

Product name : β-HCH

Product Number : 33376
Brand : Sigma-Aldrich
Index-No. : 602-042-00-0

CAS-No. : 319-85-7

1.2 Relevant identified uses of the substance or mixture and uses advised against

Identified uses : Laboratory chemicals, Synthesis of substances

1.3 Details of the supplier of the safety data sheet

Company : Sigma-Aldrich
3050 Spruce Street
SAINT LOUIS MO 63103
USA

Telephone : +1 800-325-5832
Fax : +1 800-325-5052

1.4 Emergency telephone number

Emergency Phone # : +1-703-527-3887 (CHEMTREC)

2. HAZARDS IDENTIFICATION

2.1 Classification of the substance or mixture

GHS Classification in accordance with 29 CFR 1910 (OSHA HCS)
Acute toxicity, Oral (Category 3), H301
Acute toxicity, Dermal (Category 4), H312
Carcinogenicity (Category 2), H351
Acute aquatic toxicity (Category 1), H400
Chronic aquatic toxicity (Category 1), H410

For the full text of the H-Statements mentioned in this Section, see Section 16.

2.2 GHS Label elements, including precautionary statements

Pictogram



Signal word Danger

Hazard statement(s)
H301 Toxic if swallowed.
H312 Harmful in contact with skin.
H351 Suspected of causing cancer.
H410 Very toxic to aquatic life with long lasting effects.

Precautionary statement(s)
P201 Obtain special instructions before use.
P202 Do not handle until all safety precautions have been read and understood.

P264	Wash skin thoroughly after handling.
P270	Do not eat, drink or smoke when using this product.
P273	Avoid release to the environment.
P280	Wear protective gloves/ protective clothing.
P301 + P310	IF SWALLOWED: Immediately call a POISON CENTER/doctor.
P302 + P352	IF ON SKIN: Wash with plenty of soap and water.
P308 + P313	IF exposed or concerned: Get medical advice/ attention.
P322	Specific measures (see supplemental first aid instructions on this label).
P330	Rinse mouth.
P363	Wash contaminated clothing before reuse.
P391	Collect spillage.
P405	Store locked up.
P501	Dispose of contents/ container to an approved waste disposal plant.

2.3 Hazards not otherwise classified (HNOC) or not covered by GHS - none

3. COMPOSITION/INFORMATION ON INGREDIENTS

3.1 Substances

Formula	:	$C_6H_6Cl_6$
Molecular weight	:	290.83 g/mol
CAS-No.	:	319-85-7
EC-No.	:	206-271-3
Index-No.	:	602-042-00-0

Hazardous components

Component	Classification	Concentration
(1α,2β,3α,4β,5α,6β)-1,2,3,4,5,6-Hexachlorocyclohexane		
	Acute Tox. 3; Acute Tox. 4; Carc. 2; Aquatic Acute 1; Aquatic Chronic 1; H301, H312, H351, H410	<= 100 %

For the full text of the H-Statements mentioned in this Section, see Section 16.

4. FIRST AID MEASURES

4.1 Description of first aid measures

General advice
Consult a physician. Show this safety data sheet to the doctor in attendance.Move out of dangerous area.

If inhaled
If breathed in, move person into fresh air. If not breathing, give artificial respiration. Consult a physician.

In case of skin contact
Wash off with soap and plenty of water. Take victim immediately to hospital. Consult a physician.

In case of eye contact
Flush eyes with water as a precaution.

If swallowed
Never give anything by mouth to an unconscious person. Rinse mouth with water. Consult a physician.

4.2 Most important symptoms and effects, both acute and delayed
The most important known symptoms and effects are described in the labelling (see section 2.2) and/or in section 11

4.3 Indication of any immediate medical attention and special treatment needed
No data available

5. FIREFIGHTING MEASURES

5.1 Extinguishing media

Suitable extinguishing media
Use water spray, alcohol-resistant foam, dry chemical or carbon dioxide.

5.2 Special hazards arising from the substance or mixture
No data available

5.3 Advice for firefighters
Wear self-contained breathing apparatus for firefighting if necessary.

5.4 Further information
No data available

6. ACCIDENTAL RELEASE MEASURES

6.1 Personal precautions, protective equipment and emergency procedures
Wear respiratory protection. Avoid dust formation. Avoid breathing vapours, mist or gas. Ensure adequate ventilation. Evacuate personnel to safe areas. Avoid breathing dust.
For personal protection see section 8.

6.2 Environmental precautions
Prevent further leakage or spillage if safe to do so. Do not let product enter drains. Discharge into the environment must be avoided.

6.3 Methods and materials for containment and cleaning up
Pick up and arrange disposal without creating dust. Sweep up and shovel. Keep in suitable, closed containers for disposal.

6.4 Reference to other sections
For disposal see section 13.

7. HANDLING AND STORAGE

7.1 Precautions for safe handling
Avoid contact with skin and eyes. Avoid formation of dust and aerosols.
Provide appropriate exhaust ventilation at places where dust is formed.
For precautions see section 2.2.

7.2 Conditions for safe storage, including any incompatibilities
Keep container tightly closed in a dry and well-ventilated place.

7.3 Specific end use(s)
Apart from the uses mentioned in section 1.2 no other specific uses are stipulated

8. EXPOSURE CONTROLS/PERSONAL PROTECTION

8.1 Control parameters

Components with workplace control parameters
Contains no substances with occupational exposure limit values.

8.2 Exposure controls

Appropriate engineering controls
Avoid contact with skin, eyes and clothing. Wash hands before breaks and immediately after handling the product.

Personal protective equipment

Eye/face protection
Face shield and safety glasses Use equipment for eye protection tested and approved under appropriate government standards such as NIOSH (US) or EN 166(EU).

Skin protection
Handle with gloves. Gloves must be inspected prior to use. Use proper glove removal technique (without touching glove's outer surface) to avoid skin contact with this product. Dispose of contaminated gloves after use in accordance with applicable laws and good laboratory practices. Wash and dry hands.

Full contact
Material: Nitrile rubber
Minimum layer thickness: 0.11 mm
Break through time: 480 min
Material tested:Dermatril® (KCL 740 / Aldrich Z677272, Size M)

Splash contact
Material: Nitrile rubber
Minimum layer thickness: 0.11 mm
Break through time: 480 min
Material tested:Dermatril® (KCL 740 / Aldrich Z677272, Size M)

data source: KCL GmbH, D-36124 Eichenzell, phone +49 (0)6659 87300, e-mail sales@kcl.de, test method: EN374
If used in solution, or mixed with other substances, and under conditions which differ from EN 374, contact the supplier of the CE approved gloves. This recommendation is advisory only and must be evaluated by an industrial hygienist and safety officer familiar with the specific situation of anticipated use by our customers. It should not be construed as offering an approval for any specific use scenario.

Body Protection
Complete suit protecting against chemicals, The type of protective equipment must be selected according to the concentration and amount of the dangerous substance at the specific workplace.

Respiratory protection
Where risk assessment shows air-purifying respirators are appropriate use a full-face particle respirator type N100 (US) or type P3 (EN 143) respirator cartridges as a backup to engineering controls. If the respirator is the sole means of protection, use a full-face supplied air respirator. Use respirators and components tested and approved under appropriate government standards such as NIOSH (US) or CEN (EU).

Control of environmental exposure
Prevent further leakage or spillage if safe to do so. Do not let product enter drains. Discharge into the environment must be avoided.

9. PHYSICAL AND CHEMICAL PROPERTIES

9.1 Information on basic physical and chemical properties

a)	Appearance	Form: solid Colour: colourless
b)	Odour	No data available
c)	Odour Threshold	No data available
d)	pH	No data available
e)	Melting point/freezing point	> 300.0 °C (> 572.0 °F)
f)	Initial boiling point and boiling range	No data available
g)	Flash point	No data available
h)	Evaporation rate	No data available
i)	Flammability (solid, gas)	No data available
j)	Upper/lower flammability or explosive limits	No data available
k)	Vapour pressure	No data available
l)	Vapour density	No data available
m)	Relative density	No data available
n)	Water solubility	insoluble
o)	Partition coefficient: n-	log Pow: 3.78

	octanol/water	
p)	Auto-ignition temperature	No data available
q)	Decomposition temperature	No data available
r)	Viscosity	No data available
s)	Explosive properties	No data available
t)	Oxidizing properties	No data available

9.2 Other safety information
No data available

10. STABILITY AND REACTIVITY

10.1 Reactivity
No data available

10.2 Chemical stability
Stable under recommended storage conditions.

10.3 Possibility of hazardous reactions
No data available

10.4 Conditions to avoid
No data available

10.5 Incompatible materials
Strong oxidizing agents

10.6 Hazardous decomposition products
Hazardous decomposition products formed under fire conditions. - Carbon oxides, Hydrogen chloride gas
Other decomposition products - No data available
In the event of fire: see section 5

11. TOXICOLOGICAL INFORMATION

11.1 Information on toxicological effects

Acute toxicity
LD50 Oral - Rat - 6,000 mg/kg

Inhalation: No data available

Dermal: No data available

No data available

Skin corrosion/irritation
No data available

Serious eye damage/eye irritation
No data available

Respiratory or skin sensitisation
No data available

Germ cell mutagenicity
No data available

Carcinogenicity

This product is or contains a component that has been reported to be possibly carcinogenic based on its IARC, ACGIH, NTP, or EPA classification.

Limited evidence of carcinogenicity in animal studies

IARC: 2B - Group 2B: Possibly carcinogenic to humans ((1α,2β,3α,4β,5α,6β)-1,2,3,4,5,6-Hexachlorocyclohexane)

ACGIH: No component of this product present at levels greater than or equal to 0.1% is identified as a carcinogen or potential carcinogen by ACGIH.

NTP: Reasonably anticipated to be a human carcinogen ((1α,2β,3α,4β,5α,6β)-1,2,3,4,5,6-Hexachlorocyclohexane)

OSHA: No component of this product present at levels greater than or equal to 0.1% is identified as a carcinogen or potential carcinogen by OSHA.

Reproductive toxicity
No data available

No data available

Specific target organ toxicity - single exposure
No data available

Specific target organ toxicity - repeated exposure
No data available

Aspiration hazard
No data available

Additional Information
RTECS: GV4375000

To the best of our knowledge, the chemical, physical, and toxicological properties have not been thoroughly investigated.

Blood -

12. ECOLOGICAL INFORMATION

12.1 Toxicity

Toxicity to fish	LC50 - Poecilia reticulata (guppy) - 1.6 mg/l - 96.0 h

12.2 Persistence and degradability
No data available

12.3 Bioaccumulative potential

Bioaccumulation	Cyprinus carpio (Carp) - 35 d - 0.05 mg/l
	Bioconcentration factor (BCF): 500

12.4 Mobility in soil
No data available

12.5 Results of PBT and vPvB assessment
PBT/vPvB assessment not available as chemical safety assessment not required/not conducted

12.6 Other adverse effects
An environmental hazard cannot be excluded in the event of unprofessional handling or disposal.
Very toxic to aquatic life with long lasting effects.

13. DISPOSAL CONSIDERATIONS

13.1 Waste treatment methods

Product
Offer surplus and non-recyclable solutions to a licensed disposal company. Contact a licensed professional waste disposal service to dispose of this material. Dissolve or mix the material with a combustible solvent and burn in a chemical incinerator equipped with an afterburner and scrubber.

Contaminated packaging
Dispose of as unused product.

14. TRANSPORT INFORMATION

DOT (US)

UN number: 2811 Class: 6.1 Packing group: III
Proper shipping name: Toxic solids, organic, n.o.s. ((1α,2β,3α,4β,5α,6β)-1,2,3,4,5,6-Hexachlorocyclohexane)
Reportable Quantity (RQ): 1 lbs
Marine pollutant:yes
Poison Inhalation Hazard: No

IMDG

UN number: 2811 Class: 6.1 Packing group: III EMS-No: F-A, S-A
Proper shipping name: TOXIC SOLID, ORGANIC, N.O.S. ((1α,2β,3α,4β,5α,6β)-1,2,3,4,5,6-Hexachlorocyclohexane)

IATA

UN number: 2811 Class: 6.1 Packing group: III
Proper shipping name: Toxic solid, organic, n.o.s. ((1α,2β,3α,4β,5α,6β)-1,2,3,4,5,6-Hexachlorocyclohexane)

15. REGULATORY INFORMATION

SARA 302 Components

No chemicals in this material are subject to the reporting requirements of SARA Title III, Section 302.

SARA 313 Components

This material does not contain any chemical components with known CAS numbers that exceed the threshold (De Minimis) reporting levels established by SARA Title III, Section 313.

SARA 311/312 Hazards

Acute Health Hazard, Chronic Health Hazard

California Prop. 65 Components

WARNING! This product contains a chemical known to the State of California to cause cancer. (1α,2β,3α,4β,5α,6β)-1,2,3,4,5,6-Hexachlorocyclohexane	CAS-No. 319-85-7	Revision Date 2009-02-01

16. OTHER INFORMATION

Full text of H-Statements referred to under sections 2 and 3.

Acute Tox.	Acute toxicity
Aquatic Acute	Acute aquatic toxicity
Aquatic Chronic	Chronic aquatic toxicity
Carc.	Carcinogenicity
H301	Toxic if swallowed.
H312	Harmful in contact with skin.
H351	Suspected of causing cancer.
H400	Very toxic to aquatic life.
H410	Very toxic to aquatic life with long lasting effects.

HMIS Rating

Health hazard:	2
Chronic Health Hazard:	*
Flammability:	0
Physical Hazard	0

NFPA Rating

Health hazard:	1
Fire Hazard:	0
Reactivity Hazard:	0

Further information

Copyright 2016 Sigma-Aldrich Co. LLC. License granted to make unlimited paper copies for internal use only.
The above information is believed to be correct but does not purport to be all inclusive and shall be used only as a guide. The information in this document is based on the present state of our knowledge and is applicable to the product with regard to appropriate safety precautions. It does not represent any guarantee of the properties of the product. Sigma-Aldrich Corporation and its Affiliates shall not be held liable for any damage resulting from handling or from contact with the above product. See www.sigma-aldrich.com and/or the reverse side of invoice or packing slip for additional terms and conditions of sale.

Preparation Information

Sigma-Aldrich Corporation
Product Safety – Americas Region
1-800-521-8956

Version: 5.6 Revision Date: 05/23/2016 Print Date: 06/22/2017

SAFETY DATA SHEET

Version 5.2
Revision Date 06/27/2014
Print Date 07/04/2016

1. PRODUCT AND COMPANY IDENTIFICATION

1.1 Product identifiers

Product name : Endosulfan II (beta)

Product Number : 48578
Brand : Supelco

CAS-No. : 33213-65-9

1.2 Relevant identified uses of the substance or mixture and uses advised against

Identified uses : Laboratory chemicals, Manufacture of substances

1.3 Details of the supplier of the safety data sheet

Company : Sigma-Aldrich
3050 Spruce Street
SAINT LOUIS MO 63103
USA

Telephone : +1 800-325-5832
Fax : +1 800-325-5052

1.4 Emergency telephone number

Emergency Phone # : (314) 776-6555

2. HAZARDS IDENTIFICATION

2.1 Classification of the substance or mixture

GHS Classification in accordance with 29 CFR 1910 (OSHA HCS)
Acute toxicity, Oral (Category 3), H301
Acute aquatic toxicity (Category 1), H400
Chronic aquatic toxicity (Category 1), H410

For the full text of the H-Statements mentioned in this Section, see Section 16.

2.2 GHS Label elements, including precautionary statements

Pictogram



Signal word Danger

Hazard statement(s)
H301 Toxic if swallowed.
H410 Very toxic to aquatic life with long lasting effects.

Precautionary statement(s)
P264 Wash skin thoroughly after handling.
P270 Do not eat, drink or smoke when using this product.
P273 Avoid release to the environment.
P301 + P310 IF SWALLOWED: Immediately call a POISON CENTER or doctor/ physician.
P321 Specific treatment (see supplemental first aid instructions on this label).
P330 Rinse mouth.
P391 Collect spillage.
P405 Store locked up.

P501 Dispose of contents/ container to an approved waste disposal plant.

2.3 Hazards not otherwise classified (HNOC) or not covered by GHS - none

3. COMPOSITION/INFORMATION ON INGREDIENTS

3.1 Substances

Synonyms : β-Endosulfan

Formula : C9H6Cl6O3S
Molecular Weight : 406.93 g/mol
CAS-No. : 33213-65-9

Hazardous components

Component	Classification	Concentration
β-Endosulfan		
	Acute Tox. 3; Aquatic Acute 1; Aquatic Chronic 1; H301, H410	-

For the full text of the H-Statements mentioned in this Section, see Section 16.

4. FIRST AID MEASURES

4.1 Description of first aid measures

General advice
Consult a physician. Show this safety data sheet to the doctor in attendance.Move out of dangerous area.

If inhaled
If breathed in, move person into fresh air. If not breathing, give artificial respiration. Consult a physician.

In case of skin contact
Wash off with soap and plenty of water. Take victim immediately to hospital. Consult a physician.

In case of eye contact
Flush eyes with water as a precaution.

If swallowed
Never give anything by mouth to an unconscious person. Rinse mouth with water. Consult a physician.

4.2 Most important symptoms and effects, both acute and delayed
The most important known symptoms and effects are described in the labelling (see section 2.2) and/or in section 11

4.3 Indication of any immediate medical attention and special treatment needed
no data available

5. FIREFIGHTING MEASURES

5.1 Extinguishing media

Suitable extinguishing media
Use water spray, alcohol-resistant foam, dry chemical or carbon dioxide.

5.2 Special hazards arising from the substance or mixture
Carbon oxides, Sulphur oxides, Hydrogen chloride gas

5.3 Advice for firefighters
Wear self contained breathing apparatus for fire fighting if necessary.

5.4 Further information
no data available

6. ACCIDENTAL RELEASE MEASURES

6.1 Personal precautions, protective equipment and emergency procedures
Wear respiratory protection. Avoid dust formation. Avoid breathing vapours, mist or gas. Ensure adequate ventilation. Evacuate personnel to safe areas. Avoid breathing dust.

For personal protection see section 8.

6.2 Environmental precautions
Prevent further leakage or spillage if safe to do so. Do not let product enter drains. Discharge into the environment must be avoided.

6.3 Methods and materials for containment and cleaning up
Pick up and arrange disposal without creating dust. Sweep up and shovel. Keep in suitable, closed containers for disposal.

6.4 Reference to other sections
For disposal see section 13.

7. HANDLING AND STORAGE

7.1 Precautions for safe handling
Avoid contact with skin and eyes. Avoid formation of dust and aerosols.
Provide appropriate exhaust ventilation at places where dust is formed.Normal measures for preventive fire protection.
For precautions see section 2.2.

7.2 Conditions for safe storage, including any incompatibilities
Keep container tightly closed in a dry and well-ventilated place.

7.3 Specific end use(s)
Apart from the uses mentioned in section 1.2 no other specific uses are stipulated

8. EXPOSURE CONTROLS/PERSONAL PROTECTION

8.1 Control parameters

Components with workplace control parameters
Contains no substances with occupational exposure limit values.

8.2 Exposure controls

Appropriate engineering controls
Avoid contact with skin, eyes and clothing. Wash hands before breaks and immediately after handling the product.

Personal protective equipment

Eye/face protection
Face shield and safety glasses Use equipment for eye protection tested and approved under appropriate government standards such as NIOSH (US) or EN 166(EU).

Skin protection
Handle with gloves. Gloves must be inspected prior to use. Use proper glove removal technique (without touching glove's outer surface) to avoid skin contact with this product. Dispose of contaminated gloves after use in accordance with applicable laws and good laboratory practices. Wash and dry hands.

Full contact
Material: Nitrile rubber
Minimum layer thickness: 0.11 mm
Break through time: 480 min
Material tested:Dermatril® (KCL 740 / Aldrich Z677272, Size M)

Splash contact
Material: Nitrile rubber
Minimum layer thickness: 0.11 mm
Break through time: 480 min
Material tested:Dermatril® (KCL 740 / Aldrich Z677272, Size M)

data source: KCL GmbH, D-36124 Eichenzell, phone +49 (0)6659 87300, e-mail sales@kcl.de, test method: EN374
If used in solution, or mixed with other substances, and under conditions which differ from EN 374, contact the supplier of the CE approved gloves. This recommendation is advisory only and must be evaluated by an industrial hygienist and safety officer familiar with the specific situation of anticipated use by our customers. It should not be construed as offering an approval for any specific use scenario.

Body Protection
Complete suit protecting against chemicals, The type of protective equipment must be selected according to the concentration and amount of the dangerous substance at the specific workplace.

Respiratory protection
Where risk assessment shows air-purifying respirators are appropriate use a full-face particle respirator type N99 (US) or type P2 (EN 143) respirator cartridges as a backup to engineering controls. If the respirator is the sole means of protection, use a full-face supplied air respirator. Use respirators and components tested and approved under appropriate government standards such as NIOSH (US) or CEN (EU).

Control of environmental exposure
Prevent further leakage or spillage if safe to do so. Do not let product enter drains. Discharge into the environment must be avoided.

9. PHYSICAL AND CHEMICAL PROPERTIES

9.1 Information on basic physical and chemical properties

a)	Appearance	Form: solid
b)	Odour	no data available
c)	Odour Threshold	no data available
d)	pH	no data available
e)	Melting point/freezing point	no data available
f)	Initial boiling point and boiling range	no data available
g)	Flash point	no data available
h)	Evapouration rate	no data available
i)	Flammability (solid, gas)	no data available
j)	Upper/lower flammability or explosive limits	no data available
k)	Vapour pressure	no data available
l)	Vapour density	no data available
m)	Relative density	no data available
n)	Water solubility	no data available
o)	Partition coefficient: n-octanol/water	no data available
p)	Auto-ignition temperature	no data available
q)	Decomposition temperature	no data available
r)	Viscosity	no data available
s)	Explosive properties	no data available
t)	Oxidizing properties	no data available

9.2 Other safety information
no data available

10. STABILITY AND REACTIVITY

10.1 Reactivity
no data available

10.2 Chemical stability
Stable under recommended storage conditions.

10.3 Possibility of hazardous reactions
no data available

10.4 Conditions to avoid
no data available

10.5 Incompatible materials
Strong oxidizing agents

10.6 Hazardous decomposition products
Other decomposition products - no data available
In the event of fire: see section 5

11. TOXICOLOGICAL INFORMATION

11.1 Information on toxicological effects

Acute toxicity
LD50 Oral - rat - 240.0 mg/kg

Inhalation: no data available

Dermal: no data available

no data available

Skin corrosion/irritation
no data available

Serious eye damage/eye irritation
no data available

Respiratory or skin sensitisation
no data available

Germ cell mutagenicity
no data available

Carcinogenicity

IARC: No component of this product present at levels greater than or equal to 0.1% is identified as probable, possible or confirmed human carcinogen by IARC.

ACGIH: No component of this product present at levels greater than or equal to 0.1% is identified as a carcinogen or potential carcinogen by ACGIH.

NTP: No component of this product present at levels greater than or equal to 0.1% is identified as a known or anticipated carcinogen by NTP.

OSHA: No component of this product present at levels greater than or equal to 0.1% is identified as a carcinogen or potential carcinogen by OSHA.

Reproductive toxicity
no data available

no data available

Specific target organ toxicity - single exposure
no data available

Specific target organ toxicity - repeated exposure
no data available

Aspiration hazard
no data available

Additional Information
RTECS: RB9875200

To the best of our knowledge, the chemical, physical, and toxicological properties have not been thoroughly investigated.

Kidney -

12. ECOLOGICAL INFORMATION

12.1 Toxicity

Toxicity to fish	LC50 - other fish - 0.0066 mg/l - 96 h
Toxicity to daphnia and other aquatic invertebrates	LC50 - Daphnia magna (Water flea) - > 0.1 - < 1 mg/l - 48 h

12.2 Persistence and degradability
no data available

12.3 Bioaccumulative potential
Bioaccumulation other fish - 21 d
- 0.0001 mg/l

Bioconcentration factor (BCF): 9,908

12.4 Mobility in soil
no data available

12.5 Results of PBT and vPvB assessment
PBT/vPvB assessment not available as chemical safety assessment not required/not conducted

12.6 Other adverse effects
An environmental hazard cannot be excluded in the event of unprofessional handling or disposal.
Very toxic to aquatic life with long lasting effects.

13. DISPOSAL CONSIDERATIONS

13.1 Waste treatment methods

Product
Offer surplus and non-recyclable solutions to a licensed disposal company. Contact a licensed professional waste disposal service to dispose of this material. Dissolve or mix the material with a combustible solvent and burn in a chemical incinerator equipped with an afterburner and scrubber.

Contaminated packaging
Dispose of as unused product.

14. TRANSPORT INFORMATION

DOT (US)
UN number: 2811 Class: 6.1 Packing group: III
Proper shipping name: Toxic solids, organic, n.o.s. (β-Endosulfan)
Reportable Quantity (RQ): 1 lbs
Marine pollutant: Marine pollutant
Poison Inhalation Hazard: No

IMDG
UN number: 2811 Class: 6.1 Packing group: III EMS-No: F-A, S-A
Proper shipping name: TOXIC SOLID, ORGANIC, N.O.S. (β-Endosulfan)
Marine pollutant: No

IATA
UN number: 2811 Class: 6.1 Packing group: III
Proper shipping name: Toxic solid, organic, n.o.s. (β-Endosulfan)

15. REGULATORY INFORMATION

SARA 302 Components

SARA 302: No chemicals in this material are subject to the reporting requirements of SARA Title III, Section 302.

SARA 313 Components
SARA 313: This material does not contain any chemical components with known CAS numbers that exceed the threshold (De Minimis) reporting levels established by SARA Title III, Section 313.

SARA 311/312 Hazards
Acute Health Hazard

Massachusetts Right To Know Components

	CAS-No.	Revision Date
β-Endosulfan	33213-65-9	1993-04-24

Pennsylvania Right To Know Components

	CAS-No.	Revision Date
β-Endosulfan	33213-65-9	1993-04-24

New Jersey Right To Know Components

	CAS-No.	Revision Date
β-Endosulfan	33213-65-9	1993-04-24

California Prop. 65 Components
This product does not contain any chemicals known to State of California to cause cancer, birth defects, or any other reproductive harm.

16. OTHER INFORMATION

Full text of H-Statements referred to under sections 2 and 3.

Acute Tox.	Acute toxicity
Aquatic Acute	Acute aquatic toxicity
Aquatic Chronic	Chronic aquatic toxicity
H301	Toxic if swallowed.
H400	Very toxic to aquatic life.
H410	Very toxic to aquatic life with long lasting effects.

HMIS Rating

Health hazard:	2
Chronic Health Hazard:	*
Flammability:	0
Physical Hazard	0

NFPA Rating

Health hazard:	2
Fire Hazard:	0
Reactivity Hazard:	0

Further information
Copyright 2014 Sigma-Aldrich Co. LLC. License granted to make unlimited paper copies for internal use only.
The above information is believed to be correct but does not purport to be all inclusive and shall be used only as a guide. The information in this document is based on the present state of our knowledge and is applicable to the product with regard to appropriate safety precautions. It does not represent any guarantee of the properties of the product. Sigma-Aldrich Corporation and its Affiliates shall not be held liable for any damage resulting from handling or from contact with the above product. See www.sigma-aldrich.com and/or the reverse side of invoice or packing slip for additional terms and conditions of sale.

Preparation Information
Sigma-Aldrich Corporation
Product Safety – Americas Region
1-800-521-8956

Version: 5.2 Revision Date: 06/27/2014 Print Date: 07/04/2016

SAFETY DATA SHEET

Version 5.11
Revision Date 06/18/2015
Print Date 02/11/2016

1. PRODUCT AND COMPANY IDENTIFICATION

1.1 Product identifiers

Product name : Bis(2-ethylhexyl) phthalate

Product Number : 80030
Brand : Sigma-Aldrich
Index-No. : 607-317-00-9

CAS-No. : 117-81-7

1.2 Relevant identified uses of the substance or mixture and uses advised against

Identified uses : Laboratory chemicals, Manufacture of substances

1.3 Details of the supplier of the safety data sheet

Company : Sigma-Aldrich
3050 Spruce Street
SAINT LOUIS MO 63103
USA

Telephone : +1 800-325-5832
Fax : +1 800-325-5052

1.4 Emergency telephone number

Emergency Phone # : (314) 776-6555

2. HAZARDS IDENTIFICATION

2.1 Classification of the substance or mixture

GHS Classification in accordance with 29 CFR 1910 (OSHA HCS)
Reproductive toxicity (Category 1B), H360

For the full text of the H-Statements mentioned in this Section, see Section 16.

2.2 GHS Label elements, including precautionary statements

Pictogram



Signal word Danger

Hazard statement(s)
H360 May damage fertility or the unborn child.

Precautionary statement(s)
P201 Obtain special instructions before use.
P202 Do not handle until all safety precautions have been read and understood.
P281 Use personal protective equipment as required.
P308 + P313 IF exposed or concerned: Get medical advice/ attention.
P405 Store locked up.
P501 Dispose of contents/ container to an approved waste disposal plant.

2.3 Hazards not otherwise classified (HNOC) or not covered by GHS

Endocrine disrupting chemical(s)

3. COMPOSITION/INFORMATION ON INGREDIENTS

3.1 Substances

Synonyms	:	'Dioctyl' phthalate Phthalic acid bis(2-ethylhexyl ester) DEHP
Formula	:	$C_{24}H_{38}O_4$
Molecular weight	:	390.56 g/mol
CAS-No.	:	117-81-7
EC-No.	:	204-211-0
Index-No.	:	607-317-00-9
Registration number	:	01-2119484611-38-XXXX

Hazardous components

Component	Classification	Concentration
bis(2-Ethylhexyl) phthalate Included in the Candidate List of Substances of Very High Concern (SVHC) according to Regulation (EC) No. 1907/2006 (REACH)		
	Repr. 1B; H360	<= 100 %

For the full text of the H-Statements mentioned in this Section, see Section 16.

4. FIRST AID MEASURES

4.1 Description of first aid measures

General advice
Consult a physician. Show this safety data sheet to the doctor in attendance.Move out of dangerous area.

If inhaled
If breathed in, move person into fresh air. If not breathing, give artificial respiration. Consult a physician.

In case of skin contact
Wash off with soap and plenty of water. Consult a physician.

In case of eye contact
Rinse thoroughly with plenty of water for at least 15 minutes and consult a physician.

If swallowed
Never give anything by mouth to an unconscious person. Rinse mouth with water. Consult a physician.

4.2 Most important symptoms and effects, both acute and delayed
The most important known symptoms and effects are described in the labelling (see section 2.2) and/or in section 11

4.3 Indication of any immediate medical attention and special treatment needed
No data available

5. FIREFIGHTING MEASURES

5.1 Extinguishing media

Suitable extinguishing media
Use water spray, alcohol-resistant foam, dry chemical or carbon dioxide.

5.2 Special hazards arising from the substance or mixture
Carbon oxides

5.3 Advice for firefighters
Wear self-contained breathing apparatus for firefighting if necessary.

5.4 Further information
No data available

6. ACCIDENTAL RELEASE MEASURES

6.1 Personal precautions, protective equipment and emergency procedures

Use personal protective equipment. Avoid breathing vapours, mist or gas. Ensure adequate ventilation. Evacuate personnel to safe areas.
For personal protection see section 8.

6.2 Environmental precautions

Prevent further leakage or spillage if safe to do so. Do not let product enter drains.

6.3 Methods and materials for containment and cleaning up

Soak up with inert absorbent material and dispose of as hazardous waste. Keep in suitable, closed containers for disposal.

6.4 Reference to other sections

For disposal see section 13.

7. HANDLING AND STORAGE

7.1 Precautions for safe handling

Avoid contact with skin and eyes. Avoid inhalation of vapour or mist.
For precautions see section 2.2.

7.2 Conditions for safe storage, including any incompatibilities

Keep container tightly closed in a dry and well-ventilated place. Containers which are opened must be carefully resealed and kept upright to prevent leakage.

7.3 Specific end use(s)

Apart from the uses mentioned in section 1.2 no other specific uses are stipulated

8. EXPOSURE CONTROLS/PERSONAL PROTECTION

8.1 Control parameters

Components with workplace control parameters

Component	CAS-No.	Value	Control parameters	Basis
bis(2-Ethylhexyl) phthalate	117-81-7	TWA	5.000000 mg/m3	USA. ACGIH Threshold Limit Values (TLV)
	Remarks	Lower Respiratory Tract irritation Confirmed animal carcinogen with unknown relevance to humans		
		TWA	5.000000 mg/m3	USA. NIOSH Recommended Exposure Limits
		Potential Occupational Carcinogen See Appendix A		
		ST	10.000000 mg/m3	USA. NIOSH Recommended Exposure Limits
		Potential Occupational Carcinogen See Appendix A		
		TWA	5.000000 mg/m3	USA. Occupational Exposure Limits (OSHA) - Table Z-1 Limits for Air Contaminants

8.2 Exposure controls

Appropriate engineering controls

Handle in accordance with good industrial hygiene and safety practice. Wash hands before breaks and at the end of workday.

Personal protective equipment

Eye/face protection

Safety glasses with side-shields conforming to EN166 Use equipment for eye protection tested and approved under appropriate government standards such as NIOSH (US) or EN 166(EU).

Skin protection
Handle with gloves. Gloves must be inspected prior to use. Use proper glove removal technique (without touching glove's outer surface) to avoid skin contact with this product. Dispose of contaminated gloves after use in accordance with applicable laws and good laboratory practices. Wash and dry hands.

Full contact
Material: Nitrile rubber
Minimum layer thickness: 0.2 mm
Break through time: 480 min
Material tested:Dermatril® P (KCL 743 / Aldrich Z677388, Size M)

Splash contact
Material: Nitrile rubber
Minimum layer thickness: 0.11 mm
Break through time: 230 min
Material tested:Dermatril® (KCL 740 / Aldrich Z677272, Size M)

data source: KCL GmbH, D-36124 Eichenzell, phone +49 (0)6659 87300, e-mail sales@kcl.de, test method: EN374
If used in solution, or mixed with other substances, and under conditions which differ from EN 374, contact the supplier of the CE approved gloves. This recommendation is advisory only and must be evaluated by an industrial hygienist and safety officer familiar with the specific situation of anticipated use by our customers. It should not be construed as offering an approval for any specific use scenario.

Body Protection
impervious clothing, The type of protective equipment must be selected according to the concentration and amount of the dangerous substance at the specific workplace.

Respiratory protection
Where risk assessment shows air-purifying respirators are appropriate use a full-face respirator with multi-purpose combination (US) or type ABEK (EN 14387) respirator cartridges as a backup to engineering controls. If the respirator is the sole means of protection, use a full-face supplied air respirator. Use respirators and components tested and approved under appropriate government standards such as NIOSH (US) or CEN (EU).

Control of environmental exposure
Prevent further leakage or spillage if safe to do so. Do not let product enter drains.

9. PHYSICAL AND CHEMICAL PROPERTIES

9.1 Information on basic physical and chemical properties

a)	Appearance	Form: liquid
b)	Odour	No data available
c)	Odour Threshold	No data available
d)	pH	No data available
e)	Melting point/freezing point	-50.0 °C (-58.0 °F)
f)	Initial boiling point and boiling range	386 °C (727 °F) - lit.
g)	Flash point	207.0 °C (404.6 °F) - closed cup
h)	Evaporation rate	No data available
i)	Flammability (solid, gas)	No data available
j)	Upper/lower flammability or explosive limits	Lower explosion limit: 0.3 %(V)
k)	Vapour pressure	1.6 hPa (1.2 mmHg) at 93.0 °C (199.4 °F)
l)	Vapour density	No data available
m)	Relative density	0.985 g/cm3 at 20 °C (68 °F)
n)	Water solubility	insoluble

o)	Partition coefficient: n-octanol/water	No data available
p)	Auto-ignition temperature	390.0 °C (734.0 °F)
q)	Decomposition temperature	No data available
r)	Viscosity	No data available
s)	Explosive properties	No data available
t)	Oxidizing properties	No data available

9.2 Other safety information
No data available

10. STABILITY AND REACTIVITY

10.1 Reactivity
No data available

10.2 Chemical stability
Stable under recommended storage conditions.

10.3 Possibility of hazardous reactions
No data available

10.4 Conditions to avoid
No data available

10.5 Incompatible materials
Strong oxidizing agents

10.6 Hazardous decomposition products
Other decomposition products - No data available
In the event of fire: see section 5

11. TOXICOLOGICAL INFORMATION

11.1 Information on toxicological effects

Acute toxicity
LD50 Oral - Rat - 30,000 mg/kg

Inhalation: No data available

LD50 Dermal - Rabbit - 25,000 mg/kg

No data available

Skin corrosion/irritation
Skin - Rabbit
Result: Mild skin irritation - 24 h

Serious eye damage/eye irritation
Eyes - Rabbit
Result: Mild eye irritation - 24 h

Respiratory or skin sensitisation
Maximisation Test (GPMT) - Guinea pig
Result: Does not cause skin sensitisation.
(OECD Test Guideline 406)

Germ cell mutagenicity
No data available

Carcinogenicity

This product is or contains a component that has been reported to be possibly carcinogenic based on its IARC, ACGIH, NTP, or EPA classification.

IARC: 2B - Group 2B: Possibly carcinogenic to humans (bis(2-Ethylhexyl) phthalate)

NTP: Reasonably anticipated to be a human carcinogen (bis(2-Ethylhexyl) phthalate)

OSHA: No component of this product present at levels greater than or equal to 0.1% is identified as a carcinogen or potential carcinogen by OSHA.

Reproductive toxicity
May cause congenital malformation in the fetus.
Presumed human reproductive toxicant

May cause reproductive disorders.

Specific target organ toxicity - single exposure
No data available

Specific target organ toxicity - repeated exposure
No data available

Aspiration hazard
No data available

Additional Information
RTECS: TI0350000

Effects due to ingestion may include:, Gastrointestinal disturbance

Kidney -

12. ECOLOGICAL INFORMATION

12.1 Toxicity

Toxicity to fish	LC50 - Pimephales promelas (fathead minnow) - > 0.67 mg/l - 96 h
	LC50 - Oncorhynchus mykiss (rainbow trout) - > 0.32 mg/l - 96 h
	LC50 - Cyprinodon variegatus (sheepshead minnow) - > 0.17 mg/l - 96 h
	LC50 - Lepomis macrochirus (Bluegill) - > 0.20 mg/l - 96 h
	NOEC - other fish - > 0.3 mg/l - 96 h
Toxicity to daphnia and other aquatic invertebrates	Immobilization EC50 - Daphnia magna (Water flea) - > 0.16 mg/l - 48 h

12.2 Persistence and degradability

Biodegradability	Result: - Readily biodegradable (OECD Test Guideline 301)

12.3 Bioaccumulative potential

Bioaccumulation	Oncorhynchus mykiss (rainbow trout) - 100 d - 0.014 mg/l Bioconcentration factor (BCF): 113 Remarks: Does not bioaccumulate.

12.4 Mobility in soil
No data available

12.5 Results of PBT and vPvB assessment
PBT/vPvB assessment not available as chemical safety assessment not required/not conducted

12.6 Other adverse effects

No data available

13. DISPOSAL CONSIDERATIONS

13.1 Waste treatment methods

Product
Offer surplus and non-recyclable solutions to a licensed disposal company. Contact a licensed professional waste disposal service to dispose of this material. Dissolve or mix the material with a combustible solvent and burn in a chemical incinerator equipped with an afterburner and scrubber.

Contaminated packaging
Dispose of as unused product.

14. TRANSPORT INFORMATION

DOT (US)
UN number: 3082 Class: 9 Packing group: III
Proper shipping name: Environmentally hazardous substance, liquid, n.o.s. (bis(2-Ethylhexyl) phthalate)
Reportable Quantity (RQ): 100 lbs

Poison Inhalation Hazard: No

IMDG
Not dangerous goods

IATA
Not dangerous goods

15. REGULATORY INFORMATION

SARA 302 Components
No chemicals in this material are subject to the reporting requirements of SARA Title III, Section 302.

SARA 313 Components
The following components are subject to reporting levels established by SARA Title III, Section 313:

	CAS-No.	Revision Date
bis(2-Ethylhexyl) phthalate	117-81-7	2007-07-01

SARA 311/312 Hazards
Chronic Health Hazard

Massachusetts Right To Know Components

	CAS-No.	Revision Date
bis(2-Ethylhexyl) phthalate	117-81-7	2007-07-01

Pennsylvania Right To Know Components

	CAS-No.	Revision Date
bis(2-Ethylhexyl) phthalate	117-81-7	2007-07-01

New Jersey Right To Know Components

	CAS-No.	Revision Date
bis(2-Ethylhexyl) phthalate	117-81-7	2007-07-01

California Prop. 65 Components

WARNING! This product contains a chemical known to the State of California to cause cancer. bis(2-Ethylhexyl) phthalate	CAS-No. 117-81-7	Revision Date 2009-02-01
WARNING: This product contains a chemical known to the State of California to cause birth defects or other reproductive harm. bis(2-Ethylhexyl) phthalate	CAS-No. 117-81-7	Revision Date 2009-02-01

16. OTHER INFORMATION

Full text of H-Statements referred to under sections 2 and 3.

H360	May damage fertility or the unborn child.
Repr.	Reproductive toxicity

HMIS Rating

Health hazard:	0
Chronic Health Hazard:	*
Flammability:	1
Physical Hazard	0

NFPA Rating

Health hazard:	0
Fire Hazard:	1
Reactivity Hazard:	0

Further information

Copyright 2015 Sigma-Aldrich Co. LLC. License granted to make unlimited paper copies for internal use only.
The above information is believed to be correct but does not purport to be all inclusive and shall be used only as a guide. The information in this document is based on the present state of our knowledge and is applicable to the product with regard to appropriate safety precautions. It does not represent any guarantee of the properties of the product. Sigma-Aldrich Corporation and its Affiliates shall not be held liable for any damage resulting from handling or from contact with the above product. See www.sigma-aldrich.com and/or the reverse side of invoice or packing slip for additional terms and conditions of sale.

Preparation Information

Sigma-Aldrich Corporation
Product Safety – Americas Region
1-800-521-8956

Version: 5.11 Revision Date: 06/18/2015 Print Date: 02/11/2016

Safety Data Sheet
acc. to OSHA HCS

Printing date 03/05/2019 *Reviewed on 03/05/2019*

1 Identification

· **Product identifier**

· **Product Name: BTEX Standard**

· **Part Number:** BTEX
· **Application of the substance / the mixture** Certified Reference Material

· **Details of the supplier of the safety data sheet**
· **Manufacturer/Supplier:**
SPEX CertiPrep, LLC.
203 Norcross Ave, Metuchen,
NJ 08840 USA

· **Information department:** product safety department
· **Emergency telephone number:**
Emergency Phone Number (24 hours)
CHEMTREC (800-424-9300)
Outside US: 703-527-3887

2 Hazard(s) identification

· **Classification of the substance or mixture**



GHS02 Flame

Flam. Liq. 2 H225 Highly flammable liquid and vapor.



GHS06 Skull and crossbones

Acute Tox. 3 H331 Toxic if inhaled.



GHS08 Health hazard

STOT SE 1 H370 Causes damage to organs.

· **Label elements**
· **GHS label elements** The product is classified and labeled according to the Globally Harmonized System (GHS).
· **Hazard pictograms**



GHS02 GHS06 GHS08

· **Signal word** Danger

· **Hazard-determining components of labeling:**
methanol
· **Hazard statements**
H225 Highly flammable liquid and vapor.
H331 Toxic if inhaled.
H370 Causes damage to organs.
· **Precautionary statements**
Keep away from heat/sparks/open flames/hot surfaces. - No smoking.
Use explosion-proof electrical/ventilating/lighting/equipment.
Do not breathe dust/fume/gas/mist/vapors/spray.
If on skin (or hair): Take off immediately all contaminated clothing. Rinse skin with water/shower.
Store locked up.
Dispose of contents/container in accordance with local/regional/national/international regulations.
· **Classification system:**
· **NFPA ratings (scale 0 - 4)**



Health = 1
Fire = 3
Reactivity = 0

(Contd. on page 2)


Safety Data Sheet
acc. to OSHA HCS

Printing date 03/05/2019 Reviewed on 03/05/2019

Product Name: BTEX Standard

(Contd. of page 1)

· **HMIS-ratings (scale 0 - 4)**

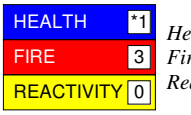

*Health = *1*
Fire = 3
Reactivity = 0

· **Other hazards**
· **Results of PBT and vPvB assessment**
· **PBT:** Not applicable.
· **vPvB:** Not applicable.

3 Composition/information on ingredients

· **Chemical characterization: Mixtures**
· **Description:** Mixture of the substances listed below with nonhazardous additions.

· **Dangerous components:**		
67-56-1	methanol	99.88%

· **Chemical identification of the substance/preparation**		
71-43-2	benzene	0.02%
95-47-6	o-xylene	0.02%
106-42-3	p-xylene	0.02%
108-88-3	toluene	0.02%
100-41-4	ethylbenzene	0.02%
108-38-3	m-xylene	0.02%

4 First-aid measures

· **Description of first aid measures**
· **General information:**
Immediately remove any clothing soiled by the product.
Remove breathing apparatus only after contaminated clothing have been completely removed.
In case of irregular breathing or respiratory arrest provide artificial respiration.
· **After inhalation:**
Supply fresh air or oxygen; call for doctor.
In case of unconsciousness place patient stably in side position for transportation.
· **After skin contact:** Immediately wash with water and soap and rinse thoroughly.
· **After eye contact:** Rinse opened eye for several minutes under running water. Then consult a doctor.
· **After swallowing:** Do not give anything to eat or drink - Do not induce vomitting
· **Information for Doctor:**
· **Most important symptoms and effects, both acute and delayed** No further relevant information available.
· **Indication of any immediate medical attention and special treatment needed** No further relevant information available.

5 Fire-fighting measures

· **Extinguishing media**
· **Suitable extinguishing agents:** CO2, extinguishing powder or water spray. Fight larger fires with water spray or alcohol resistant foam.
· **Special hazards arising from the substance or mixture** During heating or in case of fire poisonous gases are produced.
· **Advice for firefighters**
· **Protective equipment:** Mouth respiratory protective device.

6 Accidental release measures

· **Personal precautions, protective equipment and emergency procedures**
Mount respiratory protective device.
Wear protective equipment. Keep unprotected persons away.
· **Environmental precautions:**
Dilute with plenty of water.
Do not allow to enter sewers/ surface or ground water.
· **Methods and material for containment and cleaning up:**
Absorb with liquid-binding material (sand, diatomite, acid binders, universal binders, sawdust).
Dispose contaminated material as waste according to item 13.
Ensure adequate ventilation.

(Contd. on page 3)

Safety Data Sheet
acc. to OSHA HCS

Product Name: BTEX Standard

(Contd. of page 2)

· **Reference to other sections**
See Section 7 for information on safe handling.
See Section 8 for information on personal protection equipment.
See Section 13 for disposal information.
· **Protective Action Criteria for Chemicals**

· **PAC-1:**		
67-56-1	methanol	530 ppm
71-43-2	benzene	52 ppm
108-88-3	toluene	67 ppm
100-41-4	ethylbenzene	33 ppm
108-38-3	m-xylene	130 ppm

· **PAC-2:**		
67-56-1	methanol	2,100 ppm
71-43-2	benzene	800 ppm
108-88-3	toluene	560 ppm
100-41-4	ethylbenzene	1100* ppm
108-38-3	m-xylene	920 ppm

· **PAC-3:**		
67-56-1	methanol	7200* ppm
71-43-2	benzene	4000* ppm
108-88-3	toluene	3700* ppm
100-41-4	ethylbenzene	1800* ppm
108-38-3	m-xylene	2500* ppm

7 Handling and storage

· **Handling:**
· **Precautions for safe handling**
Ensure good ventilation/exhaustion at the workplace.
Open and handle receptacle with care.
Prevent formation of aerosols.
· **Information about protection against explosions and fires:**
Keep ignition sources away - Do not smoke.
Protect against electrostatic charges.
Keep respiratory protective device available.

· **Conditions for safe storage, including any incompatibilities**
· **Storage:**
· **Requirements to be met by storerooms and receptacles:** Store in a cool location.
· **Information about storage in one common storage facility:** Not required.
· **Further information about storage conditions:**
Keep receptacle tightly sealed.
Store in cool, dry conditions in well sealed receptacles.
· **Specific end use(s)** No further relevant information available.

8 Exposure controls/personal protection

· **Additional information about design of technical systems:** No further data; see item 7.

· **Control parameters**

· **Components with limit values that require monitoring at the workplace:**	
67-56-1 methanol	
PEL	Long-term value: 260 mg/m³, 200 ppm
REL	Short-term value: 325 mg/m³, 250 ppm Long-term value: 260 mg/m³, 200 ppm Skin
TLV	Short-term value: 328 mg/m³, 250 ppm Long-term value: 262 mg/m³, 200 ppm Skin; BEI

(Contd. on page 4)

Safety Data Sheet
acc. to OSHA HCS

Product Name: BTEX Standard

(Contd. of page 3)

· **Ingredients with biological limit values:**

67-56-1 methanol

BEI 15 mg/L
Medium: urine
Time: end of shift
Parameter: Methanol (background, nonspecific)

· **Additional information:** The lists that were valid during the creation were used as basis.

· **Exposure controls**
· **Personal protective equipment:**
· **General protective and hygienic measures:**
Keep away from foodstuffs, beverages and feed.
Immediately remove all soiled and contaminated clothing.
Wash hands before breaks and at the end of work.
Store protective clothing separately.
· **Respiratory protection:**
In case of brief exposure or low pollution use respiratory filter device. In case of intensive or longer exposure use respiratory protective device that is independent of circulating air.
· **Protection of hands:**



Protective gloves

The glove material has to be impermeable and resistant to the product/ the substance/ the preparation.
Due to missing tests no recommendation to the glove material can be given for the product/ the preparation/ the chemical mixture.
Selection of the glove material on consideration of the penetration times, rates of diffusion and the degradation
· **Material of gloves**
The selection of the suitable gloves does not only depend on the material, but also on further marks of quality and varies from manufacturer to manufacturer. As the product is a preparation of several substances, the resistance of the glove material can not be calculated in advance and has therefore to be checked prior to the application.
· **Penetration time of glove material**
The exact break through time has to be found out by the manufacturer of the protective gloves and has to be observed.
· **Eye protection:**



Tightly sealed goggles

9 Physical and chemical properties

· **Information on basic physical and chemical properties**	
· **General Information**	
· **Appearance:**	
Form:	Liquid
Color:	According to product specification
· **Odor:**	Characteristic
· **Odour Threshold:**	Not applicable.
· **pH-value:**	Not applicable.
· **Change in condition**	
Melting point/Melting range:	Undetermined.
Boiling point/Boiling range:	64.7 °C (148.5 °F)
· **Flash point:**	< 23 °C (<73.4 °F)
· **Flammability (solid, gaseous):**	Not applicable.
· **Ignition temperature:**	455 °C (851 °F)
· **Decomposition temperature:**	Not applicable.
· **Auto igniting:**	Product is not selfigniting.
· **Danger of explosion:**	Product is not explosive. However, formation of explosive air/vapor mixtures are possible.
· **Explosion limits:**	
Lower:	5.5 Vol %
Upper:	44 Vol %

(Contd. on page 5)

Safety Data Sheet
acc. to OSHA HCS

Product Name: BTEX Standard

(Contd. of page 4)

· **Vapor pressure at 20 °C (68 °F):**	128 hPa (96 mm Hg)
· **Density at 20 °C (68 °F)**	0.79009 g/cm³ (6.5933 lbs/gal)
· **Relative density**	Not applicable.
· **Vapor density**	Not applicable.
· **Evaporation rate**	Not applicable.
· **Solubility in / Miscibility with**	
Water:	Fully miscible.
· **Partition coefficient (n-octanol/water):**	Not applicable.
· **Viscosity:**	
Dynamic:	Not applicable.
Kinematic:	Not applicable.
· **Solvent content:**	
Organic solvents:	100.0 %
VOC content:	100.00 %
Solids content:	0.0 %
· **Other information**	No further relevant information available.

10 Stability and reactivity

· **Reactivity** No further relevant information available.
· **Chemical stability**
· **Thermal decomposition / conditions to be avoided:** No decomposition if used according to specifications.
· **Possibility of hazardous reactions** No dangerous reactions known.
· **Conditions to avoid** No further relevant information available.
· **Incompatible materials:** No further relevant information available.
· **Hazardous decomposition products:** No dangerous decomposition products known.

11 Toxicological information

· **Information on toxicological effects**
· **Acute toxicity:**

· **LD/LC50 values that are relevant for classification:**

67-56-1 methanol

Oral	LD50	5,628 mg/kg (rat)
Dermal	LD50	15,800 mg/kg (rabbit)

· **Primary irritant effect:**
· **on the eye:** No irritating effect.
· **Sensitization:** No sensitizing effects known.
· **Additional toxicological information:**
The product shows the following dangers according to internally approved calculation methods for preparations:
Toxic

· **Carcinogenic categories**

· **IARC (International Agency for Research on Cancer)**

71-43-2	benzene	1
95-47-6	o-xylene	3
106-42-3	p-xylene	3
108-88-3	toluene	3
100-41-4	ethylbenzene	2B
108-38-3	m-xylene	3

· **NTP (National Toxicology Program)**

71-43-2	benzene	K

· **OSHA-Ca (Occupational Safety & Health Administration)**

71-43-2	benzene

(Contd. on page 6)

Safety Data Sheet
acc. to OSHA HCS

Product Name: BTEX Standard

(Contd. of page 5)

12 Ecological information

· **Toxicity**
· **Aquatic toxicity:** No further relevant information available.
· **Persistence and degradability** No further relevant information available.
· **Behavior in environmental systems:**
· **Bioaccumulative potential** No further relevant information available.
· **Mobility in soil** No further relevant information available.
· **Additional ecological information:**
· **General notes:**
Water hazard class 1 (Self-assessment): slightly hazardous for water
Do not allow undiluted product or large quantities of it to reach ground water, water course or sewage system.
· **Results of PBT and vPvB assessment**
· **PBT:** Not applicable.
· **vPvB:** Not applicable.
· **Other adverse effects** No further relevant information available.

13 Disposal considerations

· **Waste treatment methods**
· **Recommendation:** Must not be disposed of together with household garbage. Do not allow product to reach sewage system.

· **Uncleaned packagings:**
· **Recommendation:** Disposal must be made according to official regulations.
· **Recommended cleansing agent:** Water, if necessary with cleansing agents.

14 Transport information

· **UN-Number**	
· **DOT, ADR, IMDG, IATA**	UN1230
· **UN proper shipping name**	
· **DOT**	Methanol
· **ADR**	1230 METHANOL
· **IMDG, IATA**	METHANOL
· **Transport hazard class(es)**	
· **DOT**	
· **Class**	3 Flammable liquids
· **Label**	3, 6.1
· **ADR**	
· **Class**	3 Flammable liquids
· **Label**	3+6.1
· **IMDG**	
· **Class**	3 Flammable liquids

(Contd. on page 7)

Safety Data Sheet
acc. to OSHA HCS

Product Name: BTEX Standard

(Contd. of page 6)

· **Label**	3/6.1
· **IATA**	
	
· **Class**	3 Flammable liquids
· **Label**	3 (6.1)
· **Packing group**	
· **DOT, ADR, IMDG, IATA**	II
· **Environmental hazards:**	Not applicable.
· **Special precautions for user**	Warning: Flammable liquids
· **Danger code (Kemler):**	336
· **EMS Number:**	F-E,S-D
· **Stowage Category**	B
· **Stowage Code**	SW2 Clear of living quarters.
· **Transport in bulk according to Annex II of MARPOL73/78 and the IBC Code**	Not applicable.
· **Transport/Additional information:**	
· **ADR**	
· **Excepted quantities (EQ)**	Code: E2 Maximum net quantity per inner packaging: 30 ml Maximum net quantity per outer packaging: 500 ml
· **IMDG**	
· **Limited quantities (LQ)**	1L
· **Excepted quantities (EQ)**	Code: E2 Maximum net quantity per inner packaging: 30 ml Maximum net quantity per outer packaging: 500 ml
· **UN "Model Regulation":**	UN 1230 METHANOL, 3 (6.1), II

15 Regulatory information

· **Safety, health and environmental regulations/legislation specific for the substance or mixture**
· **Sara**

· **Section 313 (Specific toxic chemical listings):**
All ingredients are listed.

· **TSCA (Toxic Substances Control Act):**
All ingredients are listed.

· **Proposition 65**

· **Chemicals known to cause cancer:**

71-43-2	benzene
100-41-4	ethylbenzene

· **Chemicals known to cause reproductive toxicity for females:**
None of the ingredients is listed.

· **Chemicals known to cause reproductive toxicity for males:**

71-43-2	benzene

· **Chemicals known to cause developmental toxicity:**

67-56-1	methanol
71-43-2	benzene
108-88-3	toluene

· **Carcinogenic categories**

· **EPA (Environmental Protection Agency)**

71-43-2	benzene	A, K/L
95-47-6	o-xylene	I
106-42-3	p-xylene	I
108-88-3	toluene	II

(Contd. on page 8)

Safety Data Sheet
acc. to OSHA HCS

Product Name: BTEX Standard

(Contd. of page 7)

100-41-4	ethylbenzene	D
108-38-3	m-xylene	I

· **TLV (Threshold Limit Value established by ACGIH)**

71-43-2	benzene	A1
95-47-6	o-xylene	A4
106-42-3	p-xylene	A4
108-88-3	toluene	A4
100-41-4	ethylbenzene	A3
108-38-3	m-xylene	A4

· **NIOSH-Ca (National Institute for Occupational Safety and Health)**

71-43-2	benzene

· **GHS label elements** The product is classified and labeled according to the Globally Harmonized System (GHS).
· **Hazard pictograms**



GHS02 GHS06 GHS08

· **Signal word** Danger

· **Hazard-determining components of labeling:**
methanol
· **Hazard statements**
H225 Highly flammable liquid and vapor.
H331 Toxic if inhaled.
H370 Causes damage to organs.
· **Precautionary statements**
Keep away from heat/sparks/open flames/hot surfaces. - No smoking.
Use explosion-proof electrical/ventilating/lighting/equipment.
Do not breathe dust/fume/gas/mist/vapors/spray.
If on skin (or hair): Take off immediately all contaminated clothing. Rinse skin with water/shower.
Store locked up.
Dispose of contents/container in accordance with local/regional/national/international regulations.
· **Chemical safety assessment:** A Chemical Safety Assessment has not been carried out.

16 Other information

This information is based on our present knowledge. However, this shall not constitute a guarantee for any specific product features and shall not establish a legally valid contractual relationship.

· **Department issuing SDS:** product safety department
· **Contact:**
SPEX CertiPrep, LLC.
1-732-549-7144
· **Date of preparation / last revision** 03/05/2019 / -
· **Abbreviations and acronyms:**
ADR: Accord européen sur le transport des marchandises dangereuses par Route (European Agreement concerning the International Carriage of Dangerous Goods by Road)
IMDG: International Maritime Code for Dangerous Goods
DOT: US Department of Transportation
IATA: International Air Transport Association
ACGIH: American Conference of Governmental Industrial Hygienists
EINECS: European Inventory of Existing Commercial Chemical Substances
ELINCS: European List of Notified Chemical Substances
CAS: Chemical Abstracts Service (division of the American Chemical Society)
NFPA: National Fire Protection Association (USA)
HMIS: Hazardous Materials Identification System (USA)
VOC: Volatile Organic Compounds (USA, EU)
LC50: Lethal concentration, 50 percent
LD50: Lethal dose, 50 percent
PBT: Persistent, Bioaccumulative and Toxic
vPvB: very Persistent and very Bioaccumulative
NIOSH: National Institute for Occupational Safety
OSHA: Occupational Safety & Health
TLV: Threshold Limit Value
PEL: Permissible Exposure Limit
REL: Recommended Exposure Limit
BEI: Biological Exposure Limit
Flam. Liq. 2: Flammable liquids – Category 2
Acute Tox. 3: Acute toxicity – Category 3
STOT SE 1: Specific target organ toxicity (single exposure) – Category 1

SAFETY DATA SHEET

Revision Date 24-Dec-2021 **Revision Number** 4

1. Identification

Product Name **Cadmium**

Cat No. : **C3-500**

CAS No 7440-43-9
Synonyms No information available

Recommended Use Laboratory chemicals.
Uses advised against Food, drug, pesticide or biocidal product use.

Details of the supplier of the safety data sheet

Company
Fisher Scientific Company
One Reagent Lane
Fair Lawn, NJ 07410
Tel: (201) 796-7100

Emergency Telephone Number CHEMTREC®, Inside the USA: 800-424-9300
CHEMTREC®, Outside the USA: 001-703-527-3887

2. Hazard(s) identification

Classification
This chemical is considered hazardous by the 2012 OSHA Hazard Communication Standard (29 CFR 1910.1200)

Flammable solids	Category 2
Acute oral toxicity	Category 4
Acute dermal toxicity	Category 4
Acute Inhalation Toxicity - Dusts and Mists	Category 2
Germ Cell Mutagenicity	Category 2
Carcinogenicity	Category 1A
Reproductive Toxicity	Category 2
Specific target organ toxicity (single exposure)	Category 3
Target Organs - Respiratory system.	
Specific target organ toxicity - (repeated exposure)	Category 1
Target Organs - Kidney, Blood.	
Combustible dust	Yes

Label Elements

Signal Word

Danger

Hazard Statements
Flammable solid
May form combustible dust concentrations in air
Fatal if inhaled
Harmful if swallowed
Harmful in contact with skin
May cause respiratory irritation
Suspected of causing genetic defects
May cause cancer
Suspected of damaging fertility. Suspected of damaging the unborn child
Causes damage to organs through prolonged or repeated exposure



Precautionary Statements
Prevention
Obtain special instructions before use
Do not handle until all safety precautions have been read and understood
Use personal protective equipment as required
Wash face, hands and any exposed skin thoroughly after handling
Do not eat, drink or smoke when using this product
Do not breathe dust/fume/gas/mist/vapors/spray
Use only outdoors or in a well-ventilated area
Ground/bond container and receiving equipment
Use explosion-proof electrical/ventilating/lighting equipment
Response
IF exposed or concerned: Get medical attention/advice
Inhalation
IF INHALED: Remove victim to fresh air and keep at rest in a position comfortable for breathing
Immediately call a POISON CENTER or doctor/physician
Skin
IF ON SKIN: Wash with plenty of soap and water
Wash contaminated clothing before reuse
Call a POISON CENTER or doctor/physician if you feel unwell
Ingestion
IF SWALLOWED: Call a POISON CENTER or doctor/physician if you feel unwell
Rinse mouth
Fire
Fight fire with normal precautions from a reasonable distance
Evacuate area
Storage
Store locked up
Store in a well-ventilated place. Keep container tightly closed
Disposal
Dispose of contents/container to an approved waste disposal plant
Hazards not otherwise classified (HNOC)
Very toxic to aquatic life with long lasting effects
WARNING. Cancer and Reproductive Harm - https://www.p65warnings.ca.gov/.

3. Composition/Information on Ingredients

Component	CAS No	Weight %
Cadmium	7440-43-9	100

4. First-aid measures

General Advice Show this safety data sheet to the doctor in attendance. Immediate medical attention is required.

Eye Contact Rinse immediately with plenty of water, also under the eyelids, for at least 15 minutes. In the case of contact with eyes, rinse immediately with plenty of water and seek medical advice.

Skin Contact Wash off immediately with plenty of water for at least 15 minutes. Immediate medical attention is required.

Inhalation Remove to fresh air. If not breathing, give artificial respiration. Do not use mouth-to-mouth method if victim ingested or inhaled the substance; give artificial respiration with the aid of a pocket mask equipped with a one-way valve or other proper respiratory medical device. Immediate medical attention is required.

Ingestion Do NOT induce vomiting. Call a physician or poison control center immediately.

Most important symptoms and effects None reasonably foreseeable. . Kidney disorders: May cause harm to the unborn child: Blood disorders

Notes to Physician Treat symptomatically

5. Fire-fighting measures

Unsuitable Extinguishing Media No information available

Flash Point No information available
Method - No information available

Autoignition Temperature No information available

Explosion Limits
Upper No data available
Lower No data available
Sensitivity to Mechanical Impact No information available
Sensitivity to Static Discharge No information available

Specific Hazards Arising from the Chemical
Thermal decomposition can lead to release of irritating gases and vapors. Fine dust dispersed in air may ignite. Dust can form an explosive mixture with air. Pyrophoric properties of solids and liquids. Do not allow run-off from fire-fighting to enter drains or water courses.

Hazardous Combustion Products
Toxic fumes.
Protective Equipment and Precautions for Firefighters
As in any fire, wear self-contained breathing apparatus pressure-demand, MSHA/NIOSH (approved or equivalent) and full protective gear. Thermal decomposition can lead to release of irritating gases and vapors.

NFPA

Health	Flammability	Instability	Physical hazards
4	1	0	N/A

6. Accidental release measures

Personal Precautions Ensure adequate ventilation. Use personal protective equipment as required. Avoid dust

formation. Keep people away from and upwind of spill/leak. Evacuate personnel to safe areas.

Environmental Precautions Do not flush into surface water or sanitary sewer system. Do not allow material to contaminate ground water system. Prevent product from entering drains. Local authorities should be advised if significant spillages cannot be contained.

Methods for Containment and Clean Up Sweep up and shovel into suitable containers for disposal. Avoid dust formation.

7. Handling and storage

Handling Wear personal protective equipment/face protection. Do not get in eyes, on skin, or on clothing. Avoid dust formation. Use only under a chemical fume hood. Do not breathe (dust, vapor, mist, gas). Do not ingest. If swallowed then seek immediate medical assistance.

Storage. Keep containers tightly closed in a dry, cool and well-ventilated place. Store under an inert atmosphere. Incompatible Materials. Strong oxidizing agents. Strong acids. Sulfur oxides.

8. Exposure controls / personal protection

Exposure Guidelines

Component	ACGIH TLV	OSHA PEL	NIOSH IDLH	Mexico OEL (TWA)
Cadmium	TWA: 0.01 mg/m³ TWA: 0.002 mg/m³	Ceiling: 0.3 mg/m³ Ceiling: 0.6 mg/m³ (Vacated) STEL: 0.3 ppm TWA: 0.1 mg/m³ TWA: 0.2 mg/m³ TWA: 5 µg/m³	IDLH: 9 mg/m³	TWA: 0.01 mg/m³ TWA: 0.002 mg/m³

Legend

ACGIH - American Conference of Governmental Industrial Hygienists
OSHA - Occupational Safety and Health Administration
NIOSH IDLH: NIOSH - National Institute for Occupational Safety and Health

Engineering Measures Use only under a chemical fume hood. Ensure that eyewash stations and safety showers are close to the workstation location.

Personal Protective Equipment

Eye/face Protection Wear appropriate protective eyeglasses or chemical safety goggles as described by OSHA's eye and face protection regulations in 29 CFR 1910.133 or European Standard EN166.

Skin and body protection Wear appropriate protective gloves and clothing to prevent skin exposure.

Respiratory Protection Follow the OSHA respirator regulations found in 29 CFR 1910.134 or European Standard EN 149. Use a NIOSH/MSHA or European Standard EN 149 approved respirator if exposure limits are exceeded or if irritation or other symptoms are experienced.

Hygiene Measures When using do not eat, drink or smoke. Provide regular cleaning of equipment, work area and clothing. Avoid contact with skin, eyes or clothing. Wash hands before breaks and immediately after handling the product. Keep away from food, drink and animal feeding stuffs.

9. Physical and chemical properties

Physical State Solid

Appearance	Silver
Odor	Odorless
Odor Threshold	No information available
pH	No information available
Melting Point/Range	321 °C / 609.8 °F
Boiling Point/Range	765 °C / 1409 °F @ 760 mmHg
Flash Point	No information available
Evaporation Rate	Not applicable
Flammability (solid,gas)	No information available
Flammability or explosive limits	
Upper	No data available
Lower	No data available
Vapor Pressure	No information available
Vapor Density	Not applicable
Specific Gravity	8.64 @ 25°C
Solubility	Insoluble in water
Partition coefficient; n-octanol/water	No data available
Autoignition Temperature	No information available
Decomposition Temperature	No information available
Viscosity	Not applicable
Molecular Formula	Cd
Molecular Weight	112.40

10. Stability and reactivity

Reactive Hazard None known, based on information available

Stability Stable under recommended storage conditions. Moisture sensitive. Air sensitive.

Conditions to Avoid Incompatible products. Excess heat. Avoid dust formation. Exposure to air or moisture over prolonged periods.

Incompatible Materials Strong oxidizing agents, Strong acids, Sulfur oxides

Hazardous Decomposition Products Toxic fumes

Hazardous Polymerization Hazardous polymerization does not occur.

Hazardous Reactions None under normal processing.

11. Toxicological information

Acute Toxicity

Product Information

Component Information

Component	LD50 Oral	LD50 Dermal	LC50 Inhalation
Cadmium	LD50 = 2330 mg/kg (Rat)	Not listed	LC50 = 25 mg/m³ (Rat) 30 min

Toxicologically Synergistic Products No information available

Delayed and immediate effects as well as chronic effects from short and long-term exposure

Irritation No information available

Sensitization No information available

Carcinogenicity The table below indicates whether each agency has listed any ingredient as a carcinogen.

Component	CAS No	IARC	NTP	ACGIH	OSHA	Mexico
Cadmium	7440-43-9	Group 1	Known	A2	X	A2

IARC (International Agency for Research on Cancer)	*IARC (International Agency for Research on Cancer)* *Group 1 - Carcinogenic to Humans* *Group 2A - Probably Carcinogenic to Humans* *Group 2B - Possibly Carcinogenic to Humans*
NTP: (National Toxicity Program)	*NTP: (National Toxicity Program)* *Known - Known Carcinogen* *Reasonably Anticipated - Reasonably Anticipated to be a Human Carcinogen*
ACGIH: (American Conference of Governmental Industrial Hygienists)	*A1 - Known Human Carcinogen* *A2 - Suspected Human Carcinogen* *A3 - Animal Carcinogen* *ACGIH: (American Conference of Governmental Industrial Hygienists)*

Mutagenic Effects Possible risk of irreversible effects

Reproductive Effects Possible risk of impaired fertility. May cause harm to the unborn child.

Developmental Effects No information available.

Teratogenicity No information available.

STOT - single exposure Respiratory system
STOT - repeated exposure Kidney Blood

Aspiration hazard No information available

Symptoms / effects,both acute and delayed Kidney disorders: May cause harm to the unborn child: Blood disorders

Endocrine Disruptor Information No information available

Other Adverse Effects The toxicological properties have not been fully investigated.

12. Ecological information



Ecotoxicity

The product contains following substances which are hazardous for the environment. Very toxic to aquatic organisms, may cause long-term adverse effects in the aquatic environment.

Component	Freshwater Algae	Freshwater Fish	Microtox	Water Flea
Cadmium	Not listed	LC50: 0.0004 - 0.003 mg/L, 96h (Pimephales promelas) LC50: = 0.016 mg/L, 96h (Oryzias latipes) LC50: = 21.1 mg/L, 96h flow-through (Lepomis macrochirus) LC50: = 0.24 mg/L, 96h static (Cyprinus carpio) LC50: = 4.26 mg/L, 96h semi-static (Cyprinus carpio) LC50: = 0.002 mg/L, 96h	Not listed	EC50: = 0.0244 mg/L, 48h Static (Daphnia magna)

		(Cyprinus carpio) LC50: = 0.006 mg/L, 96h static (Oncorhynchus mykiss) LC50: = 0.003 mg/L, 96h flow-through (Oncorhynchus mykiss)		

Persistence and Degradability No information available

Bioaccumulation/ Accumulation No information available.

Mobility No information available.

13. Disposal considerations

Waste Disposal Methods Chemical waste generators must determine whether a discarded chemical is classified as a hazardous waste. Chemical waste generators must also consult local, regional, and national hazardous waste regulations to ensure complete and accurate classification.

14. Transport information

DOT

UN-No	UN2930
Proper Shipping Name	Toxic solid, flammable, organic, n.o.s.
Technical Name	Cadmium
Hazard Class	6.1
Subsidiary Hazard Class	4.1
Packing Group	I

TDG

UN-No	UN2930
Proper Shipping Name	Toxic solid, flammable, organic, n.o.s.
Hazard Class	6.1
Subsidiary Hazard Class	4.1
Packing Group	I

IATA

UN-No	UN2930
Proper Shipping Name	Toxic solid, flammable, organic, n.o.s.
Hazard Class	6.1
Subsidiary Hazard Class	4.1
Packing Group	I

IMDG/IMO

UN-No	UN2930
Proper Shipping Name	Toxic solid, flammable, organic, n.o.s.
Hazard Class	6.1
Subsidiary Hazard Class	4.1
Packing Group	I

15. Regulatory information

United States of America Inventory

Component	CAS No	TSCA	TSCA Inventory notification - Active-Inactive	TSCA - EPA Regulatory Flags
Cadmium	7440-43-9	X	ACTIVE	-

Legend:
TSCA US EPA (TSCA) - Toxic Substances Control Act, (40 CFR Part 710)
X - Listed
'-' - Not Listed

TSCA 12(b) - Notices of Export Not applicable

International Inventories

Canada (DSL/NDSL), Europe (EINECS/ELINCS/NLP), Philippines (PICCS), Japan (ENCS), Japan (ISHL), Australia (AICS), China (IECSC), Korea (KECL).

Component	CAS No	DSL	NDSL	EINECS	PICCS	ENCS	ISHL	AICS	IECSC	KECL
Cadmium	7440-43-9	X	-	231-152-8	X	X		X	X	KE-04397

KECL - NIER number or KE number (http://ncis.nier.go.kr/en/main.do)

U.S. Federal Regulations

SARA 313

Component	CAS No	Weight %	SARA 313 - Threshold Values %
Cadmium	7440-43-9	100	0.1

SARA 311/312 Hazard Categories See section 2 for more information

CWA (Clean Water Act)

Component	CWA - Hazardous Substances	CWA - Reportable Quantities	CWA - Toxic Pollutants	CWA - Priority Pollutants
Cadmium	-	-	X	X

Clean Air Act

OSHA - Occupational Safety and Health Administration Not applicable

Component	Specifically Regulated Chemicals	Highly Hazardous Chemicals
Cadmium	5 µg/m³ TWA 2.5 µg/m³ Action Level	-

CERCLA This material, as supplied, contains one or more substances regulated as a hazardous substance under the Comprehensive Environmental Response Compensation and Liability Act (CERCLA) (40 CFR 302)

Component	Hazardous Substances RQs	CERCLA EHS RQs
Cadmium	10 lb	-

California Proposition 65 This product contains the following Proposition 65 chemicals.

Component	CAS No	California Prop. 65	Prop 65 NSRL	Category
Cadmium	7440-43-9	Carcinogen Developmental Male Reproductive	0.05 µg/day	Developmental Carcinogen

U.S. State Right-to-Know Regulations

Component	Massachusetts	New Jersey	Pennsylvania	Illinois	Rhode Island
Cadmium	X	X	X	X	X

U.S. Department of Transportation

Reportable Quantity (RQ): Y
DOT Marine Pollutant N
DOT Severe Marine Pollutant N

U.S. Department of Homeland Security This product does not contain any DHS chemicals.

Other International Regulations

Mexico - Grade No information available

Authorisation/Restrictions according to EU REACH

Component	REACH (1907/2006) - Annex XIV - Substances Subject to Authorization	REACH (1907/2006) - Annex XVII - Restrictions on Certain Dangerous Substances	REACH Regulation (EC 1907/2006) article 59 - Candidate List of Substances of Very High Concern (SVHC)
Cadmium	-	Use restricted. See item 72. (see link for restriction details) Use restricted. See item 23. (see link for restriction details) Use restricted. See item 28. (see link for restriction details) Use restricted. See item 75. (see link for restriction details)	SVHC Candidate list - 231-152-8 - Carcinogenic, Article 57a;Specific target organ toxicity after repeated exposure, Article 57(f) - human health

After the sunset date the use of this substance requires either an authorization or can only be used for exempted uses, e.g. use in scientific research and development which includes routine analytics or use as intermediate.

https://echa.europa.eu/authorisation-list
https://echa.europa.eu/substances-restricted-under-reach
https://echa.europa.eu/candidate-list-table

Safety, health and environmental regulations/legislation specific for the substance or mixture

Component	CAS No	OECD HPV	Persistent Organic Pollutant	Ozone Depletion Potential	Restriction of Hazardous Substances (RoHS)
Cadmium	7440-43-9	Listed	Not applicable	Not applicable	0.01% (Max. Conc.)

Component	CAS No	Seveso III Directive (2012/18/EC) - Qualifying Quantities for Major Accident Notification	Seveso III Directive (2012/18/EC) - Qualifying Quantities for Safety Report Requirements	Rotterdam Convention (PIC)	Basel Convention (Hazardous Waste)
Cadmium	7440-43-9	Not applicable	Not applicable	Not applicable	Annex I - Y26

16. Other information

Prepared By Regulatory Affairs
Thermo Fisher Scientific
Email: EMSDS.RA@thermofisher.com

Revision Date 24-Dec-2021
Print Date 24-Dec-2021
Revision Summary This document has been updated to comply with the US OSHA HazCom 2012 Standard replacing the current legislation under 29 CFR 1910.1200 to align with the Globally Harmonized System of Classification and Labeling of Chemicals (GHS).

Disclaimer
The information provided in this Safety Data Sheet is correct to the best of our knowledge, information and belief at the date of its publication. The information given is designed only as a guidance for safe handling, use, processing, storage, transportation, disposal and release and is not to be considered a warranty or quality specification. The information relates only to the specific material designated and may not be valid for such material used in combination with any other materials or in any process, unless specified in the text

End of SDS

Safety Data Sheet

according to Regulation (EC) No. 1907/2006 (REACH)
according to Regulation (EU) No. 2020/878

Trade name : **102780 - Calcium metal, granular**

Revision date : 04/11/2022 **Version (Revision) :** 2.0.0 (1.0.0)
Print date : 12/11/2022

SECTION 1: Identification of the substance/mixture and of the company/ undertaking

1.1 Product identifier

Calcium metal, granular (102780)

Calcium metal, granular ; CAS No. : 7440-70-2 ; EC No. : 231-179-5 ; Index No. : 020-001-00-X ; REACH No. : 01-2119516038-45-XXXX

1.2 Relevant identified uses of the substance or mixture and uses advised against

Relevant identified uses

For manufacturing, processing, laboratory or repacking use only.

Uses advised against

Uses other than those recommended.

1.3 Details of the supplier of the safety data sheet

Supplier (manufacturer/importer/only representative/downstream user/distributor)

DC Fine Chemicals Ltd

Street : 88 Hill Top

Postal code/City : NW11 6DY London United Kingdom

Telephone : +44 (0)20 7586 6800

Telefax : +44 (0)20 7504 1701

Information contact : info@dcfinechemicals.com

1.4 Emergency telephone number

(Only available during office hours; Monday-Friday; 08:00-18:00)

SECTION 2: Hazards identification

2.1 Classification of the substance or mixture

Classification according to Regulation (EC) No 1272/2008 [CLP]

Water-react. 2 ; H261 - Substances or mixtures which, in contact with water, emit flammable gases : Category 2 ; In contact with water releases flammable gases.

2.2 Label elements

Labelling according to Regulation (EC) No. 1272/2008 [CLP]

Hazard pictograms



Flame (GHS02)

Signal word

DANGER

Hazard statements

H261 In contact with water releases flammable gases.

Precautionary statements

P223	Do not allow contact with water.
P231+P232	Handle and store contents under inert gas. Protect from moisture.
P280	Wear protective gloves/protective clothing/eye protection/face protection.
P302+P335+P334	IF ON SKIN: Brush off loose particles from skin. Immerse in cool water [or wrap in wet bandages].
P370+P378	In case of fire: Use ... to extinguish.
P402+P404	Store in a dry place. Store in a closed container.

2.3 Other hazards

None

SECTION 3: Composition/information on ingredients

3.1 Substances

Substance name : Calcium metal, granular

Index No. : 020-001-00-X

EC No. : 231-179-5

REACH No. : 01-2119516038-45-XXXX

CAS No. : 7440-70-2

Purity : 100 % [mass]

SECTION 4: First aid measures

4.1 Description of first aid measures

Remove contaminated, saturated clothing immediately. After contact with skin, wash immediately with plenty of water and soap. After contact with the eyes, rinse with water with the eyelids open for a sufficient length of time, then consult an ophthalmologist immediately. Remove victim out of the danger area. When in doubt or if symptoms are observed, get medical advice.

4.2 Most important symptoms and effects, both acute and delayed

Do NOT induce vomiting. Never give anything by mouth to an unconscious person or a person with cramps.

4.3 Indication of any immediate medical attention and special treatment needed

In case of doubt or when symptoms of feeling unwell persist, get medical attention. Never administer anything orally to persons who are unconscious.

SECTION 5: Firefighting measures

The product is Highly inflammable, it can cause or considerably worsen a fire, the necessary prevention measures should be taken and risks avoided. In case of fire, the following measures are recommended:

5.1 Extinguishing media

Suitable extinguishing media

Extinguisher powder or CO2. In case of more serious fires, also alcohol-resistant foam and water spray.

Unsuitable extinguishing media

Do not use a direct stream of water to extinguish. In the presence of electrical voltage, you cannot use water or foam as extinguishing media.

5.2 Special hazards arising from the substance or mixture

In case of fire may be liberated: Pyrolysis products, toxic

5.3 Advice for firefighters

Wear a self-contained breathing apparatus and chemical protective clothing. Do not inhale explosion and combustion gases. In case of fire: Wear self-contained breathing apparatus.

SECTION 6: Accidental release measures

6.1 Personal precautions, protective equipment and emergency procedures

For non-emergency personnel

Wear a self-contained breathing apparatus and chemical protective clothing.

For emergency responders

Eliminate possible ignition points and ventilate the area. No smoking. Avoid breathing fumes.For exposure control and individual protection measures, see section 8.

6.2 Environmental precautions

Do not allow to enter into surface water or drains. In case of gas escape or of entry into waterways, soil or drains, inform the responsible authorities. Retain contaminated washing water and dispose it.

6.3 Methods and material for containment and cleaning up

For containment

Collect in closed and suitable containers for disposal.

For cleaning up

The contaminated area should be cleaned up immediately with: Water Soak up inert absorbent and dispose as waste requiring special attention. Absorb with liquid-binding material (sand, diatomaceous earth, acid- or universal binding agents). Avoid dust formation. Clear spills immediately.

6.4 Reference to other sections

Reference to other sections Disposal: see section 13 Personal protection equipment: see section 8

SECTION 7: Handling and storage

7.1 Precautions for safe handling

In case of insufficient ventilation and/or through use, explosive/highly flammable mixtures may develop.

Protective measures



When using do not eat, drink, smoke, sniff. Wear personal protection equipment (refer to section 8).

Measures to prevent aerosol and dust generation

Vapours can form explosive mixtures with air. Take precautionary measures against static discharges. Use only in well-ventilated areas. Do not breathe gas/fumes/vapour/spray. Do not breathe dust.

Environmental precautions

Use appropriate container to avoid environmental contamination.

Specific requirements or handling rules

Handle and open container with care.

Advices on general occupational hygiene

Take care for general good hygiene and housekeeping.

7.2 Conditions for safe storage, including any incompatibilities

Technical measures and storage conditions

Storage temperature :
Keep in a cool, well-ventilated place. Keep away from sources of ignition - No smoking.

Requirements for storage rooms and vessels

Only use containers specifically approved for the substance/product.

Hints on joint storage

Store at least 3 metres apart from: Chemicals/products that react together readily Protect against Humidity. UV-radiation/sunlight

Storage class (TRGS 510) : 4.3

7.3 Specific end use(s)

None

SECTION 8: Exposure controls/personal protection

8.1 Control parameters

None

8.2 Exposure controls

Only wear fitting, comfortable and clean protective clothing.

Personal protection equipment

Eye/face protection



Eye glasses with side protection Face protection shield EN 166

Skin protection

Hand protection



Tested protective gloves must be worn EN ISO 374

Body protection

For the protection against direct skin contact, body protective clothing is essential (in addition to the usual working clothes). Wear anti-static footwear and clothing Wash contaminated clothing prior to re-use.



Respiratory protection

If technical exhaust or ventilation measures are not possible or insufficient, respiratory protection must be worn.



Particle filter device (EN 143).

Thermal hazards

No special measures are necessary.

Environmental exposure controls

No information available.

SECTION 9: Physical and chemical properties

9.1 Information on basic physical and chemical properties

Appearance : solid

Safety characteristics

Melting point/freezing point :	(1013 hPa)	850	°C	
Initial boiling point and boiling range :	(1013 hPa)	1175	°C	
Decomposition temperature :	(1013 hPa)	No data available		
Flash point :		No data available		
Auto-ignition temperature :		No data available		
Lower explosion limit :		No data available		
Upper explosion limit :		No data available		
Vapour pressure :	(50 °C)	No data available		
Density :	(20 °C)	No data available		
Solvent separation test :	(20 °C)	not applicable		
Water solubility :	(20 °C)	4	g/l	
Fat solubility :	(20 °C)	No data available.		
pH :		14		
log P O/W :		No data available		
Flow time :	(20 °C)	No data available		DIN-cup 4 mm
Viscosity :	(20 °C)	No data available		
Relative vapour density :	(20 °C)	No data available		
Evaporation rate :		No data available		
Flammable solids :	No data available.			
Flammable gases :	No data available.			
Explosive properties :	No data available.			

9.2 Other information

None

SECTION 10: Stability and reactivity

10.1 Reactivity

The product does not present hazards by their reactivity.

10.2 Chemical stability

The product is chemically stable under recommended conditions of storage, use and temperature. Safe handling: see

section 7

10.3 Possibility of hazardous reactions
The product does not present possibility of hazardous reactions.

10.4 Conditions to avoid
Avoid any improper handling.

10.5 Incompatible materials
Keep away from oxidising agents and from highly alkaline or acidic materials in order to prevent exothermic reactions.

10.6 Hazardous decomposition products
In case of fire may be liberated: Hazardous combustion products

SECTION 11: Toxicological information

11.1 Information on hazard classes as defined in Regulation (EC) No 1272/2008
Acute toxicity
No information available.
Corrosion
Skin corrosion/irritation
No information available.
Serious eye damage/eye irritation
No information available.
Respiratory or skin sensitisation
No information available.
CMR effects (carcinogenicity, mutagenicity and toxicity for reproduction)
Carcinogenicity
No information available.
Germ cell mutagenicity
No information available.
Reproductive toxicity
No information available.
STOT-single exposure
No information available.
STOT-repeated exposure
No information available.
Aspiration hazard
No information available.

11.2 Information on other hazards
No information available.

SECTION 12: Ecological information

12.1 Toxicity
Aquatic toxicity
Acute (short-term) toxicity to crustacea

Parameter :	EC50 (Calcium metal, granular ; CAS No. : 7440-70-2)
Species :	Daphnia magna (Big water flea)
Evaluation parameter :	Acute (short-term) toxicity to crustacea
Effective dose :	330 mg/l
Exposure time :	48 hour(s)

12.2 Persistence and degradability
No information available.

12.3 Bioaccumulative potential
No information available.

12.4 Mobility in soil
No information available.

12.5 Results of PBT and vPvB assessment
This substance does not meet the PBT/vPvB criteria of REACH, Annex XIII.

12.6 Endocrine disrupting properties
No information available.

12.7 Other adverse effects
No information available.

SECTION 13: Disposal considerations

13.1 Waste treatment methods
The allocation of waste identity numbers/waste descriptions must be carried out according to the EEC, specific to the industry and process. Do not dump into sewers or waterways. Waste and empty containers must be handled and eliminated according to current, local/national legislation. Follow the provisions of Directive 2008/98/EC regarding waste management.

Product/Packaging disposal
Waste treatment options
Recycle according to official regulations. Evidence for disposal must be provided.

Appropriate disposal / Product
Dispose of waste according to applicable legislation.

Appropriate disposal / Package
Non-contaminated packages must be recycled or disposed of. Contaminated packages must be completely emptied and can be re-used following proper cleaning. Packing which cannot be properly cleaned must be disposed of. Handle contaminated packages in the same way as the substance itself.

SECTION 14: Transport information

14.1 UN number
UN 1401

14.2 UN proper shipping name
Land transport (ADR/RID)
CALCIUM

Sea transport (IMDG)
CALCIUM

Air transport (ICAO-TI / IATA-DGR)

CALCIUM

14.3 Transport hazard class(es)

Land transport (ADR/RID)

Class(es) :	4.3
Classification code :	W2
Hazard identification number (Kemler No.) :	423
Tunnel restriction code :	D/E
Special provisions :	LQ 500 g · E 2
Hazard label(s) :	4.3

Sea transport (IMDG)

Class(es) :	4.3
EmS-No. :	F-G / S-O
Special provisions :	LQ 500 g · E 2 · IMDG-Code segregation group 26 · IMDG-Code segregation group 35
Hazard label(s) :	4.3

Air transport (ICAO-TI / IATA-DGR)

Class(es) :	4.3
Special provisions :	E 2
Hazard label(s) :	4.3

14.4 Packing group

II

14.5 Environmental hazards

Land transport (ADR/RID) : No
Sea transport (IMDG) : No
Air transport (ICAO-TI / IATA-DGR) : No

14.6 Special precautions for user

Hazard label(s) :



14.7 Transport in bulk according to Annex II of Marpol and the IBC Code

No information available.

SECTION 15: Regulatory information

15.1 Safety, health and environmental regulations/legislation specific for the substance or mixture

Safety Data Sheet according to Regulation (EC) No. 1907/2006 (REACH) Classification according to Regulation (EC) No 1272/2008 [CLP] according to Regulation (EU) No. 2020/878

EU legislation

Authorisations and/or restrictions on use

Restrictions on use

Regulation (EC) No. 1907/2006 (REACH), Annex XVII (restrictions)

Use restriction according to REACH annex XVII, no. : 3

National regulations
Water hazard class
Class : nwg (Non-hazardous to water)

15.2 Chemical Safety Assessment
No information available.

SECTION 16: Other information

16.1 Indication of changes
None

16.2 Abbreviations and acronyms

ADR:	European Agreement concerning the International Carriage of Dangerous Goods by Road
ASTM:	ASTM International, originally known as American Society for Testing and Materials (ASTM)
EINECS:	European Inventory of Existing Commercial Chemical Substances
EC50:	Effective Concentration 50 (Maximum Effective Concentration for 0% of Individuals)
LC50:	Lethal Concentration 50 (Lethal Concentration for 50% of Individuals)
IC50:	Inhibitor Concentration 50 (Inhibitory Concentration for 50% of Individuals)
NOEL:	No Observed Effect Level (Maximum dose without effect)
DNEL:	Derived No Effect Level (Derived no-effect dose)
DMEL:	Derived Minimum Effect Level (Derived dose of minimal effect)
CLP:	Classification, Labelling and Packaging
CSR:	Chemical Safety Report
LD50:	Lethal Dose 50 (Lethal Dose for 50% of Individuals)
IATA:	International Air Transport Association
ICAO:	International Civil Aviation Organization
Codice IMDG:	International Maritime Dangerous Goods code
PBT:	Persistent, bioaccumulative and toxic
RID:	Regulations concerning the international rail transport of Dangerous Goods
STEL:	Short term exposure limit
TLV:	Threshold limit value
TWA:	Time Weighted Average
UE:	European Union
vPvB:	Very persistent very bioaccumulative
N.D.:	Uvailable
N.A.:	Not applicable
VwVwS.:	Text of Administrative Regulation on the Classification of Substances hazardous to waters into Water Hazard Classes

16.3 Key literature references and sources for data
None

16.4 Relevant H- and EUH-phrases (Number and full text)
H261 In contact with water releases flammable gases.

16.5 Training advice
None

16.6 Additional information
None

The above information describes exclusively the safety requirements of the product and is based on our present-day knowledge. The information is intended to give you advice about the safe handling of the product named in this safety data sheet, for storage, processing, transport and disposal. The information cannot be transferred to other products. In the case of mixing the product with other products or in the case of processing, the information on this safety data sheet is not necessarily valid for the new made-up material.

SAFETY DATA SHEET

Version 3.8
Revision Date 10/12/2015
Print Date 01/29/2016

1. PRODUCT AND COMPANY IDENTIFICATION

1.1 Product identifiers

Product name : Carbazole

Product Number : C5132
Brand : Sigma

CAS-No. : 86-74-8

1.2 Relevant identified uses of the substance or mixture and uses advised against

Identified uses : Laboratory chemicals, Synthesis of substances

1.3 Details of the supplier of the safety data sheet

Company : Sigma-Aldrich
3050 Spruce Street
SAINT LOUIS MO 63103
USA

Telephone : +1 800-325-5832
Fax : +1 800-325-5052

1.4 Emergency telephone number

Emergency Phone # : (314) 776-6555

2. HAZARDS IDENTIFICATION

2.1 Classification of the substance or mixture

GHS Classification in accordance with 29 CFR 1910 (OSHA HCS)
Carcinogenicity (Category 2), H351
Chronic aquatic toxicity (Category 4), H413

For the full text of the H-Statements mentioned in this Section, see Section 16.

2.2 GHS Label elements, including precautionary statements

Pictogram



Signal word Warning

Hazard statement(s)
H351 Suspected of causing cancer.
H413 May cause long lasting harmful effects to aquatic life.

Precautionary statement(s)
P201 Obtain special instructions before use.
P202 Do not handle until all safety precautions have been read and understood.
P273 Avoid release to the environment.
P281 Use personal protective equipment as required.
P308 + P313 IF exposed or concerned: Get medical advice/ attention.
P405 Store locked up.
P501 Dispose of contents/ container to an approved waste disposal plant.

2.3 Hazards not otherwise classified (HNOC) or not covered by GHS - none

3. COMPOSITION/INFORMATION ON INGREDIENTS

3.1 Substances

Formula	:	$C_{12}H_9N$
Molecular weight	:	167.21 g/mol
CAS-No.	:	86-74-8
EC-No.	:	201-696-0

Hazardous components

Component	Classification	Concentration
Carbazole		
	Carc. 2; Aquatic Chronic 4; H351, H413	<= 100 %

For the full text of the H-Statements mentioned in this Section, see Section 16.

4. FIRST AID MEASURES

4.1 Description of first aid measures

General advice
Consult a physician. Show this safety data sheet to the doctor in attendance.Move out of dangerous area.

If inhaled
If breathed in, move person into fresh air. If not breathing, give artificial respiration. Consult a physician.

In case of skin contact
Wash off with soap and plenty of water. Consult a physician.

In case of eye contact
Flush eyes with water as a precaution.

If swallowed
Never give anything by mouth to an unconscious person. Rinse mouth with water. Consult a physician.

4.2 Most important symptoms and effects, both acute and delayed
The most important known symptoms and effects are described in the labelling (see section 2.2) and/or in section 11

4.3 Indication of any immediate medical attention and special treatment needed
No data available

5. FIREFIGHTING MEASURES

5.1 Extinguishing media

Suitable extinguishing media
Use water spray, alcohol-resistant foam, dry chemical or carbon dioxide.

5.2 Special hazards arising from the substance or mixture
Carbon oxides, Nitrogen oxides (NOx)

5.3 Advice for firefighters
Wear self-contained breathing apparatus for firefighting if necessary.

5.4 Further information
No data available

6. ACCIDENTAL RELEASE MEASURES

6.1 Personal precautions, protective equipment and emergency procedures
Use personal protective equipment. Avoid dust formation. Avoid breathing vapours, mist or gas. Ensure adequate ventilation. Evacuate personnel to safe areas. Avoid breathing dust.
For personal protection see section 8.

6.2 Environmental precautions
Prevent further leakage or spillage if safe to do so. Do not let product enter drains. Discharge into the environment must be avoided.

6.3 Methods and materials for containment and cleaning up
Pick up and arrange disposal without creating dust. Sweep up and shovel. Keep in suitable, closed containers for disposal.

6.4 Reference to other sections
For disposal see section 13.

7. HANDLING AND STORAGE

7.1 Precautions for safe handling
Avoid contact with skin and eyes. Avoid formation of dust and aerosols.Further processing of solid materials may result in the formation of combustible dusts. The potential for combustible dust formation should be taken into consideration before additional processing occurs.
Provide appropriate exhaust ventilation at places where dust is formed.
For precautions see section 2.2.

7.2 Conditions for safe storage, including any incompatibilities
Keep container tightly closed in a dry and well-ventilated place.

Keep in a dry place.

7.3 Specific end use(s)
Apart from the uses mentioned in section 1.2 no other specific uses are stipulated

8. EXPOSURE CONTROLS/PERSONAL PROTECTION

8.1 Control parameters

Components with workplace control parameters
Contains no substances with occupational exposure limit values.

8.2 Exposure controls

Appropriate engineering controls
Handle in accordance with good industrial hygiene and safety practice. Wash hands before breaks and at the end of workday.

Personal protective equipment

Eye/face protection
Safety glasses with side-shields conforming to EN166 Use equipment for eye protection tested and approved under appropriate government standards such as NIOSH (US) or EN 166(EU).

Skin protection
Handle with gloves. Gloves must be inspected prior to use. Use proper glove removal technique (without touching glove's outer surface) to avoid skin contact with this product. Dispose of contaminated gloves after use in accordance with applicable laws and good laboratory practices. Wash and dry hands.

Full contact
Material: Nitrile rubber
Minimum layer thickness: 0.11 mm
Break through time: 480 min
Material tested:Dermatril® (KCL 740 / Aldrich Z677272, Size M)

Splash contact
Material: Nitrile rubber
Minimum layer thickness: 0.11 mm
Break through time: 480 min
Material tested:Dermatril® (KCL 740 / Aldrich Z677272, Size M)

data source: KCL GmbH, D-36124 Eichenzell, phone +49 (0)6659 87300, e-mail sales@kcl.de, test method: EN374
If used in solution, or mixed with other substances, and under conditions which differ from EN 374, contact the supplier of the CE approved gloves. This recommendation is advisory only and must be evaluated by an industrial hygienist and safety officer familiar with the specific situation of anticipated use by our customers. It should not be construed as offering an approval for any specific use scenario.

Body Protection
Impervious clothing, The type of protective equipment must be selected according to the concentration and amount of the dangerous substance at the specific workplace.

Respiratory protection
Where risk assessment shows air-purifying respirators are appropriate use a full-face particle respirator type N100 (US) or type P3 (EN 143) respirator cartridges as a backup to engineering controls. If the respirator is the sole means of protection, use a full-face supplied air respirator. Use respirators and components tested and approved under appropriate government standards such as NIOSH (US) or CEN (EU).

Control of environmental exposure
Prevent further leakage or spillage if safe to do so. Do not let product enter drains. Discharge into the environment must be avoided.

9. PHYSICAL AND CHEMICAL PROPERTIES

9.1 Information on basic physical and chemical properties

a)	Appearance	Form: powder Colour: beige
b)	Odour	No data available
c)	Odour Threshold	No data available
d)	pH	No data available
e)	Melting point/freezing point	Melting point/range: 243 - 246 °C (469 - 475 °F)
f)	Initial boiling point and boiling range	355 °C (671 °F)
g)	Flash point	220.0 °C (428.0 °F) - closed cup
h)	Evaporation rate	No data available
i)	Flammability (solid, gas)	The product is not flammable.
j)	Upper/lower flammability or explosive limits	No data available
k)	Vapour pressure	533 hPa (400 mmHg) at 323 °C (613 °F)
l)	Vapour density	No data available
m)	Relative density	1.1 g/cm3 at 18 °C (64 °F)
n)	Water solubility	0.00091 g/l at 25 °C (77 °F)
o)	Partition coefficient: n-octanol/water	log Pow: 3.72 at 22 °C (72 °F)
p)	Auto-ignition temperature	> 600 °C (> 1,112 °F) at 1,013 hPa (760 mmHg)
q)	Decomposition temperature	No data available
r)	Viscosity	No data available
s)	Explosive properties	No data available
t)	Oxidizing properties	No data available

9.2 Other safety information
No data available

10. STABILITY AND REACTIVITY

10.1 Reactivity
No data available

10.2 Chemical stability
Stable under recommended storage conditions.

10.3 Possibility of hazardous reactions
No data available

10.4 Conditions to avoid
No data available

10.5 Incompatible materials
Oxidizing agents

10.6 Hazardous decomposition products
Other decomposition products - No data available
In the event of fire: see section 5

11. TOXICOLOGICAL INFORMATION

11.1 Information on toxicological effects

Acute toxicity
LD0 Oral - Rat - > 16,000 mg/kg
(OECD Test Guideline 401)

Inhalation: No data available

Dermal: No data available

No data available

Skin corrosion/irritation
Skin - Rabbit
Result: No skin irritation
(OECD Test Guideline 404)

Serious eye damage/eye irritation
Eyes - Rabbit
Result: No eye irritation

Respiratory or skin sensitisation
No data available

Germ cell mutagenicity
No data available

Carcinogenicity

Carcinogenicity - Mouse - male and female - Oral
hepatocellular carcinoma

Limited evidence of carcinogenicity in animal studies

IARC:	2B - Group 2B: Possibly carcinogenic to humans (Carbazole)
ACGIH:	No component of this product present at levels greater than or equal to 0.1% is identified as a carcinogen or potential carcinogen by ACGIH.
NTP:	No component of this product present at levels greater than or equal to 0.1% is identified as a known or anticipated carcinogen by NTP.
OSHA:	No component of this product present at levels greater than or equal to 0.1% is identified as a carcinogen or potential carcinogen by OSHA.

Reproductive toxicity
No data available

No data available

Specific target organ toxicity - single exposure
No data available

Specific target organ toxicity - repeated exposure
No data available

Aspiration hazard
No data available

Additional Information
RTECS: FE3150000

To the best of our knowledge, the chemical, physical, and toxicological properties have not been thoroughly investigated.

12. ECOLOGICAL INFORMATION

12.1 Toxicity

Toxicity to fish	LC50 - Pimephales promelas (fathead minnow) - > 0.93 mg/l - 96.0 h Remarks: No toxicity at the limit of solubility
Toxicity to daphnia and other aquatic invertebrates	EC50 - Daphnia magna (Water flea) - 2.30 - 4.90 mg/l - 48 h Remarks: No toxicity at the limit of solubility
Toxicity to algae	Growth inhibition NOEC - Scenedesmus acuminatus - > 0.4 mg/l - 96 h Remarks: No toxicity at the limit of solubility

12.2 Persistence and degradability
No data available

12.3 Bioaccumulative potential

Bioaccumulation	Cyprinus carpio (Carp) - 42 d - 0.05 mg/l Bioconcentration factor (BCF): 241 Cyprinus carpio (Carp) - 42 d - 0.005 mg/l Bioconcentration factor (BCF): 200

12.4 Mobility in soil
No data available

12.5 Results of PBT and vPvB assessment
PBT/vPvB assessment not available as chemical safety assessment not required/not conducted

12.6 Other adverse effects
An environmental hazard cannot be excluded in the event of unprofessional handling or disposal.

13. DISPOSAL CONSIDERATIONS

13.1 Waste treatment methods

Product
Contact a licensed professional waste disposal service to dispose of this material. Dissolve or mix the material with a combustible solvent and burn in a chemical incinerator equipped with an afterburner and scrubber. Offer surplus and non-recyclable solutions to a licensed disposal company.

Contaminated packaging
Dispose of as unused product.

14. TRANSPORT INFORMATION

DOT (US)
Not dangerous goods

IMDG
UN number: 3077 Class: 9 Packing group: III EMS-No: F-A, S-F
Proper shipping name: ENVIRONMENTALLY HAZARDOUS SUBSTANCE, SOLID, N.O.S. (Carbazole)
Marine pollutant:yes
IATA
UN number: 3077 Class: 9 Packing group: III
Proper shipping name: Environmentally hazardous substance, solid, n.o.s. (Carbazole)

Further information
EHS-Mark required (ADR 2.2.9.1.10, IMDG code 2.10.3) for single packagings and combination packagings containing inner packagings with Dangerous Goods > 5L for liquids or > 5kg for solids.

15. REGULATORY INFORMATION

SARA 302 Components
No chemicals in this material are subject to the reporting requirements of SARA Title III, Section 302.

SARA 313 Components
This material does not contain any chemical components with known CAS numbers that exceed the threshold (De Minimis) reporting levels established by SARA Title III, Section 313.

SARA 311/312 Hazards
Chronic Health Hazard

Massachusetts Right To Know Components
No components are subject to the Massachusetts Right to Know Act.

Pennsylvania Right To Know Components

	CAS-No.	Revision Date
Carbazole	86-74-8	2009-07-17

New Jersey Right To Know Components

	CAS-No.	Revision Date
Carbazole	86-74-8	2009-07-17

California Prop. 65 Components

WARNING! This product contains a chemical known to the State of California to cause cancer.	CAS-No.	Revision Date
Carbazole	86-74-8	2007-09-28

16. OTHER INFORMATION

Full text of H-Statements referred to under sections 2 and 3.

Aquatic Chronic	Chronic aquatic toxicity
Carc.	Carcinogenicity
H351	Suspected of causing cancer.
H413	May cause long lasting harmful effects to aquatic life.

HMIS Rating

Health hazard:	2
Chronic Health Hazard:	
Flammability:	0
Physical Hazard	0

NFPA Rating

Health hazard:	2
Fire Hazard:	0
Reactivity Hazard:	0
Health hazard:	2
Fire Hazard:	1
Reactivity Hazard:	0

Further information

Copyright 2015 Sigma-Aldrich Co. LLC. License granted to make unlimited paper copies for internal use only.
The above information is believed to be correct but does not purport to be all inclusive and shall be used only as a guide. The information in this document is based on the present state of our knowledge and is applicable to the product with regard to appropriate safety precautions. It does not represent any guarantee of the properties of the product. Sigma-Aldrich Corporation and its Affiliates shall not be held liable for any damage resulting from handling or from contact with the above product. See www.sigma-aldrich.com and/or the reverse side of invoice or packing slip for additional terms and conditions of sale.

Preparation Information

Sigma-Aldrich Corporation
Product Safety – Americas Region
1-800-521-8956

Version: 3.8 Revision Date: 10/12/2015 Print Date: 01/29/2016

SAFETY DATA SHEET

Version 5.6
Revision Date 12/10/2015
Print Date 02/09/2016

1. PRODUCT AND COMPANY IDENTIFICATION

1.1 Product identifiers

Product name : Carbon disulfide

Product Number : 180173
Brand : Sigma-Aldrich
Index-No. : 006-003-00-3

CAS-No. : 75-15-0

1.2 Relevant identified uses of the substance or mixture and uses advised against

Identified uses : Laboratory chemicals, Synthesis of substances

1.3 Details of the supplier of the safety data sheet

Company : Sigma-Aldrich
3050 Spruce Street
SAINT LOUIS MO 63103
USA

Telephone : +1 800-325-5832
Fax : +1 800-325-5052

1.4 Emergency telephone number

Emergency Phone # : (314) 776-6555

2. HAZARDS IDENTIFICATION

2.1 Classification of the substance or mixture

GHS Classification in accordance with 29 CFR 1910 (OSHA HCS)
Flammable liquids (Category 2), H225
Acute toxicity, Inhalation (Category 4), H332
Skin irritation (Category 2), H315
Eye irritation (Category 2A), H319
Reproductive toxicity (Category 2), H361
Specific target organ toxicity - repeated exposure, Inhalation (Category 1), H372
Acute aquatic toxicity (Category 2), H401

For the full text of the H-Statements mentioned in this Section, see Section 16.

2.2 GHS Label elements, including precautionary statements

Pictogram



Signal word Danger

Hazard statement(s)

H225	Highly flammable liquid and vapour.
H315	Causes skin irritation.
H319	Causes serious eye irritation.
H332	Harmful if inhaled.
H361	Suspected of damaging fertility or the unborn child.
H372	Causes damage to organs through prolonged or repeated exposure if inhaled.

H401	Toxic to aquatic life.

Precautionary statement(s)

P201	Obtain special instructions before use.
P202	Do not handle until all safety precautions have been read and understood.
P210	Keep away from heat/sparks/open flames/hot surfaces. No smoking.
P233	Keep container tightly closed.
P240	Ground/bond container and receiving equipment.
P241	Use explosion-proof electrical/ ventilating/ lighting/ equipment.
P242	Use only non-sparking tools.
P243	Take precautionary measures against static discharge.
P260	Do not breathe dust/ fume/ gas/ mist/ vapours/ spray.
P264	Wash skin thoroughly after handling.
P270	Do not eat, drink or smoke when using this product.
P271	Use only outdoors or in a well-ventilated area.
P273	Avoid release to the environment.
P280	Wear protective gloves/ protective clothing/ eye protection/ face protection.
P303 + P361 + P353	IF ON SKIN (or hair): Take off immediately all contaminated clothing. Rinse skin with water/shower.
P304 + P340 + P312	IF INHALED: Remove person to fresh air and keep comfortable for breathing. Call a POISON CENTER or doctor/ physician if you feel unwell.
P305 + P351 + P338	IF IN EYES: Rinse cautiously with water for several minutes. Remove contact lenses, if present and easy to do. Continue rinsing.
P308 + P313	IF exposed or concerned: Get medical advice/ attention.
P332 + P313	If skin irritation occurs: Get medical advice/ attention.
P337 + P313	If eye irritation persists: Get medical advice/ attention.
P362	Take off contaminated clothing and wash before reuse.
P370 + P378	In case of fire: Use dry sand, dry chemical or alcohol-resistant foam to extinguish.
P403 + P235	Store in a well-ventilated place. Keep cool.
P405	Store locked up.
P501	Dispose of contents/ container to an approved waste disposal plant.

2.3 Hazards not otherwise classified (HNOC) or not covered by GHS - none

3. COMPOSITION/INFORMATION ON INGREDIENTS

3.1 Substances

Formula	:	CS_2
Molecular weight	:	76.14 g/mol
CAS-No.	:	75-15-0
EC-No.	:	200-843-6
Index-No.	:	006-003-00-3

Hazardous components

Component	Classification	Concentration
Carbon disulphide		
	Flam. Liq. 2; Acute Tox. 4; Skin Irrit. 2; Eye Irrit. 2A; Repr. 2; STOT RE 1; Aquatic Acute 2; H225, H315, H319, H332, H361, H372, H401	<= 100 %

For the full text of the H-Statements mentioned in this Section, see Section 16.

4. FIRST AID MEASURES

4.1 Description of first aid measures

General advice
Consult a physician. Show this safety data sheet to the doctor in attendance.Move out of dangerous area.

If inhaled
If breathed in, move person into fresh air. If not breathing, give artificial respiration. Consult a physician.

In case of skin contact
Wash off with soap and plenty of water. Take victim immediately to hospital. Consult a physician.

In case of eye contact
Rinse thoroughly with plenty of water for at least 15 minutes and consult a physician.

If swallowed
Do NOT induce vomiting. Never give anything by mouth to an unconscious person. Rinse mouth with water. Consult a physician.

4.2 Most important symptoms and effects, both acute and delayed
The most important known symptoms and effects are described in the labelling (see section 2.2) and/or in section 11

4.3 Indication of any immediate medical attention and special treatment needed
No data available

5. FIREFIGHTING MEASURES

5.1 Extinguishing media

Suitable extinguishing media
Use water spray, alcohol-resistant foam, dry chemical or carbon dioxide.

5.2 Special hazards arising from the substance or mixture
Carbon oxides, Sulphur oxides
Flash back possible over considerable distance., Container explosion may occur under fire conditions., Vapours may form explosive mixture with air., May explode when heated.

5.3 Advice for firefighters
Wear self-contained breathing apparatus for firefighting if necessary.

5.4 Further information
Use water spray to cool unopened containers.

6. ACCIDENTAL RELEASE MEASURES

6.1 Personal precautions, protective equipment and emergency procedures
Use personal protective equipment. Avoid breathing vapours, mist or gas. Ensure adequate ventilation. Remove all sources of ignition. Evacuate personnel to safe areas. Beware of vapours accumulating to form explosive concentrations. Vapours can accumulate in low areas.
For personal protection see section 8.

6.2 Environmental precautions
Prevent further leakage or spillage if safe to do so. Do not let product enter drains. Discharge into the environment must be avoided.

6.3 Methods and materials for containment and cleaning up
Contain spillage, and then collect with an electrically protected vacuum cleaner or by wet-brushing and place in container for disposal according to local regulations (see section 13).

6.4 Reference to other sections
For disposal see section 13.

7. HANDLING AND STORAGE

7.1 Precautions for safe handling
Avoid contact with skin and eyes. Avoid inhalation of vapour or mist.

Use explosion-proof equipment.Keep away from sources of ignition - No smoking.Take measures to prevent the build up of electrostatic charge.
For precautions see section 2.2.

7.2 Conditions for safe storage, including any incompatibilities

Keep container tightly closed in a dry and well-ventilated place. Containers which are opened must be carefully resealed and kept upright to prevent leakage.

Refrigerate before opening.
Storage class (TRGS 510): Flammable liquids

7.3 Specific end use(s)

Apart from the uses mentioned in section 1.2 no other specific uses are stipulated

8. EXPOSURE CONTROLS/PERSONAL PROTECTION

8.1 Control parameters

Components with workplace control parameters

Component	CAS-No.	Value	Control parameters	Basis
Carbon disulphide	75-15-0	TWA	1 ppm	USA. ACGIH Threshold Limit Values (TLV)
	Remarks	Peripheral Nervous System impairment Substances for which there is a Biological Exposure Index or Indices (see BEI® section) Not classifiable as a human carcinogen Danger of cutaneous absorption		
		TWA	1.000000 ppm	USA. ACGIH Threshold Limit Values (TLV)
		Peripheral Nervous System impairment Substances for which there is a Biological Exposure Index or Indices (see BEI® section) Not classifiable as a human carcinogen Danger of cutaneous absorption		
		TWA	20.000000 ppm	USA. Occupational Exposure Limits (OSHA) - Table Z-2
		Z37.3-1968		
		CEIL	30.000000 ppm	USA. Occupational Exposure Limits (OSHA) - Table Z-2
		Z37.3-1968		
		Peak	100.000000 ppm	USA. Occupational Exposure Limits (OSHA) - Table Z-2
		Z37.3-1968		
		TWA	1.000000 ppm 3.000000 mg/m3	USA. NIOSH Recommended Exposure Limits
		Potential for dermal absorption		
		ST	10.000000 ppm 30.000000 mg/m3	USA. NIOSH Recommended Exposure Limits
		Potential for dermal absorption		
		See Table Z-2		
		TWA	20 ppm	USA. Occupational Exposure Limits (OSHA) - Table Z-2
		Z37.3-1968		
		CEIL	30 ppm	USA. Occupational Exposure Limits (OSHA) - Table Z-2
		Z37.3-1968		

		Peak	100 ppm	USA. Occupational Exposure Limits (OSHA) - Table Z-2
		Z37.3-1968		

Biological occupational exposure limits

Component	CAS-No.	Parameters	Value	Biological specimen	Basis
Carbon disulphide	75-15-0	2-Thiothiazolidine-4-carboxylix acid (TTCA)	0.5000 mg/g	Urine	ACGIH - Biological Exposure Indices (BEI)
	Remarks	End of shift (As soon as possible after exposure ceases)			

8.2 Exposure controls

Appropriate engineering controls
Handle in accordance with good industrial hygiene and safety practice. Wash hands before breaks and at the end of workday.

Personal protective equipment

Eye/face protection
Face shield and safety glasses Use equipment for eye protection tested and approved under appropriate government standards such as NIOSH (US) or EN 166(EU).

Skin protection
Handle with gloves. Gloves must be inspected prior to use. Use proper glove removal technique (without touching glove's outer surface) to avoid skin contact with this product. Dispose of contaminated gloves after use in accordance with applicable laws and good laboratory practices. Wash and dry hands.

Full contact
Material: Fluorinated rubber
Minimum layer thickness: 0.7 mm
Break through time: 480 min
Material tested:Vitoject® (KCL 890 / Aldrich Z677698, Size M)

Splash contact
Material: Fluorinated rubber
Minimum layer thickness: 0.7 mm
Break through time: 480 min
Material tested:Vitoject® (KCL 890 / Aldrich Z677698, Size M)

data source: KCL GmbH, D-36124 Eichenzell, phone +49 (0)6659 87300, e-mail sales@kcl.de, test method: EN374
If used in solution, or mixed with other substances, and under conditions which differ from EN 374, contact the supplier of the CE approved gloves. This recommendation is advisory only and must be evaluated by an industrial hygienist and safety officer familiar with the specific situation of anticipated use by our customers. It should not be construed as offering an approval for any specific use scenario.

Body Protection
Complete suit protecting against chemicals, Flame retardant antistatic protective clothing., The type of protective equipment must be selected according to the concentration and amount of the dangerous substance at the specific workplace.

Respiratory protection
Where risk assessment shows air-purifying respirators are appropriate use a full-face respirator with multi-purpose combination (US) or type AXBEK (EN 14387) respirator cartridges as a backup to engineering controls. If the respirator is the sole means of protection, use a full-face supplied air respirator. Use respirators and components tested and approved under appropriate government standards such as NIOSH (US) or CEN (EU).

Control of environmental exposure
Prevent further leakage or spillage if safe to do so. Do not let product enter drains. Discharge into the environment must be avoided.

9. PHYSICAL AND CHEMICAL PROPERTIES

9.1 Information on basic physical and chemical properties

a)	Appearance	Form: liquid Colour: colourless
b)	Odour	Stench.
c)	Odour Threshold	No data available
d)	pH	No data available
e)	Melting point/freezing point	Melting point/range: -112 °C (-170 °F) - lit.
f)	Initial boiling point and boiling range	46 °C (115 °F) - lit.
g)	Flash point	-30 °C (-22 °F) - closed cup
h)	Evaporation rate	No data available
i)	Flammability (solid, gas)	No data available
j)	Upper/lower flammability or explosive limits	Upper explosion limit: 50 %(V) Lower explosion limit: 1.3 %(V)
k)	Vapour pressure	394.956 hPa (296.241 mmHg) at 20 °C (68 °F) 1,342.711 hPa (1,007.116 mmHg) at 55 °C (131 °F)
l)	Vapour density	2.63 - (Air = 1.0)
m)	Relative density	1.266 g/mL at 25 °C (77 °F)
n)	Water solubility	2.9 g/l at 20 °C (68 °F) - OECD Test Guideline 105
o)	Partition coefficient: n-octanol/water	log Pow: 2.7 at 25 °C (77 °F)
p)	Auto-ignition temperature	97 - 107 °C (207 - 225 °F)
q)	Decomposition temperature	No data available
r)	Viscosity	No data available
s)	Explosive properties	No data available
t)	Oxidizing properties	No data available

9.2 Other safety information

Surface tension	71.9 mN/m at 19.5 °C (67.1 °F)
Relative vapour density	2.63 - (Air = 1.0)

10. STABILITY AND REACTIVITY

10.1 Reactivity
No data available

10.2 Chemical stability
Stable under recommended storage conditions.

10.3 Possibility of hazardous reactions
Vapours may form explosive mixture with air.

10.4 Conditions to avoid
Heat, flames and sparks.

10.5 Incompatible materials
Alkali metals, Zinc, Amines, Azides, Oxidizing agents

10.6 Hazardous decomposition products

Other decomposition products - No data available
In the event of fire: see section 5

11. TOXICOLOGICAL INFORMATION

11.1 Information on toxicological effects

Acute toxicity
LD50 Oral - Rat - female - > 2,000 mg/kg
(OECD Test Guideline 423)

LC50 Inhalation - Rat - male and female - 4 h - 10.35 mg/l
(OECD Test Guideline 403)

Dermal: No data available

No data available

Skin corrosion/irritation
No data available

Serious eye damage/eye irritation
No data available

Respiratory or skin sensitisation
- Mouse
Result: Does not cause skin sensitisation.
(OECD Test Guideline 429)

Germ cell mutagenicity
Laboratory experiments have shown mutagenic effects.

Ames test
Salmonella typhimurium
Result: negative

Carcinogenicity

IARC:	No component of this product present at levels greater than or equal to 0.1% is identified as probable, possible or confirmed human carcinogen by IARC.
NTP:	No component of this product present at levels greater than or equal to 0.1% is identified as a known or anticipated carcinogen by NTP.
OSHA:	No component of this product present at levels greater than or equal to 0.1% is identified as a carcinogen or potential carcinogen by OSHA.

Reproductive toxicity
Suspected human reproductive toxicant

May cause reproductive disorders.

Specific target organ toxicity - single exposure
No data available

Specific target organ toxicity - repeated exposure
No data available

Aspiration hazard
No data available

Additional Information
RTECS: FF6650000

May cause convulsions.

Liver - Irregularities - Based on Human Evidence
Liver - Irregularities - Based on Human Evidence

12. ECOLOGICAL INFORMATION

12.1 Toxicity

Toxicity to fish	LC50 - Poecilia reticulata (guppy) - 4 mg/l - 96 h (OECD Test Guideline 203)
Toxicity to daphnia and other aquatic invertebrates	Immobilization EC50 - Daphnia magna (Water flea) - 2.1 mg/l - 48 h (OECD Test Guideline 202)
Toxicity to algae	Growth inhibition EC50 - Chlorella pyrenoidosa - 21 mg/l - 96 h (OECD Test Guideline 201)

12.2 Persistence and degradability

Biodegradability: aerobic - Exposure time 28 d
Result: > 80 % - Readily biodegradable
(OECD Test Guideline 301D)

12.3 Bioaccumulative potential

12.4 Mobility in soil

No data available

12.5 Results of PBT and vPvB assessment

PBT/vPvB assessment not available as chemical safety assessment not required/not conducted

12.6 Other adverse effects

An environmental hazard cannot be excluded in the event of unprofessional handling or disposal.
Toxic to aquatic life.

No data available

13. DISPOSAL CONSIDERATIONS

13.1 Waste treatment methods

Product
Burn in a chemical incinerator equipped with an afterburner and scrubber but exert extra care in igniting as this material is highly flammable. Offer surplus and non-recyclable solutions to a licensed disposal company. Contact a licensed professional waste disposal service to dispose of this material.

Contaminated packaging
Dispose of as unused product.

14. TRANSPORT INFORMATION

DOT (US)
UN number: 1131 Class: 3 (6.1) Packing group: I
Proper shipping name: Carbon disulfide
Reportable Quantity (RQ): 100 lbs

Poison Inhalation Hazard: No

IMDG
UN number: 1131 Class: 3 (6.1) Packing group: I EMS-No: F-E, S-D
Proper shipping name: CARBON DISULPHIDE

IATA
UN number: 1131 Class: 3 (6.1)
Proper shipping name: Carbon disulphide
IATA Passenger: Not permitted for transport
IATA Cargo: Not permitted for transport

15. REGULATORY INFORMATION

SARA 302 Components

The following components are subject to reporting levels established by SARA Title III, Section 302:

	CAS-No.	Revision Date
Carbon disulphide	75-15-0	2007-07-01

SARA 313 Components

The following components are subject to reporting levels established by SARA Title III, Section 313:

	CAS-No.	Revision Date
Carbon disulphide	75-15-0	2007-07-01

SARA 311/312 Hazards

Fire Hazard, Acute Health Hazard, Chronic Health Hazard

Massachusetts Right To Know Components

	CAS-No.	Revision Date
Carbon disulphide	75-15-0	2007-07-01

Pennsylvania Right To Know Components

	CAS-No.	Revision Date
Carbon disulphide	75-15-0	2007-07-01

New Jersey Right To Know Components

	CAS-No.	Revision Date
Carbon disulphide	75-15-0	2007-07-01

California Prop. 65 Components

WARNING: This product contains a chemical known to the State of California to cause birth defects or other reproductive harm.

	CAS-No.	Revision Date
Carbon disulphide	75-15-0	2008-06-17

16. OTHER INFORMATION

Full text of H-Statements referred to under sections 2 and 3.

Acute Tox.	Acute toxicity
Aquatic Acute	Acute aquatic toxicity
Eye Irrit.	Eye irritation
Flam. Liq.	Flammable liquids
H225	Highly flammable liquid and vapour.
H315	Causes skin irritation.
H319	Causes serious eye irritation.
H332	Harmful if inhaled.
H361	Suspected of damaging fertility or the unborn child.
H372	Causes damage to organs through prolonged or repeated exposure if inhaled.
H401	Toxic to aquatic life.
Repr.	Reproductive toxicity

HMIS Rating

Health hazard:	2
Chronic Health Hazard:	*
Flammability:	3
Physical Hazard	0

NFPA Rating

Health hazard:	2
Fire Hazard:	3
Reactivity Hazard:	0

Further information

Copyright 2015 Sigma-Aldrich Co. LLC. License granted to make unlimited paper copies for internal use only.
The above information is believed to be correct but does not purport to be all inclusive and shall be used only as a guide. The information in this document is based on the present state of our knowledge and is applicable to the product with regard to appropriate safety precautions. It does not represent any guarantee of the properties of the product. Sigma-Aldrich Corporation and its Affiliates shall not be held liable for any damage resulting from handling or from contact with the above product. See www.sigma-aldrich.com and/or the reverse side of invoice or packing slip for additional terms and conditions of sale.

Preparation Information

Sigma-Aldrich Corporation
Product Safety – Americas Region
1-800-521-8956

Version: 5.6 Revision Date: 12/10/2015 Print Date: 02/09/2016

SAFETY DATA SHEET

Version 5.10
Revision Date 01/06/2016
Print Date 03/03/2016

1. PRODUCT AND COMPANY IDENTIFICATION

1.1 Product identifiers

Product name : Carbon tetrachloride

Product Number : 319961
Brand : Sigma-Aldrich
Index-No. : 602-008-00-5

CAS-No. : 56-23-5

1.2 Relevant identified uses of the substance or mixture and uses advised against

Identified uses : Laboratory chemicals, Synthesis of substances

1.3 Details of the supplier of the safety data sheet

Company : Sigma-Aldrich
3050 Spruce Street
SAINT LOUIS MO 63103
USA

Telephone : +1 800-325-5832
Fax : +1 800-325-5052

1.4 Emergency telephone number

Emergency Phone # : (314) 776-6555

2. HAZARDS IDENTIFICATION

2.1 Classification of the substance or mixture

GHS Classification in accordance with 29 CFR 1910 (OSHA HCS)
Acute toxicity, Oral (Category 3), H301
Acute toxicity, Inhalation (Category 3), H331
Acute toxicity, Dermal (Category 3), H311
Skin sensitisation (Sub-category 1B), H317
Carcinogenicity (Category 2), H351
Specific target organ toxicity - repeated exposure, Inhalation (Category 1), Liver, Kidney, H372
Acute aquatic toxicity (Category 3), H402
Chronic aquatic toxicity (Category 3), H412
Hazardous to the ozone layer (Category 1), H420

For the full text of the H-Statements mentioned in this Section, see Section 16.

2.2 GHS Label elements, including precautionary statements

Pictogram



Signal word Danger

Hazard statement(s)

H301 + H311 + H331	Toxic if swallowed, in contact with skin or if inhaled
H317	May cause an allergic skin reaction.
H351	Suspected of causing cancer.
H372	Causes damage to organs (Liver, Kidney) through prolonged or repeated exposure if inhaled.

H412	Harmful to aquatic life with long lasting effects.

Precautionary statement(s)

P201	Obtain special instructions before use.
P202	Do not handle until all safety precautions have been read and understood.
P260	Do not breathe dust/ fume/ gas/ mist/ vapours/ spray.
P264	Wash skin thoroughly after handling.
P270	Do not eat, drink or smoke when using this product.
P271	Use only outdoors or in a well-ventilated area.
P272	Contaminated work clothing should not be allowed out of the workplace.
P273	Avoid release to the environment.
P280	Wear protective gloves/ protective clothing/ eye protection/ face protection.
P301 + P310 + P330	IF SWALLOWED: Immediately call a POISON CENTER or doctor/ physician. Rinse mouth.
P302 + P352 + P312	IF ON SKIN: Wash with plenty of soap and water. Call a POISON CENTER or doctor/ physician if you feel unwell.
P304 + P340 + P311	IF INHALED: Remove person to fresh air and keep comfortable for breathing. Call a POISON CENTER or doctor/ physician.
P308 + P313	IF exposed or concerned: Get medical advice/ attention.
P333 + P313	If skin irritation or rash occurs: Get medical advice/ attention.
P362	Take off contaminated clothing and wash before reuse.
P403 + P233	Store in a well-ventilated place. Keep container tightly closed.
P405	Store locked up.
P501	Dispose of contents/ container to an approved waste disposal plant.
P502	Refer to manufacturer/ supplier for information on recovery/ recycling.

2.3 Hazards not otherwise classified (HNOC) or not covered by GHS

Rapidly absorbed through skin.

3. COMPOSITION/INFORMATION ON INGREDIENTS

3.1 Substances

Synonyms	:	Tetrachloromethane
Formula	:	CCl_4CCl_4
Molecular weight	:	153.82 g/mol
CAS-No.	:	56-23-5
EC-No.	:	200-262-8
Index-No.	:	602-008-00-5

Hazardous components

Component	Classification	Concentration
Tetrachloromethane		
	Acute Tox. 3; Skin Sens. 1B; Carc. 2; STOT RE 1; Aquatic Acute 3; Aquatic Chronic 3; Ozone 1; H301 + H311 + H331, H317, H351, H372, H412	<= 100 %

For the full text of the H-Statements mentioned in this Section, see Section 16.

4. FIRST AID MEASURES

4.1 Description of first aid measures

General advice

Move out of dangerous area.Consult a physician. Show this safety data sheet to the doctor in attendance.

If inhaled

If breathed in, move person into fresh air. If not breathing, give artificial respiration. Consult a physician.

In case of skin contact
Wash off with soap and plenty of water. Take victim immediately to hospital. Consult a physician.

In case of eye contact
Flush eyes with water as a precaution.

If swallowed
Never give anything by mouth to an unconscious person. Rinse mouth with water. Consult a physician.

4.2 Most important symptoms and effects, both acute and delayed
The most important known symptoms and effects are described in the labelling (see section 2.2) and/or in section 11

4.3 Indication of any immediate medical attention and special treatment needed
No data available

5. FIREFIGHTING MEASURES

5.1 Extinguishing media

Suitable extinguishing media
Use water spray, alcohol-resistant foam, dry chemical or carbon dioxide.

5.2 Special hazards arising from the substance or mixture
Carbon oxides, Hydrogen chloride gas

5.3 Advice for firefighters
Wear self-contained breathing apparatus for firefighting if necessary.

5.4 Further information
No data available

6. ACCIDENTAL RELEASE MEASURES

6.1 Personal precautions, protective equipment and emergency procedures
Wear respiratory protection. Avoid breathing vapours, mist or gas. Ensure adequate ventilation. Evacuate personnel to safe areas.
For personal protection see section 8.

6.2 Environmental precautions
Prevent further leakage or spillage if safe to do so. Do not let product enter drains. Discharge into the environment must be avoided.

6.3 Methods and materials for containment and cleaning up
Soak up with inert absorbent material and dispose of as hazardous waste. Keep in suitable, closed containers for disposal.

6.4 Reference to other sections
For disposal see section 13.

7. HANDLING AND STORAGE

7.1 Precautions for safe handling
Avoid contact with skin and eyes. Avoid inhalation of vapour or mist.
For precautions see section 2.2.

7.2 Conditions for safe storage, including any incompatibilities
Keep container tightly closed in a dry and well-ventilated place. Containers which are opened must be carefully resealed and kept upright to prevent leakage.
Storage class (TRGS 510): Non-combustible, acute toxic Cat. 1 and 2 / very toxic hazardous materials

7.3 Specific end use(s)
Apart from the uses mentioned in section 1.2 no other specific uses are stipulated

8. EXPOSURE CONTROLS/PERSONAL PROTECTION

8.1 Control parameters

Components with workplace control parameters

Component	CAS-No.	Value	Control parameters	Basis
Tetrachloromethane	56-23-5	TWA	5.000000 ppm	USA. ACGIH Threshold Limit Values (TLV)
	Remarks	Liver damage Suspected human carcinogen Danger of cutaneous absorption		
		STEL	10.000000 ppm	USA. ACGIH Threshold Limit Values (TLV)
		Liver damage Suspected human carcinogen Danger of cutaneous absorption		
		ST	2.000000 ppm 12.600000 mg/m3	USA. NIOSH Recommended Exposure Limits
		Potential Occupational Carcinogen See Appendix A		
		TWA	10.000000 ppm	USA. Occupational Exposure Limits (OSHA) - Table Z-2
		Z37.17-1967		
		CEIL	25.000000 ppm	USA. Occupational Exposure Limits (OSHA) - Table Z-2
		Z37.17-1967		
		Peak	200.000000 ppm	USA. Occupational Exposure Limits (OSHA) - Table Z-2
		Z37.17-1967		
		See Table Z-2		
		TWA	5 ppm	USA. ACGIH Threshold Limit Values (TLV)
		Liver damage Suspected human carcinogen Danger of cutaneous absorption		
		STEL	10 ppm	USA. ACGIH Threshold Limit Values (TLV)
		Liver damage Suspected human carcinogen Danger of cutaneous absorption		
		ST	2 ppm 12.6 mg/m3	USA. NIOSH Recommended Exposure Limits
		Potential Occupational Carcinogen See Appendix A		
		See Table Z-2		
		TWA	10 ppm	USA. Occupational Exposure Limits (OSHA) - Table Z-2
		Z37.17-1967		
		CEIL	25 ppm	USA. Occupational Exposure Limits (OSHA) - Table Z-2
		Z37.17-1967		
		Peak	200 ppm	USA. Occupational Exposure Limits (OSHA) - Table Z-2
		Z37.17-1967		
		TWA	2 ppm 12.6 mg/m3	USA. OSHA - TABLE Z-1 Limits for Air Contaminants - 1910.1000

8.2 Exposure controls

Appropriate engineering controls
Avoid contact with skin, eyes and clothing. Wash hands before breaks and immediately after handling the product.

Personal protective equipment

Eye/face protection
Face shield and safety glasses Use equipment for eye protection tested and approved under appropriate government standards such as NIOSH (US) or EN 166(EU).

Skin protection
Handle with gloves. Gloves must be inspected prior to use. Use proper glove removal technique (without touching glove's outer surface) to avoid skin contact with this product. Dispose of contaminated gloves after use in accordance with applicable laws and good laboratory practices. Wash and dry hands.

Full contact
Material: Fluorinated rubber
Minimum layer thickness: 0.7 mm
Break through time: 480 min
Material tested:Vitoject® (KCL 890 / Aldrich Z677698, Size M)

Splash contact
Material: Nitrile rubber
Minimum layer thickness: 0.4 mm
Break through time: 240 min
Material tested:Camatril® (KCL 730 / Aldrich Z677442, Size M)

data source: KCL GmbH, D-36124 Eichenzell, phone +49 (0)6659 87300, e-mail sales@kcl.de, test method: EN374
If used in solution, or mixed with other substances, and under conditions which differ from EN 374, contact the supplier of the CE approved gloves. This recommendation is advisory only and must be evaluated by an industrial hygienist and safety officer familiar with the specific situation of anticipated use by our customers. It should not be construed as offering an approval for any specific use scenario.

Body Protection
Complete suit protecting against chemicals, The type of protective equipment must be selected according to the concentration and amount of the dangerous substance at the specific workplace.

Respiratory protection
Where risk assessment shows air-purifying respirators are appropriate use a full-face respirator with multi-purpose combination (US) or type ABEK (EN 14387) respirator cartridges as a backup to engineering controls. If the respirator is the sole means of protection, use a full-face supplied air respirator. Use respirators and components tested and approved under appropriate government standards such as NIOSH (US) or CEN (EU).

Control of environmental exposure
Prevent further leakage or spillage if safe to do so. Do not let product enter drains. Discharge into the environment must be avoided.

9. PHYSICAL AND CHEMICAL PROPERTIES

9.1 Information on basic physical and chemical properties

a)	Appearance	Form: liquid Colour: colourless
b)	Odour	sweet
c)	Odour Threshold	No data available
d)	pH	No data available
e)	Melting point/freezing point	Melting point/range: -23 °C (-9 °F) - lit.
f)	Initial boiling point and boiling range	76 - 77 °C (169 - 171 °F) - lit.
g)	Flash point	does not flash
h)	Evaporation rate	No data available
i)	Flammability (solid, gas)	No data available
j)	Upper/lower	No data available

	flammability or explosive limits	
k)	Vapour pressure	45 hPa (34 mmHg) at 0.3 °C (32.5 °F) 120 hPa (90 mmHg) at 19.8 °C (67.6 °F) 14,549 hPa (10,913 mmHg) at 24 °C (75 °F)
l)	Vapour density	No data available
m)	Relative density	1.594 g/cm3 at 25 °C (77 °F)
n)	Water solubility	0.8461 g/l at 20 °C (68 °F)
o)	Partition coefficient: n-octanol/water	log Pow: 2.83 at 25 °C (77 °F)
p)	Auto-ignition temperature	No data available
q)	Decomposition temperature	No data available
r)	Viscosity	No data available
s)	Explosive properties	No data available
t)	Oxidizing properties	No data available

9.2 Other safety information

Surface tension	26.7 mN/m at 20 °C (68 °F) 19.5 mN/m at 80 °C (176 °F)

10. STABILITY AND REACTIVITY

10.1 Reactivity
No data available

10.2 Chemical stability
Stable under recommended storage conditions.

10.3 Possibility of hazardous reactions
No data available

10.4 Conditions to avoid
No data available

10.5 Incompatible materials
Strong oxidizing agents

10.6 Hazardous decomposition products
Other decomposition products - No data available
In the event of fire: see section 5

11. TOXICOLOGICAL INFORMATION

11.1 Information on toxicological effects

Acute toxicity
LD50 Oral - Rat - 2,350 mg/kg

LC50 Inhalation - Rat - 4 h - 8000 ppm

LD50 Dermal - Rabbit - > 20,000 mg/kg

No data available

Skin corrosion/irritation
Skin - Rabbit
Result: Mild skin irritation - 24 h
(Draize Test)

Serious eye damage/eye irritation
Eyes - Rabbit
Result: Mild eye irritation - 24 h
(Draize Test)

Respiratory or skin sensitisation
- Mouse
Result: The product is a skin sensitiser, sub-category 1B.
(OECD Test Guideline 429)

Germ cell mutagenicity
No data available

Carcinogenicity

This product is or contains a component that has been reported to be probably carcinogenic based on its IARC, OSHA, ACGIH, NTP, or EPA classification. Limited evidence of carcinogenicity in animal studies

IARC:	2B - Group 2B: Possibly carcinogenic to humans (Tetrachloromethane)
NTP:	Reasonably anticipated to be a human carcinogen (Tetrachloromethane)
OSHA:	No component of this product present at levels greater than or equal to 0.1% is identified as a carcinogen or potential carcinogen by OSHA.

Reproductive toxicity
No data available

No data available

Specific target organ toxicity - single exposure
No data available

Specific target organ toxicity - repeated exposure
Inhalation - Causes damage to organs through prolonged or repeated exposure. - Liver, Kidney

Aspiration hazard
No data available

Additional Information
RTECS: FG4900000

Vomiting, Diarrhoea, Abdominal pain, Nausea, Dizziness, Headache, Damage to the eyes., Liver injury may occur., Kidney injury may occur., Exposure to and/or consumption of alcohol may increase toxic effects., Contact with skin can cause:, Pain, Erythema, hyperemia

12. ECOLOGICAL INFORMATION

12.1 Toxicity

Toxicity to fish	mortality LC50 - Danio rerio (zebra fish) - 24.3 mg/l - 96 h
Toxicity to daphnia and other aquatic invertebrates	Immobilization EC50 - Daphnia magna (Water flea) - 35 mg/l - 48 h (OECD Test Guideline 202)
Toxicity to algae	Growth inhibition EC50 - Algae - 20 mg/l - 72 h (OECD Test Guideline 201)

12.2 Persistence and degradability
No data available

12.3 Bioaccumulative potential

Bioaccumulation	Lepomis macrochirus (Bluegill) - 21 d - 52.3 µg/l
	Bioconcentration factor (BCF): 30

12.4 Mobility in soil
No data available

12.5 Results of PBT and vPvB assessment
PBT/vPvB assessment not available as chemical safety assessment not required/not conducted

12.6 Other adverse effects
An environmental hazard cannot be excluded in the event of unprofessional handling or disposal.
Harmful to aquatic life with long lasting effects.

13. DISPOSAL CONSIDERATIONS

13.1 Waste treatment methods

Product
Offer surplus and non-recyclable solutions to a licensed disposal company. Contact a licensed professional waste disposal service to dispose of this material. Dissolve or mix the material with a combustible solvent and burn in a chemical incinerator equipped with an afterburner and scrubber.

Contaminated packaging
Dispose of as unused product.

14. TRANSPORT INFORMATION

DOT (US)
UN number: 1846 Class: 6.1 Packing group: II
Proper shipping name: Carbon tetrachloride
Reportable Quantity (RQ): 10 lbs

Poison Inhalation Hazard: No

IMDG
UN number: 1846 Class: 6.1 Packing group: II EMS-No: F-A, S-A
Proper shipping name: CARBON TETRACHLORIDE
Marine pollutant: yes

IATA
UN number: 1846 Class: 6.1 Packing group: II
Proper shipping name: Carbon tetrachloride

15. REGULATORY INFORMATION

SARA 302 Components
No chemicals in this material are subject to the reporting requirements of SARA Title III, Section 302.

SARA 313 Components
The following components are subject to reporting levels established by SARA Title III, Section 313:

	CAS-No.	Revision Date
Tetrachloromethane	56-23-5	2007-07-01

SARA 311/312 Hazards
Acute Health Hazard, Chronic Health Hazard

Massachusetts Right To Know Components

	CAS-No.	Revision Date
Tetrachloromethane	56-23-5	2007-07-01

Pennsylvania Right To Know Components

	CAS-No.	Revision Date
Tetrachloromethane	56-23-5	2007-07-01

New Jersey Right To Know Components

	CAS-No.	Revision Date
Tetrachloromethane	56-23-5	2007-07-01

California Prop. 65 Components

	CAS-No.	Revision Date
WARNING! This product contains a chemical known to the State of California to cause cancer.	56-23-5	2007-09-28

16. OTHER INFORMATION

Full text of H-Statements referred to under sections 2 and 3.

Acute Tox.	Acute toxicity
Aquatic Acute	Acute aquatic toxicity
Aquatic Chronic	Chronic aquatic toxicity
Carc.	Carcinogenicity
H301	Toxic if swallowed.
H301 + H311 + H331	Toxic if swallowed, in contact with skin or if inhaled
H311	Toxic in contact with skin.
H317	May cause an allergic skin reaction.
H331	Toxic if inhaled.
H351	Suspected of causing cancer.

HMIS Rating

Health hazard:	2
Chronic Health Hazard:	*
Flammability:	0
Physical Hazard	0

NFPA Rating

Health hazard:	2
Fire Hazard:	0
Reactivity Hazard:	0

Further information

Copyright 2016 Sigma-Aldrich Co. LLC. License granted to make unlimited paper copies for internal use only.
The above information is believed to be correct but does not purport to be all inclusive and shall be used only as a guide. The information in this document is based on the present state of our knowledge and is applicable to the product with regard to appropriate safety precautions. It does not represent any guarantee of the properties of the product. Sigma-Aldrich Corporation and its Affiliates shall not be held liable for any damage resulting from handling or from contact with the above product. See www.sigma-aldrich.com and/or the reverse side of invoice or packing slip for additional terms and conditions of sale.

Preparation Information

Sigma-Aldrich Corporation
Product Safety – Americas Region
1-800-521-8956

Version: 5.10 Revision Date: 01/06/2016 Print Date: 03/03/2016

Safety Data Sheet

Revision Date: 05/11/15
www.restek.com

1. IDENTIFICATION

Catalog Number / Product Name:	**32207, 32207-5XX, & 32307 / alpha-Chlordane Standard**
Company:	Restek Corporation
Address:	110 Benner Circle Bellefonte, Pa. 16823
Phone#:	814-353-1300
Fax#:	814-353-1309
Emergency#:	1-800-424-9300 (CHEMTREC) +1 703-741-5970 (Outside the US)
Email:	sds@restek.com
Revision Number:	6
Intended use:	For Laboratory use only

2. HAZARD(S)IDENTIFICATION

Emergency Overview:

GHS Hazard Symbols:



GHS Classification:

Specific Target Organ Systemic Toxicity (STOT) - Single Exposure Category 1
Flammable Liquid Category 2
Acute Toxicity - Inhalation Dust / Mist Category 3
Acute Toxicity - Inhalation Vapour Category 3
Acute Toxicity - Inhalation Gas Category 3
Acute Toxicity - Dermal Category 3
Acute Toxicity - Oral Category 3

GHS Signal Word:

Danger

GHS Hazard:

Highly flammable liquid and vapour.
Toxic if swallowed, in contact with skin or if inhaled.
Toxic if inhaled.
Causes damage to organs.

GHS Precautions:

Safety Precautions:

Keep away from heat/sparks/open flames/hot surfaces. – No smoking.
Ground/bond container and receiving equipment.
Use explosion-proof electrical/ventilation and lighting equipment.
Use only non-sparking tools.
Take precautionary measures against static discharge.
Do not breathe dust/fume/gas/mist/vapours/spray.
Wash hands and skin thoroughly after handling.
Do no eat, drink or smoke when using this product.
Use only outdoors or in a well-ventilated area.
Wear protective gloves/protective clothing/eye protection/face protection.

First Aid Measures:

IF SWALLOWED: Immediately call a POISON CENTER/doctor/....
IF ON SKIN: Wash with plenty of soap and water.
IF ON SKIN (or hair): Remove/Take off immediately all contaminated clothing. Rinse skin with water/shower.
IF INHALED: Remove victim to fresh air and keep at rest in a position comfortable for breathing.
IF exposed: Call a POISON CENTER or doctor/physician.
Call a POISON CENTER or doctor/physician if you feel unwell.
Specific treatment see section 4.

Specific measures see section 4.
Rinse mouth.
Remove/Take off immediately all contaminated clothing.
Wash contaminated clothing before reuse.
In case of fire: Use extinguishing media in section 5 for extinction.

Storage: Store in a well-ventilated place. Keep container tightly closed.
Store in a well-ventilated place. Keep cool.
Store locked up.

Disposal: Dispose of contents/container according to section 13 of the SDS.

Single Exposure Target Organs: No data available.

Repeated Exposure Target Organs: No data available.

3. COMPOSITION / INFORMATION ON INGREDIENT

Chemical Name	CAS #	EINEC #	% Composition
methanol	67-56-1	200-659-6	99.900000
cis-chlordane	5103-71-9		0.100000

4. FIRST-AID MEASURES

Inhalation: Remove to fresh air. If breathing is difficult, have a trained individual administer oxygen. If not breathing, give artificial respiration and have a trained individual administer oxygen. Get medical attention immediately

Eyes: Flush eyes with plenty of water for at least 20 minutes retracting eyelids often. Tilt the head to prevent chemical from transferring to the uncontaminated eye. Get immediate medical attention.

Skin Contact: Wash with soap and water. Remove contaminated clothing and launder. Get medical attention if irritation develops or persists.

Ingestion: Do not induce vomiting and seek medical attention immediately. Drink two glasses of water or milk to dilute. Provide medical care provider with this SDS.

5. FIRE- FIGHTING MEASURES

Extinguishing Media: Use alcohol resistant foam, carbon dioxide, or dry chemical extinguishing agents. Water may be ineffective but water spray can be used extinguish a fire if swept across the base of the flames. Water can absorb heat and keep exposed material from being damaged by fire.

Fire and/or Explosion Hazards: Vapors may be ignited by sparks, flames or other sources of ignition if material is above the flash point giving rise to a fire (Class B). Vapors are heavier than air and may travel to a source of ignition and flash back.

Fire Fighting Methods and Protection: Do not enter fire area without proper protection including self-contained breathing apparatus and full protective equipment. Fight fire from a safe distance and a protected location due to the potential of hazardous vapors and decomposition products. Flammable component(s) of this material may be lighter than water and burn while floating on the surface.

Hazardous Combustion Products: Carbon dioxide, Carbon monoxide

6. ACCIDENTAL RELEASE MEASURES

Personal Precautions and Equipment: Exposure to the spilled material may be severely irritating or toxic. Follow personal protective equipment recommendations found in Section 8 of this SDS. Personal protective equipment needs must be evaluated based on information provided on this sheet and the special circumstances created by the spill including; the material spilled, the quantity of the spill, the area in which the spill occurred, and the expertise of employees in the area responding to the spill. Never exceed any occupational exposure limits.

Methods for Clean-up: Prevent the spread of any spill to minimize harm to human health and the environment if safe to do so. Wear complete and proper personal protective equipment following the recommendation of Section 8 at a minimum. Dike with suitable absorbent material like granulated clay. Gather and store in a sealed container pending a waste disposal

evaluation.

7. HANDLING AND STORAGE

Handling Technical Measures and Precautions: Toxic or severely irritating material. Avoid contacting and avoid breathing the material. Use only in a well ventilated area. Use spark-proof tools and explosion-proof equipment

Storage Technical Measures and Conditions: Store in a cool dry ventilated location. Isolate from incompatible materials and conditions. Keep container(s) closed. Keep away from sources of ignition

8. EXPOSURE CONTROLS / PERSONAL PROTECTION

United States:

Chemical Name	CAS No.	IDLH	ACGIH STEL	ACGIH TLV-TWA	OSHA Exposure Limit
methanol	67-56-1	6000 ppm IDLH	250 ppm STEL	200 ppm TWA	200 ppm TWA; 260 mg/m3 TWA
cis-chlordane	5103-71-9	ND		No TLV	No data available.

Personal Protection:

Engineering Measures: Local exhaust ventilation is recommended when generating excessive levels of vapors from handling or thermal processing.

Respiratory Protection: Respiratory protection may be required to avoid overexposure when handling this product. General or local exhaust ventilation is the preferred means of protection. Use a respirator if general room ventilation is not available or sufficient to eliminate symptoms.If an exposure limit is exceeded or if an operator is experiencing symptoms of inhalation overexposure as explained in Section 3, provide respiratory protection.

Eye Protection: Wear chemically resistant safety glasses with side shields when handling this product. Do not wear contact lenses.

Skin Protection: Wear protective gloves. Inspect gloves for chemical break-through and replace at regular intervals. Clean protective equipment regularly. Wash hands and other exposed areas with mild soap and water before eating, drinking, and when leaving work

9. PHYSICAL AND CHEMICAL PROPERTIES

Appearance, color: No data available.
Odor: Mild
Physical State: No data available.
pH: No data available
Vapor Density: 1.1 (air = 1)
Melting Point: -98 °C
Flash Point: 52
Flammability: Highly Flammable
Upper Flammable/Explosive Limit, % in air: 36.0
Lower Flammable/Explosive Limit, % in air: 6.0
Autoignition Temperature: 464 deg C
Decomposition Temperature: No data available.
Specific Gravity: 0.791 - 0.792 g/cm3 at 20 °C
Evaporation Rate: No data available.
Odor Threshold: No data available.
Solubility: Moderate; 50-99%
Partition Coefficient: n-octanol in water: No data available.
VOC % by weight: 99.90
Molecular Weight: 32.04

10. STABILITY AND REACTIVITY

Stability: Stable under normal conditions.
Conditions to Avoid: No data available.
Materials to Avoid / Chemical Incompatiability: Strong oxidizing agents
Hazardous Decomposition Products: Carbon dioxide Carbon monoxide

11. TOXICOLOGICAL INFORMATION

Routes of Entry: Inhalation, Skin Contact, Eye Contact, Ingestion
Target Organs Potentially Affected By Exposure: Eyes, Central nervous system stimulation, Skin, GI Tract, Respiratory Tract
Chemical Interactions That Change Toxicity: None Known

Immediate (Acute) Health Effects by Route of Exposure:

Inhalation Irritation:	Can cause moderate respiratory irritation, dizziness, weakness, fatigue, nausea and headache.
Inhalation Toxicity:	Harmful! Can cause systemic damage (see "Target Organs)Methanol can cause central nervous system depression and overexposure can cause damage to the optic nerve resulting in visual impairment or blindness.
Skin Contact:	Can cause moderate skin irritation, defatting, and dermatitis. Not likely to cause permanent damage.
Eye Contact:	Can cause moderate irritation, tearing and reddening, but not likely to permanently injure eye tissue.
Ingestion Irritation:	Irritating to mouth, throat, and stomach. Can cause abdominal discomfort, nausea, vomiting and diarrhea.Highly toxic and may be fatal if swallowed.
Ingestion Toxicity:	Toxic if swallowed. May cause target organ failure and/or death.May be fatal if swallowed.

Long-Term (Chronic) Health Effects:

Carcinogenicity:	No data.
Reproductive and Developmental Toxicity:	Contains a known human reproductive and/or developmental hazard.
Inhalation:	Upon prolonged and/or repeated exposure, can cause moderate respiratory irritation, dizziness, weakness, fatigue, nausea and headache.Harmful! Can cause systemic damage upon prolonged and/or repeated exposure (see "Target Organs)
Skin Contact:	Upon prolonged or repeated contact, can cause moderate skin irritation, defatting, and dermatitis. Not likely to cause permanent damage.
Ingestion:	Toxic if swallowed. May cause target organ failure and/or death.

Component Toxicological Data:

NIOSH:

Chemical Name	CAS No.	LD50/LC50
Methanol	67-56-1	Oral LD50 Rat 5628 mg/kg (Source: NLM_CIP); Inhalation LC50 Rat 83.2 mg/L 4 h (Source: IUCLID)

Component Carcinogenic Data:

OSHA:

Chemical Name	CAS No.
No data available.	

ACGIH:

Chemical Name	CAS No.
No data available.	

NIOSH:

Chemical Name	CAS No.
No data available.	

NTP:

Chemical Name	CAS No.
No data available.	

IARC:

Chemical Name	CAS No.	Group No.
No data.		Group 1
No data.		Group 2A
cis-Chlordane	5103-71-9	Group 2B

12. ECOLOGICAL INFORMATION

Overview:	Moderate ecological hazard. This product may be dangerous to plants and/or wildlife.
Mobility:	No data
Persistence:	No data

Bioaccumulation: No data
Degradability: Biodegrades slowly.
Ecological Toxicity Data: No data available.

13. DISPOSAL CONSIDERATIONS

Waste Description of Spent Product: Spent or discarded material is a hazardous waste.
Disposal Methods: Dispose of by incineration following Federal, State, Local, or Provincial regulations.
Waste Disposal of Packaging: Comply with all Local, State, Federal, and Provincial Environmental Regulations.

14. TRANSPORTATION INFORMATION

United States:
DOT Proper Shipping Name: Methanol
UN Number: UN1230
Hazard Class: 3
Packing Group: II

International:
IATA Proper Shipping Name: Methanol
UN Number: UN1230
Hazard Class: 3 (6.1)
Packing Group: II

Marine Pollutant: No

Chemical Name	CAS#	Marine Pollutant	Severe Marine Pollutant
No data available.			

15. REGULATORY INFORMATION

United States:

Chemical Name	CAS#	CERCLA	SARA 313	SARA EHS 313	TSCA
methanol	67-56-1	X	X	-	X
cis-chlordane	5103-71-9	X	-	-	-

The following chemicals are listed on CA Prop 65:

Chemical Name	CAS #	Regulation
Methanol	67-56-1	Prop 65 Devolop Tox

State Right To Know Listing:

Chemical Name	CAS#	New Jersey	Massachusetts	Pennsylvania	California
methanol	67-56-1	X	X	X	X
cis-chlordane	5103-71-9	-	-	-	-

16. OTHER INFORMATION

Prior Version Date: 04/22/14
Disclaimer: Restek Corporation provides the descriptions, data and information contained herein in good faith but makes no representation as to its comprehensiveness or accuracy. It is provided for your guidance only. Because many factors may affect processing or application/use, Restek Corporation recommends you perform an assessment to determine the suitability of a product for your particular purpose prior to use. No warranties of any kind, either expressed or implied, including fitness for a particular purpose, are made regarding prodcuts described, data or information set forth. In no case shall the descriptions, information, or data provided be considered a part of our terms and conditions of sale. Further, the descriptions, data and information furnished hereunder are given gratis. No obligation or liability for the description, data and information given are assumed. All such being given and accepted at your risk.

SAFETY DATA SHEET

Version 6.4
Revision Date 03/08/2024
Print Date 05/12/2024

SECTION 1: Identification of the substance/mixture and of the company/undertaking

1.1 Product identifiers

Product name : Chlorobenzene-$^{13}C_6$

Product Number : 488534
Brand : Aldrich
Index-No. : 602-033-00-1
CAS-No. : 287389-52-0

1.2 Relevant identified uses of the substance or mixture and uses advised against

Identified uses : Laboratory chemicals, Synthesis of substances

1.3 Details of the supplier of the safety data sheet

Company : Sigma-Aldrich Inc.
3050 SPRUCE ST
ST. LOUIS MO 63103
UNITED STATES

Telephone : +1 314 771-5765
Fax : +1 800 325-5052

1.4 Emergency telephone

Emergency Phone # : 800-424-9300 CHEMTREC (USA) +1-703-527-3887 CHEMTREC (International) 24 Hours/day; 7 Days/week

SECTION 2: Hazards identification

2.1 Classification of the substance or mixture

GHS Classification in accordance with 29 CFR 1910 (OSHA HCS)

Flammable liquids (Category 3), H226
Acute toxicity, Inhalation (Category 4), H332
Short-term (acute) aquatic hazard (Category 2), H401
Long-term (chronic) aquatic hazard (Category 2), H411

For the full text of the H-Statements mentioned in this Section, see Section 16.

2.2 GHS Label elements, including precautionary statements

The life science business of Merck KGaA, Darmstadt, Germany
operates as MilliporeSigma in the US and Canada

Pictogram



Signal Word Warning

Hazard Statements

H226	Flammable liquid and vapor.
H332	Harmful if inhaled.
H411	Toxic to aquatic life with long lasting effects.

Precautionary Statements

P210	Keep away from heat/ sparks/ open flames/ hot surfaces. No smoking.
P233	Keep container tightly closed.
P240	Ground/bond container and receiving equipment.
P241	Use explosion-proof electrical/ ventilating/ lighting/ equipment.
P242	Use only non-sparking tools.
P243	Take precautionary measures against static discharge.
P261	Avoid breathing mist or vapors.
P271	Use only outdoors or in a well-ventilated area.
P273	Avoid release to the environment.
P280	Wear protective gloves/ eye protection/ face protection.
P303 + P361 + P353	IF ON SKIN (or hair): Take off immediately all contaminated clothing. Rinse skin with water/ shower.
P304 + P340 + P312	IF INHALED: Remove person to fresh air and keep comfortable for breathing. Call a POISON CENTER/ doctor if you feel unwell.
P370 + P378	In case of fire: Use dry sand, dry chemical or alcohol-resistant foam to extinguish.
P391	Collect spillage.
P403 + P235	Store in a well-ventilated place. Keep cool.
P501	Dispose of contents/ container to an approved waste disposal plant.

2.3 Hazards not otherwise classified (HNOC) or not covered by GHS - none

SECTION 3: Composition/information on ingredients

3.1 Substances

Formula	:	$^{13}C_6H_5Cl$
Molecular weight	:	118.45 g/mol
CAS-No.	:	287389-52-0
Index-No.	:	602-033-00-1

Component	Classification	Concentration
Chlorobenzene-13C6		
	Flam. Liq. 3; Acute Tox. 4; Aquatic Acute 2; Aquatic Chronic 2; H226, H332, H401, H411	<= 100 %

For the full text of the H-Statements mentioned in this Section, see Section 16.

The life science business of Merck KGaA, Darmstadt, Germany
operates as MilliporeSigma in the US and Canada

SECTION 4: First aid measures

4.1 Description of first-aid measures

General advice
Show this material safety data sheet to the doctor in attendance.

If inhaled
After inhalation: fresh air. If breathing stops: mouth-to-mouth breathing or artificial respiration. Oxygen if necessary. Immediately call in physician.

In case of skin contact
In case of skin contact: Take off immediately all contaminated clothing. Rinse skin with water/ shower.

In case of eye contact
After eye contact: rinse out with plenty of water. Remove contact lenses.

If swallowed
After swallowing: make victim drink water (two glasses at most). Consult doctor if feeling unwell.

4.2 Most important symptoms and effects, both acute and delayed
The most important known symptoms and effects are described in the labelling (see section 2.2) and/or in section 11

4.3 Indication of any immediate medical attention and special treatment needed
No data available

SECTION 5: Firefighting measures

5.1 Extinguishing media

Suitable extinguishing media
Water Foam Carbon dioxide (CO2) Dry powder

Unsuitable extinguishing media
For this substance/mixture no limitations of extinguishing agents are given.

5.2 Special hazards arising from the substance or mixture
Carbon oxides
Hydrogen chloride gas
Combustible.
Vapors are heavier than air and may spread along floors.
Forms explosive mixtures with air at elevated temperatures.
Development of hazardous combustion gases or vapours possible in the event of fire.

5.3 Advice for firefighters
Stay in danger area only with self-contained breathing apparatus. Prevent skin contact by keeping a safe distance or by wearing suitable protective clothing.

The life science business of Merck KGaA, Darmstadt, Germany
operates as MilliporeSigma in the US and Canada

5.4 Further information

Remove container from danger zone and cool with water. Suppress (knock down) gases/vapors/mists with a water spray jet. Prevent fire extinguishing water from contaminating surface water or the ground water system.

SECTION 6: Accidental release measures

6.1 Personal precautions, protective equipment and emergency procedures

Advice for non-emergency personnel: Do not breathe vapors, aerosols. Avoid substance contact. Ensure adequate ventilation. Keep away from heat and sources of ignition.
Evacuate the danger area, observe emergency procedures, consult an expert.
For personal protection see section 8.

6.2 Environmental precautions

Do not let product enter drains. Risk of explosion.

6.3 Methods and materials for containment and cleaning up

Cover drains. Collect, bind, and pump off spills. Observe possible material restrictions (see sections 7 and 10). Take up with liquid-absorbent material (e.g. Chemizorb®). Dispose of properly. Clean up affected area.

6.4 Reference to other sections

For disposal see section 13.

SECTION 7: Handling and storage

7.1 Precautions for safe handling

Advice on safe handling
Work under hood. Do not inhale substance/mixture. Avoid generation of vapours/aerosols.

Advice on protection against fire and explosion
Keep away from open flames, hot surfaces and sources of ignition.Take precautionary measures against static discharge.

Hygiene measures
Immediately change contaminated clothing. Apply preventive skin protection. Wash hands and face after working with substance.
For precautions see section 2.2.

7.2 Conditions for safe storage, including any incompatibilities

Storage conditions
Keep container tightly closed in a dry and well-ventilated place. Keep away from heat and sources of ignition.

Storage class
Storage class (TRGS 510): 3: Flammable liquids

7.3 Specific end use(s)

Apart from the uses mentioned in section 1.2 no other specific uses are stipulated

The life science business of Merck KGaA, Darmstadt, Germany
operates as MilliporeSigma in the US and Canada

SECTION 8: Exposure controls/personal protection

8.1 Control parameters

Ingredients with workplace control parameters

Component	CAS-No.	Value	Control parameters	Basis
Chlorobenzene-13C6	287389-52-0	TWA	10 ppm	USA. ACGIH Threshold Limit Values (TLV)
	Remarks	Confirmed animal carcinogen with unknown relevance to humans		
		TWA	75 ppm 350 mg/m3	USA. Occupational Exposure Limits (OSHA) - Table Z-1 Limits for Air Contaminants
		PEL	10 ppm 46 mg/m3	California permissible exposure limits for chemical contaminants (Title 8, Article 107)

Biological occupational exposure limits

Component	CAS-No.	Parameters	Value	Biological specimen	Basis
Chlorobenzene-13C6	287389-52-0	4-Chlorocatechol	100mg/g creatinine	Urine	ACGIH - Biological Exposure Indices (BEI)
	Remarks	End of shift at end of workweek			
		p-Chlorophenol	20mg/g creatinine	Urine	ACGIH - Biological Exposure Indices (BEI)
		End of shift at end of workweek			

8.2 Exposure controls

Appropriate engineering controls
Immediately change contaminated clothing. Apply preventive skin protection. Wash hands and face after working with substance.

Personal protective equipment

Eye/face protection
Use equipment for eye protection tested and approved under appropriate government standards such as NIOSH (US) or EN 166(EU). Safety glasses

Skin protection
required

Body Protection
Flame retardant antistatic protective clothing.

Respiratory protection
Recommended Filter type: Filter type ABEK

The life science business of Merck KGaA, Darmstadt, Germany
operates as MilliporeSigma in the US and Canada

The entrepeneur has to ensure that maintenance, cleaning and testing of respiratory protective devices are carried out according to the instructions of the producer. These measures have to be properly documented.
required when vapours/aerosols are generated.
Our recommendations on filtering respiratory protection are based on the following standards: DIN EN 143, DIN 14387 and other accompanying standards relating to the used respiratory protection system.

Control of environmental exposure
Do not let product enter drains. Risk of explosion.

SECTION 9: Physical and chemical properties

9.1 Information on basic physical and chemical properties

a)	Appearance	Form: liquid
b)	Odor	No data available
c)	Odor Threshold	No data available
d)	pH	No data available
e)	Melting point/freezing point	Melting point/range: -45 °C (-49 °F) - lit.
f)	Initial boiling point and boiling range	132 °C 270 °F - lit.
g)	Flash point	23.9 °C (75.0 °F) - closed cup
h)	Evaporation rate	No data available
i)	Flammability (solid, gas)	No data available
j)	Upper/lower flammability or explosive limits	No data available
k)	Vapor pressure	No data available
l)	Vapor density	No data available
m)	Density	1.164 g/mL at 25 °C (77 °F)1.164 g/cm3 at 25 °C (77 °F)
	Relative density	No data available
n)	Water solubility	No data available
o)	Partition coefficient: n-octanol/water	log Pow: 5.0
p)	Autoignition temperature	No data available
q)	Decomposition temperature	No data available
r)	Viscosity	No data available

The life science business of Merck KGaA, Darmstadt, Germany
operates as MilliporeSigma in the US and Canada

s) Explosive properties No data available

t) Oxidizing properties No data available

9.2 Other safety information
No data available

SECTION 10: Stability and reactivity

10.1 Reactivity
Vapor/air-mixtures are explosive at intense warming.

10.2 Chemical stability
The product is chemically stable under standard ambient conditions (room temperature) .

10.3 Possibility of hazardous reactions
No data available

10.4 Conditions to avoid
Heating.

10.5 Incompatible materials
Strong oxidizing agents

10.6 Hazardous decomposition products
In the event of fire: see section 5

SECTION 11: Toxicological information

11.1 Information on toxicological effects

Acute toxicity
Oral: No data available
LC50 Inhalation - 4.0 h - 11.0 mg/l - vapor

Inhalation: No data available
Dermal: No data available

Skin corrosion/irritation
Remarks: No data available

Serious eye damage/eye irritation
No data available

Respiratory or skin sensitization
No data available

Germ cell mutagenicity
No data available

Carcinogenicity

IARC: No ingredient of this product present at levels greater than or equal to 0.1% is identified as probable, possible or confirmed human carcinogen by IARC.

The life science business of Merck KGaA, Darmstadt, Germany
operates as MilliporeSigma in the US and Canada

NTP: No ingredient of this product present at levels greater than or equal to 0.1% is identified as a known or anticipated carcinogen by NTP.

OSHA: No component of this product present at levels greater than or equal to 0.1% is on OSHA's list of regulated carcinogens.

Reproductive toxicity
No data available

Specific target organ toxicity - single exposure
No data available

Specific target organ toxicity - repeated exposure
No data available

Aspiration hazard
No data available

11.2 Additional Information

Incoordination., To the best of our knowledge, the chemical, physical, and toxicological properties have not been thoroughly investigated.

Stomach - Irregularities - Based on Human Evidence

Stomach - Irregularities - Based on Human Evidence

SECTION 12: Ecological information

12.1 Toxicity
No data available

12.2 Persistence and degradability
No data available

12.3 Bioaccumulative potential
No data available

12.4 Mobility in soil
No data available

12.5 Results of PBT and vPvB assessment
PBT/vPvB assessment not available as chemical safety assessment not required/not conducted

12.6 Endocrine disrupting properties
No data available

12.7 Other adverse effects
No data available

The life science business of Merck KGaA, Darmstadt, Germany
operates as MilliporeSigma in the US and Canada

SECTION 13: Disposal considerations

13.1 Waste treatment methods

Product
Waste material must be disposed of in accordance with the national and local regulations. Leave chemicals in original containers. No mixing with other waste. Handle uncleaned containers like the product itself. See www.retrologistik.com for processes regarding the return of chemicals and containers, or contact us there if you have further questions.

SECTION 14: Transport information

DOT (US)
UN number: 1134 Class: 3 Packing group: III
Proper shipping name: Chlorobenzene
Reportable Quantity (RQ): 100 lbs
Reportable Quantity (RQ): 100 lbs
Poison Inhalation Hazard: No

IMDG
UN number: 1134 Class: 3 Packing group: III EMS-No: F-E, S-D
Proper shipping name: CHLOROBENZENE
Marine pollutant : yes

IATA
UN number: 1134 Class: 3 Packing group: III
Proper shipping name: Chlorobenzene

SECTION 15: Regulatory information

SARA 302 Components
This material does not contain any components with a section 302 EHS TPQ.

SARA 313 Components
The following components are subject to reporting levels established by SARA Title III, Section 313:

	CAS-No.	Revision Date
Chlorobenzene-13C6	287389-52-0	2007-07-01

SARA 311/312 Hazards
Fire Hazard, Chronic Health Hazard

Reportable Quantity : D021 lbs

Massachusetts Right To Know Components

	CAS-No.	Revision Date
Chlorobenzene-13C6	287389-52-0	2007-07-01

The life science business of Merck KGaA, Darmstadt, Germany
operates as MilliporeSigma in the US and Canada

SECTION 16: Other information

Further information

The information is believed to be correct but is not exhaustive and will be used solely as a guideline, which is based on current knowledge of the chemical substance or mixture and is applicable to appropriate safety precautions for the product. It does not represent any guarantee of the properties of the product. Sigma-Aldrich Corporation and its Affiliates shall not be held liable for any damage resulting from handling or from contact with the above product. See www.sigma-aldrich.com and/or the reverse side of invoice or packing slip for additional terms and conditions of sale.

Copyright 2020 Sigma-Aldrich Co. LLC. License granted to make unlimited paper copies for internal use only.

The branding on the header and/or footer of this document may temporarily not visually match the product purchased as we transition our branding. However, all of the information in the document regarding the product remains unchanged and matches the product ordered. For further information please contact mlsbranding@sial.com.

Version: 6.4 Revision Date: 03/08/2024 Print Date: 05/12/2024

The life science business of Merck KGaA, Darmstadt, Germany
operates as MilliporeSigma in the US and Canada

SAFETY DATA SHEET

Ethyl Chloride

Section 1. Identification

GHS product identifier : Ethyl Chloride

Chemical name : chloroethane

Other means of identification : Ethane, chloro-; Ethyl chloride; Ethane, chloro- (chloroethane)

Product use : Synthetic/Analytical chemistry.

Synonym : Ethane, chloro-; Ethyl chloride; Ethane, chloro- (chloroethane)

SDS # : 001023

Supplier's details : Airgas USA, LLC and its affiliates
259 North Radnor-Chester Road
Suite 100
Radnor, PA 19087-5283
1-610-687-5253

Emergency telephone number (with hours of operation) : 1-866-734-3438

Section 2. Hazards identification

OSHA/HCS status : This material is considered hazardous by the OSHA Hazard Communication Standard (29 CFR 1910.1200).

Classification of the substance or mixture : FLAMMABLE GASES - Category 1
GASES UNDER PRESSURE - Liquefied gas
CARCINOGENICITY - Category 2
AQUATIC HAZARD (LONG-TERM) - Category 3

GHS label elements

Hazard pictograms :



Signal word : Danger

Hazard statements : Extremely flammable gas.
May form explosive mixtures with air.
Contains gas under pressure; may explode if heated.
May cause frostbite.
May displace oxygen and cause rapid suffocation.
Suspected of causing cancer.
Harmful to aquatic life with long lasting effects.

Precautionary statements

General : Read and follow all Safety Data Sheets (SDS'S) before use. Read label before use. Keep out of reach of children. If medical advice is needed, have product container or label at hand. Close valve after each use and when empty. Use equipment rated for cylinder pressure. Do not open valve until connected to equipment prepared for use. Use a back flow preventative device in the piping. Use only equipment of compatible materials of construction. Always keep container in upright position. Approach suspected leak area with caution.

Powered by IHS

Section 2. Hazards identification

Prevention : Never Put cylinders into unventilated areas of passenger vehicles. Obtain special instructions before use. Do not handle until all safety precautions have been read and understood. Use personal protective equipment as required. Keep away from heat, sparks, open flames and hot surfaces. - No smoking. Avoid release to the environment.

Response : IF exposed or concerned: Get medical attention. Leaking gas fire: Do not extinguish, unless leak can be stopped safely. Eliminate all ignition sources if safe to do so.

Storage : Store locked up. Protect from sunlight. Protect from sunlight when ambient temperature exceeds 52°C/125°F. Store in a well-ventilated place.

Disposal : Dispose of contents and container in accordance with all local, regional, national and international regulations.

Hazards not otherwise classified : Liquid can cause burns similar to frostbite.

Section 3. Composition/information on ingredients

Substance/mixture : Substance

Chemical name : chloroethane

Other means of identification : Ethane, chloro-; Ethyl chloride; Ethane, chloro- (chloroethane)

CAS number/other identifiers

CAS number : 75-00-3

Product code : 001023

Ingredient name	%	CAS number
Ethyl chloride	100	75-00-3

There are no additional ingredients present which, within the current knowledge of the supplier and in the concentrations applicable, are classified as hazardous to health or the environment and hence require reporting in this section.

Occupational exposure limits, if available, are listed in Section 8.

Section 4. First aid measures

Description of necessary first aid measures

Eye contact : Immediately flush eyes with plenty of water, occasionally lifting the upper and lower eyelids. Check for and remove any contact lenses. Continue to rinse for at least 10 minutes. Get medical attention.

Inhalation : Remove victim to fresh air and keep at rest in a position comfortable for breathing. If not breathing, if breathing is irregular or if respiratory arrest occurs, provide artificial respiration or oxygen by trained personnel. It may be dangerous to the person providing aid to give mouth-to-mouth resuscitation. Get medical attention. If unconscious, place in recovery position and get medical attention immediately. Maintain an open airway. Loosen tight clothing such as a collar, tie, belt or waistband. In case of inhalation of decomposition products in a fire, symptoms may be delayed. The exposed person may need to be kept under medical surveillance for 48 hours.

Skin contact : Flush contaminated skin with plenty of water. Remove contaminated clothing and shoes. To avoid the risk of static discharges and gas ignition, soak contaminated clothing thoroughly with water before removing it. Continue to rinse for at least 10 minutes. Get medical attention. In case of contact with liquid, warm frozen tissues slowly with lukewarm water and get medical attention. Do not rub affected area. Wash clothing before reuse. Clean shoes thoroughly before reuse.

Powered by IHS

Section 4. First aid measures

Ingestion : Remove victim to fresh air and keep at rest in a position comfortable for breathing. Get medical attention. Ingestion of liquid can cause burns similar to frostbite. If frostbite occurs, get medical attention. Never give anything by mouth to an unconscious person. If unconscious, place in recovery position and get medical attention immediately. Maintain an open airway. Loosen tight clothing such as a collar, tie, belt or waistband. As this product rapidly becomes a gas when released, refer to the inhalation section.

Most important symptoms/effects, acute and delayed

Potential acute health effects

Eye contact : Liquid can cause burns similar to frostbite.

Inhalation : Exposure to decomposition products may cause a health hazard. Serious effects may be delayed following exposure.

Skin contact : Dermal contact with rapidly evaporating liquid could result in freezing of the tissues or frostbite.

Frostbite : Try to warm up the frozen tissues and seek medical attention.

Ingestion : Ingestion of liquid can cause burns similar to frostbite.

Over-exposure signs/symptoms

Eye contact : Adverse symptoms may include the following:
frostbite

Inhalation : No specific data.

Skin contact : Adverse symptoms may include the following:
frostbite

Ingestion : Adverse symptoms may include the following:
frostbite

Indication of immediate medical attention and special treatment needed, if necessary

Notes to physician : In case of inhalation of decomposition products in a fire, symptoms may be delayed. The exposed person may need to be kept under medical surveillance for 48 hours.

Specific treatments : No specific treatment.

Protection of first-aiders : No action shall be taken involving any personal risk or without suitable training. It may be dangerous to the person providing aid to give mouth-to-mouth resuscitation.

See toxicological information (Section 11)

Section 5. Fire-fighting measures

Extinguishing media

Suitable extinguishing media : Use an extinguishing agent suitable for the surrounding fire.

Unsuitable extinguishing media : None known.

Specific hazards arising from the chemical : Contains gas under pressure. Extremely flammable gas. In a fire or if heated, a pressure increase will occur and the container may burst, with the risk of a subsequent explosion. The vapor/gas is heavier than air and will spread along the ground. Gas may accumulate in low or confined areas or travel a considerable distance to a source of ignition and flash back, causing fire or explosion. This material is harmful to aquatic life with long lasting effects. Fire water contaminated with this material must be contained and prevented from being discharged to any waterway, sewer or drain.

Powered by IHS

Section 5. Fire-fighting measures

Hazardous thermal decomposition products : Decomposition products may include the following materials:
carbon dioxide
carbon monoxide
halogenated compounds
carbonyl halides

Special protective actions for fire-fighters : Promptly isolate the scene by removing all persons from the vicinity of the incident if there is a fire. No action shall be taken involving any personal risk or without suitable training. Contact supplier immediately for specialist advice. Move containers from fire area if this can be done without risk. Use water spray to keep fire-exposed containers cool. If involved in fire, shut off flow immediately if it can be done without risk. If this is impossible, withdraw from area and allow fire to burn. Fight fire from protected location or maximum possible distance. Eliminate all ignition sources if safe to do so.

Special protective equipment for fire-fighters : Fire-fighters should wear appropriate protective equipment and self-contained breathing apparatus (SCBA) with a full face-piece operated in positive pressure mode. For incidents involving large quantities, thermally insulated undergarments and thick textile or leather gloves should be worn.

Section 6. Accidental release measures

Personal precautions, protective equipment and emergency procedures

For non-emergency personnel : Accidental releases pose a serious fire or explosion hazard. No action shall be taken involving any personal risk or without suitable training. Evacuate surrounding areas. Keep unnecessary and unprotected personnel from entering. Do not touch or walk through spilled material. Shut off all ignition sources. No flares, smoking or flames in hazard area. Avoid breathing gas. Provide adequate ventilation. Wear appropriate respirator when ventilation is inadequate. Put on appropriate personal protective equipment.

For emergency responders : If specialised clothing is required to deal with the spillage, take note of any information in Section 8 on suitable and unsuitable materials. See also the information in "For non-emergency personnel".

Environmental precautions : Ensure emergency procedures to deal with accidental gas releases are in place to avoid contamination of the environment. Avoid dispersal of spilled material and runoff and contact with soil, waterways, drains and sewers. Inform the relevant authorities if the product has caused environmental pollution (sewers, waterways, soil or air). Water polluting material. May be harmful to the environment if released in large quantities.

Methods and materials for containment and cleaning up

Small spill : Immediately contact emergency personnel. Stop leak if without risk. Use spark-proof tools and explosion-proof equipment.

Large spill : Immediately contact emergency personnel. Stop leak if without risk. Use spark-proof tools and explosion-proof equipment. Note: see Section 1 for emergency contact information and Section 13 for waste disposal.

Section 7. Handling and storage

Precautions for safe handling

Protective measures : Put on appropriate personal protective equipment (see Section 8). Contains gas under pressure. Avoid exposure - obtain special instructions before use. Do not handle until all safety precautions have been read and understood. Do not get in eyes or on skin or clothing. Avoid breathing gas. Avoid release to the environment. Use only with adequate ventilation. Wear appropriate respirator when ventilation is inadequate. Do not enter storage areas and confined spaces unless adequately ventilated. Store and use away from heat, sparks, open flame or any other ignition source. Use explosion-proof electrical (ventilating, lighting and material handling) equipment. Use only non-

Powered by IHS

Section 7. Handling and storage

sparking tools. Empty containers retain product residue and can be hazardous. Do not puncture or incinerate container. Use equipment rated for cylinder pressure. Close valve after each use and when empty. Protect cylinders from physical damage; do not drag, roll, slide, or drop. Use a suitable hand truck for cylinder movement.

Advice on general occupational hygiene : Eating, drinking and smoking should be prohibited in areas where this material is handled, stored and processed. Workers should wash hands and face before eating, drinking and smoking. Remove contaminated clothing and protective equipment before entering eating areas. See also Section 8 for additional information on hygiene measures.

Conditions for safe storage, including any incompatibilities : Store in accordance with local regulations. Store in a segregated and approved area. Store away from direct sunlight in a dry, cool and well-ventilated area, away from incompatible materials (see Section 10). Store locked up. Eliminate all ignition sources. Keep container tightly closed and sealed until ready for use. Cylinders should be stored upright, with valve protection cap in place, and firmly secured to prevent falling or being knocked over. Cylinder temperatures should not exceed 52 °C (125 °F).

Section 8. Exposure controls/personal protection

Control parameters

Occupational exposure limits

Ingredient name	Exposure limits
Ethyl chloride	**ACGIH TLV (United States, 3/2012).** **Absorbed through skin.** TWA: 264 mg/m³ 8 hours. TWA: 100 ppm 8 hours. **OSHA PEL (United States, 6/2010).** TWA: 2600 mg/m³ 8 hours. TWA: 1000 ppm 8 hours. **OSHA PEL 1989 (United States, 3/1989).** TWA: 2600 mg/m³ 8 hours. TWA: 1000 ppm 8 hours.

Appropriate engineering controls : Use only with adequate ventilation. Use process enclosures, local exhaust ventilation or other engineering controls to keep worker exposure to airborne contaminants below any recommended or statutory limits. The engineering controls also need to keep gas, vapor or dust concentrations below any lower explosive limits. Use explosion-proof ventilation equipment.

Environmental exposure controls : Emissions from ventilation or work process equipment should be checked to ensure they comply with the requirements of environmental protection legislation. In some cases, fume scrubbers, filters or engineering modifications to the process equipment will be necessary to reduce emissions to acceptable levels.

Individual protection measures

Hygiene measures : Wash hands, forearms and face thoroughly after handling chemical products, before eating, smoking and using the lavatory and at the end of the working period. Appropriate techniques should be used to remove potentially contaminated clothing. Wash contaminated clothing before reusing. Ensure that eyewash stations and safety showers are close to the workstation location.

Powered by IHS

Section 8. Exposure controls/personal protection

Eye/face protection : Safety eyewear complying with an approved standard should be used when a risk assessment indicates this is necessary to avoid exposure to liquid splashes, mists, gases or dusts. If contact is possible, the following protection should be worn, unless the assessment indicates a higher degree of protection: safety glasses with side-shields.

Skin protection

Hand protection : Chemical-resistant, impervious gloves complying with an approved standard should be worn at all times when handling chemical products if a risk assessment indicates this is necessary. If contact with the liquid is possible, insulated gloves suitable for low temperatures should be worn. Considering the parameters specified by the glove manufacturer, check during use that the gloves are still retaining their protective properties. It should be noted that the time to breakthrough for any glove material may be different for different glove manufacturers. In the case of mixtures, consisting of several substances, the protection time of the gloves cannot be accurately estimated.

Body protection : Personal protective equipment for the body should be selected based on the task being performed and the risks involved and should be approved by a specialist before handling this product. When there is a risk of ignition from static electricity, wear anti-static protective clothing. For the greatest protection from static discharges, clothing should include anti-static overalls, boots and gloves.

Other skin protection : Appropriate footwear and any additional skin protection measures should be selected based on the task being performed and the risks involved and should be approved by a specialist before handling this product.

Respiratory protection : Use a properly fitted, air-purifying or air-fed respirator complying with an approved standard if a risk assessment indicates this is necessary. Respirator selection must be based on known or anticipated exposure levels, the hazards of the product and the safe working limits of the selected respirator.

Section 9. Physical and chemical properties

Appearance

Physical state : Gas. [Liquefied gas]

Color : Colorless.

Molecular weight : 64.52 g/mole

Molecular formula : C2-H5-Cl

Boiling/condensation point : 12.3°C (54.1°F)

Melting/freezing point : -138.7°C (-217.7°F)

Critical temperature : 187.25°C (369.1°F)

Odor : Characteristic. Ether-like.

Odor threshold : Not available.

pH : Not available.

Flash point : Closed cup: -50°C (-58°F)

Burning time : Not applicable.

Burning rate : Not applicable.

Evaporation rate : Not available.

Flammability (solid, gas) : Extremely flammable in the presence of the following materials or conditions: open flames, sparks and static discharge, heat and oxidizing materials.

Lower and upper explosive (flammable) limits : Lower: 3.16%
Upper: 15%

Vapor pressure : 5.6 psi

Vapor density : 2.22 (Air = 1)

Specific Volume (ft ^{3}/lb) : 6.0241

Powered by IHS

Section 9. Physical and chemical properties

Gas Density (lb/ft ^{3}) : 0.166

Relative density : Not applicable.

Solubility : Not available.

Solubility in water : 5.74 g/l

Partition coefficient: n-octanol/water : 1.43

Auto-ignition temperature : 519°C (966.2°F)

Decomposition temperature : Not available.

SADT : Not available.

Viscosity : Not applicable.

Section 10. Stability and reactivity

Reactivity : No specific test data related to reactivity available for this product or its ingredients.

Chemical stability : The product is stable.

Possibility of hazardous reactions : Under normal conditions of storage and use, hazardous reactions will not occur.

Conditions to avoid : Avoid all possible sources of ignition (spark or flame). Do not pressurize, cut, weld, braze, solder, drill, grind or expose containers to heat or sources of ignition. Do not allow gas to accumulate in low or confined areas.

Incompatibility with various substances : Extremely reactive or incompatible with the following materials: oxidizing materials.

Hazardous decomposition products : Under normal conditions of storage and use, hazardous decomposition products should not be produced.

Hazardous polymerization : Under normal conditions of storage and use, hazardous polymerization will not occur.

Section 11. Toxicological information

Information on toxicological effects

Acute toxicity

Not available.

Irritation/Corrosion

Not available.

Sensitization

Not available.

Mutagenicity

Not available.

Carcinogenicity

Not available.

Classification

Powered by IHS

Section 11. Toxicological information

Product/ingredient name	OSHA	IARC	NTP
Ethyl chloride	-	3	-

Reproductive toxicity

Not available.

Teratogenicity

Not available.

Specific target organ toxicity (single exposure)

Not available.

Specific target organ toxicity (repeated exposure)

Not available.

Aspiration hazard

Not available.

Information on the likely routes of exposure : Not available.

Potential acute health effects

Eye contact : Liquid can cause burns similar to frostbite.

Inhalation : Exposure to decomposition products may cause a health hazard. Serious effects may be delayed following exposure.

Skin contact : Dermal contact with rapidly evaporating liquid could result in freezing of the tissues or frostbite.

Ingestion : Ingestion of liquid can cause burns similar to frostbite.

Symptoms related to the physical, chemical and toxicological characteristics

Eye contact : Adverse symptoms may include the following:
frostbite

Inhalation : No specific data.

Skin contact : Adverse symptoms may include the following:
frostbite

Ingestion : Adverse symptoms may include the following:
frostbite

Delayed and immediate effects and also chronic effects from short and long term exposure

Short term exposure

Potential immediate effects : Not available.

Potential delayed effects : Not available.

Long term exposure

Potential immediate effects : Not available.

Potential delayed effects : Not available.

Potential chronic health effects

Not available.

General : No known significant effects or critical hazards.

Powered by IHS

Section 11. Toxicological information

Carcinogenicity : Suspected of causing cancer. Risk of cancer depends on duration and level of exposure.

Mutagenicity : No known significant effects or critical hazards.

Teratogenicity : No known significant effects or critical hazards.

Developmental effects : No known significant effects or critical hazards.

Fertility effects : No known significant effects or critical hazards.

Numerical measures of toxicity

Acute toxicity estimates

Not available.

Section 12. Ecological information

Toxicity

Not available.

Persistence and degradability

Not available.

Bioaccumulative potential

Product/ingredient name	$LogP_{ow}$	BCF	Potential
Ethyl chloride	1.43	-	low

Mobility in soil

Soil/water partition coefficient (K_{OC}) : Not available.

Other adverse effects : No known significant effects or critical hazards.

Section 13. Disposal considerations

Disposal methods : The generation of waste should be avoided or minimized wherever possible. Disposal of this product, solutions and any by-products should at all times comply with the requirements of environmental protection and waste disposal legislation and any regional local authority requirements. Dispose of surplus and non-recyclable products via a licensed waste disposal contractor. Waste should not be disposed of untreated to the sewer unless fully compliant with the requirements of all authorities with jurisdiction. Empty Airgas-owned pressure vessels should be returned to Airgas. Waste packaging should be recycled. Incineration or landfill should only be considered when recycling is not feasible. This material and its container must be disposed of in a safe way. Empty containers or liners may retain some product residues. Do not puncture or incinerate container.

Powered by IHS

Section 14. Transport information

	DOT	TDG	Mexico	IMDG	IATA
UN number	UN1037	UN1037	UN1037	UN1037	UN1037
UN proper shipping name	ETHYL CHLORIDE	ETHYL CHLORIDE	ETHYL CHLORIDE	ETHYL CHLORIDE	ETHYL CHLORIDE (CYLINDERS)
Transport hazard class(es)	2.1 	2.1 	2.1 	2.1 	2.1 
Packing group	-	-	-	-	-
Environment	No.	No.	No.	No.	No.
Additional information	**Reportable quantity** 100 lbs / 45.4 kg Package sizes shipped in quantities less than the product reportable quantity are not subject to the RQ (reportable quantity) transportation requirements. **Limited quantity** Yes. **Packaging instruction** **Passenger aircraft** Quantity limitation: Forbidden. **Cargo aircraft** Quantity limitation: 150 kg **Special provisions** B77, T50	**Explosive Limit and Limited Quantity Index** 0.125 **ERAP Index** 3000 **Passenger Carrying Road or Rail Index** Forbidden	-	-	**Passenger and Cargo Aircraft**Quantity limitation: 0 Forbidden **Cargo Aircraft Only** Quantity limitation: 150 kg

"Refer to CFR 49 (or authority having jurisdiction) to determine the information required for shipment of the product."

Special precautions for user : **Transport within user's premises:** always transport in closed containers that are upright and secure. Ensure that persons transporting the product know what to do in the event of an accident or spillage.

Transport in bulk according to Annex II of MARPOL 73/78 and the IBC Code : Not available.

Section 15. Regulatory information

U.S. Federal regulations : **TSCA 8(a) CDR Exempt/Partial exemption**: Not determined

United States inventory (TSCA 8b): This material is listed or exempted.

Clean Water Act (CWA) 307: chloroethane

Clean Air Act (CAA) 112 regulated flammable substances: chloroethane

Clean Air Act Section 112 (b) Hazardous Air Pollutants (HAPs) : Listed

Powered by IHS

Section 15. Regulatory information

Clean Air Act Section 602 Class I Substances : Not listed

Clean Air Act Section 602 Class II Substances : Not listed

DEA List I Chemicals (Precursor Chemicals) : Not listed

DEA List II Chemicals (Essential Chemicals) : Not listed

SARA 302/304

Composition/information on ingredients

No products were found.

SARA 304 RQ : Not applicable.

SARA 311/312

Classification : Fire hazard
Sudden release of pressure
Delayed (chronic) health hazard

Composition/information on ingredients

Name	%	Fire hazard	Sudden release of pressure	Reactive	Immediate (acute) health hazard	Delayed (chronic) health hazard
Ethyl chloride	100	Yes.	Yes.	No.	No.	Yes.

SARA 313

	Product name	CAS number	%
Form R - Reporting requirements	chloroethane	75-00-3	100
Supplier notification	chloroethane	75-00-3	100

SARA 313 notifications must not be detached from the SDS and any copying and redistribution of the SDS shall include copying and redistribution of the notice attached to copies of the SDS subsequently redistributed.

State regulations

Massachusetts : This material is listed.

New York : This material is listed.

New Jersey : This material is listed.

Pennsylvania : This material is listed.

California Prop. 65

WARNING: This product contains a chemical known to the State of California to cause cancer.

Ingredient name	Cancer	Reproductive	No significant risk level	Maximum acceptable dosage level
chloroethane	Yes.	No.	Yes.	No.

Canada inventory : This material is listed or exempted.

International regulations

Powered by IHS

Section 15. Regulatory information

International lists : **Australia inventory (AICS)**: This material is listed or exempted.
China inventory (IECSC): This material is listed or exempted.
Japan inventory: This material is listed or exempted.
Korea inventory: This material is listed or exempted.
Malaysia Inventory (EHS Register): Not determined.
New Zealand Inventory of Chemicals (NZIoC): This material is listed or exempted.
Philippines inventory (PICCS): This material is listed or exempted.
Taiwan inventory (CSNN): Not determined.

Chemical Weapons Convention List Schedule I Chemicals : Not listed

Chemical Weapons Convention List Schedule II Chemicals : Not listed

Chemical Weapons Convention List Schedule III Chemicals : Not listed

Canada


WHMIS (Canada) : Class A: Compressed gas.
Class B-1: Flammable gas.

CEPA Toxic substances: This material is not listed.
Canadian ARET: This material is not listed.
Canadian NPRI: This material is listed.
Alberta Designated Substances: This material is not listed.
Ontario Designated Substances: This material is not listed.
Quebec Designated Substances: This material is not listed.

Section 16. Other information

Canada Label requirements : Class A: Compressed gas.
Class B-1: Flammable gas.

Hazardous Material Information System (U.S.A.)

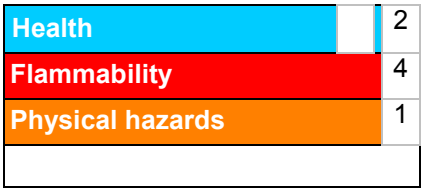

Caution: HMIS® ratings are based on a 0-4 rating scale, with 0 representing minimal hazards or risks, and 4 representing significant hazards or risks Although HMIS® ratings are not required on SDSs under 29 CFR 1910. 1200, the preparer may choose to provide them. HMIS® ratings are to be used with a fully implemented HMIS® program. HMIS® is a registered mark of the National Paint & Coatings Association (NPCA). HMIS® materials may be purchased exclusively from J. J. Keller (800) 327-6868.

The customer is responsible for determining the PPE code for this material.

National Fire Protection Association (U.S.A.)



Powered by IHS

Section 16. Other information

Reprinted with permission from NFPA 704-2001, Identification of the Hazards of Materials for Emergency Response Copyright ©1997, National Fire Protection Association, Quincy, MA 02269. This reprinted material is not the complete and official position of the National Fire Protection Association, on the referenced subject which is represented only by the standard in its entirety.

Copyright ©2001, National Fire Protection Association, Quincy, MA 02269. This warning system is intended to be interpreted and applied only by properly trained individuals to identify fire, health and reactivity hazards of chemicals. The user is referred to certain limited number of chemicals with recommended classifications in NFPA 49 and NFPA 325, which would be used as a guideline only. Whether the chemicals are classified by NFPA or not, anyone using the 704 systems to classify chemicals does so at their own risk.

History

Date of printing : 5/18/2015.

Date of issue/Date of revision : 5/18/2015.

Date of previous issue : 10/15/2014.

Version : 0.03

Key to abbreviations :
ATE = Acute Toxicity Estimate
BCF = Bioconcentration Factor
GHS = Globally Harmonized System of Classification and Labelling of Chemicals
IATA = International Air Transport Association
IBC = Intermediate Bulk Container
IMDG = International Maritime Dangerous Goods
LogPow = logarithm of the octanol/water partition coefficient
MARPOL 73/78 = International Convention for the Prevention of Pollution From Ships, 1973 as modified by the Protocol of 1978. ("Marpol" = marine pollution)
UN = United NationsACGIH – American Conference of Governmental Industrial Hygienists
AIHA – American Industrial Hygiene Association
CAS – Chemical Abstract Services
CEPA – Canadian Environmental Protection Act
CERCLA – Comprehensive Environmental Response, Compensation, and Liability Act (EPA)
CFR – United States Code of Federal Regulations
CPR – Controlled Products Regulations
DSL – Domestic Substances List
GWP – Global Warming Potential
IARC – International Agency for Research on Cancer
ICAO – International Civil Aviation Organisation
Inh – Inhalation
LC – Lethal concentration
LD – Lethal dosage
NDSL – Non-Domestic Substances List
NIOSH – National Institute for Occupational Safety and Health
TDG – Canadian Transportation of Dangerous Goods Act and Regulations
TLV – Threshold Limit Value
TSCA – Toxic Substances Control Act
WEEL – Workplace Environmental Exposure Level
WHMIS – Canadian Workplace Hazardous Material Information System

References : Not available.

Indicates information that has changed from previously issued version.

Notice to reader

Powered by IHS

Section 16. Other information

To the best of our knowledge, the information contained herein is accurate. However, neither the above-named supplier, nor any of its subsidiaries, assumes any liability whatsoever for the accuracy or completeness of the information contained herein.
Final determination of suitability of any material is the sole responsibility of the user. All materials may present unknown hazards and should be used with caution. Although certain hazards are described herein, we cannot guarantee that these are the only hazards that exist.

Powered by IHS

SAFETY DATA SHEET

Version 6.11
Revision Date 09/06/2024
Print Date 09/07/2024

SECTION 1: Identification of the substance/mixture and of the company/undertaking

1.1 Product identifiers

Product name : Chloroform

Product Number : 288306
Brand : Sigma-Aldrich
Index-No. : 602-006-00-4
CAS-No. : 67-66-3

1.2 Relevant identified uses of the substance or mixture and uses advised against

Identified uses : Laboratory chemicals, Synthesis of substances

Uses advised against : The product is being supplied under the TSCA R&D Exemption (40 CFR Section 720.36). It is the recipient's responsibility to comply with the requirements of the R&D exemption. The product may not be used for a non-exempt commercial purpose under TSCA unless appropriate consent is granted in writing by MilliporeSigma.

1.3 Details of the supplier of the safety data sheet

Company : Sigma-Aldrich Inc.
3050 SPRUCE ST
ST. LOUIS MO 63103
UNITED STATES

Telephone : +1 314 771-5765
Fax : +1 800 325-5052

1.4 Emergency telephone

Emergency Phone # : 800-424-9300 CHEMTREC (USA) +1-703-527-3887 CHEMTREC (International) 24 Hours/day; 7 Days/week

SECTION 2: Hazards identification

2.1 Classification of the substance or mixture

GHS Classification in accordance with 29 CFR 1910 (OSHA HCS)

Acute toxicity, Oral (Category 4), H302
Acute toxicity, Inhalation (Category 3), H331
Skin irritation (Category 2), H315

The life science business of Merck KGaA, Darmstadt, Germany
operates as MilliporeSigma in the US and Canada

Eye irritation (Category 2A), H319
Carcinogenicity (Category 2), H351
Reproductive toxicity (Category 2), H361
Specific target organ toxicity - single exposure (Category 3), Central nervous system, H336
Specific target organ toxicity - repeated exposure, Oral (Category 1), Liver, Kidney, H372
Short-term (acute) aquatic hazard (Category 3), H402

For the full text of the H-Statements mentioned in this Section, see Section 16.

2.2 GHS Label elements, including precautionary statements

Pictogram



Signal Word: Danger

Hazard Statements

H302	Harmful if swallowed.
H315	Causes skin irritation.
H319	Causes serious eye irritation.
H331	Toxic if inhaled.
H336	May cause drowsiness or dizziness.
H351	Suspected of causing cancer.
H361	Suspected of damaging fertility or the unborn child.
H372	Causes damage to organs (Liver, Kidney) through prolonged or repeated exposure if swallowed.
H402	Harmful to aquatic life.

Precautionary Statements

P201	Obtain special instructions before use.
P202	Do not handle until all safety precautions have been read and understood.
P260	Do not breathe mist or vapors.
P264	Wash skin thoroughly after handling.
P270	Do not eat, drink or smoke when using this product.
P271	Use only outdoors or in a well-ventilated area.
P273	Avoid release to the environment.
P280	Wear protective gloves/ protective clothing/ eye protection/ face protection.
P301 + P312 + P330	IF SWALLOWED: Call a POISON CENTER/ doctor if you feel unwell. Rinse mouth.
P302 + P352	IF ON SKIN: Wash with plenty of soap and water.
P304 + P340 + P311	IF INHALED: Remove person to fresh air and keep comfortable for breathing. Call a POISON CENTER/ doctor.
P305 + P351 + P338	IF IN EYES: Rinse cautiously with water for several minutes. Remove contact lenses, if present and easy to do. Continue rinsing.
P308 + P313	IF exposed or concerned: Get medical advice/ attention.
P332 + P313	If skin irritation occurs: Get medical advice/ attention.
P337 + P313	If eye irritation persists: Get medical advice/ attention.
P362	Take off contaminated clothing and wash before reuse.
P403 + P233	Store in a well-ventilated place. Keep container tightly closed.
P405	Store locked up.
P501	Dispose of contents/ container to an approved waste disposal

The life science business of Merck KGaA, Darmstadt, Germany
operates as MilliporeSigma in the US and Canada

plant.

2.3 Hazards not otherwise classified (HNOC) or not covered by GHS - none

SECTION 3: Composition/information on ingredients

3.1 Substances

Synonyms : Trichloromethane
Methylidyne trichloride

Formula : $CHCl_3$
Molecular weight : 119.38 g/mol
CAS-No. : 67-66-3
EC-No. : 200-663-8
Index-No. : 602-006-00-4

Component	Classification	Concentration
Chloroform		
	Acute Tox. 4; Acute Tox. 3; Skin Irrit. 2; Eye Irrit. 2A; Carc. 2; Repr. 2; STOT SE 3; STOT RE 1; Aquatic Acute 3; H302, H331, H315, H319, H351, H361, H336, H372, H402 Concentration limits: 20 %: STOT SE 3, H336;	<= 100 %

ethanol		
	Flam. Liq. 2; Eye Irrit. 2A; H225, H319 Concentration limits: >= 50 %: Eye Irrit. 2A, H319;	>= 1 - < 5 %

For the full text of the H-Statements mentioned in this Section, see Section 16.

SECTION 4: First aid measures

4.1 Description of first-aid measures

General advice
First aiders need to protect themselves. Show this material safety data sheet to the doctor in attendance.

If inhaled
After inhalation: fresh air. Immediately call in physician. If breathing stops: immediately apply artificial respiration, if necessary also oxygen.

The life science business of Merck KGaA, Darmstadt, Germany
operates as MilliporeSigma in the US and Canada

In case of skin contact
In case of skin contact: Take off immediately all contaminated clothing. Rinse skin with water/ shower. Consult a physician.

In case of eye contact
After eye contact: rinse out with plenty of water. Call in ophthalmologist. Remove contact lenses.

If swallowed
After swallowing: immediately make victim drink water (two glasses at most). Consult a physician.

4.2 Most important symptoms and effects, both acute and delayed
The most important known symptoms and effects are described in the labelling (see section 2.2) and/or in section 11

4.3 Indication of any immediate medical attention and special treatment needed
No data available

SECTION 5: Firefighting measures

5.1 Extinguishing media

Suitable extinguishing media
Water Foam Carbon dioxide (CO2) Dry powder

Unsuitable extinguishing media
For this substance/mixture no limitations of extinguishing agents are given.

5.2 Special hazards arising from the substance or mixture
Carbon oxides
Hydrogen chloride gas
Combustible.
Development of hazardous combustion gases or vapours possible in the event of fire.

5.3 Advice for firefighters
Stay in danger area only with self-contained breathing apparatus. Prevent skin contact by keeping a safe distance or by wearing suitable protective clothing.

5.4 Further information
Suppress (knock down) gases/vapors/mists with a water spray jet. Prevent fire extinguishing water from contaminating surface water or the ground water system.

SECTION 6: Accidental release measures

6.1 Personal precautions, protective equipment and emergency procedures
Advice for non-emergency personnel: Do not breathe vapors, aerosols. Avoid substance contact. Ensure adequate ventilation. Evacuate the danger area, observe emergency procedures, consult an expert.
For personal protection see section 8.

6.2 Environmental precautions
Do not let product enter drains.

The life science business of Merck KGaA, Darmstadt, Germany
operates as MilliporeSigma in the US and Canada

6.3 Methods and materials for containment and cleaning up

Cover drains. Collect, bind, and pump off spills. Observe possible material restrictions (see sections 7 and 10). Take up carefully with liquid-absorbent material (e.g. Chemizorb®). Dispose of properly. Clean up affected area.

6.4 Reference to other sections

For disposal see section 13.

SECTION 7: Handling and storage

7.1 Precautions for safe handling

Advice on safe handling

Work under hood. Do not inhale substance/mixture. Avoid generation of vapours/aerosols.

Hygiene measures

Immediately change contaminated clothing. Apply preventive skin protection. Wash hands and face after working with substance.
For precautions see section 2.2.

7.2 Conditions for safe storage, including any incompatibilities

Storage conditions

Tightly closed. Keep in a well-ventilated place. Keep locked up or in an area accessible only to qualified or authorized persons.

Storage class

Storage class (TRGS 510): 6.1D: Non-combustible, acute toxic Cat.3 / toxic hazardous materials or hazardous materials causing chronic effects

7.3 Specific end use(s)

Apart from the uses mentioned in section 1.2 no other specific uses are stipulated

SECTION 8: Exposure controls/personal protection

8.1 Control parameters

Ingredients with workplace control parameters

Component	CAS-No.	Value	Control parameters	Basis
Chloroform	67-66-3	TWA	10 ppm	USA. ACGIH Threshold Limit Values (TLV)
	Remarks	Confirmed animal carcinogen with unknown relevance to humans		
		ST	2 ppm 9.78 mg/m3	USA. NIOSH Recommended Exposure Limits
		Potential Occupational Carcinogen		

The life science business of Merck KGaA, Darmstadt, Germany
operates as MilliporeSigma in the US and Canada

		C	50 ppm 240 mg/m3	USA. Occupational Exposure Limits (OSHA) - Table Z-1 Limits for Air Contaminants
		PEL	2 ppm 9.78 mg/m3	California permissible exposure limits for chemical contaminants (Title 8, Article 107)
ethanol	64-17-5	TWA	1,000 ppm 1,900 mg/m3	USA. Occupational Exposure Limits (OSHA) - Table Z-1 Limits for Air Contaminants
		STEL	1,000 ppm	USA. ACGIH Threshold Limit Values (TLV)
		Confirmed animal carcinogen with unknown relevance to humans		
		TWA	1,000 ppm 1,900 mg/m3	USA. NIOSH Recommended Exposure Limits
		PEL	1,000 ppm 1,900 mg/m3	California permissible exposure limits for chemical contaminants (Title 8, Article 107)

8.2 Exposure controls

Appropriate engineering controls
Immediately change contaminated clothing. Apply preventive skin protection. Wash hands and face after working with substance.

Personal protective equipment

Eye/face protection
Use equipment for eye protection tested and approved under appropriate government standards such as NIOSH (US) or EN 166(EU). Safety glasses

Skin protection
This recommendation applies only to the product stated in the safety data sheet, supplied by us and for the designated use. When dissolving in or mixing with other substances and under conditions deviating from those stated in EN 16523-1 please contact the supplier of CE-approved gloves (e.g. KCL GmbH, D-36124 Eichenzell, Internet: www.kcl.de).
Full contact
Material: Viton®
Minimum layer thickness: 0.7 mm
Break through time: 480 min
Material tested:Vitoject® (KCL 890 / Aldrich Z677698, Size M)

This recommendation applies only to the product stated in the safety data sheet, supplied by us and for the designated use. When dissolving in or mixing with other substances and under conditions deviating from those stated in EN 16523-1 please contact the supplier of CE-approved gloves (e.g. KCL GmbH, D-36124 Eichenzell, Internet: www.kcl.de).
Splash contact
Material: butyl-rubber
Minimum layer thickness: 0.7 mm
Break through time: 10 min

The life science business of Merck KGaA, Darmstadt, Germany
operates as MilliporeSigma in the US and Canada

Material tested:Butoject® (KCL 898)

Body Protection
protective clothing

Respiratory protection
Recommended Filter type: Filter type AX
The entrepeneur has to ensure that maintenance, cleaning and testing of respiratory protective devices are carried out according to the instructions of the producer. These measures have to be properly documented.
required when vapours/aerosols are generated.
Our recommendations on filtering respiratory protection are based on the following standards: DIN EN 143, DIN 14387 and other accompanying standards relating to the used respiratory protection system.

Control of environmental exposure
Do not let product enter drains.

SECTION 9: Physical and chemical properties

9.1 Information on basic physical and chemical properties

a)	Appearance	Form: liquid, clear Color: colorless
b)	Odor	sweet
c)	Odor Threshold	205 ppm
d)	pH	No data available
e)	Melting point/freezing point	Melting point: -64 °C (-83 °F)
f)	Initial boiling point and boiling range	60.5 - 61.5 °C 140.9 - 142.7 °F at 1,013.25 hPa
g)	Flash point	() - Regulation (EC) No. 440/2008, Annex, A.9does not flash
h)	Evaporation rate	No data available
i)	Flammability (solid, gas)	No data available
j)	Upper/lower flammability or explosive limits	No data available
k)	Vapor pressure	210 hPa at 20 °C (68 °F)
l)	Vapor density	4.12 - (Air = 1.0)
m)	Density	1.49 g/cm3 at 25 °C (77 °F)
	Relative density	No data available
n)	Water solubility	8.7 g/l at 23 °C (73 °F) - OECD Test Guideline 105 - soluble
o)	Partition coefficient: n-octanol/water	No data available

The life science business of Merck KGaA, Darmstadt, Germany
operates as MilliporeSigma in the US and Canada

p)	Autoignition temperature	No data available
q)	Decomposition temperature	Distillable in an undecomposed state at normal pressure.
r)	Viscosity	No data available
s)	Explosive properties	Not classified as explosive.
t)	Oxidizing properties	none

9.2 Other safety information

Solubility in other solvents	organic solvent at 20 °C (68 °F) - miscible
Relative vapor density	4.12 - (Air = 1.0)

SECTION 10: Stability and reactivity

10.1 Reactivity

No data available

10.2 Chemical stability

The product is chemically stable under standard ambient conditions (room temperature) .
Contains the following stabilizer(s):
ethanol (>=0.5 - <=1 %)

10.3 Possibility of hazardous reactions

Risk of explosion with:
Ammonia
Amines
nitrogen oxides
bases
Oxygen
alkali amides
organic nitro compounds
strong alkalis
Fluorine
peroxi compounds
Alkaline earth metals
Alkali metals
Powdered metals
Methanol
with
alcoholates
Methanol
with
strong alkalis
Iron
in powder form
various alloys

The life science business of Merck KGaA, Darmstadt, Germany
operates as MilliporeSigma in the US and Canada

sensitive to shock
Methanol
with
Sodium hydroxide
magnesium
in powder form
Oxygen
with
alkali compounds
Aluminum
in powder form
Acetone
with
alkali compounds
Potassium
sensitive to shock
sodium
sensitive to shock
Violent reactions possible with:
phosphines
bis(dimethylamino)dimethyl tin
nonmetallic hydrogen compounds
Powdered metals
Light metals
Ketones
mineral acids
Strong oxidizing agents
semimetallic hydrogen compounds

10.4 Conditions to avoid
no information available

10.5 Incompatible materials
No data available

10.6 Hazardous decomposition products
In the event of fire: see section 5

SECTION 11: Toxicological information

11.1 Information on toxicological effects

Acute toxicity
Acute toxicity estimate Oral - 912.56 mg/kg
(Calculation method)
LD50 Oral - Rat - male - 908 mg/kg
(OECD Test Guideline 401)
Acute toxicity estimate Inhalation - 4 h - 3.12 mg/l - vapor(Calculation method)

LC50 Inhalation - Rat - 6 h - 9.17 mg/l - vapor

The life science business of Merck KGaA, Darmstadt, Germany
operates as MilliporeSigma in the US and Canada

Acute toxicity estimate Inhalation - Expert judgment - 4 h - 3.1 mg/l - vapor

Dermal: No data available
No data available

Skin corrosion/irritation
Skin - Rabbit
Result: Irritating to skin. - 24 h
Remarks: (ECHA)
Remarks: Drying-out effect resulting in rough and chapped skin.
Skin - Rabbit
Result: slight irritation
Remarks: (IUCLID)

Serious eye damage/eye irritation
Eyes - Rabbit
Result: Irritating to eyes.
Remarks: (ECHA)
Remarks: (Regulation (EC) No 1272/2008, Annex VI)

Respiratory or skin sensitization
Maximization Test - Guinea pig
Result: negative
(Regulation (EC) No. 440/2008, Annex, B.6)

Germ cell mutagenicity
Test Type: Ames test
Test system: Escherichia coli/Salmonella typhimurium
Metabolic activation: with and without metabolic activation
Result: negative
Remarks: (ECHA)
Test Type: unscheduled DNA synthesis assay
Test system: Liver
Metabolic activation: without metabolic activation
Result: negative
Remarks: (ECHA)

Test Type: Micronucleus test
Species: Rat
Cell type: Red blood cells (erythrocytes)
Application Route: Oral
Method: OECD Test Guideline 474
Result: negative

Test Type: unscheduled DNA synthesis assay
Species: Rat
Cell type: Liver cells
Application Route: Oral
Method: OECD Test Guideline 486
Result: negative

Test Type: in vivo assay
Species: Mouse

The life science business of Merck KGaA, Darmstadt, Germany
operates as MilliporeSigma in the US and Canada

Application Route: Inhalation

Result: negative
Remarks: (ECHA)

Carcinogenicity
Suspected of causing cancer.

IARC: 2B - Group 2B: Possibly carcinogenic to humans (Chloroform)

NTP: RAHC - Reasonably anticipated to be a human carcinogen (Chloroform)

OSHA: No component of this product present at levels greater than or equal to 0.1% is on OSHA's list of regulated carcinogens.

Reproductive toxicity
Suspected of damaging the unborn child.

Specific target organ toxicity - single exposure
May cause drowsiness or dizziness.

Specific target organ toxicity - repeated exposure
Oral - Causes damage to organs through prolonged or repeated exposure.
- Liver, Kidney

Aspiration hazard
No data available

11.2 Additional Information

Repeated dose toxicity - Rat - female - Oral - NOAEL (No observed adverse effect level) - 34 mg/kg

Vomiting, Cough, irritant effects, Shortness of breath, respiratory arrest, narcosis, Dizziness, Nausea, agitation, spasms, inebriation, Headache, Stomach/intestinal disorders, ataxia (impaired locomotor coordination), cardiovascular disorders
Drying-out effect resulting in rough and chapped skin.
To the best of our knowledge, the chemical, physical, and toxicological properties have not been thoroughly investigated.

Stomach - Irregularities - Based on Human Evidence

SECTION 12: Ecological information

12.1 Toxicity

Toxicity to daphnia and other aquatic invertebrates	static test EC50 - Crassostrea gigas - 152.5 mg/l - 48 h Remarks: (ECHA)
Toxicity to algae	static test ErC50 - Chlamydomonas reinhardtii (green algae) - 13.3 mg/l - 72 h Remarks: (ECHA)

The life science business of Merck KGaA, Darmstadt, Germany
operates as MilliporeSigma in the US and Canada

Toxicity to daphnia and other aquatic invertebrates(Chronic toxicity)	semi-static test NOEC - Daphnia magna (Water flea) - 6.3 mg/l - 21 d Remarks: (ECHA)

12.2 Persistence and degradability
No data available

12.3 Bioaccumulative potential
No data available

12.4 Mobility in soil
No data available

12.5 Results of PBT and vPvB assessment
PBT/vPvB assessment not available as chemical safety assessment not required/not conducted

12.6 Endocrine disrupting properties
No data available

12.7 Other adverse effects
No data available

SECTION 13: Disposal considerations

13.1 Waste treatment methods

Product
Waste material must be disposed of in accordance with the national and local regulations. Leave chemicals in original containers. No mixing with other waste. Handle uncleaned containers like the product itself.

SECTION 14: Transport information

DOT (US)
UN number: 1888 Class: 6.1 Packing group: III
Proper shipping name: ChloroformSOLUTION

Reportable Quantity (RQ): 10 lbs
Reportable Quantity (RQ): 10 lbs
Poison Inhalation Hazard: No

IMDG
UN number: 1888 Class: 6.1 Packing group: III EMS-No: F-A, S-A
Proper shipping name: CHLOROFORMSOLUTION

The life science business of Merck KGaA, Darmstadt, Germany
operates as MilliporeSigma in the US and Canada

IATA
UN number: 1888 Class: 6.1 Packing group: III
Proper shipping name: ChloroformSOLUTION

SECTION 15: Regulatory information

CERCLA Reportable Quantity

Components	CAS-No.	Component RQ (lbs)	Calculated product RQ (lbs)
Chloroform	67-66-3	10	10
Chloroform	67-66-3	10	10 (D022)

SARA 304 Extremely Hazardous Substances Reportable Quantity

Components	CAS-No.	Component RQ (lbs)	Calculated product RQ (lbs)
Chloroform	67-66-3	10	10

SARA 302 Extremely Hazardous Substances Threshold Planning Quantity

Components	CAS-No.	Component TPQ (lbs)
Chloroform	67-66-3	10000

SARA 313 : The following components are subject to reporting levels established by SARA Title III, Section 313:

Chloroform 67-66-3 >= 90 - <= 100 %

US State Regulations

Massachusetts Right To Know

Chloroform 67-66-3
ethanol 64-17-5

Pennsylvania Right To Know

Chloroform 67-66-3
ethanol 64-17-5

Maine Chemicals of High Concern

Product does not contain any listed chemicals

Vermont Chemicals of High Concern

Product does not contain any listed chemicals

Washington Chemicals of High Concern

Product does not contain any listed chemicals

California Prop. 65

WARNING: This product can expose you to chemicals including Chloroform, which is/are known to the State of California to cause cancer and birth defects or other reproductive harm. For more information go to www.P65Warnings.ca.gov.

The ingredients of this product are reported in the following inventories:

TSCA : All substances listed as active on the TSCA inventory

The life science business of Merck KGaA, Darmstadt, Germany
operates as MilliporeSigma in the US and Canada

TSCA list

No substances are subject to a Significant New Use Rule.

No substances are subject to TSCA 12(b) export notification requirements.

SECTION 16: Other information

Further information

The information is believed to be correct but is not exhaustive and will be used solely as a guideline, which is based on current knowledge of the chemical substance or mixture and is applicable to appropriate safety precautions for the product. It does not represent any guarantee of the properties of the product. Sigma-Aldrich Corporation and its Affiliates shall not be held liable for any damage resulting from handling or from contact with the above product. See www.sigma-aldrich.com and/or the reverse side of invoice or packing slip for additional terms and conditions of sale.

Copyright 2020 Sigma-Aldrich Co. LLC. License granted to make unlimited paper copies for internal use only.

The branding on the header and/or footer of this document may temporarily not visually match the product purchased as we transition our branding. However, all of the information in the document regarding the product remains unchanged and matches the product ordered. For further information please contact mlsbranding@sial.com.

Version: 6.11 Revision Date: 09/06/2024 Print Date: 09/07/2024

The life science business of Merck KGaA, Darmstadt, Germany
operates as MilliporeSigma in the US and Canada

SAFETY DATA SHEET

Version 6.8
Revision Date 09/07/2024
Print Date 09/08/2024

SECTION 1: Identification of the substance/mixture and of the company/undertaking

1.1 Product identifiers

Product name : Chromium

Product Number : 266299
Brand : Aldrich
CAS-No. : 7440-47-3

1.2 Relevant identified uses of the substance or mixture and uses advised against

Identified uses : Laboratory chemicals, Synthesis of substances

Uses advised against : The product is being supplied under the TSCA R&D Exemption (40 CFR Section 720.36). It is the recipient's responsibility to comply with the requirements of the R&D exemption. The product may not be used for a non-exempt commercial purpose under TSCA unless appropriate consent is granted in writing by MilliporeSigma.

1.3 Details of the supplier of the safety data sheet

Company : Sigma-Aldrich Inc.
3050 SPRUCE ST
ST. LOUIS MO 63103
UNITED STATES

Telephone : +1 314 771-5765
Fax : +1 800 325-5052

1.4 Emergency telephone

Emergency Phone # : 800-424-9300 CHEMTREC (USA) +1-703-527-3887 CHEMTREC (International) 24 Hours/day; 7 Days/week

SECTION 2: Hazards identification

2.1 Classification of the substance or mixture

Not a hazardous substance or mixture.

2.2 GHS Label elements, including precautionary statements

Not a hazardous substance or mixture.

2.3 Hazards not otherwise classified (HNOC) or not covered by GHS - none

The life science business of Merck KGaA, Darmstadt, Germany
operates as MilliporeSigma in the US and Canada

SECTION 3: Composition/information on ingredients

3.1 Substances

Formula : Cr
Molecular weight : 52.00 g/mol
CAS-No. : 7440-47-3
EC-No. : 231-157-5

Component	Classification	Concentration
chromium		
		<= 100 %

SECTION 4: First aid measures

4.1 Description of first-aid measures

If inhaled
After inhalation: fresh air.

In case of skin contact
In case of skin contact: Take off immediately all contaminated clothing. Rinse skin with water/ shower.

In case of eye contact
After eye contact: rinse out with plenty of water. Remove contact lenses.

If swallowed
After swallowing: make victim drink water (two glasses at most). Consult doctor if feeling unwell.

4.2 Most important symptoms and effects, both acute and delayed

The most important known symptoms and effects are described in the labelling (see section 2.2) and/or in section 11

4.3 Indication of any immediate medical attention and special treatment needed

No data available

SECTION 5: Firefighting measures

5.1 Extinguishing media

Unsuitable extinguishing media
For this substance/mixture no limitations of extinguishing agents are given.

5.2 Special hazards arising from the substance or mixture

Chromium oxides

5.3 Advice for firefighters

In the event of fire, wear self-contained breathing apparatus.

The life science business of Merck KGaA, Darmstadt, Germany
operates as MilliporeSigma in the US and Canada

5.4 Further information
none

SECTION 6: Accidental release measures

6.1 Personal precautions, protective equipment and emergency procedures
Advice for non-emergency personnel: Avoid inhalation of dusts. Evacuate the danger area, observe emergency procedures, consult an expert.
For personal protection see section 8.

6.2 Environmental precautions
No special precautionary measures necessary.

6.3 Methods and materials for containment and cleaning up
Observe possible material restrictions (see sections 7 and 10). Take up dry. Dispose of properly. Clean up affected area. Avoid generation of dusts.

6.4 Reference to other sections
For disposal see section 13.

SECTION 7: Handling and storage

7.1 Precautions for safe handling
For precautions see section 2.2.

7.2 Conditions for safe storage, including any incompatibilities

Storage conditions
Tightly closed. Dry.

Air sensitive.

Storage class
Storage class (TRGS 510): 11: Combustible Solids

7.3 Specific end use(s)
Apart from the uses mentioned in section 1.2 no other specific uses are stipulated

SECTION 8: Exposure controls/personal protection

8.1 Control parameters

Ingredients with workplace control parameters

The life science business of Merck KGaA, Darmstadt, Germany
operates as MilliporeSigma in the US and Canada

Component	CAS-No.	Value	Control parameters	Basis
chromium	7440-47-3	TWA	0.5 mg/m3	USA. ACGIH Threshold Limit Values (TLV)
		PEL	0.5 mg/m3	California permissible exposure limits for chemical contaminants (Title 8, Article 107)
		TWA	1 mg/m3	USA. Occupational Exposure Limits (OSHA) - Table Z-1 Limits for Air Contaminants

Biological occupational exposure limits

Component	CAS-No.	Parameters	Value	Biological specimen	Basis
chromium	7440-47-3	Total chromium	0.7 µg/l	Urine	ACGIH - Biological Exposure Indices (BEI)
	Remarks	End of shift at end of workweek			

8.2 Exposure controls

Appropriate engineering controls
Change contaminated clothing. Wash hands after working with substance.

Personal protective equipment

Eye/face protection
Use equipment for eye protection tested and approved under appropriate government standards such as NIOSH (US) or EN 166(EU). Safety glasses

Skin protection
Handle with gloves. Gloves must be inspected prior to use. Use proper glove removal technique (without touching glove's outer surface) to avoid skin contact with this product. Dispose of contaminated gloves after use in accordance with applicable laws and good laboratory practices. Wash and dry hands.

Full contact
Material: Nitrile rubber
Minimum layer thickness: 0.11 mm
Break through time: 480 min
Material tested:Dermatril® (KCL 740 / Aldrich Z677272, Size M)

Splash contact
Material: Nitrile rubber
Minimum layer thickness: 0.11 mm
Break through time: 480 min
Material tested:Dermatril® (KCL 740 / Aldrich Z677272, Size M)

data source: KCL GmbH, D-36124 Eichenzell, phone +49 (0)6659 87300, e-mail sales@kcl.de, test method: EN374
If used in solution, or mixed with other substances, and under conditions which differ from EN 374, contact the supplier of the EC approved gloves. This recommendation is advisory only and must be evaluated by an industrial hygienist and safety officer familiar with the specific situation of anticipated use by our

The life science business of Merck KGaA, Darmstadt, Germany
operates as MilliporeSigma in the US and Canada

customers. It should not be construed as offering an approval for any specific use scenario.

Respiratory protection
Recommended Filter type: Filter type P1
The entrepeneur has to ensure that maintenance, cleaning and testing of respiratory protective devices are carried out according to the instructions of the producer. These measures have to be properly documented.
required when dusts are generated.
Our recommendations on filtering respiratory protection are based on the following standards: DIN EN 143, DIN 14387 and other accompanying standards relating to the used respiratory protection system.

Control of environmental exposure
No special precautionary measures necessary.

SECTION 9: Physical and chemical properties

9.1 Information on basic physical and chemical properties

a)	Appearance	Form: powder Color: light gray
b)	Odor	odorless
c)	Odor Threshold	No data available
d)	pH	No data available
e)	Melting point/freezing point	Melting point/ range: 1,857 °C (3,375 °F) - lit.
f)	Initial boiling point and boiling range	2,672 °C 4,842 °F - lit.
g)	Flash point	()Not applicable
h)	Evaporation rate	No data available
i)	Flammability (solid, gas)	No data available
j)	Upper/lower flammability or explosive limits	No data available
k)	Vapor pressure	No data available
l)	Vapor density	No data available
m)	Density	7.14 g/mL at 25 °C (77 °F) - lit.
	Relative density	No data available
n)	Water solubility	insoluble
o)	Partition coefficient: n-octanol/water	Not applicable for inorganic substances

The life science business of Merck KGaA, Darmstadt, Germany
operates as MilliporeSigma in the US and Canada

p)	Autoignition temperature	No data available
q)	Decomposition temperature	No data available
r)	Viscosity	No data available
s)	Explosive properties	No data available
t)	Oxidizing properties	none

9.2 Other safety information
No data available

SECTION 10: Stability and reactivity

10.1 Reactivity
No data available

10.2 Chemical stability
The product is chemically stable under standard ambient conditions (room temperature) .

10.3 Possibility of hazardous reactions
No data available

10.4 Conditions to avoid
no information available

10.5 Incompatible materials
Strong acids, Strong oxidizing agents

10.6 Hazardous decomposition products
In the event of fire: see section 5

SECTION 11: Toxicological information

11.1 Information on toxicological effects

Acute toxicity
Oral: No data available
Inhalation: No data available
Dermal: No data available
No data available

Skin corrosion/irritation
Remarks: No data available

Serious eye damage/eye irritation
Remarks: No data available

Respiratory or skin sensitization
No data available

Germ cell mutagenicity

The life science business of Merck KGaA, Darmstadt, Germany
operates as MilliporeSigma in the US and Canada

No data available

Carcinogenicity

IARC: No ingredient of this product present at levels greater than or equal to 0.1% is identified as probable, possible or confirmed human carcinogen by IARC.

NTP: No ingredient of this product present at levels greater than or equal to 0.1% is identified as a known or anticipated carcinogen by NTP.

OSHA: No component of this product present at levels greater than or equal to 0.1% is on OSHA's list of regulated carcinogens.

Reproductive toxicity
No data available

Specific target organ toxicity - single exposure
No data available

Specific target organ toxicity - repeated exposure
No data available

Aspiration hazard
No data available

11.2 Additional Information

RTECS: GB4200000
To the best of our knowledge, the chemical, physical, and toxicological properties have not been thoroughly investigated.

Stomach - Irregularities - Based on Human Evidence

Stomach - Irregularities - Based on Human Evidence

SECTION 12: Ecological information

12.1 Toxicity

Toxicity to fish	LC50 - Cyprinus carpio (Carp) - 14.3 mg/l - 96 h
Toxicity to daphnia and other aquatic invertebrates	EC50 - Daphnia magna (Water flea) - 0.07 mg/l - 48 h

12.2 Persistence and degradability

The methods for determining biodegradability are not applicable to inorganic substances.

12.3 Bioaccumulative potential

Bioaccumulation	Oncorhynchus mykiss (rainbow trout) - 30 d - 50 µg/l(chromium)
	Bioconcentration factor (BCF): 1.03 - 1.22

12.4 Mobility in soil

No data available

The life science business of Merck KGaA, Darmstadt, Germany
operates as MilliporeSigma in the US and Canada

12.5 Results of PBT and vPvB assessment

PBT/vPvB assessment not available as chemical safety assessment not required/not conducted

12.6 Endocrine disrupting properties

No data available

12.7 Other adverse effects

No data available

SECTION 13: Disposal considerations

13.1 Waste treatment methods

Product

Waste material must be disposed of in accordance with the national and local regulations. Leave chemicals in original containers. No mixing with other waste. Handle uncleaned containers like the product itself.

SECTION 14: Transport information

DOT (US)

UN number: 3077 Class: 9 Packing group: III

Proper shipping name: Environmentally hazardous substance, solid, n.o.s. (chromium)

Reportable Quantity (RQ): 5000 lbs

Reportable Quantity (RQ): 10 lbs

Poison Inhalation Hazard: No

IMDG

Not dangerous goods

IATA

Not dangerous goods

Further information

Not classified as dangerous in the meaning of transport regulations.

SECTION 15: Regulatory information

CERCLA Reportable Quantity

Components	CAS-No.	Component RQ (lbs)	Calculated product RQ (lbs)
chromium	7440-47-3	5000	5000

The life science business of Merck KGaA, Darmstadt, Germany
operates as MilliporeSigma in the US and Canada

SARA 304 Extremely Hazardous Substances Reportable Quantity

This material does not contain any components with a section 304 EHS RQ.

SARA 302 Extremely Hazardous Substances Threshold Planning Quantity

This material does not contain any components with a section 302 EHS TPQ.

SARA 311/312 Hazards : Chronic Health Hazard

SARA 313 : The following components are subject to reporting levels established by SARA Title III, Section 313:

chromium	7440-47-3	>= 90 - <= 100 %

US State Regulations

Massachusetts Right To Know

chromium	7440-47-3

Pennsylvania Right To Know

chromium	7440-47-3

Maine Chemicals of High Concern

Product does not contain any listed chemicals

Vermont Chemicals of High Concern

Product does not contain any listed chemicals

Washington Chemicals of High Concern

Product does not contain any listed chemicals

The ingredients of this product are reported in the following inventories:

TSCA : All substances listed as active on the TSCA inventory

TSCA list

No substances are subject to a Significant New Use Rule.

No substances are subject to TSCA 12(b) export notification requirements.

SECTION 16: Other information

Further information

The information is believed to be correct but is not exhaustive and will be used solely as a guideline, which is based on current knowledge of the chemical substance or mixture and is applicable to appropriate safety precautions for the product. It does not represent any guarantee of the properties of the product. Sigma-Aldrich Corporation and its Affiliates shall not be held liable for any damage resulting from handling or from contact with the above product. See www.sigma-aldrich.com and/or the reverse side of invoice or packing slip for additional terms and conditions of sale.

Copyright 2020 Sigma-Aldrich Co. LLC. License granted to make unlimited paper copies for internal use only.

The life science business of Merck KGaA, Darmstadt, Germany
operates as MilliporeSigma in the US and Canada

The branding on the header and/or footer of this document may temporarily not visually match the product purchased as we transition our branding. However, all of the information in the document regarding the product remains unchanged and matches the product ordered. For further information please contact mlsbranding@sial.com.

The life science business of Merck KGaA, Darmstadt, Germany
operates as MilliporeSigma in the US and Canada

SAFETY DATA SHEET

Based on Directive 2001/58/EC of the Commission of the European Communities

CHRYSENE

1. Identification of the substance/preparation and of the company/undertaking

1.1 Identification of the substance or preparation:

Synonyms: none
CAS No. : 218-01-9
EC index No. : 601-048-00-0
EINECS No. : 205-923-4
RTECS No. : GC0700000
BCR number : BCR-269
NFPA code : N.D.
Molecular weight : 228.30
Formula : C18H12

1.2 Use of the substance or the preparation:
Certified reference material for laboratory use only

1.3 Company/undertaking identification:
Institute for Reference Materials and Measurements
Retieseweg
B-2440 Geel
Tel. : +32 14 57 12 11
Fax : +32 14 58 42 73

1.4 Telephone number for emergency:
+32 70 245 245
Antigifcentrum
p/a Militair Hospitaal Koningin Astrid, Bruynstraat, B-1120 Brussel

2. Composition/information on ingredients

Hazardous ingredients	CAS No. EINECS No.	Conc. in %	Hazard symbol	Risks (R-phrases)
chrysene	218-01-9 205-923-4	100	T;N	45-50/53 (1)

(1) For R-phrases in full: see heading 16

3. Hazards identification

- May cause cancer
- Very toxic to aquatic organisms, may cause long-term adverse effects in the aquatic environment

4. First aid measures

4.1 Eye contact:
- Consult a doctor/medical service if irritation persists
- Rinse immediately with water

4.2 Skin contact:
- Consult a doctor/medical service if irritation persists
- Wash with water and soap
- Wipe off dry product from skin
- Remove clothing before washing

4.3 After inhalation:
- Consult a doctor/medical service if breathing problems develop
- Remove the victim into fresh air
- Unconscious: maintain adequate airway and respiration

4.4 After ingestion:
- Consult a doctor/medical service if you feel unwell
- Immediately give lots of water to drink
- Never give water to an unconscious person

- Do not induce vomiting

5. Fire-fighting measures

5.1 Suitable extinguishing media:
- Water spray
- Alcohol foam
- Polymer foam
- ABC powder
- Carbon dioxide

5.2 Unsuitable extinguishing media:
- Solid water jet ineffective as extinguishing medium

5.3 Special exposure hazards:
- Not easily combustible
- Upon combustion CO and CO2 are formed

5.4 Instructions:
- Take account of toxic firefighting water
- Use firefighting water moderately and contain it

5.5 Special protective equipment for firefighters:
- Heat/fire exposure: compressed air/oxygen apparatus
- Dust cloud production: compressed air/oxygen apparatus

6. Accidental release measures

6.1 Personal protection/precautions: see heading 8.1/8.3/10.3

6.2 Environmental precautions:
- Prevent soil and water pollution
- Substance must not be discharged into the sewer
- Dam up the solid spill

6.3 Methods for cleaning up:
- Stop dust cloud by covering with sand/earth
- Carefully collect the spill/leftovers
- Scoop solid spill into closing containers
- Spill must not return in its original container
- Take collected spill to manufacturer/competent authority
- Clean contaminated surfaces with an excess of water
- Wash clothing and equipment after handling

7. Handling and storage

7.1 Handling:
- Observe strict hygiene
- Avoid prolonged and repeated contact with skin
- Avoid raising dust
- Do not discharge the waste into the drain
- Remove contaminated clothing immediately

7.2 Storage:
- Keep container tightly closed. Store only in a limited quantity. Store in a dry area. Store in a dark area.
- Keep away from: heat sources, ignition sources, oxidizing agents, acids

Storage temperature	:	N.D.	**°C**
Quantity limits	:	N.D.	**kg**
Storage life	:	N.D.	
Materials for packaging	:		

- suitable : no data available
- to avoid : no data available

7.3 Specific uses:
- See information supplied by the manufacturer

8. Exposure controls/Personal protection

8.1 Exposure limit values:

TLV-TWA	:	not listed
TLV-STEL	:	not listed
TLV-Ceiling	:	not listed
OES-LTEL	:	not listed
OES-STEL	:	not listed
MEL-LTEL	:	not listed
MEL-STEL	:	not listed
MAK	:	not listed
TRK	:	not listed
MAC-TGG 8 h	:	not listed
MAC-TGG 15 min.	:	not listed
MAC-Ceiling	:	not listed
VME-8 h	:	not listed
VLE-15 min.	:	not listed
GWBB-8 h	:	not listed
GWK-15 min.	:	not listed
Momentary value	:	not listed
EC	:	not listed
EC-STEL	:	not listed

Sampling methods:

- Chrysene (Polynuclear aromatic Hydrocarbons)	NIOSH 5515
- Chrysene	OSHA 58
- Chrysene (Polynuclear aromatic Hydrocarbons)	NIOSH 5506

8.2 Exposure controls:

8.2.1 Occupational exposure controls:
- Measure the concentration in the air regularly
- Work under local exhaust/ventilation

8.2.2 Environmental exposure controls: see heading 13

8.3 Personal protection:

8.3.1 respiratory protection:
- Dust production: dust mask with filter type P3
- High dust production: compressed air/oxygen apparatus

8.3.2 hand protection:
- Gloves
  Suitable materials: No data available

- Breakthrough time: N.D.

8.3.3 eye protection:
- Safety glasses
- In case of dust production: protective goggles

8.3.4 skin protection:
- Protective clothing
- In case of dust production: head/neck protection
  Suitable materials: No data available

9. Physical and chemical properties

9.1 General information:

Appearance (at 20°C)	:	Crystalline solid / Flakes
Odour	:	Odourless
Colour	:	White

9.2 Important health, safety and environmental information:

pH value	:	N.D.	
Boiling point/boiling range	:	448	**°C**
Flashpoint	:	N.D.	**°C**
Explosion limits	:	N.D.	**vol%** (**°C**)
Vapour pressure (at 20°C)	:	N.D.	**hPa**
Vapour pressure (at 50°C)	:	N.D.	**hPa**
Relative density (at 20°C)	:	1.27	
Water solubility	:	< 0.001	**g/100 ml**
Soluble in	:	N.D.	
Relative vapour density	:	N.D.	
Viscosity	:	N.D.	**Pa.s**
Partition coëfficient n-octanol/water	:	5.61/5.73	
Evaporation rate			
ratio to butyl acetate	:	N.D.	
ratio to ether	:	N.D.	

9.3 Other information:

Melting point/melting range	:	256	**°C**
Auto-ignition point	:	N.D.	**°C**
Saturation concentration	:	N.D.	**g/m^3**

10. Stability and reactivity

10.1 Conditions to avoid/reactivity:
- Stable under normal conditions

10.2 Materials to avoid:
- Keep away from: heat sources, ignition sources, oxidizing agents, acids

10.3 Hazardous decomposition products:
- Upon combustion CO and CO2 are formed
- Reacts violently with (strong) oxidizers
- Decomposes on exposure to (strong) acids

11. Toxicological information

11.1 Acute toxicity:

LD50 oral rat	:	N.D.	**mg/kg**
LD50 dermal rat	:	N.D.	**mg/kg**
LD50 dermal rabbit	:	N.D.	**mg/kg**
LC50 inhalation rat	:	N.D.	**mg/1/4 h**
LC50 inhalation rat	:	N.D.	**ppm/4 h**

11.2 Chronic toxicity:

EC carc. cat.	:	2
EC muta. cat.	:	3
EC repr. cat.	:	not listed
Carcinogenicity (TLV)	:	A3
Carcinogenicity (MAC)	:	K
Carcinogenicity (VME)	:	not listed
Carcinogenicity (GWBB)	:	not listed
Carcinogenicity (MAK)	:	2
Mutagenicity (MAK)	:	not listed
Teratogenicity (MAK)	:	-
IARC classification	:	3

11.3 Routes of exposure: ingestion, inhalation, eyes and skin
Caution! Substance is absorbed through the skin

11.4 Acute effects/symptoms:

AFTER SKIN CONTACT
- Slight irritation

11.5 Chronic effects:

- Probably human carcinogenic
- No certainty about human mutagenic properties

ON CONTINUOUS/REPEATED EXPOSURE/CONTACT:
- No specific information available

SIMILAR PRODUCTS CAUSE FOLLOWING SYMPTOMS:
- Feeling of weakness
- Photoallergy
- Cracking of the skin
- Skin rash/inflammation
- Skin cancer
- Lung tissue affection/degeneration
- Enlargement/affection of the liver
- Affection of the renal tissue

12. Ecological information

12.1 Ecotoxicity:

- LC50 (24 h) : 0.0007 mg/l (DAPHNIA MAGNA)
- LC50 (24 h) : >6.7 mg/l (RANA SP.)

12.2 Mobility:

- **Volatile organic compounds (VOC):** N.D.%

- Forming sediments in water
- Adsorbs into the soil
- Insoluble in water

For other physicochemical properties see heading 9.

12.3 Persistence and degradability:

- **biodegradation BOD_5** : N.D. **% ThOD**
- **water** : - Not readily biodegradable in water
- **soil** : **T ½:** > 77 **days**

12.4 Bioaccumulative potential:
- **log P_{ow}** : 5.61/5.73
- **BCF** : 4440 (LAMELLIBRANCHIATA)
- Highly bioaccumulative

12.5 Other adverse effects:

- **WGK** : 3 (Classification based on the R-phrases in compliance with Verwaltungsvorschrift wassergefährdender Stoffe (VwVwS) of 17 May 1999)
- **Effect on the ozone layer** : Not dangerous for the ozone layer (Council Regulation (EC) 3093/94)
- **Greenhouse effect** : no data available
- **Effect on waste water purification** : no data available

13. Disposal considerations

13.1 Provisions relating to waste:

- Waste material code (91/689/EEC, Council Decision
- 2001/118/EC, O.J. L47 of 16/2/2001): 16 05 06 (laboratory chemicals, consisting of or containing dangerous substances, including mixtures of laboratory)
- Waste material code (Flanders): 001, 045, 691
- Waste code (Germany): 59302
- Hazardous waste (91/689/EEC)


13.2 Disposal methods:

- Dissolve or mix with a combustible solvent
- Remove to an authorized incinerator equipped with an afterburner and a flue gas scrubber
- Do not discharge into surface water (2000/60/EEC, Council

13.3 Packaging/Container:

- Waste material code packaging (91/689/EEC, Council Decision
- 2001/118/EC, O.J. L47 of 16/2/2001): 15 01 10 (packaging containing residues of or contaminated by dangerous substances)

14. Transport information

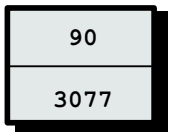

14.1 Classification of the substance in compliance with UN Recommendations

UN number	: 3077
CLASS	: 9
SUB RISKS	: -
PACKING	: III
PROPER SHIPPING NAME	: UN 3077, Environmentally hazardous substance, solid, n.o.s. (chrysene)

14.2 ADR (transport by road)

CLASS	: 9
PACKING	: III
DANGER LABEL TANKS	: 9
DANGER LABEL PACKAGES	: 9

14.3 RID (transport by rail)

CLASS	: 9
PACKING	: III
DANGER LABEL TANKS	: 9
DANGER LABEL PACKAGES	: 9

14.4 ADNR (transport by inland waterways)

CLASS	: 9
PACKING	: III
DANGER LABEL TANKS	: 9
DANGER LABEL PACKAGES	: 9

14.5 IMDG (maritime transport)

CLASS	: 9
SUB RISKS	: -
PACKING	: III
MFAG	: -
EMS	: -
MARINE POLLUTANT	: P

14.6 ICAO (air transport)

CLASS	: 9
SUB RISKS	: -
PACKING	: III
PACKING INSTRUCTIONS PASSENGER AIRCRAFT	:
PACKING INSTRUCTIONS CARGO AIRCRAFT	:

14.7 Special precautions in connection with transport : none

14.8 Limited quantities (LQ) :

When substances and their packaging meet the conditions established by ADR/RID/ADNR in chapter 3.4, **only** the following prescriptions shall be complied with:
each package shall display a diamond-shaped figure with the following inscription:
- 'UN 3077'
or, in the case of different goods with different identification numbers within a single package:
- the letters 'LQ'

15. Regulatory information

Enumerated in substance list Annex I of directive 67/548/EEC et sequens



Toxic



Dangerous for the environment

R45 : May cause cancer
R50/53 : Very toxic to aquatic organisms, may cause long-term adverse effects in the aquatic environment

S53 : Avoid exposure - obtain special instructions before use
S45 : In case of accident or if you feel unwell, seek medical advice (show the label where possible)
S60 : This material and/or its container must be disposed of as hazardous waste
S61 : Avoid release to the environment. Refer to special instructions/safety data sheets.

16. Other information

The information provided on this MSDS is correct to the best of our knowledge, information and belief at the date of its publication. The information given is designed only as a guidance for safe handling, use, processing, storage, transportation, disposal and release and is not to be considered as a warranty or quality specification. The information relates only to the specific material designated and may not be valid for such material used in combination with any other material or in any process, unless specified in the text.

N.A. = NOT APPLICABLE
N.D. = NOT DETERMINED
***** = INTERNAL CLASSIFICATION

Full text of any R-phrases referred to under heading 2:

R45 : May cause cancer
R50/53 : Very toxic to aquatic organisms, may cause long-term adverse effects in the aquatic environment

Exposure limits:
TLV : Threshold Limit Value - ACGIH USA 2000
OES : Occupational Exposure Standards - United Kingdom 1999
MEL : Maximum Exposure Limits - United Kingdom 1999
MAK : Maximale Arbeitsplatzkonzentrationen - Germany 2001
TRK : Technische Richtkonzentrationen - Germany 2001
MAC : Maximale aanvaarde concentratie - The Netherlands 2002
VME : Valeurs limites de Moyenne d'Exposition - France 1999
VLE : Valeurs limites d'Exposition à court terme - France 1999
GWBB : Grenswaarde beroepsmatige blootstelling - Belgium 1998
GWK : Grenswaarde kortstondige blootstelling - Belgium 1998
EC : Indicative occupational exposure limit values - directive 2000/39/EC

Chronic toxicity:
K : List of the carcinogenic substances and processes - The Netherlands 2002

SAFETY DATA SHEET

Version 4.4
Revision Date 12/01/2015
Print Date 02/11/2016

1. PRODUCT AND COMPANY IDENTIFICATION

1.1 Product identifiers

Product name : cis-Dichloroethylene

Product Number : 48597
Brand : Supelco
Index-No. : 602-026-00-3

CAS-No. : 156-59-2

1.2 Relevant identified uses of the substance or mixture and uses advised against

Identified uses : Laboratory chemicals, Synthesis of substances

1.3 Details of the supplier of the safety data sheet

Company : Sigma-Aldrich
3050 Spruce Street
SAINT LOUIS MO 63103
USA

Telephone : +1 800-325-5832
Fax : +1 800-325-5052

1.4 Emergency telephone number

Emergency Phone # : (314) 776-6555

2. HAZARDS IDENTIFICATION

2.1 Classification of the substance or mixture

GHS Classification in accordance with 29 CFR 1910 (OSHA HCS)
Flammable liquids (Category 2), H225
Acute toxicity, Inhalation (Category 4), H332
Acute aquatic toxicity (Category 3), H402
Chronic aquatic toxicity (Category 3), H412

For the full text of the H-Statements mentioned in this Section, see Section 16.

2.2 GHS Label elements, including precautionary statements

Pictogram



Signal word Danger

Hazard statement(s)
H225 Highly flammable liquid and vapour.
H332 Harmful if inhaled.
H412 Harmful to aquatic life with long lasting effects.

Precautionary statement(s)
P210 Keep away from heat/sparks/open flames/hot surfaces. No smoking.
P233 Keep container tightly closed.
P240 Ground/bond container and receiving equipment.
P241 Use explosion-proof electrical/ ventilating/ lighting/ equipment.
P242 Use only non-sparking tools.

P243	Take precautionary measures against static discharge.
P261	Avoid breathing dust/ fume/ gas/ mist/ vapours/ spray.
P271	Use only outdoors or in a well-ventilated area.
P273	Avoid release to the environment.
P280	Wear protective gloves/ protective clothing/ eye protection/ face protection.
P303 + P361 + P353	IF ON SKIN (or hair): Remove/ Take off immediately all contaminated clothing. Rinse skin with water/ shower.
P304 + P340	IF INHALED: Remove victim to fresh air and keep at rest in a position comfortable for breathing.
P312	Call a POISON CENTER or doctor/ physician if you feel unwell.
P370 + P378	In case of fire: Use dry sand, dry chemical or alcohol-resistant foam for extinction.
P403 + P235	Store in a well-ventilated place. Keep cool.
P501	Dispose of contents/ container to an approved waste disposal plant.

2.3 Hazards not otherwise classified (HNOC) or not covered by GHS - none

3. COMPOSITION/INFORMATION ON INGREDIENTS

3.1 Substances

Formula	:	C2H2Cl2
Molecular weight	:	96.94 g/mol
CAS-No.	:	156-59-2
EC-No.	:	205-859-7
Index-No.	:	602-026-00-3

Hazardous components

Component	Classification	Concentration
cis-Dichloroethylene		
	Flam. Liq. 2; Acute Tox. 4; Aquatic Acute 3; Aquatic Chronic 3; H225, H332, H412	<= 100 %

For the full text of the H-Statements mentioned in this Section, see Section 16.

4. FIRST AID MEASURES

4.1 Description of first aid measures

General advice
Consult a physician. Show this safety data sheet to the doctor in attendance.Move out of dangerous area.

If inhaled
If breathed in, move person into fresh air. If not breathing, give artificial respiration. Consult a physician.

In case of skin contact
Wash off with soap and plenty of water. Consult a physician.

In case of eye contact
Flush eyes with water as a precaution.

If swallowed
Do NOT induce vomiting. Never give anything by mouth to an unconscious person. Rinse mouth with water. Consult a physician.

4.2 Most important symptoms and effects, both acute and delayed
The most important known symptoms and effects are described in the labelling (see section 2.2) and/or in section 11

4.3 Indication of any immediate medical attention and special treatment needed
No data available

5. FIREFIGHTING MEASURES

5.1 Extinguishing media

Suitable extinguishing media
Use water spray, alcohol-resistant foam, dry chemical or carbon dioxide.

5.2 Special hazards arising from the substance or mixture
Carbon oxides, Hydrogen chloride gas

5.3 Advice for firefighters
Wear self-contained breathing apparatus for firefighting if necessary.

5.4 Further information
Use water spray to cool unopened containers.

6. ACCIDENTAL RELEASE MEASURES

6.1 Personal precautions, protective equipment and emergency procedures
Use personal protective equipment. Avoid breathing vapours, mist or gas. Ensure adequate ventilation. Remove all sources of ignition. Evacuate personnel to safe areas. Beware of vapours accumulating to form explosive concentrations. Vapours can accumulate in low areas.
For personal protection see section 8.

6.2 Environmental precautions
Prevent further leakage or spillage if safe to do so. Do not let product enter drains. Discharge into the environment must be avoided.

6.3 Methods and materials for containment and cleaning up
Contain spillage, and then collect with an electrically protected vacuum cleaner or by wet-brushing and place in container for disposal according to local regulations (see section 13).

6.4 Reference to other sections
For disposal see section 13.

7. HANDLING AND STORAGE

7.1 Precautions for safe handling
Avoid contact with skin and eyes. Avoid inhalation of vapour or mist.
Use explosion-proof equipment.Keep away from sources of ignition - No smoking.Take measures to prevent the build up of electrostatic charge.
For precautions see section 2.2.

7.2 Conditions for safe storage, including any incompatibilities
Keep container tightly closed in a dry and well-ventilated place. Containers which are opened must be carefully resealed and kept upright to prevent leakage.

Recommended storage temperature 2 - 8 °C

Handle and store under inert gas. Air and moisture sensitive. Light sensitive.

7.3 Specific end use(s)
Apart from the uses mentioned in section 1.2 no other specific uses are stipulated

8. EXPOSURE CONTROLS/PERSONAL PROTECTION

8.1 Control parameters

Components with workplace control parameters

Component	CAS-No.	Value	Control parameters	Basis
cis-Dichloroethylene	156-59-2	TWA	200 ppm	USA. ACGIH Threshold Limit Values (TLV)
	Remarks	Central Nervous System impairment Eye irritation		

8.2 Exposure controls

Appropriate engineering controls
Handle in accordance with good industrial hygiene and safety practice. Wash hands before breaks and at the end of workday.

Personal protective equipment

Eye/face protection
Face shield and safety glasses Use equipment for eye protection tested and approved under appropriate government standards such as NIOSH (US) or EN 166(EU).

Skin protection
Handle with gloves. Gloves must be inspected prior to use. Use proper glove removal technique (without touching glove's outer surface) to avoid skin contact with this product. Dispose of contaminated gloves after use in accordance with applicable laws and good laboratory practices. Wash and dry hands.

Body Protection
Complete suit protecting against chemicals, Flame retardant antistatic protective clothing., The type of protective equipment must be selected according to the concentration and amount of the dangerous substance at the specific workplace.

Respiratory protection
Where risk assessment shows air-purifying respirators are appropriate use a full-face respirator with multi-purpose combination (US) or type AXBEK (EN 14387) respirator cartridges as a backup to engineering controls. If the respirator is the sole means of protection, use a full-face supplied air respirator. Use respirators and components tested and approved under appropriate government standards such as NIOSH (US) or CEN (EU).

Control of environmental exposure
Prevent further leakage or spillage if safe to do so. Do not let product enter drains. Discharge into the environment must be avoided.

9. PHYSICAL AND CHEMICAL PROPERTIES

9.1 Information on basic physical and chemical properties

a)	Appearance	Form: liquid Colour: light yellow
b)	Odour	No data available
c)	Odour Threshold	No data available
d)	pH	No data available
e)	Melting point/freezing point	-80.0 °C (-112.0 °F)
f)	Initial boiling point and boiling range	60.0 - 61.0 °C (140.0 - 141.8 °F)
g)	Flash point	6.0 °C (42.8 °F) - closed cup
h)	Evaporation rate	No data available
i)	Flammability (solid, gas)	No data available
j)	Upper/lower flammability or explosive limits	No data available
k)	Vapour pressure	No data available
l)	Vapour density	No data available
m)	Relative density	1.28 g/cm3
n)	Water solubility	No data available
o)	Partition coefficient: n-octanol/water	No data available

p)	Auto-ignition temperature	No data available
q)	Decomposition temperature	No data available
r)	Viscosity	No data available
s)	Explosive properties	No data available
t)	Oxidizing properties	No data available

9.2 Other safety information
No data available

10. STABILITY AND REACTIVITY

10.1 Reactivity
No data available

10.2 Chemical stability
Stable under recommended storage conditions.

10.3 Possibility of hazardous reactions
Vapours may form explosive mixture with air.

10.4 Conditions to avoid
Heat, flames and sparks. Extremes of temperature and direct sunlight.

10.5 Incompatible materials
Oxidizing agents

10.6 Hazardous decomposition products
Other decomposition products - No data available
In the event of fire: see section 5

11. TOXICOLOGICAL INFORMATION

11.1 Information on toxicological effects

Acute toxicity
LC50 Inhalation - Rat - 13700 ppm
Remarks: Behavioral:Somnolence (general depressed activity). Liver:Fatty liver degeneration.

Dermal: No data available

No data available

Skin corrosion/irritation
No data available

Serious eye damage/eye irritation
No data available

Respiratory or skin sensitisation
No data available

Germ cell mutagenicity
No data available

Carcinogenicity

IARC:	No component of this product present at levels greater than or equal to 0.1% is identified as probable, possible or confirmed human carcinogen by IARC.
NTP:	No component of this product present at levels greater than or equal to 0.1% is identified as a known or anticipated carcinogen by NTP.
OSHA:	No component of this product present at levels greater than or equal to 0.1% is identified as a carcinogen or potential carcinogen by OSHA.

Reproductive toxicity
No data available

No data available

Specific target organ toxicity - single exposure
No data available

Specific target organ toxicity - repeated exposure
No data available

Aspiration hazard
No data available

Additional Information
RTECS: KV9420000

narcosis, To the best of our knowledge, the chemical, physical, and toxicological properties have not been thoroughly investigated.

12. ECOLOGICAL INFORMATION

12.1 Toxicity
No data available

12.2 Persistence and degradability
No data available

12.3 Bioaccumulative potential
No data available

12.4 Mobility in soil
No data available

12.5 Results of PBT and vPvB assessment
PBT/vPvB assessment not available as chemical safety assessment not required/not conducted

12.6 Other adverse effects
An environmental hazard cannot be excluded in the event of unprofessional handling or disposal.
Harmful to aquatic life.

13. DISPOSAL CONSIDERATIONS

13.1 Waste treatment methods

Product
Burn in a chemical incinerator equipped with an afterburner and scrubber but exert extra care in igniting as this material is highly flammable. Offer surplus and non-recyclable solutions to a licensed disposal company. Contact a licensed professional waste disposal service to dispose of this material.

Contaminated packaging
Dispose of as unused product.

14. TRANSPORT INFORMATION

DOT (US)
UN number: 1150 Class: 3 Packing group: II
Proper shipping name: 1,2-Dichloroethylene

Poison Inhalation Hazard: No

IMDG
UN number: 1150 Class: 3 Packing group: II EMS-No: F-E, S-D
Proper shipping name: 1,2-DICHLOROETHYLENE

IATA
UN number: 1150 Class: 3 Packing group: II
Proper shipping name: 1,2-Dichloroethylene

15. REGULATORY INFORMATION

SARA 302 Components
No chemicals in this material are subject to the reporting requirements of SARA Title III, Section 302.

SARA 313 Components
This material does not contain any chemical components with known CAS numbers that exceed the threshold (De Minimis) reporting levels established by SARA Title III, Section 313.

SARA 311/312 Hazards
Fire Hazard

Massachusetts Right To Know Components

	CAS-No.	Revision Date
cis-Dichloroethylene	156-59-2	1993-04-24

Pennsylvania Right To Know Components

	CAS-No.	Revision Date
cis-Dichloroethylene	156-59-2	1993-04-24

New Jersey Right To Know Components

	CAS-No.	Revision Date
cis-Dichloroethylene	156-59-2	1993-04-24

California Prop. 65 Components
This product does not contain any chemicals known to State of California to cause cancer, birth defects, or any other reproductive harm.

16. OTHER INFORMATION

Full text of H-Statements referred to under sections 2 and 3.

Acute Tox.	Acute toxicity
Aquatic Acute	Acute aquatic toxicity
Aquatic Chronic	Chronic aquatic toxicity
Flam. Liq.	Flammable liquids
H225	Highly flammable liquid and vapour.
H332	Harmful if inhaled.
H402	Harmful to aquatic life.

HMIS Rating

Health hazard:	1
Chronic Health Hazard:	*
Flammability:	3
Physical Hazard	1

NFPA Rating

Health hazard:	2
Fire Hazard:	3
Reactivity Hazard:	0

Further information
Copyright 2015 Sigma-Aldrich Co. LLC. License granted to make unlimited paper copies for internal use only.
The above information is believed to be correct but does not purport to be all inclusive and shall be used only as a guide. The information in this document is based on the present state of our knowledge and is applicable to the product with regard to appropriate safety precautions. It does not represent any guarantee of the properties of the product. Sigma-Aldrich Corporation and its Affiliates shall not be held liable for any damage resulting from handling or from contact with the above product. See www.sigma-aldrich.com and/or the reverse side of invoice or packing slip for additional terms and conditions of sale.

Preparation Information
Sigma-Aldrich Corporation
Product Safety – Americas Region
1-800-521-8956

Version: 4.4 Revision Date: 12/01/2015 Print Date: 02/11/2016

SAFETY DATA SHEET

Version 4.6
Revision Date 01/26/2016
Print Date 04/01/2016

1. PRODUCT AND COMPANY IDENTIFICATION

1.1 Product identifiers

Product name : α-Chlordane

Product Number : 442449
Brand : Supelco

1.2 Relevant identified uses of the substance or mixture and uses advised against

Identified uses : Laboratory chemicals, Synthesis of substances

1.3 Details of the supplier of the safety data sheet

Company : Sigma-Aldrich
3050 Spruce Street
SAINT LOUIS MO 63103
USA

Telephone : +1 800-325-5832
Fax : +1 800-325-5052

1.4 Emergency telephone number

Emergency Phone # : (314) 776-6555

2. HAZARDS IDENTIFICATION

2.1 Classification of the substance or mixture

GHS Classification in accordance with 29 CFR 1910 (OSHA HCS)
Acute toxicity, Oral (Category 4), H302
Acute toxicity, Inhalation (Category 4), H332
Skin irritation (Category 2), H315
Eye irritation (Category 2A), H319
Specific target organ toxicity - single exposure (Category 3), Respiratory system, H335
Acute aquatic toxicity (Category 1), H400
Chronic aquatic toxicity (Category 1), H410

For the full text of the H-Statements mentioned in this Section, see Section 16.

2.2 GHS Label elements, including precautionary statements

Pictogram



Signal word Warning

Hazard statement(s)
H302 + H332 Harmful if swallowed or if inhaled
H315 Causes skin irritation.
H319 Causes serious eye irritation.
H335 May cause respiratory irritation.
H410 Very toxic to aquatic life with long lasting effects.

Precautionary statement(s)
P261 Avoid breathing dust/ fume/ gas/ mist/ vapours/ spray.
P264 Wash skin thoroughly after handling.

P270	Do not eat, drink or smoke when using this product.
P271	Use only outdoors or in a well-ventilated area.
P273	Avoid release to the environment.
P280	Wear eye protection/ face protection.
P280	Wear protective gloves.
P301 + P312 + P330	IF SWALLOWED: Call a POISON CENTER or doctor/ physician if you feel unwell. Rinse mouth.
P302 + P352	IF ON SKIN: Wash with plenty of soap and water.
P304 + P340 + P312	IF INHALED: Remove victim to fresh air and keep at rest in a position comfortable for breathing. Call a POISON CENTER or doctor/ physician if you feel unwell.
P305 + P351 + P338	IF IN EYES: Rinse cautiously with water for several minutes. Remove contact lenses, if present and easy to do. Continue rinsing.
P332 + P313	If skin irritation occurs: Get medical advice/ attention.
P337 + P313	If eye irritation persists: Get medical advice/ attention.
P362	Take off contaminated clothing and wash before reuse.
P391	Collect spillage.
P403 + P233	Store in a well-ventilated place. Keep container tightly closed.
P405	Store locked up.
P501	Dispose of contents/ container to an approved waste disposal plant.

2.3 Hazards not otherwise classified (HNOC) or not covered by GHS - none

3. COMPOSITION/INFORMATION ON INGREDIENTS

3.1 Substances

Molecular weight : 208.29 g/mol
EC-No. : 225-825-5

Hazardous components

Component	Classification	Concentration
Chlordane		
	Acute Tox. 4; Skin Irrit. 2; Eye Irrit. 2A; STOT SE 3; Aquatic Acute 1; Aquatic Chronic 1; H302 + H332, H315, H319, H335, H410	<= 100 %

For the full text of the H-Statements mentioned in this Section, see Section 16.

4. FIRST AID MEASURES

4.1 Description of first aid measures

General advice
Consult a physician. Show this safety data sheet to the doctor in attendance.Move out of dangerous area.

If inhaled
If breathed in, move person into fresh air. If not breathing, give artificial respiration. Consult a physician.

In case of skin contact
Wash off with soap and plenty of water. Consult a physician.

In case of eye contact
Rinse thoroughly with plenty of water for at least 15 minutes and consult a physician.

If swallowed
Never give anything by mouth to an unconscious person. Rinse mouth with water. Consult a physician.

4.2 Most important symptoms and effects, both acute and delayed
The most important known symptoms and effects are described in the labelling (see section 2.2) and/or in section 11

4.3 Indication of any immediate medical attention and special treatment needed
No data available

5. FIREFIGHTING MEASURES

5.1 Extinguishing media

Suitable extinguishing media
Use water spray, alcohol-resistant foam, dry chemical or carbon dioxide.

5.2 Special hazards arising from the substance or mixture
Carbon oxides, Hydrogen chloride gas

5.3 Advice for firefighters
Wear self-contained breathing apparatus for firefighting if necessary.

5.4 Further information
No data available

6. ACCIDENTAL RELEASE MEASURES

6.1 Personal precautions, protective equipment and emergency procedures
Use personal protective equipment. Avoid dust formation. Avoid breathing vapours, mist or gas. Ensure adequate ventilation. Evacuate personnel to safe areas. Avoid breathing dust.
For personal protection see section 8.

6.2 Environmental precautions
Prevent further leakage or spillage if safe to do so. Do not let product enter drains. Discharge into the environment must be avoided.

6.3 Methods and materials for containment and cleaning up
Pick up and arrange disposal without creating dust. Sweep up and shovel. Keep in suitable, closed containers for disposal.

6.4 Reference to other sections
For disposal see section 13.

7. HANDLING AND STORAGE

7.1 Precautions for safe handling
Avoid contact with skin and eyes. Avoid formation of dust and aerosols.Further processing of solid materials may result in the formation of combustible dusts. The potential for combustible dust formation should be taken into consideration before additional processing occurs.
Provide appropriate exhaust ventilation at places where dust is formed.
For precautions see section 2.2.

7.2 Conditions for safe storage, including any incompatibilities
Keep container tightly closed in a dry and well-ventilated place.
Storage class (TRGS 510): Non Combustible Solids

7.3 Specific end use(s)
Apart from the uses mentioned in section 1.2 no other specific uses are stipulated

8. EXPOSURE CONTROLS/PERSONAL PROTECTION

8.1 Control parameters

Components with workplace control parameters
Contains no substances with occupational exposure limit values.

8.2 Exposure controls

Appropriate engineering controls
Handle in accordance with good industrial hygiene and safety practice. Wash hands before breaks and at the end of workday.

Personal protective equipment

Eye/face protection
Safety glasses with side-shields conforming to EN166 Use equipment for eye protection tested and approved under appropriate government standards such as NIOSH (US) or EN 166(EU).

Skin protection
Handle with gloves. Gloves must be inspected prior to use. Use proper glove removal technique (without touching glove's outer surface) to avoid skin contact with this product. Dispose of contaminated gloves after use in accordance with applicable laws and good laboratory practices. Wash and dry hands.

Full contact
Material: Nitrile rubber
Minimum layer thickness: 0.11 mm
Break through time: 480 min
Material tested:Dermatril® (KCL 740 / Aldrich Z677272, Size M)

Splash contact
Material: Nitrile rubber
Minimum layer thickness: 0.11 mm
Break through time: 480 min
Material tested:Dermatril® (KCL 740 / Aldrich Z677272, Size M)

data source: KCL GmbH, D-36124 Eichenzell, phone +49 (0)6659 87300, e-mail sales@kcl.de, test method: EN374
If used in solution, or mixed with other substances, and under conditions which differ from EN 374, contact the supplier of the CE approved gloves. This recommendation is advisory only and must be evaluated by an industrial hygienist and safety officer familiar with the specific situation of anticipated use by our customers. It should not be construed as offering an approval for any specific use scenario.

Body Protection
Complete suit protecting against chemicals, The type of protective equipment must be selected according to the concentration and amount of the dangerous substance at the specific workplace.

Respiratory protection
For nuisance exposures use type P95 (US) or type P1 (EU EN 143) particle respirator.For higher level protection use type OV/AG/P99 (US) or type ABEK-P2 (EU EN 143) respirator cartridges. Use respirators and components tested and approved under appropriate government standards such as NIOSH (US) or CEN (EU).

Control of environmental exposure
Prevent further leakage or spillage if safe to do so. Do not let product enter drains. Discharge into the environment must be avoided.

9. PHYSICAL AND CHEMICAL PROPERTIES

9.1 Information on basic physical and chemical properties

a)	Appearance	Form: crystalline Colour: colourless
b)	Odour	No data available
c)	Odour Threshold	No data available
d)	pH	No data available
e)	Melting point/freezing point	93.0 - 94.0 °C (199.4 - 201.2 °F)
f)	Initial boiling point and boiling range	No data available
g)	Flash point	No data available
h)	Evaporation rate	No data available
i)	Flammability (solid, gas)	No data available
j)	Upper/lower flammability or explosive limits	No data available
k)	Vapour pressure	No data available
l)	Vapour density	No data available
m)	Relative density	No data available

n)	Water solubility	No data available
o)	Partition coefficient: n-octanol/water	No data available
p)	Auto-ignition temperature	No data available
q)	Decomposition temperature	No data available
r)	Viscosity	No data available
s)	Explosive properties	No data available
t)	Oxidizing properties	No data available

9.2 Other safety information
No data available

10. STABILITY AND REACTIVITY

10.1 Reactivity
No data available

10.2 Chemical stability
Stable under recommended storage conditions.

10.3 Possibility of hazardous reactions
No data available

10.4 Conditions to avoid
No data available

10.5 Incompatible materials
Strong oxidizing agents

10.6 Hazardous decomposition products
Other decomposition products - No data available
In the event of fire: see section 5

11. TOXICOLOGICAL INFORMATION

11.1 Information on toxicological effects

Acute toxicity
LD50 Oral - Rat - 500 mg/kg

Inhalation: No data available

Dermal: No data available

No data available

Skin corrosion/irritation
No data available

Serious eye damage/eye irritation
No data available

Respiratory or skin sensitisation
No data available

Germ cell mutagenicity
No data available

Carcinogenicity

IARC: 2B - Group 2B: Possibly carcinogenic to humans (Chlordane)

ACGIH: No component of this product present at levels greater than or equal to 0.1% is identified as a carcinogen or potential carcinogen by ACGIH.

NTP: No component of this product present at levels greater than or equal to 0.1% is identified as a known or anticipated carcinogen by NTP.

OSHA: No component of this product present at levels greater than or equal to 0.1% is identified as a carcinogen or potential carcinogen by OSHA.

Reproductive toxicity
No data available

No data available

Specific target organ toxicity - single exposure
No data available

Specific target organ toxicity - repeated exposure
No data available

Aspiration hazard
No data available

Additional Information
RTECS: Not available

12. ECOLOGICAL INFORMATION

12.1 Toxicity

Toxicity to fish	LC50 - Lepomis macrochirus (Bluegill) - 0.0074 mg/l - 96 h

12.2 Persistence and degradability
No data available

12.3 Bioaccumulative potential

Bioaccumulation	Lepomis macrochirus (Bluegill) - 24 h - 0.005 mg/l
	Bioconcentration factor (BCF): 322

12.4 Mobility in soil
No data available

12.5 Results of PBT and vPvB assessment
PBT/vPvB assessment not available as chemical safety assessment not required/not conducted

12.6 Other adverse effects
An environmental hazard cannot be excluded in the event of unprofessional handling or disposal.
Very toxic to aquatic life with long lasting effects.

13. DISPOSAL CONSIDERATIONS

13.1 Waste treatment methods

Product
Offer surplus and non-recyclable solutions to a licensed disposal company. Contact a licensed professional waste disposal service to dispose of this material. Dissolve or mix the material with a combustible solvent and burn in a chemical incinerator equipped with an afterburner and scrubber.

Contaminated packaging
Dispose of as unused product.

14. TRANSPORT INFORMATION

DOT (US)
UN number: 3077 Class: 9 Packing group: III
Proper shipping name: Environmentally hazardous substances, solid, n.o.s. (Chlordane)
Reportable Quantity (RQ): 1 lbs
Marine pollutant:yes
Poison Inhalation Hazard: No

IMDG
UN number: 3077 Class: 9 Packing group: III EMS-No: F-A, S-F
Proper shipping name: ENVIRONMENTALLY HAZARDOUS SUBSTANCE, SOLID, N.O.S. (Chlordane)
Marine pollutant:yes
IATA
UN number: 3077 Class: 9 Packing group: III
Proper shipping name: Environmentally hazardous substance, solid, n.o.s. (Chlordane)

15. REGULATORY INFORMATION

SARA 302 Components
No chemicals in this material are subject to the reporting requirements of SARA Title III, Section 302.

SARA 313 Components
This material does not contain any chemical components with known CAS numbers that exceed the threshold (De Minimis) reporting levels established by SARA Title III, Section 313.

SARA 311/312 Hazards
Acute Health Hazard, Chronic Health Hazard

Massachusetts Right To Know Components
No components are subject to the Massachusetts Right to Know Act.

Pennsylvania Right To Know Components

	CAS-No.	Revision Date
Chlordane	5103-71-9	

New Jersey Right To Know Components

	CAS-No.	Revision Date
Chlordane	5103-71-9	

California Prop. 65 Components
This product does not contain any chemicals known to State of California to cause cancer, birth defects, or any other reproductive harm.

16. OTHER INFORMATION

Full text of H-Statements referred to under sections 2 and 3.

Acute Tox.	Acute toxicity
Aquatic Acute	Acute aquatic toxicity
Aquatic Chronic	Chronic aquatic toxicity
Eye Irrit.	Eye irritation
H302	Harmful if swallowed.
H302 + H332	Harmful if swallowed or if inhaled
H315	Causes skin irritation.
H319	Causes serious eye irritation.
H332	Harmful if inhaled.

HMIS Rating

Health hazard:	2
Chronic Health Hazard:	*
Flammability:	0
Physical Hazard	0

NFPA Rating

Health hazard:	2
Fire Hazard:	0
Reactivity Hazard:	0

Further information

Copyright 2016 Sigma-Aldrich Co. LLC. License granted to make unlimited paper copies for internal use only.
The above information is believed to be correct but does not purport to be all inclusive and shall be used only as a guide. The information in this document is based on the present state of our knowledge and is applicable to the product with regard to appropriate safety precautions. It does not represent any guarantee of the properties of the product. Sigma-Aldrich Corporation and its Affiliates shall not be held liable for any damage resulting from handling or from contact with the above product. See www.sigma-aldrich.com and/or the reverse side of invoice or packing slip for additional terms and conditions of sale.

Preparation Information

Sigma-Aldrich Corporation
Product Safety – Americas Region
1-800-521-8956

Version: 4.6 Revision Date: 01/26/2016 Print Date: 04/01/2016

SAFETY DATA SHEET

Version 6.12
Revision Date 09/08/2024
Print Date 09/09/2024

SECTION 1: Identification of the substance/mixture and of the company/undertaking

1.1 Product identifiers

Product name : Cobalt

Product Number : 266647
Brand : Aldrich
Index-No. : 027-001-00-9
CAS-No. : 7440-48-4

1.2 Relevant identified uses of the substance or mixture and uses advised against

Identified uses : Laboratory chemicals, Synthesis of substances

Uses advised against : The product is being supplied under the TSCA R&D Exemption (40 CFR Section 720.36). It is the recipient's responsibility to comply with the requirements of the R&D exemption. The product may not be used for a non-exempt commercial purpose under TSCA unless appropriate consent is granted in writing by MilliporeSigma.

1.3 Details of the supplier of the safety data sheet

Company : Sigma-Aldrich Inc.
3050 SPRUCE ST
ST. LOUIS MO 63103
UNITED STATES

Telephone : +1 314 771-5765
Fax : +1 800 325-5052

1.4 Emergency telephone

Emergency Phone # : 800-424-9300 CHEMTREC (USA) +1-703-527-3887 CHEMTREC (International) 24 Hours/day; 7 Days/week

SECTION 2: Hazards identification

2.1 Classification of the substance or mixture

GHS Classification in accordance with 29 CFR 1910 (OSHA HCS)

Flammable solids (Category 1), H228
Eye irritation (Category 2A), H319
Respiratory sensitization (Category 1), H334

The life science business of Merck KGaA, Darmstadt, Germany
operates as MilliporeSigma in the US and Canada

Skin sensitization (Category 1), H317
Germ cell mutagenicity (Category 2), H341
Carcinogenicity (Category 1B), H350
Reproductive toxicity (Category 1B), H360
Long-term (chronic) aquatic hazard (Category 4), H413

For the full text of the H-Statements mentioned in this Section, see Section 16.

2.2 GHS Label elements, including precautionary statements

Pictogram



Signal Word: Danger

Hazard Statements

H228	Flammable solid.
H317	May cause an allergic skin reaction.
H319	Causes serious eye irritation.
H334	May cause allergy or asthma symptoms or breathing difficulties if inhaled.
H341	Suspected of causing genetic defects.
H350	May cause cancer.
H360	May damage fertility or the unborn child.
H413	May cause long lasting harmful effects to aquatic life.

Precautionary Statements

P201	Obtain special instructions before use.
P202	Do not handle until all safety precautions have been read and understood.
P210	Keep away from heat/ sparks/ open flames/ hot surfaces. No smoking.
P240	Ground/bond container and receiving equipment.
P241	Use explosion-proof electrical/ ventilating/ lighting/ equipment.
P261	Avoid breathing dust.
P264	Wash skin thoroughly after handling.
P272	Contaminated work clothing must not be allowed out of the workplace.
P273	Avoid release to the environment.
P280	Wear protective gloves/ protective clothing/ eye protection/ face protection.
P285	In case of inadequate ventilation wear respiratory protection.
P302 + P352	IF ON SKIN: Wash with plenty of soap and water.
P304 + P341	IF INHALED: If breathing is difficult, remove person to fresh air and keep comfortable for breathing.
P305 + P351 + P338	IF IN EYES: Rinse cautiously with water for several minutes. Remove contact lenses, if present and easy to do. Continue rinsing.
P308 + P313	IF exposed or concerned: Get medical advice/ attention.
P333 + P313	If skin irritation or rash occurs: Get medical advice/ attention.
P337 + P313	If eye irritation persists: Get medical advice/ attention.
P342 + P311	If experiencing respiratory symptoms: Call a POISON CENTER/ doctor.
P363	Wash contaminated clothing before reuse.

The life science business of Merck KGaA, Darmstadt, Germany
operates as MilliporeSigma in the US and Canada

P370 + P378	In case of fire: Use dry sand, dry chemical or alcohol-resistant foam to extinguish.
P405	Store locked up.
P501	Dispose of contents/ container to an approved waste disposal plant.

2.3 Hazards not otherwise classified (HNOC) or not covered by GHS - none

SECTION 3: Composition/information on ingredients

3.1 Substances

Formula	:	Co
Molecular weight	:	58.93 g/mol
CAS-No.	:	7440-48-4
EC-No.	:	231-158-0
Index-No.	:	027-001-00-9

Component	Classification	Concentration
Cobalt		
	Flam. Sol. 1; Eye Irrit. 2A; Resp. Sens. 1; Skin Sens. 1; Muta. 2; Carc. 1B; Repr. 1B; Aquatic Chronic 4; H228, H319, H334, H317, H341, H350, H360, H413	<= 100 %

For the full text of the H-Statements mentioned in this Section, see Section 16.

SECTION 4: First aid measures

4.1 Description of first-aid measures

General advice
First aiders need to protect themselves. Show this material safety data sheet to the doctor in attendance.

If inhaled
After inhalation: fresh air. Call in physician.

In case of skin contact
In case of skin contact: Take off immediately all contaminated clothing. Rinse skin with water/ shower. Consult a physician.

In case of eye contact
After eye contact: rinse out with plenty of water. Call in ophthalmologist. Remove contact lenses.

If swallowed
After swallowing: immediately make victim drink water (two glasses at most). Consult a physician.

The life science business of Merck KGaA, Darmstadt, Germany
operates as MilliporeSigma in the US and Canada

4.2 Most important symptoms and effects, both acute and delayed
The most important known symptoms and effects are described in the labelling (see section 2.2) and/or in section 11

4.3 Indication of any immediate medical attention and special treatment needed
No data available

SECTION 5: Firefighting measures

5.1 Extinguishing media

Suitable extinguishing media
Use extinguishing measures that are appropriate to local circumstances and the surrounding environment.

Unsuitable extinguishing media
For this substance/mixture no limitations of extinguishing agents are given.

5.2 Special hazards arising from the substance or mixture
Cobalt/cobalt oxides
Not combustible.
Ambient fire may liberate hazardous vapours.

5.3 Advice for firefighters
Stay in danger area only with self-contained breathing apparatus. Prevent skin contact by keeping a safe distance or by wearing suitable protective clothing.

5.4 Further information
Prevent fire extinguishing water from contaminating surface water or the ground water system.

SECTION 6: Accidental release measures

6.1 Personal precautions, protective equipment and emergency procedures
Advice for non-emergency personnel: Avoid generation and inhalation of dusts in all circumstances. Avoid substance contact. Ensure adequate ventilation. Keep away from heat and sources of ignition. Evacuate the danger area, observe emergency procedures, consult an expert.
For personal protection see section 8.

6.2 Environmental precautions
Do not let product enter drains. Risk of explosion.

6.3 Methods and materials for containment and cleaning up
Cover drains. Collect, bind, and pump off spills. Observe possible material restrictions (see sections 7 and 10). Take up carefully. Dispose of properly. Clean up affected area. Avoid generation of dusts.

6.4 Reference to other sections
For disposal see section 13.

The life science business of Merck KGaA, Darmstadt, Germany
operates as MilliporeSigma in the US and Canada

SECTION 7: Handling and storage

7.1 Precautions for safe handling

Advice on safe handling
Work under hood. Do not inhale substance/mixture.

Advice on protection against fire and explosion
Keep away from open flames, hot surfaces and sources of ignition.Take precautionary measures against static discharge.

Hygiene measures
Immediately change contaminated clothing. Apply preventive skin protection. Wash hands and face after working with substance.
For precautions see section 2.2.

7.2 Conditions for safe storage, including any incompatibilities

Storage conditions
Tightly closed. Keep away from heat and sources of ignition. Keep locked up or in an area accessible only to qualified or authorized persons.

Air sensitive. Handle and store under inert gas.

Storage class
Storage class (TRGS 510): 4.1B: Flammable solid hazardous materials

7.3 Specific end use(s)

Apart from the uses mentioned in section 1.2 no other specific uses are stipulated

SECTION 8: Exposure controls/personal protection

8.1 Control parameters

Ingredients with workplace control parameters

Component	CAS-No.	Value	Control parameters	Basis
Cobalt	7440-48-4	TWA	0.05 mg/m3	USA. NIOSH Recommended Exposure Limits
		TWA	0.05 mg/m3	USA. NIOSH Recommended Exposure Limits
		TWA	0.1 mg/m3	USA. Occupational Exposure Limits (OSHA) - Table Z-1 Limits for Air Contaminants
		PEL	0.02 mg/m3	California permissible exposure limits for chemical contaminants (Title 8, Article 107)
		TWA	0.005 mg/m3	USA. ACGIH Threshold Limit Values (TLV)
	Remarks	Respiratory sensitization Suspected human carcinogen		

The life science business of Merck KGaA, Darmstadt, Germany
operates as MilliporeSigma in the US and Canada

		TWA	0.02 mg/m3	USA. ACGIH Threshold Limit Values (TLV)
		Dermal Sensitization Respiratory sensitization Confirmed animal carcinogen with unknown relevance to humans		

Biological occupational exposure limits

Component	CAS-No.	Parameters	Value	Biological specimen	Basis
Cobalt	7440-48-4	Cobalt	15 µg/l	Urine	ACGIH - Biological Exposure Indices (BEI)
	Remarks	End of shift at end of workweek			
		Cobalt		Urine	ACGIH - Biological Exposure Indices (BEI)
		End of shift at end of workweek			

8.2 Exposure controls

Appropriate engineering controls
Immediately change contaminated clothing. Apply preventive skin protection. Wash hands and face after working with substance.

Personal protective equipment

Eye/face protection
Use equipment for eye protection tested and approved under appropriate government standards such as NIOSH (US) or EN 166(EU). Safety glasses

Skin protection
Handle with impervious gloves.

This recommendation applies only to the product stated in the safety data sheet, supplied by us and for the designated use. When dissolving in or mixing with other substances and under conditions deviating from those stated in EN 16523-1 please contact the supplier of CE-approved gloves (e.g. KCL GmbH, D-36124 Eichenzell, Internet: www.kcl.de).

Full contact
Material: Nitrile rubber
Minimum layer thickness: 0.11 mm
Break through time: 480 min
Material tested:KCL 741 Dermatril® L

Splash contact
Material: Nitrile rubber
Minimum layer thickness: 0.11 mm
Break through time: 480 min
Material tested:KCL 741 Dermatril® L

Body Protection
Flame retardant antistatic protective clothing.

The life science business of Merck KGaA, Darmstadt, Germany
operates as MilliporeSigma in the US and Canada

Respiratory protection
Recommended Filter type: Filter type P3
The entrepeneur has to ensure that maintenance, cleaning and testing of respiratory protective devices are carried out according to the instructions of the producer. These measures have to be properly documented.
required when dusts are generated.
Our recommendations on filtering respiratory protection are based on the following standards: DIN EN 143, DIN 14387 and other accompanying standards relating to the used respiratory protection system.

Control of environmental exposure
Do not let product enter drains. Risk of explosion.

SECTION 9: Physical and chemical properties

9.1 Information on basic physical and chemical properties

a)	Appearance	Form: powder
b)	Odor	No data available
c)	Odor Threshold	No data available
d)	pH	No data available
e)	Melting point/freezing point	No data available
f)	Initial boiling point and boiling range	2,900 °C 5,252 °F - lit.
g)	Flash point	()Not applicable
h)	Evaporation rate	No data available
i)	Flammability (solid, gas)	The substance or mixture is a flammable solid with the category 1.
j)	Upper/lower flammability or explosive limits	No data available
k)	Vapor pressure	No data available
l)	Vapor density	No data available
m)	Density	8.9 g/mL at 25 °C (77 °F) - lit.
	Relative density	No data available
n)	Water solubility	No data available
o)	Partition coefficient: n-octanol/water	log Pow: 5.0
p)	Autoignition temperature	No data available
q)	Decomposition temperature	No data available

The life science business of Merck KGaA, Darmstadt, Germany
operates as MilliporeSigma in the US and Canada

r)	Viscosity	No data available
s)	Explosive properties	No data available
t)	Oxidizing properties	none

9.2 Other safety information
No data available

SECTION 10: Stability and reactivity

10.1 Reactivity
No data available

10.2 Chemical stability
The product is chemically stable under standard ambient conditions (room temperature) .

10.3 Possibility of hazardous reactions
No data available

10.4 Conditions to avoid
no information available

10.5 Incompatible materials
Oxidizing agents, Mineral acidsAcetylene, Hydrazinium nitrate, Material readily reacts with acids generating flammable and/or explosive hydrogen gas.

10.6 Hazardous decomposition products
In the event of fire: see section 5

SECTION 11: Toxicological information

11.1 Information on toxicological effects

Acute toxicity
LD50 Oral - Rat - 6,171 mg/kg
Remarks: Behavioral:Somnolence (general depressed activity).
Behavioral:Ataxia.
Diarrhea
Inhalation: No data available
Dermal: No data available

Skin corrosion/irritation
No data available

Serious eye damage/eye irritation
Eyes - Rabbit
Result: Causes serious eye irritation.
(OECD Test Guideline 405)

Respiratory or skin sensitization
May cause allergic respiratory and skin reactions

Germ cell mutagenicity

The life science business of Merck KGaA, Darmstadt, Germany
operates as MilliporeSigma in the US and Canada

Suspected of causing genetic defects.

Carcinogenicity
Presumed to have carcinogenic potential for humans

IARC: 2A - Group 2A: Probably carcinogenic to humans (Cobalt)

2A - Group 2A: Probably carcinogenic to humans (Cobalt)

NTP: No ingredient of this product present at levels greater than or equal to 0.1% is identified as a known or anticipated carcinogen by NTP.

OSHA: No component of this product present at levels greater than or equal to 0.1% is on OSHA's list of regulated carcinogens.

Reproductive toxicity
May damage fertility.

Specific target organ toxicity - single exposure
No data available

Specific target organ toxicity - repeated exposure
No data available

Aspiration hazard
No data available

11.2 Additional Information

RTECS: GF8750000
Kidney injury may occur., Damage to the eyes., Lung irritation, Throat., Rash, Vomiting, Diarrhea
To the best of our knowledge, the chemical, physical, and toxicological properties have not been thoroughly investigated.

SECTION 12: Ecological information

12.1 Toxicity

Toxicity to fish	LC50 - Danio rerio (zebra fish) - 100.01 mg/l - 96 h
Toxicity to daphnia and other aquatic invertebrates	static test EC50 - Daphnia magna (Water flea) - > 100 mg/l - 48 h (OECD Test Guideline 202)
Toxicity to algae	static test ErC50 - Pseudokirchneriella subcapitata (green algae) - 0.270 mg/l - 70 h (OECD Test Guideline 201)

12.2 Persistence and degradability
The methods for determining biodegradability are not applicable to inorganic substances.

12.3 Bioaccumulative potential
No data available

12.4 Mobility in soil
No data available

The life science business of Merck KGaA, Darmstadt, Germany
operates as MilliporeSigma in the US and Canada

12.5 Results of PBT and vPvB assessment

PBT/vPvB assessment not available as chemical safety assessment not required/not conducted

12.6 Endocrine disrupting properties

No data available

12.7 Other adverse effects

No data available

SECTION 13: Disposal considerations

13.1 Waste treatment methods

Product

Waste material must be disposed of in accordance with the national and local regulations. Leave chemicals in original containers. No mixing with other waste. Handle uncleaned containers like the product itself.

SECTION 14: Transport information

DOT (US)

UN number: 3089 Class: 4.1 Packing group: II
Proper shipping name: Metal powders, flammable, n.o.s.
Reportable Quantity (RQ):
Poison Inhalation Hazard: No

IMDG

UN number: 3089 Class: 4.1 Packing group: II EMS-No: F-G, S-G
Proper shipping name: METAL POWDER, FLAMMABLE, N.O.S.

IATA

UN number: 3089 Class: 4.1 Packing group: II
Proper shipping name: Metal powder, flammable, n.o.s.

SECTION 15: Regulatory information

CERCLA Reportable Quantity

This material does not contain any components with a CERCLA RQ.

SARA 304 Extremely Hazardous Substances Reportable Quantity

This material does not contain any components with a section 304 EHS RQ.

SARA 302 Extremely Hazardous Substances Threshold Planning Quantity

This material does not contain any components with a section 302 EHS TPQ.

The life science business of Merck KGaA, Darmstadt, Germany
operates as MilliporeSigma in the US and Canada

SARA 311/312 Hazards : Fire Hazard
Acute Health Hazard
Chronic Health Hazard

SARA 313 : The following components are subject to reporting levels established by SARA Title III, Section 313:

Cobalt	7440-48-4	>= 90 - <= 100 %

US State Regulations

Massachusetts Right To Know

Cobalt	7440-48-4

Pennsylvania Right To Know

Cobalt	7440-48-4

Maine Chemicals of High Concern

Product does not contain any listed chemicals

Vermont Chemicals of High Concern

Cobalt	7440-48-4

Washington Chemicals of High Concern

Cobalt	7440-48-4

California Prop. 65

WARNING: This product can expose you to chemicals including Cobalt, which is/are known to the State of California to cause cancer. For more information go to www.P65Warnings.ca.gov.

The ingredients of this product are reported in the following inventories:

TSCA : All substances listed as active on the TSCA inventory

TSCA list

No substances are subject to a Significant New Use Rule.

No substances are subject to TSCA 12(b) export notification requirements.

SECTION 16: Other information

Further information

The information is believed to be correct but is not exhaustive and will be used solely as a guideline, which is based on current knowledge of the chemical substance or mixture and is applicable to appropriate safety precautions for the product. It does not represent any guarantee of the properties of the product. Sigma-Aldrich Corporation and its Affiliates shall not be held liable for any damage resulting from handling or from contact with the above product. See www.sigma-aldrich.com and/or the reverse side of invoice or packing slip for additional terms and conditions of sale.

Copyright 2020 Sigma-Aldrich Co. LLC. License granted to make unlimited paper copies for internal use only.

The life science business of Merck KGaA, Darmstadt, Germany
operates as MilliporeSigma in the US and Canada

The branding on the header and/or footer of this document may temporarily not visually match the product purchased as we transition our branding. However, all of the information in the document regarding the product remains unchanged and matches the product ordered. For further information please contact mlsbranding@sial.com.
Version: 6.12 Revision Date: 09/08/2024 Print Date: 09/09/2024

The life science business of Merck KGaA, Darmstadt, Germany
operates as MilliporeSigma in the US and Canada

SAFETY DATA SHEET

Version 6.9
Revision Date 09/07/2024
Print Date 09/08/2024

SECTION 1: Identification of the substance/mixture and of the company/undertaking

1.1 Product identifiers

Product name : Copper

Product Number : 349178
Brand : Aldrich
Index-No. : 029-024-00-X
CAS-No. : 7440-50-8

1.2 Relevant identified uses of the substance or mixture and uses advised against

Identified uses : Laboratory chemicals, Synthesis of substances

Uses advised against : The product is being supplied under the TSCA R&D Exemption (40 CFR Section 720.36). It is the recipient's responsibility to comply with the requirements of the R&D exemption. The product may not be used for a non-exempt commercial purpose under TSCA unless appropriate consent is granted in writing by MilliporeSigma.

1.3 Details of the supplier of the safety data sheet

Company : Sigma-Aldrich Inc.
3050 SPRUCE ST
ST. LOUIS MO 63103
UNITED STATES

Telephone : +1 314 771-5765
Fax : +1 800 325-5052

1.4 Emergency telephone

Emergency Phone # : 800-424-9300 CHEMTREC (USA) +1-703-527-3887 CHEMTREC (International) 24 Hours/day; 7 Days/week

SECTION 2: Hazards identification

2.1 Classification of the substance or mixture

Not a hazardous substance or mixture.

2.2 GHS Label elements, including precautionary statements

No hazard pictogram, no signal word, no hazard statement(s), no precautionary statement(s) required.

The life science business of Merck KGaA, Darmstadt, Germany
operates as MilliporeSigma in the US and Canada

2.3 Hazards not otherwise classified (HNOC) or not covered by GHS - none

SECTION 3: Composition/information on ingredients

3.1 Substances

Formula	:	Cu
Molecular weight	:	63.55 g/mol
CAS-No.	:	7440-50-8
EC-No.	:	231-159-6
Index-No.	:	029-024-00-X

Component	Classification	Concentration
Copper(bulk)		
		<= 100 %

SECTION 4: First aid measures

4.1 Description of first-aid measures

If inhaled
After inhalation: fresh air.

In case of skin contact
In case of skin contact: Take off immediately all contaminated clothing. Rinse skin with water/ shower.

In case of eye contact
After eye contact: rinse out with plenty of water. Remove contact lenses.

If swallowed
After swallowing: make victim drink water (two glasses at most). Consult doctor if feeling unwell.

4.2 Most important symptoms and effects, both acute and delayed
The most important known symptoms and effects are described in the labelling (see section 2.2) and/or in section 11

4.3 Indication of any immediate medical attention and special treatment needed
No data available

SECTION 5: Firefighting measures

5.1 Extinguishing media

Suitable extinguishing media
Use extinguishing measures that are appropriate to local circumstances and the surrounding environment.

Unsuitable extinguishing media
For this substance/mixture no limitations of extinguishing agents are given.

The life science business of Merck KGaA, Darmstadt, Germany
operates as MilliporeSigma in the US and Canada

5.2 Special hazards arising from the substance or mixture
Copper oxides
Not combustible.
Ambient fire may liberate hazardous vapours.

5.3 Advice for firefighters
In the event of fire, wear self-contained breathing apparatus.

5.4 Further information
Prevent fire extinguishing water from contaminating surface water or the ground water system.

SECTION 6: Accidental release measures

6.1 Personal precautions, protective equipment and emergency procedures
Advice for non-emergency personnel: Avoid inhalation of dusts. Ensure adequate ventilation. Evacuate the danger area, observe emergency procedures, consult an expert. For personal protection see section 8.

6.2 Environmental precautions
Do not let product enter drains.

6.3 Methods and materials for containment and cleaning up
Cover drains. Collect, bind, and pump off spills. Observe possible material restrictions (see sections 7 and 10). Take up dry. Dispose of properly. Clean up affected area. Avoid generation of dusts.

6.4 Reference to other sections
For disposal see section 13.

SECTION 7: Handling and storage

7.1 Precautions for safe handling
For precautions see section 2.2.

7.2 Conditions for safe storage, including any incompatibilities

Storage conditions
Tightly closed. Dry.

Store under inert gas. Air sensitive.

Storage class
Storage class (TRGS 510): 13: Non Combustible Solids

7.3 Specific end use(s)
Apart from the uses mentioned in section 1.2 no other specific uses are stipulated

The life science business of Merck KGaA, Darmstadt, Germany
operates as MilliporeSigma in the US and Canada

SECTION 8: Exposure controls/personal protection

8.1 Control parameters

Ingredients with workplace control parameters

Component	CAS-No.	Value	Control parameters	Basis
Copper(bulk)	7440-50-8	TWA	1 mg/m3	USA. ACGIH Threshold Limit Values (TLV)
		TWA	0.2 mg/m3	USA. ACGIH Threshold Limit Values (TLV)
		TWA	1 mg/m3	USA. NIOSH Recommended Exposure Limits
		TWA	1 mg/m3	USA. NIOSH Recommended Exposure Limits
		TWA	1 mg/m3	USA. Occupational Exposure Limits (OSHA) - Table Z-1 Limits for Air Contaminants
		TWA	0.1 mg/m3	USA. Occupational Exposure Limits (OSHA) - Table Z-1 Limits for Air Contaminants
		PEL	0.1 mg/m3	California permissible exposure limits for chemical contaminants (Title 8, Article 107)

8.2 Exposure controls

Appropriate engineering controls
Change contaminated clothing. Wash hands after working with substance.

Personal protective equipment

Eye/face protection
Use equipment for eye protection tested and approved under appropriate government standards such as NIOSH (US) or EN 166(EU). Safety glasses

Skin protection
Handle with impervious gloves.

This recommendation applies only to the product stated in the safety data sheet, supplied by us and for the designated use. When dissolving in or mixing with other substances and under conditions deviating from those stated in EN 16523-1 please contact the supplier of CE-approved gloves (e.g. KCL GmbH, D-36124 Eichenzell, Internet: www.kcl.de).

Full contact
Material: Nitrile rubber
Minimum layer thickness: 0.11 mm
Break through time: 480 min
Material tested:KCL 741 Dermatril® L

Splash contact
Material: Nitrile rubber
Minimum layer thickness: 0.11 mm

The life science business of Merck KGaA, Darmstadt, Germany
operates as MilliporeSigma in the US and Canada

Break through time: 480 min
Material tested:KCL 741 Dermatril® L

Respiratory protection
Recommended Filter type: Filter type P2
The entrepeneur has to ensure that maintenance, cleaning and testing of respiratory protective devices are carried out according to the instructions of the producer. These measures have to be properly documented.
required when dusts are generated.
Our recommendations on filtering respiratory protection are based on the following standards: DIN EN 143, DIN 14387 and other accompanying standards relating to the used respiratory protection system.

Control of environmental exposure
Do not let product enter drains.

SECTION 9: Physical and chemical properties

9.1 Information on basic physical and chemical properties

a)	Appearance	Form: Foil
b)	Odor	No data available
c)	Odor Threshold	No data available
d)	pH	No data available
e)	Melting point/freezing point	Melting point/ range: 1,083.4 °C (1,982.1 °F) - lit.
f)	Initial boiling point and boiling range	2,567 °C 4,653 °F - lit.
g)	Flash point	()Not applicable
h)	Evaporation rate	No data available
i)	Flammability (solid, gas)	The product is not flammable.
j)	Upper/lower flammability or explosive limits	No data available
k)	Vapor pressure	No data available
l)	Vapor density	No data available
m)	Density	8.94 g/mL at 25 °C (77 °F) - lit.
	Relative density	No data available
n)	Water solubility	No data available
o)	Partition coefficient: n-octanol/water	Not applicable for inorganic substances
p)	Autoignition	No data available

The life science business of Merck KGaA, Darmstadt, Germany
operates as MilliporeSigma in the US and Canada

	temperature	
q)	Decomposition temperature	No data available
r)	Viscosity	No data available
s)	Explosive properties	No data available
t)	Oxidizing properties	none

9.2 Other safety information
No data available

SECTION 10: Stability and reactivity

10.1 Reactivity
No data available

10.2 Chemical stability
The product is chemically stable under standard ambient conditions (room temperature) .

10.3 Possibility of hazardous reactions
Exothermic reaction with:
Ethylene oxide
Fluorine
hydrogen sulphide
halogen-halogen compounds
alkali oxides
nitrides
Salts of hydrazine
Sulfuric acid
Risk of ignition or formation of inflammable gases or vapours with:
Oxidizing agents
Chlorine
Risk of explosion with:
Acetylene
azides
ammonium compounds
iodates
bromopropine
perchlorates
bromates
picrates
chlorates
Peroxides

10.4 Conditions to avoid
no information available

10.5 Incompatible materials
No data available

The life science business of Merck KGaA, Darmstadt, Germany
operates as MilliporeSigma in the US and Canada

10.6 Hazardous decomposition products

In the event of fire: see section 5

SECTION 11: Toxicological information

11.1 Information on toxicological effects

Acute toxicity
Oral: No data available
Inhalation: No data available
Dermal: No data available

Skin corrosion/irritation
No data available

Serious eye damage/eye irritation
No data available

Respiratory or skin sensitization
No data available

Germ cell mutagenicity
No data available

Carcinogenicity

IARC: No ingredient of this product present at levels greater than or equal to 0.1% is identified as probable, possible or confirmed human carcinogen by IARC.

NTP: No ingredient of this product present at levels greater than or equal to 0.1% is identified as a known or anticipated carcinogen by NTP.

OSHA: No component of this product present at levels greater than or equal to 0.1% is on OSHA's list of regulated carcinogens.

Reproductive toxicity
No data available

Specific target organ toxicity - single exposure
No data available

Specific target organ toxicity - repeated exposure
No data available

Aspiration hazard
No data available

11.2 Additional Information

RTECS: GL5325000
To the best of our knowledge, the chemical, physical, and toxicological properties have not been thoroughly investigated.

The life science business of Merck KGaA, Darmstadt, Germany
operates as MilliporeSigma in the US and Canada

SECTION 12: Ecological information

12.1 Toxicity
No data available

12.2 Persistence and degradability
The methods for determining biodegradability are not applicable to inorganic substances.

12.3 Bioaccumulative potential
No data available

12.4 Mobility in soil
No data available

12.5 Results of PBT and vPvB assessment
PBT/vPvB assessment not available as chemical safety assessment not required/not conducted

12.6 Endocrine disrupting properties
No data available

12.7 Other adverse effects
No data available

SECTION 13: Disposal considerations

13.1 Waste treatment methods

Product
Waste material must be disposed of in accordance with the national and local regulations. Leave chemicals in original containers. No mixing with other waste. Handle uncleaned containers like the product itself.

SECTION 14: Transport information

DOT (US)
Not dangerous goods

IMDG
Not dangerous goods

IATA
Not dangerous goods

Further information
Not classified as dangerous in the meaning of transport regulations.

The life science business of Merck KGaA, Darmstadt, Germany
operates as MilliporeSigma in the US and Canada

SECTION 15: Regulatory information

CERCLA Reportable Quantity

This material does not contain any components with a CERCLA RQ.

SARA 304 Extremely Hazardous Substances Reportable Quantity

This material does not contain any components with a section 304 EHS RQ.

SARA 302 Extremely Hazardous Substances Threshold Planning Quantity

This material does not contain any components with a section 302 EHS TPQ.

SARA 311/312 Hazards : No SARA Hazards

SARA 313 : This material does not contain any chemical components with known CAS numbers that exceed the threshold (De Minimis) reporting levels established by SARA Title III, Section 313.

US State Regulations

Massachusetts Right To Know

No components are subject to the Massachusetts Right to Know Act.

Pennsylvania Right To Know

Copper(bulk) 7440-50-8

Maine Chemicals of High Concern

Product does not contain any listed chemicals

Vermont Chemicals of High Concern

Product does not contain any listed chemicals

Washington Chemicals of High Concern

Product does not contain any listed chemicals

The ingredients of this product are reported in the following inventories:

TSCA : All substances listed as active on the TSCA inventory

TSCA list

No substances are subject to a Significant New Use Rule.

No substances are subject to TSCA 12(b) export notification requirements.

SECTION 16: Other information

Further information

The information is believed to be correct but is not exhaustive and will be used solely as a guideline, which is based on current knowledge of the chemical substance or mixture and is applicable to appropriate safety precautions for the product. It does not represent any guarantee of the properties of the product. Sigma-Aldrich Corporation and its

The life science business of Merck KGaA, Darmstadt, Germany
operates as MilliporeSigma in the US and Canada

Affiliates shall not be held liable for any damage resulting from handling or from contact with the above product. See www.sigma-aldrich.com and/or the reverse side of invoice or packing slip for additional terms and conditions of sale.
Copyright 2020 Sigma-Aldrich Co. LLC. License granted to make unlimited paper copies for internal use only.
The branding on the header and/or footer of this document may temporarily not visually match the product purchased as we transition our branding. However, all of the information in the document regarding the product remains unchanged and matches the product ordered. For further information please contact mlsbranding@sial.com.
Version: 6.9 Revision Date: 09/07/2024 Print Date: 09/08/2024

The life science business of Merck KGaA, Darmstadt, Germany
operates as MilliporeSigma in the US and Canada

SAFETY DATA SHEET

according to Regulation (EC) No. 1907/2006

Version 7.5
Revision Date 04.03.2024
Print Date 16.09.2024
GENERIC EU MSDS - NO COUNTRY SPECIFIC DATA - NO OEL DATA

SECTION 1: Identification of the substance/mixture and of the company/undertaking

1.1 Product identifiers

Product name	:	Cumene
Product Number	:	C87657
Brand	:	Aldrich
Index-No.	:	601-024-00-X
REACH No.	:	A registration number is not available for this substance as the substance or its uses are exempted from registration, the annual tonnage does not require a registration or the registration is envisaged for a later registration deadline.
CAS-No.	:	98-82-8

1.2 Relevant identified uses of the substance or mixture and uses advised against

Identified uses	:	Laboratory chemicals, Manufacture of substances

1.3 Details of the supplier of the safety data sheet

Company	:	Sigma-Aldrich Inc. 3050 SPRUCE ST ST. LOUIS MO 63103 UNITED STATES
Telephone	:	+1 314 771-5765
Fax	:	+1 800 325-5052

1.4 Emergency telephone

Emergency Phone #	:	800-424-9300 CHEMTREC (USA) +1-703-527-3887 CHEMTREC (International) 24 Hours/day; 7 Days/week

SECTION 2: Hazards identification

2.1 Classification of the substance or mixture

Flammable liquids, (Category 3)	H226: Flammable liquid and vapor.
Carcinogenicity, (Category 1B)	H350: May cause cancer.

The life science business of Merck operates as MilliporeSigma in the US and Canada

Specific target organ toxicity - single exposure, (Category 3), Respiratory system	H335: May cause respiratory irritation.
Aspiration hazard, (Category 1)	H304: May be fatal if swallowed and enters airways.
Long-term (chronic) aquatic hazard, (Category 2)	H411: Toxic to aquatic life with long lasting effects.

2.2 Label elements

Labelling according Regulation (EC) No 1272/2008

Pictogram



Signal Word	Danger
Hazard Statements	
H226	Flammable liquid and vapor.
H304	May be fatal if swallowed and enters airways.
H335	May cause respiratory irritation.
H350	May cause cancer.
H411	Toxic to aquatic life with long lasting effects.
Precautionary Statements	
P202	Do not handle until all safety precautions have been read and understood.
P210	Keep away from heat, hot surfaces, sparks, open flames and other ignition sources. No smoking.
P233	Keep container tightly closed.
P273	Avoid release to the environment.
P301 + P310	IF SWALLOWED: Immediately call a POISON CENTER/ doctor.
P331	Do NOT induce vomiting.
Supplemental Hazard Statements	none

Reduced Labeling (<= 125 ml)

Pictogram



Signal Word	Danger
Hazard Statements	
H350	May cause cancer.
H304	May be fatal if swallowed and enters airways.
Precautionary Statements	
P202	Do not handle until all safety precautions have been read and understood.
P301 + P310	IF SWALLOWED: Immediately call a POISON CENTER/ doctor.
P331	Do NOT induce vomiting.

The life science business of Merck operates as MilliporeSigma in the US and Canada

Supplemental Hazard Statements none

2.3 Other hazards

This substance/mixture contains no components considered to be either persistent, bioaccumulative and toxic (PBT), or very persistent and very bioaccumulative (vPvB) at levels of 0.1% or higher.

Ecological information:
The substance/mixture does not contain components considered to have endocrine disrupting properties according to REACH Article 57(f) or Commission Delegated regulation (EU) 2017/2100 or Commission Regulation (EU) 2018/605 at levels of 0.1% or higher.
Toxicological information:
The substance/mixture does not contain components considered to have endocrine disrupting properties according to REACH Article 57(f) or Commission Delegated regulation (EU) 2017/2100 or Commission Regulation (EU) 2018/605 at levels of 0.1% or higher.
May form explosive peroxides.

SECTION 3: Composition/information on ingredients

3.1 Substances

Synonyms : Isopropylbenzene

Formula : C_9H_{12}
Molecular weight : 120,19 g/mol
CAS-No. : 98-82-8
EC-No. : 202-704-5
Index-No. : 601-024-00-X

Component		Classification	Concentration
cumene			
CAS-No. EC-No. Index-No.	98-82-8 202-704-5 601-024-00-X	Flam. Liq. 3; Carc. 1B; STOT SE 3; Asp. Tox. 1; Aquatic Chronic 2; H226, H350, H335, H304, H411	<= 100 %

For the full text of the H-Statements mentioned in this Section, see Section 16.

SECTION 4: First aid measures

4.1 Description of first-aid measures

General advice
Show this material safety data sheet to the doctor in attendance.

If inhaled
After inhalation: fresh air. Call in physician.

In case of skin contact
In case of skin contact: Take off immediately all contaminated clothing. Rinse skin with water/ shower. Consult a physician.

The life science business of Merck operates as MilliporeSigma in the US and Canada

In case of eye contact
After eye contact: rinse out with plenty of water. Call in ophthalmologist. Remove contact lenses.

If swallowed
After swallowing: caution if victim vomits. Risk of aspiration! Keep airways free. Pulmonary failure possible after aspiration of vomit. Call a physician immediately.

4.2 Most important symptoms and effects, both acute and delayed
The most important known symptoms and effects are described in the labelling (see section 2.2) and/or in section 11

4.3 Indication of any immediate medical attention and special treatment needed
No data available

SECTION 5: Firefighting measures

5.1 Extinguishing media

Suitable extinguishing media
Carbon dioxide (CO2) Foam Dry powder

Unsuitable extinguishing media
For this substance/mixture no limitations of extinguishing agents are given.

5.2 Special hazards arising from the substance or mixture
Carbon oxides
Combustible.
Vapors are heavier than air and may spread along floors.
Forms explosive mixtures with air at elevated temperatures.
Development of hazardous combustion gases or vapours possible in the event of fire.

5.3 Advice for firefighters
Stay in danger area only with self-contained breathing apparatus. Prevent skin contact by keeping a safe distance or by wearing suitable protective clothing.

5.4 Further information
Remove container from danger zone and cool with water. Prevent fire extinguishing water from contaminating surface water or the ground water system.

SECTION 6: Accidental release measures

6.1 Personal precautions, protective equipment and emergency procedures
Advice for non-emergency personnel: Do not breathe vapors, aerosols. Avoid substance contact. Ensure adequate ventilation. Keep away from heat and sources of ignition.
Evacuate the danger area, observe emergency procedures, consult an expert.
For personal protection see section 8.

6.2 Environmental precautions
Do not let product enter drains. Risk of explosion.

6.3 Methods and materials for containment and cleaning up
Cover drains. Collect, bind, and pump off spills. Observe possible material restrictions (see sections 7 and 10). Take up carefully with liquid-absorbent material (e.g. Chemizorb®). Dispose of properly. Clean up affected area.

The life science business of Merck operates as MilliporeSigma in the US and Canada

6.4 Reference to other sections
For disposal see section 13.

SECTION 7: Handling and storage

7.1 Precautions for safe handling

Advice on safe handling
Work under hood. Do not inhale substance/mixture. Avoid generation of vapours/aerosols.

Advice on protection against fire and explosion
Keep away from open flames, hot surfaces and sources of ignition.Take precautionary measures against static discharge.

Hygiene measures
Immediately change contaminated clothing. Apply preventive skin protection. Wash hands and face after working with substance.
For precautions see section 2.2.

7.2 Conditions for safe storage, including any incompatibilities

Storage conditions
Keep container tightly closed in a dry and well-ventilated place. Keep away from heat and sources of ignition. Keep locked up or in an area accessible only to qualified or authorized persons.

Store under inert gas.

Storage class
Storage class (TRGS 510): 3: Flammable liquids

7.3 Specific end use(s)
Apart from the uses mentioned in section 1.2 no other specific uses are stipulated

SECTION 8: Exposure controls/personal protection

8.1 Control parameters

Ingredients with workplace control parameters

8.2 Exposure controls

Personal protective equipment

Eye/face protection
Use equipment for eye protection tested and approved under appropriate government standards such as NIOSH (US) or EN 166(EU). Safety glasses

Skin protection
This recommendation applies only to the product stated in the safety data sheet, supplied by us and for the designated use. When dissolving in or mixing with other substances and under conditions deviating from those stated in EN 16523-1 please

The life science business of Merck operates as MilliporeSigma in the US and Canada

contact the supplier of CE-approved gloves (e.g. KCL GmbH, D-36124 Eichenzell, Internet: www.kcl.de).
Full contact
Material: Viton®
Minimum layer thickness: 0,7 mm
Break through time: 480 min
Material tested:Vitoject® (KCL 890 / Aldrich Z677698, Size M)

This recommendation applies only to the product stated in the safety data sheet, supplied by us and for the designated use. When dissolving in or mixing with other substances and under conditions deviating from those stated in EN 16523-1 please contact the supplier of CE-approved gloves (e.g. KCL GmbH, D-36124 Eichenzell, Internet: www.kcl.de).
Splash contact
Material: Nitrile rubber
Minimum layer thickness: 0,4 mm
Break through time: 10 min
Material tested:Camatril® (KCL 730 / Aldrich Z677442, Size M)

Body Protection
Flame retardant antistatic protective clothing.

Respiratory protection
Recommended Filter type: Filter A (acc. to DIN 3181) for vapours of organic compounds

The entrepeneur has to ensure that maintenance, cleaning and testing of respiratory protective devices are carried out according to the instructions of the producer. These measures have to be properly documented.

Control of environmental exposure
Do not let product enter drains. Risk of explosion.

SECTION 9: Physical and chemical properties

9.1 Information on basic physical and chemical properties

a)	Physical state	liquid, clear
b)	Color	colorless
c)	Odor	aromatic
d)	Melting point/freezing point	Melting point/range: -96 °C - lit.
e)	Initial boiling point and boiling range	152 - 154 °C - lit.
f)	Flammability (solid, gas)	No data available
g)	Upper/lower flammability or explosive limits	Upper explosion limit: 6,0 %(V) Lower explosion limit: 0,9 %(V)
h)	Flash point	31,0 °C - closed cup

The life science business of Merck operates as MilliporeSigma in the US and Canada

i)	Autoignition temperature	425,0 °C
j)	Decomposition temperature	No data available
k)	pH	Not applicable
l)	Viscosity	Viscosity, kinematic: No data available Viscosity, dynamic: 0,79 mPa.s at 20 °C
m)	Water solubility	ca.0,05 g/l at 25 °C - slightly soluble
n)	Partition coefficient: n-octanol/water	log Pow: 3,55 at 23 °C - Bioaccumulation is not expected.
o)	Vapor pressure	11 hPa at 20,0 °C
p)	Density	0,864 g/mL at 25 °C - lit.
	Relative density	No data available
q)	Relative vapor density	No data available
r)	Particle characteristics	No data available
s)	Explosive properties	No data available
t)	Oxidizing properties	none

9.2 Other safety information

Surface tension	27,69 mN/m at 25 °C

SECTION 10: Stability and reactivity

10.1 Reactivity

Vapor/air-mixtures are explosive at intense warming.

10.2 Chemical stability

The product is chemically stable under standard ambient conditions (room temperature) .
Stable under recommended storage conditions.

10.3 Possibility of hazardous reactions

No data available

10.4 Conditions to avoid

Heating.

10.5 Incompatible materials

No data available

10.6 Hazardous decomposition products

In the event of fire: see section 5

The life science business of Merck operates as MilliporeSigma in the US and Canada

SECTION 11: Toxicological information

11.1 Information on toxicological effects

Acute toxicity
Symptoms: gastric pain, Vomiting
Symptoms: mucosal irritations, Cough, Shortness of breath, Headache, Nausea, Vomiting,
Possible damages:, damage of respiratory tract
Dermal: No data available

Skin corrosion/irritation
Skin - Rabbit
Result: No skin irritation
(OECD Test Guideline 404)
Remarks: Drying-out effect resulting in rough and chapped skin.

Serious eye damage/eye irritation
Eyes - Rabbit
Result: No eye irritation - 72 h
(OECD Test Guideline 405)

Respiratory or skin sensitization
Maximization Test - Guinea pig
Result: negative
(OECD Test Guideline 406)

Germ cell mutagenicity
Test Type: Mutagenicity (mammal cell test): chromosome aberration.
Test system: Chinese hamster ovary cells
Metabolic activation: with and without metabolic activation
Method: OECD Test Guideline 473
Result: negative
Test Type: Ames test
Test system: S. typhimurium
Metabolic activation: with and without metabolic activation
Method: OECD Test Guideline 471
Result: negative
Test Type: In vitro mammalian cell gene mutation test
Test system: Chinese hamster ovary cells
Metabolic activation: with and without metabolic activation
Method: OECD Test Guideline 476
Result: negative
Test Type: unscheduled DNA synthesis assay
Test system: rat hepatocytes
Metabolic activation: without metabolic activation
Method: OECD Test Guideline 482
Result: negative

Test Type: Micronucleus test
Species: Mouse
Cell type: Red blood cells (erythrocytes)
Application Route: inhalation (gas)
Method: OECD Test Guideline 474
Result: negative

The life science business of Merck operates as MilliporeSigma in the US and Canada

Test Type: Micronucleus test
Species: Rat
Cell type: Bone marrow
Application Route: Intraperitoneal
Method: OECD Test Guideline 474
Result: Positive results were obtained in some in vivo tests.

Carcinogenicity
Presumed to have carcinogenic potential for humans

Reproductive toxicity
No data available

Specific target organ toxicity - single exposure
Inhalation - May cause respiratory irritation. - Respiratory Tract
Remarks: Classified according to Regulation (EU) 1272/2008, Annex VI (Table 3.1/3.2)

Specific target organ toxicity - repeated exposure
No data available

Aspiration hazard
Aspiration may cause pulmonary edema and pneumonitis.

11.2 Additional Information

Endocrine disrupting properties

Product:

Assessment	The substance/mixture does not contain components considered to have endocrine disrupting properties according to REACH Article 57(f) or Commission Delegated regulation (EU) 2017/2100 or Commission Regulation (EU) 2018/605 at levels of 0.1% or higher.

RTECS: GR8575000
narcosis, Central nervous system depression, Dermatitis, Gastrointestinal disturbance, Damage to the lungs., Liver injury may occur., Kidney injury may occur.
To the best of our knowledge, the chemical, physical, and toxicological properties have not been thoroughly investigated.

After uptake of large quantities:

somnolence
Dizziness
narcosis

Effect potentiated by: ethanol

Handle in accordance with good industrial hygiene and safety practice.

The life science business of Merck operates as MilliporeSigma in the US and Canada

SECTION 12: Ecological information

12.1 Toxicity

Toxicity to fish	flow-through test LC50 - Cyprinodon variegatus (sheepshead minnow) - 4,7 mg/l - 96 h (US-EPA)
Toxicity to daphnia and other aquatic invertebrates	static test EC50 - Daphnia magna (Water flea) - 2,14 mg/l - 48 h (OECD Test Guideline 202)
Toxicity to algae	static test ErC50 - Desmodesmus subspicatus (green algae) - 2,01 mg/l - 72 h (OECD Test Guideline 201)
Toxicity to bacteria	static test EC50 - activated sludge - > 2.000 mg/l - 3 h (OECD Test Guideline 209)
Toxicity to daphnia and other aquatic invertebrates(Chronic toxicity)	semi-static test NOEC - Daphnia magna (Water flea) - 0,35 mg/l - 21 d (OECD Test Guideline 211)

12.2 Persistence and degradability

Biodegradability	aerobic - Exposure time 20 d Result: 70 % - Readily biodegradable. Remarks: (ECHA)

12.3 Bioaccumulative potential

No data available

12.4 Mobility in soil

No data available

12.5 Results of PBT and vPvB assessment

This substance/mixture contains no components considered to be either persistent, bioaccumulative and toxic (PBT), or very persistent and very bioaccumulative (vPvB) at levels of 0.1% or higher.

12.6 Endocrine disrupting properties

Product:

Assessment : The substance/mixture does not contain components considered to have endocrine disrupting properties according to REACH Article 57(f) or Commission Delegated regulation (EU) 2017/2100 or Commission Regulation (EU) 2018/605 at levels of 0.1% or higher.

12.7 Other adverse effects

Discharge into the environment must be avoided.

The life science business of Merck operates as MilliporeSigma in the US and Canada

SECTION 13: Disposal considerations

13.1 Waste treatment methods

No data available

SECTION 14: Transport information

14.1 UN number

ADR/RID: 1918 IMDG: 1918 IATA: 1918

14.2 UN proper shipping name

ADR/RID: ISOPROPYLBENZENE
IMDG: ISOPROPYLBENZENE
IATA: Isopropylbenzene

14.3 Transport hazard class(es)

ADR/RID: 3 IMDG: 3 IATA: 3

14.4 Packaging group

ADR/RID: III IMDG: III IATA: III

14.5 Environmental hazards

ADR/RID: yes IMDG Marine pollutant: yes IATA: no

14.6 Special precautions for user

Tunnel restriction code : (D/E)

Further information : No data available

SECTION 15: Regulatory information

15.1 Safety, health and environmental regulations/legislation specific for the substance or mixture

This material safety data sheet complies with the requirements of Regulation (EC) No. 1907/2006.

Authorisations and/or restrictions on use

REACH - Restrictions on the manufacture, placing on the market and use of certain dangerous substances, mixtures and articles (Annex XVII) : cumene

National legislation

Seveso III: Directive 2012/18/EU of the European Parliament and of the Council on the control of major-accident hazards involving dangerous substances.

E2 ENVIRONMENTAL HAZARDS

P5c FLAMMABLE LIQUIDS

The life science business of Merck operates as MilliporeSigma in the US and Canada

Other regulations
Observe work restrictions regarding maternity protection in accordance to Dir 92/85/EEC or stricter national regulations where applicable.

Take note of Dir 94/33/EC on the protection of young people at work.

15.2 Chemical Safety Assessment
For this product a chemical safety assessment was not carried out

SECTION 16: Other information

Full text of H-Statements

H226	Flammable liquid and vapor.
H304	May be fatal if swallowed and enters airways.
H335	May cause respiratory irritation.
H350	May cause cancer.
H411	Toxic to aquatic life with long lasting effects.

The life science business of Merck operates as MilliporeSigma in the US and Canada

Full text of other abbreviations

ADN - European Agreement concerning the International Carriage of Dangerous Goods by Inland Waterways; ADR - Agreement concerning the International Carriage of Dangerous Goods by Road; AIIC - Australian Inventory of Industrial Chemicals; ASTM - American Society for the Testing of Materials; bw - Body weight; CMR - Carcinogen, Mutagen or Reproductive Toxicant; DIN - Standard of the German Institute for Standardisation; DSL - Domestic Substances List (Canada); ECx - Concentration associated with x% response; ELx - Loading rate associated with x% response; EmS - Emergency Schedule; ENCS - Existing and New Chemical Substances (Japan); ErCx - Concentration associated with x% growth rate response; GHS - Globally Harmonized System; GLP - Good Laboratory Practice; IARC - International Agency for Research on Cancer; IATA - International Air Transport Association; IBC - International Code for the Construction and Equipment of Ships carrying Dangerous Chemicals in Bulk; IC50 - Half maximal inhibitory concentration; ICAO - International Civil Aviation Organization; IECSC - Inventory of Existing Chemical Substances in China; IMDG - International Maritime Dangerous Goods; IMO - International Maritime Organization; ISHL - Industrial Safety and Health Law (Japan); ISO - International Organisation for Standardization; KECI - Korea Existing Chemicals Inventory; LC50 - Lethal Concentration to 50 % of a test population; LD50 - Lethal Dose to 50% of a test population (Median Lethal Dose); MARPOL - International Convention for the Prevention of Pollution from Ships; n.o.s. - Not Otherwise Specified; NO(A)EC - No Observed (Adverse) Effect Concentration; NO(A)EL - No Observed (Adverse) Effect Level; NOELR - No Observable Effect Loading Rate; NZIoC - New Zealand Inventory of Chemicals; OECD - Organization for Economic Co-operation and Development; OPPTS - Office of Chemical Safety and Pollution Prevention; PBT - Persistent, Bioaccumulative and Toxic substance; PICCS - Philippines Inventory of Chemicals and Chemical Substances; (Q)SAR - (Quantitative) Structure Activity Relationship; REACH - Regulation (EC) No 1907/2006 of the European Parliament and of the Council concerning the Registration, Evaluation, Authorisation and Restriction of Chemicals; RID - Regulations concerning the International Carriage of Dangerous Goods by Rail; SADT - Self-Accelerating Decomposition Temperature; SDS - Safety Data Sheet; TCSI - Taiwan Chemical Substance Inventory; TECI - Thailand Existing Chemicals Inventory; TSCA - Toxic Substances Control Act (United States); UN - United Nations; UNRTDG - United Nations Recommendations on the Transport of Dangerous Goods; vPvB - Very Persistent and Very Bioaccumulative

Further information

The information is believed to be correct but is not exhaustive and will be used solely as a guideline, which is based on current knowledge of the chemical substance or mixture and is applicable to appropriate safety precautions for the product. It does not represent any guarantee of the properties of the product. Sigma-Aldrich Corporation and its Affiliates shall not be held liable for any damage resulting from handling or from contact with the above product. See www.sigma-aldrich.com and/or the reverse side of invoice or packing slip for additional terms and conditions of sale.

Copyright 2020 Sigma-Aldrich Co. LLC. License granted to make unlimited paper copies for internal use only.

The branding on the header and/or footer of this document may temporarily not visually match the product purchased as we transition our branding. However, all of the information in the document regarding the product remains unchanged and matches the product ordered. For further information please contact mlsbranding@sial.com.

The life science business of Merck operates as MilliporeSigma in the US and Canada

The life science business of Merck operates as MilliporeSigma in the US and Canada

AccuStandard, Inc.
125 Market St., New Haven, CT 06513 USA
Tel: 203-786-5290 Fax: 203-786-5287

SAFETY DATA SHEET

SECTION 1 - CHEMICAL PRODUCT AND COMPANY IDENTIFICATION

1.1 - Product Identifiers

Catalog Name: WC-CN-1X-1

Description: Cyanide Standard

1.2 - Relevant Identified Uses of the Substance or Mixture

Laboratory Chemical Reference Material

1.3 - Supplier Details

Company: AccuStandard, Inc.
125 Market St.
New Haven, CT 06513 USA

Telephone Number: 203-786-5290

Fax: 203-786-5287

Email: edocs@accustandard.com

1.4 - Emergency Telephone Number


Emergency Phone #: AccuStandard, Inc.
1-203-502-7070 (USA)
+001-203-502-7070 (International)


24 hours / 7 days a week

SECTION 2 - HAZARDS IDENTIFICATION

2.1 - GHS Label Elements



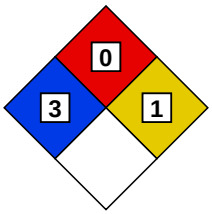

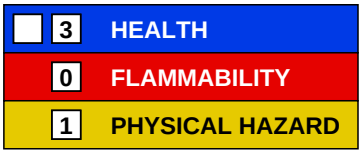

Signal Word: Danger

Hazard Codes:

H302 - Harmful if swallowed. (Acute toxicity, oral, category 4)

H314 - Causes skin burns. (Skin corrosion/irritation, category 1)

H318 - Causes serious eye damage. (Eye damage/irritation, category 1)

H332 - Harmful if inhaled. (Acute toxicity, inhalation, category 4)

Precautionary Codes:

P202 - This product should only by used by persons trained in the safe handling of hazardous chemicals.

P233 - Store in a tightly closed container. (P404)

P262 - Do not get in eyes, on skin or clothing.

P264 - Wash thoroughly after handling. Do not take internally. Eye wash and safety equipment should be readily available.

P280 - Protective gloves must be worn to prevent skin contact.

SECTION 2 - HAZARDS IDENTIFICATION *- continued*

2.1 - GHS Label Elements *- continued*

P284 - Respiratory Protection: If workplace exposure limit(s) of product or any component is exceeded (see TLV/PEL), or a risk assessment shows air-purifying respirators are appropriate, use of a NIOSH/MSHA approved air supplied respirator is advised. Use a full-face respirator with multi-purpose combination (US) or type ABEK (EN14387) respirator cartridges in absence of proper environmental control. Always use respirators and components tested and approved under appropriate government standards such as NIOSH (US) or CEN (EU). Engineering and/or administrative controls should be implemented to reduce exposure.

P331 - Ingestion: Do NOT induce vomiting. Call a physician or poison control center immediately. Give victim a glass of water a little at a time. Never give anything by mouth to an unconscious person. If vomiting occurs spontaneously, lower head below waist to prevent fluid from entering the lungs.

P338 - Eye contact: Immediately flush with plenty of water. After initial flushing, remove any contact lenses and continue flushing for at least 15 minutes. Assure adequate flushing by separating the eyelids with fingers.

P360 - Skin contact: Immediately flush skin with plenty amounts of water for at least 15 minutes while removing contaminated clothing and shoes. Get medical attention immediately. Thoroughly wash (or discard) clothing and shoes before reuse.

2.2 - Other Hazards

2.2.1 - Symptom of Exposure Health/Environment

Corrosive.

May cause stomach cramps and gastro-intestinal disturbances.

May cause burning sensation, coughing, wheezing, laryngitis, shortness of breath, headache, nausea and vomiting.

2.2.2 - Potential Health Effects

Causes serious eye damage. (Eye damage/irritation, category 1)

Causes skin burns. (Skin corrosion/irritation, category 1)

May be harmful if absorbed through the skin. (Acute toxicity, dermal, category 5)

Extremely destructive to tissue of the mucous membranes and upper respiratory tract.

Harmful if inhaled. (Acute toxicity, inhalation, category 4)

Harmful if swallowed. (Acute toxicity, oral, category 4)

2.2.3 - Routes of Entry

Inhalation, ingestion or skin contact.

2.2.4 - Carcinogenicity

This product is or contains a component that is not listed (ACGIH, IARC, NTP, OSHA) as a cancer causing agent.

SECTION 3 - COMPOSITION / ANALYTES DATA

Description: Cyanide Standard

			ACGIH -TLV (mg/m³)			OSHA -PEL (mg/m³)		
Analyte	CAS #	% Concentration	TWA	STEL	Skin	TWA	STEL	Skin
Potassium cyanide	151-50-8	0.025			X	5		X
Sodium hydroxide	1310-73-2	2.000	(C)2 (C)2			2		
Water	7732-18-5	97.975						

SECTION 4 - FIRST AID MEASURES

4.2 - Eye Contact

Eye contact: Immediately flush with plenty of water. After initial flushing, remove any contact lenses and continue flushing for at least 15 minutes. Assure adequate flushing by separating the eyelids with fingers. (P338)

4.3 - Skin Contact

Skin contact: Immediately flush skin with plenty amounts of water for at least 15 minutes while removing contaminated clothing and shoes. Get medical attention immediately. Thoroughly wash (or discard) clothing and shoes before reuse. (P360)

4.4 - Inhalation

Inhalation: Remove to fresh air. If not breathing, give artificial respiration or give oxygen by trained personnel. Seek immediate medical attention.

4.5 - Ingestion

Ingestion: Do NOT induce vomiting. Call a physician or poison control center immediately. Give victim a glass of water a little at a time. Never give anything by mouth to an unconscious person. If vomiting occurs spontaneously, lower head below waist to prevent fluid from entering the lungs. (P331)

SECTION 5 - FIRE FIGHTING MEASURES

5.1 - Flammable Properties

During a fire, irritating and highly toxic gases may be generated by thermal decomposition or combustion.

Reacts with most metals to form flammable hydrogen gas.

5.2 - Extinguishing Media

Do not use water.

Use dry chemical when fighting fires involving this material.

5.3 - Protection of Firefighters

As in any fire, wear self-contained breathing apparatus pressure demand, MSHA/NIOSH (approved or equivalent) and full protective gear.

SECTION 6 - ACCIDENTAL RELEASE MEASURES

6.1 - Spill Response

Wear a self-contained breathing apparatus and appropriate Personal protection. Prevent contact with skin or eyes. Ventilate area. Stop leak if you can do so without risk. Absorb on sand or vermiculite, take up and containerize for proper disposal. Flush spill area with water. Comply with Federal, State, and local regulations.

SECTION 7 - HANDLING AND STORAGE

Store in a tightly closed container. (P404)

Keep refrigerated.

Avoid metal containers.

Material is hygroscopic.

Avoid inhalation.

Use with adequate ventilation.

Do not get in eyes, on skin or clothing. (P262)

Avoid prolonged or repeated exposure.

This product should only by used by persons trained in the safe handling of hazardous chemicals. (P202)

SECTION 8 - EXPOSURE CONTROLS

8.1 - Engineering Controls/PPE

Wash thoroughly after handling. Do not take internally. Eye wash and safety equipment should be readily available. (P264)

8.2 - General Hygene Considerations

Respiratory Protection: If workplace exposure limit(s) of product or any component is exceeded (see TLV/PEL), or a risk assessment shows air-purifying respirators are appropriate, use of a NIOSH/MSHA approved air supplied respirator is advised. Use a full-face respirator with multi-purpose combination (US) or type ABEK (EN14387) respirator cartridges in absence of proper environmental control. Always use respirators and components tested and approved under appropriate government standards such as NIOSH (US) or CEN (EU). Engineering and/or administrative controls should be implemented to reduce exposure.

Material should be handled or transferred in an approved fume hood or with adequate ventilation.

Protective gloves must be worn to prevent skin contact. (P280)

(Chloroprene, natural rubber, nitrile, or equivalent)

Wear safety glasses with side shields (or googles) and a face shield.

Use eye protection tested and approved under the appropriate government standards such as NIOSH (US) or EN 166 (EU).

All recommendations are advisory only and must be evaluated by an industrial hygienist and/or safety officer familiar with the specific situation of anticipated use, such as concentration and amount of the substance in the workplace. Any recommendation should not be construed as offering an approval for any specific use of the product.

SECTION 9 - PHYSICAL AND CHEMICAL PROPERTIES

Appearance: Clear liquid

Odor: Practically odorless

Odor Threshold: N/A

pH: 13-14

Melting Point: -4 °C (5% soln)

Boiling Point: 102 °C (5% soln)

Flash Point: N/A

Evaporation Rate (Butyl Acetate=1): N/A

Flammability Class: N/A

Lower Flammability Level: N/A

Upper Flammability Level: N/A

Vapor Pressure: N/A

Vapor Density (Air = 1): >1 g/l

Specific Gravity: 1.05 g/cm3 (5% soln)

Solubility in Water: Soluble

Partition Coefficient: N/A

Autoignition Temperature: N/A

Decomposition Temperature: N/A

Viscosity: N/A

VOC Content: N/A

Percent Volatile: N/A

SECTION 10 - STABILITY AND REACTIVITY

Stability: Stable

Materials to Avoid: Oxidizers
Acids

Hazardous Decomposition: Sodium oxides

Hazardous Polymerization: Will not occur

Condition to Avoid: Prolonged exposure to air

SECTION 11 - TOXICOLOGICAL INFORMATION

Human Health Toxicity

See section 2 for specific toxicological information for the ingredients of this product.

LD50 (Oral): N/A

LD50 (Dermal) : N/A

LC50 (Inhalation): N/A

No specific human health toxicity information is available for this product.

No other information related to the toxicological properties of this product is available at this time.

SECTION 12 - ECOLOGICAL INFORMATION

Environmental Toxicity

By complying with sections 6 and 7 there should be no release to the environment.

LC50 (Fish): N/A

EC50 (Aquatic Invertebrate): N/A

BCF: N/A

No specific environmental toxicity information is available for this product.

No other information related to the ecological properties of this product is available at this time.

SECTION 13 - DISPOSAL CONSIDERATIONS

Recycle or incinerate at any EPA approved facility or dispose in compliance with Federal, State and local regulations. Empty containers must be triple-rinsed prior to disposal.

SECTION 14 - TRANSPORT INFORMATION

Transportation Information (DOT/IATA)

UN Number: UN1824

Class: 8

Packing Group: III

Proper Shipping Name: Sodium hydroxide solution

Poison by Inhalation: No

Marine Pollutant: No

SECTION 15 - REGULATORY INFORMATION

This product does not contain compounds subject to EU Regulation (EC) No 1907/2006 (REACH) on Annex XIV, Annex XVII, and/or Article 59.

SECTION 15 - REGULATORY INFORMATION *- continued*

All components are listed on the TSCA Inventory.

For laboratory, research and development use only. Not for manufacturing or commercial purposes.

In addition to federal and state regulations, local regulations may apply. Check with your local regulatory authorities.

SECTION 16 - OTHER INFORMATION

This document has been designed to meet the requirements of OSHA, ANSI, GHS and CHIPs regulations. Chemicals are classified using the Globally Harmonized System for Classification and Labeling of Chemicals and CLP Regulation (EC) No. 1272/2008.

The statements contained herein are offered for informational purposes only and are based on technical data that we believe to be accurate. The manufacturer will not assume any liability for the accuracy and completeness of this information. Final determination of the suitability of the material is the responsibility of the user. Although certain hazards are described herein, the user should not presume that these are the only hazards that exist. Since conditions and manner of use are outside of the manufacturers control, we make

NO WARRANTY OF MERCHANTABILITY, EXPRESSED OR IMPLIED, AND ASSUME NO LIABILITY RESULTING FROM ITS USE.

Legend : N/A = Not Available ND = Not Determined NR = Not Regulated

Alteration of any information contained herein without written permission from the manufacturer is strictly prohibited.

HMIS/NFPA HAZARD INDEX

0 - Minimal
1 - Slight
2 - Moderate
3 - Serious
4 - Severe

* - Additional Hazard

GHS HAZARD INDEX

Category 1 - Most Severe
Category 5 - Least Severe

**** End of Document ****

SAFETY DATA SHEET

Version 5.8
Revision Date 03/07/2015
Print Date 02/23/2016

1. PRODUCT AND COMPANY IDENTIFICATION

1.1 Product identifiers

Product name : Cyclohexane

Product Number : 320633
Brand : Aldrich
Index-No. : 601-017-00-1

CAS-No. : 110-82-7

1.2 Relevant identified uses of the substance or mixture and uses advised against

Identified uses : Laboratory chemicals, Manufacture of substances

1.3 Details of the supplier of the safety data sheet

Company : Sigma-Aldrich
3050 Spruce Street
SAINT LOUIS MO 63103
USA

Telephone : +1 800-325-5832
Fax : +1 800-325-5052

1.4 Emergency telephone number

Emergency Phone # : (314) 776-6555

2. HAZARDS IDENTIFICATION

2.1 Classification of the substance or mixture

GHS Classification in accordance with 29 CFR 1910 (OSHA HCS)
Flammable liquids (Category 2), H225
Skin irritation (Category 2), H315
Specific target organ toxicity - single exposure (Category 3), Central nervous system, H336
Aspiration hazard (Category 1), H304
Acute aquatic toxicity (Category 1), H400

For the full text of the H-Statements mentioned in this Section, see Section 16.

2.2 GHS Label elements, including precautionary statements

Pictogram



Signal word Danger

Hazard statement(s)
H225 Highly flammable liquid and vapour.
H304 May be fatal if swallowed and enters airways.
H315 Causes skin irritation.
H336 May cause drowsiness or dizziness.
H400 Very toxic to aquatic life.

Precautionary statement(s)
P210 Keep away from heat/sparks/open flames/hot surfaces. - No smoking.
P233 Keep container tightly closed.
P240 Ground/bond container and receiving equipment.

P241	Use explosion-proof electrical/ ventilating/ lighting/ equipment.
P242	Use only non-sparking tools.
P243	Take precautionary measures against static discharge.
P261	Avoid breathing dust/ fume/ gas/ mist/ vapours/ spray.
P264	Wash skin thoroughly after handling.
P271	Use only outdoors or in a well-ventilated area.
P273	Avoid release to the environment.
P280	Wear protective gloves/ eye protection/ face protection.
P301 + P310	IF SWALLOWED: Immediately call a POISON CENTER or doctor/ physician.
P303 + P361 + P353	IF ON SKIN (or hair): Remove/ Take off immediately all contaminated clothing. Rinse skin with water/ shower.
P304 + P340 + P312	IF INHALED: Remove victim to fresh air and keep at rest in a position comfortable for breathing. Call a POISON CENTER or doctor/ physician if you feel unwell.
P331	Do NOT induce vomiting.
P332 + P313	If skin irritation occurs: Get medical advice/ attention.
P362	Take off contaminated clothing and wash before reuse.
P370 + P378	In case of fire: Use dry sand, dry chemical or alcohol-resistant foam for extinction.
P391	Collect spillage.
P403 + P233	Store in a well-ventilated place. Keep container tightly closed.
P403 + P235	Store in a well-ventilated place. Keep cool.
P405	Store locked up.
P501	Dispose of contents/ container to an approved waste disposal plant.

2.3 Hazards not otherwise classified (HNOC) or not covered by GHS - none

3. COMPOSITION/INFORMATION ON INGREDIENTS

3.1 Substances

Formula	:	C_6H_{12}
Molecular weight	:	84.16 g/mol
CAS-No.	:	110-82-7
EC-No.	:	203-806-2
Index-No.	:	601-017-00-1

Hazardous components

Component	Classification	Concentration
Cyclohexane		
	Flam. Liq. 2; Skin Irrit. 2; STOT SE 3; Asp. Tox. 1; Aquatic Acute 1; H225, H304, H315, H336, H400	<= 100 %

For the full text of the H-Statements mentioned in this Section, see Section 16.

4. FIRST AID MEASURES

4.1 Description of first aid measures

General advice
Consult a physician. Show this safety data sheet to the doctor in attendance.Move out of dangerous area.

If inhaled
If breathed in, move person into fresh air. If not breathing, give artificial respiration. Consult a physician.

In case of skin contact
Wash off with soap and plenty of water. Consult a physician.

In case of eye contact
Flush eyes with water as a precaution.

If swallowed
Do NOT induce vomiting. Never give anything by mouth to an unconscious person. Rinse mouth with water. Consult a physician.

4.2 Most important symptoms and effects, both acute and delayed
The most important known symptoms and effects are described in the labelling (see section 2.2) and/or in section 11

4.3 Indication of any immediate medical attention and special treatment needed
No data available

5. FIREFIGHTING MEASURES

5.1 Extinguishing media

Suitable extinguishing media
Use water spray, alcohol-resistant foam, dry chemical or carbon dioxide.

5.2 Special hazards arising from the substance or mixture
No data available

5.3 Advice for firefighters
Wear self-contained breathing apparatus for firefighting if necessary.

5.4 Further information
Use water spray to cool unopened containers.

6. ACCIDENTAL RELEASE MEASURES

6.1 Personal precautions, protective equipment and emergency procedures
Use personal protective equipment. Avoid breathing vapours, mist or gas. Ensure adequate ventilation. Remove all sources of ignition. Evacuate personnel to safe areas. Beware of vapours accumulating to form explosive concentrations. Vapours can accumulate in low areas.
For personal protection see section 8.

6.2 Environmental precautions
Prevent further leakage or spillage if safe to do so. Do not let product enter drains. Discharge into the environment must be avoided.

6.3 Methods and materials for containment and cleaning up
Contain spillage, and then collect with an electrically protected vacuum cleaner or by wet-brushing and place in container for disposal according to local regulations (see section 13).

6.4 Reference to other sections
For disposal see section 13.

7. HANDLING AND STORAGE

7.1 Precautions for safe handling
Avoid contact with skin and eyes. Avoid inhalation of vapour or mist.
Use explosion-proof equipment.Keep away from sources of ignition - No smoking.Take measures to prevent the build up of electrostatic charge.
For precautions see section 2.2.

7.2 Conditions for safe storage, including any incompatibilities
Keep container tightly closed in a dry and well-ventilated place. Containers which are opened must be carefully resealed and kept upright to prevent leakage.
Storage class (TRGS 510): Flammable liquids

7.3 Specific end use(s)
Apart from the uses mentioned in section 1.2 no other specific uses are stipulated

8. EXPOSURE CONTROLS/PERSONAL PROTECTION

8.1 Control parameters

Components with workplace control parameters

Component	CAS-No.	Value	Control parameters	Basis
Cyclohexane	110-82-7	TWA	100.000000 ppm	USA. ACGIH Threshold Limit Values (TLV)
	Remarks	Central Nervous System impairment		
		TWA	300.000000 ppm 1,050.000000 mg/m3	USA. NIOSH Recommended Exposure Limits
		TWA	300.000000 ppm 1,050.000000 mg/m3	USA. Occupational Exposure Limits (OSHA) - Table Z-1 Limits for Air Contaminants
		The value in mg/m3 is approximate.		

8.2 Exposure controls

Appropriate engineering controls
Handle in accordance with good industrial hygiene and safety practice. Wash hands before breaks and at the end of workday.

Personal protective equipment

Eye/face protection
Face shield and safety glasses Use equipment for eye protection tested and approved under appropriate government standards such as NIOSH (US) or EN 166(EU).

Skin protection
Handle with gloves. Gloves must be inspected prior to use. Use proper glove removal technique (without touching glove's outer surface) to avoid skin contact with this product. Dispose of contaminated gloves after use in accordance with applicable laws and good laboratory practices. Wash and dry hands.

Full contact
Material: Nitrile rubber
Minimum layer thickness: 0.4 mm
Break through time: 480 min
Material tested:Camatril® (KCL 730 / Aldrich Z677442, Size M)

Splash contact
Material: Nitrile rubber
Minimum layer thickness: 0.11 mm
Break through time: 35 min
Material tested:Dermatril® (KCL 740 / Aldrich Z677272, Size M)

data source: KCL GmbH, D-36124 Eichenzell, phone +49 (0)6659 87300, e-mail sales@kcl.de, test method: EN374
If used in solution, or mixed with other substances, and under conditions which differ from EN 374, contact the supplier of the CE approved gloves. This recommendation is advisory only and must be evaluated by an industrial hygienist and safety officer familiar with the specific situation of anticipated use by our customers. It should not be construed as offering an approval for any specific use scenario.

Body Protection
Complete suit protecting against chemicals, Flame retardant antistatic protective clothing., The type of protective equipment must be selected according to the concentration and amount of the dangerous substance at the specific workplace.

Respiratory protection
Where risk assessment shows air-purifying respirators are appropriate use a full-face respirator with multi-purpose combination (US) or type ABEK (EN 14387) respirator cartridges as a backup to engineering controls. If the respirator is the sole means of protection, use a full-face supplied air respirator. Use respirators and components tested and approved under appropriate government standards such as NIOSH (US) or CEN (EU).

Control of environmental exposure
Prevent further leakage or spillage if safe to do so. Do not let product enter drains. Discharge into the environment must be avoided.

9. PHYSICAL AND CHEMICAL PROPERTIES

9.1 Information on basic physical and chemical properties

a)	Appearance	Form: liquid Colour: colourless
b)	Odour	No data available
c)	Odour Threshold	No data available
d)	pH	No data available
e)	Melting point/freezing point	Melting point/range: 4 - 7 °C (39 - 45 °F) - lit.
f)	Initial boiling point and boiling range	80.7 °C (177.3 °F) - lit.
g)	Flash point	-17.99 °C (-0.38 °F) - closed cup
h)	Evaporation rate	No data available
i)	Flammability (solid, gas)	No data available
j)	Upper/lower flammability or explosive limits	Upper explosion limit: 9 %(V) Lower explosion limit: 1 %(V)
k)	Vapour pressure	225.0 hPa (168.8 mmHg) at 37.7 °C (99.9 °F) 102.7 hPa (77.0 mmHg) at 20.0 °C (68.0 °F)
l)	Vapour density	No data available
m)	Relative density	0.779 g/cm3 at 25 °C (77 °F)
n)	Water solubility	No data available
o)	Partition coefficient: n-octanol/water	log Pow: 3.44
p)	Auto-ignition temperature	260.0 °C (500.0 °F)
q)	Decomposition temperature	No data available
r)	Viscosity	No data available
s)	Explosive properties	No data available
t)	Oxidizing properties	No data available

9.2 Other safety information

No data available

10. STABILITY AND REACTIVITY

10.1 Reactivity

No data available

10.2 Chemical stability

Stable under recommended storage conditions.

10.3 Possibility of hazardous reactions

Vapours may form explosive mixture with air.

10.4 Conditions to avoid

Heat, flames and sparks.

10.5 Incompatible materials

Strong oxidizing agents

10.6 Hazardous decomposition products

Other decomposition products - No data available
In the event of fire: see section 5

11. TOXICOLOGICAL INFORMATION

11.1 Information on toxicological effects

Acute toxicity
LD50 Oral - Rat - 12,705 mg/kg

LC50 Inhalation - Rat - 4 h - 34,000 mg/l
(OECD Test Guideline 403)

LD50 Dermal - Rabbit - > 2,000 mg/kg

No data available

Skin corrosion/irritation
Skin - Rabbit
Result: No skin irritation

Serious eye damage/eye irritation
Eyes - Rabbit
Result: Mild eye irritation

Respiratory or skin sensitisation
No data available

Germ cell mutagenicity
No data available

Carcinogenicity

IARC:	No component of this product present at levels greater than or equal to 0.1% is identified as probable, possible or confirmed human carcinogen by IARC.
ACGIH:	No component of this product present at levels greater than or equal to 0.1% is identified as a carcinogen or potential carcinogen by ACGIH.
NTP:	No component of this product present at levels greater than or equal to 0.1% is identified as a known or anticipated carcinogen by NTP.
OSHA:	No component of this product present at levels greater than or equal to 0.1% is identified as a carcinogen or potential carcinogen by OSHA.

Reproductive toxicity
No data available

No data available

Specific target organ toxicity - single exposure
No data available

Specific target organ toxicity - repeated exposure
No data available

Aspiration hazard
May be fatal if swallowed and enters airways.

Additional Information
RTECS: GU6300000

Central nervous system depression, Drowsiness, Irritability, Dizziness, Gastrointestinal disturbance, Lung irritation, chest pain, pulmonary edema

12. ECOLOGICAL INFORMATION

12.1 Toxicity

Toxicity to fish	flow-through test LC50 - Pimephales promelas (fathead minnow) - 4.53 mg/l -

	96 h (OECD Test Guideline 203)
Toxicity to daphnia and other aquatic invertebrates	Immobilization EC50 - Daphnia magna (Water flea) - 0.9 mg/l - 48 h (OECD Test Guideline 202)
Toxicity to algae	EC50 - Pseudokirchneriella subcapitata (green algae) - 3.4 mg/l - 72 h (OECD Test Guideline 201)

12.2 Persistence and degradability

Biodegradability Result: - Readily biodegradable

12.3 Bioaccumulative potential

No data available

12.4 Mobility in soil

No data available

12.5 Results of PBT and vPvB assessment

PBT/vPvB assessment not available as chemical safety assessment not required/not conducted

12.6 Other adverse effects

An environmental hazard cannot be excluded in the event of unprofessional handling or disposal.
Very toxic to aquatic life.

13. DISPOSAL CONSIDERATIONS

13.1 Waste treatment methods

Product

Burn in a chemical incinerator equipped with an afterburner and scrubber but exert extra care in igniting as this material is highly flammable. Offer surplus and non-recyclable solutions to a licensed disposal company. Contact a licensed professional waste disposal service to dispose of this material.

Contaminated packaging

Dispose of as unused product.

14. TRANSPORT INFORMATION

DOT (US)

UN number: 1145 Class: 3 Packing group: II
Proper shipping name: Cyclohexane
Reportable Quantity (RQ): 1000 lbs

Poison Inhalation Hazard: No

IMDG

UN number: 1145 Class: 3 Packing group: II EMS-No: F-E, S-D
Proper shipping name: CYCLOHEXANE
Marine pollutant:yes

IATA

UN number: 1145 Class: 3 Packing group: II
Proper shipping name: Cyclohexane

15. REGULATORY INFORMATION

SARA 302 Components

No chemicals in this material are subject to the reporting requirements of SARA Title III, Section 302.

SARA 313 Components

The following components are subject to reporting levels established by SARA Title III, Section 313:

	CAS-No.	Revision Date
Cyclohexane	110-82-7	2007-07-01

SARA 311/312 Hazards

Fire Hazard, Acute Health Hazard

Massachusetts Right To Know Components

	CAS-No.	Revision Date
Cyclohexane	110-82-7	2007-07-01

Pennsylvania Right To Know Components

	CAS-No.	Revision Date
Cyclohexane	110-82-7	2007-07-01

New Jersey Right To Know Components

	CAS-No.	Revision Date
Cyclohexane	110-82-7	2007-07-01

California Prop. 65 Components

This product does not contain any chemicals known to State of California to cause cancer, birth defects, or any other reproductive harm.

16. OTHER INFORMATION

Full text of H-Statements referred to under sections 2 and 3.

Aquatic Acute	Acute aquatic toxicity
Asp. Tox.	Aspiration hazard
Flam. Liq.	Flammable liquids
H225	Highly flammable liquid and vapour.
H304	May be fatal if swallowed and enters airways.
H315	Causes skin irritation.
H336	May cause drowsiness or dizziness.
H400	Very toxic to aquatic life.
Skin Irrit.	Skin irritation
STOT SE	Specific target organ toxicity - single exposure

HMIS Rating

Health hazard:	2
Chronic Health Hazard:	
Flammability:	3
Physical Hazard	0

NFPA Rating

Health hazard:	2
Fire Hazard:	3
Reactivity Hazard:	0

Further information

Copyright 2015 Sigma-Aldrich Co. LLC. License granted to make unlimited paper copies for internal use only.
The above information is believed to be correct but does not purport to be all inclusive and shall be used only as a guide. The information in this document is based on the present state of our knowledge and is applicable to the product with regard to appropriate safety precautions. It does not represent any guarantee of the properties of the product. Sigma-Aldrich Corporation and its Affiliates shall not be held liable for any damage resulting from handling or from contact with the above product. See www.sigma-aldrich.com and/or the reverse side of invoice or packing slip for additional terms and conditions of sale.

Preparation Information

Sigma-Aldrich Corporation
Product Safety – Americas Region
1-800-521-8956

Version: 5.8 Revision Date: 03/07/2015 Print Date: 02/23/2016

Safety Data Sheet
acc. to OSHA HCS

Printing date 01/15/2024 Revision date 01/15/2024

*

1 Identification

· **Product identifier**

· **Trade name: p,p'-DDE**
· **Synonym**
1,1'-(2,2-dichloroethenylidene)bis[4-chloro-benzene]
4,4'-DDE
4,4'-Dichlorodiphenyldichloroethylene
p,p'-Dichlorodiphenyldichloroethylene
NSC 1153

· **Article number:** 24241
· **CAS Number:**
72-55-9
· **EC number:**
200-784-6
· **Application of the substance / the mixture**
This product is for research use - Not for human or veterinary diagnostic or therapeutic use.

· **Details of the supplier of the safety data sheet**
· **Manufacturer/Supplier:**
Cayman Chemical Co.
1180 E. Ellsworth Rd.
Ann Arbor, MI 48108
USA

· **Information department:** Product safety department
· **Emergency telephone number:**
During normal opening times: +1 (734) 971-3335
US/CANADA: 800-424-9300
Outside US/CANADA: 703-741-5970

2 Hazard(s) identification

· **Classification of the substance or mixture**


GHS06 Skull and crossbones

Acute Toxicity - Oral 3	H301 Toxic if swallowed.


GHS08 Health hazard

Carcinogenicity 2	H351 Suspected of causing cancer.
Specific Target Organ Toxicity - Repeated Exposure 1	H372 Causes damage to organs through prolonged or repeated exposure.

(Contd. on page 2)

Safety Data Sheet
acc. to OSHA HCS

Printing date 01/15/2024 Revision date 01/15/2024

Trade name: p,p'-DDE

(Contd. from page 1)



GHS09 Environment

Aquatic Acute 1 H400 Very toxic to aquatic life.
Aquatic Chronic 1 H410 Very toxic to aquatic life with long lasting effects.

· **Label elements**
· **GHS label elements**
The substance is classified and labeled according to the Globally Harmonized System (GHS).
· **Hazard pictograms**



GHS06 GHS08 GHS09

· **Signal word** Danger
· **Hazard statements**
H301 Toxic if swallowed.
H351 Suspected of causing cancer.
H372 Causes damage to organs through prolonged or repeated exposure.
H410 Very toxic to aquatic life with long lasting effects.
· **Precautionary statements**
P201 Obtain special instructions before use.
P202 Do not handle until all safety precautions have been read and understood.
P260 Do not breathe dust/fume/gas/mist/vapors/spray.
P264 Wash thoroughly after handling.
P270 Do not eat, drink or smoke when using this product.
P273 Avoid release to the environment.
P280 Wear protective gloves/protective clothing/eye protection/face protection.
P301+P310 If swallowed: Immediately call a poison center/doctor.
P321 Specific treatment (see on this label).
P330 Rinse mouth.
P308+P313 IF exposed or concerned: Get medical advice/attention.
P314 Get medical advice/attention if you feel unwell.
P391 Collect spillage.
P405 Store locked up.
P501 Dispose of contents/container in accordance with local/regional/national/international regulations.
· **Classification system:**
· **NFPA ratings (scale 0 - 4)**



Health = 1
Fire = 0
Reactivity = 0

· **HMIS-ratings (scale 0 - 4)**



Health = 1
Fire = 0
Reactivity = 0

(Contd. on page 3)

Safety Data Sheet
acc. to OSHA HCS

Printing date 01/15/2024 Revision date 01/15/2024

Trade name: p,p'-DDE

(Contd. from page 2)

· **Other hazards**
· **Results of PBT and vPvB assessment**
· **PBT:** Not applicable.
· **vPvB:** Not applicable.

3 Composition/information on ingredients

· **Chemical characterization: Substances**
· **CAS No. Description**
72-55-9 p,p'-DDE
· **Identification number(s)**
· **EC number:** 200-784-6

4 First-aid measures

· **Description of first aid measures**
· **General information:**
Immediately remove any clothing soiled by the product.
Symptoms of poisoning may even occur after several hours; therefore medical observation for at least 48 hours after the accident.
In case of irregular breathing or respiratory arrest provide artificial respiration.
· **After inhalation:** In case of unconsciousness place patient stably in side position for transportation.
· **After skin contact:** Immediately wash with water and soap and rinse thoroughly.
· **After eye contact:** Rinse opened eye for several minutes under running water. Then consult a doctor.
· **After swallowing:** Do not induce vomiting; immediately call for medical help.
· **Information for doctor:**
· **Most important symptoms and effects, both acute and delayed**
No further relevant information available.
· **Indication of any immediate medical attention and special treatment needed**
No further relevant information available.

5 Fire-fighting measures

· **Extinguishing media**
· **Suitable extinguishing agents:**
Use fire fighting measures that suit the environment.
A solid water stream may be inefficient.
· **Special hazards arising from the substance or mixture** No further relevant information available.
· **Advice for firefighters**
· **Protective equipment:** No special measures required.

6 Accidental release measures

· **Personal precautions, protective equipment and emergency procedures** Not required.
· **Environmental precautions:**
Inform respective authorities in case of seepage into water course or sewage system.
Do not allow to enter sewers/ surface or ground water.
· **Methods and material for containment and cleaning up:**
Dispose contaminated material as waste according to section 13.

(Contd. on page 4)

Safety Data Sheet
acc. to OSHA HCS

Printing date 01/15/2024 Revision date 01/15/2024

Trade name: p,p'-DDE

(Contd. from page 3)

· **Reference to other sections**
See Section 7 for information on safe handling.
See Section 8 for information on personal protection equipment.
See Section 13 for disposal information.
· **Protective Action Criteria for Chemicals**
· **PAC-1:** 6.5 mg/m³
· **PAC-2:** 72 mg/m³
· **PAC-3:** 170 mg/m³

*
7 Handling and storage

· **Handling:**
· **Precautions for safe handling** Thorough dedusting.
· **Information about protection against explosions and fires:** No special measures required.

· **Conditions for safe storage, including any incompatibilities**
· **Storage:** Store in accordance with information listed on the product insert.
· **Requirements to be met by storerooms and receptacles:** No special requirements.
· **Information about storage in one common storage facility:** Not required.
· **Further information about storage conditions:** None.
· **Specific end use(s)** No further relevant information available.

8 Exposure controls/personal protection

· **Additional information about design of technical systems:** No further data; see section 7.

· **Control parameters**
· **Components with limit values that require monitoring at the workplace:** Not required.
· **Additional information:** The lists that were valid during the creation were used as basis.

· **Exposure controls**
· **Personal protective equipment:**
· **General protective and hygienic measures:**
Keep away from foodstuffs, beverages and feed.
Immediately remove all soiled and contaminated clothing.
Wash hands before breaks and at the end of work.
Store protective clothing separately.
· **Breathing equipment:**
In case of brief exposure or low pollution use respiratory filter device. In case of intensive or longer exposure use respiratory protective device that is independent of circulating air.
· **Protection of hands:**



Protective gloves

The glove material has to be impermeable and resistant to the product/ the substance/ the preparation.
Due to missing tests no recommendation to the glove material can be given for the product/ the preparation/ the chemical mixture.
Selection of the glove material on consideration of the penetration times, rates of diffusion and the degradation
· **Material of gloves**
The selection of the suitable gloves does not only depend on the material, but also on further marks of quality and varies from manufacturer to manufacturer.

(Contd. on page 5)

Safety Data Sheet
acc. to OSHA HCS

Printing date 01/15/2024 Revision date 01/15/2024

Trade name: p,p'-DDE

(Contd. from page 4)

· **Penetration time of glove material**
The exact break through time has to be found out by the manufacturer of the protective gloves and has to be observed.
· **Eye protection:**



Tightly sealed goggles

*
9 Physical and chemical properties

· **Information on basic physical and chemical properties**	
· **General Information**	
· **Appearance:**	
Form:	Solid
Color:	Not determined.
· **Odor:**	Characteristic
· **Structural Formula**	C14H8Cl4
· **Molecular Weight**	318 g/mol
· **Odor threshold:**	Not determined.
· **pH-value:**	Not applicable.
· **Change in condition**	
Melting point/Melting range:	Undetermined.
Boiling point/Boiling range:	Undetermined.
· **Flash point:**	Not applicable.
· **Flammability (solid, gaseous):**	Product is not flammable.
· **Decomposition temperature:**	Not determined.
· **Ignition temperature:**	Not determined.
· **Danger of explosion:**	Product does not present an explosion hazard.
· **Explosion limits:**	
Lower:	Not determined.
Upper:	Not determined.
· **Vapor pressure:**	Not applicable.
· **Density:**	Not determined.
· **Relative density**	Not determined.
· **Vapor density**	Not applicable.
· **Evaporation rate**	Not applicable.
· **Solubility in / Miscibility with**	
Water:	Not determined.
· **Partition coefficient (n-octanol/water):**	Not determined.
· **Viscosity:**	
Dynamic:	Not applicable.
Kinematic:	Not applicable.
SOLUBILITY	Chloroform: Slightly Soluble

(Contd. on page 6)

Safety Data Sheet
acc. to OSHA HCS

Printing date 01/15/2024 Revision date 01/15/2024

Trade name: p,p'-DDE

(Contd. from page 5)

· **Other information** No further relevant information available.

10 Stability and reactivity

· **Reactivity** No further relevant information available.
· **Chemical stability**
· **Thermal decomposition / conditions to be avoided:**
No decomposition if used according to specifications.
· **Possibility of hazardous reactions** No dangerous reactions known.
· **Conditions to avoid** No further relevant information available.
· **Incompatible materials:** strong bases, strong oxidizing agents
· **Hazardous decomposition products:** carbon oxides, hydrogen chloride

11 Toxicological information

· **RTECS Number** KV9450000
· **Information on toxicological effects**
· **Acute toxicity:**

· **LD/LC50 values that are relevant for classification:**		
Oral	LD50	880 mg/kg (rat)
	Intraperitoneal LD50	500 µg/kg (mouse)
	Intraperitoneal LD50	159 mg/kg (rat)

· **Primary irritant effect:**
· **on the skin:** No irritant effect.
· **on the eye:** No irritating effect.
· **Sensitization:** No sensitizing effects known.
· **Additional toxicological information:**

· **Carcinogenic categories**
· **IARC (International Agency for Research on Cancer)** Substance is not listed.
· **NTP (National Toxicology Program)** Substance is not listed.
· **OSHA-Ca (Occupational Safety & Health Administration)** Substance is not listed.

12 Ecological information

· **Toxicity**
· **Aquatic toxicity:** No further relevant information available.
· **Persistence and degradability** No further relevant information available.
· **Behavior in environmental systems:**
· **Bioaccumulative potential** No further relevant information available.
· **Mobility in soil** No further relevant information available.
· **Ecotoxical effects:**
· **Remark:** Very toxic for fish
· **Additional ecological information:**
· **General notes:**
Water hazard class 3 (Assessment by list): extremely hazardous for water
Do not allow product to reach ground water, water course or sewage system, even in small quantities.
Danger to drinking water if even extremely small quantities leak into the ground.
Also poisonous for fish and plankton in water bodies.

(Contd. on page 7)

Safety Data Sheet
acc. to OSHA HCS

Printing date 01/15/2024 Revision date 01/15/2024

Trade name: p,p'-DDE

(Contd. from page 6)

Very toxic for aquatic organisms
· **Results of PBT and vPvB assessment**
· **PBT:** Not applicable.
· **vPvB:** Not applicable.
· **Other adverse effects** No further relevant information available.

13 Disposal considerations

· **Waste treatment methods**
· **Recommendation:**
Must not be disposed of together with household garbage. Do not allow product to reach sewage system.

· **Uncleaned packagings:**
· **Recommendation:** Disposal must be made according to official regulations.

14 Transport information

· **UN-Number**	
· **DOT, IMDG, IATA**	UN2811
· **UN proper shipping name**	
· **DOT**	Toxic solids, organic, n.o.s. (p,p'-DDE)
· **IMDG**	TOXIC SOLID, ORGANIC, N.O.S. (p,p'-DDE)
· **IATA**	Toxic solid, organic, n.o.s. (p,p'-DDE)
· **Transport hazard class(es)**	
· **DOT**	
· **Class**	6.1 Toxic substances
· **Label**	6.1
· **IMDG, IATA**	
· **Class**	6.1 Toxic substances
· **Label**	6.1
· **Packing group**	
· **DOT, IMDG, IATA**	III
· **Environmental hazards:**	Environmentally hazardous substance, solid
· **Special precautions for user**	Warning: Toxic substances
· **Hazard identification number (Kemler code):**	60
· **EMS Number:**	F-A,S-A

(Contd. on page 8)

Safety Data Sheet
acc. to OSHA HCS

Printing date 01/15/2024 Revision date 01/15/2024

Trade name: p,p'-DDE

(Contd. from page 7)

· **Stowage Category**	A
· **Transport in bulk according to Annex II of MARPOL73/78 and the IBC Code**	Not applicable.
· **Transport/Additional information:**	
· **DOT**	
· **Quantity limitations**	On passenger aircraft/rail: 100 kg On cargo aircraft only: 200 kg
· **Hazardous substance:**	1 lbs, 0.454 kg
· **IMDG**	
· **Limited quantities (LQ)**	5 kg
· **Excepted quantities (EQ)**	Code: E1 Maximum net quantity per inner packaging: 30 g Maximum net quantity per outer packaging: 1000 g
· **IATA**	
· **Remarks:**	When sold in quantities of less than or equal to 1 mL, or 1 g, with an Excepted Quantity Code of E1, E2, E4, or E5, this item meets the De Minimis Quantities exemption, per IATA 2.6.10. Therefore packaging does not have to be labeled as Dangerous Goods/Excepted Quantity.
· **UN "Model Regulation":**	UN 2811 TOXIC SOLID, ORGANIC, N.O.S. (P,P'-DDE), 6.1, III, ENVIRONMENTALLY HAZARDOUS

15 Regulatory information

· **Safety, health and environmental regulations/legislation specific for the substance or mixture**
No further relevant information available.
· **Sara**
· **Section 355 (extremely hazardous substances):** Substance is not listed.
· **Section 313 (Specific toxic chemical listings):** Substance is not listed.
· **TSCA (Toxic Substances Control Act):** Substance is not listed.
· **Hazardous Air Pollutants** Substance is not listed.
· **Proposition 65**
· **Chemicals known to cause cancer:** Substance is listed.
· **Chemicals known to cause reproductive toxicity for females:** Substance is not listed.
· **Chemicals known to cause reproductive toxicity for males:** Substance is listed.
· **Chemicals known to cause developmental toxicity:** Substance is listed.

· **Carcinogenic categories**
· **EPA (Environmental Protection Agency)** B2
· **TLV (Threshold Limit Value)** Substance is not listed.
· **NIOSH-Ca (National Institute for Occupational Safety and Health)** Substance is not listed.
· **Chemical safety assessment:** A Chemical Safety Assessment has not been carried out.

16 Other information

All chemicals may pose unknown hazards and should be used with caution. This SDS applies only to the material as packaged. If this product is combined with other materials, deteriorates, or becomes contaminated, it may pose hazards not mentioned in this SDS. Cayman Chemical Company assumes no responsibility for incidental or consequential damages, including lost profits, arising from the use of

(Contd. on page 9)

Safety Data Sheet
acc. to OSHA HCS

Printing date 01/15/2024 Revision date 01/15/2024

Trade name: p,p'-DDE

(Contd. from page 8)

these data. It shall be the user's responsibility to develop proper methods of handling and personal protection based on the actual conditions of use. While this SDS is based on technical data judged to be reliable, Cayman Chemical Company assumes no responsibility for the completeness or accuracy of the information contained herein.

· **Department issuing SDS:** Environment protection department.
· **Contact:** -
· **Date of preparation / last revision** 01/15/2024
· **Abbreviations and acronyms:**
IMDG: International Maritime Code for Dangerous Goods
DOT: US Department of Transportation
IATA: International Air Transport Association
EINECS: European Inventory of Existing Commercial Chemical Substances
CAS: Chemical Abstracts Service (division of the American Chemical Society)
NFPA: National Fire Protection Association (USA)
HMIS: Hazardous Materials Identification System (USA)
LC50: Lethal concentration, 50 percent
LD50: Lethal dose, 50 percent
PBT: Persistent, Bioaccumulative and Toxic
vPvB: very Persistent and very Bioaccumulative
NIOSH: National Institute for Occupational Safety
OSHA: Occupational Safety & Health
TLV: Threshold Limit Value
PEL: Permissible Exposure Limit
REL: Recommended Exposure Limit
Acute Toxicity - Oral 3: Acute toxicity – Category 3
Carcinogenicity 2: Carcinogenicity – Category 2
Specific Target Organ Toxicity - Repeated Exposure 1: Specific target organ toxicity (repeated exposure) – Category 1
Aquatic Acute 1: Hazardous to the aquatic environment - acute aquatic hazard – Category 1
Aquatic Chronic 1: Hazardous to the aquatic environment - long-term aquatic hazard – Category 1
· *** Data compared to the previous version altered.**

Safety Data Sheet
acc. to OSHA HCS

Printing date 03/26/2019 Version Number 2 Reviewed on 03/26/2019

*

1 Identification

· **Product identifier**

· **Trade name: p,p'-DDT**

· **Part number:** FRSP-180J
· **CAS Number:**
50-29-3
· **EC number:**
200-024-3
· **Index number:**
602-045-00-7
· **Application of the substance / the mixture** Reagents and Standards for Analytical Chemical Laboratory Use

· **Details of the supplier of the safety data sheet**
· **Manufacturer/Supplier:**
Agilent Technologies, Inc.
5301 Stevens Creek Blvd.
Santa Clara, CA 95051 USA

· **Information department:**
Telephone: 800-227-9770
e-mail: pdl-msds_author@agilent.com
· **Emergency telephone number:** CHEMTREC®: 1-800-424-9300

2 Hazard(s) identification

· **Classification of the substance or mixture**



GHS06 Skull and crossbones

Acute Tox. 3 H301 Toxic if swallowed.
Acute Tox. 3 H311 Toxic in contact with skin.



GHS08 Health hazard

Carc. 2 H351 Suspected of causing cancer.
STOT RE 1 H372 Causes damage to organs through prolonged or repeated exposure.

· **Label elements**
· **GHS label elements** The substance is classified and labeled according to the Globally Harmonized System (GHS).
· **Hazard pictograms**




GHS06 GHS08

· **Signal word** Danger

· **Hazard-determining components of labeling:**
DDT (common name not adopted by ISO)
· **Hazard statements**
Toxic if swallowed or in contact with skin.

(Contd. on page 2)

Safety Data Sheet
acc. to OSHA HCS

Trade name: p,p'-DDT

(Contd. of page 1)

Suspected of causing cancer.
Causes damage to organs through prolonged or repeated exposure.

· **Precautionary statements**
Obtain special instructions before use.
Do not handle until all safety precautions have been read and understood.
Do not breathe dust/fume/gas/mist/vapors/spray.
Wash thoroughly after handling.
Do not eat, drink or smoke when using this product.
Wear protective gloves/protective clothing/eye protection/face protection.
If swallowed: Immediately call a poison center/doctor.
Specific treatment (see on this label).
Rinse mouth.
If on skin: Wash with plenty of water.
IF exposed or concerned: Get medical advice/attention.
Call a poison center/doctor if you feel unwell.
Get medical advice/attention if you feel unwell.
Take off immediately all contaminated clothing and wash it before reuse.
Store locked up.
Dispose of contents/container in accordance with local/regional/national/international regulations.

· **Classification system:**
· **NFPA ratings (scale 0 - 4)**



Health = 2
Fire = 2
Reactivity = 0

· **HMIS-ratings (scale 0 - 4)**



Health = 2
Fire = 2
Reactivity = 0

· **Other hazards**
· **Results of PBT and vPvB assessment**
· **PBT:** Not applicable.
· **vPvB:** Not applicable.

3 Composition/information on ingredients

· **Chemical characterization: Substances**
· **CAS No. Description**
50-29-3 DDT (common name not adopted by ISO)
· **Identification number(s)**
· **EC number:** 200-024-3
· **Index number:** 602-045-00-7

(Contd. on page 3)

Safety Data Sheet
acc. to OSHA HCS

(Contd. of page 2)

4 First-aid measures

· **Description of first aid measures**
· **General information:**
Immediately remove any clothing soiled by the product.
Symptoms of poisoning may even occur after several hours; therefore medical observation for at least 48 hours after the accident.
In case of irregular breathing or respiratory arrest provide artificial respiration.
· **After inhalation:** In case of unconsciousness place patient stably in side position for transportation.
· **After skin contact:** Immediately wash with water and soap and rinse thoroughly.
· **After eye contact:** Rinse opened eye for several minutes under running water. Then consult a doctor.
· **After swallowing:** Do not induce vomiting; immediately call for medical help.
· **Information for doctor:**
· **Most important symptoms and effects, both acute and delayed** No further relevant information available.
· **Indication of any immediate medical attention and special treatment needed**
No further relevant information available.

5 Fire-fighting measures

· **Extinguishing media**
· **Suitable extinguishing agents:**
CO2, extinguishing powder or water spray. Fight larger fires with water spray or alcohol resistant foam.
· **Special hazards arising from the substance or mixture**
During heating or in case of fire poisonous gases are produced.
· **Advice for firefighters**
· **Protective equipment:** Mouth respiratory protective device.

6 Accidental release measures

· **Personal precautions, protective equipment and emergency procedures** Mount respiratory protective device.
· **Environmental precautions:** Do not allow to enter sewers/ surface or ground water.
· **Methods and material for containment and cleaning up:**
Dispose contaminated material as waste according to item 13.
Ensure adequate ventilation.
· **Reference to other sections**
See Section 7 for information on safe handling.
See Section 8 for information on personal protection equipment.
See Section 13 for disposal information.
· **Protective Action Criteria for Chemicals**

· **PAC-1:**
3 mg/m³
· **PAC-2:**
34 mg/m³
· **PAC-3:**
210 mg/m³

(Contd. on page 4)

Safety Data Sheet
acc. to OSHA HCS

(Contd. of page 3)

7 Handling and storage

· **Handling:**
· **Precautions for safe handling**
Thorough dedusting.
Ensure good ventilation/exhaustion at the workplace.
Open and handle receptacle with care.
· **Information about protection against explosions and fires:** Keep respiratory protective device available.

· **Conditions for safe storage, including any incompatibilities**
· **Storage:**
· **Requirements to be met by storerooms and receptacles:** No special requirements.
· **Information about storage in one common storage facility:** Not required.
· **Further information about storage conditions:** Keep receptacle tightly sealed.
· **Specific end use(s)** No further relevant information available.

*
8 Exposure controls/personal protection

· **Additional information about design of technical systems:** No further data; see item 7.

· **Control parameters**

· **Components with limit values that require monitoring at the workplace:**	
50-29-3 DDT (common name not adopted by ISO)	
PEL	Long-term value: 1 mg/m³ Skin
REL	Long-term value: 0.5 mg/m³ See Pocket Guide App. A
TLV	Long-term value: 1 mg/m³

· **Additional information:** The lists that were valid during the creation were used as basis.

· **Exposure controls**
· **Personal protective equipment:**
· **General protective and hygienic measures:**
Keep away from foodstuffs, beverages and feed.
Immediately remove all soiled and contaminated clothing.
Wash hands before breaks and at the end of work.
Store protective clothing separately.
Avoid contact with the eyes and skin.
· **Breathing equipment:**
When used as intended with Agilent instruments, the use of the product under normal laboratory conditions and with standard practices does not result in significant airborne exposures and therefore respiratory protection is not needed.
Under an emergency condition where a respirator is deemed necessary, use a NIOSH or equivalent approved device/equipment with appropriate organic or acid gas cartridge.
· **Protection of hands:**
Although not recommended for constant contact with the chemicals or for clean-up, nitrile gloves 11-13 mil thickness are recommended for normal use. The breakthrough time is 1 hr. For cleaning a spill where there is direct contact of the chemical, butyl rubber gloves are recommended 12-15 mil thickness with breakthrough times exceeding 4 hrs. Supplier recommendations should be followed.

(Contd. on page 5)

Safety Data Sheet
acc. to OSHA HCS

(Contd. of page 4)

· **Material of gloves**
For normal use: nitrile rubber, 11-13 mil thickness
For direct contact with the chemical: butyl rubber, 12-15 mil thickness
The selection of the suitable gloves does not only depend on the material, but also on further marks of quality and varies from manufacturer to manufacturer.
· **Penetration time of glove material**
For normal use: nitrile rubber: 1 hour
For direct contact with the chemical: butyl rubber: >4 hours
· **Eye protection:**



Tightly sealed goggles

*
9 Physical and chemical properties

· **Information on basic physical and chemical properties**	
· **General Information**	
· **Appearance:**	
Form:	Solid
Color:	Not determined.
· **Odor:**	Characteristic
· **Odor threshold:**	Not determined.
· **pH-value:**	Not applicable.
· **Change in condition**	
Melting point/Melting range:	107-110 °C (224.6-230 °F)
Boiling point/Boiling range:	260 °C (500 °F)
· **Flash point:**	72-77 °C (161.6-170.6 °F)
· **Flammability (solid, gaseous):**	Product is not flammable.
· **Decomposition temperature:**	Not determined.
· **Auto igniting:**	Not determined.
· **Danger of explosion:**	Product does not present an explosion hazard.
· **Explosion limits:**	
Lower:	Not determined.
Upper:	Not determined.
· **Vapor pressure at 20 °C (68 °F):**	0.0000016 hPa (0 mm Hg)
· **Density at 20 °C (68 °F):**	0.99 g/cm³ (8.26155 lbs/gal)
· **Relative density**	Not determined.
· **Vapor density**	Not applicable.
· **Evaporation rate**	Not applicable.
· **Solubility in / Miscibility with**	
Water at 20 °C (68 °F):	0.0000012 g/l
· **Partition coefficient (n-octanol/water):**	Not determined.

(Contd. on page 6)

Safety Data Sheet
acc. to OSHA HCS

(Contd. of page 5)

· **Viscosity:**	
Dynamic:	Not applicable.
Kinematic:	Not applicable.
VOC content:	0.00 % 0.0 g/l / 0.00 lb/gal
Solids content:	100.0 %
· **Other information**	No further relevant information available.

10 Stability and reactivity

· **Reactivity** No further relevant information available.
· **Chemical stability**
· **Thermal decomposition / conditions to be avoided:** No decomposition if used according to specifications.
· **Possibility of hazardous reactions** No dangerous reactions known.
· **Conditions to avoid** No further relevant information available.
· **Incompatible materials:** No further relevant information available.
· **Hazardous decomposition products:** No dangerous decomposition products known.

11 Toxicological information

· **Information on toxicological effects**
· **Acute toxicity:**

· **LD/LC50 values that are relevant for classification:**		
ATE (Acute Toxicity Estimate)		
Oral	LD50	87 mg/kg (rat)
Dermal	LD50	300 mg/kg (rabbit)

50-29-3 DDT (common name not adopted by ISO)		
Oral	LD50	87 mg/kg (rat)
Dermal	LD50	2,510 mg/kg (rat)
		300 mg/kg (rabbit)

· **Primary irritant effect:**
· **on the skin:** No irritant effect.
· **on the eye:** No irritating effect.
· **Sensitization:** No sensitizing effects known.
· **Additional toxicological information:**

· **Carcinogenic categories**

· **IARC (International Agency for Research on Cancer)**
2A

· **NTP (National Toxicology Program)**
R

(Contd. on page 7)

Safety Data Sheet
acc. to OSHA HCS

(Contd. of page 6)

· **OSHA-Ca (Occupational Safety & Health Administration)**

Substance is not listed.

12 Ecological information

· **Toxicity**
· **Aquatic toxicity:** No further relevant information available.
· **Persistence and degradability** No further relevant information available.
· **Behavior in environmental systems:**
· **Bioaccumulative potential** No further relevant information available.
· **Mobility in soil** No further relevant information available.
· **Additional ecological information:**
· **General notes:**
Water hazard class 3 (Assessment by list): extremely hazardous for water
Do not allow product to reach ground water, water course or sewage system, even in small quantities.
Danger to drinking water if even extremely small quantities leak into the ground.
· **Results of PBT and vPvB assessment**
· **PBT:** Not applicable.
· **vPvB:** Not applicable.
· **Other adverse effects** No further relevant information available.

13 Disposal considerations

· **Waste treatment methods**
· **Recommendation:**
Must not be disposed of together with household garbage. Do not allow product to reach sewage system.

· **Uncleaned packagings:**
· **Recommendation:** Disposal must be made according to official regulations.

*
14 Transport information

· **UN-Number**
· **DOT, IMDG, IATA** UN2811

· **UN proper shipping name**
· **DOT** Toxic solids, organic, n.o.s. (DDT (common name not adopted by ISO))
· **IMDG, IATA** TOXIC SOLID, ORGANIC, N.O.S. (DDT (common name not adopted by ISO))

· **Transport hazard class(es)**

· **DOT, IMDG, IATA**



· **Class** 6.1 Toxic substances

(Contd. on page 8)

Safety Data Sheet
acc. to OSHA HCS

Trade name: p,p'-DDT

(Contd. of page 7)

· **Label**	6.1
· **Packing group** · **DOT, IMDG, IATA**	III
· **Environmental hazards:**	Not applicable.
· **Special precautions for user** · **Danger code (Kemler):** · **EMS Number:** · **Stowage Category**	Warning: Toxic substances 60 F-A,S-A A
· **Transport in bulk according to Annex II of MARPOL73/78 and the IBC Code**	Not applicable.
· **Transport/Additional information:**	
· **DOT**	
· **Quantity limitations**	On passenger aircraft/rail: 100 kg On cargo aircraft only: 200 kg
· **Hazardous substance:**	1 lbs, 0.454 kg
· **IMDG**	
· **Limited quantities (LQ)**	5 kg
· **Excepted quantities (EQ)**	Code: E1 Maximum net quantity per inner packaging: 30 g Maximum net quantity per outer packaging: 1000 g
· **UN "Model Regulation":**	UN 2811 TOXIC SOLID, ORGANIC, N.O.S. (DDT (COMMON NAME NOT ADOPTED BY ISO)), 6.1, III, ENVIRONMENTALLY HAZARDOUS

15 Regulatory information

· **Safety, health and environmental regulations/legislation specific for the substance or mixture**
· **Sara**

· **Section 355 (extremely hazardous substances):**
Substance is not listed.

· **Section 313 (Specific toxic chemical listings):**
Substance is not listed.

· **TSCA (Toxic Substances Control Act):**
Substance is listed.

· **TSCA new (21st Century Act): (Substances not listed)**

50-29-3	DDT (common name not adopted by ISO)

· **Proposition 65**

· **Chemicals known to cause cancer:**
Substance is listed.

· **Chemicals known to cause reproductive toxicity for females:**
Substance is listed.

(Contd. on page 9)

Safety Data Sheet
acc. to OSHA HCS

(Contd. of page 8)

· **Chemicals known to cause reproductive toxicity for males:**
Substance is listed.

· **Chemicals known to cause developmental toxicity:**
Substance is listed.

· **Carcinogenic categories**

· **EPA (Environmental Protection Agency)**
B2

· **TLV (Threshold Limit Value established by ACGIH)**
A3

· **NIOSH-Ca (National Institute for Occupational Safety and Health)**
Substance is listed.

· **Chemical safety assessment:** A Chemical Safety Assessment has not been carried out.

*
16 Other information

The information contained in this document is based on Agilent's state of knowledge at the time of preparation. No warranty as to its accurateness, completeness or suitability for a particular purpose is expressed or implied.

· **Date of preparation / last revision** 03/26/2019 / 1

· **Abbreviations and acronyms:**
ADR: Accord européen sur le transport des marchandises dangereuses par Route (European Agreement concerning the International Carriage of Dangerous Goods by Road)
IMDG: International Maritime Code for Dangerous Goods
DOT: US Department of Transportation
IATA: International Air Transport Association
ACGIH: American Conference of Governmental Industrial Hygienists
EINECS: European Inventory of Existing Commercial Chemical Substances
CAS: Chemical Abstracts Service (division of the American Chemical Society)
NFPA: National Fire Protection Association (USA)
HMIS: Hazardous Materials Identification System (USA)
VOC: Volatile Organic Compounds (USA, EU)
LC50: Lethal concentration, 50 percent
LD50: Lethal dose, 50 percent
PBT: Persistent, Bioaccumulative and Toxic
vPvB: very Persistent and very Bioaccumulative
NIOSH: National Institute for Occupational Safety
OSHA: Occupational Safety & Health
TLV: Threshold Limit Value
PEL: Permissible Exposure Limit
REL: Recommended Exposure Limit
Acute Tox. 3: Acute toxicity – Category 3
Carc. 2: Carcinogenicity – Category 2
STOT RE 1: Specific target organ toxicity (repeated exposure) – Category 1

· *** Data compared to the previous version altered.**

SAFETY DATA SHEET

Version 5.5
Revision Date 06/02/2016
Print Date 11/17/2016

1. PRODUCT AND COMPANY IDENTIFICATION

1.1 Product identifiers

Product name : δ-BHC

Product Number : 48495
Brand : Supelco
Index-No. : 602-042-00-0

CAS-No. : 319-86-8

1.2 Relevant identified uses of the substance or mixture and uses advised against

Identified uses : Laboratory chemicals, Synthesis of substances

1.3 Details of the supplier of the safety data sheet

Company : Sigma-Aldrich
3050 Spruce Street
SAINT LOUIS MO 63103
USA

Telephone : +1 800-325-5832
Fax : +1 800-325-5052

1.4 Emergency telephone number

Emergency Phone # : +1-703-527-3887 (CHEMTREC)

2. HAZARDS IDENTIFICATION

2.1 Classification of the substance or mixture

GHS Classification in accordance with 29 CFR 1910 (OSHA HCS)
Acute toxicity, Oral (Category 3), H301
Acute toxicity, Dermal (Category 4), H312
Carcinogenicity (Category 2), H351
Acute aquatic toxicity (Category 1), H400
Chronic aquatic toxicity (Category 1), H410

For the full text of the H-Statements mentioned in this Section, see Section 16.

2.2 GHS Label elements, including precautionary statements

Pictogram



Signal word Danger

Hazard statement(s)
H301 Toxic if swallowed.
H312 Harmful in contact with skin.
H351 Suspected of causing cancer.
H410 Very toxic to aquatic life with long lasting effects.

Precautionary statement(s)
P201 Obtain special instructions before use.
P202 Do not handle until all safety precautions have been read and understood.

P264	Wash skin thoroughly after handling.
P270	Do not eat, drink or smoke when using this product.
P273	Avoid release to the environment.
P280	Wear protective gloves/ protective clothing/ eye protection/ face protection.
P301 + P310 + P330	IF SWALLOWED: Immediately call a POISON CENTER/doctor. Rinse mouth.
P302 + P352 + P312	IF ON SKIN: Wash with plenty of water.Call a POISON CENTER/doctor if you feel unwell.
P308 + P313	IF exposed or concerned: Get medical advice/ attention.
P363	Wash contaminated clothing before reuse.
P391	Collect spillage.
P405	Store locked up.
P501	Dispose of contents/ container to an approved waste disposal plant.

2.3 Hazards not otherwise classified (HNOC) or not covered by GHS - none

3. COMPOSITION/INFORMATION ON INGREDIENTS

3.1 Substances

Synonyms : δ-1,2,3,4,5,6-Hexachlorocyclohexane

Formula : C6H6Cl6
Molecular weight : 290.8 g/mol
CAS-No. : 319-86-8
EC-No. : 206-272-9
Index-No. : 602-042-00-0

Hazardous components

Component	Classification	Concentration
1α,2α,3α,4β,5α,6β)-1,2,3,4,5,6-Hexachlorocyclohexane		
	Acute Tox. 3; Acute Tox. 4; Carc. 2; Aquatic Acute 1; Aquatic Chronic 1; H301, H312, H351, H410	<= 100 %

For the full text of the H-Statements mentioned in this Section, see Section 16.

4. FIRST AID MEASURES

4.1 Description of first aid measures

General advice
Consult a physician. Show this safety data sheet to the doctor in attendance.Move out of dangerous area.

If inhaled
If breathed in, move person into fresh air. If not breathing, give artificial respiration. Consult a physician.

In case of skin contact
Wash off with soap and plenty of water. Take victim immediately to hospital. Consult a physician.

In case of eye contact
Flush eyes with water as a precaution.

If swallowed
Never give anything by mouth to an unconscious person. Rinse mouth with water. Consult a physician.

4.2 Most important symptoms and effects, both acute and delayed
The most important known symptoms and effects are described in the labelling (see section 2.2) and/or in section 11

4.3 Indication of any immediate medical attention and special treatment needed
No data available

5. FIREFIGHTING MEASURES

5.1 Extinguishing media

Suitable extinguishing media
Use water spray, alcohol-resistant foam, dry chemical or carbon dioxide.

5.2 Special hazards arising from the substance or mixture
No data available

5.3 Advice for firefighters
Wear self-contained breathing apparatus for firefighting if necessary.

5.4 Further information
No data available

6. ACCIDENTAL RELEASE MEASURES

6.1 Personal precautions, protective equipment and emergency procedures
Wear respiratory protection. Avoid dust formation. Avoid breathing vapours, mist or gas. Ensure adequate ventilation. Evacuate personnel to safe areas. Avoid breathing dust.
For personal protection see section 8.

6.2 Environmental precautions
Prevent further leakage or spillage if safe to do so. Do not let product enter drains. Discharge into the environment must be avoided.

6.3 Methods and materials for containment and cleaning up
Pick up and arrange disposal without creating dust. Sweep up and shovel. Keep in suitable, closed containers for disposal.

6.4 Reference to other sections
For disposal see section 13.

7. HANDLING AND STORAGE

7.1 Precautions for safe handling
Avoid contact with skin and eyes. Avoid formation of dust and aerosols.Further processing of solid materials may result in the formation of combustible dusts. The potential for combustible dust formation should be taken into consideration before additional processing occurs.
Provide appropriate exhaust ventilation at places where dust is formed.
For precautions see section 2.2.

7.2 Conditions for safe storage, including any incompatibilities
Keep container tightly closed in a dry and well-ventilated place.

7.3 Specific end use(s)
Apart from the uses mentioned in section 1.2 no other specific uses are stipulated

8. EXPOSURE CONTROLS/PERSONAL PROTECTION

8.1 Control parameters

Components with workplace control parameters
Contains no substances with occupational exposure limit values.
Hazardous components without workplace control parameters

8.2 Exposure controls

Appropriate engineering controls
Avoid contact with skin, eyes and clothing. Wash hands before breaks and immediately after handling the product.

Personal protective equipment

Eye/face protection
Face shield and safety glasses Use equipment for eye protection tested and approved under appropriate government standards such as NIOSH (US) or EN 166(EU).

Skin protection
Handle with gloves. Gloves must be inspected prior to use. Use proper glove removal technique (without touching glove's outer surface) to avoid skin contact with this product. Dispose of contaminated gloves after use in accordance with applicable laws and good laboratory practices. Wash and dry hands.

Full contact
Material: Nitrile rubber
Minimum layer thickness: 0.11 mm
Break through time: 480 min
Material tested:Dermatril® (KCL 740 / Aldrich Z677272, Size M)

Splash contact
Material: Nitrile rubber
Minimum layer thickness: 0.11 mm
Break through time: 480 min
Material tested:Dermatril® (KCL 740 / Aldrich Z677272, Size M)

data source: KCL GmbH, D-36124 Eichenzell, phone +49 (0)6659 87300, e-mail sales@kcl.de, test method: EN374
If used in solution, or mixed with other substances, and under conditions which differ from EN 374, contact the supplier of the CE approved gloves. This recommendation is advisory only and must be evaluated by an industrial hygienist and safety officer familiar with the specific situation of anticipated use by our customers. It should not be construed as offering an approval for any specific use scenario.

Body Protection
Complete suit protecting against chemicals, The type of protective equipment must be selected according to the concentration and amount of the dangerous substance at the specific workplace.

Respiratory protection
Where risk assessment shows air-purifying respirators are appropriate use a full-face particle respirator type N100 (US) or type P3 (EN 143) respirator cartridges as a backup to engineering controls. If the respirator is the sole means of protection, use a full-face supplied air respirator. Use respirators and components tested and approved under appropriate government standards such as NIOSH (US) or CEN (EU).

Control of environmental exposure
Prevent further leakage or spillage if safe to do so. Do not let product enter drains. Discharge into the environment must be avoided.

9. PHYSICAL AND CHEMICAL PROPERTIES

9.1 Information on basic physical and chemical properties

a)	Appearance	Form: solid
b)	Odour	No data available
c)	Odour Threshold	No data available
d)	pH	No data available
e)	Melting point/freezing point	No data available
f)	Initial boiling point and boiling range	No data available
g)	Flash point	No data available
h)	Evaporation rate	No data available
i)	Flammability (solid, gas)	No data available
j)	Upper/lower flammability or explosive limits	No data available
k)	Vapour pressure	No data available
l)	Vapour density	No data available
m)	Relative density	No data available

n)	Water solubility	No data available
o)	Partition coefficient: n-octanol/water	No data available
p)	Auto-ignition temperature	No data available
q)	Decomposition temperature	No data available
r)	Viscosity	No data available
s)	Explosive properties	No data available
t)	Oxidizing properties	No data available

9.2 Other safety information
No data available

10. STABILITY AND REACTIVITY

10.1 Reactivity
No data available

10.2 Chemical stability
Stable under recommended storage conditions.

10.3 Possibility of hazardous reactions
No data available

10.4 Conditions to avoid
No data available

10.5 Incompatible materials
Strong oxidizing agents

10.6 Hazardous decomposition products
Hazardous decomposition products formed under fire conditions. - Carbon oxides, Hydrogen chloride gas
Other decomposition products - No data available
In the event of fire: see section 5

11. TOXICOLOGICAL INFORMATION

11.1 Information on toxicological effects

Acute toxicity
LD50 Oral - Rat - 1,000 mg/kg

Inhalation: No data available

No data available

Skin corrosion/irritation
No data available

Serious eye damage/eye irritation
No data available

Respiratory or skin sensitisation
No data available

Germ cell mutagenicity
No data available

Carcinogenicity

This product is or contains a component that has been reported to be possibly carcinogenic based on its IARC, ACGIH, NTP, or EPA classification.

Limited evidence of carcinogenicity in animal studies

IARC: 2B - Group 2B: Possibly carcinogenic to humans (1α,2α,3α,4β,5α,6β)-1,2,3,4,5,6-Hexachlorocyclohexane)

NTP: Reasonably anticipated to be a human carcinogen (1α,2α,3α,4β,5α,6β)-1,2,3,4,5,6-Hexachlorocyclohexane)

OSHA: No component of this product present at levels greater than or equal to 0.1% is identified as a carcinogen or potential carcinogen by OSHA.

Reproductive toxicity
No data available

No data available

Specific target organ toxicity - single exposure
No data available

Specific target organ toxicity - repeated exposure
No data available

Aspiration hazard
No data available

Additional Information
RTECS: GV4550000

To the best of our knowledge, the chemical, physical, and toxicological properties have not been thoroughly investigated.

Central nervous system -

12. ECOLOGICAL INFORMATION

12.1 Toxicity

Toxicity to fish	LC50 - other fish - 2.83 mg/l - 96.0 h

12.2 Persistence and degradability
No data available

12.3 Bioaccumulative potential
Bioaccumulation other fish - 33 d
- 0.955 mg/l

Bioconcentration factor (BCF): 326

12.4 Mobility in soil
No data available

12.5 Results of PBT and vPvB assessment
PBT/vPvB assessment not available as chemical safety assessment not required/not conducted

12.6 Other adverse effects
An environmental hazard cannot be excluded in the event of unprofessional handling or disposal.
Very toxic to aquatic life with long lasting effects.

13. DISPOSAL CONSIDERATIONS

13.1 Waste treatment methods

Product
Offer surplus and non-recyclable solutions to a licensed disposal company. Contact a licensed professional waste disposal service to dispose of this material. Dissolve or mix the material with a combustible solvent and burn in a chemical incinerator equipped with an afterburner and scrubber.

Contaminated packaging
Dispose of as unused product.

14. TRANSPORT INFORMATION

DOT (US)
UN number: 3077 Class: 9 Packing group: III
Proper shipping name: Environmentally hazardous substances, solid, n.o.s. (1α,2α,3α,4β,5α,6β)-1,2,3,4,5,6-Hexachlorocyclohexane)
Reportable Quantity (RQ): 1 lbs

Poison Inhalation Hazard: No

IMDG
UN number: 3077 Class: 9 Packing group: III EMS-No: F-A, S-F
Proper shipping name: ENVIRONMENTALLY HAZARDOUS SUBSTANCE, SOLID, N.O.S. (1α,2α,3α,4β,5α,6β)-1,2,3,4,5,6-Hexachlorocyclohexane)
Marine pollutant:yes

IATA
UN number: 3077 Class: 9 Packing group: III
Proper shipping name: Environmentally hazardous substance, solid, n.o.s. (1α,2α,3α,4β,5α,6β)-1,2,3,4,5,6-Hexachlorocyclohexane)

Further information
EHS-Mark required (ADR 2.2.9.1.10, IMDG code 2.10.3) for single packagings and combination packagings containing inner packagings with Dangerous Goods > 5L for liquids or > 5kg for solids.

15. REGULATORY INFORMATION

SARA 302 Components
No chemicals in this material are subject to the reporting requirements of SARA Title III, Section 302.

SARA 313 Components
This material does not contain any chemical components with known CAS numbers that exceed the threshold (De Minimis) reporting levels established by SARA Title III, Section 313.

SARA 311/312 Hazards
Acute Health Hazard, Chronic Health Hazard

Massachusetts Right To Know Components

	CAS-No.	Revision Date
1α,2α,3α,4β,5α,6β)-1,2,3,4,5,6-Hexachlorocyclohexane	319-86-8	1993-04-24

Pennsylvania Right To Know Components

	CAS-No.	Revision Date
1α,2α,3α,4β,5α,6β)-1,2,3,4,5,6-Hexachlorocyclohexane	319-86-8	1993-04-24

New Jersey Right To Know Components

	CAS-No.	Revision Date
1α,2α,3α,4β,5α,6β)-1,2,3,4,5,6-Hexachlorocyclohexane	319-86-8	1993-04-24

California Prop. 65 Components

WARNING! This product contains a chemical known to the State of California to cause cancer.	CAS-No.	Revision Date
1α,2α,3α,4β,5α,6β)-1,2,3,4,5,6-Hexachlorocyclohexane	319-86-8	2015-08-14

16. OTHER INFORMATION

Full text of H-Statements referred to under sections 2 and 3.

Acute Tox.	Acute toxicity
Aquatic Acute	Acute aquatic toxicity
Aquatic Chronic	Chronic aquatic toxicity

Carc.	Carcinogenicity
H301	Toxic if swallowed.
H312	Harmful in contact with skin.
H351	Suspected of causing cancer.
H400	Very toxic to aquatic life.
H410	Very toxic to aquatic life with long lasting effects.

HMIS Rating

Health hazard:	2
Chronic Health Hazard:	*
Flammability:	0
Physical Hazard	0

NFPA Rating

Health hazard:	1
Fire Hazard:	0
Reactivity Hazard:	0

Further information

Copyright 2016 Sigma-Aldrich Co. LLC. License granted to make unlimited paper copies for internal use only.
The above information is believed to be correct but does not purport to be all inclusive and shall be used only as a guide. The information in this document is based on the present state of our knowledge and is applicable to the product with regard to appropriate safety precautions. It does not represent any guarantee of the properties of the product. Sigma-Aldrich Corporation and its Affiliates shall not be held liable for any damage resulting from handling or from contact with the above product. See www.sigma-aldrich.com and/or the reverse side of invoice or packing slip for additional terms and conditions of sale.

Preparation Information

Sigma-Aldrich Corporation
Product Safety – Americas Region
1-800-521-8956

Version: 5.5 Revision Date: 06/02/2016 Print Date: 11/17/2016

SAFETY DATA SHEET

Version 6.9
Revision Date 03/04/2024
Print Date 07/13/2024

SECTION 1: Identification of the substance/mixture and of the company/undertaking

1.1 Product identifiers

Product name : Dibenz[*a*,*h*]anthracene

Product Number : 48574
Brand : Supelco
Index-No. : 601-041-00-2
CAS-No. : 53-70-3

1.2 Relevant identified uses of the substance or mixture and uses advised against

Identified uses : Laboratory chemicals, Synthesis of substances

Uses advised against : The product is being supplied under the TSCA R&D Exemption (40 CFR Section 720.36). It is the recipient's responsibility to comply with the requirements of the R&D exemption. The product may not be used for a non-exempt commercial purpose under TSCA unless appropriate consent is granted in writing by MilliporeSigma.

1.3 Details of the supplier of the safety data sheet

Company : Sigma-Aldrich Inc.
3050 SPRUCE ST
ST. LOUIS MO 63103
UNITED STATES

Telephone : +1 314 771-5765
Fax : +1 800 325-5052

1.4 Emergency telephone

Emergency Phone # : 800-424-9300 CHEMTREC (USA) +1-703-527-3887 CHEMTREC (International) 24 Hours/day; 7 Days/week

SECTION 2: Hazards identification

2.1 Classification of the substance or mixture

GHS Classification in accordance with 29 CFR 1910 (OSHA HCS)

Carcinogenicity (Category 1B), H350
Short-term (acute) aquatic hazard (Category 1), H400
Long-term (chronic) aquatic hazard (Category 1), H410

The life science business of Merck KGaA, Darmstadt, Germany
operates as MilliporeSigma in the US and Canada

For the full text of the H-Statements mentioned in this Section, see Section 16.

2.2 GHS Label elements, including precautionary statements

Pictogram



Signal Word Danger

Hazard Statements

H350	May cause cancer.
H410	Very toxic to aquatic life with long lasting effects.

Precautionary Statements

P201	Obtain special instructions before use.
P202	Do not handle until all safety precautions have been read and understood.
P273	Avoid release to the environment.
P280	Wear protective gloves/ protective clothing/ eye protection/ face protection.
P308 + P313	IF exposed or concerned: Get medical advice/ attention.
P391	Collect spillage.
P405	Store locked up.
P501	Dispose of contents/ container to an approved waste disposal plant.

2.3 Hazards not otherwise classified (HNOC) or not covered by GHS - none

SECTION 3: Composition/information on ingredients

3.1 Substances

Synonyms : 1,2:5,6-Dibenzanthracene

Formula : $C_{22}H_{14}$
Molecular weight : 278.35 g/mol
CAS-No. : 53-70-3
EC-No. : 200-181-8
Index-No. : 601-041-00-2

Component	Classification	Concentration
Dibenz[a,h]anthracene		
	Carc. 1B; Aquatic Acute 1; Aquatic Chronic 1; H350, H400, H410 Concentration limits: >= 0.01 %: Carc. 1B, H350; M-Factor - Aquatic Acute: 1 - Aquatic Chronic: 100	<= 100 %

For the full text of the H-Statements mentioned in this Section, see Section 16.

The life science business of Merck KGaA, Darmstadt, Germany
operates as MilliporeSigma in the US and Canada

SECTION 4: First aid measures

4.1 Description of first-aid measures

General advice
Show this material safety data sheet to the doctor in attendance.

If inhaled
After inhalation: fresh air. Call in physician.

In case of skin contact
In case of skin contact: Take off immediately all contaminated clothing. Rinse skin with water/ shower. Consult a physician.

In case of eye contact
After eye contact: rinse out with plenty of water. Call in ophthalmologist. Remove contact lenses.

If swallowed
After swallowing: immediately make victim drink water (two glasses at most). Consult a physician.

4.2 Most important symptoms and effects, both acute and delayed
The most important known symptoms and effects are described in the labelling (see section 2.2) and/or in section 11

4.3 Indication of any immediate medical attention and special treatment needed
No data available

SECTION 5: Firefighting measures

5.1 Extinguishing media

Suitable extinguishing media
Water Foam Carbon dioxide (CO2) Dry powder

Unsuitable extinguishing media
For this substance/mixture no limitations of extinguishing agents are given.

5.2 Special hazards arising from the substance or mixture
Carbon oxides
Combustible.
Development of hazardous combustion gases or vapours possible in the event of fire.

5.3 Advice for firefighters
Stay in danger area only with self-contained breathing apparatus. Prevent skin contact by keeping a safe distance or by wearing suitable protective clothing.

5.4 Further information
Prevent fire extinguishing water from contaminating surface water or the ground water system.

The life science business of Merck KGaA, Darmstadt, Germany
operates as MilliporeSigma in the US and Canada

SECTION 6: Accidental release measures

6.1 Personal precautions, protective equipment and emergency procedures

Advice for non-emergency personnel: Avoid generation and inhalation of dusts in all circumstances. Avoid substance contact. Ensure adequate ventilation. Evacuate the danger area, observe emergency procedures, consult an expert.
For personal protection see section 8.

6.2 Environmental precautions

Do not let product enter drains.

6.3 Methods and materials for containment and cleaning up

Cover drains. Collect, bind, and pump off spills. Observe possible material restrictions (see sections 7 and 10). Take up carefully. Dispose of properly. Clean up affected area. Avoid generation of dusts.

6.4 Reference to other sections

For disposal see section 13.

SECTION 7: Handling and storage

7.1 Precautions for safe handling

Advice on safe handling
Work under hood. Do not inhale substance/mixture.

Hygiene measures
Immediately change contaminated clothing. Apply preventive skin protection. Wash hands and face after working with substance.
For precautions see section 2.2.

7.2 Conditions for safe storage, including any incompatibilities

Storage conditions
Tightly closed. Dry. Keep in a well-ventilated place. Keep locked up or in an area accessible only to qualified or authorized persons.

Storage class
Storage class (TRGS 510): 6.1C: Combustible, acute toxic Cat.3 / toxic compounds or compounds which causing chronic effects

7.3 Specific end use(s)

Apart from the uses mentioned in section 1.2 no other specific uses are stipulated

SECTION 8: Exposure controls/personal protection

8.1 Control parameters

Ingredients with workplace control parameters

The life science business of Merck KGaA, Darmstadt, Germany
operates as MilliporeSigma in the US and Canada

Component	CAS-No.	Value	Control parameters	Basis
Dibenz[a,h]anthracene	53-70-3	PEL	0.2 mg/m3	California permissible exposure limits for chemical contaminants (Title 8, Article 107)

Biological occupational exposure limits

Component	CAS-No.	Parameters	Value	Biological specimen	Basis
Dibenz[a,h]anthracene	53-70-3	1-Hydroxypyrene	2.5 µg/l	Urine	ACGIH - Biological Exposure Indices (BEI)
	Remarks	End of shift at end of workweek			
		3-hydroxybenzo(a)pyrene		Urine	ACGIH - Biological Exposure Indices (BEI)
		End of shift at end of workweek			

8.2 Exposure controls

Appropriate engineering controls
Immediately change contaminated clothing. Apply preventive skin protection. Wash hands and face after working with substance.

Personal protective equipment

Eye/face protection
Use equipment for eye protection tested and approved under appropriate government standards such as NIOSH (US) or EN 166(EU). Safety glasses

Skin protection
Handle with gloves. Gloves must be inspected prior to use. Use proper glove removal technique (without touching glove's outer surface) to avoid skin contact with this product. Dispose of contaminated gloves after use in accordance with applicable laws and good laboratory practices. Wash and dry hands.

Full contact
Material: Nitrile rubber
Minimum layer thickness: 0.11 mm
Break through time: 480 min
Material tested:Dermatril® (KCL 740 / Aldrich Z677272, Size M)

Splash contact
Material: Nitrile rubber
Minimum layer thickness: 0.11 mm
Break through time: 480 min
Material tested:Dermatril® (KCL 740 / Aldrich Z677272, Size M)

data source: KCL GmbH, D-36124 Eichenzell, phone +49 (0)6659 87300, e-mail sales@kcl.de, test method: EN374
If used in solution, or mixed with other substances, and under conditions which differ from EN 374, contact the supplier of the EC approved gloves. This

The life science business of Merck KGaA, Darmstadt, Germany
operates as MilliporeSigma in the US and Canada

recommendation is advisory only and must be evaluated by an industrial hygienist and safety officer familiar with the specific situation of anticipated use by our customers. It should not be construed as offering an approval for any specific use scenario.

Body Protection
protective clothing

Respiratory protection
Recommended Filter type: Filter type P3
The entrepeneur has to ensure that maintenance, cleaning and testing of respiratory protective devices are carried out according to the instructions of the producer. These measures have to be properly documented.
required when dusts are generated.
Our recommendations on filtering respiratory protection are based on the following standards: DIN EN 143, DIN 14387 and other accompanying standards relating to the used respiratory protection system.

Control of environmental exposure
Do not let product enter drains.

SECTION 9: Physical and chemical properties

9.1 Information on basic physical and chemical properties

a)	Appearance	Form: solid
b)	Odor	No data available
c)	Odor Threshold	No data available
d)	pH	No data available
e)	Melting point/freezing point	Melting point/range: 262 - 265 °C (504 - 509 °F) - lit.
f)	Initial boiling point and boiling range	524 °C 975 °F - lit.
g)	Flash point	()Not applicable
h)	Evaporation rate	No data available
i)	Flammability (solid, gas)	No data available
j)	Upper/lower flammability or explosive limits	No data available
k)	Vapor pressure	No data available
l)	Vapor density	No data available
m)	Density	No data available
	Relative density	No data available
n)	Water solubility	No data available

The life science business of Merck KGaA, Darmstadt, Germany
operates as MilliporeSigma in the US and Canada

o)	Partition coefficient: n-octanol/water	No data available
p)	Autoignition temperature	No data available
q)	Decomposition temperature	No data available
r)	Viscosity	No data available
s)	Explosive properties	No data available
t)	Oxidizing properties	none

9.2 Other safety information
No data available

SECTION 10: Stability and reactivity

10.1 Reactivity
The following applies in general to flammable organic substances and mixtures: in correspondingly fine distribution, when whirled up a dust explosion potential may generally be assumed.

10.2 Chemical stability
The product is chemically stable under standard ambient conditions (room temperature) .

10.3 Possibility of hazardous reactions
Violent reactions possible with:
strong oxidising agents

10.4 Conditions to avoid
no information available

10.5 Incompatible materials
No data available

10.6 Hazardous decomposition products
In the event of fire: see section 5

SECTION 11: Toxicological information

11.1 Information on toxicological effects

Acute toxicity
Oral: No data available
Inhalation: No data available
Dermal: No data available

Skin corrosion/irritation
No data available

The life science business of Merck KGaA, Darmstadt, Germany
operates as MilliporeSigma in the US and Canada

Serious eye damage/eye irritation
No data available

Respiratory or skin sensitization
No data available

Germ cell mutagenicity
No data available

Carcinogenicity
Presumed to have carcinogenic potential for humans

IARC: 2A - Group 2A: Probably carcinogenic to humans (Dibenz[a,h]anthracene)

NTP: RAHC - Reasonably anticipated to be a human carcinogen (Dibenz[a,h]anthracene)

OSHA: No component of this product present at levels greater than or equal to 0.1% is on OSHA's list of regulated carcinogens.

Reproductive toxicity
No data available

Specific target organ toxicity - single exposure
No data available

Specific target organ toxicity - repeated exposure
No data available

Aspiration hazard
No data available

11.2 Additional Information

RTECS: HN2625000
To the best of our knowledge, the chemical, physical, and toxicological properties have not been thoroughly investigated.

Lungs -

SECTION 12: Ecological information

12.1 Toxicity

Toxicity to daphnia and other aquatic invertebrates	EC50 - Daphnia magna (Water flea) - 0.496 mg/l - 48 h Remarks: (ECOTOX Database)
Toxicity to algae	NOEC - Raphidocelis subcapitata (freshwater green alga) - 0.00033 mg/l - 72 h Remarks: (ECOTOX Database)

12.2 Persistence and degradability
No data available

12.3 Bioaccumulative potential
No data available

The life science business of Merck KGaA, Darmstadt, Germany
operates as MilliporeSigma in the US and Canada

12.4 Mobility in soil
No data available

12.5 Results of PBT and vPvB assessment
PBT/vPvB assessment not available as chemical safety assessment not required/not conducted

12.6 Endocrine disrupting properties
No data available

12.7 Other adverse effects
Discharge into the environment must be avoided.

SECTION 13: Disposal considerations

13.1 Waste treatment methods

Product
Waste material must be disposed of in accordance with the national and local regulations. Leave chemicals in original containers. No mixing with other waste. Handle uncleaned containers like the product itself.

SECTION 14: Transport information

DOT (US)
UN number: 3077 Class: 9 Packing group: III
Proper shipping name: Environmentally hazardous substance, solid, n.o.s. (Dibenz[a,h]anthracene)
Reportable Quantity (RQ): 1 lbs
Poison Inhalation Hazard: No

IMDG
UN number: 3077 Class: 9 Packing group: III EMS-No: F-A, S-F
Proper shipping name: ENVIRONMENTALLY HAZARDOUS SUBSTANCE, SOLID, N.O.S. (Dibenz[a,h]anthracene)
Marine pollutant : yes
Marine pollutant : no

IATA
UN number: 3077 Class: 9 Packing group: III
Proper shipping name: Environmentally hazardous substance, solid, n.o.s. (Dibenz[a,h]anthracene)

Further information
EHS-Mark required (ADR 2.2.9.1.10, IMDG code 2.10.3) for single packagings and combination packagings containing inner packagings with Dangerous Goods > 5L for liquids or > 5kg for solids.

The life science business of Merck KGaA, Darmstadt, Germany
operates as MilliporeSigma in the US and Canada

SECTION 15: Regulatory information

SARA 302 Components
This material does not contain any components with a section 302 EHS TPQ.

SARA 313 Components
The following components are subject to reporting levels established by SARA Title III, Section 313:

	CAS-No.	Revision Date
Dibenz[a,h]anthracene	53-70-3	1993-02-16

SARA 311/312 Hazards
Chronic Health Hazard

Massachusetts Right To Know Components

	CAS-No.	Revision Date
Dibenz[a,h]anthracene	53-70-3	1993-02-16

Pennsylvania Right To Know Components

	CAS-No.	Revision Date
Dibenz[a,h]anthracene	53-70-3	1993-02-16

California Prop. 65 Components

, which is/are known to the State of California to cause cancer. For more information go to www.P65Warnings.ca.gov.Dibenz[a,h]anthracene	CAS-No. 53-70-3	Revision Date 2007-09-28

SECTION 16: Other information

Further information
The information is believed to be correct but is not exhaustive and will be used solely as a guideline, which is based on current knowledge of the chemical substance or mixture and is applicable to appropriate safety precautions for the product. It does not represent any guarantee of the properties of the product. Sigma-Aldrich Corporation and its Affiliates shall not be held liable for any damage resulting from handling or from contact with the above product. See www.sigma-aldrich.com and/or the reverse side of invoice or packing slip for additional terms and conditions of sale.
Copyright 2020 Sigma-Aldrich Co. LLC. License granted to make unlimited paper copies for internal use only.
The branding on the header and/or footer of this document may temporarily not visually match the product purchased as we transition our branding. However, all of the information in the document regarding the product remains unchanged and matches the product ordered. For further information please contact mlsbranding@sial.com.
Version: 6.9 Revision Date: 03/04/2024 Print Date: 07/13/2024

The life science business of Merck KGaA, Darmstadt, Germany
operates as MilliporeSigma in the US and Canada

SAFETY DATA SHEET

Version 3.7
Revision Date 11/25/2014
Print Date 01/29/2016

1. PRODUCT AND COMPANY IDENTIFICATION

1.1 Product identifiers

Product name : Dibenzofuran

Product Number : 236373
Brand : Aldrich

CAS-No. : 132-64-9

1.2 Relevant identified uses of the substance or mixture and uses advised against

Identified uses : Laboratory chemicals, Manufacture of substances

1.3 Details of the supplier of the safety data sheet

Company : Sigma-Aldrich
3050 Spruce Street
SAINT LOUIS MO 63103
USA

Telephone : +1 800-325-5832
Fax : +1 800-325-5052

1.4 Emergency telephone number

Emergency Phone # : (314) 776-6555

2. HAZARDS IDENTIFICATION

2.1 Classification of the substance or mixture

GHS Classification in accordance with 29 CFR 1910 (OSHA HCS)
Acute toxicity, Oral (Category 4), H302
Acute aquatic toxicity (Category 2), H401
Chronic aquatic toxicity (Category 2), H411

For the full text of the H-Statements mentioned in this Section, see Section 16.

2.2 GHS Label elements, including precautionary statements

Pictogram



Signal word Warning

Hazard statement(s)
H302 Harmful if swallowed.
H411 Toxic to aquatic life with long lasting effects.

Precautionary statement(s)
P264 Wash skin thoroughly after handling.
P270 Do not eat, drink or smoke when using this product.
P273 Avoid release to the environment.
P301 + P312 + P330 IF SWALLOWED: Call a POISON CENTER or doctor/ physician if you feel unwell. Rinse mouth.
P391 Collect spillage.
P501 Dispose of contents/ container to an approved waste disposal plant.

2.3 Hazards not otherwise classified (HNOC) or not covered by GHS - none

3. COMPOSITION/INFORMATION ON INGREDIENTS

3.1 Substances

Synonyms : Diphenylene oxide

Formula : $C_{12}H_8O$
Molecular weight : 168.19 g/mol
CAS-No. : 132-64-9
EC-No. : 205-071-3

Hazardous components

Component	Classification	Concentration
Dibenzofuran		
	Acute Tox. 4; Aquatic Acute 2; Aquatic Chronic 2; H302, H411	<= 100 %

For the full text of the H-Statements mentioned in this Section, see Section 16.

4. FIRST AID MEASURES

4.1 Description of first aid measures

General advice
Consult a physician. Show this safety data sheet to the doctor in attendance.Move out of dangerous area.

If inhaled
If breathed in, move person into fresh air. If not breathing, give artificial respiration. Consult a physician.

In case of skin contact
Wash off with soap and plenty of water. Consult a physician.

In case of eye contact
Flush eyes with water as a precaution.

If swallowed
Never give anything by mouth to an unconscious person. Rinse mouth with water. Consult a physician.

4.2 Most important symptoms and effects, both acute and delayed

The most important known symptoms and effects are described in the labelling (see section 2.2) and/or in section 11

4.3 Indication of any immediate medical attention and special treatment needed

No data available

5. FIREFIGHTING MEASURES

5.1 Extinguishing media

Suitable extinguishing media
Use water spray, alcohol-resistant foam, dry chemical or carbon dioxide.

5.2 Special hazards arising from the substance or mixture

Carbon oxides

5.3 Advice for firefighters

Wear self-contained breathing apparatus for firefighting if necessary.

5.4 Further information

No data available

6. ACCIDENTAL RELEASE MEASURES

6.1 Personal precautions, protective equipment and emergency procedures

Use personal protective equipment. Avoid dust formation. Avoid breathing vapours, mist or gas. Ensure adequate ventilation. Avoid breathing dust.
For personal protection see section 8.

6.2 Environmental precautions
Prevent further leakage or spillage if safe to do so. Do not let product enter drains. Discharge into the environment must be avoided.

6.3 Methods and materials for containment and cleaning up
Pick up and arrange disposal without creating dust. Sweep up and shovel. Keep in suitable, closed containers for disposal.

6.4 Reference to other sections
For disposal see section 13.

7. HANDLING AND STORAGE

7.1 Precautions for safe handling
Avoid contact with skin and eyes. Avoid formation of dust and aerosols.Further processing of solid materials may result in the formation of combustible dusts. The potential for combustible dust formation should be taken into consideration before additional processing occurs.
Provide appropriate exhaust ventilation at places where dust is formed.
For precautions see section 2.2.

7.2 Conditions for safe storage, including any incompatibilities
Keep container tightly closed in a dry and well-ventilated place.
Storage class (TRGS 510): Non Combustible Solids

7.3 Specific end use(s)
Apart from the uses mentioned in section 1.2 no other specific uses are stipulated

8. EXPOSURE CONTROLS/PERSONAL PROTECTION

8.1 Control parameters

Components with workplace control parameters
Contains no substances with occupational exposure limit values.

8.2 Exposure controls

Appropriate engineering controls
Handle in accordance with good industrial hygiene and safety practice. Wash hands before breaks and at the end of workday.

Personal protective equipment

Eye/face protection
Safety glasses with side-shields conforming to EN166 Use equipment for eye protection tested and approved under appropriate government standards such as NIOSH (US) or EN 166(EU).

Skin protection
Handle with gloves. Gloves must be inspected prior to use. Use proper glove removal technique (without touching glove's outer surface) to avoid skin contact with this product. Dispose of contaminated gloves after use in accordance with applicable laws and good laboratory practices. Wash and dry hands.

Full contact
Material: Nitrile rubber
Minimum layer thickness: 0.11 mm
Break through time: 480 min
Material tested:Dermatril® (KCL 740 / Aldrich Z677272, Size M)

Splash contact
Material: Nitrile rubber
Minimum layer thickness: 0.11 mm
Break through time: 480 min
Material tested:Dermatril® (KCL 740 / Aldrich Z677272, Size M)

data source: KCL GmbH, D-36124 Eichenzell, phone +49 (0)6659 87300, e-mail sales@kcl.de, test method: EN374
If used in solution, or mixed with other substances, and under conditions which differ from EN 374, contact the supplier of the CE approved gloves. This recommendation is advisory only and must be evaluated by an

industrial hygienist and safety officer familiar with the specific situation of anticipated use by our customers. It should not be construed as offering an approval for any specific use scenario.

Body Protection
Complete suit protecting against chemicals, The type of protective equipment must be selected according to the concentration and amount of the dangerous substance at the specific workplace.

Respiratory protection
For nuisance exposures use type P95 (US) or type P1 (EU EN 143) particle respirator.For higher level protection use type OV/AG/P99 (US) or type ABEK-P2 (EU EN 143) respirator cartridges. Use respirators and components tested and approved under appropriate government standards such as NIOSH (US) or CEN (EU).

Control of environmental exposure
Prevent further leakage or spillage if safe to do so. Do not let product enter drains. Discharge into the environment must be avoided.

9. PHYSICAL AND CHEMICAL PROPERTIES

9.1 Information on basic physical and chemical properties

a)	Appearance	Form: crystalline Colour: white, beige
b)	Odour	No data available
c)	Odour Threshold	No data available
d)	pH	No data available
e)	Melting point/freezing point	Melting point/range: 80 - 82 °C (176 - 180 °F) - lit.
f)	Initial boiling point and boiling range	154 - 155 °C (309 - 311 °F) at 27 hPa (20 mmHg) - lit.
g)	Flash point	130.0 °C (266.0 °F) - closed cup
h)	Evaporation rate	No data available
i)	Flammability (solid, gas)	No data available
j)	Upper/lower flammability or explosive limits	No data available
k)	Vapour pressure	No data available
l)	Vapour density	No data available
m)	Relative density	No data available
n)	Water solubility	No data available
o)	Partition coefficient: n-octanol/water	log Pow: 3.77
p)	Auto-ignition temperature	No data available
q)	Decomposition temperature	No data available
r)	Viscosity	No data available
s)	Explosive properties	No data available
t)	Oxidizing properties	No data available

9.2 Other safety information
No data available

10. STABILITY AND REACTIVITY

10.1 Reactivity
No data available

10.2 Chemical stability
Stable under recommended storage conditions.

10.3 Possibility of hazardous reactions
No data available

10.4 Conditions to avoid
No data available

10.5 Incompatible materials
Strong oxidizing agents

10.6 Hazardous decomposition products
Other decomposition products - No data available
In the event of fire: see section 5

11. TOXICOLOGICAL INFORMATION

11.1 Information on toxicological effects

Acute toxicity
The preceding data, or interpretation of data, was determined using Quantitative Structure Activity Relationship (QSAR) modeling.

Inhalation: No data available

Dermal: No data available

No data available

Skin corrosion/irritation
No data available

Serious eye damage/eye irritation
No data available

Respiratory or skin sensitisation
No data available

Germ cell mutagenicity
No data available

Carcinogenicity

IARC: No component of this product present at levels greater than or equal to 0.1% is identified as probable, possible or confirmed human carcinogen by IARC.

ACGIH: No component of this product present at levels greater than or equal to 0.1% is identified as a carcinogen or potential carcinogen by ACGIH.

NTP: No component of this product present at levels greater than or equal to 0.1% is identified as a known or anticipated carcinogen by NTP.

OSHA: No component of this product present at levels greater than or equal to 0.1% is identified as a carcinogen or potential carcinogen by OSHA.

Reproductive toxicity
No data available

No data available

Specific target organ toxicity - single exposure
No data available

Specific target organ toxicity - repeated exposure
No data available

Aspiration hazard
No data available

Additional Information
RTECS: HP4430000

To the best of our knowledge, the chemical, physical, and toxicological properties have not been thoroughly investigated.

12. ECOLOGICAL INFORMATION

12.1 Toxicity

Toxicity to fish	NOEC - Cyprinodon variegatus (sheepshead minnow) - 1 mg/l - 96.0 h
	LC50 - Pimephales promelas (fathead minnow) - 1.05 mg/l - 96.0 h

12.2 Persistence and degradability
No data available

12.3 Bioaccumulative potential
No data available

12.4 Mobility in soil
No data available

12.5 Results of PBT and vPvB assessment
PBT/vPvB assessment not available as chemical safety assessment not required/not conducted

12.6 Other adverse effects
An environmental hazard cannot be excluded in the event of unprofessional handling or disposal.
Toxic to aquatic life with long lasting effects.

13. DISPOSAL CONSIDERATIONS

13.1 Waste treatment methods

Product
Offer surplus and non-recyclable solutions to a licensed disposal company.

Contaminated packaging
Dispose of as unused product.

14. TRANSPORT INFORMATION

DOT (US)
UN number: 3077 Class: 9 Packing group: III
Proper shipping name: Environmentally hazardous substance, solid, n.o.s. (Dibenzofuran)
Reportable Quantity (RQ): 100 lbs
Marine pollutant:yes
Poison Inhalation Hazard: No

IMDG
UN number: 3077 Class: 9 Packing group: III EMS-No: F-A, S-F
Proper shipping name: ENVIRONMENTALLY HAZARDOUS SUBSTANCE, SOLID, N.O.S. (Dibenzofuran)
Marine pollutant:yes

IATA
UN number: 3077 Class: 9 Packing group: III
Proper shipping name: Environmentally hazardous substance, solid, n.o.s. (Dibenzofuran)

15. REGULATORY INFORMATION

SARA 302 Components
No chemicals in this material are subject to the reporting requirements of SARA Title III, Section 302.

SARA 313 Components
The following components are subject to reporting levels established by SARA Title III, Section 313:

	CAS-No.	Revision Date

Dibenzofuran	132-64-9	2007-07-01

SARA 311/312 Hazards
Acute Health Hazard

Massachusetts Right To Know Components

	CAS-No.	Revision Date
Dibenzofuran	132-64-9	2007-07-01

Pennsylvania Right To Know Components

	CAS-No.	Revision Date
Dibenzofuran	132-64-9	2007-07-01

New Jersey Right To Know Components

	CAS-No.	Revision Date
Dibenzofuran	132-64-9	2007-07-01

California Prop. 65 Components
This product does not contain any chemicals known to State of California to cause cancer, birth defects, or any other reproductive harm.

16. OTHER INFORMATION

Full text of H-Statements referred to under sections 2 and 3.

Acute Tox.	Acute toxicity
Aquatic Acute	Acute aquatic toxicity
Aquatic Chronic	Chronic aquatic toxicity
H302	Harmful if swallowed.
H401	Toxic to aquatic life.
H411	Toxic to aquatic life with long lasting effects.

HMIS Rating

Health hazard:	1
Chronic Health Hazard:	
Flammability:	1
Physical Hazard	0

NFPA Rating

Health hazard:	2
Fire Hazard:	1
Reactivity Hazard:	0

Further information
Copyright 2014 Sigma-Aldrich Co. LLC. License granted to make unlimited paper copies for internal use only.
The above information is believed to be correct but does not purport to be all inclusive and shall be used only as a guide. The information in this document is based on the present state of our knowledge and is applicable to the product with regard to appropriate safety precautions. It does not represent any guarantee of the properties of the product. Sigma-Aldrich Corporation and its Affiliates shall not be held liable for any damage resulting from handling or from contact with the above product. See www.sigma-aldrich.com and/or the reverse side of invoice or packing slip for additional terms and conditions of sale.

Preparation Information
Sigma-Aldrich Corporation
Product Safety – Americas Region
1-800-521-8956

Version: 3.7 Revision Date: 11/25/2014 Print Date: 01/29/2016

SAFETY DATA SHEET

Version 3.11
Revision Date 03/03/2015
Print Date 05/01/2016

1. PRODUCT AND COMPANY IDENTIFICATION

1.1 Product identifiers

Product name : Dibutyl phthalate

Product Number : 152439
Brand : Aldrich
Index-No. : 607-318-00-4

CAS-No. : 84-74-2

1.2 Relevant identified uses of the substance or mixture and uses advised against

Identified uses : Laboratory chemicals, Manufacture of substances

1.3 Details of the supplier of the safety data sheet

Company : Sigma-Aldrich
3050 Spruce Street
SAINT LOUIS MO 63103
USA

Telephone : +1 800-325-5832
Fax : +1 800-325-5052

1.4 Emergency telephone number

Emergency Phone # : (314) 776-6555

2. HAZARDS IDENTIFICATION

2.1 Classification of the substance or mixture

GHS Classification in accordance with 29 CFR 1910 (OSHA HCS)
Reproductive toxicity (Category 1B), H360
Acute aquatic toxicity (Category 1), H400

For the full text of the H-Statements mentioned in this Section, see Section 16.

2.2 GHS Label elements, including precautionary statements

Pictogram



Signal word Danger

Hazard statement(s)
H360 May damage fertility or the unborn child.
H400 Very toxic to aquatic life.

Precautionary statement(s)
P201 Obtain special instructions before use.
P202 Do not handle until all safety precautions have been read and understood.
P273 Avoid release to the environment.
P281 Use personal protective equipment as required.
P308 + P313 IF exposed or concerned: Get medical advice/ attention.
P391 Collect spillage.
P405 Store locked up.
P501 Dispose of contents/ container to an approved waste disposal plant.

2.3 Hazards not otherwise classified (HNOC) or not covered by GHS - none

3. COMPOSITION/INFORMATION ON INGREDIENTS

3.1 Substances

Synonyms	:	n-Butyl phthalate Phthalic acid dibutyl ester DBP
Formula	:	$C_{16}H_{22}O_4$
Molecular weight	:	278.34 g/mol
CAS-No.	:	84-74-2
EC-No.	:	201-557-4
Index-No.	:	607-318-00-4
Registration number	:	01-2119493042-44-XXXX

Hazardous components

Component	Classification	Concentration
Dibutyl phthalate Included in the Candidate List of Substances of Very High Concern (SVHC) according to Regulation (EC) No. 1907/2006 (REACH)		
	Repr. 1B; Aquatic Acute 1; H360, H400	<= 100 %

For the full text of the H-Statements mentioned in this Section, see Section 16.

4. FIRST AID MEASURES

4.1 Description of first aid measures

General advice
Consult a physician. Show this safety data sheet to the doctor in attendance.Move out of dangerous area.

If inhaled
If breathed in, move person into fresh air. If not breathing, give artificial respiration. Consult a physician.

In case of skin contact
Wash off with soap and plenty of water. Consult a physician.

In case of eye contact
Flush eyes with water as a precaution.

If swallowed
Never give anything by mouth to an unconscious person. Rinse mouth with water. Consult a physician.

4.2 Most important symptoms and effects, both acute and delayed
The most important known symptoms and effects are described in the labelling (see section 2.2) and/or in section 11

4.3 Indication of any immediate medical attention and special treatment needed
No data available

5. FIREFIGHTING MEASURES

5.1 Extinguishing media

Suitable extinguishing media
Use water spray, alcohol-resistant foam, dry chemical or carbon dioxide.

5.2 Special hazards arising from the substance or mixture
Carbon oxides

5.3 Advice for firefighters
Wear self-contained breathing apparatus for firefighting if necessary.

5.4 Further information
No data available

6. ACCIDENTAL RELEASE MEASURES

6.1 Personal precautions, protective equipment and emergency procedures

Use personal protective equipment. Avoid breathing vapours, mist or gas. Ensure adequate ventilation. Evacuate personnel to safe areas.
For personal protection see section 8.

6.2 Environmental precautions

Prevent further leakage or spillage if safe to do so. Do not let product enter drains. Discharge into the environment must be avoided.

6.3 Methods and materials for containment and cleaning up

Soak up with inert absorbent material and dispose of as hazardous waste. Keep in suitable, closed containers for disposal.

6.4 Reference to other sections

For disposal see section 13.

7. HANDLING AND STORAGE

7.1 Precautions for safe handling

Avoid inhalation of vapour or mist.
For precautions see section 2.2.

7.2 Conditions for safe storage, including any incompatibilities

Keep container tightly closed in a dry and well-ventilated place. Containers which are opened must be carefully resealed and kept upright to prevent leakage.
Storage class (TRGS 510): Non-combustible, acute toxic Cat.3 / toxic hazardous materials or hazardous materials causing chronic effects

7.3 Specific end use(s)

Apart from the uses mentioned in section 1.2 no other specific uses are stipulated

8. EXPOSURE CONTROLS/PERSONAL PROTECTION

8.1 Control parameters

Components with workplace control parameters

Component	CAS-No.	Value	Control parameters	Basis
Dibutyl phthalate	84-74-2	TWA	5.000000 mg/m3	USA. ACGIH Threshold Limit Values (TLV)
	Remarks	Upper Respiratory Tract irritation Eye irritation Testicular damage		
		TWA	5 mg/m3	USA. ACGIH Threshold Limit Values (TLV)
		Upper Respiratory Tract irritation Eye irritation Testicular damage		
		TWA	5.000000 mg/m3	USA. Occupational Exposure Limits (OSHA) - Table Z-1 Limits for Air Contaminants
		TWA	5.000000 mg/m3	USA. NIOSH Recommended Exposure Limits

8.2 Exposure controls

Appropriate engineering controls
Handle in accordance with good industrial hygiene and safety practice. Wash hands before breaks and at the end of workday.

Personal protective equipment

Eye/face protection
Safety glasses with side-shields conforming to EN166 Use equipment for eye protection tested and approved under appropriate government standards such as NIOSH (US) or EN 166(EU).

Skin protection
Handle with gloves. Gloves must be inspected prior to use. Use proper glove removal technique (without touching glove's outer surface) to avoid skin contact with this product. Dispose of contaminated gloves after use in accordance with applicable laws and good laboratory practices. Wash and dry hands.

Full contact
Material: Nitrile rubber
Minimum layer thickness: 0.4 mm
Break through time: 480 min
Material tested:Camatril® (KCL 730 / Aldrich Z677442, Size M)

Splash contact
Material: Nature latex/chloroprene
Minimum layer thickness: 0.6 mm
Break through time: 120 min
Material tested:Lapren® (KCL 706 / Aldrich Z677558, Size M)

data source: KCL GmbH, D-36124 Eichenzell, phone +49 (0)6659 87300, e-mail sales@kcl.de, test method: EN374
If used in solution, or mixed with other substances, and under conditions which differ from EN 374, contact the supplier of the CE approved gloves. This recommendation is advisory only and must be evaluated by an industrial hygienist and safety officer familiar with the specific situation of anticipated use by our customers. It should not be construed as offering an approval for any specific use scenario.

Body Protection
impervious clothing, The type of protective equipment must be selected according to the concentration and amount of the dangerous substance at the specific workplace.

Respiratory protection
Where risk assessment shows air-purifying respirators are appropriate use a full-face respirator with multi-purpose combination (US) or type ABEK (EN 14387) respirator cartridges as a backup to engineering controls. If the respirator is the sole means of protection, use a full-face supplied air respirator. Use respirators and components tested and approved under appropriate government standards such as NIOSH (US) or CEN (EU).

Control of environmental exposure
Prevent further leakage or spillage if safe to do so. Do not let product enter drains. Discharge into the environment must be avoided.

9. PHYSICAL AND CHEMICAL PROPERTIES

9.1 Information on basic physical and chemical properties

a)	Appearance	Form: liquid, clear Colour: colourless
b)	Odour	No data available
c)	Odour Threshold	No data available
d)	pH	No data available
e)	Melting point/freezing point	Melting point/range: -35 °C (-31 °F) - lit.
f)	Initial boiling point and boiling range	340 °C (644 °F) - lit.
g)	Flash point	171.0 °C (339.8 °F) - closed cup
h)	Evaporation rate	No data available
i)	Flammability (solid, gas)	No data available
j)	Upper/lower	Lower explosion limit: 0.47 %(V)

	flammability or explosive limits	
k)	Vapour pressure	1.3 hPa (1.0 mmHg) at 147.0 °C (296.6 °F)
l)	Vapour density	No data available
m)	Relative density	1.043 g/cm3 at 25 °C (77 °F)
n)	Water solubility	0.0114 g/l at 25 °C (77 °F) - OECD Test Guideline 105 - slightly soluble
o)	Partition coefficient: n-octanol/water	No data available
p)	Auto-ignition temperature	402.0 °C (755.6 °F)
q)	Decomposition temperature	No data available
r)	Viscosity	18.8 mm2/s at 20 °C (68 °F) -
s)	Explosive properties	No data available
t)	Oxidizing properties	No data available

9.2 Other safety information
No data available

10. STABILITY AND REACTIVITY

10.1 Reactivity
No data available

10.2 Chemical stability
Stable under recommended storage conditions.

10.3 Possibility of hazardous reactions
No data available

10.4 Conditions to avoid
No data available

10.5 Incompatible materials
Strong oxidizing agents, Nitrates, Bases, acids, Chlorine

10.6 Hazardous decomposition products
Other decomposition products - No data available
In the event of fire: see section 5

11. TOXICOLOGICAL INFORMATION

11.1 Information on toxicological effects

Acute toxicity
LD50 Oral - Rat - 8,000 mg/kg

LC50 Inhalation - Rat - 4,250 mg/m3

LD50 Dermal - Rabbit - > 20,860 mg/kg

No data available

Skin corrosion/irritation
Skin - Rabbit
Result: No skin irritation
(OECD Test Guideline 404)

Serious eye damage/eye irritation
Eyes - Rabbit
Result: No eye irritation
(OECD Test Guideline 405)

Respiratory or skin sensitisation
Maximisation Test (GPMT) - Guinea pig
Result: Does not cause skin sensitisation.
(OECD Test Guideline 406)

Germ cell mutagenicity
No data available

Carcinogenicity

IARC: No component of this product present at levels greater than or equal to 0.1% is identified as probable, possible or confirmed human carcinogen by IARC.

ACGIH: No component of this product present at levels greater than or equal to 0.1% is identified as a carcinogen or potential carcinogen by ACGIH.

NTP: No component of this product present at levels greater than or equal to 0.1% is identified as a known or anticipated carcinogen by NTP.

OSHA: No component of this product present at levels greater than or equal to 0.1% is identified as a carcinogen or potential carcinogen by OSHA.

Reproductive toxicity
Presumed human reproductive toxicant

Overexposure may cause reproductive disorder(s) based on tests with laboratory animals.

Specific target organ toxicity - single exposure
No data available

Specific target organ toxicity - repeated exposure
No data available

Aspiration hazard
No data available

Additional Information
RTECS: TI0875000

Nausea, Dizziness, Headache, To the best of our knowledge, the chemical, physical, and toxicological properties have not been thoroughly investigated.

Central nervous system -

12. ECOLOGICAL INFORMATION

12.1 Toxicity

Toxicity to fish	LC50 - Pimephales promelas (fathead minnow) - 0.85 mg/l - 96.0 h
	NOEC - Pimephales promelas (fathead minnow) - 0.32 mg/l - 96.0 h
Toxicity to daphnia and other aquatic invertebrates	LC50 - Daphnia magna (Water flea) - 3.7 mg/l - 48 h

12.2 Persistence and degradability

Biodegradability	Result: 81 % - Readily biodegradable (C.4-C of the COUNCIL REGULATION (EC) No 440/2008)

12.3 Bioaccumulative potential

Bioaccumulation	Pimephales promelas (fathead minnow) - 11 d - 0.0348 mg/l Bioconcentration factor (BCF): 2,165 Remarks: Does not bioaccumulate.

12.4 Mobility in soil
No data available

12.5 Results of PBT and vPvB assessment

PBT/vPvB assessment not available as chemical safety assessment not required/not conducted

12.6 Other adverse effects

An environmental hazard cannot be excluded in the event of unprofessional handling or disposal.
Very toxic to aquatic life.

No data available

13. DISPOSAL CONSIDERATIONS

13.1 Waste treatment methods

Product

Offer surplus and non-recyclable solutions to a licensed disposal company. Contact a licensed professional waste disposal service to dispose of this material.

Contaminated packaging

Dispose of as unused product.

14. TRANSPORT INFORMATION

DOT (US)

UN number: 3082 Class: 9 Packing group: III
Proper shipping name: Environmentally hazardous substance, liquid, n.o.s. (Dibutyl phthalate)
Reportable Quantity (RQ): 10 lbs
Marine pollutant:yes
Poison Inhalation Hazard: No

IMDG

UN number: 3082 Class: 9 Packing group: III EMS-No: F-A, S-F
Proper shipping name: ENVIRONMENTALLY HAZARDOUS SUBSTANCE, LIQUID, N.O.S. (Dibutyl phthalate)
Marine pollutant:yes

IATA

UN number: 3082 Class: 9 Packing group: III
Proper shipping name: Environmentally hazardous substance, liquid, n.o.s. (Dibutyl phthalate)

15. REGULATORY INFORMATION

SARA 302 Components

No chemicals in this material are subject to the reporting requirements of SARA Title III, Section 302.

SARA 313 Components

The following components are subject to reporting levels established by SARA Title III, Section 313:

	CAS-No.	Revision Date
Dibutyl phthalate	84-74-2	2007-07-01

SARA 311/312 Hazards

Chronic Health Hazard

Massachusetts Right To Know Components

	CAS-No.	Revision Date
Dibutyl phthalate	84-74-2	2007-07-01

Pennsylvania Right To Know Components

	CAS-No.	Revision Date
Dibutyl phthalate	84-74-2	2007-07-01

New Jersey Right To Know Components

	CAS-No.	Revision Date
Dibutyl phthalate	84-74-2	2007-07-01

California Prop. 65 Components

	CAS-No.	Revision Date
WARNING: This product contains a chemical known to the State of California to cause birth defects or other reproductive harm.	84-74-2	2008-06-17
Dibutyl phthalate		

16. OTHER INFORMATION

Full text of H-Statements referred to under sections 2 and 3.

Aquatic Acute	Acute aquatic toxicity
H360	May damage fertility or the unborn child.
H400	Very toxic to aquatic life.
Repr.	Reproductive toxicity

HMIS Rating

Health hazard:	1
Chronic Health Hazard:	*
Flammability:	1
Physical Hazard	0

NFPA Rating

Health hazard:	2
Fire Hazard:	1
Reactivity Hazard:	0

Further information

Copyright 2015 Sigma-Aldrich Co. LLC. License granted to make unlimited paper copies for internal use only.
The above information is believed to be correct but does not purport to be all inclusive and shall be used only as a guide. The information in this document is based on the present state of our knowledge and is applicable to the product with regard to appropriate safety precautions. It does not represent any guarantee of the properties of the product. Sigma-Aldrich Corporation and its Affiliates shall not be held liable for any damage resulting from handling or from contact with the above product. See www.sigma-aldrich.com and/or the reverse side of invoice or packing slip for additional terms and conditions of sale.

Preparation Information

Sigma-Aldrich Corporation
Product Safety – Americas Region
1-800-521-8956

Version: 3.11 Revision Date: 03/03/2015 Print Date: 05/01/2016

SAFETY DATA SHEET

Halocarbon R-12 (Dichlorodifluoromethane)

Section 1. Identification

GHS product identifier : Halocarbon R-12 (Dichlorodifluoromethane)

Chemical name : dichlorodifluoromethane

Other means of identification : ASPEN R-12, Methane, dichlorodifluoro-; Refrigerant 12; Propellant 12; Halon 122; Genetron 12; Freon 12; Fluorocarbon 12; Difluorodichloromethane; DICHLORODIFLUOROMETHANE (FC 12); CFC-12

Product use : Synthetic/Analytical chemistry.

Synonym : ASPEN R-12, Methane, dichlorodifluoro-; Refrigerant 12; Propellant 12; Halon 122; Genetron 12; Freon 12; Fluorocarbon 12; Difluorodichloromethane; DICHLORODIFLUOROMETHANE (FC 12); CFC-12

SDS # : 001018

Supplier's details : Airgas USA, LLC and its affiliates
259 North Radnor-Chester Road
Suite 100
Radnor, PA 19087-5283
1-610-687-5253

Emergency telephone number (with hours of operation) : 1-866-734-3438

Section 2. Hazards identification

OSHA/HCS status : This material is considered hazardous by the OSHA Hazard Communication Standard (29 CFR 1910.1200).

Classification of the substance or mixture : GASES UNDER PRESSURE - Liquefied gas
HAZARDOUS TO THE OZONE LAYER - Category 1

GHS label elements

Hazard pictograms :



Signal word : Warning

Hazard statements : Contains gas under pressure; may explode if heated.
May cause frostbite.
May displace oxygen and cause rapid suffocation.
Harms public health and the environment by destroying ozone in the upper atmosphere.

Precautionary statements

General : Read and follow all Safety Data Sheets (SDS'S) before use. Read label before use. Keep out of reach of children. If medical advice is needed, have product container or label at hand. Close valve after each use and when empty. Use equipment rated for cylinder pressure. Do not open valve until connected to equipment prepared for use. Use a back flow preventative device in the piping. Use only equipment of compatible materials of construction. Always keep container in upright position.

Prevention : Use and store only outdoors or in a well ventilated place.

Response : Not applicable.

Storage : Protect from sunlight. Protect from sunlight when ambient temperature exceeds 52°C/125°F. Store in a well-ventilated place.

Disposal : Refer to manufacturer/supplier for information on recovery/recycling.

Powered by IHS

Section 2. Hazards identification

Hazards not otherwise classified : Liquid can cause burns similar to frostbite.

Section 3. Composition/information on ingredients

Substance/mixture : Substance

Chemical name : dichlorodifluoromethane

Other means of identification : ASPEN R-12, Methane, dichlorodifluoro-; Refrigerant 12; Propellant 12; Halon 122; Genetron 12; Freon 12; Fluorocarbon 12; Difluorodichloromethane; DICHLORODIFLUOROMETHANE (FC 12); CFC-12

CAS number/other identifiers

CAS number : 75-71-8

Product code : 001018

Ingredient name	%	CAS number
Methane, dichlorodifluoro-	100	75-71-8

There are no additional ingredients present which, within the current knowledge of the supplier and in the concentrations applicable, are classified as hazardous to health or the environment and hence require reporting in this section.

Occupational exposure limits, if available, are listed in Section 8.

Section 4. First aid measures

Description of necessary first aid measures

Eye contact : Immediately flush eyes with plenty of water, occasionally lifting the upper and lower eyelids. Check for and remove any contact lenses. Continue to rinse for at least 10 minutes. Get medical attention if irritation occurs.

Inhalation : Remove victim to fresh air and keep at rest in a position comfortable for breathing. If not breathing, if breathing is irregular or if respiratory arrest occurs, provide artificial respiration or oxygen by trained personnel. It may be dangerous to the person providing aid to give mouth-to-mouth resuscitation. Get medical attention if adverse health effects persist or are severe. If unconscious, place in recovery position and get medical attention immediately. Maintain an open airway. Loosen tight clothing such as a collar, tie, belt or waistband. In case of inhalation of decomposition products in a fire, symptoms may be delayed. The exposed person may need to be kept under medical surveillance for 48 hours.

Skin contact : Flush contaminated skin with plenty of water. Remove contaminated clothing and shoes. Get medical attention if symptoms occur. In case of contact with liquid, warm frozen tissues slowly with lukewarm water and get medical attention. Do not rub affected area. Wash clothing before reuse. Clean shoes thoroughly before reuse.

Ingestion : Remove victim to fresh air and keep at rest in a position comfortable for breathing. Get medical attention if adverse health effects persist or are severe. Ingestion of liquid can cause burns similar to frostbite. If frostbite occurs, get medical attention. Never give anything by mouth to an unconscious person. If unconscious, place in recovery position and get medical attention immediately. Maintain an open airway. Loosen tight clothing such as a collar, tie, belt or waistband. As this product rapidly becomes a gas when released, refer to the inhalation section.

Most important symptoms/effects, acute and delayed

Potential acute health effects

Eye contact : Liquid can cause burns similar to frostbite.

Inhalation : Exposure to decomposition products may cause a health hazard. Serious effects may be delayed following exposure.

Powered by IHS

Section 4. First aid measures

Skin contact : Dermal contact with rapidly evaporating liquid could result in freezing of the tissues or frostbite.

Frostbite : Try to warm up the frozen tissues and seek medical attention.

Ingestion : Ingestion of liquid can cause burns similar to frostbite.

Over-exposure signs/symptoms

Eye contact : Adverse symptoms may include the following:
frostbite

Inhalation : No specific data.

Skin contact : Adverse symptoms may include the following:
frostbite

Ingestion : Adverse symptoms may include the following:
frostbite

Indication of immediate medical attention and special treatment needed, if necessary

Notes to physician : In case of inhalation of decomposition products in a fire, symptoms may be delayed. The exposed person may need to be kept under medical surveillance for 48 hours.

Specific treatments : No specific treatment.

Protection of first-aiders : No action shall be taken involving any personal risk or without suitable training. It may be dangerous to the person providing aid to give mouth-to-mouth resuscitation.

See toxicological information (Section 11)

Section 5. Fire-fighting measures

Extinguishing media

Suitable extinguishing media : Use an extinguishing agent suitable for the surrounding fire.

Unsuitable extinguishing media : None known.

Specific hazards arising from the chemical : Contains gas under pressure. In a fire or if heated, a pressure increase will occur and the container may burst or explode.

Hazardous thermal decomposition products : Decomposition products may include the following materials:
carbon dioxide
carbon monoxide
halogenated compounds
carbonyl halides

Special protective actions for fire-fighters : Promptly isolate the scene by removing all persons from the vicinity of the incident if there is a fire. No action shall be taken involving any personal risk or without suitable training. Contact supplier immediately for specialist advice. Move containers from fire area if this can be done without risk. Use water spray to keep fire-exposed containers cool.

Special protective equipment for fire-fighters : Fire-fighters should wear appropriate protective equipment and self-contained breathing apparatus (SCBA) with a full face-piece operated in positive pressure mode. For incidents involving large quantities, thermally insulated undergarments and thick textile or leather gloves should be worn.

Powered by IHS

Section 6. Accidental release measures

Personal precautions, protective equipment and emergency procedures

For non-emergency personnel : No action shall be taken involving any personal risk or without suitable training. Evacuate surrounding areas. Keep unnecessary and unprotected personnel from entering. Do not touch or walk through spilled material. Avoid breathing gas. Provide adequate ventilation. Wear appropriate respirator when ventilation is inadequate. Put on appropriate personal protective equipment.

For emergency responders : If specialised clothing is required to deal with the spillage, take note of any information in Section 8 on suitable and unsuitable materials. See also the information in "For non-emergency personnel".

Environmental precautions : Ensure emergency procedures to deal with accidental gas releases are in place to avoid contamination of the environment. Avoid dispersal of spilled material and runoff and contact with soil, waterways, drains and sewers. Inform the relevant authorities if the product has caused environmental pollution (sewers, waterways, soil or air). May be harmful to the environment if released in large quantities.

Methods and materials for containment and cleaning up

Small spill : Immediately contact emergency personnel. Stop leak if without risk.

Large spill : Immediately contact emergency personnel. Stop leak if without risk. Note: see Section 1 for emergency contact information and Section 13 for waste disposal.

Section 7. Handling and storage

Precautions for safe handling

Protective measures : Put on appropriate personal protective equipment (see Section 8). Contains gas under pressure. Do not get in eyes or on skin or clothing. Avoid breathing gas. Avoid release to the environment. Refer to special instructions/safety data sheet. Empty containers retain product residue and can be hazardous. Do not puncture or incinerate container. Use equipment rated for cylinder pressure. Close valve after each use and when empty. Protect cylinders from physical damage; do not drag, roll, slide, or drop. Use a suitable hand truck for cylinder movement.

Advice on general occupational hygiene : Eating, drinking and smoking should be prohibited in areas where this material is handled, stored and processed. Workers should wash hands and face before eating, drinking and smoking. Remove contaminated clothing and protective equipment before entering eating areas. See also Section 8 for additional information on hygiene measures.

Conditions for safe storage, including any incompatibilities : Store in accordance with local regulations. Store in a segregated and approved area. Store away from direct sunlight in a dry, cool and well-ventilated area, away from incompatible materials (see Section 10). Keep container tightly closed and sealed until ready for use. Cylinders should be stored upright, with valve protection cap in place, and firmly secured to prevent falling or being knocked over. Cylinder temperatures should not exceed 52 °C (125 °F).

Section 8. Exposure controls/personal protection

Control parameters

Occupational exposure limits

Powered by IHS

Section 8. Exposure controls/personal protection

Ingredient name	Exposure limits
Methane, dichlorodifluoro-	**ACGIH TLV (United States, 3/2012).** TWA: 4950 mg/m³ 8 hours. TWA: 1000 ppm 8 hours. **NIOSH REL (United States, 1/2013).** TWA: 4950 mg/m³ 10 hours. TWA: 1000 ppm 10 hours. **OSHA PEL (United States, 6/2010).** TWA: 4950 mg/m³ 8 hours. TWA: 1000 ppm 8 hours. **OSHA PEL 1989 (United States, 3/1989).** TWA: 4950 mg/m³ 8 hours. TWA: 1000 ppm 8 hours.

Appropriate engineering controls : Good general ventilation should be sufficient to control worker exposure to airborne contaminants.

Environmental exposure controls : Emissions from ventilation or work process equipment should be checked to ensure they comply with the requirements of environmental protection legislation. In some cases, fume scrubbers, filters or engineering modifications to the process equipment will be necessary to reduce emissions to acceptable levels.

Individual protection measures

Hygiene measures : Wash hands, forearms and face thoroughly after handling chemical products, before eating, smoking and using the lavatory and at the end of the working period. Appropriate techniques should be used to remove potentially contaminated clothing. Wash contaminated clothing before reusing. Ensure that eyewash stations and safety showers are close to the workstation location.

Eye/face protection : Safety eyewear complying with an approved standard should be used when a risk assessment indicates this is necessary to avoid exposure to liquid splashes, mists, gases or dusts. If contact is possible, the following protection should be worn, unless the assessment indicates a higher degree of protection: safety glasses with side-shields.

Skin protection

Hand protection : Chemical-resistant, impervious gloves complying with an approved standard should be worn at all times when handling chemical products if a risk assessment indicates this is necessary. If contact with the liquid is possible, insulated gloves suitable for low temperatures should be worn. Considering the parameters specified by the glove manufacturer, check during use that the gloves are still retaining their protective properties. It should be noted that the time to breakthrough for any glove material may be different for different glove manufacturers. In the case of mixtures, consisting of several substances, the protection time of the gloves cannot be accurately estimated.

Body protection : Personal protective equipment for the body should be selected based on the task being performed and the risks involved and should be approved by a specialist before handling this product.

Other skin protection : Appropriate footwear and any additional skin protection measures should be selected based on the task being performed and the risks involved and should be approved by a specialist before handling this product.

Respiratory protection : Use a properly fitted, air-purifying or air-fed respirator complying with an approved standard if a risk assessment indicates this is necessary. Respirator selection must be based on known or anticipated exposure levels, the hazards of the product and the safe working limits of the selected respirator.

Powered by IHS

Section 9. Physical and chemical properties

Appearance

Physical state : Gas. [Liquefied gas]

Color : Colorless.

Molecular weight : 120.91 g/mole

Molecular formula : C-Cl2-F2

Boiling/condensation point : -29.8°C (-21.6°F)

Melting/freezing point : -158°C (-252.4°F)

Critical temperature : 111.85°C (233.3°F)

Odor : Characteristic.

Odor threshold : Not available.

pH : Not available.

Flash point : [Product does not sustain combustion.]

Burning time : Not applicable.

Burning rate : Not applicable.

Evaporation rate : Not available.

Flammability (solid, gas) : Not available.

Lower and upper explosive (flammable) limits : Not available.

Vapor pressure : 84.9 (psia)

Vapor density : 4.2 (Air = 1)

Specific Volume (ft^3/lb) : 3.1746

Gas Density (lb/ft^3) : 0.315

Relative density : Not applicable.

Solubility : Not available.

Solubility in water : 0.3 g/l

Partition coefficient: n-octanol/water : 2.16

Auto-ignition temperature : Not available.

Decomposition temperature : Not available.

SADT : Not available.

Viscosity : Not applicable.

Section 10. Stability and reactivity

Reactivity : No specific test data related to reactivity available for this product or its ingredients.

Chemical stability : The product is stable.

Possibility of hazardous reactions : Under normal conditions of storage and use, hazardous reactions will not occur.

Conditions to avoid : No specific data.

Hazardous decomposition products : Under normal conditions of storage and use, hazardous decomposition products should not be produced.

Powered by IHS

Section 10. Stability and reactivity

Hazardous polymerization : Under normal conditions of storage and use, hazardous polymerization will not occur.

Section 11. Toxicological information

Information on toxicological effects

Acute toxicity

Not available.

Irritation/Corrosion

Not available.

Sensitization

Not available.

Mutagenicity

Not available.

Carcinogenicity

Not available.

Reproductive toxicity

Not available.

Teratogenicity

Not available.

Specific target organ toxicity (single exposure)

Not available.

Specific target organ toxicity (repeated exposure)

Not available.

Aspiration hazard

Not available.

Information on the likely routes of exposure : Not available.

Potential acute health effects

Eye contact : Liquid can cause burns similar to frostbite.

Inhalation : Exposure to decomposition products may cause a health hazard. Serious effects may be delayed following exposure.

Skin contact : Dermal contact with rapidly evaporating liquid could result in freezing of the tissues or frostbite.

Ingestion : Ingestion of liquid can cause burns similar to frostbite.

Symptoms related to the physical, chemical and toxicological characteristics

Eye contact : Adverse symptoms may include the following:
frostbite

Inhalation : No specific data.

Skin contact : Adverse symptoms may include the following:
frostbite

Powered by IHS

Section 11. Toxicological information

Ingestion : Adverse symptoms may include the following:
frostbite

Delayed and immediate effects and also chronic effects from short and long term exposure

Short term exposure

Potential immediate effects : Not available.

Potential delayed effects : Not available.

Long term exposure

Potential immediate effects : Not available.

Potential delayed effects : Not available.

Potential chronic health effects

Not available.

General : No known significant effects or critical hazards.

Carcinogenicity : No known significant effects or critical hazards.

Mutagenicity : No known significant effects or critical hazards.

Teratogenicity : No known significant effects or critical hazards.

Developmental effects : No known significant effects or critical hazards.

Fertility effects : No known significant effects or critical hazards.

Numerical measures of toxicity

Acute toxicity estimates

Not available.

Section 12. Ecological information

Toxicity

Not available.

Persistence and degradability

Not available.

Bioaccumulative potential

Product/ingredient name	$LogP_{ow}$	BCF	Potential
Methane, dichlorodifluoro-	2.16	6.17	low

Mobility in soil

Soil/water partition coefficient (K_{OC}) : Not available.

Other adverse effects : No known significant effects or critical hazards.

Powered by IHS

Section 13. Disposal considerations

Disposal methods : The generation of waste should be avoided or minimized wherever possible. Disposal of this product, solutions and any by-products should at all times comply with the requirements of environmental protection and waste disposal legislation and any regional local authority requirements. Dispose of surplus and non-recyclable products via a licensed waste disposal contractor. Waste should not be disposed of untreated to the sewer unless fully compliant with the requirements of all authorities with jurisdiction. Empty Airgas-owned pressure vessels should be returned to Airgas. Waste packaging should be recycled. Incineration or landfill should only be considered when recycling is not feasible. This material and its container must be disposed of in a safe way. Empty containers or liners may retain some product residues. Do not puncture or incinerate container.

United States - RCRA Toxic hazardous waste "U" List

Ingredient	CAS #	Status	Reference number
Dichlorodifluoromethane; Methane, dichlorodifluoro-	75-71-8	Listed	U075

Section 14. Transport information

	DOT	TDG	Mexico	IMDG	IATA
UN number	UN1028	UN1028	UN1028	UN1028	UN1028
UN proper shipping name	DICHLORODIFLUOROMETHANE OR REFRIGERANT GAS R 12	DICHLORODIFLUOROMETHANE; OR REFRIGERANT GAS R 12	DICHLORODIFLUOROMETHANE OR REFRIGERANT GAS R 12	DICHLORODIFLUOROMETHANE (REFRIGERANT GAS R 12)	DICHLORODIFLUOROMETHANE
Transport hazard class(es)	2.2 	2.2 	2.2 	2.2 	2.2 
Packing group	-	-	-	-	-
Environment	No.	No.	No.	No.	No.
Additional information	**Reportable quantity** 5000 lbs / 2270 kg Package sizes shipped in quantities less than the product reportable quantity are not subject to the RQ (reportable quantity) transportation requirements. **Limited quantity** Yes. **Packaging instruction** **Passenger aircraft** Quantity limitation: 75 kg **Cargo aircraft** Quantity limitation: 150 kg **Special provisions** T50	**Explosive Limit and Limited Quantity Index** 0.125 **Passenger Carrying Road or Rail Index** 75	-	-	**Passenger and Cargo Aircraft** Quantity limitation: 75 kg **Cargo Aircraft Only** Quantity limitation: 150 kg

"Refer to CFR 49 (or authority having jurisdiction) to determine the information required for shipment of the product."

Powered by IHS

Section 14. Transport information

Special precautions for user : **Transport within user's premises:** always transport in closed containers that are upright and secure. Ensure that persons transporting the product know what to do in the event of an accident or spillage.

Transport in bulk according to Annex II of MARPOL 73/78 and the IBC Code : Not available.

Section 15. Regulatory information

U.S. Federal regulations : **TSCA 8(a) CDR Exempt/Partial exemption**: Not determined

TSCA 12(b) annual export notification: dichlorodifluoromethane

United States inventory (TSCA 8b): This material is listed or exempted.

Clean Air Act Section 112 (b) Hazardous Air Pollutants (HAPs) : Not listed

Clean Air Act Section 602 Class I Substances : Listed

Clean Air Act Section 602 Class II Substances : Not listed

DEA List I Chemicals (Precursor Chemicals) : Not listed

DEA List II Chemicals (Essential Chemicals) : Not listed

SARA 302/304

Composition/information on ingredients

No products were found.

SARA 304 RQ : Not applicable.

SARA 311/312

Classification : Sudden release of pressure

Composition/information on ingredients

Name	%	Fire hazard	Sudden release of pressure	Reactive	Immediate (acute) health hazard	Delayed (chronic) health hazard
Methane, dichlorodifluoro-	100	No.	Yes.	No.	No.	No.

SARA 313

	Product name	CAS number	%
Form R - Reporting requirements	dichlorodifluoromethane	75-71-8	100
Supplier notification	dichlorodifluoromethane	75-71-8	100

SARA 313 notifications must not be detached from the SDS and any copying and redistribution of the SDS shall include copying and redistribution of the notice attached to copies of the SDS subsequently redistributed.

State regulations

Massachusetts : This material is listed.

New York : This material is listed.

Powered by IHS

Section 15. Regulatory information

New Jersey : This material is listed.

Pennsylvania : This material is listed.

Canada inventory : This material is listed or exempted.

International regulations

International lists : **Australia inventory (AICS)**: This material is listed or exempted.
China inventory (IECSC): This material is listed or exempted.
Japan inventory: This material is listed or exempted.
Korea inventory: This material is listed or exempted.
Malaysia Inventory (EHS Register): Not determined.
New Zealand Inventory of Chemicals (NZIoC): This material is listed or exempted.
Philippines inventory (PICCS): This material is listed or exempted.
Taiwan inventory (CSNN): Not determined.

Chemical Weapons Convention List Schedule I Chemicals : Not listed

Chemical Weapons Convention List Schedule II Chemicals : Not listed

Chemical Weapons Convention List Schedule III Chemicals : Not listed


Canada

WHMIS (Canada) : Class A: Compressed gas.
CEPA Toxic substances: This material is listed.
Canadian ARET: This material is not listed.
Canadian NPRI: This material is listed.
Alberta Designated Substances: This material is not listed.
Ontario Designated Substances: This material is not listed.
Quebec Designated Substances: This material is not listed.

Section 16. Other information

Canada Label requirements : Class A: Compressed gas.

Hazardous Material Information System (U.S.A.)

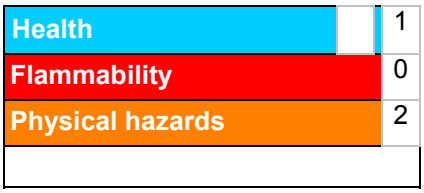

Caution: HMIS® ratings are based on a 0-4 rating scale, with 0 representing minimal hazards or risks, and 4 representing significant hazards or risks Although HMIS® ratings are not required on SDSs under 29 CFR 1910. 1200, the preparer may choose to provide them. HMIS® ratings are to be used with a fully implemented HMIS® program. HMIS® is a registered mark of the National Paint & Coatings Association (NPCA). HMIS® materials may be purchased exclusively from J. J. Keller (800) 327-6868.

The customer is responsible for determining the PPE code for this material.

National Fire Protection Association (U.S.A.)



Powered by IHS

Section 16. Other information

Reprinted with permission from NFPA 704-2001, Identification of the Hazards of Materials for Emergency Response Copyright ©1997, National Fire Protection Association, Quincy, MA 02269. This reprinted material is not the complete and official position of the National Fire Protection Association, on the referenced subject which is represented only by the standard in its entirety.

Copyright ©2001, National Fire Protection Association, Quincy, MA 02269. This warning system is intended to be interpreted and applied only by properly trained individuals to identify fire, health and reactivity hazards of chemicals. The user is referred to certain limited number of chemicals with recommended classifications in NFPA 49 and NFPA 325, which would be used as a guideline only. Whether the chemicals are classified by NFPA or not, anyone using the 704 systems to classify chemicals does so at their own risk.

History

Date of printing : 5/21/2015.

Date of issue/Date of revision : 5/21/2015.

Date of previous issue : 5/21/2015.

Version : 2

Key to abbreviations : ATE = Acute Toxicity Estimate
BCF = Bioconcentration Factor
GHS = Globally Harmonized System of Classification and Labelling of Chemicals
IATA = International Air Transport Association
IBC = Intermediate Bulk Container
IMDG = International Maritime Dangerous Goods
LogPow = logarithm of the octanol/water partition coefficient
MARPOL 73/78 = International Convention for the Prevention of Pollution From Ships, 1973 as modified by the Protocol of 1978. ("Marpol" = marine pollution)
UN = United NationsACGIH – American Conference of Governmental Industrial Hygienists
AIHA – American Industrial Hygiene Association
CAS – Chemical Abstract Services
CEPA – Canadian Environmental Protection Act
CERCLA – Comprehensive Environmental Response, Compensation, and Liability Act (EPA)
CFR – United States Code of Federal Regulations
CPR – Controlled Products Regulations
DSL – Domestic Substances List
GWP – Global Warming Potential
IARC – International Agency for Research on Cancer
ICAO – International Civil Aviation Organisation
Inh – Inhalation
LC – Lethal concentration
LD – Lethal dosage
NDSL – Non-Domestic Substances List
NIOSH – National Institute for Occupational Safety and Health
TDG – Canadian Transportation of Dangerous Goods Act and Regulations
TLV – Threshold Limit Value
TSCA – Toxic Substances Control Act
WEEL – Workplace Environmental Exposure Level
WHMIS – Canadian Workplace Hazardous Material Information System

References : Not available.

Indicates information that has changed from previously issued version.

Other special considerations : WARNING: Contains (Dichlorodifluoromethane), a substance which harms the public health and environment by destroying ozone in the upper atmosphere.

Notice to reader

Powered by IHS

Section 16. Other information

To the best of our knowledge, the information contained herein is accurate. However, neither the above-named supplier, nor any of its subsidiaries, assumes any liability whatsoever for the accuracy or completeness of the information contained herein.

Final determination of suitability of any material is the sole responsibility of the user. All materials may present unknown hazards and should be used with caution. Although certain hazards are described herein, we cannot guarantee that these are the only hazards that exist.

Powered by IHS

SAFETY DATA SHEET

Version 5.5
Revision Date 02/28/2015
Print Date 02/09/2016

1. PRODUCT AND COMPANY IDENTIFICATION

1.1 Product identifiers

Product name : Dieldrin

Product Number : 291218
Brand : Aldrich
Index-No. : 602-049-00-9

CAS-No. : 60-57-1

1.2 Relevant identified uses of the substance or mixture and uses advised against

Identified uses : Laboratory chemicals, Manufacture of substances

1.3 Details of the supplier of the safety data sheet

Company : Sigma-Aldrich
3050 Spruce Street
SAINT LOUIS MO 63103
USA

Telephone : +1 800-325-5832
Fax : +1 800-325-5052

1.4 Emergency telephone number

Emergency Phone # : (314) 776-6555

2. HAZARDS IDENTIFICATION

2.1 Classification of the substance or mixture

GHS Classification in accordance with 29 CFR 1910 (OSHA HCS)
Acute toxicity, Oral (Category 2), H300
Acute toxicity, Dermal (Category 3), H311
Carcinogenicity (Category 2), H351
Specific target organ toxicity - repeated exposure, Oral (Category 1), H372
Acute aquatic toxicity (Category 1), H400
Chronic aquatic toxicity (Category 1), H410

For the full text of the H-Statements mentioned in this Section, see Section 16.

2.2 GHS Label elements, including precautionary statements

Pictogram



Signal word Danger

Hazard statement(s)
H300 Fatal if swallowed.
H311 Toxic in contact with skin.
H351 Suspected of causing cancer.
H372 Causes damage to organs through prolonged or repeated exposure if swallowed.
H410 Very toxic to aquatic life with long lasting effects.

Precautionary statement(s)
P201 Obtain special instructions before use.

P202	Do not handle until all safety precautions have been read and understood.
P260	Do not breathe dust/ fume/ gas/ mist/ vapours/ spray.
P264	Wash skin thoroughly after handling.
P270	Do not eat, drink or smoke when using this product.
P273	Avoid release to the environment.
P280	Wear protective gloves/ protective clothing.
P281	Use personal protective equipment as required.
P301 + P310 + P330	IF SWALLOWED: Immediately call a POISON CENTER or doctor/ physician. Rinse mouth.
P302 + P352 + P312	IF ON SKIN: Wash with plenty of soap and water. Call a POISON CENTER or doctor/ physician if you feel unwell.
P308 + P313	IF exposed or concerned: Get medical advice/ attention.
P361	Remove/Take off immediately all contaminated clothing.
P363	Wash contaminated clothing before reuse.
P391	Collect spillage.
P405	Store locked up.
P501	Dispose of contents/ container to an approved waste disposal plant.

2.3 Hazards not otherwise classified (HNOC) or not covered by GHS - none

3. COMPOSITION/INFORMATION ON INGREDIENTS

3.1 Substances

Synonyms : 1,2,3,4,10,10-Hexachloro-1,4,4a,5,6,7,8,8a-octahydro-6,7-epoxy-1,4:5,8-dimethanonaphthalene

Formula : $C_{12}H_8Cl_6O$

Molecular weight : 380.91 g/mol

CAS-No. : 60-57-1

EC-No. : 200-484-5

Index-No. : 602-049-00-9

Hazardous components

Component	Classification	Concentration
Dieldrin		
	Acute Tox. 2; Acute Tox. 3; Carc. 2; STOT RE 1; Aquatic Acute 1; Aquatic Chronic 1; H300, H311, H351, H372, H410	<= 100 %

For the full text of the H-Statements mentioned in this Section, see Section 16.

4. FIRST AID MEASURES

4.1 Description of first aid measures

General advice
Consult a physician. Show this safety data sheet to the doctor in attendance.Move out of dangerous area.

If inhaled
If breathed in, move person into fresh air. If not breathing, give artificial respiration. Consult a physician.

In case of skin contact
Wash off with soap and plenty of water. Take victim immediately to hospital. Consult a physician.

In case of eye contact
Flush eyes with water as a precaution.

If swallowed
Never give anything by mouth to an unconscious person. Rinse mouth with water. Consult a physician.

4.2 Most important symptoms and effects, both acute and delayed
The most important known symptoms and effects are described in the labelling (see section 2.2) and/or in section 11

4.3 Indication of any immediate medical attention and special treatment needed
No data available

5. FIREFIGHTING MEASURES

5.1 Extinguishing media

Suitable extinguishing media
Use water spray, alcohol-resistant foam, dry chemical or carbon dioxide.

5.2 Special hazards arising from the substance or mixture
Carbon oxides, Hydrogen chloride gas

5.3 Advice for firefighters
Wear self-contained breathing apparatus for firefighting if necessary.

5.4 Further information
No data available

6. ACCIDENTAL RELEASE MEASURES

6.1 Personal precautions, protective equipment and emergency procedures
Wear respiratory protection. Avoid dust formation. Avoid breathing vapours, mist or gas. Ensure adequate ventilation. Evacuate personnel to safe areas. Avoid breathing dust.
For personal protection see section 8.

6.2 Environmental precautions
Prevent further leakage or spillage if safe to do so. Do not let product enter drains. Discharge into the environment must be avoided.

6.3 Methods and materials for containment and cleaning up
Pick up and arrange disposal without creating dust. Sweep up and shovel. Keep in suitable, closed containers for disposal.

6.4 Reference to other sections
For disposal see section 13.

7. HANDLING AND STORAGE

7.1 Precautions for safe handling
Avoid contact with skin and eyes. Avoid formation of dust and aerosols.Further processing of solid materials may result in the formation of combustible dusts. The potential for combustible dust formation should be taken into consideration before additional processing occurs.
Provide appropriate exhaust ventilation at places where dust is formed.
For precautions see section 2.2.

7.2 Conditions for safe storage, including any incompatibilities
Keep container tightly closed in a dry and well-ventilated place.
Storage class (TRGS 510): Non-combustible, acute toxic Cat. 1 and 2 / very toxic hazardous materials

7.3 Specific end use(s)
Apart from the uses mentioned in section 1.2 no other specific uses are stipulated

8. EXPOSURE CONTROLS/PERSONAL PROTECTION

8.1 Control parameters

Components with workplace control parameters

Component	CAS-No.	Value	Control parameters	Basis
Dieldrin	60-57-1	TWA	0.100000 mg/m3	USA. ACGIH Threshold Limit Values (TLV)
	Remarks	Central Nervous System impairment Liver damage Reproductive effects Confirmed animal carcinogen with unknown relevance to humans Danger of cutaneous absorption		

		TWA	0.250000 mg/m3	USA. NIOSH Recommended Exposure Limits
		Potential Occupational Carcinogen See Appendix A Potential for dermal absorption		
		TWA	0.250000 mg/m3	USA. Occupational Exposure Limits (OSHA) - Table Z-1 Limits for Air Contaminants
		Skin designation		

8.2 Exposure controls

Appropriate engineering controls
Avoid contact with skin, eyes and clothing. Wash hands before breaks and immediately after handling the product.

Personal protective equipment

Eye/face protection
Face shield and safety glasses Use equipment for eye protection tested and approved under appropriate government standards such as NIOSH (US) or EN 166(EU).

Skin protection
Handle with gloves. Gloves must be inspected prior to use. Use proper glove removal technique (without touching glove's outer surface) to avoid skin contact with this product. Dispose of contaminated gloves after use in accordance with applicable laws and good laboratory practices. Wash and dry hands.

Full contact
Material: Nitrile rubber
Minimum layer thickness: 0.11 mm
Break through time: 480 min
Material tested:Dermatril® (KCL 740 / Aldrich Z677272, Size M)

Splash contact
Material: Nitrile rubber
Minimum layer thickness: 0.11 mm
Break through time: 480 min
Material tested:Dermatril® (KCL 740 / Aldrich Z677272, Size M)

data source: KCL GmbH, D-36124 Eichenzell, phone +49 (0)6659 87300, e-mail sales@kcl.de, test method: EN374
If used in solution, or mixed with other substances, and under conditions which differ from EN 374, contact the supplier of the CE approved gloves. This recommendation is advisory only and must be evaluated by an industrial hygienist and safety officer familiar with the specific situation of anticipated use by our customers. It should not be construed as offering an approval for any specific use scenario.

Body Protection
Complete suit protecting against chemicals, The type of protective equipment must be selected according to the concentration and amount of the dangerous substance at the specific workplace.

Respiratory protection
Where risk assessment shows air-purifying respirators are appropriate use a full-face particle respirator type N100 (US) or type P3 (EN 143) respirator cartridges as a backup to engineering controls. If the respirator is the sole means of protection, use a full-face supplied air respirator. Use respirators and components tested and approved under appropriate government standards such as NIOSH (US) or CEN (EU).

Control of environmental exposure
Prevent further leakage or spillage if safe to do so. Do not let product enter drains. Discharge into the environment must be avoided.

9. PHYSICAL AND CHEMICAL PROPERTIES

9.1 Information on basic physical and chemical properties

a)	Appearance	Form: solid
b)	Odour	No data available
c)	Odour Threshold	No data available

d)	pH	No data available
e)	Melting point/freezing point	Melting point/range: 143 - 144 °C (289 - 291 °F)
f)	Initial boiling point and boiling range	No data available
g)	Flash point	No data available
h)	Evaporation rate	No data available
i)	Flammability (solid, gas)	No data available
j)	Upper/lower flammability or explosive limits	No data available
k)	Vapour pressure	No data available
l)	Vapour density	No data available
m)	Relative density	No data available
n)	Water solubility	No data available
o)	Partition coefficient: n-octanol/water	No data available
p)	Auto-ignition temperature	No data available
q)	Decomposition temperature	No data available
r)	Viscosity	No data available
s)	Explosive properties	No data available
t)	Oxidizing properties	No data available

9.2 Other safety information
No data available

10. STABILITY AND REACTIVITY

10.1 Reactivity
No data available

10.2 Chemical stability
Stable under recommended storage conditions.

10.3 Possibility of hazardous reactions
No data available

10.4 Conditions to avoid
No data available

10.5 Incompatible materials
Strong oxidizing agents

10.6 Hazardous decomposition products
Other decomposition products - No data available
In the event of fire: see section 5

11. TOXICOLOGICAL INFORMATION

11.1 Information on toxicological effects

Acute toxicity
LD50 Oral - Mouse - 38.0 mg/kg

LD50 Oral - Dog - 65.0 mg/kg

LD50 Oral - Monkey - 3.0 mg/kg

LD50 Oral - Rabbit - 45.0 mg/kg

LD50 Oral - Pig - 38.0 mg/kg

LD50 Oral - Guinea pig - 49.0 mg/kg

LD50 Oral - Hamster - 60.0 mg/kg

LD50 Oral - Pigeon - 23.7 mg/kg

LD50 Oral - Chicken - 20.0 mg/kg
Remarks: Sense Organs and Special Senses (Nose, Eye, Ear, and Taste):Eye:Miosis (pupilliary constriction). Behavioral:Excitement. Behavioral:Food intake (animal).

LD50 Oral - Quail - 10.8 mg/kg
Remarks: Behavioral:Altered sleep time (including change in righting reflex). Behavioral:Somnolence (general depressed activity). Behavioral:Irritability.

LD50 Oral - Duck - 381.0 mg/kg

LD50 Oral - Mammal - 94.0 mg/kg
Remarks: Peripheral Nerve and Sensation:Flaccid paralysis without anesthesia (usually neuromuscular blockage). Behavioral:Tremor. Behavioral:Convulsions or effect on seizure threshold.

LD50 Oral - Bird (wild) - 13.3 mg/kg

LDLO Oral - Rat - 30.0 mg/kg
Remarks: Liver:Other changes.

LDLO Oral - Human - male - 65.0 mg/kg

LDLO Oral - Cat - 500 mg/kg
Remarks: Lungs, Thorax, or Respiration:Chronic pulmonary edema. Liver:Fatty liver degeneration. Kidney, Ureter, Bladder:Other changes.

TDLo Oral - Rat - 140 mg/kg
Remarks: Liver:Other changes. Blood:Other changes. Biochemical:Enzyme inhibition, induction, or change in blood or tissue levels: Other esterases.

TDLo Oral - Rat - 109 mg/kg
Remarks: Liver:Changes in liver weight.

TDLo Oral - Rat - 88 mg/kg
Remarks: Behavioral:Food intake (animal). Nutritional and Gross Metabolic:Weight loss or decreased weight gain. Biochemical:Enzyme inhibition, induction, or change in blood or tissue levels: Phosphatases.

Inhalation: No data available

LD50 Dermal - Rabbit - 250.0 mg/kg

No data available

Skin corrosion/irritation
No data available

Serious eye damage/eye irritation
No data available

Respiratory or skin sensitisation
No data available

Germ cell mutagenicity
No data available

Carcinogenicity

This product is or contains a component that is not classifiable as to its carcinogenicity based on its IARC, ACGIH, NTP, or EPA classification.

Limited evidence of carcinogenicity in animal studies

IARC: 3 - Group 3: Not classifiable as to its carcinogenicity to humans (Dieldrin)

NTP: No component of this product present at levels greater than or equal to 0.1% is identified as a known or anticipated carcinogen by NTP.

OSHA: No component of this product present at levels greater than or equal to 0.1% is identified as a carcinogen or potential carcinogen by OSHA.

Reproductive toxicity
No data available

No data available

Specific target organ toxicity - single exposure
No data available

Specific target organ toxicity - repeated exposure
Ingestion - Causes damage to organs through prolonged or repeated exposure.

Aspiration hazard
No data available

Additional Information
RTECS: IO1750000

Discomfort, Headache, Nausea, Vomiting, Dizziness, Tremors, tonic convulsions, clonic spasms, Coma., respiratory failure, To the best of our knowledge, the chemical, physical, and toxicological properties have not been thoroughly investigated.

Blood - Irregularities - Based on Human Evidence
Blood - Irregularities - Based on Human Evidence

12. ECOLOGICAL INFORMATION

12.1 Toxicity

Toxicity to fish	mortality LC50 - Carassius auratus (goldfish) - 1.6 µg/l - 96.0 h
Toxicity to daphnia and other aquatic invertebrates	Immobilization EC50 - Daphnia magna (Water flea) - 79.5 µg/l - 48 h

12.2 Persistence and degradability
No data available

12.3 Bioaccumulative potential
No data available

12.4 Mobility in soil
No data available

12.5 Results of PBT and vPvB assessment
PBT/vPvB assessment not available as chemical safety assessment not required/not conducted

12.6 Other adverse effects
An environmental hazard cannot be excluded in the event of unprofessional handling or disposal.
Very toxic to aquatic life.

13. DISPOSAL CONSIDERATIONS

13.1 Waste treatment methods

Product
Offer surplus and non-recyclable solutions to a licensed disposal company. Contact a licensed professional waste disposal service to dispose of this material. Dissolve or mix the material with a combustible solvent and burn in a chemical incinerator equipped with an afterburner and scrubber.

Contaminated packaging
Dispose of as unused product.

14. TRANSPORT INFORMATION

DOT (US)
UN number: 2811 Class: 6.1 Packing group: I
Proper shipping name: Toxic solids, organic, n.o.s. (Dieldrin)
Reportable Quantity (RQ): 1 lbs
Marine pollutant:yes
Poison Inhalation Hazard: No

IMDG
UN number: 2811 Class: 6.1 Packing group: I EMS-No: F-A, S-A
Proper shipping name: TOXIC SOLID, ORGANIC, N.O.S. (Dieldrin)
Marine pollutant:yes

IATA
UN number: 2811 Class: 6.1 Packing group: I
Proper shipping name: Toxic solid, organic, n.o.s. (Dieldrin)
IATA Passenger: Not permitted for transport

15. REGULATORY INFORMATION

SARA 302 Components
No chemicals in this material are subject to the reporting requirements of SARA Title III, Section 302.

SARA 313 Components
This material does not contain any chemical components with known CAS numbers that exceed the threshold (De Minimis) reporting levels established by SARA Title III, Section 313.

SARA 311/312 Hazards
Acute Health Hazard, Chronic Health Hazard

Massachusetts Right To Know Components

	CAS-No.	Revision Date
Dieldrin	60-57-1	1993-04-24

Pennsylvania Right To Know Components

	CAS-No.	Revision Date
Dieldrin	60-57-1	1993-04-24

New Jersey Right To Know Components

	CAS-No.	Revision Date
Dieldrin	60-57-1	1993-04-24

California Prop. 65 Components

WARNING! This product contains a chemical known to the State of California to cause cancer. Dieldrin	CAS-No. 60-57-1	Revision Date 2007-09-28

16. OTHER INFORMATION

Full text of H-Statements referred to under sections 2 and 3.

Acute Tox.	Acute toxicity
Aquatic Acute	Acute aquatic toxicity
Aquatic Chronic	Chronic aquatic toxicity
Carc.	Carcinogenicity
H300	Fatal if swallowed.
H311	Toxic in contact with skin.
H351	Suspected of causing cancer.
H372	Causes damage to organs through prolonged or repeated exposure if swallowed.
H400	Very toxic to aquatic life.
H410	Very toxic to aquatic life with long lasting effects.

HMIS Rating

Health hazard:	4
Chronic Health Hazard:	*
Flammability:	0
Physical Hazard	0

NFPA Rating

Health hazard:	2
Fire Hazard:	0
Reactivity Hazard:	0

Further information

Copyright 2015 Sigma-Aldrich Co. LLC. License granted to make unlimited paper copies for internal use only.
The above information is believed to be correct but does not purport to be all inclusive and shall be used only as a guide. The information in this document is based on the present state of our knowledge and is applicable to the product with regard to appropriate safety precautions. It does not represent any guarantee of the properties of the product. Sigma-Aldrich Corporation and its Affiliates shall not be held liable for any damage resulting from handling or from contact with the above product. See www.sigma-aldrich.com and/or the reverse side of invoice or packing slip for additional terms and conditions of sale.

Preparation Information

Sigma-Aldrich Corporation
Product Safety – Americas Region
1-800-521-8956

Version: 5.5 Revision Date: 02/28/2015 Print Date: 02/09/2016

SAFETY DATA SHEET

1. Identification

Product identifier **DIESEL FUELS**

Other means of identification

SDS number 102-GHS

Synonyms Diesel Fuels All Grades, Diesel Fuel No.2, Fuel Oil No.2, High Sulfur Diesel Fuel, Low Sulfur Diesel Fuel, Ultra Low Sulfur Diesel Fuel, CARB (California Air Resource Board) Diesel Fuel, Off-Road Diesel Fuel, Dyed Diesel Fuel, X Grade Diesel Fuel, X-1 Diesel Fuel, R5 ULSD, B5 ULS D See section 16 for complete information.

Recommended use Motor Fuel
Refinery feedstock.

Recommended restrictions None known.

Manufacturer/Importer/Supplier/Distributor information

Manufacturer/Supplier Valero Marketing & Supply Company and Affiliates
One Valero Way
San Antonio, TX 78269-6000

General Assistance 210-345-4593

E-Mail CorpHSE@valero.com

Contact Person Industrial Hygienist

Emergency Telephone 24 Hour Emergency 866-565-5220
1-800-424-9300 (CHEMTREC USA)

2. Hazard(s) identification

Physical hazards	Flammable liquids	Category 3
Health hazards	Acute toxicity, inhalation	Category 4
	Skin corrosion/irritation	Category 2
	Carcinogenicity	Category 2
	Reproductive toxicity	Category 2
	Specific target organ toxicity, repeated exposure	Category 2
	Aspiration hazard	Category 1
Environmental hazards	Hazardous to the aquatic environment, long-term hazard	Category 2

OSHA defined hazards Not classified.

Label elements



Signal word Danger

Hazard statement Flammable liquid and vapor. Harmful if inhaled. Causes skin irritation. Suspected of causing cancer. Suspected of damaging fertility or the unborn child. May cause damage to organs (blood, thymus, liver) through prolonged or repeated exposure. May be fatal if swallowed and enters airways.

Precautionary statement

Prevention Obtain special instructions before use. Do not handle until all safety precautions have been read and understood. Keep away from heat/sparks/open flames/hot surfaces. - No smoking. Keep container tightly closed. Ground/bond container and receiving equipment. Use explosion-proof electrical/ventilating/lighting equipment. Use only non-sparking tools. Take precautionary measures against static discharges. Do not breathe mist/vapors/spray. Wash thoroughly after handling. Wear protective gloves/protective clothing/eye protection/face protection. Use only outdoors or in a well-ventilated area.

Response	If skin irritation occurs: Get medical advice/attention. If inhaled: Remove person to fresh air and keep comfortable for breathing. If on skin (or hair): Take off immediately all contaminated clothing. Rinse skin with water/shower. If exposed or concerned: Get medical advice/attention. If swallowed: Immediately call a poison center/doctor. Take off contaminated clothing and wash before reuse. In case of fire: Use foam, carbon dioxide, dry powder or water fog for extinction.
Storage	Store locked up. Store in a well-ventilated place. Keep cool.
Disposal	Dispose of contents/container in accordance with local/regional/national/international regulations.
Hazard(s) not otherwise classified (HNOC)	None known.

3. Composition/information on ingredients

Mixtures

Chemical name	CAS number	%
Fuels, diesel, no. 2	68476-34-6	85 - 100
Biodiesel - Fatty acid methyl esters	67762-38-3	0 - 10
Fuels, diesel, C9-18-alkane branched and linear	1159170-26-9	0 - 5
n-Nonane	111-84-2	1 - 3
Octane (All isomers)	111-65-9	1 - 2
Hexane (Other isomers)	96-14-0	0 - 1
Naphthalene	91-20-3	0 - 1
n-Heptane	142-82-5	0 - 1
n-Hexane	110-54-3	0 - 1

4. First-aid measures

Inhalation	Move to fresh air. If breathing is difficult, give oxygen. If not breathing, give artificial respiration. Get medical attention.
Skin contact	Remove contaminated clothing and shoes. Wash off immediately with soap and plenty of water. Get medical attention if irritation develops or persists. Wash clothing separately before reuse. Destroy or thoroughly clean contaminated shoes. If high pressure injection under the skin occurs, always seek medical attention.
Eye contact	Immediately flush eyes with plenty of water for at least 15 minutes. Remove contact lenses, if present and easy to do. Continue rinsing. Get medical attention.
Ingestion	Rinse mouth thoroughly. Do not induce vomiting without advice from poison control center. Do not give mouth-to-mouth resuscitation. If vomiting occurs, keep head low so that stomach content does not get into the lungs. Never give anything by mouth to a victim who is unconscious or is having convulsions. Get medical attention immediately.
Most important symptoms/effects, acute and delayed	Irritation of nose and throat. Irritation of eyes and mucous membranes. Skin irritation. Unconsciousness. Corneal damage. Narcosis. Decrease in motor functions. Behavioral changes. Edema. Liver enlargement. Jaundice. Conjunctivitis. Proteinuria. Defatting of the skin. Rash. The toxicological properties of this product have not been thoroughly investigated. Use appropriate precautions. Hydrogen sulfide, a highly toxic gas, may be present. Signs and symptoms of overexposure to hydrogen sulfide include respiratory and eye irritation, dizziness, nausea, coughing, a sensation of dryness and pain in the nose, and loss of consciousness. Odor does not provide a reliable indicator of the presence of hazardous levels in the atmosphere.
Indication of immediate medical attention and special treatment needed	In case of shortness of breath, give oxygen. Keep victim warm. Keep victim under observation. Symptoms may be delayed. The toxicological properties of this material have not been fully investigated.
General information	If exposed or concerned: get medical attention/advice. Ensure that medical personnel are aware of the material(s) involved, and take precautions to protect themselves. Show this safety data sheet to the doctor in attendance. Wash contaminated clothing before re-use.

5. Fire-fighting measures

Suitable extinguishing media	Water spray. Water fog. Foam. Dry chemical powder. Carbon dioxide (CO2).

Unsuitable extinguishing media	Do not use a solid water stream as it may scatter and spread fire.
Specific hazards arising from the chemical	The product is flammable, and heating may generate vapors which may form explosive vapor/air mixtures. Thermal decomposition or combustion may liberate toxic gases or fumes.
Special protective equipment and precautions for firefighters	Wear full protective clothing, including helmet, self-contained positive pressure or pressure demand breathing apparatus, protective clothing and face mask.
Fire-fighting equipment/instructions	Wear full protective clothing, including helmet, self-contained positive pressure or pressure demand breathing apparatus, protective clothing and face mask. Withdraw immediately in case of rising sound from venting safety devices or any discoloration of tanks due to fire. Fight fire from maximum distance or use unmanned hose holders or monitor nozzles. Move containers from fire area if you can do it without risk. In the event of fire, cool tanks with water spray. Cool containers exposed to flames with water until well after the fire is out. For massive fire, use unmanned hose holders or monitor nozzles; if this is impossible, withdraw from area and let fire burn. Water runoff can cause environmental damage. Use compatible foam to minimize vapor generation as needed.

6. Accidental release measures

Personal precautions, protective equipment and emergency procedures	Keep unnecessary personnel away. Local authorities should be advised if significant spills cannot be contained. Keep upwind. Keep out of low areas. Ventilate closed spaces before entering. Do not touch damaged containers or spilled material unless wearing appropriate protective clothing. See Section 8 of the SDS for Personal Protective Equipment.
Methods and materials for containment and cleaning up	Eliminate all ignition sources (no smoking, flares, sparks, or flames in immediate area). Local authorities should be advised if significant spillages cannot be contained. Stop leak if you can do so without risk. This material is a water pollutant and should be prevented from contaminating soil or from entering sewage and drainage systems and bodies of water. Dike the spilled material, where this is possible. Prevent entry into waterways, sewers, basements or confined areas. Use non-sparking tools and explosion-proof equipment. Small Spills: Absorb spill with vermiculite or other inert material, then place in a container for chemical waste. Clean surface thoroughly to remove residual contamination. This material and its container must be disposed of as hazardous waste. Large Spills: Use a non-combustible material like vermiculite, sand or earth to soak up the product and place into a container for later disposal. Prevent product from entering drains. Do not allow material to contaminate ground water system. Should not be released into the environment. Clean up in accordance with all applicable regulations.
Environmental precautions	If facility or operation has an "oil or hazardous substance contingency plan", activate its procedures. Stay upwind and away from spill. Wear appropriate protective equipment including respiratory protection as conditions warrant. Do not enter or stay in area unless monitoring indicates that it is safe to do so. Isolate hazard area and restrict entry to emergency crew. Flammable. Review Firefighting Measures, Section 5, before proceeding with clean up. Keep all sources of ignition (flames, smoking, flares, etc.) and hot surfaces away from release. Contain spill in smallest possible area. Recover as much product as possible (e.g. by vacuuming). Stop leak if it can be done without risk. Use water spray to disperse vapors. Use compatible foam to minimize vapor generation as needed. Spilled material may be absorbed by an appropriate absorbent, and then handled in accordance with environmental regulations. Prevent spilled material from entering sewers, storm drains, other unauthorized treatment or drainage systems and natural waterways. Contact fire authorities and appropriate federal, state and local agencies. If spill of any amount is made into or upon navigable waters, the contiguous zone, or adjoining shorelines, contact the National Response Center at 1-800-424-8802. For highway or railways spills, contact Chemtrec at 1-800-424-9300.

7. Handling and storage

Precautions for safe handling	Eliminate sources of ignition. Avoid spark promoters. Ground/bond container and equipment. These alone may be insufficient to remove static electricity. Wear personal protective equipment. Avoid breathing mist/vapors/spray. Avoid contact with eyes, skin, and clothing. Do not taste or swallow. Avoid prolonged exposure. Use only with adequate ventilation. Wash thoroughly after handling. The product is combustible, and heating may generate vapors which may form explosive vapor/air mixtures. DO NOT handle, store or open near an open flame, sources of heat or sources of ignition. Protect material from direct sunlight. Take precautionary measures against static discharges. All equipment used when handling the product must be grounded. Use non-sparking tools and explosion-proof equipment. When using, do not eat, drink or smoke. Avoid release to the environment.

Conditions for safe storage, including any incompatibilities	Flammable liquid storage. Do not handle or store near an open flame, heat or other sources of ignition. This material can accumulate static charge which may cause spark and become an ignition source. The pressure in sealed containers can increase under the influence of heat. Keep container tightly closed in a cool, well-ventilated place. Keep away from food, drink and animal feedingstuffs. Keep out of the reach of children.

8. Exposure controls/personal protection

Occupational exposure limits

US. OSHA Table Z-1 Limits for Air Contaminants (29 CFR 1910.1000)

Components	Type	Value
Naphthalene (CAS 91-20-3)	PEL	50 mg/m3
		10 ppm
n-Heptane (CAS 142-82-5)	PEL	2000 mg/m3
		500 ppm
n-Hexane (CAS 110-54-3)	PEL	1800 mg/m3
		500 ppm
Octane (All isomers) (CAS 111-65-9)	PEL	2350 mg/m3
		500 ppm

US. ACGIH Threshold Limit Values

Components	Type	Value	Form
Fuels, diesel, no. 2 (CAS 68476-34-6)	TWA	100 mg/m3	Inhalable fraction and vapor.
Hexane (Other isomers) (CAS 96-14-0)	STEL	1000 ppm	
	TWA	500 ppm	
Naphthalene (CAS 91-20-3)	STEL	15 ppm	
	TWA	10 ppm	
n-Heptane (CAS 142-82-5)	STEL	500 ppm	
	TWA	400 ppm	
n-Hexane (CAS 110-54-3)	TWA	50 ppm	
n-Nonane (CAS 111-84-2)	TWA	200 ppm	
Octane (All isomers) (CAS 111-65-9)	TWA	300 ppm	

US. NIOSH: Pocket Guide to Chemical Hazards

Components	Type	Value
Hexane (Other isomers) (CAS 96-14-0)	Ceiling	1800 mg/m3
		510 ppm
	TWA	350 mg/m3
		100 ppm
Naphthalene (CAS 91-20-3)	STEL	75 mg/m3
		15 ppm
	TWA	50 mg/m3
		10 ppm
n-Heptane (CAS 142-82-5)	Ceiling	1800 mg/m3
		440 ppm
	TWA	350 mg/m3
		85 ppm
n-Hexane (CAS 110-54-3)	TWA	180 mg/m3
		50 ppm
n-Nonane (CAS 111-84-2)	TWA	1050 mg/m3
		200 ppm
Octane (All isomers) (CAS 111-65-9)	Ceiling	1800 mg/m3
		385 ppm
	TWA	350 mg/m3
		75 ppm

Biological limit values

ACGIH Biological Exposure Indices

Components	Value	Determinant	Specimen	Sampling Time
n-Hexane (CAS 110-54-3)	0.4 mg/l	2,5-Hexanedion, without hydrolysis	Urine	*
	0.4 mg/l	2,5-Hexanedi - on, without hydrolysis		*

* - For sampling details, please see the source document.

Exposure guidelines

US - California OELs: Skin designation

n-Hexane (CAS 110-54-3) Can be absorbed through the skin.

US ACGIH Threshold Limit Values: Skin designation

Fuels, diesel, no. 2 (CAS 68476-34-6) Can be absorbed through the skin.
Naphthalene (CAS 91-20-3) Can be absorbed through the skin.
n-Hexane (CAS 110-54-3) Can be absorbed through the skin.

Appropriate engineering controls Provide adequate general and local exhaust ventilation. Use process enclosures, local exhaust ventilation, or other engineering controls to control airborne levels below recommended exposure limits. Use explosion-proof equipment.

Individual protection measures, such as personal protective equipment

Eye/face protection Wear safety glasses. If splash potential exists, wear full face shield or chemical goggles.

Skin protection

Hand protection Wear chemical-resistant, impervious gloves. Suitable gloves can be recommended by the glove supplier. Be aware that the liquid may penetrate the gloves. Frequent change is advisable.

Other Full body suit and boots are recommended when handling large volumes or in emergency situations. Flame retardant protective clothing is recommended.

Respiratory protection Use a properly fitted, air-purifying or air-fed respirator complying with an approved standard if a risk assessment indicates this is necessary. Respirator selection must be based on known or anticipated exposure levels, the hazards of the product and the safe working limits of the selected respirator. If workplace exposure limits for product or components are exceeded, NIOSH approved equipment should be worn. Proper respirator selection should be determined by adequately trained personnel, based on the contaminants, the degree of potential exposure and published respiratory protection factors. This equipment should be available for nonroutine and emergency use.

Thermal hazards Wear appropriate thermal protective clothing, when necessary.

General hygiene considerations Consult supervisor for special handling instructions. Avoid contact with eyes. Avoid contact with skin. Keep away from food and drink. Wash hands before breaks and immediately after handling the product. Provide eyewash station and safety shower. Handle in accordance with good industrial hygiene and safety practice.

9. Physical and chemical properties

Appearance Liquid (may be dyed red).

Physical state Liquid.

Form Liquid.

Color Clear. Straw.

Odor Kerosene (strong).

Odor threshold Not available.

pH Not available.

Melting point/freezing point -60.07 °F (-51.15 °C) Estimated

Initial boiling point and boiling range 325 - 700 °F (162.78 - 371.11 °C)

Flash point > 100.0 °F (> 37.8 °C) Closed Cup

Evaporation rate 0.02

Flammability (solid, gas) Not available.

Upper/lower flammability or explosive limits

Flammability limit - lower (%)	0.4 %
Flammability limit - upper (%)	8 %
Explosive limit - lower (%)	Not available.
Explosive limit - upper (%)	Not available.
Vapor pressure	< 1 mm Hg (20°C)
Vapor density	3 (Air = 1)
Relative density	0.82 - 0.87
Relative density temperature	60 °F (15.56 °C)
Solubility(ies)	
Solubility (water)	Not available.
Partition coefficient (n-octanol/water)	Not available.
Auto-ignition temperature	494.96 °F (257.2 °C)
Decomposition temperature	Not available.
Viscosity	2 - 4.5 mm²/s

10. Stability and reactivity

Reactivity	Stable at normal conditions.
Chemical stability	Stable under normal temperature conditions and recommended use.
Possibility of hazardous reactions	Hazardous polymerization does not occur.
Conditions to avoid	Heat, flames and sparks. Ignition sources. Contact with incompatible materials. Do not pressurize, cut, weld, braze, solder, drill, grind or expose empty containers to heat, flame, sparks, static electricity, or other sources of ignition; they may explode and cause injury or death.
Incompatible materials	Strong oxidizing agents.
Hazardous decomposition products	No hazardous decomposition products are known.

11. Toxicological information

Information on likely routes of exposure

Ingestion	May be fatal if swallowed and enters airways.
Inhalation	Harmful if inhaled. In high concentrations, vapors and spray mists are narcotic and may cause headache, fatigue, dizziness and nausea.
Skin contact	Causes skin irritation.
Eye contact	May cause eye irritation.
Symptoms related to the physical, chemical and toxicological characteristics	Irritation of nose and throat. Irritation of eyes and mucous membranes. Skin irritation. Unconsciousness. Corneal damage. Narcosis. Decrease in motor functions. Behavioral changes. Edema. Liver enlargement. Jaundice. Conjunctivitis. Proteinuria. Defatting of the skin. Rash. The toxicological properties of this product have not been thoroughly investigated. Use appropriate precautions.

Information on toxicological effects

Acute toxicity	Harmful if inhaled. Harmful: may cause lung damage if swallowed. The toxicological properties of this material have not been fully investigated.

Components	**Species**	**Test Results**
Fuels, diesel, no. 2 (CAS 68476-34-6)		
Acute		
Inhalation		
LC50	Rat	4.1 mg/l, 4 hours

Components	Species	Test Results
Naphthalene (CAS 91-20-3)		
Acute		
Dermal		
LD50	Rabbit	> 2 g/kg
Oral		
LD50	Rat	490 mg/kg
n-Heptane (CAS 142-82-5)		
Acute		
Inhalation		
LC50	Rat	103 mg/l, 4 Hours
n-Hexane (CAS 110-54-3)		
Acute		
Oral		
LD50	Rat	28710 mg/kg
n-Nonane (CAS 111-84-2)		
Acute		
Inhalation		
LC50	Rat	3200 mg/l, 4 Hours
Octane (All isomers) (CAS 111-65-9)		
Acute		
Inhalation		
LC50	Rat	118 mg/l, 4 Hours

Skin corrosion/irritation Causes skin irritation.

Serious eye damage/eye irritation Based on available data, the classification criteria are not met.

Respiratory or skin sensitization

Respiratory sensitization Based on available data, the classification criteria are not met.

Skin sensitization Based on available data, the classification criteria are not met.

Germ cell mutagenicity Based on available data, the classification criteria are not met.

Carcinogenicity Suspected of causing cancer.
International Agency for Research on Cancer (IARC): Whole diesel engine exhaust – IARC Group 1. Exposure may cause lung cancer and also noted a positive association with an increased risk of bladder cancer.
Diesel exhaust has been reported to be an occupational hazard due to NIOSH-reported potential carcinogenic properties.

IARC Monographs. Overall Evaluation of Carcinogenicity

Fuels, diesel, no. 2 (CAS 68476-34-6)	3 Not classifiable as to carcinogenicity to humans.
Naphthalene (CAS 91-20-3)	2B Possibly carcinogenic to humans.

NTP Report on Carcinogens

Naphthalene (CAS 91-20-3)	Reasonably Anticipated to be a Human Carcinogen.

Reproductive toxicity Suspected of damaging fertility or the unborn child.
Napthalene interferes with embryo development in experimental animals at dose levels that cause maternal toxicity. In humans, excessive exposure to this agent may cause hemolytic anemia in the mother and fetus.

Specific target organ toxicity - single exposure Based on available data, the classification criteria are not met.

Specific target organ toxicity - repeated exposure May cause damage to the following organs through prolonged or repeated exposure: Blood. Liver. Thymus.

Aspiration hazard May be fatal if swallowed and enters airways.

Chronic effects Contains organic solvents which in case of overexposure may depress the central nervous system causing dizziness and intoxication. Repeated exposure to naphthalene may cause cataracts, allergic skin rashes, destruction of red blood cells, and anemia, jaundice, kidney and liver damage. Danger of serious damage to health by prolonged exposure. Prolonged or repeated overexposure may cause central nervous system, kidney, liver, and lung damage.

Further information Symptoms may be delayed. Hydrogen sulfide, a highly toxic gas, may be present. Signs and symptoms of overexposure to hydrogen sulfide include respiratory and eye irritation, dizziness, nausea, coughing, a sensation of dryness and pain in the nose, and loss of consciousness. Odor does not provide a reliable indicator of the presence of hazardous levels in the atmosphere. Toxicological properties of this material have not been fully investigated.

12. Ecological information

Ecotoxicity Toxic to aquatic organisms, may cause long-term adverse effects in the aquatic environment.

Components		Species	Test Results
Fuels, diesel, no. 2 (CAS 68476-34-6)			
Aquatic			
Acute			
Crustacea	EL50	Daphnia magna	68 mg/l, 48 hours
Fish	LL50	Oncorhynchus mykiss	65 mg/l, 96 hours
Naphthalene (CAS 91-20-3)			
Aquatic			
Crustacea	EC50	Water flea (Daphnia magna)	1.09 - 3.4 mg/l, 48 hours
Fish	LC50	Pink salmon (Oncorhynchus gorbuscha)	0.95 - 1.62 mg/l, 96 hours
n-Heptane (CAS 142-82-5)			
Aquatic			
Fish	LC50	Western mosquitofish (Gambusia affinis)	4924 mg/l, 96 hours
n-Hexane (CAS 110-54-3)			
Aquatic			
Fish	LC50	Fathead minnow (Pimephales promelas)	2.101 - 2.981 mg/l, 96 hours

Persistence and degradability Not available.

Bioaccumulative potential Not available.

Partition coefficient n-octanol / water (log Kow)

Hexane (Other isomers) (CAS 96-14-0)	3.6
Octane (All isomers) (CAS 111-65-9)	5.18
n-Heptane (CAS 142-82-5)	4.66
n-Hexane (CAS 110-54-3)	3.9
n-Nonane (CAS 111-84-2)	5.46

Mobility in soil Not available.

Other adverse effects Not available.

13. Disposal considerations

Disposal instructions Dispose in accordance with all applicable regulations. This material and its container must be disposed of as hazardous waste. Dispose of this material and its container to hazardous or special waste collection point. Incinerate the material under controlled conditions in an approved incinerator. Do not allow this material to drain into sewers/water supplies. Do not contaminate ponds, waterways or ditches with chemical or used container.

Hazardous waste code D001: Waste Flammable material with a flash point <140 °F

US RCRA Hazardous Waste U List: Reference

Naphthalene (CAS 91-20-3)	U165

Waste from residues / unused products Dispose of in accordance with local regulations.

Contaminated packaging Offer rinsed packaging material to local recycling facilities.

14. Transport information

DOT

UN number UN1202

UN proper shipping name Diesel fuel

Transport hazard class(es)

Class Combustible Liquid

Subsidiary risk -

Packing group III

Environmental hazards

Marine pollutant	Yes
Special precautions for user	Read safety instructions, SDS and emergency procedures before handling.
Special provisions	144, B1, IB3, T2, TP1
Packaging exceptions	150
Packaging non bulk	203
Packaging bulk	242

IATA

UN number	UN1202
UN proper shipping name	Diesel fuel
Transport hazard class(es)	
Class	3
Subsidiary risk	-
Label(s)	3
Packing group	III
Environmental hazards	Yes
ERG Code	3L
Special precautions for user	Read safety instructions, SDS and emergency procedures before handling.

IMDG

UN number	UN1202
UN proper shipping name	DIESEL FUEL
Transport hazard class(es)	
Class	3
Subsidiary risk	-
Label(s)	3
Packing group	III
Environmental hazards	
Marine pollutant	Yes
EmS	F-E, S-E
Special precautions for user	Read safety instructions, SDS and emergency procedures before handling.

Transport in bulk according to Annex II of MARPOL 73/78 and the IBC Code	Not applicable. However, this product is a liquid and if transported in bulk covered under MARPOL 73/78, Annex I.

15. Regulatory information

US federal regulations

TSCA Section 12(b) Export Notification (40 CFR 707, Subpt. D)

n-Nonane (CAS 111-84-2)	1.0 % One-Time Export Notification only.

US. OSHA Specifically Regulated Substances (29 CFR 1910.1001-1050)

Not listed.

CERCLA Hazardous Substance List (40 CFR 302.4)

Hexane (Other isomers) (CAS 96-14-0)	LISTED
Naphthalene (CAS 91-20-3)	LISTED
n-Heptane (CAS 142-82-5)	LISTED
n-Hexane (CAS 110-54-3)	LISTED
n-Nonane (CAS 111-84-2)	LISTED
Octane (All isomers) (CAS 111-65-9)	LISTED

Superfund Amendments and Reauthorization Act of 1986 (SARA)

Hazard categories	Immediate Hazard - No Delayed Hazard - No Fire Hazard - No Pressure Hazard - No Reactivity Hazard - No

SARA 302 Extremely hazardous substance

Not listed.

SARA 311/312 Hazardous chemical	Yes

SARA 313 (TRI reporting)

Chemical name	CAS number	% by wt.
Naphthalene	91-20-3	0 - 1

Other federal regulations

Clean Air Act (CAA) Section 112 Hazardous Air Pollutants (HAPs) List

Naphthalene (CAS 91-20-3)
n-Hexane (CAS 110-54-3)

Clean Air Act (CAA) Section 112(r) Accidental Release Prevention (40 CFR 68.130)

Not regulated.

Safe Drinking Water Act (SDWA) Not regulated.

US state regulations WARNING: This product contains chemicals known to the State of California to cause cancer and birth defects or other reproductive harm.

US. Massachusetts RTK - Substance List

Hexane (Other isomers) (CAS 96-14-0)
Naphthalene (CAS 91-20-3)
n-Heptane (CAS 142-82-5)
n-Hexane (CAS 110-54-3)
n-Nonane (CAS 111-84-2)
Octane (All isomers) (CAS 111-65-9)

US. New Jersey Worker and Community Right-to-Know Act

Fuels, diesel, no. 2 (CAS 68476-34-6)
Naphthalene (CAS 91-20-3)
n-Heptane (CAS 142-82-5)
n-Hexane (CAS 110-54-3)
n-Nonane (CAS 111-84-2)
Octane (All isomers) (CAS 111-65-9)

US. Pennsylvania Worker and Community Right-to-Know Law

Fuels, diesel, no. 2 (CAS 68476-34-6)
Hexane (Other isomers) (CAS 96-14-0)
Naphthalene (CAS 91-20-3)
n-Heptane (CAS 142-82-5)
n-Hexane (CAS 110-54-3)
n-Nonane (CAS 111-84-2)
Octane (All isomers) (CAS 111-65-9)

US. Rhode Island RTK

Naphthalene (CAS 91-20-3)
n-Hexane (CAS 110-54-3)

US. California Proposition 65

US - California Proposition 65 - Carcinogens & Reproductive Toxicity (CRT): Listed substance

Benzene (CAS 71-43-2)
Toluene (CAS 108-88-3)

International Inventories

Country(s) or region	Inventory name	On inventory (yes/no)*
Australia	Australian Inventory of Chemical Substances (AICS)	No
Canada	Domestic Substances List (DSL)	No
Canada	Non-Domestic Substances List (NDSL)	No
China	Inventory of Existing Chemical Substances in China (IECSC)	No
Europe	European Inventory of Existing Commercial Chemical Substances (EINECS)	No
Europe	European List of Notified Chemical Substances (ELINCS)	No
Japan	Inventory of Existing and New Chemical Substances (ENCS)	No
Korea	Existing Chemicals List (ECL)	No
New Zealand	New Zealand Inventory	No
Philippines	Philippine Inventory of Chemicals and Chemical Substances (PICCS)	No

Country(s) or region	Inventory name	On inventory (yes/no)*
United States & Puerto Rico	Toxic Substances Control Act (TSCA) Inventory	Yes

*A "Yes" indicates this product complies with the inventory requirements administered by the governing country(s).
A "No" indicates that one or more components of the product are not listed or exempt from listing on the inventory administered by the governing country(s).

16. Other information, including date of preparation or last revision


Issue date 13-May-2013

Revision date 23-May-2014

Version # 04

Further information HMIS® is a registered trade and service mark of the NPCA.

NFPA Ratings

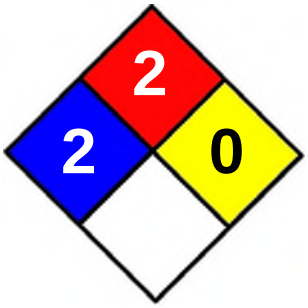

Disclaimer This material Safety Data Sheet (SDS) was prepared in accordance with 29 CFR 1910.1200 by Valero Marketing & Supply Co., ("VALERO"). VALERO does not assume any liability arising out of product use by others. The information, recommendations, and suggestions presented in this SDS are based upon test results and data believed to be reliable. The end user of the product has the responsibility for evaluating the adequacy of the data under the conditions of use, determining the safety, toxicity and suitability of the product under these conditions, and obtaining additional or clarifying information where uncertainty exists. No guarantee expressed or implied is made as to the effects of such use , the results to be obtained, or the safety and toxicity of the product in any specific application. Furthermore, the information herein is not represented as absolutely complete, since it is not practicable to provide all the scientific and study information in the format of this document, plus additional information may be necessary under exceptional conditions of use, or because of applicable laws or government regulations.

SAFETY DATA SHEET

Version 4.8
Revision Date 06/09/2016
Print Date 11/14/2016

1. PRODUCT AND COMPANY IDENTIFICATION

1.1 Product identifiers

Product name : Endosulfan I (alpha)

Product Number : 48576
Brand : Supelco

CAS-No. : 959-98-8

1.2 Relevant identified uses of the substance or mixture and uses advised against

Identified uses : Laboratory chemicals, Synthesis of substances

1.3 Details of the supplier of the safety data sheet

Company : Sigma-Aldrich
3050 Spruce Street
SAINT LOUIS MO 63103
USA

Telephone : +1 800-325-5832
Fax : +1 800-325-5052

1.4 Emergency telephone number

Emergency Phone # : +1-703-527-3887 (CHEMTREC)

2. HAZARDS IDENTIFICATION

2.1 Classification of the substance or mixture

GHS Classification in accordance with 29 CFR 1910 (OSHA HCS)
Acute toxicity, Oral (Category 2), H300
Acute toxicity, Inhalation (Category 2), H330
Acute toxicity, Dermal (Category 4), H312
Acute aquatic toxicity (Category 1), H400
Chronic aquatic toxicity (Category 1), H410

For the full text of the H-Statements mentioned in this Section, see Section 16.

2.2 GHS Label elements, including precautionary statements

Pictogram



Signal word Danger

Hazard statement(s)
H300 + H330 Fatal if swallowed or if inhaled
H312 Harmful in contact with skin.
H410 Very toxic to aquatic life with long lasting effects.

Precautionary statement(s)
P260 Do not breathe dust/ fume/ gas/ mist/ vapours/ spray.
P264 Wash skin thoroughly after handling.
P270 Do not eat, drink or smoke when using this product.
P271 Use only outdoors or in a well-ventilated area.
P273 Avoid release to the environment.

P280	Wear protective gloves/ protective clothing.
P284	Wear respiratory protection.
P301 + P310 + P330	IF SWALLOWED: Immediately call a POISON CENTER/doctor. Rinse mouth.
P302 + P352 + P312	IF ON SKIN: Wash with plenty of water.Call a POISON CENTER/doctor if you feel unwell.
P304 + P340 + P310	IF INHALED: Remove person to fresh air and keep comfortable for breathing. Immediately call a POISON CENTER/doctor.
P363	Wash contaminated clothing before reuse.
P391	Collect spillage.
P403 + P233	Store in a well-ventilated place. Keep container tightly closed.
P405	Store locked up.
P501	Dispose of contents/ container to an approved waste disposal plant.

2.3 Hazards not otherwise classified (HNOC) or not covered by GHS - none

3. COMPOSITION/INFORMATION ON INGREDIENTS

3.1 Substances

Formula	:	C9H6Cl6O3S
Molecular weight	:	406.93 g/mol
CAS-No.	:	959-98-8

Hazardous components

Component	Classification	Concentration
Endosulfan (α isomer)		
	Acute Tox. 2; Acute Tox. 4; Aquatic Acute 1; Aquatic Chronic 1; H300 + H330, H312, H410	<= 100 %

For the full text of the H-Statements mentioned in this Section, see Section 16.

4. FIRST AID MEASURES

4.1 Description of first aid measures

General advice
Consult a physician. Show this safety data sheet to the doctor in attendance.Move out of dangerous area.

If inhaled
If breathed in, move person into fresh air. If not breathing, give artificial respiration. Consult a physician.

In case of skin contact
Wash off with soap and plenty of water. Take victim immediately to hospital. Consult a physician.

In case of eye contact
Flush eyes with water as a precaution.

If swallowed
Never give anything by mouth to an unconscious person. Rinse mouth with water. Consult a physician.

4.2 Most important symptoms and effects, both acute and delayed
The most important known symptoms and effects are described in the labelling (see section 2.2) and/or in section 11

4.3 Indication of any immediate medical attention and special treatment needed
No data available

5. FIREFIGHTING MEASURES

5.1 Extinguishing media

Suitable extinguishing media
Use water spray, alcohol-resistant foam, dry chemical or carbon dioxide.

5.2 Special hazards arising from the substance or mixture
No data available

5.3 Advice for firefighters
Wear self-contained breathing apparatus for firefighting if necessary.

5.4 Further information
No data available

6. ACCIDENTAL RELEASE MEASURES

6.1 Personal precautions, protective equipment and emergency procedures
Wear respiratory protection. Avoid dust formation. Avoid breathing vapours, mist or gas. Ensure adequate ventilation. Evacuate personnel to safe areas. Avoid breathing dust.
For personal protection see section 8.

6.2 Environmental precautions
Prevent further leakage or spillage if safe to do so. Do not let product enter drains. Discharge into the environment must be avoided.

6.3 Methods and materials for containment and cleaning up
Pick up and arrange disposal without creating dust. Sweep up and shovel. Keep in suitable, closed containers for disposal.

6.4 Reference to other sections
For disposal see section 13.

7. HANDLING AND STORAGE

7.1 Precautions for safe handling
Avoid contact with skin and eyes. Avoid formation of dust and aerosols.Further processing of solid materials may result in the formation of combustible dusts. The potential for combustible dust formation should be taken into consideration before additional processing occurs.
Provide appropriate exhaust ventilation at places where dust is formed.
For precautions see section 2.2.

7.2 Conditions for safe storage, including any incompatibilities
Keep container tightly closed in a dry and well-ventilated place.

7.3 Specific end use(s)
Apart from the uses mentioned in section 1.2 no other specific uses are stipulated

8. EXPOSURE CONTROLS/PERSONAL PROTECTION

8.1 Control parameters

Components with workplace control parameters
Contains no substances with occupational exposure limit values.
Hazardous components without workplace control parameters

8.2 Exposure controls

Appropriate engineering controls
Avoid contact with skin, eyes and clothing. Wash hands before breaks and immediately after handling the product.

Personal protective equipment

Eye/face protection
Face shield and safety glasses Use equipment for eye protection tested and approved under appropriate government standards such as NIOSH (US) or EN 166(EU).

Skin protection
Handle with gloves. Gloves must be inspected prior to use. Use proper glove removal technique (without touching glove's outer surface) to avoid skin contact with this product. Dispose of contaminated gloves after use in accordance with applicable laws and good laboratory practices. Wash and dry hands.

Full contact
Material: Nitrile rubber
Minimum layer thickness: 0.11 mm

Break through time: 480 min
Material tested:Dermatril® (KCL 740 / Aldrich Z677272, Size M)

Splash contact
Material: Nitrile rubber
Minimum layer thickness: 0.11 mm
Break through time: 480 min
Material tested:Dermatril® (KCL 740 / Aldrich Z677272, Size M)

data source: KCL GmbH, D-36124 Eichenzell, phone +49 (0)6659 87300, e-mail sales@kcl.de, test method: EN374
If used in solution, or mixed with other substances, and under conditions which differ from EN 374, contact the supplier of the CE approved gloves. This recommendation is advisory only and must be evaluated by an industrial hygienist and safety officer familiar with the specific situation of anticipated use by our customers. It should not be construed as offering an approval for any specific use scenario.

Body Protection
Complete suit protecting against chemicals, The type of protective equipment must be selected according to the concentration and amount of the dangerous substance at the specific workplace.

Respiratory protection
Where risk assessment shows air-purifying respirators are appropriate use a full-face particle respirator type N100 (US) or type P3 (EN 143) respirator cartridges as a backup to engineering controls. If the respirator is the sole means of protection, use a full-face supplied air respirator. Use respirators and components tested and approved under appropriate government standards such as NIOSH (US) or CEN (EU).

Control of environmental exposure
Prevent further leakage or spillage if safe to do so. Do not let product enter drains. Discharge into the environment must be avoided.

9. PHYSICAL AND CHEMICAL PROPERTIES

9.1 Information on basic physical and chemical properties

a)	Appearance	Form: crystalline Colour: white
b)	Odour	No data available
c)	Odour Threshold	No data available
d)	pH	No data available
e)	Melting point/freezing point	108.0 - 110.0 °C (226.4 - 230.0 °F)
f)	Initial boiling point and boiling range	No data available
g)	Flash point	No data available
h)	Evaporation rate	No data available
i)	Flammability (solid, gas)	No data available
j)	Upper/lower flammability or explosive limits	No data available
k)	Vapour pressure	No data available
l)	Vapour density	No data available
m)	Relative density	No data available
n)	Water solubility	insoluble
o)	Partition coefficient: n-octanol/water	No data available
p)	Auto-ignition temperature	No data available

q)	Decomposition temperature	No data available
r)	Viscosity	No data available
s)	Explosive properties	No data available
t)	Oxidizing properties	No data available

9.2 Other safety information
No data available

10. STABILITY AND REACTIVITY

10.1 Reactivity
No data available

10.2 Chemical stability
Stable under recommended storage conditions.

10.3 Possibility of hazardous reactions
No data available

10.4 Conditions to avoid
No data available

10.5 Incompatible materials
Strong oxidizing agents

10.6 Hazardous decomposition products
Hazardous decomposition products formed under fire conditions. - Carbon oxides, Sulphur oxides, Hydrogen chloride gas
Other decomposition products - No data available
In the event of fire: see section 5

11. TOXICOLOGICAL INFORMATION

11.1 Information on toxicological effects

Acute toxicity
No data available

Inhalation: No data available

Dermal: No data available

No data available

Skin corrosion/irritation
No data available

Serious eye damage/eye irritation
No data available

Respiratory or skin sensitisation
No data available

Germ cell mutagenicity
No data available

Carcinogenicity

IARC:	No component of this product present at levels greater than or equal to 0.1% is identified as probable, possible or confirmed human carcinogen by IARC.
NTP:	No component of this product present at levels greater than or equal to 0.1% is identified as a known or anticipated carcinogen by NTP.
OSHA:	No component of this product present at levels greater than or equal to 0.1% is identified as a carcinogen or potential carcinogen by OSHA.

Reproductive toxicity
No data available

No data available

Specific target organ toxicity - single exposure
No data available

Specific target organ toxicity - repeated exposure
No data available

Aspiration hazard
No data available

Additional Information
RTECS: Not available

12. ECOLOGICAL INFORMATION

12.1 Toxicity

12.2 Persistence and degradability
No data available

12.3 Bioaccumulative potential
Bioaccumulation other fish - 21 d
- 0.2 µg/l

Bioconcentration factor (BCF): 10,994

12.4 Mobility in soil
No data available

12.5 Results of PBT and vPvB assessment
PBT/vPvB assessment not available as chemical safety assessment not required/not conducted

12.6 Other adverse effects
An environmental hazard cannot be excluded in the event of unprofessional handling or disposal.
Very toxic to aquatic life with long lasting effects.

No data available

13. DISPOSAL CONSIDERATIONS

13.1 Waste treatment methods

Product
Offer surplus and non-recyclable solutions to a licensed disposal company. Contact a licensed professional waste disposal service to dispose of this material. Dissolve or mix the material with a combustible solvent and burn in a chemical incinerator equipped with an afterburner and scrubber.

Contaminated packaging
Dispose of as unused product.

14. TRANSPORT INFORMATION

DOT (US)
UN number: 2811 Class: 6.1 Packing group: III
Proper shipping name: Toxic solids, organic, n.o.s. (Endosulfan (α isomer))
Reportable Quantity (RQ): 1 lbs
Marine pollutant:yes
Poison Inhalation Hazard: No

IMDG
UN number: 2811 Class: 6.1 Packing group: III EMS-No: F-A, S-A
Proper shipping name: TOXIC SOLID, ORGANIC, N.O.S. (Endosulfan (α isomer))

IATA

UN number: 2811 Class: 6.1 Packing group: III
Proper shipping name: Toxic solid, organic, n.o.s. (Endosulfan (α isomer))

15. REGULATORY INFORMATION

SARA 302 Components
No chemicals in this material are subject to the reporting requirements of SARA Title III, Section 302.

SARA 313 Components
This material does not contain any chemical components with known CAS numbers that exceed the threshold (De Minimis) reporting levels established by SARA Title III, Section 313.

SARA 311/312 Hazards
Acute Health Hazard

Massachusetts Right To Know Components

	CAS-No.	Revision Date
Endosulfan (α isomer)	959-98-8	1993-04-24

Pennsylvania Right To Know Components

	CAS-No.	Revision Date
Endosulfan (α isomer)	959-98-8	1993-04-24

New Jersey Right To Know Components

	CAS-No.	Revision Date
Endosulfan (α isomer)	959-98-8	1993-04-24

California Prop. 65 Components
This product does not contain any chemicals known to State of California to cause cancer, birth defects, or any other reproductive harm.

16. OTHER INFORMATION

Full text of H-Statements referred to under sections 2 and 3.

Acute Tox.	Acute toxicity
Aquatic Acute	Acute aquatic toxicity
Aquatic Chronic	Chronic aquatic toxicity
H300	Fatal if swallowed.
H300 + H330	Fatal if swallowed or if inhaled
H312	Harmful in contact with skin.
H330	Fatal if inhaled.

HMIS Rating

Health hazard:	4
Chronic Health Hazard:	
Flammability:	0
Physical Hazard	0

NFPA Rating

Health hazard:	4
Fire Hazard:	0
Reactivity Hazard:	0

Further information
Copyright 2016 Sigma-Aldrich Co. LLC. License granted to make unlimited paper copies for internal use only.
The above information is believed to be correct but does not purport to be all inclusive and shall be used only as a guide. The information in this document is based on the present state of our knowledge and is applicable to the product with regard to appropriate safety precautions. It does not represent any guarantee of the properties of the product. Sigma-Aldrich Corporation and its Affiliates shall not be held liable for any damage resulting from handling or from contact with the above product. See www.sigma-aldrich.com and/or the reverse side of invoice or packing slip for additional terms and conditions of sale.

Preparation Information
Sigma-Aldrich Corporation
Product Safety – Americas Region
1-800-521-8956

Version: 4.8 Revision Date: 06/09/2016 Print Date: 11/14/2016

SAFETY DATA SHEET

Version 5.1
Revision Date 06/27/2014
Print Date 04/20/2016

1. PRODUCT AND COMPANY IDENTIFICATION

1.1 Product identifiers

Product name : Endosulfan sulfate

Product Number : 36676
Brand : Sigma

CAS-No. : 1031-07-8

1.2 Relevant identified uses of the substance or mixture and uses advised against

Identified uses : Laboratory chemicals, Manufacture of substances

1.3 Details of the supplier of the safety data sheet

Company : Sigma-Aldrich
3050 Spruce Street
SAINT LOUIS MO 63103
USA

Telephone : +1 800-325-5832
Fax : +1 800-325-5052

1.4 Emergency telephone number

Emergency Phone # : (314) 776-6555

2. HAZARDS IDENTIFICATION

2.1 Classification of the substance or mixture

GHS Classification in accordance with 29 CFR 1910 (OSHA HCS)
Acute toxicity, Oral (Category 2), H300
Acute aquatic toxicity (Category 1), H400
Chronic aquatic toxicity (Category 1), H410

For the full text of the H-Statements mentioned in this Section, see Section 16.

2.2 GHS Label elements, including precautionary statements

Pictogram



Signal word Danger

Hazard statement(s)
H300 Fatal if swallowed.
H410 Very toxic to aquatic life with long lasting effects.

Precautionary statement(s)
P264 Wash skin thoroughly after handling.
P270 Do not eat, drink or smoke when using this product.
P273 Avoid release to the environment.
P301 + P310 IF SWALLOWED: Immediately call a POISON CENTER or doctor/ physician.
P321 Specific treatment (see supplemental first aid instructions on this label).
P330 Rinse mouth.
P391 Collect spillage.
P405 Store locked up.

P501 Dispose of contents/ container to an approved waste disposal plant.

2.3 Hazards not otherwise classified (HNOC) or not covered by GHS - none

3. COMPOSITION/INFORMATION ON INGREDIENTS

3.1 Substances

Formula : $C_9H_6Cl_6O_4S$
Molecular Weight : 422.92 g/mol
CAS-No. : 1031-07-8

Hazardous components

Component	Classification	Concentration
Endosulfan sulfate		
	Acute Tox. 2; Aquatic Acute 1; Aquatic Chronic 1; H300, H410	-

For the full text of the H-Statements mentioned in this Section, see Section 16.

4. FIRST AID MEASURES

4.1 Description of first aid measures

General advice
Consult a physician. Show this safety data sheet to the doctor in attendance.Move out of dangerous area.

If inhaled
If breathed in, move person into fresh air. If not breathing, give artificial respiration. Consult a physician.

In case of skin contact
Wash off with soap and plenty of water. Take victim immediately to hospital. Consult a physician.

In case of eye contact
Flush eyes with water as a precaution.

If swallowed
Never give anything by mouth to an unconscious person. Rinse mouth with water. Consult a physician.

4.2 Most important symptoms and effects, both acute and delayed
The most important known symptoms and effects are described in the labelling (see section 2.2) and/or in section 11

4.3 Indication of any immediate medical attention and special treatment needed
no data available

5. FIREFIGHTING MEASURES

5.1 Extinguishing media

Suitable extinguishing media
Use water spray, alcohol-resistant foam, dry chemical or carbon dioxide.

5.2 Special hazards arising from the substance or mixture
Carbon oxides, Sulphur oxides

5.3 Advice for firefighters
Wear self contained breathing apparatus for fire fighting if necessary.

5.4 Further information
no data available

6. ACCIDENTAL RELEASE MEASURES

6.1 Personal precautions, protective equipment and emergency procedures
Wear respiratory protection. Avoid dust formation. Avoid breathing vapours, mist or gas. Ensure adequate ventilation. Evacuate personnel to safe areas. Avoid breathing dust.
For personal protection see section 8.

6.2 Environmental precautions
Prevent further leakage or spillage if safe to do so. Do not let product enter drains. Discharge into the environment must be avoided.

6.3 Methods and materials for containment and cleaning up
Pick up and arrange disposal without creating dust. Sweep up and shovel. Keep in suitable, closed containers for disposal.

6.4 Reference to other sections
For disposal see section 13.

7. HANDLING AND STORAGE

7.1 Precautions for safe handling
Avoid contact with skin and eyes. Avoid formation of dust and aerosols.
Provide appropriate exhaust ventilation at places where dust is formed.Normal measures for preventive fire protection.
For precautions see section 2.2.

7.2 Conditions for safe storage, including any incompatibilities
Keep container tightly closed in a dry and well-ventilated place.

7.3 Specific end use(s)
Apart from the uses mentioned in section 1.2 no other specific uses are stipulated

8. EXPOSURE CONTROLS/PERSONAL PROTECTION

8.1 Control parameters

Components with workplace control parameters
Contains no substances with occupational exposure limit values.

8.2 Exposure controls

Appropriate engineering controls
Avoid contact with skin, eyes and clothing. Wash hands before breaks and immediately after handling the product.

Personal protective equipment

Eye/face protection
Face shield and safety glasses Use equipment for eye protection tested and approved under appropriate government standards such as NIOSH (US) or EN 166(EU).

Skin protection
Handle with gloves. Gloves must be inspected prior to use. Use proper glove removal technique (without touching glove's outer surface) to avoid skin contact with this product. Dispose of contaminated gloves after use in accordance with applicable laws and good laboratory practices. Wash and dry hands.

Full contact
Material: Nitrile rubber
Minimum layer thickness: 0.11 mm
Break through time: 480 min
Material tested:Dermatril® (KCL 740 / Aldrich Z677272, Size M)

Splash contact
Material: Nitrile rubber
Minimum layer thickness: 0.11 mm
Break through time: 480 min
Material tested:Dermatril® (KCL 740 / Aldrich Z677272, Size M)

data source: KCL GmbH, D-36124 Eichenzell, phone +49 (0)6659 87300, e-mail sales@kcl.de, test method: EN374
If used in solution, or mixed with other substances, and under conditions which differ from EN 374, contact the supplier of the CE approved gloves. This recommendation is advisory only and must be evaluated by an industrial hygienist and safety officer familiar with the specific situation of anticipated use by our customers. It should not be construed as offering an approval for any specific use scenario.

Body Protection
Complete suit protecting against chemicals, The type of protective equipment must be selected according to the concentration and amount of the dangerous substance at the specific workplace.

Respiratory protection
Where risk assessment shows air-purifying respirators are appropriate use a full-face particle respirator type N100 (US) or type P3 (EN 143) respirator cartridges as a backup to engineering controls. If the respirator is the sole means of protection, use a full-face supplied air respirator. Use respirators and components tested and approved under appropriate government standards such as NIOSH (US) or CEN (EU).

Control of environmental exposure
Prevent further leakage or spillage if safe to do so. Do not let product enter drains. Discharge into the environment must be avoided.

9. PHYSICAL AND CHEMICAL PROPERTIES

9.1 Information on basic physical and chemical properties

a)	Appearance	Form: solid
b)	Odour	no data available
c)	Odour Threshold	no data available
d)	pH	no data available
e)	Melting point/freezing point	179.0 - 182.0 °C (354.2 - 359.6 °F)
f)	Initial boiling point and boiling range	no data available
g)	Flash point	no data available
h)	Evapouration rate	no data available
i)	Flammability (solid, gas)	no data available
j)	Upper/lower flammability or explosive limits	no data available
k)	Vapour pressure	no data available
l)	Vapour density	no data available
m)	Relative density	no data available
n)	Water solubility	insoluble
o)	Partition coefficient: n-octanol/water	log Pow: 3.66
p)	Auto-ignition temperature	no data available
q)	Decomposition temperature	no data available
r)	Viscosity	no data available
s)	Explosive properties	no data available
t)	Oxidizing properties	no data available

9.2 Other safety information
no data available

10. STABILITY AND REACTIVITY

10.1 Reactivity
no data available

10.2 Chemical stability
Stable under recommended storage conditions.

10.3 Possibility of hazardous reactions
no data available

10.4 Conditions to avoid
no data available

10.5 Incompatible materials
Strong oxidizing agents

10.6 Hazardous decomposition products
Other decomposition products - no data available
In the event of fire: see section 5

11. TOXICOLOGICAL INFORMATION

11.1 Information on toxicological effects

Acute toxicity
LD50 Oral - rat - 18.0 mg/kg

Inhalation: no data available

Dermal: no data available

no data available

Skin corrosion/irritation
no data available

Serious eye damage/eye irritation
no data available

Respiratory or skin sensitisation
no data available

Germ cell mutagenicity
no data available

Carcinogenicity

IARC: No component of this product present at levels greater than or equal to 0.1% is identified as probable, possible or confirmed human carcinogen by IARC.

ACGIH: No component of this product present at levels greater than or equal to 0.1% is identified as a carcinogen or potential carcinogen by ACGIH.

NTP: No component of this product present at levels greater than or equal to 0.1% is identified as a known or anticipated carcinogen by NTP.

OSHA: No component of this product present at levels greater than or equal to 0.1% is identified as a carcinogen or potential carcinogen by OSHA.

Reproductive toxicity
no data available

no data available

Specific target organ toxicity - single exposure
no data available

Specific target organ toxicity - repeated exposure
no data available

Aspiration hazard
no data available

Additional Information
RTECS: RB9150000

Cholinesterase inhibitors can cause heavy salivation and secretion in the lungs, lachrymation, blurred vision, involuntary defecation, diarrhea, tremor, ataxia, sweating, hypothermia, lowered heart rate, and/or a fall in blood pressure as a result of their action at cholinergic nerve sites., Headache, Nausea, Vomiting, Dizziness, Drowsiness, Confusion., Weakness, Muscle cramps/spasms., Change in pupil size., Fever, Seizures., Incoordination., Convulsions, Coma.

12. ECOLOGICAL INFORMATION

12.1 Toxicity

Toxicity to fish	LC50 - Carassius auratus (goldfish) - > 0.01 - < 0.1 mg/l - 48.0 h
	LC50 - Leuciscus idus (Golden orfe) - > 0.01 - < 0.1 mg/l - 48.0 h
	LC50 - other fish - > 0.001 - < 0.01 mg/l - 48.0 h
Toxicity to daphnia and other aquatic invertebrates	EC50 - Daphnia magna (Water flea) - 0.76 mg/l - 48 h
	LC50 - Daphnia magna (Water flea) - > 0.1 - < 1 mg/l - 48 h

12.2 Persistence and degradability
no data available

12.3 Bioaccumulative potential
no data available

12.4 Mobility in soil
no data available

12.5 Results of PBT and vPvB assessment
PBT/vPvB assessment not available as chemical safety assessment not required/not conducted

12.6 Other adverse effects
An environmental hazard cannot be excluded in the event of unprofessional handling or disposal.
Very toxic to aquatic life.

13. DISPOSAL CONSIDERATIONS

13.1 Waste treatment methods

Product
Offer surplus and non-recyclable solutions to a licensed disposal company. Contact a licensed professional waste disposal service to dispose of this material. Dissolve or mix the material with a combustible solvent and burn in a chemical incinerator equipped with an afterburner and scrubber.

Contaminated packaging
Dispose of as unused product.

14. TRANSPORT INFORMATION

DOT (US)
UN number: 2811 Class: 6.1 Packing group: II
Proper shipping name: Toxic solids, organic, n.o.s. (Endosulfan sulfate)
Reportable Quantity (RQ): 1 lbs
Marine pollutant: No
Poison Inhalation Hazard: No

IMDG
UN number: 2811 Class: 6.1 Packing group: II EMS-No: F-A, S-A
Proper shipping name: TOXIC SOLID, ORGANIC, N.O.S. (Endosulfan sulfate)
Marine pollutant: No

IATA
UN number: 2811 Class: 6.1 Packing group: II
Proper shipping name: Toxic solid, organic, n.o.s. (Endosulfan sulfate)

15. REGULATORY INFORMATION

SARA 302 Components
SARA 302: No chemicals in this material are subject to the reporting requirements of SARA Title III, Section 302.

SARA 313 Components
SARA 313: This material does not contain any chemical components with known CAS numbers that exceed the threshold (De Minimis) reporting levels established by SARA Title III, Section 313.

SARA 311/312 Hazards
Acute Health Hazard

Massachusetts Right To Know Components

	CAS-No.	Revision Date
Endosulfan sulfate	1031-07-8	1993-04-24

Pennsylvania Right To Know Components

	CAS-No.	Revision Date
Endosulfan sulfate	1031-07-8	1993-04-24

New Jersey Right To Know Components

	CAS-No.	Revision Date
Endosulfan sulfate	1031-07-8	1993-04-24

California Prop. 65 Components
This product does not contain any chemicals known to State of California to cause cancer, birth defects, or any other reproductive harm.

16. OTHER INFORMATION

Full text of H-Statements referred to under sections 2 and 3.

Acute Tox.	Acute toxicity
Aquatic Acute	Acute aquatic toxicity
Aquatic Chronic	Chronic aquatic toxicity
H300	Fatal if swallowed.
H400	Very toxic to aquatic life.
H410	Very toxic to aquatic life with long lasting effects.

HMIS Rating

Health hazard:	3
Chronic Health Hazard:	*
Flammability:	0
Physical Hazard	0

NFPA Rating

Health hazard:	3
Fire Hazard:	0
Reactivity Hazard:	0

Further information
Copyright 2014 Sigma-Aldrich Co. LLC. License granted to make unlimited paper copies for internal use only.
The above information is believed to be correct but does not purport to be all inclusive and shall be used only as a guide. The information in this document is based on the present state of our knowledge and is applicable to the product with regard to appropriate safety precautions. It does not represent any guarantee of the properties of the product. Sigma-Aldrich Corporation and its Affiliates shall not be held liable for any damage resulting from handling or from contact with the above product. See www.sigma-aldrich.com and/or the reverse side of invoice or packing slip for additional terms and conditions of sale.

Preparation Information
Sigma-Aldrich Corporation
Product Safety – Americas Region
1-800-521-8956

Version: 5.1 Revision Date: 06/27/2014 Print Date: 04/20/2016

SAFETY DATA SHEET

Version 5.5
Revision Date 08/09/2016
Print Date 07/31/2019

1. PRODUCT AND COMPANY IDENTIFICATION

1.1 Product identifiers

Product name	:	Endrin
Product Number	:	49032
Brand	:	Supelco
Index-No.	:	602-051-00-X
CAS-No.	:	72-20-8

1.2 Relevant identified uses of the substance or mixture and uses advised against

Identified uses	:	Laboratory chemicals, Synthesis of substances

1.3 Details of the supplier of the safety data sheet

Company	:	Sigma-Aldrich 3050 Spruce Street SAINT LOUIS MO 63103 USA
Telephone	:	+1 800-325-5832
Fax	:	+1 800-325-5052

1.4 Emergency telephone number

Emergency Phone #	:	+1-703-527-3887 (CHEMTREC)

2. HAZARDS IDENTIFICATION

2.1 Classification of the substance or mixture

GHS Classification in accordance with 29 CFR 1910 (OSHA HCS)
Acute toxicity, Oral (Category 1), H300
Acute toxicity, Dermal (Category 2), H310
Acute aquatic toxicity (Category 1), H400
Chronic aquatic toxicity (Category 1), H410

For the full text of the H-Statements mentioned in this Section, see Section 16.

2.2 GHS Label elements, including precautionary statements

Pictogram



Signal word — Danger

Hazard statement(s)

H300 + H310	Fatal if swallowed or in contact with skin
H410	Very toxic to aquatic life with long lasting effects.

Precautionary statement(s)

P262	Do not get in eyes, on skin, or on clothing.
P264	Wash skin thoroughly after handling.
P270	Do not eat, drink or smoke when using this product.
P273	Avoid release to the environment.
P280	Wear protective gloves/ protective clothing.
P301 + P310 + P330	IF SWALLOWED: Immediately call a POISON CENTER/doctor. Rinse

	mouth.
P302 + P350 + P310	IF ON SKIN: Gently wash with plenty of soap and water. Immediately call a POISON CENTER or doctor/ physician.
P361	Remove/Take off immediately all contaminated clothing.
P363	Wash contaminated clothing before reuse.
P391	Collect spillage.
P405	Store locked up.
P501	Dispose of contents/ container to an approved waste disposal plant.

2.3 Hazards not otherwise classified (HNOC) or not covered by GHS - none

3. COMPOSITION/INFORMATION ON INGREDIENTS

3.1 Substances

Formula	:	$C_{12}H_8Cl_6O$
Molecular weight	:	380.91 g/mol
CAS-No.	:	72-20-8
EC-No.	:	200-775-7
Index-No.	:	602-051-00-X

Hazardous components

Component	Classification	Concentration
Endrin		
	Acute Tox. 1; Acute Tox. 2; Aquatic Acute 1; Aquatic Chronic 1; H300 + H310, H410	<= 100 %

For the full text of the H-Statements mentioned in this Section, see Section 16.

4. FIRST AID MEASURES

4.1 Description of first aid measures

General advice
Consult a physician. Show this safety data sheet to the doctor in attendance.Move out of dangerous area.

If inhaled
If breathed in, move person into fresh air. If not breathing, give artificial respiration. Consult a physician.

In case of skin contact
Wash off with soap and plenty of water. Take victim immediately to hospital. Consult a physician.

In case of eye contact
Flush eyes with water as a precaution.

If swallowed
Never give anything by mouth to an unconscious person. Rinse mouth with water. Consult a physician.

4.2 Most important symptoms and effects, both acute and delayed
The most important known symptoms and effects are described in the labelling (see section 2.2) and/or in section 11

4.3 Indication of any immediate medical attention and special treatment needed
No data available

5. FIREFIGHTING MEASURES

5.1 Extinguishing media

Suitable extinguishing media
Use water spray, alcohol-resistant foam, dry chemical or carbon dioxide.

5.2 Special hazards arising from the substance or mixture
No data available

5.3 Advice for firefighters
Wear self-contained breathing apparatus for firefighting if necessary.

5.4 Further information
No data available

6. ACCIDENTAL RELEASE MEASURES

6.1 Personal precautions, protective equipment and emergency procedures
Wear respiratory protection. Avoid dust formation. Avoid breathing vapours, mist or gas. Ensure adequate ventilation. Evacuate personnel to safe areas. Avoid breathing dust.
For personal protection see section 8.

6.2 Environmental precautions
Prevent further leakage or spillage if safe to do so. Do not let product enter drains. Discharge into the environment must be avoided.

6.3 Methods and materials for containment and cleaning up
Pick up and arrange disposal without creating dust. Sweep up and shovel. Keep in suitable, closed containers for disposal.

6.4 Reference to other sections
For disposal see section 13.

7. HANDLING AND STORAGE

7.1 Precautions for safe handling
Avoid contact with skin and eyes. Avoid formation of dust and aerosols.Further processing of solid materials may result in the formation of combustible dusts. The potential for combustible dust formation should be taken into consideration before additional processing occurs.
Provide appropriate exhaust ventilation at places where dust is formed.
For precautions see section 2.2.

7.2 Conditions for safe storage, including any incompatibilities
Keep container tightly closed in a dry and well-ventilated place.

Recommended storage temperature 2 - 8 °C

7.3 Specific end use(s)
Apart from the uses mentioned in section 1.2 no other specific uses are stipulated

8. EXPOSURE CONTROLS/PERSONAL PROTECTION

8.1 Control parameters

Components with workplace control parameters

Component	CAS-No.	Value	Control parameters	Basis
Endrin	72-20-8	TWA	0.100000 mg/m3	USA. ACGIH Threshold Limit Values (TLV)
	Remarks	Central Nervous System impairment Headache Liver damage Not classifiable as a human carcinogen Danger of cutaneous absorption		
		TWA	0.100000 mg/m3	USA. NIOSH Recommended Exposure Limits
		Potential for dermal absorption		
		TWA	0.100000 mg/m3	USA. Occupational Exposure Limits (OSHA) - Table Z-1 Limits for Air Contaminants
		Skin designation		

		PEL	0.1 mg/m3	California permissible exposure limits for chemical contaminants (Title 8, Article 107)
		Skin		

8.2 Exposure controls

Appropriate engineering controls
Avoid contact with skin, eyes and clothing. Wash hands before breaks and immediately after handling the product.

Personal protective equipment

Eye/face protection
Face shield and safety glasses Use equipment for eye protection tested and approved under appropriate government standards such as NIOSH (US) or EN 166(EU).

Skin protection
Handle with gloves. Gloves must be inspected prior to use. Use proper glove removal technique (without touching glove's outer surface) to avoid skin contact with this product. Dispose of contaminated gloves after use in accordance with applicable laws and good laboratory practices. Wash and dry hands.

Full contact
Material: Nitrile rubber
Minimum layer thickness: 0.11 mm
Break through time: 480 min
Material tested:Dermatril® (KCL 740 / Aldrich Z677272, Size M)

Splash contact
Material: Nitrile rubber
Minimum layer thickness: 0.11 mm
Break through time: 480 min
Material tested:Dermatril® (KCL 740 / Aldrich Z677272, Size M)

data source: KCL GmbH, D-36124 Eichenzell, phone +49 (0)6659 87300, e-mail sales@kcl.de, test method: EN374
If used in solution, or mixed with other substances, and under conditions which differ from EN 374, contact the supplier of the CE approved gloves. This recommendation is advisory only and must be evaluated by an industrial hygienist and safety officer familiar with the specific situation of anticipated use by our customers. It should not be construed as offering an approval for any specific use scenario.

Body Protection
Complete suit protecting against chemicals, The type of protective equipment must be selected according to the concentration and amount of the dangerous substance at the specific workplace.

Respiratory protection
Where risk assessment shows air-purifying respirators are appropriate use a full-face particle respirator type N100 (US) or type P3 (EN 143) respirator cartridges as a backup to engineering controls. If the respirator is the sole means of protection, use a full-face supplied air respirator. Use respirators and components tested and approved under appropriate government standards such as NIOSH (US) or CEN (EU).

Control of environmental exposure
Prevent further leakage or spillage if safe to do so. Do not let product enter drains. Discharge into the environment must be avoided.

9. PHYSICAL AND CHEMICAL PROPERTIES

9.1 Information on basic physical and chemical properties

a)	Appearance	Form: solid Colour: colourless
b)	Odour	No data available
c)	Odour Threshold	No data available
d)	pH	No data available
e)	Melting point/freezing point	No data available

f)	Initial boiling point and boiling range	No data available
g)	Flash point	No data available
h)	Evaporation rate	No data available
i)	Flammability (solid, gas)	No data available
j)	Upper/lower flammability or explosive limits	No data available
k)	Vapour pressure	No data available
l)	Vapour density	No data available
m)	Relative density	No data available
n)	Water solubility	insoluble
o)	Partition coefficient: n-octanol/water	log Pow: 5.20
p)	Auto-ignition temperature	No data available
q)	Decomposition temperature	226.0 °C (438.8 °F) -
r)	Viscosity	No data available
s)	Explosive properties	No data available
t)	Oxidizing properties	No data available

9.2 Other safety information
No data available

10. STABILITY AND REACTIVITY

10.1 Reactivity
No data available

10.2 Chemical stability
Stable under recommended storage conditions.

10.3 Possibility of hazardous reactions
No data available

10.4 Conditions to avoid
No data available

10.5 Incompatible materials
Strong oxidizing agents

10.6 Hazardous decomposition products
Hazardous decomposition products formed under fire conditions. - Carbon oxides, Hydrogen chloride gas
Other decomposition products - No data available
In the event of fire: see section 5

11. TOXICOLOGICAL INFORMATION

11.1 Information on toxicological effects

Acute toxicity
LD50 Oral - Rat - 3.0 mg/kg

Inhalation: No data available

LD50 Dermal - Rabbit - 60.0 mg/kg

No data available

Skin corrosion/irritation
No data available

Serious eye damage/eye irritation
No data available

Respiratory or skin sensitisation
No data available

Germ cell mutagenicity
No data available

Carcinogenicity

This product is or contains a component that is not classifiable as to its carcinogenicity based on its IARC, ACGIH, NTP, or EPA classification.

IARC: No component of this product present at levels greater than or equal to 0.1% is identified as probable, possible or confirmed human carcinogen by IARC.

NTP: No component of this product present at levels greater than or equal to 0.1% is identified as a known or anticipated carcinogen by NTP.

OSHA: No component of this product present at levels greater than or equal to 0.1% is identified as a carcinogen or potential carcinogen by OSHA.

Reproductive toxicity
No data available

No data available

Specific target organ toxicity - single exposure
No data available

Specific target organ toxicity - repeated exposure
No data available

Aspiration hazard
No data available

Additional Information
RTECS: Not available

To the best of our knowledge, the chemical, physical, and toxicological properties have not been thoroughly investigated.

Central nervous system -

12. ECOLOGICAL INFORMATION

12.1 Toxicity

Toxicity to fish	LC50 - Oncorhynchus mykiss (rainbow trout) - < 0.001 mg/l - 96.0 h
Toxicity to daphnia and other aquatic invertebrates	EC50 - Daphnia pulex (Water flea) - 0.02 mg/l - 48 h
	Immobilization EC50 - Daphnia magna (Water flea) - 0.0042 mg/l - 48 h

12.2 Persistence and degradability
No data available

12.3 Bioaccumulative potential
Bioaccumulation: Pimephales promelas (fathead minnow) - 56 d - 0.63 mg/l

Bioconcentration factor (BCF): 13,000

12.4 Mobility in soil
No data available

12.5 Results of PBT and vPvB assessment
PBT/vPvB assessment not available as chemical safety assessment not required/not conducted

12.6 Other adverse effects
An environmental hazard cannot be excluded in the event of unprofessional handling or disposal.
Very toxic to aquatic life with long lasting effects.

13. DISPOSAL CONSIDERATIONS

13.1 Waste treatment methods

Product
Offer surplus and non-recyclable solutions to a licensed disposal company. Contact a licensed professional waste disposal service to dispose of this material. Dissolve or mix the material with a combustible solvent and burn in a chemical incinerator equipped with an afterburner and scrubber.

Contaminated packaging
Dispose of as unused product.

14. TRANSPORT INFORMATION

DOT (US)
UN number: 2811 Class: 6.1 Packing group: I
Proper shipping name: Toxic solids, organic, n.o.s. (Endrin)
Reportable Quantity (RQ): 1 lbs
Marine pollutant:yes
Poison Inhalation Hazard: No

IMDG
UN number: 2811 Class: 6.1 Packing group: I EMS-No: F-A, S-A
Proper shipping name: TOXIC SOLID, ORGANIC, N.O.S. (Endrin)
Marine pollutant:yes

IATA
UN number: 2811 Class: 6.1 Packing group: I
Proper shipping name: Toxic solid, organic, n.o.s. (Endrin)

15. REGULATORY INFORMATION

SARA 302 Components
The following components are subject to reporting levels established by SARA Title III, Section 302:

	CAS-No.	Revision Date
Endrin	72-20-8	2007-07-01

SARA 313 Components
This material does not contain any chemical components with known CAS numbers that exceed the threshold (De Minimis) reporting levels established by SARA Title III, Section 313.

SARA 311/312 Hazards
Acute Health Hazard

Massachusetts Right To Know Components

	CAS-No.	Revision Date
Endrin	72-20-8	2007-07-01

Pennsylvania Right To Know Components

	CAS-No.	Revision Date
Endrin	72-20-8	2007-07-01

New Jersey Right To Know Components

	CAS-No.	Revision Date
Endrin	72-20-8	2007-07-01

California Prop. 65 Components
WARNING: This product contains a chemical known to the CAS-No. Revision Date

State of California to cause birth defects or other reproductive harm. Endrin	72-20-8	2007-09-28

16. OTHER INFORMATION

Full text of H-Statements referred to under sections 2 and 3.

Acute Tox.	Acute toxicity
Aquatic Acute	Acute aquatic toxicity
Aquatic Chronic	Chronic aquatic toxicity
H300	Fatal if swallowed.
H300 + H310	Fatal if swallowed or in contact with skin
H310	Fatal in contact with skin.

HMIS Rating

Health hazard:	4
Chronic Health Hazard:	
Flammability:	0
Physical Hazard	0

NFPA Rating

Health hazard:	3
Fire Hazard:	0
Reactivity Hazard:	0

Further information

Copyright 2016 Sigma-Aldrich Co. LLC. License granted to make unlimited paper copies for internal use only.
The above information is believed to be correct but does not purport to be all inclusive and shall be used only as a guide. The information in this document is based on the present state of our knowledge and is applicable to the product with regard to appropriate safety precautions. It does not represent any guarantee of the properties of the product. Sigma-Aldrich Corporation and its Affiliates shall not be held liable for any damage resulting from handling or from contact with the above product. See www.sigma-aldrich.com and/or the reverse side of invoice or packing slip for additional terms and conditions of sale.

Preparation Information

Sigma-Aldrich Corporation
Product Safety – Americas Region
1-800-521-8956

Version: 5.5 Revision Date: 08/09/2016 Print Date: 07/31/2019

SAFETY DATA SHEET

Version 4.10
Revision Date 07/09/2015
Print Date 02/23/2016

1. PRODUCT AND COMPANY IDENTIFICATION

1.1 Product identifiers

Product name	:	Ethyl Alcohol, pure
Product Number	:	459836
Brand	:	Sigma-Aldrich
Index-No.	:	603-002-00-5
CAS-No.	:	64-17-5

1.2 Relevant identified uses of the substance or mixture and uses advised against

Identified uses	:	Laboratory chemicals, Manufacture of substances

1.3 Details of the supplier of the safety data sheet

Company	:	Sigma-Aldrich 3050 Spruce Street SAINT LOUIS MO 63103 USA
Telephone	:	+1 800-325-5832
Fax	:	+1 800-325-5052

1.4 Emergency telephone number

Emergency Phone #	:	(314) 776-6555

2. HAZARDS IDENTIFICATION

2.1 Classification of the substance or mixture

GHS Classification in accordance with 29 CFR 1910 (OSHA HCS)
Flammable liquids (Category 2), H225
Eye irritation (Category 2A), H319

For the full text of the H-Statements mentioned in this Section, see Section 16.

2.2 GHS Label elements, including precautionary statements

Pictogram



Signal word: Danger

Hazard statement(s)

H225	Highly flammable liquid and vapour.
H319	Causes serious eye irritation.

Precautionary statement(s)

P210	Keep away from heat/sparks/open flames/hot surfaces. - No smoking.
P233	Keep container tightly closed.
P240	Ground/bond container and receiving equipment.
P241	Use explosion-proof electrical/ ventilating/ lighting/ equipment.
P242	Use only non-sparking tools.
P243	Take precautionary measures against static discharge.
P264	Wash skin thoroughly after handling.
P280	Wear protective gloves/ eye protection/ face protection.
P303 + P361 + P353	IF ON SKIN (or hair): Take off immediately all contaminated clothing.

	Rinse skin with water/shower.
P305 + P351 + P338	IF IN EYES: Rinse cautiously with water for several minutes. Remove contact lenses, if present and easy to do. Continue rinsing.
P337 + P313	If eye irritation persists: Get medical advice/ attention.
P370 + P378	In case of fire: Use dry sand, dry chemical or alcohol-resistant foam to extinguish.
P403 + P235	Store in a well-ventilated place. Keep cool.
P501	Dispose of contents/ container to an approved waste disposal plant.

2.3 Hazards not otherwise classified (HNOC) or not covered by GHS - none

3. COMPOSITION/INFORMATION ON INGREDIENTS

3.1 Substances

Synonyms	:	Absolute alcohol
Formula	:	C_2H_6O
Molecular weight	:	46.07 g/mol
CAS-No.	:	64-17-5
EC-No.	:	200-578-6
Index-No.	:	603-002-00-5

Hazardous components

Component	Classification	Concentration
Ethanol		
	Flam. Liq. 2; Eye Irrit. 2A; H225, H319	<= 100 %

For the full text of the H-Statements mentioned in this Section, see Section 16.

4. FIRST AID MEASURES

4.1 Description of first aid measures

General advice
Consult a physician. Show this safety data sheet to the doctor in attendance.Move out of dangerous area.

If inhaled
If breathed in, move person into fresh air. If not breathing, give artificial respiration. Consult a physician.

In case of skin contact
Wash off with soap and plenty of water. Consult a physician.

In case of eye contact
Rinse thoroughly with plenty of water for at least 15 minutes and consult a physician.

If swallowed
Do NOT induce vomiting. Never give anything by mouth to an unconscious person. Rinse mouth with water. Consult a physician.

4.2 Most important symptoms and effects, both acute and delayed
The most important known symptoms and effects are described in the labelling (see section 2.2) and/or in section 11

4.3 Indication of any immediate medical attention and special treatment needed
No data available

5. FIREFIGHTING MEASURES

5.1 Extinguishing media

Suitable extinguishing media
Use water spray, alcohol-resistant foam, dry chemical or carbon dioxide.

5.2 Special hazards arising from the substance or mixture
Carbon oxides

5.3 Advice for firefighters
Wear self-contained breathing apparatus for firefighting if necessary.

5.4 Further information
Use water spray to cool unopened containers.

6. ACCIDENTAL RELEASE MEASURES

6.1 Personal precautions, protective equipment and emergency procedures
Use personal protective equipment. Avoid breathing vapours, mist or gas. Ensure adequate ventilation. Remove all sources of ignition. Evacuate personnel to safe areas. Beware of vapours accumulating to form explosive concentrations. Vapours can accumulate in low areas.
For personal protection see section 8.

6.2 Environmental precautions
Prevent further leakage or spillage if safe to do so. Do not let product enter drains.

6.3 Methods and materials for containment and cleaning up
Contain spillage, and then collect with an electrically protected vacuum cleaner or by wet-brushing and place in container for disposal according to local regulations (see section 13).

6.4 Reference to other sections
For disposal see section 13.

7. HANDLING AND STORAGE

7.1 Precautions for safe handling
Avoid contact with skin and eyes. Avoid inhalation of vapour or mist.
Use explosion-proof equipment.Keep away from sources of ignition - No smoking.Take measures to prevent the build up of electrostatic charge.
For precautions see section 2.2.

7.2 Conditions for safe storage, including any incompatibilities
Keep container tightly closed in a dry and well-ventilated place. Containers which are opened must be carefully resealed and kept upright to prevent leakage.

Hygroscopic.
Storage class (TRGS 510): Flammable liquids

7.3 Specific end use(s)
Apart from the uses mentioned in section 1.2 no other specific uses are stipulated

8. EXPOSURE CONTROLS/PERSONAL PROTECTION

8.1 Control parameters

Components with workplace control parameters

Component	CAS-No.	Value	Control parameters	Basis
Ethanol	64-17-5	TWA	1,000.000000 ppm	USA. ACGIH Threshold Limit Values (TLV)
	Remarks	Upper Respiratory Tract irritation Confirmed animal carcinogen with unknown relevance to humans		
		TWA	1,000 ppm 1,900 mg/m3	USA. OSHA - TABLE Z-1 Limits for Air Contaminants - 1910.1000
		TWA	1,000 ppm 1,900 mg/m3	USA. Occupational Exposure Limits (OSHA) - Table Z-1 Limits for Air Contaminants
		The value in mg/m3 is approximate.		
		TWA	1,000.000000 ppm 1,900.000000 mg/m3	USA. Occupational Exposure Limits (OSHA) - Table Z-1 Limits for Air Contaminants
		The value in mg/m3 is approximate.		

		TWA	1,000.000000 ppm 1,900.000000 mg/m3	USA. NIOSH Recommended Exposure Limits
		STEL	1,000.000000 ppm	USA. ACGIH Threshold Limit Values (TLV)
		Upper Respiratory Tract irritation Confirmed animal carcinogen with unknown relevance to humans		

8.2 Exposure controls

Appropriate engineering controls
Handle in accordance with good industrial hygiene and safety practice. Wash hands before breaks and at the end of workday.

Personal protective equipment

Eye/face protection
Face shield and safety glasses Use equipment for eye protection tested and approved under appropriate government standards such as NIOSH (US) or EN 166(EU).

Skin protection
Handle with gloves. Gloves must be inspected prior to use. Use proper glove removal technique (without touching glove's outer surface) to avoid skin contact with this product. Dispose of contaminated gloves after use in accordance with applicable laws and good laboratory practices. Wash and dry hands.

Full contact
Material: butyl-rubber
Minimum layer thickness: 0.3 mm
Break through time: 480 min
Material tested:Butoject® (KCL 897 / Aldrich Z677647, Size M)

Splash contact
Material: Nitrile rubber
Minimum layer thickness: 0.2 mm
Break through time: 38 min
Material tested:Dermatril® P (KCL 743 / Aldrich Z677388, Size M)

data source: KCL GmbH, D-36124 Eichenzell, phone +49 (0)6659 87300, e-mail sales@kcl.de, test method: EN374
If used in solution, or mixed with other substances, and under conditions which differ from EN 374, contact the supplier of the CE approved gloves. This recommendation is advisory only and must be evaluated by an industrial hygienist and safety officer familiar with the specific situation of anticipated use by our customers. It should not be construed as offering an approval for any specific use scenario.

Body Protection
impervious clothing, Flame retardant antistatic protective clothing., The type of protective equipment must be selected according to the concentration and amount of the dangerous substance at the specific workplace.

Respiratory protection
Where risk assessment shows air-purifying respirators are appropriate use a full-face respirator with multi-purpose combination (US) or type ABEK (EN 14387) respirator cartridges as a backup to engineering controls. If the respirator is the sole means of protection, use a full-face supplied air respirator. Use respirators and components tested and approved under appropriate government standards such as NIOSH (US) or CEN (EU).

Control of environmental exposure
Prevent further leakage or spillage if safe to do so. Do not let product enter drains.

9. PHYSICAL AND CHEMICAL PROPERTIES

9.1 Information on basic physical and chemical properties

a)	Appearance	Form: liquid, clear Colour: colourless
b)	Odour	No data available

c)	Odour Threshold	No data available
d)	pH	No data available
e)	Melting point/freezing point	Melting point/range: -114 °C (-173 °F)
f)	Initial boiling point and boiling range	78 °C (172 °F)
g)	Flash point	14.0 °C (57.2 °F) - closed cup
h)	Evaporation rate	No data available
i)	Flammability (solid, gas)	No data available
j)	Upper/lower flammability or explosive limits	Upper explosion limit: 19 %(V) Lower explosion limit: 3.3 %(V)
k)	Vapour pressure	59.5 hPa (44.6 mmHg) at 20.0 °C (68.0 °F)
l)	Vapour density	No data available
m)	Relative density	0.789 g/mL at 25 °C (77 °F)
n)	Water solubility	completely soluble
o)	Partition coefficient: n-octanol/water	log Pow: -0.349 at 24 °C (75 °F)
p)	Auto-ignition temperature	363.0 °C (685.4 °F)
q)	Decomposition temperature	No data available
r)	Viscosity	No data available
s)	Explosive properties	No data available
t)	Oxidizing properties	No data available

9.2 Other safety information
No data available

10. STABILITY AND REACTIVITY

10.1 Reactivity
No data available

10.2 Chemical stability
Stable under recommended storage conditions.

10.3 Possibility of hazardous reactions
Vapours may form explosive mixture with air.

10.4 Conditions to avoid
Heat, flames and sparks.

10.5 Incompatible materials
Alkali metals, Oxidizing agents, Peroxides

10.6 Hazardous decomposition products
Other decomposition products - No data available
In the event of fire: see section 5

11. TOXICOLOGICAL INFORMATION

11.1 Information on toxicological effects

Acute toxicity
LD50 Oral - Rat - 10,470 mg/kg

LC50 Inhalation - Rat - 4 h - 30,000 mg/l

LD50 Dermal - Rabbit - 15,800 mg/kg

No data available

Skin corrosion/irritation
Skin - Rabbit
Result: No skin irritation - 24 h
(OECD Test Guideline 404)

Serious eye damage/eye irritation
Eyes - Rabbit
Result: Moderate eye irritation
(OECD Test Guideline 405)

Respiratory or skin sensitisation
No data available

Germ cell mutagenicity
No data available

Carcinogenicity

Carcinogenicity - Mouse - Oral
Tumorigenic:Equivocal tumorigenic agent by RTECS criteria. Liver:Tumors. Blood:Lymphomas including Hodgkin's disease.

IARC:	No component of this product present at levels greater than or equal to 0.1% is identified as probable, possible or confirmed human carcinogen by IARC.
NTP:	No component of this product present at levels greater than or equal to 0.1% is identified as a known or anticipated carcinogen by NTP.
OSHA:	No component of this product present at levels greater than or equal to 0.1% is identified as a carcinogen or potential carcinogen by OSHA.

Reproductive toxicity
No data available

Reproductive toxicity - Human - female - Oral
Effects on Newborn: Apgar score (human only). Effects on Newborn: Other neonatal measures or effects. Effects on Newborn: Drug dependence.

Specific target organ toxicity - single exposure
No data available

Specific target organ toxicity - repeated exposure
No data available

Aspiration hazard
No data available

Additional Information
RTECS: KQ6300000

Central nervous system depression, narcosis, Damage to the heart., To the best of our knowledge, the chemical, physical, and toxicological properties have not been thoroughly investigated.

Stomach - Irregularities - Based on Human Evidence
Stomach - Irregularities - Based on Human Evidence

12. ECOLOGICAL INFORMATION

12.1 Toxicity

Toxicity to fish	LC50 - Pimephales promelas (fathead minnow) - 14,200 mg/l - 96 h
Toxicity to daphnia and other aquatic invertebrates	LC50 - Ceriodaphnia dubia (water flea) - 5,012 mg/l - 48 h

NOEC - Daphnia magna (Water flea) - 9.6 mg/l - 9 d

Toxicity to algae — EC50 - Chlorella vulgaris (Fresh water algae) - 275 mg/l - 72 h (OECD Test Guideline 201)

12.2 Persistence and degradability

Biodegradability — Result: 95 % - Readily biodegradable

12.3 Bioaccumulative potential

Due to the distribution coefficient n-octanol/water, accumulation in organisms is not expected.

12.4 Mobility in soil

No data available

12.5 Results of PBT and vPvB assessment

PBT/vPvB assessment not available as chemical safety assessment not required/not conducted

12.6 Other adverse effects

No data available

13. DISPOSAL CONSIDERATIONS

13.1 Waste treatment methods

Product

Burn in a chemical incinerator equipped with an afterburner and scrubber but exert extra care in igniting as this material is highly flammable. Offer surplus and non-recyclable solutions to a licensed disposal company. Contact a licensed professional waste disposal service to dispose of this material.

Contaminated packaging

Dispose of as unused product.

14. TRANSPORT INFORMATION

DOT (US)

UN number: 1170 Class: 3 Packing group: II
Proper shipping name: Ethanol
Reportable Quantity (RQ):

Poison Inhalation Hazard: No

IMDG

UN number: 1170 Class: 3 Packing group: II EMS-No: F-E, S-D
Proper shipping name: ETHANOL

IATA

UN number: 1170 Class: 3 Packing group: II
Proper shipping name: Ethanol

15. REGULATORY INFORMATION

SARA 302 Components

No chemicals in this material are subject to the reporting requirements of SARA Title III, Section 302.

SARA 313 Components

This material does not contain any chemical components with known CAS numbers that exceed the threshold (De Minimis) reporting levels established by SARA Title III, Section 313.

SARA 311/312 Hazards

Fire Hazard, Acute Health Hazard, Chronic Health Hazard

Massachusetts Right To Know Components

	CAS-No.	Revision Date
Ethanol	64-17-5	2007-03-01

Pennsylvania Right To Know Components

	CAS-No.	Revision Date

Ethanol	64-17-5	2007-03-01

New Jersey Right To Know Components

	CAS-No.	Revision Date
Ethanol	64-17-5	2007-03-01

California Prop. 65 Components

This product does not contain any chemicals known to State of California to cause cancer, birth defects, or any other reproductive harm.

16. OTHER INFORMATION

Full text of H-Statements referred to under sections 2 and 3.

Eye Irrit.	Eye irritation
Flam. Liq.	Flammable liquids
H225	Highly flammable liquid and vapour.
H319	Causes serious eye irritation.

HMIS Rating

Health hazard:	2
Chronic Health Hazard:	*
Flammability:	3
Physical Hazard	0

NFPA Rating

Health hazard:	2
Fire Hazard:	3
Reactivity Hazard:	0

Further information

Copyright 2015 Sigma-Aldrich Co. LLC. License granted to make unlimited paper copies for internal use only.
The above information is believed to be correct but does not purport to be all inclusive and shall be used only as a guide. The information in this document is based on the present state of our knowledge and is applicable to the product with regard to appropriate safety precautions. It does not represent any guarantee of the properties of the product. Sigma-Aldrich Corporation and its Affiliates shall not be held liable for any damage resulting from handling or from contact with the above product. See www.sigma-aldrich.com and/or the reverse side of invoice or packing slip for additional terms and conditions of sale.

Preparation Information

Sigma-Aldrich Corporation
Product Safety – Americas Region
1-800-521-8956

Version: 4.10 Revision Date: 07/09/2015 Print Date: 02/23/2016

MATHESON
ask. . .The Gas Professionals™

Safety Data Sheet

Material Name: ETHYL BENZENE **SDS ID: MAT08780**

Section 1 - PRODUCT AND COMPANY IDENTIFICATION

Material Name
ETHYL BENZENE
Synonyms
MTG MSDS 185; EB; PHENYLETHANE; ETHYLBENZENE; ETHYLBENZOL; ALPHA-METHYLTOLUENE; UN 1175; C8H10
Chemical Family
Hydrocarbons, aromatic
Product Use
industrial.
Restrictions on Use
None known.
Details of the supplier of the safety data sheet
MATHESON TRI-GAS, INC.
150 Allen Road, Suite 302
Basking Ridge, NJ 07920
General Information: 1-800-416-2505
Emergency #: 1-800-424-9300 (CHEMTREC)
Outside the US: 703-527-3887 (Call collect)

Section 2 - HAZARDS IDENTIFICATION

Classification in accordance with paragraph (d) of 29 CFR 1910.1200.
Flammable Liquids - Category 2
Aspiration Hazard - Category 1
Acute Toxicity - Inhalation - Dust/Mist - Category 4
Acute Toxicity - Inhalation - Vapor - Category 4
Skin Corrosion/Irritation - Category 2
Serious Eye Damage/Eye Irritation - Category 2A
Carcinogenicity - Category 2
Reproductive Toxicity - Category 1B
Specific target organ toxicity - Single exposure - Category 2
Specific target organ toxicity - Single exposure - Category 3
Specific Target Organ Toxicity - Repeated Exposure - Category 2 (ears , Ears)
Hazardous to the Aquatic Environment - Acute - Category 2
Hazardous to the Aquatic Environment - Chronic - Category 2
GHS Label Elements
Symbol(s)



Signal Word
Danger
Hazard Statement(s)

Highly flammable liquid and vapor.
Harmful if inhaled.
Causes skin irritation.
Causes serious eye irritation.
Suspected of causing cancer.
May damage fertility or the unborn child.
May cause damage to organs. (central nervous system)
May cause respiratory irritation.
May be fatal if swallowed and enters airways.
Toxic to aquatic life.

Precautionary Statement(s)

Prevention

Keep away from heat, sparks, open flame, and hot surfaces - No smoking.
Keep container tightly closed.
Ground/Bond container and receiving equipment.
Use explosion-proof electrical/ventilating/lighting equipment.
Use only non-sparking tools.
Take precautionary measures against static discharge.
Obtain special instructions before use.
Do not handle until all safety precautions have been read and understood.
Use Personal Protective equipment as required.
Do not breathe vapor or mist.
Use only outdoors or in a well-ventilated area.
Wear protective gloves and eye/face protection.
Wash thoroughly after handling.
Do not eat, drink or smoke when using this product.
Avoid release to the environment.

Response

In case of fire, use media appropriate for extinction.
IF exposed or concerned: Get medical advice/attention.
IF INHALED: Remove victim to fresh air and keep at rest in a position comfortable for breathing.
Call a POISON CENTER or doctor/physician if you feel unwell.
IF ON SKIN (or hair): Remove/Take off immediately all contaminated clothing. Rinse skin with water/shower.
If skin irritation occurs: Get medical advice/attention.
Wash contaminated clothing before reuse.
IF IN EYES: Rinse cautiously with water for several minutes. Remove contact lenses, if present and easy to do.
Continue rinsing.
If eye irritation persists: Get medical advice/attention.
IF SWALLOWED: Immediately call a POISON CENTER or doctor/physician.
Do NOT induce vomiting.

Storage

Store in a well-ventilated place.
Keep cool.
Keep container tightly closed.
Store locked up.

Disposal

Dispose in accordance with all applicable regulations.

Statement(s) of Unknown Acute Toxicity

Inhalation 0% of the mixture consists of ingredient(s) of unknown acute toxicity.

Statement(s) of Unknown Aquatic Toxicity
0% of the mixture consists of ingredient(s) of unknown acute aquatic toxicity.
0% of the mixture consists of ingredient(s) of unknown chronic aquatic toxicity.

Section 3 - COMPOSITION / INFORMATION ON INGREDIENTS

CAS	Component Name	Percent
100-41-4	ETHYL BENZENE	100

Section 4 - FIRST AID MEASURES

Inhalation
If adverse effects occur, remove to uncontaminated area. Give artificial respiration if not breathing. If breathing is difficult, oxygen should be administered by qualified personnel. Get immediate medical attention.
Skin
Wash skin with soap and water for at least 15 minutes while removing contaminated clothing and shoes. Get medical attention, if needed. Thoroughly clean and dry contaminated clothing and shoes before reuse.
Eyes
Flush eyes with plenty of water for at least 15 minutes. Remove contact lenses, if present and easy to do. Continue rinsing. Then get immediate medical attention.
Ingestion
aspiration hazard. Do NOT induce vomiting. When vomiting occurs, keep head lower than hips to help prevent aspiration. Get medical attention immediately. Give artificial respiration if not breathing.
Most Important Symptoms/Effects
Acute
respiratory tract irritation, skin irritation, eye irritation, central nervous system damage, lung damage (from aspiration)
Delayed
cancer, Reproductive Effects
Note to Physicians
For inhalation, consider oxygen.

Section 5 - FIRE FIGHTING MEASURES

Extinguishing Media
Suitable Extinguishing Media
regular dry chemical, carbon dioxide, water spray, regular foam, Large fires: Use water spray, fog or regular foam.
Unsuitable Extinguishing Media
Do not use high-pressure water streams.
Special Hazards Arising from the Chemical
Severe fire hazard. Vapor/air mixtures are explosive above flash point. The vapor is heavier than air. Vapors or gases may ignite at distant ignition sources and flash back. Electrostatic discharges may be generated by flow or agitation resulting in ignition or explosion.
Hazardous Combustion Products
Oxides of carbon
Fire Fighting Measures
Move container from fire area if it can be done without risk. Cool containers with water spray until well after the fire is out. Stay away from the ends of tanks. For fires in cargo or storage area: Cool containers with water from unmanned hose holder or monitor nozzles until well after fire is out. If this is impossible then take the following precautions: Keep unnecessary people away, isolate hazard area and deny entry. Let the fire burn. Withdraw immediately in case of rising sound from venting safety device or any discoloration of tanks due to fire. For tank,

rail car or tank truck: Evacuation radius: 800 meters (1/2 mile). Do not attempt to extinguish fire unless flow of material can be stopped first. Flood with fine water spray. Do not scatter spilled material with high-pressure water streams. Cool containers with water spray until well after the fire is out. Apply water from a protected location or from a safe distance. Avoid inhalation of material or combustion by-products. Stay upwind and keep out of low areas. Water may be ineffective.

Special Protective Equipment and Precautions for Firefighters

Wear full protective fire fighting gear including self contained breathing apparatus (SCBA) for protection against possible exposure.

Section 6 - ACCIDENTAL RELEASE MEASURES

Personal Precautions, Protective Equipment and Emergency Procedures

Wear personal protective clothing and equipment, see Section 8.

Methods and Materials for Containment and Cleaning Up

Avoid heat, flames, sparks and other sources of ignition. Eliminate all ignition sources if safe to do so. All equipment used when handling the product must be grounded. Do not touch or walk through spilled material. Stop leak if possible without personal risk. Prevent entry into waterways, sewers, basements, or confined areas. Reduce vapors with water spray. Absorb with sand or other non-combustible material. Collect spilled material in appropriate container for disposal. Dike for later disposal. Remove sources of ignition. Use water spray to reduce vapors or divert vapor cloud drift. Keep unnecessary people away, isolate hazard area and deny entry. Notify Local Emergency Planning Committee and State Emergency Response Commission for release greater than or equal to RQ (U.S. SARA Section 304). If release occurs in the U.S. and is reportable under CERCLA Section 103, notify the National Response Center at (800)424-8802 (USA) or (202)426-2675 (USA).

Environmental Precautions

Avoid release to the environment.

Section 7 - HANDLING AND STORAGE

Precautions for Safe Handling

Keep away from heat, sparks, open flame, and hot surfaces - No smoking. Keep container tightly closed. Ground/bond container and receiving equipment. Use explosion-proof electrical/ventilating/lighting equipment. Use only non-sparking tools. Take precautionary measures against static discharges. Obtain special instructions before use. Do not handle until all safety precautions have been read and understood. Use Personal Protective equipment as required. Do not breathe vapor or mist. Use only outdoors or in a well-ventilated area. Wear protective gloves/eye protection/face protection. Wash hands thoroughly after handling. Do not eat, drink, or smoke when using this product. Avoid release to the environment.

Conditions for Safe Storage, Including any Incompatibilities

Store in a well-ventilated place.
Keep cool.
Keep container tightly closed.
Store locked up.
Store and handle in accordance with all current regulations and standards. Store in a well-ventilated area. Keep cool. Keep container tightly closed. Keep locked up. Grounding and bonding required. Keep separated from incompatible substances. Protect from physical damage. Store outside or in a detached building. Store with flammable liquids. Subject to storage regulations: U.S. OSHA 29 CFR 1910.106.

Incompatible Materials

Acids, bases, oxidizing materials, combustible materials

Section 8 - EXPOSURE CONTROLS / PERSONAL PROTECTION

Component Exposure Limits

ETHYL BENZENE	**100-41-4**

ACGIH:	20 ppm TWA
NIOSH:	100 ppm TWA ; 435 mg/m3 TWA
	125 ppm STEL ; 545 mg/m3 STEL
	800 ppm IDLH (10% LEL)
Europe:	100 ppm TWA ; 442 mg/m3 TWA
	Possibility of significant uptake through the skin
	200 ppm STEL ; 884 mg/m3 STEL
OSHA (US):	100 ppm TWA ; 435 mg/m3 TWA
Mexico:	100 ppm TWA VLE-PPT ; 435 mg/m3 TWA VLE-PPT
	125 ppm STEL [PPT-CT]; 545 mg/m3 STEL [PPT-CT]

ACGIH - Threshold Limit Values - Biological Exposure Indices (BEI)
ETHYL BENZENE (100-41-4)
0.15 g/g creatinine Medium: urine Time: end of shift Parameter: Sum of mandelic acid and phenylglyoxylic acid (nonspecific)

Engineering Controls
Ventilation equipment should be explosion-resistant if explosive concentrations of material are present. Provide local exhaust or process enclosure ventilation system. Ensure compliance with applicable exposure limits.

Individual Protection Measures, such as Personal Protective Equipment

Eye/face protection
Wear splash resistant safety goggles with a faceshield. Provide an emergency eye wash fountain and quick drench shower in the immediate work area.

Skin Protection
Wear appropriate chemical resistant clothing.

Respiratory Protection
The following respirators and maximum use concentrations are drawn from NIOSH and/or OSHA. 800 ppm. Any air-purifying half-mask respirator equipped with organic vapor cartridge(s). Any air-purifying full-facepiece respirator (gas mask) with a chin-style, front-mounted or back-mounted organic vapor canister. Any powered, air-purifying respirator with organic vapor cartridge(s). Any supplied-air respirator. Any self-contained breathing apparatus with a full facepiece. Emergency or planned entry into unknown concentrations or IDLH conditions -. Any self-contained breathing apparatus that has a full facepiece and is operated in a pressure-demand or other positive-pressure mode. Any supplied-air respirator with a full facepiece that is operated in a pressure-demand or other positive-pressure mode in combination with an auxiliary self-contained breathing apparatus operated in pressure-demand or other positive-pressure mode. Escape -. Any air-purifying full-facepiece respirator (gas mask) with a chin-style, front-mounted or back-mounted organic vapor canister. Any appropriate escape-type, self-contained breathing apparatus. Any supplied-air respirator with a full facepiece that is operated in a pressure-demand or other positive-pressure mode in combination with an auxiliary self-contained breathing apparatus operated in pressure-demand or other positive-pressure mode. Any self-contained breathing apparatus that has a full facepiece and is operated in a pressure-demand or other positive-pressure mode.

Glove Recommendations
Wear appropriate chemical resistant gloves.

Section 9 - PHYSICAL AND CHEMICAL PROPERTIES

Appearance	Clear, colorless liquid	**Physical State**	liquid
Odor	aromatic odor	**Color**	colorless
Odor Threshold	140 ppm	**pH**	Not available
Melting Point	-95 °C (-139 °F)	**Boiling Point**	136 °C (277 °F)
Boiling Point Range	Not available	**Freezing point**	Not available
Evaporation Rate	<1 (Butyl acetate = 1)	**Flammability (solid, gas)**	Not available
Autoignition Temperature	432 °C (810 °F)	**Flash Point**	15 °C Closed Cup (59 °F)
Lower Explosive Limit	0.8 %	**Decomposition temperature**	Not available
Upper Explosive Limit	6.7 %	**Vapor Pressure**	7.1 mmHg @ 20 °C
Vapor Density (air=1)	3.66	**Specific Gravity (water=1)**	0.867
Water Solubility	0.015 %	**Partition coefficient: n-octanol/water**	154170.05
Viscosity	0.64 cp	**Kinematic viscosity**	Not available
Solubility (Other)	Not available	**Bioconcentration Factor (BCF)**	36.39
Density	Not available	**Henry's Law Constant**	0.00788 atm-m3/mole
KOC	520 (Estimated)	**Physical Form**	liquid
Volatility	100 %	**Molecular Formula**	C-H3-C-H2-C6-H5
Molecular Weight	106.17	**OSHA Flammability Class**	IB

Solvent Solubility
Soluble
alcohol, ether, Benzene, sulfur dioxide, carbon tetrachloride
Insoluble
ammonia

Section 10 - STABILITY AND REACTIVITY

Reactivity
No reactivity hazard is expected.
Chemical Stability
Stable at normal temperatures and pressure.

Possibility of Hazardous Reactions
Will not polymerize.
Conditions to Avoid
Avoid heat, flames, sparks and other sources of ignition. Containers may rupture or explode if exposed to heat. Keep out of water supplies and sewers.
Incompatible Materials
Acids, bases, oxidizing materials, combustible materials
Hazardous decomposition products
Oxides of carbon

Section 11 - TOXICOLOGICAL INFORMATION

Information on Likely Routes of Exposure
Inhalation
irritation (possibly severe), chest pain, difficulty breathing, emotional disturbances, headache, drowsiness, dizziness, loss of coordination, coma, cancer
Skin Contact
irritation
Eye Contact
irritation
Ingestion
nausea, vomiting, stomach pain, aspiration hazard
Acute and Chronic Toxicity
Component Analysis - LD50/LC50
The components of this material have been reviewed in various sources and the following selected endpoints are published:
ETHYL BENZENE (100-41-4)
Oral LD50 Rat 3500 mg/kg
Dermal LD50 Rabbit 15400 mg/kg
Inhalation LC50 Rat 17.4 mg/L 4 h
Product Toxicity Data
Acute Toxicity Estimate

Dermal	> 2000 mg/kg
Inhalation - Vapor	17.4 mg/L
Oral	> 2000 mg/kg

Immediate Effects
respiratory tract irritation, skin irritation, eye irritation, central nervous system damage, lung damage (from aspiration)
Delayed Effects
Reproductive Effects, cancer
Irritation/Corrosivity Data
respiratory tract irritation, skin irritation, eye irritation
Respiratory Sensitization
No data available.
Dermal Sensitization
No data available.
Component Carcinogenicity

ETHYL BENZENE	**100-41-4**
ACGIH:	A3 - Confirmed Animal Carcinogen with Unknown Relevance to Humans
IARC:	Monograph 77 [2000] (Group 2B (possibly carcinogenic to humans))
DFG:	Category 4 (no significant contribution to human cancer)
OSHA:	Present

Germ Cell Mutagenicity
No data available.
Tumorigenic Data
No data available
Reproductive Toxicity
Available data characterizes components of this product as reproductive hazards.
Specific Target Organ Toxicity - Single Exposure
central nervous system, Respiratory system
Specific Target Organ Toxicity - Repeated Exposure
No target organs identified.
Aspiration hazard
This material is an aspiration hazard.
Medical Conditions Aggravated by Exposure
kidney disorders, liver disorders, respiratory disorders, skin disorders and allergies
Additional Data
May cross the placenta.

Section 12 - ECOLOGICAL INFORMATION

Ecotoxicity
Toxic to aquatic life.
Component Analysis - Aquatic Toxicity

ETHYL BENZENE	**100-41-4**
Fish:	LC50 96 h Oncorhynchus mykiss 11 - 18 mg/L [static]; LC50 96 h Oncorhynchus mykiss 4.2 mg/L [semi-static]; LC50 96 h Pimephales promelas 7.55 - 11 mg/L [flow-through]; LC50 96 h Lepomis macrochirus 32 mg/L [static]; LC50 96 h Pimephales promelas 9.1 - 15.6 mg/L [static]; LC50 96 h Poecilia reticulata 9.6 mg/L [static]
Algae:	EC50 72 h Pseudokirchneriella subcapitata 4.6 mg/L IUCLID ; EC50 96 h Pseudokirchneriella subcapitata >438 mg/L IUCLID ; EC50 72 h Pseudokirchneriella subcapitata 2.6 - 11.3 mg/L [static] EPA ; EC50 96 h Pseudokirchneriella subcapitata 1.7 - 7.6 mg/L [static] EPA
Invertebrate:	EC50 48 h Daphnia magna 1.8 - 2.4 mg/L IUCLID

Persistence and Degradability
Not expected to undergo hydrolysis in the environment.
Bioaccumulative Potential
Bioconcentration potential in aquatic organisms is low based on a BCF value of 15.
Mobility

Expected to have moderate mobility in soil.

Section 13 - DISPOSAL CONSIDERATIONS

Disposal Methods
Dispose in accordance with all applicable regulations. Subject to disposal regulations: U.S. EPA 40 CFR 262.
Hazardous Waste Number(s): D001.
Component Waste Numbers
The U.S. EPA has not published waste numbers for this product's components.

Section 14 - TRANSPORT INFORMATION

US DOT Information:
Shipping Name: ETHYLBENZENE
Hazard Class: 3
UN/NA #: UN1175
Packing Group: II
Required Label(s): 3
Marine pollutant

IMDG Information:
Shipping Name: ETHYLBENZENE
Hazard Class: 3
UN#: UN1175
Packing Group: II
Required Label(s): 3
Marine pollutant
International Bulk Chemical Code
This material contains one or more of the following chemicals required by the IBC Code to be identified as dangerous chemicals in bulk.

ETHYL BENZENE	**100-41-4**
IBC Code:	Category Y

Section 15 - REGULATORY INFORMATION

U.S. Federal Regulations
This material contains one or more of the following chemicals required to be identified under SARA Section 302 (40 CFR 355 Appendix A), SARA Section 313 (40 CFR 372.65), CERCLA (40 CFR 302.4), TSCA 12(b), and/or require an OSHA process safety plan.

ETHYL BENZENE	**100-41-4**
SARA 313:	0.1 % de minimis concentration
CERCLA:	1000 lb final RQ ; 454 kg final RQ

SARA Section 311/312 (40 CFR 370 Subparts B and C) reporting categories
Flammable; Carcinogenicity; Acute toxicity; Reproductive Toxicity; Skin Corrosion/Irritation; Serious Eye Damage/Eye Irritation; Specific Target Organ Toxicity; Aspiration Hazard
U.S. State Regulations
The following components appear on one or more of the following state hazardous substances lists:

Component	CAS	CA	MA	MN	NJ	PA
ETHYL BENZENE	**100-41-4**	Yes	Yes	Yes	Yes	Yes

The following statement(s) are provided under the California Safe Drinking Water and Toxic Enforcement Act of 1986 (Proposition 65):
WARNING! This product contains a chemical known to the state of California to cause cancer

ETHYL BENZENE	**100-41-4**
Carc:	carcinogen , 6/11/2004

Canada Regulations
Canadian WHMIS Ingredient Disclosure List (IDL)
Components of this material have been checked against the Canadian WHMIS Ingredients Disclosure List. The List is composed of chemicals which must be identified on MSDSs if they are included in products which meet WHMIS criteria specified in the Controlled Products Regulations and are present above the threshold limits listed on the IDL

ETHYL BENZENE	**100-41-4**
	0.1 %

WHMIS Classification
B2
Component Analysis - Inventory
ETHYL BENZENE (100-41-4)

US	CA	EU	AU	PH	JP - ENCS	JP - ISHL	KR KECI - Annex 1	KR KECI - Annex 2	KR - REACH CCA	CN	NZ	MX	TW	VN - NCI (Draft)
Yes	DSL	EIN	Yes	Yes	Yes	Yes	Yes	No	No	Yes	Yes	Yes	Yes	Yes

Section 16 - OTHER INFORMATION

NFPA Ratings
Health: 2 Fire: 3 Reactivity: 0
Hazard Scale: 0 = Minimal 1 = Slight 2 = Moderate 3 = Serious 4 = Severe
Summary of Changes
Updated: 05/01/2015
Key / Legend
ACGIH - American Conference of Governmental Industrial Hygienists; ADR - European Road Transport; AU - Australia; BOD - Biochemical Oxygen Demand; C - Celsius; CA - Canada; CA/MA/MN/NJ/PA - California/Massachusetts/Minnesota/New Jersey/Pennsylvania*; CAS - Chemical Abstracts Service; CERCLA - Comprehensive Environmental Response, Compensation, and Liability Act; CFR - Code of Federal Regulations (US); CLP - Classification, Labelling, and Packaging; CN - China; CPR - Controlled Products Regulations; DFG - Deutsche Forschungsgemeinschaft; DOT - Department of Transportation; DSD - Dangerous Substance Directive; DSL - Domestic Substances List; EC – European Commission; EEC - European Economic Community; EIN - European Inventory of (Existing Commercial Chemical Substances); EINECS - European Inventory of Existing Commercial Chemical Substances; ENCS - Japan Existing and New Chemical Substance Inventory; EPA - Environmental Protection Agency; EU - European Union; F - Fahrenheit; IARC - International Agency for Research

on Cancer; IATA - International Air Transport Association; ICAO - International Civil Aviation Organization; IDL - Ingredient Disclosure List; IDLH - Immediately Dangerous to Life and Health; IMDG - International Maritime Dangerous Goods; ISHL - Japan Industrial Safety and Health Law; IUCLID - International Uniform Chemical Information Database; JP - Japan; Kow - Octanol/water partition coefficient; KR KECI Annex 1 - Korea Existing Chemicals Inventory (KECI) / Korea Existing Chemicals List (KECL); KR KECI Annex 2 - Korea Existing Chemicals Inventory (KECI) / Korea Existing Chemicals List (KECL) , KR - Korea; LD50/LC50 - Lethal Dose/ Lethal Concentration; LEL - Lower Explosive Limit; LLV - Level Limit Value; LOLI - List Of LIsts™ - ChemADVISOR's Regulatory Database; MAK - Maximum Concentration Value in the Workplace; MEL - Maximum Exposure Limits; MX – Mexico; NDSL – Non-Domestic Substance List (Canada); NFPA - National Fire Protection Agency; NIOSH - National Institute for Occupational Safety and Health; NJTSR - New Jersey Trade Secret Registry; NTP - National Toxicology Program; NZ - New Zealand; OSHA - Occupational Safety and Health Administration; PEL- Permissible Exposure Limit; PH - Philippines; RCRA - Resource Conservation and Recovery Act; REACH- Registration, Evaluation, Authorisation, and restriction of Chemicals; RID - European Rail Transport; SARA - Superfund Amendments and Reauthorization Act; STEL - Short-term Exposure Limit; TCCA – Korea Toxic Chemicals Control Act; TDG - Transportation of Dangerous Goods; TLV - Threshold Limit Value; TSCA - Toxic Substances Control Act; TW – Taiwan; TWA - Time Weighted Average; UEL - Upper Explosive Limit; UN/NA - United Nations /North American; US - United States; VLE - Exposure Limit Value (Mexico); VN NCI (Draft) - Vietnam National Chemicals Inventory (NCI) (Draft); WHMIS - Workplace Hazardous Materials Information System (Canada) .

Other Information

Disclaimer:

Matheson Tri-Gas, Inc. makes no express or implied warranties, guarantees or representations regarding the product or the information herein, including but not limited to any implied warranty or merchantability or fitness for use. Matheson Tri-Gas, Inc. shall not be liable for any personal injury, property or other damages of any nature, whether compensatory, consequential, exemplary, or otherwise, resulting from any publication, use or reliance upon the information herein.

SAFETY DATA SHEET

Helium

Section 1. Identification

GHS product identifier : Helium

Chemical name : Helium

Other means of identification : helium (dot); Helium-4; He; o-Helium; UN 1046

Product use : Synthetic/Analytical chemistry.

Synonym : helium (dot); Helium-4; He; o-Helium; UN 1046

SDS # : 001025

Supplier's details : Airgas USA, LLC and its affiliates
259 North Radnor-Chester Road
Suite 100
Radnor, PA 19087-5283
1-610-687-5253

Emergency telephone number (with hours of operation) : 1-866-734-3438

Section 2. Hazards identification

OSHA/HCS status : This material is considered hazardous by the OSHA Hazard Communication Standard (29 CFR 1910.1200).

Classification of the substance or mixture : GASES UNDER PRESSURE - Compressed gas

GHS label elements

Hazard pictograms :



Signal word : Warning

Hazard statements : Contains gas under pressure; may explode if heated.
May displace oxygen and cause rapid suffocation.

Precautionary statements

General : Read and follow all Safety Data Sheets (SDS'S) before use. Read label before use. Keep out of reach of children. If medical advice is needed, have product container or label at hand. Close valve after each use and when empty. Use equipment rated for cylinder pressure. Do not open valve until connected to equipment prepared for use. Use a back flow preventative device in the piping. Use only equipment of compatible materials of construction.

Prevention : Use and store only outdoors or in a well ventilated place.

Response : Not applicable.

Storage : Protect from sunlight. Protect from sunlight when ambient temperature exceeds 52°C/125°F. Store in a well-ventilated place.

Disposal : Not applicable.

Hazards not otherwise classified : In addition to any other important health or physical hazards, this product may displace oxygen and cause rapid suffocation.

Powered by IHS

Section 3. Composition/information on ingredients

Substance/mixture : Substance

Chemical name : Helium

Other means of identification : helium (dot); Helium-4; He; o-Helium; UN 1046

CAS number/other identifiers

CAS number : 7440-59-7

Product code : 001025

Ingredient name	%	CAS number
Helium	100	7440-59-7

There are no additional ingredients present which, within the current knowledge of the supplier and in the concentrations applicable, are classified as hazardous to health or the environment and hence require reporting in this section.

Occupational exposure limits, if available, are listed in Section 8.

Section 4. First aid measures

Description of necessary first aid measures

Eye contact : Immediately flush eyes with plenty of water, occasionally lifting the upper and lower eyelids. Check for and remove any contact lenses. Continue to rinse for at least 10 minutes. Get medical attention if irritation occurs.

Inhalation : Remove victim to fresh air and keep at rest in a position comfortable for breathing. If not breathing, if breathing is irregular or if respiratory arrest occurs, provide artificial respiration or oxygen by trained personnel. It may be dangerous to the person providing aid to give mouth-to-mouth resuscitation. Get medical attention if adverse health effects persist or are severe. If unconscious, place in recovery position and get medical attention immediately. Maintain an open airway. Loosen tight clothing such as a collar, tie, belt or waistband.

Skin contact : Flush contaminated skin with plenty of water. Remove contaminated clothing and shoes. Get medical attention if symptoms occur. Wash clothing before reuse. Clean shoes thoroughly before reuse.

Ingestion : As this product is a gas, refer to the inhalation section.

Most important symptoms/effects, acute and delayed

Potential acute health effects

Eye contact : Contact with rapidly expanding gas may cause burns or frostbite.

Inhalation : No known significant effects or critical hazards.

Skin contact : Contact with rapidly expanding gas may cause burns or frostbite.

Frostbite : Try to warm up the frozen tissues and seek medical attention.

Ingestion : As this product is a gas, refer to the inhalation section.

Over-exposure signs/symptoms

Eye contact : No specific data.

Inhalation : No specific data.

Skin contact : No specific data.

Ingestion : No specific data.

Indication of immediate medical attention and special treatment needed, if necessary

Notes to physician : Treat symptomatically. Contact poison treatment specialist immediately if large quantities have been ingested or inhaled.

Powered by IHS

Section 4. First aid measures

Specific treatments : No specific treatment.

Protection of first-aiders : No action shall be taken involving any personal risk or without suitable training. It may be dangerous to the person providing aid to give mouth-to-mouth resuscitation.

See toxicological information (Section 11)

Section 5. Fire-fighting measures

Extinguishing media

Suitable extinguishing media : Use an extinguishing agent suitable for the surrounding fire.

Unsuitable extinguishing media : None known.

Specific hazards arising from the chemical : Contains gas under pressure. In a fire or if heated, a pressure increase will occur and the container may burst or explode.

Hazardous thermal decomposition products : No specific data.

Special protective actions for fire-fighters : Promptly isolate the scene by removing all persons from the vicinity of the incident if there is a fire. No action shall be taken involving any personal risk or without suitable training. Contact supplier immediately for specialist advice. Move containers from fire area if this can be done without risk. Use water spray to keep fire-exposed containers cool.

Special protective equipment for fire-fighters : Fire-fighters should wear appropriate protective equipment and self-contained breathing apparatus (SCBA) with a full face-piece operated in positive pressure mode.

Section 6. Accidental release measures

Personal precautions, protective equipment and emergency procedures

For non-emergency personnel : No action shall be taken involving any personal risk or without suitable training. Evacuate surrounding areas. Keep unnecessary and unprotected personnel from entering. Avoid breathing gas. Provide adequate ventilation. Wear appropriate respirator when ventilation is inadequate. Put on appropriate personal protective equipment.

For emergency responders : If specialised clothing is required to deal with the spillage, take note of any information in Section 8 on suitable and unsuitable materials. See also the information in "For non-emergency personnel".

Environmental precautions : Ensure emergency procedures to deal with accidental gas releases are in place to avoid contamination of the environment. Inform the relevant authorities if the product has caused environmental pollution (sewers, waterways, soil or air).

Methods and materials for containment and cleaning up

Small spill : Immediately contact emergency personnel. Stop leak if without risk.

Large spill : Immediately contact emergency personnel. Stop leak if without risk. Note: see Section 1 for emergency contact information and Section 13 for waste disposal.

Powered by IHS

Section 7. Handling and storage

Precautions for safe handling

Protective measures : Put on appropriate personal protective equipment (see Section 8). Contains gas under pressure. Avoid contact with eyes, skin and clothing. Avoid breathing gas. Empty containers retain product residue and can be hazardous. Do not puncture or incinerate container. Use equipment rated for cylinder pressure. Close valve after each use and when empty. Protect cylinders from physical damage; do not drag, roll, slide, or drop. Use a suitable hand truck for cylinder movement.

Advice on general occupational hygiene : Eating, drinking and smoking should be prohibited in areas where this material is handled, stored and processed. Workers should wash hands and face before eating, drinking and smoking. Remove contaminated clothing and protective equipment before entering eating areas. See also Section 8 for additional information on hygiene measures.

Conditions for safe storage, including any incompatibilities : Store in accordance with local regulations. Store in a segregated and approved area. Store away from direct sunlight in a dry, cool and well-ventilated area, away from incompatible materials (see Section 10). Keep container tightly closed and sealed until ready for use. Cylinders should be stored upright, with valve protection cap in place, and firmly secured to prevent falling or being knocked over. Cylinder temperatures should not exceed 52 °C (125 °F).

Section 8. Exposure controls/personal protection

Control parameters

Occupational exposure limits

Ingredient name	Exposure limits
Helium	Oxygen Depletion [Asphyxiant]

Appropriate engineering controls : Good general ventilation should be sufficient to control worker exposure to airborne contaminants.

Environmental exposure controls : Emissions from ventilation or work process equipment should be checked to ensure they comply with the requirements of environmental protection legislation. In some cases, fume scrubbers, filters or engineering modifications to the process equipment will be necessary to reduce emissions to acceptable levels.

Individual protection measures

Hygiene measures : Wash hands, forearms and face thoroughly after handling chemical products, before eating, smoking and using the lavatory and at the end of the working period. Appropriate techniques should be used to remove potentially contaminated clothing. Wash contaminated clothing before reusing. Ensure that eyewash stations and safety showers are close to the workstation location.

Eye/face protection : Safety eyewear complying with an approved standard should be used when a risk assessment indicates this is necessary to avoid exposure to liquid splashes, mists, gases or dusts. If contact is possible, the following protection should be worn, unless the assessment indicates a higher degree of protection: safety glasses with side-shields.

Skin protection

Powered by IHS

Section 8. Exposure controls/personal protection

Hand protection : Chemical-resistant, impervious gloves complying with an approved standard should be worn at all times when handling chemical products if a risk assessment indicates this is necessary. Considering the parameters specified by the glove manufacturer, check during use that the gloves are still retaining their protective properties. It should be noted that the time to breakthrough for any glove material may be different for different glove manufacturers. In the case of mixtures, consisting of several substances, the protection time of the gloves cannot be accurately estimated.

Body protection : Personal protective equipment for the body should be selected based on the task being performed and the risks involved and should be approved by a specialist before handling this product.

Other skin protection : Appropriate footwear and any additional skin protection measures should be selected based on the task being performed and the risks involved and should be approved by a specialist before handling this product.

Respiratory protection : Use a properly fitted, air-purifying or air-fed respirator complying with an approved standard if a risk assessment indicates this is necessary. Respirator selection must be based on known or anticipated exposure levels, the hazards of the product and the safe working limits of the selected respirator.

Section 9. Physical and chemical properties

Appearance

Physical state : Gas. [Compressed gas.]

Color : Colorless.

Molecular weight : 4 g/mole

Molecular formula : He

Boiling/condensation point : -268.9°C (-452°F)

Melting/freezing point : -272.2°C (-458°F)

Critical temperature : -267.9°C (-450.2°F)

Odor : Odorless.

Odor threshold : Not available.

pH : Not available.

Flash point : [Product does not sustain combustion.]

Burning time : Not applicable.

Burning rate : Not applicable.

Evaporation rate : Not available.

Flammability (solid, gas) : Not available.

Lower and upper explosive (flammable) limits : Not available.

Vapor pressure : Not available.

Vapor density : 0.14 (Air = 1) Liquid Density@BP: 7.8 lb/ft3 (125 kg/m3)

Specific Volume (ft ^{3}/lb) : 96.1538

Gas Density (lb/ft ^{3}) : 0.0104

Relative density : Not applicable.

Solubility : Not available.

Solubility in water : Not available.

Partition coefficient: n-octanol/water : 0.28

Auto-ignition temperature : Not available.

Decomposition temperature : Not available.

Powered by IHS

Section 9. Physical and chemical properties

SADT : Not available.

Viscosity : Not applicable.

Section 10. Stability and reactivity

Reactivity : No specific test data related to reactivity available for this product or its ingredients.

Chemical stability : The product is stable.

Possibility of hazardous reactions : Under normal conditions of storage and use, hazardous reactions will not occur.

Conditions to avoid : No specific data.

Hazardous decomposition products : Under normal conditions of storage and use, hazardous decomposition products should not be produced.

Hazardous polymerization : Under normal conditions of storage and use, hazardous polymerization will not occur.

Section 11. Toxicological information

Information on toxicological effects

Acute toxicity

Not available.

Irritation/Corrosion

Not available.

Sensitization

Not available.

Mutagenicity

Not available.

Carcinogenicity

Not available.

Reproductive toxicity

Not available.

Teratogenicity

Not available.

Specific target organ toxicity (single exposure)

Not available.

Specific target organ toxicity (repeated exposure)

Not available.

Aspiration hazard

Not available.

Powered by IHS

Section 11. Toxicological information

Information on the likely routes of exposure : Not available.

Potential acute health effects

Eye contact : Contact with rapidly expanding gas may cause burns or frostbite.

Inhalation : No known significant effects or critical hazards.

Skin contact : Contact with rapidly expanding gas may cause burns or frostbite.

Ingestion : As this product is a gas, refer to the inhalation section.

Symptoms related to the physical, chemical and toxicological characteristics

Eye contact : No specific data.

Inhalation : No specific data.

Skin contact : No specific data.

Ingestion : No specific data.

Delayed and immediate effects and also chronic effects from short and long term exposure

Short term exposure

Potential immediate effects : Not available.

Potential delayed effects : Not available.

Long term exposure

Potential immediate effects : Not available.

Potential delayed effects : Not available.

Potential chronic health effects

Not available.

General : No known significant effects or critical hazards.

Carcinogenicity : No known significant effects or critical hazards.

Mutagenicity : No known significant effects or critical hazards.

Teratogenicity : No known significant effects or critical hazards.

Developmental effects : No known significant effects or critical hazards.

Fertility effects : No known significant effects or critical hazards.

Numerical measures of toxicity

Acute toxicity estimates

Not available.

Section 12. Ecological information

Toxicity

Not available.

Persistence and degradability

Not available.

Powered by IHS

Section 12. Ecological information

Bioaccumulative potential

Product/ingredient name	$LogP_{ow}$	BCF	Potential
Helium	0.28	-	low

Mobility in soil

Soil/water partition coefficient (K_{OC}) : Not available.

Other adverse effects : No known significant effects or critical hazards.

Section 13. Disposal considerations

Disposal methods : The generation of waste should be avoided or minimized wherever possible. Disposal of this product, solutions and any by-products should at all times comply with the requirements of environmental protection and waste disposal legislation and any regional local authority requirements. Dispose of surplus and non-recyclable products via a licensed waste disposal contractor. Waste should not be disposed of untreated to the sewer unless fully compliant with the requirements of all authorities with jurisdiction. Empty Airgas-owned pressure vessels should be returned to Airgas. Waste packaging should be recycled. Incineration or landfill should only be considered when recycling is not feasible. This material and its container must be disposed of in a safe way. Empty containers or liners may retain some product residues. Do not puncture or incinerate container.

Section 14. Transport information

	DOT	TDG	Mexico	IMDG	IATA
UN number	UN1046	UN1046	UN1046	UN1046	UN1046
UN proper shipping name	HELIUM, COMPRESSED	HELIUM, COMPRESSED	HELIUM, COMPRESSED	HELIUM, COMPRESSED	HELIUM, COMPRESSED
Transport hazard class(es)	2.2 	2.2 	2.2 	2.2 	2.2 
Packing group	-	-	-	-	-
Environment	No.	No.	No.	No.	No.
Additional information	**Limited quantity** Yes. **Packaging instruction** **Passenger aircraft** Quantity limitation: 75 kg **Cargo aircraft** Quantity limitation: 150 kg	**Explosive Limit and Limited Quantity Index** 0.125 **Passenger Carrying Road or Rail Index** 75	-	-	**Passenger and Cargo Aircraft**Quantity limitation: 75 kg **Cargo Aircraft Only** Quantity limitation: 150 kg

"Refer to CFR 49 (or authority having jurisdiction) to determine the information required for shipment of the product."

Powered by IHS

Section 14. Transport information

Special precautions for user : **Transport within user's premises:** always transport in closed containers that are upright and secure. Ensure that persons transporting the product know what to do in the event of an accident or spillage.

Transport in bulk according to Annex II of MARPOL 73/78 and the IBC Code : Not available.

Section 15. Regulatory information

U.S. Federal regulations : **TSCA 8(a) CDR Exempt/Partial exemption**: Not determined

United States inventory (TSCA 8b): This material is listed or exempted.

Clean Air Act Section 112 (b) Hazardous Air Pollutants (HAPs) : Not listed

Clean Air Act Section 602 Class I Substances : Not listed

Clean Air Act Section 602 Class II Substances : Not listed

DEA List I Chemicals (Precursor Chemicals) : Not listed

DEA List II Chemicals (Essential Chemicals) : Not listed

SARA 302/304

Composition/information on ingredients

No products were found.

SARA 304 RQ : Not applicable.

SARA 311/312

Classification : Sudden release of pressure

Composition/information on ingredients

Name	%	Fire hazard	Sudden release of pressure	Reactive	Immediate (acute) health hazard	Delayed (chronic) health hazard
Helium	100	No.	Yes.	No.	No.	No.

State regulations

Massachusetts : This material is listed.

New York : This material is not listed.

New Jersey : This material is listed.

Pennsylvania : This material is listed.

Canada inventory : This material is listed or exempted.

International regulations

Powered by IHS

Section 15. Regulatory information

International lists : **Australia inventory (AICS)**: This material is listed or exempted.
China inventory (IECSC): This material is listed or exempted.
Japan inventory: Not determined.
Korea inventory: This material is listed or exempted.
Malaysia Inventory (EHS Register): Not determined.
New Zealand Inventory of Chemicals (NZIoC): This material is listed or exempted.
Philippines inventory (PICCS): This material is listed or exempted.
Taiwan inventory (CSNN): Not determined.

Chemical Weapons Convention List Schedule I Chemicals : Not listed

Chemical Weapons Convention List Schedule II Chemicals : Not listed

Chemical Weapons Convention List Schedule III Chemicals : Not listed

Canada


WHMIS (Canada) : Class A: Compressed gas.

CEPA Toxic substances: This material is not listed.
Canadian ARET: This material is not listed.
Canadian NPRI: This material is not listed.
Alberta Designated Substances: This material is not listed.
Ontario Designated Substances: This material is not listed.
Quebec Designated Substances: This material is not listed.

Section 16. Other information

Canada Label requirements : Class A: Compressed gas.

Hazardous Material Information System (U.S.A.)

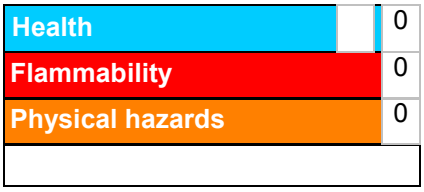

Caution: HMIS® ratings are based on a 0-4 rating scale, with 0 representing minimal hazards or risks, and 4 representing significant hazards or risks Although HMIS® ratings are not required on SDSs under 29 CFR 1910. 1200, the preparer may choose to provide them. HMIS® ratings are to be used with a fully implemented HMIS® program. HMIS® is a registered mark of the National Paint & Coatings Association (NPCA). HMIS® materials may be purchased exclusively from J. J. Keller (800) 327-6868.

The customer is responsible for determining the PPE code for this material.

National Fire Protection Association (U.S.A.)



Reprinted with permission from NFPA 704-2001, Identification of the Hazards of Materials for Emergency Response Copyright ©1997, National Fire Protection Association, Quincy, MA 02269. This reprinted material is not the complete and official position of the National Fire Protection Association, on the referenced subject which is represented only by the standard in its entirety.

Powered by IHS

Section 16. Other information

Copyright ©2001, National Fire Protection Association, Quincy, MA 02269. This warning system is intended to be interpreted and applied only by properly trained individuals to identify fire, health and reactivity hazards of chemicals. The user is referred to certain limited number of chemicals with recommended classifications in NFPA 49 and NFPA 325, which would be used as a guideline only. Whether the chemicals are classified by NFPA or not, anyone using the 704 systems to classify chemicals does so at their own risk.

History

Date of printing : 10/15/2014.

Date of issue/Date of revision : 10/15/2014.

Date of previous issue : 10/2/2014.

Version : 0.02

Key to abbreviations : ATE = Acute Toxicity Estimate
BCF = Bioconcentration Factor
GHS = Globally Harmonized System of Classification and Labelling of Chemicals
IATA = International Air Transport Association
IBC = Intermediate Bulk Container
IMDG = International Maritime Dangerous Goods
LogPow = logarithm of the octanol/water partition coefficient
MARPOL 73/78 = International Convention for the Prevention of Pollution From Ships, 1973 as modified by the Protocol of 1978. ("Marpol" = marine pollution)
UN = United NationsACGIH – American Conference of Governmental Industrial Hygienists
AIHA – American Industrial Hygiene Association
CAS – Chemical Abstract Services
CEPA – Canadian Environmental Protection Act
CERCLA – Comprehensive Environmental Response, Compensation, and Liability Act (EPA)
CFR – United States Code of Federal Regulations
CPR – Controlled Products Regulations
DSL – Domestic Substances List
GWP – Global Warming Potential
IARC – International Agency for Research on Cancer
ICAO – International Civil Aviation Organisation
Inh – Inhalation
LC – Lethal concentration
LD – Lethal dosage
NDSL – Non-Domestic Substances List
NIOSH – National Institute for Occupational Safety and Health
TDG – Canadian Transportation of Dangerous Goods Act and Regulations
TLV – Threshold Limit Value
TSCA – Toxic Substances Control Act
WEEL – Workplace Environmental Exposure Level
WHMIS – Canadian Workplace Hazardous Material Information System

References : Not available.

Indicates information that has changed from previously issued version.

Notice to reader

To the best of our knowledge, the information contained herein is accurate. However, neither the above-named supplier, nor any of its subsidiaries, assumes any liability whatsoever for the accuracy or completeness of the information contained herein.
Final determination of suitability of any material is the sole responsibility of the user. All materials may present unknown hazards and should be used with caution. Although certain hazards are described herein, we cannot guarantee that these are the only hazards that exist.

Powered by IHS

MATERIAL SAFETY DATA SHEET
HORIBA INSTRUMENTS, INC.
17671 Armstrong Avenue, Irvine, CA 92614
(949) 250-4811

REVISION DATE MAY 2003

SECTION I: MATERIAL IDENTIFICATION

IDENTITY: Potassium hydrogen phthalate
P/N 350623, 527033, 696138-1, 9003001600, 100-4

CHEMICAL FORMULA: $C_6H_4(COOK)(COOH)$ ~1% in water

GENERIC NAME: pH 4 Buffer Solution

CHEMICAL FAMILY: Salt solution

OTHER DESIGNATION: pH 4 Standard Solution, Autocal solution, 100-4

IN CASE OF EMERGENCY CONTACT YOUR REGIONAL PLANT MANAGER

SECTION II: HAZARDOUS INGREDIENTS

Irritant: Eyes, nose and throat, skin.

This product contains the following toxic chemical(s) subject to Section 313 Title III reporting requirements (40 CFR Part 372): NONE

SECTION III: PHYSICAL DATA

MELTING POINT (*): 295-300°C

SPECIFIC GRAVITY (H_2O = 1): 1.636

VAPOR PRESSURE: N/A

PERCENT, VOLATILE BY VOLUME (%): None

SOLUBILITY IN WATER v/v @°C: 1.2% (cool water) CAS #: 877-24-7

APPEARANCE AND ODOR: Colorless liquid

SECTION IV:PHYSICAL DATA

FLASH POINT AND METHOD: N/A

FLAMMABLE LIMITS: None

EXTINGUISHING MEDIA: Determine based on surrounding combustibles.

SPECIAL FIRE FIGHTING PROCEDURES: None

UNUSUAL FIRE AND EXPLOSION HAZARDS: N/A

SECTION V: REACTIVITY DATA

STABILITY: Stable at normal temperature

INCOMPATIBILITY (MATERIALS TO AVOID): None

HAZARDOUS DECOMPOSITION PRODUCTS: None

HAZARDOUS POLYMERIZATION: None

SECTION VI: HEALTH HAZARD DATA

EMERGENCY AND FIRST AID PROCEDURES:

Eyes:	Wash eyes with clean water flowing for 10-15 minutes. Call doctor immediately.
Skin:	Take off contaminated clothing and wash skin with water.
Inhaled:	Move the patient into clear air. Keep patient warm and stable. Loosen clothing and use artificial respiration if necessary. Call doctor immediately.
Swallowed:	Give patient plenty of warm water/milk. Induce vomiting. Call doctor immediately. If patient is unconscious, do not give water/milk, but call doctor immediately.

SECTION VII: SPILL OR LEAK PROCEDURES

Highway or railway spills call Chemtrec (800) 424-9300

STEPS TO BE TAKEN IN CASE MATERIAL IS RELEASED OR SPILLED:
Collect as much material as possible. The place of leakage should be washed with plenty of water.

WASTE DISPOSAL METHOD:
Dispose as chemical waste.

SECTION VIII: SPECIAL PROTECTION INFORMATION

RESPIRATORY PROTECTION (SPECIFY TYPE):	Not normally required.
VENTILATION:	Not normally required.
OTHER PROTECTIVE EQUIPMENT:	Optional - eye mask, gloves and long-sleeve working clothes.

SECTION IX:SPECIAL PRECAUTIONS

PRECAUTIONS TO BE TAKEN IN HANDLING AND STORING:
After working, wash hands thoroughly.

OTHER PRECAUTIONS: None.

Safety Data Sheet

20ppm Hydrogen Sulfide, 60ppm Carbon Monoxide, 58% LEL Pentane Simulant, 15% VOL Oxygen; balance Nitrogen

Ideal Calibrations, LLC
2750 Oakwood Blvd.
Melvindale, MI 48122
(734) 956-0539
http://www.idealcalibrations.com/

Section 1: Product and Company Identification

Ideal Calibrations, LLC
2750 Oakwood Blvd.
Melvindale, MI 48122
(734) 956-0539
http://www.idealcalibrations.com/

Product Code: 20ppm Hydrogen Sulfide, 60ppm Carbon Monoxide, 58% LEL Pentane Simulant, 15% VOL Oxygen; balance Nitrogen
Part Number: 0219

Synonyms:
Recommended Use: Calibration of gas detection devices
Usage Restrictions: Do not use if current date is past expiration date on cylinder

Section 2: Hazards Identification



Warning

Hazard Classification:
Gases Under Pressure

Hazard Statements:
Contains gas under pressure; may explode if heated
Toxic to aquatic life

Precautionary Statements

Storage:
Protect from sunlight.
Store in well-ventilated place.

Generated by the SDS Manager from AsteRisk, LLC. All Rights Reserved

Section 3: Composition/Information on Ingredients

	CAS #	Concentration
Hydrogen Sulfide	7783-06-4	0.002
Carbon Monoxide	630-08-0	0.006
Methane	74-82-8	1.45
Oxygen	7782-44-7	15
Nitrogen	7727-37-9	83.542

	Chemical Substance	Chemical Family	Trade Names
Hydrogen Sulfide	HYDROGEN SULFIDE	Inorganic gases	HYDROGEN SULFIDE (H2S); DIHYDROGEN MONOSULFIDE; DIHYDROGEN SULFIDE; HYDROSULFURIC ACID; SULFUR DIHYDRIDE; SULFURETED HYDROGEN; SULFUR HYDRIDE; STINK DAMP; SEWER GAS; RCRA U135; UN 1053; H2S
Carbon Monoxide	CARBON MONOXIDE	Inorganic gases	CARBON OXIDE; CARBON OXIDE (CO); UN 1016; CO
Methane	METHANE, COMPRESSED GAS	Hydrocarbons, Aliphatic, Saturated	FIRE DAMP; MARSH GAS; METHYL HYDRIDE; NATURAL GAS; METHANE; UN 1971; R50; CH4
Oxygen	OXYGEN, COMPRESSED GAS	Inorganic gases	OXYGEN; DIOXYGEN; MOLECULAR OXYGEN; OXYGEN MOLECULE; PURE OXYGEN; UN 1072; O2
Nitrogen	NITROGEN, COMPRESSED GAS	Inorganic gases	DIATOMIC NITROGEN; DINITROGEN; NITROGEN; NITROGEN-14; NITROGEN GAS; UN 1066; N2

Section 4: First Aid Measures

	Skin Contact	Eye Contact	Ingestion	Inhalation	Note to Physicians
Hydrogen Sulfide	Wash skin with soap and water for at least 15 minutes while removing contaminated clothing and shoes. Get medical attention, if needed. Thoroughly clean and dry contaminated clothing and shoes before reuse.	Flush eyes with plenty of water for at least 15 minutes. Then get immediate medical attention.	If a large amount is swallowed, get medical attention.	If adverse effects occur, remove to uncontaminated area. Give artificial respiration if not breathing. If breathing is difficult, oxygen should be administered by qualified personnel. Get immediate medical attention.	For inhalation, consider oxygen.
Carbon Monoxide	Wash skin with soap and water for at least 15 minutes while removing contaminated clothing and shoes. Get medical attention, if needed. Thoroughly clean and dry contaminated clothing and shoes before reuse.	Flush eyes with plenty of water for at least 15 minutes. Then get immediate medical attention.	If a large amount is swallowed, get medical attention.	If adverse effects occur, remove to uncontaminated area. Give artificial respiration if not breathing. If breathing is difficult, oxygen should be administered by qualified personnel. Get immediate medical attention.	For inhalation, consider oxygen.
Methane	Wash exposed skin with soap and water.	Flush eyes with plenty of water.	If a large amount is swallowed, get medical attention.	If adverse effects occur, remove to uncontaminated area. Give artificial respiration if not breathing. If breathing is difficult, oxygen should be administered by qualified personnel. Get immediate medical attention.	For inhalation, consider oxygen.
Oxygen	None expected	None expected	Not likely route of exposure	If adverse effects occur, remove to uncontaminated area. Give artificial respiration if not breathing. Get immediate medical attention.	None

Generated by the SDS Manager from AsteRisk, LLC. All Rights Reserved

	Skin Contact	Eye Contact	Ingestion	Inhalation	Note to Physicians
Nitrogen	Wash exposed skin with soap and water.	Flush eyes with plenty of water.	If a large amount is swallowed, get medical attention.	If adverse effects occur, remove to uncontaminated area. Give artificial respiration if not breathing. If breathing is difficult, oxygen should be administered by qualified personnel. Get immediate medical attention.	For inhalation, consider oxygen.

Section 5: Fire Fighting Measures

	Suitable Extinguishing Media	Products of Combustion	Protection of Firefighters
Hydrogen Sulfide	Let burn unless leak can be stopped immediately. Large fires: Use regular foam or flood with fine water spray.	Sulfur oxides	▪ Any self-contained breathing apparatus with a full facepiece. ▪ Protective material types: butyl rubber, polyvinyl chloride (PVC), neoprene
Carbon Monoxide	Carbon dioxide, regular dry chemical Large fires: Use regular foam or flood with fine water spray.	Carbon dioxide	▪ Any supplied-air respirator with full facepiece and operated in a pressure-demand or other positive-pressure mode in combination with a separate escape supply. ▪ Any supplied-air respirator with full facepiece and operated in a pressure-demand or other positive-pressure mode in combination with a separate escape supply.
Methane	Carbon dioxide, regular dry chemical Large fires: Use regular foam or flood with fine water spray.	Carbon monoxide, carbon dioxide, water	▪ Respiratory protection may be needed for frequent or heavy exposure. Any self-contained breathing apparatus with a full facepiece. ▪ Respiratory protection may be needed for frequent or heavy exposure. Any self-contained breathing apparatus with a full facepiece.
Oxygen	Non-flammable. Use extinguishing agent appropriate for the material which is burning. Use water in large quantities for fires involving oxygen.	Oxides of burning material	▪ Respiratory protection may be needed for frequent or heavy exposure. ▪ None
Nitrogen	Non-flammable. Use suitable extinguishing media for surrounding fire. Cylinders may rupture or explode if exposed to heat.	Non-flammable	▪ Respiratory protection may be needed for frequent or heavy exposure.

Section 6: Accidental Release Measures

	Personal Precautions	Environmental Precautions	Methods for Containment
Hydrogen Sulfide	Keep unnecessary people away, isolate hazard area and deny entry. Stay upwind and keep out of low areas. Ventilate closed spaces before entering. Evacuation radius: 150 feet. For tank, rail car or tank truck: 800 meters (1/2 mile). Do not touch spilled material.	Avoid heat, flames, sparks and other sources of ignition.	Stop leak if possible without personal risk. Remove sources of ignition. Reduce vapors with water spray. Do not get water directly on material.
Carbon Monoxide	Keep unnecessary people away, isolate hazard area and deny entry. Ventilate closed spaces before entering.	Avoid heat, flames, sparks and other sources of ignition. Keep out of water supplies and sewers.	Stop leak if possible without personal risk. Reduce vapors with water spray. Remove sources of ignition.
Methane	Keep unnecessary people away, isolate hazard area and deny entry. Ventilate closed spaces before entering.	Avoid heat, flames, sparks and other sources of ignition.	Stop leak if possible without personal risk. Reduce vapors with water spray. Remove sources of ignition.
Oxygen	Keep unnecessary people away, isolate hazard area and deny entry. Ventilate closed spaces before entering.	Avoid contact with combustible materials.	Stop leak if possible without personal risk.
Nitrogen	Keep unnecessary people away, isolate hazard area and deny entry. Stay upwind and keep out of low areas.	No significant effects from contamination expected.	Stop leak if possible without personal risk.

	Methods for Cleanup	Other Information

Generated by the SDS Manager from AsteRisk, LLC. All Rights Reserved

	Methods for Cleanup	Other Information
Hydrogen Sulfide	Collect runoff for disposal as potential hazardous waste. Dike for later disposal. Absorb with sand or other non-combustible material. Add an alkaline material (lime, crushed limestone, sodium bicarbonate, or soda ash).	Notify Local Emergency Planning Committee and State Emergency Response Commission for release greater than or equal to RQ (U.S. SARA Section 304). If release occurs in the U.S. and is reportable under CERCLA Section 103, notify the National Response Center at (800)424-8802 (USA) or (202)426-2675 (USA).
Carbon Monoxide	Stop leak, evacuate area. Wear protective equipment.	Subject to California Safe Drinking Water and Toxic Enforcement Act of 1986 (Proposition 65).
Methane	Not available	Not available
Oxygen	Stop leak and ventilate	None
Nitrogen	N/A	N/A

Section 7: Handling and Storage

	Handling	Storage
Hydrogen Sulfide	Store and handle in accordance with all current regulations and standards. Protect from physical damage. Store outside or in a detached building. Store in a cool, dry place. Store in a well-ventilated area. Avoid contact with light. Grounding and bonding required. Subject to storage regulations: U.S. OSHA 29 CFR 1910.101. Notify State Emergency Response Commission for storage or use at amounts greater than or equal to the TPQ (U.S. EPA SARA Section 302). SARA Section 303 requires facilities storing a material with a TPQ to participate in local emergency response planning (U.S. EPA 40 CFR 355.30). Keep separated from incompatible substances.	Subject to handling regulations: U.S. OSHA 29 CFR 1910.119.
Carbon Monoxide	Keep separated from incompatible substances.	Store and handle in accordance with all current regulations and standards. Grounding and bonding required. Subject to storage regulations: U.S. OSHA 29 CFR 1910.101.
Methane	Store and handle in accordance with all current regulations and standards. Grounding and bonding required. Subject to storage regulations: U.S. OSHA 29 CFR 1910.101.	Keep separated from incompatible substances.
Oxygen	Store and handle in accordance with all current regulations and standards. Subject to storage regulations: U.S. OSHA 29 CFR 1910.101.	Keep separated from incompatible substances.
Nitrogen	Store and handle in accordance with all current regulations and standards. Subject to storage regulations: U.S. OSHA 29 CFR 1910.101.	Keep separated from incompatible substances.

Section 8: Exposure Controls/Personal Protection

	Exposure Guidelines
Hydrogen Sulfide	HYDROGEN SULFIDE: 20 ppm OSHA ceiling 50 ppm OSHA peak 10 minute(s) (once if no other measurable exposure occurs) 10 ppm (14 mg/m3) OSHA TWA (vacated by 58 FR 35338, June 30, 1993) 15 ppm (21 mg/m3) OSHA STEL (vacated by 58 FR 35338, June 30, 1993) 10 ppm ACGIH TWA 15 ppm ACGIH STEL 10 ppm (15 mg/m3) NIOSH recommended ceiling 10 minute(s) TLV-TWA: 1ppm Upper respiratory irritation (ACGIH)
Carbon Monoxide	CARBON MONOXIDE: 50 ppm (55 mg/m3) OSHA TWA 35 ppm (40 mg/m3) OSHA TWA (vacated by 58 FR 35338, June 30, 1993) 200 ppm (229 mg/m3) OSHA ceiling (vacated by 58 FR 35338, June 30, 1993) 25 ppm ACGIH TWA 35 ppm (40 mg/m3) NIOSH recommended TWA 10 hour(s) 200 ppm (229 mg/m3) NIOSH recommended ceiling
Methane	METHANE, COMPRESSED GAS: ALIPHATIC HYDROCARBON GASES ALKANE (C1-C4): 1000 ppm ACGIH TWA METHANE: No occupational exposure limits established. ALIPHATIC HYDROCARBON GASES ALKANE (C1-C4): 1000 ppm ACGIH TWA
Oxygen	OXYGEN, COMPRESSED GAS: No occupational exposure limits established.
Nitrogen	NITROGEN, COMPRESSED GAS: NITROGEN: ACGIH (simple asphyxiant)

Engineering Controls

Handle only in fully enclosed systems.

	Eye Protection	Skin Protection	Respiratory Protection
Hydrogen Sulfide	Wear splash resistant safety goggles with a face shield. Provide an emergency eye wash fountain and quick drench shower in the immediate work area.	Wear appropriate chemical resistant clothing.	Any self-contained breathing apparatus with a full facepiece.
Carbon Monoxide	Eye protection not required, but recommended.	Protective clothing is not required.	Any supplied-air respirator with full facepiece and operated in a pressure-demand or other positive-pressure mode in combination with a separate escape supply.

Generated by the SDS Manager from AsteRisk, LLC. All Rights Reserved

	Eye Protection	Skin Protection	Respiratory Protection
Methane	Eye protection not required, but recommended.	Protective clothing is not required.	Respiratory protection may be needed for frequent or heavy exposure. Any self-contained breathing apparatus with a full facepiece.
Oxygen	Eye protection not required, but recommended.	Protective clothing is not required.	Respiratory protection may be needed for frequent or heavy exposure.
Nitrogen	Eye protection not required, but recommended.	Protective clothing is not required.	Respiratory protection may be needed for frequent or heavy exposure.

General Hygiene considerations

- Avoid breathing vapor or mist
- Avoid contact with eyes and skin
- Wash thoroughly after handling and before eating or drinking

Section 9: Physical and Chemical Properties

	Physical State	Appearance	Color	Change in Appearance	Physical Form	Odor	Taste
Hydrogen Sulfide	Gas	Colorless	Colorless	N/A	Gas	Rotten egg odor	N/A
Carbon Monoxide	Gas	Colorless	Colorless	N/A	Gas	Odorless	Tasteless
Methane	Gas	Colorless	Colorless	N/A	Gas	Odorless	Tasteless
Oxygen	Gas	Clear	Colorless	N/A	Gas	Odorless	Tasteless
Nitrogen	Gas	Clear	Colorless	N/A	Gas	Odorless	Tasteless

	Flash Point	Flammability	Partition Coefficient	Autoignition Temperature	Upper Explosive Limits	Lower Explosive Limits
Hydrogen Sulfide	Flammable	Not available	Not available	500 F (260 C)	45.5%	3.9%
Carbon Monoxide	Flammable	Not available	1479.11 (log = 3.17) (estimated from water solubility)	1128-1202 F (609-650 C)	0.74	12.0-12.5%
Methane	-369 F (-223 C)	Not available	724.44 (log = 2.87) (estimated from water solubility)	999 F (537 C)	15%	5%
Oxygen	Not flammable	Not available	Not available	Nonflammable	Nonflammable	Nonflammable
Nitrogen	Not flammable	Not available	Not available	Nonflammable	Nonflammable	Nonflammable

	Boiling Point	Freezing Point	Vapor Pressure	Vapor Density	Specific Gravity	Water Solubility	pH	Odor Threshold	Evaporation Rate	Viscosity
Hydrogen Sulfide	-78 to -77 F (-61 to -60.3 C)	-123 F (-86 C)	15200 mmHg @ 25 C	1.2 (Air=1)	1.192	2.58-2.9% @ 20 C	4.5-<7 (saturated solution)	0.13 ppm	Not applicable	0.0128 cP @ 25 C
Carbon Monoxide	-312.7 F (-191.5 C)	-326 F (-199 C)	760 mmHg @ -191 C gas; cannot be liquefied at room temperature	0.968 (Air=1)	Not applicable	2.3% @ 20 C	Not applicable	Not available	Not applicable	0.01657 cP @ 0 C
Methane	-260 F (-162 C)	-297 F (-183 C)	760 mmHg @ -161 C	0.555 (Air=1)	Not applicable	3.5% @ 17 C	Not applicable	Not available	Not applicable	0.01118 cP @ 27 C
Oxygen	-297 F (-183 C)	-360 F (-218 C)	760 mmHg @ -183 C	1.1 (Air=1)	Not applicable	3.2% @ 25 C	Not applicable	Not available	Not applicable	0.02075 cP @ 25 C
Nitrogen	-321 F (-196 C)	-346 F (-210 C)	760 mmHg @ -196 C	0.967 (Air=1)	Not applicable	1.6% @ 20 C	Not applicable	Not available	Not applicable	0.01787 cP @ 27 C

	Molecular Weight	Molecular Formula	Density	Weight per Gallon	Volatility by Volume	Volatility	Solvent Solubility

Generated by the SDS Manager from AsteRisk, LLC. All Rights Reserved

	Molecular Weight	Molecular Formula	Density	Weight per Gallon	Volatility by Volume	Volatility	Solvent Solubility
Hydrogen Sulfide	34.08	H2-S	1.539 g/L @ 0 C	Not available	Not available	Not applicable	Soluble: Carbon disulfide, alcohol, ether, glycerol, gasolines, kerosene, crude oil, alkali solutions
Carbon Monoxide	28.01	C-O	1.250 g/L @ 0 C	Not available	100%	Not applicable	Soluble: Alcohol, benzene, acetic acid, ethyl acetate, chloroform, cuprous chloride solutions
Methane	16.04	C-H4	0.717 g/L @ 0 C	Not available	Not applicable	Not applicable	Soluble: Alcohol, ether, benzene, organic solvents
Oxygen	31.9988	O2	1.309 g/L @ 25 C	Not available	Not applicable	Not applicable	Soluble: Alcohol
Nitrogen	28.0134	N2	1.2506 g/L	Not available	100%	1	Soluble: Liquid ammonia

Section 10: Stability and Reactivity

	Stability	Conditions to Avoid	Incompatible Materials
Hydrogen Sulfide	Stable at normal temperatures and pressure.	Stable at normal temperatures and pressure.	Combustible materials, metals, oxidizing materials, halogens, metal oxides, metal salts, bases, rust, oxidants, oxygen, copper powder, acetaldehyde, silver fulminate
Carbon Monoxide	Stable at normal temperatures and pressure.	Stable at normal temperatures and pressure.	Oxidizing materials, halogens, metal oxides, metals, combustible materials, lithium
Methane	Stable at normal temperatures and pressure.	Stable at normal temperatures and pressure.	Halogens, oxidizing materials, combustible materials
Oxygen	Stable at normal temperatures and pressure.	Stable at normal temperatures and pressure.	Combustible materials, halo carbons, metals, bases, reducing agents, amines, metal salts, oxidizing materials, alkaline earth and alkali metals
Nitrogen	Stable at normal temperatures and pressure.	Stable at normal temperatures and pressure.	Metals, oxidizing materials

	Hazardous Decomposition Products	Possibility of Hazardous Reactions
Hydrogen Sulfide	Oxides of sulfur	Will not polymerize.
Carbon Monoxide	Oxides of carbon	Will not polymerize.
Methane	Oxides of carbon	Will not polymerize.
Oxygen	Miscellaneous decomposition products	Will not polymerize.
Nitrogen	Oxides of nitrogen	Will not polymerize.

Section 11: Toxicology Information

Acute Effects

	Oral LD50	Dermal LD50	Inhalation
Hydrogen Sulfide	444 ppm inhalation-rat LC50	Irritation 0.000125 ppm/5 hour(s) eyes-human	Irritation, lack of sense of smell, sensitivity to light, nausea, vomiting, difficulty breathing, headache, drowsiness, dizziness, disorientation, tremors, visual disturbances, suffocation, lung congestion, internal bleeding, heart damage, nerve damage, brain damage, coma, death
Carbon Monoxide	LC50 Inhalation Gas. Rat 1807 ppm 4 hours	Not available	Changes in body temperature, changes in blood pressure, nausea, vomiting, chest pain, difficulty breathing, irregular heartbeat, headache, drowsiness, dizziness, disorientation, hallucinations, pain in extremities, tremors, loss of coordination, hearing loss, visual disturbances, eye damage, suffocation, blood disorders, convulsions, coma
Methane	Not available	Not available	Nausea, vomiting, difficulty breathing, irregular heartbeat, headache, drowsiness, fatigue, dizziness, disorientation, mood swings, tingling sensation, loss of coordination, suffocation, convulsions, unconsciousness, coma
Oxygen	Not established	Not established	Irritation, changes in body temperature, nausea, difficulty breathing, irregular heartbeat, dizziness, disorientation, hallucinations, mood swings, pain in extremities, tremors, lung congestion, convulsions
Nitrogen	Not available	Not available	Nausea, vomiting, difficulty breathing, headache, drowsiness, dizziness, tingling sensation, loss of coordination, convulsions, coma

Generated by the SDS Manager from AsteRisk, LLC. All Rights Reserved

	Eye Irritation	Skin Irritation	Sensitization
Hydrogen Sulfide	Irritation, sensitivity to light, visual disturbances	Irritation liquid: frostbite	Acute toxicity, Category 2, inhalation; H330: Fatal if inhaled. Specific Target Organ Toxicity (single exposure), Category 3; H335: May cause respiratory irritation. Hazardous to the aquatic environment, Acute Category 1; H400: Very toxic to aquatic life
Carbon Monoxide	No information on significant adverse effects	No information on significant adverse effects	Acute toxicity, Category 3, inhalation; H331: Toxic if inhaled. Reproductive toxicity, Category 1A; H360D: May damage the unborn child. Specific Target Organ Toxicity (repeated exposure), Category 1; H372: Causes damage to organs through prolonged or repeated exposure.
Methane	No information on significant adverse effects	No information on significant adverse effects	Difficulty breathing
Oxygen	No information on significant adverse effects	No information on significant adverse effects	No significant target effects reported.
Nitrogen	Contact with rapidly expanding gas may cause burns or frostbite	No information on significant adverse effects	Difficulty breathing

Chronic Effects

	Carcinogenicity	Mutagenicity	Reproductive Effects	Developmental Effects
Hydrogen Sulfide	Not available	Not available	Available.	No data
Carbon Monoxide	Not available	Available.	Available.	No data
Methane	Not available	Not available	Not available	No data
Oxygen	Not known.	Available.	Available.	No data
Nitrogen	Not hazardous	Not available	Not available	No data

Section 12: Ecological Information

Fate and Transport

	Eco toxicity	Persistence / Degradability	Bioaccumulation / Accumulation	Mobility in Environment
Hydrogen Sulfide	Fish toxicity: Acute LC50 7 ug/L Fresh water Fish - Fathead minnow - Pimephales promelas - FRY 96 hours; 14.9 ug/L 96 hour(s) LC50 (Mortality) Fathead minnow (Pimeph Invertibrate toxicity: 9730 ug/L 1.5 hour(s) (Mortality) Mediterranean mussel (Mytilus galloprovincialis) Algal toxicity: Not available Phyto toxicity: Not available Other toxicity: Not available	Highly toxic to aquatic life.	Not available	Not available
Carbon Monoxide	Fish toxicity: 75000 ug/L 1 day(s) LC100 (Mortality) Orangespotted sunfish (Lepomis humilis) Invertibrate toxicity: Not available Algal toxicity: Not available Phyto toxicity: Not available Other toxicity: Not available	Relatively non-persistent in the environment. Highly volatile from water.	Not available	Not expected to leach through the soil or the sediment.
Methane	Fish toxicity: Not available Invertibrate toxicity: Not available Algal toxicity: Not available Phyto toxicity: Not available Other toxicity: Not available	Relatively non-persistent in the environment. Moderately volatile from water.	Accumulates very little in the bodies of living organisms.	Not expected to leach through the soil or the sediment.
Oxygen	Fish toxicity: Not available Invertibrate toxicity: Not available Algal toxicity: Not available Phyto toxicity: Not available Other toxicity: Not available	Not available	Low bioaccumulation	Not available
Nitrogen	Fish toxicity: Not available Invertibrate toxicity: Not available Algal toxicity: Not available Phyto toxicity: Not available Other toxicity: Not available	Not available	Not available	Not available

Generated by the SDS Manager from AsteRisk, LLC. All Rights Reserved

Section 13: Disposal Considerations

Hydrogen Sulfide	Dispose in accordance with all applicable regulations. Subject to disposal regulations: U.S. EPA 40 CFR 262. Hazardous Waste Number(s): U135.
Carbon Monoxide	Dispose in accordance with all applicable regulations. Subject to disposal regulations: U.S. EPA 40 CFR 262. Hazardous Waste Number(s): D001.
Methane	Dispose in accordance with all applicable regulations. Subject to disposal regulations: U.S. EPA 40 CFR 262. Hazardous Waste Number(s): D001.
Oxygen	Dispose in accordance with all applicable regulations. Subject to disposal regulations: U.S. EPA 40 CFR 262. Hazardous Waste Number(s): D001.
Nitrogen	Dispose in accordance with all applicable regulations.

Section 14: Transportation Information

U.S. DOT 49 CFR 172.101

DOT Information For This Mixture

Shipping Name	Compressed gas, n.o.s. (Nitrogen, Oxygen)
UN Number	UN1956
Hazard Class	2.2
Hazard Information	Non-Flammable Gas

Individual Component Information

	Proper Shipping Name	ID Number	Hazard Class or Division	Packing Group	Labeling Requirements	Passenger Aircraft or Railcar Quantity Limitations	Cargo Aircraft Only Quantity Limitations	Additional Shipping Description
Hydrogen Sulfide	Hydrogen sulfide	UN1053	2.3	Not applicable	2.3; 2.1	Forbidden	Forbidden	Toxic-Inhalation Hazard Zone B
Carbon Monoxide	Carbon monoxide, compressed	UN1016	2.3	Not applicable	2.3; 2.1	Forbidden	25 kg	Toxic-Inhalation Hazard Zone D
Methane	Methane, compressed	UN1971	2.1	Not applicable	2.1	Forbidden	150 kg	N/A
Oxygen	Oxygen, compressed	UN1072	2.2	Not available	2.2; 5.1	75 kg or L	150 kg	N/A
Nitrogen	Nitrogen, compressed	UN1066	2.2	Not applicable	2.2	75 kg or L	150 kg	N/A

Canadian Transportation of Dangerous Goods

	Shipping Name	UN Number	Class	Packing Group / Risk Group
Hydrogen Sulfide	HYDROGEN SULFIDE; or HYDROGEN SULPHIDE	UN1053	2.3; 2.1	Not applicable
Carbon Monoxide	Carbon monoxide, compressed	UN1016	2.3; 2.1	Not applicable
Methane	Methane, compressed	UN1971	2.1	Not applicable
Oxygen	Oxygen, compressed	UN1072	2.2; 5.1	Not applicable
Nitrogen	Nitrogen, compressed	UN1066	2.2	Not applicable

Section 15: Regulatory Information

U.S. Regulations

	CERCLA Sections	SARA 355.30	SARA 355.40
Hydrogen Sulfide	100 LBS RQ	500 LBS TPQ	100 LBS RQ
Carbon Monoxide	Not regulated.	Not regulated.	Not regulated.
Methane	Not regulated.	Not regulated.	Not regulated.
Oxygen	Not regulated.	Not regulated.	Not regulated.

Generated by the SDS Manager from AsteRisk, LLC. All Rights Reserved

Nitrogen	Not regulated.	Not regulated.	Not regulated.

SARA 370.21

	Acute	Chronic	Fire	Reactive	Sudden Release
Hydrogen Sulfide	Yes	No	Yes	No	Yes
Carbon Monoxide	Yes	No	Yes	No	Yes
Methane	Yes	No	Yes	No	Yes
Oxygen	No	No	Yes	No	Yes
Nitrogen	Yes	No	No	No	Yes

SARA 372.65

Hydrogen Sulfide	HYDROGEN SULFIDE: Administrative stay issued Aug. 22, 1994
Carbon Monoxide	Not regulated.
Methane	Not regulated.
Oxygen	Not regulated.
Nitrogen	Not regulated.

OSHA Process Safety

Hydrogen Sulfide	1500 LBS TQ
Carbon Monoxide	Not regulated.
Methane	Not regulated.
Oxygen	Not regulated.
Nitrogen	Not regulated.

State Regulations

	CA Proposition 65
Hydrogen Sulfide	Not regulated.
Carbon Monoxide	WARNING: This product can expose you to chemicals including Carbon Monoxide, which is known to the State of California to cause birth defects or other reproductive harm. For more information go to www.P65Warnings.ca.gov.
Methane	Not regulated.
Oxygen	Not regulated.
Nitrogen	Not regulated.

Canadian Regulations

	WHMIS Classification
Hydrogen Sulfide	A, B1, D1A, D2B.
Carbon Monoxide	A, B1, D1A, D2A.
Methane	A, B1
Oxygen	A,C
Nitrogen	A

National Inventory Status

	US Inventory (TSCA)	TSCA 12b Export Notification	Canada Inventory (DSL/NDSL)
Hydrogen Sulfide	Listed on inventory.	Not listed.	Listed on inventory.
Carbon Monoxide	Listed on inventory.	Not listed.	Listed on inventory.
Methane	Listed on inventory.	Not listed.	Listed on inventory.
Oxygen	Listed on inventory.	Not listed.	Not determined.
Nitrogen	Listed on inventory.	Not listed.	Listed on inventory.

Section 16: Other Information

	NFPA Rating
Hydrogen Sulfide	HEALTH=4 FIRE=4 REACTIVITY=0
Carbon Monoxide	HEALTH=2 FIRE=4 REACTIVITY=0
Methane	HEALTH=0 FIRE=4 REACTIVITY=0
Oxygen	HEALTH=0 FIRE=0 REACTIVITY=0 SPECIAL=OX
Nitrogen	HEALTH=0 FIRE=0 REACTIVITY=0 SPECIAL=SA

0 = minimal hazard, 1 = slight hazard, 2 = moderate hazard, 3 = severe hazard, 4 = extreme hazard

Generated by the SDS Manager from AsteRisk, LLC. All Rights Reserved

Safety Data Sheet

20ppm Hydrogen Sulfide, 60ppm Carbon Monoxide, 58% LEL Pentane Simulant, 15.0% VOL Oxygen, 2.5% VOL Carbon Dioxide; balance Nitrogen

Ideal Calibrations, LLC
2750 Oakwood Blvd.
Melvindale, MI 48122
(734) 956-0539
http://www.idealcalibrations.com/

Section 1: Product and Company Identification

Ideal Calibrations, LLC
2750 Oakwood Blvd.
Melvindale, MI 48122
(734) 956-0539
http://www.idealcalibrations.com/

Product Code: 20ppm Hydrogen Sulfide, 60ppm Carbon Monoxide, 58% LEL Pentane Simulant, 15.0% VOL Oxygen, 2.5% VOL Carbon Dioxide; balance Nitrogen
Part Number: 0522

Synonyms:
Recommended Use: Calibration of gas detection devices
Usage Restrictions: Do not use if current date is past expiration date on cylinder

Section 2: Hazards Identification



Warning

Hazard Classification:
Gases Under Pressure

Hazard Statements:
Contains gas under pressure; may explode if heated
Toxic to aquatic life

Precautionary Statements

Storage:
Protect from sunlight.
Store in well-ventilated place.

Generated by the SDS Manager from AsteRisk, LLC. All Rights Reserved

Section 3: Composition/Information on Ingredients

	CAS #	Concentration
Hydrogen Sulfide	7783-06-4	0.002
Carbon Monoxide	630-08-0	0.006
Methane	74-82-8	1.45
Oxygen	7782-44-7	15
Carbon Dioxide	124-38-9	2.5
Nitrogen	7727-37-9	81.042

	Chemical Substance	Chemical Family	Trade Names
Hydrogen Sulfide	HYDROGEN SULFIDE	Inorganic gases	HYDROGEN SULFIDE (H2S); DIHYDROGEN MONOSULFIDE; DIHYDROGEN SULFIDE; HYDROSULFURIC ACID; SULFUR DIHYDRIDE; SULFURETED HYDROGEN; SULFUR HYDRIDE; STINK DAMP; SEWER GAS; RCRA U135; UN 1053; H2S
Carbon Monoxide	CARBON MONOXIDE	Inorganic gases	CARBON OXIDE; CARBON OXIDE (CO); UN 1016; CO
Methane	METHANE, COMPRESSED GAS	Hydrocarbons, Aliphatic, Saturated	FIRE DAMP; MARSH GAS; METHYL HYDRIDE; NATURAL GAS; METHANE; UN 1971; R50; CH4
Oxygen	OXYGEN, COMPRESSED GAS	Inorganic gases	OXYGEN; DIOXYGEN; MOLECULAR OXYGEN; OXYGEN MOLECULE; PURE OXYGEN; UN 1072; O2
Carbon Dioxide	CARBON DIOXIDE, GAS	Inorganic gases	CARBONIC ACID GAS; CARBONIC ANHYDRIDE; CARBON DIOXIDE; CARBON OXIDE; UN 1013; CO2
Nitrogen	NITROGEN, COMPRESSED GAS	Inorganic gases	DIATOMIC NITROGEN; DINITROGEN; NITROGEN; NITROGEN-14; NITROGEN GAS; UN 1066; N2

Section 4: First Aid Measures

	Skin Contact	Eye Contact	Ingestion	Inhalation	Note to Physicians
Hydrogen Sulfide	Wash skin with soap and water for at least 15 minutes while removing contaminated clothing and shoes. Get medical attention, if needed. Thoroughly clean and dry contaminated clothing and shoes before reuse.	Flush eyes with plenty of water for at least 15 minutes. Then get immediate medical attention.	If a large amount is swallowed, get medical attention.	If adverse effects occur, remove to uncontaminated area. Give artificial respiration if not breathing. If breathing is difficult, oxygen should be administered by qualified personnel. Get immediate medical attention.	For inhalation, consider oxygen.
Carbon Monoxide	Wash skin with soap and water for at least 15 minutes while removing contaminated clothing and shoes. Get medical attention, if needed. Thoroughly clean and dry contaminated clothing and shoes before reuse.	Flush eyes with plenty of water for at least 15 minutes. Then get immediate medical attention.	If a large amount is swallowed, get medical attention.	If adverse effects occur, remove to uncontaminated area. Give artificial respiration if not breathing. If breathing is difficult, oxygen should be administered by qualified personnel. Get immediate medical attention.	For inhalation, consider oxygen.
Methane	Wash exposed skin with soap and water.	Flush eyes with plenty of water.	If a large amount is swallowed, get medical attention.	If adverse effects occur, remove to uncontaminated area. Give artificial respiration if not breathing. If breathing is difficult, oxygen should be administered by qualified personnel. Get immediate medical attention.	For inhalation, consider oxygen.

Generated by the SDS Manager from AsteRisk, LLC. All Rights Reserved

	Skin Contact	Eye Contact	Ingestion	Inhalation	Note to Physicians
Oxygen	None expected	None expected	Not likely route of exposure	If adverse effects occur, remove to uncontaminated area. Give artificial respiration if not breathing. Get immediate medical attention.	None
Carbon Dioxide	If frostbite or freezing occur, immediately flush with plenty of lukewarm water (105-115 F; 41-46 C). DO NOT USE HOT WATER. If warm water is not available, gently wrap affected parts in blankets. Get immediate medical attention.	Contact with liquid: Immediately flush eyes with plenty of water for at least 15 minutes. Then get immediate medical attention.	Do not induce vomiting.	If adverse effects occur, remove to uncontaminated area. Give artificial respiration if not breathing. If breathing is difficult, oxygen should be administered by qualified personnel. Get immediate medical attention.	For inhalation, consider oxygen.
Nitrogen	Wash exposed skin with soap and water.	Flush eyes with plenty of water.	If a large amount is swallowed, get medical attention.	If adverse effects occur, remove to uncontaminated area. Give artificial respiration if not breathing. If breathing is difficult, oxygen should be administered by qualified personnel. Get immediate medical attention.	For inhalation, consider oxygen.

Section 5: Fire Fighting Measures

	Suitable Extinguishing Media	Products of Combustion	Protection of Firefighters
Hydrogen Sulfide	Let burn unless leak can be stopped immediately. Large fires: Use regular foam or flood with fine water spray.	Sulfur oxides	▪ Any self-contained breathing apparatus with a full facepiece. ▪ Protective material types: butyl rubber, polyvinyl chloride (PVC), neoprene
Carbon Monoxide	Carbon dioxide, regular dry chemical Large fires: Use regular foam or flood with fine water spray.	Carbon dioxide	▪ Any supplied-air respirator with full facepiece and operated in a pressure-demand or other positive-pressure mode in combination with a separate escape supply. ▪ Any supplied-air respirator with full facepiece and operated in a pressure-demand or other positive-pressure mode in combination with a separate escape supply.
Methane	Carbon dioxide, regular dry chemical Large fires: Use regular foam or flood with fine water spray.	Carbon monoxide, carbon dioxide, water	▪ Respiratory protection may be needed for frequent or heavy exposure. Any self-contained breathing apparatus with a full facepiece. ▪ Respiratory protection may be needed for frequent or heavy exposure. Any self-contained breathing apparatus with a full facepiece.
Oxygen	Non-flammable. Use extinguishing agent appropriate for the material which is burning. Use water in large quantities for fires involving oxygen.	Oxides of burning material	▪ Respiratory protection may be needed for frequent or heavy exposure. ▪ None
Carbon Dioxide	Non-flammable	Non-flammable	▪ Any appropriate escape-type, self-contained breathing apparatus. ▪ Non-flammable
Nitrogen	Non-flammable. Use suitable extinguishing media for surrounding fire. Cylinders may rupture or explode if exposed to heat.	Non-flammable	▪ Respiratory protection may be needed for frequent or heavy exposure.

Section 6: Accidental Release Measures

	Personal Precautions	Environmental Precautions	Methods for Containment

Generated by the SDS Manager from AsteRisk, LLC. All Rights Reserved

	Personal Precautions	Environmental Precautions	Methods for Containment
Hydrogen Sulfide	Keep unnecessary people away, isolate hazard area and deny entry. Stay upwind and keep out of low areas. Ventilate closed spaces before entering. Evacuation radius: 150 feet. For tank, rail car or tank truck: 800 meters (1/2 mile). Do not touch spilled material.	Avoid heat, flames, sparks and other sources of ignition.	Stop leak if possible without personal risk. Remove sources of ignition. Reduce vapors with water spray. Do not get water directly on material.
Carbon Monoxide	Keep unnecessary people away, isolate hazard area and deny entry. Ventilate closed spaces before entering.	Avoid heat, flames, sparks and other sources of ignition. Keep out of water supplies and sewers.	Stop leak if possible without personal risk. Reduce vapors with water spray. Remove sources of ignition.
Methane	Keep unnecessary people away, isolate hazard area and deny entry. Ventilate closed spaces before entering.	Avoid heat, flames, sparks and other sources of ignition.	Stop leak if possible without personal risk. Reduce vapors with water spray. Remove sources of ignition.
Oxygen	Keep unnecessary people away, isolate hazard area and deny entry. Ventilate closed spaces before entering.	Avoid contact with combustible materials.	Stop leak if possible without personal risk.
Carbon Dioxide	Keep unnecessary people away, isolate hazard area and deny entry. Ventilate closed spaces before entering. Do not touch spilled material.	Subject to California Safe Drinking Water and Toxic Enforcement Act of 1986 (Proposition 65). Keep out of water supplies and sewers.	Stop leak if possible without personal risk.
Nitrogen	Keep unnecessary people away, isolate hazard area and deny entry. Stay upwind and keep out of low areas.	No significant effects from contamination expected.	Stop leak if possible without personal risk.

	Methods for Cleanup	Other Information
Hydrogen Sulfide	Collect runoff for disposal as potential hazardous waste. Dike for later disposal. Absorb with sand or other non-combustible material. Add an alkaline material (lime, crushed limestone, sodium bicarbonate, or soda ash).	Notify Local Emergency Planning Committee and State Emergency Response Commission for release greater than or equal to RQ (U.S. SARA Section 304). If release occurs in the U.S. and is reportable under CERCLA Section 103, notify the National Response Center at (800)424-8802 (USA) or (202)426-2675 (USA).
Carbon Monoxide	Stop leak, evacuate area. Wear protective equipment.	Subject to California Safe Drinking Water and Toxic Enforcement Act of 1986 (Proposition 65).
Methane	Not available	Not available
Oxygen	Stop leak and ventilate	None
Carbon Dioxide	Stop leak, evacuate, remove source of ignition.	None
Nitrogen	N/A	N/A

Section 7: Handling and Storage

	Handling	Storage
Hydrogen Sulfide	Store and handle in accordance with all current regulations and standards. Protect from physical damage. Store outside or in a detached building. Store in a cool, dry place. Store in a well-ventilated area. Avoid contact with light. Grounding and bonding required. Subject to storage regulations: U.S. OSHA 29 CFR 1910.101. Notify State Emergency Response Commission for storage or use at amounts greater than or equal to the TPQ (U.S. EPA SARA Section 302). SARA Section 303 requires facilities storing a material with a TPQ to participate in local emergency response planning (U.S. EPA 40 CFR 355.30). Keep separated from incompatible substances.	Subject to handling regulations: U.S. OSHA 29 CFR 1910.119.
Carbon Monoxide	Keep separated from incompatible substances.	Store and handle in accordance with all current regulations and standards. Grounding and bonding required. Subject to storage regulations: U.S. OSHA 29 CFR 1910.101.
Methane	Store and handle in accordance with all current regulations and standards. Grounding and bonding required. Subject to storage regulations: U.S. OSHA 29 CFR 1910.101.	Keep separated from incompatible substances.
Oxygen	Store and handle in accordance with all current regulations and standards. Subject to storage regulations: U.S. OSHA 29 CFR 1910.101.	Keep separated from incompatible substances.
Carbon Dioxide	Subject to storage regulations: U.S. OSHA 29 CFR 1910.101. Keep separated from incompatible substances.	Store and handle in accordance with all current regulations and standards
Nitrogen	Store and handle in accordance with all current regulations and standards. Subject to storage regulations: U.S. OSHA 29 CFR 1910.101.	Keep separated from incompatible substances.

Generated by the SDS Manager from AsteRisk, LLC. All Rights Reserved

Section 8: Exposure Controls/Personal Protection

	Exposure Guidelines
Hydrogen Sulfide	HYDROGEN SULFIDE: 20 ppm OSHA ceiling 50 ppm OSHA peak 10 minute(s) (once if no other measurable exposure occurs) 10 ppm (14 mg/m3) OSHA TWA (vacated by 58 FR 35338, June 30, 1993) 15 ppm (21 mg/m3) OSHA STEL (vacated by 58 FR 35338, June 30, 1993) 10 ppm ACGIH TWA 15 ppm ACGIH STEL 10 ppm (15 mg/m3) NIOSH recommended ceiling 10 minute(s) TLV-TWA: 1ppm Upper respiratory irritation (ACGIH)
Carbon Monoxide	CARBON MONOXIDE: 50 ppm (55 mg/m3) OSHA TWA 35 ppm (40 mg/m3) OSHA TWA (vacated by 58 FR 35338, June 30, 1993) 200 ppm (229 mg/m3) OSHA ceiling (vacated by 58 FR 35338, June 30, 1993) 25 ppm ACGIH TWA 35 ppm (40 mg/m3) NIOSH recommended TWA 10 hour(s) 200 ppm (229 mg/m3) NIOSH recommended ceiling
Methane	METHANE, COMPRESSED GAS: ALIPHATIC HYDROCARBON GASES ALKANE (C1-C4): 1000 ppm ACGIH TWA METHANE: No occupational exposure limits established. ALIPHATIC HYDROCARBON GASES ALKANE (C1-C4): 1000 ppm ACGIH TWA
Oxygen	OXYGEN, COMPRESSED GAS: No occupational exposure limits established.
Carbon Dioxide	CARBON DIOXIDE, GAS: CARBON DIOXIDE: 5000 ppm (9000 mg/m3) OSHA TWA 10000 ppm (18000 mg/m3) OSHA TWA (vacated by 58 FR 35338, June 30, 1993) 30000 ppm (54000 mg/m3) OSHA STEL (vacated by 58 FR 35338, June 30, 1993) 5000 ppm ACGIH TWA 30000 ppm ACGIH STEL 5000 ppm (9000 mg/m3) NIOSH recommended TWA 10 hour(s) 30000 ppm (54000 mg/m3) NIOSH recommended STEL
Nitrogen	NITROGEN, COMPRESSED GAS: NITROGEN: ACGIH (simple asphyxiant)

Engineering Controls

Handle only in fully enclosed systems.

	Eye Protection	Skin Protection	Respiratory Protection
Hydrogen Sulfide	Wear splash resistant safety goggles with a face shield. Provide an emergency eye wash fountain and quick drench shower in the immediate work area.	Wear appropriate chemical resistant clothing.	Any self-contained breathing apparatus with a full facepiece.
Carbon Monoxide	Eye protection not required, but recommended.	Protective clothing is not required.	Any supplied-air respirator with full facepiece and operated in a pressure-demand or other positive-pressure mode in combination with a separate escape supply.
Methane	Eye protection not required, but recommended.	Protective clothing is not required.	Respiratory protection may be needed for frequent or heavy exposure. Any self-contained breathing apparatus with a full facepiece.
Oxygen	Eye protection not required, but recommended.	Protective clothing is not required.	Respiratory protection may be needed for frequent or heavy exposure.
Carbon Dioxide	For the gas: Eye protection not required, but recommended. For the liquid: Wear splash resistant safety goggles. Contact lenses should not be worn. Provide an emergency eye wash fountain and quick drench shower in the immediate work area.	For the gas: Protective clothing is not required. For the liquid: Wear appropriate protective, cold insulating clothing.	Any appropriate escape-type, self-contained breathing apparatus.
Nitrogen	Eye protection not required, but recommended.	Protective clothing is not required.	Respiratory protection may be needed for frequent or heavy exposure.

General Hygiene considerations

- Avoid breathing vapor or mist
- Avoid contact with eyes and skin
- Wash thoroughly after handling and before eating or drinking

Section 9: Physical and Chemical Properties

	Physical State	Appearance	Color	Change in Appearance	Physical Form	Odor	Taste
Hydrogen Sulfide	Gas	Colorless	Colorless	N/A	Gas	Rotten egg odor	N/A
Carbon Monoxide	Gas	Colorless	Colorless	N/A	Gas	Odorless	Tasteless
Methane	Gas	Colorless	Colorless	N/A	Gas	Odorless	Tasteless
Oxygen	Gas	Clear	Colorless	N/A	Gas	Odorless	Tasteless
Carbon Dioxide	Gas	Colorless	Colorless	N/A	Gas	Odorless	Acid taste
Nitrogen	Gas	Clear	Colorless	N/A	Gas	Odorless	Tasteless

	Flash Point	Flammability	Partition Coefficient	Autoignition Temperature	Upper Explosive Limits	Lower Explosive Limits

Generated by the SDS Manager from AsteRisk, LLC. All Rights Reserved

	Flash Point	Flammability	Partition Coefficient	Autoignition Temperature	Upper Explosive Limits	Lower Explosive Limits
Hydrogen Sulfide	Flammable	Not available	Not available	500 F (260 C)	45.5%	3.9%
Carbon Monoxide	Flammable	Not available	1479.11 (log = 3.17) (estimated from water solubility)	1128-1202 F (609-650 C)	0.74	12.0-12.5%
Methane	-369 F (-223 C)	Not available	724.44 (log = 2.87) (estimated from water solubility)	999 F (537 C)	15%	5%
Oxygen	Not flammable	Not available	Not available	Nonflammable	Nonflammable	Nonflammable
Carbon Dioxide	Not flammable	Not available	N/A	Nonflammable	Nonflammable	Nonflammable
Nitrogen	Not flammable	Not available	Not available	Nonflammable	Nonflammable	Nonflammable

	Boiling Point	Freezing Point	Vapor Pressure	Vapor Density	Specific Gravity	Water Solubility	pH	Odor Threshold	Evaporation Rate	Viscosity
Hydrogen Sulfide	-78 to -77 F (-61 to -60.3 C)	-123 F (-86 C)	15200 mmHg @ 25 C	1.2 (Air=1)	1.192	2.58-2.9% @ 20 C	4.5-<7 (saturated solution)	0.13 ppm	Not applicable	0.0128 cP @ 25 C
Carbon Monoxide	-312.7 F (-191.5 C)	-326 F (-199 C)	760 mmHg @ -191 C gas; cannot be liquefied at room temperature	0.968 (Air=1)	Not applicable	2.3% @ 20 C	Not applicable	Not available	Not applicable	0.01657 cP @ 0 C
Methane	-260 F (-162 C)	-297 F (-183 C)	760 mmHg @ -161 C	0.555 (Air=1)	Not applicable	3.5% @ 17 C	Not applicable	Not available	Not applicable	0.01118 cP @ 27 C
Oxygen	-297 F (-183 C)	-360 F (-218 C)	760 mmHg @ -183 C	1.1 (Air=1)	Not applicable	3.2% @ 25 C	Not applicable	Not available	Not applicable	0.02075 cP @ 25 C
Carbon Dioxide	Not available	-71 F (-57 C) @ 4000 mmHg	43700 mmHg @ 21 C	1.5 (Air=1)	1.522 @ 21 C	Soluble	3.7 (saturated aqueous solution) @ 101.3 kPa (carbonic acid)	Not available	Not applicable	0.01657 cP @ 0 C
Nitrogen	-321 F (-196 C)	-346 F (-210 C)	760 mmHg @ -196 C	0.967 (Air=1)	Not applicable	1.6% @ 20 C	Not applicable	Not available	Not applicable	0.01787 cP @ 27 C

	Molecular Weight	Molecular Formula	Density	Weight per Gallon	Volatility by Volume	Volatility	Solvent Solubility
Hydrogen Sulfide	34.08	H2-S	1.539 g/L @ 0 C	Not available	Not available	Not applicable	Soluble: Carbon disulfide, alcohol, ether, glycerol, gasolines, kerosene, crude oil, alkali solutions
Carbon Monoxide	28.01	C-O	1.250 g/L @ 0 C	Not available	100%	Not applicable	Soluble: Alcohol, benzene, acetic acid, ethyl acetate, chloroform, cuprous chloride solutions
Methane	16.04	C-H4	0.717 g/L @ 0 C	Not available	Not applicable	Not applicable	Soluble: Alcohol, ether, benzene, organic solvents
Oxygen	31.9988	O2	1.309 g/L @ 25 C	Not available	Not applicable	Not applicable	Soluble: Alcohol
Carbon Dioxide	44.01	C-O2	0.114	Not available	Not applicable	Not applicable	Soluble: Alcohol, acetone, hydrocarbons, organic solvents
Nitrogen	28.0134	N2	1.2506 g/L	Not available	100%	1	Soluble: Liquid ammonia

Generated by the SDS Manager from AsteRisk, LLC. All Rights Reserved

Section 10: Stability and Reactivity

	Stability	Conditions to Avoid	Incompatible Materials
Hydrogen Sulfide	Stable at normal temperatures and pressure.	Stable at normal temperatures and pressure.	Combustible materials, metals, oxidizing materials, halogens, metal oxides, metal salts, bases, rust, oxidants, oxygen, copper powder, acetaldehyde, silver fulminate
Carbon Monoxide	Stable at normal temperatures and pressure.	Stable at normal temperatures and pressure.	Oxidizing materials, halogens, metal oxides, metals, combustible materials, lithium
Methane	Stable at normal temperatures and pressure.	Stable at normal temperatures and pressure.	Halogens, oxidizing materials, combustible materials
Oxygen	Stable at normal temperatures and pressure.	Stable at normal temperatures and pressure.	Combustible materials, halo carbons, metals, bases, reducing agents, amines, metal salts, oxidizing materials, alkaline earth and alkali metals
Carbon Dioxide	Stable at normal temperatures and pressure.	Stable at normal temperatures and pressure.	Combustible materials, oxidizing materials, metal salts, reducing agents, metal carbide, metals, bases
Nitrogen	Stable at normal temperatures and pressure.	Stable at normal temperatures and pressure.	Metals, oxidizing materials

	Hazardous Decomposition Products	Possibility of Hazardous Reactions
Hydrogen Sulfide	Oxides of sulfur	Will not polymerize.
Carbon Monoxide	Oxides of carbon	Will not polymerize.
Methane	Oxides of carbon	Will not polymerize.
Oxygen	Miscellaneous decomposition products	Will not polymerize.
Carbon Dioxide	Carbon monoxide	Will not polymerize.
Nitrogen	Oxides of nitrogen	Will not polymerize.

Section 11: Toxicology Information

Acute Effects

	Oral LD50	Dermal LD50	Inhalation
Hydrogen Sulfide	444 ppm inhalation-rat LC50	Irritation 0.000125 ppm/5 hour(s) eyes-human	Irritation, lack of sense of smell, sensitivity to light, nausea, vomiting, difficulty breathing, headache, drowsiness, dizziness, disorientation, tremors, visual disturbances, suffocation, lung congestion, internal bleeding, heart damage, nerve damage, brain damage, coma, death
Carbon Monoxide	LC50 Inhalation Gas. Rat 1807 ppm 4 hours	Not available	Changes in body temperature, changes in blood pressure, nausea, vomiting, chest pain, difficulty breathing, irregular heartbeat, headache, drowsiness, dizziness, disorientation, hallucinations, pain in extremities, tremors, loss of coordination, hearing loss, visual disturbances, eye damage, suffocation, blood disorders, convulsions, coma
Methane	Not available	Not available	Nausea, vomiting, difficulty breathing, irregular heartbeat, headache, drowsiness, fatigue, dizziness, disorientation, mood swings, tingling sensation, loss of coordination, suffocation, convulsions, unconsciousness, coma
Oxygen	Not established	Not established	Irritation, changes in body temperature, nausea, difficulty breathing, irregular heartbeat, dizziness, disorientation, hallucinations, mood swings, pain in extremities, tremors, lung congestion, convulsions
Carbon Dioxide	Not established	Not established	Ringing in the ears, nausea, irregular heartbeat, headache, drowsiness, dizziness, tingling sensation, visual disturbances, suffocation, convulsions, coma
Nitrogen	Not available	Not available	Nausea, vomiting, difficulty breathing, headache, drowsiness, dizziness, tingling sensation, loss of coordination, convulsions, coma

	Eye Irritation	Skin Irritation	Sensitization
Hydrogen Sulfide	Irritation, sensitivity to light, visual disturbances	Irritation liquid: frostbite	Acute toxicity, Category 2, inhalation; H330: Fatal if inhaled. Specific Target Organ Toxicity (single exposure), Category 3; H335: May cause respiratory irritation. Hazardous to the aquatic environment, Acute Category 1; H400: Very toxic to aquatic life
Carbon Monoxide	No information on significant adverse effects	No information on significant adverse effects	Acute toxicity, Category 3, inhalation; H331: Toxic if inhaled. Reproductive toxicity, Category 1A; H360D: May damage the unborn child. Specific Target Organ Toxicity (repeated exposure), Category 1; H372: Causes damage to organs through prolonged or repeated exposure.

Generated by the SDS Manager from AsteRisk, LLC. All Rights Reserved

	Eye Irritation	Skin Irritation	Sensitization
Methane	No information on significant adverse effects	No information on significant adverse effects	Difficulty breathing
Oxygen	No information on significant adverse effects	No information on significant adverse effects	No significant target effects reported.
Carbon Dioxide	Irritation, frostbite, blurred vision	Liquid: blisters, frostbite	Difficulty breathing
Nitrogen	Contact with rapidly expanding gas may cause burns or frostbite	No information on significant adverse effects	Difficulty breathing

Chronic Effects

	Carcinogenicity	Mutagenicity	Reproductive Effects	Developmental Effects
Hydrogen Sulfide	Not available	Not available	Available.	No data
Carbon Monoxide	Not available	Available.	Available.	No data
Methane	Not available	Not available	Not available	No data
Oxygen	Not known.	Available.	Available.	No data
Carbon Dioxide	Not available	Not established	Available.	No data
Nitrogen	Not hazardous	Not available	Not available	No data

Section 12: Ecological Information

Fate and Transport

	Eco toxicity	Persistence / Degradability	Bioaccumulation / Accumulation	Mobility in Environment
Hydrogen Sulfide	Fish toxicity: Acute LC50 7 ug/L Fresh water Fish - Fathead minnow - Pimephales promelas - FRY 96 hours; 14.9 ug/L 96 hour(s) LC50 (Mortality) Fathead minnow (Pimeph Invertibrate toxicity: 9730 ug/L 1.5 hour(s) (Mortality) Mediterranean mussel (Mytilus galloprovincialis) Algal toxicity: Not available Phyto toxicity: Not available Other toxicity: Not available	Highly toxic to aquatic life.	Not available	Not available
Carbon Monoxide	Fish toxicity: 75000 ug/L 1 day(s) LC100 (Mortality) Orangespotted sunfish (Lepomis humilis) Invertibrate toxicity: Not available Algal toxicity: Not available Phyto toxicity: Not available Other toxicity: Not available	Relatively non-persistent in the environment. Highly volatile from water.	Not available	Not expected to leach through the soil or the sediment.
Methane	Fish toxicity: Not available Invertibrate toxicity: Not available Algal toxicity: Not available Phyto toxicity: Not available Other toxicity: Not available	Relatively non-persistent in the environment. Moderately volatile from water.	Accumulates very little in the bodies of living organisms.	Not expected to leach through the soil or the sediment.
Oxygen	Fish toxicity: Not available Invertibrate toxicity: Not available Algal toxicity: Not available Phyto toxicity: Not available Other toxicity: Not available	Not available	Low bioaccumulation	Not available
Carbon Dioxide	Fish toxicity: 150000 ug/L 48 day(s) (Mortality) Brown trout (Salmo trutta) Invertibrate toxicity: Not available Algal toxicity: Not available Phyto toxicity: Not available Other toxicity: Not available	Relatively non-persistent in the environment. Moderately volatile from water.	Accumulates very little in the bodies of living organisms.	Leaches through the soil
Nitrogen	Fish toxicity: Not available Invertibrate toxicity: Not available Algal toxicity: Not available Phyto toxicity: Not available Other toxicity: Not available	Not available	Not available	Not available

Generated by the SDS Manager from AsteRisk, LLC. All Rights Reserved

Section 13: Disposal Considerations

Hydrogen Sulfide	Dispose in accordance with all applicable regulations. Subject to disposal regulations: U.S. EPA 40 CFR 262. Hazardous Waste Number(s): U135.
Carbon Monoxide	Dispose in accordance with all applicable regulations. Subject to disposal regulations: U.S. EPA 40 CFR 262. Hazardous Waste Number(s): D001.
Methane	Dispose in accordance with all applicable regulations. Subject to disposal regulations: U.S. EPA 40 CFR 262. Hazardous Waste Number(s): D001.
Oxygen	Dispose in accordance with all applicable regulations. Subject to disposal regulations: U.S. EPA 40 CFR 262. Hazardous Waste Number(s): D001.
Carbon Dioxide	Dispose in accordance with all applicable regulations.
Nitrogen	Dispose in accordance with all applicable regulations.

Section 14: Transportation Information

U.S. DOT 49 CFR 172.101

DOT Information For This Mixture

Shipping Name	Compressed gas, n.o.s. (Nitrogen, Oxygen)
UN Number	UN1956
Hazard Class	2.2
Hazard Information	Non-Flammable Gas

Individual Component Information

	Proper Shipping Name	ID Number	Hazard Class or Division	Packing Group	Labeling Requirements	Passenger Aircraft or Railcar Quantity Limitations	Cargo Aircraft Only Quantity Limitations	Additional Shipping Description
Hydrogen Sulfide	Hydrogen sulfide	UN1053	2.3	Not applicable	2.3; 2.1	Forbidden	Forbidden	Toxic-Inhalation Hazard Zone B
Carbon Monoxide	Carbon monoxide, compressed	UN1016	2.3	Not applicable	2.3; 2.1	Forbidden	25 kg	Toxic-Inhalation Hazard Zone D
Methane	Methane, compressed	UN1971	2.1	Not applicable	2.1	Forbidden	150 kg	N/A
Oxygen	Oxygen, compressed	UN1072	2.2	Not available	2.2; 5.1	75 kg or L	150 kg	N/A
Carbon Dioxide	Carbon dioxide	UN1013	2.2	Not applicable	2.2	75 kg or L	150kg	None
Nitrogen	Nitrogen, compressed	UN1066	2.2	Not applicable	2.2	75 kg or L	150 kg	N/A

Canadian Transportation of Dangerous Goods

	Shipping Name	UN Number	Class	Packing Group / Risk Group
Hydrogen Sulfide	HYDROGEN SULFIDE; or HYDROGEN SULPHIDE	UN1053	2.3; 2.1	Not applicable
Carbon Monoxide	Carbon monoxide, compressed	UN1016	2.3; 2.1	Not applicable
Methane	Methane, compressed	UN1971	2.1	Not applicable
Oxygen	Oxygen, compressed	UN1072	2.2; 5.1	Not applicable
Carbon Dioxide	Carbon dioxide	UN1013	2.2	Not applicable
Nitrogen	Nitrogen, compressed	UN1066	2.2	Not applicable

Section 15: Regulatory Information

U.S. Regulations

	CERCLA Sections	SARA 355.30	SARA 355.40

Generated by the SDS Manager from AsteRisk, LLC. All Rights Reserved

Hydrogen Sulfide	100 LBS RQ	500 LBS TPQ	100 LBS RQ
Carbon Monoxide	Not regulated.	Not regulated.	Not regulated.
Methane	Not regulated.	Not regulated.	Not regulated.
Oxygen	Not regulated.	Not regulated.	Not regulated.
Carbon Dioxide	Not regulated.	Not regulated.	Not regulated.
Nitrogen	Not regulated.	Not regulated.	Not regulated.

SARA 370.21

	Acute	Chronic	Fire	Reactive	Sudden Release
Hydrogen Sulfide	Yes	No	Yes	No	Yes
Carbon Monoxide	Yes	No	Yes	No	Yes
Methane	Yes	No	Yes	No	Yes
Oxygen	No	No	Yes	No	Yes
Carbon Dioxide	Yes	No	No	No	Yes
Nitrogen	Yes	No	No	No	Yes

SARA 372.65

Hydrogen Sulfide	HYDROGEN SULFIDE: Administrative stay issued Aug. 22, 1994
Carbon Monoxide	Not regulated.
Methane	Not regulated.
Oxygen	Not regulated.
Carbon Dioxide	Not regulated.
Nitrogen	Not regulated.

OSHA Process Safety

Hydrogen Sulfide	1500 LBS TQ
Carbon Monoxide	Not regulated.
Methane	Not regulated.
Oxygen	Not regulated.
Carbon Dioxide	Not regulated.
Nitrogen	Not regulated.

State Regulations

	CA Proposition 65
Hydrogen Sulfide	Not regulated.
Carbon Monoxide	WARNING: This product can expose you to chemicals including Carbon Monoxide, which is known to the State of California to cause birth defects or other reproductive harm. For more information go to www.P65Warnings.ca.gov.
Methane	Not regulated.
Oxygen	Not regulated.
Carbon Dioxide	Not regulated.
Nitrogen	Not regulated.

Canadian Regulations

	WHMIS Classification
Hydrogen Sulfide	A, B1, D1A, D2B.
Carbon Monoxide	A, B1, D1A, D2A.
Methane	A, B1
Oxygen	A,C
Carbon Dioxide	A
Nitrogen	A

National Inventory Status

	US Inventory (TSCA)	TSCA 12b Export Notification	Canada Inventory (DSL/NDSL)
Hydrogen Sulfide	Listed on inventory.	Not listed.	Listed on inventory.
Carbon Monoxide	Listed on inventory.	Not listed.	Listed on inventory.
Methane	Listed on inventory.	Not listed.	Listed on inventory.
Oxygen	Listed on inventory.	Not listed.	Not determined.
Carbon Dioxide	Listed on inventory.	Not listed.	Listed on inventory.
Nitrogen	Listed on inventory.	Not listed.	Listed on inventory.

Generated by the SDS Manager from AsteRisk, LLC. All Rights Reserved

Section 16: Other Information

	NFPA Rating
Hydrogen Sulfide	HEALTH=4 FIRE=4 REACTIVITY=0
Carbon Monoxide	HEALTH=2 FIRE=4 REACTIVITY=0
Methane	HEALTH=0 FIRE=4 REACTIVITY=0
Oxygen	HEALTH=0 FIRE=0 REACTIVITY=0 SPECIAL=OX
Carbon Dioxide	HEALTH=3 FIRE=0 REACTIVITY=0 SPECIAL=SA
Nitrogen	HEALTH=0 FIRE=0 REACTIVITY=0 SPECIAL=SA

0 = minimal hazard, 1 = slight hazard, 2 = moderate hazard, 3 = severe hazard, 4 = extreme hazard

Generated by the SDS Manager from AsteRisk, LLC. All Rights Reserved

SAFETY DATA SHEET

Creation Date 30-Oct-2009 **Revision Date** 24-Dec-2021 **Revision Number** 4

1. Identification

Product Name **Potassium hydrogen phthalate**

Cat No. : **AC177120000; AC177120025; AC177120050; AC177121000; AC177125000**

CAS No 877-24-7
Synonyms Potassium acid phthalate; Potassium biphthalate

Recommended Use Laboratory chemicals.
Uses advised against Food, drug, pesticide or biocidal product use.

Details of the supplier of the safety data sheet

Company
Fisher Scientific Company
One Reagent Lane
Fair Lawn, NJ 07410
Tel: (201) 796-7100

Acros Organics
One Reagent Lane
Fair Lawn, NJ 07410

Emergency Telephone Number For information **US** call: 001-800-ACROS-01 / **Europe** call: +32 14 57 52 11
Emergency Number **US:**001-201-796-7100 / **Europe:** +32 14 57 52 99
CHEMTREC Tel. No.**US:**001-800-424-9300 / **Europe:**001-703-527-3887

2. Hazard(s) identification

Classification
Classification under 2012 OSHA Hazard Communication Standard (29 CFR 1910.1200)

This chemical is not considered hazardous by the 2012 OSHA Hazard Communication Standard (29 CFR 1910.1200)

Label Elements
None required

Hazards not otherwise classified (HNOC)
None identified

3. Composition/Information on Ingredients

Component	CAS No	Weight %
1,2-Benzenedicarboxylic acid, monopotassium salt	877-24-7	>95

4. First-aid measures

Eye Contact Rinse immediately with plenty of water, also under the eyelids, for at least 15 minutes. Get medical attention if irritation persists.

Skin Contact Wash off immediately with plenty of water for at least 15 minutes. Get medical attention immediately if symptoms occur.

Inhalation Remove to fresh air. Get medical attention immediately if symptoms occur. If not breathing, give artificial respiration.

Ingestion Do NOT induce vomiting. Get medical attention.

Most important symptoms and effects No information available.

Notes to Physician Treat symptomatically

5. Fire-fighting measures

Suitable Extinguishing Media Water spray, carbon dioxide (CO2), dry chemical, alcohol-resistant foam.

Unsuitable Extinguishing Media No information available

Flash Point No information available
Method - No information available

Autoignition Temperature No information available
Explosion Limits
Upper No data available
Lower No data available
Sensitivity to Mechanical Impact No information available
Sensitivity to Static Discharge No information available

Specific Hazards Arising from the Chemical
Keep product and empty container away from heat and sources of ignition. Thermal decomposition can lead to release of irritating gases and vapors.

Hazardous Combustion Products
Carbon monoxide (CO). Carbon dioxide (CO_2).
Protective Equipment and Precautions for Firefighters
As in any fire, wear self-contained breathing apparatus pressure-demand, MSHA/NIOSH (approved or equivalent) and full protective gear.

NFPA

Health	Flammability	Instability	Physical hazards
1	1	0	N/A

6. Accidental release measures

Personal Precautions Ensure adequate ventilation. Use personal protective equipment as required. Avoid dust formation.

Environmental Precautions Should not be released into the environment. See Section 12 for additional Ecological Information.

Methods for Containment and Clean Up Sweep up and shovel into suitable containers for disposal. Avoid dust formation.

7. Handling and storage

Handling Wear personal protective equipment/face protection. Ensure adequate ventilation. Avoid contact with skin, eyes or clothing. Avoid ingestion and inhalation. Avoid dust formation.

Storage. Keep containers tightly closed in a dry, cool and well-ventilated place. Incompatible Materials. Strong oxidizing agents.

8. Exposure controls / personal protection

Exposure Guidelines This product does not contain any hazardous materials with occupational exposure limitsestablished by the region specific regulatory bodies.

Engineering Measures None under normal use conditions.

Personal Protective Equipment

Eye/face Protection Wear appropriate protective eyeglasses or chemical safety goggles as described by OSHA's eye and face protection regulations in 29 CFR 1910.133 or European Standard EN166.

Skin and body protection Wear appropriate protective gloves and clothing to prevent skin exposure.

Respiratory Protection No protective equipment is needed under normal use conditions.

Hygiene Measures Handle in accordance with good industrial hygiene and safety practice.

9. Physical and chemical properties

Physical State	Solid
Appearance	White
Odor	Odorless
Odor Threshold	No information available
pH	3.8-4.0 5% aq.sol
Melting Point/Range	295 - 300 °C / 563 - 572 °F
Boiling Point/Range	No information available
Flash Point	No information available
Evaporation Rate	Not applicable
Flammability (solid,gas)	No information available
Flammability or explosive limits	
Upper	No data available
Lower	No data available
Vapor Pressure	No information available
Vapor Density	Not applicable
Specific Gravity	No information available
Solubility	Slightly soluble in water
Partition coefficient; n-octanol/water	No data available
Autoignition Temperature	No information available
Decomposition Temperature	No information available
Viscosity	Not applicable
Molecular Formula	C8 H5 K O4
Molecular Weight	204.22

10. Stability and reactivity

Reactive Hazard None known, based on information available

Stability Stable under normal conditions.

Conditions to Avoid Incompatible products. Excess heat. Avoid dust formation.

Incompatible Materials Strong oxidizing agents

Hazardous Decomposition Products Carbon monoxide (CO), Carbon dioxide (CO_2)

Hazardous Polymerization Hazardous polymerization does not occur.

Hazardous Reactions None under normal processing.

11. Toxicological information

Acute Toxicity

Product Information

Component Information

Component	LD50 Oral	LD50 Dermal	LC50 Inhalation
1,2-Benzenedicarboxylic acid, monopotassium salt	LD50 > 3200 mg/kg (Rat)	>1000 mg/kg	Not listed

Toxicologically Synergistic Products No information available

Delayed and immediate effects as well as chronic effects from short and long-term exposure

Irritation No information available

Sensitization No information available

Carcinogenicity The table below indicates whether each agency has listed any ingredient as a carcinogen.

Component	CAS No	IARC	NTP	ACGIH	OSHA	Mexico
1,2-Benzenedicarboxylic acid, monopotassium salt	877-24-7	Not listed	Not listed	Not listed	Not listed	Not listed

Mutagenic Effects No information available

Reproductive Effects No information available.

Developmental Effects No information available.

Teratogenicity No information available.

STOT - single exposure None known

STOT - repeated exposure None known

Aspiration hazard No information available

Symptoms / effects,both acute and delayed No information available

Endocrine Disruptor Information No information available

Other Adverse Effects The toxicological properties have not been fully investigated.

12. Ecological information

Ecotoxicity

Do not empty into drains.

Persistence and Degradability Soluble in water Persistence is unlikely based on information available.

Bioaccumulation/ Accumulation No information available.

Mobility Will likely be mobile in the environment due to its water solubility.

13. Disposal considerations

Waste Disposal Methods Chemical waste generators must determine whether a discarded chemical is classified as a hazardous waste. Chemical waste generators must also consult local, regional, and national hazardous waste regulations to ensure complete and accurate classification.

14. Transport information

DOT Not regulated
TDG Not regulated
IATA Not regulated
IMDG/IMO Not regulated

15. Regulatory information

United States of America Inventory

Component	CAS No	TSCA	TSCA Inventory notification - Active-Inactive	TSCA - EPA Regulatory Flags
1,2-Benzenedicarboxylic acid, monopotassium salt	877-24-7	X	ACTIVE	-

Legend:
TSCA US EPA (TSCA) - Toxic Substances Control Act, (40 CFR Part 710)
X - Listed
'-' - Not Listed

TSCA 12(b) - Notices of Export Not applicable

International Inventories
Canada (DSL/NDSL), Europe (EINECS/ELINCS/NLP), Philippines (PICCS), Japan (ENCS), Japan (ISHL), Australia (AICS), China (IECSC), Korea (KECL).

Component	CAS No	DSL	NDSL	EINECS	PICCS	ENCS	ISHL	AICS	IECSC	KECL
1,2-Benzenedicarboxylic acid, monopotassium salt	877-24-7	X	-	212-889-4	X	X	X	X	X	KE-02310

KECL - NIER number or KE number (http://ncis.nier.go.kr/en/main.do)

U.S. Federal Regulations

SARA 313 Not applicable

SARA 311/312 Hazard Categories See section 2 for more information

CWA (Clean Water Act) Not applicable

Clean Air Act Not applicable

OSHA - Occupational Safety and Health Administration Not applicable

CERCLA Not applicable

California Proposition 65 This product does not contain any Proposition 65 chemicals.

U.S. State Right-to-Know Regulations Not applicable

U.S. Department of Transportation
Reportable Quantity (RQ): N
DOT Marine Pollutant N
DOT Severe Marine Pollutant N

U.S. Department of Homeland Security This product does not contain any DHS chemicals.

Other International Regulations

Mexico - Grade No information available

Authorisation/Restrictions according to EU REACH

Safety, health and environmental regulations/legislation specific for the substance or mixture

Component	CAS No	OECD HPV	Persistent Organic Pollutant	Ozone Depletion Potential	Restriction of Hazardous Substances (RoHS)
1,2-Benzenedicarboxylic acid, monopotassium salt	877-24-7	Not applicable	Not applicable	Not applicable	Not applicable

Component	CAS No	Seveso III Directive (2012/18/EC) - Qualifying Quantities for Major Accident Notification	Seveso III Directive (2012/18/EC) - Qualifying Quantities for Safety Report Requirements	Rotterdam Convention (PIC)	Basel Convention (Hazardous Waste)
1,2-Benzenedicarboxylic acid, monopotassium salt	877-24-7	Not applicable	Not applicable	Not applicable	Not applicable

16. Other information

Prepared By
Regulatory Affairs
Thermo Fisher Scientific
Email: EMSDS.RA@thermofisher.com

Creation Date 30-Oct-2009
Revision Date 24-Dec-2021
Print Date 24-Dec-2021
Revision Summary This document has been updated to comply with the US OSHA HazCom 2012 Standard replacing the current legislation under 29 CFR 1910.1200 to align with the Globally Harmonized System of Classification and Labeling of Chemicals (GHS).

Disclaimer
The information provided in this Safety Data Sheet is correct to the best of our knowledge, information and belief at the date of its publication. The information given is designed only as a guidance for safe handling, use, processing, storage, transportation, disposal and release and is not to be considered a warranty or quality specification. The information relates only to the specific material designated and may not be valid for such material used in combination with any other materials or in any process, unless specified in the text

End of SDS

HORIBA

SAFETY DATA SHEET

Section 1. Product and Company Identification

Product Name: 525-4, 500-4, 560-4 (pH 4.01 buffer solution)

Product code: 3999960018, 3999960029, 3999960146

Recommended use: For laboratory and Industrial use

Manufacturer / Supplier: Horiba Instruments (Singapore) Pte Ltd
83 Science Park Drive, #02-02A, The Curie
Singapore-118258
Contact No: +65 69089600

Section 2. Hazard identification

Classification of the Substance or Mixture: Mixture

The mixture is classified as not hazardous according to regulation (EC) 1272/2008, Globally Harmonized System (GHS)

GHS Label elements:

Signal word: No Signal word
Hazard statement: No Known significant effects or critical hazards

Precautionary statements:
General: Do not handle until all safety precautions have been read and understood

Other hazards which do not result in classification: None known

Section 3. Composition/ information on ingredients

Substance or Mixture: Mixture

CAS Numbers other identifiers:

Ingredients	CAS Number	Percentage
Potassium Hydrogen Phthalate	877-24-7	<2%
Water	7732-18-5	>98%

This product contains <0.01% other ingredient, not required to be listed as it is not hazardous to health and environment.

The exact percentage of composition has been withheld as a trade secret

Chemical formula: Not applicable

Section 4. First Aid Measures

Description of necessary first aid measures

Eye contact:	Immediately flush eyes with plenty of water, occasionally lifting the upper and lower eyelids. Remove any contact lenses. Get medical attention if irritation occurs.
Inhalation:	Remove victim to fresh air and keep at rest in a position comfortable for breathing. Get medical attention if symptoms occur.
Skin contact:	Flush contaminated skin with plenty of water. Remove contaminated clothing and shoes. Get medical attention if symptoms occur.
Ingestion:	Clean mouth with water. Remove victim to fresh air and keep at rest in a position comfortable for breathing. If material has been swallowed and the person is conscious, give small quantities of water to drink. Do not induce vomiting unless directed to do so by medical personnel. Get medical attention if symptoms occur.

Most important symptoms/effects, both acute and delayed

Potential acute health effects: No known significant effects or critical hazards

Over-exposure signs/symptoms: No specific data available

Indication of immediate medical attention and special treatment needed, if necessary

Notes to physician: Treat symptomatically. Contact poison treatment specialist immediately if large quantities have been ingested or inhaled.

See toxicological information (Section 11)

Section 5. Firefighting Measures

Extinguishing Media

Suitable extinguishing media: Use an extinguishing agent suitable for the surrounding fire.

Unsuitable extinguishing Media: No Information available

Specific hazards arising from the substance or mixture: No specific information available

Hazardous thermal decomposition products: No Specific data

Special protective actions for Fire-fighters: Promptly isolate the scene by removing all persons from the incident if there is fire. No action shall be taken involving any personal risk or without suitable training.

Special protective equipment for fire-fighters: Fire-fighters should wear appropriate protective equipment and self-contained breathing apparatus with a full face-piece operated in positive pressure mode.

Section 6. Accidental release Measures

Personal precautions, protective equipment and emergency procedures

For non-emergency personnel: No action shall be taken involving any personal risk or without suitable training. Evacuate surrounding areas. Keep unnecessary and unprotected personnel from entering. Do not touch or walk through spilled material

For emergency responders: If specialized clothing is required to deal with the spillage, take note of any information in section 8 on suitable and unsuitable materials. See also the information in "For non-emergency personnel"

Environmental precautions: Avoid dispersal of spilled material and runoff and contact with soil, waterways, drains and sewers. Inform the relevant authorities if the product has caused environmental pollution (sewers, water ways, soil and air

Methods and material for containment and cleaning up:

Method for Containment: Prevent further leakage or spillage if safe to do so.

Methods of cleaning up: Soak up with inert absorbent material. Pick up and transfer to properly labelled containers.

Section 7. Handling and storage

Precautions for safe handling

Protective measures: Put on appropriate personal protective equipment (see Section 8).

Advice on general occupational hygiene: Eating, drinking and smoking should be prohibited in areas where this material is handled, stored and processed. Workers should wash hands and face before eating, drinking and smoking. Remove contaminated clothing and protective equipment before entering eating areas.

Conditions for safe storage, including any incompatibilities: Store in accordance with local regulations. Store in original container protected from direct sunlight in a dry, cool and well-ventilated area, away from incompatible materials (see Section 10) and food and drink. Keep container tightly closed and sealed until ready for use. Containers that have been opened must be carefully resealed and kept upright to prevent leakage. Do not store in unlabelled containers. Use appropriate containment to avoid environmental contamination.

Section 8. Exposure controls/personal protection

Control parameters

Occupational exposure limits: None

Appropriate engineering controls: Good general ventilation should be sufficient to control worker exposure to airborne contaminants.

Environmental exposure controls: Emissions from ventilation or work process equipment should be checked to ensure they comply with the requirements of environmental protection legislation. In some cases, fume scrubbers, filters or engineering modifications to the process equipment will be necessary to reduce emissions to acceptable levels.

Individual protection measures

Hygiene measures: Wash hands, forearms and face thoroughly after handling chemical products, before eating, smoking and using the lavatory and at the end of the working period. Appropriate techniques should be used to remove potentially contaminated clothing. Wash contaminated clothing before reusing. Ensure that eyewash stations and safety showers are close to the workstation location.

Eye/face protection: Safety eyewear complying with an approved standard should be used when a risk assessment indicates this is necessary to avoid exposure to liquid splashes, mists, gases or dusts. If contact is possible, the following protection should be worn, unless the assessment indicates a higher degree of protection: safety glasses with side-shields.

Skin protection

Hand protection:	Chemical-resistant, impervious gloves complying with an approved standard should be worn at all times when handling chemical products if a risk assessment indicates this is necessary.
Body protection:	Personal protective equipment for the body should be selected based on the task being performed and the risks involved and should be approved by a specialist before handling this product.
Other skin protection:	Appropriate footwear and any additional skin protection measures should be selected based on the task being performed and the risks involved and should be approved by a specialist before handling this product.
Respiratory protection:	Based on the hazard and potential for exposure, select a respirator that meets the appropriate standard or certification. Respirators must be used according to a respiratory protection program to ensure proper fitting, training, and other important aspects of use.

Section 9. Physical and chemical properties

Appearance	
Physical state:	Liquid
Colour:	Colourless
Odour:	Odourless
Odour Threshold:	Not available
pH:	4.01
Melting Point:	Not available
Boiling Point:	100° C
Flash point:	[Product does not sustain combustion.]
Evaporation rate:	Not available
Flammability (solid, gas):	Not available
Lower and upper explosive (Flammable) limits:	Not available
Vapour pressure:	Not available
Vapour density:	Not available
Relative density:	Not available
Partition coefficient n- octanol/water:	Not available
Auto-ignition temperature:	Not available
Decomposition temperature:	Not available
Viscosity:	Not available

Section 10. Stability and reactivity

Reactivity:	No specific test data related to reactivity available for this product or its ingredients.
Chemical stability:	The product is stable
Possibility of hazardous reactions:	Hazardous reactions or instability may occur under certain conditions of storage or use.
Conditions to avoid:	No specific data
Incompatible materials:	No specific data
Hazardous decomposition Products:	Under normal conditions of storage and use, hazardous decomposition products should not be produced.

Section 11. Toxicological Information

Information on toxicological effects

Acute toxicity:	Not available
Irritation/Corrosion:	Not available
Sensitization:	Not available
Mutagenicity:	Not available
Carcinogenicity:	Not available
Reproductive toxicity:	Not available
Teratogenicity:	Not available
Specific target organ toxicity (single exposure):	Not available
Specific target organ toxicity (repeated exposure):	Not available
Aspiration hazard:	Not available
Information on the likely routes of exposure:	Not available

Potential acute effects:

Eye contact:	No known significant effects or critical hazards
Inhalation:	No known significant effects or critical hazards
Skin contact:	No known significant effects or critical hazards
Ingestion:	No known significant effects or critical hazards

Symptoms related to the physical, chemical and toxicological characteristics

Eye contact:	No specific data
Inhalation:	No specific data
Skin contact:	No specific data
Ingestion:	No specific data

Delayed and immediate effects and also chronic effects from short and long term exposure

Short term exposure

Potential immediate effects:	Not available
Potential delayed effects:	Not available

Long term exposure

Potential immediate effects	Not available
Potential delayed effects:	Not available

Potential chronic health effects:	Not available
General:	No known significant effects or critical hazards
Carcinogenicity:	No known significant effects or critical hazards
Mutagenicity:	No known significant effects or critical hazards
Teratogenicity:	No known significant effects or critical hazards
Developmental effects:	No known significant effects or critical hazards
Fertility effects:	No known significant effects or critical hazards

Numerical measures of toxicity

Acute toxicity estimates:	Not available

Section 12. Ecological information

Toxicity:	Not available
Persistence/degradability:	Not available

Bio accumulative potential: Not available

Mobility in soil
Soil/water
partition coefficient (K_{OC}): Not available

Other adverse effects: No known significant effects or critical hazards.

Section 13. Disposal consideration

Disposal methods: The generation of waste should be avoided or minimized wherever possible. Disposal of this product, solutions and any by-products should at all times comply with the requirements of environmental protection and waste disposal legislation and any regional local authority requirements. Dispose of surplus and non- recyclable products via a licensed waste disposal contractor. Waste should not be disposed of untreated to the sewer unless fully compliant with the requirements of all authorities with jurisdiction. Incineration or landfill should only be considered when recycling is not feasible. This material and its container must be disposed of in a safe way. Empty containers or liners may retain some product residues. Avoid dispersal of spilled material and runoff and contact with soil, waterways, drains and sewers.

Section 14. Transport information

	UN	IMDG	IATA
UN number	Not regulated.	Not regulated.	Not regulated.
UN proper shipping name	-	-	-
Transport hazard class(es)	-	-	-
Packing group	-	-	-
Environmental hazards	No.	No.	No.
Additional information	-	-	-

Special precautions for user: Transport within user's premises: always transport in closed containers that are upright and secure. Ensure that persons transporting the product know what to do in the event of an accident or spillage.

Section 15. Regulatory information

Safety, health and environmental regulations/legislation specific for the substance or mixture.
International Inventories:
USINV Complies

CANINV	Complies
EINECS/ELINCS	Complies
ENCS	Complies
IECSC	Complies
KECL	Complies
PICCS	Complies
AICS	Complies

Key of abbreviation:
USINV / TSCA: United States Toxic Substanc3es Control Act Section 8(b) Inventory
CANINV / DSL/NDSL: Canadian Domestic Substances List/Non-Domestic Substances List
EINECS/ELINCS: European Inventory of Existing Commercial Chemical Substances/EU List of Notified Chemical Substances
ENCS: Japanese Existing and New Chemical Substances
IECSC: Chinese Inventory of Existing Chemical Substances
KECL: Korean Existing and Evaluated Chemical Substances
PICCS: Philippines Inventory of Chemical and Chemical Substances
AICS: Australian Inventory of Chemical Substances

Chemical safety assessment:
A chemical safety assessment according to regulation (EC) No: 1907/2006 is not required.

Section 16. Other information

History:

Date of issue: 6 March 2018

Key of abbreviation:
ATE: Acute Toxicity Estimate
BCF: Bioconcentration Factor
GHS: Globally harmonized System of classification and labelling of chemicals
IATA: International Air Transport Association
IBC= Intermediate Bulk Container
IMDG International maritime Dangerous goods
LogPow = logarithm of the octanol/water partition coefficient
MARPOL = International Convention for the Prevention of Pollution From Ships, 1973 as modified by the Protocol of 1978. ("Marpol" = marine pollution)
UN = United Nations

Notice to reader:

To the best of our knowledge, the information contained herein is accurate. However, neither the above- named supplier, nor any of its subsidiaries, assumes any liability whatsoever for the accuracy or completeness of the information contained herein.

Final determination of suitability of any material is the sole responsibility of the user. All materials may present unknown hazards and should be used with caution. Although certain hazards are described herein, we cannot guarantee that these are the only hazards that exist.

HORIBA

SAFETY DATA SHEET

Section 1. Product and Company Identification

Product Name: 525-7, 500-7, 560-7 (pH 7 buffer solution)

Product code: 3999960020, 3999960031, 3999960147

Recommended use: For laboratory and Industrial use

Manufacturer / Supplier: Horiba Instruments (Singapore) Pte Ltd
83 Science Park Drive, #02-02A, The Curie
Singapore-118258
Contact No: +65 69089600

Section 2. Hazard identification

Classification of the Substance or Mixture: Mixture

The mixture is classified as not hazardous according to regulation (EC) 1272/2008, Globally Harmonized System (GHS)

GHS Label elements:

Signal word: No Signal word
Hazard statement: No Known significant effects or critical hazards

Precautionary statements:
General: Do not handle until all safety precautions have been read and understood

Other hazards which do not result in classification: None known

Section 3. Composition/ information on ingredients

Substance or Mixture: Mixture

CAS Numbers other identifiers:

Ingredients	CAS Number	Percentage
Potassium Dihydrogen Phosphate	7778-77-0	<1%
Disodium Hydrogen Phosphate	7558-79-4	<1%
Water	7732-18-5	>98%

This product contains <0.01% other ingredient, not required to be listed as it is not hazardous to health and environment.

The exact percentage of composition has been withheld as a trade secret

Chemical formula: Not applicable

Section 4. First Aid Measures

Description of necessary first aid measures

Eye contact:	Immediately flush eyes with plenty of water, occasionally lifting the upper and lower eyelids. Remove any contact lenses. Get medical attention if irritation occurs.
Inhalation:	Remove victim to fresh air and keep at rest in a position comfortable for breathing. Get medical attention if symptoms occur.
Skin contact:	Flush contaminated skin with plenty of water. Remove contaminated clothing and shoes. Get medical attention if symptoms occur.
Ingestion	Clean mouth with water. Remove victim to fresh air and keep at rest in a position comfortable for breathing. If material has been swallowed and the person is conscious, give small quantities of water to drink. Do not induce vomiting unless directed to do so by medical personnel. Get medical attention if symptoms occur.

Most important symptoms/effects, both acute and delayed

Potential acute health effects: No known significant effects or critical hazards

Over-exposure signs/symptoms: No specific data available

Indication of immediate medical attention and special treatment needed, if necessary

Notes to physician: Treat symptomatically. Contact poison treatment specialist immediately if large quantities have been ingested or inhaled.

See toxicological information (Section 11)

Section 5. Firefighting Measures

Extinguishing Media

Suitable extinguishing media: Use an extinguishing agent suitable for the surrounding fire.

Unsuitable extinguishing Media: No Information available

Specific hazards arising from the substance or mixture: No specific information available

Hazardous thermal decomposition products: No Specific data

Special protective actions for Fire-fighters: Promptly isolate the scene by removing all persons from the incident if there is fire. No action shall be taken involving any personal risk or without suitable training.

Special protective equipment for fire-fighters: Fire-fighters should wear appropriate protective equipment and self-contained breathing apparatus with a full face-piece operated in positive pressure mode.

Section 6. Accidental release Measures

Personal precautions, protective equipment and emergency procedures

For non-emergency personnel: No action shall be taken involving any personal risk or without suitable training. Evacuate surrounding areas. Keep unnecessary and unprotected personnel from entering. Do not touch or walk through spilled material

For emergency responders: If specialized clothing is required to deal with the spillage, take note of any information in section 8 on suitable and unsuitable materials. See also the information in “For non-emergency personnel”

Environmental precautions: Avoid dispersal of spilled material and runoff and contact with soil, waterways, drains and sewers. Inform the relevant authorities if the product has caused environmental pollution (sewers, water ways, soil and air

Methods and material for containment and cleaning up:

Method for Containment: Prevent further leakage or spillage if safe to do so.

Methods of cleaning up: Soak up with inert absorbent material. Pick up and transfer to properly labelled containers.

Section 7. Handling and storage

Precautions for safe handling
Protective measures: Put on appropriate personal protective equipment (see Section 8).

Advice on general occupational hygiene: Eating, drinking and smoking should be prohibited in areas where this material is handled, stored and processed. Workers should wash hands and face before eating, drinking and smoking. Remove contaminated clothing and protective equipment before entering eating areas.

Conditions for safe storage, including any incompatibilities: Store in accordance with local regulations. Store in original container protected from direct sunlight in a dry, cool and well-ventilated area, away from incompatible materials (see Section 10) and food and drink. Keep container tightly closed and sealed until ready for use. Containers that have been opened must be carefully resealed and kept upright to prevent leakage. Do not store in unlabelled containers. Use appropriate containment to avoid environmental contamination.

Section 8. Exposure controls/personal protection

Control parameters

Occupational exposure limits: None

Appropriate engineering controls: Good general ventilation should be sufficient to control worker exposure to airborne contaminants.

Environmental exposure controls: Emissions from ventilation or work process equipment should be checked to ensure they comply with the requirements of environmental protection legislation. In some cases, fume scrubbers, filters or engineering modifications to the process equipment will be necessary to reduce emissions to acceptable levels.

Individual protection measures
Hygiene measures: Wash hands, forearms and face thoroughly after handling chemical products, before eating, smoking and using the lavatory and at the end of the working period. Appropriate techniques should be used to remove potentially contaminated clothing. Wash contaminated clothing before reusing. Ensure that eyewash stations and safety showers are close to the workstation location.

Eye/face protection: Safety eyewear complying with an approved standard should be used when a risk assessment indicates this is necessary to avoid exposure to liquid splashes, mists, gases or dusts. If contact is possible, the following protection should be worn, unless the assessment indicates a higher degree of protection: safety glasses with side-shields.

Skin protection

Hand protection:	Chemical-resistant, impervious gloves complying with an approved standard should be worn at all times when handling chemical products if a risk assessment indicates this is necessary.
Body protection:	Personal protective equipment for the body should be selected based on the task being performed and the risks involved and should be approved by a specialist before handling this product.
Other skin protection:	Appropriate footwear and any additional skin protection measures should be selected based on the task being performed and the risks involved and should be approved by a specialist before handling this product.
Respiratory protection:	Based on the hazard and potential for exposure, select a respirator that meets the appropriate standard or certification. Respirators must be used according to a respiratory protection program to ensure proper fitting, training, and other important aspects of use.

Section 9. Physical and chemical properties

Appearance	
Physical state:	Liquid
Colour:	Colourless
Odour:	Odourless
Odour Threshold:	Not available
pH:	6.86
Melting Point:	Not available
Boiling Point:	100° C
Flash point:	[Product does not sustain combustion.]
Evaporation rate:	Not available
Flammability (solid, gas):	Not available
Lower and upper explosive (Flammable) limits:	Not available
Vapour pressure:	Not available
Vapour density:	Not available
Relative density:	Not available
Partition coefficient n- octanol/water:	Not available
Auto-ignition temperature:	Not available
Decomposition temperature:	Not available
Viscosity:	Not available

Section 10. Stability and reactivity

Reactivity:	No specific test data related to reactivity available for this product or its ingredients.
Chemical stability:	The product is stable
Possibility of hazardous reactions:	Hazardous reactions or instability may occur under certain conditions of storage or use.
Conditions to avoid:	No specific data
Incompatible materials:	No specific data
Hazardous decomposition Products:	Under normal conditions of storage and use, hazardous decomposition products should not be produced.

Section 11. Toxicological Information

Information on toxicological effects

Acute toxicity:	Not available
Irritation/Corrosion:	Not available
Sensitization:	Not available
Mutagenicity:	Not available
Carcinogenicity:	Not available
Reproductive toxicity:	Not available
Teratogenicity:	Not available
Specific target organ toxicity (single exposure):	Not available
Specific target organ toxicity (repeated exposure):	Not available
Aspiration hazard:	Not available
Information on the likely routes of exposure:	Not available

Potential acute effects:

Eye contact:	No known significant effects or critical hazards
Inhalation:	No known significant effects or critical hazards
Skin contact:	No known significant effects or critical hazards
Ingestion:	No known significant effects or critical hazards

Symptoms related to the physical, chemical and toxicological characteristics

Eye contact:	No specific data
Inhalation:	No specific data
Skin contact:	No specific data
Ingestion:	No specific data

Delayed and immediate effects and also chronic effects from short and long term exposure

Short term exposure

Potential immediate effects:	Not available
Potential delayed effects:	Not available

Long term exposure

Potential immediate effects:	Not available
Potential delayed effects:	Not available

Potential chronic health effects: Not available

General:	No known significant effects or critical hazards
Carcinogenicity:	No known significant effects or critical hazards
Mutagenicity:	No known significant effects or critical hazards
Teratogenicity:	No known significant effects or critical hazards
Developmental effects:	No known significant effects or critical hazards
Fertility effects:	No known significant effects or critical hazards

Numerical measures of toxicity

Acute toxicity estimates: Not available

Section 12. Ecological information

Toxicity: Not available

Persistence/degradability: Not available

Bio accumulative potential: Not available

Mobility in soil

Soil/water partition coefficient (K_{OC}): Not available

Other adverse effects: No known significant effects or critical hazards.

Section 13. Disposal consideration

Disposal methods: The generation of waste should be avoided or minimized wherever possible. Disposal of this product, solutions and any by-products should at all times comply with the requirements of environmental protection and waste disposal legislation and any regional local authority requirements. Dispose of surplus and non- recyclable products via a licensed waste disposal contractor. Waste should not be disposed of untreated to the sewer unless fully compliant with the requirements of all authorities with jurisdiction. Incineration or landfill should only be considered when recycling is not feasible. This material and its container must be disposed of in a safe way. Empty containers or liners may retain some product residues. Avoid dispersal of spilled material and runoff and contact with soil, waterways, drains and sewers.

Section 14. Transport information

	UN	IMDG	IATA
UN number	Not regulated.	Not regulated.	Not regulated.
UN proper shipping name	-	-	-
Transport hazard class(es)	-	-	-
Packing group	-	-	-
Environmental hazards	No.	No.	No.
Additional information	-	-	-

Special precautions for user: Transport within user's premises: always transport in closed containers that are upright and secure. Ensure that persons transporting the product know what to do in the event of an accident or spillage.

Section 15. Regulatory information

Safety, health and environmental regulations/legislation specific for the substance or mixture.

International Inventories:

USINV	Complies
CANINV	Complies
EINECS/ELINCS	Complies
ENCS	Complies

IECSC	Complies
KECL	Complies
PICCS	Complies
AICS	Complies

Key of abbreviation:
USINV / TSCA: United States Toxic Substanc3es Control Act Section 8(b) Inventory
CANINV / DSL/NDSL: Canadian Domestic Substances List/Non-Domestic Substances List
EINECS/ELINCS: European Inventory of Existing Commercial Chemical Substances/EU List of Notified Chemical Substances
ENCS: Japanese Existing and New Chemical Substances
IECSC: Chinese Inventory of Existing Chemical Substances
KECL: Korean Existing and Evaluated Chemical Substances
PICCS: Philippines Inventory of Chemical and Chemical Substances
AICS: Australian Inventory of Chemical Substances

Chemical safety assessment:
A chemical safety assessment according to regulation (EC) No: 1907/2006 is not required.

Section 16. Other information

History:

Date of issue: 28 Feb 2018

Key of abbreviation:
ATE: Acute Toxicity Estimate
BCF: Bioconcentration Factor
GHS: Globally harmonized System of classification and labelling of chemicals
IATA: International Air Transport Association
IBC= Intermediate Bulk Container
IMDG International maritime Dangerous goods
LogPow = logarithm of the octanol/water partition coefficient
MARPOL = International Convention for the Prevention of Pollution From Ships, 1973 as modified by the Protocol of 1978. ("Marpol" = marine pollution)
UN = United Nations

Notice to reader:

To the best of our knowledge, the information contained herein is accurate. However, neither the above- named supplier, nor any of its subsidiaries, assumes any liability whatsoever for the accuracy or completeness of the information contained herein.

Final determination of suitability of any material is the sole responsibility of the user. All materials may present unknown hazards and should be used with caution. Although certain hazards are described herein, we cannot guarantee that these are the only hazards that exist.

HORIBA

SAFETY DATA SHEET

Section 1. Product and Company Identification

Product Name: 525-10, 500-10, 560-10 (pH 10.01 buffer solution)

Product code: 3999960022, 3999960033, 3999960138

Recommended use: For laboratory and Industrial use

Manufacturer / Supplier: Horiba Instruments (Singapore) Pte Ltd
83 Science Park Drive, #02-02A, The Curie
Singapore-118258
Contact No: +65 69089600

Section 2. Hazard identification

Classification of the Substance or Mixture: Mixture

The mixture is classified as not hazardous according to regulation (EC) 1272/2008, Globally Harmonized System (GHS)

GHS Label elements:

Signal word: No Signal word
Hazard statement: No Known significant effects or critical hazards

Precautionary statements:
General: Do not handle until all safety precautions have been read and understood

Other hazards which do not result in classification: None known

Section 3. Composition/ information on ingredients

Substance or Mixture: Mixture

CAS Numbers other identifiers:

Ingredients	CAS Number	Percentage
Sodium Carbonate	497-19-8	<1%
Sodium Bicarbonate	144-55-8	<1%
Water	7732-18-5	>98%

This product contains <0.01% other ingredient, not required to be listed as it is not hazardous to health and environment.

The exact percentage of composition has been withheld as a trade secret

Chemical formula: Not applicable

Section 4. First Aid Measures

Description of necessary first aid measures

Eye contact:	Immediately flush eyes with plenty of water, occasionally lifting the upper and lower eyelids. Remove any contact lenses. Get medical attention if irritation occurs.
Inhalation:	Remove victim to fresh air and keep at rest in a position comfortable for breathing. Get medical attention if symptoms occur.
Skin contact:	Flush contaminated skin with plenty of water. Remove contaminated clothing and shoes. Get medical attention if symptoms occur.
Ingestion	Clean mouth with water. Remove victim to fresh air and keep at rest in a position comfortable for breathing. If material has been swallowed and the person is conscious, give small quantities of water to drink. Do not induce vomiting unless directed to do so by medical personnel. Get medical attention if symptoms occur.

Most important symptoms/effects, both acute and delayed

Potential acute health effects: No known significant effects or critical hazards

Over-exposure signs/symptoms: No specific data available

Indication of immediate medical attention and special treatment needed, if necessary

Notes to physician: Treat symptomatically. Contact poison treatment specialist immediately if large quantities have been ingested or inhaled.

See toxicological information (Section 11)

Section 5. Firefighting Measures

Extinguishing Media

Suitable extinguishing media: Use an extinguishing agent suitable for the surrounding fire.

Unsuitable extinguishing Media: No Information available

Specific hazards arising from the substance or mixture: No specific information available

Hazardous thermal decomposition products: No Specific data

Special protective actions for Fire-fighters: Promptly isolate the scene by removing all persons from the incident if there is fire. No action shall be taken involving any personal risk or without suitable training.

Special protective equipment for fire-fighters: Fire-fighters should wear appropriate protective equipment and self-contained breathing apparatus with a full face-piece operated in positive pressure mode.

Section 6. Accidental release Measures

Personal precautions, protective equipment and emergency procedures

For non-emergency personnel: No action shall be taken involving any personal risk or without suitable training. Evacuate

surrounding areas. Keep unnecessary and unprotected personnel from entering. Do not touch or walk through spilled material

For emergency responders: If specialized clothing is required to deal with the spillage, take note of any information in section 8 on suitable and unsuitable materials. See also the information in “For non-emergency personnel”

Environmental precautions: Avoid dispersal of spilled material and runoff and contact with soil, waterways, drains and sewers. Inform the relevant authorities if the product has caused environmental pollution (sewers, water ways, soil and air

Methods and material for containment and cleaning up:

Method for Containment: Prevent further leakage or spillage if safe to do so.

Methods of cleaning up: Soak up with inert absorbent material. Pick up and transfer to properly labelled containers.

Section 7. Handling and storage

Precautions for safe handling
Protective measures: Put on appropriate personal protective equipment (see Section 8).

Advice on general occupational hygiene: Eating, drinking and smoking should be prohibited in areas where this material is handled, stored and processed. Workers should wash hands and face before eating, drinking and smoking. Remove contaminated clothing and protective equipment before entering eating areas.

Conditions for safe storage, including any incompatibilities: Store in accordance with local regulations. Store in original container protected from direct sunlight in a dry, cool and well-ventilated area, away from incompatible materials (see Section 10) and food and drink. Keep container tightly closed and sealed until ready for use. Containers that have been opened must be carefully resealed and kept upright to prevent leakage. Do not store in unlabelled containers. Use appropriate containment to avoid environmental contamination.

Section 8. Exposure controls/personal protection

Control parameters

Occupational exposure limits: None

Appropriate engineering controls: Good general ventilation should be sufficient to control worker exposure to airborne contaminants.

Environmental exposure controls: Emissions from ventilation or work process equipment should be checked to ensure they comply with the requirements of environmental protection legislation. In some cases, fume scrubbers, filters or engineering modifications to the process equipment will be necessary to reduce emissions to acceptable levels.

Individual protection measures
Hygiene measures: Wash hands, forearms and face thoroughly after handling chemical products, before eating, smoking and using the lavatory and at the end of the working period. Appropriate techniques should be used to remove potentially contaminated clothing. Wash contaminated clothing before reusing. Ensure that eyewash stations and safety showers are close to the workstation location.

Eye/face protection: Safety eyewear complying with an approved standard should be used when a risk assessment indicates this is necessary to avoid exposure to liquid splashes, mists, gases or dusts. If contact is possible, the following protection should be worn, unless the assessment indicates a higher degree of protection: safety glasses with

side-shields.

Skin protection

Hand protection:	Chemical-resistant, impervious gloves complying with an approved standard should be worn at all times when handling chemical products if a risk assessment indicates this is necessary.
Body protection:	Personal protective equipment for the body should be selected based on the task being performed and the risks involved and should be approved by a specialist before handling this product.
Other skin protection:	Appropriate footwear and any additional skin protection measures should be selected based on the task being performed and the risks involved and should be approved by a specialist before handling this product.
Respiratory protection:	Based on the hazard and potential for exposure, select a respirator that meets the appropriate standard or certification. Respirators must be used according to a respiratory protection program to ensure proper fitting, training, and other important aspects of use.

Section 9. Physical and chemical properties

Appearance

Physical state:	Liquid
Colour:	Colourless
Odour:	Odourless
Odour Threshold:	Not available
pH:	10.01
Melting Point:	Not available
Boiling Point:	100° C
Flash point:	[Product does not sustain combustion.]
Evaporation rate:	Not available
Flammability (solid, gas):	Not available
Lower and upper explosive (Flammable) limits:	Not available
Vapour pressure:	Not available
Vapour density:	Not available
Relative density:	Not available
Partition coefficient n- octanol/water:	Not available
Auto-ignition temperature:	Not available
Decomposition temperature:	Not available
Viscosity:	Not available

Section 10. Stability and reactivity

Reactivity:	No specific test data related to reactivity available for this product or its ingredients.
Chemical stability:	The product is stable
Possibility of hazardous reactions:	Hazardous reactions or instability may occur under certain conditions of storage or use.
Conditions to avoid:	No specific data
Incompatible materials:	No specific data
Hazardous decomposition	

Products:	Under normal conditions of storage and use, hazardous decomposition products should not be produced.

Section 11. Toxicological Information

Information on toxicological effects

Acute toxicity:	Not available
Irritation/Corrosion:	Not available
Sensitization:	Not available
Mutagenicity:	Not available
Carcinogenicity:	Not available
Reproductive toxicity:	Not available
Teratogenicity:	Not available
Specific target organ: toxicity (single exposure):	Not available
Specific target organ toxicity (repeated exposure):	Not available
Aspiration hazard:	Not available
Information on the likely routes of exposure:	Not available

Potential acute effects:

Eye contact:	No known significant effects or critical hazards
Inhalation:	No known significant effects or critical hazards
Skin contact:	No known significant effects or critical hazards
Ingestion:	No known significant effects or critical hazards

Symptoms related to the physical, chemical and toxicological characteristics

Eye contact:	No specific data.
Inhalation:	No specific data.
Skin contact:	No specific data.
Ingestion:	No specific data.

Delayed and immediate effects and also chronic effects from short and long term exposure

Short term exposure

Potential immediate effect:	Not available
Potential delayed effects:	Not available

Long term exposure

Potential immediate effects:	Not available
Potential delayed effects:	Not available

Potential chronic health effects:	Not available
General:	No known significant effects or critical hazards
Carcinogenicity:	No known significant effects or critical hazards
Mutagenicity:	No known significant effects or critical hazards
Teratogenicity:	No known significant effects or critical hazards
Developmental effects:	No known significant effects or critical hazards
Fertility effects:	No known significant effects or critical hazards

Numerical measures of toxicity

Acute toxicity estimates:	Not available

Section 12. Ecological information

Toxicity:	Not available
Persistence/degradability:	Not available
Bio accumulative potential:	Not available

Mobility in soil
Soil/water partition coefficient (K_{OC}): Not available

Other adverse effects: No known significant effects or critical hazards.

Section 13. Disposal consideration

Disposal methods: The generation of waste should be avoided or minimized wherever possible. Disposal of this product, solutions and any by-products should at all times comply with the requirements of environmental protection and waste disposal legislation and any regional local authority requirements. Dispose of surplus and non- recyclable products via a licensed waste disposal contractor. Waste should not be disposed of untreated to the sewer unless fully compliant with the requirements of all authorities with jurisdiction. Incineration or landfill should only be considered when recycling is not feasible. This material and its container must be disposed of in a safe way. Empty containers or liners may retain some product residues. Avoid dispersal of spilled material and runoff and contact with soil, waterways, drains and sewers.

Section 14. Transport information

	UN	IMDG	IATA
UN number	Not regulated.	Not regulated.	Not regulated.
UN proper shipping name	-	-	-
Transport hazard class(es)	-	-	-
Packing group	-	-	-
Environmental hazards	No.	No.	No.
Additional information	-	-	-

Special precautions for user: Transport within user's premises: always transport in closed containers that are upright and secure. Ensure that persons transporting the product know what to do in the event of an accident or spillage.

Section 15. Regulatory information

Safety, health and environmental regulations/legislation specific for the substance or mixture.
International Inventories:

USINV	Complies
CANINV	Complies
EINECS/ELINCS	Complies
ENCS	Complies

IECSC	Complies
KECL	Complies
PICCS	Complies
AICS	Complies

Key of abbreviation:
USINV / TSCA: United States Toxic Substanc3es Control Act Section 8(b) Inventory
CANINV / DSL/NDSL: Canadian Domestic Substances List/Non-Domestic Substances List
EINECS/ELINCS: European Inventory of Existing Commercial Chemical Substances/EU List of Notified Chemical Substances
ENCS: Japanese Existing and New Chemical Substances
IECSC: Chinese Inventory of Existing Chemical Substances
KECL: Korean Existing and Evaluated Chemical Substances
PICCS: Philippines Inventory of Chemical and Chemical Substances
AICS: Australian Inventory of Chemical Substances

Chemical safety assessment:
A chemical safety assessment according to regulation (EC) No: 1907/2006 is not required.

Section 16. Other information

History:

Date of issue: 6 March 2018

Key of abbreviation:
ATE: Acute Toxicity Estimate
BCF: Bioconcentration Factor
GHS: Globally harmonized Syatem of classification and labelling of chemicals
IATA: International Air Transport Association
IBC= Intermediate Bulk Container
IMDG International maritime Dangerous goods
LogPow = logarithm of the octanol/water partition coefficient
MARPOL = International Convention for the Prevention of Pollution From Ships, 1973 as modified by the Protocol of 1978. ("Marpol" = marine pollution)
UN = United Nations

Notice to reader:

To the best of our knowledge, the information contained herein is accurate. However, neither the above- named supplier, nor any of its subsidiaries, assumes any liability whatsoever for the accuracy or completeness of the information contained herein.

Final determination of suitability of any material is the sole responsibility of the user. All materials may present unknown hazards and should be used with caution. Although certain hazards are described herein, we cannot guarantee that these are the only hazards that exist.

HORIBA

SAFETY DATA SHEET

Section 1. Product and Company Identification

Product Name: 525-3; 560-3 (internal filling solution for pH combination electrode)

Product code: 3999960023; 3999960139

Recommended use: For laboratory and Industrial use

Manufacturer / Supplier: Horiba Instruments (Singapore) Pte Ltd
83 Science Park Drive, #02-02A, The Curie
Singapore-118258
Contact No: +65 69089660

Section 2. Hazard identification

Classification of the Substance or Mixture: Mixture

The mixture is classified as not hazardous according to regulation (EC) 1272/2008, Globally Harmonized System (GHS)

GHS Label elements:

Signal word: No Signal word
Hazard statement: No Known significant effects or critical hazards

Precautionary statements:
General: Do not handle until all safety precautions have been read and understood

Other hazards which do not result in classification: None known

Section 3. Composition/ information on ingredients

Substance or Mixture: Mixture

CAS Numbers other identifiers:

Ingredients	CAS Number	Percentage
Potassium Chloride	7447-40-7	<25%
Water	7732-18-5	>75%

The exact percentage of composition has been withheld as a trade secret

Chemical formula: Not applicable

Section 4. First Aid Measures

Description of necessary first aid measures

Eye contact:	Immediately flush eyes with plenty of water, occasionally lifting the upper and lower eyelids. Remove any contact lenses. Get medical attention if irritation occurs.
Inhalation:	Remove victim to fresh air and keep at rest in a position comfortable for breathing. Get medical attention if symptoms occur.
Skin contact:	Flush contaminated skin with plenty of water. Remove contaminated clothing and shoes. Get medical attention if symptoms occur.
Ingestion:	Clean mouth with water. Remove victim to fresh air and keep at rest in a position comfortable for breathing. If material has been swallowed and the person is conscious, give small quantities of water to drink. Do not induce vomiting unless directed to do so by medical personnel. Get medical attention if symptoms occur.

Most important symptoms/effects, both acute and delayed

Potential acute health effects:

Eye contact: Causes eye irritation

Over-exposure signs/symptoms: No specific data available

Indication of immediate medical attention and special treatment needed, if necessary

Notes to physician: Treat symptomatically. Contact poison treatment specialist immediately if large quantities have been ingested or inhaled.

See toxicological information (Section 11)

Section 5. Firefighting Measures

Extinguishing Media

Suitable extinguishing media:	Use an extinguishing agent suitable for the surrounding fire.
Unsuitable extinguishing Media:	No Information available
Specific hazards arising from the substance or mixture:	No specific information available
Hazardous thermal decomposition products:	No Specific data
Special protective actions for Fire-fighters:	Promptly isolate the scene by removing all persons from the incident if there is fire. No action shall be taken involving any personal risk or without suitable training
Special protective equipment for fire-fighters	Fire-fighters should wear appropriate protective equipment self- contained breathing apparatus with a full face-piece operated in positive pressure mode.

Section 6. Accidental release Measures

Personal precautions, protective equipment and emergency procedures

For non-emergency personnel:	No action shall be taken involving any personal risk or without suitable training. Evacuate surrounding areas. Keep unnecessary and unprotected personnel from entering. Do not touch or walk through spilled material.
For emergency responders:	If specialized clothing is required to deal with the spillage, take note of any information

In section 8 on suitable and unsuitable materials. See also the information in “For non-emergency personnel”.

Environmental precautions: Avoid dispersal of spilled material and runoff and contact with soil, waterways, drains and sewers. Inform the relevant authorities if the product has caused environmental pollution (sewers, water ways, soil and air.

Methods and material for containment and cleaning up:

Method for Containment: Prevent further leakage or spillage if safe to do so.

Methods of cleaning up: Soak up with inert absorbent material. Pick up and transfer to properly labelled containers.

Section 7. Handling and storage

Precautions for safe handling
Protective measures: Put on appropriate personal protective equipment (see Section 8).

Advice on general occupational hygiene: Eating, drinking and smoking should be prohibited in areas where this material is handled, stored and processed. Workers should wash hands and face before eating, drinking and smoking. Remove contaminated clothing and protective equipment before entering eating areas.

Conditions for safe storage, including any incompatibilities: Store in accordance with local regulations. Store in original container protected from direct sunlight in a dry, cool and well-ventilated area, away from incompatible materials (see Section 10) and food and drink. Keep container tightly closed and sealed until ready for use. Containers that have been opened must be carefully resealed and kept upright to prevent leakage. Do not store in unlabelled containers. Use appropriate containment to avoid environmental contamination.

Section 8. Exposure controls/personal protection

Control parameters
Occupational exposure limits: None

Appropriate engineering controls: Good general ventilation should be sufficient to control worker exposure to airborne contaminants.

Environmental exposure controls: Emissions from ventilation or work process equipment should be checked to ensure they comply with the requirements of environmental protection legislation. In some cases, fume scrubbers, filters or engineering modifications to the process Equipment will be necessary to reduce emissions to acceptable levels.

Individual protection measures
Hygiene measures: Wash hands, forearms and face thoroughly after handling chemical products, before eating, smoking and using the lavatory and at the end of the working period. Appropriate techniques should be used to remove potentially contaminated clothing. Wash contaminated clothing before reusing. Ensure that eyewash stations and safety showers are close to the workstation location.

Eye/face protection: Safety eyewear complying with an approved standard should be used when a risk assessment indicates this is necessary to avoid exposure to liquid splashes, mists, gases or dusts. If contact is possible, the following protection should be worn, unless the assessment indicates a higher degree of protection: safety glasses with side-shields.

Skin protection
Hand protection: Chemical-resistant, impervious gloves complying with an approved standard should

	be worn at all times when handling chemical products if a risk assessment indicates this is necessary.
Body protection:	Personal protective equipment for the body should be selected based on the task being performed and the risks involved and should be approved by a specialist before handling this product.
Other skin protection:	Appropriate footwear and any additional skin protection measures should be selected based on the task being performed and the risks involved and should be approved by a specialist before handling this product.
Respiratory protection:	Based on the hazard and potential for exposure, select a respirator that meets the appropriate standard or certification. Respirators must be used according to a respiratory protection program to ensure proper fitting, training, and other important aspects of use.

Section 9. Physical and chemical properties

Appearance	
Physical state:	Liquid
Colour:	Colourless
Odour:	Odourless
Odour Threshold:	Not available
pH:	Not available
Melting Point:	Not available
Boiling Point:	100° C
Flash point:	[Product does not sustain combustion.]
Evaporation rate:	Not available
Flammability (solid, gas):	Not available
Lower and upper explosive: (Flammable) limits	Not available
Vapour pressure:	Not available
Vapour density:	Not available
Relative density:	Not available
Partition coefficient: n- octanol/water	Not available
Auto-ignition temperature:	Not available
Decomposition temperature:	Not available
Viscosity:	Not available

Section 10. Stability and reactivity

Reactivity:	No specific test data related to reactivity available for this product or its ingredients
Chemical stability:	The product is stable
Possibility of hazardous:	Under normal conditions of storage and use, hazardous reactions will not occur.
Conditions to avoid:	No specific data
Incompatible materials:	No specific data
Hazardous decomposition: Products	Under normal conditions of storage and use, hazardous decomposition products should be produced

Section 11. Toxicological Information

Information on toxicological effects

Acute toxicity:	Not available
Irritation/Corrosion:	Not available
Sensitization:	Not available
Mutagenicity:	Not available
Carcinogenicity:	Not available
Reproductive toxicity:	Not available
Teratogenicity:	Not available
Specific target organ toxicity (single exposure):	Not available
Specific target organ: toxicity (repeated exposure):	Not available
Aspiration hazard:	Not available
Information on the likely: routes of exposure	Not available

Potential acute health effects:

Eye contact:	Causes eye irritation
Inhalation:	No known significant effects or critical hazards
Skin contact:	No known significant effects or critical hazards
Ingestion:	No known significant effects or critical hazards

Symptoms related to the physical, chemical and toxicological characteristics

Eye contact:	Adverse symptoms may include irritation, watering and redness
Inhalation:	No specific data
Skin contact:	No specific data
Ingestion:	No specific data

Delayed and immediate effects and also chronic effects from short and long term exposure

Short term exposure

Potential immediate: effects	Not available
Potential delayed effects:	Not available

Long term exposure

Potential immediate: effects	Not available
Potential delayed effects:	Not available

Potential chronic health effects:	Not available
General:	No known significant effects or critical hazards
Carcinogenicity:	No known significant effects or critical hazards
Mutagenicity:	No known significant effects or critical hazards
Teratogenicity:	No known significant effects or critical hazards
Developmental effects:	No known significant effects or critical hazards
Fertility effects:	No known significant effects or critical hazards

Numerical measures of toxicity

Acute toxicity estimates:	Not available

Section 12. Ecological information

Toxicity: Not available

Persistence/degradability: Not available

Bio accumulative potential: Not available

Mobility in soil
Soil/water
partition coefficient (K_{OC}): Not available

Other adverse effects: No known significant effects or critical hazards.

Section 13. Disposal consideration

Disposal methods: The generation of waste should be avoided or minimized wherever possible. Disposal of this product, solutions and any by-products should at all times comply with the requirements of environmental protection and waste disposal legislation and any regional local authority requirements. Dispose of surplus and non- recyclable products via a licensed waste disposal contractor. Waste should not be disposed of untreated to the sewer unless fully compliant with the requirements of all authorities with jurisdiction. Incineration or landfill should only be considered when recycling is not feasible. This material and its container must be disposed of in a safe way. Empty containers or liners may retain some product residues. Avoid dispersal of spilled material and runoff and contact with soil, waterways, drains and sewers.

Section 14. Transport information

	UN	IMDG	IATA
UN number	Not regulated.	Not regulated.	Not regulated.
UN proper shipping name	-	-	-
Transport hazard class(es)	-	-	-
Packing group	-	-	-
Environmental hazards	No.	No.	No.
Additional information	-	-	-

Special precautions for user: Transport within user's premises: always transport in closed containers that are ` upright and secure. Ensure that persons transporting the product know what to do in the event of an accident or spillage.

Section 15. Regulatory information

Safety, health and environmental regulations/legislation specific for the substance or mixture.
International Inventories:

USINV	Complies
CANINV	Complies
EINECS/ELINCS	Complies
ENCS	Complies
IECSC	Complies
KECL	Complies
PICCS	Complies
AICS	Complies

Key of abbreviation:
USINV / TSCA: United States Toxic Substanc3es Control Act Section 8(b) Inventory
CANINV / DSL/NDSL: Canadian Domestic Substances List/Non-Domestic Substances List
EINECS/ELINCS: European Inventory of Existing Commercial Chemical Substances/EU List of Notified Chemical Substances
ENCS: Japanese Existing and New Chemical Substances
IECSC: Chinese Inventory of Existing Chemical Substances
KECL: Korean Existing and Evaluated Chemical Substances
PICCS: Philippines Inventory of Chemical and Chemical Substances
AICS: Australian Inventory of Chemical Substances

Chemical safety assessment:
A chemical safety assessment according to regulation (EC) No: 1907/2006 is not required.

Section 16. Other information

History:

Date of issue: 8 March 2018

Key of abbreviation:

ATE: Acute Toxicity Estimate

BCF: Bioconcentration Factor

GHS: Globally harmonized Syatem of classification and labelling of chemicals

IATA: International Air Transport Association

IBC= Intermediate Bulk Container

IMDG International maritime Dangerous goods

LogPow = logarithm of the octanol/water partition coefficient

MARPOL = International Convention for the Prevention of Pollution From Ships, 1973 as modified by the Protocol of 1978. ("Marpol" = marine pollution)

UN = United Nations

Notice to reader:

To the best of our knowledge, the information contained herein is accurate. However, neither the above- named supplier, nor any of its subsidiaries, assumes any liability whatsoever for the accuracy or completeness of the information contained herein.

Final determination of suitability of any material is the sole responsibility of the user. All materials may present unknown hazards and should be used with caution. Although certain hazards are described herein, we cannot guarantee that these are the only hazards that exist.

SAFETY DATA SHEET

Isobutylene

Section 1. Identification

GHS product identifier : Isobutylene

Chemical name : 2-methylpropene

Other means of identification : 1-Propene, 2-methyl-; Isobutene; Isobutylene; 1-Propene, 2-methyl- (isobutene); 1, 1-Dimethylethylene; Isopropylidenemethylene; iso-Butene; i-Butene; 2-Methylpropylene; 2-Methyl-2-propene; 2-Methyl-1-propene

Product type : Gas.

Product use : Synthetic/Analytical chemistry.

Synonym : 1-Propene, 2-methyl-; Isobutene; Isobutylene; 1-Propene, 2-methyl- (isobutene); 1, 1-Dimethylethylene; Isopropylidenemethylene; iso-Butene; i-Butene; 2-Methylpropylene; 2-Methyl-2-propene; 2-Methyl-1-propene

SDS # : 001031

Supplier's details : Airgas USA, LLC and its affiliates
259 North Radnor-Chester Road
Suite 100
Radnor, PA 19087-5283
1-610-687-5253

24-hour telephone : 1-866-734-3438

Section 2. Hazards identification

OSHA/HCS status : This material is considered hazardous by the OSHA Hazard Communication Standard (29 CFR 1910.1200).

Classification of the substance or mixture : FLAMMABLE GASES - Category 1
GASES UNDER PRESSURE - Liquefied gas

GHS label elements

Hazard pictograms :



Signal word : Danger

Hazard statements : Extremely flammable gas.
May form explosive mixtures with air.
Contains gas under pressure; may explode if heated.
May displace oxygen and cause rapid suffocation.

Precautionary statements

General : Read and follow all Safety Data Sheets (SDS'S) before use. Read label before use. Keep out of reach of children. If medical advice is needed, have product container or label at hand. Close valve after each use and when empty. Use equipment rated for cylinder pressure. Do not open valve until connected to equipment prepared for use. Use a back flow preventative device in the piping. Use only equipment of compatible materials of construction. Always keep container in upright position. Approach suspected leak area with caution.

Prevention : Keep away from heat, hot surfaces, sparks, open flames and other ignition sources. No smoking.

Response : Leaking gas fire: Do not extinguish, unless leak can be stopped safely. Eliminate all ignition sources if safe to do so.

Storage : Protect from sunlight. Store in a well-ventilated place.

Disposal : Not applicable.

Hazards not otherwise classified : In addition to any other important health or physical hazards, this product may displace oxygen and cause rapid suffocation.

Section 3. Composition/information on ingredients

Substance/mixture : Substance

Chemical name : 2-methylpropene

Other means of identification : 1-Propene, 2-methyl-; Isobutene; Isobutylene; 1-Propene, 2-methyl- (isobutene); 1, 1-Dimethylethylene; Isopropylidenemethylene; iso-Butene; i-Butene; 2-Methylpropylene; 2-Methyl-2-propene; 2-Methyl-1-propene

Product code : 001031

CAS number/other identifiers

CAS number : 115-11-7

Ingredient name	%	CAS number
Isobutylene	100	115-11-7

Any concentration shown as a range is to protect confidentiality or is due to batch variation.

There are no additional ingredients present which, within the current knowledge of the supplier and in the concentrations applicable, are classified as hazardous to health or the environment and hence require reporting in this section.

Occupational exposure limits, if available, are listed in Section 8.

Section 4. First aid measures

Description of necessary first aid measures

Eye contact : Immediately flush eyes with plenty of water, occasionally lifting the upper and lower eyelids. Check for and remove any contact lenses. Continue to rinse for at least 10 minutes. Get medical attention if irritation occurs.

Inhalation : Remove victim to fresh air and keep at rest in a position comfortable for breathing. If not breathing, if breathing is irregular or if respiratory arrest occurs, provide artificial respiration or oxygen by trained personnel. It may be dangerous to the person providing aid to give mouth-to-mouth resuscitation. Get medical attention if adverse health effects persist or are severe. If unconscious, place in recovery position and get medical attention immediately. Maintain an open airway. Loosen tight clothing such as a collar, tie, belt or waistband.

Skin contact : Flush contaminated skin with plenty of water. Remove contaminated clothing and shoes. To avoid the risk of static discharges and gas ignition, soak contaminated clothing thoroughly with water before removing it. Get medical attention if symptoms occur. Wash clothing before reuse. Clean shoes thoroughly before reuse.

Ingestion : As this product is a gas, refer to the inhalation section.

Most important symptoms/effects, acute and delayed

Potential acute health effects

Eye contact : No known significant effects or critical hazards.

Inhalation : No known significant effects or critical hazards.

Skin contact : No known significant effects or critical hazards.

Frostbite : Try to warm up the frozen tissues and seek medical attention.

Ingestion : As this product is a gas, refer to the inhalation section.

Over-exposure signs/symptoms

Eye contact : No specific data.

Inhalation : No specific data.

Skin contact : No specific data.

Ingestion : No specific data.

Indication of immediate medical attention and special treatment needed, if necessary

Notes to physician : Treat symptomatically. Contact poison treatment specialist immediately if large quantities have been ingested or inhaled.

Specific treatments : No specific treatment.

Section 4. First aid measures

Protection of first-aiders : No action shall be taken involving any personal risk or without suitable training. It may be dangerous to the person providing aid to give mouth-to-mouth resuscitation.

See toxicological information (Section 11)

Section 5. Fire-fighting measures

Extinguishing media

Suitable extinguishing media : Use an extinguishing agent suitable for the surrounding fire.

Unsuitable extinguishing media : None known.

Specific hazards arising from the chemical : Contains gas under pressure. Extremely flammable gas. In a fire or if heated, a pressure increase will occur and the container may burst, with the risk of a subsequent explosion.

Hazardous thermal decomposition products : Decomposition products may include the following materials:
carbon dioxide
carbon monoxide

Special protective actions for fire-fighters : Promptly isolate the scene by removing all persons from the vicinity of the incident if there is a fire. No action shall be taken involving any personal risk or without suitable training. Contact supplier immediately for specialist advice. Move containers from fire area if this can be done without risk. Use water spray to keep fire-exposed containers cool. If involved in fire, shut off flow immediately if it can be done without risk. If this is impossible, withdraw from area and allow fire to burn. Fight fire from protected location or maximum possible distance. Eliminate all ignition sources if safe to do so.

Special protective equipment for fire-fighters : Fire-fighters should wear appropriate protective equipment and self-contained breathing apparatus (SCBA) with a full face-piece operated in positive pressure mode.

Section 6. Accidental release measures

Personal precautions, protective equipment and emergency procedures

For non-emergency personnel : Accidental releases pose a serious fire or explosion hazard. No action shall be taken involving any personal risk or without suitable training. Evacuate surrounding areas. Keep unnecessary and unprotected personnel from entering. Shut off all ignition sources. No flares, smoking or flames in hazard area. Avoid breathing gas. Provide adequate ventilation. Wear appropriate respirator when ventilation is inadequate. Put on appropriate personal protective equipment.

For emergency responders : If specialized clothing is required to deal with the spillage, take note of any information in Section 8 on suitable and unsuitable materials. See also the information in "For non-emergency personnel".

Environmental precautions : Ensure emergency procedures to deal with accidental gas releases are in place to avoid contamination of the environment. Inform the relevant authorities if the product has caused environmental pollution (sewers, waterways, soil or air).

Methods and materials for containment and cleaning up

Small spill : Immediately contact emergency personnel. Stop leak if without risk. Use spark-proof tools and explosion-proof equipment.

Large spill : Immediately contact emergency personnel. Stop leak if without risk. Use spark-proof tools and explosion-proof equipment. Note: see Section 1 for emergency contact information and Section 13 for waste disposal.

Section 7. Handling and storage

Precautions for safe handling

Protective measures : Put on appropriate personal protective equipment (see Section 8). Contains gas under pressure. Avoid breathing gas. Use only with adequate ventilation. Wear appropriate respirator when ventilation is inadequate. Do not enter storage areas and confined spaces unless adequately ventilated. Do not puncture or incinerate container. Use equipment rated for cylinder pressure. Close valve after each use and when empty. Protect cylinders from physical damage; do not drag, roll, slide, or drop. Use a suitable hand truck for cylinder movement.

Use only non-sparking tools. Avoid contact with eyes, skin and clothing. Empty containers retain product residue and can be hazardous. Store and use away from heat, sparks, open flame or any other ignition source. Use explosion-proof electrical (ventilating, lighting and material handling) equipment.

Advice on general occupational hygiene : Eating, drinking and smoking should be prohibited in areas where this material is handled, stored and processed. Workers should wash hands and face before eating, drinking and smoking. Remove contaminated clothing and protective equipment before entering eating areas. See also Section 8 for additional information on hygiene measures.

Conditions for safe storage, including any incompatibilities : Store in accordance with local regulations. Store in a segregated and approved area. Store away from direct sunlight in a dry, cool and well-ventilated area, away from incompatible materials (see Section 10). Eliminate all ignition sources. Cylinders should be stored upright, with valve protection cap in place, and firmly secured to prevent falling or being knocked over. Cylinder temperatures should not exceed 52 °C (125 °F). Keep container tightly closed and sealed until ready for use. See Section 10 for incompatible materials before handling or use.

Section 8. Exposure controls/personal protection

Control parameters

Occupational exposure limits

Ingredient name	Exposure limits
Isobutylene	**ACGIH TLV (United States, 3/2017).** TWA: 250 ppm 8 hours.

Appropriate engineering controls : Use only with adequate ventilation. Use process enclosures, local exhaust ventilation or other engineering controls to keep worker exposure to airborne contaminants below any recommended or statutory limits. The engineering controls also need to keep gas, vapor or dust concentrations below any lower explosive limits. Use explosion-proof ventilation equipment.

Environmental exposure controls : Emissions from ventilation or work process equipment should be checked to ensure they comply with the requirements of environmental protection legislation. In some cases, fume scrubbers, filters or engineering modifications to the process equipment will be necessary to reduce emissions to acceptable levels.

Individual protection measures

Hygiene measures : Wash hands, forearms and face thoroughly after handling chemical products, before eating, smoking and using the lavatory and at the end of the working period. Appropriate techniques should be used to remove potentially contaminated clothing. Wash contaminated clothing before reusing. Ensure that eyewash stations and safety showers are close to the workstation location.

Eye/face protection : Safety eyewear complying with an approved standard should be used when a risk assessment indicates this is necessary to avoid exposure to liquid splashes, mists, gases or dusts. If contact is possible, the following protection should be worn, unless the assessment indicates a higher degree of protection: safety glasses with side-shields.

Skin protection

Section 8. Exposure controls/personal protection

Hand protection : Chemical-resistant, impervious gloves complying with an approved standard should be worn at all times when handling chemical products if a risk assessment indicates this is necessary. Considering the parameters specified by the glove manufacturer, check during use that the gloves are still retaining their protective properties. It should be noted that the time to breakthrough for any glove material may be different for different glove manufacturers. In the case of mixtures, consisting of several substances, the protection time of the gloves cannot be accurately estimated.

Body protection : Personal protective equipment for the body should be selected based on the task being performed and the risks involved and should be approved by a specialist before handling this product. When there is a risk of ignition from static electricity, wear anti-static protective clothing. For the greatest protection from static discharges, clothing should include anti-static overalls, boots and gloves.

Other skin protection : Appropriate footwear and any additional skin protection measures should be selected based on the task being performed and the risks involved and should be approved by a specialist before handling this product.

Respiratory protection : Based on the hazard and potential for exposure, select a respirator that meets the appropriate standard or certification. Respirators must be used according to a respiratory protection program to ensure proper fitting, training, and other important aspects of use. Respirator selection must be based on known or anticipated exposure levels, the hazards of the product and the safe working limits of the selected respirator.

Section 9. Physical and chemical properties

Appearance

Physical state : Gas. [Compressed gas.]

Color : Colorless.

Odor : Characteristic.

Odor threshold : Not available.

pH : Not available.

Melting point : -140.7°C (-221.3°F)

Boiling point : -6.9°C (19.6°F)

Critical temperature : 144.75°C (292.6°F)

Flash point : Closed cup: -76.1°C (-105°F)

Evaporation rate : Not available.

Flammability (solid, gas) : Extremely flammable in the presence of the following materials or conditions: open flames, sparks and static discharge and oxidizing materials.

Lower and upper explosive (flammable) limits : Lower: 1.8%
Upper: 9.6%

Vapor pressure : 24.3 (psig)

Vapor density : 1.94 (Air = 1)

Specific Volume (ft ^{3}/lb) : 6.6845

Gas Density (lb/ft ^{3}) : 0.1496 (25°C / 77 to °F)

Relative density : Not applicable.

Solubility : Not available.

Solubility in water : 0.26 g/l

Partition coefficient: n-octanol/water : 2.34

Auto-ignition temperature : 465°C (869°F)

Decomposition temperature : Not available.

Viscosity : Not applicable.

Flow time (ISO 2431) : Not available.

Molecular weight : 56.12 g/mole

Aerosol product

Heat of combustion : -45029034 J/kg

Section 10. Stability and reactivity

Reactivity : No specific test data related to reactivity available for this product or its ingredients.

Chemical stability : The product is stable.

Possibility of hazardous reactions : Under normal conditions of storage and use, hazardous reactions will not occur.

Conditions to avoid : Avoid all possible sources of ignition (spark or flame). Do not pressurize, cut, weld, braze, solder, drill, grind or expose containers to heat or sources of ignition.

Incompatible materials : Oxidizers

Hazardous decomposition products : Under normal conditions of storage and use, hazardous decomposition products should not be produced.

Hazardous polymerization : Under normal conditions of storage and use, hazardous polymerization will not occur.

Section 11. Toxicological information

Information on toxicological effects

Acute toxicity

Product/ingredient name	Result	Species	Dose	Exposure
Isobutylene	LC50 Inhalation Vapor	Rat	550000 mg/m³	4 hours

Irritation/Corrosion

Not available.

Sensitization

Not available.

Mutagenicity

Not available.

Carcinogenicity

Not available.

Reproductive toxicity

Not available.

Teratogenicity

Not available.

Specific target organ toxicity (single exposure)

Not available.

Specific target organ toxicity (repeated exposure)

Not available.

Aspiration hazard

Not available.

Information on the likely routes of exposure : Not available.

Potential acute health effects

Eye contact : No known significant effects or critical hazards.

Section 11. Toxicological information

Inhalation : No known significant effects or critical hazards.

Skin contact : No known significant effects or critical hazards.

Ingestion : As this product is a gas, refer to the inhalation section.

Symptoms related to the physical, chemical and toxicological characteristics

Eye contact : No specific data.

Inhalation : No specific data.

Skin contact : No specific data.

Ingestion : No specific data.

Delayed and immediate effects and also chronic effects from short and long term exposure

Short term exposure

Potential immediate effects : Not available.

Potential delayed effects : Not available.

Long term exposure

Potential immediate effects : Not available.

Potential delayed effects : Not available.

Potential chronic health effects

Not available.

General : No known significant effects or critical hazards.

Carcinogenicity : No known significant effects or critical hazards.

Mutagenicity : No known significant effects or critical hazards.

Teratogenicity : No known significant effects or critical hazards.

Developmental effects : No known significant effects or critical hazards.

Fertility effects : No known significant effects or critical hazards.

Numerical measures of toxicity

Acute toxicity estimates

Not available.

Section 12. Ecological information

Toxicity

Not available.

Persistence and degradability

Not available.

Bioaccumulative potential

Product/ingredient name	$LogP_{ow}$	BCF	Potential
Isobutylene	2.34	-	low

Mobility in soil

Soil/water partition coefficient (K_{OC}) : Not available.

Section 12. Ecological information

Other adverse effects : No known significant effects or critical hazards.

Section 13. Disposal considerations

Disposal methods : The generation of waste should be avoided or minimized wherever possible. Disposal of this product, solutions and any by-products should at all times comply with the requirements of environmental protection and waste disposal legislation and any regional local authority requirements. Dispose of surplus and non-recyclable products via a licensed waste disposal contractor. Waste should not be disposed of untreated to the sewer unless fully compliant with the requirements of all authorities with jurisdiction. Empty Airgas-owned pressure vessels should be returned to Airgas. Waste packaging should be recycled. Incineration or landfill should only be considered when recycling is not feasible. This material and its container must be disposed of in a safe way. Empty containers or liners may retain some product residues. Do not puncture or incinerate container.

Section 14. Transport information

	DOT	TDG	Mexico	IMDG	IATA
UN number	UN1055	UN1055	UN1055	UN1055	UN1055
UN proper shipping name	ISOBUTYLENE	ISOBUTYLENE	ISOBUTYLENE	ISOBUTYLENE	ISOBUTYLENE
Transport hazard class(es)	2.1 	2.1 	2.1 	2.1 	2.1 
Packing group	-	-	-	-	-
Environmental hazards	No.	No.	No.	No.	No.

"Refer to CFR 49 (or authority having jurisdiction) to determine the information required for shipment of the product."

Additional information

DOT Classification : **Limited quantity** Yes.
Quantity limitation Passenger aircraft/rail: Forbidden. Cargo aircraft: 150 kg.
Special provisions 19, T50

TDG Classification : Product classified as per the following sections of the Transportation of Dangerous Goods Regulations: 2.13-2.17 (Class 2).
Explosive Limit and Limited Quantity Index 0.125
ERAP Index 3000
Passenger Carrying Ship Index Forbidden
Passenger Carrying Road or Rail Index Forbidden
Special provisions 29

IATA : **Quantity limitation** Passenger and Cargo Aircraft: Forbidden. Cargo Aircraft Only: 150 kg.

Special precautions for user : **Transport within user's premises:** always transport in closed containers that are upright and secure. Ensure that persons transporting the product know what to do in the event of an accident or spillage.

Transport in bulk according to Annex II of MARPOL and the IBC Code : Not available.

Section 15. Regulatory information

U.S. Federal regulations : **TSCA 8(a) CDR Exempt/Partial exemption**: Not determined

Clean Air Act (CAA) 112 regulated flammable substances: Isobutylene

Clean Air Act Section 112 (b) Hazardous Air Pollutants (HAPs) : Not listed

Clean Air Act Section 602 Class I Substances : Not listed

Clean Air Act Section 602 Class II Substances : Not listed

DEA List I Chemicals (Precursor Chemicals) : Not listed

DEA List II Chemicals (Essential Chemicals) : Not listed

SARA 302/304

Composition/information on ingredients

No products were found.

SARA 304 RQ : Not applicable.

SARA 311/312

Classification : Refer to Section 2: Hazards Identification of this SDS for classification of substance.

State regulations

Massachusetts : This material is listed.

New York : This material is not listed.

New Jersey : This material is listed.

Pennsylvania : This material is listed.

International regulations

Chemical Weapon Convention List Schedules I, II & III Chemicals

Not listed.

Montreal Protocol (Annexes A, B, C, E)

Not listed.

Stockholm Convention on Persistent Organic Pollutants

Not listed.

Rotterdam Convention on Prior Informed Consent (PIC)

Not listed.

UNECE Aarhus Protocol on POPs and Heavy Metals

Not listed.

Inventory list

Australia : This material is listed or exempted.

Canada : This material is listed or exempted.

China : This material is listed or exempted.

Europe : This material is listed or exempted.

Japan : **Japan inventory (ENCS)**: This material is listed or exempted.
Japan inventory (ISHL): Not determined.

Malaysia : Not determined.

New Zealand : This material is listed or exempted.

Philippines : This material is listed or exempted.

Republic of Korea : This material is listed or exempted.

Section 15. Regulatory information

Taiwan : This material is listed or exempted.

Thailand : Not determined.


Turkey : Not determined.

United States : This material is listed or exempted.

Viet Nam : Not determined.

Section 16. Other information

Hazardous Material Information System (U.S.A.)

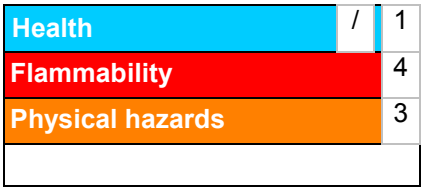

Caution: HMIS® ratings are based on a 0-4 rating scale, with 0 representing minimal hazards or risks, and 4 representing significant hazards or risks. Although HMIS® ratings and the associated label are not required on SDSs or products leaving a facility under 29 CFR 1910.1200, the preparer may choose to provide them. HMIS® ratings are to be used with a fully implemented HMIS® program. HMIS® is a registered trademark and service mark of the American Coatings Association, Inc.

The customer is responsible for determining the PPE code for this material. For more information on HMIS® Personal Protective Equipment (PPE) codes, consult the HMIS® Implementation Manual.

National Fire Protection Association (U.S.A.)



Reprinted with permission from NFPA 704-2001, Identification of the Hazards of Materials for Emergency Response Copyright ©1997, National Fire Protection Association, Quincy, MA 02269. This reprinted material is not the complete and official position of the National Fire Protection Association, on the referenced subject which is represented only by the standard in its entirety.

Copyright ©2001, National Fire Protection Association, Quincy, MA 02269. This warning system is intended to be interpreted and applied only by properly trained individuals to identify fire, health and reactivity hazards of chemicals. The user is referred to certain limited number of chemicals with recommended classifications in NFPA 49 and NFPA 325, which would be used as a guideline only. Whether the chemicals are classified by NFPA or not, anyone using the 704 systems to classify chemicals does so at their own risk.

Procedure used to derive the classification

Classification	Justification
FLAMMABLE GASES - Category 1 GASES UNDER PRESSURE - Liquefied gas	Expert judgment Expert judgment

History

Date of printing : 5/10/2018

Date of issue/Date of revision : 5/10/2018

Date of previous issue : 7/11/2016

Version : 0.02

Key to abbreviations : ATE = Acute Toxicity Estimate
BCF = Bioconcentration Factor
GHS = Globally Harmonized System of Classification and Labelling of Chemicals
IATA = International Air Transport Association
IBC = Intermediate Bulk Container
IMDG = International Maritime Dangerous Goods
LogPow = logarithm of the octanol/water partition coefficient
MARPOL = International Convention for the Prevention of Pollution From Ships, 1973

Section 16. Other information

as modified by the Protocol of 1978. ("Marpol" = marine pollution)
UN = United Nations

References : Not available.

Notice to reader

To the best of our knowledge, the information contained herein is accurate. However, neither the above-named supplier, nor any of its subsidiaries, assumes any liability whatsoever for the accuracy or completeness of the information contained herein.
Final determination of suitability of any material is the sole responsibility of the user. All materials may present unknown hazards and should be used with caution. Although certain hazards are described herein, we cannot guarantee that these are the only hazards that exist.

SAFETY DATA SHEET

Version 4.10
Revision Date 04/22/2016
Print Date 05/01/2016

1. PRODUCT AND COMPANY IDENTIFICATION

1.1 Product identifiers

Product name : Sudan Blue II

Product Number : 306436
Brand : Sigma-Aldrich

CAS-No. : 17354-14-2

1.2 Relevant identified uses of the substance or mixture and uses advised against

Identified uses : Laboratory chemicals, Synthesis of substances

1.3 Details of the supplier of the safety data sheet

Company : Sigma-Aldrich
3050 Spruce Street
SAINT LOUIS MO 63103
USA

Telephone : +1 800-325-5832
Fax : +1 800-325-5052

1.4 Emergency telephone number

Emergency Phone # : (314) 776-6555

2. HAZARDS IDENTIFICATION

2.1 Classification of the substance or mixture

Not a hazardous substance or mixture.

2.2 GHS Label elements, including precautionary statements

Not a hazardous substance or mixture.

2.3 Hazards not otherwise classified (HNOC) or not covered by GHS - none

3. COMPOSITION/INFORMATION ON INGREDIENTS

3.1 Substances

Synonyms : Solvent Blue 35

Formula : $C_{22}H_{26}N_2O_2$
Molecular weight : 350.45 g/mol
CAS-No. : 17354-14-2
EC-No. : 241-379-4

No components need to be disclosed according to the applicable regulations.

4. FIRST AID MEASURES

4.1 Description of first aid measures

General advice
Move out of dangerous area.

If inhaled
If breathed in, move person into fresh air. If not breathing, give artificial respiration.

In case of skin contact
Wash off with soap and plenty of water.

In case of eye contact
Flush eyes with water as a precaution.

If swallowed
Never give anything by mouth to an unconscious person. Rinse mouth with water.

4.2 Most important symptoms and effects, both acute and delayed
The most important known symptoms and effects are described in the labelling (see section 2.2) and/or in section 11

4.3 Indication of any immediate medical attention and special treatment needed
No data available

5. FIREFIGHTING MEASURES

5.1 Extinguishing media

Suitable extinguishing media
Use water spray, alcohol-resistant foam, dry chemical or carbon dioxide.

5.2 Special hazards arising from the substance or mixture
No data available

5.3 Advice for firefighters
Wear self-contained breathing apparatus for firefighting if necessary.

5.4 Further information
No data available

6. ACCIDENTAL RELEASE MEASURES

6.1 Personal precautions, protective equipment and emergency procedures
Avoid dust formation. Avoid breathing vapours, mist or gas.
For personal protection see section 8.

6.2 Environmental precautions
No special environmental precautions required.

6.3 Methods and materials for containment and cleaning up
Sweep up and shovel. Keep in suitable, closed containers for disposal.

6.4 Reference to other sections
For disposal see section 13.

7. HANDLING AND STORAGE

7.1 Precautions for safe handling
Further processing of solid materials may result in the formation of combustible dusts. The potential for combustible dust formation should be taken into consideration before additional processing occurs.
Provide appropriate exhaust ventilation at places where dust is formed.
For precautions see section 2.2.

7.2 Conditions for safe storage, including any incompatibilities
Keep container tightly closed in a dry and well-ventilated place.

Keep in a dry place.
Storage class (TRGS 510): Non Combustible Solids

7.3 Specific end use(s)
Apart from the uses mentioned in section 1.2 no other specific uses are stipulated

8. EXPOSURE CONTROLS/PERSONAL PROTECTION

8.1 Control parameters

Components with workplace control parameters
Contains no substances with occupational exposure limit values.

8.2 Exposure controls

Appropriate engineering controls
General industrial hygiene practice.

Personal protective equipment

Eye/face protection
Use equipment for eye protection tested and approved under appropriate government standards such as NIOSH (US) or EN 166(EU).

Skin protection
Handle with gloves. Gloves must be inspected prior to use. Use proper glove removal technique (without touching glove's outer surface) to avoid skin contact with this product. Dispose of contaminated gloves after use in accordance with applicable laws and good laboratory practices. Wash and dry hands.

Full contact
Material: Nitrile rubber
Minimum layer thickness: 0.11 mm
Break through time: 480 min
Material tested:Dermatril® (KCL 740 / Aldrich Z677272, Size M)

Splash contact
Material: Nitrile rubber
Minimum layer thickness: 0.11 mm
Break through time: 480 min
Material tested:Dermatril® (KCL 740 / Aldrich Z677272, Size M)

data source: KCL GmbH, D-36124 Eichenzell, phone +49 (0)6659 87300, e-mail sales@kcl.de, test method: EN374
If used in solution, or mixed with other substances, and under conditions which differ from EN 374, contact the supplier of the CE approved gloves. This recommendation is advisory only and must be evaluated by an industrial hygienist and safety officer familiar with the specific situation of anticipated use by our customers. It should not be construed as offering an approval for any specific use scenario.

Body Protection
Choose body protection in relation to its type, to the concentration and amount of dangerous substances, and to the specific work-place., The type of protective equipment must be selected according to the concentration and amount of the dangerous substance at the specific workplace.

Respiratory protection
Respiratory protection is not required. Where protection from nuisance levels of dusts are desired, use type N95 (US) or type P1 (EN 143) dust masks. Use respirators and components tested and approved under appropriate government standards such as NIOSH (US) or CEN (EU).

Control of environmental exposure
No special environmental precautions required.

9. PHYSICAL AND CHEMICAL PROPERTIES

9.1 Information on basic physical and chemical properties

a)	Appearance	Form: powder Colour: dark violet
b)	Odour	No data available
c)	Odour Threshold	No data available
d)	pH	No data available
e)	Melting point/freezing	Melting point/range: 120 - 122 °C (248 - 252 °F)

	point	
f)	Initial boiling point and boiling range	No data available
g)	Flash point	No data available
h)	Evaporation rate	No data available
i)	Flammability (solid, gas)	No data available
j)	Upper/lower flammability or explosive limits	No data available
k)	Vapour pressure	No data available
l)	Vapour density	No data available
m)	Relative density	No data available
n)	Water solubility	No data available
o)	Partition coefficient: n-octanol/water	No data available
p)	Auto-ignition temperature	No data available
q)	Decomposition temperature	No data available
r)	Viscosity	No data available
s)	Explosive properties	No data available
t)	Oxidizing properties	No data available

9.2 Other safety information
No data available

10. STABILITY AND REACTIVITY

10.1 Reactivity
No data available

10.2 Chemical stability
Stable under recommended storage conditions.

10.3 Possibility of hazardous reactions
No data available

10.4 Conditions to avoid
No data available

10.5 Incompatible materials
Strong oxidizing agents

10.6 Hazardous decomposition products
Hazardous decomposition products formed under fire conditions. - Carbon oxides, Nitrogen oxides (NOx)
Other decomposition products - No data available
In the event of fire: see section 5

11. TOXICOLOGICAL INFORMATION

11.1 Information on toxicological effects

Acute toxicity
No data available

Inhalation: No data available

Dermal: No data available

No data available

Skin corrosion/irritation
No data available

Serious eye damage/eye irritation
No data available

Respiratory or skin sensitisation
No data available

Germ cell mutagenicity
No data available

Carcinogenicity

IARC: No component of this product present at levels greater than or equal to 0.1% is identified as probable, possible or confirmed human carcinogen by IARC.

ACGIH: No component of this product present at levels greater than or equal to 0.1% is identified as a carcinogen or potential carcinogen by ACGIH.

NTP: No component of this product present at levels greater than or equal to 0.1% is identified as a known or anticipated carcinogen by NTP.

OSHA: No component of this product present at levels greater than or equal to 0.1% is identified as a carcinogen or potential carcinogen by OSHA.

Reproductive toxicity
No data available

No data available

Specific target organ toxicity - single exposure
No data available

Specific target organ toxicity - repeated exposure
No data available

Aspiration hazard
No data available

Additional Information
RTECS: Not available

To the best of our knowledge, the chemical, physical, and toxicological properties have not been thoroughly investigated.

12. ECOLOGICAL INFORMATION

12.1 Toxicity
No data available

12.2 Persistence and degradability
No data available

12.3 Bioaccumulative potential
No data available

12.4 Mobility in soil
No data available

12.5 Results of PBT and vPvB assessment
PBT/vPvB assessment not available as chemical safety assessment not required/not conducted

12.6 Other adverse effects

No data available

13. DISPOSAL CONSIDERATIONS

13.1 Waste treatment methods

Product
Offer surplus and non-recyclable solutions to a licensed disposal company. Contact a licensed professional waste disposal service to dispose of this material. Dissolve or mix the material with a combustible solvent and burn in a chemical incinerator equipped with an afterburner and scrubber.

Contaminated packaging
Dispose of as unused product.

14. TRANSPORT INFORMATION

DOT (US)
Not dangerous goods

IMDG
Not dangerous goods

IATA
Not dangerous goods

15. REGULATORY INFORMATION

SARA 302 Components
No chemicals in this material are subject to the reporting requirements of SARA Title III, Section 302.

SARA 313 Components
This material does not contain any chemical components with known CAS numbers that exceed the threshold (De Minimis) reporting levels established by SARA Title III, Section 313.

SARA 311/312 Hazards
No SARA Hazards

Massachusetts Right To Know Components
No components are subject to the Massachusetts Right to Know Act.

Pennsylvania Right To Know Components

	CAS-No.	Revision Date
1,4-Bis(butylamino)anthraquinone	17354-14-2	1989-08-11

New Jersey Right To Know Components

	CAS-No.	Revision Date
1,4-Bis(butylamino)anthraquinone	17354-14-2	1989-08-11

California Prop. 65 Components
This product does not contain any chemicals known to State of California to cause cancer, birth defects, or any other reproductive harm.

16. OTHER INFORMATION

HMIS Rating

Health hazard:	0
Chronic Health Hazard:	*
Flammability:	0
Physical Hazard	0

NFPA Rating

Health hazard:	0
Fire Hazard:	0
Reactivity Hazard:	0

Further information

Copyright 2016 Sigma-Aldrich Co. LLC. License granted to make unlimited paper copies for internal use only.
The above information is believed to be correct but does not purport to be all inclusive and shall be used only as a guide. The information in this document is based on the present state of our knowledge and is applicable to the product with regard to appropriate safety precautions. It does not represent any guarantee of the properties of the product. Sigma-Aldrich Corporation and its Affiliates shall not be held liable for any damage resulting from handling or from contact with the above product. See www.sigma-aldrich.com and/or the reverse side of invoice or packing slip for additional terms and conditions of sale.

Preparation Information

Sigma-Aldrich Corporation
Product Safety – Americas Region
1-800-521-8956

Version: 4.10 Revision Date: 04/22/2016 Print Date: 05/01/2016

SAFETY DATA SHEET

Creation Date 08-Nov-2010 **Revision Date** 18-Jun-2015 **Revision Number** 2

1. Identification

Product Name **Fluoranthene**

Cat No. : **AC119170000; AC119170250; AC119171000; AC119175000**

Synonyms Benzo[j,k]fluorene

Recommended Use Laboratory chemicals.

Uses advised against No Information available

Details of the supplier of the safety data sheet

Company
Fisher Scientific
One Reagent Lane
Fair Lawn, NJ 07410
Tel: (201) 796-7100

Entity / Business Name
Acros Organics
One Reagent Lane
Fair Lawn, NJ 07410

Emergency Telephone Number
For information **US** call: 001-800-ACROS-01 / **Europe** call: +32 14 57 52 11
Emergency Number **US:**001-201-796-7100 / **Europe:** +32 14 57 52 99
CHEMTREC Tel. No.**US:**001-800-424-9300 / **Europe:**001-703-527-3887

2. Hazard(s) identification

Classification
This chemical is considered hazardous by the 2012 OSHA Hazard Communication Standard (29 CFR 1910.1200)

Acute oral toxicity	Category 4

Label Elements

Signal Word
Warning

Hazard Statements
Harmful if swallowed



Precautionary Statements
Prevention
Wash face, hands and any exposed skin thoroughly after handling
Do not eat, drink or smoke when using this product
Ingestion
IF SWALLOWED: Call a POISON CENTER or doctor/physician if you feel unwell

Rinse mouth

Disposal

Dispose of contents/container to an approved waste disposal plant

Hazards not otherwise classified (HNOC)

Very toxic to aquatic life with long lasting effects

3. Composition / information on ingredients

Component	CAS-No	Weight %
Fluoranthene	206-44-0	>95

4. First-aid measures

Eye Contact Rinse immediately with plenty of water, also under the eyelids, for at least 15 minutes. Obtain medical attention.

Skin Contact Wash off immediately with soap and plenty of water while removing all contaminated clothes and shoes. Obtain medical attention.

Inhalation Move to fresh air. If breathing is difficult, give oxygen. Obtain medical attention.

Ingestion Do not induce vomiting. Get medical attention.

Most important symptoms/effects No information available.

Notes to Physician Treat symptomatically

5. Fire-fighting measures

Suitable Extinguishing Media Water spray. Carbon dioxide (CO_2). Dry chemical. alcohol-resistant foam.

Unsuitable Extinguishing Media No information available

Flash Point 100 °C / 212 °F

Method - No information available

Autoignition Temperature No information available

Explosion Limits

Upper No data available

Lower No data available

Sensitivity to Mechanical Impact No information available

Sensitivity to Static Discharge No information available

Specific Hazards Arising from the Chemical

Keep product and empty container away from heat and sources of ignition.

Hazardous Combustion Products

Carbon monoxide (CO) Carbon dioxide (CO_2)

Protective Equipment and Precautions for Firefighters

As in any fire, wear self-contained breathing apparatus pressure-demand, MSHA/NIOSH (approved or equivalent) and full protective gear.

NFPA

Health	Flammability	Instability	Physical hazards
2	0	0	N/A

6. Accidental release measures

Personal Precautions Ensure adequate ventilation. Use personal protective equipment.

Environmental Precautions See Section 12 for additional ecological information. Avoid release to the environment. Collect spillage.

Methods for Containment and Clean Up Sweep up or vacuum up spillage and collect in suitable container for disposal.

7. Handling and storage

Handling Ensure adequate ventilation. Wear personal protective equipment. Avoid contact with skin and eyes. Do not breathe dust. Do not breathe vapors or spray mist. Avoid dust formation.

Storage Keep in a dry, cool and well-ventilated place. Keep container tightly closed.

8. Exposure controls / personal protection

Exposure Guidelines This product does not contain any hazardous materials with occupational exposure limits established by the region specific regulatory bodies.

Engineering Measures Ensure adequate ventilation, especially in confined areas. Ensure that eyewash stations and safety showers are close to the workstation location.

Personal Protective Equipment

Eye/face Protection Wear appropriate protective eyeglasses or chemical safety goggles as described by OSHA's eye and face protection regulations in 29 CFR 1910.133 or European Standard EN166.

Skin and body protection Wear appropriate protective gloves and clothing to prevent skin exposure.

Respiratory Protection Follow the OSHA respirator regulations found in 29 CFR 1910.134 or European Standard EN 149. Use a NIOSH/MSHA or European Standard EN 149 approved respirator if exposure limits are exceeded or if irritation or other symptoms are experienced.

Hygiene Measures Handle in accordance with good industrial hygiene and safety practice.

9. Physical and chemical properties

Physical State	Powder Solid
Appearance	Light green
Odor	Odorless
Odor Threshold	No information available
pH	No information available
Melting Point/Range	109 - 111 °C / 228.2 - 231.8 °F
Boiling Point/Range	384 - 34 °C / 723.2 - 93.2 °F
Flash Point	100 °C / 212 °F
Evaporation Rate	No information available
Flammability (solid,gas)	No information available
Flammability or explosive limits	
Upper	No data available
Lower	No data available
Vapor Pressure	No information available
Vapor Density	No information available
Relative Density	No information available
Solubility	No information available
Partition coefficient; n-octanol/water	No data available
Autoignition Temperature	No information available
Decomposition Temperature	No information available
Viscosity	No information available
Molecular Formula	C16 H10
Molecular Weight	202.25

10. Stability and reactivity

Reactive Hazard None known, based on information available

Stability Stable under normal conditions.

Conditions to Avoid Incompatible products.

Incompatible Materials Strong oxidizing agents

Hazardous Decomposition Products Carbon monoxide (CO), Carbon dioxide (CO_2)

Hazardous Polymerization Hazardous polymerization does not occur.

Hazardous Reactions None under normal processing.

11. Toxicological information

Acute Toxicity

Product Information No acute toxicity information is available for this product

Component Information

Component	LD50 Oral	LD50 Dermal	LC50 Inhalation
Fluoranthene	2 g/kg (Rat)	3180 mg/kg (Rabbit)	Not listed

Toxicologically Synergistic Products No information available

Delayed and immediate effects as well as chronic effects from short and long-term exposure

Irritation No information available

Sensitization No information available

Carcinogenicity The table below indicates whether each agency has listed any ingredient as a carcinogen.

Component	CAS-No	IARC	NTP	ACGIH	OSHA	Mexico
Fluoranthene	206-44-0	Not listed	Not listed	Not listed	Not listed	Not listed

Mutagenic Effects No information available

Reproductive Effects No information available.

Developmental Effects No information available.

Teratogenicity No information available.

STOT - single exposure None known

STOT - repeated exposure None known

Aspiration hazard No information available

Symptoms / effects,both acute and delayed No information available

Endocrine Disruptor Information No information available

Other Adverse Effects The toxicological properties have not been fully investigated. See actual entry in RTECS for complete information.

12. Ecological information

Ecotoxicity

Very toxic to aquatic organisms, may cause long-term adverse effects in the aquatic environment.

Component	Freshwater Algae	Freshwater Fish	Microtox	Water Flea
Fluoranthene	Not listed	Oncorhynchus mykiss: LC50=0.0077 mg/L 96h	Not listed	EC50: 0.78 mg/L 20h

Persistence and Degradability No information available
Bioaccumulation/ Accumulation No information available.

Mobility .

Component	log Pow
Fluoranthene	5.33

13. Disposal considerations

Waste Disposal Methods Chemical waste generators must determine whether a discarded chemical is classified as a hazardous waste. Chemical waste generators must also consult local, regional, and national hazardous waste regulations to ensure complete and accurate classification.

Component	RCRA - U Series Wastes	RCRA - P Series Wastes
Fluoranthene - 206-44-0	U120	-

14. Transport information

DOT
- **UN-No** UN3077
- **Proper Shipping Name** ENVIRONMENTALLY HAZARDOUS SUBSTANCE,SOLID, N.O.S.
- **Proper technical name** (Fluoranthene)
- **Hazard Class** 9
- **Packing Group** III

TDG
- **UN-No** UN3077
- **Proper Shipping Name** ENVIRONMENTALLY HAZARDOUS SUBSTANCE,SOLID, N.O.S.
- **Hazard Class** 9
- **Packing Group** III

IATA
- **UN-No** UN3077
- **Proper Shipping Name** Environmentally hazardous substance, solid, n.o.s
- **Hazard Class** 9
- **Packing Group** III

IMDG/IMO
- **UN-No** UN3077
- **Proper Shipping Name** Environmentally hazardous substance, solid, n.o.s
- **Hazard Class** 9
- **Packing Group** III

15. Regulatory information

International Inventories

Component	TSCA	DSL	NDSL	EINECS	ELINCS	NLP	PICCS	ENCS	AICS	IECSC	KECL
Fluoranthene	X	-	X	205-912-4	-		-	X	X	X	-

Legend:
X - Listed
E - Indicates a substance that is the subject of a Section 5(e) Consent order under TSCA.
F - Indicates a substance that is the subject of a Section 5(f) Rule under TSCA.
N - Indicates a polymeric substance containing no free-radical initiator in its inventory name but is considered to cover the designated polymer made with any free-radical initiator regardless of the amount used.
P - Indicates a commenced PMN substance
R - Indicates a substance that is the subject of a Section 6 risk management rule under TSCA.
S - Indicates a substance that is identified in a proposed or final Significant New Use Rule
T - Indicates a substance that is the subject of a Section 4 test rule under TSCA.
XU - Indicates a substance exempt from reporting under the Inventory Update Rule, i.e. Partial Updating of the TSCA Inventory Data Base Production and Site Reports (40 CFR 710(B).

Y1 - Indicates an exempt polymer that has a number-average molecular weight of 1,000 or greater.
Y2 - Indicates an exempt polymer that is a polyester and is made only from reactants included in a specified list of low concern reactants that comprises one of the eligibility criteria for the exemption rule.

U.S. Federal Regulations

TSCA 12(b) Not applicable

SARA 313

Component	CAS-No	Weight %	SARA 313 - Threshold Values %
Fluoranthene	206-44-0	>95	1.0 0.1

SARA 311/312 Hazardous Categorization

Acute Health Hazard	Yes
Chronic Health Hazard	No
Fire Hazard	No
Sudden Release of Pressure Hazard	No
Reactive Hazard	No

Clean Water Act

Component	CWA - Hazardous Substances	CWA - Reportable Quantities	CWA - Toxic Pollutants	CWA - Priority Pollutants
Fluoranthene	-	-	X	X

Clean Air Act Not applicable

OSHA Occupational Safety and Health Administration
Not applicable

CERCLA
This material, as supplied, contains one or more substances regulated as a hazardous substance under the Comprehensive Environmental Response Compensation and Liability Act (CERCLA) (40 CFR 302)

Component	Hazardous Substances RQs	CERCLA EHS RQs
Fluoranthene	100 lb	-

California Proposition 65 This product does not contain any Proposition 65 chemicals

State Right-to-Know

Component	Massachusetts	New Jersey	Pennsylvania	Illinois	Rhode Island
Fluoranthene	X	X	X	-	-

U.S. Department of Transportation

Reportable Quantity (RQ):	N
DOT Marine Pollutant	N
DOT Severe Marine Pollutant	N

U.S. Department of Homeland Security
This product does not contain any DHS chemicals.

Other International Regulations

Mexico - Grade No information available

Canada
This product has been classified in accordance with the hazard criteria of the Controlled Products Regulations (CPR) and the MSDS contains all the information required by the CPR

WHMIS Hazard Class D1B Toxic materials



16. Other information

Prepared By
Regulatory Affairs
Thermo Fisher Scientific
Email: EMSDS.RA@thermofisher.com

Creation Date 08-Nov-2010
Revision Date 18-Jun-2015
Print Date 18-Jun-2015
Revision Summary This document has been updated to comply with the US OSHA HazCom 2012 Standard replacing the current legislation under 29 CFR 1910.1200 to align with the Globally Harmonized System of Classification and Labeling of Chemicals (GHS)

Disclaimer

The information provided on this Safety Data Sheet is correct to the best of our knowledge, information and belief at the date of its publication. The information given is designed only as a guide for safe handling, use, processing, storage, transportation, disposal and release and is not to be considered as a warranty or quality specification. The information relates only to the specific material designated and may not be valid for such material used in combination with any other material or in any process, unless specified in the text.

End of SDS

SAFETY DATA SHEET

Revision Date 10-Feb-2015 **Revision Number** 1

1. Identification

Product Name **Fluorene**

Cat No. : **AC156130000; AC156130250; AC156131000; AC156135000**

Synonyms Diphenylenemethane

Recommended Use Laboratory chemicals.

Uses advised against No Information available

Details of the supplier of the safety data sheet

Company
Fisher Scientific
One Reagent Lane
Fair Lawn, NJ 07410
Tel: (201) 796-7100

Entity / Business Name
Acros Organics
One Reagent Lane
Fair Lawn, NJ 07410

Emergency Telephone Number
For information **US** call: 001-800-ACROS-01 / **Europe** call: +32 14 57 52 11
Emergency Number **US:**001-201-796-7100 / **Europe:** +32 14 57 52 99
CHEMTREC Tel. No.**US:**001-800-424-9300 / **Europe:**001-703-527-3887

2. Hazard(s) identification

Classification
Classification under 2012 OSHA Hazard Communication Standard (29 CFR 1910.1200)

Label Elements
None required

Hazards not otherwise classified (HNOC)
Very toxic to aquatic life with long lasting effects
May form combustible dust concentrations in air

3. Composition / information on ingredients

Component	CAS-No	Weight %
Fluorene	86-73-7	98

4. First-aid measures

Eye Contact Rinse immediately with plenty of water, also under the eyelids, for at least 15 minutes. Obtain medical attention.

Skin Contact Wash off immediately with soap and plenty of water while removing all contaminated

clothes and shoes. Obtain medical attention.

Inhalation Remove from exposure, lie down. Move to fresh air. Obtain medical attention.

Ingestion Clean mouth with water. Get medical attention.

Most important symptoms/effects No information available.
Notes to Physician Treat symptomatically

5. Fire-fighting measures

Suitable Extinguishing Media Water spray. Carbon dioxide (CO_2). Dry chemical. chemical foam.

Unsuitable Extinguishing Media No information available

Flash Point 151 °C / 303.8 °F
Method - No information available

Autoignition Temperature Not applicable
Explosion Limits
Upper No data available
Lower No data available
Sensitivity to Mechanical Impact No information available
Sensitivity to Static Discharge No information available

Specific Hazards Arising from the Chemical
Dust can form an explosive mixture in air. Do not allow run-off from fire fighting to enter drains or water courses.

Hazardous Combustion Products
None known
Protective Equipment and Precautions for Firefighters
As in any fire, wear self-contained breathing apparatus pressure-demand, MSHA/NIOSH (approved or equivalent) and full protective gear.

NFPA

Health	Flammability	Instability	Physical hazards
0	1	0	N/A

6. Accidental release measures

Personal Precautions Ensure adequate ventilation. Use personal protective equipment.
Environmental Precautions Do not flush into surface water or sanitary sewer system. Do not allow material to contaminate ground water system. Prevent product from entering drains. Local authorities should be advised if significant spillages cannot be contained.

Methods for Containment and Clean Up Sweep up or vacuum up spillage and collect in suitable container for disposal. Do not let this chemical enter the environment.

7. Handling and storage

Handling Avoid contact with skin and eyes. Do not breathe dust. Do not ingest.

Storage Keep in a dry, cool and well-ventilated place. Keep container tightly closed.

8. Exposure controls / personal protection

Exposure Guidelines This product does not contain any hazardous materials with occupational exposure limits established by the region specific regulatory bodies.

Engineering Measures Ensure adequate ventilation, especially in confined areas.

Personal Protective Equipment

Eye/face Protection	Wear appropriate protective eyeglasses or chemical safety goggles as described by OSHA's eye and face protection regulations in 29 CFR 1910.133 or European Standard EN166.
Skin and body protection	Wear appropriate protective gloves and clothing to prevent skin exposure.
Respiratory Protection	No protective equipment is needed under normal use conditions.
Hygiene Measures	Handle in accordance with good industrial hygiene and safety practice.

9. Physical and chemical properties

Physical State	Powder Solid
Appearance	Beige
Odor	Odorless
Odor Threshold	No information available
pH	No information available
Melting Point/Range	112 - 116 °C / 233.6 - 240.8 °F
Boiling Point/Range	298 °C / 568.4 °F @ 760 mmHg
Flash Point	151 °C / 303.8 °F
Evaporation Rate	Not applicable
Flammability (solid,gas)	No information available
Flammability or explosive limits	
Upper	No data available
Lower	No data available
Vapor Pressure	13 hPa @ 146 °C
Vapor Density	Not applicable
Relative Density	1.200
Solubility	No information available
Partition coefficient; n-octanol/water	No data available
Autoignition Temperature	Not applicable
Decomposition Temperature	No information available
Viscosity	Not applicable
Molecular Formula	C13 H10
Molecular Weight	166.22

10. Stability and reactivity

Reactive Hazard	None known, based on information available
Stability	Stable under normal conditions.
Conditions to Avoid	Incompatible products.
Incompatible Materials	Strong oxidizing agents
Hazardous Decomposition Products	None under normal use conditions
Hazardous Polymerization	No information available.
Hazardous Reactions	None under normal processing.

11. Toxicological information

Acute Toxicity

Product Information	No acute toxicity information is available for this product
Component Information	

Toxicologically Synergistic Products No information available

Delayed and immediate effects as well as chronic effects from short and long-term exposure

Irritation No information available

Sensitization No information available

Carcinogenicity The table below indicates whether each agency has listed any ingredient as a carcinogen.

Component	CAS-No	IARC	NTP	ACGIH	OSHA	Mexico
Fluorene	86-73-7	Not listed	Not listed	Not listed	Not listed	Not listed

Mutagenic Effects No information available

Reproductive Effects No information available.

Developmental Effects No information available.

Teratogenicity No information available.

STOT - single exposure None known
STOT - repeated exposure None known

Aspiration hazard No information available

Symptoms / effects,both acute and delayed No information available

Endocrine Disruptor Information No information available

Other Adverse Effects The toxicological properties have not been fully investigated. See actual entry in RTECS for complete information.

12. Ecological information

Ecotoxicity

Very toxic to aquatic organisms, may cause long-term adverse effects in the aquatic environment. The product contains following substances which are hazardous for the environment.

Persistence and Degradability Insoluble in water May persist
Bioaccumulation/ Accumulation No information available.

Mobility . Is not likely mobile in the environment due its low water solubility.

Component	log Pow
Fluorene	4.18

13. Disposal considerations

Waste Disposal Methods Chemical waste generators must determine whether a discarded chemical is classified as a hazardous waste. Chemical waste generators must also consult local, regional, and national hazardous waste regulations to ensure complete and accurate classification.

14. Transport information

DOT Not regulated
TDG Not regulated
IATA
- **UN-No** 3077
- **Proper Shipping Name** ENVIRONMENTALLY HAZARDOUS SUBSTANCE, SOLID, N.O.S.*
- **Hazard Class** 9
- **Packing Group** III

IMDG/IMO

UN-No	3077
Proper Shipping Name	ENVIRONMENTALLY HAZARDOUS SUBSTANCE, SOLID, N.O.S.
Hazard Class	9
Packing Group	III

15. Regulatory information

International Inventories

Component	TSCA	DSL	NDSL	EINECS	ELINCS	NLP	PICCS	ENCS	AICS	IECSC	KECL
Fluorene	X	X	-	201-695-5	-		X	X	X	X	-

Legend:
X - Listed
E - Indicates a substance that is the subject of a Section 5(e) Consent order under TSCA.
F - Indicates a substance that is the subject of a Section 5(f) Rule under TSCA.
N - Indicates a polymeric substance containing no free-radical initiator in its inventory name but is considered to cover the designated polymer made with any free-radical initiator regardless of the amount used.
P - Indicates a commenced PMN substance
R - Indicates a substance that is the subject of a Section 6 risk management rule under TSCA.
S - Indicates a substance that is identified in a proposed or final Significant New Use Rule
T - Indicates a substance that is the subject of a Section 4 test rule under TSCA.
XU - Indicates a substance exempt from reporting under the Inventory Update Rule, i.e. Partial Updating of the TSCA Inventory Data Base Production and Site Reports (40 CFR 710(B).
Y1 - Indicates an exempt polymer that has a number-average molecular weight of 1,000 or greater.
Y2 - Indicates an exempt polymer that is a polyester and is made only from reactants included in a specified list of low concern reactants that comprises one of the eligibility criteria for the exemption rule.

U.S. Federal Regulations

TSCA 12(b) Not applicable

SARA 313 Not applicable

SARA 311/312 Hazardous Categorization

Acute Health Hazard	No
Chronic Health Hazard	No
Fire Hazard	Yes
Sudden Release of Pressure Hazard	No
Reactive Hazard	No

Clean Water Act

Component	CWA - Hazardous Substances	CWA - Reportable Quantities	CWA - Toxic Pollutants	CWA - Priority Pollutants
Fluorene	-	-	X	X

Clean Air Act Not applicable

OSHA Occupational Safety and Health Administration
Not applicable

CERCLA
This material, as supplied, contains one or more substances regulated as a hazardous substance under the Comprehensive Environmental Response Compensation and Liability Act (CERCLA) (40 CFR 302)

Component	Hazardous Substances RQs	CERCLA EHS RQs
Fluorene	5000 lb	-

California Proposition 65 This product does not contain any Proposition 65 chemicals

State Right-to-Know

Component	Massachusetts	New Jersey	Pennsylvania	Illinois	Rhode Island
Fluorene	X	X	X	-	-

U.S. Department of Transportation

Reportable Quantity (RQ):	N
DOT Marine Pollutant	N
DOT Severe Marine Pollutant	N

U.S. Department of Homeland Security
This product does not contain any DHS chemicals.

Other International Regulations

Mexico - Grade No information available

Canada
This product has been classified in accordance with the hazard criteria of the Controlled Products Regulations (CPR) and the MSDS contains all the information required by the CPR

WHMIS Hazard Class B4 Flammable solid



16. Other information

Prepared By
Regulatory Affairs
Thermo Fisher Scientific
Email: EMSDS.RA@thermofisher.com

Revision Date 10-Feb-2015
Print Date 10-Feb-2015
Revision Summary This document has been updated to comply with the US OSHA HazCom 2012 Standard replacing the current legislation under 29 CFR 1910.1200 to align with the Globally Harmonized System of Classification and Labeling of Chemicals (GHS)

Disclaimer
The information provided on this Safety Data Sheet is correct to the best of our knowledge, information and belief at the date of its publication. The information given is designed only as a guide for safe handling, use, processing, storage, transportation, disposal and release and is not to be considered as a warranty or quality specification. The information relates only to the specific material designated and may not be valid for such material used in combination with any other material or in any process, unless specified in the text.

End of SDS

Safety Data Sheet

Material Name: Fuel Oil No. 2

SDS No. 0088
EU/CLP GHS

Synonyms: #2 Heating Oil; 2 Oil; Off-road Diesel Fuel

* * * Section 1 - Product and Company Identification * * *

Manufacturer Information

Hess Corporation
1 Hess Plaza
Woodbridge, NJ 07095-0961

Phone: 732-750-6000 Corporate EHS
Emergency # 800-424-9300 CHEMTREC
www.hess.com (Environment, Health, Safety Internet Website)

* * * Section 2 - Hazards Identification * * *

GHS Classification:

Flammable Liquids - Category 3
Acute Toxicity, Inhalation - Category 4
Skin Corrosion/Irritation – Category 2
Eye Damage/Irritation – Category 2
Carcinogenicity - Category 2
Specific Target Organ Toxicity (Single Exposure) – Category 3 (respiratory irritation, narcosis)
Aspiration Hazard – Category 1
Hazardous to the Aquatic Environment, Acute Hazard – Category 3

GHS LABEL ELEMENTS

Symbol(s)



Signal Word

DANGER

Hazard Statements

Flammable liquid and vapor.
Harmful if inhaled.
Causes skin irritation.
Causes eye irritation.
Suspected of causing cancer.
Suspected of causing genetic defects.
May cause respiratory irritation.
May cause drowsiness or dizziness.
May be fatal if swallowed and enters airways.
Harmful to aquatic life.

Precautionary Statements

Prevention

Keep away from heat/sparks/open flames/hot surfaces. No smoking
Keep container tightly closed.
Ground/bond container and receiving equipment.
Use explosion-proof electrical/ventilating/lighting/equipment.
Use only non-sparking tools.
Take precautionary measures against static discharge.
Wear protective gloves/protective clothing/eye protection/face protection.
Avoid breathing fume/mist/vapors/spray.
Use only outdoors or in a well-ventilated area.
Wash hands and forearms thoroughly after handling.
Obtain special instructions before use.
Do not handle until all safety precautions have been read and understood.
Avoid release to the environment.

Response

In case of fire: Use water spray, fog or foam.
If on skin (or hair): Wash with plenty of soap and water. Take off immediately all contaminated clothing and wash it before reuse. If skin irritation occurs, get medical advice/attention.
If inhaled: Remove person to fresh air and keep comfortable for breathing. Call a poison center or doctor if you feel unwell.
If in eyes: Rinse cautiously with water for several minutes. Remove contact lenses, if present and easy to do. Continue rinsing. If eye irritation persists: Get medical advice/attention.
If exposed or concerned: Get medical advice/attention.
If swallowed: Immediately all a poison center or doctor/physician if you feel unwell. Do NOT induce vomiting.

Storage

Store in a well ventilated place.
Keep cool. Keep container tightly closed.
Store locked up.

Disposal

Dispose of contents/container in accordance with local/regional/national/international regulations.

* * * Section 3 - Composition / Information on Ingredients * * *

CAS #	Component	Percent
68476-30-2	Fuel oil No. 2	100
91-20-3	Naphthalene	<0.1

A complex combination of hydrocarbons with carbon numbers in the range C9 and higher produced from the distillation of petroleum crude oil.

* * * Section 4 - First Aid Measures * * *

First Aid: Eyes

In case of contact with eyes, immediately flush with clean, low-pressure water for at least 15 min. Hold eyelids open to ensure adequate flushing. Seek medical attention.

First Aid: Skin

Remove contaminated clothing. Wash contaminated areas thoroughly with soap and water or with waterless hand cleanser. Obtain medical attention if irritation or redness develops.

First Aid: Ingestion

DO NOT INDUCE VOMITING. Do not give liquids. Obtain immediate medical attention. If spontaneous vomiting occurs, lean victim forward to reduce the risk of aspiration. Monitor for breathing difficulties. Small amounts of material which enter the mouth should be rinsed out until the taste is dissipated.

First Aid: Inhalation

Remove person to fresh air. If person is not breathing, provide artificial respiration. If necessary, provide additional oxygen once breathing is restored if trained to do so. Seek medical attention immediately.

* * * Section 5 - Fire Fighting Measures * * *

General Fire Hazards

See Section 9 for Flammability Properties.

Vapors may be ignited rapidly when exposed to heat, spark, open flame or other source of ignition. When mixed with air and exposed to an ignition source, flammable vapors can burn in the open or explode in confined spaces. Being heavier than air, vapors may travel long distances to an ignition source and flash back. Runoff to sewer may cause fire or explosion hazard.

Hazardous Combustion Products

Carbon monoxide, carbon dioxide and non-combusted hydrocarbons (smoke).

Extinguishing Media

SMALL FIRES: Any extinguisher suitable for Class B fires, dry chemical, CO2, water spray, fire fighting foam, or gaseous extinguishing agent.

LARGE FIRES: Water spray, fog or fire fighting foam. Water may be ineffective for fighting the fire, but may be used to cool fire-exposed containers.

Unsuitable Extinguishing Media

None

Fire Fighting Equipment/Instructions

Small fires in the incipient (beginning) stage may typically be extinguished using handheld portable fire extinguishers and other fire fighting equipment. Firefighting activities that may result in potential exposure to high heat, smoke or toxic by-products of combustion should require NIOSH/MSHA- approved pressure-demand self-contained breathing apparatus with full facepiece and full protective clothing. Isolate area around container involved in fire. Cool tanks, shells, and containers exposed to fire and excessive heat with water. For massive fires the use of unmanned hose holders or monitor nozzles may be advantageous to further minimize personnel exposure. Major fires may require withdrawal, allowing the tank to burn. Large storage tank fires typically require specially trained personnel and equipment to extinguish the fire, often including the need for properly applied fire fighting foam.

* * * Section 6 - Accidental Release Measures * * *

Recovery and Neutralization

Carefully contain and stop the source of the spill, if safe to do so.

Materials and Methods for Clean-Up

Take up with sand or other oil absorbing materials. Carefully shovel, scoop or sweep up into a waste container for reclamation or disposal.

Emergency Measures

Evacuate nonessential personnel and remove or secure all ignition sources. Consider wind direction; stay upwind and uphill, if possible. Evaluate the direction of product travel, diking, sewers, etc. to confirm spill areas. Spills may infiltrate subsurface soil and groundwater; professional assistance may be necessary to determine the extent of subsurface impact.

Personal Precautions and Protective Equipment

Response and clean-up crews must be properly trained and must utilize proper protective equipment (see Section 8).

Environmental Precautions

Protect bodies of water by diking, absorbents, or absorbent boom, if possible. Do not flush down sewer or drainage systems, unless system is designed and permitted to handle such material. The use of fire fighting foam may be useful in certain situations to reduce vapors. The proper use of water spray may effectively disperse product vapors or the liquid itself, preventing contact with ignition sources or areas/equipment that require protection.

Prevention of Secondary Hazards

None

* * * Section 7 - Handling and Storage * * *

Handling Procedures

Handle as a combustible liquid. Keep away from heat, sparks, excessive temperatures and open flame! No smoking or open flame in storage, use or handling areas. Bond and ground containers during product transfer to reduce the possibility of static-initiated fire or explosion.

Special slow load procedures for "switch loading" must be followed to avoid the static ignition hazard that can exist when this product is loaded into tanks previously containing low flash point products (such as gasoline) - see API Publication 2003, "Protection Against Ignitions Arising Out Of Static, Lightning and Stray Currents."

Storage Procedures

Keep containers closed and clearly labeled. Use approved vented storage containers. Empty product containers or vessels may contain explosive vapors. Do not pressurize, cut, heat, weld or expose such containers to sources of ignition.

Store in a well-ventilated area. This storage area should comply with NFPA 30 "Flammable and Combustible Liquid Code". Avoid storage near incompatible materials. The cleaning of tanks previously containing this product should follow API Recommended Practice (RP) 2013 "Cleaning Mobile Tanks In Flammable and Combustible Liquid Service" and API RP 2015 "Cleaning Petroleum Storage Tanks."

Incompatibilities

Keep away from strong oxidizers; Fluorel ®

* * * Section 8 - Exposure Controls / Personal Protection * * *

Component Exposure Limits

Fuel oil No. 2 (270-671-4)

ACGIH: 100 mg/m3 TWA (inhalable fraction and vapor, as total hydrocarbons, listed under Diesel fuel)
Skin - potential significant contribution to overall exposure by the cutaneous route (listed under Diesel fuel)

Belgium: 100 mg/m3 TWA (as total hydrocarbon, aerosol and vapor)
Skin (listed under Gas oil)

Portugal: 100 mg/m3 TWA [VLE-MP] (aerosol and vapor, as total Hydrocarbons, listed under Fuel diesel)

Naphthalene (202-049-5)

ACGIH: 15 ppm STEL
10 ppm TWA
Skin - potential significant contribution to overall exposure by the cutaneous route

Austria: 10 ppm TWA [TMW]; 50 mg/m3 TWA [TMW]
skin notation

Belgium: 15 ppm STEL; 80 mg/m3 STEL
10 ppm TWA; 53 mg/m3 TWA
Skin

Denmark: 10 ppm TWA; 50 mg/m3 TWA

Finland: 2 ppm STEL; 10 mg/m3 STEL
1 ppm TWA; 5 mg/m3 TWA

France: 10 ppm TWA [VME]; 50 mg/m3 TWA [VME]

Germany: 0.1 ppm TWA AGW (The risk of damage to the embryo or fetus can be excluded when MAK and BAT values are observed, inhalable fraction, exposure factor 1); 0.5 mg/m3 TWA AGW (The risk of damage to the embryo or fetus can be excluded when MAK and BAT values are observed, inhalable fraction, exposure factor 1)

Greece: 10 ppm TWA; 50 mg/m3 TWA

Ireland: 15 ppm STEL; 75 mg/m3 STEL
10 ppm TWA; 50 mg/m3 TWA

Netherlands: 80 mg/m3 STEL
50 mg/m3 TWA

Portugal: 10 ppm TWA [VLE-MP]

Spain: 15 ppm STEL [VLA-EC]; 80 mg/m3 STEL [VLA-EC]
10 ppm TWA [VLA-ED]; 53 mg/m3 TWA [VLA-ED]
skin - potential for cutaneous exposure

Sweden: 10 ppm LLV; 50 mg/m3 LLV
15 ppm STV; 80 mg/m3 STV

Engineering Measures

Use adequate ventilation to keep vapor concentrations of this product below occupational exposure and flammability limits, particularly in confined spaces.

Personal Protective Equipment: Respiratory

A NIOSH/MSHA-approved air-purifying respirator with organic vapor cartridges or canister may be permissible under certain circumstances where airborne concentrations are or may be expected to exceed exposure limits or for odor or irritation. Protection provided by air-purifying respirators is limited.

Use a positive pressure, air-supplied respirator if there is a potential for uncontrolled release, exposure levels are not known, in oxygen-deficient atmospheres, or any other circumstance where an air-purifying respirator may not provide adequate protection.

Personal Protective Equipment: Hands

Gloves constructed of nitrile, neoprene, or PVC are recommended.

Personal Protective Equipment: Eyes

Safety glasses or goggles are recommended where there is a possibility of splashing or spraying.

Personal Protective Equipment: Skin and Body

Chemical protective clothing such as of E.I. DuPont TyChem®, Saranex® or equivalent recommended based on degree of exposure. Note: The resistance of specific material may vary from product to product as well as with degree of exposure. Consult manufacturer specifications for further information.

* * * Section 9 - Physical & Chemical Properties * * *

Appearance:	Red or reddish/orange colored (dyed)	**Odor:**	Mild, petroleum distillate odor
Physical State:	Liquid	**pH:**	ND
Vapor Pressure:	0.009 psia @ 70 °F (21 °C)	**Vapor Density:**	>1.0
Boiling Point:	340 to 700 °F (171 to 371 °C)	**Melting Point:**	ND
Solubility (H2O):	Negligible	**Specific Gravity:**	AP 0.823-0871
Evaporation Rate:	Slow; varies with conditions	**VOC:**	ND
Octanol/H2O Coeff.:	ND	**Flash Point:**	100 °F (38 °C) minimum
Flash Point Method:	PMCC	**Upper Flammability Limit (UFL):**	7.5
Lower Flammability Limit (LFL):	0.6	**Burning Rate:**	ND
Auto Ignition:	494°F (257°C)		

* * * Section 10 - Chemical Stability & Reactivity Information * * *

Chemical Stability

This is a stable material.

Hazardous Reaction Potential

Will not occur.

Conditions to Avoid

Avoid high temperatures, open flames, sparks, welding, smoking and other ignition sources.

Incompatible Products

Keep away from strong oxidizers; Fluorel ®

Hazardous Decomposition Products

Carbon monoxide, carbon dioxide and non-combusted hydrocarbons (smoke).

* * * Section 11 - Toxicological Information * * *

Acute Toxicity

A: General Product Information

Harmful if swallowed.

B: Component Analysis - LD50/LC50

Fuel oil No. 2 (68476-30-2)

Oral LD50 Rat 12 g/kg; Dermal LD50 Rabbit 4720 µL/kg; Dermal LD50 Rabbit >2000 mg/kg; Inhalation LC50 Rat 4.6 mg/L 4 h

Naphthalene (91-20-3)

Inhalation LC50 Rat >340 mg/m3 1 h; Oral LD50 Rat 490 mg/kg; Dermal LD50 Rat >2500 mg/kg; Dermal LD50 Rabbit >20 g/kg

Product Mixture

Oral LD50 Rat 14.5 ml/kg; Dermal LD50 Rabbit >5 mL/kg; Guinea Pig Sensitization: negative; Primary dermal irritation: moderately irritating (Draize mean irritation score - 3.98 rabbits); Draize eye irritation: mildly irritating (Draize score, 48 hours, unwashed - 2.0 rabbits)

Potential Health Effects: Skin Corrosion Property/Stimulativeness

Practically non-toxic if absorbed following acute (single) exposure. May cause skin irritation with prolonged or repeated contact. Liquid may be absorbed through the skin in toxic amounts if large areas of skin are repeatedly exposed.

Potential Health Effects: Eye Critical Damage/ Stimulativeness

Contact with eyes may cause mild irritation.

Potential Health Effects: Ingestion

Ingestion may cause gastrointestinal disturbances, including irritation, nausea, vomiting and diarrhea, and central nervous system (brain) effects similar to alcohol intoxication. In severe cases, tremors, convulsions, loss of consciousness, coma, respiratory arrest, and death may occur.

Potential Health Effects: Inhalation

Excessive exposure may cause irritations to the nose, throat, lungs and respiratory tract. Central nervous system (brain) effects may include headache, dizziness, loss of balance and coordination, unconsciousness, coma, respiratory failure, and death.

WARNING: the burning of any hydrocarbon as a fuel in an area without adequate ventilation may result in hazardous levels of combustion products, including carbon monoxide, and inadequate oxygen levels, which may cause unconsciousness, suffocation, and death.

Respiratory Organs Sensitization/Skin Sensitization

This product is not reported to have any skin sensitization effects.

Generative Cell Mutagenicity

This product is not reported to have any mutagenic effects. Material of similar composition has been positive in a mutagenicity study.

Carcinogenicity

A: General Product Information

Suspected of causing cancer.

Dermal carcinogenicity: positive - mice

Studies have shown that similar products produce skin tumors in laboratory animals following repeated applications without washing or removal. The significance of this finding to human exposure has not been determined. Other studies with active skin carcinogens have shown that washing the animal's skin with soap and water between applications reduced tumor formation.

This product is similar to Diesel Fuel. IARC classifies whole diesel fuel exhaust particulates as probably carcinogenic to humans (Group 2A) and NIOSH regards it as a potential cause of occupational lung cancer based on animal studies and limited evidence in humans.

B: Component Carcinogenicity

Fuel oil No. 2 (68476-30-2)

ACGIH: A3 - Confirmed Animal Carcinogen with Unknown Relevance to Humans (listed under Diesel fuel)

Naphthalene (91-20-3)

ACGIH: A4 - Not Classifiable as a Human Carcinogen
NTP: Reasonably Anticipated To Be A Human Carcinogen (Possible Select Carcinogen)
IARC: Monograph 82 [2002] (Group 2B (possibly carcinogenic to humans))

Reproductive Toxicity

This product is not reported to have any reproductive toxicity effects.

Specified Target Organ General Toxicity: Single Exposure

This product is not reported to have any specific target organ general toxicity single exposure effects.

Specified Target Organ General Toxicity: Repeated Exposure

This product is not reported to have any specific target organ general toxicity repeat exposure effects.

Aspiration Respiratory Organs Hazard

The major health threat of ingestion occurs from the danger of aspiration (breathing) of liquid drops into the lungs, particularly from vomiting. Aspiration may result in chemical pneumonia (fluid in the lungs), severe lung damage, respiratory failure and even death.

* * * Section 12 - Ecological Information * * *

Ecotoxicity

A: General Product Information

Very toxic to aquatic life with long lasting effects. Keep out of sewers, drainage areas and waterways. Report spills and releases, as applicable, under Federal and State regulations.

B: Component Analysis - Ecotoxicity - Aquatic Toxicity

Fuel oil No. 2 (68476-30-2)

Test & Species		Conditions
96 Hr LC50 Pimephales promelas	35 mg/L [flow-through]	

Naphthalene (91-20-3)

Test & Species		Conditions
96 Hr LC50 Pimephales promelas	5.74-6.44 mg/L [flow-through]	
96 Hr LC50 Oncorhynchus mykiss	1.6 mg/L [flow-through]	

96 Hr LC50 Oncorhynchus mykiss	0.91-2.82 mg/L [static]
96 Hr LC50 Pimephales promelas	1.99 mg/L [static]
96 Hr LC50 Lepomis macrochirus	31.0265 mg/L [static]
72 Hr EC50 Skeletonema costatum	0.4 mg/L
48 Hr LC50 Daphnia magna	2.16 mg/L
48 Hr EC50 Daphnia magna	1.96 mg/L [Flow through]
48 Hr EC50 Daphnia magna	1.09 - 3.4 mg/L [Static]

Persistence/Degradability
No information available.

Bioaccumulation
No information available.

Mobility in Soil
No information available.

* * * Section 13 - Disposal Considerations * * *

Waste Disposal Instructions
See Section 7 for Handling Procedures. See Section 8 for Personal Protective Equipment recommendations.

Disposal of Contaminated Containers or Packaging
Dispose of contents/container in accordance with local/regional/national/international regulations.

* * * Section 14 - Transportation Information * * *

IATA Information
Shipping Name: Heating oil, light
UN #: 1202 **Hazard Class:** 3 **Packing Group:** III

ICAO Information
Shipping Name: Heating oil, light
UN #: 1202 **Hazard Class:** 3 **Packing Group:** III

IMDG Information
Shipping Name: Heating oil, light
UN #: 1202 **Hazard Class:** 3 **Packing Group:** III

* * * Section 15 - Regulatory Information * * *

Regulatory Information

Component Analysis – Inventory

Component/CAS	EC #	EEC	CAN	TSCA
Fuel oil No. 2 68476-30-2	270-671-4	EINECS	DSL	Yes
Naphthalene 91-20-3	202-049-5	EINECS	DSL	Yes

* * * Section 16 - Other Information * * *

Key/Legend

ACGIH = American Conference of Governmental Industrial Hygienists; ADG = Australian Code for the Transport of Dangerous Goods by Road and Rail; ADR/RID = European Agreement of Dangerous Goods by Road/Rail; AS = Standards Australia; DFG = Deutsche Forschungsgemeinschaft; DOT = Department of Transportation; DSL = Domestic Substances List; EEC = European Economic Community; EINECS = European Inventory of Existing Commercial Chemical Substances; ELINCS = European List of Notified Chemical Substances; EU = European Union; HMIS = Hazardous Materials Identification System; IARC = International Agency for Research on Cancer; IMO = International Maritime Organization; IATA = International Air Transport Association; MAK = Maximum Concentration Value in the Workplace; NDSL = Non-Domestic Substances List; NFPA = National Fire Protection Association; NOHSC = National Occupational Health & Safety Commission; NTP = National Toxicology Program; STEL = Short-term Exposure Limit; TDG = Transportation of Dangerous Goods; TLV = Threshold Limit Value; TSCA = Toxic Substances Control Act; TWA = Time Weighted Average

Literature References

None

Other Information

Information presented herein has been compiled from sources considered to be dependable, and is accurate and reliable to the best of our knowledge and belief, but is not guaranteed to be so. Since conditions of use are beyond our control, we make no warranties, expressed or implied, except those that may be contained in our written contract of sale or acknowledgment.

Vendor assumes no responsibility for injury to vendee or third persons proximately caused by the material if reasonable safety procedures are not adhered to as stipulated in the data sheet. Additionally, vendor assumes no responsibility for injury to vendee or third persons proximately caused by abnormal use of the material, even if reasonable safety procedures are followed. Furthermore, vendee assumes the risk in their use of the material.

End of Sheet

Safety Data Sheet - Version 5.0

Preparation Date 9/15/2015
Latest Revision Date (If Revised)
SDS Expiry Date 9/13/2018

1. IDENTIFICATION OF THE SUBSTANCE/MIXTURE AND OF THE COMPANY/UNDERTAKING

1.1 Product Identifier

Chemical Name γ-Chlordane

Catalogue # C327040


1.2 Relevant Identified Uses of the Substance or Mixture and Uses Advised Against

Product Uses To be used only for scientific research and development. Not for use in humans or animals.

1.3 Details of the Supplier of the Safety Data Sheet

Company Toronto Research Chemicals
2 Brisbane Road
Toronto, ON M3J 2J8
CANADA

Telephone +14166659696
FAX +14166654439
Email orders@trc-canada.com

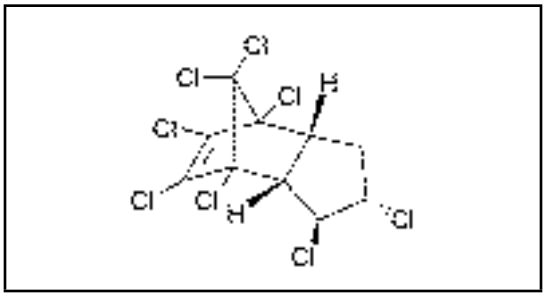

1.4 Emergency Telephone Number

Emergency# +14166659696 between 0800-1700 (GMT-5)

2. HAZARDS IDENTIFICATION

WHMIS Classification (Canada)

D2A Very Toxic Material Causing Other Toxic Effects
Carcinogen

WHMIS Symbols (Canada)



2.1/2.2 Classification of the Substance or Mixture and Label Elements

GHS Hazards Classification (According to EU Regulation 1272/2008 and US OSHA 1910.1200)

Acute Toxicity, Oral (Category 4)
Carcinogenicity (Category 2)
Hazardous to the Aquatic Environment, Acute Hazard (Category 1)

EU Classification (According to EU Regulation 67/548/EEC)

Harmful if swallowed. May cause cancer. Very toxic to aquatic organisms.

EU Risk and Safety Statements (According to EU Regulation 67/548/EEC)

Hazard Statements	Hazard Codes
Harmful	Xn
Environmental Hazard	N





Risk Codes and Phrases

R22	Harmful if swallowed.
R45	May cause cancer.
R50	Very toxic to aquatic organisms.

Safety Precaution Codes and Phrases

S61	Avoid release to the environment. Refer to special instructions.

S36/37/39 Wear suitable protective clothing, gloves and eye/face protection.

GHS Hazards Identification (According to EU Regulation 1272/2008 and US OSHA 1910.1200)

Signal Word Warning



GHS Hazard Statements

H302	Harmful if swallowed.
H351	Suspected of causing cancer.
H400	Very toxic to aquatic life.

GHS Precautionary Statements

P273	Avoid release to the environment.
P281	Use personal protective equipment as required.

2.3 Unclassified Hazards/Hazards Not Otherwise Classified

No data available.

3. COMPOSITION/INFORMATION ON INGREDIENTS

3.1 Substances

Molecular Formula: $C_{10}H_6Cl_8$ **Molecular Weight:** 409.78

CAS Registry #: 5103-74-2 **EC#:** 225-826-0

Synonyms

(1R,2R,3aS,4S,7R,7aS)-rel-1,2,4,5,6,7,8,8-Octachloro-2,3,3a,4,7,7a-hexahydro-,4,7-methano-1H-indene; (1α,2β,3aα,4β,7β,7aα)-1,2,4,5,6,7,8,8-Octachloro-2,3,3a,4,7,7a-hexahydro-4,7-methano-1H-indene; 1β,2α,4α,5,6,7α,8,8-Octachloro-3aβ,4,7,7aβ-tetrahydro4,7-methanoindan; (±)-trans-Chlordane; trans-Chlordan; trans -1,2,4,5,6,7,8,8-Octachloro-3a,4,7,7a-tetrahydro-4,7-endo-methanoindan; trans-Chlordan; trans-Chlordane; β-Chlordan; β-Chlordane;

3.2 Mixtures

Not a mixture.

4. FIRST AID MEASURES

4.1 Description of First Aid Measures

General Advice

If medical attention is required, show this safety data sheet to the doctor.

If Inhaled

If inhaled, move person to fresh air. If not breathing, give artificial respiration and consult a physician.

In Case of Skin Contact

Wash affected area with soap and water. Consult a physician if any exposure symptoms are observed.

In Case of Eye Contact

Immediately rinse eyes with plenty of water for at least 15 minutes. Consult a physician.

If Swallowed

Never give anything by mouth to an unconscious person. Rinse mouth with water. Do NOT induce vomiting unless advised to do so by a physician or Poison Control Center. Seek medical attention.

4.2 Most Important Symptoms and Effects, Both Acute and Delayed

The most important known symptoms and effects are described in the labeling (see section 2.2) and/or in section 11.

4.3 Indication of any Immediate Medical Attention and Special Treatment Needed

No data available.

5. FIREFIGHTING MEASURES

5.1 Extinguishing Media

Conditions of flammability
Not flammable or combustible.

Suitable extinguishing media
Use water spray, alcohol-resistant foam, dry chemical or carbon dioxide.

Special protective equipment for firefighters
Wear self-contained breathing apparatus for firefighting if necessary.

5.2 Special Hazards Arising from the Substance or Mixture
Carbon oxides, Hydrogen chloride

5.3 Advice for Firefighters
Wear self contained breathing apparatus for fire fighting if necessary.

5.4 Further Information
No data available.

6. ACCIDENTAL RELEASE MEASURES

Personal precautions
Wear respiratory protection. Avoid dust formation. Avoid breathing vapours, mist or gas. Ensure adequate ventilation. Evacuate personnel to safe areas. Avoid breathing dust.

Environmental precautions
Prevent further leakage or spillage if safe to do so. Do not let product enter drains.

Method and materials for containment and cleaning up
Pick up and arrange disposal without creating dust. Sweep up and shovel. Keep in suitable, closed containers for disposal.

7. HANDLING AND STORAGE

Precautions for safe handling
Avoid contact with skin and eyes. Avoid formation of dust and aerosols.
Provide appropriate exhaust ventilation at places where dust is formed.

Conditions for safe storage
Keep container tightly closed in a dry and well-ventilated place.
Keep in a dry place.

Storage conditions: No Data Available

7.3 Specific End Uses
For scientific research and development only. Not for use in humans or animals.

8. EXPOSURE CONTROLS/PERSONAL PROTECTION

8.1 Control Parameters
Contains no components with established occupational exposure limits.

8.2 Exposure Controls

Appropriate Engineering Controls
A laboratory fumehood or other appropriate form of local exhaust ventilation should be used to avoid exposure.

Personal Protective Equipment
All recommendations below are advisory in nature and a risk assessment should be performed by the employer/end user prior to use of this product. The type of protective equipment must be selected based on the amount and concentration of the dangerous material being used in the workplace.

Eye/Face Protection
Safety goggles or face shield. All equipment should have been tested and approved under appropriate standards, such as NIOSH (US), CSA (Canada), or EN 166 (EU).

Skin Protection
Gloves should be used when handling this material. Gloves are to be inspected prior to use. Contaminated gloves are to be removed using proper glove removal technique so that the outer surface of the glove does not contact bare skin. Dispose of contaminated gloves after use in compliance with good laboratory practices and local requirements.

Gloves used for incidental exposures (splash protection) should be designated as “chemical resistant” by EU standard EN 374 with the resistance codes corresponding to the anticipated use of the material. Unrated gloves are not recommended.
Suggested gloves: AnsellPro Sol-Vex nitrile gloves style 37-175, 15 mil thickness.
Penetration time has not been determined.

Gloves used for prolonged direct exposure (immersion) should be designated “chemical resistant” as per EN 734 with the resistance codes corresponding to the anticipated use of the material.
Suggested gloves: AnsellPro Viton/Butyl gloves style 38-612, 4/8 mil thickness.
Penetration time has not been determined.

These recommendations may not apply if the material is mixed with any other chemical, or dissolved into a solution. A risk assessment must be performed to ensure the gloves will still offer acceptable protection.

Body Protection
Fire resistant (Nomex) coveralls or chemical-resistant bodysuit (laminated Tychem SL or equivalent).

Respiratory Protection
Recommended respirators are NIOSH-approved N100 or CEN-approved FFP3 particulate respirators. These are to be only used as a backup to local exhaust ventilation or other engineering controls. If the respirator is the only means of protection, a full-face supplied air respirator must be used.

9. PHYSICAL AND CHEMICAL PROPERTIES

9.1 Information on Basic Physical and Chemical Properties

A) Appearance
No Data Available

B) Odour
odourless

C) Odour Threshold
No data available.

D) pH
No data available.

E) Melting Point/Freezing Point
No Data Available

F) Initial Boiling Point/Boiling Range
No data available.

G) Flash point
No data available.

H) Evaporation Rate
No data available.

I) Flammability (Solid/Gas)
No data available.

J) Upper/Lower Flammability/Explosive Limits
No data available.

K) Vapour Pressure
No data available.

L) Vapour Density
No data available.

M) Relative Density
1.590 g/cm3

N) Solubility
No Data Available

O) Partition Coefficient: n-octanol/water
No data available.

P) Auto-Ignition Temperature
No data available.

Q) Decomposition Temperature
No data available.

R) Viscosity
No data available.

S) Explosive Properties
No data available.

T) Oxidizing Properties
No data available.

9.2 Other Information
no data available

10. STABILITY AND REACTIVITY

10.1 Reactivity
No data available.

10.2 Chemical Stability
Stable under recommended storage conditions.

10.3 Possibility of Hazardous Reactions
No data available.

10.4 Conditions to Avoid
No data available.

10.5 Incompatible Materials

Strong oxidizing agents.

10.6 Hazardous Decomposition Products

Other decomposition products: No data available. In the event of fire: see section 5.

11. TOXICOLOGICAL INFORMATION

11.1 Information on Toxicological Effects

A) Acute Toxicity

Oral LD50: Mouse - 275 mg/kg

Rat - 1,100 mg/kg

Inhalation LC50: No data available.

Dermal LD50: No data available.

B) Skin Corrosion/Irritation

No data available

C) Serious Eye Damage/Irritation

No data available

D) Respiratory or Skin Sensitization

No data available

E) Germ Cell Mutagenicity

No data available

F) Carcinogenicity

Evidence of a carcinogenic effect.

This compound has been designated by the IARC as Group 2B: Possibly carcinogenic to humans.

G) Reproductive Toxicity/Teratogenicity

No data available

H) Single Target Organ Toxicity - Single Exposure

No data available

I) Single Target Organ Toxicity - Repeated Exposure

No data available

J) Aspiration Hazard

No data available

K) Potential Health Effects and Routes of Exposure

Inhalation

May be harmful if inhaled. May cause respiratory tract irritation.

Ingestion

Harmful if swallowed.

Skin

Harmful if absorbed through skin. May cause skin irritation.

Eyes

May cause eye irritation.

L) Signs and Symptoms of Exposure

The most important known symptoms and effects are described in the labeling (see section 2.2) and/or in section 11.

To the best of our knowledge, the chemical, physical, and toxicological properties of this material have not been thoroughly investigated.

M) Additional Information

RTECS: PC0365000

12. ECOLOGICAL INFORMATION

12.1 Toxicity

Toxicity to fish:

LC50 - Lepomis macrochirus - 0.05 mg/l - 96 h

12.2 Persistance and Degradability

No data available.

12.3 Bioaccumulative Potential

No data available.

12.4 Mobility in Soil

No data available.

12.5 Results of PBT and vPvB Assessment

No data available.

12.6 Other Adverse Effects

An environmental hazard cannot be excluded in the event of unprofessional handling or disposal.
Very toxic to aquatic life.

13. DISPOSAL CONSIDERATIONS

13.1 Waste Treatment Methods

A) Product

Product may be burned in an incinerator equipped with afterburner and scrubber. Excess and expired materials are to be offered to a licensed hazardous material disposal company. Ensure that all Federal and Local regulations regarding the disposal and destruction of this material are followed.

B) Contaminated Packaging

Dispose of as above.

C) Other Considerations

Product is not to be disposed of in sanitary sewers, storm sewers, or landfills.

14. TRANSPORT INFORMATION

14.1 UN Number

DOT (US): UN3077 IATA: UN3077 IMDG: UN3077 ADR/RID: UN3077

14.2 UN Proper Shipping Name

DOT (US)/IATA:
Environmentally hazardous substances, solid, n.o.s. (trans-Chlordane)
IMDG/ARD/RID:
ENVIRONMENTALLY HAZARDOUS SUBSTANCE, SOLID, N.O.S. (trans-Chlordane)

14.3 Transport Hazard Class(es)

DOT (US): 9 IATA: 9 IMDG: 9 ADR/RID: 9

14.4 Packing Group

DOT (US): III IATA: III IMDG: III ADR/RID: III

14.5 Environmental Hazards

DOT (US): None IATA: None IMDG: Marine pollutant ADR/RID: None

14.6 Special Precautions for User

None

15. REGULATORY INFORMATION

This safety data sheet complies with the requirements of WHMIS (Canada), OSHA 1910.1200 (US), and EU Regulation EC No. 1907/2006 (European Union).

15.1 Safety, Health and Environmental Regulations/Legislation Specific for the Substance or Mixture

A) Canada

DSL/NDSL Status: This product is not listed on the Canadian DSL/NDSL.

B) United States

TSCA Status: This product is not listed on the US EPA TSCA.

C) European Union

ECHA Status: This product is not registered with the EU ECHA.

15.2 Chemical Safety Assessment

No data available

16. OTHER INFORMATION

16.1 Revision History

Original Publication Date: 9/15/2015

16.2 List of Abbreviations

LD50	Median lethal dose of a substance required to kill 50% of a test population.
LC50	Medial lethal concentration of a substance required to kill 50% of a test population.
LDLo	Lowest known lethal dose
TDLo	Lowest known toxic dose
IARC	International Agency for Research on Cancer
NTP	National Toxicology Program
RTECS	Registry of Toxic Effects of Chemical Substances

16.3 Further Information

Copyright 2015. Toronto Research Chemicals Inc. Copies may be made for internal use only. The above information is

believed to be correct to the best of our knowledge, but is to be only used as a guide. To the best of our knowledge, the chemical, physical, and toxicological properties have not been thoroughly investigated. Please take all due care when handling this product.

SAFETY DATA SHEET

SDS ID NO.: 0127MAR019
Revision Date: 06/01/2016

1. IDENTIFICATION

Product Name: Marathon Petroleum Gasoline - All Grades

Synonym: Gasoline; Regular Unleaded Gasoline; Conventional Regular Unleaded Gasoline; Mid Grade Unleaded Gasoline; Conventional Mid Grade Unleaded Gasoline; Premium Unleaded Gasoline; Conventional Premium Unleaded Gasoline; Sub-Octane Gasoline; Regular RBOB; Super RBOB; Premium RBOB; RBOB; Reformulated Blend Stock For Oxygenated Blending; 84 Octane Gasoline; CBOB; Premium CBOB; Conventional Blend Stock for Oxygenate Blending; Recreational Gasoline; Recreational Gasoline; Recreational Unleaded Gasoline; 89 Recreational Gasoline; Brand 89 Recreational Gasoline; 7.0 Max RVP 89 Recreational Gasoline; BR 7.0 Max RVP 89 Recreational Gasoline; 90 Recreational Gasoline; 90 Marina Gasoline; Brand 91 Recreational Gasoline; 91 Recreational Gasoline; 91 Marina Gasoline; 90 Octane Midgrade Gasoline with No Ethanol; 0125MAR019; 0126MAR019; 0134MAR019; 0313MAR019; 0314MAR019

Chemical Family: Complex Hydrocarbon Substance

Recommended Use: Fuel.
Restrictions on Use: All others.

Manufacturer, Importer, or Responsible Party Name and Address:

MARATHON PETROLEUM COMPANY LP
539 South Main Street
Findlay, OH 45840

SDS information: 1-419-421-3070

Emergency Telephone: 1-877-627-5463

2. HAZARD IDENTIFICATION

Classification

OSHA Regulatory Status
This chemical is considered hazardous by the 2012 OSHA Hazard Communication Standard (29 CFR 1910.1200)

Flammable liquids	Category 1
Skin corrosion/irritation	Category 2
Germ cell mutagenicity	Category 1B
Carcinogenicity	Category 1B
Reproductive toxicity	Category 2
Specific target organ toxicity (single exposure)	Category 3
Aspiration toxicity	Category 1
Acute aquatic toxicity	Category 2
Chronic aquatic toxicity	Category 2

Hazards Not Otherwise Classified (HNOC)

Static accumulating flammable liquid

Label elements

EMERGENCY OVERVIEW

Danger

EXTREMELY FLAMMABLE LIQUID AND VAPOR
May accumulate electrostatic charge and ignite or explode
May be fatal if swallowed and enters airways
Causes skin irritation
May cause respiratory irritation
May cause drowsiness or dizziness
May cause genetic defects
May cause cancer
Suspected of damaging fertility or the unborn child
Toxic to aquatic life with long lasting effects



Appearance Clear yellow liquid **Physical State** Liquid **Odor** Hydrocarbon

Precautionary Statements - Prevention
Obtain special instructions before use
Do not handle until all safety precautions have been read and understood
Keep away from heat/sparks/open flames/hot surfaces. - No smoking
Keep container tightly closed
Ground/bond container and receiving equipment
Use explosion-proof electrical/ventilating/lighting/equipment
Use only non-sparking tools.
Take precautionary measures against static discharge
Avoid breathing mist/vapors/spray
Use only outdoors or in a well-ventilated area
Wear protective gloves/protective clothing/eye protection/face protection
Wash hands and any possibly exposed skin thoroughly after handling
Avoid release to the environment

Precautionary Statements - Response
IF exposed or concerned: Get medical attention
IF ON SKIN (or hair): Take off immediately all contaminated clothing. Rinse skin with water/shower
If skin irritation occurs: Get medical attention
Wash contaminated clothing before reuse
IF INHALED: Remove victim to fresh air and keep at rest in a position comfortable for breathing
Call a POISON CENTER or doctor if you feel unwell
IF SWALLOWED: Immediately call a POISON CENTER or doctor
Do NOT induce vomiting
In case of fire: Use water spray, fog or regular foam for extinction
Collect spillage

Precautionary Statements - Storage
Store in a well-ventilated place. Keep container tightly closed
Keep cool
Store locked up

Precautionary Statements - Disposal
Dispose of contents/container at an approved waste disposal plant

3. COMPOSITION/INFORMATION ON INGREDIENTS

Gasoline is a complex combination of hydrocarbons consisting of paraffins, cycloparaffins, aromatic and olefinic hydrocarbons having molecular chains ranging in length from four to ten carbons. May contain small amounts of dye and other additives (>0.02%) which are not considered hazardous at the concentrations used.

Composition Information:

Name	CAS Number	% Concentration
Gasoline	86290-81-5	100
Heptane (mixed isomers)	142-82-5	2.5-26
Pentane (mixed isomers)	78-78-4	6.5-19
Butane (mixed isomers)	106-97-8	0.5-14
Hexane Isomers (other than n-Hexane)	107-83-5	2-12
Toluene	108-88-3	3-9.5
Xylene (mixed isomers)	1330-20-7	3.5-9.5
n-Hexane	110-54-3	0.1-4.5
Cumene	98-82-8	0-4
1,2,4 Trimethylbenzene	95-63-6	1-4
Ethylbenzene	100-41-4	0.5-2.5
Benzene	71-43-2	0.1-1.5
Cyclohexane	110-82-7	0-1.5
Octane	111-65-9	0-1.5
1,2,3-trimethylbenzene	526-73-8	0-1
Naphthalene	91-20-3	0.1-0.5

All concentrations are percent by weight unless material is a gas. Gas concentrations are in percent by volume.

4. FIRST AID MEASURES

First Aid Measures

General Advice: In case of accident or if you feel unwell, seek medical advice immediately (show directions for use or safety data sheet if possible).

Inhalation: Remove to fresh air. If not breathing, institute rescue breathing. If breathing is difficult, ensure airway is clear, give oxygen and continue to monitor. If heart has stopped, immediately begin cardiopulmonary resuscitation (CPR). Keep affected person warm and at rest. If symptoms occur get medical attention.

Skin Contact: Immediately wash exposed skin with plenty of soap and water while removing contaminated clothing and shoes. May be absorbed through the skin in harmful amounts. Get medical attention if irritation persists. Any injection injury from high pressure equipment should be evaluated immediately by a physician as potentially serious (See NOTES TO PHYSICIAN).

Place contaminated clothing in closed container until cleaned or discarded. If clothing is to be laundered, inform the person performing the operation of contaminant's hazardous properties. Destroy contaminated, non-chemical resistant footwear.

Eye Contact: Flush immediately with large amounts of water for at least 15 minutes. Eyelids should be held away from the eyeball to ensure thorough rinsing. Gently remove contacts while flushing. Get medical attention if irritation persists.

Ingestion: Do not induce vomiting because of danger of aspirating liquid into lungs, causing serious damage and chemical pneumonitis. If spontaneous vomiting occurs, keep head below hips, or if patient is lying down, turn body and head to side to prevent aspiration and monitor for breathing difficulty. Never give anything by mouth to an unconscious person. Keep affected person warm and at rest. GET IMMEDIATE MEDICAL ATTENTION.

Most important signs and symptoms, both short-term and delayed with overexposure

Adverse Effects: Irritating to the skin and mucous membranes. Symptoms may include redness, itching, and inflammation. May cause nausea, vomiting, diarrhea, and signs of nervous system depression: headache, drowsiness, dizziness, loss of coordination, disorientation and fatigue. Aspiration hazard. May cause coughing, chest pains, shortness of breath, pulmonary edema and/or chemical pneumonitis. Repeated or prolonged skin contact may cause drying, reddening, itching and cracking.

Indication of any immediate medical attention and special treatment needed

Notes To Physician: INHALATION: This material (or a component) sensitizes the myocardium to the effects of sympathomimetic amines. Epinephrine and other sympathomimetic drugs may initiate cardiac arrhythmias in individuals exposed to this material. Administration of sympathomimetic drugs should be avoided.

SKIN: Leaks or accidents involving high-pressure equipment may inject a stream of material through the skin and initially produce an injury that may not appear serious. Only a small puncture wound may appear on the skin surface but, without proper treatment and depending on the nature, original pressure, volume, and location of the injected material, can compromise blood supply to an affected body part. Prompt surgical debridement of the wound may be necessary to prevent irreversible loss of function and/or the affected body part. High pressure injection injuries may be SERIOUS SURGICAL EMERGENCIES.

INGESTION: This material represents a significant aspiration and chemical pneumonitis hazard. Induction of emesis is not recommended.

5. FIRE-FIGHTING MEASURES

Suitable extinguishing media
For small fires, Class B fire extinguishing media such as CO2, dry chemical, foam (AFFF/ATC) or water spray can be used. For large fires, water spray, fog or foam (AFFF/ATC) can be used. Firefighting should be attempted only by those who are adequately trained and equipped with proper protective equipment.

Unsuitable extinguishing media
Do not use straight water streams to avoid spreading fire.

Specific hazards arising from the chemical
This product has been determined to be an extremely flammable liquid per the OSHA Hazard Communication Standard and should be handled accordingly. May accumulate electrostatic charge and ignite or explode. Vapors may travel along the ground or be moved by ventilation and ignited by many sources such as pilot lights, sparks, electric motors, static discharge, or other ignition sources at locations distant from material handling. Flashback can occur along vapor trail. For additional fire related information, see NFPA 30 or the Emergency Response Guidebook 128.

Hazardous combustion products
Smoke, carbon monoxide, and other products of incomplete combustion.

Explosion data
Sensitivity to Mechanical Impact No.
Sensitivity to Static Discharge Yes.

Special protective equipment and precautions for firefighters
Firefighters should wear full protective clothing and positive-pressure self-contained breathing apparatus (SCBA) with a full face-piece, as appropriate. Avoid using straight water streams. Water may be ineffective in extinguishing low flash point fires, but can be used to cool exposed surfaces. Avoid excessive water spray application. Water spray and foam (AFFF/ATC) must be applied carefully to avoid frothing and from as far a distance as possible. Keep run-off water out of sewers and water sources.

Additional firefighting tactics
FIRES INVOLVING TANKS OR CAR/TRAILER LOADS: Fight fire from maximum distance or use unmanned hose holders or monitor nozzles. Cool containers with flooding quantities of water until well after the fire is out. Do not direct water at source of leak or safety devices; icing may occur. Withdraw immediately in case of rising sound from venting safety devices or discoloration of tank. ALWAYS stay away from tanks engulfed in fire. For massive fire, use unmanned hose holders or monitor nozzles: if this is impossible, withdraw from area and let fire burn.

EVACUATION: Consider initial downwind evacuation for at least 1000 feet. If tank, rail car or tank truck is involved in a fire, ISOLATE for 5280 feet (1 mile) in all directions; also, consider initial evacuation of 5280 feet (1 mile) in all directions.

NFPA	Health 1	Flammability 3	Instability 0	Special Hazard -

6. ACCIDENTAL RELEASE MEASURES

Personal precautions:	Keep public away. Isolate and evacuate area. Shut off source if safe to do so. Eliminate all ignition sources.
Protective equipment:	Use personal protection measures as recommended in Section 8.
Emergency procedures:	Advise authorities and National Response Center (800-424-8802) if the product has entered a water course or sewer. Notify local health and pollution control agencies, if appropriate.
Environmental precautions:	Avoid release to the environment. Avoid subsoil penetration. Ethanol in gasoline phase seperates in contact with water. Monitor downstream for dissolved ethanol or other appropriate indicators.
Methods and materials for containment:	Contain liquid with sand or soil. Prevent spilled material from entering storm drains, sewers, and open waterways.
Methods and materials for cleaning up:	Use suitable absorbent materials such as vermiculite, sand, or clay to clean up residual liquids. Recover and return free product to proper containers. When recovering free liquids ensure all equipment is grounded and bonded. Use only non-sparking tools.

7. HANDLING AND STORAGE

Safe Handling Precautions:

NEVER SIPHON THIS PRODUCT BY MOUTH. Use appropriate grounding and bonding practices. Static accumulating flammable liquid. Bonding and grounding may be insufficient to eliminate the hazard from static electricity. Do not expose to heat, open flames, strong oxidizers or other sources of ignition. Vapors may travel along the ground or be moved by ventilation. Flashback may occur along vapor trails. No smoking. Use only non-sparking tools. Avoid contact with skin, eyes and clothing. Avoid breathing fumes, gas, or vapors. Use only with adequate ventilation. Avoid repeated and prolonged skin contact. Use personal protection measures as recommended in Section 8. Exercise good personal hygiene including removal of soiled clothing and prompt washing with soap and water. Do not cut, drill, grind or weld on empty containers since explosive residues may remain. Refer to applicable EPA, OSHA, NFPA and consistent state and local requirements.

Hydrocarbons are basically non-conductors of electricity and can become electrostatically charged during mixing, filtering, pumping at high flow rates or loading and transfer operations. If this charge reaches a sufficiently high level, sparks can form that may ignite the vapors of flammable liquids. Sudden release of hot organic chemical vapors or mists from process equipment operating under elevated temperature and pressure, or sudden ingress of air into vacuum equipment may result in ignition of vapors or mists without the presence of obvious ignition sources. Nozzle spouts must be kept in contact with the containers or tank during the entire filling operation.

Portable containers should never be filled while in or on a motor vehicle or marine craft. Containers should be placed on the ground. Static electric discharge can ignite fuel vapors when filling non-grounded containers or vehicles on trailers. The nozzle spout must be kept in contact with the container before and during the entire filling operation. Use only approved containers.

A buildup of static electricity can occur upon re-entry into a vehicle during fueling especially in cold or dry climate conditions. The charge is generated by the action of dissimilar fabrics (i.e., clothing and upholstery) rubbing across each other as a person enters/exits the vehicle. A flash fire can result from this discharge if sufficient flammable vapors are present. Therefore, do not get back in your vehicle while refueling.

Cellular phones and other electronic devices may have the potential to emit electrical charges (sparks). Sparks in potentially explosive atmospheres (including fueling areas such as gas stations) could cause an explosion if sufficient flammable vapors are present. Therefore, turn off cellular phones and other electronic devices when working in potentially explosive atmospheres or keep devices inside your vehicle during refueling.

High-pressure injection of any material through the skin is a serious medical emergency even though the small entrance wound at the injection site may not initially appear serious. These injection injuries can occur from high-pressure equipment such as paint spray or grease or guns, fuel injectors, or pinhole leaks in hoses or hydraulic lines and should all be considered serious. High pressure injection injuries may be SERIOUS SURGICAL EMERGENCIES (See First Aid Section 4).

Storage Conditions:

Store in properly closed containers that are appropriately labeled and in a cool, well-ventilated area. Do not store near an open flame, heat or other sources of ignition.

Incompatible Materials

Strong oxidizing agents.

8. EXPOSURE CONTROLS/PERSONAL PROTECTION

Name	ACGIH TLV	OSHA PELS:	OSHA - Vacated PELs	NIOSH IDLH
Gasoline 86290-81-5	300 ppm TWA 500 ppm STEL	-	300 ppm TWA 900 mg/m^3 TWA 500 ppm STEL 1500 mg/m^3 STEL	-

Heptane (mixed isomers) 142-82-5	400 ppm TWA 500 ppm STEL	TWA: 500 ppm TWA: 2000 mg/m³	400 ppm TWA 1600 mg/m³ TWA 500 ppm STEL 2000 mg/m³ STEL	750 ppm
Pentane (mixed isomers) 78-78-4	1000 ppm TWA	-	-	-
Butane (mixed isomers) 106-97-8	1000 ppm STEL	-	800 ppm TWA 1900 mg/m³ TWA	-
Hexane Isomers (other than n-Hexane) 107-83-5	500 ppm TWA 1000 ppm STEL	-	500 ppm TWA 1800 mg/m³ TWA 1000 ppm STEL 3600 mg/m³ STEL	-
Toluene 108-88-3	20 ppm TWA	TWA: 200 ppm Ceiling: 300 ppm	100 ppm TWA 375 mg/m³ TWA 150 ppm STEL 560 mg/m³ STEL	500 ppm
Xylene (mixed isomers) 1330-20-7	100 ppm TWA 150 ppm STEL	TWA: 100 ppm TWA: 435 mg/m³	100 ppm TWA 435 mg/m³ TWA 150 ppm STEL 655 mg/m³ STEL	900 ppm
n-Hexane 110-54-3	50 ppm TWA Skin - potential significant contribution to overall exposure by the cutaneous route	TWA: 500 ppm TWA: 1800 mg/m³	50 ppm TWA 180 mg/m³ TWA	1100 ppm
Cumene 98-82-8	50 ppm TWA	TWA: 50 ppm TWA: 245 mg/m³ Skin	50 ppm TWA 245 mg/m³ TWA Limit applies to skin	900 ppm
1,2,4 Trimethylbenzene 95-63-6	25 ppm TWA	-	25 ppm TWA 125 mg/m³ TWA	-
Ethylbenzene 100-41-4	20 ppm TWA	TWA: 100 ppm TWA: 435 mg/m³	100 ppm TWA 435 mg/m³ TWA 125 ppm STEL 545 mg/m³ STEL	800 ppm
Benzene 71-43-2	0.5 ppm TWA 2.5 ppm STEL Skin - potential significant contribution to overall exposure by the cutaneous route	TWA: 10 ppm (applies to industry segments exempt from the benzene standard) TWA: 1 ppm STEL: 5 ppm (see 29 CFR 1910.1028)	25 ppm Ceiling 1 ppm TWA 5 ppm STEL	500 ppm
Cyclohexane 110-82-7	100 ppm TWA	TWA: 300 ppm TWA: 1050 mg/m³	300 ppm TWA 1050 mg/m³ TWA	1300 ppm
Octane 111-65-9	300 ppm TWA	TWA: 500 ppm TWA: 2350 mg/m³	300 ppm TWA 1450 mg/m³ TWA 375 ppm STEL 1800 mg/m³ STEL	1000 ppm
1,2,3-trimethylbenzene 526-73-8	25 ppm TWA	-	25 ppm TWA 125 mg/m³ TWA	-
Naphthalene 91-20-3	10 ppm TWA Skin - potential significant contribution to overall exposure by the cutaneous route	TWA: 10 ppm TWA: 50 mg/m³	10 ppm TWA 50 mg/m³ TWA 15 ppm STEL 75 mg/m³ STEL	250 ppm

Notes: The manufacturer has voluntarily elected to provide exposure limits contained in OSHA's 1989 air contaminants standard in its SDSs, even though certain of those exposure limits were vacated in 1992.

Engineering measures: Local or general exhaust required in an enclosed area or when there is inadequate ventilation. Use mechanical ventilation equipment that is explosion-proof.

Personal protective equipment

Eye protection: Use goggles or face-shield if the potential for splashing exists.

Skin and body protection: Use nitrile rubber, Viton® or PVA gloves for repeated or prolonged skin exposure. Glove suitability is based on workplace conditions and usage. Contact the glove manufacturer for specific advice on glove selection and breakthrough times.

Respiratory protection: Use a NIOSH approved organic vapor chemical cartridge or supplied air respirators when there is the potential for airborne exposures to exceed permissible exposure limits or if excessive vapors are generated. Observe respirator assigned protection factors (APFs) criteria cited in federal OSHA 29 CFR 1910.134. Self-contained breathing apparatus should be used for fire fighting.

Hygiene measures: Handle in accordance with good industrial hygiene and safety practice. Avoid contact with skin, eyes and clothing.

9. PHYSICAL AND CHEMICAL PROPERTIES

Information on basic physical and chemical properties

Physical State	Liquid
Appearance	Clear yellow liquid
Color	Yellow
Odor	Hydrocarbon
Odor Threshold	No data available.

Property	**Values (Method)**
Melting Point / Freezing Point	No data available.
Initial Boiling Point / Boiling Range	24-210 °C / 75-410 °F (ASTM D86)
Flash Point	-43 °C / -45 °F
Evaporation Rate	No data available.
Flammability (solid, gas)	Not applicable.
Flammability Limit in Air (%):	
Upper Flammability Limit:	7.6
Lower Flammability Limit:	1.4
Explosion limits:	No data available.
Vapor Pressure	5.5-15 psi (ASTM D4814)
Vapor Density	3-4
Specific Gravity / Relative Density	0.70-0.76
Water Solubility	No data available.
Solubility in other solvents	No data available.
Partition Coefficient	2.13-4.5
Decomposition temperature	No data available.
pH:	Not applicable
Autoignition Temperature	280 °C / 536 °F
Kinematic Viscosity	No data available.
Dynamic Viscosity	No data available.
Explosive Properties	No data available.
VOC Content (%)	100%
Density	No data available.
Bulk Density	Not applicable.

10. STABILITY AND REACTIVITY

Reactivity The product is non-reactive under normal conditions.

Chemical stability The material is stable at 70°F, 760 mmHg pressure.

Possibility of hazardous reactions None under normal processing.

Hazardous polymerization Will not occur.

Conditions to avoid Excessive heat, sources of ignition, open flame.

Incompatible Materials Strong oxidizing agents.

Hazardous decomposition products None known under normal conditions of use.

11. TOXICOLOGICAL INFORMATION

Potential short-term adverse effects from overexposures

Inhalation May cause irritation of respiratory tract. May cause drowsiness or dizziness. Breathing high concentrations of this material in a confined space or by intentional abuse can cause irregular heartbeats which can cause death.

Eye contact Exposure to vapor or contact with liquid may cause mild eye irritation, including tearing, stinging, and redness.

Skin contact Causes skin irritation. Effects may become more serious with repeated or prolonged contact. May be absorbed through the skin in harmful amounts.

Ingestion May be fatal if swallowed or vomited and enters airways. May cause irritation of the mouth, throat and gastrointestinal tract.

Acute toxicological data

Name	Oral LD50	Dermal LD50	Inhalation LC50
Gasoline 86290-81-5	14000 mg/kg (Rat)	> 2000 mg/kg (Rabbit)	> 5.2 mg/L (Rat) 4 h
Heptane (mixed isomers) 142-82-5	-	3000 mg/kg (Rabbit)	103 g/m³ (Rat) 4 h
Pentane (mixed isomers) 78-78-4	-	-	450 mg/L (Mouse) 2 h
Butane (mixed isomers) 106-97-8	-	-	658 mg/L (Rat) 4 h
Hexane Isomers (other than n-Hexane) 107-83-5	> 5000 mg/kg (Rat)	-	-
Toluene 108-88-3	> 2000 mg/kg (Rat)	8390 mg/kg (Rabbit)	12.5 mg/L (Rat) 4 h
Xylene (mixed isomers) 1330-20-7	> 2000 mg/kg (Rat)	> 2000 mg/kg (Rabbit)	> 5.04 mg/L (Rat) 4 h
n-Hexane 110-54-3	15000 mg/kg (Rat)	3000 mg/kg (Rabbit)	48000 ppm (Rat) 4 h
Cumene 98-82-8	> 2000 mg/kg (Rat)	> 2000 mg/kg (Rabbit)	> 20 mg/L (Rat) 6 h
1,2,4 Trimethylbenzene 95-63-6	3280 mg/kg (Rat)	> 3160 mg/kg (Rabbit)	18,000 mg/m³ (Rat) 4 h
Ethylbenzene 100-41-4	> 2000 mg/kg (Rat)	> 2000 mg/kg (Rabbit)	17.2 mg/L (Rat) 4 h
Benzene 71-43-2	> 2000 mg/kg (Rat)	> 5000 mg/kg (Rabbit)	> 20 mg/l (Rat) 4 h
Cyclohexane 110-82-7	> 5000 mg/kg (Rat)	> 2000 mg/kg (Rabbit)	13.9 mg/L (Rat) 4 h
Octane 111-65-9	-	-	118 g/m³ (Rat) 4 h
1,2,3-trimethylbenzene 526-73-8	-	-	-
Naphthalene 91-20-3	490 mg/kg (Rat)	> 2000 mg/kg (Rabbit)	> 340 mg/m³ (Rat) 1 h

Delayed and immediate effects as well as chronic effects from short and long-term exposure

NAPHTHAS: In a large epidemiological study on over 15,000 employees at several petroleum refineries and amongst residents located near these refineries, no increased risk of kidney cancer was observed in association with gasoline exposures (a similar material). In a similar study, no increased risk of kidney cancer was observed among petroleum refinery workers, but there was a slight trend in the incidence of kidney cancers among service station employees, especially after a 30-year latency period. Altered mental state, drowsiness, peripheral motor neuropathy, irreversible brain damage (so-called Petrol Sniffer's Encephalopathy), delirium, seizures, and sudden death have been reported from repeated overexposure to some hydrocarbon solvents, naphthas, and gasoline.

ISOPARAFFINS: Studies in laboratory animals have shown that long-term exposure to similar materials (isoparaffins) can cause kidney damage and kidney cancer in male laboratory rats. However, in-depth research indicates that these findings are unique to the male rat, and that these effects are not relevant to humans.

C9 AROMATIC HYDROCARBONS: A developmental inhalation study was conducted in laboratory mice. Increased implantation losses, reduced fetal weights, delayed ossification and an increased incidence of cleft palate were observed at the highest exposure level (1,500 ppm). This exposure level was extremely toxic to pregnant female mice (44% mortality). Reduced fetal body weights were also observed at 500 ppm. A multi-generation reproduction inhalation study was conducted in laboratory rats. Reductions in pup weights, pup weight gain, litter size, and pup survival were observed at 1,500 ppm, an exposure level at which significant maternal toxicity was observed. Reduced pup weight gain was also observed at 500 ppm.

PENTANES: Studies of pentane isomers in laboratory animals indicate exposure to extremely high levels (roughly 10 vol.%) may induce cardiac arrhythmias (irregular heartbeats) which may be serious or fatal.

BUTANES: Studies in laboratory animals indicate exposure to extremely high levels of butanes (1-10 or higher vol.% in air) may cause cardiac arrhythmias (irregular heartbeats) which may be serious or fatal.

TOLUENE: Case studies of persons abusing toluene suggest isolated incidences of adverse effects on the fetus including birth defects. Abuse of toluene at high concentrations (e.g., glue sniffing and solvent abuse) has been associated with adverse effects on the liver, kidney and nervous system, and can cause CNS depression, cardiac arrhythmias, and death. Studies of workers indicate longterm exposure may be related to impaired color vision and hearing. Some studies of workers suggest longterm exposure may be related to neurobehavioral and cognitive changes. Some of these effects have been observed in laboratory animals following repeated exposure to high levels of toluene. Several studies of workers suggest longterm exposure may be related to small increases in spontaneous abortions and changes in some gonadotropic hormones. However, the weight of evidence does not indicate toluene is a reproductive hazard to humans. Studies in laboratory animals indicate some changes in reproductive organs following high levels of exposure, but no significant effects on mating performance or reproduction were observed. Case studies of persons abusing toluene suggest isolated incidences of adverse effects on the fetus including birth defects. Findings in laboratory animals have been largely negative. Positive findings include small increases in minor skeletal and visceral malformations and developmental delays following very high levels of maternal exposure. Studies of workers indicate long-term exposure may be related to effects on the liver, kidney and blood, but these appear to be limited to changes in serum enzymes and decreased leukocyte counts. Adverse effects on the liver, kidney, thymus and nervous system were observed in animal studies following very high levels of exposure. The relevance of these findings to humans is not clear at this time.

XYLENES, ALL ISOMERS: Overexposure to xylene may cause upper respiratory tract irritation, headache, cyanosis, blood serum changes, nervous system damage and narcosis. Effects may be increased by the use of alcoholic beverages. Evidence of liver and kidney impairment were reported in workers recovering from a gross overexposure. Effects from Prolonged or Repeated Exposure: Impaired neurological function was reported

in workers exposed to solvents including xylene. Studies in laboratory animals have shown evidence of impaired hearing following high levels of exposure. Studies in laboratory animals suggest some changes in reproductive organs following high levels of exposure but no significant effects on reproduction were observed. Studies in laboratory animals indicate skeletal and visceral malformations, developmental delays, and increased fetal resorptions following extremely high levels of maternal exposure with evidence of maternal toxicity. The relevance of these observations to humans is not clear at this time. Adverse effects on the liver, kidney, bone marrow (changes in blood cell parameters) were observed in laboratory animals following high levels of exposure. The relevance of these observations to humans is not clear at this time.

1,2,4-TRIMETHYLBENZENE: The following information pertains to a mixture of C9 aromatic hydrocarbons, over 40% of which was composed of 1,2,4-trimethylbenzene. A developmental inhalation study was conducted in laboratory mice. Increased implantation losses, reduced fetal weights, delayed ossification and an increased incidence of cleft palate were observed at the highest exposure level (1,500 ppm). This exposure level was extremely toxic to pregnant female mice (44% mortality). Reduced fetal body weights were also observed at 500 ppm. A multi-generation reproduction inhalation study was conducted in laboratory rats. Reductions in pup weights, pup weight gain, litter size, and pup survival were observed at 1,500 ppm, an exposure level at which significant maternal toxicity was observed. Reduced pup weight gain was also observed at 500 ppm. Embryotoxicity has been reported in studies of laboratory animals. Adverse effects included increased implantation losses, reduced fetal weights, delayed ossification and an increased incidence of cleft palate.<n><n>

N-HEXANE: Long-term or repeated exposure to n-hexane can cause peripheral nerve damage. Initial symptoms are numbness of the fingers and toes. Also, motor weakness can occur in the digits, but may also involve muscles of the arms, thighs and forearms. The onset of these symptoms may be delayed for several months to a year after the beginning of exposure. Testicular atrophy and partial to full loss of the germ cell line were observed in sub-chronic high-dose inhalation studies of laboratory rodents. These effects appeared irreversible. Rodent reproduction studies have shown evidence of reduced fetal weight but no frank malformations.

CUMENE: Overexposure to cumene may cause upper respiratory tract irritation and CNS depression. Studies in laboratory animals indicate evidence of respiratory tract hyperplasia, and adverse effects on the liver, kidney and adrenal glands following high level exposure. The relevance of these findings to humans is not clear at this time. Findings from lifetime laboratory rodent inhalation studies were as follows: In F344/N rats: an increased incidence of renal carcinomas and adenomas, respiratory epithelial adenomas, and interstitial cell adenomas of the testes. In B6C3F1 mice: an increased incidence of carcinomas and adenomas of the bronchi and lung, liver neoplasms, hemangiosarcomas of the spleen, and adenomas of the thyroid.

ETHYLBENZENE: Findings from a 2-year inhalation study in rodents conducted by NTP were as follows: Effects were observed only at the highest exposure level (750 ppm). At this level the incidence of renal tumors was elevated in male rats (tubular carcinomas) and female rats (tubular adenomas). The incidence of tumors was also elevated in male mice (alveolar and bronchiolar carcinomas) and female mice (hepatocellular carcinomas). IARC has classified ethyl benzene as "possibly carcinogenic to humans" (Group 2B). Studies in laboratory animals indicate some evidence of post-implantation deaths following high levels of maternal exposure. The relevance of these findings to humans is not clear at this time. Studies in laboratory animals indicate limited evidence of renal malformations, resorptions, and developmental delays following high levels of maternal exposure with evidence of maternal toxicity. The relevance of these findings to humans is not clear at this time. Studies in laboratory animals have demonstrated evidence of ototoxicity (hearing loss) following exposure levels as low as 300 ppm for 5 days. Studies in laboratory animals indicate some evidence of adverse effects on the liver, kidney, thyroid, and pituitary gland.

BENZENE: Studies of workers exposed to benzene show clear evidence that overexposure can cause cancer and other diseases of the blood forming organs including Acute

Myelogenous Leukemia (AML), and Aplastic Anemia (AA), an often fatal disease. Some studies suggest overexposure to benzene may also be associated with Myelodysplastic Syndrome (MDS). Findings from a case control study of workers exposed to benzene was reported during the 2009 Benzene Symposium in Munich included an increase in Acute Myeloid Leukemias and Non-Hodgkins Lymphoid Neoplasms (NHLN) of the subtype follicular lymphoma (FL) in some occupational categories. Some studies of workers exposed to benzene have shown an association with increased rates of chromosome aberrations in circulating lymphocytes. One study of women workers exposed to benzene suggested a weak association with irregular menstruation. However, other studies of workers exposed to benzene have not demonstrated clear evidence of an effect on fertility or reproductive outcome in humans. Benzene can cross the placenta and affect the developing fetus. Cases of AA have been reported in the offspring of persons severely overexposed to benzene. Studies in laboratory animals indicate that prolonged, repeated exposure to high levels of benzene vapor can cause bone marrow suppression and cancer in multiple organ systems. Studies in laboratory animals show evidence of adverse effects on male reproductive organs following high levels of exposure but no significant effects on reproduction have been observed. Embryotoxicity has been reported in studies of laboratory animals but effects were limited to reduced fetal weight and minor skeletal variations. Benzene has been classified as a proven human carcinogen by OSHA and a Group 1 (Carcinogenic to Humans) material by IARC. The current proposed IARC classification for benzene is summarized as follows: Sufficient evidence for Acute Myeloid Leukemia; limited evidence for Acute Lymphatic Leukemia, Chronic Lymphatic Leukemia, Non-Hodgkin Lymphoma, and Multiple Myeloma.

NAPHTHALENE: Severe jaundice, neurotoxicity (kernicterus) and fatalities have been reported in young children and infants as a result of hemolytic anemia from overexposure to naphthalene. Persons with glucose 6-phosphate dehydrogenase (G6PD) deficiency are more prone to the hemolytic effects of naphthalene. Adverse effects on the kidney have been reported in persons overexposed to naphthalene but these effects are believed to be a consequence of hemolytic anemia, and not a direct effect. Hemolytic anemia has been observed in laboratory animals exposed to naphthalene. Laboratory rodents exposed to naphthalene vapor for 2 years (lifetime studies) developed non-neoplastic and neoplastic tumors and inflammatory lesions of the nasal and respiratory tract. Cataracts and other adverse effects on the eye have been observed in laboratory animals exposed to high levels of naphthalene. Findings from a large number of bacterial and mammalian cell mutation assays have been negative. A few studies have shown chromosomal effects (elevated levels of Sister Chromatid Exchange or chromosomal aberrations) in vitro. Naphthalene has been classified as Possibly Carcinogenic to Humans (2B) by IARC, based on findings from studies in laboratory animals.

CARBON MONOXIDE: is a chemical asphyxiant with no warning properties (such as odor). At 400-500 ppm for 1 hour headache and dyspnea may occur. If activity is increased, symptoms of overexposure may include nausea, irritability, increased respiration, tinnitus, sweating, chest pain, confusion, impaired judgement, dizziness, weakness, drowsiness, ataxia, irregular heart beat, cyanosis and pallor. Levels in excess of 1000 ppm can result in collapse, loss of conciousness, respiratory failure and death. Extremely high concentrations (12,800 ppm) can cause immediate unconsciousness and death in 1-3 minutes. Repeated anoxia can lead to central nervous system damage and peripheral neuropathy, with loss of sensation in the fingers, amnesia, and mental deterioration and possible congestive heart failure. Damage may also occur to the fetus, lung, liver, kidney, spleen, cardiovascular system and other organs.

WHOLLY-VAPORIZED UNLEADED GASOLINE: Lifetime exposure to wholly vaporized unleaded gasoline produced an increased incidence of liver tumors in female mice exposed to the highest exposure concentration (2056 ppm) and α-2 urinary globulin-mediated kidney tumors in male rats. No exposure-related tumors were observed in male mice or female rats. The male-specific rat kidney tumors are not considered relevant to human health. Mice receiving lifetime repeated skin application of various petroleum naphthas exhibited an irritation-dependent increased incidence of skin tumors. Additional studies suggest that these tumors occur through a mechanism that may not be relevant to human health. Epidemiological data from over 18,000 petroleum marketing and distribution workers

showed no increased risk of leukemia, multiple myeloma, or kidney cancer resulting from gasoline exposure. Unleaded gasoline has been identified as possibly carcinogenic to humans (2B) by the International Agency for Research on Cancer (IARC).

COMBUSTION ENGINE EXHAUST: Chronic inhalation studies of gasoline engine exhaust in mice, rats and hamsters did not produce any carcinogenic effects. Condensates/extracts of gasoline engine exhaust produced an increase in tumors compared to controls when testing by skin painting, subcutaneous injection, intratracheal instillation or implantation into the lungs. Gasoline exhaust has been classified as possibly carcinogenic to humans (2B) by the International Agency for Research on Cancer (IARC).

Adverse effects related to the physical, chemical and toxicological characteristics

Signs and Symptoms Irritating to the skin and mucous membranes. Symptoms may include redness, itching, and inflammation. May cause nausea, vomiting, diarrhea, and signs of nervous system depression: headache, drowsiness, dizziness, loss of coordination, disorientation and fatigue. Aspiration hazard. May cause coughing, chest pains, shortness of breath, pulmonary edema and/or chemical pneumonitis. Repeated or prolonged skin contact may cause drying, reddening, itching and cracking.

Sensitization Not expected to be a skin or respiratory sensitizer.

Mutagenic effects May cause genetic defects.

Carcinogenicity May cause cancer.

Cancer designations are listed in the table below

Name	ACGIH (Class)	IARC (Class)	NTP	OSHA
Gasoline 86290-81-5	Confirmed animal carcinogen (A3)	Possible human carcinogen (2B)	Not Listed	Not Listed
Heptane (mixed isomers) 142-82-5	Not Listed	Not Listed	Not Listed	Not Listed
Pentane (mixed isomers) 78-78-4	Not Listed	Not Listed	Not Listed	Not Listed
Butane (mixed isomers) 106-97-8	Not Listed	Not Listed	Not Listed	Not Listed
Hexane Isomers (other than n-Hexane) 107-83-5	Not Listed	Not Listed	Not Listed	Not Listed
Toluene 108-88-3	Not Classifiable (A4)	Not Classifiable (3)	Not Listed	Not Listed
Xylene (mixed isomers) 1330-20-7	Not classifiable (A4)	Not classifiable (3)	Not Listed	Not Listed
n-Hexane 110-54-3	Not Listed	Not Listed	Not Listed	Not Listed
Cumene 98-82-8	Not listed	Possible human carcinogen (2B)	Reasonably anticipated to be a human carcinogen	Not listed
1,2,4 Trimethylbenzene 95-63-6	Not Listed	Not Listed	Not Listed	Not Listed
Ethylbenzene 100-41-4	Confirmed animal carcinogen (A3)	Possible human carcinogen (2B)	Not Listed	Not Listed
Benzene 71-43-2	Confirmed human carcinogen (A1)	Carcinogenic to humans (1)	Known to be human carcinogen	Known carcinogen
Cyclohexane 110-82-7	Not Listed	Not Listed	Not Listed	Not Listed
Octane 111-65-9	Not Listed	Not Listed	Not Listed	Not Listed
1,2,3-trimethylbenzene 526-73-8	Not Listed	Not Listed	Not Listed	Not Listed
Naphthalene 91-20-3	Confirmed animal carcinogen (A3)	Possible human carcinogen (2B)	Reasonably anticipated to be a human carcinogen	Not Listed

Reproductive toxicity Suspected of damaging fertility or the unborn child.

Specific Target Organ Toxicity (STOT) - single exposure Respiratory system. Central nervous system.

Specific Target Organ Toxicity (STOT) - repeated exposure Not classified.

Aspiration hazard May be fatal if swallowed or vomited and enters airways.

12. ECOLOGICAL INFORMATION

Ecotoxicity This product should be considered toxic to aquatic organisms, with the potential to cause long lasting adverse effects in the aquatic environment.

Name	Algae/aquatic plants	Fish	Toxicity to Microorganisms	Crustacea
Gasoline 86290-81-5	72-hr EC50 = 56 mg/l Algae	96-hr LC50 = 11 mg/l Rainbow trout (static)	-	48-hr LC50 = 7.6 mg/l Daphnia magna
Heptane (mixed isomers) 142-82-5	-	96-hr LC50 = 375 mg/L Tilapia	-	-
Pentane (mixed isomers) 78-78-4	-	96-hr LC50 = 3.1 mg/L Rainbow trout	-	48-hr EC50 = >1 - <10 mg/L Daphnia magna
Butane (mixed isomers) 106-97-8	-	-	-	-
Hexane Isomers (other than n-Hexane) 107-83-5	-	-	-	-
Toluene 108-88-3	72-hr EC50 = 12.5 mg/l Algae	96-hr LC50 <= 10 mg/l Rainbow trout	-	48-hr EC50 = 5.46-9.83 mg/l Daphnia magna 48-hr EC50 = 11.5 mg/l Daphnia magna (Static)
Xylene (mixed isomers) 1330-20-7	72-hr EC50 = 11 mg/l Algae	96-hr LC50 = 8 mg/l Rainbow trout	-	48-hr LC50 = 3.82 mg/l Daphnia magna
n-Hexane 110-54-3	-	96-hr LC50 = 2.5 mg/l Fathead minnow	-	-
Cumene 98-82-8	72-hr EC50 = 2.6 mg/l Algae	96-hr LC50 = 6.04-6.61 mg/l Fathead minnow (Flow-through) 96-hr LC50 = 2.7 mg/l Rainbow trout (semi-static)	-	48-hr EC50 = 7.9-14.1 mg/l Daphnia magna (static)
1,2,4 Trimethylbenzene 95-63-6	-	96-hr LC50 = 7.19-8.28 mg/l Fathead minnow (flow-through)	-	48-hr EC50 = 6.14 mg/L Daphnia magna
Ethylbenzene 100-41-4	72-hr EC50 = 1.7-7.6 mg/l Algae	96-hr LC50 = 4 mg/L Rainbow trout	-	48-hr EC50 = 1-4 mg/L Daphnia magna
Benzene 71-43-2	72-hr EC50 = 29 mg/l Algae	96-hr LC50 = 5.3 mg/l Rainbow trout (flow-through)	-	48-hr EC50 = 8.76-15.6 mg/l Daphnia magna (Static)
Cyclohexane 110-82-7	72-hr EC50 = 500 mg/l Algae	96-hr LC50 = 3.96-5.18 mg/l Fathead minnow	-	48-hr EC50 = 1.7-3.5 mg/L Bay shrimp
Octane 111-65-9	-	-	-	48-hr LC50 = 0.38 mg/l Daphnia magna
1,2,3-trimethylbenzene 526-73-8	-	96-hr LC50 = 7.72 mg/l Fathead Minnow (flow-through)	-	-
Naphthalene 91-20-3	-	96-hr LC50 = 0.91-2.82 mg/l Rainbow trout (static) 96-hr LC50 = 1.99 mg/l Fathead minnow (static)	-	48-hr LC50 = 1.6 mg/l Daphnia magna

Persistence and degradability Expected to be inherently biodegradable. The presence of ethanol in this product may impede the biodegradation of benzene, toluene, ethylbenzene and xylene in groundwater, resulting in elongated plumes of these constituents.

Bioaccumulation Has the potential to bioaccumulate.

Mobility in soil May partition into air, soil and water.

Other adverse effects No information available.

13. DISPOSAL CONSIDERATIONS

Description of Waste Residues
This material may be a flammable liquid waste.

Safe Handling of Wastes
Handle in accordance with applicable local, state, and federal regulations. Use personal protection measures as required. Use appropriate grounding and bonding practices. Use only non-sparking tools. Do not expose to heat, open flames, strong oxidizers or other sources of ignition. No smoking.

Disposal of Wastes / Methods of Disposal
The user is responsible for determining if any discarded material is a hazardous waste (40 CFR 262.11). Dispose of in accordance with federal, state and local regulations.

Methods of Contaminated Packaging Disposal
Empty containers should be completely drained and then discarded or recycled, if possible. Do not cut, drill, grind or weld on empty containers since explosive residues may be present. Dispose of in accordance with federal, state and local regulations.

14. TRANSPORT INFORMATION

DOT (49 CFR 172.101):

UN Proper Shipping Name:	Gasoline
UN/Identification No:	UN 1203
Transport Hazard Class(es):	3
Packing Group:	II

TDG (Canada):

UN Proper Shipping Name:	Gasoline
UN/Identification No:	UN 1203
Transport Hazard Class(es):	3
Packing Group:	II

15. REGULATORY INFORMATION

US Federal Regulatory Information:

US TSCA Chemical Inventory Section 8(b): This product and/or its components are listed on the TSCA Chemical Inventory.

EPA Superfund Amendment & Reauthorization Act (SARA):

SARA Section 302: This product does not contain any component(s) included on EPA's Extremely Hazardous Substance (EHS) List.

Name	CERCLA/SARA - Section 302 Extremely Hazardous Substances and TPQs
Gasoline	NA
Heptane (mixed isomers)	NA
Pentane (mixed isomers)	NA
Butane (mixed isomers)	NA
Hexane Isomers (other than n-Hexane)	NA
Toluene	NA
Xylene (mixed isomers)	NA

n-Hexane	NA
Cumene	NA
1,2,4 Trimethylbenzene	NA
Ethylbenzene	NA
Benzene	NA
Cyclohexane	NA
Octane	NA
1,2,3-trimethylbenzene	NA
Naphthalene	NA

SARA Section 304: This product may contain component(s) identified either as an EHS or a CERCLA Hazardous substance which in case of a spill or release may be subject to SARA reporting requirements:

Name	Hazardous Substances RQs
Gasoline	NA
Heptane (mixed isomers)	NA
Pentane (mixed isomers)	NA
Butane (mixed isomers)	NA
Hexane Isomers (other than n-Hexane)	NA
Toluene	1000 lb final RQ 454 kg final RQ
Xylene (mixed isomers)	100 lb final RQ 45.4 kg final RQ
n-Hexane	5000 lb final RQ 2270 kg final RQ
Cumene	5000 lb final RQ 2270 kg final RQ
1,2,4 Trimethylbenzene	NA
Ethylbenzene	1000 lb final RQ 454 kg final RQ
Benzene	10 lb final RQ 4.54 kg final RQ
Cyclohexane	1000 lb final RQ 454 kg final RQ
Octane	NA
1,2,3-trimethylbenzene	NA
Naphthalene	100 lb final RQ 45.4 kg final RQ

SARA: The following EPA hazard categories apply to this product:

Acute Health Hazard
Chronic Health Hazard
Fire Hazard

SARA Section 313: This product may contain component(s), which if in exceedance of the de minimus threshold, may be subject to the reporting requirements of SARA Title III Section 313 Toxic Release Reporting (Form R).

Name	CERCLA/SARA 313 Emission reporting:
Gasoline	None
Heptane (mixed isomers)	None
Pentane (mixed isomers)	None
Butane (mixed isomers)	None
Hexane Isomers (other than n-Hexane)	None
Toluene	1.0 % de minimis concentration
Xylene (mixed isomers)	1.0 % de minimis concentration
n-Hexane	1.0 % de minimis concentration
Cumene	1.0 % de minimis concentration

1,2,4 Trimethylbenzene	1.0 % de minimis concentration
Ethylbenzene	0.1 % de minimis concentration
Benzene	0.1 % de minimis concentration
Cyclohexane	1.0 % de minimis concentration
Octane	None
1,2,3-trimethylbenzene	None
Naphthalene	0.1 % de minimis concentration

State and Community Right-To-Know Regulations:
The following component(s) of this material are identified on the regulatory lists below:

Gasoline

Louisiana Right-To-Know:	Not Listed
California Proposition 65:	Not Listed
New Jersey Right-To-Know:	SN 0957
Pennsylvania Right-To-Know:	Present
Massachusetts Right-To Know:	Present
Florida Substance List:	Not Listed
Rhode Island Right-To-Know:	Not Listed
Michigan Critical Materials Register List:	Not Listed
Massachusetts Extraordinarily Hazardous Substances:	Not Listed
California - Regulated Carcinogens:	Not Listed
Pennsylvania RTK - Special Hazardous Substances:	Not Listed
New Jersey - Special Hazardous Substances:	Carcinogen; Flammable - third degree
New Jersey - Environmental Hazardous Substances List:	SN 0957 TPQ: 10000 lb (Under N.J.A.C. 7:1G, environmental hazardous substances in mixtures such as gasoline or new and used petroleum oil may be reported under these categories)
Illinois - Toxic Air Contaminants:	Present
New York - Reporting of Releases Part 597 - List of Hazardous Substances:	Not Listed

Heptane (mixed isomers)

Louisiana Right-To-Know:	Not Listed
California Proposition 65:	Not Listed
New Jersey Right-To-Know:	SN 1339
Pennsylvania Right-To-Know:	Present
Massachusetts Right-To Know:	Present
Florida Substance List:	Not Listed
Rhode Island Right-To-Know:	Toxic; Flammable
Michigan Critical Materials Register List:	Not Listed
Massachusetts Extraordinarily Hazardous Substances:	Not Listed
California - Regulated Carcinogens:	Not Listed
Pennsylvania RTK - Special Hazardous Substances:	Not Listed
New Jersey - Special Hazardous Substances:	Flammable - third degree
New Jersey - Environmental Hazardous Substances List:	Not Listed
Illinois - Toxic Air Contaminants:	Not Listed
New York - Reporting of Releases Part 597 - List of Hazardous Substances:	Not Listed

Pentane (mixed isomers)

Louisiana Right-To-Know:	Not Listed
California Proposition 65:	Not Listed
New Jersey Right-To-Know:	SN 1064
Pennsylvania Right-To-Know:	Present
Massachusetts Right-To Know:	Present
Florida Substance List:	Not Listed
Rhode Island Right-To-Know:	Not Listed
Michigan Critical Materials Register List:	Not Listed
Massachusetts Extraordinarily Hazardous Substances:	Not Listed

California - Regulated Carcinogens:	Not Listed
Pennsylvania RTK - Special Hazardous Substances:	Not Listed
New Jersey - Special Hazardous Substances:	Flammable - fourth degree
New Jersey - Environmental Hazardous Substances List:	SN 1064 TPQ: 500 lb
Illinois - Toxic Air Contaminants:	Not Listed
New York - Reporting of Releases Part 597 - List of Hazardous Substances:	Not Listed

Butane (mixed isomers)

Louisiana Right-To-Know:	Not Listed
California Proposition 65:	Not Listed
New Jersey Right-To-Know:	SN 0273
Pennsylvania Right-To-Know:	Present
Massachusetts Right-To Know:	Present
Florida Substance List:	Not Listed
Rhode Island Right-To-Know:	Toxic; Flammable
Michigan Critical Materials Register List:	Not Listed
Massachusetts Extraordinarily Hazardous Substances:	Not Listed
California - Regulated Carcinogens:	Not Listed
Pennsylvania RTK - Special Hazardous Substances:	Not Listed
New Jersey - Special Hazardous Substances:	Flammable - fourth degree
New Jersey - Environmental Hazardous Substances List:	SN 0273 TPQ: 500 lb
Illinois - Toxic Air Contaminants:	Not Listed
New York - Reporting of Releases Part 597 - List of Hazardous Substances:	Not Listed

Hexane Isomers (other than n-Hexane)

Louisiana Right-To-Know:	Not Listed
California Proposition 65:	Not Listed
New Jersey Right-To-Know:	SN 1285
Pennsylvania Right-To-Know:	Present
Massachusetts Right-To Know:	Present
Florida Substance List:	Not Listed
Rhode Island Right-To-Know:	Not Listed
Michigan Critical Materials Register List:	Not Listed
Massachusetts Extraordinarily Hazardous Substances:	Not Listed
California - Regulated Carcinogens:	Not Listed
Pennsylvania RTK - Special Hazardous Substances:	Not Listed
New Jersey - Special Hazardous Substances:	Flammable - third degree
New Jersey - Environmental Hazardous Substances List:	Not Listed
Illinois - Toxic Air Contaminants:	Not Listed
New York - Reporting of Releases Part 597 - List of Hazardous Substances:	Not Listed

Toluene

Louisiana Right-To-Know:	Not Listed
California Proposition 65:	Developmental toxicity, initial date 1/1/91 Female reproductive toxicity, initial date 8/7/09
New Jersey Right-To-Know:	SN 1866
Pennsylvania Right-To-Know:	Environmental hazard
Massachusetts Right-To Know:	Present
Florida Substance List:	Not Listed
Rhode Island Right-To-Know:	Toxic (skin); Flammable (skin)
Michigan Critical Materials Register List:	100 lb Annual usage threshold
Massachusetts Extraordinarily Hazardous Substances:	Not Listed
California - Regulated Carcinogens:	Not Listed
Pennsylvania RTK - Special Hazardous Substances:	Not Listed

New Jersey - Special Hazardous Substances:	Flammable - third degree; Teratogen
New Jersey - Environmental Hazardous Substances List:	SN 1866 TPQ: 500 lb
Illinois - Toxic Air Contaminants:	Present
New York - Reporting of Releases Part 597 - List of Hazardous Substances:	1000 lb RQ (air); 1 lb RQ (land/water)

Xylene (mixed isomers)

Louisiana Right-To-Know:	Not Listed
California Proposition 65:	Not Listed
New Jersey Right-To-Know:	SN 2014
Pennsylvania Right-To-Know:	Environmental hazard
Massachusetts Right-To Know:	Present
Florida Substance List:	Not Listed
Rhode Island Right-To-Know:	Toxic (skin); Flammable (skin)
Michigan Critical Materials Register List:	100 lb Annual usage threshold all isomers
Massachusetts Extraordinarily Hazardous Substances:	Not Listed
California - Regulated Carcinogens:	Not Listed
Pennsylvania RTK - Special Hazardous Substances:	Not Listed
New Jersey - Special Hazardous Substances:	Flammable - third degree
New Jersey - Environmental Hazardous Substances List:	SN 2014 TPQ: 500 lb
Illinois - Toxic Air Contaminants:	Present
New York - Reporting of Releases Part 597 - List of Hazardous Substances:	1000 lb RQ (air); 1 lb RQ (land/water)

n-Hexane

Louisiana Right-To-Know:	Not Listed
California Proposition 65:	Not Listed
New Jersey Right-To-Know:	SN 1340
Pennsylvania Right-To-Know:	Present
Massachusetts Right-To Know:	Present
Florida Substance List:	Not Listed
Rhode Island Right-To-Know:	Toxic; Flammable
Michigan Critical Materials Register List:	Not Listed
Massachusetts Extraordinarily Hazardous Substances:	Not Listed
California - Regulated Carcinogens:	Not Listed
Pennsylvania RTK - Special Hazardous Substances:	Not Listed
New Jersey - Special Hazardous Substances:	Flammable - third degree
New Jersey - Environmental Hazardous Substances List:	SN 1340 TPQ: 500 lb
Illinois - Toxic Air Contaminants:	Present
New York - Reporting of Releases Part 597 - List of Hazardous Substances:	1 lb RQ (air); 1 lb RQ (land/water)

Cumene

Louisiana Right-To-Know:	Not Listed
California Proposition 65:	Carcinogen, initial date 4/6/10
New Jersey Right-To-Know:	SN 0542
Pennsylvania Right-To-Know:	Environmental hazard
Massachusetts Right-To Know:	Present
Florida Substance List:	Not Listed
Rhode Island Right-To-Know:	Toxic (skin); Flammable (skin)
Michigan Critical Materials Register List:	Not Listed
Massachusetts Extraordinarily Hazardous Substances:	Not Listed
California - Regulated Carcinogens:	Not Listed
Pennsylvania RTK - Special Hazardous Substances:	Not Listed
New Jersey - Special Hazardous Substances:	Flammable - third degree
New Jersey - Environmental Hazardous Substances List:	SN 0542 TPQ: 500 lb
Illinois - Toxic Air Contaminants:	Present

New York - Reporting of Releases Part 597 - List of Hazardous Substances:	5000 lb RQ (air); 1 lb RQ (land/water)

1,2,4 Trimethylbenzene

Louisiana Right-To-Know:	Not Listed
California Proposition 65:	Not Listed
New Jersey Right-To-Know:	SN 1929
Pennsylvania Right-To-Know:	Present
Massachusetts Right-To Know:	Present
Florida Substance List:	Not Listed
Rhode Island Right-To-Know:	Toxic
Michigan Critical Materials Register List:	Not Listed
Massachusetts Extraordinarily Hazardous Substances:	Not Listed
California - Regulated Carcinogens:	Not Listed
Pennsylvania RTK - Special Hazardous Substances:	Not Listed
New Jersey - Special Hazardous Substances:	Not Listed
New Jersey - Environmental Hazardous Substances List:	Not Listed
Illinois - Toxic Air Contaminants:	Present
New York - Reporting of Releases Part 597 - List of Hazardous Substances:	Not Listed

Ethylbenzene

Louisiana Right-To-Know:	Not Listed
California Proposition 65:	Carcinogen, initial date 6/11/04
New Jersey Right-To-Know:	SN 0851
Pennsylvania Right-To-Know:	Environmental hazard
Massachusetts Right-To Know:	Present
Florida Substance List:	Not Listed
Rhode Island Right-To-Know:	Toxic; Flammable
Michigan Critical Materials Register List:	Not Listed
Massachusetts Extraordinarily Hazardous Substances:	Not Listed
California - Regulated Carcinogens:	Not Listed
Pennsylvania RTK - Special Hazardous Substances:	Not Listed
New Jersey - Special Hazardous Substances:	Carcinogen; flammable - Third degree
New Jersey - Environmental Hazardous Substances List:	SN 0851 TPQ: 500 lb
Illinois - Toxic Air Contaminants:	Present
New York - Reporting of Releases Part 597 - List of Hazardous Substances:	1000 lb RQ (air); 1 lb RQ (land/water)

Benzene

Louisiana Right-To-Know:	Not Listed
California Proposition 65:	Carcinogen, initial date 2/27/87 Developmental toxicity, initial date 12/26/97 Male reproductive toxicity, initial date 12/26/97
New Jersey Right-To-Know:	SN 0197
Pennsylvania Right-To-Know:	Environmental hazard; Special hazardous substance
Massachusetts Right-To Know:	Carcinogen; Extraordinarily hazardous
Florida Substance List:	Not Listed
Rhode Island Right-To-Know:	Toxic (skin); Flammable (skin); Carcinogen (skin)
Michigan Critical Materials Register List:	100 lb Annual usage threshold
Massachusetts Extraordinarily Hazardous Substances:	Carcinogen; Extraordinarily hazardous
California - Regulated Carcinogens:	Not Listed
Pennsylvania RTK - Special Hazardous Substances:	Present
New Jersey - Special Hazardous Substances:	Carcinogen; Flammable - third degree; Mutagen
New Jersey - Environmental Hazardous Substances List:	SN 0197 TPQ: 500 lb
Illinois - Toxic Air Contaminants:	Present
New York - Reporting of Releases Part 597 - List of Hazardous Substances:	10 lb RQ (air); 1 lb RQ (land/water)

Cyclohexane

Louisiana Right-To-Know:	Not Listed
California Proposition 65:	Not Listed
New Jersey Right-To-Know:	SN 0565
Pennsylvania Right-To-Know:	Environmental hazard
Massachusetts Right-To Know:	Present
Florida Substance List:	Not Listed
Rhode Island Right-To-Know:	Toxic; Flammable
Michigan Critical Materials Register List:	Not Listed
Massachusetts Extraordinarily Hazardous Substances:	Not Listed
California - Regulated Carcinogens:	Not Listed
Pennsylvania RTK - Special Hazardous Substances:	Not Listed
New Jersey - Special Hazardous Substances:	Flammable - third degree
New Jersey - Environmental Hazardous Substances List:	SN 0565 TPQ: 500 lb
Illinois - Toxic Air Contaminants:	Not Listed
New York - Reporting of Releases Part 597 - List of Hazardous Substances:	1000 lb RQ (air); 1 lb RQ (land/water)

Octane

Louisiana Right-To-Know:	Not Listed
California Proposition 65:	Not Listed
New Jersey Right-To-Know:	SN 1434
Pennsylvania Right-To-Know:	Present
Massachusetts Right-To Know:	Present
Florida Substance List:	Not Listed
Rhode Island Right-To-Know:	Toxic; Flammable
Michigan Critical Materials Register List:	Not Listed
Massachusetts Extraordinarily Hazardous Substances:	Not Listed
California - Regulated Carcinogens:	Not Listed
Pennsylvania RTK - Special Hazardous Substances:	Not Listed
New Jersey - Special Hazardous Substances:	Flammable - third degree
New Jersey - Environmental Hazardous Substances List:	Not Listed
Illinois - Toxic Air Contaminants:	Not Listed
New York - Reporting of Releases Part 597 - List of Hazardous Substances:	Not Listed

1,2,3-trimethylbenzene

Louisiana Right-To-Know:	Not Listed
California Proposition 65:	Not Listed
New Jersey Right-To-Know:	SN 1929
Pennsylvania Right-To-Know:	Present
Massachusetts Right-To Know:	Present
Florida Substance List:	Not Listed
Rhode Island Right-To-Know:	Toxic
Michigan Critical Materials Register List:	Not Listed
Massachusetts Extraordinarily Hazardous Substances:	Not Listed
California - Regulated Carcinogens:	Not Listed
Pennsylvania RTK - Special Hazardous Substances:	Not Listed
New Jersey - Special Hazardous Substances:	Not Listed
New Jersey - Environmental Hazardous Substances List:	Not Listed
Illinois - Toxic Air Contaminants:	Present
New York - Reporting of Releases Part 597 - List of Hazardous Substances:	Not Listed

Naphthalene

Louisiana Right-To-Know:	Not Listed
California Proposition 65:	Carcinogen, initial date 4/19/02
New Jersey Right-To-Know:	SN 1322 SN 3758

Pennsylvania Right-To-Know:	Environmental hazard Present (particulate)
Massachusetts Right-To Know:	Present
Florida Substance List:	Not Listed
Rhode Island Right-To-Know:	Toxic; Flammable
Michigan Critical Materials Register List:	Not Listed
Massachusetts Extraordinarily Hazardous Substances:	Not Listed
California - Regulated Carcinogens:	Not Listed
Pennsylvania RTK - Special Hazardous Substances:	Not Listed
New Jersey - Special Hazardous Substances:	Carcinogen
New Jersey - Environmental Hazardous Substances List:	SN 1322 TPQ: 500 lb (Reportable at the de minimis quantity of >0.1%)
Illinois - Toxic Air Contaminants:	Present
New York - Reporting of Releases Part 597 - List of Hazardous Substances:	100 lb RQ (air); 1 lb RQ (land/water)

Canada DSL/NDSL Inventory: This product and/or its components are listed either on the Domestic Substances List (DSL) or are exempt.

Canadian Regulatory Information: This product has been classified in accordance with the hazard criteria of the Controlled Products Regulations and the (M)SDS contains all the information required by the Controlled Products Regulations.

Name	Canada - WHMIS: Classifications of Substances:	Canada - WHMIS: Ingredient Disclosure:
Gasoline	B2,D2A,D2B	0.1%
Heptane (mixed isomers)	B2,D2B	1%
Pentane (mixed isomers)	B2	1%
Butane (mixed isomers)	A,B1	1%
Hexane Isomers (other than n-Hexane)	B2	1%
Toluene	B2,D2A,D2B	0.1%
Xylene (mixed isomers)	B2,D2A,D2B	m-, o-isomers 1.0%; p-isomer 0.1%
n-Hexane	B2,D2A,D2B	1%
Cumene	B2,D2A	0.1%
1,2,4 Trimethylbenzene	B3,D2B	1%
Ethylbenzene	B2,D2A,D2B	0.1%
Benzene	B2,D2A,D2B	0.1%
Cyclohexane	B2,D2B	1%
Octane	B2,D2B	1%
1,2,3-trimethylbenzene	B3	1%
Naphthalene	B4,D2A	0.1%



Note: Not applicable.

16. OTHER INFORMATION

Prepared By Toxicology and Product Safety

Revision Date: 06/01/2016

Revision Note:

Revised Sections

The following sections (§) have been updated:
1. IDENTIFICATION
2. HAZARD IDENTIFICATION
3. COMPOSITION/INFORMATION ON INGREDIENTS
4. FIRST AID MEASURES
6. ACCIDENTAL RELEASE MEASURES
7. HANDLING AND STORAGE
8. EXPOSURE CONTROLS/PERSONAL PROTECTION
9. PHYSICAL AND CHEMICAL PROPERTIES
11. TOXICOLOGICAL INFORMATION
12. ECOLOGICAL INFORMATION
15. REGULATORY INFORMATION

Disclaimer

The information provided in this Safety Data Sheet is correct to the best of our knowledge, information and belief at the date of its publication. The information is intended as guidance for safe handling, use, processing, storage, transportation, accidental release, clean-up and disposal and is not considered a warranty or quality specification. The information relates only to the specific material designated and may not be valid for such material used in combination with any other materials or in any process, unless specified in the text.

SAFETY DATA SHEET

Helium

Section 1. Identification

GHS product identifier : Helium

Chemical name : Helium

Other means of identification : helium (dot); Helium-4; He; o-Helium; UN 1046

Product use : Synthetic/Analytical chemistry.

Synonym : helium (dot); Helium-4; He; o-Helium; UN 1046

SDS # : 001025

Supplier's details : Airgas USA, LLC and its affiliates
259 North Radnor-Chester Road
Suite 100
Radnor, PA 19087-5283
1-610-687-5253

Emergency telephone number (with hours of operation) : 1-866-734-3438

Section 2. Hazards identification

OSHA/HCS status : This material is considered hazardous by the OSHA Hazard Communication Standard (29 CFR 1910.1200).

Classification of the substance or mixture : GASES UNDER PRESSURE - Compressed gas

GHS label elements

Hazard pictograms :



Signal word : Warning

Hazard statements : Contains gas under pressure; may explode if heated.
May displace oxygen and cause rapid suffocation.

Precautionary statements

General : Read and follow all Safety Data Sheets (SDS'S) before use. Read label before use. Keep out of reach of children. If medical advice is needed, have product container or label at hand. Close valve after each use and when empty. Use equipment rated for cylinder pressure. Do not open valve until connected to equipment prepared for use. Use a back flow preventative device in the piping. Use only equipment of compatible materials of construction.

Prevention : Use and store only outdoors or in a well ventilated place.

Response : Not applicable.

Storage : Protect from sunlight. Protect from sunlight when ambient temperature exceeds 52°C/125°F. Store in a well-ventilated place.

Disposal : Not applicable.

Hazards not otherwise classified : In addition to any other important health or physical hazards, this product may displace oxygen and cause rapid suffocation.

Powered by IHS

Section 3. Composition/information on ingredients

Substance/mixture : Substance

Chemical name : Helium

Other means of identification : helium (dot); Helium-4; He; o-Helium; UN 1046

CAS number/other identifiers

CAS number : 7440-59-7

Product code : 001025

Ingredient name	%	CAS number
Helium	100	7440-59-7

There are no additional ingredients present which, within the current knowledge of the supplier and in the concentrations applicable, are classified as hazardous to health or the environment and hence require reporting in this section.

Occupational exposure limits, if available, are listed in Section 8.

Section 4. First aid measures

Description of necessary first aid measures

Eye contact : Immediately flush eyes with plenty of water, occasionally lifting the upper and lower eyelids. Check for and remove any contact lenses. Continue to rinse for at least 10 minutes. Get medical attention if irritation occurs.

Inhalation : Remove victim to fresh air and keep at rest in a position comfortable for breathing. If not breathing, if breathing is irregular or if respiratory arrest occurs, provide artificial respiration or oxygen by trained personnel. It may be dangerous to the person providing aid to give mouth-to-mouth resuscitation. Get medical attention if adverse health effects persist or are severe. If unconscious, place in recovery position and get medical attention immediately. Maintain an open airway. Loosen tight clothing such as a collar, tie, belt or waistband.

Skin contact : Flush contaminated skin with plenty of water. Remove contaminated clothing and shoes. Get medical attention if symptoms occur. Wash clothing before reuse. Clean shoes thoroughly before reuse.

Ingestion : As this product is a gas, refer to the inhalation section.

Most important symptoms/effects, acute and delayed

Potential acute health effects

Eye contact : Contact with rapidly expanding gas may cause burns or frostbite.

Inhalation : No known significant effects or critical hazards.

Skin contact : Contact with rapidly expanding gas may cause burns or frostbite.

Frostbite : Try to warm up the frozen tissues and seek medical attention.

Ingestion : As this product is a gas, refer to the inhalation section.

Over-exposure signs/symptoms

Eye contact : No specific data.

Inhalation : No specific data.

Skin contact : No specific data.

Ingestion : No specific data.

Indication of immediate medical attention and special treatment needed, if necessary

Notes to physician : Treat symptomatically. Contact poison treatment specialist immediately if large quantities have been ingested or inhaled.

Powered by IHS

Section 4. First aid measures

Specific treatments : No specific treatment.

Protection of first-aiders : No action shall be taken involving any personal risk or without suitable training. It may be dangerous to the person providing aid to give mouth-to-mouth resuscitation.

See toxicological information (Section 11)

Section 5. Fire-fighting measures

Extinguishing media

Suitable extinguishing media : Use an extinguishing agent suitable for the surrounding fire.

Unsuitable extinguishing media : None known.

Specific hazards arising from the chemical : Contains gas under pressure. In a fire or if heated, a pressure increase will occur and the container may burst or explode.

Hazardous thermal decomposition products : No specific data.

Special protective actions for fire-fighters : Promptly isolate the scene by removing all persons from the vicinity of the incident if there is a fire. No action shall be taken involving any personal risk or without suitable training. Contact supplier immediately for specialist advice. Move containers from fire area if this can be done without risk. Use water spray to keep fire-exposed containers cool.

Special protective equipment for fire-fighters : Fire-fighters should wear appropriate protective equipment and self-contained breathing apparatus (SCBA) with a full face-piece operated in positive pressure mode.

Section 6. Accidental release measures

Personal precautions, protective equipment and emergency procedures

For non-emergency personnel : No action shall be taken involving any personal risk or without suitable training. Evacuate surrounding areas. Keep unnecessary and unprotected personnel from entering. Avoid breathing gas. Provide adequate ventilation. Wear appropriate respirator when ventilation is inadequate. Put on appropriate personal protective equipment.

For emergency responders : If specialised clothing is required to deal with the spillage, take note of any information in Section 8 on suitable and unsuitable materials. See also the information in "For non-emergency personnel".

Environmental precautions : Ensure emergency procedures to deal with accidental gas releases are in place to avoid contamination of the environment. Inform the relevant authorities if the product has caused environmental pollution (sewers, waterways, soil or air).

Methods and materials for containment and cleaning up

Small spill : Immediately contact emergency personnel. Stop leak if without risk.

Large spill : Immediately contact emergency personnel. Stop leak if without risk. Note: see Section 1 for emergency contact information and Section 13 for waste disposal.

Powered by IHS

Section 7. Handling and storage

Precautions for safe handling

Protective measures : Put on appropriate personal protective equipment (see Section 8). Contains gas under pressure. Avoid contact with eyes, skin and clothing. Avoid breathing gas. Empty containers retain product residue and can be hazardous. Do not puncture or incinerate container. Use equipment rated for cylinder pressure. Close valve after each use and when empty. Protect cylinders from physical damage; do not drag, roll, slide, or drop. Use a suitable hand truck for cylinder movement.

Advice on general occupational hygiene : Eating, drinking and smoking should be prohibited in areas where this material is handled, stored and processed. Workers should wash hands and face before eating, drinking and smoking. Remove contaminated clothing and protective equipment before entering eating areas. See also Section 8 for additional information on hygiene measures.

Conditions for safe storage, including any incompatibilities : Store in accordance with local regulations. Store in a segregated and approved area. Store away from direct sunlight in a dry, cool and well-ventilated area, away from incompatible materials (see Section 10). Keep container tightly closed and sealed until ready for use. Cylinders should be stored upright, with valve protection cap in place, and firmly secured to prevent falling or being knocked over. Cylinder temperatures should not exceed 52 °C (125 °F).

Section 8. Exposure controls/personal protection

Control parameters

Occupational exposure limits

Ingredient name	Exposure limits
Helium	Oxygen Depletion [Asphyxiant]

Appropriate engineering controls : Good general ventilation should be sufficient to control worker exposure to airborne contaminants.

Environmental exposure controls : Emissions from ventilation or work process equipment should be checked to ensure they comply with the requirements of environmental protection legislation. In some cases, fume scrubbers, filters or engineering modifications to the process equipment will be necessary to reduce emissions to acceptable levels.

Individual protection measures

Hygiene measures : Wash hands, forearms and face thoroughly after handling chemical products, before eating, smoking and using the lavatory and at the end of the working period. Appropriate techniques should be used to remove potentially contaminated clothing. Wash contaminated clothing before reusing. Ensure that eyewash stations and safety showers are close to the workstation location.

Eye/face protection : Safety eyewear complying with an approved standard should be used when a risk assessment indicates this is necessary to avoid exposure to liquid splashes, mists, gases or dusts. If contact is possible, the following protection should be worn, unless the assessment indicates a higher degree of protection: safety glasses with side-shields.

Skin protection

Powered by IHS

Section 8. Exposure controls/personal protection

Hand protection : Chemical-resistant, impervious gloves complying with an approved standard should be worn at all times when handling chemical products if a risk assessment indicates this is necessary. Considering the parameters specified by the glove manufacturer, check during use that the gloves are still retaining their protective properties. It should be noted that the time to breakthrough for any glove material may be different for different glove manufacturers. In the case of mixtures, consisting of several substances, the protection time of the gloves cannot be accurately estimated.

Body protection : Personal protective equipment for the body should be selected based on the task being performed and the risks involved and should be approved by a specialist before handling this product.

Other skin protection : Appropriate footwear and any additional skin protection measures should be selected based on the task being performed and the risks involved and should be approved by a specialist before handling this product.

Respiratory protection : Use a properly fitted, air-purifying or air-fed respirator complying with an approved standard if a risk assessment indicates this is necessary. Respirator selection must be based on known or anticipated exposure levels, the hazards of the product and the safe working limits of the selected respirator.

Section 9. Physical and chemical properties

Appearance

Physical state : Gas. [Compressed gas.]

Color : Colorless.

Molecular weight : 4 g/mole

Molecular formula : He

Boiling/condensation point : -268.9°C (-452°F)

Melting/freezing point : -272.2°C (-458°F)

Critical temperature : -267.9°C (-450.2°F)

Odor : Odorless.

Odor threshold : Not available.

pH : Not available.

Flash point : [Product does not sustain combustion.]

Burning time : Not applicable.

Burning rate : Not applicable.

Evaporation rate : Not available.

Flammability (solid, gas) : Not available.

Lower and upper explosive (flammable) limits : Not available.

Vapor pressure : Not available.

Vapor density : 0.14 (Air = 1) Liquid Density@BP: 7.8 lb/ft3 (125 kg/m3)

Specific Volume (ft ^{3}/lb) : 96.1538

Gas Density (lb/ft ^{3}) : 0.0104

Relative density : Not applicable.

Solubility : Not available.

Solubility in water : Not available.

Partition coefficient: n-octanol/water : 0.28

Auto-ignition temperature : Not available.

Decomposition temperature : Not available.

Powered by IHS

Section 9. Physical and chemical properties

SADT : Not available.

Viscosity : Not applicable.

Section 10. Stability and reactivity

Reactivity : No specific test data related to reactivity available for this product or its ingredients.

Chemical stability : The product is stable.

Possibility of hazardous reactions : Under normal conditions of storage and use, hazardous reactions will not occur.

Conditions to avoid : No specific data.

Hazardous decomposition products : Under normal conditions of storage and use, hazardous decomposition products should not be produced.

Hazardous polymerization : Under normal conditions of storage and use, hazardous polymerization will not occur.

Section 11. Toxicological information

Information on toxicological effects

Acute toxicity

Not available.

Irritation/Corrosion

Not available.

Sensitization

Not available.

Mutagenicity

Not available.

Carcinogenicity

Not available.

Reproductive toxicity

Not available.

Teratogenicity

Not available.

Specific target organ toxicity (single exposure)

Not available.

Specific target organ toxicity (repeated exposure)

Not available.

Aspiration hazard

Not available.

Powered by IHS

Section 11. Toxicological information

Information on the likely routes of exposure : Not available.

Potential acute health effects

Eye contact : Contact with rapidly expanding gas may cause burns or frostbite.

Inhalation : No known significant effects or critical hazards.

Skin contact : Contact with rapidly expanding gas may cause burns or frostbite.

Ingestion : As this product is a gas, refer to the inhalation section.

Symptoms related to the physical, chemical and toxicological characteristics

Eye contact : No specific data.

Inhalation : No specific data.

Skin contact : No specific data.

Ingestion : No specific data.

Delayed and immediate effects and also chronic effects from short and long term exposure

Short term exposure

Potential immediate effects : Not available.

Potential delayed effects : Not available.

Long term exposure

Potential immediate effects : Not available.

Potential delayed effects : Not available.

Potential chronic health effects

Not available.

General : No known significant effects or critical hazards.

Carcinogenicity : No known significant effects or critical hazards.

Mutagenicity : No known significant effects or critical hazards.

Teratogenicity : No known significant effects or critical hazards.

Developmental effects : No known significant effects or critical hazards.

Fertility effects : No known significant effects or critical hazards.

Numerical measures of toxicity

Acute toxicity estimates

Not available.

Section 12. Ecological information

Toxicity

Not available.

Persistence and degradability

Not available.

Powered by IHS

Section 12. Ecological information

Bioaccumulative potential

Product/ingredient name	$LogP_{ow}$	BCF	Potential
Helium	0.28	-	low

Mobility in soil

Soil/water partition coefficient (K_{OC}) : Not available.

Other adverse effects : No known significant effects or critical hazards.

Section 13. Disposal considerations

Disposal methods : The generation of waste should be avoided or minimized wherever possible. Disposal of this product, solutions and any by-products should at all times comply with the requirements of environmental protection and waste disposal legislation and any regional local authority requirements. Dispose of surplus and non-recyclable products via a licensed waste disposal contractor. Waste should not be disposed of untreated to the sewer unless fully compliant with the requirements of all authorities with jurisdiction. Empty Airgas-owned pressure vessels should be returned to Airgas. Waste packaging should be recycled. Incineration or landfill should only be considered when recycling is not feasible. This material and its container must be disposed of in a safe way. Empty containers or liners may retain some product residues. Do not puncture or incinerate container.

Section 14. Transport information

	DOT	TDG	Mexico	IMDG	IATA
UN number	UN1046	UN1046	UN1046	UN1046	UN1046
UN proper shipping name	HELIUM, COMPRESSED	HELIUM, COMPRESSED	HELIUM, COMPRESSED	HELIUM, COMPRESSED	HELIUM, COMPRESSED
Transport hazard class(es)	2.2 	2.2 	2.2 	2.2 	2.2 
Packing group	-	-	-	-	-
Environment	No.	No.	No.	No.	No.
Additional information	**Limited quantity** Yes. **Packaging instruction** **Passenger aircraft** Quantity limitation: 75 kg **Cargo aircraft** Quantity limitation: 150 kg	**Explosive Limit and Limited Quantity Index** 0.125 **Passenger Carrying Road or Rail Index** 75	-	-	**Passenger and Cargo Aircraft**Quantity limitation: 75 kg **Cargo Aircraft Only** Quantity limitation: 150 kg

"Refer to CFR 49 (or authority having jurisdiction) to determine the information required for shipment of the product."

Powered by IHS

Section 14. Transport information

Special precautions for user : **Transport within user's premises:** always transport in closed containers that are upright and secure. Ensure that persons transporting the product know what to do in the event of an accident or spillage.

Transport in bulk according to Annex II of MARPOL 73/78 and the IBC Code : Not available.

Section 15. Regulatory information

U.S. Federal regulations : **TSCA 8(a) CDR Exempt/Partial exemption**: Not determined

United States inventory (TSCA 8b): This material is listed or exempted.

Clean Air Act Section 112 (b) Hazardous Air Pollutants (HAPs) : Not listed

Clean Air Act Section 602 Class I Substances : Not listed

Clean Air Act Section 602 Class II Substances : Not listed

DEA List I Chemicals (Precursor Chemicals) : Not listed

DEA List II Chemicals (Essential Chemicals) : Not listed

SARA 302/304

Composition/information on ingredients

No products were found.

SARA 304 RQ : Not applicable.

SARA 311/312

Classification : Sudden release of pressure

Composition/information on ingredients

Name	%	Fire hazard	Sudden release of pressure	Reactive	Immediate (acute) health hazard	Delayed (chronic) health hazard
Helium	100	No.	Yes.	No.	No.	No.

State regulations

Massachusetts : This material is listed.

New York : This material is not listed.

New Jersey : This material is listed.

Pennsylvania : This material is listed.

Canada inventory : This material is listed or exempted.

International regulations

Powered by IHS

Section 15. Regulatory information

International lists : **Australia inventory (AICS)**: This material is listed or exempted.
China inventory (IECSC): This material is listed or exempted.
Japan inventory: Not determined.
Korea inventory: This material is listed or exempted.
Malaysia Inventory (EHS Register): Not determined.
New Zealand Inventory of Chemicals (NZIoC): This material is listed or exempted.
Philippines inventory (PICCS): This material is listed or exempted.
Taiwan inventory (CSNN): Not determined.

Chemical Weapons Convention List Schedule I Chemicals : Not listed

Chemical Weapons Convention List Schedule II Chemicals : Not listed

Chemical Weapons Convention List Schedule III Chemicals : Not listed

Canada


WHMIS (Canada) : Class A: Compressed gas.

CEPA Toxic substances: This material is not listed.
Canadian ARET: This material is not listed.
Canadian NPRI: This material is not listed.
Alberta Designated Substances: This material is not listed.
Ontario Designated Substances: This material is not listed.
Quebec Designated Substances: This material is not listed.

Section 16. Other information

Canada Label requirements : Class A: Compressed gas.

Hazardous Material Information System (U.S.A.)

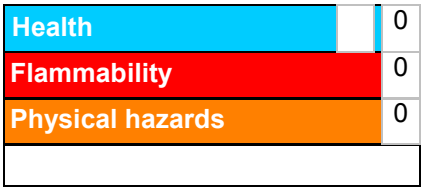

Caution: HMIS® ratings are based on a 0-4 rating scale, with 0 representing minimal hazards or risks, and 4 representing significant hazards or risks Although HMIS® ratings are not required on SDSs under 29 CFR 1910. 1200, the preparer may choose to provide them. HMIS® ratings are to be used with a fully implemented HMIS® program. HMIS® is a registered mark of the National Paint & Coatings Association (NPCA). HMIS® materials may be purchased exclusively from J. J. Keller (800) 327-6868.

The customer is responsible for determining the PPE code for this material.

National Fire Protection Association (U.S.A.)



Reprinted with permission from NFPA 704-2001, Identification of the Hazards of Materials for Emergency Response Copyright ©1997, National Fire Protection Association, Quincy, MA 02269. This reprinted material is not the complete and official position of the National Fire Protection Association, on the referenced subject which is represented only by the standard in its entirety.

Powered by IHS

Section 16. Other information

Copyright ©2001, National Fire Protection Association, Quincy, MA 02269. This warning system is intended to be interpreted and applied only by properly trained individuals to identify fire, health and reactivity hazards of chemicals. The user is referred to certain limited number of chemicals with recommended classifications in NFPA 49 and NFPA 325, which would be used as a guideline only. Whether the chemicals are classified by NFPA or not, anyone using the 704 systems to classify chemicals does so at their own risk.

History

Date of printing : 10/15/2014.

Date of issue/Date of revision : 10/15/2014.

Date of previous issue : 10/2/2014.

Version : 0.02

Key to abbreviations : ATE = Acute Toxicity Estimate
BCF = Bioconcentration Factor
GHS = Globally Harmonized System of Classification and Labelling of Chemicals
IATA = International Air Transport Association
IBC = Intermediate Bulk Container
IMDG = International Maritime Dangerous Goods
LogPow = logarithm of the octanol/water partition coefficient
MARPOL 73/78 = International Convention for the Prevention of Pollution From Ships, 1973 as modified by the Protocol of 1978. ("Marpol" = marine pollution)
UN = United NationsACGIH – American Conference of Governmental Industrial Hygienists
AIHA – American Industrial Hygiene Association
CAS – Chemical Abstract Services
CEPA – Canadian Environmental Protection Act
CERCLA – Comprehensive Environmental Response, Compensation, and Liability Act (EPA)
CFR – United States Code of Federal Regulations
CPR – Controlled Products Regulations
DSL – Domestic Substances List
GWP – Global Warming Potential
IARC – International Agency for Research on Cancer
ICAO – International Civil Aviation Organisation
Inh – Inhalation
LC – Lethal concentration
LD – Lethal dosage
NDSL – Non-Domestic Substances List
NIOSH – National Institute for Occupational Safety and Health
TDG – Canadian Transportation of Dangerous Goods Act and Regulations
TLV – Threshold Limit Value
TSCA – Toxic Substances Control Act
WEEL – Workplace Environmental Exposure Level
WHMIS – Canadian Workplace Hazardous Material Information System

References : Not available.

Indicates information that has changed from previously issued version.

Notice to reader

To the best of our knowledge, the information contained herein is accurate. However, neither the above-named supplier, nor any of its subsidiaries, assumes any liability whatsoever for the accuracy or completeness of the information contained herein.
Final determination of suitability of any material is the sole responsibility of the user. All materials may present unknown hazards and should be used with caution. Although certain hazards are described herein, we cannot guarantee that these are the only hazards that exist.

Powered by IHS

SAFETY DATA SHEET

Version 5.3
Revision Date 04/24/2015
Print Date 04/02/2016

1. PRODUCT AND COMPANY IDENTIFICATION

1.1 Product identifiers

Product name : Heptachlor epoxide

Product Number : 49042
Brand : Supelco
Index-No. : 602-063-00-5

CAS-No. : 1024-57-3

1.2 Relevant identified uses of the substance or mixture and uses advised against

Identified uses : Laboratory chemicals, Manufacture of substances

1.3 Details of the supplier of the safety data sheet

Company : Sigma-Aldrich
3050 Spruce Street
SAINT LOUIS MO 63103
USA

Telephone : +1 800-325-5832
Fax : +1 800-325-5052

1.4 Emergency telephone number

Emergency Phone # : (314) 776-6555

2. HAZARDS IDENTIFICATION

2.1 Classification of the substance or mixture

GHS Classification in accordance with 29 CFR 1910 (OSHA HCS)
Acute toxicity, Oral (Category 2), H300
Carcinogenicity (Category 2), H351
Specific target organ toxicity - repeated exposure (Category 2), H373
Acute aquatic toxicity (Category 1), H400
Chronic aquatic toxicity (Category 1), H410

For the full text of the H-Statements mentioned in this Section, see Section 16.

2.2 GHS Label elements, including precautionary statements

Pictogram



Signal word Danger

Hazard statement(s)
H300 Fatal if swallowed.
H351 Suspected of causing cancer.
H373 May cause damage to organs through prolonged or repeated exposure.
H410 Very toxic to aquatic life with long lasting effects.

Precautionary statement(s)
P201 Obtain special instructions before use.
P202 Do not handle until all safety precautions have been read and understood.
P260 Do not breathe dust/ fume/ gas/ mist/ vapours/ spray.

P264	Wash skin thoroughly after handling.
P270	Do not eat, drink or smoke when using this product.
P273	Avoid release to the environment.
P281	Use personal protective equipment as required.
P301 + P310 + P330	IF SWALLOWED: Immediately call a POISON CENTER or doctor/ physician. Rinse mouth.
P308 + P313	IF exposed or concerned: Get medical advice/ attention.
P391	Collect spillage.
P405	Store locked up.
P501	Dispose of contents/ container to an approved waste disposal plant.

2.3 Hazards not otherwise classified (HNOC) or not covered by GHS - none

3. COMPOSITION/INFORMATION ON INGREDIENTS

3.1 Substances

Synonyms : Heptachlor exo-epoxide
HCE
exo-1,4,5,6,7,8,8-Heptachloro-2,3-epoxy-4,7-methano-3a,4,7,7a-tetrahydroindane

Formula : $C_{10}H_5Cl_7O$
Molecular weight : 389.32 g/mol
CAS-No. : 1024-57-3
EC-No. : 213-831-0
Index-No. : 602-063-00-5

Hazardous components

Component	Classification	Concentration
Heptachlor epoxide		
	Acute Tox. 2; Carc. 2; STOT RE 2; Aquatic Acute 1; Aquatic Chronic 1; H300, H351, H373, H410	<= 100 %

For the full text of the H-Statements mentioned in this Section, see Section 16.

4. FIRST AID MEASURES

4.1 Description of first aid measures

General advice
Consult a physician. Show this safety data sheet to the doctor in attendance.Move out of dangerous area.

If inhaled
If breathed in, move person into fresh air. If not breathing, give artificial respiration. Consult a physician.

In case of skin contact
Wash off with soap and plenty of water. Take victim immediately to hospital. Consult a physician.

In case of eye contact
Flush eyes with water as a precaution.

If swallowed
Never give anything by mouth to an unconscious person. Rinse mouth with water. Consult a physician.

4.2 Most important symptoms and effects, both acute and delayed
The most important known symptoms and effects are described in the labelling (see section 2.2) and/or in section 11

4.3 Indication of any immediate medical attention and special treatment needed
No data available

5. FIREFIGHTING MEASURES

5.1 Extinguishing media

Suitable extinguishing media
Use water spray, alcohol-resistant foam, dry chemical or carbon dioxide.

5.2 Special hazards arising from the substance or mixture
Carbon oxides, Hydrogen chloride gas

5.3 Advice for firefighters
Wear self-contained breathing apparatus for firefighting if necessary.

5.4 Further information
No data available

6. ACCIDENTAL RELEASE MEASURES

6.1 Personal precautions, protective equipment and emergency procedures
Wear respiratory protection. Avoid dust formation. Avoid breathing vapours, mist or gas. Ensure adequate ventilation. Evacuate personnel to safe areas. Avoid breathing dust.
For personal protection see section 8.

6.2 Environmental precautions
Prevent further leakage or spillage if safe to do so. Do not let product enter drains. Discharge into the environment must be avoided.

6.3 Methods and materials for containment and cleaning up
Pick up and arrange disposal without creating dust. Sweep up and shovel. Keep in suitable, closed containers for disposal.

6.4 Reference to other sections
For disposal see section 13.

7. HANDLING AND STORAGE

7.1 Precautions for safe handling
Avoid contact with skin and eyes. Avoid formation of dust and aerosols.Further processing of solid materials may result in the formation of combustible dusts. The potential for combustible dust formation should be taken into consideration before additional processing occurs.
Provide appropriate exhaust ventilation at places where dust is formed.
For precautions see section 2.2.

7.2 Conditions for safe storage, including any incompatibilities
Keep container tightly closed in a dry and well-ventilated place.

Recommended storage temperature 2 - 8 °C
Storage class (TRGS 510): Non-combustible, acute toxic Cat. 1 and 2 / very toxic hazardous materials

7.3 Specific end use(s)
Apart from the uses mentioned in section 1.2 no other specific uses are stipulated

8. EXPOSURE CONTROLS/PERSONAL PROTECTION

8.1 Control parameters

Components with workplace control parameters

Component	CAS-No.	Value	Control parameters	Basis
Heptachlor epoxide	1024-57-3	TWA	0.05 mg/m3	USA. ACGIH Threshold Limit Values (TLV)
	Remarks	Liver damage Confirmed animal carcinogen with unknown relevance to humans Danger of cutaneous absorption		

8.2 Exposure controls

Appropriate engineering controls
Avoid contact with skin, eyes and clothing. Wash hands before breaks and immediately after handling the product.

Personal protective equipment

Eye/face protection
Face shield and safety glasses Use equipment for eye protection tested and approved under appropriate government standards such as NIOSH (US) or EN 166(EU).

Skin protection
Handle with gloves. Gloves must be inspected prior to use. Use proper glove removal technique (without touching glove's outer surface) to avoid skin contact with this product. Dispose of contaminated gloves after use in accordance with applicable laws and good laboratory practices. Wash and dry hands.

Full contact
Material: Nitrile rubber
Minimum layer thickness: 0.11 mm
Break through time: 480 min
Material tested:Dermatril® (KCL 740 / Aldrich Z677272, Size M)

Splash contact
Material: Nitrile rubber
Minimum layer thickness: 0.11 mm
Break through time: 480 min
Material tested:Dermatril® (KCL 740 / Aldrich Z677272, Size M)

data source: KCL GmbH, D-36124 Eichenzell, phone +49 (0)6659 87300, e-mail sales@kcl.de, test method: EN374
If used in solution, or mixed with other substances, and under conditions which differ from EN 374, contact the supplier of the CE approved gloves. This recommendation is advisory only and must be evaluated by an industrial hygienist and safety officer familiar with the specific situation of anticipated use by our customers. It should not be construed as offering an approval for any specific use scenario.

Body Protection
Complete suit protecting against chemicals, The type of protective equipment must be selected according to the concentration and amount of the dangerous substance at the specific workplace.

Respiratory protection
Where risk assessment shows air-purifying respirators are appropriate use a full-face particle respirator type N100 (US) or type P3 (EN 143) respirator cartridges as a backup to engineering controls. If the respirator is the sole means of protection, use a full-face supplied air respirator. Use respirators and components tested and approved under appropriate government standards such as NIOSH (US) or CEN (EU).

Control of environmental exposure
Prevent further leakage or spillage if safe to do so. Do not let product enter drains. Discharge into the environment must be avoided.

9. PHYSICAL AND CHEMICAL PROPERTIES

9.1 Information on basic physical and chemical properties

a)	Appearance	Form: solid
b)	Odour	No data available
c)	Odour Threshold	No data available
d)	pH	No data available
e)	Melting point/freezing point	157.0 - 161.0 °C (314.6 - 321.8 °F)
f)	Initial boiling point and boiling range	No data available
g)	Flash point	No data available
h)	Evaporation rate	No data available

i)	Flammability (solid, gas)	No data available
j)	Upper/lower flammability or explosive limits	No data available
k)	Vapour pressure	No data available
l)	Vapour density	No data available
m)	Relative density	No data available
n)	Water solubility	No data available
o)	Partition coefficient: n-octanol/water	log Pow: 5.40
p)	Auto-ignition temperature	No data available
q)	Decomposition temperature	No data available
r)	Viscosity	No data available
s)	Explosive properties	No data available
t)	Oxidizing properties	No data available

9.2 Other safety information

Bulk density	1,100 kg/m3

10. STABILITY AND REACTIVITY

10.1 Reactivity
No data available

10.2 Chemical stability
Stable under recommended storage conditions.

10.3 Possibility of hazardous reactions
No data available

10.4 Conditions to avoid
No data available

10.5 Incompatible materials
Strong oxidizing agents

10.6 Hazardous decomposition products
Other decomposition products - No data available
In the event of fire: see section 5

11. TOXICOLOGICAL INFORMATION

11.1 Information on toxicological effects

Acute toxicity
LD50 Oral - Rat - 15.0 mg/kg

Inhalation: No data available

Dermal: No data available

LD50 Intracerebral - Mouse - 8 mg/kg
Remarks: Behavioral:Convulsions or effect on seizure threshold.

Skin corrosion/irritation
No data available

Serious eye damage/eye irritation
No data available

Respiratory or skin sensitisation
No data available

Germ cell mutagenicity
No data available

Carcinogenicity

This product is or contains a component that has been reported to be possibly carcinogenic based on its IARC, ACGIH, NTP, or EPA classification.

Limited evidence of carcinogenicity in animal studies

IARC:	2B - Group 2B: Possibly carcinogenic to humans (Heptachlor epoxide)
NTP:	No component of this product present at levels greater than or equal to 0.1% is identified as a known or anticipated carcinogen by NTP.
OSHA:	No component of this product present at levels greater than or equal to 0.1% is identified as a carcinogen or potential carcinogen by OSHA.

Reproductive toxicity
No data available

No data available

Specific target organ toxicity - single exposure
No data available

Specific target organ toxicity - repeated exposure
No data available

Aspiration hazard
No data available

Additional Information
RTECS: PB9450000

To the best of our knowledge, the chemical, physical, and toxicological properties have not been thoroughly investigated.

Blood -

12. ECOLOGICAL INFORMATION

12.1 Toxicity

Toxicity to fish	LC50 - Oncorhynchus mykiss (rainbow trout) - 0.02 mg/l - 96.0 h
Toxicity to daphnia and other aquatic invertebrates	LC50 - Daphnia magna (Water flea) - 0.24 mg/l - 48 h

12.2 Persistence and degradability
No data available

12.3 Bioaccumulative potential
Bioaccumulation: Pimephales promelas (fathead minnow) - 32 d - 0.0013 mg/l

Bioconcentration factor (BCF): 14,400

12.4 Mobility in soil
No data available

12.5 Results of PBT and vPvB assessment
PBT/vPvB assessment not available as chemical safety assessment not required/not conducted

12.6 Other adverse effects

An environmental hazard cannot be excluded in the event of unprofessional handling or disposal.
Very toxic to aquatic life with long lasting effects.

13. DISPOSAL CONSIDERATIONS

13.1 Waste treatment methods

Product

Offer surplus and non-recyclable solutions to a licensed disposal company. Contact a licensed professional waste disposal service to dispose of this material. Dissolve or mix the material with a combustible solvent and burn in a chemical incinerator equipped with an afterburner and scrubber.

Contaminated packaging

Dispose of as unused product.

14. TRANSPORT INFORMATION

DOT (US)

UN number: 2811 Class: 6.1 Packing group: II
Proper shipping name: Toxic solids, organic, n.o.s. (Heptachlor epoxide)
Reportable Quantity (RQ): 1 lbs
Marine pollutant:yes
Poison Inhalation Hazard: No

IMDG

UN number: 2811 Class: 6.1 Packing group: II EMS-No: F-A, S-A
Proper shipping name: TOXIC SOLID, ORGANIC, N.O.S. (Heptachlor epoxide)

IATA

UN number: 2811 Class: 6.1 Packing group: II
Proper shipping name: Toxic solid, organic, n.o.s. (Heptachlor epoxide)

15. REGULATORY INFORMATION

SARA 302 Components

No chemicals in this material are subject to the reporting requirements of SARA Title III, Section 302.

SARA 313 Components

This material does not contain any chemical components with known CAS numbers that exceed the threshold (De Minimis) reporting levels established by SARA Title III, Section 313.

Massachusetts Right To Know Components

	CAS-No.	Revision Date
Heptachlor epoxide	1024-57-3	1994-04-01

Pennsylvania Right To Know Components

	CAS-No.	Revision Date
Heptachlor epoxide	1024-57-3	1994-04-01

New Jersey Right To Know Components

	CAS-No.	Revision Date
Heptachlor epoxide	1024-57-3	1994-04-01

California Prop. 65 Components

	CAS-No.	Revision Date
WARNING! This product contains a chemical known to the State of California to cause cancer. Heptachlor epoxide	1024-57-3	2007-09-28

16. OTHER INFORMATION

Full text of H-Statements referred to under sections 2 and 3.

Acute Tox.	Acute toxicity
Aquatic Acute	Acute aquatic toxicity
Aquatic Chronic	Chronic aquatic toxicity
Carc.	Carcinogenicity
H300	Fatal if swallowed.
H351	Suspected of causing cancer.
H373	May cause damage to organs through prolonged or repeated exposure.
H400	Very toxic to aquatic life.
H410	Very toxic to aquatic life with long lasting effects.

HMIS Rating

Health hazard:	4
Chronic Health Hazard:	*
Flammability:	0
Physical Hazard	0

NFPA Rating

Health hazard:	3
Fire Hazard:	0
Reactivity Hazard:	0

Further information

Copyright 2015 Sigma-Aldrich Co. LLC. License granted to make unlimited paper copies for internal use only.
The above information is believed to be correct but does not purport to be all inclusive and shall be used only as a guide. The information in this document is based on the present state of our knowledge and is applicable to the product with regard to appropriate safety precautions. It does not represent any guarantee of the properties of the product. Sigma-Aldrich Corporation and its Affiliates shall not be held liable for any damage resulting from handling or from contact with the above product. See www.sigma-aldrich.com and/or the reverse side of invoice or packing slip for additional terms and conditions of sale.

Preparation Information

Sigma-Aldrich Corporation
Product Safety – Americas Region
1-800-521-8956

Version: 5.3 Revision Date: 04/24/2015 Print Date: 04/02/2016

SAFETY DATA SHEET

Version 5.6
Revision Date 04/24/2015
Print Date 02/09/2016

1. PRODUCT AND COMPANY IDENTIFICATION

1.1 Product identifiers

Product name : Heptachlor

Product Number : PS78
Brand : Supelco
Index-No. : 602-046-00-2

CAS-No. : 76-44-8

1.2 Relevant identified uses of the substance or mixture and uses advised against

Identified uses : Laboratory chemicals, Manufacture of substances

1.3 Details of the supplier of the safety data sheet

Company : Sigma-Aldrich
3050 Spruce Street
SAINT LOUIS MO 63103
USA

Telephone : +1 800-325-5832
Fax : +1 800-325-5052

1.4 Emergency telephone number

Emergency Phone # : (314) 776-6555

2. HAZARDS IDENTIFICATION

2.1 Classification of the substance or mixture

GHS Classification in accordance with 29 CFR 1910 (OSHA HCS)
Acute toxicity, Oral (Category 2), H300
Acute toxicity, Dermal (Category 2), H310
Carcinogenicity (Category 2), H351
Specific target organ toxicity - repeated exposure (Category 2), H373
Acute aquatic toxicity (Category 1), H400
Chronic aquatic toxicity (Category 1), H410

For the full text of the H-Statements mentioned in this Section, see Section 16.

2.2 GHS Label elements, including precautionary statements

Pictogram



Signal word Danger

Hazard statement(s)
H300 + H310 Fatal if swallowed or in contact with skin
H351 Suspected of causing cancer.
H373 May cause damage to organs through prolonged or repeated exposure.
H410 Very toxic to aquatic life with long lasting effects.

Precautionary statement(s)
P201 Obtain special instructions before use.
P202 Do not handle until all safety precautions have been read and understood.

P260	Do not breathe dust/ fume/ gas/ mist/ vapours/ spray.
P262	Do not get in eyes, on skin, or on clothing.
P264	Wash skin thoroughly after handling.
P270	Do not eat, drink or smoke when using this product.
P273	Avoid release to the environment.
P280	Wear protective gloves/ protective clothing.
P301 + P310	IF SWALLOWED: Immediately call a POISON CENTER or doctor/ physician.
P302 + P350	IF ON SKIN: Gently wash with plenty of soap and water.
P310	Immediately call a POISON CENTER or doctor/ physician.
P322	Specific measures (see supplemental first aid instructions on this label).
P330	Rinse mouth.
P361	Remove/Take off immediately all contaminated clothing.
P363	Wash contaminated clothing before reuse.
P391	Collect spillage.
P405	Store locked up.
P501	Dispose of contents/ container to an approved waste disposal plant.

2.3 Hazards not otherwise classified (HNOC) or not covered by GHS - none

3. COMPOSITION/INFORMATION ON INGREDIENTS

3.1 Substances

Synonyms	:	1,4,5,6,7,8,8-Heptachloro-3a,4,7,7a-tetrahydro-4,7-methanoindene
Formula	:	$C_{10}H_5Cl_7$
Molecular weight	:	373.32 g/mol
CAS-No.	:	76-44-8
EC-No.	:	200-962-3
Index-No.	:	602-046-00-2

Hazardous components

Component	Classification	Concentration
Heptachlor		
	Acute Tox. 2; Carc. 2; STOT RE 2; Aquatic Acute 1; Aquatic Chronic 1; H300 + H310, H351, H373, H410	<= 100 %

For the full text of the H-Statements mentioned in this Section, see Section 16.

4. FIRST AID MEASURES

4.1 Description of first aid measures

General advice
Consult a physician. Show this safety data sheet to the doctor in attendance.Move out of dangerous area.

If inhaled
If breathed in, move person into fresh air. If not breathing, give artificial respiration. Consult a physician.

In case of skin contact
Wash off with soap and plenty of water. Take victim immediately to hospital. Consult a physician.

In case of eye contact
Flush eyes with water as a precaution.

If swallowed
Never give anything by mouth to an unconscious person. Rinse mouth with water. Consult a physician.

4.2 Most important symptoms and effects, both acute and delayed
The most important known symptoms and effects are described in the labelling (see section 2.2) and/or in section 11

4.3 Indication of any immediate medical attention and special treatment needed
No data available

5. FIREFIGHTING MEASURES

5.1 Extinguishing media

Suitable extinguishing media
Use water spray, alcohol-resistant foam, dry chemical or carbon dioxide.

5.2 Special hazards arising from the substance or mixture
Carbon oxides, Hydrogen chloride gas

5.3 Advice for firefighters
Wear self-contained breathing apparatus for firefighting if necessary.

5.4 Further information
No data available

6. ACCIDENTAL RELEASE MEASURES

6.1 Personal precautions, protective equipment and emergency procedures
Wear respiratory protection. Avoid dust formation. Avoid breathing vapours, mist or gas. Ensure adequate ventilation. Evacuate personnel to safe areas. Avoid breathing dust.
For personal protection see section 8.

6.2 Environmental precautions
Prevent further leakage or spillage if safe to do so. Do not let product enter drains. Discharge into the environment must be avoided.

6.3 Methods and materials for containment and cleaning up
Pick up and arrange disposal without creating dust. Sweep up and shovel. Keep in suitable, closed containers for disposal.

6.4 Reference to other sections
For disposal see section 13.

7. HANDLING AND STORAGE

7.1 Precautions for safe handling
Avoid contact with skin and eyes. Avoid formation of dust and aerosols.Further processing of solid materials may result in the formation of combustible dusts. The potential for combustible dust formation should be taken into consideration before additional processing occurs.
Provide appropriate exhaust ventilation at places where dust is formed.
For precautions see section 2.2.

7.2 Conditions for safe storage, including any incompatibilities
Keep container tightly closed in a dry and well-ventilated place.

7.3 Specific end use(s)
Apart from the uses mentioned in section 1.2 no other specific uses are stipulated

8. EXPOSURE CONTROLS/PERSONAL PROTECTION

8.1 Control parameters

Components with workplace control parameters

Component	CAS-No.	Value	Control parameters	Basis
Heptachlor	76-44-8	TWA	0.050000 mg/m3	USA. ACGIH Threshold Limit Values (TLV)
	Remarks	Skin contact does contribute to exposure. Confirmed animal carcinogen with unknown relevance to humans		
		TWA	0.5 mg/m3	USA. Occupational Exposure Limits (OSHA) - Table Z-1 Limits for Air Contaminants
		Skin designation		

		TWA	0.500000 mg/m3	USA. Occupational Exposure Limits (OSHA) - Table Z-1 Limits for Air Contaminants
		Skin designation		
		TWA	0.500000 mg/m3	USA. NIOSH Recommended Exposure Limits
		Potential Occupational Carcinogen See Appendix A Potential for dermal absorption		
		TWA	0.05 mg/m3	USA. ACGIH Threshold Limit Values (TLV)
		Liver damage Confirmed animal carcinogen with unknown relevance to humans Danger of cutaneous absorption		

8.2 Exposure controls

Appropriate engineering controls
Avoid contact with skin, eyes and clothing. Wash hands before breaks and immediately after handling the product.

Personal protective equipment

Eye/face protection
Face shield and safety glasses Use equipment for eye protection tested and approved under appropriate government standards such as NIOSH (US) or EN 166(EU).

Skin protection
Handle with gloves. Gloves must be inspected prior to use. Use proper glove removal technique (without touching glove's outer surface) to avoid skin contact with this product. Dispose of contaminated gloves after use in accordance with applicable laws and good laboratory practices. Wash and dry hands.

Full contact
Material: Nitrile rubber
Minimum layer thickness: 0.11 mm
Break through time: 480 min
Material tested:Dermatril® (KCL 740 / Aldrich Z677272, Size M)

Splash contact
Material: Nitrile rubber
Minimum layer thickness: 0.11 mm
Break through time: 480 min
Material tested:Dermatril® (KCL 740 / Aldrich Z677272, Size M)

data source: KCL GmbH, D-36124 Eichenzell, phone +49 (0)6659 87300, e-mail sales@kcl.de, test method: EN374
If used in solution, or mixed with other substances, and under conditions which differ from EN 374, contact the supplier of the CE approved gloves. This recommendation is advisory only and must be evaluated by an industrial hygienist and safety officer familiar with the specific situation of anticipated use by our customers. It should not be construed as offering an approval for any specific use scenario.

Body Protection
Complete suit protecting against chemicals, The type of protective equipment must be selected according to the concentration and amount of the dangerous substance at the specific workplace.

Respiratory protection
Where risk assessment shows air-purifying respirators are appropriate use a full-face particle respirator type N100 (US) or type P3 (EN 143) respirator cartridges as a backup to engineering controls. If the respirator is the sole means of protection, use a full-face supplied air respirator. Use respirators and components tested and approved under appropriate government standards such as NIOSH (US) or CEN (EU).

Control of environmental exposure
Prevent further leakage or spillage if safe to do so. Do not let product enter drains. Discharge into the environment must be avoided.

9. PHYSICAL AND CHEMICAL PROPERTIES

9.1 Information on basic physical and chemical properties

a)	Appearance	Form: solid
b)	Odour	No data available
c)	Odour Threshold	No data available
d)	pH	No data available
e)	Melting point/freezing point	No data available
f)	Initial boiling point and boiling range	No data available
g)	Flash point	No data available
h)	Evaporation rate	No data available
i)	Flammability (solid, gas)	No data available
j)	Upper/lower flammability or explosive limits	No data available
k)	Vapour pressure	No data available
l)	Vapour density	No data available
m)	Relative density	No data available
n)	Water solubility	No data available
o)	Partition coefficient: n-octanol/water	No data available
p)	Auto-ignition temperature	No data available
q)	Decomposition temperature	No data available
r)	Viscosity	No data available
s)	Explosive properties	No data available
t)	Oxidizing properties	No data available

9.2 Other safety information

No data available

10. STABILITY AND REACTIVITY

10.1 Reactivity

No data available

10.2 Chemical stability

Stable under recommended storage conditions.

10.3 Possibility of hazardous reactions

No data available

10.4 Conditions to avoid

No data available

10.5 Incompatible materials

Strong oxidizing agents

10.6 Hazardous decomposition products

Other decomposition products - No data available
In the event of fire: see section 5

11. TOXICOLOGICAL INFORMATION

11.1 Information on toxicological effects

Acute toxicity
LD50 Oral - Rat - 40.0 mg/kg

Inhalation: No data available

LD50 Dermal - Rat - 119.0 mg/kg

No data available

Skin corrosion/irritation
No data available

Serious eye damage/eye irritation
No data available

Respiratory or skin sensitisation
No data available

Germ cell mutagenicity
No data available

Carcinogenicity

This product is or contains a component that has been reported to be possibly carcinogenic based on its IARC, ACGIH, NTP, or EPA classification.

Limited evidence of carcinogenicity in animal studies

IARC:	2B - Group 2B: Possibly carcinogenic to humans (Heptachlor)
NTP:	No component of this product present at levels greater than or equal to 0.1% is identified as a known or anticipated carcinogen by NTP.
OSHA:	No component of this product present at levels greater than or equal to 0.1% is identified as a carcinogen or potential carcinogen by OSHA.

Reproductive toxicity
No data available

No data available

Specific target organ toxicity - single exposure
No data available

Specific target organ toxicity - repeated exposure
No data available

Aspiration hazard
No data available

Additional Information
RTECS: PC0700000

To the best of our knowledge, the chemical, physical, and toxicological properties have not been thoroughly investigated.

12. ECOLOGICAL INFORMATION

12.1 Toxicity

Toxicity to fish	LC50 - Oncorhynchus mykiss (rainbow trout) - 0.007 mg/l - 96.0 h
Toxicity to daphnia and other aquatic	LC50 - Daphnia magna (Water flea) - 0.078 mg/l - 48 h

invertebrates

12.2 Persistence and degradability
No data available

12.3 Bioaccumulative potential
Bioaccumulation Pimephales promelas (fathead minnow) - 276 d
- 0.00043 mg/l

Bioconcentration factor (BCF): 23,814

12.4 Mobility in soil
No data available

12.5 Results of PBT and vPvB assessment
PBT/vPvB assessment not available as chemical safety assessment not required/not conducted

12.6 Other adverse effects
An environmental hazard cannot be excluded in the event of unprofessional handling or disposal.
Very toxic to aquatic life with long lasting effects.

No data available

13. DISPOSAL CONSIDERATIONS

13.1 Waste treatment methods

Product
Offer surplus and non-recyclable solutions to a licensed disposal company. Contact a licensed professional waste disposal service to dispose of this material. Dissolve or mix the material with a combustible solvent and burn in a chemical incinerator equipped with an afterburner and scrubber.

Contaminated packaging
Dispose of as unused product.

14. TRANSPORT INFORMATION

DOT (US)
UN number: 2811 Class: 6.1 Packing group: II
Proper shipping name: Toxic solids, organic, n.o.s. (Heptachlor)
Reportable Quantity (RQ): 1 lbs
Marine pollutant:yes
Poison Inhalation Hazard: No

IMDG
UN number: 2811 Class: 6.1 Packing group: II EMS-No: F-A, S-A
Proper shipping name: TOXIC SOLID, ORGANIC, N.O.S. (Heptachlor)
Marine pollutant:yes

IATA
UN number: 2811 Class: 6.1 Packing group: II
Proper shipping name: Toxic solid, organic, n.o.s. (Heptachlor)

15. REGULATORY INFORMATION

SARA 302 Components
No chemicals in this material are subject to the reporting requirements of SARA Title III, Section 302.

SARA 313 Components
This material does not contain any chemical components with known CAS numbers that exceed the threshold (De Minimis) reporting levels established by SARA Title III, Section 313.

SARA 311/312 Hazards
Acute Health Hazard, Chronic Health Hazard

Massachusetts Right To Know Components

	CAS-No.	Revision Date
Heptachlor	76-44-8	2007-03-01

Pennsylvania Right To Know Components

	CAS-No.	Revision Date
Heptachlor	76-44-8	2007-03-01

New Jersey Right To Know Components

	CAS-No.	Revision Date
Heptachlor	76-44-8	2007-03-01

California Prop. 65 Components

WARNING! This product contains a chemical known to the State of California to cause cancer. Heptachlor	CAS-No. 76-44-8	Revision Date 2007-09-28
WARNING: This product contains a chemical known to the State of California to cause birth defects or other reproductive harm. Heptachlor	CAS-No. 76-44-8	Revision Date 2007-09-28

16. OTHER INFORMATION

Full text of H-Statements referred to under sections 2 and 3.

Acute Tox.	Acute toxicity
Aquatic Acute	Acute aquatic toxicity
Aquatic Chronic	Chronic aquatic toxicity
Carc.	Carcinogenicity
H300	Fatal if swallowed.
H300 + H310	Fatal if swallowed or in contact with skin
H310	Fatal in contact with skin.
H351	Suspected of causing cancer.
H373	May cause damage to organs through prolonged or repeated exposure.

HMIS Rating

Health hazard:	4
Chronic Health Hazard:	*
Flammability:	0
Physical Hazard	0

NFPA Rating

Health hazard:	3
Fire Hazard:	0
Reactivity Hazard:	0

Further information

Copyright 2015 Sigma-Aldrich Co. LLC. License granted to make unlimited paper copies for internal use only.
The above information is believed to be correct but does not purport to be all inclusive and shall be used only as a guide. The information in this document is based on the present state of our knowledge and is applicable to the product with regard to appropriate safety precautions. It does not represent any guarantee of the properties of the product. Sigma-Aldrich Corporation and its Affiliates shall not be held liable for any damage resulting from handling or from contact with the above product. See www.sigma-aldrich.com and/or the reverse side of invoice or packing slip for additional terms and conditions of sale.

Preparation Information

Sigma-Aldrich Corporation
Product Safety – Americas Region
1-800-521-8956

Version: 5.6 Revision Date: 04/24/2015 Print Date: 02/09/2016

SAFETY DATA SHEET

Version 5.7
Revision Date 11/03/2015
Print Date 02/18/2016

1. PRODUCT AND COMPANY IDENTIFICATION

1.1 Product identifiers

Product name : Heptane

Product Number : 246654
Brand : Sigma-Aldrich
Index-No. : 601-008-00-2

CAS-No. : 142-82-5

1.2 Relevant identified uses of the substance or mixture and uses advised against

Identified uses : Laboratory chemicals, Synthesis of substances

1.3 Details of the supplier of the safety data sheet

Company : Sigma-Aldrich
3050 Spruce Street
SAINT LOUIS MO 63103
USA

Telephone : +1 800-325-5832
Fax : +1 800-325-5052

1.4 Emergency telephone number

Emergency Phone # : (314) 776-6555

2. HAZARDS IDENTIFICATION

2.1 Classification of the substance or mixture

GHS Classification in accordance with 29 CFR 1910 (OSHA HCS)
Flammable liquids (Category 2), H225
Skin irritation (Category 2), H315
Specific target organ toxicity - single exposure (Category 3), Central nervous system, H336
Aspiration hazard (Category 1), H304
Acute aquatic toxicity (Category 1), H400
Chronic aquatic toxicity (Category 1), H410

For the full text of the H-Statements mentioned in this Section, see Section 16.

2.2 GHS Label elements, including precautionary statements

Pictogram



Signal word Danger

Hazard statement(s)
H225 Highly flammable liquid and vapour.
H304 May be fatal if swallowed and enters airways.
H315 Causes skin irritation.
H336 May cause drowsiness or dizziness.
H410 Very toxic to aquatic life with long lasting effects.

Precautionary statement(s)
P210 Keep away from heat/sparks/open flames/hot surfaces. No smoking.

P233	Keep container tightly closed.
P240	Ground/bond container and receiving equipment.
P241	Use explosion-proof electrical/ ventilating/ lighting/ equipment.
P242	Use only non-sparking tools.
P243	Take precautionary measures against static discharge.
P261	Avoid breathing dust/ fume/ gas/ mist/ vapours/ spray.
P264	Wash skin thoroughly after handling.
P271	Use only outdoors or in a well-ventilated area.
P273	Avoid release to the environment.
P280	Wear protective gloves/ eye protection/ face protection.
P301 + P310	IF SWALLOWED: Immediately call a POISON CENTER or doctor/ physician.
P303 + P361 + P353	IF ON SKIN (or hair): Remove/ Take off immediately all contaminated clothing. Rinse skin with water/ shower.
P304 + P340 + P312	IF INHALED: Remove victim to fresh air and keep at rest in a position comfortable for breathing. Call a POISON CENTER or doctor/ physician if you feel unwell.
P331	Do NOT induce vomiting.
P332 + P313	If skin irritation occurs: Get medical advice/ attention.
P362	Take off contaminated clothing and wash before reuse.
P370 + P378	In case of fire: Use dry sand, dry chemical or alcohol-resistant foam for extinction.
P391	Collect spillage.
P403 + P233	Store in a well-ventilated place. Keep container tightly closed.
P403 + P235	Store in a well-ventilated place. Keep cool.
P405	Store locked up.
P501	Dispose of contents/ container to an approved waste disposal plant.

2.3 Hazards not otherwise classified (HNOC) or not covered by GHS - none

3. COMPOSITION/INFORMATION ON INGREDIENTS

3.1 Substances

Formula	:	C_7H_{16}
Molecular weight	:	100.20 g/mol
CAS-No.	:	142-82-5
EC-No.	:	205-563-8
Index-No.	:	601-008-00-2
Registration number	:	01-2119457603-38-XXXX

Hazardous components

Component	Classification	Concentration
Heptane		
	Flam. Liq. 2; Skin Irrit. 2; STOT SE 3; Asp. Tox. 1; Aquatic Acute 1; Aquatic Chronic 1; H225, H304, H315, H336, H410	<= 100 %

For the full text of the H-Statements mentioned in this Section, see Section 16.

4. FIRST AID MEASURES

4.1 Description of first aid measures

General advice
Consult a physician. Show this safety data sheet to the doctor in attendance.Move out of dangerous area.

If inhaled
If breathed in, move person into fresh air. If not breathing, give artificial respiration. Consult a physician.

In case of skin contact
Wash off with soap and plenty of water. Consult a physician.

In case of eye contact
Flush eyes with water as a precaution.

If swallowed
Do NOT induce vomiting. Never give anything by mouth to an unconscious person. Rinse mouth with water. Consult a physician.

4.2 Most important symptoms and effects, both acute and delayed
The most important known symptoms and effects are described in the labelling (see section 2.2) and/or in section 11

4.3 Indication of any immediate medical attention and special treatment needed
No data available

5. FIREFIGHTING MEASURES

5.1 Extinguishing media

Suitable extinguishing media
Use water spray, alcohol-resistant foam, dry chemical or carbon dioxide.

5.2 Special hazards arising from the substance or mixture
Carbon oxides
Flash back possible over considerable distance.

5.3 Advice for firefighters
Wear self-contained breathing apparatus for firefighting if necessary.

5.4 Further information
In case of fire: Evacuate area. Fight fire remotely due to the risk of explosion.Use water spray to cool unopened containers.

6. ACCIDENTAL RELEASE MEASURES

6.1 Personal precautions, protective equipment and emergency procedures
Use personal protective equipment. Avoid breathing vapours, mist or gas. Ensure adequate ventilation. Remove all sources of ignition. Evacuate personnel to safe areas. Beware of vapours accumulating to form explosive concentrations. Vapours can accumulate in low areas.
For personal protection see section 8.

6.2 Environmental precautions
Prevent further leakage or spillage if safe to do so. Do not let product enter drains. Discharge into the environment must be avoided.

6.3 Methods and materials for containment and cleaning up
Contain spillage, and then collect with an electrically protected vacuum cleaner or by wet-brushing and place in container for disposal according to local regulations (see section 13).

6.4 Reference to other sections
For disposal see section 13.

7. HANDLING AND STORAGE

7.1 Precautions for safe handling
Avoid contact with skin and eyes. Avoid inhalation of vapour or mist.
Use explosion-proof equipment.Keep away from sources of ignition - No smoking.Take measures to prevent the build up of electrostatic charge.
For precautions see section 2.2.

7.2 Conditions for safe storage, including any incompatibilities
Store under inert gas. Keep container tightly closed in a dry and well-ventilated place. Containers which are opened must be carefully resealed and kept upright to prevent leakage.
Storage class (TRGS 510): Flammable liquids

7.3 Specific end use(s)
Apart from the uses mentioned in section 1.2 no other specific uses are stipulated

8. EXPOSURE CONTROLS/PERSONAL PROTECTION

8.1 Control parameters

Components with workplace control parameters

Component	CAS-No.	Value	Control parameters	Basis
Heptane	142-82-5	TWA	85.000000 ppm 350.000000 mg/m3	USA. NIOSH Recommended Exposure Limits
		C	440.000000 ppm 1,800.000000 mg/m3	USA. NIOSH Recommended Exposure Limits
	Remarks	15 minute ceiling value		
		TWA	500.000000 ppm 2,000.000000 mg/m3	USA. Occupational Exposure Limits (OSHA) - Table Z-1 Limits for Air Contaminants
		The value in mg/m3 is approximate.		
		TWA	400.000000 ppm	USA. ACGIH Threshold Limit Values (TLV)
		Central Nervous System impairment Upper Respiratory Tract irritation		
		STEL	500.000000 ppm	USA. ACGIH Threshold Limit Values (TLV)
		Central Nervous System impairment Upper Respiratory Tract irritation		
		TWA	400.000000 ppm	USA. ACGIH Threshold Limit Values (TLV)
		Central Nervous System impairment Upper Respiratory Tract irritation		
		STEL	500.000000 ppm	USA. ACGIH Threshold Limit Values (TLV)
		Central Nervous System impairment Upper Respiratory Tract irritation		
		TWA	400 ppm	USA. ACGIH Threshold Limit Values (TLV)
		Central Nervous System impairment Upper Respiratory Tract irritation		
		STEL	500 ppm	USA. ACGIH Threshold Limit Values (TLV)
		Central Nervous System impairment Upper Respiratory Tract irritation		

8.2 Exposure controls

Appropriate engineering controls
Handle in accordance with good industrial hygiene and safety practice. Wash hands before breaks and at the end of workday.

Personal protective equipment

Eye/face protection
Face shield and safety glasses Use equipment for eye protection tested and approved under appropriate government standards such as NIOSH (US) or EN 166(EU).

Skin protection
Handle with gloves. Gloves must be inspected prior to use. Use proper glove removal technique (without touching glove's outer surface) to avoid skin contact with this product. Dispose of contaminated gloves after use in accordance with applicable laws and good laboratory practices. Wash and dry hands.

Full contact
Material: Nitrile rubber
Minimum layer thickness: 0.4 mm
Break through time: 480 min
Material tested:Camatril® (KCL 730 / Aldrich Z677442, Size M)

Splash contact
Material: Nitrile rubber
Minimum layer thickness: 0.2 mm
Break through time: 65 min
Material tested:Dermatril® P (KCL 743 / Aldrich Z677388, Size M)

data source: KCL GmbH, D-36124 Eichenzell, phone +49 (0)6659 87300, e-mail sales@kcl.de, test method: EN374
If used in solution, or mixed with other substances, and under conditions which differ from EN 374, contact the supplier of the CE approved gloves. This recommendation is advisory only and must be evaluated by an industrial hygienist and safety officer familiar with the specific situation of anticipated use by our customers. It should not be construed as offering an approval for any specific use scenario.

Body Protection
Complete suit protecting against chemicals, Flame retardant antistatic protective clothing., The type of protective equipment must be selected according to the concentration and amount of the dangerous substance at the specific workplace.

Respiratory protection
Where risk assessment shows air-purifying respirators are appropriate use a full-face respirator with multi-purpose combination (US) or type ABEK (EN 14387) respirator cartridges as a backup to engineering controls. If the respirator is the sole means of protection, use a full-face supplied air respirator. Use respirators and components tested and approved under appropriate government standards such as NIOSH (US) or CEN (EU).

Control of environmental exposure
Prevent further leakage or spillage if safe to do so. Do not let product enter drains. Discharge into the environment must be avoided.

9. PHYSICAL AND CHEMICAL PROPERTIES

9.1 Information on basic physical and chemical properties

a)	Appearance	Form: liquid
b)	Odour	No data available
c)	Odour Threshold	No data available
d)	pH	No data available
e)	Melting point/freezing point	Melting point/range: -91 °C (-132 °F)
f)	Initial boiling point and boiling range	98 °C (208 °F)
g)	Flash point	-3.99 °C (24.82 °F) - closed cup
h)	Evaporation rate	No data available
i)	Flammability (solid, gas)	No data available
j)	Upper/lower flammability or explosive limits	Upper explosion limit: 7 %(V) Lower explosion limit: 1.1 %(V)
k)	Vapour pressure	110.7 hPa (83.0 mmHg) at 37.7 °C (99.9 °F) 53.3 hPa (40.0 mmHg) at 20.0 °C (68.0 °F)
l)	Vapour density	No data available

m)	Relative density	0.684 g/mL at 25 °C (77 °F)
n)	Water solubility	insoluble
o)	Partition coefficient: n-octanol/water	log Pow: > 3.000
p)	Auto-ignition temperature	223.0 °C (433.4 °F)
q)	Decomposition temperature	No data available
r)	Viscosity	No data available
s)	Explosive properties	No data available
t)	Oxidizing properties	No data available

9.2 Other safety information
No data available

10. STABILITY AND REACTIVITY

10.1 Reactivity
No data available

10.2 Chemical stability
Stable under recommended storage conditions.

10.3 Possibility of hazardous reactions
Vapours may form explosive mixture with air.

10.4 Conditions to avoid
Heat, flames and sparks.

10.5 Incompatible materials
Strong oxidizing agents

10.6 Hazardous decomposition products
Other decomposition products - No data available
In the event of fire: see section 5

11. TOXICOLOGICAL INFORMATION

11.1 Information on toxicological effects

Acute toxicity
No data available

LC50 Inhalation - Rat - 4 h - 103,000 mg/m3

Inhalation: Irritating to respiratory system.

Dermal: No data available

No data available

Skin corrosion/irritation
No data available

Serious eye damage/eye irritation
Eyes - Rabbit
Result: No eye irritation
(OECD Test Guideline 405)

Respiratory or skin sensitisation
No data available

Germ cell mutagenicity
No data available

Carcinogenicity

This product is or contains a component that is not classifiable as to its carcinogenicity based on its IARC, ACGIH, NTP, or EPA classification.

IARC: No component of this product present at levels greater than or equal to 0.1% is identified as probable, possible or confirmed human carcinogen by IARC.

NTP: No component of this product present at levels greater than or equal to 0.1% is identified as a known or anticipated carcinogen by NTP.

OSHA: No component of this product present at levels greater than or equal to 0.1% is identified as a carcinogen or potential carcinogen by OSHA.

Reproductive toxicity
No data available

No data available

Specific target organ toxicity - single exposure
May cause drowsiness or dizziness.

Specific target organ toxicity - repeated exposure
No data available

Aspiration hazard
May be fatal if swallowed and enters airways.

Additional Information
RTECS: MI7700000

Prolonged or repeated exposure to skin causes defatting and dermatitis., Central nervous system depression, narcosis, Damage to the lungs.

Stomach - Irregularities - Based on Human Evidence
Stomach - Irregularities - Based on Human Evidence

12. ECOLOGICAL INFORMATION

12.1 Toxicity

Toxicity to fish	LC50 - Carassius auratus (goldfish) - 4 mg/l - 24.0 h
	LC50 - Tilapia mossambica - 375 mg/l - 96.0 h
Toxicity to daphnia and other aquatic invertebrates	EC50 - Daphnia magna (Water flea) - 1.50 mg/l - 48 h

12.2 Persistence and degradability

Ratio BOD/ThBOD	3.5 %

12.3 Bioaccumulative potential
Indication of bioaccumulation.

12.4 Mobility in soil
No data available

12.5 Results of PBT and vPvB assessment
PBT/vPvB assessment not available as chemical safety assessment not required/not conducted

12.6 Other adverse effects
An environmental hazard cannot be excluded in the event of unprofessional handling or disposal.
Very toxic to aquatic life with long lasting effects.

Do not empty into drains. Avoid release to the environment.

13. DISPOSAL CONSIDERATIONS

13.1 Waste treatment methods

Product
Burn in a chemical incinerator equipped with an afterburner and scrubber but exert extra care in igniting as this material is highly flammable. Offer surplus and non-recyclable solutions to a licensed disposal company. Contact a licensed professional waste disposal service to dispose of this material.

Contaminated packaging
Dispose of as unused product.

14. TRANSPORT INFORMATION

DOT (US)
UN number: 1206 Class: 3 Packing group: II
Proper shipping name: Heptanes
Reportable Quantity (RQ):
Marine pollutant:yes
Poison Inhalation Hazard: No

IMDG
UN number: 1206 Class: 3 Packing group: II EMS-No: F-E, S-D
Proper shipping name: HEPTANES
Marine pollutant:yes

IATA
UN number: 1206 Class: 3 Packing group: II
Proper shipping name: Heptanes

15. REGULATORY INFORMATION

SARA 302 Components
No chemicals in this material are subject to the reporting requirements of SARA Title III, Section 302.

SARA 313 Components
This material does not contain any chemical components with known CAS numbers that exceed the threshold (De Minimis) reporting levels established by SARA Title III, Section 313.

SARA 311/312 Hazards
Fire Hazard, Acute Health Hazard, Chronic Health Hazard

Massachusetts Right To Know Components

	CAS-No.	Revision Date
Heptane	142-82-5	1993-04-24

Pennsylvania Right To Know Components

	CAS-No.	Revision Date
Heptane	142-82-5	1993-04-24

New Jersey Right To Know Components

	CAS-No.	Revision Date
Heptane	142-82-5	1993-04-24

California Prop. 65 Components
This product does not contain any chemicals known to State of California to cause cancer, birth defects, or any other reproductive harm.

16. OTHER INFORMATION

Full text of H-Statements referred to under sections 2 and 3.

Aquatic Acute	Acute aquatic toxicity
Aquatic Chronic	Chronic aquatic toxicity

Asp. Tox.	Aspiration hazard
Flam. Liq.	Flammable liquids
H225	Highly flammable liquid and vapour.
H304	May be fatal if swallowed and enters airways.
H315	Causes skin irritation.
H336	May cause drowsiness or dizziness.
H400	Very toxic to aquatic life.
H410	Very toxic to aquatic life with long lasting effects.
Skin Irrit.	Skin irritation

HMIS Rating

Health hazard:	2
Chronic Health Hazard:	*
Flammability:	3
Physical Hazard	0

NFPA Rating

Health hazard:	2
Fire Hazard:	3
Reactivity Hazard:	0

Further information

Copyright 2015 Sigma-Aldrich Co. LLC. License granted to make unlimited paper copies for internal use only.
The above information is believed to be correct but does not purport to be all inclusive and shall be used only as a guide. The information in this document is based on the present state of our knowledge and is applicable to the product with regard to appropriate safety precautions. It does not represent any guarantee of the properties of the product. Sigma-Aldrich Corporation and its Affiliates shall not be held liable for any damage resulting from handling or from contact with the above product. See www.sigma-aldrich.com and/or the reverse side of invoice or packing slip for additional terms and conditions of sale.

Preparation Information

Sigma-Aldrich Corporation
Product Safety – Americas Region
1-800-521-8956

Version: 5.7 Revision Date: 11/03/2015 Print Date: 02/18/2016

SAFETY DATA SHEET

Version 3.8
Revision Date 04/24/2015
Print Date 04/01/2016

1. PRODUCT AND COMPANY IDENTIFICATION

1.1 Product identifiers

Product name : Hexachlorobenzene

Product Number : 171050
Brand : Aldrich
Index-No. : 602-065-00-6

CAS-No. : 118-74-1

1.2 Relevant identified uses of the substance or mixture and uses advised against

Identified uses : Laboratory chemicals, Manufacture of substances

1.3 Details of the supplier of the safety data sheet

Company : Sigma-Aldrich
3050 Spruce Street
SAINT LOUIS MO 63103
USA

Telephone : +1 800-325-5832
Fax : +1 800-325-5052

1.4 Emergency telephone number

Emergency Phone # : (314) 776-6555

2. HAZARDS IDENTIFICATION

2.1 Classification of the substance or mixture

GHS Classification in accordance with 29 CFR 1910 (OSHA HCS)
Carcinogenicity (Category 1B), H350
Specific target organ toxicity - repeated exposure, Oral (Category 1), H372
Acute aquatic toxicity (Category 1), H400
Chronic aquatic toxicity (Category 1), H410

For the full text of the H-Statements mentioned in this Section, see Section 16.

2.2 GHS Label elements, including precautionary statements

Pictogram



Signal word Danger

Hazard statement(s)
H350 May cause cancer.
H372 Causes damage to organs through prolonged or repeated exposure if swallowed.
H410 Very toxic to aquatic life with long lasting effects.

Precautionary statement(s)
P201 Obtain special instructions before use.
P202 Do not handle until all safety precautions have been read and understood.
P260 Do not breathe dust/ fume/ gas/ mist/ vapours/ spray.
P264 Wash skin thoroughly after handling.

P270	Do not eat, drink or smoke when using this product.
P273	Avoid release to the environment.
P281	Use personal protective equipment as required.
P308 + P313	IF exposed or concerned: Get medical advice/ attention.
P391	Collect spillage.
P405	Store locked up.
P501	Dispose of contents/ container to an approved waste disposal plant.

2.3 Hazards not otherwise classified (HNOC) or not covered by GHS - none

3. COMPOSITION/INFORMATION ON INGREDIENTS

3.1 Substances

Formula	:	C_6Cl_6
Molecular weight	:	284.78 g/mol
CAS-No.	:	118-74-1
EC-No.	:	204-273-9
Index-No.	:	602-065-00-6

Hazardous components

Component	Classification	Concentration
Hexachlorobenzene		
	Carc. 1B; STOT RE 1; Aquatic Acute 1; Aquatic Chronic 1; H350, H372, H410	<= 100 %

For the full text of the H-Statements mentioned in this Section, see Section 16.

4. FIRST AID MEASURES

4.1 Description of first aid measures

General advice
Consult a physician. Show this safety data sheet to the doctor in attendance.Move out of dangerous area.

If inhaled
If breathed in, move person into fresh air. If not breathing, give artificial respiration. Consult a physician.

In case of skin contact
Wash off with soap and plenty of water. Take victim immediately to hospital. Consult a physician.

In case of eye contact
Flush eyes with water as a precaution.

If swallowed
Never give anything by mouth to an unconscious person. Rinse mouth with water. Consult a physician.

4.2 Most important symptoms and effects, both acute and delayed
The most important known symptoms and effects are described in the labelling (see section 2.2) and/or in section 11

4.3 Indication of any immediate medical attention and special treatment needed
No data available

5. FIREFIGHTING MEASURES

5.1 Extinguishing media

Suitable extinguishing media
Use water spray, alcohol-resistant foam, dry chemical or carbon dioxide.

5.2 Special hazards arising from the substance or mixture
Carbon oxides, Hydrogen chloride gas

5.3 Advice for firefighters
Wear self-contained breathing apparatus for firefighting if necessary.

5.4 Further information
No data available

6. ACCIDENTAL RELEASE MEASURES

6.1 Personal precautions, protective equipment and emergency procedures

Use personal protective equipment. Avoid dust formation. Avoid breathing vapours, mist or gas. Ensure adequate ventilation. Evacuate personnel to safe areas. Avoid breathing dust.
For personal protection see section 8.

6.2 Environmental precautions

Prevent further leakage or spillage if safe to do so. Do not let product enter drains. Discharge into the environment must be avoided.

6.3 Methods and materials for containment and cleaning up

Pick up and arrange disposal without creating dust. Sweep up and shovel. Keep in suitable, closed containers for disposal.

6.4 Reference to other sections

For disposal see section 13.

7. HANDLING AND STORAGE

7.1 Precautions for safe handling

Avoid contact with skin and eyes. Avoid formation of dust and aerosols.Further processing of solid materials may result in the formation of combustible dusts. The potential for combustible dust formation should be taken into consideration before additional processing occurs.
Provide appropriate exhaust ventilation at places where dust is formed.
For precautions see section 2.2.

7.2 Conditions for safe storage, including any incompatibilities

Keep container tightly closed in a dry and well-ventilated place.

Keep in a dry place.
Storage class (TRGS 510): Non-combustible, acute toxic Cat.3 / toxic hazardous materials or hazardous materials causing chronic effects

7.3 Specific end use(s)

Apart from the uses mentioned in section 1.2 no other specific uses are stipulated

8. EXPOSURE CONTROLS/PERSONAL PROTECTION

8.1 Control parameters

Components with workplace control parameters

Component	CAS-No.	Value	Control parameters	Basis
Hexachlorobenzene	118-74-1	TWA	0.002000 mg/m3	USA. ACGIH Threshold Limit Values (TLV)
	Remarks	Central Nervous System impairment Porphyrin effects Skin damage Confirmed animal carcinogen with unknown relevance to humans Danger of cutaneous absorption		

8.2 Exposure controls

Appropriate engineering controls
Handle in accordance with good industrial hygiene and safety practice. Wash hands before breaks and at the end of workday.

Personal protective equipment

Eye/face protection
Face shield and safety glasses Use equipment for eye protection tested and approved under appropriate government standards such as NIOSH (US) or EN 166(EU).

Skin protection
Handle with gloves. Gloves must be inspected prior to use. Use proper glove removal technique (without touching glove's outer surface) to avoid skin contact with this product. Dispose of contaminated gloves after use in accordance with applicable laws and good laboratory practices. Wash and dry hands.

Full contact
Material: Nitrile rubber
Minimum layer thickness: 0.11 mm
Break through time: 480 min
Material tested:Dermatril® (KCL 740 / Aldrich Z677272, Size M)

Splash contact
Material: Nitrile rubber
Minimum layer thickness: 0.11 mm
Break through time: 480 min
Material tested:Dermatril® (KCL 740 / Aldrich Z677272, Size M)

data source: KCL GmbH, D-36124 Eichenzell, phone +49 (0)6659 87300, e-mail sales@kcl.de, test method: EN374
If used in solution, or mixed with other substances, and under conditions which differ from EN 374, contact the supplier of the CE approved gloves. This recommendation is advisory only and must be evaluated by an industrial hygienist and safety officer familiar with the specific situation of anticipated use by our customers. It should not be construed as offering an approval for any specific use scenario.

Body Protection
Complete suit protecting against chemicals, The type of protective equipment must be selected according to the concentration and amount of the dangerous substance at the specific workplace.

Respiratory protection
Where risk assessment shows air-purifying respirators are appropriate use a full-face particle respirator type N100 (US) or type P3 (EN 143) respirator cartridges as a backup to engineering controls. If the respirator is the sole means of protection, use a full-face supplied air respirator. Use respirators and components tested and approved under appropriate government standards such as NIOSH (US) or CEN (EU).

Control of environmental exposure
Prevent further leakage or spillage if safe to do so. Do not let product enter drains. Discharge into the environment must be avoided.

9. PHYSICAL AND CHEMICAL PROPERTIES

9.1 Information on basic physical and chemical properties

a)	Appearance	Form: powder Colour: white
b)	Odour	No data available
c)	Odour Threshold	No data available
d)	pH	No data available
e)	Melting point/freezing point	Melting point/range: 227 - 229 °C (441 - 444 °F) - lit.
f)	Initial boiling point and boiling range	323 - 326 °C (613 - 619 °F) - lit.
g)	Flash point	No data available
h)	Evaporation rate	No data available
i)	Flammability (solid, gas)	No data available
j)	Upper/lower flammability or explosive limits	No data available
k)	Vapour pressure	No data available
l)	Vapour density	No data available

m)	Relative density	No data available
n)	Water solubility	No data available
o)	Partition coefficient: n-octanol/water	No data available
p)	Auto-ignition temperature	No data available
q)	Decomposition temperature	No data available
r)	Viscosity	No data available
s)	Explosive properties	No data available
t)	Oxidizing properties	No data available

9.2 Other safety information
No data available

10. STABILITY AND REACTIVITY

10.1 Reactivity
No data available

10.2 Chemical stability
Stable under recommended storage conditions.

10.3 Possibility of hazardous reactions
No data available

10.4 Conditions to avoid
No data available

10.5 Incompatible materials
Strong oxidizing agents

10.6 Hazardous decomposition products
Other decomposition products - No data available
In the event of fire: see section 5

11. TOXICOLOGICAL INFORMATION

11.1 Information on toxicological effects

Acute toxicity
LD50 Oral - Rat - 10,000 mg/kg

LD50 Oral - Mouse - 4,000 mg/kg

LD50 Oral - Cat - 1,700 mg/kg

LD50 Oral - Rabbit - 2,600 mg/kg

LD50 Oral - Guinea pig - > 3,000 mg/kg

LD50 Oral - Quail - > 6,400 mg/kg

LD50 Oral - Mammal - > 5,000 mg/kg
Remarks: Behavioral:Somnolence (general depressed activity). Behavioral:Change in motor activity (specific assay).

LC50 Inhalation - Rat - 3,600 mg/m3

LC50 Inhalation - Mouse - 4,000 mg/m3

LC50 Inhalation - Cat - 1,600 mg/m3

LC50 Inhalation - Rabbit - 1,800 mg/m3

Dermal: No data available

No data available

Skin corrosion/irritation
No data available

Serious eye damage/eye irritation
No data available

Respiratory or skin sensitisation
Causes photosensitivity. Exposure to light can result in allergic reactions resulting in dermatologic lesions, which can vary from sunburnlike responses to edematous, vesiculated lesions, or bullae

Germ cell mutagenicity
No data available

Carcinogenicity

This product is or contains a component that has been reported to be probably carcinogenic based on its IARC, OSHA, ACGIH, NTP, or EPA classification.

Possible human carcinogen

IARC:	2B - Group 2B: Possibly carcinogenic to humans (Hexachlorobenzene)
NTP:	Reasonably anticipated to be a human carcinogen (Hexachlorobenzene)
OSHA:	No component of this product present at levels greater than or equal to 0.1% is identified as a carcinogen or potential carcinogen by OSHA.

Reproductive toxicity
No data available

No data available

Specific target organ toxicity - single exposure
No data available

Specific target organ toxicity - repeated exposure
Ingestion - Causes damage to organs through prolonged or repeated exposure.

Aspiration hazard
No data available

Additional Information
RTECS: Not available

Liver -

12. ECOLOGICAL INFORMATION

12.1 Toxicity

Toxicity to fish	LC50 - Lepomis macrochirus (Bluegill) - 7.6 mg/l - 96.0 h
	NOEC - Pimephales promelas (fathead minnow) - > 0.0048 mg/l - 96.0 h
Toxicity to daphnia and other aquatic invertebrates	Immobilization EC50 - Daphnia magna (Water flea) - > 0.005 mg/l - 48 h

12.2 Persistence and degradability
No data available

12.3 Bioaccumulative potential
Bioaccumulation: Pimephales promelas (fathead minnow) - 32 d - 0.0003 mg/l

Bioconcentration factor (BCF): 22,000

12.4 Mobility in soil
No data available

12.5 Results of PBT and vPvB assessment

PBT/vPvB assessment not available as chemical safety assessment not required/not conducted

12.6 Other adverse effects

An environmental hazard cannot be excluded in the event of unprofessional handling or disposal.
Very toxic to aquatic life with long lasting effects.

13. DISPOSAL CONSIDERATIONS

13.1 Waste treatment methods

Product

Offer surplus and non-recyclable solutions to a licensed disposal company. Contact a licensed professional waste disposal service to dispose of this material. Dissolve or mix the material with a combustible solvent and burn in a chemical incinerator equipped with an afterburner and scrubber.

Contaminated packaging

Dispose of as unused product.

14. TRANSPORT INFORMATION

DOT (US)

UN number: 2729 Class: 6.1 Packing group: III
Proper shipping name: Hexachlorobenzene
Reportable Quantity (RQ): 10 lbs

Poison Inhalation Hazard: No

IMDG

UN number: 2729 Class: 6.1 Packing group: III EMS-No: F-A, S-A
Proper shipping name: HEXACHLOROBENZENE
Marine pollutant:yes

IATA

UN number: 2729 Class: 6.1 Packing group: III
Proper shipping name: Hexachlorobenzene

15. REGULATORY INFORMATION

SARA 302 Components

No chemicals in this material are subject to the reporting requirements of SARA Title III, Section 302.

SARA 313 Components

This material does not contain any chemical components with known CAS numbers that exceed the threshold (De Minimis) reporting levels established by SARA Title III, Section 313.

SARA 311/312 Hazards

Chronic Health Hazard

Massachusetts Right To Know Components

	CAS-No.	Revision Date
Hexachlorobenzene	118-74-1	2007-07-01

Pennsylvania Right To Know Components

	CAS-No.	Revision Date
Hexachlorobenzene	118-74-1	2007-07-01

New Jersey Right To Know Components

	CAS-No.	Revision Date
Hexachlorobenzene	118-74-1	2007-07-01

California Prop. 65 Components

WARNING! This product contains a chemical known to the State of California to cause cancer. Hexachlorobenzene	CAS-No. 118-74-1	Revision Date 2007-09-28
WARNING: This product contains a chemical known to the	CAS-No.	Revision Date

State of California to cause birth defects or other reproductive harm. Hexachlorobenzene	118-74-1	2007-09-28

16. OTHER INFORMATION

Full text of H-Statements referred to under sections 2 and 3.

Aquatic Acute	Acute aquatic toxicity
Aquatic Chronic	Chronic aquatic toxicity
Carc.	Carcinogenicity
H350	May cause cancer.
H372	Causes damage to organs through prolonged or repeated exposure if swallowed.
H400	Very toxic to aquatic life.
H410	Very toxic to aquatic life with long lasting effects.

HMIS Rating

Health hazard:	3
Chronic Health Hazard:	*
Flammability:	0
Physical Hazard	0

NFPA Rating

Health hazard:	3
Fire Hazard:	0
Reactivity Hazard:	0

Further information

Copyright 2015 Sigma-Aldrich Co. LLC. License granted to make unlimited paper copies for internal use only.
The above information is believed to be correct but does not purport to be all inclusive and shall be used only as a guide. The information in this document is based on the present state of our knowledge and is applicable to the product with regard to appropriate safety precautions. It does not represent any guarantee of the properties of the product. Sigma-Aldrich Corporation and its Affiliates shall not be held liable for any damage resulting from handling or from contact with the above product. See www.sigma-aldrich.com and/or the reverse side of invoice or packing slip for additional terms and conditions of sale.

Preparation Information

Sigma-Aldrich Corporation
Product Safety – Americas Region
1-800-521-8956

Version: 3.8 Revision Date: 04/24/2015 Print Date: 04/01/2016

SAFETY DATA SHEET

Issuing Date no data available **Revision Date** 29-Oct-2015 **Revision Number** 1

1. IDENTIFICATION OF THE SUBSTANCE/PREPARATION AND OF THE COMPANY/UNDERTAKING

Product identifier

Product Number	**019**
Product Name	**Hexavalent Chromium - 1000 mg/L, 125 mL**
Synonyms	None

Recommended use of the chemical and restrictions on use

Recommended Use	Laboratory use only
Uses advised against	No information available

Details of the supplier of the safety data sheet

Supplier	ERA a Waters Company
Supplier Address	16341 Table Mountain Parkway, Golden, CO 80403 USA
Non-Emergency Telephone Number	+1-303-431-8454
Supplier Email	sdsinfo@waters.com

Emergency telephone number

Company Emergency Phone Number	In case of EMERGENCY call CHEMTREC Day or Night Within USA and Canada: 800-424-9300 International Call Collect: +1-703-527-3887

2. HAZARDS IDENTIFICATION

Classification

This chemical is considered hazardous by the 2012 OSHA Hazard Communication Standard (29 CFR 1910.1200).

Respiratory sensitization	Category 1
Skin sensitization	Category 1
Germ cell mutagenicity	Category 1B
Carcinogenicity	Category 1A
Reproductive Toxicity	Category 1B

GHS Label elements, including precautionary statements

Emergency Overview

Signal word **Danger**

Hazard Statements

May cause allergy or asthma symptoms or breathing difficulties if inhaled
May cause an allergic skin reaction
May cause genetic defects
May cause cancer
May damage fertility or the unborn child



Appearance Yellow **Physical state** Liquid->Liquid **Odor** Odorless

Precautionary Statements - Prevention
Obtain special instructions before use
Do not handle until all safety precautions have been read and understood
Use personal protective equipment as required
Avoid breathing dust/fume/gas/mist/vapors/spray
In case of inadequate ventilation wear respiratory protection
Contaminated work clothing should not be allowed out of the workplace
Wear protective gloves
Precautionary Statements - Response
IF exposed or concerned: Get medical advice/attention
Specific treatment (see supplemental first aid instructions on this label)
Skin
IF ON SKIN: Wash with plenty of soap and water
If skin irritation or rash occurs: Get medical advice/attention
Wash contaminated clothing before reuse
Inhalation
IF INHALED: If breathing is difficult, remove victim to fresh air and keep at rest in a position comfortable for breathing
If experiencing respiratory symptoms: Call a POISON CENTER or doctor/physician

Precautionary Statements - Storage
Store locked up
Precautionary Statements - Disposal
Dispose of contents/container to an approved waste disposal plant

Hazards not otherwise classified (HNOC)

Not applicable
Unknown Toxicity
0 % of the mixture consists of ingredient(s) of unknown toxicity
Other information

Harmful to aquatic life with long lasting effects
Repeated or prolonged skin contact may cause allergic reactions with susceptible persons
Interactions with Other Chemicals
No information available.

3. COMPOSITION/INFORMATION ON INGREDIENTS

Note: only the components contributing to the product's GHS hazard classification are listed in this section.

Synonyms None.

Chemical Name	CAS-No	Percent
Potassium Dichromate	7778-50-9	0.25

4. FIRST AID MEASURES

First aid measures

General Advice Show this safety data sheet to the doctor in attendance.
Eye contact Rinse thoroughly with plenty of water, also under the eyelids. If symptoms persist, call a physician.
Skin contact Wash with soap and water. May cause an allergic skin reaction. In the case of skin irritation or allergic reactions see a physician.
Inhalation MAY CAUSE ALLERGIC RESPIRATORY REACTION. If breathing has stopped, give artificial respiration. Get medical attention immediately. Remove to fresh air. Avoid direct contact with skin. Use barrier to give mouth-to-mouth resuscitation. Seek immediate medical attention/advice.
Ingestion May produce an allergic reaction. If an allergic reaction occurs, stop use and seek medical help right away. Do NOT induce vomiting. Rinse mouth immediately and drink plenty of

water. Never give anything by mouth to an unconscious person. Call a physician or poison control center immediately.

Self-protection of the first aider Ensure that medical personnel are aware of the material(s) involved, take precautions to protect themselves and prevent spread of contamination. Avoid contact with skin, eyes or clothing. Avoid direct contact with skin. Use barrier to give mouth-to-mouth resuscitation. Use personal protective equipment as required. Wear personal protective clothing (see section 8).

Most important symptoms and effects, both acute and delayed

Most Important Symptoms and Effects Itching. Rashes. Hives. May cause allergy or asthma symptoms or breathing difficulties if inhaled. Coughing and/ or wheezing.

Indication of any immediate medical attention and special treatment needed

Notes to Physician May cause sensitization in susceptible persons. Treat symptomatically.

5. FIRE-FIGHTING MEASURES

Suitable Extinguishing Media

Use extinguishing measures that are appropriate to local circumstances and the surrounding environment.

Unsuitable Extinguishing Media

CAUTION: Use of water spray when fighting fire may be inefficient.

Specific hazards arising from the chemical

Product is or contains a sensitizer. May cause sensitization by skin contact. May cause sensitization by inhalation and skin contact.

Uniform Fire Code Sensitizer: Liquid

Hazardous Combustion Products

Carbon oxides.

Explosion Data

Sensitivity to Mechanical Impact No.

Sensitivity to Static Discharge No.

Protective equipment and precautions for firefighters

As in any fire, wear self-contained breathing apparatus pressure-demand, MSHA/NIOSH (approved or equivalent) and full protective gear.

6. ACCIDENTAL RELEASE MEASURES

Personal precautions, protective equipment and emergency procedures

Personal precautions Avoid contact with skin, eyes or clothing. Use personal protective equipment as required. Ensure adequate ventilation. Evacuate personnel to safe areas. Keep people away from and upwind of spill/leak.

Other Information Refer to protective measures listed in Sections 7 and 8.

Environmental precautions

Environmental precautions Refer to protective measures listed in Sections 7 and 8. Prevent further leakage or spillage if safe to do so.

Methods and material for containment and cleaning up

Methods for containment Prevent further leakage or spillage if safe to do so.

Methods for cleaning up Pick up and transfer to properly labeled containers. Soak up with inert absorbent material.

7. HANDLING AND STORAGE

Precautions for safe handling

Handling Handle in accordance with good industrial hygiene and safety practice. Avoid contact with skin, eyes or clothing. Do not eat, drink or smoke when using this product. Take off contaminated clothing and wash before reuse. Ensure adequate ventilation. In case of insufficient ventilation, wear suitable respiratory equipment.

Conditions for safe storage, including any incompatibilities

Storage Keep containers tightly closed in a dry, cool and well-ventilated place. Store locked up. Keep out of the reach of children.

Incompatible Products None known based on information supplied.

8. EXPOSURE CONTROLS/PERSONAL PROTECTION

Control parameters

Exposure Guidelines

Chemical Name	ACGIH TLV	OSHA PEL	NIOSH IDLH
Potassium Dichromate 7778-50-9	TWA: 0.05 mg/m³ Cr	TWA: 5 µg/m³ Action Level: 2.5 µg/m³ Cr (vacated) Ceiling: 0.1 mg/m³ Ceiling: 0.1 mg/m³ CrO3 applies to any operations or sectors for which the Hexavalent Chromium standard [29 CFR 1910.1026] is stayed or is otherwise not in effect	IDLH: 15 mg/m³ Cr(VI) TWA: 0.0002 mg/m³ Cr

ACGIH TLV: American Conference of Governmental Industrial Hygienists - Threshold Limit Value OSHA PEL: Occupational Safety and Health Administration - Permissible Exposure Limits NIOSH IDLH Immediately Dangerous to Life or Health

Appropriate engineering controls

Engineering Measures Showers
Eyewash stations
Ventilation systems

Individual protection measures, such as personal protective equipment

Eye/face protection Wear safety glasses with side shields (or goggles).

Skin and body protection Wear protective gloves and protective clothing.

Respiratory protection No protective equipment is needed under normal use conditions. If exposure limits are exceeded or irritation is experienced, ventilation and evacuation may be required.

Hygiene Measures Handle in accordance with good industrial hygiene and safety practice. Avoid contact with skin, eyes or clothing. Wear suitable gloves and eye/face protection. Do not eat, drink or smoke when using this product. Take off contaminated clothing and wash before reuse. Wash hands before breaks and immediately after handling the product.

9. PHYSICAL AND CHEMICAL PROPERTIES

Physical and Chemical Properties

Physical state	Liquid->Liquid		
Appearance	Yellow	**Odor**	Odorless
Color	No information available	**Odor Threshold**	No information available

Property	Values	Remarks Method
pH	5	None known
Melting / freezing point	no data available	None known
Boiling point / boiling range	no data available	None known
Flash Point	no data available	None known
Evaporation Rate	no data available	None known
Flammability (solid, gas)	no data available	None known

Flammability Limit in Air		
Upper flammability limit	no data available	
Lower flammability limit	no data available	
Vapor pressure	no data available	None known
Vapor density	no data available	None known
Specific Gravity	1	None known
Water Solubility	Soluble in water	None known
Solubility in other solvents	no data available	None known
Partition coefficient: n-octanol/water	no data available	None known
Autoignition temperature	no data available	None known
Decomposition temperature	no data available	None known
Kinematic viscosity	no data available	None known
Dynamic viscosity	no data available	None known
Explosive properties	no data available	
Oxidizing properties	no data available	

Other Information

Softening Point	no data available
Particle Size	no data available
Particle Size Distribution	

10. STABILITY AND REACTIVITY

Reactivity

no data available.

Chemical stability
Stable under recommended storage conditions.
Possibility of Hazardous Reactions
None under normal processing.
Hazardous Polymerization
Hazardous polymerization does not occur.
Conditions to avoid
None known based on information supplied.
Incompatible materials
None known based on information supplied.
Hazardous Decomposition Products
Carbon oxides.

11. TOXICOLOGICAL INFORMATION

Information on likely routes of exposure

Product Information	.
Inhalation	May cause allergy or asthma symptoms or breathing difficulties if inhaled. Specific test data for the substance or mixture is not available. May cause sensitization in susceptible persons. (based on components).
Eye contact	Specific test data for the substance or mixture is not available.
Skin contact	Specific test data for the substance or mixture is not available. Repeated or prolonged skin contact may cause allergic reactions with susceptible persons. (based on components).
Ingestion	Specific test data for the substance or mixture is not available. May cause additional affects as listed under "Inhalation".

Component Information

Chemical Name	Oral LD50	Dermal LD50	Inhalation LC50
Potassium Dichromate 7778-50-9	= 25 mg/kg (Rat) = 48 mg/kg (Rat)	= 1150 mg/kg (Rabbit) = 14 mg/kg (Rabbit)	-

Information on toxicological effects

Symptoms Itching. Rashes. Hives. Symptoms of allergic reaction may include rash, itching, swelling, trouble breathing, tingling of the hands and feet, dizziness, lightheadedness, chest pain, muscle pain, or flushing. Coughing and/ or wheezing.

Delayed and immediate effects as well as chronic effects from short and long-term exposure

Sensitization May cause sensitization in susceptible persons. May cause sensitization by skin contact. May cause sensitization by inhalation.

Mutagenic Effects There is no data for this product. Contains a known or suspected mutagen.

Carcinogenicity The table below indicates whether each agency has listed any ingredient as a carcinogen.

Chemical Name	ACGIH	IARC	NTP	OSHA
Potassium Dichromate 7778-50-9	A1	Group 1	Known	X

ACGIH (American Conference of Governmental Industrial Hygienists)
A1 - Known Human Carcinogen
IARC (International Agency for Research on Cancer)
Group 1 - Carcinogenic to Humans
NTP (National Toxicology Program)
Known - Known Carcinogen
OSHA (Occupational Safety and Health Administration of the US Department of Labor)
X - Present

Reproductive toxicity Contains a known or suspected reproductive toxin.

STOT - single exposure No information available.

STOT - repeated exposure No information available.

Chronic toxicity No known effect based on information supplied. Prolonged exposure may cause chronic effects. Repeated contact may cause allergic reactions in very susceptible persons. Contains a known or suspected mutagen. Possible risk of irreversible effects. Contains a known or suspected carcinogen. Contains a known or suspected reproductive toxin.

Target Organ Effects Skin. Respiratory system. Eyes. May affect the genetic material in germ cells (sperm and eggs). Gastrointestinal tract (GI). Reproductive system.

Aspiration Hazard No information available.

Numerical measures of toxicity Product Information

The following values are calculated based on chapter 3.1 of the GHS document

ATEmix (oral)
40,000.00 mg/kg
ATEmix (inhalation-dust/mist)
20.04 mg/L

12. ECOLOGICAL INFORMATION

Ecotoxicity

Harmful to aquatic life with long lasting effects.

Chemical Name	Toxicity to Algae	Toxicity to Fish	Toxicity to Microorganisms	Daphnia Magna (Water Flea)
Potassium Dichromate 7778-50-9		96h LC50: > 139 mg/L (Cyprinus carpio) 96h LC50: 113.6 - 155.7 mg/L (Lepomis macrochirus) 96h LC50: = 320 mg/L (Lepomis macrochirus) 96h LC50: 65.6 - 137.6 mg/L (Lepomis macrochirus) 96h LC50: = 12.3 mg/L (Oncorhynchus mykiss) 96h LC50: 21.209 - 30.046 mg/L (Oryzias latipes) 96h LC50: 15.41 - 30.36 mg/L (Pimephales promelas) 96h LC50: 14 - 20.9 mg/L (Pimephales promelas) 96h LC50: 24.81 - 34.55 mg/L (Poecilia reticulata) 96h LC50: 23 - 41.2 mg/L (Poecilia reticulata) 96h LC50: = 26 mg/L (Morone saxatilis)		

Persistence and Degradability

No information available.

Bioaccumulation

No information available

Other adverse effects

No information available.

13. DISPOSAL CONSIDERATIONS

Waste treatment methods

Disposal methods This material, as supplied, is not a hazardous waste according to Federal regulations (40 CFR 261). This material could become a hazardous waste if it is mixed with or otherwise comes in contact with a hazardous waste, if chemical additions are made to this material, or if the material is processed or otherwise altered. Consult 40 CFR 261 to determine whether the altered material is a hazardous waste. Consult the appropriate state, regional, or local regulations for additional requirements.

Contaminated Packaging Dispose of contents/containers in accordance with local regulations.

This product contains one or more substances that are listed with the State of California as a hazardous waste.

Chemical Name	California Hazardous Waste
Potassium Dichromate 7778-50-9	Toxic Corrosive Ignitable

14. TRANSPORT INFORMATION

DOT Not regulated

Proper Shipping Name NON REGULATED

Hazard Class N/A

TDG Not regulated

MEX Not regulated

ICAO Not regulated

IATA Not regulated
Proper Shipping Name NON REGULATED
Special Provisions None

IMDG Not regulated
Special Provisions None
Marine Pollutant Not applicable

RID Not regulated
Special Provisions None

ADR Not regulated
Special Provisions None

ADN Not regulated

15. REGULATORY INFORMATION

International Inventories

TSCA	Complies
DSL	All components are listed either on the DSL or NDSL.
ENCS	Contact supplier for inventory compliance status
KECL	Contact supplier for inventory compliance status
PICCS	Contact supplier for inventory compliance status
AICS	Contact supplier for inventory compliance status

TSCA - United States Toxic Substances Control Act Section 8(b) Inventory
DSL/NDSL - Canadian Domestic Substances List/Non-Domestic Substances List
EINECS/ELINCS - European Inventory of Existing Chemical Substances/European List of Notified Chemical Substances
ENCS - Japan Existing and New Chemical Substances
IECSC - China Inventory of Existing Chemical Substances
KECL - Korean Existing and Evaluated Chemical Substances
PICCS - Philippines Inventory of Chemicals and Chemical Substances
AICS - Australian Inventory of Chemical Substances

US Federal Regulations

SARA 313

Section 313 of Title III of the Superfund Amendments and Reauthorization Act of 1986 (SARA). This product contains a chemical or chemicals which are subject to the reporting requirements of the Act and Title 40 of the Code of Federal Regulations, Part 372

Chemical Name	CAS-No	Percent	SARA 313 - Threshold Values %
Potassium Dichromate - 7778-50-9	7778-50-9	0.25	0.1

SARA 311/312 Hazard Categories

Acute Health Hazard	Yes
Chronic Health Hazard	Yes
Fire Hazard	No
Sudden release of pressure hazard	No
Reactive Hazard	No

CWA (Clean Water Act)

This product contains the following substances which are regulated pollutants pursuant to the Clean Water Act (40 CFR 122.21 and 40 CFR 122.42)

Chemical Name	CWA - Reportable Quantities	CWA - Toxic Pollutants	CWA - Priority Pollutants	CWA - Hazardous Substances
Potassium Dichromate 7778-50-9	10 lb	X		X

CERCLA

This material, as supplied, contains one or more substances regulated as a hazardous substance under the Comprehensive

Environmental Response Compensation and Liability Act (CERCLA) (40 CFR 302)

Chemical Name	Hazardous Substances RQs	Extremely Hazardous Substances RQs	RQ
Potassium Dichromate 7778-50-9	10 lb		RQ 10 lb final RQ RQ 4.54 kg final RQ

US State Regulations

California Proposition 65

This product contains the following Proposition 65 chemicals.

U.S. State Right-to-Know Regulations

.

International Regulations

Component	Carcinogen Status	Exposure Limits
Potassium Dichromate 7778-50-9 (0.25)	A1	Mexico: TWA 0.05 mg/m³ Mexico: TWA 0.5 mg/m³

A1 - Confirmed Human Carcinogen

Canada
WHMIS Hazard Class
Not determined

16. OTHER INFORMATION

NFPA	**Health Hazards** 2	**Flammability** 0	**Instability** 0	**Physical and Chemical Hazards** -
HMIS	**Health Hazards** 2 *	**Flammability** 0	**Physical Hazard** 0	**Personal Protection** X

Chronic Hazard Star Legend * = Chronic Health Hazard

Prepared By
Product Stewardship
23 British American Blvd.
Latham, NY 12110
1-800-572-6501

Revision Date 29-Oct-2015
Revision Note No information available

Disclaimer

The information provided in this Safety Data Sheet is correct to the best of our knowledge, information and belief at the date of its publication. The information given is designed only as a guidance for safe handling, use, processing, storage, transportation, disposal and release and is not to be considered a warranty or quality specification. The information relates only to the specific material designated and may not be valid for such material used in combination with any other materials or in any process, unless specified in the text

The supplier identified below generated this SDS using the UL SDS template. UL did not test, certify, or approve the substance described in this SDS, and all information in this SDS was provided by the supplier or was reproduced from publically available regulatory data sources. UL makes no representations or warranties regarding the completeness or accuracy of the information in this SDS and disclaims all liability in connection with the use of this information or the substance described in this SDS. The layout, appearance and format of this SDS is © 2014 UL LLC. All rights reserved

End of Safety Data Sheet

SAFETY DATA SHEET

Version 6.8
Revision Date 08/28/2024
Print Date 08/29/2024

SECTION 1: Identification of the substance/mixture and of the company/undertaking

1.1 Product identifiers

Product name : Indeno[1,2,3-*cd*]pyrene

Product Number : 48499
Brand : Supelco
CAS-No. : 193-39-5

1.2 Relevant identified uses of the substance or mixture and uses advised against

Identified uses : Laboratory chemicals, Synthesis of substances

1.3 Details of the supplier of the safety data sheet

Company : Sigma-Aldrich Inc.
3050 SPRUCE ST
ST. LOUIS MO 63103
UNITED STATES

Telephone : +1 314 771-5765
Fax : +1 800 325-5052

1.4 Emergency telephone

Emergency Phone # : 800-424-9300 CHEMTREC (USA) +1-703-527-3887 CHEMTREC (International) 24 Hours/day; 7 Days/week

SECTION 2: Hazards identification

2.1 Classification of the substance or mixture

GHS Classification in accordance with 29 CFR 1910 (OSHA HCS)

Carcinogenicity (Category 2), H351

For the full text of the H-Statements mentioned in this Section, see Section 16.

2.2 GHS Label elements, including precautionary statements

Pictogram



Signal Word Warning

Hazard Statements
H351 Suspected of causing cancer.

The life science business of Merck KGaA, Darmstadt, Germany
operates as MilliporeSigma in the US and Canada

Precautionary Statements

P201	Obtain special instructions before use.
P202	Do not handle until all safety precautions have been read and understood.
P280	Wear protective gloves/ protective clothing/ eye protection/ face protection.
P308 + P313	IF exposed or concerned: Get medical advice/ attention.
P405	Store locked up.
P501	Dispose of contents/ container to an approved waste disposal plant.

2.3 Hazards not otherwise classified (HNOC) or not covered by GHS - none

SECTION 3: Composition/information on ingredients

3.1 Substances

Formula	:	$C_{22}H_{12}$
Molecular weight	:	276.33 g/mol
CAS-No.	:	193-39-5
EC-No.	:	205-893-2

Component	Classification	Concentration
Indeno[1,2,3-cd]pyrene		
	Carc. 2; H351	<= 100 %

For the full text of the H-Statements mentioned in this Section, see Section 16.

SECTION 4: First aid measures

4.1 Description of first-aid measures

General advice
Show this material safety data sheet to the doctor in attendance.

If inhaled
After inhalation: fresh air. Call in physician.

In case of skin contact
In case of skin contact: Take off immediately all contaminated clothing. Rinse skin with water/ shower. Consult a physician.

In case of eye contact
After eye contact: rinse out with plenty of water. Call in ophthalmologist. Remove contact lenses.

If swallowed
After swallowing: immediately make victim drink water (two glasses at most). Consult a physician.

The life science business of Merck KGaA, Darmstadt, Germany
operates as MilliporeSigma in the US and Canada

4.2 Most important symptoms and effects, both acute and delayed
The most important known symptoms and effects are described in the labelling (see section 2.2) and/or in section 11

4.3 Indication of any immediate medical attention and special treatment needed
No data available

SECTION 5: Firefighting measures

5.1 Extinguishing media

Suitable extinguishing media
Water Foam Carbon dioxide (CO2) Dry powder

Unsuitable extinguishing media
For this substance/mixture no limitations of extinguishing agents are given.

5.2 Special hazards arising from the substance or mixture
Carbon oxides
Combustible.
Development of hazardous combustion gases or vapours possible in the event of fire.

5.3 Advice for firefighters
Stay in danger area only with self-contained breathing apparatus. Prevent skin contact by keeping a safe distance or by wearing suitable protective clothing.

5.4 Further information
Prevent fire extinguishing water from contaminating surface water or the ground water system.

SECTION 6: Accidental release measures

6.1 Personal precautions, protective equipment and emergency procedures
Advice for non-emergency personnel: Avoid inhalation of dusts. Avoid substance contact. Ensure adequate ventilation. Evacuate the danger area, observe emergency procedures, consult an expert.
For personal protection see section 8.

6.2 Environmental precautions
Do not let product enter drains.

6.3 Methods and materials for containment and cleaning up
Cover drains. Collect, bind, and pump off spills. Observe possible material restrictions (see sections 7 and 10). Take up dry. Dispose of properly. Clean up affected area. Avoid generation of dusts.

6.4 Reference to other sections
For disposal see section 13.

The life science business of Merck KGaA, Darmstadt, Germany
operates as MilliporeSigma in the US and Canada

SECTION 7: Handling and storage

7.1 Precautions for safe handling

Advice on safe handling
Work under hood. Do not inhale substance/mixture.

Hygiene measures
Immediately change contaminated clothing. Apply preventive skin protection. Wash hands and face after working with substance.
For precautions see section 2.2.

7.2 Conditions for safe storage, including any incompatibilities

Storage conditions
Tightly closed. Dry. Keep locked up or in an area accessible only to qualified or authorized persons.

Storage class
Storage class (TRGS 510): 11: Combustible Solids

7.3 Specific end use(s)
Apart from the uses mentioned in section 1.2 no other specific uses are stipulated

SECTION 8: Exposure controls/personal protection

8.1 Control parameters

Ingredients with workplace control parameters
Contains no substances with occupational exposure limit values.

8.2 Exposure controls

Appropriate engineering controls
Immediately change contaminated clothing. Apply preventive skin protection. Wash hands and face after working with substance.

Personal protective equipment

Eye/face protection
Use equipment for eye protection tested and approved under appropriate government standards such as NIOSH (US) or EN 166(EU). Safety glasses

Skin protection
Handle with impervious gloves.

This recommendation applies only to the product stated in the safety data sheet, supplied by us and for the designated use. When dissolving in or mixing with other substances and under conditions deviating from those stated in EN 16523-1 please contact the supplier of CE-approved gloves (e.g. KCL GmbH, D-36124 Eichenzell, Internet: www.kcl.de).

Full contact
Material: Nitrile rubber
Minimum layer thickness: 0.11 mm

The life science business of Merck KGaA, Darmstadt, Germany
operates as MilliporeSigma in the US and Canada

Break through time: 480 min
Material tested:KCL 741 Dermatril® L

Splash contact
Material: Nitrile rubber
Minimum layer thickness: 0.11 mm
Break through time: 480 min
Material tested:KCL 741 Dermatril® L

Body Protection
protective clothing

Respiratory protection
Recommended Filter type: Filter type P3
The entrepeneur has to ensure that maintenance, cleaning and testing of respiratory protective devices are carried out according to the instructions of the producer. These measures have to be properly documented.
required when dusts are generated.
Our recommendations on filtering respiratory protection are based on the following standards: DIN EN 143, DIN 14387 and other accompanying standards relating to the used respiratory protection system.

Control of environmental exposure
Do not let product enter drains.

SECTION 9: Physical and chemical properties

9.1 Information on basic physical and chemical properties

a)	Appearance	Form: solid
b)	Odor	No data available
c)	Odor Threshold	No data available
d)	pH	No data available
e)	Melting point/freezing point	163.6 °C (326.5 °F)
f)	Initial boiling point and boiling range	No data available
g)	Flash point	()Not applicable
h)	Evaporation rate	No data available
i)	Flammability (solid, gas)	No data available
j)	Upper/lower flammability or explosive limits	No data available
k)	Vapor pressure	No data available
l)	Vapor density	No data available
m)	Density	No data available

The life science business of Merck KGaA, Darmstadt, Germany
operates as MilliporeSigma in the US and Canada

	Relative density	No data available
n)	Water solubility	No data available
o)	Partition coefficient: n-octanol/water	No data available
p)	Autoignition temperature	No data available
q)	Decomposition temperature	No data available
r)	Viscosity	No data available
s)	Explosive properties	No data available
t)	Oxidizing properties	No data available

9.2 Other safety information
No data available

SECTION 10: Stability and reactivity

10.1 Reactivity
The following applies in general to flammable organic substances and mixtures: in correspondingly fine distribution, when whirled up a dust explosion potential may generally be assumed.

10.2 Chemical stability
The product is chemically stable under standard ambient conditions (room temperature) .

10.3 Possibility of hazardous reactions
No data available

10.4 Conditions to avoid
no information available

10.5 Incompatible materials
Strong oxidizing agents

10.6 Hazardous decomposition products
In the event of fire: see section 5

SECTION 11: Toxicological information

11.1 Information on toxicological effects

Acute toxicity
Oral: No data available
Inhalation: No data available
Dermal: No data available

Skin corrosion/irritation
Remarks: No data available

The life science business of Merck KGaA, Darmstadt, Germany
operates as MilliporeSigma in the US and Canada

Serious eye damage/eye irritation
Remarks: No data available

Respiratory or skin sensitization
No data available

Germ cell mutagenicity
No data available

Carcinogenicity
This product is or contains a component that has been reported to be possibly carcinogenic based on its IARC, ACGIH, NTP, or EPA classification.

IARC: 2B - Group 2B: Possibly carcinogenic to humans (Indeno[1,2,3-cd]pyrene)

NTP: RAHC - Reasonably anticipated to be a human carcinogen (Indeno[1,2,3-cd]pyrene)

OSHA: No component of this product present at levels greater than or equal to 0.1% is on OSHA's list of regulated carcinogens.

Reproductive toxicity
No data available

Specific target organ toxicity - single exposure
No data available

Specific target organ toxicity - repeated exposure
No data available

Aspiration hazard
No data available

11.2 Additional Information

To the best of our knowledge, the chemical, physical, and toxicological properties have not been thoroughly investigated.

SECTION 12: Ecological information

12.1 Toxicity
No data available

12.2 Persistence and degradability
No data available

12.3 Bioaccumulative potential
No data available

12.4 Mobility in soil
No data available

12.5 Results of PBT and vPvB assessment
PBT/vPvB assessment not available as chemical safety assessment not required/not conducted

12.6 Endocrine disrupting properties
No data available

The life science business of Merck KGaA, Darmstadt, Germany
operates as MilliporeSigma in the US and Canada

12.7 Other adverse effects

No data available

SECTION 13: Disposal considerations

13.1 Waste treatment methods

Product

Waste material must be disposed of in accordance with the national and local regulations. Leave chemicals in original containers. No mixing with other waste. Handle uncleaned containers like the product itself.

SECTION 14: Transport information

DOT (US)

Not dangerous goods

IMDG

Not dangerous goods

IATA

Not dangerous goods

Further information

Not classified as dangerous in the meaning of transport regulations.

SECTION 15: Regulatory information

CERCLA Reportable Quantity

Components	CAS-No.	Component RQ (lbs)	Calculated product RQ (lbs)
Indeno[1,2,3-cd]pyrene	193-39-5	100	100

SARA 304 Extremely Hazardous Substances Reportable Quantity

This material does not contain any components with a section 304 EHS RQ.

SARA 302 Extremely Hazardous Substances Threshold Planning Quantity

This material does not contain any components with a section 302 EHS TPQ.

SARA 311/312 Hazards : Chronic Health Hazard

The life science business of Merck KGaA, Darmstadt, Germany
operates as MilliporeSigma in the US and Canada

SARA 313 : The following components are subject to reporting levels established by SARA Title III, Section 313:

Indeno[1,2,3-cd]pyrene	193-39-5	>= 90 - <= 100 %

US State Regulations

Massachusetts Right To Know

Indeno[1,2,3-cd]pyrene	193-39-5

Pennsylvania Right To Know

Indeno[1,2,3-cd]pyrene	193-39-5

Maine Chemicals of High Concern

Product does not contain any listed chemicals

Vermont Chemicals of High Concern

Product does not contain any listed chemicals

Washington Chemicals of High Concern

Product does not contain any listed chemicals

California Prop. 65

WARNING: This product can expose you to chemicals including Indeno[1,2,3-cd]pyrene, which is/are known to the State of California to cause cancer. For more information go to www.P65Warnings.ca.gov.

The ingredients of this product are reported in the following inventories:

TSCA : All substances listed as active on the TSCA inventory

TSCA list

No substances are subject to a Significant New Use Rule.

No substances are subject to TSCA 12(b) export notification requirements.

SECTION 16: Other information

Further information

The information is believed to be correct but is not exhaustive and will be used solely as a guideline, which is based on current knowledge of the chemical substance or mixture and is applicable to appropriate safety precautions for the product. It does not represent any guarantee of the properties of the product. Sigma-Aldrich Corporation and its Affiliates shall not be held liable for any damage resulting from handling or from contact with the above product. See www.sigma-aldrich.com and/or the reverse side of invoice or packing slip for additional terms and conditions of sale.

Copyright 2020 Sigma-Aldrich Co. LLC. License granted to make unlimited paper copies for internal use only.

The branding on the header and/or footer of this document may temporarily not visually match the product purchased as we transition our branding. However, all of the

The life science business of Merck KGaA, Darmstadt, Germany
operates as MilliporeSigma in the US and Canada

The life science business of Merck KGaA, Darmstadt, Germany
operates as MilliporeSigma in the US and Canada

SAFETY DATA SHEET

according to Regulation (EC) No. 1907/2006

Version 6.8
Revision Date 30.05.2024
Print Date 16.09.2024
GENERIC EU MSDS - NO COUNTRY SPECIFIC DATA - NO OEL DATA

SECTION 1: Identification of the substance/mixture and of the company/undertaking

1.1 Product identifiers

Product name	:	Iron
Product Number	:	12310
Brand	:	Aldrich
REACH No.	:	01-2119462838-24-XXXX
CAS-No.	:	7439-89-6

1.2 Relevant identified uses of the substance or mixture and uses advised against

Identified uses	:	Laboratory chemicals, Manufacture of substances

1.3 Details of the supplier of the safety data sheet

Company	:	Sigma-Aldrich Inc. 3050 SPRUCE ST ST. LOUIS MO 63103 UNITED STATES
Telephone	:	+1 314 771-5765
Fax	:	+1 800 325-5052

1.4 Emergency telephone

Emergency Phone #	:	800-424-9300 CHEMTREC (USA) +1-703-527-3887 CHEMTREC (International) 24 Hours/day; 7 Days/week

SECTION 2: Hazards identification

2.1 Classification of the substance or mixture

Flammable solids, (Category 1)	H228: Flammable solid.
Self-heating substances and mixtures, (Category 1)	H251: Self-heating; may catch fire.

2.2 Label elements

Labelling according Regulation (EC) No 1272/2008

The life science business of Merck operates as MilliporeSigma in the US and Canada

Pictogram	
Signal Word	Danger
Hazard Statements	
H228	Flammable solid.
H251	Self-heating; may catch fire.
Precautionary Statements	
P210	Keep away from heat, hot surfaces, sparks, open flames and other ignition sources. No smoking.
P235	Keep cool.
P240	Ground and bond container and receiving equipment.
P241	Use explosion-proof electrical/ ventilating/ lighting/ equipment.
P280	Wear protective gloves/ protective clothing/ eye protection/ face protection.
P370 + P378	In case of fire: Use dry sand, dry chemical or alcohol-resistant foam to extinguish.
Supplemental Hazard Statements	none

Reduced Labeling (<= 125 ml)

Pictogram	
Signal Word	Danger
Hazard Statements	
H251	Self-heating; may catch fire.
Precautionary Statements	
P235	Keep cool.
P280	Wear protective gloves/ protective clothing/ eye protection/ face protection.
Supplemental Hazard Statements	none

2.3 Other hazards

This substance/mixture contains no components considered to be either persistent, bioaccumulative and toxic (PBT), or very persistent and very bioaccumulative (vPvB) at levels of 0.1% or higher.

Ecological information:
The substance/mixture does not contain components considered to have endocrine disrupting properties according to REACH Article 57(f) or Commission Delegated regulation (EU) 2017/2100 or Commission Regulation (EU) 2018/605 at levels of 0.1% or higher.
Toxicological information:
The substance/mixture does not contain components considered to have endocrine disrupting properties according to REACH Article 57(f) or Commission Delegated regulation (EU) 2017/2100 or Commission Regulation (EU) 2018/605 at levels of 0.1% or higher.

The life science business of Merck operates as MilliporeSigma in the US and Canada

SECTION 3: Composition/information on ingredients

3.1 Substances

Formula	:	Fe
Molecular weight	:	55,85 g/mol
CAS-No.	:	7439-89-6
EC-No.	:	231-096-4

No components need to be disclosed according to the applicable regulations.

SECTION 4: First aid measures

4.1 Description of first-aid measures

General advice
Show this material safety data sheet to the doctor in attendance.

If inhaled
After inhalation: fresh air.

In case of skin contact
In case of skin contact: Take off immediately all contaminated clothing. Rinse skin with water/ shower.

In case of eye contact
After eye contact: rinse out with plenty of water. Remove contact lenses.

If swallowed
After swallowing: make victim drink water (two glasses at most). Consult doctor if feeling unwell.

4.2 Most important symptoms and effects, both acute and delayed

The most important known symptoms and effects are described in the labelling (see section 2.2) and/or in section 11

4.3 Indication of any immediate medical attention and special treatment needed

No data available

SECTION 5: Firefighting measures

5.1 Extinguishing media

Suitable extinguishing media
Water Foam Carbon dioxide (CO2) Dry powder

Unsuitable extinguishing media
For this substance/mixture no limitations of extinguishing agents are given.

5.2 Special hazards arising from the substance or mixture

Iron oxides
Combustible.
Development of hazardous combustion gases or vapours possible in the event of fire.

5.3 Advice for firefighters

In the event of fire, wear self-contained breathing apparatus.

The life science business of Merck operates as MilliporeSigma in the US and Canada

5.4 Further information
Suppress (knock down) gases/vapors/mists with a water spray jet.

SECTION 6: Accidental release measures

6.1 Personal precautions, protective equipment and emergency procedures
Advice for non-emergency personnel: Avoid inhalation of dusts. Avoid substance contact. Ensure adequate ventilation. Keep away from heat and sources of ignition. Evacuate the danger area, observe emergency procedures, consult an expert.
For personal protection see section 8.

6.2 Environmental precautions
Do not let product enter drains. Risk of explosion.

6.3 Methods and materials for containment and cleaning up
Observe possible material restrictions (see sections 7 and 10). Take up dry. Dispose of properly. Clean up affected area. Avoid generation of dusts.

6.4 Reference to other sections
For disposal see section 13.

SECTION 7: Handling and storage

7.1 Precautions for safe handling

Advice on protection against fire and explosion
Keep away from open flames, hot surfaces and sources of ignition.Take precautionary measures against static discharge.

Hygiene measures
Change contaminated clothing. Wash hands after working with substance.
For precautions see section 2.2.

7.2 Conditions for safe storage, including any incompatibilities

Storage conditions
Tightly closed. Keep away from heat and sources of ignition.

Storage class
Storage class (TRGS 510): 4.2: Pyrophoric and self-heating hazardous materials

7.3 Specific end use(s)
Apart from the uses mentioned in section 1.2 no other specific uses are stipulated

The life science business of Merck operates as MilliporeSigma in the US and Canada

SECTION 8: Exposure controls/personal protection

8.1 Control parameters

Ingredients with workplace control parameters

8.2 Exposure controls

Personal protective equipment

Eye/face protection
Use equipment for eye protection tested and approved under appropriate government standards such as NIOSH (US) or EN 166(EU). Safety glasses

Body Protection
Flame retardant antistatic protective clothing.

Respiratory protection
required when dusts are generated.
Our recommendations on filtering respiratory protection are based on the following standards: DIN EN 143, DIN 14387 and other accompanying standards relating to the used respiratory protection system.
Recommended Filter type: Filter type P1

The entrepeneur has to ensure that maintenance, cleaning and testing of respiratory protective devices are carried out according to the instructions of the producer. These measures have to be properly documented.

Control of environmental exposure
Do not let product enter drains. Risk of explosion.

SECTION 9: Physical and chemical properties

9.1 Information on basic physical and chemical properties

a)	Physical state	powder
b)	Color	light gray
c)	Odor	odorless
d)	Melting point/freezing point	Melting point/range: 1.538 °C at 1.023 hPa
e)	Initial boiling point and boiling range	2.861 °C at 1.013 hPa
f)	Flammability (solid, gas)	The substance or mixture is a flammable solid with the category 1.
g)	Upper/lower flammability or explosive limits	No data available
h)	Flash point	Not applicable
i)	Autoignition temperature	The substance or mixture is classified as self heating with the category 1.

The life science business of Merck operates as MilliporeSigma in the US and Canada

j)	Decomposition temperature	No data available
k)	pH	Not applicable
l)	Viscosity	Viscosity, kinematic: No data available Viscosity, dynamic: No data available
m)	Water solubility	insoluble
n)	Partition coefficient: n-octanol/water	Not applicable for inorganic substances
o)	Vapor pressure	Not applicable
p)	Density	7,87 g/cm3 at 20 °C
	Relative density	7,87 at 20 °C
q)	Relative vapor density	
r)	Particle characteristics	No data available
s)	Explosive properties	Not classified as explosive.
t)	Oxidizing properties	The substance or mixture is not classified as oxidizing.

9.2 Other safety information

Dust explosion class St1

SECTION 10: Stability and reactivity

10.1 Reactivity

Self-heating; may catch fire.
The following applies in general to flammable organic substances and mixtures: in correspondingly fine distribution, when whirled up a dust explosion potential may generally be assumed.

10.2 Chemical stability

The product is chemically stable under standard ambient conditions (room temperature) .

10.3 Possibility of hazardous reactions

No data available

10.4 Conditions to avoid

no information available

10.5 Incompatible materials

Strong acids

10.6 Hazardous decomposition products

In the event of fire: see section 5

The life science business of Merck operates as MilliporeSigma in the US and Canada

SECTION 11: Toxicological information

11.1 Information on toxicological effects

Acute toxicity
LD50 Oral - Rat - 7.500 mg/kg
Remarks: (Lit.)
Inhalation: No data available
Dermal: No data available

Skin corrosion/irritation
Remarks: No skin irritation

Serious eye damage/eye irritation
Eyes - Rabbit
Result: No eye irritation
(OECD Test Guideline 405)
Remarks: (Lit.)

Respiratory or skin sensitization
Did not cause sensitization on laboratory animals.

Germ cell mutagenicity
Test system: S. typhimurium
Method: OECD Test Guideline 471
Result: Not mutagenic in Ames Test.
Remarks: (Lit.)

Carcinogenicity
No data available

Reproductive toxicity
Did not show teratogenic effects in animal experiments.
Animal testing did not show any effects on fertility.

Specific target organ toxicity - single exposure
The substance or mixture is not classified as specific target organ toxicant, single exposure.

Specific target organ toxicity - repeated exposure
The substance or mixture is not classified as specific target organ toxicant, repeated exposure.

Aspiration hazard
No data available

11.2 Additional Information

Endocrine disrupting properties

Product:

Assessment	The substance/mixture does not contain components considered to have endocrine disrupting properties according to REACH Article 57(f) or Commission Delegated regulation (EU) 2017/2100 or Commission Regulation (EU) 2018/605 at levels of 0.1% or higher.

To the best of our knowledge, the chemical, physical, and toxicological properties have not been thoroughly investigated.

The life science business of Merck operates as MilliporeSigma in the US and Canada

SECTION 12: Ecological information

12.1 Toxicity

Toxicity to fish	static test	- Morone saxatilis - 13,6 mg/l - 96 h

12.2 Persistence and degradability
Not applicable

12.3 Bioaccumulative potential
No data available

12.4 Mobility in soil
No data available

12.5 Results of PBT and vPvB assessment
This substance/mixture contains no components considered to be either persistent, bioaccumulative and toxic (PBT), or very persistent and very bioaccumulative (vPvB) at levels of 0.1% or higher.

12.6 Endocrine disrupting properties
Product:

Assessment : The substance/mixture does not contain components considered to have endocrine disrupting properties according to REACH Article 57(f) or Commission Delegated regulation (EU) 2017/2100 or Commission Regulation (EU) 2018/605 at levels of 0.1% or higher.

12.7 Other adverse effects
No data available

SECTION 13: Disposal considerations

13.1 Waste treatment methods
No data available

SECTION 14: Transport information

14.1 UN number
ADR/RID: 3178 IMDG: 3178 IATA: 3178

14.2 UN proper shipping name
ADR/RID: FLAMMABLE SOLID, INORGANIC, N.O.S. (Iron Powder,)
IMDG: FLAMMABLE SOLID, INORGANIC, N.O.S. (Iron Powder,)
IATA: Flammable solid, inorganic, n.o.s. (Iron Powder,)

The life science business of Merck operates as MilliporeSigma in the US and Canada

14.3 Transport hazard class(es)

ADR/RID: 4.1	IMDG: 4.1	IATA: 4.1

14.4 Packaging group

ADR/RID: III	IMDG: III	IATA: III

14.5 Environmental hazards

ADR/RID: no	IMDG Marine pollutant: no	IATA: no

14.6 Special precautions for user

Tunnel restriction code : (E)

Further information : No data available

SECTION 15: Regulatory information

15.1 Safety, health and environmental regulations/legislation specific for the substance or mixture

This material safety data sheet complies with the requirements of Regulation (EC) No. 1907/2006.

Other regulations

Take note of Dir 94/33/EC on the protection of young people at work.

15.2 Chemical Safety Assessment

For this product a chemical safety assessment was not carried out

The life science business of Merck operates as MilliporeSigma in the US and Canada

SECTION 16: Other information

Full text of other abbreviations

ADN - European Agreement concerning the International Carriage of Dangerous Goods by Inland Waterways; ADR - Agreement concerning the International Carriage of Dangerous Goods by Road; AIIC - Australian Inventory of Industrial Chemicals; ASTM - American Society for the Testing of Materials; bw - Body weight; CMR - Carcinogen, Mutagen or Reproductive Toxicant; DIN - Standard of the German Institute for Standardisation; DSL - Domestic Substances List (Canada); ECx - Concentration associated with x% response; ELx - Loading rate associated with x% response; EmS - Emergency Schedule; ENCS - Existing and New Chemical Substances (Japan); ErCx - Concentration associated with x% growth rate response; GHS - Globally Harmonized System; GLP - Good Laboratory Practice; IARC - International Agency for Research on Cancer; IATA - International Air Transport Association; IBC - International Code for the Construction and Equipment of Ships carrying Dangerous Chemicals in Bulk; IC50 - Half maximal inhibitory concentration; ICAO - International Civil Aviation Organization; IECSC - Inventory of Existing Chemical Substances in China; IMDG - International Maritime Dangerous Goods; IMO - International Maritime Organization; ISHL - Industrial Safety and Health Law (Japan); ISO - International Organisation for Standardization; KECI - Korea Existing Chemicals Inventory; LC50 - Lethal Concentration to 50 % of a test population; LD50 - Lethal Dose to 50% of a test population (Median Lethal Dose); MARPOL - International Convention for the Prevention of Pollution from Ships; n.o.s. - Not Otherwise Specified; NO(A)EC - No Observed (Adverse) Effect Concentration; NO(A)EL - No Observed (Adverse) Effect Level; NOELR - No Observable Effect Loading Rate; NZIoC - New Zealand Inventory of Chemicals; OECD - Organization for Economic Co-operation and Development; OPPTS - Office of Chemical Safety and Pollution Prevention; PBT - Persistent, Bioaccumulative and Toxic substance; PICCS - Philippines Inventory of Chemicals and Chemical Substances; (Q)SAR - (Quantitative) Structure Activity Relationship; REACH - Regulation (EC) No 1907/2006 of the European Parliament and of the Council concerning the Registration, Evaluation, Authorisation and Restriction of Chemicals; RID - Regulations concerning the International Carriage of Dangerous Goods by Rail; SADT - Self-Accelerating Decomposition Temperature; SDS - Safety Data Sheet; TCSI - Taiwan Chemical Substance Inventory; TECI - Thailand Existing Chemicals Inventory; TSCA - Toxic Substances Control Act (United States); UN - United Nations; UNRTDG - United Nations Recommendations on the Transport of Dangerous Goods; vPvB - Very Persistent and Very Bioaccumulative

Further information

The information is believed to be correct but is not exhaustive and will be used solely as a guideline, which is based on current knowledge of the chemical substance or mixture and is applicable to appropriate safety precautions for the product. It does not represent any guarantee of the properties of the product. Sigma-Aldrich Corporation and its Affiliates shall not be held liable for any damage resulting from handling or from contact with the above product. See www.sigma-aldrich.com and/or the reverse side of invoice or packing slip for additional terms and conditions of sale.

Copyright 2020 Sigma-Aldrich Co. LLC. License granted to make unlimited paper copies for internal use only.

The branding on the header and/or footer of this document may temporarily not visually match the product purchased as we transition our branding. However, all of the information in the document regarding the product remains unchanged and matches the product ordered. For further information please contact mlsbranding@sial.com.

The life science business of Merck operates as MilliporeSigma in the US and Canada

The life science business of Merck operates as MilliporeSigma in the US and Canada



SAFETY DATA SHEET

Version 5.8
Revision Date 03/06/2015
Print Date 02/18/2016

1. PRODUCT AND COMPANY IDENTIFICATION

1.1 Product identifiers

Product name : Isopropyl alcohol

Product Number : W292907
Brand : Aldrich
Index-No. : 603-117-00-0

CAS-No. : 67-63-0

1.2 Relevant identified uses of the substance or mixture and uses advised against

Identified uses : Laboratory chemicals, Manufacture of substances

1.3 Details of the supplier of the safety data sheet

Company : Sigma-Aldrich
3050 Spruce Street
SAINT LOUIS MO 63103
USA

Telephone : +1 800-325-5832
Fax : +1 800-325-5052

1.4 Emergency telephone number

Emergency Phone # : (314) 776-6555

2. HAZARDS IDENTIFICATION

2.1 Classification of the substance or mixture

GHS Classification in accordance with 29 CFR 1910 (OSHA HCS)
Flammable liquids (Category 2), H225
Eye irritation (Category 2A), H319
Specific target organ toxicity - single exposure (Category 3), Central nervous system, H336

For the full text of the H-Statements mentioned in this Section, see Section 16.

2.2 GHS Label elements, including precautionary statements

Pictogram



Signal word Danger

Hazard statement(s)
H225 Highly flammable liquid and vapour.
H319 Causes serious eye irritation.
H336 May cause drowsiness or dizziness.

Precautionary statement(s)
P210 Keep away from heat/sparks/open flames/hot surfaces. - No smoking.
P233 Keep container tightly closed.
P240 Ground/bond container and receiving equipment.
P241 Use explosion-proof electrical/ ventilating/ lighting/ equipment.
P242 Use only non-sparking tools.
P243 Take precautionary measures against static discharge.
P261 Avoid breathing dust/ fume/ gas/ mist/ vapours/ spray.

P264	Wash skin thoroughly after handling.
P271	Use only outdoors or in a well-ventilated area.
P280	Wear protective gloves/ protective clothing/ eye protection/ face protection.
P303 + P361 + P353	IF ON SKIN (or hair): Remove/ Take off immediately all contaminated clothing. Rinse skin with water/ shower.
P304 + P340	IF INHALED: Remove victim to fresh air and keep at rest in a position comfortable for breathing.
P305 + P351 + P338	IF IN EYES: Rinse cautiously with water for several minutes. Remove contact lenses, if present and easy to do. Continue rinsing.
P312	Call a POISON CENTER or doctor/ physician if you feel unwell.
P337 + P313	If eye irritation persists: Get medical advice/ attention.
P370 + P378	In case of fire: Use dry sand, dry chemical or alcohol-resistant foam for extinction.
P403 + P233	Store in a well-ventilated place. Keep container tightly closed.
P403 + P235	Store in a well-ventilated place. Keep cool.
P405	Store locked up.
P501	Dispose of contents/ container to an approved waste disposal plant.

2.3 Hazards not otherwise classified (HNOC) or not covered by GHS

May form explosive peroxides.

3. COMPOSITION/INFORMATION ON INGREDIENTS

3.1 Substances

Synonyms	:	2-Propanol sec-Propyl alcohol Isopropyl alcohol Isopropanol
Formula	:	C_3H_8O
Molecular weight	:	60.10 g/mol
CAS-No.	:	67-63-0
EC-No.	:	200-661-7
Index-No.	:	603-117-00-0

Hazardous components

Component	Classification	Concentration
2-Propanol		
	Flam. Liq. 2; Eye Irrit. 2A; STOT SE 3; H225, H319, H336	<= 100 %

For the full text of the H-Statements mentioned in this Section, see Section 16.

4. FIRST AID MEASURES

4.1 Description of first aid measures

General advice
Move out of dangerous area.Consult a physician. Show this safety data sheet to the doctor in attendance.

If inhaled
If breathed in, move person into fresh air. If not breathing, give artificial respiration. Consult a physician.

In case of skin contact
Wash off with soap and plenty of water. Consult a physician.

In case of eye contact
Rinse thoroughly with plenty of water for at least 15 minutes and consult a physician.

If swallowed
Do NOT induce vomiting. Never give anything by mouth to an unconscious person. Rinse mouth with water. Consult a physician.

4.2 Most important symptoms and effects, both acute and delayed
The most important known symptoms and effects are described in the labelling (see section 2.2) and/or in section 11

4.3 Indication of any immediate medical attention and special treatment needed
No data available

5. FIREFIGHTING MEASURES

5.1 Extinguishing media

Suitable extinguishing media
Use water spray, alcohol-resistant foam, dry chemical or carbon dioxide.

5.2 Special hazards arising from the substance or mixture
Carbon oxides

5.3 Advice for firefighters
Wear self-contained breathing apparatus for firefighting if necessary.

5.4 Further information
Use water spray to cool unopened containers.

6. ACCIDENTAL RELEASE MEASURES

6.1 Personal precautions, protective equipment and emergency procedures
Use personal protective equipment. Avoid breathing vapours, mist or gas. Ensure adequate ventilation. Remove all sources of ignition. Evacuate personnel to safe areas. Beware of vapours accumulating to form explosive concentrations. Vapours can accumulate in low areas.
For personal protection see section 8.

6.2 Environmental precautions
Prevent further leakage or spillage if safe to do so. Do not let product enter drains.

6.3 Methods and materials for containment and cleaning up
Contain spillage, and then collect with an electrically protected vacuum cleaner or by wet-brushing and place in container for disposal according to local regulations (see section 13).

6.4 Reference to other sections
For disposal see section 13.

7. HANDLING AND STORAGE

7.1 Precautions for safe handling
Avoid contact with skin and eyes. Avoid inhalation of vapour or mist.
Use explosion-proof equipment.Keep away from sources of ignition - No smoking.Take measures to prevent the build up of electrostatic charge.
For precautions see section 2.2.

7.2 Conditions for safe storage, including any incompatibilities
Keep container tightly closed in a dry and well-ventilated place. Containers which are opened must be carefully resealed and kept upright to prevent leakage.

Handle and store under inert gas. hygroscopic

7.3 Specific end use(s)
Apart from the uses mentioned in section 1.2 no other specific uses are stipulated

8. EXPOSURE CONTROLS/PERSONAL PROTECTION

8.1 Control parameters

Components with workplace control parameters

Component	CAS-No.	Value	Control parameters	Basis
2-Propanol	67-63-0	TWA	200.000000 ppm	USA. ACGIH Threshold Limit Values (TLV)
	Remarks	Central Nervous System impairment		

		Upper Respiratory Tract irritation Eye irritation Substances for which there is a Biological Exposure Index or Indices (see BEI® section) Not classifiable as a human carcinogen		
		TWA	200 ppm	USA. ACGIH Threshold Limit Values (TLV)
		Central Nervous System impairment Upper Respiratory Tract irritation Eye irritation Substances for which there is a Biological Exposure Index or Indices (see BEI® section) Not classifiable as a human carcinogen		
		STEL	400 ppm	USA. ACGIH Threshold Limit Values (TLV)
		Central Nervous System impairment Upper Respiratory Tract irritation Eye irritation Substances for which there is a Biological Exposure Index or Indices (see BEI® section) Not classifiable as a human carcinogen		
		STEL	400.000000 ppm	USA. ACGIH Threshold Limit Values (TLV)
		Central Nervous System impairment Upper Respiratory Tract irritation Eye irritation Substances for which there is a Biological Exposure Index or Indices (see BEI® section) Not classifiable as a human carcinogen		
		TWA	400.000000 ppm 980.000000 mg/m3	USA. Occupational Exposure Limits (OSHA) - Table Z-1 Limits for Air Contaminants
		The value in mg/m3 is approximate.		
		TWA	400.000000 ppm 980.000000 mg/m3	USA. NIOSH Recommended Exposure Limits
		ST	500.000000 ppm 1,225.000000 mg/m3	USA. NIOSH Recommended Exposure Limits

Biological occupational exposure limits

Component	CAS-No.	Parameters	Value	Biological specimen	Basis
2-Propanol	67-63-0	Acetone	40.0000 mg/l	Urine	ACGIH - Biological Exposure Indices (BEI)
	Remarks	End of shift at end of workweek			

8.2 Exposure controls

Appropriate engineering controls

Handle in accordance with good industrial hygiene and safety practice. Wash hands before breaks and at the end of workday.

Personal protective equipment

Eye/face protection
Face shield and safety glasses Use equipment for eye protection tested and approved under appropriate government standards such as NIOSH (US) or EN 166(EU).

Skin protection
Handle with gloves. Gloves must be inspected prior to use. Use proper glove removal technique (without touching glove's outer surface) to avoid skin contact with this product. Dispose of contaminated gloves after use in accordance with applicable laws and good laboratory practices. Wash and dry hands.

Full contact
Material: Nitrile rubber
Minimum layer thickness: 0.4 mm
Break through time: 480 min
Material tested:Camatril® (KCL 730 / Aldrich Z677442, Size M)

Splash contact
Material: Nitrile rubber
Minimum layer thickness: 0.2 mm
Break through time: 60 min
Material tested:Dermatril® P (KCL 743 / Aldrich Z677388, Size M)

data source: KCL GmbH, D-36124 Eichenzell, phone +49 (0)6659 87300, e-mail sales@kcl.de, test method: EN374
If used in solution, or mixed with other substances, and under conditions which differ from EN 374, contact the supplier of the CE approved gloves. This recommendation is advisory only and must be evaluated by an industrial hygienist and safety officer familiar with the specific situation of anticipated use by our customers. It should not be construed as offering an approval for any specific use scenario.

Body Protection
impervious clothing, Flame retardant antistatic protective clothing., The type of protective equipment must be selected according to the concentration and amount of the dangerous substance at the specific workplace.

Respiratory protection
Where risk assessment shows air-purifying respirators are appropriate use a full-face respirator with multi-purpose combination (US) or type ABEK (EN 14387) respirator cartridges as a backup to engineering controls. If the respirator is the sole means of protection, use a full-face supplied air respirator. Use respirators and components tested and approved under appropriate government standards such as NIOSH (US) or CEN (EU).

Control of environmental exposure
Prevent further leakage or spillage if safe to do so. Do not let product enter drains.

9. PHYSICAL AND CHEMICAL PROPERTIES

9.1 Information on basic physical and chemical properties

a)	Appearance	Form: liquid Colour: colourless
b)	Odour	alcohol-like
c)	Odour Threshold	No data available
d)	pH	No data available
e)	Melting point/freezing point	Melting point/range: -89.5 °C (-129.1 °F) - lit.
f)	Initial boiling point and boiling range	82 °C (180 °F) - lit.
g)	Flash point	12.0 °C (53.6 °F) - closed cup
h)	Evaporation rate	3.0
i)	Flammability (solid, gas)	No data available
j)	Upper/lower flammability or	Upper explosion limit: 12.7 %(V) Lower explosion limit: 2 %(V)

	explosive limits	
k)	Vapour pressure	43.2 hPa (32.4 mmHg) at 20.0 °C (68.0 °F) 58.7 hPa (44.0 mmHg) at 25.0 °C (77.0 °F)
l)	Vapour density	No data available
m)	Relative density	0.785 g/cm3 at 25 °C (77 °F)
n)	Water solubility	completely soluble
o)	Partition coefficient: n-octanol/water	log Pow: 0.05
p)	Auto-ignition temperature	425.0 °C (797.0 °F)
q)	Decomposition temperature	No data available
r)	Viscosity	No data available
s)	Explosive properties	No data available
t)	Oxidizing properties	No data available

9.2 Other safety information

Surface tension	20.8 mN/m at 25.0 °C (77.0 °F)

10. STABILITY AND REACTIVITY

10.1 Reactivity
No data available

10.2 Chemical stability
Test for peroxide formation before distillation or evaporation. Test for peroxide formation or discard after 1 year.
Stable under recommended storage conditions.

10.3 Possibility of hazardous reactions
Vapours may form explosive mixture with air.

10.4 Conditions to avoid
Heat, flames and sparks. Extremes of temperature and direct sunlight.

10.5 Incompatible materials
Oxidizing agents, Acid anhydrides, Aluminium, Halogenated compounds, Acids

10.6 Hazardous decomposition products
Other decomposition products - No data available
In the event of fire: see section 5

11. TOXICOLOGICAL INFORMATION

11.1 Information on toxicological effects

Acute toxicity
LD50 Oral - Rat - 5,045 mg/kg
Remarks: Behavioral:Altered sleep time (including change in righting reflex). Behavioral:Somnolence (general depressed activity).

LC50 Inhalation - Rat - 8 h - 16000 ppm

LD50 Dermal - Rabbit - 12,800 mg/kg

No data available

Skin corrosion/irritation
Skin - Rabbit
Result: Mild skin irritation

Serious eye damage/eye irritation
Eyes - Rabbit
Result: Eye irritation - 24 h

Respiratory or skin sensitisation
No data available

Germ cell mutagenicity
No data available

Carcinogenicity

This product is or contains a component that is not classifiable as to its carcinogenicity based on its IARC, ACGIH, NTP, or EPA classification.

IARC:	3 - Group 3: Not classifiable as to its carcinogenicity to humans (2-Propanol)
NTP:	No component of this product present at levels greater than or equal to 0.1% is identified as a known or anticipated carcinogen by NTP.
OSHA:	No component of this product present at levels greater than or equal to 0.1% is identified as a carcinogen or potential carcinogen by OSHA.

Reproductive toxicity
No data available

No data available

Specific target organ toxicity - single exposure
Inhalation, Oral - May cause drowsiness or dizziness.

Specific target organ toxicity - repeated exposure
No data available

Aspiration hazard
No data available

Additional Information
RTECS: NT8050000

Central nervous system depression, prolonged or repeated exposure can cause:, Nausea, Headache, Vomiting, narcosis, Drowsiness, Overexposure may cause mild, reversible liver effects., Aspiration may lead to:, Lung oedema, Pneumonia
To the best of our knowledge, the chemical, physical, and toxicological properties have not been thoroughly investigated.

Kidney - Irregularities - Based on Human Evidence
Kidney - Irregularities - Based on Human Evidence

12. ECOLOGICAL INFORMATION

12.1 Toxicity

Toxicity to fish	LC50 - Pimephales promelas (fathead minnow) - 9,640.00 mg/l - 96 h
Toxicity to daphnia and other aquatic invertebrates	EC50 - Daphnia magna (Water flea) - 5,102.00 mg/l - 24 h
	Immobilization EC50 - Daphnia magna (Water flea) - 6,851 mg/l - 24 h
Toxicity to algae	EC50 - Desmodesmus subspicatus (green algae) - > 2,000.00 mg/l - 72 h
	EC50 - Algae - > 1,000.00 mg/l - 24 h

12.2 Persistence and degradability
No data available

12.3 Bioaccumulative potential
No bioaccumulation is to be expected (log Pow <= 4).

12.4 Mobility in soil
No data available

12.5 Results of PBT and vPvB assessment
PBT/vPvB assessment not available as chemical safety assessment not required/not conducted

12.6 Other adverse effects

No data available

13. DISPOSAL CONSIDERATIONS

13.1 Waste treatment methods

Product
Burn in a chemical incinerator equipped with an afterburner and scrubber but exert extra care in igniting as this material is highly flammable. Offer surplus and non-recyclable solutions to a licensed disposal company. Contact a licensed professional waste disposal service to dispose of this material.

Contaminated packaging
Dispose of as unused product.

14. TRANSPORT INFORMATION

DOT (US)
UN number: 1219 Class: 3 Packing group: II
Proper shipping name: Isopropanol
Reportable Quantity (RQ):

Poison Inhalation Hazard: No

IMDG
UN number: 1219 Class: 3 Packing group: II EMS-No: F-E, S-D
Proper shipping name: ISOPROPANOL

IATA
UN number: 1219 Class: 3 Packing group: II
Proper shipping name: Isopropanol

15. REGULATORY INFORMATION

SARA 302 Components
No chemicals in this material are subject to the reporting requirements of SARA Title III, Section 302.

SARA 313 Components
The following components are subject to reporting levels established by SARA Title III, Section 313:

	CAS-No.	Revision Date
2-Propanol	67-63-0	1987-01-01

SARA 311/312 Hazards
Fire Hazard, Acute Health Hazard, Chronic Health Hazard

Massachusetts Right To Know Components

	CAS-No.	Revision Date
2-Propanol	67-63-0	1987-01-01

Pennsylvania Right To Know Components

	CAS-No.	Revision Date
2-Propanol	67-63-0	1987-01-01

New Jersey Right To Know Components

	CAS-No.	Revision Date
2-Propanol	67-63-0	1987-01-01

California Prop. 65 Components

This product does not contain any chemicals known to State of California to cause cancer, birth defects, or any other reproductive harm.

16. OTHER INFORMATION

Full text of H-Statements referred to under sections 2 and 3.

Eye Irrit.	Eye irritation
Flam. Liq.	Flammable liquids
H225	Highly flammable liquid and vapour.
H319	Causes serious eye irritation.
H336	May cause drowsiness or dizziness.
STOT SE	Specific target organ toxicity - single exposure

HMIS Rating

Health hazard:	2
Chronic Health Hazard:	*
Flammability:	3
Physical Hazard	0

NFPA Rating

Health hazard:	2
Fire Hazard:	3
Reactivity Hazard:	0

Further information

Copyright 2015 Sigma-Aldrich Co. LLC. License granted to make unlimited paper copies for internal use only.
The above information is believed to be correct but does not purport to be all inclusive and shall be used only as a guide. The information in this document is based on the present state of our knowledge and is applicable to the product with regard to appropriate safety precautions. It does not represent any guarantee of the properties of the product. Sigma-Aldrich Corporation and its Affiliates shall not be held liable for any damage resulting from handling or from contact with the above product. See www.sigma-aldrich.com and/or the reverse side of invoice or packing slip for additional terms and conditions of sale.

Preparation Information

Sigma-Aldrich Corporation
Product Safety – Americas Region
1-800-521-8956

Version: 5.8 Revision Date: 03/06/2015 Print Date: 02/18/2016

SAFETY DATA SHEET

Version 4.7
Revision Date 12/29/2015
Print Date 02/07/2016

1. PRODUCT AND COMPANY IDENTIFICATION

1.1 Product identifiers

Product name : Lead

Product Number : 391352
Brand : Aldrich

CAS-No. : 7439-92-1

1.2 Relevant identified uses of the substance or mixture and uses advised against

Identified uses : Laboratory chemicals, Synthesis of substances

1.3 Details of the supplier of the safety data sheet

Company : Sigma-Aldrich
3050 Spruce Street
SAINT LOUIS MO 63103
USA

Telephone : +1 800-325-5832
Fax : +1 800-325-5052

1.4 Emergency telephone number

Emergency Phone # : (314) 776-6555

2. HAZARDS IDENTIFICATION

2.1 Classification of the substance or mixture

GHS Classification in accordance with 29 CFR 1910 (OSHA HCS)
Acute toxicity, Oral (Category 4), H302
Carcinogenicity (Category 2), H351
Reproductive toxicity (Category 2), H361
Specific target organ toxicity - repeated exposure (Category 2), H373
Acute aquatic toxicity (Category 1), H400
Chronic aquatic toxicity (Category 1), H410

For the full text of the H-Statements mentioned in this Section, see Section 16.

2.2 GHS Label elements, including precautionary statements

Pictogram



Signal word Warning

Hazard statement(s)
H302 Harmful if swallowed.
H351 Suspected of causing cancer.
H361 Suspected of damaging fertility or the unborn child.
H373 May cause damage to organs through prolonged or repeated exposure.
H410 Very toxic to aquatic life with long lasting effects.

Precautionary statement(s)
P201 Obtain special instructions before use.
P202 Do not handle until all safety precautions have been read and

	understood.
P260	Do not breathe dust/ fume/ gas/ mist/ vapours/ spray.
P264	Wash skin thoroughly after handling.
P270	Do not eat, drink or smoke when using this product.
P273	Avoid release to the environment.
P280	Wear protective gloves/ protective clothing/ eye protection/ face protection.
P301 + P312 + P330	IF SWALLOWED: Call a POISON CENTER or doctor/ physician if you feel unwell. Rinse mouth.
P308 + P313	IF exposed or concerned: Get medical advice/ attention.
P391	Collect spillage.
P405	Store locked up.
P501	Dispose of contents/ container to an approved waste disposal plant.

2.3 Hazards not otherwise classified (HNOC) or not covered by GHS - none

3. COMPOSITION/INFORMATION ON INGREDIENTS

3.1 Substances

Formula	:	Pb
Molecular weight	:	207.20 g/mol
CAS-No.	:	7439-92-1
EC-No.	:	231-100-4

Hazardous components

Component	Classification	Concentration
Lead		
	Acute Tox. 4; Carc. 2; Repr. 2; STOT RE 2; Aquatic Acute 1; Aquatic Chronic 1; H302, H351, H361, H373, H410	<= 100 %

For the full text of the H-Statements mentioned in this Section, see Section 16.

4. FIRST AID MEASURES

4.1 Description of first aid measures

General advice
Consult a physician. Show this safety data sheet to the doctor in attendance.Move out of dangerous area.

If inhaled
If breathed in, move person into fresh air. If not breathing, give artificial respiration. Consult a physician.

In case of skin contact
Wash off with soap and plenty of water. Consult a physician.

In case of eye contact
Flush eyes with water as a precaution.

If swallowed
Never give anything by mouth to an unconscious person. Rinse mouth with water. Consult a physician.

4.2 Most important symptoms and effects, both acute and delayed
The most important known symptoms and effects are described in the labelling (see section 2.2) and/or in section 11

4.3 Indication of any immediate medical attention and special treatment needed
No data available

5. FIREFIGHTING MEASURES

5.1 Extinguishing media

Suitable extinguishing media
Use water spray, alcohol-resistant foam, dry chemical or carbon dioxide.

5.2 Special hazards arising from the substance or mixture
Lead oxides

5.3 Advice for firefighters
Wear self-contained breathing apparatus for firefighting if necessary.

5.4 Further information
No data available

6. ACCIDENTAL RELEASE MEASURES

6.1 Personal precautions, protective equipment and emergency procedures
Use personal protective equipment. Avoid dust formation. Avoid breathing vapours, mist or gas. Ensure adequate ventilation. Evacuate personnel to safe areas. Avoid breathing dust.
For personal protection see section 8.

6.2 Environmental precautions
Prevent further leakage or spillage if safe to do so. Do not let product enter drains. Discharge into the environment must be avoided.

6.3 Methods and materials for containment and cleaning up
Pick up and arrange disposal without creating dust. Sweep up and shovel. Keep in suitable, closed containers for disposal.

6.4 Reference to other sections
For disposal see section 13.

7. HANDLING AND STORAGE

7.1 Precautions for safe handling
Avoid contact with skin and eyes. Avoid formation of dust and aerosols.Further processing of solid materials may result in the formation of combustible dusts. The potential for combustible dust formation should be taken into consideration before additional processing occurs.
Provide appropriate exhaust ventilation at places where dust is formed.
For precautions see section 2.2.

7.2 Conditions for safe storage, including any incompatibilities
Keep container tightly closed in a dry and well-ventilated place.

Keep in a dry place.
Storage class (TRGS 510): Non-combustible, acute toxic Cat.3 / toxic hazardous materials or hazardous materials causing chronic effects

7.3 Specific end use(s)
Apart from the uses mentioned in section 1.2 no other specific uses are stipulated

8. EXPOSURE CONTROLS/PERSONAL PROTECTION

8.1 Control parameters

Components with workplace control parameters

Component	CAS-No.	Value	Control parameters	Basis
	Remarks	See 1910.1025		
Lead	7439-92-1	TWA	0.05 mg/m3	USA. ACGIH Threshold Limit Values (TLV)
		Confirmed animal carcinogen with unknown relevance to humans		
		TWA	0.05 mg/m3	USA. ACGIH Threshold Limit Values (TLV)
		Central Nervous System impairment Hematologic effects Peripheral Nervous System impairment Substances for which there is a Biological Exposure Index or Indices (see BEI® section) Confirmed animal carcinogen with unknown relevance to humans		

		TWA	0.05 mg/m3	USA. NIOSH Recommended Exposure Limits
		See Appendix C		

Biological occupational exposure limits

Component	CAS-No.	Parameters	Value	Biological specimen	Basis
Lead	7439-92-1	Lead	30µg/ 100 ml	In blood	ACGIH - Biological Exposure Indices (BEI)
	Remarks	Not critical			
		Lead	30µg/ 100 ml	In blood	ACGIH - Biological Exposure Indices (BEI)
		Not critical			

8.2 Exposure controls

Appropriate engineering controls
Handle in accordance with good industrial hygiene and safety practice. Wash hands before breaks and at the end of workday.

Personal protective equipment

Eye/face protection
Safety glasses with side-shields conforming to EN166 Use equipment for eye protection tested and approved under appropriate government standards such as NIOSH (US) or EN 166(EU).

Skin protection
Handle with gloves. Gloves must be inspected prior to use. Use proper glove removal technique (without touching glove's outer surface) to avoid skin contact with this product. Dispose of contaminated gloves after use in accordance with applicable laws and good laboratory practices. Wash and dry hands.

Full contact
Material: Nitrile rubber
Minimum layer thickness: 0.11 mm
Break through time: 480 min
Material tested:Dermatril® (KCL 740 / Aldrich Z677272, Size M)

Splash contact
Material: Nitrile rubber
Minimum layer thickness: 0.11 mm
Break through time: 480 min
Material tested:Dermatril® (KCL 740 / Aldrich Z677272, Size M)

data source: KCL GmbH, D-36124 Eichenzell, phone +49 (0)6659 87300, e-mail sales@kcl.de, test method: EN374
If used in solution, or mixed with other substances, and under conditions which differ from EN 374, contact the supplier of the CE approved gloves. This recommendation is advisory only and must be evaluated by an industrial hygienist and safety officer familiar with the specific situation of anticipated use by our customers. It should not be construed as offering an approval for any specific use scenario.

Body Protection
Complete suit protecting against chemicals, The type of protective equipment must be selected according to the concentration and amount of the dangerous substance at the specific workplace.

Respiratory protection
Where risk assessment shows air-purifying respirators are appropriate use a full-face particle respirator type N100 (US) or type P3 (EN 143) respirator cartridges as a backup to engineering controls. If the respirator is the sole means of protection, use a full-face supplied air respirator. Use respirators and components tested and approved under appropriate government standards such as NIOSH (US) or CEN (EU).

Control of environmental exposure
Prevent further leakage or spillage if safe to do so. Do not let product enter drains. Discharge into the environment must be avoided.

9. PHYSICAL AND CHEMICAL PROPERTIES

9.1 Information on basic physical and chemical properties

a)	Appearance	Form: powder
b)	Odour	No data available
c)	Odour Threshold	No data available
d)	pH	No data available
e)	Melting point/freezing point	Melting point/range: 327.4 °C (621.3 °F) - lit.
f)	Initial boiling point and boiling range	1,740 °C (3,164 °F) - lit.
g)	Flash point	Not applicable
h)	Evaporation rate	No data available
i)	Flammability (solid, gas)	No data available
j)	Upper/lower flammability or explosive limits	No data available
k)	Vapour pressure	No data available
l)	Vapour density	No data available
m)	Relative density	No data available
n)	Water solubility	No data available
o)	Partition coefficient: n-octanol/water	No data available
p)	Auto-ignition temperature	No data available
q)	Decomposition temperature	No data available
r)	Viscosity	No data available
s)	Explosive properties	No data available
t)	Oxidizing properties	No data available

9.2 Other safety information

No data available

10. STABILITY AND REACTIVITY

10.1 Reactivity

No data available

10.2 Chemical stability

Stable under recommended storage conditions.

10.3 Possibility of hazardous reactions

No data available

10.4 Conditions to avoid

No data available

10.5 Incompatible materials

Strong acids

10.6 Hazardous decomposition products

Other decomposition products - No data available
In the event of fire: see section 5

11. TOXICOLOGICAL INFORMATION

11.1 Information on toxicological effects

Acute toxicity
No data available

Inhalation: No data available

Dermal: No data available

No data available

Skin corrosion/irritation
No data available

Serious eye damage/eye irritation
No data available

Respiratory or skin sensitisation
No data available

Germ cell mutagenicity

Rat
Cytogenetic analysis

Carcinogenicity

Limited evidence of carcinogenicity in animal studies

IARC:	2B - Group 2B: Possibly carcinogenic to humans (Lead)
NTP:	Reasonably anticipated to be a human carcinogen (Lead)
	Reasonably anticipated to be a human carcinogenThe reference note has been added by TD based on the background information of the NTP. (Lead)
OSHA:	1910.1025 (Lead)
	OSHA specifically regulated carcinogen (Lead)

Reproductive toxicity
Suspected human reproductive toxicant

Reproductive toxicity - Rat - Inhalation
Effects on Newborn: Biochemical and metabolic.

Reproductive toxicity - Rat - Oral
Effects on Newborn: Behavioral.

Reproductive toxicity - Mouse - Oral
Effects on Fertility: Female fertility index (e.g., # females pregnant per # sperm positive females; # females pregnant per # females mated). Effects on Fertility: Pre-implantation mortality (e.g., reduction in number of implants per female; total number of implants per corpora lutea).

Developmental Toxicity - Rat - Inhalation
Effects on Embryo or Fetus: Fetotoxicity (except death, e.g., stunted fetus). Specific Developmental Abnormalities: Blood and lymphatic system (including spleen and marrow).

Developmental Toxicity - Rat - Oral
Specific Developmental Abnormalities: Blood and lymphatic system (including spleen and marrow). Effects on Newborn: Growth statistics (e.g., reduced weight gain).

Developmental Toxicity - Rat - Oral
Effects on Embryo or Fetus: Fetotoxicity (except death, e.g., stunted fetus). Effects on Embryo or Fetus: Fetal death.

Developmental Toxicity - Mouse - Oral
Effects on Embryo or Fetus: Fetotoxicity (except death, e.g., stunted fetus). Effects on Embryo or Fetus: Fetal death.

Specific target organ toxicity - single exposure
No data available

Specific target organ toxicity - repeated exposure
May cause damage to organs through prolonged or repeated exposure.

Aspiration hazard
No data available

Additional Information
RTECS: OF7525000

anemia

Stomach - Irregularities - Based on Human Evidence
Stomach - Irregularities - Based on Human Evidence

12. ECOLOGICAL INFORMATION

12.1 Toxicity

Toxicity to fish	mortality LOEC - Oncorhynchus mykiss (rainbow trout) - 1.19 mg/l - 96.0 h
	LC50 - Micropterus dolomieui - 2.2 mg/l - 96.0 h
	mortality NOEC - Salvelinus fontinalis - 1.7 mg/l - 10.0 d
Toxicity to daphnia and other aquatic invertebrates	mortality LOEC - Daphnia (water flea) - 0.17 mg/l - 24 h
	mortality NOEC - Daphnia (water flea) - 0.099 mg/l - 24 h
Toxicity to algae	mortality EC50 - Skeletonema costatum - 7.94 mg/l - 10 d

12.2 Persistence and degradability
No data available

12.3 Bioaccumulative potential
Bioaccumulation: Oncorhynchus kisutch - 2 Weeks - 150 µg/l

Bioconcentration factor (BCF): 12

12.4 Mobility in soil
No data available

12.5 Results of PBT and vPvB assessment
PBT/vPvB assessment not available as chemical safety assessment not required/not conducted

12.6 Other adverse effects
An environmental hazard cannot be excluded in the event of unprofessional handling or disposal.
Very toxic to aquatic life with long lasting effects.

13. DISPOSAL CONSIDERATIONS

13.1 Waste treatment methods

Product
Offer surplus and non-recyclable solutions to a licensed disposal company. Contact a licensed professional waste disposal service to dispose of this material. Dissolve or mix the material with a combustible solvent and burn in a chemical incinerator equipped with an afterburner and scrubber.

Contaminated packaging
Dispose of as unused product.

14. TRANSPORT INFORMATION

DOT (US)
UN number: 3077 Class: 9 Packing group: III
Proper shipping name: Environmentally hazardous substances, solid, n.o.s. (Lead)
Reportable Quantity (RQ): 10 lbs

Poison Inhalation Hazard: No

IMDG
UN number: 3077 Class: 9 Packing group: III EMS-No: F-A, S-F
Proper shipping name: ENVIRONMENTALLY HAZARDOUS SUBSTANCE, SOLID, N.O.S. (Lead)
Marine pollutant:yes
IATA
UN number: 3077 Class: 9 Packing group: III
Proper shipping name: Environmentally hazardous substance, solid, n.o.s. (Lead)

Further information
EHS-Mark required (ADR 2.2.9.1.10, IMDG code 2.10.3) for single packagings and combination packagings containing inner packagings with Dangerous Goods > 5L for liquids or > 5kg for solids.

15. REGULATORY INFORMATION

SARA 302 Components
No chemicals in this material are subject to the reporting requirements of SARA Title III, Section 302.

SARA 313 Components
The following components are subject to reporting levels established by SARA Title III, Section 313:

	CAS-No.	Revision Date
Lead	7439-92-1	1994-04-01

SARA 311/312 Hazards
Acute Health Hazard, Chronic Health Hazard

Massachusetts Right To Know Components

	CAS-No.	Revision Date
Lead	7439-92-1	1994-04-01

Pennsylvania Right To Know Components

	CAS-No.	Revision Date
Lead	7439-92-1	1994-04-01

New Jersey Right To Know Components

	CAS-No.	Revision Date
Lead	7439-92-1	1994-04-01

California Prop. 65 Components

WARNING! This product contains a chemical known to the State of California to cause cancer. Lead	CAS-No. 7439-92-1	Revision Date 1989-07-10
WARNING: This product contains a chemical known to the State of California to cause birth defects or other reproductive harm. Lead	CAS-No. 7439-92-1	Revision Date 1989-07-10

16. OTHER INFORMATION

Full text of H-Statements referred to under sections 2 and 3.

Acute Tox.	Acute toxicity
Aquatic Acute	Acute aquatic toxicity
Aquatic Chronic	Chronic aquatic toxicity
Carc.	Carcinogenicity
H302	Harmful if swallowed.
H351	Suspected of causing cancer.
H361	Suspected of damaging fertility or the unborn child.
H373	May cause damage to organs through prolonged or repeated exposure.

H400	Very toxic to aquatic life.
H410	Very toxic to aquatic life with long lasting effects.

HMIS Rating

Health hazard:	1
Chronic Health Hazard:	*
Flammability:	0
Physical Hazard	0

NFPA Rating

Health hazard:	1
Fire Hazard:	0
Reactivity Hazard:	0

Further information

Copyright 2015 Sigma-Aldrich Co. LLC. License granted to make unlimited paper copies for internal use only.
The above information is believed to be correct but does not purport to be all inclusive and shall be used only as a guide. The information in this document is based on the present state of our knowledge and is applicable to the product with regard to appropriate safety precautions. It does not represent any guarantee of the properties of the product. Sigma-Aldrich Corporation and its Affiliates shall not be held liable for any damage resulting from handling or from contact with the above product. See www.sigma-aldrich.com and/or the reverse side of invoice or packing slip for additional terms and conditions of sale.

Preparation Information

Sigma-Aldrich Corporation
Product Safety – Americas Region
1-800-521-8956

Version: 4.7 Revision Date: 12/29/2015 Print Date: 02/07/2016

SAFETY DATA SHEET

Version 5.7
Revision Date 05/27/2015
Print Date 02/23/2016

1. PRODUCT AND COMPANY IDENTIFICATION

1.1 Product identifiers

Product name : Lindane

Product Number : 233390
Brand : Aldrich
Index-No. : 602-043-00-6

CAS-No. : 58-89-9

1.2 Relevant identified uses of the substance or mixture and uses advised against

Identified uses : Laboratory chemicals, Manufacture of substances

1.3 Details of the supplier of the safety data sheet

Company : Sigma-Aldrich
3050 Spruce Street
SAINT LOUIS MO 63103
USA

Telephone : +1 800-325-5832
Fax : +1 800-325-5052

1.4 Emergency telephone number

Emergency Phone # : (314) 776-6555

2. HAZARDS IDENTIFICATION

2.1 Classification of the substance or mixture

GHS Classification in accordance with 29 CFR 1910 (OSHA HCS)
Acute toxicity, Oral (Category 3), H301
Acute toxicity, Inhalation (Category 4), H332
Acute toxicity, Dermal (Category 4), H312
Carcinogenicity (Category 2), H351
Effects on or via lactation, H362
Specific target organ toxicity - repeated exposure (Category 2), H373
Acute aquatic toxicity (Category 1), H400
Chronic aquatic toxicity (Category 1), H410

For the full text of the H-Statements mentioned in this Section, see Section 16.

2.2 GHS Label elements, including precautionary statements

Pictogram



Signal word Danger

Hazard statement(s)

H301	Toxic if swallowed.
H312 + H332	Harmful in contact with skin or if inhaled
H351	Suspected of causing cancer.
H362	May cause harm to breast-fed children.
H373	May cause damage to organs through prolonged or repeated exposure.
H410	Very toxic to aquatic life with long lasting effects.

Precautionary statement(s)

P201	Obtain special instructions before use.
P202	Do not handle until all safety precautions have been read and understood.
P260	Do not breathe dust/ fume/ gas/ mist/ vapours/ spray.
P263	Avoid contact during pregnancy/ while nursing.
P264	Wash skin thoroughly after handling.
P270	Do not eat, drink or smoke when using this product.
P271	Use only outdoors or in a well-ventilated area.
P273	Avoid release to the environment.
P280	Wear protective gloves/ protective clothing/ eye protection/ face protection.
P301 + P310 + P330	IF SWALLOWED: Immediately call a POISON CENTER or doctor/ physician. Rinse mouth.
P302 + P352 + P312	IF ON SKIN: Wash with plenty of soap and water. Call a POISON CENTER or doctor/ physician if you feel unwell.
P304 + P340 + P312	IF INHALED: Remove person to fresh air and keep comfortable for breathing. Call a POISON CENTER or doctor/ physician if you feel unwell.
P308 + P313	IF exposed or concerned: Get medical advice/ attention.
P363	Wash contaminated clothing before reuse.
P391	Collect spillage.
P405	Store locked up.
P501	Dispose of contents/ container to an approved waste disposal plant.

2.3 Hazards not otherwise classified (HNOC) or not covered by GHS - none

3. COMPOSITION/INFORMATION ON INGREDIENTS

3.1 Substances

Synonyms	:	1α,2α,3β,4α,5α,6β-Hexachlorocyclohexane γ-BHC
Formula	:	$C_6H_6Cl_6$
Molecular weight	:	290.83 g/mol
CAS-No.	:	58-89-9
EC-No.	:	200-401-2
Index-No.	:	602-043-00-6

Hazardous components

Component	Classification	Concentration
γ-1,2,3,4,5,6-Hexachlorocyclohexane		
	Acute Tox. 3; Acute Tox. 4; Carc. 2; Lact. ; STOT RE 2; Aquatic Acute 1; Aquatic Chronic 1; H301, H312 + H332, H351, H362, H373, H410	<= 100 %

For the full text of the H-Statements mentioned in this Section, see Section 16.

4. FIRST AID MEASURES

4.1 Description of first aid measures

General advice
Consult a physician. Show this safety data sheet to the doctor in attendance.Move out of dangerous area.

If inhaled
If breathed in, move person into fresh air. If not breathing, give artificial respiration. Consult a physician.

In case of skin contact
Wash off with soap and plenty of water. Take victim immediately to hospital. Consult a physician.

In case of eye contact
Flush eyes with water as a precaution.

If swallowed
Never give anything by mouth to an unconscious person. Rinse mouth with water. Consult a physician.

4.2 Most important symptoms and effects, both acute and delayed
The most important known symptoms and effects are described in the labelling (see section 2.2) and/or in section 11

4.3 Indication of any immediate medical attention and special treatment needed
No data available

5. FIREFIGHTING MEASURES

5.1 Extinguishing media

Suitable extinguishing media
Use water spray, alcohol-resistant foam, dry chemical or carbon dioxide.

5.2 Special hazards arising from the substance or mixture
Carbon oxides, Hydrogen chloride gas

5.3 Advice for firefighters
Wear self-contained breathing apparatus for firefighting if necessary.

5.4 Further information
No data available

6. ACCIDENTAL RELEASE MEASURES

6.1 Personal precautions, protective equipment and emergency procedures
Wear respiratory protection. Avoid dust formation. Avoid breathing vapours, mist or gas. Ensure adequate ventilation. Evacuate personnel to safe areas. Avoid breathing dust.
For personal protection see section 8.

6.2 Environmental precautions
Prevent further leakage or spillage if safe to do so. Do not let product enter drains. Discharge into the environment must be avoided.

6.3 Methods and materials for containment and cleaning up
Pick up and arrange disposal without creating dust. Sweep up and shovel. Keep in suitable, closed containers for disposal.

6.4 Reference to other sections
For disposal see section 13.

7. HANDLING AND STORAGE

7.1 Precautions for safe handling
Avoid contact with skin and eyes. Avoid formation of dust and aerosols.Further processing of solid materials may result in the formation of combustible dusts. The potential for combustible dust formation should be taken into consideration before additional processing occurs.
Provide appropriate exhaust ventilation at places where dust is formed.
For precautions see section 2.2.

7.2 Conditions for safe storage, including any incompatibilities
Keep container tightly closed in a dry and well-ventilated place.
Storage class (TRGS 510): Non-combustible, acute toxic Cat.3 / toxic hazardous materials or hazardous materials causing chronic effects

7.3 Specific end use(s)
Apart from the uses mentioned in section 1.2 no other specific uses are stipulated

8. EXPOSURE CONTROLS/PERSONAL PROTECTION

8.1 Control parameters

Components with workplace control parameters

Component	CAS-No.	Value	Control parameters	Basis
γ-1,2,3,4,5,6-Hexachlorocyclohexane	58-89-9	TWA	0.500000 mg/m3	USA. ACGIH Threshold Limit Values (TLV)
	Remarks	Central Nervous System impairment Liver damage Confirmed animal carcinogen with unknown relevance to humans Danger of cutaneous absorption		
		TWA	0.500000 mg/m3	USA. NIOSH Recommended Exposure Limits
		Potential for dermal absorption		
		TWA	0.500000 mg/m3	USA. Occupational Exposure Limits (OSHA) - Table Z-1 Limits for Air Contaminants
		Skin designation		

8.2 Exposure controls

Appropriate engineering controls
Avoid contact with skin, eyes and clothing. Wash hands before breaks and immediately after handling the product.

Personal protective equipment

Eye/face protection
Face shield and safety glasses Use equipment for eye protection tested and approved under appropriate government standards such as NIOSH (US) or EN 166(EU).

Skin protection
Handle with gloves. Gloves must be inspected prior to use. Use proper glove removal technique (without touching glove's outer surface) to avoid skin contact with this product. Dispose of contaminated gloves after use in accordance with applicable laws and good laboratory practices. Wash and dry hands.

Full contact
Material: Nitrile rubber
Minimum layer thickness: 0.11 mm
Break through time: 480 min
Material tested:Dermatril® (KCL 740 / Aldrich Z677272, Size M)

Splash contact
Material: Nitrile rubber
Minimum layer thickness: 0.11 mm
Break through time: 480 min
Material tested:Dermatril® (KCL 740 / Aldrich Z677272, Size M)

data source: KCL GmbH, D-36124 Eichenzell, phone +49 (0)6659 87300, e-mail sales@kcl.de, test method: EN374
If used in solution, or mixed with other substances, and under conditions which differ from EN 374, contact the supplier of the CE approved gloves. This recommendation is advisory only and must be evaluated by an industrial hygienist and safety officer familiar with the specific situation of anticipated use by our customers. It should not be construed as offering an approval for any specific use scenario.

Body Protection
Complete suit protecting against chemicals, The type of protective equipment must be selected according to the concentration and amount of the dangerous substance at the specific workplace.

Respiratory protection
Where risk assessment shows air-purifying respirators are appropriate use a full-face particle respirator type N100 (US) or type P3 (EN 143) respirator cartridges as a backup to engineering controls. If the respirator is the sole means of protection, use a full-face supplied air respirator. Use respirators and components tested and approved under appropriate government standards such as NIOSH (US) or CEN (EU).

Control of environmental exposure
Prevent further leakage or spillage if safe to do so. Do not let product enter drains. Discharge into the environment must be avoided.

9. PHYSICAL AND CHEMICAL PROPERTIES

9.1 Information on basic physical and chemical properties

a)	Appearance	Form: solid
b)	Odour	No data available
c)	Odour Threshold	No data available
d)	pH	No data available
e)	Melting point/freezing point	Melting point/range: 113 - 115 °C (235 - 239 °F) - lit.
f)	Initial boiling point and boiling range	No data available
g)	Flash point	No data available
h)	Evaporation rate	No data available
i)	Flammability (solid, gas)	No data available
j)	Upper/lower flammability or explosive limits	No data available
k)	Vapour pressure	No data available
l)	Vapour density	No data available
m)	Relative density	1.85 g/cm3
n)	Water solubility	8.35 g/l at 25 °C (77 °F)
o)	Partition coefficient: n-octanol/water	Pow: 3.5 at 22 °C (72 °F)
p)	Auto-ignition temperature	No data available
q)	Decomposition temperature	No data available
r)	Viscosity	No data available
s)	Explosive properties	No data available
t)	Oxidizing properties	No data available

9.2 Other safety information

No data available

10. STABILITY AND REACTIVITY

10.1 Reactivity

No data available

10.2 Chemical stability

Stable under recommended storage conditions.

10.3 Possibility of hazardous reactions

No data available

10.4 Conditions to avoid

No data available

10.5 Incompatible materials

Strong oxidizing agents

10.6 Hazardous decomposition products

Other decomposition products - No data available
In the event of fire: see section 5

11. TOXICOLOGICAL INFORMATION

11.1 Information on toxicological effects

Acute toxicity
LD50 Oral - Rat - 88.0 mg/kg

LC50 Inhalation - Rat - 4 h - 1,560 mg/m3

Dermal: No data available

No data available

Skin corrosion/irritation
Skin - Rabbit
Result: No skin irritation

Serious eye damage/eye irritation
Eyes - Rabbit
Result: No eye irritation

Respiratory or skin sensitisation
Will not occur

Germ cell mutagenicity
No data available

Carcinogenicity

IARC:	2B - Group 2B: Possibly carcinogenic to humans (γ-1,2,3,4,5,6-Hexachlorocyclohexane)
NTP:	Reasonably anticipated to be a human carcinogenThe reference note has been added by TD based on the background information of the NTP. (γ-1,2,3,4,5,6-Hexachlorocyclohexane)
OSHA:	No component of this product present at levels greater than or equal to 0.1% is identified as a carcinogen or potential carcinogen by OSHA.

Reproductive toxicity
Effects on or via lactation

No data available

Specific target organ toxicity - single exposure
No data available

Specific target organ toxicity - repeated exposure
No data available

Aspiration hazard
No data available

Additional Information
RTECS: GV4900000

Neurotoxic effects., Cyanosis, Headache, Nausea, Incoordination., Tremors, Vomiting, Dizziness, Seizures., Unconsciousness

Reproductive system. - Irregularities - Based on Human Evidence
Reproductive system. - Irregularities - Based on Human Evidence

12. ECOLOGICAL INFORMATION

12.1 Toxicity

Toxicity to fish	LC50 - Cyprinus carpio (Carp) - 0.2 mg/l - 96.0 h
	LC50 - Cyprinodon variegatus (sheepshead minnow) - 0.9 - 1.3 mg/l - 96.0 h
	LC50 - Oncorhynchus mykiss (rainbow trout) - 0.03 - 0.28 mg/l - 48.0 h
	NOEC - Oncorhynchus mykiss (rainbow trout) - 0.056 mg/l - 3.0 d
	LC50 - Oncorhynchus mykiss (rainbow trout) - 0.038 mg/l - 96.0 h

	LOEC - Oncorhynchus mykiss (rainbow trout) - 0.1 mg/l - 3.0 d
Toxicity to daphnia and other aquatic invertebrates	EC50 - Daphnia magna (Water flea) - 0.80 - 6.50 mg/l - 48 h
	LOEC - Daphnia (water flea) - 0.021 mg/l - 7 d
Toxicity to algae	EC50 - Algae - 4.00 mg/l - 72 h

12.2 Persistence and degradability
No data available

12.3 Bioaccumulative potential

Bioaccumulation	Pimephales promelas (fathead minnow) - 304 d - 0.0091 mg/l
	Bioconcentration factor (BCF): 674

12.4 Mobility in soil
No data available

12.5 Results of PBT and vPvB assessment
PBT/vPvB assessment not available as chemical safety assessment not required/not conducted

12.6 Other adverse effects
Very toxic to aquatic life with long lasting effects.
An environmental hazard cannot be excluded in the event of unprofessional handling or disposal.

13. DISPOSAL CONSIDERATIONS

13.1 Waste treatment methods

Product
Offer surplus and non-recyclable solutions to a licensed disposal company. Contact a licensed professional waste disposal service to dispose of this material. Dissolve or mix the material with a combustible solvent and burn in a chemical incinerator equipped with an afterburner and scrubber.

Contaminated packaging
Dispose of as unused product.

14. TRANSPORT INFORMATION

DOT (US)
UN number: 2811 Class: 6.1 Packing group: III
Proper shipping name: Toxic solids, organic, n.o.s. (γ-1,2,3,4,5,6-Hexachlorocyclohexane)
Reportable Quantity (RQ): 1 lbs
Marine pollutant:yes
Poison Inhalation Hazard: No

IMDG
UN number: 2811 Class: 6.1 Packing group: III EMS-No: F-A, S-A
Proper shipping name: TOXIC SOLID, ORGANIC, N.O.S. (γ-1,2,3,4,5,6-Hexachlorocyclohexane)
Marine pollutant:yes

IATA
UN number: 2811 Class: 6.1 Packing group: III
Proper shipping name: Toxic solid, organic, n.o.s. (γ-1,2,3,4,5,6-Hexachlorocyclohexane)

15. REGULATORY INFORMATION

SARA 302 Components
The following components are subject to reporting levels established by SARA Title III, Section 302:

	CAS-No.	Revision Date
γ-1,2,3,4,5,6-Hexachlorocyclohexane	58-89-9	2007-07-01

SARA 313 Components
The following components are subject to reporting levels established by SARA Title III, Section 313:

	CAS-No.	Revision Date
γ-1,2,3,4,5,6-Hexachlorocyclohexane	58-89-9	2007-07-01

SARA 311/312 Hazards
Acute Health Hazard, Chronic Health Hazard

Massachusetts Right To Know Components

	CAS-No.	Revision Date
γ-1,2,3,4,5,6-Hexachlorocyclohexane	58-89-9	2007-07-01

Pennsylvania Right To Know Components

	CAS-No.	Revision Date
γ-1,2,3,4,5,6-Hexachlorocyclohexane	58-89-9	2007-07-01

New Jersey Right To Know Components

	CAS-No.	Revision Date
γ-1,2,3,4,5,6-Hexachlorocyclohexane	58-89-9	2007-07-01

California Prop. 65 Components

WARNING! This product contains a chemical known to the State of California to cause cancer.	CAS-No.	Revision Date
γ-1,2,3,4,5,6-Hexachlorocyclohexane	58-89-9	2009-02-01

16. OTHER INFORMATION

Full text of H-Statements referred to under sections 2 and 3.

Acute Tox.	Acute toxicity
Aquatic Acute	Acute aquatic toxicity
Aquatic Chronic	Chronic aquatic toxicity
Carc.	Carcinogenicity
H301	Toxic if swallowed.
H312	Harmful in contact with skin.
H312 + H332	Harmful in contact with skin or if inhaled
H332	Harmful if inhaled.
H351	Suspected of causing cancer.
H362	May cause harm to breast-fed children.
H373	May cause damage to organs through prolonged or repeated exposure.

HMIS Rating

Health hazard:	2
Chronic Health Hazard:	*
Flammability:	0
Physical Hazard	0

NFPA Rating

Health hazard:	2
Fire Hazard:	0
Reactivity Hazard:	0

Further information

Copyright 2015 Sigma-Aldrich Co. LLC. License granted to make unlimited paper copies for internal use only.
The above information is believed to be correct but does not purport to be all inclusive and shall be used only as a guide. The information in this document is based on the present state of our knowledge and is applicable to the product with regard to appropriate safety precautions. It does not represent any guarantee of the properties of the product. Sigma-Aldrich Corporation and its Affiliates shall not be held liable for any damage resulting from handling or from contact with the above product. See www.sigma-aldrich.com and/or the reverse side of invoice or packing slip for additional terms and conditions of sale.

Preparation Information
Sigma-Aldrich Corporation
Product Safety – Americas Region
1-800-521-8956

Version: 5.7 Revision Date: 05/27/2015 Print Date: 02/23/2016

SAFETY DATA SHEET

Version 6.6
Revision Date 09/06/2024
Print Date 09/07/2024

SECTION 1: Identification of the substance/mixture and of the company/undertaking

1.1 Product identifiers

Product name : Magnesium

Product Number : 266302
Brand : Sigma-Aldrich
Index-No. : 012-002-00-9
CAS-No. : 7439-95-4

1.2 Relevant identified uses of the substance or mixture and uses advised against

Identified uses : Laboratory chemicals, Synthesis of substances

Uses advised against : The product is being supplied under the TSCA R&D Exemption (40 CFR Section 720.36). It is the recipient's responsibility to comply with the requirements of the R&D exemption. The product may not be used for a non-exempt commercial purpose under TSCA unless appropriate consent is granted in writing by MilliporeSigma.

1.3 Details of the supplier of the safety data sheet

Company : Sigma-Aldrich Inc.
3050 SPRUCE ST
ST. LOUIS MO 63103
UNITED STATES

Telephone : +1 314 771-5765
Fax : +1 800 325-5052

1.4 Emergency telephone

Emergency Phone # : 800-424-9300 CHEMTREC (USA) +1-703-527-3887 CHEMTREC (International) 24 Hours/day; 7 Days/week

SECTION 2: Hazards identification

2.1 Classification of the substance or mixture

GHS Classification in accordance with 29 CFR 1910 (OSHA HCS)

Flammable solids (Category 1), H228
Self-heating chemicals (Category 1), H251
Chemicals which, in contact with water, emit flammable gases (Category 2), H261

The life science business of Merck KGaA, Darmstadt, Germany
operates as MilliporeSigma in the US and Canada

For the full text of the H-Statements mentioned in this Section, see Section 16.

2.2 GHS Label elements, including precautionary statements

Pictogram



Signal Word Danger

Hazard Statements

H228	Flammable solid.
H251	Self-heating; may catch fire.
H261	In contact with water releases flammable gas.

Precautionary Statements

P210	Keep away from heat/ sparks/ open flames/ hot surfaces. No smoking.
P223	Do not allow contact with water.
P231 + P232	Handle under inert gas. Protect from moisture.
P235 + P410	Keep cool. Protect from sunlight.
P240	Ground/bond container and receiving equipment.
P241	Use explosion-proof electrical/ ventilating/ lighting/ equipment.
P280	Wear protective gloves/ eye protection/ face protection.
P335 + P334	Brush off loose particles from skin. Immerse in cool water/ wrap in wet bandages.
P370 + P378	In case of fire: Use dry sand, dry chemical or alcohol-resistant foam to extinguish.
P402 + P404	Store in a dry place. Store in a closed container.
P403 + P235	Store in a well-ventilated place. Keep cool.
P407	Maintain air gap between stacks/ pallets.
P420	Store away from other materials.
P501	Dispose of contents/ container to an approved waste disposal plant.

2.3 Hazards not otherwise classified (HNOC) or not covered by GHS

Combustible dust

SECTION 3: Composition/information on ingredients

3.1 Substances

Formula	:	Mg
Molecular weight	:	24.31 g/mol
CAS-No.	:	7439-95-4
EC-No.	:	231-104-6
Index-No.	:	012-002-00-9

No components need to be disclosed according to the applicable regulations.

For the full text of the H-Statements mentioned in this Section, see Section 16.

The life science business of Merck KGaA, Darmstadt, Germany
operates as MilliporeSigma in the US and Canada

SECTION 4: First aid measures

4.1 Description of first-aid measures

General advice
Show this material safety data sheet to the doctor in attendance.

If inhaled
After inhalation: fresh air.

In case of skin contact
In case of skin contact: Take off immediately all contaminated clothing. Rinse skin with water/ shower.

In case of eye contact
After eye contact: rinse out with plenty of water. Remove contact lenses.

If swallowed
After swallowing: make victim drink water (two glasses at most). Consult doctor if feeling unwell.

4.2 Most important symptoms and effects, both acute and delayed

The most important known symptoms and effects are described in the labelling (see section 2.2) and/or in section 11

4.3 Indication of any immediate medical attention and special treatment needed

No data available

SECTION 5: Firefighting measures

5.1 Extinguishing media

Suitable extinguishing media
Special powder against metal fire Cover with dry sand or cement.

Unsuitable extinguishing media
Foam Water

5.2 Special hazards arising from the substance or mixture

Magnesium oxide
Not combustible.
May not get in touch with: Water
Ambient fire may liberate hazardous vapours.

5.3 Advice for firefighters

In the event of fire, wear self-contained breathing apparatus.

5.4 Further information

none

The life science business of Merck KGaA, Darmstadt, Germany
operates as MilliporeSigma in the US and Canada

SECTION 6: Accidental release measures

6.1 Personal precautions, protective equipment and emergency procedures

Advice for non-emergency personnel: Avoid inhalation of dusts. Avoid substance contact. Ensure adequate ventilation. Keep away from heat and sources of ignition. Evacuate the danger area, observe emergency procedures, consult an expert.
For personal protection see section 8.

6.2 Environmental precautions

Do not let product enter drains. Risk of explosion.

6.3 Methods and materials for containment and cleaning up

Observe possible material restrictions (see sections 7 and 10). Take up dry. Dispose of properly. Clean up affected area. Avoid generation of dusts.

6.4 Reference to other sections

For disposal see section 13.

SECTION 7: Handling and storage

7.1 Precautions for safe handling

Advice on safe handling
Keep workplace dry. Do not allow product to come into contact with water.

Advice on protection against fire and explosion
Keep away from open flames, hot surfaces and sources of ignition.Take precautionary measures against static discharge.

Hygiene measures
Change contaminated clothing. Wash hands after working with substance.
For precautions see section 2.2.

7.2 Conditions for safe storage, including any incompatibilities

Storage conditions
Tightly closed. Keep away from heat and sources of ignition.
Never allow product to get in contact with water during storage.

Storage class
Storage class (TRGS 510): 4.2: Pyrophoric and self-heating hazardous materials

7.3 Specific end use(s)

Apart from the uses mentioned in section 1.2 no other specific uses are stipulated

SECTION 8: Exposure controls/personal protection

8.1 Control parameters

Ingredients with workplace control parameters
Contains no substances with occupational exposure limit values.

The life science business of Merck KGaA, Darmstadt, Germany
operates as MilliporeSigma in the US and Canada

8.2 Exposure controls

Appropriate engineering controls
Change contaminated clothing. Wash hands after working with substance.

Personal protective equipment

Eye/face protection
Use equipment for eye protection tested and approved under appropriate government standards such as NIOSH (US) or EN 166(EU). Safety glasses

Skin protection
Handle with gloves. Gloves must be inspected prior to use. Use proper glove removal technique (without touching glove's outer surface) to avoid skin contact with this product. Dispose of contaminated gloves after use in accordance with applicable laws and good laboratory practices. Wash and dry hands.

Full contact
Material: Nitrile rubber
Minimum layer thickness: 0.11 mm
Break through time: 480 min
Material tested:Dermatril® (KCL 740 / Aldrich Z677272, Size M)

Splash contact
Material: Nitrile rubber
Minimum layer thickness: 0.11 mm
Break through time: 480 min
Material tested:Dermatril® (KCL 740 / Aldrich Z677272, Size M)

data source: KCL GmbH, D-36124 Eichenzell, phone +49 (0)6659 87300, e-mail sales@kcl.de, test method: EN374
If used in solution, or mixed with other substances, and under conditions which differ from EN 374, contact the supplier of the EC approved gloves. This recommendation is advisory only and must be evaluated by an industrial hygienist and safety officer familiar with the specific situation of anticipated use by our customers. It should not be construed as offering an approval for any specific use scenario.

Body Protection
Flame retardant antistatic protective clothing.

Respiratory protection
Recommended Filter type: Filter type P1
The entrepeneur has to ensure that maintenance, cleaning and testing of respiratory protective devices are carried out according to the instructions of the producer. These measures have to be properly documented.
required when dusts are generated.
Our recommendations on filtering respiratory protection are based on the following standards: DIN EN 143, DIN 14387 and other accompanying standards relating to the used respiratory protection system.

Control of environmental exposure
Do not let product enter drains. Risk of explosion.

The life science business of Merck KGaA, Darmstadt, Germany
operates as MilliporeSigma in the US and Canada

SECTION 9: Physical and chemical properties

9.1 Information on basic physical and chemical properties

a)	Appearance	Form: chips
b)	Odor	No data available
c)	Odor Threshold	No data available
d)	pH	No data available
e)	Melting point/freezing point	Melting point/ range: 648 °C (1198 °F) - lit.
f)	Initial boiling point and boiling range	1,090 °C 1,994 °F - lit.
g)	Flash point	()No data available
h)	Evaporation rate	No data available
i)	Flammability (solid, gas)	May form combustible dust concentrations in air.
j)	Upper/lower flammability or explosive limits	No data available
k)	Vapor pressure	1 hPa at 621 °C (1150 °F)
l)	Vapor density	No data available
m)	Density	1.74 g/mL at 25 °C (77 °F) - lit.
	Relative density	No data available
n)	Water solubility	No data available
o)	Partition coefficient: n-octanol/water	No data available
p)	Autoignition temperature	The substance or mixture is classified as self heating with the category 1.
q)	Decomposition temperature	No data available
r)	Viscosity	No data available
s)	Explosive properties	No data available
t)	Oxidizing properties	none

9.2 Other safety information

No data available

SECTION 10: Stability and reactivity

10.1 Reactivity

Self-heating; may catch fire.

The life science business of Merck KGaA, Darmstadt, Germany
operates as MilliporeSigma in the US and Canada

10.2 Chemical stability
The product is chemically stable under standard ambient conditions (room temperature) .

10.3 Possibility of hazardous reactions
Risk of ignition or formation of inflammable gases or vapours with:
Oxidizing agents
alkalines
Halogenated hydrocarbon
halogens
Alcohols
nitrates
acids
Water

10.4 Conditions to avoid
Exposure to moisture. Exposure to air.
Moisture.

10.5 Incompatible materials
No data available

10.6 Hazardous decomposition products
In the event of fire: see section 5

SECTION 11: Toxicological information

11.1 Information on toxicological effects

Acute toxicity
Oral: No data available
Inhalation: No data available
Dermal: No data available

Skin corrosion/irritation
Remarks: No data available

Serious eye damage/eye irritation
No data available

Respiratory or skin sensitization
No data available

Germ cell mutagenicity
No data available

Carcinogenicity

IARC: No ingredient of this product present at levels greater than or equal to 0.1% is identified as probable, possible or confirmed human carcinogen by IARC.

NTP: No ingredient of this product present at levels greater than or equal to 0.1% is identified as a known or anticipated carcinogen by NTP.

OSHA: No component of this product present at levels greater than or equal to 0.1% is on OSHA's list of regulated carcinogens.

The life science business of Merck KGaA, Darmstadt, Germany
operates as MilliporeSigma in the US and Canada

Reproductive toxicity
No data available

Specific target organ toxicity - single exposure
No data available

Specific target organ toxicity - repeated exposure
No data available

Aspiration hazard
No data available

11.2 Additional Information

burning sensation, Cough, wheezing, laryngitis, Shortness of breath, Headache, Nausea, Vomiting, chills, Fever, fatigue, muscle pain, joint pain, rash, Anorexia.
To the best of our knowledge, the chemical, physical, and toxicological properties have not been thoroughly investigated.

Liver - Irregularities - Based on Human Evidence

Liver - Irregularities - Based on Human Evidence

SECTION 12: Ecological information

12.1 Toxicity
No data available

12.2 Persistence and degradability
No data available

12.3 Bioaccumulative potential
No data available

12.4 Mobility in soil
No data available

12.5 Results of PBT and vPvB assessment
PBT/vPvB assessment not available as chemical safety assessment not required/not conducted

12.6 Endocrine disrupting properties
No data available

12.7 Other adverse effects
No data available

The life science business of Merck KGaA, Darmstadt, Germany
operates as MilliporeSigma in the US and Canada

SECTION 13: Disposal considerations

13.1 Waste treatment methods

Product
Waste material must be disposed of in accordance with the national and local regulations. Leave chemicals in original containers. No mixing with other waste. Handle uncleaned containers like the product itself.

SECTION 14: Transport information

DOT (US)
UN number: 1869 Class: 4.1 Packing group: III
Proper shipping name: Magnesium
Reportable Quantity (RQ):
Poison Inhalation Hazard: No

IMDG
UN number: 1869 Class: 4.1 Packing group: III EMS-No: F-G, S-G
Proper shipping name: MAGNESIUM

IATA
UN number: 1869 Class: 4.1 Packing group: III
Proper shipping name: Magnesium

SECTION 15: Regulatory information

CERCLA Reportable Quantity
This material does not contain any components with a CERCLA RQ.

SARA 304 Extremely Hazardous Substances Reportable Quantity
This material does not contain any components with a section 304 EHS RQ.

SARA 302 Extremely Hazardous Substances Threshold Planning Quantity
This material does not contain any components with a section 302 EHS TPQ.

SARA 311/312 Hazards : Fire Hazard
Reactivity Hazard
Chronic Health Hazard

SARA 313 : This material does not contain any chemical components with known CAS numbers that exceed the threshold (De Minimis) reporting levels established by SARA Title III, Section 313.

US State Regulations

Massachusetts Right To Know
No components are subject to the Massachusetts Right to Know Act.

Maine Chemicals of High Concern

The life science business of Merck KGaA, Darmstadt, Germany
operates as MilliporeSigma in the US and Canada

Product does not contain any listed chemicals

Vermont Chemicals of High Concern

Product does not contain any listed chemicals

Washington Chemicals of High Concern

Product does not contain any listed chemicals

The ingredients of this product are reported in the following inventories:

TSCA : All substances listed as active on the TSCA inventory

TSCA list

No substances are subject to a Significant New Use Rule.

No substances are subject to TSCA 12(b) export notification requirements.

SECTION 16: Other information

Further information

The information is believed to be correct but is not exhaustive and will be used solely as a guideline, which is based on current knowledge of the chemical substance or mixture and is applicable to appropriate safety precautions for the product. It does not represent any guarantee of the properties of the product. Sigma-Aldrich Corporation and its Affiliates shall not be held liable for any damage resulting from handling or from contact with the above product. See www.sigma-aldrich.com and/or the reverse side of invoice or packing slip for additional terms and conditions of sale.

Copyright 2020 Sigma-Aldrich Co. LLC. License granted to make unlimited paper copies for internal use only.

The branding on the header and/or footer of this document may temporarily not visually match the product purchased as we transition our branding. However, all of the information in the document regarding the product remains unchanged and matches the product ordered. For further information please contact mlsbranding@sial.com.

Version: 6.6 Revision Date: 09/06/2024 Print Date: 09/07/2024

The life science business of Merck KGaA, Darmstadt, Germany
operates as MilliporeSigma in the US and Canada

SAFETY DATA SHEET

Version 4.6
Revision Date 03/02/2015
Print Date 02/07/2016

1. PRODUCT AND COMPANY IDENTIFICATION

1.1 Product identifiers

Product name : Manganese

Product Number : 463728
Brand : Aldrich

CAS-No. : 7439-96-5

1.2 Relevant identified uses of the substance or mixture and uses advised against

Identified uses : Laboratory chemicals, Manufacture of substances

1.3 Details of the supplier of the safety data sheet

Company : Sigma-Aldrich
3050 Spruce Street
SAINT LOUIS MO 63103
USA

Telephone : +1 800-325-5832
Fax : +1 800-325-5052

1.4 Emergency telephone number

Emergency Phone # : (314) 776-6555

2. HAZARDS IDENTIFICATION

2.1 Classification of the substance or mixture

GHS Classification in accordance with 29 CFR 1910 (OSHA HCS)
Substances and mixtures, which in contact with water, emit flammable gases (Category 1), H260
Acute aquatic toxicity (Category 3), H402
Chronic aquatic toxicity (Category 3), H412

For the full text of the H-Statements mentioned in this Section, see Section 16.

2.2 GHS Label elements, including precautionary statements

Pictogram



Signal word Danger

Hazard statement(s)
H260 In contact with water releases flammable gases which may ignite spontaneously.
H412 Harmful to aquatic life with long lasting effects.

Precautionary statement(s)
P223 Keep away from any possible contact with water, because of violent reaction and possible flash fire.
P231 + P232 Handle under inert gas. Protect from moisture.
P273 Avoid release to the environment.
P280 Wear protective gloves/ protective clothing/ eye protection/ face protection.
P335 + P334 Brush off loose particles from skin. Immerse in cool water/ wrap in wet bandages.

P370 + P378	In case of fire: Use dry sand, dry chemical or alcohol-resistant foam for extinction.
P402 + P404	Store in a dry place. Store in a closed container.
P501	Dispose of contents/ container to an approved waste disposal plant.

2.3 Hazards not otherwise classified (HNOC) or not covered by GHS - none

3. COMPOSITION/INFORMATION ON INGREDIENTS

3.1 Substances

Formula	:	Mn
Molecular weight	:	54.94 g/mol
CAS-No.	:	7439-96-5
EC-No.	:	231-105-1

Hazardous components

Component	Classification	Concentration
Manganese		
	Water-react. 1; Aquatic Acute 3; Aquatic Chronic 3; H260, H412	<= 100 %

For the full text of the H-Statements mentioned in this Section, see Section 16.

4. FIRST AID MEASURES

4.1 Description of first aid measures

General advice
Consult a physician. Show this safety data sheet to the doctor in attendance.Move out of dangerous area.

If inhaled
If breathed in, move person into fresh air. If not breathing, give artificial respiration. Consult a physician.

In case of skin contact
Wash off with soap and plenty of water. Consult a physician.

In case of eye contact
Rinse thoroughly with plenty of water for at least 15 minutes and consult a physician.

If swallowed
Never give anything by mouth to an unconscious person. Rinse mouth with water. Consult a physician.

4.2 Most important symptoms and effects, both acute and delayed
The most important known symptoms and effects are described in the labelling (see section 2.2) and/or in section 11

4.3 Indication of any immediate medical attention and special treatment needed
No data available

5. FIREFIGHTING MEASURES

5.1 Extinguishing media

Suitable extinguishing media
Dry powder Carbon dioxide (CO2)

Unsuitable extinguishing media
Water

5.2 Special hazards arising from the substance or mixture
Manganese/manganese oxides

5.3 Advice for firefighters
Wear self-contained breathing apparatus for firefighting if necessary.

5.4 Further information
No data available

6. ACCIDENTAL RELEASE MEASURES

6.1 Personal precautions, protective equipment and emergency procedures

Use personal protective equipment. Avoid dust formation. Avoid breathing vapours, mist or gas. Ensure adequate ventilation. Evacuate personnel to safe areas. Avoid breathing dust.
For personal protection see section 8.

6.2 Environmental precautions

Prevent further leakage or spillage if safe to do so. Do not let product enter drains. Discharge into the environment must be avoided.

6.3 Methods and materials for containment and cleaning up

Sweep up and shovel. Contain spillage, and then collect with an electrically protected vacuum cleaner or by wet-brushing and place in container for disposal according to local regulations (see section 13). Do not flush with water. Keep in suitable, closed containers for disposal.

6.4 Reference to other sections

For disposal see section 13.

7. HANDLING AND STORAGE

7.1 Precautions for safe handling

Avoid contact with skin and eyes. Avoid formation of dust and aerosols.
Provide appropriate exhaust ventilation at places where dust is formed.Keep away from sources of ignition - No smoking.
For precautions see section 2.2.

7.2 Conditions for safe storage, including any incompatibilities

Keep container tightly closed in a dry and well-ventilated place.
Never allow product to get in contact with water during storage.

Moisture sensitive. Keep in a dry place.

7.3 Specific end use(s)

Apart from the uses mentioned in section 1.2 no other specific uses are stipulated

8. EXPOSURE CONTROLS/PERSONAL PROTECTION

8.1 Control parameters

Components with workplace control parameters

Component	CAS-No.	Value	Control parameters	Basis
Manganese	7439-96-5	TWA	0.200000 mg/m3	USA. ACGIH Threshold Limit Values (TLV)
	Remarks	Central Nervous System impairment Adopted values or notations enclosed are those for which changes are proposed in the NIC See Notice of Intended Changes (NIC)		
		C	5 mg/m3	USA. Occupational Exposure Limits (OSHA) - Table Z-1 Limits for Air Contaminants
		Ceiling limit is to be determined from breathing-zone air samples.		
		C	5.000000 mg/m3	USA. Occupational Exposure Limits (OSHA) - Table Z-1 Limits for Air Contaminants
		Ceiling limit is to be determined from breathing-zone air samples.		

		TWA	1.000000 mg/m3	USA. NIOSH Recommended Exposure Limits
		ST	3.000000 mg/m3	USA. NIOSH Recommended Exposure Limits
		TWA	1.000000 mg/m3	USA. NIOSH Recommended Exposure Limits
		ST	3.000000 mg/m3	USA. NIOSH Recommended Exposure Limits
		C	5.000000 mg/m3	USA. Occupational Exposure Limits (OSHA) - Table Z-1 Limits for Air Contaminants
		Ceiling limit is to be determined from breathing-zone air samples.		
		TWA	1.000000 mg/m3	USA. NIOSH Recommended Exposure Limits
		ST	3.000000 mg/m3	USA. NIOSH Recommended Exposure Limits
		TWA	0.200000 mg/m3	USA. ACGIH Threshold Limit Values (TLV)
		Central Nervous System impairment Adopted values or notations enclosed are those for which changes are proposed in the NIC See Notice of Intended Changes (NIC) varies		
		TWA	0.100000 mg/m3	USA. ACGIH Threshold Limit Values (TLV)
		Central Nervous System impairment 2014 Adoption varies		
		TWA	0.020000 mg/m3	USA. ACGIH Threshold Limit Values (TLV)
		Central Nervous System impairment 2014 Adoption varies		
		TWA	0.1 mg/m3	USA. ACGIH Threshold Limit Values (TLV)
		Central Nervous System impairment varies		
		TWA	0.02 mg/m3	USA. ACGIH Threshold Limit Values (TLV)
		Central Nervous System impairment varies		

8.2 Exposure controls

Appropriate engineering controls
Handle in accordance with good industrial hygiene and safety practice. Wash hands before breaks and at the end of workday.

Personal protective equipment

Eye/face protection
Safety glasses with side-shields conforming to EN166 Use equipment for eye protection tested and approved under appropriate government standards such as NIOSH (US) or EN 166(EU).

Skin protection
Handle with gloves. Gloves must be inspected prior to use. Use proper glove removal technique (without touching glove's outer surface) to avoid skin contact with this product. Dispose of contaminated gloves after use in accordance with applicable laws and good laboratory practices. Wash and dry hands.

Body Protection
impervious clothing, Flame retardant protective clothing, The type of protective equipment must be selected according to the concentration and amount of the dangerous substance at the specific workplace.

Respiratory protection
Where risk assessment shows air-purifying respirators are appropriate use a full-face particle respirator type N100 (US) or type P3 (EN 143) respirator cartridges as a backup to engineering controls. If the respirator is the sole means of protection, use a full-face supplied air respirator. Use respirators and components tested and approved under appropriate government standards such as NIOSH (US) or CEN (EU).

Control of environmental exposure
Prevent further leakage or spillage if safe to do so. Do not let product enter drains. Discharge into the environment must be avoided.

9. PHYSICAL AND CHEMICAL PROPERTIES

9.1 Information on basic physical and chemical properties

a)	Appearance	Form: powder Colour: grey
b)	Odour	No data available
c)	Odour Threshold	No data available
d)	pH	No data available
e)	Melting point/freezing point	Melting point/range: 1,244 °C (2,271 °F) - lit.
f)	Initial boiling point and boiling range	1,962 °C (3,564 °F) - lit.
g)	Flash point	Not applicable
h)	Evaporation rate	No data available
i)	Flammability (solid, gas)	No data available
j)	Upper/lower flammability or explosive limits	No data available
k)	Vapour pressure	No data available
l)	Vapour density	No data available
m)	Relative density	7.3 g/mL at 25 °C (77 °F)
n)	Water solubility	No data available
o)	Partition coefficient: n-octanol/water	No data available
p)	Auto-ignition temperature	No data available
q)	Decomposition temperature	No data available
r)	Viscosity	No data available
s)	Explosive properties	No data available
t)	Oxidizing properties	No data available

9.2 Other safety information
No data available

10. STABILITY AND REACTIVITY

10.1 Reactivity
No data available

10.2 Chemical stability
Stable under recommended storage conditions.

10.3 Possibility of hazardous reactions
Reacts violently with water.

10.4 Conditions to avoid
Exposure to moisture

10.5 Incompatible materials
acids, Halogens, Bases, Phosphorus, Sulphur oxides, Peroxides

10.6 Hazardous decomposition products
Other decomposition products - No data available
In the event of fire: see section 5

11. TOXICOLOGICAL INFORMATION

11.1 Information on toxicological effects

Acute toxicity
LD50 Oral - Rat - 9,000 mg/kg

Inhalation: No data available

Dermal: No data available

No data available

Skin corrosion/irritation
Skin - Rabbit
Result: Mild skin irritation - 24 h

Serious eye damage/eye irritation
Eyes - Rabbit
Result: Mild eye irritation - 24 h

Respiratory or skin sensitisation
No data available

Germ cell mutagenicity
No data available

Carcinogenicity

Carcinogenicity - Rat - Intramuscular
Tumorigenic:Equivocal tumorigenic agent by RTECS criteria. Tumorigenic:Tumors at site or application.

IARC: No component of this product present at levels greater than or equal to 0.1% is identified as probable, possible or confirmed human carcinogen by IARC.

ACGIH: No component of this product present at levels greater than or equal to 0.1% is identified as a carcinogen or potential carcinogen by ACGIH.

NTP: No component of this product present at levels greater than or equal to 0.1% is identified as a known or anticipated carcinogen by NTP.

OSHA: No component of this product present at levels greater than or equal to 0.1% is identified as a carcinogen or potential carcinogen by OSHA.

Reproductive toxicity
No data available

May cause reproductive disorders.

Specific target organ toxicity - single exposure
No data available

Specific target organ toxicity - repeated exposure
No data available

Aspiration hazard
No data available

Additional Information
RTECS: OO9275000

Men exposed to manganese dusts showed a decrease in fertility. Chronic manganese poisoning primarily involves the central nervous system. Early symptoms include languor, sleepiness and weakness in the legs. A stolid mask-like appearance of the face, emotional disturbances such as uncontrollable laughter and a spastic gait with tendency to fall in walking are findings in more advanced cases. High incidence of pneumonia has been found in workers exposed to the dust or fume of some manganese compounds.

Stomach - Irregularities - Based on Human Evidence
Stomach - Irregularities - Based on Human Evidence

12. ECOLOGICAL INFORMATION

12.1 Toxicity

Toxicity to daphnia and other aquatic invertebrates	EC50 - Daphnia magna (Water flea) - 40 mg/l - 48 h

12.2 Persistence and degradability
No data available

12.3 Bioaccumulative potential
No data available

12.4 Mobility in soil
No data available

12.5 Results of PBT and vPvB assessment
PBT/vPvB assessment not available as chemical safety assessment not required/not conducted

12.6 Other adverse effects
An environmental hazard cannot be excluded in the event of unprofessional handling or disposal.
Harmful to aquatic life.

No data available

13. DISPOSAL CONSIDERATIONS

13.1 Waste treatment methods

Product
Burn in a chemical incinerator equipped with an afterburner and scrubber but exert extra care in igniting as this material is highly flammable. Offer surplus and non-recyclable solutions to a licensed disposal company. Contact a licensed professional waste disposal service to dispose of this material.

Contaminated packaging
Dispose of as unused product.

14. TRANSPORT INFORMATION

DOT (US)
UN number: 3208 Class: 4.3 Packing group: I
Proper shipping name: Metallic substance, water-reactive, n.o.s. (Manganese)

Poison Inhalation Hazard: No

IMDG
UN number: 3208 Class: 4.3 Packing group: I EMS-No: F-G, S-N
Proper shipping name: METALLIC SUBSTANCE, WATER-REACTIVE, N.O.S. (Manganese)

IATA
UN number: 3208 Class: 4.3 Packing group: I
Proper shipping name: Metallic substance, water-reactive, n.o.s. (Manganese)
IATA Passenger: Not permitted for transport

15. REGULATORY INFORMATION

SARA 302 Components
No chemicals in this material are subject to the reporting requirements of SARA Title III, Section 302.

SARA 313 Components

	CAS-No.	Revision Date
Manganese	7439-96-5	2007-07-01

SARA 311/312 Hazards
Reactivity Hazard, Chronic Health Hazard

Massachusetts Right To Know Components

	CAS-No.	Revision Date
Manganese	7439-96-5	2007-07-01

Pennsylvania Right To Know Components

	CAS-No.	Revision Date
Manganese	7439-96-5	2007-07-01

New Jersey Right To Know Components

	CAS-No.	Revision Date
Manganese	7439-96-5	2007-07-01

California Prop. 65 Components
This product does not contain any chemicals known to State of California to cause cancer, birth defects, or any other reproductive harm.

16. OTHER INFORMATION

Full text of H-Statements referred to under sections 2 and 3.

Aquatic Acute	Acute aquatic toxicity
Aquatic Chronic	Chronic aquatic toxicity
H260	In contact with water releases flammable gases which may ignite spontaneously.
H402	Harmful to aquatic life.
H412	Harmful to aquatic life with long lasting effects.

HMIS Rating

Health hazard:	0
Chronic Health Hazard:	*
Flammability:	3
Physical Hazard	2

NFPA Rating

Health hazard:	0
Fire Hazard:	0
Reactivity Hazard:	2
Special hazard.I:	W

Further information
Copyright 2015 Sigma-Aldrich Co. LLC. License granted to make unlimited paper copies for internal use only.
The above information is believed to be correct but does not purport to be all inclusive and shall be used only as a guide. The information in this document is based on the present state of our knowledge and is applicable to the product with regard to appropriate safety precautions. It does not represent any guarantee of the properties of the product. Sigma-Aldrich Corporation and its Affiliates shall not be held liable for any damage resulting from handling or from contact with the above product. See www.sigma-aldrich.com and/or the reverse side of invoice or packing slip for additional terms and conditions of sale.

Preparation Information
Sigma-Aldrich Corporation
Product Safety – Americas Region
1-800-521-8956

Version: 4.6 Revision Date: 03/02/2015 Print Date: 02/07/2016

SAFETY DATA SHEET

Version 6.12
Revision Date 07/27/2024
Print Date 07/28/2024

SECTION 1: Identification of the substance/mixture and of the company/undertaking

1.1 Product identifiers

Product name : *m*-Cresol

Product Number : W353000
Brand : Aldrich
Index-No. : 604-004-00-9
CAS-No. : 108-39-4

1.2 Relevant identified uses of the substance or mixture and uses advised against

Identified uses : Laboratory chemicals, Synthesis of substances

Uses advised against : The product is being supplied under the TSCA R&D Exemption (40 CFR Section 720.36). It is the recipient's responsibility to comply with the requirements of the R&D exemption. The product may not be used for a non-exempt commercial purpose under TSCA unless appropriate consent is granted in writing by MilliporeSigma.

1.3 Details of the supplier of the safety data sheet

Company : Sigma-Aldrich Inc.
3050 SPRUCE ST
ST. LOUIS MO 63103
UNITED STATES

Telephone : +1 314 771-5765
Fax : +1 800 325-5052

1.4 Emergency telephone

Emergency Phone # : 800-424-9300 CHEMTREC (USA) +1-703-527-3887 CHEMTREC (International) 24 Hours/day; 7 Days/week

SECTION 2: Hazards identification

2.1 Classification of the substance or mixture

GHS Classification in accordance with 29 CFR 1910 (OSHA HCS)

Flammable liquids (Category 4), H227
Acute toxicity, Oral (Category 3), H301
Acute toxicity, Dermal (Category 3), H311

The life science business of Merck KGaA, Darmstadt, Germany
operates as MilliporeSigma in the US and Canada

Skin corrosion (Category 1B), H314
Serious eye damage (Category 1), H318
Short-term (acute) aquatic hazard (Category 2), H401
Long-term (chronic) aquatic hazard (Category 3), H412

For the full text of the H-Statements mentioned in this Section, see Section 16.

2.2 GHS Label elements, including precautionary statements

Pictogram



Signal Word	Danger
Hazard Statements	
H227	Combustible liquid.
H301 + H311	Toxic if swallowed or in contact with skin.
H314	Causes severe skin burns and eye damage.
H401	Toxic to aquatic life.
H412	Harmful to aquatic life with long lasting effects.
Precautionary Statements	
P210	Keep away from heat/ sparks/ open flames/ hot surfaces. No smoking.
P264	Wash skin thoroughly after handling.
P270	Do not eat, drink or smoke when using this product.
P273	Avoid release to the environment.
P280	Wear protective gloves/ protective clothing/ eye protection/ face protection.
P301 + P310 + P330	IF SWALLOWED: Immediately call a POISON CENTER/ doctor. Rinse mouth.
P301 + P330 + P331	IF SWALLOWED: Rinse mouth. Do NOT induce vomiting.
P303 + P361 + P353	IF ON SKIN (or hair): Take off immediately all contaminated clothing. Rinse skin with water/ shower.
P304 + P340 + P310	IF INHALED: Remove person to fresh air and keep comfortable for breathing. Immediately call a POISON CENTER/ doctor.
P305 + P351 + P338 + P310	IF IN EYES: Rinse cautiously with water for several minutes. Remove contact lenses, if present and easy to do. Continue rinsing. Immediately call a POISON CENTER/ doctor.
P362	Take off contaminated clothing and wash before reuse.
P370 + P378	In case of fire: Use dry sand, dry chemical or alcohol-resistant foam to extinguish.
P403 + P235	Store in a well-ventilated place. Keep cool.
P405	Store locked up.
P501	Dispose of contents/ container to an approved waste disposal plant.

2.3 Hazards not otherwise classified (HNOC) or not covered by GHS - none

SECTION 3: Composition/information on ingredients

3.1 Substances

Synonyms : 3-Methylphenol

The life science business of Merck KGaA, Darmstadt, Germany
operates as MilliporeSigma in the US and Canada

Formula	:	C_7H_8O
Molecular weight	:	108.14 g/mol
CAS-No.	:	108-39-4
EC-No.	:	203-577-9
Index-No.	:	604-004-00-9

Component	Classification	Concentration
meta-Cresol		
	Flam. Liq. 4; Acute Tox. 3; Skin Corr. 1B; Eye Dam. 1; Aquatic Acute 2; Aquatic Chronic 3; H227, H301, H311, H314, H318, H401, H412	<= 100 %

For the full text of the H-Statements mentioned in this Section, see Section 16.

SECTION 4: First aid measures

4.1 Description of first-aid measures

General advice
First aiders need to protect themselves. Show this material safety data sheet to the doctor in attendance.

If inhaled
After inhalation: fresh air. Call in physician.

In case of skin contact
In case of skin contact: Take off immediately all contaminated clothing. Rinse skin with water/ shower. Call a physician immediately.

In case of eye contact
After eye contact: rinse out with plenty of water. Immediately call in ophthalmologist. Remove contact lenses.

If swallowed
If swallowed: give water to drink (two glasses at most). Seek medical advice immediately. In exceptional cases only, if medical care is not available within one hour, induce vomiting (only in persons who are wide awake and fully conscious), administer activated charcoal (20 - 40 g in a 10% slurry) and consult a doctor as quickly as possible. Do not attempt to neutralise.

4.2 Most important symptoms and effects, both acute and delayed
The most important known symptoms and effects are described in the labelling (see section 2.2) and/or in section 11

4.3 Indication of any immediate medical attention and special treatment needed
No data available

The life science business of Merck KGaA, Darmstadt, Germany
operates as MilliporeSigma in the US and Canada

SECTION 5: Firefighting measures

5.1 Extinguishing media

Suitable extinguishing media
Water Foam Carbon dioxide (CO2) Dry powder

Unsuitable extinguishing media
For this substance/mixture no limitations of extinguishing agents are given.

5.2 Special hazards arising from the substance or mixture

Carbon oxides
Combustible.
Vapors are heavier than air and may spread along floors.
Forms explosive mixtures with air on intense heating.
Development of hazardous combustion gases or vapours possible in the event of fire.

5.3 Advice for firefighters

Stay in danger area only with self-contained breathing apparatus. Prevent skin contact by keeping a safe distance or by wearing suitable protective clothing.

5.4 Further information

Remove container from danger zone and cool with water. Prevent fire extinguishing water from contaminating surface water or the ground water system.

SECTION 6: Accidental release measures

6.1 Personal precautions, protective equipment and emergency procedures

Advice for non-emergency personnel: Do not breathe vapors, aerosols. Avoid substance contact. Ensure adequate ventilation. Keep away from heat and sources of ignition.
Evacuate the danger area, observe emergency procedures, consult an expert.
For personal protection see section 8.

6.2 Environmental precautions

Do not let product enter drains.

6.3 Methods and materials for containment and cleaning up

Cover drains. Collect, bind, and pump off spills. Observe possible material restrictions (see sections 7 and 10). Take up carefully with liquid-absorbent material (e.g. Chemizorb®). Dispose of properly. Clean up affected area.

6.4 Reference to other sections

For disposal see section 13.

SECTION 7: Handling and storage

7.1 Precautions for safe handling

Advice on protection against fire and explosion
Keep away from open flames, hot surfaces and sources of ignition.Take precautionary measures against static discharge.

Hygiene measures

The life science business of Merck KGaA, Darmstadt, Germany
operates as MilliporeSigma in the US and Canada

Immediately change contaminated clothing. Apply preventive skin protection. Wash hands and face after working with substance.
For precautions see section 2.2.

7.2 Conditions for safe storage, including any incompatibilities

Storage conditions
Tightly closed. Keep in a well-ventilated place. Keep locked up or in an area accessible only to qualified or authorized persons.

Moisture sensitive.

Storage class
Storage class (TRGS 510): 6.1A: Combustible, acute toxic Cat. 1 and 2 / very toxic hazardous materials

7.3 Specific end use(s)
Apart from the uses mentioned in section 1.2 no other specific uses are stipulated

SECTION 8: Exposure controls/personal protection

8.1 Control parameters

Ingredients with workplace control parameters

Component	CAS-No.	Value	Control parameters	Basis
meta-Cresol	108-39-4	TWA	2.3 ppm 10 mg/m3	USA. NIOSH Recommended Exposure Limits
		TWA	5 ppm 22 mg/m3	USA. Occupational Exposure Limits (OSHA) - Table Z-1 Limits for Air Contaminants
	Remarks	Skin designation		
		TWA	20 mg/m3	USA. ACGIH Threshold Limit Values (TLV)
		Not classifiable as a human carcinogen Danger of cutaneous absorption		
		PEL	5 ppm 22 mg/m3	California permissible exposure limits for chemical contaminants (Title 8, Article 107)
		Skin		

8.2 Exposure controls

Appropriate engineering controls
Immediately change contaminated clothing. Apply preventive skin protection. Wash hands and face after working with substance.

The life science business of Merck KGaA, Darmstadt, Germany
operates as MilliporeSigma in the US and Canada

Personal protective equipment

Eye/face protection
Use equipment for eye protection tested and approved under appropriate government standards such as NIOSH (US) or EN 166(EU). Tightly fitting safety goggles

Skin protection
This recommendation applies only to the product stated in the safety data sheet, supplied by us and for the designated use. When dissolving in or mixing with other substances and under conditions deviating from those stated in EN 16523-1 please contact the supplier of CE-approved gloves (e.g. KCL GmbH, D-36124 Eichenzell, Internet: www.kcl.de).
Full contact
Material: Chloroprene
Minimum layer thickness: 0.65 mm
Break through time: 480 min
Material tested:KCL 720 Camapren®

This recommendation applies only to the product stated in the safety data sheet, supplied by us and for the designated use. When dissolving in or mixing with other substances and under conditions deviating from those stated in EN 16523-1 please contact the supplier of CE-approved gloves (e.g. KCL GmbH, D-36124 Eichenzell, Internet: www.kcl.de).
Splash contact
Material: Latex gloves
Minimum layer thickness: 0.6 mm
Break through time: 60 min
Material tested:Lapren® (KCL 706 / Aldrich Z677558, Size M)

Body Protection
protective clothing

Respiratory protection
Recommended Filter type: Filter A-(P3)
The entrepeneur has to ensure that maintenance, cleaning and testing of respiratory protective devices are carried out according to the instructions of the producer. These measures have to be properly documented.
required when vapours/aerosols are generated. Our recommendations on filtering respiratory protection are based on the following standards: DIN EN 143, DIN 14387 and other accompanying standards relating to the used respiratory protection system.

Control of environmental exposure
Do not let product enter drains.

SECTION 9: Physical and chemical properties

9.1 Information on basic physical and chemical properties

a)	Appearance	Form: liquid Color: colorless, light yellow
b)	Odor	phenol-like

The life science business of Merck KGaA, Darmstadt, Germany
operates as MilliporeSigma in the US and Canada

c)	Odor Threshold	No data available
d)	pH	No data available
e)	Melting point/freezing point	Melting point/ range: 8 - 10 °C (46 - 50 °F) - lit.
f)	Initial boiling point and boiling range	203 °C 397 °F - lit.
g)	Flash point	86 °C (187 °F) - closed cup
h)	Evaporation rate	No data available
i)	Flammability (solid, gas)	No data available
j)	Upper/lower flammability or explosive limits	Upper explosion limit: 1.35 %(V) Lower explosion limit: 1.06 %(V)
k)	Vapor pressure	< 1 hPa at 20 °C (68 °F)
l)	Vapor density	3.73 - (Air = 1.0)
m)	Density	1.034 g/cm3 at 25 °C (77 °F) - lit.
	Relative density	1.0320 °C
n)	Water solubility	22.7 g/l at 25 °C (77 °F)
o)	Partition coefficient: n-octanol/water	log Pow: 1.96 - Bioaccumulation is not expected.
p)	Autoignition temperature	559 °C (1038 °F) at 1,013 hPa
q)	Decomposition temperature	No data available
r)	Viscosity	No data available
s)	Explosive properties	Not classified as explosive.
t)	Oxidizing properties	none

9.2 Other safety information

Dissociation constant	10.09 at 25 °C (77 °F)
Relative vapor density	3.73 - (Air = 1.0)

SECTION 10: Stability and reactivity

10.1 Reactivity

Forms explosive mixtures with air on intense heating.
A range from approx. 15 Kelvin below the flash point is to be rated as critical.

10.2 Chemical stability

The product is chemically stable under standard ambient conditions (room temperature) .

The life science business of Merck KGaA, Darmstadt, Germany
operates as MilliporeSigma in the US and Canada

10.3 Possibility of hazardous reactions
Violent reactions possible with:
Strong oxidizing agents
Nitric acid
fuming sulfuric acid
chlorosulfonic acid
alkalines
Iron
Lead

10.4 Conditions to avoid
Strong heating.

10.5 Incompatible materials
No data available

10.6 Hazardous decomposition products
In the event of fire: see section 5

SECTION 11: Toxicological information

11.1 Information on toxicological effects

Acute toxicity
LD50 Oral - Rat - male - 242 mg/kg
(OECD Test Guideline 401)
Symptoms: If ingested, severe burns of the mouth and throat, as well as a danger of perforation of the esophagus and the stomach.
Symptoms: mucosal irritations, Cough, Shortness of breath, Possible damages:, damage of respiratory tract
Inhalation: Corrosive to respiratory system.
LD50 Dermal - Rabbit - 620 mg/kg
Remarks: Behavioral:Somnolence (general depressed activity).
Behavioral:Tetany.
(RTECS)

Skin corrosion/irritation
Skin - Rabbit
Result: Causes burns. - 24 h
Remarks: (ECHA)
Remarks: Classified according to Regulation (EU) 1272/2008, Annex VI (Table 3.1/3.2)

Serious eye damage/eye irritation
Remarks: Causes serious eye damage.

Respiratory or skin sensitization
No data available

Germ cell mutagenicity
Test Type: Ames test
Test system: Escherichia coli/Salmonella typhimurium
Metabolic activation: with and without metabolic activation
Method: OECD Test Guideline 471

The life science business of Merck KGaA, Darmstadt, Germany
operates as MilliporeSigma in the US and Canada

Result: negative
Test Type: Mutagenicity (mammal cell test): chromosome aberration.
Test system: Chinese hamster lung cells
Metabolic activation: with and without metabolic activation
Method: OECD Test Guideline 473
Result: positive
Test Type: In vitro mammalian cell gene mutation test
Test system: mouse lymphoma cells
Metabolic activation: with and without metabolic activation
Method: OECD Test Guideline 476
Result: negative

Test Type: Chromosome aberration test
Species: Mouse
Cell type: Bone marrow
Application Route: Oral
Method: OECD Test Guideline 475
Result: negative

Carcinogenicity

IARC: No ingredient of this product present at levels greater than or equal to 0.1% is identified as probable, possible or confirmed human carcinogen by IARC.

NTP: No ingredient of this product present at levels greater than or equal to 0.1% is identified as a known or anticipated carcinogen by NTP.

OSHA: No component of this product present at levels greater than or equal to 0.1% is on OSHA's list of regulated carcinogens.

Reproductive toxicity
No data available

Specific target organ toxicity - single exposure
No data available

Specific target organ toxicity - repeated exposure
No data available

Aspiration hazard
No data available

11.2 Additional Information

Repeated dose toxicity - Rat - male - Oral - 13 Weeks - NOAEL (No observed adverse effect level) - 50 mg/kg

RTECS: GO6125000
Material is extremely destructive to tissue of the mucous membranes and upper respiratory tract, eyes, and skin., Cough, Shortness of breath, Headache, Nausea
To the best of our knowledge, the chemical, physical, and toxicological properties have not been thoroughly investigated.

After absorption:

Systemic effects:

The life science business of Merck KGaA, Darmstadt, Germany
operates as MilliporeSigma in the US and Canada

Headache
Nausea
Vomiting
Dizziness
agitation, spasms
respiratory arrest
Unconsciousness

Damage to:

Central nervous system
Liver
Kidney

This substance should be handled with particular care.

Stomach - Irregularities - Based on Human Evidence

Stomach - Irregularities - Based on Human Evidence

SECTION 12: Ecological information

12.1 Toxicity

Toxicity to fish	static test LC50 - Salvelinus fontinalis - 7.6 mg/l - 96 h Remarks: (ECHA)
	static test LC50 - Oncorhynchus mykiss (rainbow trout) - 8.6 mg/l - 96 h Remarks: (ECHA)
	static test LC50 - Salmo trutta (brown trout) - 8.4 mg/l - 96 h Remarks: (ECHA)
Toxicity to daphnia and other aquatic invertebrates	flow-through test EC50 - Daphnia pulicaria - > 99.5 mg/l - 48 h (US-EPA)
Toxicity to fish(Chronic toxicity)	flow-through test NOEC - Pimephales promelas (fathead minnow) - 1.35 mg/l - 32 d (OECD Test Guideline 210) Remarks: The value is given in analogy to the following substances: p-cresol
Toxicity to daphnia and other aquatic invertebrates(Chronic toxicity)	semi-static test NOEC - Daphnia magna (Water flea) - 1 mg/l - 21 d Remarks: (ECHA) The value is given in analogy to the following substances: p-cresol

The life science business of Merck KGaA, Darmstadt, Germany
operates as MilliporeSigma in the US and Canada

12.2 Persistence and degradability

Biodegradability aerobic - Exposure time 10 d
Result: 96 % - Inherently biodegradable.
(OECD Test Guideline 302B)

12.3 Bioaccumulative potential

Bioaccumulation Leuciscus idus (Golden orfe) - 3 d
- 0.05 mg/l(meta-Cresol)

Bioconcentration factor (BCF): 17 - 20

12.4 Mobility in soil

No data available

12.5 Results of PBT and vPvB assessment

PBT/vPvB assessment not available as chemical safety assessment not required/not conducted

12.6 Endocrine disrupting properties

No data available

12.7 Other adverse effects

Biological effects:
Hazard for drinking water supplies.
Change in the flavour characteristics of fish protein.
Discharge into the environment must be avoided.

SECTION 13: Disposal considerations

13.1 Waste treatment methods

Product

Waste material must be disposed of in accordance with the national and local regulations. Leave chemicals in original containers. No mixing with other waste. Handle uncleaned containers like the product itself.

SECTION 14: Transport information

DOT (US)

UN number: 2076 Class: 6.1 (8) Packing group: II
Proper shipping name: Cresols, liquid
Reportable Quantity (RQ): 100 lbs
Reportable Quantity (RQ): 100 lbs
Poison Inhalation Hazard: No

IMDG

UN number: 2076 Class: 6.1 (8) Packing group: II EMS-No: F-A, S-B
Proper shipping name: CRESOLS, LIQUID

The life science business of Merck KGaA, Darmstadt, Germany
operates as MilliporeSigma in the US and Canada

IATA
UN number: 2076 Class: 6.1 (8) Packing group: II
Proper shipping name: Cresols, liquid

SECTION 15: Regulatory information

CERCLA Reportable Quantity

Components	CAS-No.	Component RQ (lbs)	Calculated product RQ (lbs)
meta-Cresol	108-39-4	100	100
meta-Cresol	108-39-4	100	100 (D024)

SARA 304 Extremely Hazardous Substances Reportable Quantity

This material does not contain any components with a section 304 EHS RQ.

SARA 302 Extremely Hazardous Substances Threshold Planning Quantity

This material does not contain any components with a section 302 EHS TPQ.

SARA 311/312 Hazards : Fire Hazard
Acute Health Hazard
Chronic Health Hazard

SARA 313 : The following components are subject to reporting levels established by SARA Title III, Section 313:

meta-Cresol 108-39-4 >= 90 - <= 100 %

Clean Air Act

This product neither contains, nor was manufactured with a Class I or Class II ODS as defined by the U.S. Clean Air Act Section 602 (40 CFR 82, Subpt. A, App.A + B).
The following chemical(s) are listed as HAP under the U.S. Clean Air Act, Section 112 (40 CFR 61):

meta-Cresol 108-39-4 >= 90 - <= 100 %

This product does not contain any chemicals listed under the U.S. Clean Air Act Section 112(r) for Accidental Release Prevention (40 CFR 68.130, Subpart F).
The following chemical(s) are listed under the U.S. Clean Air Act Section 111 SOCMI Intermediate or Final VOC's (40 CFR 60.489):

meta-Cresol 108-39-4 >= 90 - <= 100 %

Clean Water Act

The following Hazardous Substances are listed under the U.S. CleanWater Act, Section 311, Table 116.4A:

meta-Cresol 108-39-4 >= 90 - <= 100 %

This product does not contain any Hazardous Chemicals listed under the U.S. CleanWater Act, Section 311, Table 117.3.
This product does not contain any toxic pollutants listed under the U.S. Clean Water Act Section 307
This product does not contain any priority pollutants related to the U.S. Clean Water Act

The life science business of Merck KGaA, Darmstadt, Germany
operates as MilliporeSigma in the US and Canada

US State Regulations

Massachusetts Right To Know

meta-Cresol	108-39-4

Pennsylvania Right To Know

meta-Cresol	108-39-4

Maine Chemicals of High Concern

Product does not contain any listed chemicals

Vermont Chemicals of High Concern

Product does not contain any listed chemicals

Washington Chemicals of High Concern

Product does not contain any listed chemicals

The ingredients of this product are reported in the following inventories:

TSCA : All substances listed as active on the TSCA inventory

TSCA list

No substances are subject to a Significant New Use Rule.

No substances are subject to TSCA 12(b) export notification requirements.

SECTION 16: Other information

Further information

The information is believed to be correct but is not exhaustive and will be used solely as a guideline, which is based on current knowledge of the chemical substance or mixture and is applicable to appropriate safety precautions for the product. It does not represent any guarantee of the properties of the product. Sigma-Aldrich Corporation and its Affiliates shall not be held liable for any damage resulting from handling or from contact with the above product. See www.sigma-aldrich.com and/or the reverse side of invoice or packing slip for additional terms and conditions of sale.

Copyright 2020 Sigma-Aldrich Co. LLC. License granted to make unlimited paper copies for internal use only.

The branding on the header and/or footer of this document may temporarily not visually match the product purchased as we transition our branding. However, all of the information in the document regarding the product remains unchanged and matches the product ordered. For further information please contact mlsbranding@sial.com.

Version: 6.12 Revision Date: 07/27/2024 Print Date: 07/28/2024

The life science business of Merck KGaA, Darmstadt, Germany
operates as MilliporeSigma in the US and Canada

SAFETY DATA SHEET

Version 6.5
Revision Date 02/07/2023
Print Date 02/07/2023

SECTION 1: Identification of the substance/mixture and of the company/undertaking

1.1 Product identifiers

Product name : Mercury

Product Number : 215457
Brand : SIGALD
Index-No. : 080-001-00-0
CAS-No. : 7439-97-6

1.2 Relevant identified uses of the substance or mixture and uses advised against

Identified uses : Scientific research and development, Reagent for analysis

1.3 Details of the supplier of the safety data sheet

Company : Sigma-Aldrich Inc.
3050 SPRUCE ST
ST. LOUIS MO 63103
UNITED STATES

Telephone : +1 314 771-5765
Fax : +1 800 325-5052

1.4 Emergency telephone

Emergency Phone # : 800-424-9300 CHEMTREC (USA) +1-703-527-3887 CHEMTREC (International) 24 Hours/day; 7 Days/week

SECTION 2: Hazards identification

2.1 Classification of the substance or mixture

GHS Classification in accordance with 29 CFR 1910 (OSHA HCS)

Acute toxicity, Inhalation (Category 2), H330
Reproductive toxicity (Category 1B), H360
Specific target organ toxicity - repeated exposure (Category 1), H372
Short-term (acute) aquatic hazard (Category 1), H400
Long-term (chronic) aquatic hazard (Category 1), H410

For the full text of the H-Statements mentioned in this Section, see Section 16.

2.2 GHS Label elements, including precautionary statements

Pictogram



Signal Word Danger

The life science business of Merck KGaA, Darmstadt, Germany
operates as MilliporeSigma in the US and Canada

Hazard statement(s)

H330	Fatal if inhaled.
H360	May damage fertility or the unborn child.
H372	Causes damage to organs through prolonged or repeated exposure.
H410	Very toxic to aquatic life with long lasting effects.

Precautionary statement(s)

P201	Obtain special instructions before use.
P202	Do not handle until all safety precautions have been read and understood.
P260	Do not breathe dust/ fume/ gas/ mist/ vapors/ spray.
P264	Wash skin thoroughly after handling.
P270	Do not eat, drink or smoke when using this product.
P271	Use only outdoors or in a well-ventilated area.
P273	Avoid release to the environment.
P280	Wear protective gloves/ protective clothing/ eye protection/ face protection.
P284	Wear respiratory protection.
P304 + P340 + P310	IF INHALED: Remove person to fresh air and keep comfortable for breathing. Immediately call a POISON CENTER/ doctor.
P308 + P313	IF exposed or concerned: Get medical advice/ attention.
P391	Collect spillage.
P403 + P233	Store in a well-ventilated place. Keep container tightly closed.
P405	Store locked up.
P501	Dispose of contents/ container to an approved waste disposal plant.

2.3 Hazards not otherwise classified (HNOC) or not covered by GHS - none

SECTION 3: Composition/information on ingredients

3.1 Substances

Formula	:	Hg
Molecular weight	:	200.59 g/mol
CAS-No.	:	7439-97-6
EC-No.	:	231-106-7
Index-No.	:	080-001-00-0

Component	Classification	Concentration
mercury		
	Acute Tox. 2; Repr. 1B; STOT RE 1; Aquatic Acute 1; Aquatic Chronic 1; H330, H360, H372, H400, H410 M-Factor - Aquatic Acute: 1 - Aquatic Chronic: 100	<= 100 %

For the full text of the H-Statements mentioned in this Section, see Section 16.

The life science business of Merck KGaA, Darmstadt, Germany
operates as MilliporeSigma in the US and Canada

SECTION 4: First aid measures

4.1 Description of first-aid measures

General advice
First aiders need to protect themselves. Show this material safety data sheet to the doctor in attendance.

If inhaled
After inhalation: fresh air. Immediately call in physician. If breathing stops: immediately apply artificial respiration, if necessary also oxygen.

In case of skin contact
In case of skin contact: Take off immediately all contaminated clothing. Rinse skin with water/ shower. Consult a physician.

In case of eye contact
After eye contact: rinse out with plenty of water. Call in ophthalmologist. Remove contact lenses.

If swallowed
After swallowing: immediately make victim drink water (two glasses at most). Consult a physician.

4.2 Most important symptoms and effects, both acute and delayed
The most important known symptoms and effects are described in the labelling (see section 2.2) and/or in section 11

4.3 Indication of any immediate medical attention and special treatment needed
No data available

SECTION 5: Firefighting measures

5.1 Extinguishing media

Suitable extinguishing media
Use extinguishing measures that are appropriate to local circumstances and the surrounding environment.

Unsuitable extinguishing media
For this substance/mixture no limitations of extinguishing agents are given.

5.2 Special hazards arising from the substance or mixture
Mercury/mercury oxides.
Not combustible.
Ambient fire may liberate hazardous vapours.

5.3 Advice for firefighters
Stay in danger area only with self-contained breathing apparatus. Prevent skin contact by keeping a safe distance or by wearing suitable protective clothing.

5.4 Further information
Suppress (knock down) gases/vapors/mists with a water spray jet. Prevent fire extinguishing water from contaminating surface water or the ground water system.

The life science business of Merck KGaA, Darmstadt, Germany
operates as MilliporeSigma in the US and Canada

SECTION 6: Accidental release measures

6.1 Personal precautions, protective equipment and emergency procedures

Advice for non-emergency personnel: Do not breathe vapors, aerosols. Avoid substance contact. Ensure adequate ventilation. Evacuate the danger area, observe emergency procedures, consult an expert.
For personal protection see section 8.

6.2 Environmental precautions

Do not let product enter drains.

6.3 Methods and materials for containment and cleaning up

Soak up with inert absorbent material and dispose of as hazardous waste. Keep in suitable, closed containers for disposal. In some instances, a mercury spill kit may be used. Please consult with your site EHS representative to determine the most appropriate clean up method.Cover drains. Collect, bind, and pump off spills. Observe possible material restrictions (see sections 7 and 10). Take up carefully with liquid-absorbent material (e.g. Chemizorb®). Dispose of properly. Clean up affected area.

6.4 Reference to other sections

For disposal see section 13.

SECTION 7: Handling and storage

7.1 Precautions for safe handling

Advice on safe handling
Work under hood. Do not inhale substance/mixture. Avoid generation of vapours/aerosols.

Hygiene measures
Immediately change contaminated clothing. Apply preventive skin protection. Wash hands and face after working with substance.
For precautions see section 2.2.

7.2 Conditions for safe storage, including any incompatibilities

Storage conditions
Tightly closed. Keep in a well-ventilated place. Keep locked up or in an area accessible only to qualified or authorized persons.

Store under inert gas.

Storage class
Storage class (TRGS 510): 6.1B: Non-combustible, acute toxic Cat. 1 and 2 / very toxic hazardous materials

7.3 Specific end use(s)

Apart from the uses mentioned in section 1.2 no other specific uses are stipulated

SECTION 8: Exposure controls/personal protection

8.1 Control parameters

Ingredients with workplace control parameters

The life science business of Merck KGaA, Darmstadt, Germany
operates as MilliporeSigma in the US and Canada

Component	CAS-No.	Value	Control parameters	Basis
mercury	7439-97-6	C	0.1 mg/m3	USA. NIOSH Recommended Exposure Limits
	Remarks	Potential for dermal absorption		
		CEIL	1.0mg/10m3	USA. Occupational Exposure Limits (OSHA) - Table Z-2
		TWA	0.05 mg/m3	USA. Table Z-1-A Limits for Air Contaminants (1989 vacated values)
		Skin notation		
		TWA	0.025 mg/m3	USA. ACGIH Threshold Limit Values (TLV)
		Central Nervous System impairment Kidney damage Substances for which there is a Biological Exposure Index or Indices (see BEI® section) Not classifiable as a human carcinogen Danger of cutaneous absorption		
		TWA	0.05 mg/m3	USA. NIOSH Recommended Exposure Limits
		Potential for dermal absorption		

8.2 Exposure controls

Appropriate engineering controls
Immediately change contaminated clothing. Apply preventive skin protection. Wash hands and face after working with substance.

Personal protective equipment

Eye/face protection
Use equipment for eye protection tested and approved under appropriate government standards such as NIOSH (US) or EN 166(EU). Safety glasses

Skin protection
This recommendation applies only to the product stated in the safety data sheet, supplied by us and for the designated use. When dissolving in or mixing with other substances and under conditions deviating from those stated in EN374 please contact the supplier of CE-approved gloves (e.g. KCL GmbH, D-36124 Eichenzell, Internet: www.kcl.de).
Full contact
Material: Nitrile rubber
Minimum layer thickness: 0.11 mm
Break through time: 480 min
Material tested:KCL 741 Dermatril® L

This recommendation applies only to the product stated in the safety data sheet, supplied by us and for the designated use. When dissolving in or mixing with other substances and under conditions deviating from those stated in EN374 please contact the supplier of CE-approved gloves (e.g. KCL GmbH, D-36124 Eichenzell, Internet: www.kcl.de).
Splash contact
Material: Nitrile rubber
Minimum layer thickness: 0.11 mm
Break through time: 480 min
Material tested:KCL 741 Dermatril® L

The life science business of Merck KGaA, Darmstadt, Germany
operates as MilliporeSigma in the US and Canada

Body Protection
protective clothing

Respiratory protection
required when vapours/aerosols are generated.
Our recommendations on filtering respiratory protection are based on the following standards: DIN EN 143, DIN 14387 and other accompanying standards relating to the used respiratory protection system.

Control of environmental exposure
Do not let product enter drains.

SECTION 9: Physical and chemical properties

9.1 Information on basic physical and chemical properties

a)	Appearance	Form: liquid Color: silver, white
b)	Odor	odorless
c)	Odor Threshold	No data available
d)	pH	No data available
e)	Melting point/freezing point	Melting point/range: -38.87 °C (-37.97 °F) - lit.
f)	Initial boiling point and boiling range	356.6 °C 673.9 °F - lit.
g)	Flash point	()Not applicable
h)	Evaporation rate	No data available
i)	Flammability (solid, gas)	The product is not flammable.
j)	Upper/lower flammability or explosive limits	No data available
k)	Vapor pressure	< 0.01 hPa at 20 °C (68 °F) 1 hPa at 126 °C(259 °F)
l)	Vapor density	6.93 - (Air = 1.0)
m)	Density	13.55 g/cm3 at 25 °C (77 °F)
	Relative density	No data available
n)	Water solubility	0.00006 g/l at 25 °C (77 °F)
o)	Partition coefficient: n-octanol/water	Not applicable for inorganic substances
p)	Autoignition temperature	No data available
q)	Decomposition temperature	No data available
r)	Viscosity	No data available

The life science business of Merck KGaA, Darmstadt, Germany
operates as MilliporeSigma in the US and Canada

s) Explosive properties No data available

t) Oxidizing properties none

9.2 Other safety information

Relative vapor density	6.93 - (Air = 1.0)

SECTION 10: Stability and reactivity

10.1 Reactivity
No data available

10.2 Chemical stability
The product is chemically stable under standard ambient conditions (room temperature) .

10.3 Possibility of hazardous reactions
Risk of explosion with:
Acetylene
Alkali metals
Aluminum
Amines
Ammonia
chlorine dioxide
Potassium
sodium
oxalic acid
perchlorates
Risk of ignition or formation of inflammable gases or vapours with:
Chlorine
silanes
Oxygen
Generates dangerous gases or fumes in contact with:
Nitric acid
Exothermic reaction with:
Bromine
Metals
acetylidene
Oxygen

10.4 Conditions to avoid
no information available

10.5 Incompatible materials
Aluminum, Lead, Copper, silver, Zinc, zinc alloys, Tin

10.6 Hazardous decomposition products
In the event of fire: see section 5

The life science business of Merck KGaA, Darmstadt, Germany
operates as MilliporeSigma in the US and Canada

SECTION 11: Toxicological information

11.1 Information on toxicological effects

Acute toxicity
Oral: No data available
LC50 Inhalation - Rat - male - 2 h - < 27 mg/m3 - vapor

Dermal: No data available

Skin corrosion/irritation
No data available

Serious eye damage/eye irritation
No data available

Respiratory or skin sensitization
No data available

Germ cell mutagenicity
No data available

Carcinogenicity
This product is or contains a component that is not classifiable as to its carcinogenicity based on its IARC, ACGIH, NTP, or EPA classification.

IARC: No ingredient of this product present at levels greater than or equal to 0.1% is identified as probable, possible or confirmed human carcinogen by IARC.

NTP: No ingredient of this product present at levels greater than or equal to 0.1% is identified as a known or anticipated carcinogen by NTP.

OSHA: No component of this product present at levels greater than or equal to 0.1% is on OSHA's list of regulated carcinogens.

Reproductive toxicity
Presumed human reproductive toxicant

Specific target organ toxicity - single exposure
No data available

Specific target organ toxicity - repeated exposure
Causes damage to organs through prolonged or repeated exposure.

Aspiration hazard
No data available

11.2 Additional Information

RTECS: OV4550000
To the best of our knowledge, the chemical, physical, and toxicological properties have not been thoroughly investigated.

Stomach - Irregularities - Based on Human Evidence

Stomach - Irregularities - Based on Human Evidence

The life science business of Merck KGaA, Darmstadt, Germany
operates as MilliporeSigma in the US and Canada

SECTION 12: Ecological information

12.1 Toxicity

Toxicity to fish	mortality LC50 - Cyprinus carpio (Carp) - 0.160 mg/l - 96 h
Toxicity to fish(Chronic toxicity)	Remarks: No data available (mercury)

12.2 Persistence and degradability

The methods for determining biodegradability are not applicable to inorganic substances.

12.3 Bioaccumulative potential

Bioaccumulation	Carassius auratus (goldfish) - 1,789 d - 0.25 µg/l(mercury)
	Bioconcentration factor (BCF): 155,986

12.4 Mobility in soil

No data available

12.5 Results of PBT and vPvB assessment

PBT/vPvB assessment not available as chemical safety assessment not required/not conducted

12.6 Endocrine disrupting properties

No data available

12.7 Other adverse effects

No data available

SECTION 13: Disposal considerations

13.1 Waste treatment methods

Product

Waste material must be disposed of in accordance with the national and local regulations. Leave chemicals in original containers. No mixing with other waste. Handle uncleaned containers like the product itself. See www.retrologistik.com for processes regarding the return of chemicals and containers, or contact us there if you have further questions.

SECTION 14: Transport information

DOT (US)

UN number: 2809 Class: 8 (6.1) Packing group: III
Proper shipping name: Mercury
Reportable Quantity (RQ): 1 lbs
Reportable Quantity (RQ): 1 lbs
Poison Inhalation Hazard: No

IMDG

UN number: 2809 Class: 8 (6.1) Packing group: III EMS-No: F-A, S-B
Proper shipping name: MERCURY
Marine pollutant : yes

IATA

The life science business of Merck KGaA, Darmstadt, Germany
operates as MilliporeSigma in the US and Canada

UN number: 2809 Class: 8 (6.1) Packing group: III
Proper shipping name: Mercury

SECTION 15: Regulatory information

SARA 302 Components
This material does not contain any components with a section 302 EHS TPQ.

SARA 313 Components
The following components are subject to reporting levels established by SARA Title III, Section 313:

	CAS-No.	Revision Date
mercury	7439-97-6	2015-11-23

SARA 311/312 Hazards
Acute Health Hazard, Chronic Health Hazard

Reportable Quantity : D009 lbs

Massachusetts Right To Know Components
No components are subject to the Massachusetts Right to Know Act.

Pennsylvania Right To Know Components

	CAS-No.	Revision Date
mercury	7439-97-6	2015-11-23

California Prop. 65 Components

	CAS-No.	Revision Date
, which is/are known to the State of California to cause birth defects or other reproductive harm. For more information go to www.P65Warnings.ca.gov.mercury	7439-97-6	2013-12-20

SECTION 16: Other information

Further information
The above information is believed to be correct but does not purport to be all inclusive and shall be used only as a guide. The information in this document is based on the present state of our knowledge and is applicable to the product with regard to appropriate safety precautions. It does not represent any guarantee of the properties of the product. Sigma-Aldrich Corporation and its Affiliates shall not be held liable for any damage resulting from handling or from contact with the above product. See www.sigma-aldrich.com and/or the reverse side of invoice or packing slip for additional terms and conditions of sale.

Copyright 2020 Sigma-Aldrich Co. LLC. License granted to make unlimited paper copies for internal use only.
The branding on the header and/or footer of this document may temporarily not visually match the product purchased as we transition our branding. However, all of the information in the document regarding the product remains unchanged and matches the product ordered. For further information please contact mlsbranding@sial.com.

The life science business of Merck KGaA, Darmstadt, Germany
operates as MilliporeSigma in the US and Canada

The life science business of Merck KGaA, Darmstadt, Germany
operates as MilliporeSigma in the US and Canada

SAFETY DATA SHEET

Version 6.8
Revision Date 09/07/2024
Print Date 09/08/2024

SECTION 1: Identification of the substance/mixture and of the company/undertaking

1.1 Product identifiers

Product name : Methoxychlor

Product Number : 36161
Brand : Sigma-Aldrich
CAS-No. : 72-43-5

1.2 Relevant identified uses of the substance or mixture and uses advised against

Identified uses : Laboratory chemicals, Synthesis of substances

Uses advised against : The product is being supplied under the TSCA R&D Exemption (40 CFR Section 720.36). It is the recipient's responsibility to comply with the requirements of the R&D exemption. The product may not be used for a non-exempt commercial purpose under TSCA unless appropriate consent is granted in writing by MilliporeSigma.

1.3 Details of the supplier of the safety data sheet

Company : Sigma-Aldrich Inc.
3050 SPRUCE ST
ST. LOUIS MO 63103
UNITED STATES

Telephone : +1 314 771-5765
Fax : +1 800 325-5052

1.4 Emergency telephone

Emergency Phone # : 800-424-9300 CHEMTREC (USA) +1-703-527-3887 CHEMTREC (International) 24 Hours/day; 7 Days/week

SECTION 2: Hazards identification

2.1 Classification of the substance or mixture

GHS Classification in accordance with 29 CFR 1910 (OSHA HCS)

Acute toxicity, Oral (Category 4), H302
Reproductive toxicity (Category 2), H361
Short-term (acute) aquatic hazard (Category 1), H400
Long-term (chronic) aquatic hazard (Category 1), H410

The life science business of Merck KGaA, Darmstadt, Germany
operates as MilliporeSigma in the US and Canada

For the full text of the H-Statements mentioned in this Section, see Section 16.

2.2 GHS Label elements, including precautionary statements

Pictogram



Signal Word Warning

Hazard Statements

H302	Harmful if swallowed.
H361	Suspected of damaging fertility or the unborn child.
H410	Very toxic to aquatic life with long lasting effects.

Precautionary Statements

P201	Obtain special instructions before use.
P202	Do not handle until all safety precautions have been read and understood.
P264	Wash skin thoroughly after handling.
P270	Do not eat, drink or smoke when using this product.
P273	Avoid release to the environment.
P280	Wear protective gloves/ protective clothing/ eye protection/ face protection.
P301 + P312 + P330	IF SWALLOWED: Call a POISON CENTER/ doctor if you feel unwell. Rinse mouth.
P308 + P313	IF exposed or concerned: Get medical advice/ attention.
P391	Collect spillage.
P405	Store locked up.
P501	Dispose of contents/ container to an approved waste disposal plant.

2.3 Hazards not otherwise classified (HNOC) or not covered by GHS - none

SECTION 3: Composition/information on ingredients

3.1 Substances

Synonyms : 2,2-Bis(4-methoxyphenyl)-1,1,1-trichloroethane
DMDT
1,1,1-Trichloro-2,2-bis-(p-methoxyphenyl)ethane

Formula : $C_{16}H_{15}Cl_3O_2$
Molecular weight : 345.65 g/mol
CAS-No. : 72-43-5
EC-No. : 200-779-9

Component	Classification	Concentration
Methoxychlor		
	Acute Tox. 4; Repr. 2; Aquatic Acute 1; Aquatic Chronic 1; H302, H361, H400, H410 M-Factor - Aquatic Acute:	<= 100 %

The life science business of Merck KGaA, Darmstadt, Germany
operates as MilliporeSigma in the US and Canada

	1,000 - Aquatic Chronic: 1,000	

For the full text of the H-Statements mentioned in this Section, see Section 16.

SECTION 4: First aid measures

4.1 Description of first-aid measures

General advice
Show this material safety data sheet to the doctor in attendance.

If inhaled
After inhalation: fresh air. Call in physician.

In case of skin contact
In case of skin contact: Take off immediately all contaminated clothing. Rinse skin with water/ shower. Consult a physician.

In case of eye contact
After eye contact: rinse out with plenty of water. Call in ophthalmologist. Remove contact lenses.

If swallowed
After swallowing: immediately make victim drink water (two glasses at most). Consult a physician.

4.2 Most important symptoms and effects, both acute and delayed
The most important known symptoms and effects are described in the labelling (see section 2.2) and/or in section 11

4.3 Indication of any immediate medical attention and special treatment needed
No data available

SECTION 5: Firefighting measures

5.1 Extinguishing media

Suitable extinguishing media
Water Foam Carbon dioxide (CO2) Dry powder

Unsuitable extinguishing media
For this substance/mixture no limitations of extinguishing agents are given.

5.2 Special hazards arising from the substance or mixture
Carbon oxides
Hydrogen chloride gas
Combustible.
Development of hazardous combustion gases or vapours possible in the event of fire.

5.3 Advice for firefighters
Stay in danger area only with self-contained breathing apparatus. Prevent skin contact by keeping a safe distance or by wearing suitable protective clothing.

The life science business of Merck KGaA, Darmstadt, Germany
operates as MilliporeSigma in the US and Canada

5.4 Further information

Suppress (knock down) gases/vapors/mists with a water spray jet. Prevent fire extinguishing water from contaminating surface water or the ground water system.

SECTION 6: Accidental release measures

6.1 Personal precautions, protective equipment and emergency procedures

Advice for non-emergency personnel: Avoid inhalation of dusts. Avoid substance contact. Ensure adequate ventilation. Evacuate the danger area, observe emergency procedures, consult an expert.
For personal protection see section 8.

6.2 Environmental precautions

Do not let product enter drains.

6.3 Methods and materials for containment and cleaning up

Cover drains. Collect, bind, and pump off spills. Observe possible material restrictions (see sections 7 and 10). Take up dry. Dispose of properly. Clean up affected area. Avoid generation of dusts.

6.4 Reference to other sections

For disposal see section 13.

SECTION 7: Handling and storage

7.1 Precautions for safe handling

For precautions see section 2.2.

7.2 Conditions for safe storage, including any incompatibilities

Storage conditions
Tightly closed. Dry.

Storage class
Storage class (TRGS 510): 11: Combustible Solids

7.3 Specific end use(s)

Apart from the uses mentioned in section 1.2 no other specific uses are stipulated

SECTION 8: Exposure controls/personal protection

8.1 Control parameters

Ingredients with workplace control parameters

Component	CAS-No.	Value	Control parameters	Basis
Methoxychlor	72-43-5	TWA	10 mg/m3	USA. ACGIH Threshold Limit Values (TLV)
	Remarks	Not classifiable as a human carcinogen		
		Potential Occupational Carcinogen		

The life science business of Merck KGaA, Darmstadt, Germany
operates as MilliporeSigma in the US and Canada

		TWA	15 mg/m3	USA. Occupational Exposure Limits (OSHA) - Table Z-1 Limits for Air Contaminants
		PEL	10 mg/m3	California permissible exposure limits for chemical contaminants (Title 8, Article 107)

8.2 Exposure controls

Appropriate engineering controls
Change contaminated clothing. Preventive skin protection recommended. Wash hands after working with substance.

Personal protective equipment

Eye/face protection
Use equipment for eye protection tested and approved under appropriate government standards such as NIOSH (US) or EN 166(EU). Safety glasses

Skin protection
Handle with gloves. Gloves must be inspected prior to use. Use proper glove removal technique (without touching glove's outer surface) to avoid skin contact with this product. Dispose of contaminated gloves after use in accordance with applicable laws and good laboratory practices. Wash and dry hands.

Full contact
Material: Nitrile rubber
Minimum layer thickness: 0.11 mm
Break through time: 480 min
Material tested:Dermatril® (KCL 740 / Aldrich Z677272, Size M)

Splash contact
Material: Nitrile rubber
Minimum layer thickness: 0.11 mm
Break through time: 480 min
Material tested:Dermatril® (KCL 740 / Aldrich Z677272, Size M)

data source: KCL GmbH, D-36124 Eichenzell, phone +49 (0)6659 87300, e-mail sales@kcl.de, test method: EN374
If used in solution, or mixed with other substances, and under conditions which differ from EN 374, contact the supplier of the EC approved gloves. This recommendation is advisory only and must be evaluated by an industrial hygienist and safety officer familiar with the specific situation of anticipated use by our customers. It should not be construed as offering an approval for any specific use scenario.

Body Protection
protective clothing

Respiratory protection
Recommended Filter type: Filter type P3
The entrepeneur has to ensure that maintenance, cleaning and testing of respiratory protective devices are carried out according to the instructions of the producer. These measures have to be properly documented.
required when dusts are generated.

The life science business of Merck KGaA, Darmstadt, Germany
operates as MilliporeSigma in the US and Canada

Our recommendations on filtering respiratory protection are based on the following standards: DIN EN 143, DIN 14387 and other accompanying standards relating to the used respiratory protection system.

Control of environmental exposure
Do not let product enter drains.

SECTION 9: Physical and chemical properties

9.1 Information on basic physical and chemical properties

a)	Appearance	Form: solid
b)	Odor	No data available
c)	Odor Threshold	No data available
d)	pH	No data available
e)	Melting point/freezing point	Melting point/ range: 86 - 88 °C (187 - 190 °F) - lit.
f)	Initial boiling point and boiling range	No data available
g)	Flash point	()Not applicable
h)	Evaporation rate	No data available
i)	Flammability (solid, gas)	No data available
j)	Upper/lower flammability or explosive limits	No data available
k)	Vapor pressure	No data available
l)	Vapor density	No data available
m)	Density	1.41 g/cm3 at 25 °C (77 °F)
	Relative density	No data available
n)	Water solubility	No data available
o)	Partition coefficient: n-octanol/water	No data available
p)	Autoignition temperature	No data available
q)	Decomposition temperature	No data available
r)	Viscosity	No data available
s)	Explosive properties	No data available
t)	Oxidizing properties	none

The life science business of Merck KGaA, Darmstadt, Germany
operates as MilliporeSigma in the US and Canada

9.2 Other safety information
No data available

SECTION 10: Stability and reactivity

10.1 Reactivity
The following applies in general to flammable organic substances and mixtures: in correspondingly fine distribution, when whirled up a dust explosion potential may generally be assumed.

10.2 Chemical stability
The product is chemically stable under standard ambient conditions (room temperature) .

10.3 Possibility of hazardous reactions
Violent reactions possible with:
Strong oxidizing agents

10.4 Conditions to avoid
no information available

10.5 Incompatible materials
No data available

10.6 Hazardous decomposition products
In the event of fire: see section 5

SECTION 11: Toxicological information

11.1 Information on toxicological effects

Acute toxicity
LD50 Oral - Mouse - 510 mg/kg
Remarks: Behavioral:Excitement.
Behavioral:Convulsions or effect on seizure threshold.
Behavioral:Ataxia.
(RTECS)
Inhalation: No data available
LD50 Dermal - Rat - > 6,000 mg/kg
Remarks: (RTECS)

Skin corrosion/irritation
No data available

Serious eye damage/eye irritation
No data available

Respiratory or skin sensitization
No data available

Germ cell mutagenicity
No data available

The life science business of Merck KGaA, Darmstadt, Germany
operates as MilliporeSigma in the US and Canada

Carcinogenicity

IARC: No ingredient of this product present at levels greater than or equal to 0.1% is identified as probable, possible or confirmed human carcinogen by IARC.

NTP: No ingredient of this product present at levels greater than or equal to 0.1% is identified as a known or anticipated carcinogen by NTP.

OSHA: No component of this product present at levels greater than or equal to 0.1% is on OSHA's list of regulated carcinogens.

Reproductive toxicity
Suspected of damaging the unborn child.
Suspected of damaging fertility.

Specific target organ toxicity - single exposure
No data available

Specific target organ toxicity - repeated exposure
No data available

Aspiration hazard
No data available

11.2 Additional Information

RTECS: KJ3675000
nervous system effects, Weakness, Diarrhea
To the best of our knowledge, the chemical, physical, and toxicological properties have not been thoroughly investigated.

SECTION 12: Ecological information

12.1 Toxicity

Toxicity to fish	LC50 - Oncorhynchus mykiss (rainbow trout) - 0.052 mg/l - 96 h Remarks: (Lit.)
Toxicity to daphnia and other aquatic invertebrates	EC50 - Daphnia magna (Water flea) - 0.00078 mg/l - 48 h Remarks: (Lit.)
Toxicity to algae	EC50 - Scenedesmus quadricauda (Green algae) - 0.6 mg/l - 72 h Remarks: (Lit.)

12.2 Persistence and degradability
No data available

12.3 Bioaccumulative potential

Bioaccumulation	Pimephales promelas (fathead minnow) - 32 d - 0.0035 mg/l(Methoxychlor) Bioconcentration factor (BCF): 8,300

The life science business of Merck KGaA, Darmstadt, Germany
operates as MilliporeSigma in the US and Canada

12.4 Mobility in soil
No data available

12.5 Results of PBT and vPvB assessment
PBT/vPvB assessment not available as chemical safety assessment not required/not conducted

12.6 Endocrine disrupting properties
No data available

12.7 Other adverse effects
No data available

SECTION 13: Disposal considerations

13.1 Waste treatment methods

Product
Waste material must be disposed of in accordance with the national and local regulations. Leave chemicals in original containers. No mixing with other waste. Handle uncleaned containers like the product itself.

SECTION 14: Transport information

DOT (US)
UN number: 3077 Class: 9 Packing group: III
Proper shipping name: Environmentally hazardous substance, solid, n.o.s. (Methoxychlor) (Methoxychlor)
Reportable Quantity (RQ): 1 lbs
Reportable Quantity (RQ): 1 lbs
Poison Inhalation Hazard: No

IMDG
UN number: 3077 Class: 9 Packing group: III EMS-No: F-A, S-F
Proper shipping name: ENVIRONMENTALLY HAZARDOUS SUBSTANCE, SOLID, N.O.S. (Methoxychlor) (Methoxychlor)
Marine pollutant : yes
Marine pollutant : no

IATA
UN number: 3077 Class: 9 Packing group: III
Proper shipping name: Environmentally hazardous substance, solid, n.o.s. (Methoxychlor) (Methoxychlor)

Further information
EHS-Mark required (ADR 2.2.9.1.10, IMDG code 2.10.3) for single packagings and combination packagings containing inner packagings with Dangerous Goods > 5L for liquids or > 5kg for solids.

The life science business of Merck KGaA, Darmstadt, Germany
operates as MilliporeSigma in the US and Canada

SECTION 15: Regulatory information

CERCLA Reportable Quantity

Components	CAS-No.	Component RQ (lbs)	Calculated product RQ (lbs)
Methoxychlor	72-43-5	1	1
Methoxychlor	72-43-5	1	1 (D014)

SARA 304 Extremely Hazardous Substances Reportable Quantity

This material does not contain any components with a section 304 EHS RQ.

SARA 302 Extremely Hazardous Substances Threshold Planning Quantity

This material does not contain any components with a section 302 EHS TPQ.

SARA 311/312 Hazards : Acute Health Hazard

SARA 313 : The following components are subject to reporting levels established by SARA Title III, Section 313:

Methoxychlor 72-43-5 >= 90 - <= 100 %

US State Regulations

Massachusetts Right To Know

Methoxychlor 72-43-5

Pennsylvania Right To Know

Methoxychlor 72-43-5

Maine Chemicals of High Concern

Product does not contain any listed chemicals

Vermont Chemicals of High Concern

Product does not contain any listed chemicals

Washington Chemicals of High Concern

Product does not contain any listed chemicals

International Regulations

Stockholm Convention (Persistent Organic Pollutants) : Methoxychlor

The ingredients of this product are reported in the following inventories:

TSCA : Product contains substance(s) not listed on TSCA inventory.

TSCA list

No substances are subject to a Significant New Use Rule.

The life science business of Merck KGaA, Darmstadt, Germany
operates as MilliporeSigma in the US and Canada

No substances are subject to TSCA 12(b) export notification requirements.

SECTION 16: Other information

Further information

The information is believed to be correct but is not exhaustive and will be used solely as a guideline, which is based on current knowledge of the chemical substance or mixture and is applicable to appropriate safety precautions for the product. It does not represent any guarantee of the properties of the product. Sigma-Aldrich Corporation and its Affiliates shall not be held liable for any damage resulting from handling or from contact with the above product. See www.sigma-aldrich.com and/or the reverse side of invoice or packing slip for additional terms and conditions of sale.

Copyright 2020 Sigma-Aldrich Co. LLC. License granted to make unlimited paper copies for internal use only.

The branding on the header and/or footer of this document may temporarily not visually match the product purchased as we transition our branding. However, all of the information in the document regarding the product remains unchanged and matches the product ordered. For further information please contact mlsbranding@sial.com.

Version: 6.8 Revision Date: 09/07/2024 Print Date: 09/08/2024

The life science business of Merck KGaA, Darmstadt, Germany
operates as MilliporeSigma in the US and Canada

Methyl chloride (Refrigerant gas R 40)

Safety Data Sheet P-4622

This SDS conforms to U.S. Code of Federal Regulations 29 CFR 1910.1200, Hazard Communication.

Date of issue: 01/01/1980 Revision date: 10/17/2016 Supersedes: 10/14/2015

SECTION: 1. Product and company identification

1.1. Product identifier

Product form	:	Substance
Name	:	Methyl chloride (Refrigerant gas R 40)
CAS No	:	74-87-3
Formula	:	CH3Cl
Other means of identification	:	methylchloride, halocarbon 40, monochoromethane

1.2. Relevant identified uses of the substance or mixture and uses advised against

Use of the substance/mixture	:	Industrial use. Use as directed.

1.3. Details of the supplier of the safety data sheet

Praxair, Inc.
10 Riverview Drive
Danbury, CT 06810-6268 - USA
T 1-800-772-9247 (1-800-PRAXAIR) - F 1-716-879-2146
www.praxair.com

1.4. Emergency telephone number

Emergency number	:	Onsite Emergency: 1-800-645-4633

CHEMTREC, 24hr/day 7days/week
— Within USA: 1-800-424-9300, Outside USA: 001-703-527-3887
(collect calls accepted, Contract 17729)

SECTION 2: Hazard identification

2.1. Classification of the substance or mixture

GHS-US classification

Flam. Gas 1	H220
Liquefied gas	H280
Acute Tox. 4 (Inhalation:gas)	H332
Carc. 2	H351
STOT RE 2	H373

2.2. Label elements

GHS-US labeling

Hazard pictograms (GHS-US) :



GHS02 GHS04 GHS07 GHS08

Signal word (GHS-US) : DANGER

Hazard statements (GHS-US) :
H220 - **EXTREMELY FLAMMABLE GAS**
H280 - CONTAINS GAS UNDER PRESSURE; MAY EXPLODE IF HEATED
H332 - HARMFUL IF INHALED
H351 - SUSPECTED OF CAUSING CANCER
H373 - MAY CAUSE DAMAGE TO ORGANS (LUNG, KIDNEYS, LIVER, CENTRAL NERVOUS SYSTEM) THROUGH PROLONGED OR REPEATED EXPOSURE
CGA-HG04 - MAY FORM EXPLOSIVE MIXTURES WITH AIR
CGA-HG01 - MAY CAUSE FROSTBITE

Precautionary statements (GHS-US) :
P201 - Obtain special instructions before use
P202 - Do not handle until all safety precautions have been read and understood
P210 - Keep away from Heat, Open flames, Sparks, Hot surfaces. - No smoking
P260 - Do not breathe gas

This document is only controlled while on the Praxair, Inc. website and a copy of this controlled version is available for download. Praxair cannot assure the integrity or accuracy of any version of this document after it has been downloaded or removed from our website.

P262 - Do not get in eyes, on skin, or on clothing
P271+P403 - Use and store only outdoors or in a well-ventilated place
P280+P284 - Wear protective gloves, protective clothing, eye protection, respiratory protection, and/or face protection
P377 - Leaking gas fire: Do not extinguish, unless leak can be stopped safely
P381 - Eliminate all ignition sources if safe to do so
P405 - Store locked up
P501 - Dispose of contents/container in accordance with container Supplier/owner instructions
CGA-PG05 - Use a back flow preventive device in the piping
CGA-PG12 - Do not open valve until connected to equipment prepared for use
CGA-PG06 - Close valve after each use and when empty
CGA-PG02 - Protect from sunlight when ambient temperature exceeds 52°C (125°F)

2.3. Other hazards

Other hazards not contributing to the classification : Contact with liquid may cause cold burns/frostbite.

2.4. Unknown acute toxicity (GHS US)

No data available

SECTION 3: Composition/Information on ingredients

3.1. Substance

Name	Product identifier	%
Methyl chloride (Refrigerant gas R 40) (Main constituent)	(CAS No) 74-87-3	100

3.2. Mixture

Not applicable

SECTION 4: First aid measures

4.1. Description of first aid measures

First-aid measures after inhalation : Remove to fresh air and keep at rest in a position comfortable for breathing. If not breathing, give artificial respiration. If breathing is difficult, trained personnel should give oxygen. Call a physician.

First-aid measures after skin contact : The liquid may cause frostbite. For exposure to liquid, immediately warm frostbite area with warm water not to exceed 105°F (41°C). Water temperature should be tolerable to normal skin. Maintain skin warming for at least 15 minutes or until normal coloring and sensation have returned to the affected area. In case of massive exposure, remove clothing while showering with warm water. Seek medical evaluation and treatment as soon as possible.

First-aid measures after eye contact : Immediately flush eyes thoroughly with water for at least 15 minutes. Hold the eyelids open and away from the eyeballs to ensure that all surfaces are flushed thoroughly. Contact an ophthalmologist immediately.

First-aid measures after ingestion : Ingestion is not considered a potential route of exposure.

4.2. Most important symptoms and effects, both acute and delayed

No additional information available

4.3. Indication of any immediate medical attention and special treatment needed

Obtain medical assistance.

SECTION 5: Firefighting measures

5.1. Extinguishing media

Suitable extinguishing media : Carbon dioxide, Dry chemical, Water spray or fog. Use extinguishing media appropriate for surrounding fire.

5.2. Special hazards arising from the substance or mixture

Fire hazard : **EXTREMELY FLAMMABLE GAS**. If venting or leaking gas catches fire, do not extinguish flames. Flammable vapors may spread from leak, creating an explosive reignition hazard. Vapors can be ignited by pilot lights, other flames, smoking, sparks, heaters, electrical equipment, static discharge, or other ignition sources at locations distant from product handling point. Explosive atmospheres may linger. Before entering an area, especially a confined area, check the atmosphere with an appropriate device.

This document is only controlled while on the Praxair, Inc. website and a copy of this controlled version is available for download. Praxair cannot assure the integrity or accuracy of any version of this document after it has been downloaded or removed from our website.

Explosion hazard	:	**EXTREMELY FLAMMABLE GAS**. Forms explosive mixtures with air and oxidizing agents.
Reactivity	:	No reactivity hazard other than the effects described in sub-sections below.

5.3. Advice for firefighters

Firefighting instructions	:	**DANGER! Toxic, flammable liquefied gas** Evacuate all personnel from the danger area. Use self-contained breathing apparatus (SCBA) and protective clothing. Immediately cool containers with water from maximum distance. Stop flow of gas if safe to do so, while continuing cooling water spray. Remove ignition sources if safe to do so. Remove containers from area of fire if safe to do so. On-site fire brigades must comply with OSHA 29 CFR 1910.156 and applicable standards under 29 CFR 1910 Subpart L—Fire Protection.
Special protective equipment for fire fighters	:	Standard protective clothing and equipment (Self Contained Breathing Apparatus) for fire fighters.
Other information	:	Containers are equipped with a pressure relief device. (Exceptions may exist where authorized by DOT.).

SECTION 6: Accidental release measures

6.1. Personal precautions, protective equipment and emergency procedures

General measures	:	**DANGER: Flammable, liquefied gas.** FORMS EXPLOSIVE MIXTURES WITH AIR. Immediately evacuate all personnel from danger area. Use self-contained breathing apparatus where needed. Remove all sources of ignition if safe to do so. Reduce vapors with fog or fine water spray, taking care not to spread liquid with water. Shut off flow if safe to do so. Ventilate area or move container to a well-ventilated area. Flammable vapors may spread from leak and could explode if reignited by sparks or flames. Explosive atmospheres may linger. Before entering area, especially confined areas, check atmosphere with an appropriate device.

6.1.1. For non-emergency personnel

No additional information available

6.1.2. For emergency responders

No additional information available

6.2. Environmental precautions

Prevent waste from contaminating the surrounding environment. Prevent soil and water pollution. Dispose of contents/container in accordance with local/regional/national/international regulations. Contact supplier for any special requirements.

6.3. Methods and material for containment and cleaning up

No additional information available

6.4. Reference to other sections

See also sections 8 and 13.

SECTION 7: Handling and storage

7.1. Precautions for safe handling

Precautions for safe handling	:	Keep away from heat, hot surfaces, sparks, open flames and other ignition sources. No smoking. Use only non-sparking tools. Use only explosion-proof equipment Wear leather safety gloves and safety shoes when handling cylinders. Protect cylinders from physical damage; do not drag, roll, slide or drop. While moving cylinder, always keep in place removable valve cover. Never attempt to lift a cylinder by its cap; the cap is intended solely to protect the valve. When moving cylinders, even for short distances, use a cart (trolley, hand truck, etc.) designed to transport cylinders. Never insert an object (e.g, wrench, screwdriver, pry bar) into cap openings; doing so may damage the valve and cause a leak. Use an adjustable strap wrench to remove over-tight or rusted caps. Slowly open the valve. If the valve is hard to open, discontinue use and contact your supplier. Close the container valve after each use; keep closed even when empty. Never apply flame or localized heat directly to any part of the container. High temperatures may damage the container and could cause the pressure relief device to fail prematurely, venting the container contents. For other precautions in using this product, see section 16.

This document is only controlled while on the Praxair, Inc. website and a copy of this controlled version is available for download. Praxair cannot assure the integrity or accuracy of any version of this document after it has been downloaded or removed from our website.

7.2. Conditions for safe storage, including any incompatibilities

Storage conditions : Store only where temperature will not exceed 125°F (52°C). Post “No Smoking/No Open Flames” signs in storage and use areas. There must be no sources of ignition. Separate packages and protect against potential fire and/or explosion damage following appropriate codes and requirements (e.g, NFPA 30, NFPA 55, NFPA 70, and/or NFPA 221 in the U.S.) or according to requirements determined by the Authority Having Jurisdiction (AHJ). Always secure containers upright to keep them from falling or being knocked over. Install valve protection cap, if provided, firmly in place by hand when the container is not in use. Store full and empty containers separately. Use a first-in, first-out inventory system to prevent storing full containers for long periods. For other precautions in using this product, see section 16

OTHER PRECAUTIONS FOR HANDLING, STORAGE, AND USE: When handling product under pressure, use piping and equipment adequately designed to withstand the pressures to be encountered. Never work on a pressurized system. Use a back flow preventive device in the piping. Gases can cause rapid suffocation because of oxygen deficiency; store and use with adequate ventilation. If a leak occurs, close the container valve and blow down the system in a safe and environmentally correct manner in compliance with all international, federal/national, state/provincial, and local laws; then repair the leak. Never place a container where it may become part of an electrical circuit.

7.3. Specific end use(s)

None.

SECTION 8: Exposure controls/personal protection

8.1. Control parameters

Methyl chloride (Refrigerant gas R 40) (74-87-3)		
ACGIH	ACGIH TLV-TWA (ppm)	50 ppm
ACGIH	ACGIH TLV-STEL (ppm)	100 ppm
USA OSHA	OSHA PEL (TWA) (ppm)	100 ppm
USA OSHA	OSHA PEL (Ceiling) (ppm)	200 ppm
USA IDLH	US IDLH (mg/m³)	≈ mg/m³
USA IDLH	US IDLH (ppm)	2000 ppm

8.2. Exposure controls

Appropriate engineering controls : Use an explosion-proof local exhaust system. Local exhaust and general ventilation must be adequate to meet exposure standards. MECHANICAL (GENERAL): **Inadequate - Use only in a closed system.** Use explosion proof equipment and lighting. A canopy-type, forced-draft fume hood is preferred.

Eye protection : Wear safety glasses when handling cylinders; vapor-proof goggles and a face shield during cylinder changeout or whenever contact with product is possible. Select eye protection in accordance with OSHA 29 CFR 1910.133.

Skin and body protection : Wear metatarsal shoes and work gloves for cylinder handling, and protective clothing where needed. Wear appropriate chemical gloves during cylinder changeout or wherever contact with product is possible. Select per OSHA 29 CFR 1910.132, 1910.136, and 1910.138.

Respiratory protection : When workplace conditions warrant respirator use, follow a respiratory protection program that meets OSHA 29 CFR 1910.134, ANSI Z88.2, or MSHA 30 CFR 72.710 (where applicable). Use an air-supplied or air-purifying cartridge if the action level is exceeded. Ensure that the respirator has the appropriate protection factor for the exposure level. If cartridge type respirators are used, the cartridge must be appropriate for the chemical exposure. For emergencies or instances with unknown exposure levels, use a self-contained breathing apparatus (SCBA).

Thermal hazard protection : Wear cold insulating gloves when transfilling or breaking transfer connections.

SECTION 9: Physical and chemical properties

9.1. Information on basic physical and chemical properties

Physical state : Gas

Appearance : Colorless gas.

Molecular mass : 50.5 g/mol

Color : Colorless.

This document is only controlled while on the Praxair, Inc. website and a copy of this controlled version is available for download. Praxair cannot assure the integrity or accuracy of any version of this document after it has been downloaded or removed from our website.

Odor	:	Sweetish. Ethereal.
Odor threshold	:	< 0.01 ppm
pH	:	Not applicable.
Relative evaporation rate (butyl acetate=1)	:	No data available
Relative evaporation rate (ether=1)	:	Not applicable.
Melting point	:	-97.7 °C (-143.86°F)
Freezing point	:	No data available
Boiling point	:	-24.2 °C (-11.6°F)
Flash point	:	Not applicable.
Critical temperature	:	143.1 °C (289.6°F)
Auto-ignition temperature	:	632 °C (1170°F)
Decomposition temperature	:	No data available
Flammability (solid, gas)	:	8.1 - 17.4 vol %
Vapor pressure	:	5.1 bar (73.4 psia)(@21.1°C/70°F)
Critical pressure	:	66.5 bar (966 psia)
Relative vapor density at 20 °C	:	No data available
Relative density	:	0.92 (at 20°C/68°F)
Density	:	0.921 g/cm³ (at 20 °C)
Relative gas density	:	1.743 (at 21.1°C/70°F, 1 atm)
Solubility	:	Water: 6310 mg/l
Log Pow	:	0.91
Log Kow	:	Not applicable.
Viscosity, kinematic	:	Not applicable.
Viscosity, dynamic	:	Not applicable.
Explosive properties	:	Not applicable.
Oxidizing properties	:	None.
Explosion limits	:	No data available

9.2. Other information

Gas group	:	Liquefied gas
Additional information	:	Gas/vapor heavier than air. May accumulate in confined spaces, particularly at or below ground level

SECTION 10: Stability and reactivity

10.1. Reactivity

No reactivity hazard other than the effects described in sub-sections below.

10.2. Chemical stability

Stable under normal conditions.

10.3. Possibility of hazardous reactions

May occur.

10.4. Conditions to avoid

Avoid temperature above 752°F (400°C).

10.5. Incompatible materials

May react with aluminium. Reaction with aluminum may form pyrophoric trimethyl aluminum or aluminum alkyls. Oxidizing agents. Magnesium. Zinc. Potassium. Sodium. Aluminum chloride. Ethylene. Moisture. Rubber.

10.6. Hazardous decomposition products

Carbon dioxide. Carbon monoxide. Chlorine. On heating/burning: release of toxic and corrosive gases/vapors hydrogen chloride : formation of small quantities of phosgene.

This document is only controlled while on the Praxair, Inc. website and a copy of this controlled version is available for download. Praxair cannot assure the integrity or accuracy of any version of this document after it has been downloaded or removed from our website.

SECTION 11: Toxicological information

11.1. Information on toxicological effects

Acute toxicity : Inhalation:gas: HARMFUL IF INHALED.

Methyl chloride (Refrigerant gas R 40) (\f)74-87-3	
LD50 oral rat	1800 mg/kg
LC50 inhalation rat (mg/l)	5300 mg/m³ (Exposure time: 4 h)
LC50 inhalation rat (ppm)	8300 ppm/1h
ATE US (oral)	1800.000 mg/kg body weight
ATE US (gases)	8300.000 ppm/1h

Skin corrosion/irritation : Not classified

pH: Not applicable.

Serious eye damage/irritation : Not classified

pH: Not applicable.

Respiratory or skin sensitization : Not classified

Germ cell mutagenicity : Not classified

Carcinogenicity : SUSPECTED OF CAUSING CANCER.

Methyl chloride (Refrigerant gas R 40) (74-87-3)	
IARC group	3 - Not classifiable

Reproductive toxicity : Not classified

Specific target organ toxicity (single exposure) : Not classified

Specific target organ toxicity (repeated exposure) : MAY CAUSE DAMAGE TO ORGANS (LUNG, KIDNEYS, LIVER, CENTRAL NERVOUS SYSTEM) THROUGH PROLONGED OR REPEATED EXPOSURE.

Aspiration hazard : Not classified

SECTION 12: Ecological information

12.1. Toxicity

Ecology - general : No known ecological damage caused by this product.

Methyl chloride (Refrigerant gas R 40) (74-87-3)	
LC50 fish 1	550 mg/l (Exposure time: 96 h - Species: Lepomis macrochirus [static])

12.2. Persistence and degradability

Methyl chloride (Refrigerant gas R 40) (74-87-3)	
Persistence and degradability	The substance is biodegradable. Unlikely to persist.

12.3. Bioaccumulative potential

Methyl chloride (Refrigerant gas R 40) (74-87-3)	
Log Pow	0.91
Log Kow	Not applicable.
Bioaccumulative potential	Not expected to bioaccumulate due to the low log Kow (log Kow < 4). Refer to section 9.

12.4. Mobility in soil

Methyl chloride (Refrigerant gas R 40) (74-87-3)	
Mobility in soil	No data available.
Ecology - soil	Because of its high volatility, the product is unlikely to cause ground or water pollution.

12.5. Other adverse effects

Other adverse effects : May cause pH changes in aqueous ecological systems.

Effect on ozone layer : None

Global warming potential [CO2=1] : 13

Effect on the global warming : Contains Fluorinated greenhouse gases covered by the Kyoto protocol

This document is only controlled while on the Praxair, Inc. website and a copy of this controlled version is available for download. Praxair cannot assure the integrity or accuracy of any version of this document after it has been downloaded or removed from our website.

SECTION 13: Disposal considerations

13.1. Waste treatment methods

Regional legislation (waste) : U.S. - RCRA (Resource Conservation & Recovery Act) - Basis for Listing - Appendix VII. U.S. - RCRA (Resource Conservation & Recovery Act) - Constituents for Detection Monitoring. U.S. - RCRA (Resource Conservation & Recovery Act) - Hazardous Constituents - Appendix VIII to 40 CFR 261. U.S. - RCRA (Resource Conservation & Recovery Act) - List for Hazardous Constituents. U.S. - RCRA (Resource Conservation & Recovery Act) - Part 268 Appendix III - Halogenated Organic Compounds (HOCs). U.S. - RCRA (Resource Conservation & Recovery Act) - Phase 4 LDR Rule - Universal Treatment Standards. U.S. - RCRA (Resource Conservation & Recovery Act) - TSD Facilities Ground Water Monitoring. U.S. - RCRA (Resource Conservation & Recovery Act) - U Series Wastes - Acutely Toxic Wastes & Other Hazardous Characteristics.

Waste disposal recommendations : Do not attempt to dispose of residual or unused quantities. Return container to supplier.

SECTION 14: Transport information

In accordance with DOT

Transport document description : UN1063 Methyl chloride, 2.1

UN-No.(DOT) : UN1063

Proper Shipping Name (DOT) : Methyl chloride

Class (DOT) : 2.1 - Class 2.1 - Flammable gas 49 CFR 173.115

Hazard labels (DOT) : 2.1 - Flammable gas



DOT Special Provisions (49 CFR 172.102) : N86 - UN pressure receptacles made of aluminum alloy are not authorized
T50 - When portable tank instruction T50 is referenced in Column (7) of the 172.101 Table, the applicable liquefied compressed gases are authorized to be transported in portable tanks in accordance with the requirements of 173.313 of this subchapter

Additional information

Emergency Response Guide (ERG) Number : 115

Other information : No supplementary information available.

Special transport precautions : Avoid transport on vehicles where the load space is not separated from the driver's compartment. Ensure vehicle driver is aware of the potential hazards of the load and knows what to do in the event of an accident or an emergency. Before transporting product containers: - Ensure there is adequate ventilation. - Ensure that containers are firmly secured. - Ensure cylinder valve is closed and not leaking. - Ensure valve outlet cap nut or plug (where provided) is correctly fitted. - Ensure valve protection device (where provided) is correctly fitted.

Transport by sea

UN-No. (IMDG) : 1063

Proper Shipping Name (IMDG) : METHYL CHLORIDE (REFRIGERANT GAS R 40)

Class (IMDG) : 2 - Gases

MFAG-No : 115

Air transport

UN-No. (IATA) : 1063

Proper Shipping Name (IATA) : Methyl chloride

Class (IATA) : 2

Civil Aeronautics Law : Gases under pressure/Gases flammable under pressure

This document is only controlled while on the Praxair, Inc. website and a copy of this controlled version is available for download. Praxair cannot assure the integrity or accuracy of any version of this document after it has been downloaded or removed from our website.

SECTION 15: Regulatory information

15.1. US Federal regulations

Methyl chloride (Refrigerant gas R 40) (74-87-3)	
Listed on the United States TSCA (Toxic Substances Control Act) inventory Subject to reporting requirements of United States SARA Section 313	
CERCLA RQ	100 lb
SARA Section 311/312 Hazard Classes	Immediate (acute) health hazard Delayed (chronic) health hazard Sudden release of pressure hazard Fire hazard
SARA Section 313 - Emission Reporting	1.0 %

15.2. International regulations

CANADA

Methyl chloride (Refrigerant gas R 40) (74-87-3)
Listed on the Canadian DSL (Domestic Substances List)

EU-Regulations

Methyl chloride (Refrigerant gas R 40) (74-87-3)
Listed on the EEC inventory EINECS (European Inventory of Existing Commercial Chemical Substances)

15.2.2. National regulations

Methyl chloride (Refrigerant gas R 40) (74-87-3)
Listed on the AICS (Australian Inventory of Chemical Substances) Listed on IECSC (Inventory of Existing Chemical Substances Produced or Imported in China) Listed on the Japanese ENCS (Existing & New Chemical Substances) inventory Listed on the Korean ECL (Existing Chemicals List) Listed on NZIoC (New Zealand Inventory of Chemicals) Listed on PICCS (Philippines Inventory of Chemicals and Chemical Substances) Japanese Poisonous and Deleterious Substances Control Law Japanese Pollutant Release and Transfer Register Law (PRTR Law) Listed on the Canadian IDL (Ingredient Disclosure List) Listed on INSQ (Mexican National Inventory of Chemical Substances)

15.3. US State regulations

Methyl chloride (Refrigerant gas R 40)(74-87-3)	
U.S. - California - Proposition 65 - Carcinogens List	No
U.S. - California - Proposition 65 - Developmental Toxicity	Yes
U.S. - California - Proposition 65 - Reproductive Toxicity - Female	No
U.S. - California - Proposition 65 - Reproductive Toxicity - Male	Yes
State or local regulations	U.S. - Massachusetts - Right To Know List U.S. - New Jersey - Right to Know Hazardous Substance List U.S. - Pennsylvania - RTK (Right to Know) - Environmental Hazard List U.S. - Pennsylvania - RTK (Right to Know) List

This document is only controlled while on the Praxair, Inc. website and a copy of this controlled version is available for download. Praxair cannot assure the integrity or accuracy of any version of this document after it has been downloaded or removed from our website.

SECTION 16: Other information

Other information : When you mix two or more chemicals, you can create additional, unexpected hazards. Obtain and evaluate the safety information for each component before you produce the mixture. Consult an industrial hygienist or other trained person when you evaluate the end product. Before using any plastics, confirm their compatibility with this product

Praxair asks users of this product to study this SDS and become aware of the product hazards and safety information. To promote safe use of this product, a user should (1) notify employees, agents, and contractors of the information in this SDS and of any other known product hazards and safety information, (2) furnish this information to each purchaser of the product, and (3) ask each purchaser to notify its employees and customers of the product hazards and safety information

The opinions expressed herein are those of qualified experts within Praxair, Inc. We believe that the information contained herein is current as of the date of this Safety Data Sheet. Since the use of this information and the conditions of use are not within the control of Praxair, Inc, it is the user's obligation to determine the conditions of safe use of the product


Praxair SDSs are furnished on sale or delivery by Praxair or the independent distributors and suppliers who package and sell our products. To obtain current SDSs for these products, contact your Praxair sales representative, local distributor, or supplier, or download from www.praxair.com. If you have questions regarding Praxair SDSs, would like the document number and date of the latest SDS, or would like the names of the Praxair suppliers in your area, phone or write the Praxair Call Center (Phone: 1-800-PRAXAIR/1-800-772-9247; Address: Praxair Call Center, Praxair, Inc, P.O. Box 44, Tonawanda, NY 14151-0044)

PRAXAIR and the Flowing Airstream design are trademarks or registered trademarks of Praxair Technology, Inc. in the United States and/or other countries.

NFPA health hazard : 2 - Intense or continued exposure could cause temporary incapacitation or possible residual injury unless prompt medical attention is given.

NFPA fire hazard : 4 - Will rapidly or completely vaporize at normal pressure and temperature, or is readily dispersed in air and will burn readily.

NFPA reactivity : 1 - Normally stable, but can become unstable at elevated temperatures and pressures or may react with water with some release of energy, but not violently.

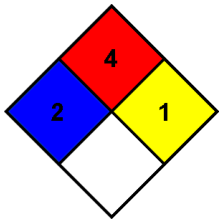

HMIS III Rating

Health : 2 Moderate Hazard - Temporary or minor injury may occur

Flammability : 4 Severe Hazard

Physical : 2 Moderate Hazard

SDS US (GHS HazCom 2012) - Praxair

This information is based on our current knowledge and is intended to describe the product for the purposes of health, safety and environmental requirements only. It should not therefore be construed as guaranteeing any specific property of the product.

This document is only controlled while on the Praxair, Inc. website and a copy of this controlled version is available for download. Praxair cannot assure the integrity or accuracy of any version of this document after it has been downloaded or removed from our website.

MATHESON
ask. . .The Gas Professionals™

Safety Data Sheet

Material Name METHYL CHLOROFORM **SDS ID: MAT14370**

* * *Section 1 - IDENTIFICATION* * *

Product Identifier: METHYL CHLOROFORM

Trade Names/Synonyms

MTG MSDS 219; 1,1,1-TRICHLOROETHANE; ALPHA-TRICHLOROETHANE; AEROTHENE TT; METHYLTRICHLOROMETHANE; METHYLCHLOROFORM; TRICHLOROMETHYLMETHANE; TRICHLOROETHANE; ETHANE, 1,1,1-TRICHLOROETHANE; CHLORTEN; 1,1,1-TRICHLORETHANE; UN 2831; C2H3Cl3

Chemical Family

halogenated, aliphatic

Recommended Use

industrial

Restrictions on Use

None known.

Manufacturer Information

MATHESON TRI-GAS, INC.
150 Allen Road, Suite 302
Basking Ridge, NJ 07920

General Information: 1-800-416-2505
Emergency #: 1-800-424-9300 (CHEMTREC)
Outside the US: 703-527-3887 (Call collect)

* * *Section 2 - HAZARDS IDENTIFICATION* * *

Classification in accordance with 29 CFR 1910.1200

Acute Toxicity (Inhalation), Category 4
Skin Corrosion / Irritation, Category 2
Eye Damage / Irritation, Category 2A
Toxic to Reproduction, Category 2
Specific Target Organ Toxicity - Single Exposure, Category 1 (central nervous system and heart)
Specific Target Organ Toxicity - Single Exposure, Category 3 (respiratory system)
Specific Target Organ Toxicity - Repeated Exposure, Category 1 (central nervous system, heart, and liver)
Specific Target Organ Toxicity - Repeated Exposure, Category 2 (brain, lungs, and nervous system)
Hazardous to the Aquatic Environment - Acute Hazard, Category 2
Hazardous to the Aquatic Environment - Chronic Hazard, Category 2
Hazardous for the ozone layer, Category 1

GHS LABEL ELEMENTS

Symbol(s)



Signal Word

DANGER

Hazard Statement(s)

Harmful if inhaled
Causes skin irritation
Causes serious eye irritation
Suspected of damaging fertility or the unborn child
Causes damage to central nervous system and heart.
May cause respiratory tract irritation.
Causes damage to central nervous system, heart, and liver through prolonged or repeated exposure.
May cause damage to brain, lungs, nervous system through prolonged or repeated exposure.
Toxic to aquatic life with long lasting effects
Harms public health and the environment by destroying ozone in the upper atmosphere

Precautionary Statement(s)

Prevention

Obtain special instructions before use. Do not handle until all safety precautions have been read and understood. Use personal protective equipment as required. Do not breathe vapor or mist. Use only outdoors or in a well-ventilated area. Wear protective gloves and eye/face protection. Wash thoroughly after handling. Do not eat, drink or smoke when using this product. Avoid release to the environment.

Response

IF exposed: Call a POISON CENTER or doctor/physician. IF INHALED: Remove victim to fresh air and keep at rest in a position comfortable for breathing. Call a POISON CENTER or doctor/physician if you feel unwell. IF ON SKIN: Wash with plenty of soap and water. If skin irritation occurs: Get medical advice/attention. Take off contaminated clothing and wash before reuse. IF IN EYES: Rinse cautiously with water for several minutes. Remove contact lenses, if present and easy to do. Continue rinsing. If eye irritation persists: Get medical advice/attention. Collect spillage.

Storage

Store in a well-ventilated place. Keep container tightly closed. Store locked up.

Disposal

Dispose of in accordance with applicable regulations.
Refer to manufacturer/supplier for information on recovery/recycling.

* * *Section 3 - COMPOSITION / INFORMATION ON INGREDIENTS* * *

CAS	Component	Percent
71-55-6	METHYL CHLOROFORM	100

Component Related Regulatory Information

This product may be regulated, have exposure limits or other information identified as the following: Trichloroethane (25323-89-1).

* * *Section 4 - FIRST AID MEASURES* * *

Description of Necessary Measures

Inhalation

If adverse effects occur, remove to uncontaminated area. Give artificial respiration if not breathing. If breathing is difficult, oxygen should be administered by qualified personnel. Get immediate medical attention.

Skin

Wash skin with soap and water for at least 15 minutes while removing contaminated clothing and shoes. Get medical attention, if needed. Thoroughly clean and dry contaminated clothing and shoes before reuse.

Eyes

Flush eyes with plenty of water for at least 15 minutes. Remove contact lenses, if present and easy to do. Continue rinsing. Then get immediate medical attention.

Ingestion

If vomiting occurs, keep head lower than hips to help prevent aspiration. If person is unconscious, turn head to side. Get medical attention immediately.

Most Important Symptoms/Effects

Acute

respiratory tract irritation, skin irritation, eye irritation, central nervous system depression, central nervous system damage, heart damage

Delayed

central nervous system damage, heart damage, liver damage, reproductive effects, lung damage, brain damage, nervous system damage

Indication of Immediate Medical Attention and Special Treatment

For inhalation, consider oxygen.

* * *Section 5 - FIRE FIGHTING MEASURES* * *

Suitable Extinguishing Media

carbon dioxide, regular dry chemical, water spray

Large fires: Use dry chemical, carbon dioxide, alcohol-resistant foam or water spray.

Unsuitable Extinguishing Media

Do not scatter spilled material with high-pressure water streams.

Specific Hazards Arising from the Chemical

Slight fire hazard.

Hazardous Combustion Products

Combustion: hydrogen chloride, phosgene, oxides of carbon

Fire Fighting Measures

Move container from fire area if it can be done without risk. Fight fire from maximum distance or use unmanned hose holders or monitor nozzles. Cool containers with water spray until well after the fire is out. Withdraw immediately in case of rising sound from venting safety device or any discoloration of tanks due to fire. Stay away from the ends of tanks. For tank, rail car or tank truck, evacuation radius: 800 meters (1/2 mile).

Special Protective Equipment and Precautions for Firefighters

Wear full protective fire fighting gear including self contained breathing apparatus (SCBA) for protection against possible exposure.

* * *Section 6 - ACCIDENTAL RELEASE MEASURES* * *

Personal Precautions, Protective Equipment and Emergency Procedures

Wear personal protective clothing and equipment, see Section 8. Avoid release to the environment.

Methods and Materials for Containment and Cleaning Up

Avoid heat, flames, sparks and other sources of ignition. Eliminate all ignition sources if safe to do so. Stop leak if possible without personal risk. **Small spills:** Absorb with sand or other non-combustible material. Collect spilled material in appropriate container for disposal. **Large spills:** Dike for later disposal. Remove sources of ignition. Keep unnecessary people away, isolate hazard area and deny entry. Notify Local Emergency Planning Committee and State Emergency Response Commission for release greater than or equal to RQ (U.S. SARA Section 304). If release occurs in the U.S. and is reportable under CERCLA Section 103, notify the National Response Center at (800)424-8802 (USA) or (202)426-2675 (USA).

* * *Section 7 - HANDLING AND STORAGE* * *

Precautions for Safe Handling

Obtain special instructions before use. Do not handle until all safety precautions have been read and understood. Use personal protective equipment as required. Do not breathe vapor or mist. Use only outdoors or in a well-ventilated area. Wear protective gloves and eye/face protection. Wash thoroughly after handling. Do not eat, drink, or smoke when using this product. Avoid release to the environment.

Conditions for Safe Storage, including any Incompatibilities

Store and handle in accordance with all current regulations and standards. Store in a well-ventilated place. Keep container tightly closed. Store locked up. Store in a cool, dry place. Keep separated from incompatible substances.

Incompatibilities combustible materials, bases, metals, oxidizing materials

* * *Section 8 - EXPOSURE CONTROLS / PERSONAL PROTECTION* * *

Component Exposure Limits

METHYL CHLOROFORM (71-55-6)

ACGIH:	350 ppm TWA
	450 ppm STEL
Europe:	100 ppm TWA; 555 mg/m3 TWA
	200 ppm STEL; 1110 mg/m3 STEL
OSHA (Final):	350 ppm TWA; 1900 mg/m3 TWA
OSHA (Vacated):	350 ppm TWA; 1900 mg/m3 TWA
	450 ppm STEL; 2450 mg/m3 STEL
NIOSH:	350 ppm Ceiling (15 min); 1900 mg/m3 Ceiling (15 min)

Component Biological Limit Values

METHYL CHLOROFORM (71-55-6)

ACGIH: 40 ppm Medium: end-exhaled air Time: prior to last shift of workweek Parameter: Methyl chloroform; 10 mg/L Medium: urine Time: end of workweek Parameter: Trichloroacetic acid (nonspecific, semi-quantitative); 30 mg/L Medium: urine Time: end of shift at end of workweek Parameter: Total trichloroethanol (nonspecific, semi-quantitative); 1 mg/L Medium: blood Time: end of shift at end of workweek Parameter: Total trichloroethanol (nonspecific)

IDLH

700 ppm

Appropriate Engineering Controls

Provide local exhaust or process enclosure ventilation system. Ensure compliance with applicable exposure limits.

Individual Protection Measures, such as Personal Protective Equipment

Eyes/Face Protection

Wear splash resistant safety goggles with a faceshield. Provide an emergency eye wash fountain and quick drench shower in the immediate work area.

Skin Protection

Wear appropriate chemical resistant clothing.

Glove Recommendations

Wear appropriate chemical resistant gloves.

Respiratory Protection

The following respirators and maximum use concentrations are drawn from NIOSH and/or OSHA.

700 ppm

Any supplied-air respirator.

Any self-contained breathing apparatus with a full facepiece.
Emergency or planned entry into unknown concentrations or IDLH conditions -
Any self-contained breathing apparatus that has a full facepiece and is operated in a pressure-demand or other positive-pressure mode.
Any supplied-air respirator with a full facepiece that is operated in a pressure-demand or other positive-pressure mode in combination with an auxiliary self-contained breathing apparatus operated in pressure-demand or other positive-pressure mode.
Escape -
Any air-purifying full-facepiece respirator (gas mask) with a chin-style, front-mounted or back-mounted organic vapor canister.
Any appropriate escape-type, self-contained breathing apparatus.

* * *Section 9 - PHYSICAL AND CHEMICAL PROPERTIES* * *

Physical State:	Liquid	**Appearance:**	clear, colorless liquid
Color:	colorless	**Physical Form:**	volatile liquid
Odor:	sweet odor	**Odor Threshold:**	44 - 100 ppm
pH:	Not available	**Melting/Freezing Point:**	-32 °C
Boiling Point:	74 °C	**Flash Point:**	>93.3 °C
Decomposition:	Not available	**Evaporation Rate:**	5.0 (butyl acetate=1)
LEL:	7.5 %	**UEL:**	12.5 %
Vapor Pressure:	100 mmHg @ 20 °C	**Henry's Law Constant:**	0.072 atm-cu m/mole @ 25°C
Vapor Density (air = 1):	4.55	**Specific Gravity (water=1):**	1.3390
Water Solubility:	0.078 % @ 25 °C	**Log KOW:**	2.49
KOC:	17823.79 estimated from water solubility	**Auto Ignition:**	537 °C
Viscosity:	0.858 cP @20 °C	**Volatility:**	100%
Molecular Weight:	133.40	**Molecular Formula:**	C-H3-C-Cl3

Other Property Information

No additional information is available.

Solvent Solubility

Soluble: acetone, benzene, chloroform, methanol, ethanol, carbon disulfide, ether, carbon tetrachloride, heptane

* * *Section 10 - STABILITY AND REACTIVITY* * *

Reactivity

No reactivity hazard is expected.

Chemical Stability

Stable at normal temperatures and pressure.

Possibility of Hazardous Reactions

Will not polymerize.

Conditions to Avoid

Avoid heat, flames, sparks and other sources of ignition. Containers may rupture or explode if exposed to heat.

Incompatible Materials

combustible materials, bases, metals, oxidizing materials

Hazardous Decomposition

Combustion: hydrogen chloride, phosgene, oxides of carbon

* * *Section 11 - TOXICOLOGICAL INFORMATION* * *

Acute and Chronic Toxicity

Component Analysis - LD50/LC50

The components of this material have been reviewed in various sources and the following selected endpoints are published:

METHYL CHLOROFORM (71-55-6)

Dermal LD50 Rabbit >15800 mg/kg; Inhalation LC50 Rat 18000 ppm 4 h; Oral LD50 Rat >2000 mg/kg

RTECS Acute Toxicity (selected)

The components of this material have been reviewed, and RTECS publishes the following endpoints:

METHYL CHLOROFORM (71-55-6)

Inhalation: 24400 mg/m3 Inhalation Cat LC50; 29492 ppm/10 minute(s) Inhalation Mouse LC50; 3911 ppm/2 hour Inhalation Mouse LC50
20000 ppm/2 hour Inhalation Rat LC50; 14250 ppm/7 hour Inhalation Rat LC50; 17000 ppm/4 hour Inhalation Rat LC50

Acute Toxicity Level

METHYL CHLOROFORM (71-55-6)

Slightly Toxic: inhalation, dermal absorption, ingestion

Information on Likely Routes of Exposure

Inhalation

irritation, changes in blood pressure, nausea, vomiting, diarrhea, difficulty breathing, irregular heartbeat, headache, drowsiness, dizziness, mood swings, loss of coordination, blood disorders, heart disorders, kidney damage, liver damage, convulsions, unconsciousness, coma, heart damage, reproductive effects

Ingestion

irritation, nausea, vomiting, diarrhea, stomach pain, irregular heartbeat, headache, drowsiness, dizziness, disorientation, loss of coordination, kidney damage, liver damage, convulsions, unconsciousness, coma, reproductive effects

Skin Contact

irritation (possibly severe)

Eye Contact

irritation

Immediate Effects

respiratory tract irritation, skin irritation, eye irritation, central nervous system depression, central nervous system damage, heart damage

Delayed Effects

central nervous system damage, heart damage, liver damage, reproductive effects, brain damage, lung damage, nervous system damage

Medical Conditions Aggravated by Exposure

heart or cardiovascular disorders, kidney disorders, liver disorders, skin disorders and allergies

Irritation/Corrosivity Data

respiratory tract irritation, skin irritation, eye irritation

RTECS Irritation

The components of this material have been reviewed, and RTECS publishes the following endpoints:

METHYL CHLOROFORM (71-55-6)

450 ppm/8 hour Eyes Man; 100 mg Eyes Rabbit mild; 2 mg/24 hour Eyes Rabbit severe; 5 gm/12 day(s) intermittent Skin Rabbit mild; 20 mg/24 hour Skin Rabbit moderate

Local Effects

METHYL CHLOROFORM (71-55-6)

Irritant: inhalation, skin, eye

Target Organs

METHYL CHLOROFORM (71-55-6)

central nervous system

Respiratory Sensitization

No data available.

Dermal Sensitization

No data available.

Carcinogenicity

Component Carcinogenicity

METHYL CHLOROFORM (71-55-6)

ACGIH: A4 - Not Classifiable as a Human Carcinogen

IARC: Monograph 71 [1999]; Supplement 7 [1987]; Monograph 20 [1979] (Group 3 (not classifiable))

RTECS Mutagenic

The components of this material have been reviewed, and RTECS publishes data for one or more components.

Reproductive Effects Data

Available data characterizes this substance as a reproductive hazard.

RTECS Reproductive Effects

The components of this material have been reviewed, and RTECS publishes the following endpoints:

METHYL CHLOROFORM (71-55-6)

2100 ppm Inhalation Rat TCLo (6 hour, pregnant 1-20 day(s)); 7000 ppm Inhalation Rat TCLo (3 hour, pregnant 13-19 day(s)); 43 mg/kg Oral Rat TDLo (pregnant 1-22 day(s), 21 day(s))

RTECS Tumorigenic

The components of this material have been reviewed, and RTECS publishes data for one or more components.

Additional Data

Alcohol may enhance the toxic effects. Stimulants such as epinephrine may induce ventricular fibrillation.

Specific Target Organ Toxicity - Single Exposure

central nervous system, heart, respiratory system

Specific Target Organ Toxicity - Repeated Exposure

central nervous system, heart, liver, brain, lungs, nervous system

Aspiration Hazard

Not expected to be an aspiration hazard.

* * *Section 12 - ECOLOGICAL INFORMATION* * *

Ecotoxicity

Toxic to aquatic life with long lasting effects.

Component Analysis - Aquatic Toxicity

METHYL CHLOROFORM (71-55-6)

Fish: 96 Hr LC50 Pimephales promelas: 35.2 - 50.7 mg/L [flow-through]; 96 Hr LC50 Lepomis macrochirus: 57 - 90 mg/L [static] (juvenile); 96 Hr LC50 Cyprinus carpio: 56 mg/L [flow-through]; 96 Hr LC50 Poecilia reticulata: 52.9 mg/L [flow-through]; 96 Hr LC50 Poecilia reticulata: 69.7 mg/L [static]; 96 Hr LC50 Pimephales promelas: 91 - 126 mg/L [static]; 96 Hr LC50 Oncorhynchus mykiss: 46 - 59 mg/L [static]

Algae: 96 Hr EC50 Pseudokirchneriella subcapitata: >500 mg/L

Invertebrate: 48 Hr LC50 Daphnia magna: >530 mg/L; 48 Hr EC50 Daphnia magna: 2384 mg/L; 48 Hr EC50 Daphnia magna: 9.7 - 12.8 mg/L [Static]

Persistence and Degradability

This material may biodegrade in soil and water.

Bioaccumulative Potential

Bioconcentration potential in aquatic organisms is low based on BCF value of 0.7-4.9.

Mobility

Expected to have high mobility in soil.

* * *Section 13 - DISPOSAL CONSIDERATIONS* * *

Disposal Methods

Dispose in accordance with all applicable regulations.

Component Waste Numbers

METHYL CHLOROFORM (71-55-6)

RCRA: waste number U226

* * *Section 14 - TRANSPORT INFORMATION* * *

US DOT Information

Shipping Name: 1,1,1-Trichloroethane
UN/NA #: UN2831 **Hazard Class:** 6.1 **Packing Group:** III
Required Label(s): 6.1

IMDG Information

Shipping Name: 1,1,1-Trichloroethane
UN #: UN2831 **Hazard Class:** 6.1 **Packing Group:** III
Required Label(s): 6.1

* * *Section 15 - REGULATORY INFORMATION* * *

Component Analysis

U.S. Federal Regulations

This material contains one or more of the following chemicals required to be identified under SARA Section 302/304 (40 CFR 355 Appendix A), SARA Section 313 (40 CFR 372.65), CERCLA (40 CFR 302.4), TSCA 12(b), and/or require an OSHA process safety plan.

METHYL CHLOROFORM (71-55-6)

SARA 313: 1.0 % de minimis concentration

CERCLA: 1000 lb final RQ; 454 kg final RQ

SARA 311/312 Hazardous Categories

Acute Health: Yes **Chronic Health:** Yes **Fire:** No **Pressure:** No **Reactive:** No

U.S. State Regulations

The following components appear on one or more of the following state hazardous substances lists:

Component	CAS	CA	MA	MN	NJ	PA
METHYL CHLOROFORM	71-55-6	Yes	Yes	Yes	Yes	Yes

Not regulated under California Proposition 65

Component Analysis - Inventory

Component	CAS	US	CA	EU	AU	PH	JP	KR	CN	NZ
METHYL CHLOROFORM	71-55-6	Yes	DSL	EIN	Yes	Yes	Yes	Yes	Yes	Yes

* * *Section 16 - OTHER INFORMATION* * *

NFPA Ratings: Health: 2 **Fire:** 1 **Reactivity:** 0

Hazard Scale: 0 = Minimal 1 = Slight 2 = Moderate 3 = Serious 4 = Severe

Key / Legend

ACGIH - American Conference of Governmental Industrial Hygienists; ADR - European Road Transport; AU - Australia; BOD - Biochemical Oxygen Demand; C - Celsius; CA - Canada; CAS - Chemical Abstracts Service; CERCLA - Comprehensive Environmental Response, Compensation, and Liability Act; CN - China; CPR - Controlled Products Regulations; DFG - Deutsche Forschungsgemeinschaft; DOT - Department of Transportation; DSL - Domestic Substances List; EEC - European Economic Community; EINECS - European Inventory of Existing Commercial Chemical Substances; EPA - Environmental Protection Agency; EU - European Union; F - Fahrenheit; IARC - International Agency for Research on Cancer; IATA - International Air Transport Association; ICAO - International Civil Aviation Organization; IDL - Ingredient Disclosure List; IDLH - Immediately Dangerous to Life and Health; IMDG - International Maritime Dangerous Goods; JP - Japan; Kow - Octanol/water partition coefficient; KR - Korea; LEL - Lower Explosive Limit; LOLI - List Of LIsts™ - ChemADVISOR's Regulatory Database; MAK - Maximum Concentration Value in the Workplace; MEL - Maximum Exposure Limits; NFPA - National Fire Protection Agency; NIOSH - National Institute for Occupational Safety and Health; NJTSR - New Jersey Trade Secret Registry; NTP - National Toxicology Program; NZ - New Zealand; OSHA - Occupational Safety and Health Administration; PH - Philippines; RCRA - Resource Conservation and Recovery Act; RID - European Rail Transport; RTECS - Registry of Toxic Effects of Chemical Substances®; SARA - Superfund Amendments and Reauthorization Act; STEL - Short-term Exposure Limit; TDG - Transportation of Dangerous Goods; TSCA - Toxic Substances Control Act; TWA - Time Weighted Average; UEL - Upper Explosive Limit; US - United States

Other Information

Matheson Tri-Gas, Inc. makes no express or implied warranties, guarantees or representations regarding the product or the information herein, including but not limited to any implied warranty or merchantability or fitness for use. Matheson Tri-Gas, Inc. shall not be liable for any personal injury, property or other damages of any nature, whether compensatory, consequential, exemplary, or otherwise, resulting from any publication, use or reliance upon the information herein.

End of Sheet MAT14370

Fisher Scientific

Part of Thermo Fisher Scientific

SAFETY DATA SHEET

Creation Date 27-Jan-2010 **Revision Date** 02-Oct-2015 **Revision Number** 2

1. Identification

Product Name **Methylene chloride**

Cat No. : **D37-1; D37-4; D37-20; D37-200; D37-200LC; D37-500; D37FB-19; D37FB-50; D37FB-115; D37FB-200; D37POP-19; D37POPB-50; D37POPB-200; D37RB-19; D37RB-50; D37RB-115; D37RB-200; D37RS-19; D37RS-28; D37RS-50; D37RS-115; D37RS-200; D37SK-4; D37SK-4LC; D37SS-28; D37SS-50; D37SS-115; D37SS-200; D37SS-1350**

Synonyms Dichloromethane; DCM

Recommended Use Laboratory chemicals.

Uses advised against No Information available

Details of the supplier of the safety data sheet

Company
Fisher Scientific
One Reagent Lane
Fair Lawn, NJ 07410
Tel: (201) 796-7100

Emergency Telephone Number
CHEMTREC®, Inside the USA: 800-424-9300
CHEMTREC®, Outside the USA: 001-703-527-3887

2. Hazard(s) identification

Classification

This chemical is considered hazardous by the 2012 OSHA Hazard Communication Standard (29 CFR 1910.1200)

Skin Corrosion/irritation	Category 2
Serious Eye Damage/Eye Irritation	Category 2
Carcinogenicity	Category 1B
Specific target organ toxicity (single exposure)	Category 3
Target Organs - Central nervous system (CNS), Respiratory system.	
Specific target organ toxicity - (repeated exposure)	Category 2
Target Organs - Liver, Kidney, Blood.	

Label Elements

Signal Word
Danger

Hazard Statements
Causes skin irritation
Causes serious eye irritation

May cause respiratory irritation
May cause drowsiness or dizziness
May cause cancer
May cause damage to organs through prolonged or repeated exposure



Precautionary Statements
Prevention
Obtain special instructions before use
Do not handle until all safety precautions have been read and understood
Use personal protective equipment as required
Wash face, hands and any exposed skin thoroughly after handling
Wear eye/face protection
Do not breathe dust/fume/gas/mist/vapors/spray
Use only outdoors or in a well-ventilated area
Response
IF exposed or concerned: Get medical attention/advice
Inhalation
IF INHALED: Remove victim to fresh air and keep at rest in a position comfortable for breathing
Skin
IF ON SKIN: Wash with plenty of soap and water
If skin irritation occurs: Get medical advice/attention
Take off contaminated clothing and wash before reuse
Eyes
IF IN EYES: Rinse cautiously with water for several minutes. Remove contact lenses, if present and easy to do. Continue rinsing
If eye irritation persists: Get medical advice/attention
Storage
Store locked up
Store in a well-ventilated place. Keep container tightly closed
Disposal
Dispose of contents/container to an approved waste disposal plant
Hazards not otherwise classified (HNOC)

WARNING! This product contains a chemical known in the State of California to cause cancer, birth defects or other reproductive harm.

3. Composition / information on ingredients

Component	CAS-No	Weight %
Methylene chloride	75-09-2	>99.5
Methyl alcohol	67-56-1	0 - 0.4
Cyclohexene	110-83-8	0 - 0.01
2-Methyl-2-butene	513-35-9	0 - 0.01

4. First-aid measures

General Advice If symptoms persist, call a physician.

Eye Contact Rinse immediately with plenty of water, also under the eyelids, for at least 15 minutes. Obtain medical attention.

Skin Contact Wash off immediately with plenty of water for at least 15 minutes. Obtain medical attention.

Inhalation Move to fresh air. If breathing is difficult, give oxygen. Obtain medical attention.

Ingestion Do not induce vomiting. Call a physician or Poison Control Center immediately.

Most important symptoms/effects Breathing difficulties. . Inhalation of high vapor concentrations may cause symptoms like headache, dizziness, tiredness, nausea and vomiting

Notes to Physician Treat symptomatically

5. Fire-fighting measures

Suitable Extinguishing Media Use water spray, alcohol-resistant foam, dry chemical or carbon dioxide.

Unsuitable Extinguishing Media No information available

Flash Point No information available
Method - No information available

Autoignition Temperature 556 °C / 1032.8 °F

Explosion Limits
Upper 23 vol %
Lower 13 vol %
Sensitivity to Mechanical Impact No information available
Sensitivity to Static Discharge No information available

Specific Hazards Arising from the Chemical
Thermal decomposition can lead to release of irritating gases and vapors. Keep product and empty container away from heat and sources of ignition.

Hazardous Combustion Products
Carbon monoxide (CO) Carbon dioxide (CO_2) Hydrogen chloride gas Phosgene
Protective Equipment and Precautions for Firefighters
As in any fire, wear self-contained breathing apparatus pressure-demand, MSHA/NIOSH (approved or equivalent) and full protective gear.

NFPA

Health	Flammability	Instability	Physical hazards
2	1	0	N/A

6. Accidental release measures

Personal Precautions Use personal protective equipment. Ensure adequate ventilation. Avoid contact with skin, eyes and clothing. Keep people away from and upwind of spill/leak.

Environmental Precautions Should not be released into the environment. See Section 12 for additional ecological information.

Methods for Containment and Clean Up Soak up with inert absorbent material. Keep in suitable, closed containers for disposal.

7. Handling and storage

Handling Wear personal protective equipment. Do not get in eyes, on skin, or on clothing. Avoid ingestion and inhalation. Use only under a chemical fume hood.

Storage Keep containers tightly closed in a dry, cool and well-ventilated place.

8. Exposure controls / personal protection

Exposure Guidelines

Component	ACGIH TLV	OSHA PEL	NIOSH IDLH
Methylene chloride	TWA: 50 ppm	(Vacated) TWA: 500 ppm (Vacated) STEL: 2000 ppm (Vacated) Ceiling: 1000 ppm TWA: 25 ppm STEL: 125 ppm	IDLH: 2300 ppm
Methyl alcohol	TWA: 200 ppm STEL: 250 ppm Skin	(Vacated) TWA: 200 ppm (Vacated) TWA: 260 mg/m³ (Vacated) STEL: 250 ppm (Vacated) STEL: 325 mg/m³ Skin TWA: 200 ppm TWA: 260 mg/m³	IDLH: 6000 ppm TWA: 200 ppm TWA: 260 mg/m³ STEL: 250 ppm STEL: 325 mg/m³
Cyclohexene	TWA: 300 ppm	(Vacated) TWA: 300 ppm (Vacated) TWA: 1015 mg/m³ TWA: 300 ppm TWA: 1015 mg/m³	IDLH: 2000 ppm TWA: 300 ppm TWA: 1015 mg/m³

Component	Quebec	Mexico OEL (TWA)	Ontario TWAEV
Methylene chloride	TWA: 50 ppm TWA: 174 mg/m³	TWA: 100 ppm TWA: 330 mg/m³ STEL: 500 ppm STEL: 1740 mg/m³	TWA: 50 ppm
Methyl alcohol	TWA: 200 ppm TWA: 262 mg/m³ STEL: 250 ppm STEL: 328 mg/m³ Skin	TWA: 200 ppm TWA: 260 mg/m³ STEL: 250 ppm STEL: 310 mg/m³	TWA: 200 ppm STEL: 250 ppm Skin
Cyclohexene	TWA: 300 ppm TWA: 1010 mg/m³	TWA: 300 ppm TWA: 1015 mg/m³	TWA: 300 ppm

Legend

ACGIH - American Conference of Governmental Industrial Hygienists
OSHA - Occupational Safety and Health Administration
NIOSH IDLH: The National Institute for Occupational Safety and Health Immediately Dangerous to Life or Health

Engineering Measures Use only under a chemical fume hood. Ensure that eyewash stations and safety showers are close to the workstation location.

Personal Protective Equipment

Eye/face Protection Wear appropriate protective eyeglasses or chemical safety goggles as described by OSHA's eye and face protection regulations in 29 CFR 1910.133 or European Standard EN166.

Skin and body protection Wear appropriate protective gloves and clothing to prevent skin exposure.

Respiratory Protection Follow the OSHA respirator regulations found in 29 CFR 1910.134 or European Standard EN 149. Use a NIOSH/MSHA or European Standard EN 149 approved respirator if exposure limits are exceeded or if irritation or other symptoms are experienced.

Hygiene Measures Handle in accordance with good industrial hygiene and safety practice.

9. Physical and chemical properties

Physical State	Liquid
Appearance	Colorless
Odor	sweet
Odor Threshold	No information available
pH	Not applicable
Melting Point/Range	-97 °C / -142.6 °F
Boiling Point/Range	39 °C / 102.2 °F
Flash Point	No information available

Evaporation Rate	No information available
Flammability (solid,gas)	Not applicable
Flammability or explosive limits	
Upper	23 vol %
Lower	13 vol %
Vapor Pressure	20 mmHg @ 3502°C
Vapor Density	2.93 (Air = 1.0)
Specific Gravity	1.33
Solubility	No information available
Partition coefficient; n-octanol/water	No data available
Autoignition Temperature	556 °C / 1032.8 °F
Decomposition Temperature	No information available
Viscosity	No information available
Molecular Formula	C H2 Cl2
Molecular Weight	84.93

10. Stability and reactivity

Reactive Hazard None known, based on information available

Stability Stable under normal conditions.

Conditions to Avoid Incompatible products. Excess heat.

Incompatible Materials Strong oxidizing agents, Strong acids, Amines

Hazardous Decomposition Products Carbon monoxide (CO), Carbon dioxide (CO_2), Hydrogen chloride gas, Phosgene

Hazardous Polymerization Hazardous polymerization does not occur.

Hazardous Reactions None under normal processing.

11. Toxicological information

Acute Toxicity

Product Information

Component Information

Component	LD50 Oral	LD50 Dermal	LC50 Inhalation
Methylene chloride	> 2000 mg/kg (Rat)	> 2000 mg/kg (Rat)	53 mg/L (Rat) 6 h 76000 mg/m³ (Rat) 4 h
Methyl alcohol	LD50 = 6200 mg/kg (Rat)	LD50 = 15800 mg/kg (Rabbit)	64000 ppm (Rat) 4 h 83.2 mg/L (Rat) 4 h
Cyclohexene	LD50 = 2400 µL/kg (Rat)	>200 mg/kg (Rat)	>21.6 mg/L/4h (rat)
2-Methyl-2-butene	700-2600 mg/kg (Rat)	>2000 mg/kg (Rat)	LC50 > 61000 ppm (Rat) 4 h

Toxicologically Synergistic Products No information available

Delayed and immediate effects as well as chronic effects from short and long-term exposure

Irritation Irritating to eyes and skin

Sensitization No information available

Carcinogenicity The table below indicates whether each agency has listed any ingredient as a carcinogen.

Component	CAS-No	IARC	NTP	ACGIH	OSHA	Mexico
Methylene chloride	75-09-2	Group 2A	Reasonably Anticipated	A3	X	A3
Methyl alcohol	67-56-1	Not listed	Not listed	Not listed	Not listed	Not listed

Cyclohexene	110-83-8	Not listed	Not listed	Not listed	Not listed	Not listed
2-Methyl-2-butene	513-35-9	Not listed	Not listed	Not listed	Not listed	Not listed

IARC: (International Agency for Research on Cancer)

IARC: (International Agency for Research on Cancer)
Group 1 - Carcinogenic to Humans
Group 2A - Probably Carcinogenic to Humans
Group 2B - Possibly Carcinogenic to Humans

NTP: (National Toxicity Program)

NTP: (National Toxicity Program)
Known - Known Carcinogen
Reasonably Anticipated - Reasonably Anticipated to be a Human Carcinogen

ACGIH: (American Conference of Governmental Industrial Hygienists)

A1 - Known Human Carcinogen
A2 - Suspected Human Carcinogen
A3 - Animal Carcinogen
ACGIH: (American Conference of Governmental Industrial Hygienists)

Mexico - Occupational Exposure Limits - Carcinogens

Mexico - Occupational Exposure Limits - Carcinogens
A1 - Confirmed Human Carcinogen
A2 - Suspected Human Carcinogen
A3 - Confirmed Animal Carcinogen
A4 - Not Classifiable as a Human Carcinogen
A5 - Not Suspected as a Human Carcinogen

Mutagenic Effects Mutagenic effects have occured in microorganisms.

Reproductive Effects Experiments have shown reproductive toxicity effects on laboratory animals.

Developmental Effects Developmental effects have occurred in experimental animals.

Teratogenicity No information available.

STOT - single exposure Central nervous system (CNS) Respiratory system
STOT - repeated exposure Liver Kidney Blood

Aspiration hazard No information available

Symptoms / effects,both acute and delayed Inhalation of high vapor concentrations may cause symptoms like headache, dizziness, tiredness, nausea and vomiting
Endocrine Disruptor Information No information available

Other Adverse Effects Tumorigenic effects have been reported in experimental animals. See actual entry in RTECS for complete information.

12. Ecological information

Ecotoxicity

.

Component	Freshwater Algae	Freshwater Fish	Microtox	Water Flea
Methylene chloride	EC50:>660 mg/L/96h	Pimephales promelas: LC50:193 mg/L/96h	EC50: 1 mg/L/24 h EC50: 2.88 mg/L/15 min	EC50: 140 mg/L/48h
Methyl alcohol	Not listed	Pimephales promelas: LC50 > 10000 mg/L 96h	EC50 = 39000 mg/L 25 min EC50 = 40000 mg/L 15 min EC50 = 43000 mg/L 5 min	EC50 > 10000 mg/L 24h
Cyclohexene	Not listed	Poecillia reticulata: 7.1 mg/L/96h	Not listed	Daphnia: EC50: 5.3 mg/L/48h
2-Methyl-2-butene	Not listed	Not listed	Not listed	EC50: = 3 mg/L, 48h (Daphnia magna)

Persistence and Degradability Persistence is unlikely based on information available.
Bioaccumulation/ Accumulation No information available.

Mobility Will likely be mobile in the environment due to its volatility.

Component	log Pow
Methylene chloride	1.25
Methyl alcohol	-0.74

Cyclohexene	3.27

13. Disposal considerations

Waste Disposal Methods Chemical waste generators must determine whether a discarded chemical is classified as a hazardous waste. Chemical waste generators must also consult local, regional, and national hazardous waste regulations to ensure complete and accurate classification.

Component	RCRA - U Series Wastes	RCRA - P Series Wastes
Methylene chloride - 75-09-2	U080	-
Methyl alcohol - 67-56-1	U154	-

14. Transport information

DOT

UN-No UN1593
Proper Shipping Name DICHLOROMETHANE
Hazard Class 6.1
Packing Group III

TDG

UN-No UN1593
Proper Shipping Name DICHLOROMETHANE
Hazard Class 6.1
Packing Group III

IATA

UN-No UN1593
Proper Shipping Name Dichloromethane
Hazard Class 6.1
Packing Group III

IMDG/IMO

UN-No UN1593
Proper Shipping Name Dichloromethane
Hazard Class 6.1
Packing Group III

15. Regulatory information

All of the components in the product are on the following Inventory lists: X = listed

International Inventories

Component	TSCA	DSL	NDSL	EINECS	ELINCS	NLP	PICCS	ENCS	AICS	IECSC	KECL
Methylene chloride	X	X	-	200-838-9	-		X	X	X	X	X
Methyl alcohol	X	X	-	200-659-6	-		X	X	X	X	X
Cyclohexene	X	X	-	203-807-8	-		X	X	X	X	X
2-Methyl-2-butene	X	X	-	208-156-3	-		X	X	X	X	X

Legend:
X - Listed
E - Indicates a substance that is the subject of a Section 5(e) Consent order under TSCA.
F - Indicates a substance that is the subject of a Section 5(f) Rule under TSCA.
N - Indicates a polymeric substance containing no free-radical initiator in its inventory name but is considered to cover the designated polymer made with any free-radical initiator regardless of the amount used.
P - Indicates a commenced PMN substance
R - Indicates a substance that is the subject of a Section 6 risk management rule under TSCA.
S - Indicates a substance that is identified in a proposed or final Significant New Use Rule
T - Indicates a substance that is the subject of a Section 4 test rule under TSCA.
XU - Indicates a substance exempt from reporting under the Inventory Update Rule, i.e. Partial Updating of the TSCA Inventory Data Base Production and Site Reports (40 CFR 710(B).
Y1 - Indicates an exempt polymer that has a number-average molecular weight of 1,000 or greater.
Y2 - Indicates an exempt polymer that is a polyester and is made only from reactants included in a specified list of low concern reactants that comprises one of the eligibility criteria for the exemption rule.

U.S. Federal Regulations

TSCA 12(b)

SARA 313

Component	CAS-No	Weight %	SARA 313 - Threshold Values %
Methylene chloride	75-09-2	>99.5	0.1
Methyl alcohol	67-56-1	0 - 0.4	1.0

SARA 311/312 Hazard Categories

Acute Health Hazard	Yes
Chronic Health Hazard	Yes
Fire Hazard	No
Sudden Release of Pressure Hazard	No
Reactive Hazard	No

CWA (Clean Water Act)

Component	CWA - Hazardous Substances	CWA - Reportable Quantities	CWA - Toxic Pollutants	CWA - Priority Pollutants
Methylene chloride	-	-	X	X

Clean Air Act

Component	HAPS Data	Class 1 Ozone Depletors	Class 2 Ozone Depletors
Methylene chloride	X		-
Methyl alcohol	X		-

OSHA Occupational Safety and Health Administration

Component	Specifically Regulated Chemicals	Highly Hazardous Chemicals
Methylene chloride	125 ppm STEL 12.5 ppm Action Level 25 ppm TWA	-

CERCLA

This material, as supplied, contains one or more substances regulated as a hazardous substance under the Comprehensive Environmental Response Compensation and Liability Act (CERCLA) (40 CFR 302)

Component	Hazardous Substances RQs	CERCLA EHS RQs
Methylene chloride	1000 lb 1 lb	-
Methyl alcohol	5000 lb	-

California Proposition 65 This product contains the following proposition 65 chemicals

Component	CAS-No	California Prop. 65	Prop 65 NSRL	Category
Methylene chloride	75-09-2	Carcinogen	200 µg/day 50 µg/day	Carcinogen
Methyl alcohol	67-56-1	Developmental	-	Developmental

U.S. State Right-to-Know Regulations

Component	Massachusetts	New Jersey	Pennsylvania	Illinois	Rhode Island
Methylene chloride	X	X	X	X	X
Methyl alcohol	X	X	X	X	X
Cyclohexene	X	X	X	-	X
2-Methyl-2-butene	X	X	X	-	-

U.S. Department of Transportation

Reportable Quantity (RQ):	Y
DOT Marine Pollutant	N
DOT Severe Marine Pollutant	N

U.S. Department of Homeland Security
This product does not contain any DHS chemicals.

Other International Regulations

Mexico - Grade No information available

Canada
This product has been classified in accordance with the hazard criteria of the Controlled Products Regulations (CPR) and the MSDS contains all the information required by the CPR

WHMIS Hazard Class D1B Toxic materials
D2A Very toxic materials



16. Other information

Prepared By Regulatory Affairs
Thermo Fisher Scientific
Email: EMSDS.RA@thermofisher.com

Creation Date 27-Jan-2010
Revision Date 02-Oct-2015
Print Date 02-Oct-2015
Revision Summary This document has been updated to comply with the US OSHA HazCom 2012 Standard replacing the current legislation under 29 CFR 1910.1200 to align with the Globally Harmonized System of Classification and Labeling of Chemicals (GHS)

Disclaimer
The information provided on this Safety Data Sheet is correct to the best of our knowledge, information and belief at the date of its publication. The information given is designed only as a guide for safe handling, use, processing, storage, transportation, disposal and release and is not to be considered as a warranty or quality specification. The information relates only to the specific material designated and may not be valid for such material used in combination with any other material or in any process, unless specified in the text.

End of SDS

SAFETY DATA SHEET

Version 6.15
Revision Date 09/07/2024
Print Date 09/08/2024

SECTION 1: Identification of the substance/mixture and of the company/undertaking

1.1 Product identifiers

Product name : *tert*-Butyl methyl ether

Product Number : 306975
Brand : Sigma-Aldrich
Index-No. : 603-181-00-X
CAS-No. : 1634-04-4

1.2 Relevant identified uses of the substance or mixture and uses advised against

Identified uses : Laboratory chemicals, Synthesis of substances

Uses advised against : The product is being supplied under the TSCA R&D Exemption (40 CFR Section 720.36). It is the recipient's responsibility to comply with the requirements of the R&D exemption. The product may not be used for a non-exempt commercial purpose under TSCA unless appropriate consent is granted in writing by MilliporeSigma.

1.3 Details of the supplier of the safety data sheet

Company : Sigma-Aldrich Inc.
3050 SPRUCE ST
ST. LOUIS MO 63103
UNITED STATES

Telephone : +1 314 771-5765
Fax : +1 800 325-5052

1.4 Emergency telephone

Emergency Phone # : 800-424-9300 CHEMTREC (USA) +1-703-527-3887 CHEMTREC (International) 24 Hours/day; 7 Days/week

SECTION 2: Hazards identification

2.1 Classification of the substance or mixture

GHS Classification in accordance with 29 CFR 1910 (OSHA HCS)

Flammable liquids (Category 2), H225
Skin irritation (Category 2), H315

For the full text of the H-Statements mentioned in this Section, see Section 16.

The life science business of Merck KGaA, Darmstadt, Germany
operates as MilliporeSigma in the US and Canada

2.2 GHS Label elements, including precautionary statements

Pictogram



Signal Word Danger

Hazard Statements

H225	Highly flammable liquid and vapor.
H315	Causes skin irritation.

Precautionary Statements

P210	Keep away from heat/ sparks/ open flames/ hot surfaces. No smoking.
P233	Keep container tightly closed.
P240	Ground/bond container and receiving equipment.
P241	Use explosion-proof electrical/ ventilating/ lighting/ equipment.
P242	Use only non-sparking tools.
P243	Take precautionary measures against static discharge.
P264	Wash skin thoroughly after handling.
P280	Wear protective gloves/ eye protection/ face protection.
P303 + P361 + P353	IF ON SKIN (or hair): Take off immediately all contaminated clothing. Rinse skin with water/ shower.
P332 + P313	If skin irritation occurs: Get medical advice/ attention.
P362	Take off contaminated clothing and wash before reuse.
P370 + P378	In case of fire: Use dry sand, dry chemical or alcohol-resistant foam to extinguish.
P403 + P235	Store in a well-ventilated place. Keep cool.
P501	Dispose of contents/ container to an approved waste disposal plant.

2.3 Hazards not otherwise classified (HNOC) or not covered by GHS - none

SECTION 3: Composition/information on ingredients

3.1 Substances

Synonyms	:	MTBE Methyl tert-butyl ether
Formula	:	$C_5H_{12}O$
Molecular weight	:	88.15 g/mol
CAS-No.	:	1634-04-4
EC-No.	:	216-653-1
Index-No.	:	603-181-00-X

Component	Classification	Concentration
tert-butyl methyl ether		
	Flam. Liq. 2; Skin Irrit. 2; H225, H315	<= 100 %

For the full text of the H-Statements mentioned in this Section, see Section 16.

The life science business of Merck KGaA, Darmstadt, Germany
operates as MilliporeSigma in the US and Canada

SECTION 4: First aid measures

4.1 Description of first-aid measures

General advice
Show this material safety data sheet to the doctor in attendance.

If inhaled
After inhalation: fresh air.

In case of skin contact
In case of skin contact: Take off immediately all contaminated clothing. Rinse skin with water/ shower.

In case of eye contact
After eye contact: rinse out with plenty of water. Remove contact lenses.

If swallowed
After swallowing: caution if victim vomits. Risk of aspiration! Keep airways free. Pulmonary failure possible after aspiration of vomit. Call a physician immediately.

4.2 Most important symptoms and effects, both acute and delayed
The most important known symptoms and effects are described in the labelling (see section 2.2) and/or in section 11

4.3 Indication of any immediate medical attention and special treatment needed
No data available

SECTION 5: Firefighting measures

5.1 Extinguishing media

Suitable extinguishing media
Carbon dioxide (CO2) Foam Dry powder

Unsuitable extinguishing media
For this substance/mixture no limitations of extinguishing agents are given.

5.2 Special hazards arising from the substance or mixture
Carbon oxides
Combustible.
Pay attention to flashback.
Vapors are heavier than air and may spread along floors.
Development of hazardous combustion gases or vapours possible in the event of fire.
Forms explosive mixtures with air at ambient temperatures.

5.3 Advice for firefighters
Stay in danger area only with self-contained breathing apparatus. Prevent skin contact by keeping a safe distance or by wearing suitable protective clothing.

5.4 Further information
Remove container from danger zone and cool with water. Prevent fire extinguishing water from contaminating surface water or the ground water system.

The life science business of Merck KGaA, Darmstadt, Germany
operates as MilliporeSigma in the US and Canada

SECTION 6: Accidental release measures

6.1 Personal precautions, protective equipment and emergency procedures

Advice for non-emergency personnel: Do not breathe vapors, aerosols. Avoid substance contact. Ensure adequate ventilation. Keep away from heat and sources of ignition.
Evacuate the danger area, observe emergency procedures, consult an expert.
For personal protection see section 8.

6.2 Environmental precautions

Do not let product enter drains. Risk of explosion.

6.3 Methods and materials for containment and cleaning up

Cover drains. Collect, bind, and pump off spills. Observe possible material restrictions (see sections 7 and 10). Take up with liquid-absorbent material (e.g. Chemizorb®).
Dispose of properly. Clean up affected area.

6.4 Reference to other sections

For disposal see section 13.

SECTION 7: Handling and storage

7.1 Precautions for safe handling

Advice on protection against fire and explosion
Keep away from open flames, hot surfaces and sources of ignition.Take precautionary measures against static discharge.

Hygiene measures
Immediately change contaminated clothing. Apply preventive skin protection. Wash hands and face after working with substance.
For precautions see section 2.2.

7.2 Conditions for safe storage, including any incompatibilities

Storage conditions
Keep container tightly closed in a dry and well-ventilated place. Keep away from heat and sources of ignition.

Storage class
Storage class (TRGS 510): 3: Flammable liquids

7.3 Specific end use(s)

Apart from the uses mentioned in section 1.2 no other specific uses are stipulated

SECTION 8: Exposure controls/personal protection

8.1 Control parameters

Ingredients with workplace control parameters

The life science business of Merck KGaA, Darmstadt, Germany
operates as MilliporeSigma in the US and Canada

Component	CAS-No.	Value	Control parameters	Basis
tert-butyl methyl ether	1634-04-4	TWA	50 ppm	USA. ACGIH Threshold Limit Values (TLV)
	Remarks	Confirmed animal carcinogen with unknown relevance to humans		
		PEL	40 ppm 144 mg/m3	California permissible exposure limits for chemical contaminants (Title 8, Article 107)

8.2 Exposure controls

Appropriate engineering controls
Immediately change contaminated clothing. Apply preventive skin protection. Wash hands and face after working with substance.

Personal protective equipment

Eye/face protection
Use equipment for eye protection tested and approved under appropriate government standards such as NIOSH (US) or EN 166(EU). Safety glasses

Skin protection
This recommendation applies only to the product stated in the safety data sheet, supplied by us and for the designated use. When dissolving in or mixing with other substances and under conditions deviating from those stated in EN 16523-1 please contact the supplier of CE-approved gloves (e.g. KCL GmbH, D-36124 Eichenzell, Internet: www.kcl.de).
Splash contact
Material: Nitrile rubber
Minimum layer thickness: 0.4 mm
Break through time: 120 min
Material tested:Camatril® (KCL 730 / Aldrich Z677442, Size M)

Body Protection
Flame retardant antistatic protective clothing.

Respiratory protection
Recommended Filter type: Filter type AX
The entrepeneur has to ensure that maintenance, cleaning and testing of respiratory protective devices are carried out according to the instructions of the producer. These measures have to be properly documented.
required when vapours/aerosols are generated.
Our recommendations on filtering respiratory protection are based on the following standards: DIN EN 143, DIN 14387 and other accompanying standards relating to the used respiratory protection system.

Control of environmental exposure
Do not let product enter drains. Risk of explosion.

The life science business of Merck KGaA, Darmstadt, Germany
operates as MilliporeSigma in the US and Canada

SECTION 9: Physical and chemical properties

9.1 Information on basic physical and chemical properties

a)	Appearance	Form: liquid Color: colorless
b)	Odor	characteristic
c)	Odor Threshold	0.053 ppm
d)	pH	No data available
e)	Melting point/freezing point	Melting point: -108.6 °C (-163.5 °F) at 1,013 hPa
f)	Initial boiling point and boiling range	55 - 56 °C 131 - 133 °F - lit.
g)	Flash point	-28 °C (-18 °F) - closed cup
h)	Evaporation rate	No data available
i)	Flammability (solid, gas)	No data available
j)	Upper/lower flammability or explosive limits	Upper explosion limit: 8.5 %(V) Lower explosion limit: 1.6 %(V)
k)	Vapor pressure	330 hPa at 25 °C (77 °F) - OECD Test Guideline 104
l)	Vapor density	No data available
m)	Density	0.74 g/cm3 at 25 °C (77 °F) - lit.
	Relative density	0.7420 °C
n)	Water solubility	42 g/l at 20 °C (68 °F) - OECD Test Guideline 105
o)	Partition coefficient: n-octanol/water	log Pow: 1.06 at 20 °C (68 °F) - OECD Test Guideline 107 - Bioaccumulation is not expected.
p)	Autoignition temperature	460 °C (860 °F) at 1013.0 hPa - DIN 51794
q)	Decomposition temperature	Distillable in an undecomposed state at normal pressure.
r)	Viscosity	0.409 mm2/s at 40 °C (104 °F) - OECD Test Guideline 114 - 0.464 mm2/s at 20 °C (68 °F) - OECD Test Guideline 114 -
s)	Explosive properties	No data available
t)	Oxidizing properties	none

9.2 Other safety information

Surface tension	72.5 mN/m at 1.07g/l at 21.5 °C (70.7 °F) - Surface tension

The life science business of Merck KGaA, Darmstadt, Germany
operates as MilliporeSigma in the US and Canada

SECTION 10: Stability and reactivity

10.1 Reactivity
Vapors may form explosive mixture with air.

10.2 Chemical stability
The product is chemically stable under standard ambient conditions (room temperature) .

10.3 Possibility of hazardous reactions
Violent reactions possible with:
Oxidizing agents
Strong acids
halogens
Strong bases

10.4 Conditions to avoid
Heat, flames and sparks.
Warming.

10.5 Incompatible materials
rubber, various plastics

10.6 Hazardous decomposition products
In the event of fire: see section 5

SECTION 11: Toxicological information

11.1 Information on toxicological effects

Acute toxicity
LD50 Oral - Rat - male and female - > 2,000 mg/kg
(OECD Test Guideline 401)
Symptoms: Nausea, Vomiting, Pulmonary failure possible after aspiration of vomit., Aspiration may cause pulmonary edema and pneumonitis.
LC50 Inhalation - Rat - male and female - 4 h - 85 mg/l - vapor

(OECD Test Guideline 403)
Symptoms: Possible damages:, mucosal irritations
LD50 Dermal - Rat - male and female - > 2,000 mg/kg
(OECD Test Guideline 402)

Skin corrosion/irritation
Skin - Rabbit
Result: Skin irritation - 4 h
(OECD Test Guideline 404)
Remarks: Drying-out effect resulting in rough and chapped skin.

Serious eye damage/eye irritation
Eyes - Rabbit
Result: No eye irritation

The life science business of Merck KGaA, Darmstadt, Germany
operates as MilliporeSigma in the US and Canada

(OECD Test Guideline 405)

Respiratory or skin sensitization
Maximization Test - Guinea pig
Result: negative
(OECD Test Guideline 406)

Germ cell mutagenicity
Test Type: In vitro mammalian cell gene mutation test
Test system: Chinese hamster lung cells
Metabolic activation: with and without metabolic activation
Method: OECD Test Guideline 476
Result: negative
Test Type: Ames test
Test system: Salmonella typhimurium
Metabolic activation: with and without metabolic activation
Method: OECD Test Guideline 471
Result: negative
Test Type: Mutagenicity (mammal cell test): micronucleus.
Test system: mouse lymphoma cells
Metabolic activation: without metabolic activation
Method: OECD Test Guideline 473
Result: negative

Test Type: unscheduled DNA synthesis assay
Species: Mouse
Cell type: Liver cells
Application Route: inhalation (vapor)
Method: OECD Test Guideline 486
Result: negative

Test Type: Micronucleus test
Species: Mouse
Cell type: Bone marrow
Application Route: inhalation (vapor)
Method: US-EPA
Result: negative

Test Type: Mutagenicity (mammal cell test): chromosome aberration.
Species: Rat
Cell type: Bone marrow
Application Route: inhalation (vapor)
Method: US-EPA
Result: negative

Test Type: Transgenic rodent somatic cell gene mutation assay
Species: Rat
Cell type: Bone marrow
Application Route: inhalation (vapor)
Method: OECD Test Guideline 488
Result: negative

Carcinogenicity

The life science business of Merck KGaA, Darmstadt, Germany
operates as MilliporeSigma in the US and Canada

IARC: No ingredient of this product present at levels greater than or equal to 0.1% is identified as probable, possible or confirmed human carcinogen by IARC.

NTP: No ingredient of this product present at levels greater than or equal to 0.1% is identified as a known or anticipated carcinogen by NTP.

OSHA: No component of this product present at levels greater than or equal to 0.1% is on OSHA's list of regulated carcinogens.

Reproductive toxicity
No data available

Specific target organ toxicity - single exposure
No data available

Specific target organ toxicity - repeated exposure
No data available

Aspiration hazard
No data available

11.2 Additional Information

Repeated dose toxicity - Rat - male and female - Oral - 90 d - NOAEL (No observed adverse effect level) - 3,000 mg/kg
Remarks: Subchronic toxicity

RTECS: KN5250000
Nausea, Vomiting, Dizziness, Central nervous system depression, Aspiration or inhalation may cause chemical pneumonitis., MTBE (methyl-tert-butyl ether) is reported to metabolize to tert-butyl alcohol and formaldehyde by microsomal demethylation, MTBE (methyl-tert-butyl ether) should be considered a "potential human carcinogen" due to an increase in leydig interstitial cell tumors of testes in male rats and an increase in lymphomas, leukemias, and uterine sarcomas in female rats., In another unpublished study MTBE was shown to be carcinogenic due to "increased incidence of a rare type of kidney tumor" in male rats and an "increase in the incidence of hepatocellular adenomas" in female mice.
To the best of our knowledge, the chemical, physical, and toxicological properties have not been thoroughly investigated.

Systemic effects:

After absorption of large quantities:

somnolence
Dizziness
agitation, spasms
CNS disorders
narcosis
Unconsciousness

Other dangerous properties can not be excluded.

Handle in accordance with good industrial hygiene and safety practice.

The life science business of Merck KGaA, Darmstadt, Germany
operates as MilliporeSigma in the US and Canada

SECTION 12: Ecological information

12.1 Toxicity

Toxicity to fish	semi-static test LC50 - Menidia beryllina - 574 mg/l - 96 h (OECD Test Guideline 203)
Toxicity to daphnia and other aquatic invertebrates	flow-through test EC50 - Americamysis bahia (Mysid) - 187 mg/l - 96 h (US-EPA OPPTS 850.1035)
Toxicity to algae	static test IC50 - Pseudokirchneriella subcapitata (green algae) - 491 mg/l - 96 h
Toxicity to bacteria	static test EC10 - Pseudomonas putida - 710 mg/l - 18 h Remarks: (ECHA)
Toxicity to fish(Chronic toxicity)	flow-through test NOEC - Pimephales promelas (fathead minnow) - 299 mg/l - 31 d Remarks: (ECHA)
	flow-through test NOEC - Pimephales promelas (fathead minnow) - 450 mg/l - 31 d Remarks: (ECHA)
Toxicity to daphnia and other aquatic invertebrates(Chronic toxicity)	flow-through test NOEC - Daphnia magna (Water flea) - 51 mg/l - 21 d (OPPTS 850.1300)

12.2 Persistence and degradability

Biodegradability	aerobic - Exposure time 28 d Result: 0 % - Not readily biodegradable. (OECD Test Guideline 301D)

12.3 Bioaccumulative potential

Bioaccumulation	Cyprinus carpio (Carp) - 28 d at 25 °C(tert-butyl methyl ether) Bioconcentration factor (BCF): 1.5

12.4 Mobility in soil

No data available

12.5 Results of PBT and vPvB assessment

PBT/vPvB assessment not available as chemical safety assessment not required/not conducted

12.6 Endocrine disrupting properties

No data available

12.7 Other adverse effects

No data available

The life science business of Merck KGaA, Darmstadt, Germany
operates as MilliporeSigma in the US and Canada

SECTION 13: Disposal considerations

13.1 Waste treatment methods

Product
Waste material must be disposed of in accordance with the national and local regulations. Leave chemicals in original containers. No mixing with other waste. Handle uncleaned containers like the product itself.

SECTION 14: Transport information

DOT (US)
UN number: 2398 Class: 3 Packing group: II
Proper shipping name: Methyl tert-butyl ether
Reportable Quantity (RQ): 1000 lbs
Poison Inhalation Hazard: No

IMDG
UN number: 2398 Class: 3 Packing group: II EMS-No: F-E, S-D
Proper shipping name: METHYL tert-BUTYL ETHER

IATA
UN number: 2398 Class: 3 Packing group: II
Proper shipping name: Methyl tert-butyl ether

SECTION 15: Regulatory information

CERCLA Reportable Quantity

Components	CAS-No.	Component RQ (lbs)	Calculated product RQ (lbs)
tert-butyl methyl ether	1634-04-4	1000	1000

SARA 304 Extremely Hazardous Substances Reportable Quantity
This material does not contain any components with a section 304 EHS RQ.

SARA 302 Extremely Hazardous Substances Threshold Planning Quantity
This material does not contain any components with a section 302 EHS TPQ.

SARA 311/312 Hazards : Fire Hazard
Acute Health Hazard
Chronic Health Hazard

SARA 313 : The following components are subject to reporting levels established by SARA Title III, Section 313:

The life science business of Merck KGaA, Darmstadt, Germany
operates as MilliporeSigma in the US and Canada

tert-butyl methyl ether	1634-04-4	>= 90 - <= 100 %

US State Regulations

Massachusetts Right To Know

tert-butyl methyl ether 1634-04-4

Pennsylvania Right To Know

tert-butyl methyl ether 1634-04-4

Maine Chemicals of High Concern

tert-butyl methyl ether 1634-04-4

Vermont Chemicals of High Concern

Product does not contain any listed chemicals

Washington Chemicals of High Concern

Product does not contain any listed chemicals

The ingredients of this product are reported in the following inventories:

TSCA : All substances listed as active on the TSCA inventory

TSCA list

No substances are subject to a Significant New Use Rule.

No substances are subject to TSCA 12(b) export notification requirements.

SECTION 16: Other information

Further information

The information is believed to be correct but is not exhaustive and will be used solely as a guideline, which is based on current knowledge of the chemical substance or mixture and is applicable to appropriate safety precautions for the product. It does not represent any guarantee of the properties of the product. Sigma-Aldrich Corporation and its Affiliates shall not be held liable for any damage resulting from handling or from contact with the above product. See www.sigma-aldrich.com and/or the reverse side of invoice or packing slip for additional terms and conditions of sale.

Copyright 2020 Sigma-Aldrich Co. LLC. License granted to make unlimited paper copies for internal use only.

The branding on the header and/or footer of this document may temporarily not visually match the product purchased as we transition our branding. However, all of the information in the document regarding the product remains unchanged and matches the product ordered. For further information please contact mlsbranding@sial.com.

Version: 6.15 Revision Date: 09/07/2024 Print Date: 09/08/2024

The life science business of Merck KGaA, Darmstadt, Germany
operates as MilliporeSigma in the US and Canada

SAFETY DATA SHEET

Version 5.5
Revision Date 06/02/2016
Print Date 06/21/2016

1. PRODUCT AND COMPANY IDENTIFICATION

1.1 Product identifiers

Product name : *m*-Xylene

Product Number : 95670
Brand : Sigma-Aldrich
Index-No. : 601-022-00-9

CAS-No. : 108-38-3

1.2 Relevant identified uses of the substance or mixture and uses advised against

Identified uses : Laboratory chemicals, Synthesis of substances

1.3 Details of the supplier of the safety data sheet

Company : Sigma-Aldrich
3050 Spruce Street
SAINT LOUIS MO 63103
USA

Telephone : +1 800-325-5832
Fax : +1 800-325-5052

1.4 Emergency telephone number

Emergency Phone # : (314) 776-6555

2. HAZARDS IDENTIFICATION

2.1 Classification of the substance or mixture

GHS Classification in accordance with 29 CFR 1910 (OSHA HCS)
Flammable liquids (Category 3), H226
Acute toxicity, Dermal (Category 4), H312
Skin irritation (Category 2), H315
Eye irritation (Category 2A), H319
Specific target organ toxicity - single exposure (Category 3), Respiratory system, H335
Aspiration hazard (Category 1), H304
Acute aquatic toxicity (Category 3), H402
Chronic aquatic toxicity (Category 3), H412

For the full text of the H-Statements mentioned in this Section, see Section 16.

2.2 GHS Label elements, including precautionary statements

Pictogram



Signal word Danger

Hazard statement(s)
H226 Flammable liquid and vapour.
H304 May be fatal if swallowed and enters airways.
H312 Harmful in contact with skin.
H315 Causes skin irritation.
H319 Causes serious eye irritation.
H335 May cause respiratory irritation.

H412	Harmful to aquatic life with long lasting effects.

Precautionary statement(s)

P210	Keep away from heat/sparks/open flames/hot surfaces. No smoking.
P233	Keep container tightly closed.
P240	Ground/bond container and receiving equipment.
P241	Use explosion-proof electrical/ ventilating/ lighting/ equipment.
P242	Use only non-sparking tools.
P243	Take precautionary measures against static discharge.
P261	Avoid breathing dust/ fume/ gas/ mist/ vapours/ spray.
P264	Wash skin thoroughly after handling.
P271	Use only outdoors or in a well-ventilated area.
P273	Avoid release to the environment.
P280	Wear protective gloves/ eye protection/ face protection.
P301 + P310	IF SWALLOWED: Immediately call a POISON CENTER/doctor.
P303 + P361 + P353	IF ON SKIN (or hair): Remove/ Take off immediately all contaminated clothing. Rinse skin with water/ shower.
P304 + P340 + P312	IF INHALED: Remove victim to fresh air and keep at rest in a position comfortable for breathing. Call a POISON CENTER or doctor/ physician if you feel unwell.
P305 + P351 + P338	IF IN EYES: Rinse cautiously with water for several minutes. Remove contact lenses, if present and easy to do. Continue rinsing.
P331	Do NOT induce vomiting.
P332 + P313	If skin irritation occurs: Get medical advice/ attention.
P337 + P313	If eye irritation persists: Get medical advice/ attention.
P362	Take off contaminated clothing and wash before reuse.
P370 + P378	In case of fire: Use dry sand, dry chemical or alcohol-resistant foam for extinction.
P403 + P233	Store in a well-ventilated place. Keep container tightly closed.
P403 + P235	Store in a well-ventilated place. Keep cool.
P405	Store locked up.
P501	Dispose of contents/ container to an approved waste disposal plant.

2.3 Hazards not otherwise classified (HNOC) or not covered by GHS - none

3. COMPOSITION/INFORMATION ON INGREDIENTS

3.1 Substances

Synonyms	:	1,3-Dimethylbenzene
Formula	:	C_8H_{10}
Molecular weight	:	106.17 g/mol
CAS-No.	:	108-38-3
EC-No.	:	203-576-3
Index-No.	:	601-022-00-9

Hazardous components

Component	Classification	Concentration
m-Xylene		
	Flam. Liq. 3; Acute Tox. 4; Skin Irrit. 2; Eye Irrit. 2A; STOT SE 3; Asp. Tox. 1; Aquatic Acute 3; Aquatic Chronic 3; H226, H304, H312, H315, H319, H335, H412	<= 100 %

For the full text of the H-Statements mentioned in this Section, see Section 16.

4. FIRST AID MEASURES

4.1 Description of first aid measures

General advice
Consult a physician. Show this safety data sheet to the doctor in attendance.Move out of dangerous area.

If inhaled
If breathed in, move person into fresh air. If not breathing, give artificial respiration. Consult a physician.

In case of skin contact
Wash off with soap and plenty of water. Consult a physician.

In case of eye contact
Rinse thoroughly with plenty of water for at least 15 minutes and consult a physician.

If swallowed
Do NOT induce vomiting. Never give anything by mouth to an unconscious person. Rinse mouth with water. Consult a physician.

4.2 Most important symptoms and effects, both acute and delayed
The most important known symptoms and effects are described in the labelling (see section 2.2) and/or in section 11

4.3 Indication of any immediate medical attention and special treatment needed
No data available

5. FIREFIGHTING MEASURES

5.1 Extinguishing media

Suitable extinguishing media
Use water spray, alcohol-resistant foam, dry chemical or carbon dioxide.

5.2 Special hazards arising from the substance or mixture
No data available

5.3 Advice for firefighters
Wear self-contained breathing apparatus for firefighting if necessary.

5.4 Further information
Use water spray to cool unopened containers.

6. ACCIDENTAL RELEASE MEASURES

6.1 Personal precautions, protective equipment and emergency procedures
Use personal protective equipment. Avoid breathing vapours, mist or gas. Ensure adequate ventilation. Remove all sources of ignition. Evacuate personnel to safe areas. Beware of vapours accumulating to form explosive concentrations. Vapours can accumulate in low areas.
For personal protection see section 8.

6.2 Environmental precautions
Prevent further leakage or spillage if safe to do so. Do not let product enter drains. Discharge into the environment must be avoided.

6.3 Methods and materials for containment and cleaning up
Contain spillage, and then collect with an electrically protected vacuum cleaner or by wet-brushing and place in container for disposal according to local regulations (see section 13).

6.4 Reference to other sections
For disposal see section 13.

7. HANDLING AND STORAGE

7.1 Precautions for safe handling
Avoid contact with skin and eyes. Avoid inhalation of vapour or mist.
Keep away from sources of ignition - No smoking.Take measures to prevent the build up of electrostatic charge.
For precautions see section 2.2.

7.2 Conditions for safe storage, including any incompatibilities

Keep container tightly closed in a dry and well-ventilated place. Containers which are opened must be carefully resealed and kept upright to prevent leakage.
Storage class (TRGS 510): Flammable liquids

7.3 Specific end use(s)

Apart from the uses mentioned in section 1.2 no other specific uses are stipulated

8. EXPOSURE CONTROLS/PERSONAL PROTECTION

8.1 Control parameters

Components with workplace control parameters

Component	CAS-No.	Value	Control parameters	Basis
m-Xylene	108-38-3	TWA	100.000000 ppm	USA. ACGIH Threshold Limit Values (TLV)
	Remarks	Eye & Upper Respiratory Tract irritation Central Nervous System impairment Substances for which there is a Biological Exposure Index or Indices (see BEI® section) Not classifiable as a human carcinogen		
		STEL	150.000000 ppm	USA. ACGIH Threshold Limit Values (TLV)
		Eye & Upper Respiratory Tract irritation Central Nervous System impairment Substances for which there is a Biological Exposure Index or Indices (see BEI® section) Not classifiable as a human carcinogen		
		TWA	100.000000 ppm 435.000000 mg/m3	USA. NIOSH Recommended Exposure Limits
		ST	150.000000 ppm 655.000000 mg/m3	USA. NIOSH Recommended Exposure Limits
		TWA	100.000000 ppm 435.000000 mg/m3	USA. Occupational Exposure Limits (OSHA) - Table Z-1 Limits for Air Contaminants
		The value in mg/m3 is approximate.		
		TWA	100.000000 ppm	USA. ACGIH Threshold Limit Values (TLV)
		Central Nervous System impairment Upper Respiratory Tract irritation Eye irritation Substances for which there is a Biological Exposure Index or Indices (see BEI® section) Not classifiable as a human carcinogen		
		STEL	150.000000 ppm	USA. ACGIH Threshold Limit Values (TLV)
		Central Nervous System impairment Upper Respiratory Tract irritation Eye irritation Substances for which there is a Biological Exposure Index or Indices (see BEI® section)		

		Not classifiable as a human carcinogen		
		TWA	100 ppm	USA. ACGIH Threshold Limit Values (TLV)
		Central Nervous System impairment Upper Respiratory Tract irritation Eye irritation Substances for which there is a Biological Exposure Index or Indices (see BEI® section) Not classifiable as a human carcinogen		
		STEL	150 ppm	USA. ACGIH Threshold Limit Values (TLV)
		Central Nervous System impairment Upper Respiratory Tract irritation Eye irritation Substances for which there is a Biological Exposure Index or Indices (see BEI® section) Not classifiable as a human carcinogen		
		TWA	100 ppm 435 mg/m3	USA. Occupational Exposure Limits (OSHA) - Table Z-1 Limits for Air Contaminants
		The value in mg/m3 is approximate.		

Biological occupational exposure limits

Component	CAS-No.	Parameters	Value	Biological specimen	Basis
m-Xylene	108-38-3	Methylhippuric acids	1.5g/g creatinine	Urine	ACGIH - Biological Exposure Indices (BEI)
	Remarks	End of shift (As soon as possible after exposure ceases)			
		Methylhippuric acids	1,500.0000 mg/g	Urine	ACGIH - Biological Exposure Indices (BEI)
		End of shift (As soon as possible after exposure ceases)			

8.2 Exposure controls

Appropriate engineering controls
Handle in accordance with good industrial hygiene and safety practice. Wash hands before breaks and at the end of workday.

Personal protective equipment

Eye/face protection
Face shield and safety glasses Use equipment for eye protection tested and approved under appropriate government standards such as NIOSH (US) or EN 166(EU).

Skin protection
Handle with gloves. Gloves must be inspected prior to use. Use proper glove removal technique (without touching glove's outer surface) to avoid skin contact with this product. Dispose of contaminated gloves after use in accordance with applicable laws and good laboratory practices. Wash and dry hands.

Full contact
Material: Fluorinated rubber
Minimum layer thickness: 0.7 mm
Break through time: 480 min
Material tested:Vitoject® (KCL 890 / Aldrich Z677698, Size M)

Splash contact
Material: Nitrile rubber
Minimum layer thickness: 0.4 mm
Break through time: 30 min
Material tested:Camatril® (KCL 730 / Aldrich Z677442, Size M)

data source: KCL GmbH, D-36124 Eichenzell, phone +49 (0)6659 87300, e-mail sales@kcl.de, test method: EN374
If used in solution, or mixed with other substances, and under conditions which differ from EN 374, contact the supplier of the CE approved gloves. This recommendation is advisory only and must be evaluated by an industrial hygienist and safety officer familiar with the specific situation of anticipated use by our customers. It should not be construed as offering an approval for any specific use scenario.

Body Protection
Complete suit protecting against chemicals, Flame retardant antistatic protective clothing., The type of protective equipment must be selected according to the concentration and amount of the dangerous substance at the specific workplace.

Respiratory protection
Where risk assessment shows air-purifying respirators are appropriate use a full-face respirator with multi-purpose combination (US) or type ABEK (EN 14387) respirator cartridges as a backup to engineering controls. If the respirator is the sole means of protection, use a full-face supplied air respirator. Use respirators and components tested and approved under appropriate government standards such as NIOSH (US) or CEN (EU).

Control of environmental exposure
Prevent further leakage or spillage if safe to do so. Do not let product enter drains. Discharge into the environment must be avoided.

9. PHYSICAL AND CHEMICAL PROPERTIES

9.1 Information on basic physical and chemical properties

a)	Appearance	Form: liquid Colour: colourless
b)	Odour	No data available
c)	Odour Threshold	No data available
d)	pH	No data available
e)	Melting point/freezing point	Melting point/range: -48 °C (-54 °F) - lit.
f)	Initial boiling point and boiling range	138 - 139 °C (280 - 282 °F) - lit.
g)	Flash point	25.0 °C (77.0 °F) - closed cup
h)	Evaporation rate	No data available
i)	Flammability (solid, gas)	No data available
j)	Upper/lower flammability or explosive limits	Upper explosion limit: 7 %(V) Lower explosion limit: 1.1 %(V)
k)	Vapour pressure	8.0 hPa (6.0 mmHg) at 20.0 °C (68.0 °F) 21.3 hPa (16.0 mmHg) at 37.7 °C (99.9 °F)
l)	Vapour density	No data available
m)	Relative density	0.868 g/mL at 25 °C (77 °F)
n)	Water solubility	No data available
o)	Partition coefficient: n-octanol/water	log Pow: 3.2 at 20 °C (68 °F)
p)	Auto-ignition temperature	465.0 °C (869.0 °F) 528.0 °C (982.4 °F)
q)	Decomposition temperature	No data available
r)	Viscosity	No data available
s)	Explosive properties	No data available

t) Oxidizing properties No data available

9.2 Other safety information
No data available

10. STABILITY AND REACTIVITY

10.1 Reactivity
No data available

10.2 Chemical stability
Stable under recommended storage conditions.

10.3 Possibility of hazardous reactions
Vapours may form explosive mixture with air.

10.4 Conditions to avoid
Heat, flames and sparks.

10.5 Incompatible materials
Strong oxidizing agents

10.6 Hazardous decomposition products
Hazardous decomposition products formed under fire conditions. - Carbon oxides
Other decomposition products - No data available
In the event of fire: see section 5

11. TOXICOLOGICAL INFORMATION

11.1 Information on toxicological effects

Acute toxicity
LD50 Oral - Rat - male - 6,602 mg/kg
(OECD Test Guideline 401)

LC50 Inhalation - Rat - male - 4 h - 6700 ppm
(Directive 67/548/EEC, Annex V, B.2.)

LD50 Dermal - Rabbit - male - 12,126 mg/kg

No data available

Skin corrosion/irritation
Skin - Rabbit
Result: Skin irritation - 24 h

Serious eye damage/eye irritation
Eyes - Rabbit
Result: Severe eye irritation - 24 h

Respiratory or skin sensitisation
- Mouse
Result: Does not cause skin sensitisation.
(OECD Test Guideline 429)

Germ cell mutagenicity
No data available

Carcinogenicity

This product is or contains a component that is not classifiable as to its carcinogenicity based on its IARC, ACGIH, NTP, or EPA classification.

IARC: 3 - Group 3: Not classifiable as to its carcinogenicity to humans (m-Xylene)

IARC: No component of this product present at levels greater than or equal to 0.1% is identified as probable, possible or confirmed human carcinogen by IARC.

NTP: No component of this product present at levels greater than or equal to 0.1% is identified as a known or anticipated carcinogen by NTP.

No component of this product present at levels greater than or equal to 0.1% is identified as a known or anticipated carcinogen by NTP.

OSHA: No component of this product present at levels greater than or equal to 0.1% is identified as a carcinogen or potential carcinogen by OSHA.

No component of this product present at levels greater than or equal to 0.1% is identified as a carcinogen or potential carcinogen by OSHA.

Reproductive toxicity

Overexposure may cause reproductive disorder(s) based on tests with laboratory animals.

Specific target organ toxicity - single exposure
Inhalation - May cause respiratory irritation.

Specific target organ toxicity - repeated exposure
No data available

Aspiration hazard
May be fatal if swallowed and enters airways.

Additional Information
RTECS: ZE2275000

Liver injury may occur., Kidney injury may occur., Blood disorders, burning sensation, Cough, wheezing, laryngitis, Shortness of breath, Headache, Nausea, Vomiting, narcosis, Lung irritation, chest pain, pulmonary edema, Central nervous system depression, Dermatitis, Gastrointestinal disturbance

Kidney -

12. ECOLOGICAL INFORMATION

12.1 Toxicity

Toxicity to fish	mortality LC50 - Fish - 11.23 mg/l - 96 h (OECD Test Guideline 203)
Toxicity to daphnia and other aquatic invertebrates	Remarks: No data available
Toxicity to algae	Remarks: No data available

12.2 Persistence and degradability
No data available

12.3 Bioaccumulative potential
Due to the distribution coefficient n-octanol/water, accumulation in organisms is not expected.

12.4 Mobility in soil
No data available

12.5 Results of PBT and vPvB assessment
PBT/vPvB assessment not available as chemical safety assessment not required/not conducted

12.6 Other adverse effects
An environmental hazard cannot be excluded in the event of unprofessional handling or disposal.
Harmful to aquatic life with long lasting effects.

No data available

13. DISPOSAL CONSIDERATIONS

13.1 Waste treatment methods

Product
Burn in a chemical incinerator equipped with an afterburner and scrubber but exert extra care in igniting as this material is highly flammable. Offer surplus and non-recyclable solutions to a licensed disposal company. Contact a licensed professional waste disposal service to dispose of this material.

Contaminated packaging
Dispose of as unused product.

14. TRANSPORT INFORMATION

DOT (US)
UN number: 1307 Class: 3 Packing group: III
Proper shipping name: Xylenes
Reportable Quantity (RQ): 1000 lbs

Poison Inhalation Hazard: No

IMDG
UN number: 1307 Class: 3 Packing group: III EMS-No: F-E, S-D
Proper shipping name: XYLENES

IATA
UN number: 1307 Class: 3 Packing group: III
Proper shipping name: Xylenes

15. REGULATORY INFORMATION

SARA 302 Components
No chemicals in this material are subject to the reporting requirements of SARA Title III, Section 302.

SARA 313 Components
The following components are subject to reporting levels established by SARA Title III, Section 313:

	CAS-No.	Revision Date
m-Xylene	108-38-3	2007-07-01

SARA 311/312 Hazards
Fire Hazard, Acute Health Hazard

Massachusetts Right To Know Components

	CAS-No.	Revision Date
m-Xylene	108-38-3	2007-07-01

Pennsylvania Right To Know Components

	CAS-No.	Revision Date
m-Xylene	108-38-3	2007-07-01

New Jersey Right To Know Components

	CAS-No.	Revision Date
m-Xylene	108-38-3	2007-07-01

California Prop. 65 Components

This product does not contain any chemicals known to State of California to cause cancer, birth defects, or any other reproductive harm.
This product does not contain any chemicals known to State of California to cause cancer, birth defects, or any other reproductive harm.

16. OTHER INFORMATION

Full text of H-Statements referred to under sections 2 and 3.

Acute Tox.	Acute toxicity
Aquatic Acute	Acute aquatic toxicity
Aquatic Chronic	Chronic aquatic toxicity
Asp. Tox.	Aspiration hazard
Eye Irrit.	Eye irritation
Flam. Liq.	Flammable liquids
H226	Flammable liquid and vapour.

H304	May be fatal if swallowed and enters airways.
H312	Harmful in contact with skin.
H315	Causes skin irritation.
H319	Causes serious eye irritation.
H335	May cause respiratory irritation.

HMIS Rating

Health hazard:	2
Chronic Health Hazard:	*
Flammability:	3
Physical Hazard	0

NFPA Rating

Health hazard:	2
Fire Hazard:	3
Reactivity Hazard:	0

Further information

Copyright 2016 Sigma-Aldrich Co. LLC. License granted to make unlimited paper copies for internal use only.
The above information is believed to be correct but does not purport to be all inclusive and shall be used only as a guide. The information in this document is based on the present state of our knowledge and is applicable to the product with regard to appropriate safety precautions. It does not represent any guarantee of the properties of the product. Sigma-Aldrich Corporation and its Affiliates shall not be held liable for any damage resulting from handling or from contact with the above product. See www.sigma-aldrich.com and/or the reverse side of invoice or packing slip for additional terms and conditions of sale.

Preparation Information

Sigma-Aldrich Corporation
Product Safety – Americas Region
1-800-521-8956

Version: 5.5 Revision Date: 06/02/2016 Print Date: 06/21/2016

SAFETY DATA SHEET

Version 6.12
Revision Date 09/07/2024
Print Date 09/08/2024

SECTION 1: Identification of the substance/mixture and of the company/undertaking

1.1 Product identifiers

Product name : Naphthalene

Product Number : 147141
Brand : Aldrich
Index-No. : 601-052-00-2
CAS-No. : 91-20-3

1.2 Relevant identified uses of the substance or mixture and uses advised against

Identified uses : Laboratory chemicals, Synthesis of substances

Uses advised against : The product is being supplied under the TSCA R&D Exemption (40 CFR Section 720.36). It is the recipient's responsibility to comply with the requirements of the R&D exemption. The product may not be used for a non-exempt commercial purpose under TSCA unless appropriate consent is granted in writing by MilliporeSigma.

1.3 Details of the supplier of the safety data sheet

Company : Sigma-Aldrich Inc.
3050 SPRUCE ST
ST. LOUIS MO 63103
UNITED STATES

Telephone : +1 314 771-5765
Fax : +1 800 325-5052

1.4 Emergency telephone

Emergency Phone # : 800-424-9300 CHEMTREC (USA) +1-703-527-3887 CHEMTREC (International) 24 Hours/day; 7 Days/week

SECTION 2: Hazards identification

2.1 Classification of the substance or mixture

GHS Classification in accordance with 29 CFR 1910 (OSHA HCS)

Flammable solids (Category 2), H228
Carcinogenicity (Category 2), H351
Short-term (acute) aquatic hazard (Category 1), H400

The life science business of Merck KGaA, Darmstadt, Germany
operates as MilliporeSigma in the US and Canada

Long-term (chronic) aquatic hazard (Category 1), H410

For the full text of the H-Statements mentioned in this Section, see Section 16.

2.2 GHS Label elements, including precautionary statements

Pictogram



Signal Word Warning

Hazard Statements

H228	Flammable solid.
H351	Suspected of causing cancer.
H410	Very toxic to aquatic life with long lasting effects.

Precautionary Statements

P201	Obtain special instructions before use.
P202	Do not handle until all safety precautions have been read and understood.
P210	Keep away from heat/ sparks/ open flames/ hot surfaces. No smoking.
P240	Ground/bond container and receiving equipment.
P241	Use explosion-proof electrical/ ventilating/ lighting/ equipment.
P273	Avoid release to the environment.
P280	Wear protective gloves/ protective clothing/ eye protection/ face protection.
P308 + P313	IF exposed or concerned: Get medical advice/ attention.
P370 + P378	In case of fire: Use dry sand, dry chemical or alcohol-resistant foam to extinguish.
P391	Collect spillage.
P405	Store locked up.
P501	Dispose of contents/ container to an approved waste disposal plant.

2.3 Hazards not otherwise classified (HNOC) or not covered by GHS - none

SECTION 3: Composition/information on ingredients

3.1 Substances

Formula	:	C10H8
Molecular weight	:	128.17 g/mol
CAS-No.	:	91-20-3
EC-No.	:	202-049-5
Index-No.	:	601-052-00-2

Component	Classification	Concentration
Naphthalene		
	Flam. Sol. 2; Carc. 2; Aquatic Acute 1; Aquatic Chronic 1; H228, H351, H400, H410	<= 100 %

The life science business of Merck KGaA, Darmstadt, Germany
operates as MilliporeSigma in the US and Canada

For the full text of the H-Statements mentioned in this Section, see Section 16.

SECTION 4: First aid measures

4.1 Description of first-aid measures

General advice
Show this material safety data sheet to the doctor in attendance.

If inhaled
After inhalation: fresh air. Call in physician.

In case of skin contact
In case of skin contact: Take off immediately all contaminated clothing. Rinse skin with water/ shower. Consult a physician.

In case of eye contact
After eye contact: rinse out with plenty of water. Call in ophthalmologist. Remove contact lenses.

If swallowed
After swallowing: immediately make victim drink water (two glasses at most). Consult a physician.

4.2 Most important symptoms and effects, both acute and delayed
The most important known symptoms and effects are described in the labelling (see section 2.2) and/or in section 11

4.3 Indication of any immediate medical attention and special treatment needed
No data available

SECTION 5: Firefighting measures

5.1 Extinguishing media

Suitable extinguishing media
Water Foam Carbon dioxide (CO2) Dry powder

Unsuitable extinguishing media
For this substance/mixture no limitations of extinguishing agents are given.

5.2 Special hazards arising from the substance or mixture
Carbon oxides
Combustible.
Vapors are heavier than air and may spread along floors.
Forms explosive mixtures with air on intense heating.
Development of hazardous combustion gases or vapours possible in the event of fire.

5.3 Advice for firefighters
Stay in danger area only with self-contained breathing apparatus. Prevent skin contact by keeping a safe distance or by wearing suitable protective clothing.

5.4 Further information
Remove container from danger zone and cool with water. Prevent fire extinguishing water from contaminating surface water or the ground water system.

The life science business of Merck KGaA, Darmstadt, Germany
operates as MilliporeSigma in the US and Canada

SECTION 6: Accidental release measures

6.1 Personal precautions, protective equipment and emergency procedures

Advice for non-emergency personnel: Avoid inhalation of dusts. Avoid substance contact. Ensure adequate ventilation. Keep away from heat and sources of ignition. Evacuate the danger area, observe emergency procedures, consult an expert.
For personal protection see section 8.

6.2 Environmental precautions

Do not let product enter drains. Risk of explosion.

6.3 Methods and materials for containment and cleaning up

Cover drains. Collect, bind, and pump off spills. Observe possible material restrictions (see sections 7 and 10). Take up dry. Dispose of properly. Clean up affected area. Avoid generation of dusts.

6.4 Reference to other sections

For disposal see section 13.

SECTION 7: Handling and storage

7.1 Precautions for safe handling

Advice on safe handling
Work under hood. Do not inhale substance/mixture.

Advice on protection against fire and explosion
Keep away from open flames, hot surfaces and sources of ignition.Take precautionary measures against static discharge.

Hygiene measures
Immediately change contaminated clothing. Apply preventive skin protection. Wash hands and face after working with substance.
For precautions see section 2.2.

7.2 Conditions for safe storage, including any incompatibilities

Storage conditions
Tightly closed. Keep away from heat and sources of ignition.

Storage class
Storage class (TRGS 510): 4.1B: Flammable solid hazardous materials

7.3 Specific end use(s)

Apart from the uses mentioned in section 1.2 no other specific uses are stipulated

The life science business of Merck KGaA, Darmstadt, Germany
operates as MilliporeSigma in the US and Canada

SECTION 8: Exposure controls/personal protection

8.1 Control parameters

Ingredients with workplace control parameters

Component	CAS-No.	Value	Control parameters	Basis
Naphthalene	91-20-3	TWA	10 ppm	USA. ACGIH Threshold Limit Values (TLV)
	Remarks	Confirmed animal carcinogen with unknown relevance to humans Danger of cutaneous absorption		
		TWA	10 ppm 50 mg/m3	USA. NIOSH Recommended Exposure Limits
		ST	15 ppm 75 mg/m3	USA. NIOSH Recommended Exposure Limits
		TWA	10 ppm 50 mg/m3	USA. Occupational Exposure Limits (OSHA) - Table Z-1 Limits for Air Contaminants
		PEL	0.1 ppm 0.5 mg/m3	California permissible exposure limits for chemical contaminants (Title 8, Article 107)
		Skin		

Biological occupational exposure limits

Component	CAS-No.	Parameters	Value	Biological specimen	Basis
Naphthalene	91-20-3	1-Naphthol + 2-Naphthol			ACGIH - Biological Exposure Indices (BEI)
	Remarks	End of shift (As soon as possible after exposure ceases)			

8.2 Exposure controls

Appropriate engineering controls
Immediately change contaminated clothing. Apply preventive skin protection. Wash hands and face after working with substance.

Personal protective equipment

Eye/face protection
Use equipment for eye protection tested and approved under appropriate government standards such as NIOSH (US) or EN 166(EU). Safety glasses

Skin protection
This recommendation applies only to the product stated in the safety data sheet, supplied by us and for the designated use. When dissolving in or mixing with other substances and under conditions deviating from those stated in EN 16523-1 please contact the supplier of CE-approved gloves (e.g. KCL GmbH, D-36124 Eichenzell, Internet: www.kcl.de).
Full contact
Material: Nitrile rubber

The life science business of Merck KGaA, Darmstadt, Germany
operates as MilliporeSigma in the US and Canada

Minimum layer thickness: 0.11 mm
Break through time: 480 min
Material tested:KCL 741 Dermatril® L

This recommendation applies only to the product stated in the safety data sheet, supplied by us and for the designated use. When dissolving in or mixing with other substances and under conditions deviating from those stated in EN 16523-1 please contact the supplier of CE-approved gloves (e.g. KCL GmbH, D-36124 Eichenzell, Internet: www.kcl.de).
Splash contact
Material: Nitrile rubber
Minimum layer thickness: 0.11 mm
Break through time: 480 min
Material tested:KCL 741 Dermatril® L

Body Protection
Flame retardant antistatic protective clothing.

Respiratory protection
Recommended Filter type: Filter A-(P3)
The entrepeneur has to ensure that maintenance, cleaning and testing of respiratory protective devices are carried out according to the instructions of the producer. These measures have to be properly documented.
required when dusts are generated. Our recommendations on filtering respiratory protection are based on the following standards: DIN EN 143, DIN 14387 and other accompanying standards relating to the used respiratory protection system.

Control of environmental exposure
Do not let product enter drains. Risk of explosion.

SECTION 9: Physical and chemical properties

9.1 Information on basic physical and chemical properties

a)	Appearance	Form: flakes, granules Color: white
b)	Odor	aromatic
c)	Odor Threshold	No data available
d)	pH	No data available
e)	Melting point/freezing point	Melting point/ range: 80 - 82 °C (176 - 180 °F) - lit.
f)	Initial boiling point and boiling range	218 °C 424 °F - lit.
g)	Flash point	78.5 °C (173.3 °F) - closed cup - ISO 2719
h)	Evaporation rate	No data available
i)	Flammability (solid, gas)	The substance or mixture is a flammable solid with the category 2. - Flammability (solids)
j)	Upper/lower flammability or	Upper explosion limit: 5.9 %(V) Lower explosion limit: 0.9 %(V)

The life science business of Merck KGaA, Darmstadt, Germany
operates as MilliporeSigma in the US and Canada

	explosive limits	
k)	Vapor pressure	0.072 hPa at 20 °C (68 °F) - OECD Test Guideline 104
l)	Vapor density	No data available
m)	Density	1.08 g/cm3 at 24.7 °C (76.5 °F) - OECD Test Guideline 109
	Relative density	No data available
n)	Water solubility	0.0308 g/l at 25 °C (77 °F) - OECD Test Guideline 105 - slightly soluble
o)	Partition coefficient: n-octanol/water	log Pow: 3.4 at 25 °C (77 °F) - OECD Test Guideline 107 - Bioaccumulation is not expected.
p)	Autoignition temperature	526 - 587 °C (979 - 1089 °F) at 1,013 hPa - DIN 51794
q)	Decomposition temperature	No data available
r)	Viscosity	No data available
s)	Explosive properties	No data available
t)	Oxidizing properties	none

9.2 Other safety information

Surface tension	31.8 mN/m at 100.0 °C (212.0 °F)

SECTION 10: Stability and reactivity

10.1 Reactivity

Forms explosive mixtures with air on intense heating.
A range from approx. 15 Kelvin below the flash point is to be rated as critical.
The following applies in general to flammable organic substances and mixtures: in correspondingly fine distribution, when whirled up a dust explosion potential may generally be assumed.

10.2 Chemical stability

The product is chemically stable under standard ambient conditions (room temperature) .

10.3 Possibility of hazardous reactions

Violent reactions possible with:
Oxidizing agents
chromium(VI) oxide
benzoyl chloride
aluminium chloride
Risk of explosion with:
nitrogen oxides

10.4 Conditions to avoid

Heat, flames and sparks.
Strong heating.

The life science business of Merck KGaA, Darmstadt, Germany
operates as MilliporeSigma in the US and Canada

10.5 Incompatible materials
No data available

10.6 Hazardous decomposition products
In the event of fire: see section 5

SECTION 11: Toxicological information

11.1 Information on toxicological effects

Acute toxicity
Oral: No data available
LC50 Inhalation - Rat - male and female - 4 h - > 0.4 mg/l - vapor

(OECD Test Guideline 403)
LD50 Dermal - Rabbit - 20,000 mg/kg
Remarks: (RTECS)

Skin corrosion/irritation
Skin - Rabbit
Result: No skin irritation - 24 h
Remarks: (ECHA)

Serious eye damage/eye irritation
Eyes - Rabbit
Result: No eye irritation - 24 h
Remarks: (ECHA)

Respiratory or skin sensitization
Maximization Test - Guinea pig
Result: negative
(OECD Test Guideline 406)

Germ cell mutagenicity
Test Type: Mutagenicity (mammal cell test): chromosome aberration.
Test system: Chinese hamster ovary cells
Metabolic activation: Metabolic activation
Method: OECD Test Guideline 473
Result: positive
Test Type: Ames test
Test system: Salmonella typhimurium
Metabolic activation: with and without metabolic activation
Method: OECD Test Guideline 471
Result: negative

Test Type: unscheduled DNA synthesis assay
Species: Rat
Cell type: Liver cells
Application Route: Oral
Method: OECD Test Guideline 486
Result: negative

The life science business of Merck KGaA, Darmstadt, Germany
operates as MilliporeSigma in the US and Canada

Test Type: Micronucleus test
Species: Mouse
Cell type: Bone marrow
Application Route: Intraperitoneal
Method: US-EPA
Result: negative
Remarks: (ECHA)

Carcinogenicity
Suspected of causing cancer.

IARC: 2B - Group 2B: Possibly carcinogenic to humans (Naphthalene)

No ingredient of this product present at levels greater than or equal to 0.1% is identified as probable, possible or confirmed human carcinogen by IARC. (Naphthalene)

NTP: RAHC - Reasonably anticipated to be a human carcinogen (Naphthalene)

No ingredient of this product present at levels greater than or equal to 0.1% is identified as a known or anticipated carcinogen by NTP. (Naphthalene)

OSHA: No component of this product present at levels greater than or equal to 0.1% is on OSHA's list of regulated carcinogens.

Reproductive toxicity
No data available

Specific target organ toxicity - single exposure
No data available

Specific target organ toxicity - repeated exposure
No data available

Aspiration hazard
No data available

11.2 Additional Information

Repeated dose toxicity - Rat - male and female - Oral - 91 Days - NOAEL (No observed adverse effect level) - 200 mg/kg - LOAEL (Lowest observed adverse effect level) - 400 mg/kg

Repeated dose toxicity - Mouse - male and female - Oral - 90 Days - NOAEL (No observed adverse effect level) - 100 mg/kg

Repeated dose toxicity - Rat - male and female - Dermal - 90 Days - NOAEL (No observed adverse effect level) - 1,000 mg/kg

Repeated dose toxicity - Rat - male and female - inhalation (vapor) - 90 Days - NOAEL (No observed adverse effect level) - 300 mg/kg

RTECS: QJ0525000
Absorption into the body leads to the formation of methemoglobin which in sufficient concentration causes cyanosis. Onset may be delayed 2 to 4 hours or longer., Naphthalene is retinotoxic and systemic absorption of its vapors above 15ppm, may result in:, cataracts,

The life science business of Merck KGaA, Darmstadt, Germany
operates as MilliporeSigma in the US and Canada

optic neuritis, corneal injury, Eye irritation, Ingestion may provoke the following symptoms:, hemolytic anemia, hemoglobinuria, Nausea, Headache, Vomiting, Gastrointestinal disturbance, Convulsions, anemia, Kidney injury may occur., Seizures., Coma.
To the best of our knowledge, the chemical, physical, and toxicological properties have not been thoroughly investigated.

After absorption:

Headache
Stomach/intestinal disorders
Tremors
Convulsions
Changes in the blood count

Other dangerous properties can not be excluded.

This substance should be handled with particular care.

Heart -

SECTION 12: Ecological information

12.1 Toxicity

Toxicity to fish	flow-through test LC50 - Oncorhynchus mykiss (rainbow trout) - 1.6 mg/l - 96 h (OECD Test Guideline 203)
Toxicity to daphnia and other aquatic invertebrates	static test EC50 - Daphnia magna (Water flea) - 2.16 mg/l - 48 h (OECD Test Guideline 202)
Toxicity to algae	static test EC50 - Pseudokirchneriella subcapitata (green algae) - 2.96 mg/l - 4 h (US-EPA) Remarks: (ECHA)
Toxicity to fish(Chronic toxicity)	flow-through test LC50 - Oncorhynchus kisutch (coho salmon) - 2.1 mg/l - 96 h Remarks: (ECHA)
	flow-through test NOEC - Oncorhynchus kisutch (coho salmon) - 0.37 mg/l - 40 Days Remarks: (ECHA)
Toxicity to daphnia and other aquatic invertebrates(Chronic toxicity)	static test NOEC - Daphnia pulex (Water flea) - 0.59 mg/l - 125 d Remarks: (ECHA)

The life science business of Merck KGaA, Darmstadt, Germany
operates as MilliporeSigma in the US and Canada

12.2 Persistence and degradability

Biodegradability aerobic - Exposure time 28 d
Result: 2 % - Not readily biodegradable.
(OECD Test Guideline 302C)

12.3 Bioaccumulative potential

Bioaccumulation Cyprinus carpio (Carp) - 56 d
at 25 °C(Naphthalene)

Bioconcentration factor (BCF): 36.5 - 168
(OECD Test Guideline 305)

Remarks: Bioaccumulation is unlikely.

12.4 Mobility in soil

No data available

12.5 Results of PBT and vPvB assessment

PBT/vPvB assessment not available as chemical safety assessment not required/not conducted

12.6 Endocrine disrupting properties

No data available

12.7 Other adverse effects

No data available

SECTION 13: Disposal considerations

13.1 Waste treatment methods

Product

Waste material must be disposed of in accordance with the national and local regulations. Leave chemicals in original containers. No mixing with other waste. Handle uncleaned containers like the product itself.

SECTION 14: Transport information

DOT (US)

UN number: 1334 Class: 4.1 Packing group: III
Proper shipping name: Naphthalene, refined
Reportable Quantity (RQ): 100 lbs
Marine pollutant: yes Poison Inhalation Hazard: No

IMDG

UN number: 1334 Class: 4.1 Packing group: III EMS-No: F-A, S-G
Proper shipping name: NAPHTHALENE, REFINED

The life science business of Merck KGaA, Darmstadt, Germany
operates as MilliporeSigma in the US and Canada

Marine pollutant : yes

IATA
UN number: 1334 Class: 4.1 Packing group: III
Proper shipping name: Naphthalene, refined

SECTION 15: Regulatory information

CERCLA Reportable Quantity

Components	CAS-No.	Component RQ (lbs)	Calculated product RQ (lbs)
Naphthalene	91-20-3	100	100

SARA 304 Extremely Hazardous Substances Reportable Quantity

This material does not contain any components with a section 304 EHS RQ.

SARA 302 Extremely Hazardous Substances Threshold Planning Quantity

This material does not contain any components with a section 302 EHS TPQ.

SARA 311/312 Hazards : Fire Hazard
Acute Health Hazard
Chronic Health Hazard

SARA 313 : This material does not contain any chemical components with known CAS numbers that exceed the threshold (De Minimis) reporting levels established by SARA Title III, Section 313.

US State Regulations

Massachusetts Right To Know

Naphthalene 91-20-3

Maine Chemicals of High Concern

Product does not contain any listed chemicals

Vermont Chemicals of High Concern

Product does not contain any listed chemicals

Washington Chemicals of High Concern

Product does not contain any listed chemicals

The ingredients of this product are reported in the following inventories:

TSCA : All substances listed as active on the TSCA inventory

TSCA list

No substances are subject to a Significant New Use Rule.

No substances are subject to TSCA 12(b) export notification requirements.

The life science business of Merck KGaA, Darmstadt, Germany
operates as MilliporeSigma in the US and Canada

SECTION 16: Other information

Further information

The information is believed to be correct but is not exhaustive and will be used solely as a guideline, which is based on current knowledge of the chemical substance or mixture and is applicable to appropriate safety precautions for the product. It does not represent any guarantee of the properties of the product. Sigma-Aldrich Corporation and its Affiliates shall not be held liable for any damage resulting from handling or from contact with the above product. See www.sigma-aldrich.com and/or the reverse side of invoice or packing slip for additional terms and conditions of sale.

Copyright 2020 Sigma-Aldrich Co. LLC. License granted to make unlimited paper copies for internal use only.

The branding on the header and/or footer of this document may temporarily not visually match the product purchased as we transition our branding. However, all of the information in the document regarding the product remains unchanged and matches the product ordered. For further information please contact mlsbranding@sial.com.

Version: 6.12 Revision Date: 09/07/2024 Print Date: 09/08/2024

The life science business of Merck KGaA, Darmstadt, Germany
operates as MilliporeSigma in the US and Canada

SAFETY DATA SHEET

Revision Date 03-May-2012 **Revision Number** 2

SECTION 1. IDENTIFICATION OF THE SUBSTANCE/MIXTURE AND OF THE COMPANY/UNDERTAKING

Product Identifier

Product Description: **n-Butylbenzene**
Cat No. **107850000; 107850050; 107850500; 107852500**
Synonyms 1-Phenylbutane

Relevant identified uses of the substance or mixture and uses advised against

Recommended Use Laboratory chemicals
Uses advised against No Information available

Details of the supplier of the safety data sheet

Company
Acros Organics BVBA
Janssen Pharmaceuticalaan 3a
2440 Geel, Belgium
E-mail address begel.sdsdesk@thermofisher.com

Emergency Telephone Number

For information in the US, call: 001-800-ACROS-01
For information in Europe, call: +32 14 57 52 11

Emergency Number, Europe: +32 14 57 52 99
Emergency Number, US: 001-201-796-7100

CHEMTREC Phone Number, US: 001-800-424-9300
CHEMTREC Phone Number, Europe: 001-703-527-3887

SECTION 2. HAZARDS IDENTIFICATION

Classification of the substance or mixture

REGULATION (EC) No 1272/2008

Flammable liquids.	Category 3

Classification according to EU Directives 67/548/EEC or 1999/45/EC

For the full text of the R-phrases and H-Statements mentioned in this Section, see Section 16

R-phrase(s) none

Label Elements

SECTION 2. HAZARDS IDENTIFICATION



Signal Word **Warning**

Hazard Statements
H226 - Flammable liquid and vapor

Precautionary Statements - EU (§28, 1272/2008)
P210 - Keep away from heat/sparks/open flames/hot surfaces. - No smoking

Other Hazards

No information available.

SECTION 3. COMPOSITION/INFORMATION ON INGREDIENTS

Component	EC-No.	Weight %	CAS-No	67/548/EEC Classification	CLP Classification - Regulation (EC) No 1272/2008	REACH No.
Butyl benzene 104-51-8	EEC No. 203-209-7	> 99	104-51-8	-	Flam. Liq. 3 (H226)	-

For the full text of the R-phrases and H-Statements mentioned in this Section, see Section 16

SECTION 4. FIRST AID MEASURES

Description of first aid measures

Eye Contact Rinse immediately with plenty of water, also under the eyelids, for at least 15 minutes. Obtain medical attention.

Skin Contact Wash off immediately with soap and plenty of water while removing all contaminated clothes and shoes. Obtain medical attention.

Ingestion Do not induce vomiting. Clean mouth with water. Aspiration hazard. Get medical attention.

Inhalation Remove from exposure, lie down. Move to fresh air. If breathing is difficult, give oxygen. If not breathing, give artificial respiration. Obtain medical attention.

Notes to Physician Treat symptomatically

SECTION 5. FIRE-FIGHTING MEASURES

Extinguishing media

Suitable Extinguishing Media
Water spray. Carbon dioxide (CO_2). Dry chemical. Use water spray to cool unopened containers. chemical foam. Do not use a solid water stream as it may scatter and spread fire.

Extinguishing media which must not be used for safety reasons
No information available.

Special hazards arising from the substance or mixture

Combustible material. Flammable. Vapors may travel to source of ignition and flash back. Containers may explode when heated.

Advice for fire-fighters

As in any fire, wear self-contained breathing apparatus pressure-demand, MSHA/NIOSH (approved or equivalent) and full protective gear.

SECTION 6. ACCIDENTAL RELEASE MEASURES

Personal precautions, protective equipment and emergency procedures

Ensure adequate ventilation

Environmental precautions

Prevent further leakage or spillage if safe to do so

Methods and material for containment and cleaning up

Soak up with inert absorbent material (e.g. sand, silica gel, acid binder, universal binder, sawdust). Keep in suitable, closed containers for disposal.. Remove all sources of ignition. Use spark-proof tools and explosion-proof equipment.

SECTION 7. HANDLING AND STORAGE

Precautions for Safe Handling

Avoid contact with skin and eyes. Do not breathe dust. Do not breathe vapors or spray mist. Use explosion-proof equipment. Use only non-sparking tools.

Conditions for safe storage, including any incompatibilities

Keep in a dry, cool and well-ventilated place. Keep container tightly closed. Keep away from heat and sources of ignition.

Specific End Uses

SECTION 8. EXPOSURE CONTROLS/PERSONAL PROTECTION

Control parameters

Exposure limits	This product, as supplied, does not contain any hazardous materials with occupational exposure limits established by the region specific regulatory bodies.
Biological limit values	This product, as supplied, does not contain any hazardous materials with biological limits established by the region specific regulatory bodies.
Derived No Effect Level (DNEL)	No information available.
Predicted No Effect Concentration (PNEC)	No information available.

Exposure controls

Engineering Measures	Ensure adequate ventilation, especially in confined areas
Personal protective equipment	
Eye Protection	Goggles
Hand Protection	Protective gloves
Skin and body protection	Wear appropriate protective gloves and clothing to prevent skin exposure
Respiratory Protection	Follow the OSHA respirator regulations found in 29 CFR 1910.134 or European Standard EN 149. Use a NIOSH/MSHA or European Standard EN 149 approved respirator if exposure limits are exceeded or if irritation or other symptoms are experienced
Hygiene Measures	Handle in accordance with good industrial hygiene and safety practice
Environmental exposure controls	No information available.

SECTION 9. PHYSICAL AND CHEMICAL PROPERTIES

Physical State	Liquid
Appearance	Colorless
odor	odorless
pH	No information available.
Vapor Pressure	1.33 hPa @ 23 °C
Vapor Density	4.6
Boiling Point/Range	183°C / 361.4°F@ 760 mmHg
Melting Point/Range	-88°C / -126.4°F
Flash Point	59°C / 138.2°F
Autoignition Temperature	412°C / 773.6°F
Explosion Limits	
Lower	0.8
Upper	5.8
Water Solubility	Insoluble
Specific Gravity	0.860
Molecular Formula	C10 H14
Molecular Weight	134.22

SECTION 10. STABILITY AND REACTIVITY

Reactivity

Chemical Stability

Stable under normal conditions.

Possibility of Hazardous Reactions

Hazardous Polymerization	Hazardous polymerization does not occur.
Hazardous Reactions .	No information available.

Conditions to Avoid

Keep away from open flames, hot surfaces and sources of ignition, Incompatible products.

Incompatible Materials

Strong oxidizing agents, oxygen.

Hazardous Decomposition Products

Carbon monoxide (CO). Carbon dioxide (CO_2).

SECTION 11. TOXICOLOGICAL INFORMATION

Information on Toxicological Effects

Acute Toxicity

Product Information	No acute toxicity information is available for this product

Component Information

Chronic Toxicity

Carcinogenicity	There are no known carcinogenic chemicals in this product
Sensitization	No information available.
Mutagenic Effects	No information available
Reproductive Effects	No information available.
Developmental Effects	No information available.
Target Organs	No information available.
Other Adverse Effects	The toxicological properties have not been fully investigated. See actual entry in RTECS for complete information

Endocrine Disruptor Information

SECTION 11. TOXICOLOGICAL INFORMATION

Component	EU - Endocrine Disrupters Candidate List	EU - Endocrine Disruptors - Evaluated Substances	Japan - Endocrine Disruptor Information
Butyl benzene	Group III Chemical		

SECTION 12. ECOLOGICAL INFORMATION

Toxicity

Ecotoxicity effects Contains no substances known to be hazardous to the environment or that are not degradable in waste water treatment plants

Persistence and degradability

No information available

Bioaccumulative potential

No information available.

Component	log Pow
Butyl benzene	4.2

Mobility in soil

Results of PBT and vPvB assessment

Other adverse effects

No information available

SECTION 13. DISPOSAL CONSIDERATIONS

Waste treatment methods

Waste from Residues / Unused Products Dispose of in accordance with local regulations

Contaminated Packaging Empty containers should be taken to local recyclers for disposal

SECTION 14. TRANSPORT INFORMATION

IMDG/IMO

SECTION 14. TRANSPORT INFORMATION

UN-No	2709
Hazard Class	3
Packing Group	III
Proper Shipping Name	BUTYLBENZENES

ADR

UN-No	2709
Hazard Class	3
Packing Group	III
Proper Shipping Name	BUTYLBENZENES

IATA

UN-No	2709
Hazard Class	3
Packing Group	III
Proper Shipping Name	BUTYLBENZENES

SECTION 15. REGULATORY INFORMATION

Safety, health and environmental regulations/legislation specific for the substance or mixture

International Inventories

Component	EINECS	ELINCS	NLP	TSCA	DSL	NDSL	PICCS	ENCS	CHINA	AICS	KECL
Butyl benzene	203-209-7	-		X	X	-	X	X	X	X	-

Legend

TSCA - United States Toxic Substances Control Act Section 8(b) Inventory
EINECS/ELINCS - European Inventory of Existing Commercial Chemical Substances/EU List of Notified Chemical Substances
DSL/NDSL - Canadian Domestic Substances List/Non-Domestic Substances List
PICCS - Philippines Inventory of Chemicals and Chemical Substances
ENCS - Japan Existing and New Chemical Substances
CHINA - China Inventory of Existing Chemical Substances
AICS - Inventory of Chemical Substances
KECL - Existing and Evaluated Chemical Substances

Chemical Safety Assessment

SECTION 16. OTHER INFORMATION

Full text of R-phrases referred to under sections 2 and 3
No information available.

Revision Date 03-May-2012
Revision Summary

Reason for revision Not applicable
This safety data sheet complies with the requirements of Regulation (EC) No. 1907/2006
Disclaimer
The information provided on this Safety Data Sheet is correct to the best of our knowledge, information and belief at the date of its publication. The information given is designed only as a guide for safe handling, use, processing, storage, transportation, disposal and release and is not to be considered as a warranty or quality specification. The information relates only to the specific material designated and may not be valid for such material used in combination with any other material or in any process, unless specified in the text.

End of Safety Data Sheet

Safety data sheet

according to 1907/2006/EC, Article 31

Printing date 24.08.2020 *Version number 1* *Revision: 24.08.2020*

SECTION 1: Identification of the substance/mixture and of the company/undertaking

· **1.1 Product identifier**

· **Product name:** **N-Ethyl-N-(2-hydroxyethyl)perfluorooctanesulfonamide**

· **Part number:** DRE-C13342360
· **CAS Number:**
1691-99-2
· **EC number:**
216-887-4
· **1.2 Relevant identified uses of the substance or mixture and uses advised against**
No further relevant information available.
· **Application of the substance / the mixture** Reference material for laboratory use only

· **1.3 Details of the supplier of the safety data sheet**
· **Manufacturer/Supplier:**
LGC Limited
Queens Road
Teddington
Middlesex TW11 0LY
UNITED KINGDOM
Tel :+44 (0) 20 8943 7000
Fax :+44 (0) 20 8943 2767
eMail : gb@lgcstandards.com
Web : www.lgcstandards.com

· **Further information obtainable from:**
Product safety department
eMail : sds-request@lgcgroup.com
· **1.4 Emergency telephone number:**
For Hazardous Materials or Dangerous Goods Incident
Spill, Leak, Fire Exposure, or Accident
Call CHEMTREC:
USA & Canada 1-800-424-9300
Rest of the world +1 703-741-5970

SECTION 2: Hazards identification

· **2.1 Classification of the substance or mixture**
· **Classification according to Regulation (EC) No 1272/2008**



GHS06 skull and crossbones

Acute Tox. 3	H301	Toxic if swallowed.



GHS08 health hazard

Carc. 2	H351	Suspected of causing cancer.
Repr. 1B	H360D-H362	May damage the unborn child. May cause harm to breast-fed children.
STOT RE 1	H372	Causes damage to organs through prolonged or repeated exposure.

(Contd. on page 2)

Safety data sheet

according to 1907/2006/EC, Article 31

Printing date 24.08.2020 *Version number 1* *Revision: 24.08.2020*

***Product name:* N-Ethyl-N-(2-hydroxyethyl)perfluorooctanesulfonamide**

(Contd. from page 1)



GHS09 environment

Aquatic Chronic 2 H411 *Toxic to aquatic life with long lasting effects.*



GHS07

Acute Tox. 4 H332 *Harmful if inhaled.*

· ***2.2 Label elements***

· ***Labelling according to Regulation (EC) No 1272/2008***

The substance is classified and labelled according to the CLP regulation.

· ***Hazard pictograms***



GHS06 GHS08 GHS09

· ***Signal word*** *Danger*

· ***Hazard statements***

H301 *Toxic if swallowed.*
H332 *Harmful if inhaled.*
H351 *Suspected of causing cancer.*
H360D-H362 *May damage the unborn child. May cause harm to breast-fed children.*
H372 *Causes damage to organs through prolonged or repeated exposure.*
H411 *Toxic to aquatic life with long lasting effects.*

· ***Precautionary statements***

P260 *Do not breathe dusts or mists.*
P263 *Avoid contact during pregnancy and while nursing.*
P280 *Wear protective gloves/protective clothing/eye protection/face protection.*
P301+P310 *IF SWALLOWED: Immediately call a POISON CENTER/ doctor.*
P405 *Store locked up.*
P501 *Dispose of contents/container in accordance with local/regional/national/international regulations.*

· ***Additional information:***

Restricted to professional users.

· ***2.3 Other hazards***

· ***Results of PBT and vPvB assessment***

· ***PBT:*** *Not applicable.*

· ***vPvB:*** *Not applicable.*

(Contd. on page 3)

Safety data sheet
according to 1907/2006/EC, Article 31

Printing date 24.08.2020 *Version number 1* *Revision: 24.08.2020*

Product name: **N-Ethyl-N-(2-hydroxyethyl)perfluorooctanesulfonamide**

(Contd. from page 2)

SECTION 3: Composition/information on ingredients

· **3.1 Chemical characterisation: Substances**
· **CAS No. Description**
1691-99-2 N-Ethyl perfluorooctane sulfonamide ethanol
· **Identification number(s)** None
· **EC number:** 216-887-4
· **RTECS:** RG9701350
· **Additional information:** For the wording of the listed hazard phrases refer to section 16.

SECTION 4: First aid measures

· **4.1 Description of first aid measures**
· **General information:**
Immediately remove any clothing soiled by the product.
Symptoms of poisoning may occur even after several hours; therefore medical observation for at least 48 hours after the accident is recommended.
In case of irregular breathing or respiratory arrest provide artificial respiration.
· **After inhalation:**
Supply fresh air. If required, provide artificial respiration. Keep patient warm. Consult doctor if symptoms persist.
In case of unconsciousness place patient in recovery position for transport.
Seek medical treatment.
· **After skin contact:** Immediately wash with water and soap and rinse thoroughly.
· **After eye contact:** Rinse opened eye for several minutes under running water. Then consult a doctor.
· **After swallowing:**
Rinse mouth. Do not induce vomiting.
Call for a doctor immediately.
· **4.2 Most important symptoms and effects, both acute and delayed** No further relevant information available.
· **4.3 Indication of any immediate medical attention and special treatment needed**
No further relevant information available.

SECTION 5: Firefighting measures

· **5.1 Extinguishing media**
· **Suitable extinguishing agents:** Use fire extinguishing methods suitable for surrounding conditions.
· **5.2 Special hazards arising from the substance or mixture**
Formation of toxic gases is possible during heating or in case of fire.
· **5.3 Advice for firefighters**
· **Protective equipment:**
Mouth respiratory protective device.
Wear self-contained respiratory protective device.

(Contd. on page 4)

Safety data sheet
according to 1907/2006/EC, Article 31

Printing date 24.08.2020 *Version number 1* *Revision: 24.08.2020*

Product name: **N-Ethyl-N-(2-hydroxyethyl)perfluorooctanesulfonamide**

(Contd. from page 3)

SECTION 6: Accidental release measures

· **6.1 Personal precautions, protective equipment and emergency procedures** Avoid formation of dust.
· **6.2 Environmental precautions:**
Inform respective authorities in case of seepage into water course or sewage system.
Do not allow to enter sewers/ surface or ground water.
· **6.3 Methods and material for containment and cleaning up:**
Dispose of contaminated material as waste according to item 13.
Ensure adequate ventilation.
· **6.4 Reference to other sections**
See Section 7 for information on safe handling.
See Section 8 for information on personal protection equipment.
See Section 13 for disposal information.

SECTION 7: Handling and storage

· **7.1 Precautions for safe handling**
Ensure good ventilation/extraction at the workplace.
Remove dust thoroughly.
Store in cool, dry place in tightly closed receptacles.
· **Information about fire - and explosion protection:** No special measures required.

· **7.2 Conditions for safe storage, including any incompatibilities**
· **Storage:**
· **Requirements to be met by storerooms and receptacles:**
Please refer to the manufacturer's certificate for specific storage and transport temperature conditions.
Store only in the original receptacle unless other advice is given on the CoA.
Keep container in a well-ventilated place. Keep away from sources of ignition and heat.
· **Information about storage in one common storage facility:** Store away from foodstuffs.
· **Further information about storage conditions:** Keep container tightly sealed.
· **7.3 Specific end use(s)** No further relevant information available.

SECTION 8: Exposure controls/personal protection

· **Additional information about design of technical facilities:** No further data; see item 7.

· **8.1 Control parameters**
· **Ingredients with limit values that require monitoring at the workplace:** Not required.
· **Additional information:** Lists used were valid at the time of SDS preparation.

· **8.2 Exposure controls**
· **Personal protective equipment:**
· **General protective and hygienic measures:**
Keep away from foodstuffs, beverages and feed.
Immediately remove all soiled and contaminated clothing
Wash hands before breaks and at the end of work.
Store protective clothing separately.

(Contd. on page 5)

Safety data sheet
according to 1907/2006/EC, Article 31

Printing date 24.08.2020 *Version number 1* *Revision: 24.08.2020*

Product name: **N-Ethyl-N-(2-hydroxyethyl)perfluorooctanesulfonamide**

(Contd. from page 4)

· ***Respiratory protection:***
In case of brief exposure or low pollution use respiratory filter device. In case of intensive or longer exposure use self-contained respiratory protective device.
· ***Protection of hands:***
The glove material has to be impermeable and resistant to the product/ the substance/ the preparation.
Selection of the glove material on consideration of the penetration times, rates of diffusion and the degradation
The protective gloves to be used must comply with the specifications of EC Directive 89/686/EEC and the related standard EN374



Protective gloves

· ***Material of gloves*** *Fluorocarbon rubber (Viton)*
· ***Penetration time of glove material***
The exact break through time has to be found out by the manufacturer of the protective gloves and has to be observed.
· ***Eye protection:***



Tightly sealed goggles

SECTION 9: Physical and chemical properties

· ***9.1 Information on basic physical and chemical properties***	
· ***General Information***	
· ***Appearance:***	
Form:	*Solid*
Colour:	*White*
· ***Odour:***	*Odourless*
· ***Odour threshold:***	*Not determined.*
· ***pH-value:***	*Not applicable.*
· ***Change in condition***	
Melting point/freezing point:	*55-60 °C*
Initial boiling point and boiling range:	*Not determined.*
· ***Flash point:***	*Not applicable.*
· ***Flammability (solid, gas):***	*Not determined.*
· ***Ignition temperature:***	*Not determined*
· ***Decomposition temperature:***	*Not determined.*
· ***Auto-ignition temperature:***	*Not determined.*

(Contd. on page 6)

Safety data sheet

according to 1907/2006/EC, Article 31

Printing date 24.08.2020 *Version number 1* *Revision: 24.08.2020*

Product name: N-Ethyl-N-(2-hydroxyethyl)perfluorooctanesulfonamide

(Contd. from page 5)

· **Explosive properties:**	Not determined.
· **Explosion limits:**	
Lower:	Not determined.
Upper:	Not determined.
· **Vapour pressure:**	Not applicable.
· **Density:**	Not determined.
· **Relative density**	Not determined.
· **Vapour density**	Not applicable.
· **Evaporation rate**	Not applicable.
· **Solubility in / Miscibility with**	Chloroform (Slightly), DMSO, Ethyl Acetate (Slightly), Methanol (Slightly)
· **water:**	Not determined.
· **Partition coefficient: n-octanol/water:**	Not determined.
· **Viscosity:**	
Dynamic:	Not applicable.
Kinematic:	Not applicable.
· **9.2 Other information**	No further relevant information available.

SECTION 10: Stability and reactivity

· **10.1 Reactivity**
Stable under normal conditions.
No further relevant information available.
· **10.2 Chemical stability** Stable under normal conditions.
· **Thermal decomposition / conditions to be avoided:**
Formation of toxic gases is possible during heating or in case of fire.
· **10.3 Possibility of hazardous reactions** No dangerous reactions known.
· **10.4 Conditions to avoid** Heat.
· **10.5 Incompatible materials:** Strong oxidizing agents.
· **10.6 Hazardous decomposition products:**
Formation of toxic gases is possible during heating or in case of fire.

SECTION 11: Toxicological information

· **11.1 Information on toxicological effects**
· **Acute toxicity**
Toxic if swallowed.
Harmful if inhaled.
· **Primary irritant effect:**
· **Skin corrosion/irritation** Based on available data, the classification criteria are not met.
· **Serious eye damage/irritation** Based on available data, the classification criteria are not met.
· **Respiratory or skin sensitisation** Based on available data, the classification criteria are not met.

(Contd. on page 7)

Safety data sheet
according to 1907/2006/EC, Article 31

Printing date 24.08.2020 *Version number 1* *Revision: 24.08.2020*

Product name: **N-Ethyl-N-(2-hydroxyethyl)perfluorooctanesulfonamide**

(Contd. from page 6)

· ***CMR effects (carcinogenity, mutagenicity and toxicity for reproduction)***
Carc. 2, Repr. 1B
· ***Germ cell mutagenicity*** *Based on available data, the classification criteria are not met.*
· ***Carcinogenicity***
Suspected of causing cancer.
· ***Reproductive toxicity***
May damage the unborn child. May cause harm to breast-fed children.
· ***STOT-single exposure*** *Based on available data, the classification criteria are not met.*
· ***STOT-repeated exposure***
Causes damage to organs through prolonged or repeated exposure.
· ***Aspiration hazard*** *Based on available data, the classification criteria are not met.*

SECTION 12: Ecological information

· ***12.1 Toxicity***
· ***Aquatic toxicity:*** *No further relevant information available.*
· ***12.2 Persistence and degradability*** *No further relevant information available.*
· ***12.3 Bioaccumulative potential*** *No further relevant information available.*
· ***12.4 Mobility in soil*** *No further relevant information available.*
· ***Ecotoxicological effects:***
· ***Remark:*** *Toxic for fish*
· ***Additional ecological information:***
· ***General notes:***
Water hazard class 3 (German Regulation) (Self-assessment): extremely hazardous for water
Do not allow product to reach ground water, water course or sewage system, even in small quantities.
Danger to drinking water if even extremely small quantities leak into the ground.
Also poisonous for fish and plankton in water bodies.
Toxic for aquatic organisms
· ***12.5 Results of PBT and vPvB assessment***
· ***PBT:*** *Not applicable.*
· ***vPvB:*** *Not applicable.*
· ***12.6 Other adverse effects*** *No further relevant information available.*

SECTION 13: Disposal considerations

· ***13.1 Waste treatment methods***
· ***Recommendation***
Must not be disposed of together with household garbage. Do not allow product to reach sewage system.
· ***European waste catalogue***
Waste disposal key numbers from EWC have to be assigned depending on origin and processing.

· ***Uncleaned packaging:***
· ***Recommendation:*** *Dispose of in accordance with national regulations.*

(Contd. on page 8)

Safety data sheet


according to 1907/2006/EC, Article 31

Printing date 24.08.2020 *Version number 1* *Revision: 24.08.2020*

***Product name:* N-Ethyl-N-(2-hydroxyethyl)perfluorooctanesulfonamide**

(Contd. from page 7)

SECTION 14: Transport information

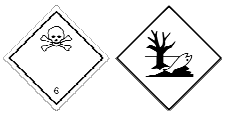· ***14.1 UN-Number***	
· ***ADR, IMDG, IATA***	*UN2811*
· ***ADR***	*2811 TOXIC SOLID, ORGANIC, N.O.S. (N-Ethyl perfluorooctane sulfonamide ethanol), ENVIRONMENTALLY HAZARDOUS*
· ***IMDG***	*TOXIC SOLID, ORGANIC, N.O.S. (N-Ethyl perfluorooctane sulfonamide ethanol), MARINE POLLUTANT*
· ***IATA***	*TOXIC SOLID, ORGANIC, N.O.S. (N-Ethyl perfluorooctane sulfonamide ethanol)*
· ***14.3 Transport hazard class(es)***	
· ***ADR, IMDG***	
· ***Class***	*6.1 Toxic substances.*
· ***Label***	*6.1*
· ***IATA***	
· ***Class***	*6.1 Toxic substances.*
· ***Label***	*6.1*
· ***14.4 Packing group***	
· ***ADR, IMDG, IATA***	*III*
· ***14.5 Environmental hazards:***	*Environmentally hazardous substance, solid; Marine Pollutant*
· ***Marine pollutant:***	*Symbol (fish and tree)*
· ***Special marking (ADR):***	*Symbol (fish and tree)*
· ***14.6 Special precautions for user***	*Warning: Toxic substances.*
· ***Danger code (Kemler):***	*60*
· ***EMS Number:***	*F-A,S-A*
· ***Stowage Category***	*A*
· ***14.7 Transport in bulk according to Annex II of Marpol and the IBC Code***	*Not applicable.*

(Contd. on page 9)

Safety data sheet

according to 1907/2006/EC, Article 31

Printing date 24.08.2020 *Version number 1* *Revision: 24.08.2020*

Product name: **N-Ethyl-N-(2-hydroxyethyl)perfluorooctanesulfonamide**

(Contd. from page 8)

· ***Transport/Additional information:***

· ***ADR***	
· ***Limited quantities (LQ)***	*5 kg*
· ***Excepted quantities (EQ)***	*Code: E1* *Maximum net quantity per inner packaging: 30 g* *Maximum net quantity per outer packaging: 1000 g*
· ***Transport category***	*2*
· ***Tunnel restriction code***	*E*
· ***UN "Model Regulation":***	*UN 2811 TOXIC SOLID, ORGANIC, N.O.S. (N-ETHYL PERFLUOROOCTANE SULFONAMIDE ETHANOL), 6.1, III, ENVIRONMENTALLY HAZARDOUS*

SECTION 15: Regulatory information

· ***15.1 Safety, health and environmental regulations/legislation specific for the substance or mixture***

· ***Directive 2012/18/EU***
· ***Named dangerous substances - ANNEX I*** *Substance is not listed.*
· ***Seveso category*** *E2 Hazardous to the Aquatic Environment*
· ***Qualifying quantity (tonnes) for the application of lower-tier requirements*** *200 t*
· ***Qualifying quantity (tonnes) for the application of upper-tier requirements*** *500 t*
· ***Regulation (EU) No 649/2012***
Annex I Part 1
Annex I Part 3
· ***15.2 Chemical safety assessment:*** *A Chemical Safety Assessment has not been carried out.*

SECTION 16: Other information

The information in this safety data sheet (SDS) has been prepared with due care and is true and accurate to the best of our knowledge. The user must determine the suitability of the information for its particular purpose, ensure compliance with existing laws and regulations, and be aware that other or additional safety or performance considerations may arise when using, handling and/ or storing the material. The information in this SDS does not purport to be all inclusive or a guarantee as to the properties of the material supplied, and should be used only as a guide. LGC makes no warranties or representations as to the accuracy and completeness of the information contained herein, shall not be held responsible for the suitability of this information for the user's intended purposes or the consequences of such use, and shall not be liable for any damage or loss, howsoever arising, direct or otherwise.

· ***Abbreviations and acronyms:***
ADR: Accord européen sur le transport des marchandises dangereuses par Route (European Agreement concerning the International Carriage of Dangerous Goods by Road)
IMDG: International Maritime Code for Dangerous Goods
IATA: International Air Transport Association
GHS: Globally Harmonised System of Classification and Labelling of Chemicals
EINECS: European Inventory of Existing Commercial Chemical Substances
CAS: Chemical Abstracts Service (division of the American Chemical Society)
PBT: Persistent, Bioaccumulative and Toxic

(Contd. on page 10)

Safety data sheet

according to 1907/2006/EC, Article 31

Printing date 24.08.2020 *Version number 1* *Revision: 24.08.2020*

Product name: **N-Ethyl-N-(2-hydroxyethyl)perfluorooctanesulfonamide**

(Contd. from page 9)

vPvB: very Persistent and very Bioaccumulative
Acute Tox. 3: Acute toxicity – Category 3
Acute Tox. 4: Acute toxicity – Category 4
Carc. 2: Carcinogenicity – Category 2
Repr. 1B: Reproductive toxicity – Category 1B
STOT RE 1: Specific target organ toxicity (repeated exposure) – Category 1
Aquatic Chronic 2: Hazardous to the aquatic environment - long-term aquatic hazard – Category 2

· ***Sources***
Tables 3.1 and 3.2 from Annex 6 of EC 1272/2008, EC 1907/2006, EH40/2005 as amended 2011, Registry of Toxic Effects of Chemical Substances (RTECS), The Dictionary of Substances and their Effects, 1st Edition, IUCLID.

· ***Data compared to the previous version altered.*** *All sections have been updated.*

SAFETY DATA SHEET

Creation Date 26-Oct-2009 **Revision Date** 02-Apr-2014 **Revision Number** 1

1. Identification

Product Name **n-Hexane**

Cat No. : **AC326920000; AC326920010; AC326920025; AC326921000; AC326922500**

Synonyms Hex

Recommended Use Laboratory chemicals

Uses advised against No Information available

Details of the supplier of the safety data sheet

Company
Fisher Scientific
One Reagent Lane
Fair Lawn, NJ 07410
Tel: (201) 796-7100

Entity / Business Name
Acros Organics
One Reagent Lane
Fair Lawn, NJ 07410

Emergency Telephone Number
For information **US** call: 001-800-ACROS-01 /
Europe call: +32 14 57 52 11
Emergency Number **US:**001-201-796-7100 /
Europe: +32 14 57 52 99
CHEMTREC Tel. No.**US:**001-800-424-9300 /
Europe:001-703-527-3887

2. Hazard(s) identification

Classification

This chemical is considered hazardous by the 2012 OSHA Hazard Communication Standard (29 CFR 1910.1200)

Flammable liquids	Category 2
Skin Corrosion/irritation	Category 2
Serious Eye Damage/Eye Irritation	Category 2
Reproductive Toxicity	Category 2
Specific target organ toxicity (single exposure)	Category 3
Target Organs - Respiratory system, Central nervous system (CNS).	
Specific target organ toxicity - (repeated exposure)	Category 1
Target Organs - Liver, Heart, Blood.	
Aspiration Toxicity	Category 1

Label Elements

Signal Word
Danger

Hazard Statements
Highly flammable liquid and vapor

May be fatal if swallowed and enters airways
Causes skin irritation
Causes serious eye irritation
May cause respiratory irritation
May cause drowsiness or dizziness
Suspected of damaging fertility
Causes damage to organs through prolonged or repeated exposure



Precautionary Statements
Prevention
Obtain special instructions before use
Do not handle until all safety precautions have been read and understood
Use personal protective equipment as required
Wash face, hands and any exposed skin thoroughly after handling
Wear eye/face protection
Do not breathe dust/fume/gas/mist/vapors/spray
Do not eat, drink or smoke when using this product
Use only outdoors or in a well-ventilated area
Keep away from heat/sparks/open flames/hot surfaces. - No smoking
Keep container tightly closed
Ground/bond container and receiving equipment
Use explosion-proof electrical/ventilating/lighting/equipment
Use only non-sparking tools
Take precautionary measures against static discharge
Keep cool
Response
IF exposed or concerned: Get medical attention/advice
Inhalation
IF INHALED: Remove victim to fresh air and keep at rest in a position comfortable for breathing
Skin
If skin irritation occurs: Get medical advice/attention
IF ON SKIN (or hair): Take off immediately all contaminated clothing. Rinse skin with water/shower
Wash contaminated clothing before reuse
Eyes
IF IN EYES: Rinse cautiously with water for several minutes. Remove contact lenses, if present and easy to do. Continue rinsing
If eye irritation persists: Get medical advice/attention.
Ingestion
IF SWALLOWED: Immediately call a POISON CENTER or doctor/physician
Do NOT induce vomiting
Fire
In case of fire: Use CO2, dry chemical, or foam for extinction
Storage
Store locked up
Store in a well-ventilated place. Keep container tightly closed
Disposal
Dispose of contents/container to an approved waste disposal plant

Hazards not otherwise classified (HNOC)
Toxic to aquatic life with long lasting effects

3. Composition / information on ingredients

Haz/Non-haz

Component	CAS-No	Weight %
Hexane	110-54-3	>95

4. First-aid measures

Eye Contact Rinse immediately with plenty of water, also under the eyelids, for at least 15 minutes. Obtain medical attention.

Skin Contact Wash off immediately with plenty of water for at least 15 minutes. Obtain medical attention.

Inhalation Move to fresh air. If breathing is difficult, give oxygen. Do not use mouth-to-mouth resuscitation if victim ingested or inhaled the substance; induce artificial respiration with a respiratory medical device. Obtain medical attention. Aspiration into lungs can produce severe lung damage.

Ingestion Do not induce vomiting. Call a physician or Poison Control Center immediately. If vomiting occurs, lean victim forward to reduce the risk of aspiration.

Most important symptoms/effects Breathing difficulties. . Symptoms of overexposure may be headache, dizziness, tiredness, nausea and vomiting. Inhalation of high vapor concentrations may cause symptoms like headache, dizziness, tiredness, nausea and vomiting.

Notes to Physician Treat symptomatically.

5. Fire-fighting measures

Suitable Extinguishing Media CO_2, dry chemical, dry sand, alcohol-resistant foam. Cool closed containers exposed to fire with water spray.

Unsuitable Extinguishing Media Water may be ineffective, This material is lighter than water and insoluble in water. The fire could easily be spread by the use of water in an area where the water cannot be contained.

Flash Point -22°C / -7.6°F

Method - No information available

Autoignition Temperature 223°C / 433.4°F

Explosion Limits

Upper 7.5 vol %

Lower 1.1 vol %

Sensitivity to Mechanical Impact No information available

Sensitivity to Static Discharge No information available

Specific Hazards Arising from the Chemical

Flammable. Risk of ignition. Vapors may form explosive mixtures with air. Vapors may travel to source of ignition and flash back. Containers may explode when heated.

Hazardous Combustion Products Carbon monoxide (CO), Carbon dioxide (CO_2).

Protective Equipment and Precautions for Firefighters

As in any fire, wear self-contained breathing apparatus pressure-demand, MSHA/NIOSH (approved or equivalent) and full protective gear. Thermal decomposition can lead to release of irritating gases and vapors.

NFPA

Health	Flammability	Instability	Physical hazards
2	3	0	N/A

6. Accidental release measures

Personal Precautions Use personal protective equipment. Ensure adequate ventilation. Evacuate personnel to safe areas. Remove all sources of ignition. Take precautionary measures against static discharges.

Environmental Precautions Do not flush into surface water or sanitary sewer system. Avoid release to the environment. Collect spillage.

Methods for Containment and Clean Up Soak up with inert absorbent material. Keep in suitable, closed containers for disposal. Remove all sources of ignition. Use spark-proof tools and explosion-proof equipment. Take precautionary measures against static discharges.

7. Handling and storage

Handling Wear personal protective equipment. Do not get in eyes, on skin, or on clothing. Do not breathe vapors or spray mist. Keep away from open flames, hot surfaces and sources of ignition. Use only non-sparking tools. Use explosion-proof equipment. Take precautionary measures against static discharges. To avoid ignition of vapors by static electricity discharge, all metal parts of the equipment must be grounded.

Storage Keep containers tightly closed in a dry, cool and well-ventilated place. Keep away from heat and sources of ignition. Flammables area.

8. Exposure controls / personal protection

Exposure Guidelines

Component	ACGIH TLV	OSHA PEL	NIOSH IDLH
Hexane	TWA: 50 ppm Skin	(Vacated) TWA: 50 ppm (Vacated) TWA: 180 mg/m^3 TWA: 500 ppm TWA: 1800 mg/m^3	IDLH: 1100 ppm TWA: 50 ppm TWA: 180 mg/m^3

Component	Quebec	Mexico OEL (TWA)	Ontario TWAEV
Hexane	TWA: 50 ppm TWA: 176 mg/m^3 Skin	TWA: 50 ppm TWA: 176 mg/m^3	TWA: 50 ppm Skin

Legend
ACGIH *- American Conference of Governmental Hygienists*
OSHA *- Occupational Safety and Health Administration*
NIOSH IDLH: *The National Institute for Occupational Safety and Health Immediately Dangerous to Life or Health*

Engineering Measures Ensure adequate ventilation, especially in confined areas. Ensure that eyewash stations and safety showers are close to the workstation location. Use explosion-proof electrical/ventilating/lighting/equipment.

Personal Protective Equipment

Eye/face Protection Wear appropriate protective eyeglasses or chemical safety goggles as described by OSHA's eye and face protection regulations in 29 CFR 1910.133 or European Standard EN166.

Skin and body protection Wear appropriate protective gloves and clothing to prevent skin exposure.

Respiratory Protection Follow the OSHA respirator regulations found in 29 CFR 1910.134 or European Standard EN 149. Use a NIOSH/MSHA or European Standard EN 149 approved respirator if exposure limits are exceeded or if irritation or other symptoms are experienced

Hygiene Measures Handle in accordance with good industrial hygiene and safety practice

9. Physical and chemical properties

Physical State	Liquid
Appearance	Colorless
Odor	Petroleum distillates
Odor Threshold	No information available.
pH	No information available.
Melting Point/Range	-95°C / -139°F
Boiling Point/Range	69°C / 156.2°F@ 760 mmHg
Flash Point	-22°C / -7.6°F
Evaporation Rate	No information available.
Flammability (solid,gas)	Not applicable
Flammability or explosive limits	
Upper	7.5 vol %
Lower	1.1 vol %
Vapor Pressure	160 mbar @ 20 °C
Vapor Density	2.97
Relative Density	0.659
Solubility	Insoluble in water
Partition coefficient; n-octanol/water	No data available
Autoignition Temperature	223°C / 433.4°F
Decomposition temperature	No information available.
Viscosity	0.31 mPa s at 20 °C
Molecular Formula	C6 H14
Molecular Weight	86.18

10. Stability and reactivity

Reactive Hazard None known, based on information available.

Stability Stable under normal conditions.

Conditions to Avoid Incompatible products. Heat, flames and sparks. Exposure to light. Keep away from open flames, hot surfaces and sources of ignition.

Incompatible Materials Strong oxidizing agents, Halogens

Hazardous Decomposition Products Carbon monoxide (CO), Carbon dioxide (CO_2)

Hazardous Polymerization Hazardous polymerization does not occur

Hazardous Reactions None under normal processing

11. Toxicological information

Acute Toxicity

Product Information

Component Information

Component	LD50 Oral	LD50 Dermal	LC50 Inhalation
Hexane	25 g/kg (Rat)	3000 mg/kg (Rabbit)	48000 ppm (Rat) 4 h

Toxicologically Synergistic Products No information available.

Delayed and immediate effects as well as chronic effects from short and long-term exposure

Irritation Irritating to eyes and skin

Sensitization No information available.

Carcinogenicity The table below indicates whether each agency has listed any ingredient as a carcinogen

Component	CAS-No	IARC	NTP	ACGIH	OSHA	Mexico
Hexane	110-54-3	Not listed	Not listed	Not listed	Not listed	Not listed

Mutagenic Effects Mutagenic effects have occurred in experimental animals.

Reproductive Effects Experiments have shown reproductive toxicity effects on laboratory animals.

Developmental Effects Developmental effects have occurred in experimental animals.

Teratogenicity Teratogenic effects have occurred in experimental animals..

STOT - single exposure Respiratory system, Central nervous system (CNS).

STOT - repeated exposure Liver, Heart, Blood.

Aspiration hazard No information available.

Symptoms / effects, both acute and delayed Symptoms of overexposure may be headache, dizziness, tiredness, nausea and vomiting. Inhalation of high vapor concentrations may cause symptoms like headache, dizziness, tiredness, nausea and vomiting.

Endocrine Disruptor Information No information available

Other Adverse Effects Tumorigenic effects have been reported in experimental animals.. See actual entry in RTECS for complete information.

12. Ecological information

Ecotoxicity

Toxic to aquatic organisms, may cause long-term adverse effects in the aquatic environment. The product contains following substances which are hazardous for the environment.

Component	Freshwater Algae	Freshwater Fish	Microtox	Water Flea
Hexane	Not listed	2.1 - 2.98 mg/L LC50 96 h	Not listed	EC50: 3.87 mg/L/48h

Persistence and Degradability Persistence is unlikely, based on information available.

Bioaccumulation/ Accumulation No information available

Mobility Will likely be mobile in the environment due to its volatility.

Component	log Pow
Hexane	4.11

13. Disposal considerations

Waste Disposal Methods Chemical waste generators must determine whether a discarded chemical is classified as a hazardous waste. Chemical waste generators must also consult local, regional, and national hazardous waste regulations to ensure complete and accurate classification.

14. Transport information

DOT

UN-No	UN1208
Proper Shipping Name	Hexanes
Hazard Class	3
Packing Group	II

TDG

UN-No	UN1208
Proper Shipping Name	HEXANES
Hazard Class	3
Packing Group	II

IATA

UN-No	UN1208
Proper Shipping Name	Hexanes
Hazard Class	3
Packing Group	II

IMDG/IMO

UN-No	UN1208
Proper Shipping Name	Hexanes
Hazard Class	3
Packing Group	II

15. Regulatory information

International Inventories

Component	TSCA	DSL	NDSL	EINECS	ELINCS	NLP	PICCS	ENCS	AICS	IECSC	KECL
Hexane	X	X	-	203-777-6	-		X	X	X	X	X

Legend:
X - Listed
E - Indicates a substance that is the subject of a Section 5(e) Consent order under TSCA.
F - Indicates a substance that is the subject of a Section 5(f) Rule under TSCA.
N - Indicates a polymeric substance containing no free-radical initiator in its inventory name but is considered to cover the designated polymer made with any free-radical initiator regardless of the amount used.
P - Indicates a commenced PMN substance
R - Indicates a substance that is the subject of a Section 6 risk management rule under TSCA.
S - Indicates a substance that is identified in a proposed or final Significant New Use Rule
T - Indicates a substance that is the subject of a Section 4 test rule under TSCA.
XU - Indicates a substance exempt from reporting under the Inventory Update Rule, i.e. Partial Updating of the TSCA Inventory Data Base Production and Site Reports (40 CFR 710(B).
Y1 - Indicates an exempt polymer that has a number-average molecular weight of 1,000 or greater.
Y2 - Indicates an exempt polymer that is a polyester and is made only from reactants included in a specified list of low concern reactants that comprises one of the eligibility criteria for the exemption rule.

U.S. Federal Regulations

TSCA 12(b) Not applicable

SARA 313

Component	CAS-No	Weight %	SARA 313 - Threshold Values %
Hexane	110-54-3	>95	1.0

SARA 311/312 Hazardous Categorization

Acute Health Hazard	Yes
Chronic Health Hazard	Yes
Fire Hazard	Yes
Sudden Release of Pressure Hazard	No
Reactive Hazard	No

Clean Water Act Not applicable

Clean Air Act

Component	HAPS Data	Class 1 Ozone Depletors	Class 2 Ozone Depletors
Hexane	X		-

OSHA Occupational Safety and Health Administration
Not applicable

CERCLA
This material, as supplied, contains one or more substances regulated as a hazardous substance under the Comprehensive Environmental Response Compensation and Liability Act (CERCLA) (40 CFR 302)

Component	Hazardous Substances RQs	CERCLA EHS RQs
Hexane	5000 lb	-

California Proposition 65 This product does not contain any Proposition 65 chemicals.

State Right-to-Know

Component	Massachusetts	New Jersey	Pennsylvania	Illinois	Rhode Island
Hexane	X	X	X	X	X

U.S. Department of Transportation

Reportable Quantity (RQ):	Y
DOT Marine Pollutant	N
DOT Severe Marine Pollutant	N


U.S. Department of Homeland Security
This product does not contain any DHS chemicals.

Other International Regulations

Mexico - Grade Serious risk, Grade 3

Canada
This product has been classified in accordance with the hazard criteria of the Controlled Products Regulations (CPR) and the MSDS contains all the information required by the CPR.

WHMIS Hazard Class B2 Flammable liquid
D2A Very toxic materials

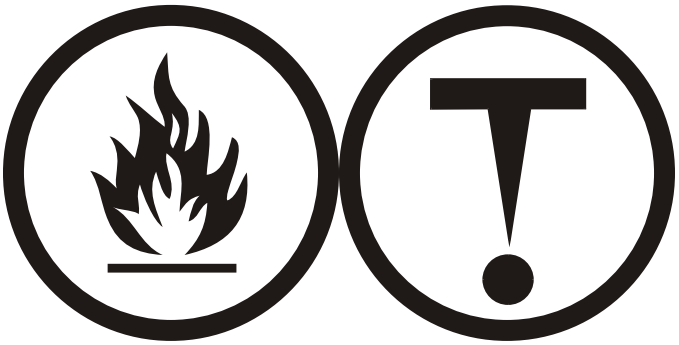

16. Other information

Prepared By	Regulatory Affairs Thermo Fisher Scientific Email: EMSDS.RA@thermofisher.com
Creation Date	26-Oct-2009
Revision Date	02-Apr-2014
Print Date	02-Apr-2014
Revision Summary	This document has been updated to comply with the US OSHA HazCom 2012 Standard replacing the current legislation under 29 CFR 1910.1200 to align with the Globally Harmonized System of Classification and Labeling of Chemicals (GHS).

Disclaimer

The information provided on this Safety Data Sheet is correct to the best of our knowledge, information and belief at the date of its publication. The information given is designed only as a guide for safe handling, use, processing, storage, transportation, disposal and release and is not to be considered as a warranty or quality specification. The information relates only to the specific material designated and may not be valid for such material used in combination with any other material or in any process, unless specified in the text.

End of SDS

SAFETY DATA SHEET

Creation Date 04-Oct-2010 **Revision Date** 10-Feb-2015 **Revision Number** 1

1. Identification

Product Name **Nickel, powder**

Cat No. : **AC193610000; AC193610250; AC193611000; AC193615000**

Synonyms Raney alloy

Recommended Use Laboratory chemicals.

Uses advised against No Information available

Details of the supplier of the safety data sheet

Company
Fisher Scientific
One Reagent Lane
Fair Lawn, NJ 07410
Tel: (201) 796-7100

Entity / Business Name
Acros Organics
One Reagent Lane
Fair Lawn, NJ 07410

Emergency Telephone Number
For information **US** call: 001-800-ACROS-01 / **Europe** call: +32 14 57 52 11
Emergency Number **US:**001-201-796-7100 / **Europe:** +32 14 57 52 99
CHEMTREC Tel. No.**US:**001-800-424-9300 / **Europe:**001-703-527-3887

2. Hazard(s) identification

Classification
This chemical is considered hazardous by the 2012 OSHA Hazard Communication Standard (29 CFR 1910.1200)

Skin Sensitization	Category 1
Carcinogenicity	Category 2
Specific target organ toxicity - (repeated exposure)	Category 1
Target Organs - Kidney, Blood.	

Label Elements

Signal Word
Danger

Hazard Statements
May cause an allergic skin reaction
Causes damage to organs through prolonged or repeated exposure
Suspected of causing cancer



Precautionary Statements

Prevention
Obtain special instructions before use
Do not handle until all safety precautions have been read and understood
Wear protective gloves/protective clothing/eye protection/face protection
Do not breathe dust/fume/gas/mist/vapors/spray
Wash face, hands and any exposed skin thoroughly after handling
Do not eat, drink or smoke when using this product
Contaminated work clothing should not be allowed out of the workplace
Response
IF exposed or concerned: Get medical attention/advice
Skin
IF ON SKIN: Wash with plenty of soap and water
If skin irritation or rash occurs: Get medical advice/attention
Wash contaminated clothing before reuse
Storage
Store locked up
Disposal
Dispose of contents/container to an approved waste disposal plant
Hazards not otherwise classified (HNOC)
Harmful to aquatic life with long lasting effects

3. Composition / information on ingredients

Component	CAS-No	Weight %
Nickel powder	7440-02-0	>95

4. First-aid measures

Eye Contact Rinse immediately with plenty of water, also under the eyelids, for at least 15 minutes. Immediate medical attention is required.

Skin Contact Wash off immediately with plenty of water for at least 15 minutes. Immediate medical attention is required.

Inhalation Move to fresh air. If breathing is difficult, give oxygen. Do not use mouth-to-mouth resuscitation if victim ingested or inhaled the substance; induce artificial respiration with a respiratory medical device. Immediate medical attention is required.

Ingestion Do not induce vomiting. Call a physician or Poison Control Center immediately.

Most important symptoms/effects May cause allergic skin reaction. Symptoms of allergic reaction may include rash, itching, swelling, trouble breathing, tingling of the hands and feet, dizziness, lightheadedness, chest pain, muscle pain or flushing

Notes to Physician Treat symptomatically

5. Fire-fighting measures

Suitable Extinguishing Media Use water spray, alcohol-resistant foam, dry chemical or carbon dioxide.

Unsuitable Extinguishing Media No information available

Flash Point No information available
Method - No information available

Autoignition Temperature 400 °C / 752 °F
Explosion Limits
Upper No data available
Lower No data available

Sensitivity to Mechanical Impact No information available
Sensitivity to Static Discharge No information available

Specific Hazards Arising from the Chemical
Combustible material.

Hazardous Combustion Products
Nickel oxides.
Protective Equipment and Precautions for Firefighters
As in any fire, wear self-contained breathing apparatus pressure-demand, MSHA/NIOSH (approved or equivalent) and full protective gear. Thermal decomposition can lead to release of irritating gases and vapors.

NFPA

Health	Flammability	Instability	Physical hazards
3	1	0	N/A

6. Accidental release measures

Personal Precautions Ensure adequate ventilation. Use personal protective equipment. Keep people away from and upwind of spill/leak. Evacuate personnel to safe areas. Avoid dust formation.

Environmental Precautions Should not be released into the environment. See Section 12 for additional ecological information. Avoid release to the environment. Collect spillage.

Methods for Containment and Clean Up Sweep up or vacuum up spillage and collect in suitable container for disposal. Avoid dust formation.

7. Handling and storage

Handling Use only under a chemical fume hood. Wear personal protective equipment. Do not get in eyes, on skin, or on clothing. Avoid dust formation. Do not breathe vapors/dust. Do not ingest.

Storage Keep containers tightly closed in a dry, cool and well-ventilated place.

8. Exposure controls / personal protection

Exposure Guidelines

Component	ACGIH TLV	OSHA PEL	NIOSH IDLH
Nickel powder	TWA: 1.5 mg/m³	(Vacated) TWA: 1 mg/m³ TWA: 1 mg/m³	IDLH: 10 mg/m³ TWA: 0.015 mg/m³

Component	Quebec	Mexico OEL (TWA)	Ontario TWAEV
Nickel powder	TWA: 1 mg/m³	TWA: 1 mg/m³	TWA: 1 mg/m³

Legend

ACGIH - American Conference of Governmental Industrial Hygienists
OSHA - Occupational Safety and Health Administration
NIOSH IDLH: The National Institute for Occupational Safety and Health Immediately Dangerous to Life or Health

Engineering Measures Use only under a chemical fume hood. Ensure that eyewash stations and safety showers are close to the workstation location.

Personal Protective Equipment

Eye/face Protection Wear appropriate protective eyeglasses or chemical safety goggles as described by OSHA's eye and face protection regulations in 29 CFR 1910.133 or European Standard EN166.

Skin and body protection Wear appropriate protective gloves and clothing to prevent skin exposure.

Respiratory Protection Follow the OSHA respirator regulations found in 29 CFR 1910.134 or European Standard EN 149. Use a NIOSH/MSHA or European Standard EN 149 approved respirator if exposure limits are exceeded or if irritation or other symptoms are experienced.

Hygiene Measures Handle in accordance with good industrial hygiene and safety practice.

9. Physical and chemical properties

Physical State	Solid
Appearance	Brown
Odor	Odorless
Odor Threshold	No information available
pH	No information available
Melting Point/Range	1455 °C / 2651 °F
Boiling Point/Range	2730 °C / 4946 °F
Flash Point	No information available
Evaporation Rate	No information available
Flammability (solid,gas)	No information available
Flammability or explosive limits	
Upper	No data available
Lower	No data available
Vapor Pressure	1 mmHg @ 1810 °C
Vapor Density	No information available
Relative Density	No information available
Solubility	No information available
Partition coefficient; n-octanol/water	No data available
Autoignition Temperature	400 °C / 752 °F
Decomposition Temperature	No information available
Viscosity	No information available
Molecular Formula	Ni
Molecular Weight	58.7

10. Stability and reactivity

Reactive Hazard None known, based on information available

Stability Stable under normal conditions.

Conditions to Avoid Incompatible products. Excess heat. Avoid dust formation.

Incompatible Materials Strong oxidizing agents

Hazardous Decomposition Products Nickel oxides

Hazardous Polymerization Hazardous polymerization does not occur.

Hazardous Reactions None under normal processing.

11. Toxicological information

Acute Toxicity

Component Information

Component	LD50 Oral	LD50 Dermal	LC50 Inhalation
Nickel powder	9000 mg/kg (Rat)	Not listed	Not listed

Toxicologically Synergistic Products No information available

Delayed and immediate effects as well as chronic effects from short and long-term exposure

Irritation No information available

Sensitization May cause sensitization by skin contact Nickel and nickel compounds may cause a form of dermatitis known as nickel itch. May cause an allergic skin reaction

Carcinogenicity The table below indicates whether each agency has listed any ingredient as a carcinogen.

Component	CAS-No	IARC	NTP	ACGIH	OSHA	Mexico
Nickel powder	7440-02-0	Group 2B	Reasonably Anticipated	Not listed	X	Not listed

IARC: (International Agency for Research on Cancer) *Group 2B - Possibly Carcinogenic to Humans*

Mutagenic Effects No information available

Reproductive Effects No information available.

Developmental Effects No information available.

Teratogenicity No information available.

STOT - single exposure None known
STOT - repeated exposure Kidney Blood

Aspiration hazard No information available

Symptoms / effects,both acute and delayed Symptoms of allergic reaction may include rash, itching, swelling, trouble breathing, tingling of the hands and feet, dizziness, lightheadedness, chest pain, muscle pain or flushing
Endocrine Disruptor Information No information available

Other Adverse Effects See actual entry in RTECS for complete information.

12. Ecological information

Ecotoxicity
Do not flush into surface water or sanitary sewer system. Do not allow material to contaminate ground water system. Do not empty into drains. Harmful to aquatic organisms, may cause long-term adverse effects in the aquatic environment.

Component	Freshwater Algae	Freshwater Fish	Microtox	Water Flea
Nickel powder	0.18 mg/L EC50 = 72 h 0.174 - 0.311 mg/L EC50 96 h	10.4 mg/L LC50 96 h 1.3 mg/L LC50 96 h 100 mg/L LC50 96 h	Not listed	1 mg/L EC50 = 48 h 100 mg/L EC50 > 48 h

Persistence and Degradability No information available
Bioaccumulation/ Accumulation No information available.

Mobility No information available.

13. Disposal considerations

Waste Disposal Methods Chemical waste generators must determine whether a discarded chemical is classified as a hazardous waste. Chemical waste generators must also consult local, regional, and national hazardous waste regulations to ensure complete and accurate classification.

14. Transport information

DOT
- **UN-No** UN3089
- **Proper Shipping Name** METAL POWDERS, FLAMMABLE, N.O.S.
- **Hazard Class** 4.1
- **Packing Group** II

TDG
- **UN-No** UN3089
- **Proper Shipping Name** METAL POWDERS, FLAMMABLE, N.O.S.
- **Hazard Class** 4.1
- **Packing Group** II

IATA

UN-No	3089
Proper Shipping Name	METAL POWDERS, FLAMMABLE, N.O.S.
Hazard Class	4.1
Packing Group	II

IMDG/IMO

UN-No	3089
Proper Shipping Name	METAL POWDERS, FLAMMABLE, N.O.S.
Hazard Class	4.1
Packing Group	II

15. Regulatory information

International Inventories

Component	TSCA	DSL	NDSL	EINECS	ELINCS	NLP	PICCS	ENCS	AICS	IECSC	KECL
Nickel powder	X	X	-	231-111-4	-		X	-	X	X	X

Legend:
X - Listed
E - Indicates a substance that is the subject of a Section 5(e) Consent order under TSCA.
F - Indicates a substance that is the subject of a Section 5(f) Rule under TSCA.
N - Indicates a polymeric substance containing no free-radical initiator in its inventory name but is considered to cover the designated polymer made with any free-radical initiator regardless of the amount used.
P - Indicates a commenced PMN substance
R - Indicates a substance that is the subject of a Section 6 risk management rule under TSCA.
S - Indicates a substance that is identified in a proposed or final Significant New Use Rule
T - Indicates a substance that is the subject of a Section 4 test rule under TSCA.
XU - Indicates a substance exempt from reporting under the Inventory Update Rule, i.e. Partial Updating of the TSCA Inventory Data Base Production and Site Reports (40 CFR 710(B).
Y1 - Indicates an exempt polymer that has a number-average molecular weight of 1,000 or greater.
Y2 - Indicates an exempt polymer that is a polyester and is made only from reactants included in a specified list of low concern reactants that comprises one of the eligibility criteria for the exemption rule.

U.S. Federal Regulations

TSCA 12(b) Not applicable

SARA 313

Component	CAS-No	Weight %	SARA 313 - Threshold Values %
Nickel powder	7440-02-0	>95	0.1

SARA 311/312 Hazardous Categorization

Acute Health Hazard	Yes
Chronic Health Hazard	Yes
Fire Hazard	No
Sudden Release of Pressure Hazard	No
Reactive Hazard	No

Clean Water Act

Component	CWA - Hazardous Substances	CWA - Reportable Quantities	CWA - Toxic Pollutants	CWA - Priority Pollutants
Nickel powder	-	-	X	X

Clean Air Act

Component	HAPS Data	Class 1 Ozone Depletors	Class 2 Ozone Depletors
Nickel powder	X		-

OSHA Occupational Safety and Health Administration
Not applicable

CERCLA
This material, as supplied, contains one or more substances regulated as a hazardous substance under the Comprehensive

Environmental Response Compensation and Liability Act (CERCLA) (40 CFR 302)

Component	Hazardous Substances RQs	CERCLA EHS RQs
Nickel powder	100 lb	-

California Proposition 65 This product contains the following Proposition 65 chemicals:

Component	CAS-No	California Prop. 65	Prop 65 NSRL	Category
Nickel powder	7440-02-0	Carcinogen	-	Carcinogen

State Right-to-Know

Component	Massachusetts	New Jersey	Pennsylvania	Illinois	Rhode Island
Nickel powder	X	X	X	X	X

U.S. Department of Transportation

Reportable Quantity (RQ): N
DOT Marine Pollutant N
DOT Severe Marine Pollutant N

U.S. Department of Homeland Security
This product does not contain any DHS chemicals.

Other International Regulations

Mexico - Grade No information available

Canada
This product has been classified in accordance with the hazard criteria of the Controlled Products Regulations (CPR) and the MSDS contains all the information required by the CPR

WHMIS Hazard Class D2A Very toxic materials



16. Other information

Prepared By Regulatory Affairs
Thermo Fisher Scientific
Email: EMSDS.RA@thermofisher.com

Creation Date 04-Oct-2010
Revision Date 10-Feb-2015
Print Date 10-Feb-2015
Revision Summary This document has been updated to comply with the US OSHA HazCom 2012 Standard replacing the current legislation under 29 CFR 1910.1200 to align with the Globally Harmonized System of Classification and Labeling of Chemicals (GHS)

Disclaimer
The information provided on this Safety Data Sheet is correct to the best of our knowledge, information and belief at the date of its publication. The information given is designed only as a guide for safe handling, use, processing, storage, transportation, disposal and release and is not to be considered as a warranty or quality specification. The information relates only to the specific material designated and may not be valid for such material used in combination with any other material or in any process, unless specified in the text.

End of SDS

Safety Data Sheet
acc. to OSHA HCS

Printing date 03/28/2019 Version Number 3 Reviewed on 03/23/2019

*

1 Identification

· **Product identifier**

· **Trade name: n-Propylbenzene Standard (1X1 mL)**

· **Part number:** EPA-1045-1
· **Application of the substance / the mixture** Reagents and Standards for Analytical Chemical Laboratory Use

· **Details of the supplier of the safety data sheet**
· **Manufacturer/Supplier:**
Agilent Technologies, Inc.
5301 Stevens Creek Blvd.
Santa Clara, CA 95051 USA

· **Information department:**
Telephone: 800-227-9770
e-mail: pdl-msds_author@agilent.com
· **Emergency telephone number:** CHEMTREC®: 1-800-424-9300

2 Hazard(s) identification

· **Classification of the substance or mixture**


GHS02 Flame

Flam. Liq. 2 H225 Highly flammable liquid and vapor.


GHS06 Skull and crossbones

Acute Tox. 3 H331 Toxic if inhaled.


GHS08 Health hazard

Carc. 2 H351 Suspected of causing cancer.
STOT SE 1 H370 Causes damage to organs.

· **Label elements**
· **GHS label elements** The product is classified and labeled according to the Globally Harmonized System (GHS).
· **Hazard pictograms**


GHS02 GHS06 GHS08

· **Signal word** Danger

· **Hazard-determining components of labeling:**
methanol
· **Hazard statements**
Highly flammable liquid and vapor.
Toxic if inhaled.
Suspected of causing cancer.

(Contd. on page 2)

Safety Data Sheet
acc. to OSHA HCS

Trade name: n-Propylbenzene Standard (1X1 mL)

(Contd. of page 1)

Causes damage to organs.

· **Precautionary statements**
Obtain special instructions before use.
Do not handle until all safety precautions have been read and understood.
Keep away from heat/sparks/open flames/hot surfaces. - No smoking.
Ground/bond container and receiving equipment.
Use explosion-proof electrical/ventilating/lighting/equipment.
Use only non-sparking tools.
Take precautionary measures against static discharge.
Do not breathe dust/fume/gas/mist/vapors/spray.
Wash thoroughly after handling.
Do not eat, drink or smoke when using this product.
Use only outdoors or in a well-ventilated area.
Wear protective gloves/protective clothing/eye protection/face protection.
If on skin (or hair): Take off immediately all contaminated clothing. Rinse skin with water/shower.
IF INHALED: Remove person to fresh air and keep comfortable for breathing.
IF exposed or concerned: Get medical advice/attention.
Specific treatment (see on this label).
In case of fire: Use for extinction: CO2, powder or water spray.
Store in a well-ventilated place. Keep container tightly closed.
Store in a well-ventilated place. Keep cool.
Store locked up.
Dispose of contents/container in accordance with local/regional/national/international regulations.

· **Classification system:**
· **NFPA ratings (scale 0 - 4)**



Health = 1
Fire = 3
Reactivity = 0

· **HMIS-ratings (scale 0 - 4)**



Health = *1
Fire = 3
Reactivity = 0

· **Other hazards**
· **Results of PBT and vPvB assessment**
· **PBT:** Not applicable.
· **vPvB:** Not applicable.

3 Composition/information on ingredients

· **Chemical characterization: Mixtures**
· **Description:** Mixture of the substances listed below with nonhazardous additions.

· **Dangerous components:**		
67-56-1	methanol	99.368%
103-65-1	propylbenzene	0.632%

(Contd. on page 3)

Safety Data Sheet
acc. to OSHA HCS

(Contd. of page 2)

4 First-aid measures

· **Description of first aid measures**
· **General information:**
Immediately remove any clothing soiled by the product.
Remove breathing apparatus only after contaminated clothing have been completely removed.
In case of irregular breathing or respiratory arrest provide artificial respiration.
· **After inhalation:**
Supply fresh air or oxygen; call for doctor.
In case of unconsciousness place patient stably in side position for transportation.
· **After skin contact:** Immediately wash with water and soap and rinse thoroughly.
· **After eye contact:** Rinse opened eye for several minutes under running water. Then consult a doctor.
· **After swallowing:** If symptoms persist consult doctor.
· **Information for doctor:**
· **Most important symptoms and effects, both acute and delayed** No further relevant information available.
· **Indication of any immediate medical attention and special treatment needed**
No further relevant information available.

5 Fire-fighting measures

· **Extinguishing media**
· **Suitable extinguishing agents:**
CO2, extinguishing powder or water spray. Fight larger fires with water spray or alcohol resistant foam.
· **For safety reasons unsuitable extinguishing agents:** Water with full jet
· **Special hazards arising from the substance or mixture**
During heating or in case of fire poisonous gases are produced.
· **Advice for firefighters**
· **Protective equipment:** Mouth respiratory protective device.

6 Accidental release measures

· **Personal precautions, protective equipment and emergency procedures**
Mount respiratory protective device.
Wear protective equipment. Keep unprotected persons away.
· **Environmental precautions:** Do not allow to enter sewers/ surface or ground water.
· **Methods and material for containment and cleaning up:**
Absorb with liquid-binding material (sand, diatomite, acid binders, universal binders, sawdust).
Dispose contaminated material as waste according to item 13.
Ensure adequate ventilation.
· **Reference to other sections**
See Section 7 for information on safe handling.
See Section 8 for information on personal protection equipment.
See Section 13 for disposal information.
· **Protective Action Criteria for Chemicals**

· **PAC-1:**		
67-56-1	methanol	530 ppm
103-65-1	propylbenzene	3.7 ppm

(Contd. on page 4)

(Contd. of page 3)

· PAC-2:		
67-56-1	methanol	2,100 ppm
103-65-1	propylbenzene	41 ppm

· PAC-3:		
67-56-1	methanol	7200* ppm
103-65-1	propylbenzene	240 ppm

7 Handling and storage

· **Handling:**
· **Precautions for safe handling**
Ensure good ventilation/exhaustion at the workplace.
Open and handle receptacle with care.
Prevent formation of aerosols.
· **Information about protection against explosions and fires:**
Keep ignition sources away - Do not smoke.
Protect against electrostatic charges.
Keep respiratory protective device available.

· **Conditions for safe storage, including any incompatibilities**
· **Storage:**
· **Requirements to be met by storerooms and receptacles:** Store in a cool location.
· **Information about storage in one common storage facility:** Not required.
· **Further information about storage conditions:**
Keep receptacle tightly sealed.
Store in cool, dry conditions in well sealed receptacles.
· **Specific end use(s)** No further relevant information available.

8 Exposure controls/personal protection

· **Additional information about design of technical systems:** No further data; see item 7.

· **Control parameters**

· Components with limit values that require monitoring at the workplace:	
67-56-1 methanol	
PEL	Long-term value: 260 mg/m³, 200 ppm
REL	Short-term value: 325 mg/m³, 250 ppm Long-term value: 260 mg/m³, 200 ppm Skin
TLV	Short-term value: 328 mg/m³, 250 ppm Long-term value: 262 mg/m³, 200 ppm Skin; BEI

· Ingredients with biological limit values:	
67-56-1 methanol	
BEI	15 mg/L Medium: urine Time: end of shift Parameter: Methanol (background, nonspecific)

(Contd. on page 5)

Safety Data Sheet
acc. to OSHA HCS

(Contd. of page 4)

· **Additional information:** The lists that were valid during the creation were used as basis.

· **Exposure controls**
· **Personal protective equipment:**
· **General protective and hygienic measures:**
Keep away from foodstuffs, beverages and feed.
Immediately remove all soiled and contaminated clothing.
Wash hands before breaks and at the end of work.
Store protective clothing separately.
· **Breathing equipment:**
When used as intended with Agilent instruments, the use of the product under normal laboratory conditions and with standard practices does not result in significant airborne exposures and therefore respiratory protection is not needed.
Under an emergency condition where a respirator is deemed necessary, use a NIOSH or equivalent approved device/equipment with appropriate organic or acid gas cartridge.
· **Protection of hands:**
Although not recommended for constant contact with the chemicals or for clean-up, nitrile gloves 11-13 mil thickness are recommended for normal use. The breakthrough time is 1 hr. For cleaning a spill where there is direct contact of the chemical, butyl rubber gloves are recommended 12-15 mil thickness with breakthrough times exceeding 4 hrs. Supplier recommendations should be followed.
· **Material of gloves**
For normal use: nitrile rubber, 11-13 mil thickness
For direct contact with the chemical: butyl rubber, 12-15 mil thickness
· **Penetration time of glove material**
For normal use: nitrile rubber: 1 hour
For direct contact with the chemical: butyl rubber: >4 hours
· **Eye protection:**



Tightly sealed goggles

9 Physical and chemical properties

· **Information on basic physical and chemical properties**	
· **General Information**	
· **Appearance:**	
Form:	Fluid
Color:	Colorless
· **Odor:**	Alcohol-like
· **Odor threshold:**	Not determined.
· **pH-value:**	Not determined.
· **Change in condition**	
Melting point/Melting range:	-98 °C (-144.4 °F)
Boiling point/Boiling range:	64.7 °C (148.5 °F)
· **Flash point:**	9 °C (48.2 °F)
· **Flammability (solid, gaseous):**	Not applicable.

(Contd. on page 6)

Safety Data Sheet
acc. to OSHA HCS

Trade name: n-Propylbenzene Standard (1X1 mL)

(Contd. of page 5)

· **Ignition temperature:**	455 °C (851 °F)
· **Decomposition temperature:**	Not determined.
· **Auto igniting:**	Product is not selfigniting.
· **Danger of explosion:**	Product is not explosive. However, formation of explosive air/vapor mixtures are possible.
· **Explosion limits:**	
Lower:	5.5 Vol %
Upper:	44 Vol %
· **Vapor pressure at 20 °C (68 °F):**	100 hPa (75 mm Hg)
· **Density at 20 °C (68 °F):**	0.80063 g/cm³ (6.68126 lbs/gal)
· **Relative density**	Not determined.
· **Vapor density**	Not determined.
· **Evaporation rate**	Not determined.
· **Solubility in / Miscibility with**	
Water:	Not miscible or difficult to mix.
· **Partition coefficient (n-octanol/water):**	Not determined.
· **Viscosity:**	
Dynamic:	Not determined.
Kinematic:	Not determined.
· **Solvent content:**	
Organic solvents:	100.0 %
VOC content:	100.00 % 800.6 g/l / 6.68 lb/gal
Solids content:	0.0 %
· **Other information**	No further relevant information available.

10 Stability and reactivity

· **Reactivity** No further relevant information available.
· **Chemical stability**
· **Thermal decomposition / conditions to be avoided:** No decomposition if used according to specifications.
· **Possibility of hazardous reactions** No dangerous reactions known.
· **Conditions to avoid** No further relevant information available.
· **Incompatible materials:** No further relevant information available.
· **Hazardous decomposition products:** No dangerous decomposition products known.

11 Toxicological information

· **Information on toxicological effects**
· **Acute toxicity:**

· **LD/LC50 values that are relevant for classification:**		
ATE (Acute Toxicity Estimate)		
Inhalative	LC50/4 h	3.02 mg/L

(Contd. on page 7)

Safety Data Sheet
acc. to OSHA HCS

Trade name: n-Propylbenzene Standard (1X1 mL)

(Contd. of page 6)

67-56-1 methanol		
Oral	LD50	5,628 mg/kg (rat)
Dermal	LD50	15,800 mg/kg (rabbit)
103-65-1 propylbenzene		
Oral	LD50	6,040 mg/kg (rat)

· **Primary irritant effect:**
· **on the skin:** No irritant effect.
· **on the eye:** No irritating effect.
· **Sensitization:** No sensitizing effects known.
· **Additional toxicological information:**
The product shows the following dangers according to internally approved calculation methods for preparations:
Toxic

· **Carcinogenic categories**

· **IARC (International Agency for Research on Cancer)**
None of the ingredients is listed.

· **NTP (National Toxicology Program)**
None of the ingredients is listed.

· **OSHA-Ca (Occupational Safety & Health Administration)**
None of the ingredients is listed.

12 Ecological information

· **Toxicity**
· **Aquatic toxicity:** No further relevant information available.
· **Persistence and degradability** No further relevant information available.
· **Behavior in environmental systems:**
· **Bioaccumulative potential** No further relevant information available.
· **Mobility in soil** No further relevant information available.
· **Additional ecological information:**
· **General notes:**
Water hazard class 1 (Self-assessment): slightly hazardous for water
Do not allow undiluted product or large quantities of it to reach ground water, water course or sewage system.
· **Results of PBT and vPvB assessment**
· **PBT:** Not applicable.
· **vPvB:** Not applicable.
· **Other adverse effects** No further relevant information available.

13 Disposal considerations

· **Waste treatment methods**
· **Recommendation:**
Must not be disposed of together with household garbage. Do not allow product to reach sewage system.

(Contd. on page 8)

Safety Data Sheet
acc. to OSHA HCS

Printing date 03/28/2019 Version Number 3 Reviewed on 03/23/2019

Trade name: n-Propylbenzene Standard (1X1 mL)

(Contd. of page 7)

· **Uncleaned packagings:**
· **Recommendation:** Disposal must be made according to official regulations.

*
14 Transport information

· **Not Regulated, De minimus Quantities**	-
· **UN-Number**	
· **DOT, IMDG, IATA**	UN1230
· **UN proper shipping name**	
· **DOT**	Methanol solution
· **IMDG, IATA**	METHANOL solution
· **Transport hazard class(es)**	
· **DOT**	
· **Class**	3 Flammable liquids
· **Label**	3, 6.1
· **IMDG**	
· **Class**	3 Flammable liquids
· **Label**	3/6.1
· **IATA**	
· **Class**	3 Flammable liquids
· **Label**	3 (6.1)
· **Packing group**	
· **DOT, IMDG, IATA**	II
· **Environmental hazards:**	Not applicable.
· **Special precautions for user**	Warning: Flammable liquids
· **Danger code (Kemler):**	336
· **EMS Number:**	F-E,S-D
· **Stowage Category**	B
· **Stowage Code**	SW2 Clear of living quarters.
· **Transport in bulk according to Annex II of MARPOL73/78 and the IBC Code**	Not applicable.

(Contd. on page 9)

Safety Data Sheet
acc. to OSHA HCS

(Contd. of page 8)

· **Transport/Additional information:**

· **DOT**

· **Quantity limitations**	On passenger aircraft/rail: 1 L On cargo aircraft only: 60 L

· **IMDG**

· **Limited quantities (LQ)**	1L
· **Excepted quantities (EQ)**	Code: E2 Maximum net quantity per inner packaging: 30 ml Maximum net quantity per outer packaging: 500 ml
· **UN "Model Regulation":**	UN 1230 METHANOL SOLUTION, 3 (6.1), II

15 Regulatory information

· **Safety, health and environmental regulations/legislation specific for the substance or mixture**

· **Sara**

· **Section 355 (extremely hazardous substances):**

None of the ingredients is listed.

· **Section 313 (Specific toxic chemical listings):**

67-56-1	methanol

· **TSCA (Toxic Substances Control Act):**

All ingredients are listed.

· **Proposition 65**

· **Chemicals known to cause cancer:**

None of the ingredients is listed.

· **Chemicals known to cause reproductive toxicity for females:**

None of the ingredients is listed.

· **Chemicals known to cause reproductive toxicity for males:**

None of the ingredients is listed.

· **Chemicals known to cause developmental toxicity:**

67-56-1	methanol

· **Carcinogenic categories**

· **EPA (Environmental Protection Agency)**

None of the ingredients is listed.

· **TLV (Threshold Limit Value established by ACGIH)**

None of the ingredients is listed.

· **NIOSH-Ca (National Institute for Occupational Safety and Health)**

None of the ingredients is listed.

· **Chemical safety assessment:** A Chemical Safety Assessment has not been carried out.

(Contd. on page 10)

Safety Data Sheet
acc. to OSHA HCS

Trade name: n-Propylbenzene Standard (1X1 mL)

(Contd. of page 9)

16 Other information

The information contained in this document is based on Agilent's state of knowledge at the time of preparation. No warranty as to its accurateness, completeness or suitability for a particular purpose is expressed or implied.

· **Department issuing SDS:** Document Control / Regulatory
· **Contact:** regulatory@ultrasci.com
· **Date of preparation / last revision** 03/28/2019 / 2
· **Abbreviations and acronyms:**
ADR: Accord européen sur le transport des marchandises dangereuses par Route (European Agreement concerning the International Carriage of Dangerous Goods by Road)
IMDG: International Maritime Code for Dangerous Goods
DOT: US Department of Transportation
IATA: International Air Transport Association
ACGIH: American Conference of Governmental Industrial Hygienists
EINECS: European Inventory of Existing Commercial Chemical Substances
ELINCS: European List of Notified Chemical Substances
CAS: Chemical Abstracts Service (division of the American Chemical Society)
NFPA: National Fire Protection Association (USA)
HMIS: Hazardous Materials Identification System (USA)
VOC: Volatile Organic Compounds (USA, EU)
LC50: Lethal concentration, 50 percent
LD50: Lethal dose, 50 percent
PBT: Persistent, Bioaccumulative and Toxic
vPvB: very Persistent and very Bioaccumulative
NIOSH: National Institute for Occupational Safety
OSHA: Occupational Safety & Health
TLV: Threshold Limit Value
PEL: Permissible Exposure Limit
REL: Recommended Exposure Limit
BEI: Biological Exposure Limit
Flam. Liq. 2: Flammable liquids – Category 2
Acute Tox. 3: Acute toxicity – Category 3
Carc. 2: Carcinogenicity – Category 2
STOT SE 1: Specific target organ toxicity (single exposure) – Category 1
· *** Data compared to the previous version altered.**

SAFETY DATA SHEET

Version 4.7
Revision Date 05/27/2015
Print Date 04/01/2016

1. PRODUCT AND COMPANY IDENTIFICATION

1.1 Product identifiers

Product name : *o*-Cresol

Product Number : C85700
Brand : Sigma-Aldrich
Index-No. : 604-004-00-9

CAS-No. : 95-48-7

1.2 Relevant identified uses of the substance or mixture and uses advised against

Identified uses : Laboratory chemicals, Manufacture of substances

1.3 Details of the supplier of the safety data sheet

Company : Sigma-Aldrich
3050 Spruce Street
SAINT LOUIS MO 63103
USA

Telephone : +1 800-325-5832
Fax : +1 800-325-5052

1.4 Emergency telephone number

Emergency Phone # : (314) 776-6555

2. HAZARDS IDENTIFICATION

2.1 Classification of the substance or mixture

GHS Classification in accordance with 29 CFR 1910 (OSHA HCS)
Acute toxicity, Oral (Category 3), H301
Acute toxicity, Dermal (Category 3), H311
Skin corrosion (Category 1B), H314
Serious eye damage (Category 1), H318
Acute aquatic toxicity (Category 2), H401
Chronic aquatic toxicity (Category 2), H411

For the full text of the H-Statements mentioned in this Section, see Section 16.

2.2 GHS Label elements, including precautionary statements

Pictogram



Signal word Danger

Hazard statement(s)
H301 + H311 Toxic if swallowed or in contact with skin
H314 Causes severe skin burns and eye damage.
H318 Causes serious eye damage.
H411 Toxic to aquatic life with long lasting effects.

Precautionary statement(s)
P260 Do not breathe dust or mist.
P264 Wash skin thoroughly after handling.
P270 Do not eat, drink or smoke when using this product.

P273	Avoid release to the environment.
P280	Wear protective gloves/ protective clothing/ eye protection/ face protection.
P301 + P310 + P330	IF SWALLOWED: Immediately call a POISON CENTER or doctor/ physician. Rinse mouth.
P301 + P330 + P331	IF SWALLOWED: Rinse mouth. Do NOT induce vomiting.
P303 + P361 + P353	IF ON SKIN (or hair): Take off immediately all contaminated clothing. Rinse skin with water/shower.
P304 + P340 + P310	IF INHALED: Remove person to fresh air and keep comfortable for breathing. Immediately call a POISON CENTER or doctor/ physician.
P305 + P351 + P338 + P310	IF IN EYES: Rinse cautiously with water for several minutes. Remove contact lenses, if present and easy to do. Continue rinsing. Immediately call a POISON CENTER or doctor/ physician.
P362	Take off contaminated clothing and wash before reuse.
P391	Collect spillage.
P405	Store locked up.
P501	Dispose of contents/ container to an approved waste disposal plant.

2.3 Hazards not otherwise classified (HNOC) or not covered by GHS - none

3. COMPOSITION/INFORMATION ON INGREDIENTS

3.1 Substances

Synonyms	:	2-Methylphenol
Formula	:	C_7H_8O
Molecular weight	:	108.14 g/mol
CAS-No.	:	95-48-7
EC-No.	:	202-423-8
Index-No.	:	604-004-00-9

Hazardous components

Component	Classification	Concentration
o-Cresol		
	Acute Tox. 3; Skin Corr. 1B; Eye Dam. 1; Aquatic Acute 2; Aquatic Chronic 2; H301 + H311, H314, H318, H411	<= 100 %

For the full text of the H-Statements mentioned in this Section, see Section 16.

4. FIRST AID MEASURES

4.1 Description of first aid measures

General advice
Consult a physician. Show this safety data sheet to the doctor in attendance.Move out of dangerous area.

If inhaled
If breathed in, move person into fresh air. If not breathing, give artificial respiration. Consult a physician.

In case of skin contact
Take off contaminated clothing and shoes immediately. Wash off with soap and plenty of water. Take victim immediately to hospital. Consult a physician.

In case of eye contact
Rinse thoroughly with plenty of water for at least 15 minutes and consult a physician.Continue rinsing eyes during transport to hospital.

If swallowed
Do NOT induce vomiting. Never give anything by mouth to an unconscious person. Rinse mouth with water. Consult a physician.

4.2 Most important symptoms and effects, both acute and delayed

The most important known symptoms and effects are described in the labelling (see section 2.2) and/or in section 11

4.3 Indication of any immediate medical attention and special treatment needed
No data available

5. FIREFIGHTING MEASURES

5.1 Extinguishing media

Suitable extinguishing media
Use water spray, alcohol-resistant foam, dry chemical or carbon dioxide.

5.2 Special hazards arising from the substance or mixture
Carbon oxides

5.3 Advice for firefighters
Wear self-contained breathing apparatus for firefighting if necessary.

5.4 Further information
No data available

6. ACCIDENTAL RELEASE MEASURES

6.1 Personal precautions, protective equipment and emergency procedures
Wear respiratory protection. Avoid dust formation. Avoid breathing vapours, mist or gas. Ensure adequate ventilation. Evacuate personnel to safe areas. Avoid breathing dust.
For personal protection see section 8.

6.2 Environmental precautions
Prevent further leakage or spillage if safe to do so. Do not let product enter drains. Discharge into the environment must be avoided.

6.3 Methods and materials for containment and cleaning up
Pick up and arrange disposal without creating dust. Sweep up and shovel. Keep in suitable, closed containers for disposal.

6.4 Reference to other sections
For disposal see section 13.

7. HANDLING AND STORAGE

7.1 Precautions for safe handling
Avoid contact with skin and eyes. Avoid formation of dust and aerosols.Further processing of solid materials may result in the formation of combustible dusts. The potential for combustible dust formation should be taken into consideration before additional processing occurs.
Provide appropriate exhaust ventilation at places where dust is formed.
For precautions see section 2.2.

7.2 Conditions for safe storage, including any incompatibilities
Keep container tightly closed in a dry and well-ventilated place.

Air and light sensitive. Keep in a dry place.
Storage class (TRGS 510): Non-combustible, acute toxic Cat. 1 and 2 / very toxic hazardous materials

7.3 Specific end use(s)
Apart from the uses mentioned in section 1.2 no other specific uses are stipulated

8. EXPOSURE CONTROLS/PERSONAL PROTECTION

8.1 Control parameters

Components with workplace control parameters

Component	CAS-No.	Value	Control parameters	Basis
o-Cresol	95-48-7	TWA	5.000000 ppm 22.000000 mg/m3	USA. Occupational Exposure Limits (OSHA) - Table Z-1 Limits for Air Contaminants
	Remarks	Skin contact does contribute to exposure.		

		TWA	5.000000 ppm	USA. ACGIH Threshold Limit Values (TLV)
		Eye, skin, & Upper Respiratory Tract irritation Adopted values or notations enclosed are those for which changes are proposed in the NIC 2010 Revision or addition to the notice of intended changes See Notice of Intended Changes (NIC) Danger of cutaneous absorption		
		TWA	2.300000 ppm 10.000000 mg/m3	USA. NIOSH Recommended Exposure Limits
		TWA	20.000000 mg/m3	USA. ACGIH Threshold Limit Values (TLV)
		Upper Respiratory Tract irritation Not classifiable as a human carcinogen Danger of cutaneous absorption		

8.2 Exposure controls

Appropriate engineering controls
Avoid contact with skin, eyes and clothing. Wash hands before breaks and immediately after handling the product.

Personal protective equipment

Eye/face protection
Face shield and safety glasses Use equipment for eye protection tested and approved under appropriate government standards such as NIOSH (US) or EN 166(EU).

Skin protection
Handle with gloves. Gloves must be inspected prior to use. Use proper glove removal technique (without touching glove's outer surface) to avoid skin contact with this product. Dispose of contaminated gloves after use in accordance with applicable laws and good laboratory practices. Wash and dry hands.

Full contact
Material: Nitrile rubber
Minimum layer thickness: 0.4 mm
Break through time: 480 min
Material tested:Camatril® (KCL 730 / Aldrich Z677442, Size M)

Splash contact
Material: Nitrile rubber
Minimum layer thickness: 0.2 mm
Break through time: 30 min
Material tested:Dermatril® P (KCL 743 / Aldrich Z677388, Size M)

data source: KCL GmbH, D-36124 Eichenzell, phone +49 (0)6659 87300, e-mail sales@kcl.de, test method: EN374
If used in solution, or mixed with other substances, and under conditions which differ from EN 374, contact the supplier of the CE approved gloves. This recommendation is advisory only and must be evaluated by an industrial hygienist and safety officer familiar with the specific situation of anticipated use by our customers. It should not be construed as offering an approval for any specific use scenario.

Body Protection
Complete suit protecting against chemicals, The type of protective equipment must be selected according to the concentration and amount of the dangerous substance at the specific workplace.

Respiratory protection
Where risk assessment shows air-purifying respirators are appropriate use a full-face particle respirator type N100 (US) or type P3 (EN 143) respirator cartridges as a backup to engineering controls. If the respirator is the sole means of protection, use a full-face supplied air respirator. Use respirators and components tested and approved under appropriate government standards such as NIOSH (US) or CEN (EU).

Control of environmental exposure
Prevent further leakage or spillage if safe to do so. Do not let product enter drains. Discharge into the environment must be avoided.

9. PHYSICAL AND CHEMICAL PROPERTIES

9.1 Information on basic physical and chemical properties

a)	Appearance	Form: powder Colour: white
b)	Odour	No data available
c)	Odour Threshold	No data available
d)	pH	4.5 at 25.00000 g/l
e)	Melting point/freezing point	Melting point/range: 29 - 31 °C (84 - 88 °F) - lit.
f)	Initial boiling point and boiling range	191 °C (376 °F) - lit.
g)	Flash point	81.0 °C (177.8 °F) - closed cup
h)	Evaporation rate	No data available
i)	Flammability (solid, gas)	No data available
j)	Upper/lower flammability or explosive limits	Upper explosion limit: 58 %(V) Lower explosion limit: 1.3 %(V)
k)	Vapour pressure	3.1 hPa (2.3 mmHg) at 60.0 °C (140.0 °F) 1.3 hPa (1.0 mmHg) at 38.2 °C (100.8 °F) 0.4 hPa (0.3 mmHg) at 20.0 °C (68.0 °F)
l)	Vapour density	No data available
m)	Relative density	1.05 g/cm3 at 20.00 °C (68.00 °F)
n)	Water solubility	25 g/l at 20 °C (68 °F)
o)	Partition coefficient: n-octanol/water	No data available
p)	Auto-ignition temperature	599.0 °C (1,110.2 °F)
q)	Decomposition temperature	No data available
r)	Viscosity	No data available
s)	Explosive properties	No data available
t)	Oxidizing properties	No data available

9.2 Other safety information

No data available

10. STABILITY AND REACTIVITY

10.1 Reactivity

No data available

10.2 Chemical stability

Stable under recommended storage conditions.

10.3 Possibility of hazardous reactions

No data available

10.4 Conditions to avoid

No data available

10.5 Incompatible materials

Oxidizing agents

10.6 Hazardous decomposition products

Other decomposition products - No data available
In the event of fire: see section 5

11. TOXICOLOGICAL INFORMATION

11.1 Information on toxicological effects

Acute toxicity
LD50 Oral - Rat - 121.0 mg/kg
Remarks: Behavioral:Convulsions or effect on seizure threshold. Lungs, Thorax, or Respiration:Dyspnea. Gastrointestinal:Ulceration or bleeding from stomach.

LC50 Inhalation - Rat - 1 h - > 1,220 mg/m3
Remarks: Sense Organs and Special Senses (Nose, Eye, Ear, and Taste):Eye:Lacrimation. Behavioral:Somnolence (general depressed activity).

LD50 Dermal - Rabbit - 890.0 mg/kg

No data available

Skin corrosion/irritation
Skin - Rabbit
Result: Severe skin irritation - 24 h
(Draize Test)

Serious eye damage/eye irritation
Eyes - Rabbit
Result: Severe eye irritation
(Draize Test)

Respiratory or skin sensitisation
No data available

Germ cell mutagenicity
No data available

Carcinogenicity

IARC: No component of this product present at levels greater than or equal to 0.1% is identified as probable, possible or confirmed human carcinogen by IARC.

NTP: No component of this product present at levels greater than or equal to 0.1% is identified as a known or anticipated carcinogen by NTP.

OSHA: No component of this product present at levels greater than or equal to 0.1% is identified as a carcinogen or potential carcinogen by OSHA.

Reproductive toxicity
No data available

No data available

Specific target organ toxicity - single exposure
No data available

Specific target organ toxicity - repeated exposure
No data available

Aspiration hazard
No data available

Additional Information
RTECS: GO6300000

Material is extremely destructive to tissue of the mucous membranes and upper respiratory tract, eyes, and skin., spasm, inflammation and edema of the larynx, spasm, inflammation and edema of the bronchi, pneumonitis, pulmonary edema, burning sensation, Cough, wheezing, laryngitis, Shortness of breath, Headache, Nausea, Vomiting, Central nervous system depression, Diarrhoea, Gastrointestinal disturbance

Stomach - Irregularities - Based on Human Evidence

Stomach - Irregularities - Based on Human Evidence

12. ECOLOGICAL INFORMATION

12.1 Toxicity

Toxicity to fish	LC50 - Leuciscus idus (Golden orfe) - 10.00 mg/l - 96 h
Toxicity to daphnia and other aquatic invertebrates	Immobilization EC50 - Daphnia magna (Water flea) - 15.8 mg/l - 48 h
Toxicity to algae	EC50 - SELENASTRUM - 100.00 mg/l - 72 h

12.2 Persistence and degradability
No data available

12.3 Bioaccumulative potential
No data available

12.4 Mobility in soil
No data available

12.5 Results of PBT and vPvB assessment
PBT/vPvB assessment not available as chemical safety assessment not required/not conducted

12.6 Other adverse effects
An environmental hazard cannot be excluded in the event of unprofessional handling or disposal.
Toxic to aquatic life with long lasting effects.

No data available

13. DISPOSAL CONSIDERATIONS

13.1 Waste treatment methods

Product
Offer surplus and non-recyclable solutions to a licensed disposal company. Contact a licensed professional waste disposal service to dispose of this material. Dissolve or mix the material with a combustible solvent and burn in a chemical incinerator equipped with an afterburner and scrubber.

Contaminated packaging
Dispose of as unused product.

14. TRANSPORT INFORMATION

DOT (US)
UN number: 3455 Class: 6.1 (8) Packing group: II
Proper shipping name: Cresols, solid
Reportable Quantity (RQ): 100 lbs

Poison Inhalation Hazard: No

IMDG
UN number: 3455 Class: 6.1 (8) Packing group: II EMS-No: F-A, S-B
Proper shipping name: CRESOLS, SOLID

IATA
UN number: 3455 Class: 6.1 (8) Packing group: II
Proper shipping name: Cresols, solid

15. REGULATORY INFORMATION

SARA 302 Components
The following components are subject to reporting levels established by SARA Title III, Section 302:

	CAS-No.	Revision Date
o-Cresol	95-48-7	2007-07-01

SARA 313 Components
The following components are subject to reporting levels established by SARA Title III, Section 313:

	CAS-No.	Revision Date
o-Cresol	95-48-7	2007-07-01

Massachusetts Right To Know Components

	CAS-No.	Revision Date
o-Cresol	95-48-7	2007-07-01

Pennsylvania Right To Know Components

	CAS-No.	Revision Date
o-Cresol	95-48-7	2007-07-01

New Jersey Right To Know Components

	CAS-No.	Revision Date
o-Cresol	95-48-7	2007-07-01

California Prop. 65 Components
This product does not contain any chemicals known to State of California to cause cancer, birth defects, or any other reproductive harm.

16. OTHER INFORMATION

Full text of H-Statements referred to under sections 2 and 3.

Acute Tox.	Acute toxicity
Aquatic Acute	Acute aquatic toxicity
Aquatic Chronic	Chronic aquatic toxicity
Eye Dam.	Serious eye damage
H301	Toxic if swallowed.
H301 + H311	Toxic if swallowed or in contact with skin
H311	Toxic in contact with skin.
H314	Causes severe skin burns and eye damage.
H318	Causes serious eye damage.

HMIS Rating

Health hazard:	3
Chronic Health Hazard:	*
Flammability:	0
Physical Hazard	0

NFPA Rating

Health hazard:	3
Fire Hazard:	2
Reactivity Hazard:	0

Further information
Copyright 2015 Sigma-Aldrich Co. LLC. License granted to make unlimited paper copies for internal use only.
The above information is believed to be correct but does not purport to be all inclusive and shall be used only as a guide. The information in this document is based on the present state of our knowledge and is applicable to the product with regard to appropriate safety precautions. It does not represent any guarantee of the properties of the product. Sigma-Aldrich Corporation and its Affiliates shall not be held liable for any damage resulting from handling or from contact with the above product. See www.sigma-aldrich.com and/or the reverse side of invoice or packing slip for additional terms and conditions of sale.

Preparation Information
Sigma-Aldrich Corporation
Product Safety – Americas Region
1-800-521-8956

Version: 4.7 Revision Date: 05/27/2015 Print Date: 04/01/2016

SAFETY DATA SHEET

Version 5.5
Revision Date 06/02/2016
Print Date 06/21/2016

1. PRODUCT AND COMPANY IDENTIFICATION

1.1 Product identifiers

Product name : *o*-Xylene

Product Number : 95660
Brand : Sigma-Aldrich
Index-No. : 601-022-00-9

CAS-No. : 95-47-6

1.2 Relevant identified uses of the substance or mixture and uses advised against

Identified uses : Laboratory chemicals, Synthesis of substances

1.3 Details of the supplier of the safety data sheet

Company : Sigma-Aldrich
3050 Spruce Street
SAINT LOUIS MO 63103
USA

Telephone : +1 800-325-5832
Fax : +1 800-325-5052

1.4 Emergency telephone number

Emergency Phone # : (314) 776-6555

2. HAZARDS IDENTIFICATION

2.1 Classification of the substance or mixture

GHS Classification in accordance with 29 CFR 1910 (OSHA HCS)
Flammable liquids (Category 3), H226
Acute toxicity, Inhalation (Category 4), H332
Acute toxicity, Dermal (Category 4), H312
Skin irritation (Category 2), H315
Eye irritation (Category 2A), H319
Specific target organ toxicity - single exposure (Category 3), Respiratory system, H335
Aspiration hazard (Category 1), H304
Acute aquatic toxicity (Category 3), H402
Chronic aquatic toxicity (Category 3), H412

For the full text of the H-Statements mentioned in this Section, see Section 16.

2.2 GHS Label elements, including precautionary statements

Pictogram



Signal word Danger

Hazard statement(s)

H226	Flammable liquid and vapour.
H304	May be fatal if swallowed and enters airways.
H312 + H332	Harmful in contact with skin or if inhaled
H315	Causes skin irritation.
H319	Causes serious eye irritation.

H335	May cause respiratory irritation.
H412	Harmful to aquatic life with long lasting effects.

Precautionary statement(s)

P210	Keep away from heat/sparks/open flames/hot surfaces. No smoking.
P233	Keep container tightly closed.
P240	Ground/bond container and receiving equipment.
P241	Use explosion-proof electrical/ ventilating/ lighting/ equipment.
P242	Use only non-sparking tools.
P243	Take precautionary measures against static discharge.
P261	Avoid breathing dust/ fume/ gas/ mist/ vapours/ spray.
P264	Wash skin thoroughly after handling.
P271	Use only outdoors or in a well-ventilated area.
P273	Avoid release to the environment.
P280	Wear protective gloves/ protective clothing/ eye protection/ face protection.
P301 + P310	IF SWALLOWED: Immediately call a POISON CENTER/doctor.
P303 + P361 + P353	IF ON SKIN (or hair): Take off immediately all contaminated clothing. Rinse skin with water/shower.
P304 + P340 + P312	IF INHALED: Remove person to fresh air and keep comfortable for breathing. Call a POISON CENTER/doctor if you feel unwell.
P305 + P351 + P338	IF IN EYES: Rinse cautiously with water for several minutes. Remove contact lenses, if present and easy to do. Continue rinsing.
P331	Do NOT induce vomiting.
P332 + P313	If skin irritation occurs: Get medical advice/ attention.
P337 + P313	If eye irritation persists: Get medical advice/ attention.
P362	Take off contaminated clothing and wash before reuse.
P370 + P378	In case of fire: Use dry sand, dry chemical or alcohol-resistant foam to extinguish.
P403 + P233	Store in a well-ventilated place. Keep container tightly closed.
P403 + P235	Store in a well-ventilated place. Keep cool.
P405	Store locked up.
P501	Dispose of contents/ container to an approved waste disposal plant.

2.3 Hazards not otherwise classified (HNOC) or not covered by GHS - none

3. COMPOSITION/INFORMATION ON INGREDIENTS

3.1 Substances

Synonyms	:	1,2-Dimethylbenzene
Formula	:	C_8H_{10}
Molecular weight	:	106.17 g/mol
CAS-No.	:	95-47-6
EC-No.	:	202-422-2
Index-No.	:	601-022-00-9

Hazardous components

Component	Classification	Concentration
o-Xylene		
	Flam. Liq. 3; Acute Tox. 4; Skin Irrit. 2; Eye Irrit. 2A; STOT SE 3; Asp. Tox. 1; Aquatic Acute 3; Aquatic Chronic 3; H226, H304, H312 + H332, H315, H319, H335, H412	<= 100 %

For the full text of the H-Statements mentioned in this Section, see Section 16.

4. FIRST AID MEASURES

4.1 Description of first aid measures

General advice
Consult a physician. Show this safety data sheet to the doctor in attendance.Move out of dangerous area.

If inhaled
If breathed in, move person into fresh air. If not breathing, give artificial respiration. Consult a physician.

In case of skin contact
Wash off with soap and plenty of water. Consult a physician.

In case of eye contact
Rinse thoroughly with plenty of water for at least 15 minutes and consult a physician.

If swallowed
Do NOT induce vomiting. Never give anything by mouth to an unconscious person. Rinse mouth with water. Consult a physician.

4.2 Most important symptoms and effects, both acute and delayed
The most important known symptoms and effects are described in the labelling (see section 2.2) and/or in section 11

4.3 Indication of any immediate medical attention and special treatment needed
No data available

5. FIREFIGHTING MEASURES

5.1 Extinguishing media

Suitable extinguishing media
Use water spray, alcohol-resistant foam, dry chemical or carbon dioxide.

5.2 Special hazards arising from the substance or mixture
No data available

5.3 Advice for firefighters
Wear self-contained breathing apparatus for firefighting if necessary.

5.4 Further information
Use water spray to cool unopened containers.

6. ACCIDENTAL RELEASE MEASURES

6.1 Personal precautions, protective equipment and emergency procedures
Use personal protective equipment. Avoid breathing vapours, mist or gas. Ensure adequate ventilation. Remove all sources of ignition. Evacuate personnel to safe areas. Beware of vapours accumulating to form explosive concentrations. Vapours can accumulate in low areas.
For personal protection see section 8.

6.2 Environmental precautions
Prevent further leakage or spillage if safe to do so. Do not let product enter drains. Discharge into the environment must be avoided.

6.3 Methods and materials for containment and cleaning up
Contain spillage, and then collect with an electrically protected vacuum cleaner or by wet-brushing and place in container for disposal according to local regulations (see section 13).

6.4 Reference to other sections
For disposal see section 13.

7. HANDLING AND STORAGE

7.1 Precautions for safe handling
Avoid contact with skin and eyes. Avoid inhalation of vapour or mist.
Keep away from sources of ignition - No smoking.Take measures to prevent the build up of electrostatic charge.
For precautions see section 2.2.

7.2 Conditions for safe storage, including any incompatibilities

Keep container tightly closed in a dry and well-ventilated place. Containers which are opened must be carefully resealed and kept upright to prevent leakage.
Storage class (TRGS 510): Flammable liquids

7.3 Specific end use(s)

Apart from the uses mentioned in section 1.2 no other specific uses are stipulated

8. EXPOSURE CONTROLS/PERSONAL PROTECTION

8.1 Control parameters

Components with workplace control parameters

Component	CAS-No.	Value	Control parameters	Basis
o-Xylene	95-47-6	TWA	100.000000 ppm	USA. ACGIH Threshold Limit Values (TLV)
	Remarks	Eye & Upper Respiratory Tract irritation Central Nervous System impairment Substances for which there is a Biological Exposure Index or Indices (see BEI® section) Not classifiable as a human carcinogen		
		STEL	150.000000 ppm	USA. ACGIH Threshold Limit Values (TLV)
		Eye & Upper Respiratory Tract irritation Central Nervous System impairment Substances for which there is a Biological Exposure Index or Indices (see BEI® section) Not classifiable as a human carcinogen		
		TWA	100.000000 ppm 435.000000 mg/m3	USA. Occupational Exposure Limits (OSHA) - Table Z-1 Limits for Air Contaminants
		TWA	100.000000 ppm 435.000000 mg/m3	USA. NIOSH Recommended Exposure Limits
		ST	150.000000 ppm 655.000000 mg/m3	USA. NIOSH Recommended Exposure Limits
		TWA	100.000000 ppm 435.000000 mg/m3	USA. Occupational Exposure Limits (OSHA) - Table Z-1 Limits for Air Contaminants
		The value in mg/m3 is approximate.		
		TWA	100.000000 ppm	USA. ACGIH Threshold Limit Values (TLV)
		Central Nervous System impairment Upper Respiratory Tract irritation Eye irritation Substances for which there is a Biological Exposure Index or Indices (see BEI® section) Not classifiable as a human carcinogen		
		STEL	150.000000 ppm	USA. ACGIH Threshold Limit Values (TLV)
		Central Nervous System impairment		

		Upper Respiratory Tract irritation Eye irritation Substances for which there is a Biological Exposure Index or Indices (see BEI® section) Not classifiable as a human carcinogen		
		TWA	100 ppm	USA. ACGIH Threshold Limit Values (TLV)
		Central Nervous System impairment Upper Respiratory Tract irritation Eye irritation Substances for which there is a Biological Exposure Index or Indices (see BEI® section) Not classifiable as a human carcinogen		
		STEL	150 ppm	USA. ACGIH Threshold Limit Values (TLV)
		Central Nervous System impairment Upper Respiratory Tract irritation Eye irritation Substances for which there is a Biological Exposure Index or Indices (see BEI® section) Not classifiable as a human carcinogen		
		TWA	100 ppm 435 mg/m3	USA. Occupational Exposure Limits (OSHA) - Table Z-1 Limits for Air Contaminants
		The value in mg/m3 is approximate.		

Biological occupational exposure limits

Component	CAS-No.	Parameters	Value	Biological specimen	Basis
o-Xylene	95-47-6	Methylhippuric acids	1,500.0000 mg/g	Urine	ACGIH - Biological Exposure Indices (BEI)
	Remarks	End of shift (As soon as possible after exposure ceases)			
		Methylhippuric acids	1.5g/g creatinine	Urine	ACGIH - Biological Exposure Indices (BEI)
		End of shift (As soon as possible after exposure ceases)			

8.2 Exposure controls

Appropriate engineering controls
Handle in accordance with good industrial hygiene and safety practice. Wash hands before breaks and at the end of workday.

Personal protective equipment

Eye/face protection
Face shield and safety glasses Use equipment for eye protection tested and approved under appropriate government standards such as NIOSH (US) or EN 166(EU).

Skin protection
Handle with gloves. Gloves must be inspected prior to use. Use proper glove removal technique (without touching glove's outer surface) to avoid skin contact with this product. Dispose of contaminated gloves after use in accordance with applicable laws and good laboratory practices. Wash and dry hands.

Full contact
Material: Fluorinated rubber
Minimum layer thickness: 0.7 mm
Break through time: 480 min
Material tested:Vitoject® (KCL 890 / Aldrich Z677698, Size M)

Splash contact
Material: Nitrile rubber

Minimum layer thickness: 0.4 mm
Break through time: 30 min
Material tested:Camatril® (KCL 730 / Aldrich Z677442, Size M)

data source: KCL GmbH, D-36124 Eichenzell, phone +49 (0)6659 87300, e-mail sales@kcl.de, test method: EN374
If used in solution, or mixed with other substances, and under conditions which differ from EN 374, contact the supplier of the CE approved gloves. This recommendation is advisory only and must be evaluated by an industrial hygienist and safety officer familiar with the specific situation of anticipated use by our customers. It should not be construed as offering an approval for any specific use scenario.

Body Protection
Complete suit protecting against chemicals, Flame retardant antistatic protective clothing., The type of protective equipment must be selected according to the concentration and amount of the dangerous substance at the specific workplace.

Respiratory protection
Where risk assessment shows air-purifying respirators are appropriate use a full-face respirator with multi-purpose combination (US) or type ABEK (EN 14387) respirator cartridges as a backup to engineering controls. If the respirator is the sole means of protection, use a full-face supplied air respirator. Use respirators and components tested and approved under appropriate government standards such as NIOSH (US) or CEN (EU).

Control of environmental exposure
Prevent further leakage or spillage if safe to do so. Do not let product enter drains. Discharge into the environment must be avoided.

9. PHYSICAL AND CHEMICAL PROPERTIES

9.1 Information on basic physical and chemical properties

a)	Appearance	Form: liquid Colour: colourless
b)	Odour	No data available
c)	Odour Threshold	No data available
d)	pH	No data available
e)	Melting point/freezing point	Melting point/range: -26 - -23 °C (-15 - -9 °F) - lit.
f)	Initial boiling point and boiling range	143 - 145 °C (289 - 293 °F) - lit.
g)	Flash point	31.0 °C (87.8 °F) - closed cup
h)	Evaporation rate	No data available
i)	Flammability (solid, gas)	No data available
j)	Upper/lower flammability or explosive limits	Upper explosion limit: 6.7 %(V) Lower explosion limit: 0.9 %(V)
k)	Vapour pressure	21.3 hPa (16.0 mmHg) at 37.7 °C (99.9 °F)
l)	Vapour density	No data available
m)	Relative density	0.879 g/mL at 20 °C (68 °F)
n)	Water solubility	0.1705 g/l at 25 °C (77 °F) - partly soluble
o)	Partition coefficient: n-octanol/water	log Pow: 3.12 at 20 °C (68 °F)
p)	Auto-ignition temperature	464.0 °C (867.2 °F)
q)	Decomposition temperature	No data available
r)	Viscosity	No data available

s) Explosive properties No data available

t) Oxidizing properties No data available

9.2 Other safety information

Surface tension 29.8 mN/m at 25.0 °C (77.0 °F)

10. STABILITY AND REACTIVITY

10.1 Reactivity
No data available

10.2 Chemical stability
Stable under recommended storage conditions.

10.3 Possibility of hazardous reactions
Vapours may form explosive mixture with air.

10.4 Conditions to avoid
Heat, flames and sparks.

10.5 Incompatible materials
Oxidizing agents

10.6 Hazardous decomposition products
Hazardous decomposition products formed under fire conditions. - Carbon oxides
Other decomposition products - No data available
In the event of fire: see section 5

11. TOXICOLOGICAL INFORMATION

11.1 Information on toxicological effects

Acute toxicity
No data available

LC50 Inhalation - Rat - male - 6 h - 18,800 mg/m3

Dermal: No data available

LD50 Intraperitoneal - Mouse - 1,364 mg/kg

Skin corrosion/irritation
Skin - Rabbit
Result: Irritating to skin. - 24 h

Serious eye damage/eye irritation
No data available

Respiratory or skin sensitisation
- Mouse
Result: Does not cause skin sensitisation.
(OECD Test Guideline 429)

Germ cell mutagenicity
Ames test
Salmonella typhimurium
Result: negative

Carcinogenicity

This product is or contains a component that is not classifiable as to its carcinogenicity based on its IARC, ACGIH, NTP, or EPA classification.

IARC: 3 - Group 3: Not classifiable as to its carcinogenicity to humans (o-Xylene)

IARC: No component of this product present at levels greater than or equal to 0.1% is identified as probable, possible or confirmed human carcinogen by IARC.

NTP: No component of this product present at levels greater than or equal to 0.1% is identified as a known or anticipated carcinogen by NTP.

No component of this product present at levels greater than or equal to 0.1% is identified as a known or anticipated carcinogen by NTP.

OSHA: No component of this product present at levels greater than or equal to 0.1% is identified as a carcinogen or potential carcinogen by OSHA.

No component of this product present at levels greater than or equal to 0.1% is identified as a carcinogen or potential carcinogen by OSHA.

Reproductive toxicity
No data available

No data available

Specific target organ toxicity - single exposure
No data available

Specific target organ toxicity - repeated exposure
No data available

Aspiration hazard
May be fatal if swallowed and enters airways.

Additional Information
RTECS: ZE2450000

narcosis, Lung irritation, chest pain, pulmonary edema, Central nervous system depression, Dermatitis, Gastrointestinal disturbance, Liver injury may occur., Kidney injury may occur., Blood disorders

Nerves. -

12. ECOLOGICAL INFORMATION

12.1 Toxicity

Toxicity to fish	LC50 - Lepomis macrochirus (Bluegill) - 16.10 mg/l - 96 h

12.2 Persistence and degradability

Biodegradability	aerobic - Exposure time 28 d Result: 69.67 % - Not readily biodegradable. (OECD Test Guideline 301F) Remarks: The 10 day time window criterion is not fulfilled.

12.3 Bioaccumulative potential
No data available

12.4 Mobility in soil
No data available

12.5 Results of PBT and vPvB assessment
PBT/vPvB assessment not available as chemical safety assessment not required/not conducted

12.6 Other adverse effects
An environmental hazard cannot be excluded in the event of unprofessional handling or disposal.
Harmful to aquatic life with long lasting effects.

13. DISPOSAL CONSIDERATIONS

13.1 Waste treatment methods

Product
Contact a licensed professional waste disposal service to dispose of this material. Burn in a chemical incinerator equipped with an afterburner and scrubber but exert extra care in igniting as this material is highly flammable. Offer surplus and non-recyclable solutions to a licensed disposal company.

Contaminated packaging
Dispose of as unused product.

14. TRANSPORT INFORMATION

DOT (US)
UN number: 1307 Class: 3 Packing group: III
Proper shipping name: Xylenes
Reportable Quantity (RQ): 100 lbs

Poison Inhalation Hazard: No

IMDG
UN number: 1307 Class: 3 Packing group: III EMS-No: F-E, S-D
Proper shipping name: XYLENES

IATA
UN number: 1307 Class: 3 Packing group: III
Proper shipping name: Xylenes

15. REGULATORY INFORMATION

SARA 302 Components
No chemicals in this material are subject to the reporting requirements of SARA Title III, Section 302.

SARA 313 Components
The following components are subject to reporting levels established by SARA Title III, Section 313:

	CAS-No.	Revision Date
o-Xylene	95-47-6	2007-07-01

SARA 311/312 Hazards
Fire Hazard, Acute Health Hazard

Massachusetts Right To Know Components

	CAS-No.	Revision Date
o-Xylene	95-47-6	2007-07-01

Pennsylvania Right To Know Components

	CAS-No.	Revision Date
o-Xylene	95-47-6	2007-07-01

New Jersey Right To Know Components

	CAS-No.	Revision Date
o-Xylene	95-47-6	2007-07-01

California Prop. 65 Components

This product does not contain any chemicals known to State of California to cause cancer, birth defects, or any other reproductive harm.
This product does not contain any chemicals known to State of California to cause cancer, birth defects, or any other reproductive harm.

16. OTHER INFORMATION

Full text of H-Statements referred to under sections 2 and 3.

Acute Tox.	Acute toxicity
Aquatic Acute	Acute aquatic toxicity
Aquatic Chronic	Chronic aquatic toxicity
Asp. Tox.	Aspiration hazard
Eye Irrit.	Eye irritation
Flam. Liq.	Flammable liquids
H226	Flammable liquid and vapour.
H304	May be fatal if swallowed and enters airways.
H312	Harmful in contact with skin.

H312 + H332	Harmful in contact with skin or if inhaled
H315	Causes skin irritation.
H319	Causes serious eye irritation.

HMIS Rating

Health hazard:	2
Chronic Health Hazard:	
Flammability:	3
Physical Hazard	0

NFPA Rating

Health hazard:	2
Fire Hazard:	3
Reactivity Hazard:	0

Further information

Copyright 2016 Sigma-Aldrich Co. LLC. License granted to make unlimited paper copies for internal use only.
The above information is believed to be correct but does not purport to be all inclusive and shall be used only as a guide. The information in this document is based on the present state of our knowledge and is applicable to the product with regard to appropriate safety precautions. It does not represent any guarantee of the properties of the product. Sigma-Aldrich Corporation and its Affiliates shall not be held liable for any damage resulting from handling or from contact with the above product. See www.sigma-aldrich.com and/or the reverse side of invoice or packing slip for additional terms and conditions of sale.

Preparation Information

Sigma-Aldrich Corporation
Product Safety – Americas Region
1-800-521-8956

Version: 5.5 Revision Date: 06/02/2016 Print Date: 06/21/2016

SAFETY DATA SHEET

Version 4.10
Revision Date 11/12/2015
Print Date 02/07/2016

1. PRODUCT AND COMPANY IDENTIFICATION

1.1 Product identifiers

Product name : *p*-Cresol

Product Number : W233706
Brand : Aldrich
Index-No. : 604-004-00-9

CAS-No. : 106-44-5

1.2 Relevant identified uses of the substance or mixture and uses advised against

Identified uses : Laboratory chemicals, Synthesis of substances

1.3 Details of the supplier of the safety data sheet

Company : Sigma-Aldrich
3050 Spruce Street
SAINT LOUIS MO 63103
USA

Telephone : +1 800-325-5832
Fax : +1 800-325-5052

1.4 Emergency telephone number

Emergency Phone # : (314) 776-6555

2. HAZARDS IDENTIFICATION

2.1 Classification of the substance or mixture

GHS Classification in accordance with 29 CFR 1910 (OSHA HCS)
Acute toxicity, Oral (Category 3), H301
Acute toxicity, Dermal (Category 3), H311
Skin corrosion (Category 1B), H314
Serious eye damage (Category 1), H318
Acute aquatic toxicity (Category 2), H401
Chronic aquatic toxicity (Category 2), H411

For the full text of the H-Statements mentioned in this Section, see Section 16.

2.2 GHS Label elements, including precautionary statements

Pictogram



Signal word Danger

Hazard statement(s)
H301 + H311 Toxic if swallowed or in contact with skin
H314 Causes severe skin burns and eye damage.
H411 Toxic to aquatic life with long lasting effects.

Precautionary statement(s)
P260 Do not breathe dust or mist.
P264 Wash skin thoroughly after handling.
P270 Do not eat, drink or smoke when using this product.

P273	Avoid release to the environment.
P280	Wear protective gloves/ protective clothing/ eye protection/ face protection.
P301 + P310	IF SWALLOWED: Immediately call a POISON CENTER or doctor/ physician.
P301 + P330 + P331	IF SWALLOWED: Rinse mouth. Do NOT induce vomiting.
P303 + P361 + P353	IF ON SKIN (or hair): Remove/ Take off immediately all contaminated clothing. Rinse skin with water/ shower.
P304 + P340	IF INHALED: Remove victim to fresh air and keep at rest in a position comfortable for breathing.
P305 + P351 + P338	IF IN EYES: Rinse cautiously with water for several minutes. Remove contact lenses, if present and easy to do. Continue rinsing.
P310	Immediately call a POISON CENTER or doctor/ physician.
P322	Specific measures (see supplemental first aid instructions on this label).
P361	Remove/Take off immediately all contaminated clothing.
P363	Wash contaminated clothing before reuse.
P391	Collect spillage.
P405	Store locked up.
P501	Dispose of contents/ container to an approved waste disposal plant.

2.3 Hazards not otherwise classified (HNOC) or not covered by GHS - none

3. COMPOSITION/INFORMATION ON INGREDIENTS

3.1 Substances

Synonyms : 4-Methylphenol

Formula : C_7H_8O

Molecular weight : 108.14 g/mol

CAS-No. : 106-44-5

EC-No. : 203-398-6

Index-No. : 604-004-00-9

Hazardous components

Component	Classification	Concentration
p-Cresol		
	Acute Tox. 3; Skin Corr. 1B; Eye Dam. 1; Aquatic Acute 2; Aquatic Chronic 2; H301 + H311, H314, H411	<= 100 %

For the full text of the H-Statements mentioned in this Section, see Section 16.

4. FIRST AID MEASURES

4.1 Description of first aid measures

General advice
Consult a physician. Show this safety data sheet to the doctor in attendance.Move out of dangerous area.

If inhaled
If breathed in, move person into fresh air. If not breathing, give artificial respiration. Consult a physician.

In case of skin contact
Wash off with soap and plenty of water. Take victim immediately to hospital. Consult a physician.

In case of eye contact
Flush eyes with water as a precaution.

If swallowed
Never give anything by mouth to an unconscious person. Rinse mouth with water. Consult a physician.

4.2 Most important symptoms and effects, both acute and delayed
The most important known symptoms and effects are described in the labelling (see section 2.2) and/or in section 11

4.3 Indication of any immediate medical attention and special treatment needed
No data available

5. FIREFIGHTING MEASURES

5.1 Extinguishing media

Suitable extinguishing media
Use water spray, alcohol-resistant foam, dry chemical or carbon dioxide.

5.2 Special hazards arising from the substance or mixture
Carbon oxides

5.3 Advice for firefighters
Wear self-contained breathing apparatus for firefighting if necessary.

5.4 Further information
No data available

6. ACCIDENTAL RELEASE MEASURES

6.1 Personal precautions, protective equipment and emergency procedures
Wear respiratory protection. Avoid dust formation. Avoid breathing vapours, mist or gas. Ensure adequate ventilation. Evacuate personnel to safe areas. Avoid breathing dust.
For personal protection see section 8.

6.2 Environmental precautions
Prevent further leakage or spillage if safe to do so. Do not let product enter drains. Discharge into the environment must be avoided.

6.3 Methods and materials for containment and cleaning up
Pick up and arrange disposal without creating dust. Sweep up and shovel. Keep in suitable, closed containers for disposal.

6.4 Reference to other sections
For disposal see section 13.

7. HANDLING AND STORAGE

7.1 Precautions for safe handling
Avoid contact with skin and eyes. Avoid formation of dust and aerosols.
Provide appropriate exhaust ventilation at places where dust is formed.
For precautions see section 2.2.

7.2 Conditions for safe storage, including any incompatibilities
Keep container tightly closed in a dry and well-ventilated place.

hygroscopic Air and light sensitive. Handle and store under inert gas.

7.3 Specific end use(s)
Apart from the uses mentioned in section 1.2 no other specific uses are stipulated

8. EXPOSURE CONTROLS/PERSONAL PROTECTION

8.1 Control parameters

Components with workplace control parameters

Component	CAS-No.	Value	Control parameters	Basis
p-Cresol	106-44-5	TWA	2.3 ppm 10 mg/m3	USA. NIOSH Recommended Exposure Limits
		TWA	5 ppm 22 mg/m3	USA. Occupational Exposure Limits (OSHA) - Table Z-1 Limits for Air Contaminants
	Remarks	Skin designation The value in mg/m3 is approximate.		

		TWA	20 mg/m3	USA. ACGIH Threshold Limit Values (TLV)
		Upper Respiratory Tract irritation Not classifiable as a human carcinogen Danger of cutaneous absorption		

8.2 Exposure controls

Appropriate engineering controls
Avoid contact with skin, eyes and clothing. Wash hands before breaks and immediately after handling the product.

Personal protective equipment

Eye/face protection
Face shield and safety glasses Use equipment for eye protection tested and approved under appropriate government standards such as NIOSH (US) or EN 166(EU).

Skin protection
Handle with gloves. Gloves must be inspected prior to use. Use proper glove removal technique (without touching glove's outer surface) to avoid skin contact with this product. Dispose of contaminated gloves after use in accordance with applicable laws and good laboratory practices. Wash and dry hands.

Full contact
Material: Nitrile rubber
Minimum layer thickness: 0.4 mm
Break through time: 480 min
Material tested:Camatril® (KCL 730 / Aldrich Z677442, Size M)

Splash contact
Material: Nitrile rubber
Minimum layer thickness: 0.2 mm
Break through time: 30 min
Material tested:Dermatril® P (KCL 743 / Aldrich Z677388, Size M)

data source: KCL GmbH, D-36124 Eichenzell, phone +49 (0)6659 87300, e-mail sales@kcl.de, test method: EN374
If used in solution, or mixed with other substances, and under conditions which differ from EN 374, contact the supplier of the CE approved gloves. This recommendation is advisory only and must be evaluated by an industrial hygienist and safety officer familiar with the specific situation of anticipated use by our customers. It should not be construed as offering an approval for any specific use scenario.

Body Protection
Complete suit protecting against chemicals, The type of protective equipment must be selected according to the concentration and amount of the dangerous substance at the specific workplace.

Respiratory protection
Where risk assessment shows air-purifying respirators are appropriate use a full-face particle respirator type N100 (US) or type P3 (EN 143) respirator cartridges as a backup to engineering controls. If the respirator is the sole means of protection, use a full-face supplied air respirator. Use respirators and components tested and approved under appropriate government standards such as NIOSH (US) or CEN (EU).

Control of environmental exposure
Prevent further leakage or spillage if safe to do so. Do not let product enter drains. Discharge into the environment must be avoided.

9. PHYSICAL AND CHEMICAL PROPERTIES

9.1 Information on basic physical and chemical properties

a)	Appearance	Form: crystalline Colour: colourless
b)	Odour	No data available
c)	Odour Threshold	No data available
d)	pH	No data available
e)	Melting point/freezing	Melting point/range: 31 - 37 °C (88 - 99 °F)

	point	Melting point/range: 32 - 34 °C (90 - 93 °F) - lit.
f)	Initial boiling point and boiling range	202 °C (396 °F) - lit.
g)	Flash point	85.0 °C (185.0 °F) - closed cup
h)	Evaporation rate	No data available
i)	Flammability (solid, gas)	No data available
j)	Upper/lower flammability or explosive limits	Lower explosion limit: 1.1 %(V)
k)	Vapour pressure	1.3 hPa (1.0 mmHg) at 20.0 °C (68.0 °F)
l)	Vapour density	No data available
m)	Relative density	1.034 g/cm3 at 25 °C (77 °F)
n)	Water solubility	No data available
o)	Partition coefficient: n-octanol/water	log Pow: 1.94
p)	Auto-ignition temperature	559.0 °C (1,038.2 °F)
q)	Decomposition temperature	No data available
r)	Viscosity	No data available
s)	Explosive properties	No data available
t)	Oxidizing properties	No data available

9.2 Other safety information
No data available

10. STABILITY AND REACTIVITY

10.1 Reactivity
No data available

10.2 Chemical stability
Stable under recommended storage conditions.

10.3 Possibility of hazardous reactions
No data available

10.4 Conditions to avoid
No data available

10.5 Incompatible materials
Oxidizing agents, Bases

10.6 Hazardous decomposition products
Other decomposition products - No data available
In the event of fire: see section 5

11. TOXICOLOGICAL INFORMATION

11.1 Information on toxicological effects

Acute toxicity
LD50 Oral - Rat - 207.0 mg/kg
Remarks: Sense Organs and Special Senses (Nose, Eye, Ear, and Taste):Olfaction:Other changes. Behavioral:Convulsions or effect on seizure threshold. Gastrointestinal:Ulceration or bleeding from stomach.

LC50 Inhalation - Rat - 1 h - > 710 mg/m3

LD50 Dermal - Rabbit - 301.0 mg/kg
Remarks: Behavioral:Tremor. Gastrointestinal:Changes in structure or function of salivary glands. Kidney, Ureter, Bladder:Other changes.

No data available

Skin corrosion/irritation
Skin - Rabbit
Result: Severe skin irritation - 24 h

Serious eye damage/eye irritation
Eyes - Rabbit
Result: Severe eye irritation

Respiratory or skin sensitisation
No data available

Germ cell mutagenicity
No data available

Carcinogenicity

IARC: No component of this product present at levels greater than or equal to 0.1% is identified as probable, possible or confirmed human carcinogen by IARC.

NTP: No component of this product present at levels greater than or equal to 0.1% is identified as a known or anticipated carcinogen by NTP.

OSHA: No component of this product present at levels greater than or equal to 0.1% is identified as a carcinogen or potential carcinogen by OSHA.

Reproductive toxicity
No data available

No data available

Specific target organ toxicity - single exposure
No data available

Specific target organ toxicity - repeated exposure
No data available

Aspiration hazard
No data available

Additional Information
RTECS: GO6475000

Material is extremely destructive to tissue of the mucous membranes and upper respiratory tract, eyes, and skin., spasm, inflammation and edema of the larynx, spasm, inflammation and edema of the bronchi, pneumonitis, pulmonary edema, laryngitis, Dizziness, Cardiovascular effects., Muscle cramps/spasms., Symptoms of exposure may include burning sensation, coughing, wheezing, laryngitis, shortness of breath, headache, nausea, and vomiting.

Kidney -

12. ECOLOGICAL INFORMATION

12.1 Toxicity

Toxicity to fish	LC50 - other fish - 16.00 - 24.00 mg/l - 24 h
	LC50 - Oncorhynchus mykiss (rainbow trout) - 7.9 mg/l - 96 h
Toxicity to daphnia and other aquatic invertebrates	LC50 - Daphnia magna (Water flea) - 1.4 mg/l - 48 h

12.2 Persistence and degradability
No data available

12.3 Bioaccumulative potential
Does not bioaccumulate.

12.4 Mobility in soil
No data available

12.5 Results of PBT and vPvB assessment
PBT/vPvB assessment not available as chemical safety assessment not required/not conducted

12.6 Other adverse effects
An environmental hazard cannot be excluded in the event of unprofessional handling or disposal.
Toxic to aquatic life.

No data available

13. DISPOSAL CONSIDERATIONS

13.1 Waste treatment methods

Product
Offer surplus and non-recyclable solutions to a licensed disposal company. Contact a licensed professional waste disposal service to dispose of this material. Dissolve or mix the material with a combustible solvent and burn in a chemical incinerator equipped with an afterburner and scrubber.

Contaminated packaging
Dispose of as unused product.

14. TRANSPORT INFORMATION

DOT (US)
UN number: 3455 Class: 6.1 (8) Packing group: II
Proper shipping name: Cresols, solid
Reportable Quantity (RQ): 100 lbs

Poison Inhalation Hazard: No

IMDG
UN number: 3455 Class: 6.1 (8) Packing group: II EMS-No: F-A, S-B
Proper shipping name: CRESOLS, SOLID

IATA
UN number: 3455 Class: 6.1 (8) Packing group: II
Proper shipping name: Cresols, solid

15. REGULATORY INFORMATION

SARA 302 Components
No chemicals in this material are subject to the reporting requirements of SARA Title III, Section 302.

SARA 313 Components
The following components are subject to reporting levels established by SARA Title III, Section 313:

	CAS-No.	Revision Date
p-Cresol	106-44-5	2007-07-01

SARA 311/312 Hazards
Acute Health Hazard

Massachusetts Right To Know Components

	CAS-No.	Revision Date
p-Cresol	106-44-5	2007-07-01

Pennsylvania Right To Know Components

	CAS-No.	Revision Date
p-Cresol	106-44-5	2007-07-01

New Jersey Right To Know Components

	CAS-No.	Revision Date
p-Cresol	106-44-5	2007-07-01

California Prop. 65 Components

This product does not contain any chemicals known to State of California to cause cancer, birth defects, or any other reproductive harm.

16. OTHER INFORMATION

Full text of H-Statements referred to under sections 2 and 3.

Acute Tox.	Acute toxicity
Aquatic Acute	Acute aquatic toxicity
Aquatic Chronic	Chronic aquatic toxicity
Eye Dam.	Serious eye damage
H301	Toxic if swallowed.
H301 + H311	Toxic if swallowed or in contact with skin
H311	Toxic in contact with skin.
H314	Causes severe skin burns and eye damage.

HMIS Rating

Health hazard:	3
Chronic Health Hazard:	
Flammability:	0
Physical Hazard	0

NFPA Rating

Health hazard:	3
Fire Hazard:	2
Reactivity Hazard:	0

Further information

Copyright 2015 Sigma-Aldrich Co. LLC. License granted to make unlimited paper copies for internal use only.
The above information is believed to be correct but does not purport to be all inclusive and shall be used only as a guide. The information in this document is based on the present state of our knowledge and is applicable to the product with regard to appropriate safety precautions. It does not represent any guarantee of the properties of the product. Sigma-Aldrich Corporation and its Affiliates shall not be held liable for any damage resulting from handling or from contact with the above product. See www.sigma-aldrich.com and/or the reverse side of invoice or packing slip for additional terms and conditions of sale.

Preparation Information

Sigma-Aldrich Corporation
Product Safety – Americas Region
1-800-521-8956

Version: 4.10 Revision Date: 11/12/2015 Print Date: 02/07/2016

SAFETY DATA SHEET

Version 4.2
Revision Date 07/09/2014
Print Date 04/20/2016

1. PRODUCT AND COMPANY IDENTIFICATION

1.1 Product identifiers

Product name : 1,4-Diethylbenzene

Product Number : D91004
Brand : Aldrich

CAS-No. : 105-05-5

1.2 Relevant identified uses of the substance or mixture and uses advised against

Identified uses : Laboratory chemicals, Manufacture of substances

1.3 Details of the supplier of the safety data sheet

Company : Sigma-Aldrich
3050 Spruce Street
SAINT LOUIS MO 63103
USA

Telephone : +1 800-325-5832
Fax : +1 800-325-5052

1.4 Emergency telephone number

Emergency Phone # : (314) 776-6555

2. HAZARDS IDENTIFICATION

2.1 Classification of the substance or mixture

GHS Classification in accordance with 29 CFR 1910 (OSHA HCS)
Flammable liquids (Category 3), H226
Skin irritation (Category 2), H315
Eye irritation (Category 2A), H319
Specific target organ toxicity - single exposure (Category 3), Respiratory system, H335

For the full text of the H-Statements mentioned in this Section, see Section 16.

2.2 GHS Label elements, including precautionary statements

Pictogram



Signal word Warning

Hazard statement(s)
H226 Flammable liquid and vapour.
H315 Causes skin irritation.
H319 Causes serious eye irritation.
H335 May cause respiratory irritation.

Precautionary statement(s)
P210 Keep away from heat/sparks/open flames/hot surfaces. - No smoking.
P233 Keep container tightly closed.
P240 Ground/bond container and receiving equipment.
P241 Use explosion-proof electrical/ ventilating/ lighting/ equipment.
P242 Use only non-sparking tools.
P243 Take precautionary measures against static discharge.

P261	Avoid breathing dust/ fume/ gas/ mist/ vapours/ spray.
P264	Wash skin thoroughly after handling.
P271	Use only outdoors or in a well-ventilated area.
P280	Wear protective gloves/ protective clothing/ eye protection/ face protection.
P303 + P361 + P353	IF ON SKIN (or hair): Remove/ Take off immediately all contaminated clothing. Rinse skin with water/ shower.
P304 + P340	IF INHALED: Remove victim to fresh air and keep at rest in a position comfortable for breathing.
P305 + P351 + P338	IF IN EYES: Rinse cautiously with water for several minutes. Remove contact lenses, if present and easy to do. Continue rinsing.
P312	Call a POISON CENTER or doctor/ physician if you feel unwell.
P321	Specific treatment (see supplemental first aid instructions on this label).
P332 + P313	If skin irritation occurs: Get medical advice/ attention.
P337 + P313	If eye irritation persists: Get medical advice/ attention.
P362	Take off contaminated clothing and wash before reuse.
P370 + P378	In case of fire: Use dry sand, dry chemical or alcohol-resistant foam for extinction.
P403 + P233	Store in a well-ventilated place. Keep container tightly closed.
P403 + P235	Store in a well-ventilated place. Keep cool.
P405	Store locked up.
P501	Dispose of contents/ container to an approved waste disposal plant.

2.3 Hazards not otherwise classified (HNOC) or not covered by GHS - none

3. COMPOSITION/INFORMATION ON INGREDIENTS

3.1 Substances

Formula	:	$C_{10}H_{14}$
Molecular Weight	:	134.22 g/mol
CAS-No.	:	105-05-5
EC-No.	:	203-265-2

Hazardous components

Component	Classification	Concentration
1,4-Diethylbenzene		
	Flam. Liq. 3; Skin Irrit. 2; Eye Irrit. 2A; STOT SE 3; H226, H315, H319, H335	-

For the full text of the H-Statements mentioned in this Section, see Section 16.

4. FIRST AID MEASURES

4.1 Description of first aid measures

General advice
Consult a physician. Show this safety data sheet to the doctor in attendance.Move out of dangerous area.

If inhaled
If breathed in, move person into fresh air. If not breathing, give artificial respiration. Consult a physician.

In case of skin contact
Wash off with soap and plenty of water. Consult a physician.

In case of eye contact
Rinse thoroughly with plenty of water for at least 15 minutes and consult a physician.

If swallowed
Do NOT induce vomiting. Never give anything by mouth to an unconscious person. Rinse mouth with water. Consult a physician.

4.2 Most important symptoms and effects, both acute and delayed
The most important known symptoms and effects are described in the labelling (see section 2.2) and/or in section 11

4.3 Indication of any immediate medical attention and special treatment needed
no data available

5. FIREFIGHTING MEASURES

5.1 Extinguishing media

Suitable extinguishing media
For small (incipient) fires, use media such as "alcohol" foam, dry chemical, or carbon dioxide. For large fires, apply water from as far as possible. Use very large quantities (flooding) of water applied as a mist or spray; solid streams of water may be ineffective. Cool all affected containers with flooding quantities of water.

5.2 Special hazards arising from the substance or mixture
Carbon oxides

5.3 Advice for firefighters
Wear self contained breathing apparatus for fire fighting if necessary.

5.4 Further information
Use water spray to cool unopened containers.

6. ACCIDENTAL RELEASE MEASURES

6.1 Personal precautions, protective equipment and emergency procedures
Use personal protective equipment. Avoid breathing vapours, mist or gas. Ensure adequate ventilation. Remove all sources of ignition. Evacuate personnel to safe areas. Beware of vapours accumulating to form explosive concentrations. Vapours can accumulate in low areas.
For personal protection see section 8.

6.2 Environmental precautions
Prevent further leakage or spillage if safe to do so. Do not let product enter drains.

6.3 Methods and materials for containment and cleaning up
Contain spillage, and then collect with an electrically protected vacuum cleaner or by wet-brushing and place in container for disposal according to local regulations (see section 13).

6.4 Reference to other sections
For disposal see section 13.

7. HANDLING AND STORAGE

7.1 Precautions for safe handling
Avoid contact with skin and eyes. Avoid inhalation of vapour or mist.
Keep away from sources of ignition - No smoking.Take measures to prevent the build up of electrostatic charge.
For precautions see section 2.2.

7.2 Conditions for safe storage, including any incompatibilities
Store in cool place. Keep container tightly closed in a dry and well-ventilated place. Containers which are opened must be carefully resealed and kept upright to prevent leakage.

7.3 Specific end use(s)
Apart from the uses mentioned in section 1.2 no other specific uses are stipulated

8. EXPOSURE CONTROLS/PERSONAL PROTECTION

8.1 Control parameters

Components with workplace control parameters
Contains no substances with occupational exposure limit values.

8.2 Exposure controls

Appropriate engineering controls
Handle in accordance with good industrial hygiene and safety practice. Wash hands before breaks and at the end of workday.

Personal protective equipment

Eye/face protection
Face shield and safety glasses Use equipment for eye protection tested and approved under appropriate government standards such as NIOSH (US) or EN 166(EU).

Skin protection
Handle with gloves. Gloves must be inspected prior to use. Use proper glove removal technique (without touching glove's outer surface) to avoid skin contact with this product. Dispose of contaminated gloves after use in accordance with applicable laws and good laboratory practices. Wash and dry hands.

Full contact
Material: Fluorinated rubber
Minimum layer thickness: 0.7 mm
Break through time: 480 min
Material tested:Vitoject® (KCL 890 / Aldrich Z677698, Size M)

Splash contact
Material: Nitrile rubber
Minimum layer thickness: 0.4 mm
Break through time: 30 min
Material tested:Camatril® (KCL 730 / Aldrich Z677442, Size M)

data source: KCL GmbH, D-36124 Eichenzell, phone +49 (0)6659 87300, e-mail sales@kcl.de, test method: EN374
If used in solution, or mixed with other substances, and under conditions which differ from EN 374, contact the supplier of the CE approved gloves. This recommendation is advisory only and must be evaluated by an industrial hygienist and safety officer familiar with the specific situation of anticipated use by our customers. It should not be construed as offering an approval for any specific use scenario.

Body Protection
impervious clothing, Flame retardant antistatic protective clothing, The type of protective equipment must be selected according to the concentration and amount of the dangerous substance at the specific workplace.

Respiratory protection
Where risk assessment shows air-purifying respirators are appropriate use a full-face respirator with multi-purpose combination (US) or type ABEK (EN 14387) respirator cartridges as a backup to engineering controls. If the respirator is the sole means of protection, use a full-face supplied air respirator. Use respirators and components tested and approved under appropriate government standards such as NIOSH (US) or CEN (EU).

Control of environmental exposure
Prevent further leakage or spillage if safe to do so. Do not let product enter drains.

9. PHYSICAL AND CHEMICAL PROPERTIES

9.1 Information on basic physical and chemical properties

a)	Appearance	Form: clear, liquid Colour: colourless
b)	Odour	no data available
c)	Odour Threshold	no data available
d)	pH	no data available
e)	Melting point/freezing point	Melting point/range: -43 °C (-45 °F) - lit.
f)	Initial boiling point and boiling range	184 °C (363 °F) - lit.
g)	Flash point	55 °C (131 °F) - closed cup
h)	Evapouration rate	no data available
i)	Flammability (solid, gas)	no data available
j)	Upper/lower flammability or	no data available

	explosive limits	
k)	Vapour pressure	no data available
l)	Vapour density	4.63 - (Air = 1.0)
m)	Relative density	0.862 g/cm3 at 25 °C (77 °F)
n)	Water solubility	no data available
o)	Partition coefficient: n-octanol/water	no data available
p)	Auto-ignition temperature	no data available
q)	Decomposition temperature	no data available
r)	Viscosity	no data available
s)	Explosive properties	no data available
t)	Oxidizing properties	no data available

9.2 Other safety information

Relative vapour density 4.63 - (Air = 1.0)

10. STABILITY AND REACTIVITY

10.1 Reactivity
no data available

10.2 Chemical stability
Stable under recommended storage conditions.

10.3 Possibility of hazardous reactions
no data available

10.4 Conditions to avoid
Heat, flames and sparks.

10.5 Incompatible materials
Strong oxidizing agents

10.6 Hazardous decomposition products
Other decomposition products - no data available
In the event of fire: see section 5

11. TOXICOLOGICAL INFORMATION

11.1 Information on toxicological effects

Acute toxicity
no data available

Dermal: no data available

no data available

Skin corrosion/irritation
no data available

Serious eye damage/eye irritation
no data available

Respiratory or skin sensitisation
no data available

Germ cell mutagenicity
no data available

Carcinogenicity

IARC: No component of this product present at levels greater than or equal to 0.1% is identified as probable, possible or confirmed human carcinogen by IARC.

ACGIH: No component of this product present at levels greater than or equal to 0.1% is identified as a carcinogen or potential carcinogen by ACGIH.

NTP: No component of this product present at levels greater than or equal to 0.1% is identified as a known or anticipated carcinogen by NTP.

OSHA: No component of this product present at levels greater than or equal to 0.1% is identified as a carcinogen or potential carcinogen by OSHA.

Reproductive toxicity
no data available

no data available

Specific target organ toxicity - single exposure
Inhalation - May cause respiratory irritation.

Specific target organ toxicity - repeated exposure
no data available

Aspiration hazard
no data available

Additional Information
RTECS: Not available

To the best of our knowledge, the chemical, physical, and toxicological properties have not been thoroughly investigated.

Stomach - Irregularities - Based on Human Evidence
Stomach - Irregularities - Based on Human Evidence

12. ECOLOGICAL INFORMATION

12.1 Toxicity
no data available

12.2 Persistence and degradability
no data available

12.3 Bioaccumulative potential
no data available

12.4 Mobility in soil
no data available

12.5 Results of PBT and vPvB assessment
PBT/vPvB assessment not available as chemical safety assessment not required/not conducted

12.6 Other adverse effects

no data available

13. DISPOSAL CONSIDERATIONS

13.1 Waste treatment methods

Product
Burn in a chemical incinerator equipped with an afterburner and scrubber but exert extra care in igniting as this material is highly flammable. Offer surplus and non-recyclable solutions to a licensed disposal company. Contact a licensed professional waste disposal service to dispose of this material.

Contaminated packaging
Dispose of as unused product.

14. TRANSPORT INFORMATION

DOT (US)

UN number: 2049 Class: 3 Packing group: III
Proper shipping name: Diethylbenzene
Marine pollutant: No
Poison Inhalation Hazard: No

IMDG
UN number: 2049 Class: 3 Packing group: III EMS-No: F-E, S-D
Proper shipping name: DIETHYLBENZENE
Marine pollutant: No

IATA
UN number: 2049 Class: 3 Packing group: III
Proper shipping name: Diethylbenzene

15. REGULATORY INFORMATION

SARA 302 Components
SARA 302: No chemicals in this material are subject to the reporting requirements of SARA Title III, Section 302.

SARA 313 Components
SARA 313: This material does not contain any chemical components with known CAS numbers that exceed the threshold (De Minimis) reporting levels established by SARA Title III, Section 313.

SARA 311/312 Hazards
Fire Hazard, Acute Health Hazard, Chronic Health Hazard

Massachusetts Right To Know Components

	CAS-No.	Revision Date
1,4-Diethylbenzene	105-05-5	1993-04-24

Pennsylvania Right To Know Components

	CAS-No.	Revision Date
1,4-Diethylbenzene	105-05-5	1993-04-24

New Jersey Right To Know Components

	CAS-No.	Revision Date
1,4-Diethylbenzene	105-05-5	1993-04-24

California Prop. 65 Components
This product does not contain any chemicals known to State of California to cause cancer, birth defects, or any other reproductive harm.

16. OTHER INFORMATION

Full text of H-Statements referred to under sections 2 and 3.

Eye Irrit.	Eye irritation
Flam. Liq.	Flammable liquids
H226	Flammable liquid and vapour.
H315	Causes skin irritation.
H319	Causes serious eye irritation.
H335	May cause respiratory irritation.
Skin Irrit.	Skin irritation
STOT SE	Specific target organ toxicity - single exposure

HMIS Rating

Health hazard:	2
Chronic Health Hazard:	*
Flammability:	2
Physical Hazard	0

NFPA Rating

Health hazard:	2
Fire Hazard:	2

Reactivity Hazard: 0

Further information

Copyright 2014 Sigma-Aldrich Co. LLC. License granted to make unlimited paper copies for internal use only.
The above information is believed to be correct but does not purport to be all inclusive and shall be used only as a guide. The information in this document is based on the present state of our knowledge and is applicable to the product with regard to appropriate safety precautions. It does not represent any guarantee of the properties of the product. Sigma-Aldrich Corporation and its Affiliates shall not be held liable for any damage resulting from handling or from contact with the above product. See www.sigma-aldrich.com and/or the reverse side of invoice or packing slip for additional terms and conditions of sale.

Preparation Information

Sigma-Aldrich Corporation
Product Safety – Americas Region
1-800-521-8956

Version: 4.2 Revision Date: 07/09/2014 Print Date: 04/20/2016

SAFETY DATA SHEET

Version 4.9
Revision Date 12/29/2015
Print Date 02/22/2016

1. PRODUCT AND COMPANY IDENTIFICATION

1.1 Product identifiers

Product name : Pentachlorophenol

Product Number : P2604
Brand : Aldrich
Index-No. : 604-002-00-8

CAS-No. : 87-86-5

1.2 Relevant identified uses of the substance or mixture and uses advised against

Identified uses : Laboratory chemicals, Synthesis of substances

1.3 Details of the supplier of the safety data sheet

Company : Sigma-Aldrich
3050 Spruce Street
SAINT LOUIS MO 63103
USA

Telephone : +1 800-325-5832
Fax : +1 800-325-5052

1.4 Emergency telephone number

Emergency Phone # : (314) 776-6555

2. HAZARDS IDENTIFICATION

2.1 Classification of the substance or mixture

GHS Classification in accordance with 29 CFR 1910 (OSHA HCS)
Acute toxicity, Oral (Category 3), H301
Acute toxicity, Inhalation (Category 2), H330
Acute toxicity, Dermal (Category 3), H311
Skin irritation (Category 2), H315
Eye irritation (Category 2A), H319
Carcinogenicity (Category 2), H351
Specific target organ toxicity - single exposure (Category 3), Respiratory system, H335
Acute aquatic toxicity (Category 1), H400
Chronic aquatic toxicity (Category 2), H411

For the full text of the H-Statements mentioned in this Section, see Section 16.

2.2 GHS Label elements, including precautionary statements

Pictogram



Signal word Danger

Hazard statement(s)
H301 + H311 Toxic if swallowed or in contact with skin
H315 Causes skin irritation.
H319 Causes serious eye irritation.
H330 Fatal if inhaled.
H335 May cause respiratory irritation.

H351	Suspected of causing cancer.
H400	Very toxic to aquatic life.
H411	Toxic to aquatic life with long lasting effects.

Precautionary statement(s)

P201	Obtain special instructions before use.
P202	Do not handle until all safety precautions have been read and understood.
P260	Do not breathe dust/ fume/ gas/ mist/ vapours/ spray.
P264	Wash skin thoroughly after handling.
P270	Do not eat, drink or smoke when using this product.
P271	Use only outdoors or in a well-ventilated area.
P273	Avoid release to the environment.
P280	Wear protective gloves/ protective clothing/ eye protection/ face protection.
P284	Wear respiratory protection.
P301 + P310 + P330	IF SWALLOWED: Immediately call a POISON CENTER or doctor/ physician. Rinse mouth.
P302 + P352 + P312	IF ON SKIN: Wash with plenty of soap and water. Call a POISON CENTER or doctor/ physician if you feel unwell.
P304 + P340 + P310	IF INHALED: Remove person to fresh air and keep comfortable for breathing. Immediately call a POISON CENTER or doctor/ physician.
P305 + P351 + P338	IF IN EYES: Rinse cautiously with water for several minutes. Remove contact lenses, if present and easy to do. Continue rinsing.
P308 + P313	IF exposed or concerned: Get medical advice/ attention.
P332 + P313	If skin irritation occurs: Get medical advice/ attention.
P337 + P313	If eye irritation persists: Get medical advice/ attention.
P362	Take off contaminated clothing and wash before reuse.
P391	Collect spillage.
P403 + P233	Store in a well-ventilated place. Keep container tightly closed.
P405	Store locked up.
P501	Dispose of contents/ container to an approved waste disposal plant.

2.3 Hazards not otherwise classified (HNOC) or not covered by GHS - none

3. COMPOSITION/INFORMATION ON INGREDIENTS

3.1 Substances

Formula	:	C_6HCl_5O
Molecular weight	:	266.34 g/mol
CAS-No.	:	87-86-5
EC-No.	:	201-778-6
Index-No.	:	604-002-00-8

Hazardous components

Component	Classification	Concentration
Pentachlorophenol		
	Acute Tox. 3; Acute Tox. 2; Acute Tox. 3; Skin Irrit. 2; Eye Irrit. 2A; Carc. 2; STOT SE 3; Aquatic Acute 1; Aquatic Chronic 2; H301 + H311, H315, H319, H330, H335, H351, H400, H411	<= 100 %

For the full text of the H-Statements mentioned in this Section, see Section 16.

4. FIRST AID MEASURES

4.1 Description of first aid measures

General advice
Consult a physician. Show this safety data sheet to the doctor in attendance.Move out of dangerous area.

If inhaled
If breathed in, move person into fresh air. If not breathing, give artificial respiration. Consult a physician.

In case of skin contact
Wash off with soap and plenty of water. Take victim immediately to hospital. Consult a physician.

In case of eye contact
Rinse thoroughly with plenty of water for at least 15 minutes and consult a physician.

If swallowed
Never give anything by mouth to an unconscious person. Rinse mouth with water. Consult a physician.

4.2 Most important symptoms and effects, both acute and delayed
The most important known symptoms and effects are described in the labelling (see section 2.2) and/or in section 11

4.3 Indication of any immediate medical attention and special treatment needed
No data available

5. FIREFIGHTING MEASURES

5.1 Extinguishing media

Suitable extinguishing media
Use water spray, alcohol-resistant foam, dry chemical or carbon dioxide.

5.2 Special hazards arising from the substance or mixture
Carbon oxides, Hydrogen chloride gas

5.3 Advice for firefighters
Wear self-contained breathing apparatus for firefighting if necessary.

5.4 Further information
No data available

6. ACCIDENTAL RELEASE MEASURES

6.1 Personal precautions, protective equipment and emergency procedures
Wear respiratory protection. Avoid dust formation. Avoid breathing vapours, mist or gas. Ensure adequate ventilation. Evacuate personnel to safe areas. Avoid breathing dust.
For personal protection see section 8.

6.2 Environmental precautions
Prevent further leakage or spillage if safe to do so. Do not let product enter drains. Discharge into the environment must be avoided.

6.3 Methods and materials for containment and cleaning up
Pick up and arrange disposal without creating dust. Sweep up and shovel. Keep in suitable, closed containers for disposal.

6.4 Reference to other sections
For disposal see section 13.

7. HANDLING AND STORAGE

7.1 Precautions for safe handling
Avoid contact with skin and eyes. Avoid formation of dust and aerosols.
Provide appropriate exhaust ventilation at places where dust is formed.
For precautions see section 2.2.

7.2 Conditions for safe storage, including any incompatibilities
Keep container tightly closed in a dry and well-ventilated place.

7.3 Specific end use(s)
Apart from the uses mentioned in section 1.2 no other specific uses are stipulated

8. EXPOSURE CONTROLS/PERSONAL PROTECTION

8.1 Control parameters

Components with workplace control parameters

Component	CAS-No.	Value	Control parameters	Basis
Pentachlorophenol	87-86-5	TWA	0.500000 mg/m3	USA. ACGIH Threshold Limit Values (TLV)
	Remarks	Central Nervous System impairment Upper Respiratory Tract irritation Eye irritation Cardiac impairment Adopted values or notations enclosed are those for which changes are proposed in the NIC See Notice of Intended Changes (NIC) Substances for which there is a Biological Exposure Index or Indices (see BEI® section) Confirmed animal carcinogen with unknown relevance to humans Danger of cutaneous absorption		
		TWA	0.500000 mg/m3	USA. NIOSH Recommended Exposure Limits
		Potential for dermal absorption		
		TWA	0.500000 mg/m3	USA. Occupational Exposure Limits (OSHA) - Table Z-1 Limits for Air Contaminants
		Skin designation		
		TWA	0.5 mg/m3	USA. ACGIH Threshold Limit Values (TLV)
		Central Nervous System impairment Upper Respiratory Tract irritation Eye irritation Cardiac impairment 2015 Adoption Substances for which there is a Biological Exposure Index or Indices (see BEI® section) Confirmed animal carcinogen with unknown relevance to humans Danger of cutaneous absorption		
		STEL	1 mg/m3	USA. ACGIH Threshold Limit Values (TLV)
		Central Nervous System impairment Upper Respiratory Tract irritation Eye irritation Cardiac impairment 2015 Adoption Substances for which there is a Biological Exposure Index or Indices (see BEI® section) Confirmed animal carcinogen with unknown relevance to humans Danger of cutaneous absorption		

Biological occupational exposure limits

Component	CAS-No.	Parameters	Value	Biological specimen	Basis
Pentachlorophenol	87-86-5	pentachlorophenol	2.0000 mg/g	Urine	ACGIH - Biological Exposure Indices (BEI)
	Remarks	Prior to last shift of workweek			
		Free PCP	5.0000 mg/l	In plasma	ACGIH - Biological Exposure Indices (BEI)
		End of shift (As soon as possible after exposure ceases)			
		pentachlorophenol		Urine	ACGIH - Biological Exposure Indices (BEI)

		Prior to last shift of workweek

8.2 Exposure controls

Appropriate engineering controls
Avoid contact with skin, eyes and clothing. Wash hands before breaks and immediately after handling the product.

Personal protective equipment

Eye/face protection
Face shield and safety glasses Use equipment for eye protection tested and approved under appropriate government standards such as NIOSH (US) or EN 166(EU).

Skin protection
Handle with gloves. Gloves must be inspected prior to use. Use proper glove removal technique (without touching glove's outer surface) to avoid skin contact with this product. Dispose of contaminated gloves after use in accordance with applicable laws and good laboratory practices. Wash and dry hands.

Splash contact
Material: Fluorinated rubber
Minimum layer thickness: 0.7 mm
Break through time: 120 min
Material tested:Vitoject® (KCL 890 / Aldrich Z677698, Size M)

data source: KCL GmbH, D-36124 Eichenzell, phone +49 (0)6659 87300, e-mail sales@kcl.de, test method: EN374
If used in solution, or mixed with other substances, and under conditions which differ from EN 374, contact the supplier of the CE approved gloves. This recommendation is advisory only and must be evaluated by an industrial hygienist and safety officer familiar with the specific situation of anticipated use by our customers. It should not be construed as offering an approval for any specific use scenario.

Body Protection
Complete suit protecting against chemicals, The type of protective equipment must be selected according to the concentration and amount of the dangerous substance at the specific workplace.

Respiratory protection
Where risk assessment shows air-purifying respirators are appropriate use a full-face particle respirator type N100 (US) or type P3 (EN 143) respirator cartridges as a backup to engineering controls. If the respirator is the sole means of protection, use a full-face supplied air respirator. Use respirators and components tested and approved under appropriate government standards such as NIOSH (US) or CEN (EU).

Control of environmental exposure
Prevent further leakage or spillage if safe to do so. Do not let product enter drains. Discharge into the environment must be avoided.

9. PHYSICAL AND CHEMICAL PROPERTIES

9.1 Information on basic physical and chemical properties

a)	Appearance	Form: crystalline Colour: light red
b)	Odour	No data available
c)	Odour Threshold	No data available
d)	pH	No data available
e)	Melting point/freezing point	Melting point/range: 165 - 180 °C (329 - 356 °F)
f)	Initial boiling point and boiling range	310 °C (590 °F)
g)	Flash point	No data available
h)	Evaporation rate	No data available
i)	Flammability (solid, gas)	No data available
j)	Upper/lower	No data available

	flammability or explosive limits	
k)	Vapour pressure	53.3 hPa (40.0 mmHg) at 211.2 °C (412.2 °F)
l)	Vapour density	No data available
m)	Relative density	1.978 g/mL at 25 °C (77 °F)
n)	Water solubility	No data available
o)	Partition coefficient: n-octanol/water	log Pow: 5.12
p)	Auto-ignition temperature	No data available
q)	Decomposition temperature	No data available
r)	Viscosity	No data available
s)	Explosive properties	No data available
t)	Oxidizing properties	No data available

9.2 Other safety information
No data available

10. STABILITY AND REACTIVITY

10.1 Reactivity
No data available

10.2 Chemical stability
Stable under recommended storage conditions.

10.3 Possibility of hazardous reactions
No data available

10.4 Conditions to avoid
No data available

10.5 Incompatible materials
Strong oxidizing agents, Strong bases

10.6 Hazardous decomposition products
Other decomposition products - No data available
In the event of fire: see section 5

11. TOXICOLOGICAL INFORMATION

11.1 Information on toxicological effects

Acute toxicity
LD50 Oral - Rat - 27 mg/kg
Remarks: Vascular:BP elevation not charactertized in autonomic section. Endocrine:Hyperglycemia. Nutritional and Gross Metabolic:Changes in:Body temperature increase.

LC50 Inhalation - Rat - 355 mg/m3
Remarks: Behavioral:Excitement. Behavioral:Muscle contraction or spasticity. Lungs, Thorax, or Respiration:Dyspnea.

LD50 Dermal - Rat - 96.0 mg/kg
Remarks: Behavioral:Excitement. Behavioral:Muscle contraction or spasticity. Lungs, Thorax, or Respiration:Dyspnea.

No data available

Skin corrosion/irritation
Skin - Rabbit
Result: Open irritation test - 24.00 h

Serious eye damage/eye irritation
Eyes - Rabbit
Result: Mild eye irritation - 24.00 h

Respiratory or skin sensitisation
No data available

Germ cell mutagenicity
No data available

Carcinogenicity

The evidence for carcinogenicity of pentachlorophenol (PCP) is based on assays that utilized less than pure PCP. Contaminants of PCP include: tri- or tetra- chlorophenol, hexachlorobenzene, polychlorinated dibenzo-p-dioxins, or polychlorinated dibenzofurans. Indications are that positive evidence for carcinogenicity is from the contaminant(s) and not the PCP. This product is or contains a component that has been reported to be possibly carcinogenic based on its IARC, ACGIH, NTP, or EPA classification.

Limited evidence of carcinogenicity in animal studies

IARC:	2B - Group 2B: Possibly carcinogenic to humans (Pentachlorophenol)
NTP:	Reasonably anticipated to be a human carcinogen (Pentachlorophenol)
OSHA:	No component of this product present at levels greater than or equal to 0.1% is identified as a carcinogen or potential carcinogen by OSHA.

Reproductive toxicity
No data available

Overexposure may cause reproductive disorder(s) based on tests with laboratory animals.

Specific target organ toxicity - single exposure
May cause respiratory irritation.

Specific target organ toxicity - repeated exposure
No data available

Aspiration hazard
No data available

Additional Information
RTECS: Not available

Convulsions

Kidney -

12. ECOLOGICAL INFORMATION

12.1 Toxicity

Toxicity to fish	LC50 - Cyprinodon variegatus (sheepshead minnow) - 0.16 - 0.5 mg/l - 96.0 h
	LC50 - Carassius auratus (goldfish) - 0.16 - 0.38 mg/l - 96.0 h
	LC50 - Oncorhynchus mykiss (rainbow trout) - 0.075 mg/l - 96.0 h
	NOEC - other fish - 0.01 mg/l - 24.0 h
	LOEC - other fish - 0.1 mg/l - 24.0 h
Toxicity to daphnia and other aquatic invertebrates	EC50 - Daphnia magna (Water flea) - 0.30 - 1.30 mg/l - 48 h
Toxicity to algae	EC50 - No information available. - 0.36 mg/l - 10 d
	EC50 - Chlorella vulgaris (Fresh water algae) - 10.30 mg/l - 96 h
	Growth inhibition EC50 - Scenedesmus quadricauda (Green algae) - 0.08 mg/l - 96 h

12.2 Persistence and degradability

Biodegradability Result: 99 % - Biodegradable

12.3 Bioaccumulative potential

Bioaccumulation Oncorhynchus mykiss (rainbow trout) - 144 h
- 0.0912 mg/l

Bioconcentration factor (BCF): 482

12.4 Mobility in soil

No data available

12.5 Results of PBT and vPvB assessment

PBT/vPvB assessment not available as chemical safety assessment not required/not conducted

12.6 Other adverse effects

An environmental hazard cannot be excluded in the event of unprofessional handling or disposal.
Very toxic to aquatic life with long lasting effects.

13. DISPOSAL CONSIDERATIONS

13.1 Waste treatment methods

Product

Offer surplus and non-recyclable solutions to a licensed disposal company. Contact a licensed professional waste disposal service to dispose of this material. Dissolve or mix the material with a combustible solvent and burn in a chemical incinerator equipped with an afterburner and scrubber.

Contaminated packaging

Dispose of as unused product.

14. TRANSPORT INFORMATION

DOT (US)

UN number: 3155 Class: 6.1 Packing group: II
Proper shipping name: Pentachlorophenol
Reportable Quantity (RQ): 10 lbs

Poison Inhalation Hazard: No

IMDG

UN number: 3155 Class: 6.1 Packing group: II EMS-No: F-A, S-A
Proper shipping name: PENTACHLOROPHENOL
Marine pollutant: yes

IATA

UN number: 3155 Class: 6.1 Packing group: II
Proper shipping name: Pentachlorophenol

15. REGULATORY INFORMATION

SARA 302 Components

No chemicals in this material are subject to the reporting requirements of SARA Title III, Section 302.

SARA 313 Components

This material does not contain any chemical components with known CAS numbers that exceed the threshold (De Minimis) reporting levels established by SARA Title III, Section 313.

SARA 311/312 Hazards

Acute Health Hazard, Chronic Health Hazard

Massachusetts Right To Know Components

	CAS-No.	Revision Date
Pentachlorophenol	87-86-5	2007-07-01

Pennsylvania Right To Know Components

	CAS-No.	Revision Date
Pentachlorophenol	87-86-5	2007-07-01

New Jersey Right To Know Components

	CAS-No.	Revision Date
Pentachlorophenol	87-86-5	2007-07-01

California Prop. 65 Components

WARNING! This product contains a chemical known to the State of California to cause cancer.	CAS-No.	Revision Date
Pentachlorophenol	87-86-5	2007-09-28

16. OTHER INFORMATION

Full text of H-Statements referred to under sections 2 and 3.

Acute Tox.	Acute toxicity
Aquatic Acute	Acute aquatic toxicity
Aquatic Chronic	Chronic aquatic toxicity
Carc.	Carcinogenicity
Eye Irrit.	Eye irritation
H301	Toxic if swallowed.
H301 + H311	Toxic if swallowed or in contact with skin
H311	Toxic in contact with skin.
H315	Causes skin irritation.
H319	Causes serious eye irritation.
H330	Fatal if inhaled.
H335	May cause respiratory irritation.
H351	Suspected of causing cancer.
H400	Very toxic to aquatic life.

HMIS Rating

Health hazard:	3
Chronic Health Hazard:	*
Flammability:	0
Physical Hazard	1

NFPA Rating

Health hazard:	4
Fire Hazard:	0
Reactivity Hazard:	0

Further information

Copyright 2015 Sigma-Aldrich Co. LLC. License granted to make unlimited paper copies for internal use only.
The above information is believed to be correct but does not purport to be all inclusive and shall be used only as a guide. The information in this document is based on the present state of our knowledge and is applicable to the product with regard to appropriate safety precautions. It does not represent any guarantee of the properties of the product. Sigma-Aldrich Corporation and its Affiliates shall not be held liable for any damage resulting from handling or from contact with the above product. See www.sigma-aldrich.com and/or the reverse side of invoice or packing slip for additional terms and conditions of sale.

Preparation Information

Sigma-Aldrich Corporation
Product Safety – Americas Region
1-800-521-8956

Version: 4.9 Revision Date: 12/29/2015 Print Date: 02/22/2016

SAFETY DATA SHEET

Version 4.5
Revision Date 07/08/2014
Print Date 10/12/2016

1. PRODUCT AND COMPANY IDENTIFICATION

1.1 Product identifiers

Product name : 4-Ethyltoluene

Product Number : E49800
Brand : Aldrich

CAS-No. : 622-96-8

1.2 Relevant identified uses of the substance or mixture and uses advised against

Identified uses : Laboratory chemicals, Manufacture of substances

1.3 Details of the supplier of the safety data sheet

Company : Sigma-Aldrich
3050 Spruce Street
SAINT LOUIS MO 63103
USA

Telephone : +1 800-325-5832
Fax : +1 800-325-5052

1.4 Emergency telephone number

Emergency Phone # : +1-703-527-3887 (CHEMTREC)

2. HAZARDS IDENTIFICATION

2.1 Classification of the substance or mixture

GHS Classification in accordance with 29 CFR 1910 (OSHA HCS)
Flammable liquids (Category 3), H226
Aspiration hazard (Category 1), H304

For the full text of the H-Statements mentioned in this Section, see Section 16.

2.2 GHS Label elements, including precautionary statements

Pictogram



Signal word Danger

Hazard statement(s)
H226 Flammable liquid and vapour.
H304 May be fatal if swallowed and enters airways.

Precautionary statement(s)
P210 Keep away from heat/sparks/open flames/hot surfaces. - No smoking.
P233 Keep container tightly closed.
P240 Ground/bond container and receiving equipment.
P241 Use explosion-proof electrical/ ventilating/ lighting/ equipment.
P242 Use only non-sparking tools.
P243 Take precautionary measures against static discharge.
P280 Wear protective gloves/ protective clothing/ eye protection/ face protection.
P301 + P310 IF SWALLOWED: Immediately call a POISON CENTER or doctor/ physician.

P303 + P361 + P353	IF ON SKIN (or hair): Remove/ Take off immediately all contaminated clothing. Rinse skin with water/ shower.
P331	Do NOT induce vomiting.
P370 + P378	In case of fire: Use dry sand, dry chemical or alcohol-resistant foam for extinction.
P403 + P235	Store in a well-ventilated place. Keep cool.
P405	Store locked up.
P501	Dispose of contents/ container to an approved waste disposal plant.

2.3 Hazards not otherwise classified (HNOC) or not covered by GHS - none

3. COMPOSITION/INFORMATION ON INGREDIENTS

3.1 Substances

Formula : C_9H_{12}
Molecular Weight : 120.19 g/mol
CAS-No. : 622-96-8
EC-No. : 210-761-2

Hazardous components

Component	Classification	Concentration
4-Ethyltoluene		
	Flam. Liq. 3; Asp. Tox. 1; H226, H304	-

For the full text of the H-Statements mentioned in this Section, see Section 16.

4. FIRST AID MEASURES

4.1 Description of first aid measures

General advice
Consult a physician. Show this safety data sheet to the doctor in attendance.Move out of dangerous area.

If inhaled
If breathed in, move person into fresh air. If not breathing, give artificial respiration. Consult a physician.

In case of skin contact
Wash off with soap and plenty of water. Consult a physician.

In case of eye contact
Flush eyes with water as a precaution.

If swallowed
Do NOT induce vomiting. Never give anything by mouth to an unconscious person. Rinse mouth with water. Consult a physician.

4.2 Most important symptoms and effects, both acute and delayed
The most important known symptoms and effects are described in the labelling (see section 2.2) and/or in section 11

4.3 Indication of any immediate medical attention and special treatment needed
no data available

5. FIREFIGHTING MEASURES

5.1 Extinguishing media

Suitable extinguishing media
For small (incipient) fires, use media such as "alcohol" foam, dry chemical, or carbon dioxide. For large fires, apply water from as far as possible. Use very large quantities (flooding) of water applied as a mist or spray; solid streams of water may be ineffective. Cool all affected containers with flooding quantities of water.

5.2 Special hazards arising from the substance or mixture
Carbon oxides

5.3 Advice for firefighters
Wear self contained breathing apparatus for fire fighting if necessary.

5.4 Further information
Use water spray to cool unopened containers.

6. ACCIDENTAL RELEASE MEASURES

6.1 Personal precautions, protective equipment and emergency procedures
Use personal protective equipment. Avoid breathing vapours, mist or gas. Ensure adequate ventilation. Remove all sources of ignition. Evacuate personnel to safe areas. Beware of vapours accumulating to form explosive concentrations. Vapours can accumulate in low areas.
For personal protection see section 8.

6.2 Environmental precautions
Prevent further leakage or spillage if safe to do so. Do not let product enter drains.

6.3 Methods and materials for containment and cleaning up
Contain spillage, and then collect with an electrically protected vacuum cleaner or by wet-brushing and place in container for disposal according to local regulations (see section 13).

6.4 Reference to other sections
For disposal see section 13.

7. HANDLING AND STORAGE

7.1 Precautions for safe handling
Avoid contact with skin and eyes. Avoid inhalation of vapour or mist.
Keep away from sources of ignition - No smoking.Take measures to prevent the build up of electrostatic charge.
For precautions see section 2.2.

7.2 Conditions for safe storage, including any incompatibilities
Store in cool place. Keep container tightly closed in a dry and well-ventilated place. Containers which are opened must be carefully resealed and kept upright to prevent leakage.

7.3 Specific end use(s)
Apart from the uses mentioned in section 1.2 no other specific uses are stipulated

8. EXPOSURE CONTROLS/PERSONAL PROTECTION

8.1 Control parameters

Components with workplace control parameters
Contains no substances with occupational exposure limit values.

8.2 Exposure controls

Appropriate engineering controls
Handle in accordance with good industrial hygiene and safety practice. Wash hands before breaks and at the end of workday.

Personal protective equipment

Eye/face protection
Face shield and safety glasses Use equipment for eye protection tested and approved under appropriate government standards such as NIOSH (US) or EN 166(EU).

Skin protection
Handle with gloves. Gloves must be inspected prior to use. Use proper glove removal technique (without touching glove's outer surface) to avoid skin contact with this product. Dispose of contaminated gloves after use in accordance with applicable laws and good laboratory practices. Wash and dry hands.

Full contact
Material: Fluorinated rubber
Minimum layer thickness: 0.7 mm
Break through time: 480 min
Material tested:Vitoject® (KCL 890 / Aldrich Z677698, Size M)

Splash contact
Material: Fluorinated rubber
Minimum layer thickness: 0.7 mm

Break through time: 480 min
Material tested:Vitoject® (KCL 890 / Aldrich Z677698, Size M)

data source: KCL GmbH, D-36124 Eichenzell, phone +49 (0)6659 87300, e-mail sales@kcl.de, test method: EN374
If used in solution, or mixed with other substances, and under conditions which differ from EN 374, contact the supplier of the CE approved gloves. This recommendation is advisory only and must be evaluated by an industrial hygienist and safety officer familiar with the specific situation of anticipated use by our customers. It should not be construed as offering an approval for any specific use scenario.

Body Protection
Complete suit protecting against chemicals, Flame retardant antistatic protective clothing, The type of protective equipment must be selected according to the concentration and amount of the dangerous substance at the specific workplace.

Respiratory protection
Where risk assessment shows air-purifying respirators are appropriate use a full-face respirator with multi-purpose combination (US) or type ABEK (EN 14387) respirator cartridges as a backup to engineering controls. If the respirator is the sole means of protection, use a full-face supplied air respirator. Use respirators and components tested and approved under appropriate government standards such as NIOSH (US) or CEN (EU).

Control of environmental exposure
Prevent further leakage or spillage if safe to do so. Do not let product enter drains.

9. PHYSICAL AND CHEMICAL PROPERTIES

9.1 Information on basic physical and chemical properties

a)	Appearance	Form: clear, liquid Colour: light yellow
b)	Odour	no data available
c)	Odour Threshold	no data available
d)	pH	no data available
e)	Melting point/freezing point	no data available
f)	Initial boiling point and boiling range	162 °C (324 °F) - lit.
g)	Flash point	43 °C (109 °F) - closed cup
h)	Evapouration rate	no data available
i)	Flammability (solid, gas)	no data available
j)	Upper/lower flammability or explosive limits	no data available
k)	Vapour pressure	no data available
l)	Vapour density	no data available
m)	Relative density	0.861 g/cm3 at 25 °C (77 °F)
n)	Water solubility	no data available
o)	Partition coefficient: n-octanol/water	no data available
p)	Auto-ignition temperature	no data available
q)	Decomposition temperature	no data available
r)	Viscosity	no data available
s)	Explosive properties	no data available

t) Oxidizing properties no data available

9.2 Other safety information
no data available

10. STABILITY AND REACTIVITY

10.1 Reactivity
no data available

10.2 Chemical stability
Stable under recommended storage conditions.

10.3 Possibility of hazardous reactions
no data available

10.4 Conditions to avoid
Heat, flames and sparks.

10.5 Incompatible materials
Oxidizing agents

10.6 Hazardous decomposition products
Other decomposition products - no data available
In the event of fire: see section 5

11. TOXICOLOGICAL INFORMATION

11.1 Information on toxicological effects

Acute toxicity
LD50 Oral - rat - 4,850 mg/kg
Remarks: Behavioral:Convulsions or effect on seizure threshold. Behavioral:Ataxia.

Inhalation: no data available

Dermal: no data available

no data available

Skin corrosion/irritation
no data available

Serious eye damage/eye irritation
no data available

Respiratory or skin sensitisation
no data available

Germ cell mutagenicity

mouse
Sister chromatid exchange

Carcinogenicity

IARC: No component of this product present at levels greater than or equal to 0.1% is identified as probable, possible or confirmed human carcinogen by IARC.

ACGIH: No component of this product present at levels greater than or equal to 0.1% is identified as a carcinogen or potential carcinogen by ACGIH.

NTP: No component of this product present at levels greater than or equal to 0.1% is identified as a known or anticipated carcinogen by NTP.

OSHA: No component of this product present at levels greater than or equal to 0.1% is identified as a carcinogen or potential carcinogen by OSHA.

Reproductive toxicity
no data available

Reproductive toxicity - rat - Oral
Maternal Effects: Other effects. Effects on Fertility: Post-implantation mortality (e.g., dead and/or resorbed implants per total number of implants).

no data available

Specific target organ toxicity - single exposure
no data available

Specific target organ toxicity - repeated exposure
no data available

Aspiration hazard
The substance or mixture is known to cause human aspiration toxicity hazards or has to be regarded as if it causes a human aspiration toxicity hazard.

Additional Information
RTECS: XT2550000

To the best of our knowledge, the chemical, physical, and toxicological properties have not been thoroughly investigated.

12. ECOLOGICAL INFORMATION

12.1 Toxicity
no data available

12.2 Persistence and degradability
no data available

12.3 Bioaccumulative potential
no data available

12.4 Mobility in soil
no data available

12.5 Results of PBT and vPvB assessment
PBT/vPvB assessment not available as chemical safety assessment not required/not conducted

12.6 Other adverse effects

no data available

13. DISPOSAL CONSIDERATIONS

13.1 Waste treatment methods

Product
Burn in a chemical incinerator equipped with an afterburner and scrubber but exert extra care in igniting as this material is highly flammable. Offer surplus and non-recyclable solutions to a licensed disposal company.

Contaminated packaging
Dispose of as unused product.

14. TRANSPORT INFORMATION

DOT (US)
UN number: 3295 Class: 3 Packing group: III
Proper shipping name: Hydrocarbons, liquid, n.o.s.
Marine pollutant: No
Poison Inhalation Hazard: No

IMDG
UN number: 3295 Class: 3 Packing group: III EMS-No: F-E, S-D
Proper shipping name: HYDROCARBONS, LIQUID, N.O.S.
Marine pollutant: No

IATA

UN number: 3295 Class: 3 Packing group: III
Proper shipping name: Hydrocarbons, liquid, n.o.s.

15. REGULATORY INFORMATION

SARA 302 Components
SARA 302: No chemicals in this material are subject to the reporting requirements of SARA Title III, Section 302.

SARA 313 Components
SARA 313: This material does not contain any chemical components with known CAS numbers that exceed the threshold (De Minimis) reporting levels established by SARA Title III, Section 313.

SARA 311/312 Hazards
Fire Hazard

Massachusetts Right To Know Components
No components are subject to the Massachusetts Right to Know Act.

Pennsylvania Right To Know Components

	CAS-No.	Revision Date
4-Ethyltoluene	622-96-8	

New Jersey Right To Know Components

	CAS-No.	Revision Date
4-Ethyltoluene	622-96-8	

California Prop. 65 Components
This product does not contain any chemicals known to State of California to cause cancer, birth defects, or any other reproductive harm.

16. OTHER INFORMATION

Full text of H-Statements referred to under sections 2 and 3.

Asp. Tox.	Aspiration hazard
Flam. Liq.	Flammable liquids
H226	Flammable liquid and vapour.
H304	May be fatal if swallowed and enters airways.

HMIS Rating

Health hazard:	1
Chronic Health Hazard:	
Flammability:	2
Physical Hazard	0

NFPA Rating

Health hazard:	0
Fire Hazard:	2
Reactivity Hazard:	0

Further information
Copyright 2014 Sigma-Aldrich Co. LLC. License granted to make unlimited paper copies for internal use only.
The above information is believed to be correct but does not purport to be all inclusive and shall be used only as a guide. The information in this document is based on the present state of our knowledge and is applicable to the product with regard to appropriate safety precautions. It does not represent any guarantee of the properties of the product. Sigma-Aldrich Corporation and its Affiliates shall not be held liable for any damage resulting from handling or from contact with the above product. See www.sigma-aldrich.com and/or the reverse side of invoice or packing slip for additional terms and conditions of sale.

Preparation Information
Sigma-Aldrich Corporation
Product Safety – Americas Region
1-800-521-8956

SAFETY DATA SHEET

Version 6.4
Revision Date 04/18/2021
Print Date 06/19/2021

SECTION 1: Identification of the substance/mixture and of the company/undertaking

1.1 Product identifiers

Product name : Perfluorooctanoic acid

Product Number : 171468
Brand : Aldrich
CAS-No. : 335-67-1

1.2 Relevant identified uses of the substance or mixture and uses advised against

Identified uses : Laboratory chemicals, Synthesis of substances

1.3 Details of the supplier of the safety data sheet

Company : Sigma-Aldrich Inc.
3050 SPRUCE ST
ST. LOUIS MO 63103
UNITED STATES

Telephone : +1 314 771-5765
Fax : +1 800 325-5052

1.4 Emergency telephone

Emergency Phone # : 800-424-9300 CHEMTREC (USA) +1-703-527-3887 CHEMTREC (International) 24 Hours/day; 7 Days/week

SECTION 2: Hazards identification

2.1 Classification of the substance or mixture

GHS Classification in accordance with 29 CFR 1910 (OSHA HCS)

Acute toxicity, Oral (Category 4), H302
Skin corrosion (Category 1B), H314
Serious eye damage (Category 1), H318
Carcinogenicity (Category 2), H351
Reproductive toxicity (Category 1B), H360
Effects on or via lactation, H362
Specific target organ toxicity - repeated exposure (Category 1), Liver, H372

For the full text of the H-Statements mentioned in this Section, see Section 16.

2.2 GHS Label elements, including precautionary statements

Pictogram



The life science business of Merck KGaA, Darmstadt, Germany
operates as MilliporeSigma in the US and Canada

Signal word	Danger
Hazard statement(s)	
H302	Harmful if swallowed.
H314	Causes severe skin burns and eye damage.
H351	Suspected of causing cancer.
H360	May damage fertility or the unborn child.
H362	May cause harm to breast-fed children.
H372	Causes damage to organs (Liver) through prolonged or repeated exposure.
Precautionary statement(s)	
P201	Obtain special instructions before use.
P202	Do not handle until all safety precautions have been read and understood.
P260	Do not breathe dust/ fume/ gas/ mist/ vapors/ spray.
P263	Avoid contact during pregnancy/ while nursing.
P264	Wash skin thoroughly after handling.
P270	Do not eat, drink or smoke when using this product.
P280	Wear protective gloves/ protective clothing/ eye protection/ face protection.
P301 + P312 + P330	IF SWALLOWED: Call a POISON CENTER/ doctor if you feel unwell. Rinse mouth.
P301 + P330 + P331	IF SWALLOWED: Rinse mouth. Do NOT induce vomiting.
P303 + P361 + P353	IF ON SKIN (or hair): Take off immediately all contaminated clothing. Rinse skin with water/ shower.
P304 + P340 + P310	IF INHALED: Remove person to fresh air and keep comfortable for breathing. Immediately call a POISON CENTER/ doctor.
P305 + P351 + P338 + P310	IF IN EYES: Rinse cautiously with water for several minutes. Remove contact lenses, if present and easy to do. Continue rinsing. Immediately call a POISON CENTER/ doctor.
P308 + P313	IF exposed or concerned: Get medical advice/ attention.
P363	Wash contaminated clothing before reuse.
P405	Store locked up.
P501	Dispose of contents/ container to an approved waste disposal plant.

2.3 Hazards not otherwise classified (HNOC) or not covered by GHS - none

SECTION 3: Composition/information on ingredients

3.1 Substances

Synonyms	:	Pentadecafluorooctanoic acid Perfluorocaprylic acid Perfluorooctanoic acid
Formula	:	$C_8HF_{15}O_2$
Molecular weight	:	414.07 g/mol
CAS-No.	:	335-67-1
EC-No.	:	206-397-9

Component	Classification	Concentration
pentadecafluorooctanoic acid		
	Acute Tox. 4; Skin Corr.	<= 100 %

The life science business of Merck KGaA, Darmstadt, Germany
operates as MilliporeSigma in the US and Canada

	1B; Eye Dam. 1; Carc. 2; Repr. 1B; Lact. ; STOT RE 1; H302, H314, H318, H351, H360, H362, H372	

For the full text of the H-Statements mentioned in this Section, see Section 16.

SECTION 4: First aid measures

4.1 Description of first-aid measures

General advice
First aiders need to protect themselves. Show this material safety data sheet to the doctor in attendance.

If inhaled
After inhalation: fresh air. Call in physician.

In case of skin contact
In case of skin contact: Take off immediately all contaminated clothing. Rinse skin with water/ shower. Call a physician immediately.

In case of eye contact
After eye contact: rinse out with plenty of water. Immediately call in ophthalmologist. Remove contact lenses.

If swallowed
After swallowing: make victim drink water (two glasses at most), avoid vomiting (risk of perforation). Call a physician immediately. Do not attempt to neutralise.

4.2 Most important symptoms and effects, both acute and delayed

The most important known symptoms and effects are described in the labelling (see section 2.2) and/or in section 11

4.3 Indication of any immediate medical attention and special treatment needed

No data available

SECTION 5: Firefighting measures

5.1 Extinguishing media

Suitable extinguishing media
Water Foam Carbon dioxide (CO2) Dry powder

Unsuitable extinguishing media
For this substance/mixture no limitations of extinguishing agents are given.

5.2 Special hazards arising from the substance or mixture

Carbon oxides
Hydrogen fluoride
Combustible.
Development of hazardous combustion gases or vapours possible in the event of fire.

5.3 Advice for firefighters

Stay in danger area only with self-contained breathing apparatus. Prevent skin contact by keeping a safe distance or by wearing suitable protective clothing.

The life science business of Merck KGaA, Darmstadt, Germany
operates as MilliporeSigma in the US and Canada

5.4 Further information

Suppress (knock down) gases/vapors/mists with a water spray jet. Prevent fire extinguishing water from contaminating surface water or the ground water system.

SECTION 6: Accidental release measures

6.1 Personal precautions, protective equipment and emergency procedures

Advice for non-emergency personnel: Avoid generation and inhalation of dusts in all circumstances. Avoid substance contact. Ensure adequate ventilation. Evacuate the danger area, observe emergency procedures, consult an expert.
For personal protection see section 8.

6.2 Environmental precautions

Do not let product enter drains.

6.3 Methods and materials for containment and cleaning up

Cover drains. Collect, bind, and pump off spills. Observe possible material restrictions (see sections 7 and 10). Take up carefully. Dispose of properly. Clean up affected area. Avoid generation of dusts.

6.4 Reference to other sections

For disposal see section 13.

SECTION 7: Handling and storage

7.1 Precautions for safe handling

Advice on safe handling
Work under hood. Do not inhale substance/mixture.

Hygiene measures
Immediately change contaminated clothing. Apply preventive skin protection. Wash hands and face after working with substance.
For precautions see section 2.2.

7.2 Conditions for safe storage, including any incompatibilities

Storage conditions
Tightly closed. Dry. Keep in a well-ventilated place. Keep locked up or in an area accessible only to qualified or authorized persons.
Storage class (TRGS 510): 6.1C: Combustible, acute toxic Cat.3 / toxic compounds or compounds which causing chronic effects

7.3 Specific end use(s)

Apart from the uses mentioned in section 1.2 no other specific uses are stipulated

SECTION 8: Exposure controls/personal protection

8.1 Control parameters

Ingredients with workplace control parameters
Contains no substances with occupational exposure limit values.

The life science business of Merck KGaA, Darmstadt, Germany
operates as MilliporeSigma in the US and Canada

8.2 Exposure controls

Appropriate engineering controls
Immediately change contaminated clothing. Apply preventive skin protection. Wash hands and face after working with substance.

Personal protective equipment

Eye/face protection
Use equipment for eye protection tested and approved under appropriate government standards such as NIOSH (US) or EN 166(EU). Tightly fitting safety goggles

Skin protection
Handle with gloves. Gloves must be inspected prior to use. Use proper glove removal technique (without touching glove's outer surface) to avoid skin contact with this product. Dispose of contaminated gloves after use in accordance with applicable laws and good laboratory practices. Wash and dry hands.

Full contact
Material: Nitrile rubber
Minimum layer thickness: 0.11 mm
Break through time: > 480 min
Material tested:Dermatril® (KCL 740 / Aldrich Z677272, Size M)

Splash contact
Material: Nitrile rubber
Minimum layer thickness: 0.11 mm
Break through time: > 480 min
Material tested:Dermatril® (KCL 740 / Aldrich Z677272, Size M)

data source: KCL GmbH, D-36124 Eichenzell, phone +49 (0)6659 87300, e-mail sales@kcl.de, test method: EN374
If used in solution, or mixed with other substances, and under conditions which differ from EN 374, contact the supplier of the EC approved gloves. This recommendation is advisory only and must be evaluated by an industrial hygienist and safety officer familiar with the specific situation of anticipated use by our customers. It should not be construed as offering an approval for any specific use scenario.

Body Protection
Acid-resistant protective clothing

Respiratory protection
required when dusts are generated.
Our recommendations on filtering respiratory protection are based on the following standards: DIN EN 143, DIN 14387 and other accompanying standards relating to the used respiratory protection system.

Control of environmental exposure
Do not let product enter drains.

SECTION 9: Physical and chemical properties

9.1 Information on basic physical and chemical properties

a)	Appearance	Form: flakes Color: colorless

The life science business of Merck KGaA, Darmstadt, Germany
operates as MilliporeSigma in the US and Canada

b)	Odor	stinging
c)	Odor Threshold	No data available
d)	pH	2.6 at 1 g/l at 20 °C (68 °F)
e)	Melting point/freezing point	Melting point/range: 55 - 56 °C (131 - 133 °F) - lit.
f)	Initial boiling point and boiling range	189 °C 372 °F at 981 hPa - lit.
g)	Flash point	No data available
h)	Evaporation rate	No data available
i)	Flammability (solid, gas)	No data available
j)	Upper/lower flammability or explosive limits	No data available
k)	Vapor pressure	0.69 hPa at 25 °C (77 °F)
l)	Vapor density	No data available
m)	Relative density	No data available
n)	Water solubility	3.4 g/l at 20 °C (68 °F)
o)	Partition coefficient: n-octanol/water	log Pow: 6.30 - Potential bioaccumulation, (Lit.)
p)	Autoignition temperature	No data available
q)	Decomposition temperature	> 300 °C (> 572 °F) -
r)	Viscosity	No data available
s)	Explosive properties	No data available
t)	Oxidizing properties	No data available

9.2 Other safety information
No data available

SECTION 10: Stability and reactivity

10.1 Reactivity
The following applies in general to flammable organic substances and mixtures: in correspondingly fine distribution, when whirled up a dust explosion potential may generally be assumed.

10.2 Chemical stability
The product is chemically stable under standard ambient conditions (room temperature) .

10.3 Possibility of hazardous reactions
Violent reactions possible with:
Strong oxidizing agents
Strong acids
Bases

The life science business of Merck KGaA, Darmstadt, Germany
operates as MilliporeSigma in the US and Canada

10.4 Conditions to avoid
no information available

10.5 Incompatible materials
No data available

10.6 Hazardous decomposition products
In the event of fire: see section 5

SECTION 11: Toxicological information

11.1 Information on toxicological effects

Acute toxicity
Acute toxicity estimate Oral - 500.1 mg/kg
(Expert judgment)

Acute toxicity estimate Inhalation - 4 h - 11.1 mg/l
(Expert judgment)

Skin corrosion/irritation
No data available

Serious eye damage/eye irritation
Causes serious eye damage.

Respiratory or skin sensitization

Germ cell mutagenicity
No data available

No data available
No data available

Carcinogenicity
Suspected of causing cancer.

IARC: 2B - Group 2B: Possibly carcinogenic to humans (pentadecafluorooctanoic acid)

NTP: No ingredient of this product present at levels greater than or equal to 0.1% is identified as a known or anticipated carcinogen by NTP.

OSHA: No component of this product present at levels greater than or equal to 0.1% is on OSHA's list of regulated carcinogens.

Reproductive toxicity
May damage the unborn child.
Studies indicating a hazard to babies during the lactation period

Specific target organ toxicity - single exposure

The life science business of Merck KGaA, Darmstadt, Germany
operates as MilliporeSigma in the US and Canada

Specific target organ toxicity - repeated exposure
Causes damage to organs through prolonged or repeated exposure. - Liver

Aspiration hazard

11.2 Additional Information

RTECS: RH0781000

Cough, Shortness of breath, Headache, Nausea, Vomiting
To the best of our knowledge, the chemical, physical, and toxicological properties have not been thoroughly investigated.

After absorption:

gastric pain
Nausea
Vomiting
Drowsiness
somnolence

Handle in accordance with good industrial hygiene and safety practice.

Stomach - Irregularities - Based on Human Evidence

Stomach - Irregularities - Based on Human Evidence

SECTION 12: Ecological information

12.1 Toxicity

No data available

Toxicity to daphnia and other aquatic invertebrates	Remarks: No data available (pentadecafluorooctanoic acid)
Toxicity to algae	Remarks: No data available (pentadecafluorooctanoic acid)

12.2 Persistence and degradability

No data available

12.3 Bioaccumulative potential

No data available

12.4 Mobility in soil

12.5 Results of PBT and vPvB assessment

PBT/vPvB assessment not available as chemical safety assessment not required/not conducted

12.6 Other adverse effects

Discharge into the environment must be avoided.

The life science business of Merck KGaA, Darmstadt, Germany
operates as MilliporeSigma in the US and Canada

SECTION 13: Disposal considerations

13.1 Waste treatment methods

Product
Waste material must be disposed of in accordance with the national and local regulations. Leave chemicals in original containers. No mixing with other waste. Handle uncleaned containers like the product itself. See www.retrologistik.com for processes regarding the return of chemicals and containers, or contact us there if you have further questions.

SECTION 14: Transport information

DOT (US)
UN number: 3261 Class: 8 Packing group: III
Proper shipping name: Corrosive solid, acidic, organic, n.o.s. (pentadecafluorooctanoic acid)
Reportable Quantity (RQ):
Poison Inhalation Hazard: No

IMDG
UN number: 3261 Class: 8 Packing group: III EMS-No: F-A, S-B
Proper shipping name: CORROSIVE SOLID, ACIDIC, ORGANIC, N.O.S. (pentadecafluorooctanoic acid)

IATA
UN number: 3261 Class: 8 Packing group: III
Proper shipping name: Corrosive solid, acidic, organic, n.o.s. (pentadecafluorooctanoic acid)

SECTION 15: Regulatory information

SARA 302 Components
This material does not contain any components with a section 302 EHS TPQ.

SARA 313 Components
This material does not contain any chemical components with known CAS numbers that exceed the threshold (De Minimis) reporting levels established by SARA Title III, Section 313.

SARA 311/312 Hazards
Acute Health Hazard, Chronic Health Hazard

Massachusetts Right To Know Components
No components are subject to the Massachusetts Right to Know Act.

No components are subject to the Massachusetts Right to Know Act.

Pennsylvania Right To Know Components

	CAS-No.	Revision Date
pentadecafluorooctanoic acid	335-67-1	2018-02-01

New Jersey Right To Know Components

The life science business of Merck KGaA, Darmstadt, Germany
operates as MilliporeSigma in the US and Canada

SECTION 16: Other information

Further information

The above information is believed to be correct but does not purport to be all inclusive and shall be used only as a guide. The information in this document is based on the present state of our knowledge and is applicable to the product with regard to appropriate safety precautions. It does not represent any guarantee of the properties of the product. Sigma-Aldrich Corporation and its Affiliates shall not be held liable for any damage resulting from handling or from contact with the above product. See www.sigma-aldrich.com and/or the reverse side of invoice or packing slip for additional terms and conditions of sale.

Copyright 2020 Sigma-Aldrich Co. LLC. License granted to make unlimited paper copies for internal use only.

The branding on the header and/or footer of this document may temporarily not visually match the product purchased as we transition our branding. However, all of the information in the document regarding the product remains unchanged and matches the product ordered. For further information please contact mlsbranding@sial.com.

Version: 6.4 Revision Date: 04/18/2021 Print Date: 06/19/2021

The life science business of Merck KGaA, Darmstadt, Germany
operates as MilliporeSigma in the US and Canada

SAFETY DATA SHEET

Version 4.2
Revision Date 09/08/2015
Print Date 10/19/2018

1. PRODUCT AND COMPANY IDENTIFICATION

1.1 Product identifiers

Product name : Nonafluorobutane-1-sulfonic acid

Product Number : 562629
Brand : Aldrich

CAS-No. : 375-73-5

1.2 Relevant identified uses of the substance or mixture and uses advised against

Identified uses : Laboratory chemicals, Synthesis of substances

1.3 Details of the supplier of the safety data sheet

Company : Sigma-Aldrich
3050 Spruce Street
SAINT LOUIS MO 63103
USA

Telephone : +1 800-325-5832
Fax : +1 800-325-5052

1.4 Emergency telephone number

Emergency Phone # : +1-703-527-3887 (CHEMTREC)

2. HAZARDS IDENTIFICATION

2.1 Classification of the substance or mixture

GHS Classification in accordance with 29 CFR 1910 (OSHA HCS)
Acute toxicity, Oral (Category 4), H302
Skin corrosion (Category 1B), H314
Serious eye damage (Category 1), H318

For the full text of the H-Statements mentioned in this Section, see Section 16.

2.2 GHS Label elements, including precautionary statements

Pictogram



Signal word Danger

Hazard statement(s)
H302 Harmful if swallowed.
H314 Causes severe skin burns and eye damage.

Precautionary statement(s)
P264 Wash skin thoroughly after handling.
P270 Do not eat, drink or smoke when using this product.
P280 Wear protective gloves/ protective clothing/ eye protection/ face protection.
P301 + P312 IF SWALLOWED: Call a POISON CENTER or doctor/ physician if you feel unwell.
P301 + P330 + P331 IF SWALLOWED: Rinse mouth. Do NOT induce vomiting.
P303 + P361 + P353 IF ON SKIN (or hair): Remove/ Take off immediately all contaminated

	clothing. Rinse skin with water/ shower.
P304 + P340	IF INHALED: Remove victim to fresh air and keep at rest in a position comfortable for breathing.
P305 + P351 + P338	IF IN EYES: Rinse cautiously with water for several minutes. Remove contact lenses, if present and easy to do. Continue rinsing.
P310	Immediately call a POISON CENTER or doctor/ physician.
P321	Specific treatment (see supplemental first aid instructions on this label).
P363	Wash contaminated clothing before reuse.
P405	Store locked up.
P501	Dispose of contents/ container to an approved waste disposal plant.

2.3 Hazards not otherwise classified (HNOC) or not covered by GHS
Reacts violently with water.

3. COMPOSITION/INFORMATION ON INGREDIENTS

3.1 Substances

Formula	:	$C_4HF_9O_3S$
Molecular weight	:	300.10 g/mol
CAS-No.	:	375-73-5
EC-No.	:	206-793-1

Hazardous components

Component	Classification	Concentration
1,1,2,2,3,3,4,4,4-Nonafluorobutane-1-sulphonic acid		
	Acute Tox. 4; Skin Corr. 1B; Eye Dam. 1; H302, H314	<= 100 %

For the full text of the H-Statements mentioned in this Section, see Section 16.

4. FIRST AID MEASURES

4.1 Description of first aid measures

General advice
Consult a physician. Show this safety data sheet to the doctor in attendance.Move out of dangerous area.

If inhaled
If breathed in, move person into fresh air. If not breathing, give artificial respiration. Consult a physician.

In case of skin contact
Take off contaminated clothing and shoes immediately. Wash off with soap and plenty of water. Consult a physician.

In case of eye contact
Rinse thoroughly with plenty of water for at least 15 minutes and consult a physician.Continue rinsing eyes during transport to hospital.

If swallowed
Do NOT induce vomiting. Never give anything by mouth to an unconscious person. Rinse mouth with water. Consult a physician.

4.2 Most important symptoms and effects, both acute and delayed
The most important known symptoms and effects are described in the labelling (see section 2.2) and/or in section 11

4.3 Indication of any immediate medical attention and special treatment needed
No data available

5. FIREFIGHTING MEASURES

5.1 Extinguishing media

Suitable extinguishing media
Dry powder

5.2 Special hazards arising from the substance or mixture
Carbon oxides, Sulphur oxides, Hydrogen fluoride

5.3 Advice for firefighters
Wear self-contained breathing apparatus for firefighting if necessary.

5.4 Further information
No data available

6. ACCIDENTAL RELEASE MEASURES

6.1 Personal precautions, protective equipment and emergency procedures
Use personal protective equipment. Avoid breathing vapours, mist or gas. Ensure adequate ventilation. Evacuate personnel to safe areas.
For personal protection see section 8.

6.2 Environmental precautions
Do not let product enter drains.

6.3 Methods and materials for containment and cleaning up
Soak up with inert absorbent material and dispose of as hazardous waste. Do not flush with water. Keep in suitable, closed containers for disposal.

6.4 Reference to other sections
For disposal see section 13.

7. HANDLING AND STORAGE

7.1 Precautions for safe handling
Avoid contact with skin and eyes. Avoid inhalation of vapour or mist.
For precautions see section 2.2.

7.2 Conditions for safe storage, including any incompatibilities
Keep container tightly closed in a dry and well-ventilated place. Containers which are opened must be carefully resealed and kept upright to prevent leakage.
Never allow product to get in contact with water during storage.

Recommended storage temperature 2 - 8 °C

Handle and store under inert gas.

7.3 Specific end use(s)
Apart from the uses mentioned in section 1.2 no other specific uses are stipulated

8. EXPOSURE CONTROLS/PERSONAL PROTECTION

8.1 Control parameters

Components with workplace control parameters
Contains no substances with occupational exposure limit values.

8.2 Exposure controls

Appropriate engineering controls
Handle in accordance with good industrial hygiene and safety practice. Wash hands before breaks and at the end of workday.

Personal protective equipment

Eye/face protection
Tightly fitting safety goggles. Faceshield (8-inch minimum). Use equipment for eye protection tested and approved under appropriate government standards such as NIOSH (US) or EN 166(EU).

Skin protection
Handle with gloves. Gloves must be inspected prior to use. Use proper glove removal technique (without touching glove's outer surface) to avoid skin contact with this product. Dispose of contaminated gloves after use in accordance with applicable laws and good laboratory practices. Wash and dry hands.

Body Protection
Complete suit protecting against chemicals, Flame retardant protective clothing, The type of protective equipment must be selected according to the concentration and amount of the dangerous substance at the specific workplace.

Respiratory protection
Where risk assessment shows air-purifying respirators are appropriate use a full-face respirator with multi-purpose combination (US) or type ABEK (EN 14387) respirator cartridges as a backup to engineering controls. If the respirator is the sole means of protection, use a full-face supplied air respirator. Use respirators and components tested and approved under appropriate government standards such as NIOSH (US) or CEN (EU).

Control of environmental exposure
Do not let product enter drains.

9. PHYSICAL AND CHEMICAL PROPERTIES

9.1 Information on basic physical and chemical properties

a)	Appearance	Form: liquid Colour: colourless
b)	Odour	No data available
c)	Odour Threshold	No data available
d)	pH	No data available
e)	Melting point/freezing point	No data available
f)	Initial boiling point and boiling range	112 - 114 °C (234 - 237 °F) at 19 hPa (14 mmHg) - lit.
g)	Flash point	No data available
h)	Evaporation rate	No data available
i)	Flammability (solid, gas)	No data available
j)	Upper/lower flammability or explosive limits	No data available
k)	Vapour pressure	No data available
l)	Vapour density	No data available
m)	Relative density	1.811 g/cm3 at 25 °C (77 °F)
n)	Water solubility	No data available
o)	Partition coefficient: n-octanol/water	No data available
p)	Auto-ignition temperature	No data available
q)	Decomposition temperature	No data available
r)	Viscosity	No data available
s)	Explosive properties	No data available
t)	Oxidizing properties	No data available

9.2 Other safety information
No data available

10. STABILITY AND REACTIVITY

10.1 Reactivity
No data available

10.2 Chemical stability
Stable under recommended storage conditions.

10.3 Possibility of hazardous reactions
Reacts violently with water.

10.4 Conditions to avoid
Do not allow water to enter container because of violent reaction.
Exposure to moisture

10.5 Incompatible materials
Strong oxidizing agentsStrong oxidizing agents

10.6 Hazardous decomposition products
Other decomposition products - No data available
In the event of fire: see section 5

11. TOXICOLOGICAL INFORMATION

11.1 Information on toxicological effects

Acute toxicity
LD50 Oral - Rat - 430 mg/kg
Remarks: Behavioral:Somnolence (general depressed activity). Skin and Appendages: Other: Hair. Nutritional and Gross Metabolic:Weight loss or decreased weight gain.

Inhalation: No data available

Dermal: No data available

No data available

Skin corrosion/irritation
No data available

Serious eye damage/eye irritation
No data available

Respiratory or skin sensitisation
No data available

Germ cell mutagenicity
No data available

Carcinogenicity

IARC: No component of this product present at levels greater than or equal to 0.1% is identified as probable, possible or confirmed human carcinogen by IARC.

ACGIH: No component of this product present at levels greater than or equal to 0.1% is identified as a carcinogen or potential carcinogen by ACGIH.

NTP: No component of this product present at levels greater than or equal to 0.1% is identified as a known or anticipated carcinogen by NTP.

OSHA: No component of this product present at levels greater than or equal to 0.1% is identified as a carcinogen or potential carcinogen by OSHA.

Reproductive toxicity
No data available

No data available

Specific target organ toxicity - single exposure
No data available

Specific target organ toxicity - repeated exposure
No data available

Aspiration hazard
No data available

Additional Information
RTECS: EK5930000

Material is extremely destructive to tissue of the mucous membranes and upper respiratory tract, eyes, and skin., spasm, inflammation and edema of the larynx, spasm, inflammation and edema of the bronchi, pneumonitis, pulmonary edema, burning sensation, Cough, wheezing, laryngitis, Shortness of breath, Headache, Nausea

12. ECOLOGICAL INFORMATION

12.1 Toxicity
No data available

12.2 Persistence and degradability
No data available

12.3 Bioaccumulative potential
No data available

12.4 Mobility in soil
No data available

12.5 Results of PBT and vPvB assessment
PBT/vPvB assessment not available as chemical safety assessment not required/not conducted

12.6 Other adverse effects

No data available

13. DISPOSAL CONSIDERATIONS

13.1 Waste treatment methods

Product
Offer surplus and non-recyclable solutions to a licensed disposal company. Contact a licensed professional waste disposal service to dispose of this material. Dissolve or mix the material with a combustible solvent and burn in a chemical incinerator equipped with an afterburner and scrubber.

Contaminated packaging
Dispose of as unused product.

14. TRANSPORT INFORMATION

DOT (US)
UN number: 3265 Class: 8 Packing group: II
Proper shipping name: Corrosive liquid, acidic, organic, n.o.s. (1,1,2,2,3,3,4,4,4-Nonafluorobutane-1-sulphonic acid)

Poison Inhalation Hazard: No

IMDG
UN number: 3265 Class: 8 Packing group: II EMS-No: F-A, S-B
Proper shipping name: CORROSIVE LIQUID, ACIDIC, ORGANIC, N.O.S. (1,1,2,2,3,3,4,4,4-Nonafluorobutane-1-sulphonic acid)

IATA
UN number: 3265 Class: 8 Packing group: II
Proper shipping name: Corrosive liquid, acidic, organic, n.o.s. (1,1,2,2,3,3,4,4,4-Nonafluorobutane-1-sulphonic acid)

15. REGULATORY INFORMATION

SARA 302 Components
No chemicals in this material are subject to the reporting requirements of SARA Title III, Section 302.

SARA 313 Components
This material does not contain any chemical components with known CAS numbers that exceed the threshold (De Minimis) reporting levels established by SARA Title III, Section 313.

SARA 311/312 Hazards
Acute Health Hazard

Massachusetts Right To Know Components
No components are subject to the Massachusetts Right to Know Act.

Pennsylvania Right To Know Components

CAS-No. Revision Date

1,1,2,2,3,3,4,4,4-Nonafluorobutane-1-sulphonic acid	375-73-5

New Jersey Right To Know Components

	CAS-No.	Revision Date
1,1,2,2,3,3,4,4,4-Nonafluorobutane-1-sulphonic acid	375-73-5	

California Prop. 65 Components

This product does not contain any chemicals known to State of California to cause cancer, birth defects, or any other reproductive harm.

16. OTHER INFORMATION

Full text of H-Statements referred to under sections 2 and 3.

Acute Tox.	Acute toxicity
Eye Dam.	Serious eye damage
H302	Harmful if swallowed.
H314	Causes severe skin burns and eye damage.
H318	Causes serious eye damage.
Skin Corr.	Skin corrosion

HMIS Rating

Health hazard:	3
Chronic Health Hazard:	
Flammability:	0
Physical Hazard	0

NFPA Rating

Health hazard:	3
Fire Hazard:	0
Reactivity Hazard:	0

Further information

Copyright 2015 Sigma-Aldrich Co. LLC. License granted to make unlimited paper copies for internal use only.
The above information is believed to be correct but does not purport to be all inclusive and shall be used only as a guide. The information in this document is based on the present state of our knowledge and is applicable to the product with regard to appropriate safety precautions. It does not represent any guarantee of the properties of the product. Sigma-Aldrich Corporation and its Affiliates shall not be held liable for any damage resulting from handling or from contact with the above product. See www.sigma-aldrich.com and/or the reverse side of invoice or packing slip for additional terms and conditions of sale.

Preparation Information

Sigma-Aldrich Corporation
Product Safety – Americas Region
1-800-521-8956

Version: 4.2 Revision Date: 09/08/2015 Print Date: 10/19/2018

SAFETY DATA SHEET

Version 4.4
Revision Date 06/18/2015
Print Date 05/01/2016

1. PRODUCT AND COMPANY IDENTIFICATION

1.1 Product identifiers

Product name : Perfluorodecanoic acid

Product Number : 177741
Brand : Aldrich

CAS-No. : 335-76-2

1.2 Relevant identified uses of the substance or mixture and uses advised against

Identified uses : Laboratory chemicals, Manufacture of substances

1.3 Details of the supplier of the safety data sheet

Company : Sigma-Aldrich
3050 Spruce Street
SAINT LOUIS MO 63103
USA

Telephone : +1 800-325-5832
Fax : +1 800-325-5052

1.4 Emergency telephone number

Emergency Phone # : (314) 776-6555

2. HAZARDS IDENTIFICATION

2.1 Classification of the substance or mixture

GHS Classification in accordance with 29 CFR 1910 (OSHA HCS)
Acute toxicity, Oral (Category 3), H301
Skin irritation (Category 2), H315
Eye irritation (Category 2A), H319
Specific target organ toxicity - single exposure (Category 3), Respiratory system, H335

For the full text of the H-Statements mentioned in this Section, see Section 16.

2.2 GHS Label elements, including precautionary statements

Pictogram



Signal word Danger

Hazard statement(s)
H301 Toxic if swallowed.
H315 Causes skin irritation.
H319 Causes serious eye irritation.
H335 May cause respiratory irritation.

Precautionary statement(s)
P261 Avoid breathing dust/ fume/ gas/ mist/ vapours/ spray.
P264 Wash skin thoroughly after handling.
P270 Do not eat, drink or smoke when using this product.
P271 Use only outdoors or in a well-ventilated area.
P280 Wear eye protection/ face protection.
P280 Wear protective gloves.

P301 + P310 + P330	IF SWALLOWED: Immediately call a POISON CENTER or doctor/ physician. Rinse mouth.
P302 + P352	IF ON SKIN: Wash with plenty of soap and water.
P304 + P340 + P312	IF INHALED: Remove victim to fresh air and keep at rest in a position comfortable for breathing. Call a POISON CENTER or doctor/ physician if you feel unwell.
P305 + P351 + P338	IF IN EYES: Rinse cautiously with water for several minutes. Remove contact lenses, if present and easy to do. Continue rinsing.
P332 + P313	If skin irritation occurs: Get medical advice/ attention.
P337 + P313	If eye irritation persists: Get medical advice/ attention.
P362	Take off contaminated clothing and wash before reuse.
P403 + P233	Store in a well-ventilated place. Keep container tightly closed.
P405	Store locked up.
P501	Dispose of contents/ container to an approved waste disposal plant.

2.3 Hazards not otherwise classified (HNOC) or not covered by GHS - none

3. COMPOSITION/INFORMATION ON INGREDIENTS

3.1 Substances

Synonyms : Nonadecafluorodecanoic acid
Nonadecafluorocapric acid
Perfluorodecanoic acid
Perfluorocapric acid

Formula : $C_{10}HF_{19}O_2$
Molecular weight : 514.08 g/mol
CAS-No. : 335-76-2
EC-No. : 206-400-3

Hazardous components

Component	Classification	Concentration
Nonadecafluorodecanoic acid		
	Acute Tox. 3; Skin Irrit. 2; Eye Irrit. 2A; STOT SE 3; H301, H315, H319, H335	<= 100 %

For the full text of the H-Statements mentioned in this Section, see Section 16.

4. FIRST AID MEASURES

4.1 Description of first aid measures

General advice
Consult a physician. Show this safety data sheet to the doctor in attendance.Move out of dangerous area.

If inhaled
If breathed in, move person into fresh air. If not breathing, give artificial respiration. Consult a physician.

In case of skin contact
Wash off with soap and plenty of water. Take victim immediately to hospital. Consult a physician.

In case of eye contact
Rinse thoroughly with plenty of water for at least 15 minutes and consult a physician.

If swallowed
Never give anything by mouth to an unconscious person. Rinse mouth with water. Consult a physician.

4.2 Most important symptoms and effects, both acute and delayed
The most important known symptoms and effects are described in the labelling (see section 2.2) and/or in section 11

4.3 Indication of any immediate medical attention and special treatment needed
No data available

5. FIREFIGHTING MEASURES

5.1 Extinguishing media

Suitable extinguishing media
Use water spray, alcohol-resistant foam, dry chemical or carbon dioxide.

5.2 Special hazards arising from the substance or mixture
Carbon oxides, Hydrogen fluoride

5.3 Advice for firefighters
Wear self-contained breathing apparatus for firefighting if necessary.

5.4 Further information
No data available

6. ACCIDENTAL RELEASE MEASURES

6.1 Personal precautions, protective equipment and emergency procedures
Wear respiratory protection. Avoid dust formation. Avoid breathing vapours, mist or gas. Ensure adequate ventilation. Evacuate personnel to safe areas. Avoid breathing dust.
For personal protection see section 8.

6.2 Environmental precautions
Prevent further leakage or spillage if safe to do so. Do not let product enter drains.

6.3 Methods and materials for containment and cleaning up
Pick up and arrange disposal without creating dust. Sweep up and shovel. Keep in suitable, closed containers for disposal.

6.4 Reference to other sections
For disposal see section 13.

7. HANDLING AND STORAGE

7.1 Precautions for safe handling
Avoid contact with skin and eyes. Avoid formation of dust and aerosols.Further processing of solid materials may result in the formation of combustible dusts. The potential for combustible dust formation should be taken into consideration before additional processing occurs.
Provide appropriate exhaust ventilation at places where dust is formed.
For precautions see section 2.2.

7.2 Conditions for safe storage, including any incompatibilities
Keep container tightly closed in a dry and well-ventilated place.

Keep in a dry place.
Storage class (TRGS 510): Non-combustible, acute toxic Cat.3 / toxic hazardous materials or hazardous materials causing chronic effects

7.3 Specific end use(s)
Apart from the uses mentioned in section 1.2 no other specific uses are stipulated

8. EXPOSURE CONTROLS/PERSONAL PROTECTION

8.1 Control parameters

Components with workplace control parameters
Contains no substances with occupational exposure limit values.

8.2 Exposure controls

Appropriate engineering controls
Avoid contact with skin, eyes and clothing. Wash hands before breaks and immediately after handling the product.

Personal protective equipment

Eye/face protection
Face shield and safety glasses Use equipment for eye protection tested and approved under appropriate government standards such as NIOSH (US) or EN 166(EU).

Skin protection
Handle with gloves. Gloves must be inspected prior to use. Use proper glove removal technique (without touching glove's outer surface) to avoid skin contact with this product. Dispose of contaminated gloves after use in accordance with applicable laws and good laboratory practices. Wash and dry hands.

Full contact
Material: Nitrile rubber
Minimum layer thickness: 0.11 mm
Break through time: 480 min
Material tested:Dermatril® (KCL 740 / Aldrich Z677272, Size M)

Splash contact
Material: Nitrile rubber
Minimum layer thickness: 0.11 mm
Break through time: 480 min
Material tested:Dermatril® (KCL 740 / Aldrich Z677272, Size M)

data source: KCL GmbH, D-36124 Eichenzell, phone +49 (0)6659 87300, e-mail sales@kcl.de, test method: EN374
If used in solution, or mixed with other substances, and under conditions which differ from EN 374, contact the supplier of the CE approved gloves. This recommendation is advisory only and must be evaluated by an industrial hygienist and safety officer familiar with the specific situation of anticipated use by our customers. It should not be construed as offering an approval for any specific use scenario.

Body Protection
Complete suit protecting against chemicals, The type of protective equipment must be selected according to the concentration and amount of the dangerous substance at the specific workplace.

Respiratory protection
Where risk assessment shows air-purifying respirators are appropriate use a full-face particle respirator type N99 (US) or type P2 (EN 143) respirator cartridges as a backup to engineering controls. If the respirator is the sole means of protection, use a full-face supplied air respirator. Use respirators and components tested and approved under appropriate government standards such as NIOSH (US) or CEN (EU).

Control of environmental exposure
Prevent further leakage or spillage if safe to do so. Do not let product enter drains.

9. PHYSICAL AND CHEMICAL PROPERTIES

9.1 Information on basic physical and chemical properties

a)	Appearance	Form: powder Colour: white
b)	Odour	No data available
c)	Odour Threshold	No data available
d)	pH	No data available
e)	Melting point/freezing point	Melting point/range: 77 - 81 °C (171 - 178 °F) - lit.
f)	Initial boiling point and boiling range	218 °C (424 °F) at 987 hPa (740 mmHg) - lit.
g)	Flash point	No data available
h)	Evaporation rate	No data available
i)	Flammability (solid, gas)	No data available
j)	Upper/lower flammability or explosive limits	No data available
k)	Vapour pressure	No data available
l)	Vapour density	No data available
m)	Relative density	No data available

n)	Water solubility	No data available
o)	Partition coefficient: n-octanol/water	No data available
p)	Auto-ignition temperature	No data available
q)	Decomposition temperature	No data available
r)	Viscosity	No data available
s)	Explosive properties	No data available
t)	Oxidizing properties	No data available

9.2 Other safety information
No data available

10. STABILITY AND REACTIVITY

10.1 Reactivity
No data available

10.2 Chemical stability
Stable under recommended storage conditions.

10.3 Possibility of hazardous reactions
No data available

10.4 Conditions to avoid
No data available

10.5 Incompatible materials
Bases, Oxidizing agents, Reducing agents

10.6 Hazardous decomposition products
Other decomposition products - No data available
In the event of fire: see section 5

11. TOXICOLOGICAL INFORMATION

11.1 Information on toxicological effects

Acute toxicity
LD50 Oral - Rat - 57 mg/kg
Remarks: Behavioral:Food intake (animal).

Dermal: No data available

No data available

Skin corrosion/irritation
No data available

Serious eye damage/eye irritation
No data available

Respiratory or skin sensitisation
No data available

Germ cell mutagenicity

Rat
DNA damage

Carcinogenicity

IARC: No component of this product present at levels greater than or equal to 0.1% is identified as probable, possible or confirmed human carcinogen by IARC.

ACGIH: No component of this product present at levels greater than or equal to 0.1% is identified as a carcinogen or potential carcinogen by ACGIH.

NTP: No component of this product present at levels greater than or equal to 0.1% is identified as a known or anticipated carcinogen by NTP.

OSHA: No component of this product present at levels greater than or equal to 0.1% is identified as a carcinogen or potential carcinogen by OSHA.

Reproductive toxicity
No data available

Reproductive toxicity - Rat - Oral
Effects on Fertility: Post-implantation mortality (e.g., dead and/or resorbed implants per total number of implants). Effects on Fertility: Litter size (e.g.; # fetuses per litter; measured before birth). Effects on Embryo or Fetus: Fetotoxicity (except death, e.g., stunted fetus).

Reproductive toxicity - Rat - Intraperitoneal
Paternal Effects: Testes, epididymis, sperm duct.

Reproductive toxicity - Mouse - Oral
Effects on Fertility: Post-implantation mortality (e.g., dead and/or resorbed implants per total number of implants).
Effects on Embryo or Fetus: Fetal death.

No data available

Specific target organ toxicity - single exposure
Inhalation - May cause respiratory irritation.

Specific target organ toxicity - repeated exposure
No data available

Aspiration hazard
No data available

Additional Information
RTECS: HD9900000

To the best of our knowledge, the chemical, physical, and toxicological properties have not been thoroughly investigated.

12. ECOLOGICAL INFORMATION

12.1 Toxicity
No data available

12.2 Persistence and degradability
No data available

12.3 Bioaccumulative potential
No data available

12.4 Mobility in soil
No data available

12.5 Results of PBT and vPvB assessment
PBT/vPvB assessment not available as chemical safety assessment not required/not conducted

12.6 Other adverse effects

No data available

13. DISPOSAL CONSIDERATIONS

13.1 Waste treatment methods

Product
Offer surplus and non-recyclable solutions to a licensed disposal company. Contact a licensed professional waste disposal service to dispose of this material. Dissolve or mix the material with a combustible solvent and burn in a chemical incinerator equipped with an afterburner and scrubber.

Contaminated packaging
Dispose of as unused product.

14. TRANSPORT INFORMATION

DOT (US)
UN number: 2811 Class: 6.1 Packing group: III
Proper shipping name: Toxic solids, organic, n.o.s. (Nonadecafluorodecanoic acid)
Reportable Quantity (RQ):

Poison Inhalation Hazard: No

IMDG
UN number: 2811 Class: 6.1 Packing group: III EMS-No: F-A, S-A
Proper shipping name: TOXIC SOLID, ORGANIC, N.O.S. (Nonadecafluorodecanoic acid)

IATA
UN number: 2811 Class: 6.1 Packing group: III
Proper shipping name: Toxic solid, organic, n.o.s. (Nonadecafluorodecanoic acid)

15. REGULATORY INFORMATION

SARA 302 Components
No chemicals in this material are subject to the reporting requirements of SARA Title III, Section 302.

SARA 313 Components
This material does not contain any chemical components with known CAS numbers that exceed the threshold (De Minimis) reporting levels established by SARA Title III, Section 313.

SARA 311/312 Hazards
Acute Health Hazard

Massachusetts Right To Know Components
No components are subject to the Massachusetts Right to Know Act.

Pennsylvania Right To Know Components

	CAS-No.	Revision Date
Nonadecafluorodecanoic acid	335-76-2	

New Jersey Right To Know Components

	CAS-No.	Revision Date
Nonadecafluorodecanoic acid	335-76-2	

California Prop. 65 Components
This product does not contain any chemicals known to State of California to cause cancer, birth defects, or any other reproductive harm.

16. OTHER INFORMATION

Full text of H-Statements referred to under sections 2 and 3.

Acute Tox.	Acute toxicity
Eye Irrit.	Eye irritation
H301	Toxic if swallowed.
H315	Causes skin irritation.
H319	Causes serious eye irritation.
H335	May cause respiratory irritation.
Skin Irrit.	Skin irritation

HMIS Rating
Health hazard: 2
Chronic Health Hazard:
Flammability: 0

Physical Hazard	0

NFPA Rating

Health hazard:	2
Fire Hazard:	0
Reactivity Hazard:	0

Further information

Copyright 2015 Sigma-Aldrich Co. LLC. License granted to make unlimited paper copies for internal use only.
The above information is believed to be correct but does not purport to be all inclusive and shall be used only as a guide. The information in this document is based on the present state of our knowledge and is applicable to the product with regard to appropriate safety precautions. It does not represent any guarantee of the properties of the product. Sigma-Aldrich Corporation and its Affiliates shall not be held liable for any damage resulting from handling or from contact with the above product. See www.sigma-aldrich.com and/or the reverse side of invoice or packing slip for additional terms and conditions of sale.

Preparation Information

Sigma-Aldrich Corporation
Product Safety – Americas Region
1-800-521-8956

Version: 4.4 Revision Date: 06/18/2015 Print Date: 05/01/2016

SAFETY DATA SHEET

Version 6.3
Revision Date 04/18/2021
Print Date 07/08/2021

SECTION 1: Identification of the substance/mixture and of the company/undertaking

1.1 Product identifiers

Product name : Tricosafluorododecanoic acid

Product Number : 406449
Brand : Aldrich
CAS-No. : 307-55-1

1.2 Relevant identified uses of the substance or mixture and uses advised against

Identified uses : Laboratory chemicals, Synthesis of substances

1.3 Details of the supplier of the safety data sheet

Company : Sigma-Aldrich Inc.
3050 SPRUCE ST
ST. LOUIS MO 63103
UNITED STATES

Telephone : +1 314 771-5765
Fax : +1 800 325-5052

1.4 Emergency telephone

Emergency Phone # : 800-424-9300 CHEMTREC (USA) +1-703-527-3887 CHEMTREC (International) 24 Hours/day; 7 Days/week

SECTION 2: Hazards identification

2.1 Classification of the substance or mixture

GHS Classification in accordance with 29 CFR 1910 (OSHA HCS)

Skin irritation (Category 2), H315
Eye irritation (Category 2A), H319
Specific target organ toxicity - single exposure (Category 3), Respiratory system, H335
Short-term (acute) aquatic hazard (Category 1), H400

For the full text of the H-Statements mentioned in this Section, see Section 16.

2.2 GHS Label elements, including precautionary statements

Pictogram



Signal word Warning

The life science business of Merck KGaA, Darmstadt, Germany
operates as MilliporeSigma in the US and Canada

Hazard statement(s)

H315	Causes skin irritation.
H319	Causes serious eye irritation.
H335	May cause respiratory irritation.
H400	Very toxic to aquatic life.

Precautionary statement(s)

P261	Avoid breathing dust/ fume/ gas/ mist/ vapors/ spray.
P264	Wash skin thoroughly after handling.
P271	Use only outdoors or in a well-ventilated area.
P273	Avoid release to the environment.
P280	Wear protective gloves/ eye protection/ face protection.
P302 + P352	IF ON SKIN: Wash with plenty of soap and water.
P304 + P340 + P312	IF INHALED: Remove person to fresh air and keep comfortable for breathing. Call a POISON CENTER/ doctor if you feel unwell.
P305 + P351 + P338	IF IN EYES: Rinse cautiously with water for several minutes. Remove contact lenses, if present and easy to do. Continue rinsing.
P332 + P313	If skin irritation occurs: Get medical advice/ attention.
P337 + P313	If eye irritation persists: Get medical advice/ attention.
P362	Take off contaminated clothing and wash before reuse.
P391	Collect spillage.
P403 + P233	Store in a well-ventilated place. Keep container tightly closed.
P405	Store locked up.
P501	Dispose of contents/ container to an approved waste disposal plant.

2.3 Hazards not otherwise classified (HNOC) or not covered by GHS - none

SECTION 3: Composition/information on ingredients

3.1 Substances

Synonyms	:	Perfluorododecanoic acid Perfluorolauric acid
Formula	:	$C_{12}HF_{23}O_2$
Molecular weight	:	614.10 g/mol
CAS-No.	:	307-55-1
EC-No.	:	206-203-2

Component	Classification	Concentration
Tricosafluorododecanoic acid		
	Acute Tox. 4; Carc. 2; Repr. 1B; Lact. ; STOT RE 1; H302, H332, H351, H360, H362, H372 M-Factor - Aquatic Acute: 10	<= 100 %

For the full text of the H-Statements mentioned in this Section, see Section 16.

The life science business of Merck KGaA, Darmstadt, Germany
operates as MilliporeSigma in the US and Canada

SECTION 4: First aid measures

4.1 Description of first-aid measures

General advice
Consult a physician. Show this material safety data sheet to the doctor in attendance.Move out of dangerous area.

If inhaled
If breathed in, move person into fresh air. If not breathing, give artificial respiration. Consult a physician.

In case of skin contact
Wash off with soap and plenty of water. Consult a physician.

In case of eye contact
Rinse thoroughly with plenty of water for at least 15 minutes and consult a physician.

If swallowed
Never give anything by mouth to an unconscious person. Rinse mouth with water. Consult a physician.

4.2 Most important symptoms and effects, both acute and delayed
The most important known symptoms and effects are described in the labelling (see section 2.2) and/or in section 11

4.3 Indication of any immediate medical attention and special treatment needed
No data available

SECTION 5: Firefighting measures

5.1 Extinguishing media

Suitable extinguishing media
Use water spray, alcohol-resistant foam, dry chemical or carbon dioxide.

5.2 Special hazards arising from the substance or mixture
Carbon oxides
Hydrogen fluoride

5.3 Advice for firefighters
Wear self-contained breathing apparatus for firefighting if necessary.

5.4 Further information
No data available

SECTION 6: Accidental release measures

6.1 Personal precautions, protective equipment and emergency procedures
Use personal protective equipment. Avoid dust formation. Avoid breathing vapors, mist or gas. Ensure adequate ventilation. Evacuate personnel to safe areas. Avoid breathing dust. For personal protection see section 8.

6.2 Environmental precautions
Prevent further leakage or spillage if safe to do so. Do not let product enter drains. Discharge into the environment must be avoided.

The life science business of Merck KGaA, Darmstadt, Germany
operates as MilliporeSigma in the US and Canada

6.3 Methods and materials for containment and cleaning up

Pick up and arrange disposal without creating dust. Sweep up and shovel. Keep in suitable, closed containers for disposal.

6.4 Reference to other sections

For disposal see section 13.

SECTION 7: Handling and storage

7.1 Precautions for safe handling

Advice on safe handling

Avoid contact with skin and eyes. Avoid formation of dust and aerosols.**Advice on safe handling**

Further processing of solid materials may result in the formation of combustible dusts. The potential for combustible dust formation should be taken into consideration before additional processing occurs.

Advice on protection against fire and explosion

Provide appropriate exhaust ventilation at places where dust is formed.

Hygiene measures

Handle in accordance with good industrial hygiene and safety practice. Wash hands before breaks and at the end of workday.
For precautions see section 2.2.

7.2 Conditions for safe storage, including any incompatibilities

Storage conditions

Keep container tightly closed in a dry and well-ventilated place.
Storage class (TRGS 510): 11: Combustible Solids

7.3 Specific end use(s)

Apart from the uses mentioned in section 1.2 no other specific uses are stipulated

SECTION 8: Exposure controls/personal protection

8.1 Control parameters

Ingredients with workplace control parameters

Contains no substances with occupational exposure limit values.

8.2 Exposure controls

Appropriate engineering controls

Handle in accordance with good industrial hygiene and safety practice. Wash hands before breaks and at the end of workday.

Personal protective equipment

Eye/face protection

Safety glasses with side-shields conforming to EN166 Use equipment for eye protection tested and approved under appropriate government standards such as NIOSH (US) or EN 166(EU).

Skin protection

Handle with gloves. Gloves must be inspected prior to use. Use proper glove removal technique (without touching glove's outer surface) to avoid skin contact

The life science business of Merck KGaA, Darmstadt, Germany
operates as MilliporeSigma in the US and Canada

with this product. Dispose of contaminated gloves after use in accordance with applicable laws and good laboratory practices. Wash and dry hands.

Body Protection
Impervious clothing, The type of protective equipment must be selected according to the concentration and amount of the dangerous substance at the specific workplace.

Respiratory protection
For nuisance exposures use type P95 (US) or type P1 (EU EN 143) particle respirator.For higher level protection use type OV/AG/P99 (US) or type ABEK-P2 (EU EN 143) respirator cartridges. Use respirators and components tested and approved under appropriate government standards such as NIOSH (US) or CEN (EU).

Control of environmental exposure
Prevent further leakage or spillage if safe to do so. Do not let product enter drains. Discharge into the environment must be avoided.

SECTION 9: Physical and chemical properties

9.1 Information on basic physical and chemical properties

a)	Appearance	Form: crystalline Color: white
b)	Odor	No data available
c)	Odor Threshold	No data available
d)	pH	No data available
e)	Melting point/freezing point	Melting point/range: 105 - 108 °C (221 - 226 °F) - lit.
f)	Initial boiling point and boiling range	245 °C 473 °F at 987 hPa - lit.
g)	Flash point	()No data available
h)	Evaporation rate	No data available
i)	Flammability (solid, gas)	No data available
j)	Upper/lower flammability or explosive limits	No data available
k)	Vapor pressure	No data available
l)	Vapor density	No data available
m)	Relative density	No data available
n)	Water solubility	No data available
o)	Partition coefficient: n-octanol/water	No data available
p)	Autoignition temperature	No data available
q)	Decomposition temperature	No data available
r)	Viscosity	No data available

The life science business of Merck KGaA, Darmstadt, Germany
operates as MilliporeSigma in the US and Canada

s) Explosive properties No data available

t) Oxidizing properties No data available

9.2 Other safety information
No data available

SECTION 10: Stability and reactivity

10.1 Reactivity
No data available

10.2 Chemical stability
Stable under recommended storage conditions.

10.3 Possibility of hazardous reactions
No data available

10.4 Conditions to avoid
No data available

10.5 Incompatible materials
Strong oxidizing agents

10.6 Hazardous decomposition products
In the event of fire: see section 5

SECTION 11: Toxicological information

11.1 Information on toxicological effects

Acute toxicity
Acute toxicity estimate Oral - 500.1 mg/kg
(Expert judgment)

Acute toxicity estimate Inhalation - 4 h - 11.1 mg/l
(Expert judgment)

Skin corrosion/irritation
No data available

Serious eye damage/eye irritation
Causes serious eye damage.

Respiratory or skin sensitization

Germ cell mutagenicity
No data available

No data available
No data available

The life science business of Merck KGaA, Darmstadt, Germany
operates as MilliporeSigma in the US and Canada

Carcinogenicity
Suspected of causing cancer.

IARC: No ingredient of this product present at levels greater than or equal to 0.1% is identified as probable, possible or confirmed human carcinogen by IARC.

NTP: No ingredient of this product present at levels greater than or equal to 0.1% is identified as a known or anticipated carcinogen by NTP.

OSHA: No component of this product present at levels greater than or equal to 0.1% is on OSHA's list of regulated carcinogens.

Reproductive toxicity
May damage the unborn child.
Studies indicating a hazard to babies during the lactation period

Specific target organ toxicity - single exposure

Specific target organ toxicity - repeated exposure
Causes damage to organs through prolonged or repeated exposure. - Liver

Aspiration hazard

11.2 Additional Information
Not available

To the best of our knowledge, the chemical, physical, and toxicological properties have not been thoroughly investigated.

After absorption:

gastric pain
Nausea
Vomiting
Drowsiness
somnolence

Handle in accordance with good industrial hygiene and safety practice.

SECTION 12: Ecological information

12.1 Toxicity
No data available

Toxicity to daphnia and other aquatic invertebrates	Remarks: No data available (Tricosafluorododecanoic acid)
Toxicity to algae	Remarks: No data available (Tricosafluorododecanoic acid)

12.2 Persistence and degradability
No data available

The life science business of Merck KGaA, Darmstadt, Germany
operates as MilliporeSigma in the US and Canada

12.3 Bioaccumulative potential
No data available

12.4 Mobility in soil
No data available

12.5 Results of PBT and vPvB assessment
PBT/vPvB assessment not available as chemical safety assessment not required/not conducted

12.6 Other adverse effects
An environmental hazard cannot be excluded in the event of unprofessional handling or disposal.
Very toxic to aquatic life.
Discharge into the environment must be avoided.

SECTION 13: Disposal considerations

13.1 Waste treatment methods

Product
Offer surplus and non-recyclable solutions to a licensed disposal company. Contact a licensed professional waste disposal service to dispose of this material.

Contaminated packaging
Dispose of as unused product.

SECTION 14: Transport information

DOT (US)
Not dangerous goods

IMDG
Not dangerous goods

IATA
Not dangerous goods

Further information
Not classified as dangerous in the meaning of transport regulations.

SECTION 15: Regulatory information

SARA 302 Components
No chemicals in this material are subject to the reporting requirements of SARA Title III, Section 302.

SARA 313 Components
This material does not contain any chemical components with known CAS numbers that exceed the threshold (De Minimis) reporting levels established by SARA Title III, Section 313.

SARA 311/312 Hazards

The life science business of Merck KGaA, Darmstadt, Germany
operates as MilliporeSigma in the US and Canada

Acute Health Hazard

Massachusetts Right To Know Components
No components are subject to the Massachusetts Right to Know Act.

No components are subject to the Massachusetts Right to Know Act.

Pennsylvania Right To Know Components

Tricosafluorododecanoic acid	CAS-No. 307-55-1	Revision Date

Tricosafluorododecanoic acid	CAS-No. 307-55-1	Revision Date

New Jersey Right To Know Components

Tricosafluorododecanoic acid	CAS-No. 307-55-1	Revision Date

SECTION 16: Other information

Further information
Copyright 2020 Sigma-Aldrich Co. LLC. License granted to make unlimited paper copies for internal use only.
The above information is believed to be correct but does not purport to be all inclusive and shall be used only as a guide. The information in this document is based on the present state of our knowledge and is applicable to the product with regard to appropriate safety precautions. It does not represent any guarantee of the properties of the product. Sigma-Aldrich Corporation and its Affiliates shall not be held liable for any damage resulting from handling or from contact with the above product. See www.sigma-aldrich.com and/or the reverse side of invoice or packing slip for additional terms and conditions of sale.

The branding on the header and/or footer of this document may temporarily not visually match the product purchased as we transition our branding. However, all of the information in the document regarding the product remains unchanged and matches the product ordered. For further information please contact mlsbranding@sial.com.

Version: 6.3 Revision Date: 04/18/2021 Print Date: 07/08/2021

The life science business of Merck KGaA, Darmstadt, Germany
operates as MilliporeSigma in the US and Canada

SAFETY DATA SHEET

Version 6.1
Revision Date 01/15/2020
Print Date 06/19/2021

SECTION 1: Identification of the substance/mixture and of the company/undertaking

1.1 Product identifiers

Product name : Perfluoroheptanoic acid

Product Number : 342041
Brand : Aldrich
CAS-No. : 375-85-9

1.2 Relevant identified uses of the substance or mixture and uses advised against

Identified uses : Laboratory chemicals, Synthesis of substances

1.3 Details of the supplier of the safety data sheet

Company : Sigma-Aldrich Inc.
3050 SPRUCE ST
ST. LOUIS MO 63103
UNITED STATES

Telephone : +1 314 771-5765
Fax : +1 800 325-5052

1.4 Emergency telephone number

Emergency Phone # : 800-424-9300 CHEMTREC (USA) +1-703-527-3887 CHEMTREC (International) 24 Hours/day; 7 Days/week

SECTION 2: Hazards identification

2.1 Classification of the substance or mixture

GHS Classification in accordance with 29 CFR 1910 (OSHA HCS)

Acute toxicity, Oral (Category 4), H302
Skin corrosion (Category 1B), H314
Serious eye damage (Category 1), H318

For the full text of the H-Statements mentioned in this Section, see Section 16.

2.2 GHS Label elements, including precautionary statements

Pictogram



Signal word Danger

Hazard statement(s)
H302 Harmful if swallowed.

The life science business of Merck KGaA, Darmstadt, Germany
operates as MilliporeSigma in the US and Canada

H314	Causes severe skin burns and eye damage.

Precautionary statement(s)

P260	Do not breathe dust or mist.
P264	Wash skin thoroughly after handling.
P270	Do not eat, drink or smoke when using this product.
P280	Wear protective gloves/ protective clothing/ eye protection/ face protection.
P301 + P312	IF SWALLOWED: Call a POISON CENTER/doctor if you feel unwell.
P301 + P330 + P331	IF SWALLOWED: Rinse mouth. Do NOT induce vomiting.
P303 + P361 + P353	IF ON SKIN (or hair): Remove/ Take off immediately all contaminated clothing. Rinse skin with water/ shower.
P304 + P340	IF INHALED: Remove victim to fresh air and keep at rest in a position comfortable for breathing.
P305 + P351 + P338	IF IN EYES: Rinse cautiously with water for several minutes. Remove contact lenses, if present and easy to do. Continue rinsing.
P310	Immediately call a POISON CENTER/doctor.
P321	Specific treatment (see supplemental first aid instructions on this label).
P363	Wash contaminated clothing before reuse.
P405	Store locked up.
P501	Dispose of contents/ container to an approved waste disposal plant.

2.3 Hazards not otherwise classified (HNOC) or not covered by GHS - none

SECTION 3: Composition/information on ingredients

3.1 Substances

Formula	:	$C_7HF_{13}O_2$
Molecular weight	:	364.06 g/mol
CAS-No.	:	375-85-9
EC-No.	:	206-798-9

Component	Classification	Concentration
Perfluoroheptanoic acid		
	Acute Tox. 4; Skin Corr. 1B; Eye Dam. 1; H302, H314, H318	<= 100 %

For the full text of the H-Statements mentioned in this Section, see Section 16.

SECTION 4: First aid measures

4.1 Description of first aid measures

General advice

Consult a physician. Show this safety data sheet to the doctor in attendance.Move out of dangerous area.

The life science business of Merck KGaA, Darmstadt, Germany
operates as MilliporeSigma in the US and Canada

If inhaled
If breathed in, move person into fresh air. If not breathing, give artificial respiration. Consult a physician.

In case of skin contact
Take off contaminated clothing and shoes immediately. Wash off with soap and plenty of water. Consult a physician.

In case of eye contact
Rinse thoroughly with plenty of water for at least 15 minutes and consult a physician.Continue rinsing eyes during transport to hospital.

If swallowed
Do NOT induce vomiting. Never give anything by mouth to an unconscious person. Rinse mouth with water. Consult a physician.

4.2 Most important symptoms and effects, both acute and delayed
The most important known symptoms and effects are described in the labelling (see section 2.2) and/or in section 11

4.3 Indication of any immediate medical attention and special treatment needed
No data available

SECTION 5: Firefighting measures

5.1 Extinguishing media

Suitable extinguishing media
Use water spray, alcohol-resistant foam, dry chemical or carbon dioxide.

5.2 Special hazards arising from the substance or mixture
Carbon oxides, Hydrogen fluoride
Carbon oxides, Hydrogen fluoride

5.3 Advice for firefighters
Wear self-contained breathing apparatus for firefighting if necessary.

5.4 Further information
No data available

SECTION 6: Accidental release measures

6.1 Personal precautions, protective equipment and emergency procedures
Use personal protective equipment. Avoid dust formation. Avoid breathing vapours, mist or gas. Ensure adequate ventilation. Evacuate personnel to safe areas. Avoid breathing dust.
For personal protection see section 8.

6.2 Environmental precautions
Do not let product enter drains.

6.3 Methods and materials for containment and cleaning up
Pick up and arrange disposal without creating dust. Sweep up and shovel. Keep in suitable, closed containers for disposal.

6.4 Reference to other sections
For disposal see section 13.

The life science business of Merck KGaA, Darmstadt, Germany
operates as MilliporeSigma in the US and Canada

SECTION 7: Handling and storage

7.1 Precautions for safe handling

Avoid contact with skin and eyes. Avoid formation of dust and aerosols.
Provide appropriate exhaust ventilation at places where dust is formed.Normal measures for preventive fire protection.
For precautions see section 2.2.

7.2 Conditions for safe storage, including any incompatibilities

Keep container tightly closed in a dry and well-ventilated place.
Storage class (TRGS 510): 8B: Non-combustible, corrosive hazardous materials

7.3 Specific end use(s)

Apart from the uses mentioned in section 1.2 no other specific uses are stipulated

SECTION 8: Exposure controls/personal protection

8.1 Control parameters

Components with workplace control parameters
Contains no substances with occupational exposure limit values.

8.2 Exposure controls

Appropriate engineering controls
Handle in accordance with good industrial hygiene and safety practice. Wash hands before breaks and at the end of workday.

Personal protective equipment

Eye/face protection
Face shield and safety glasses Use equipment for eye protection tested and approved under appropriate government standards such as NIOSH (US) or EN 166(EU).

Skin protection
Handle with gloves. Gloves must be inspected prior to use. Use proper glove removal technique (without touching glove's outer surface) to avoid skin contact with this product. Dispose of contaminated gloves after use in accordance with applicable laws and good laboratory practices. Wash and dry hands.

Body Protection
Complete suit protecting against chemicals, The type of protective equipment must be selected according to the concentration and amount of the dangerous substance at the specific workplace.

Respiratory protection
Where risk assessment shows air-purifying respirators are appropriate use a full-face particle respirator type N100 (US) or type P3 (EN 143) respirator cartridges as a backup to engineering controls. If the respirator is the sole means of protection, use a full-face supplied air respirator. Use respirators and components tested and approved under appropriate government standards such as NIOSH (US) or CEN (EU).

Control of environmental exposure
Do not let product enter drains.

The life science business of Merck KGaA, Darmstadt, Germany
operates as MilliporeSigma in the US and Canada

SECTION 9: Physical and chemical properties

9.1 Information on basic physical and chemical properties

a)	Appearance	Form: crystalline Colour: beige
b)	Odour	No data available
c)	Odour Threshold	No data available
d)	pH	No data available
e)	Melting point/freezing point	Melting point/freezing point: 30 °C (86 °F)
f)	Initial boiling point and boiling range	175 °C 347 °F at 989 hPa
g)	Flash point	> 113.00 °C (> 235.40 °F) - closed cup
h)	Evaporation rate	No data available
i)	Flammability (solid, gas)	No data available
j)	Upper/lower flammability or explosive limits	No data available
k)	Vapour pressure	No data available
l)	Vapour density	No data available
m)	Relative density	1.792 g/mL at 25 °C (77 °F)
n)	Water solubility	No data available
o)	Partition coefficient: n-octanol/water	No data available
p)	Auto-ignition temperature	No data available
q)	Decomposition temperature	No data available
r)	Viscosity	No data available
s)	Explosive properties	No data available
t)	Oxidizing properties	No data available

9.2 Other safety information

No data available

SECTION 10: Stability and reactivity

10.1 Reactivity

No data available

10.2 Chemical stability

Stable under recommended storage conditions.

The life science business of Merck KGaA, Darmstadt, Germany
operates as MilliporeSigma in the US and Canada

10.3 Possibility of hazardous reactions
No data available

10.4 Conditions to avoid
No data available

10.5 Incompatible materials
Strong oxidizing agents

10.6 Hazardous decomposition products
Hazardous decomposition products formed under fire conditions. - Carbon oxides, Hydrogen fluoride
Hazardous decomposition products formed under fire conditions. - Carbon oxides, Hydrogen fluoride
Other decomposition products - No data available
In the event of fire: see section 5

SECTION 11: Toxicological information

11.1 Information on toxicological effects

Acute toxicity
No data available
Inhalation: No data available
Dermal: No data available
No data available

Skin corrosion/irritation
No data available

Serious eye damage/eye irritation
No data available

Respiratory or skin sensitisation
No data available

Germ cell mutagenicity
No data available

Carcinogenicity

IARC:	No component of this product present at levels greater than or equal to 0.1% is identified as probable, possible or confirmed human carcinogen by IARC.
ACGIH:	No component of this product present at levels greater than or equal to 0.1% is identified as a carcinogen or potential carcinogen by ACGIH.
NTP:	No component of this product present at levels greater than or equal to 0.1% is identified as a known or anticipated carcinogen by NTP.
OSHA:	No component of this product present at levels greater than or equal to 0.1% is on OSHA's list of regulated carcinogens.

Reproductive toxicity
No data available
No data available

Specific target organ toxicity - single exposure
No data available

The life science business of Merck KGaA, Darmstadt, Germany
operates as MilliporeSigma in the US and Canada

Specific target organ toxicity - repeated exposure
No data available

Aspiration hazard
No data available

Additional Information
RTECS: Not available

SECTION 12: Ecological information

12.1 Toxicity
No data available

12.2 Persistence and degradability
No data available

12.3 Bioaccumulative potential
No data available

12.4 Mobility in soil
No data available

12.5 Results of PBT and vPvB assessment
PBT/vPvB assessment not available as chemical safety assessment not required/not conducted

12.6 Other adverse effects
No data available

SECTION 13: Disposal considerations

13.1 Waste treatment methods

Product
Offer surplus and non-recyclable solutions to a licensed disposal company. Contact a licensed professional waste disposal service to dispose of this material. Dissolve or mix the material with a combustible solvent and burn in a chemical incinerator equipped with an afterburner and scrubber.

Contaminated packaging
Dispose of as unused product.

SECTION 14: Transport information

DOT (US)
UN number: 3261 Class: 8 Packing group: II
Proper shipping name: Corrosive solid, acidic, organic, n.o.s. (Perfluoroheptanoic acid)
Poison Inhalation Hazard: No

IMDG
UN number: 3261 Class: 8 Packing group: II EMS-No: F-A, S-B

The life science business of Merck KGaA, Darmstadt, Germany
operates as MilliporeSigma in the US and Canada

Proper shipping name: CORROSIVE SOLID, ACIDIC, ORGANIC, N.O.S. (Perfluoroheptanoic acid)

IATA
UN number: 3261 Class: 8 Packing group: II
Proper shipping name: Corrosive solid, acidic, organic, n.o.s. (Perfluoroheptanoic acid)

SECTION 15: Regulatory information

SARA 302 Components
No chemicals in this material are subject to the reporting requirements of SARA Title III, Section 302.

SARA 313 Components
This material does not contain any chemical components with known CAS numbers that exceed the threshold (De Minimis) reporting levels established by SARA Title III, Section 313.

SARA 311/312 Hazards
Acute Health Hazard

Massachusetts Right To Know Components
No components are subject to the Massachusetts Right to Know Act.

Pennsylvania Right To Know Components

Perfluoroheptanoic acid	CAS-No. 375-85-9	Revision Date

New Jersey Right To Know Components

Perfluoroheptanoic acid	CAS-No. 375-85-9	Revision Date

California Prop. 65 Components
This product does not contain any chemicals known to State of California to cause cancer, birth defects, or any other reproductive harm.

SECTION 16: Other information

Further information
Copyright 2020 Sigma-Aldrich Co. LLC. License granted to make unlimited paper copies for internal use only.
The above information is believed to be correct but does not purport to be all inclusive and shall be used only as a guide. The information in this document is based on the present state of our knowledge and is applicable to the product with regard to appropriate safety precautions. It does not represent any guarantee of the properties of the product. Sigma-Aldrich Corporation and its Affiliates shall not be held liable for any damage resulting from handling or from contact with the above product. See www.sigma-aldrich.com and/or the reverse side of invoice or packing slip for additional terms and conditions of sale.

The branding on the header and/or footer of this document may temporarily not visually match the product purchased as we transition our branding. However, all of the

The life science business of Merck KGaA, Darmstadt, Germany
operates as MilliporeSigma in the US and Canada

information in the document regarding the product remains unchanged and matches the product ordered. For further information please contact mlsbranding@sial.com.

Version: 6.1 Revision Date: 01/15/2020 Print Date: 06/19/2021

The life science business of Merck KGaA, Darmstadt, Germany
operates as MilliporeSigma in the US and Canada

Perfluorohexanesulfonic acid

Safety Data Sheet 616432T

according to Federal Register / Vol. 77, No. 58 / Monday, March 26, 2012 / Rules and Regulations

Date of issue: 09/21/2016 Version: 1.0

SECTION 1: Identification

1.1. Identification

Product form	:	Substance
Substance name	:	Perfluorohexanesulfonic acid
CAS No	:	355-46-4
Product code	:	6164-3-2T
Formula	:	C6HF13O3S
Synonyms	:	1,1,2,2,3,3,4,4,5,5,6,6,6-Tridecafluorohexane-1-sulfonic acid
Other means of identification	:	MFCD00042453

1.2. Relevant identified uses of the substance or mixture and uses advised against

Use of the substance/mixture	:	Laboratory chemicals Manufacture of substances Scientific research and development

1.3. Details of the supplier of the safety data sheet

SynQuest Laboratories, Inc.
P.O. Box 309
Alachua, FL 32615 - United States of America
T (386) 462-0788 - F (386) 462-7097
info@synquestlabs.com - www.synquestlabs.com

1.4. Emergency telephone number

Emergency number	:	(844) 523-4086 (3E Company - Account 10069)

SECTION 2: Hazard(s) identification

2.1. Classification of the substance or mixture

Classification (GHS-US)

Acute Tox. 4 (Oral)	H302 -	Harmful if swallowed
Skin Corr. 1B	H314 -	Causes severe skin burns and eye damage
Eye Dam. 1	H318 -	Causes serious eye damage
STOT SE 3	H335 -	May cause respiratory irritation

Full text of H-phrases: see section 16

2.2. Label elements

GHS-US labeling

Hazard pictograms (GHS-US) :



GHS05 GHS07

Signal word (GHS-US) : Danger

Hazard statements (GHS-US) :
H302 - Harmful if swallowed
H314 - Causes severe skin burns and eye damage
H335 - May cause respiratory irritation

Precautionary statements (GHS-US) :
P260 - Do not breathe dust, mist, spray
P264 - Wash skin thoroughly after handling
P270 - Do not eat, drink or smoke when using this product
P271 - Use only outdoors or in a well-ventilated area
P280 - Wear protective gloves/protective clothing/eye protection/face protection
P301+P312 - If swallowed: Call a POISON CENTER or doctor/ physician if you feel unwell
P301+P330+P331 - If swallowed: rinse mouth. Do NOT induce vomiting
P303+P361+P353 - If on skin (or hair): Take off immediately all contaminated clothing. Rinse skin with water/shower
P304+P340 - If inhaled: Remove person to fresh air and keep comfortable for breathing
P305+P351+P338 - If in eyes: Rinse cautiously with water for several minutes. Remove contact lenses, if present and easy to do. Continue rinsing
P310 - Immediately call a POISON CENTER or doctor/ physician
P321 - Specific treatment (see supplemental first aid instructions on this label)
P330 - Rinse mouth

P363 - Wash contaminated clothing before reuse
P403+P233 - Store in a well-ventilated place. Keep container tightly closed
P405 - Store locked up
P501 - Dispose of contents/container to an approved waste disposal plant

2.3. Other hazards

No additional information available

2.4. Unknown acute toxicity (GHS US)

Not applicable

SECTION 3: Composition/information on ingredients

3.1. Substance

Substance type : Mono-constituent

Name	Product identifier	%	Classification (GHS-US)
Perfluorohexanesulfonic acid (Main constituent)	(CAS No) 355-46-4	<= 100	Acute Tox. 4 (Oral), H302 Skin Corr. 1B, H314 Eye Dam. 1, H318 STOT SE 3, H335

Full text of H-phrases: see section 16

3.2. Mixture

Not applicable

SECTION 4: First aid measures

4.1. Description of first aid measures

First-aid measures general : In case of accident or if you feel unwell, seek medical advice immediately (show the label where possible). Move the affected personnel away from the contaminated area.

First-aid measures after inhalation : Remove person to fresh air and keep comfortable for breathing. If not breathing, give artificial respiration. Get immediate medical advice/attention.

First-aid measures after skin contact : Wash with plenty of soap and water. Remove contaminated clothing and shoes. Get immediate medical advice/attention.

First-aid measures after eye contact : Immediately flush eyes thoroughly with water for at least 15 minutes. Remove contact lenses, if present and easy to do. Continue rinsing. Get immediate medical advice/attention.

First-aid measures after ingestion : Do NOT induce vomiting. Never give anything by mouth to an unconscious person. Rinse mouth out with water. Get immediate medical advice/attention.

4.2. Most important symptoms and effects, both acute and delayed

Symptoms/injuries : The most important known symptoms and effects are described in the labelling (see section 2.2) and/or in section 11.

Symptoms/injuries after inhalation : Material is destructive to tissue of the mucuous membranes and upper respiratory tract. Cough, shortness of breath, headache, nausea.

4.3. Indication of any immediate medical attention and special treatment needed

Treat symptomatically.

SECTION 5: Firefighting measures

5.1. Extinguishing media

Suitable extinguishing media : Alcohol resistant foam. Carbon dioxide. Dry powder. Water spray. Use extinguishing media appropriate for surrounding fire.

5.2. Special hazards arising from the substance or mixture

Fire hazard : Thermal decomposition generates: Carbon oxides. Hydrogen fluoride. Sulfur oxides.

5.3. Advice for firefighters

Firefighting instructions : In case of fire: Evacuate area.

Protection during firefighting : Wear gas tight chemically protective clothing in combination with self contained breathing apparatus. For further information refer to section 8: "Exposure controls/personal protection".

SECTION 6: Accidental release measures

6.1. Personal precautions, protective equipment and emergency procedures

General measures : Evacuate unnecessary personnel. Ensure adequate air ventilation. Do not breathe dust.

6.1.1. For non-emergency personnel

Emergency procedures : Only qualified personnel equipped with suitable protective equipment may intervene.

6.1.2. For emergency responders

Protective equipment	:	Do not attempt to take action without suitable protective equipment. For further information refer to section 8: "Exposure controls/personal protection".

6.2. Environmental precautions

Avoid release to the environment. Notify authorities if product enters sewers or public waters.

6.3. Methods and material for containment and cleaning up

For containment	:	Stop leak if safe to do so.
Methods for cleaning up	:	Sweep or shovel spills into appropriate container for disposal. Minimize generation of dust.
Other information	:	For disposal of solid materials or residues refer to section 13 : "Disposal considerations".

6.4. Reference to other sections

No additional information available

SECTION 7: Handling and storage

7.1. Precautions for safe handling

Precautions for safe handling	:	Do not handle until all safety precautions have been read and understood. Ensure good ventilation of the work station. Do not breathe dust, mist, spray. Wear personal protective equipment. Avoid contact with skin and eyes.
Hygiene measures	:	Handle in accordance with good industrial hygiene and safety procedures. Do not eat, drink or smoke when using this product. Always wash hands after handling the product.

7.2. Conditions for safe storage, including any incompatibilities

Technical measures	:	Comply with applicable regulations.
Storage conditions	:	Keep container closed when not in use. Hygroscopic. Keep contents under inert gas.
Incompatible materials	:	Refer to Section 10 on Incompatible Materials.
Storage area	:	Store in dry, cool, well-ventilated area.

SECTION 8: Exposure controls/personal protection

8.1. Control parameters

No additional information available

8.2. Exposure controls

Appropriate engineering controls	:	Ensure good ventilation of the work station. Emergency eye wash fountains and safety showers should be available in the immediate vicinity of any potential exposure.
Hand protection	:	Protective gloves. 29 CFR 1910.138: Hand Protection.
Eye protection	:	Chemical goggles or safety glasses. Face shield. 29 CFR 1910.133: Eye and Face Protection.
Skin and body protection	:	Wear suitable protective clothing.
Respiratory protection	:	In case of inadequate ventilation wear respiratory protection. 29 CFR 1910.134: Respiratory Protection.
Other information	:	Safety shoes. 29 CFR 1910.136: Foot Protection.

SECTION 9: Physical and chemical properties

9.1. Information on basic physical and chemical properties

Physical state	:	Solid
Color	:	No data available
Odor	:	No data available
Odor threshold	:	No data available
pH	:	No data available
Melting point	:	No data available
Freezing point	:	No data available
Boiling point	:	No data available
Flash point	:	No data available
Relative evaporation rate (butyl acetate=1)	:	No data available
Flammability (solid, gas)	:	No data available
Explosion limits	:	No data available
Explosive properties	:	No data available

Oxidizing properties	:	No data available
Vapor pressure	:	No data available
Relative density	:	No data available
Relative vapor density at 20 °C	:	No data available
Molecular mass	:	400.11 g/mol
Solubility	:	No data available
Log Pow	:	No data available
Auto-ignition temperature	:	No data available
Decomposition temperature	:	No data available
Viscosity	:	No data available
Viscosity, kinematic	:	No data available
Viscosity, dynamic	:	No data available

9.2. Other information

No additional information available

SECTION 10: Stability and reactivity

10.1. Reactivity

No additional information available

10.2. Chemical stability

The product is stable at normal handling and storage conditions.

10.3. Possibility of hazardous reactions

No additional information available

10.4. Conditions to avoid

Keep away from heat, sparks and flame.

10.5. Incompatible materials

Strong bases. Strong oxidizing agents. Strong reducing agents.

10.6. Hazardous decomposition products

Under normal conditions of storage and use, hazardous decomposition products should not be produced. Hazardous decomposition products in case of fire, see Section 5.

SECTION 11: Toxicological information

11.1. Information on toxicological effects

Acute toxicity	:	Oral: Harmful if swallowed.
Skin corrosion/irritation	:	Causes severe skin burns and eye damage.
Serious eye damage/irritation	:	Causes serious eye damage.
Respiratory or skin sensitization	:	Not classified
Germ cell mutagenicity	:	Not classified
Carcinogenicity	:	Not classified
Reproductive toxicity	:	Not classified
Specific target organ toxicity (single exposure)	:	May cause respiratory irritation.
Specific target organ toxicity (repeated exposure)	:	Not classified
Aspiration hazard	:	Not classified
Symptoms/injuries after inhalation	:	Material is destructive to tissue of the mucuous membranes and upper respiratory tract. Cough, shortness of breath, headache, nausea.

SECTION 12: Ecological information

12.1. Toxicity

No additional information available

12.2. Persistence and degradability

No additional information available

12.3. Bioaccumulative potential

No additional information available

12.4. Mobility in soil

No additional information available

12.5. Other adverse effects

No additional information available

SECTION 13: Disposal considerations

13.1. Waste treatment methods

Waste treatment methods : Remove to an authorized incinerator equipped with an afterburner and a flue gas scrubber.

Waste disposal recommendations : Dispose of contents/container in accordance with licensed collector's sorting instructions.

Additional information : Recycle the material as far as possible.

SECTION 14: Transport information

Department of Transportation (DOT)

In accordance with DOT

Transport document description : UN3261 Corrosive solid, acidic, organic, n.o.s., 8, II

UN-No.(DOT) : UN3261

Proper Shipping Name (DOT) : Corrosive solid, acidic, organic, n.o.s.

Transport hazard class(es) (DOT) : 8 - Class 8 - Corrosive material 49 CFR 173.136

Hazard labels (DOT) : 8 - Corrosive



Packing group (DOT) : II - Medium Danger

DOT Packaging Non Bulk (49 CFR 173.xxx) : 212

DOT Packaging Bulk (49 CFR 173.xxx) : 240

DOT Symbols : G - Identifies PSN requiring a technical name

DOT Special Provisions (49 CFR 172.102) : IB8 - Authorized IBCs: Metal (11A, 11B, 11N, 21A, 21B, 21N, 31A, 31B and 31N); Rigid plastics (11H1, 11H2, 21H1, 21H2, 31H1 and 31H2); Composite (11HZ1, 11HZ2, 21HZ1, 21HZ2, 31HZ1 and 31HZ2); Fiberboard (11G); Wooden (11C, 11D and 11F); Flexible (13H1, 13H2, 13H3, 13H4, 13H5, 13L1, 13L2, 13L3, 13L4, 13M1 or 13M2).
IP2 - When IBCs other than metal or rigid plastics IBCs are used, they must be offered for transportation in a closed freight container or a closed transport vehicle.
IP4 - Flexible, fiberboard or wooden IBCs must be sift-proof and water-resistant or be fitted with a sift-proof and water-resistant liner.
T3 - 2.65 178.274(d)(2) Normal..... 178.275(d)(2)
TP33 - The portable tank instruction assigned for this substance applies for granular and powdered solids and for solids which are filled and discharged at temperatures above their melting point which are cooled and transported as a solid mass. Solid substances transported or offered for transport above their melting point are authorized for transportation in portable tanks conforming to the provisions of portable tank instruction T4 for solid substances of packing group III or T7 for solid substances of packing group II, unless a tank with more stringent requirements for minimum shell thickness, maximum allowable working pressure, pressure-relief devices or bottom outlets are assigned in which case the more stringent tank instruction and special provisions shall apply. Filling limits must be in accordance with portable tank special provision TP3. Solids meeting the definition of an elevated temperature material must be transported in accordance with the applicable requirements of this subchapter.

DOT Packaging Exceptions (49 CFR 173.xxx) : 154

DOT Quantity Limitations Passenger aircraft/rail (49 CFR 173.27) : 15 kg

DOT Quantity Limitations Cargo aircraft only (49 CFR 175.75) : 50 kg

DOT Vessel Stowage Location	:	B - (i) The material may be stowed ''on deck'' or ''under deck'' on a cargo vessel and on a passenger vessel carrying a number of passengers limited to not more than the larger of 25 passengers, or one passenger per each 3 m of overall vessel length; and (ii) ''On deck only'' on passenger vessels in which the number of passengers specified in paragraph (k)(2)(i) of this section is exceeded.
Other information	:	No supplementary information available.

TDG

No additional information available

Transport by sea

UN-No. (IMDG)	:	3261
Proper Shipping Name (IMDG)	:	CORROSIVE SOLID, ACIDIC, ORGANIC, N.O.S.
Class (IMDG)	:	8 - Corrosive substances
Packing group (IMDG)	:	II - substances presenting medium danger

Air transport

UN-No. (IATA)	:	3261
Proper Shipping Name (IATA)	:	Corrosive solid, acidic, organic, n.o.s.
Class (IATA)	:	8 - Corrosives
Packing group (IATA)	:	II - Medium Danger

SECTION 15: Regulatory information

15.1. US Federal regulations

Perfluorohexanesulfonic acid (355-46-4)	
Listed on the United States TSCA (Toxic Substances Control Act) inventory	
EPA TSCA Regulatory Flag	S - S - indicates a substance that is identified in a proposed or final Significant New Uses Rule.

All components of this product are listed, or excluded from listing, on the United States Environmental Protection Agency Toxic Substances Control Act (TSCA) inventory

This product or mixture does not contain a toxic chemical or chemicals in excess of the applicable de minimis concentration as specified in 40 CFR §372.38(a) subject to the reporting requirements of section 313 of Title III of the Superfund Amendments and Reauthorization Act of 1986 and 40 CFR Part 372.

15.2. International regulations

CANADA

Perfluorohexanesulfonic acid (355-46-4)
Listed on the Canadian NDSL (Non-Domestic Substances List)

EU-Regulations

No additional information available

National regulations

Perfluorohexanesulfonic acid (355-46-4)
Listed on the Japanese ISHL (Industrial Safety and Health Law)

15.3. US State regulations

California Proposition 65 - This product does not contain any substances known to the state of California to cause cancer and/or reproductive harm

SECTION 16: Other information


Full text of H-phrases:

Acute Tox. 4 (Oral)	Acute toxicity (oral) Category 4
Eye Dam. 1	Serious eye damage/eye irritation Category 1
Skin Corr. 1B	Skin corrosion/irritation Category 1B
STOT SE 3	Specific target organ toxicity (single exposure) Category 3
H302	Harmful if swallowed
H314	Causes severe skin burns and eye damage
H318	Causes serious eye damage
H335	May cause respiratory irritation

NFPA health hazard : 3 - Short exposure could cause serious temporary or residual injury even though prompt medical attention was given.

NFPA fire hazard : 0 - Materials that will not burn.

NFPA reactivity : 0 - Normally stable, even under fire exposure conditions, and are not reactive with water.

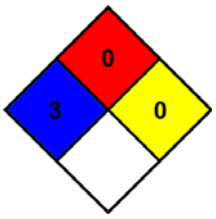

HMIS III Rating

Health : 3 Serious Hazard - Major injury likely unless prompt action is taken and medical treatment is given

Flammability : 0 Minimal Hazard - Materials that will not burn

Physical : 0 Minimal Hazard - Materials that are normally stable, even under fire conditions, and will NOT react with water, polymerize, decompose, condense, or self-react. Non-Explosives.

SDS US (GHS HazCom 2012)

The above information is believed to be correct but does not purport to be all inclusive and shall be used only as a guide. The information in this document is based on the present state of our knowledge and is offered solely for your consideration, investigation, and verification. It does not represent any guarantee of the properties of the product nor that the hazard precautions or procedures described are the only ones which exist. SynQuest shall not be held liable or any damage resulting from handling or from contact with the above product.

SAFETY DATA SHEET

Version 6.7
Revision Date 09/28/2020
Print Date 06/19/2021

SECTION 1: Identification of the substance/mixture and of the company/undertaking

1.1 Product identifiers

Product name : Perfluorohexanoic acid

Product Number : 43809
Brand : Sigma-Aldrich
CAS-No. : 307-24-4

1.2 Relevant identified uses of the substance or mixture and uses advised against

Identified uses : Laboratory chemicals, Synthesis of substances

1.3 Details of the supplier of the safety data sheet

Company : Sigma-Aldrich Inc.
3050 SPRUCE ST
ST. LOUIS MO 63103
UNITED STATES

Telephone : +1 314 771-5765
Fax : +1 800 325-5052

1.4 Emergency telephone

Emergency Phone # : 800-424-9300 CHEMTREC (USA) +1-703-527-3887 CHEMTREC (International) 24 Hours/day; 7 Days/week

SECTION 2: Hazards identification

2.1 Classification of the substance or mixture

GHS Classification in accordance with 29 CFR 1910 (OSHA HCS)

Skin corrosion (Category 1B), H314
Serious eye damage (Category 1), H318

For the full text of the H-Statements mentioned in this Section, see Section 16.

2.2 GHS Label elements, including precautionary statements

Pictogram



Signal word Danger

Hazard statement(s)
H314 Causes severe skin burns and eye damage.

The life science business of Merck KGaA, Darmstadt, Germany
operates as MilliporeSigma in the US and Canada

Precautionary statement(s)

P264	Wash skin thoroughly after handling.
P280	Wear protective gloves/ protective clothing/ eye protection/ face protection.
P301 + P330 + P331	IF SWALLOWED: Rinse mouth. Do NOT induce vomiting.
P303 + P361 + P353	IF ON SKIN (or hair): Take off immediately all contaminated clothing. Rinse skin with water/ shower.
P304 + P340 + P310	IF INHALED: Remove person to fresh air and keep comfortable for breathing. Immediately call a POISON CENTER/ doctor.
P305 + P351 + P338 + P310	IF IN EYES: Rinse cautiously with water for several minutes. Remove contact lenses, if present and easy to do. Continue rinsing. Immediately call a POISON CENTER/ doctor.
P363	Wash contaminated clothing before reuse.
P405	Store locked up.
P501	Dispose of contents/ container to an approved waste disposal plant.

2.3 Hazards not otherwise classified (HNOC) or not covered by GHS - none

SECTION 3: Composition/information on ingredients

3.1 Substances

Formula	:	C6HF11O2
Molecular weight	:	314.06 g/mol
CAS-No.	:	307-24-4
EC-No.	:	206-196-6

Component	Classification	Concentration
Undecafluorohexanoic acid		
	Skin Corr. 1B; Eye Dam. 1; H314, H318	<= 100 %

For the full text of the H-Statements mentioned in this Section, see Section 16.

SECTION 4: First aid measures

4.1 Description of first-aid measures

General advice
First aider needs to protect himself. Show this material safety data sheet to the doctor in attendance.

If inhaled
After inhalation: fresh air. Call in physician.

In case of skin contact
In case of skin contact: Take off immediately all contaminated clothing. Rinse skin with water/ shower. Call a physician immediately.

In case of eye contact
After eye contact: rinse out with plenty of water. Immediately call in ophthalmologist. Remove contact lenses.

The life science business of Merck KGaA, Darmstadt, Germany
operates as MilliporeSigma in the US and Canada

If swallowed
After swallowing: make victim drink water (two glasses at most), avoid vomiting (risk of perforation). Call a physician immediately. Do not attempt to neutralise.

4.2 Most important symptoms and effects, both acute and delayed
The most important known symptoms and effects are described in the labelling (see section 2.2) and/or in section 11

4.3 Indication of any immediate medical attention and special treatment needed
No data available

SECTION 5: Firefighting measures

5.1 Extinguishing media

Suitable extinguishing media
Use extinguishing measures that are appropriate to local circumstances and the surrounding environment.

Unsuitable extinguishing media
For this substance/mixture no limitations of extinguishing agents are given.

5.2 Special hazards arising from the substance or mixture
Carbon oxides, Hydrogen fluoride
Not combustible.
Ambient fire may liberate hazardous vapours.

5.3 Advice for firefighters
Stay in danger area only with self-contained breathing apparatus. Prevent skin contact by keeping a safe distance or by wearing suitable protective clothing.

5.4 Further information
Suppress (knock down) gases/vapors/mists with a water spray jet. Prevent fire extinguishing water from contaminating surface water or the ground water system.

SECTION 6: Accidental release measures

6.1 Personal precautions, protective equipment and emergency procedures
Advice for non-emergency personnel: Do not breathe vapors, aerosols. Avoid substance contact. Ensure adequate ventilation. Evacuate the danger area, observe emergency procedures, consult an expert.
For personal protection see section 8.

6.2 Environmental precautions
Do not let product enter drains.

6.3 Methods and materials for containment and cleaning up
Cover drains. Collect, bind, and pump off spills. Observe possible material restrictions (see sections 7 and 10). Take up with liquid-absorbent material (e.g. Chemizorb®). Dispose of properly. Clean up affected area.

6.4 Reference to other sections
For disposal see section 13.

The life science business of Merck KGaA, Darmstadt, Germany
operates as MilliporeSigma in the US and Canada

SECTION 7: Handling and storage

7.1 Precautions for safe handling
For precautions see section 2.2.

7.2 Conditions for safe storage, including any incompatibilities
Tightly closed.

Recommended storage temperature 2 - 8 °C

Store under argon.
Storage class (TRGS 510): 8A: Combustible, corrosive hazardous materials

7.3 Specific end use(s)
Apart from the uses mentioned in section 1.2 no other specific uses are stipulated

SECTION 8: Exposure controls/personal protection

8.1 Control parameters

Ingredients with workplace control parameters
Contains no substances with occupational exposure limit values.

8.2 Exposure controls

Appropriate engineering controls
Immediately change contaminated clothing. Apply preventive skin protection. Wash hands and face after working with substance.

Personal protective equipment

Eye/face protection
Use equipment for eye protection tested and approved under appropriate government standards such as NIOSH (US) or EN 166(EU). Tightly fitting safety goggles

Skin protection
required

Body Protection
protective clothing

Respiratory protection
required when vapours/aerosols are generated.
Our recommendations on filtering respiratory protection are based on the following standards: DIN EN 143, DIN 14387 and other accompanying standards relating to the used respiratory protection system.

Control of environmental exposure
Do not let product enter drains.

SECTION 9: Physical and chemical properties

9.1 Information on basic physical and chemical properties

a)	Appearance	Form: liquid
b)	Odor	No data available
c)	Odor Threshold	No data available

The life science business of Merck KGaA, Darmstadt, Germany
operates as MilliporeSigma in the US and Canada

d)	pH	No data available
e)	Melting point/freezing point	Melting point/range: 12 - 14 °C (54 - 57 °F)
f)	Initial boiling point and boiling range	157 °C 315 °F at 989.2 hPa
g)	Flash point	()No data available
h)	Evaporation rate	No data available
i)	Flammability (solid, gas)	No data available
j)	Upper/lower flammability or explosive limits	No data available
k)	Vapor pressure	No data available
l)	Vapor density	No data available
m)	Relative density	1.757 g/cm3 at 20 °C (68 °F)
n)	Water solubility	insoluble
o)	Partition coefficient: n-octanol/water	No data available
p)	Autoignition temperature	No data available
q)	Decomposition temperature	No data available
r)	Viscosity	No data available
s)	Explosive properties	No data available
t)	Oxidizing properties	No data available

9.2 Other safety information
No data available

SECTION 10: Stability and reactivity

10.1 Reactivity
No data available

10.2 Chemical stability
The product is chemically stable under standard ambient conditions (room temperature) .

10.3 Possibility of hazardous reactions
No data available

10.4 Conditions to avoid
no information available

10.5 Incompatible materials
Strong oxidizing agents

10.6 Hazardous decomposition products
Hazardous decomposition products formed under fire conditions. - Carbon oxides, Hydrogen fluoride

The life science business of Merck KGaA, Darmstadt, Germany
operates as MilliporeSigma in the US and Canada

Other decomposition products - No data available
In the event of fire: see section 5

SECTION 11: Toxicological information

11.1 Information on toxicological effects

Acute toxicity
No data available
Inhalation: No data available
Dermal: No data available
No data available

Skin corrosion/irritation
No data available

Serious eye damage/eye irritation
No data available

Respiratory or skin sensitization
No data available

Germ cell mutagenicity
No data available

Carcinogenicity

IARC:	No ingredient of this product present at levels greater than or equal to 0.1% is identified as probable, possible or confirmed human carcinogen by IARC.
NTP:	No ingredient of this product present at levels greater than or equal to 0.1% is identified as a known or anticipated carcinogen by NTP.
OSHA:	No component of this product present at levels greater than or equal to 0.1% is on OSHA's list of regulated carcinogens.

Reproductive toxicity
No data available

Specific target organ toxicity - single exposure
No data available

Specific target organ toxicity - repeated exposure
No data available

Aspiration hazard
No data available

Additional Information
RTECS: Not available

To the best of our knowledge, the chemical, physical, and toxicological properties have not been thoroughly investigated.

The life science business of Merck KGaA, Darmstadt, Germany
operates as MilliporeSigma in the US and Canada

SECTION 12: Ecological information

12.1 Toxicity
No data available

12.2 Persistence and degradability
No data available

12.3 Bioaccumulative potential
No data available

12.4 Mobility in soil
No data available

12.5 Results of PBT and vPvB assessment
PBT/vPvB assessment not available as chemical safety assessment not required/not conducted

12.6 Other adverse effects
No data available

SECTION 13: Disposal considerations

13.1 Waste treatment methods

Product
Waste material must be disposed of in accordance with the national and loc No mixing with other waste. Handle uncleaned containers like the product See www.retrologistik.com for processes regarding the return of chemicals and containers, or contact us there if you have further questions.

SECTION 14: Transport information

DOT (US)
UN number: 3265 Class: 8 Packing group: II
Proper shipping name: Corrosive liquid, acidic, organic, n.o.s. (Undecafluorohexanoic acid)
Reportable Quantity (RQ):
Poison Inhalation Hazard: No

IMDG
UN number: 3265 Class: 8 Packing group: II EMS-No: F-A, S-B
Proper shipping name: CORROSIVE LIQUID, ACIDIC, ORGANIC, N.O.S. (Undecafluorohexanoic acid)

IATA
UN number: 3265 Class: 8 Packing group: II
Proper shipping name: Corrosive liquid, acidic, organic, n.o.s. (Undecafluorohexanoic acid)

SECTION 15: Regulatory information

SARA 302 Components
This material does not contain any components with a section 302 EHS TPQ.

The life science business of Merck KGaA, Darmstadt, Germany
operates as MilliporeSigma in the US and Canada

SARA 313 Components
This material does not contain any chemical components with known CAS numbers that exceed the threshold (De Minimis) reporting levels established by SARA Title III, Section 313.

Massachusetts Right To Know Components
No components are subject to the Massachusetts Right to Know Act.

SECTION 16: Other information

Further information
The above information is believed to be correct but does not purport to be all inclusive and shall be used only as a guide. The information in this document is based on the present state of our knowledge and is applicable to the product with regard to appropriate safety precautions. It does not represent any guarantee of the properties of the product. Sigma-Aldrich Corporation and its Affiliates shall not be held liable for any damage resulting from handling or from contact with the above product. See www.sigma-aldrich.com and/or the reverse side of invoice or packing slip for additional terms and conditions of sale.

Copyright 2020 Sigma-Aldrich Co. LLC. License granted to make unlimited paper copies for internal use only.
The branding on the header and/or footer of this document may temporarily not visually match the product purchased as we transition our branding. However, all of the information in the document regarding the product remains unchanged and matches the product ordered. For further information please contact mlsbranding@sial.com.

Version: 6.7 Revision Date: 09/28/2020 Print Date: 06/19/2021

The life science business of Merck KGaA, Darmstadt, Germany
operates as MilliporeSigma in the US and Canada

AccuStandard, Inc.
125 Market St., New Haven, CT 06513 USA
Tel: 203-786-5290 Fax: 203-786-5287

SAFETY DATA SHEET

SECTION 1 - CHEMICAL PRODUCT AND COMPANY IDENTIFICATION

1.1 - Product Identifiers

Catalog Name: S-78941

Description: Perfluorohexane sulfonic acid in Methanol

1.2 - Relevant Identified Uses of the Substance or Mixture

Laboratory Chemical Reference Material

1.3 - Supplier Details

Company: AccuStandard, Inc.
125 Market St.
New Haven, CT 06513 USA

Telephone Number: 203-786-5290

Fax: 203-786-5287

Email: edocs@accustandard.com

1.4 - Emergency Telephone Number


Emergency Phone #: AccuStandard, Inc.
1-203-502-7070 (USA)
+001-203-502-7070 (International)


24 hours / 7 days a week

SECTION 2 - HAZARDS IDENTIFICATION

2.1 - GHS Label Elements



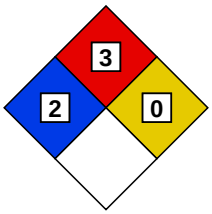

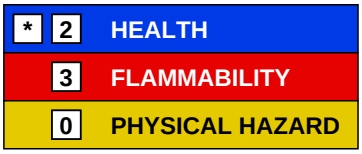

Signal Word: Danger

Hazard Codes:

H225 - Highly Flammable (Flammable liquids, category 2)

H301 - Toxic if swallowed. (Acute toxicity, oral, category 3)

H311 - Toxic if absorbed through skin. (Acute toxicity, dermal, category 3)

H315 - Irritating to skin. (Skin corrosion/irritation, category 2)

H320 - Irritating to eyes. (Eye damage/irritation, category 2B)

H332 - Harmful if inhaled. (Acute toxicity, inhalation, category 4)

H336 - Overexposure may cause dizziness, nausea, muscle weakness, narcosis and respiratory failure.

H360 - California Proposition 65 Warning: This product contains a component (or components) that may cause birth defects or other reproductive harm in a quantity greater than or equal to 0.1%.

H370 - Causes damage to organs. (Specific target organ toxicity, single exposure, category 1)

Precautionary Codes:

SECTION 2 - HAZARDS IDENTIFICATION *- continued*

2.1 - GHS Label Elements *- continued*

P202 - This product should only by used by persons trained in the safe handling of hazardous chemicals.

P233 - Store in a tightly closed container. (P404)

P262 - Do not get in eyes, on skin or clothing.

P264 - Wash thoroughly after handling. Do not take internally. Eye wash and safety equipment should be readily available.

P280 - Protective gloves must be worn to prevent skin contact.

P284 - Respiratory Protection: If workplace exposure limit(s) of product or any component is exceeded (see TLV/PEL), or a risk assessment shows air-purifying respirators are appropriate, use of a NIOSH/MSHA approved air supplied respirator is advised. Use a full-face respirator with multi-purpose combination (US) or type ABEK (EN14387) respirator cartridges in absence of proper environmental control. Always use respirators and components tested and approved under appropriate government standards such as NIOSH (US) or CEN (EU). Engineering and/or administrative controls should be implemented to reduce exposure.

P331 - Ingestion: Do NOT induce vomiting. Call a physician or poison control center immediately. Never give anything by mouth to an unconscious person.

P338 - Eye contact: Immediately flush with plenty of water. After initial flushing, remove and contact lenses and continue flushing for at least 15 minutes. Assure adequate flushing by separating the eyelids with fingers.

P360 - Skin contact: Immediately wash skin with soap and plenty of water. Remove contaminated clothing. Get medical attention if symptoms occur. Wash clothing before reuse.

2.2 - Other Hazards

2.2.1 - Symptom of Exposure Health/Environment

Highly Flammable (Flammable liquids, category 2)

Causes damage to organs. (Specific target organ toxicity, single exposure, category 1)

After ingestion or inhalation, initial symptoms may be only that of mild intoxication, but may become severe after 12 or 18 hours.

POISON: May be fatal or cause blindness if swallowed.

Overexposure may cause dizziness, nausea, muscle weakness, narcosis and respiratory failure.

2.2.2 - Potential Health Effects

Irritating to eyes. (Eye damage/irritation, category 2B)

Irritating to skin. (Skin corrosion/irritation, category 2)

Toxic if absorbed through skin. (Acute toxicity, dermal, category 3)

Irritating to mucous membrane and upper respiratory system.

Harmful if inhaled. (Acute toxicity, inhalation, category 4)

Toxic if swallowed. (Acute toxicity, oral, category 3)

2.2.3 - Routes of Entry

Inhalation, ingestion or skin contact.

2.2.4 - Carcinogenicity

California Proposition 65 Warning: This product contains a component (or components) that may cause birth defects or other reproductive harm in a quantity greater than or equal to 0.1%.

SECTION 3 - COMPOSITION / ANALYTES DATA

Description: Perfluorohexane sulfonic acid in Methanol

SECTION 3 - COMPOSITION / ANALYTES DATA *- continued*

Analyte	CAS #	% Concentration	ACGIH -TLV (mg/m^3)			OSHA -PEL (mg/m^3)		
			TWA	STEL	Skin	TWA	STEL	Skin
Perfluorohexane sulfonic acid	355-46-4	0.010						
Methanol	67-56-1	99.990				260		

SECTION 4 - FIRST AID MEASURES

4.1 - First Aid Procedures - General

Get medical assistance for all cases of overexposure.

4.2 - Eye Contact

Eye contact: Immediately flush with plenty of water. After initial flushing, remove and contact lenses and continue flushing for at least 15 minutes. Assure adequate flushing by separating the eyelids with fingers. (P338)

4.3 - Skin Contact

Skin contact: Immediately wash skin with soap and plenty of water. Remove contaminated clothing. Get medical attention if symptoms occur. Wash clothing before reuse. (P360)

4.4 - Inhalation

Inhalation: Remove to fresh air. If not breathing, give artificial respiration or give oxygen by trained personnel. Seek immediate medical attention.

4.5 - Ingestion

Ingestion: Do NOT induce vomiting. Call a physician or poison control center immediately. Never give anything by mouth to an unconscious person. (P331)

SECTION 5 - FIRE FIGHTING MEASURES

5.1 - Flammable Properties

Dangerous fire and explosive hazard.

Containers can build up pressure if exposed to heat.

Vapors can travel to a source of ignition and flash back.

During a fire, irritating and highly toxic gases may be generated by thermal decomposition or combustion.

5.2 - Extinguishing Media

Use alcohol foam, carbon dioxide, dry chemical, or water spray when fighting fires involving this material.

5.3 - Protection of Firefighters

As in any fire, wear self-contained breathing apparatus pressure demand, MSHA/NIOSH (approved or equivalent) and full protective gear.

SECTION 6 - ACCIDENTAL RELEASE MEASURES

6.1 - Spill Response

Wear suitable protective equipment listed under Exposure Controls / Personal Protection. Eliminate any ignition sources until the area is determined to be free from explosion or fire hazards. Contain the release and eliminate its source, if this can be done without risk. Dispose as hazardous waste. Comply with Federal, State and local regulations.

SECTION 7 - HANDLING AND STORAGE

Store in a tightly closed container. (P404)

Keep refrigerated.

Avoid breathing vapors or mists.

Use with adequate ventilation.

Do not get in eyes, on skin or clothing. (P262)

Avoid prolonged or repeated exposure.

This product should only by used by persons trained in the safe handling of hazardous chemicals. (P202)

SECTION 8 - EXPOSURE CONTROLS

8.1 - Engineering Controls/PPE

Wash thoroughly after handling. Do not take internally. Eye wash and safety equipment should be readily available. (P264)

8.2 - General Hygene Considerations

Respiratory Protection: If workplace exposure limit(s) of product or any component is exceeded (see TLV/PEL), or a risk assessment shows air-purifying respirators are appropriate, use of a NIOSH/MSHA approved air supplied respirator is advised. Use a full-face respirator with multi-purpose combination (US) or type ABEK (EN14387) respirator cartridges in absence of proper environmental control. Always use respirators and components tested and approved under appropriate government standards such as NIOSH (US) or CEN (EU). Engineering and/or administrative controls should be implemented to reduce exposure.

Material should be handled or transferred in an approved fume hood or with adequate ventilation.

Protective gloves must be worn to prevent skin contact. (P280)

(Chloroprene, natural rubber, nitrile, or equivalent)

Use eye protection tested and approved under the appropriate government standards such as NIOSH (US) or EN 166 (EU).

All recommendations are advisory only and must be evaluated by an industrial hygienist and/or safety officer familiar with the specific situation of anticipated use, such as concentration and amount of the substance in the workplace. Any recommendation should not be construed as offering an approval for any specific use of the product.

SECTION 9 - PHYSICAL AND CHEMICAL PROPERTIES

Appearance: Clear liquid

Odor: N/A

Odor Threshold: N/A

pH: N/A

Melting Point: -93.9 °C

Boiling Point: 65 °C

Flash Point: 52 °F (11 °C) (tcc)

Evaporation Rate (Butyl Acetate=1): 5.9

Flammability Class: N/A

Lower Flammability Level: 6.7

Upper Flammability Level: 36.5

Vapor Pressure: 97 mmHg (20 °C)

Vapor Density (Air = 1): 1.1 g/L

Specific Gravity: 0.791 g/cm3

SECTION 9 - PHYSICAL AND CHEMICAL PROPERTIES *- continued*

Solubility in Water: Very soluble

Partition Coefficient: log Pow: -0.77

Autoignition Temperature: 385 °C

Decomposition Temperature: N/A

Viscosity: N/A

VOC Content: N/A

Percent Volatile: 99.9+

SECTION 10 - STABILITY AND REACTIVITY

Stability: Stable

Materials to Avoid: Acids
Oxidizers

Hazardous Decomposition: Oxides of carbon; Formaldehyde

Hazardous Polymerization: Will not occur

Condition to Avoid: Heat; Contact with ignition sources

SECTION 11 - TOXICOLOGICAL INFORMATION

Human Health Toxicity

See section 2 for specific toxicological information for the ingredients of this product.

LD50 (Oral): Human - 143 mg/kg; Rat - 1500 mg/kg

LD50 (Dermal) : Rabbit - >2000 mg/kg

LC50 (Inhalation): Rat - >20 mg/L

WARNING: This product contains chemicals known to the state of California to cause birth defects or other reproductive harm.

No other information related to the toxicological properties of this product is available at this time.

SECTION 12 - ECOLOGICAL INFORMATION

Environmental Toxicity

By complying with sections 6 and 7 there should be no release to the environment.

LC50 (Fish): >1000 mg/L 96H

EC50 (Aquatic Invertebrate): >1000 mg/L 48H

BCF: 1.0

Hydrolyzes readily on contact with water. Readily biodegradable.

No other information related to the ecological properties of this product is available at this time.

SECTION 13 - DISPOSAL CONSIDERATIONS

Recycle or incinerate at any EPA approved facility or dispose in compliance with Federal, State and local regulations. Empty containers must be triple-rinsed prior to disposal.

SECTION 14 - TRANSPORT INFORMATION

Transportation Information (DOT/IATA)

SECTION 14 - TRANSPORT INFORMATION *- continued*

UN Number: UN1230

Class: 3

Packing Group: II

Proper Shipping Name: Methanol

Poison by Inhalation: No

Marine Pollutant: No

SECTION 15 - REGULATORY INFORMATION

WARNING: This product contains chemicals known to the state of California to cause birth defects or other reproductive harm.

This product is subject to SARA section 313 reporting requirements.

All components are listed on the TSCA Inventory.

For laboratory, research and development use only. Not for manufacturing or commercial purposes.

In addition to federal and state regulations, local regulations may apply. Check with your local regulatory authorities.

SECTION 16 - OTHER INFORMATION

This document has been designed to meet the requirements of OSHA, ANSI, GHS and CHIPs regulations. Chemicals are classified using the Globally Harmonized System for Classification and Labeling of Chemicals.

The statements contained herein are offered for informational purposes only and are based on technical data that we believe to be accurate. The manufacturer will not assume any liability for the accuracy and completeness of this information. Final determination of the suitability of the material is the responsibility of the user. Although certain hazards are described herein, the user should not presume that these are the only hazards that exist. Since conditions and manner of use are outside of the manufacturers control, we make

NO WARRANTY OF MERCHANTABILITY, EXPRESSED OR IMPLIED, AND ASSUME NO LIABILITY RESULTING FROM ITS USE.

Legend : N/A = Not Available ND = Not Determined NR = Not Regulated

Alteration of any information contained herein without written permission from the manufacturer is strictly prohibited.

HMIS/NFPA HAZARD INDEX

0 - Minimal
1 - Slight
2 - Moderate
3 - Serious
4 - Severe

* - Additional Hazard

GHS HAZARD INDEX

Category 1 - Most Severe
Category 5 - Least Severe

**** End of Document ****

SAFETY DATA SHEET

Santa Cruz Biotechnology, Inc.
Revision date 11-Dec-2015
Version 1

1. IDENTIFICATION OF THE SUBSTANCE/PREPARATION AND OF THE COMPANY/UNDERTAKING

Product identifier

Product Name	Perfluorononanoic acid
Product Code	SC-250678

Recommended use of the chemical and restrictions on use

For research use only. Not intended for diagnostic or therapeutic use.

Details of the supplier of the safety data sheet

Santa Cruz Biotechnology, Inc.
10410 Finnell Street
Dallas, TX 75220
831.457.3800
800.457.3801
scbt@scbt.com

Emergency telephone number

Chemtrec
1.800.424.9300 (Within USA)
+1.703.527.3887 (Outside USA)

2. HAZARDS IDENTIFICATION

This chemical is considered hazardous by the 2012 OSHA Hazard Communication Standard (29 CFR 1910.1200).

Classification

Skin corrosion/irritation	Category 1 Sub-category C
Serious eye damage/eye irritation	Category 1

Label elements

Signal word	Danger
Hazard statements	Causes severe skin burns and eye damage
Symbols/Pictograms	
Precautionary Statements - Prevention	Do not breathe dust/fume/gas/mist/vapors/spray Wash face, hands and any exposed skin thoroughly after handling Wear protective gloves/protective clothing/eye protection/face protection
Precautionary Statements - Response	Immediately call a POISON CENTER or doctor/physician IF IN EYES: Rinse cautiously with water for several minutes. Remove contact lenses, if present and easy to do. Continue rinsing Immediately call a POISON CENTER or doctor/physician IF ON SKIN (or hair): Remove/Take off immediately all contaminated clothing. Rinse skin with water/shower Wash contaminated clothing before reuse IF INHALED: Remove victim to fresh air and keep at rest in a position comfortable for breathing Immediately call a POISON CENTER or doctor/physician IF SWALLOWED: Rinse mouth. DO NOT induce vomiting
Precautionary Statements - Storage	Store locked up
Precautionary Statements - Disposal	Dispose of contents/container to an approved waste disposal plant

Hazards not otherwise classified (HNOC)

Hazards not otherwise classified (HNOC)	Not applicable

Other Information

Unknown acute toxicity	100% of the mixture consists of ingredient(s) of unknown toxicity.

NFPA			HMIS		
	Health hazards	-		Health hazards	3
	Flammability	-		Flammability	1
	Stability	-		Physical hazards	1
	Physical and chemical properties	-		Personal protection	-

3. COMPOSITION/INFORMATION ON INGREDIENTS

CAS No	375-95-1
Molecular Weight	464.08
Formula	$C_9HF_{17}O_2$

Chemical Name	CAS No	Weight %	Oral LD50	Dermal LD50	Inhalation LC50
Perfluorononanoic acid	375-95-1	>98	-	-	-

4. FIRST AID MEASURES

First Aid Measures

General advice	Consult a physician if necessary. Remove to fresh air.
Eye contact	Wash with plenty of water.
Skin Contact	Wash skin with soap and water.
Inhalation	Remove to fresh air If breathing is difficult, give oxygen If not breathing, give artificial respiration
Ingestion	Never give anything by mouth to an unconscious person. Clean mouth with water.

Most important symptoms and effects, both acute and delayed

Symptoms	No information available.

Indication of any immediate medical attention and special treatment needed

Note to physicians	Treat symptomatically.

5. FIRE-FIGHTING MEASURES

Suitable Extinguishing Media

Suitable Extinguishing Media	Use extinguishing measures that are appropriate to local circumstances and the surrounding environment.
Unsuitable Extinguishing Media	None.

Specific hazards arising from the chemical

Specific hazards arising from the chemical	Thermal decomposition can lead to release of toxic/corrosive gases and vapors.
Hazardous combustion products	Hydrogen fluoride. Carbon oxides. Phosgene.

Explosion data

Sensitivity to Mechanical Impact	No information available.
Sensitivity to Static Discharge	No information available.

Protective equipment and precautions for firefighters

Protective equipment and precautions for firefighters	As in any fire, wear self-contained breathing apparatus pressure-demand, MSHA/NIOSH (approved or equivalent) and full protective gear.

6. ACCIDENTAL RELEASE MEASURES

Personal precautions, protective equipment and emergency procedures

Personal precautions	Ensure adequate ventilation, especially in confined areas.

Environmental precautions

Environmental precautions	See Section 12 for additional Ecological Information.

Methods and material for containment and cleaning up

Methods for containment	Prevent further leakage or spillage if safe to do so.
Methods for cleaning up	Use personal protective equipment as required. Cover powder spill with plastic sheet or tarp to minimize spreading and keep powder dry. Take up mechanically, placing in appropriate containers for disposal. Avoid creating dust. Clean contaminated surface thoroughly.

7. HANDLING AND STORAGE

Precautions for safe handling

Advice on safe handling	Thermal decomposition can lead to release of toxic/corrosive gases and vapors.

Conditions for safe storage, including any incompatibilities

Storage Conditions	Keep containers tightly closed in a dry, cool and well-ventilated place. Store at room temperature.
Incompatible materials	None known based on information supplied.

8. EXPOSURE CONTROLS/PERSONAL PROTECTION

Control parameters

Exposure Guidelines	This product, as supplied, does not contain any hazardous materials with occupational exposure limits established by the region specific regulatory bodies.

Appropriate engineering controls

Engineering Controls	Showers Eyewash stations Ventilation systems

Individual protection measures, such as personal protective equipment

Eye/face protection	Wear safety glasses with side shields (or goggles).
Skin and Body Protection	Wear protective gloves and protective clothing.
Respiratory protection	If exposure limits are exceeded or irritation is experienced, NIOSH/MSHA approved respiratory protection should be worn. Positive-pressure supplied air respirators may be required for high airborne contaminant concentrations. Respiratory protection must be provided in accordance with current local regulations.
General Hygiene Considerations	Handle in accordance with good industrial hygiene and safety practice.

9. PHYSICAL AND CHEMICAL PROPERTIES

Physical State	Solid
Appearance	crystalline powder
Odor	No information available

Property	**Values**
pH	No information available
Melting point/freezing point	63 °C
Boiling point	218 °C
Flash point	No information available
Density	No information available
Evaporation rate	No information available
Upper flammability limits	No information available
Lower flammability limit	No information available
Vapor pressure	No information available
Vapor density	No information available
Specific gravity	No information available
Water solubility	No information available
Solubility in other solvents	No information available
Partition coefficient	No information available
Autoignition temperature	No information available
Decomposition temperature	No information available
Kinematic viscosity	No information available
Explosive properties	No information available
Oxidizing properties	No information available

10. STABILITY AND REACTIVITY

Reactivity	Not applicable
Chemical stability	Stable under recommended storage conditions.
Possibility of Hazardous Reactions	None under normal processing.
Hazardous polymerization	No information available.
Conditions to avoid	Extremes of temperature and direct sunlight.
Incompatible materials	Strong oxidizing agents.
Hazardous Decomposition Products	Hydrogen fluoride. Carbon oxides. Phosgene.

11. TOXICOLOGICAL INFORMATION

Information on likely routes of exposure

Inhalation	No data available.
Eye contact	No data available.
Skin Contact	No data available.
Ingestion	No data available.

Information on toxicological effects

Symptoms	No information available.

Delayed and immediate effects as well as chronic effects from short and long-term exposure

Chronic Toxicity	No information available.

Numerical measures of toxicity - Product Information

Unknown acute toxicity	100% of the mixture consists of ingredient(s) of unknown toxicity

12. ECOLOGICAL INFORMATION

Ecotoxicity	May cause long lasting harmful effects to aquatic life

100% of the mixture consists of components(s) of unknown hazards to the aquatic environment.

Persistence and degradability	No information available.
Bioaccumulation	No information available.
Mobility	No information available.

13. DISPOSAL CONSIDERATIONS

Disposal of wastes	Disposal should be in accordance with applicable regional, national and local laws and regulations.
Contaminated packaging	Do not reuse container.

14. TRANSPORT INFORMATION

DOT	Not regulated
IMDG	Not regulated
IATA	Not regulated

15. REGULATORY INFORMATION

International Inventories

All of the components in the product are on the following Inventory lists
TSCA (United States): Canada (DSL/NDSL) Europe (EINECS/ELINCS/NLP) ENCS (Japan):

Chemical Name	TSCA	DSL	NDSL	EINECS	ELINCS	ENCS	IECSC	KECL	PICCS	AICS
Perfluorononanoic acid	X	-	X	X	-	X	-	-	-	-

X - Listed
TSCA - United States Toxic Substances Control Act Section 8(b) Inventory
DSL/NDSL - Canadian Domestic Substances List/Non-Domestic Substances List
EINECS/ELINCS - European Inventory of Existing Chemical Substances/European List of Notified Chemical Substances
ENCS - Japan Existing and New Chemical Substances
IECSC - China Inventory of Existing Chemical Substances
KECL - Korean Existing and Evaluated Chemical Substances
PICCS - Philippines Inventory of Chemicals and Chemical Substances

US Federal Regulations

SARA 313
Section 313 of Title III of the Superfund Amendments and Reauthorization Act of 1986 (SARA). This product does not contain any chemicals which are subject to the reporting requirements of the Act and Title 40 of the Code of Federal Regulations, Part 372.

SARA 311/312 Hazard Categories

Acute health hazard	No
Chronic Health Hazard	No
Fire hazard	No
Sudden release of pressure hazard	No
Reactive hazard	No

CWA (Clean Water Act)
This product does not contain any substances regulated as pollutants pursuant to the Clean Water Act (40 CFR 122.21 and 40 CFR 122.42).

US State Regulations

California Proposition 65
This product does not contain any Proposition 65 chemicals.

U.S. State Right-to-Know Regulations
This product does not contain any substances regulated by state right-to-know regulations

16. OTHER INFORMATION

Revision note	No information available

Disclaimer
The information provided in this Material Safety Data Sheet is correct to the best of our knowledge, information and belief at the date of its publication. The information given is designed only as a guidance for safe handling, use, processing, storage, transportation, disposal and release and is not to be considered a warranty or quality specification. The information relates only to the specific material designated and may not be valid for such material used in combination with any other materials or in any process, unless specified in the text.

End of Safety Data Sheet

SAFETY DATA SHEET

Version 6.4
Revision Date 04/18/2021
Print Date 06/19/2021

SECTION 1: Identification of the substance/mixture and of the company/undertaking

1.1 Product identifiers

Product name : Perfluorooctanoic acid

Product Number : 171468
Brand : Aldrich
CAS-No. : 335-67-1

1.2 Relevant identified uses of the substance or mixture and uses advised against

Identified uses : Laboratory chemicals, Synthesis of substances

1.3 Details of the supplier of the safety data sheet

Company : Sigma-Aldrich Inc.
3050 SPRUCE ST
ST. LOUIS MO 63103
UNITED STATES

Telephone : +1 314 771-5765
Fax : +1 800 325-5052

1.4 Emergency telephone

Emergency Phone # : 800-424-9300 CHEMTREC (USA) +1-703-527-3887 CHEMTREC (International) 24 Hours/day; 7 Days/week

SECTION 2: Hazards identification

2.1 Classification of the substance or mixture

GHS Classification in accordance with 29 CFR 1910 (OSHA HCS)

Acute toxicity, Oral (Category 4), H302
Skin corrosion (Category 1B), H314
Serious eye damage (Category 1), H318
Carcinogenicity (Category 2), H351
Reproductive toxicity (Category 1B), H360
Effects on or via lactation, H362
Specific target organ toxicity - repeated exposure (Category 1), Liver, H372

For the full text of the H-Statements mentioned in this Section, see Section 16.

2.2 GHS Label elements, including precautionary statements

Pictogram



The life science business of Merck KGaA, Darmstadt, Germany
operates as MilliporeSigma in the US and Canada

Signal word	Danger
Hazard statement(s)	
H302	Harmful if swallowed.
H314	Causes severe skin burns and eye damage.
H351	Suspected of causing cancer.
H360	May damage fertility or the unborn child.
H362	May cause harm to breast-fed children.
H372	Causes damage to organs (Liver) through prolonged or repeated exposure.
Precautionary statement(s)	
P201	Obtain special instructions before use.
P202	Do not handle until all safety precautions have been read and understood.
P260	Do not breathe dust/ fume/ gas/ mist/ vapors/ spray.
P263	Avoid contact during pregnancy/ while nursing.
P264	Wash skin thoroughly after handling.
P270	Do not eat, drink or smoke when using this product.
P280	Wear protective gloves/ protective clothing/ eye protection/ face protection.
P301 + P312 + P330	IF SWALLOWED: Call a POISON CENTER/ doctor if you feel unwell. Rinse mouth.
P301 + P330 + P331	IF SWALLOWED: Rinse mouth. Do NOT induce vomiting.
P303 + P361 + P353	IF ON SKIN (or hair): Take off immediately all contaminated clothing. Rinse skin with water/ shower.
P304 + P340 + P310	IF INHALED: Remove person to fresh air and keep comfortable for breathing. Immediately call a POISON CENTER/ doctor.
P305 + P351 + P338 + P310	IF IN EYES: Rinse cautiously with water for several minutes. Remove contact lenses, if present and easy to do. Continue rinsing. Immediately call a POISON CENTER/ doctor.
P308 + P313	IF exposed or concerned: Get medical advice/ attention.
P363	Wash contaminated clothing before reuse.
P405	Store locked up.
P501	Dispose of contents/ container to an approved waste disposal plant.

2.3 Hazards not otherwise classified (HNOC) or not covered by GHS - none

SECTION 3: Composition/information on ingredients

3.1 Substances

Synonyms	:	Pentadecafluorooctanoic acid Perfluorocaprylic acid Perfluorooctanoic acid
Formula	:	$C_8HF_{15}O_2$
Molecular weight	:	414.07 g/mol
CAS-No.	:	335-67-1
EC-No.	:	206-397-9

Component	Classification	Concentration
pentadecafluorooctanoic acid		
	Acute Tox. 4; Skin Corr.	<= 100 %

The life science business of Merck KGaA, Darmstadt, Germany
operates as MilliporeSigma in the US and Canada

	1B; Eye Dam. 1; Carc. 2; Repr. 1B; Lact. ; STOT RE 1; H302, H314, H318, H351, H360, H362, H372	

For the full text of the H-Statements mentioned in this Section, see Section 16.

SECTION 4: First aid measures

4.1 Description of first-aid measures

General advice
First aiders need to protect themselves. Show this material safety data sheet to the doctor in attendance.

If inhaled
After inhalation: fresh air. Call in physician.

In case of skin contact
In case of skin contact: Take off immediately all contaminated clothing. Rinse skin with water/ shower. Call a physician immediately.

In case of eye contact
After eye contact: rinse out with plenty of water. Immediately call in ophthalmologist. Remove contact lenses.

If swallowed
After swallowing: make victim drink water (two glasses at most), avoid vomiting (risk of perforation). Call a physician immediately. Do not attempt to neutralise.

4.2 Most important symptoms and effects, both acute and delayed

The most important known symptoms and effects are described in the labelling (see section 2.2) and/or in section 11

4.3 Indication of any immediate medical attention and special treatment needed

No data available

SECTION 5: Firefighting measures

5.1 Extinguishing media

Suitable extinguishing media
Water Foam Carbon dioxide (CO2) Dry powder

Unsuitable extinguishing media
For this substance/mixture no limitations of extinguishing agents are given.

5.2 Special hazards arising from the substance or mixture

Carbon oxides
Hydrogen fluoride
Combustible.
Development of hazardous combustion gases or vapours possible in the event of fire.

5.3 Advice for firefighters

Stay in danger area only with self-contained breathing apparatus. Prevent skin contact by keeping a safe distance or by wearing suitable protective clothing.

The life science business of Merck KGaA, Darmstadt, Germany
operates as MilliporeSigma in the US and Canada

5.4 Further information

Suppress (knock down) gases/vapors/mists with a water spray jet. Prevent fire extinguishing water from contaminating surface water or the ground water system.

SECTION 6: Accidental release measures

6.1 Personal precautions, protective equipment and emergency procedures

Advice for non-emergency personnel: Avoid generation and inhalation of dusts in all circumstances. Avoid substance contact. Ensure adequate ventilation. Evacuate the danger area, observe emergency procedures, consult an expert.
For personal protection see section 8.

6.2 Environmental precautions

Do not let product enter drains.

6.3 Methods and materials for containment and cleaning up

Cover drains. Collect, bind, and pump off spills. Observe possible material restrictions (see sections 7 and 10). Take up carefully. Dispose of properly. Clean up affected area. Avoid generation of dusts.

6.4 Reference to other sections

For disposal see section 13.

SECTION 7: Handling and storage

7.1 Precautions for safe handling

Advice on safe handling
Work under hood. Do not inhale substance/mixture.

Hygiene measures
Immediately change contaminated clothing. Apply preventive skin protection. Wash hands and face after working with substance.
For precautions see section 2.2.

7.2 Conditions for safe storage, including any incompatibilities

Storage conditions
Tightly closed. Dry. Keep in a well-ventilated place. Keep locked up or in an area accessible only to qualified or authorized persons.
Storage class (TRGS 510): 6.1C: Combustible, acute toxic Cat.3 / toxic compounds or compounds which causing chronic effects

7.3 Specific end use(s)

Apart from the uses mentioned in section 1.2 no other specific uses are stipulated

SECTION 8: Exposure controls/personal protection

8.1 Control parameters

Ingredients with workplace control parameters
Contains no substances with occupational exposure limit values.

The life science business of Merck KGaA, Darmstadt, Germany
operates as MilliporeSigma in the US and Canada

8.2 Exposure controls

Appropriate engineering controls
Immediately change contaminated clothing. Apply preventive skin protection. Wash hands and face after working with substance.

Personal protective equipment

Eye/face protection
Use equipment for eye protection tested and approved under appropriate government standards such as NIOSH (US) or EN 166(EU). Tightly fitting safety goggles

Skin protection
Handle with gloves. Gloves must be inspected prior to use. Use proper glove removal technique (without touching glove's outer surface) to avoid skin contact with this product. Dispose of contaminated gloves after use in accordance with applicable laws and good laboratory practices. Wash and dry hands.

Full contact
Material: Nitrile rubber
Minimum layer thickness: 0.11 mm
Break through time: > 480 min
Material tested:Dermatril® (KCL 740 / Aldrich Z677272, Size M)

Splash contact
Material: Nitrile rubber
Minimum layer thickness: 0.11 mm
Break through time: > 480 min
Material tested:Dermatril® (KCL 740 / Aldrich Z677272, Size M)

data source: KCL GmbH, D-36124 Eichenzell, phone +49 (0)6659 87300, e-mail sales@kcl.de, test method: EN374
If used in solution, or mixed with other substances, and under conditions which differ from EN 374, contact the supplier of the EC approved gloves. This recommendation is advisory only and must be evaluated by an industrial hygienist and safety officer familiar with the specific situation of anticipated use by our customers. It should not be construed as offering an approval for any specific use scenario.

Body Protection
Acid-resistant protective clothing

Respiratory protection
required when dusts are generated.
Our recommendations on filtering respiratory protection are based on the following standards: DIN EN 143, DIN 14387 and other accompanying standards relating to the used respiratory protection system.

Control of environmental exposure
Do not let product enter drains.

SECTION 9: Physical and chemical properties

9.1 Information on basic physical and chemical properties

a)	Appearance	Form: flakes Color: colorless

The life science business of Merck KGaA, Darmstadt, Germany
operates as MilliporeSigma in the US and Canada

b)	Odor	stinging
c)	Odor Threshold	No data available
d)	pH	2.6 at 1 g/l at 20 °C (68 °F)
e)	Melting point/freezing point	Melting point/range: 55 - 56 °C (131 - 133 °F) - lit.
f)	Initial boiling point and boiling range	189 °C 372 °F at 981 hPa - lit.
g)	Flash point	No data available
h)	Evaporation rate	No data available
i)	Flammability (solid, gas)	No data available
j)	Upper/lower flammability or explosive limits	No data available
k)	Vapor pressure	0.69 hPa at 25 °C (77 °F)
l)	Vapor density	No data available
m)	Relative density	No data available
n)	Water solubility	3.4 g/l at 20 °C (68 °F)
o)	Partition coefficient: n-octanol/water	log Pow: 6.30 - Potential bioaccumulation, (Lit.)
p)	Autoignition temperature	No data available
q)	Decomposition temperature	> 300 °C (> 572 °F) -
r)	Viscosity	No data available
s)	Explosive properties	No data available
t)	Oxidizing properties	No data available

9.2 Other safety information
No data available

SECTION 10: Stability and reactivity

10.1 Reactivity
The following applies in general to flammable organic substances and mixtures: in correspondingly fine distribution, when whirled up a dust explosion potential may generally be assumed.

10.2 Chemical stability
The product is chemically stable under standard ambient conditions (room temperature) .

10.3 Possibility of hazardous reactions
Violent reactions possible with:
Strong oxidizing agents
Strong acids
Bases

The life science business of Merck KGaA, Darmstadt, Germany
operates as MilliporeSigma in the US and Canada

10.4 Conditions to avoid
no information available

10.5 Incompatible materials
No data available

10.6 Hazardous decomposition products
In the event of fire: see section 5

SECTION 11: Toxicological information

11.1 Information on toxicological effects

Acute toxicity
Acute toxicity estimate Oral - 500.1 mg/kg
(Expert judgment)

Acute toxicity estimate Inhalation - 4 h - 11.1 mg/l
(Expert judgment)

Skin corrosion/irritation
No data available

Serious eye damage/eye irritation
Causes serious eye damage.

Respiratory or skin sensitization

Germ cell mutagenicity
No data available

No data available
No data available

Carcinogenicity
Suspected of causing cancer.

IARC: 2B - Group 2B: Possibly carcinogenic to humans (pentadecafluorooctanoic acid)

NTP: No ingredient of this product present at levels greater than or equal to 0.1% is identified as a known or anticipated carcinogen by NTP.

OSHA: No component of this product present at levels greater than or equal to 0.1% is on OSHA's list of regulated carcinogens.

Reproductive toxicity
May damage the unborn child.
Studies indicating a hazard to babies during the lactation period

Specific target organ toxicity - single exposure

The life science business of Merck KGaA, Darmstadt, Germany
operates as MilliporeSigma in the US and Canada

Specific target organ toxicity - repeated exposure
Causes damage to organs through prolonged or repeated exposure. - Liver

Aspiration hazard

11.2 Additional Information

RTECS: RH0781000

Cough, Shortness of breath, Headache, Nausea, Vomiting
To the best of our knowledge, the chemical, physical, and toxicological properties have not been thoroughly investigated.

After absorption:

gastric pain
Nausea
Vomiting
Drowsiness
somnolence

Handle in accordance with good industrial hygiene and safety practice.

Stomach - Irregularities - Based on Human Evidence

Stomach - Irregularities - Based on Human Evidence

SECTION 12: Ecological information

12.1 Toxicity

No data available

Toxicity to daphnia and other aquatic invertebrates	Remarks: No data available (pentadecafluorooctanoic acid)
Toxicity to algae	Remarks: No data available (pentadecafluorooctanoic acid)

12.2 Persistence and degradability

No data available

12.3 Bioaccumulative potential

No data available

12.4 Mobility in soil

12.5 Results of PBT and vPvB assessment

PBT/vPvB assessment not available as chemical safety assessment not required/not conducted

12.6 Other adverse effects

Discharge into the environment must be avoided.

The life science business of Merck KGaA, Darmstadt, Germany
operates as MilliporeSigma in the US and Canada

SECTION 13: Disposal considerations

13.1 Waste treatment methods

Product
Waste material must be disposed of in accordance with the national and local regulations. Leave chemicals in original containers. No mixing with other waste. Handle uncleaned containers like the product itself. See www.retrologistik.com for processes regarding the return of chemicals and containers, or contact us there if you have further questions.

SECTION 14: Transport information

DOT (US)
UN number: 3261 Class: 8 Packing group: III
Proper shipping name: Corrosive solid, acidic, organic, n.o.s. (pentadecafluorooctanoic acid)
Reportable Quantity (RQ):
Poison Inhalation Hazard: No

IMDG
UN number: 3261 Class: 8 Packing group: III EMS-No: F-A, S-B
Proper shipping name: CORROSIVE SOLID, ACIDIC, ORGANIC, N.O.S. (pentadecafluorooctanoic acid)

IATA
UN number: 3261 Class: 8 Packing group: III
Proper shipping name: Corrosive solid, acidic, organic, n.o.s. (pentadecafluorooctanoic acid)

SECTION 15: Regulatory information

SARA 302 Components
This material does not contain any components with a section 302 EHS TPQ.

SARA 313 Components
This material does not contain any chemical components with known CAS numbers that exceed the threshold (De Minimis) reporting levels established by SARA Title III, Section 313.

SARA 311/312 Hazards
Acute Health Hazard, Chronic Health Hazard

Massachusetts Right To Know Components
No components are subject to the Massachusetts Right to Know Act.

No components are subject to the Massachusetts Right to Know Act.

Pennsylvania Right To Know Components

	CAS-No.	Revision Date
pentadecafluorooctanoic acid	335-67-1	2018-02-01

New Jersey Right To Know Components

The life science business of Merck KGaA, Darmstadt, Germany
operates as MilliporeSigma in the US and Canada

SECTION 16: Other information

Further information

The above information is believed to be correct but does not purport to be all inclusive and shall be used only as a guide. The information in this document is based on the present state of our knowledge and is applicable to the product with regard to appropriate safety precautions. It does not represent any guarantee of the properties of the product. Sigma-Aldrich Corporation and its Affiliates shall not be held liable for any damage resulting from handling or from contact with the above product. See www.sigma-aldrich.com and/or the reverse side of invoice or packing slip for additional terms and conditions of sale.

Copyright 2020 Sigma-Aldrich Co. LLC. License granted to make unlimited paper copies for internal use only.

The branding on the header and/or footer of this document may temporarily not visually match the product purchased as we transition our branding. However, all of the information in the document regarding the product remains unchanged and matches the product ordered. For further information please contact mlsbranding@sial.com.

Version: 6.4 Revision Date: 04/18/2021 Print Date: 06/19/2021

The life science business of Merck KGaA, Darmstadt, Germany
operates as MilliporeSigma in the US and Canada

TCI AMERICA

Material Safety Data Sheet

HAZARD WARNINGS	RISK PHRASES	PROTECTIVE CLOTHING
	**Corrosive to eyes and skin on contact.** **Toxic compound, do not ingest or inhale. Avoid all contact with this material.** **Environmental hazard.** **This material is toxic to aquatic organisms and may cause long term adverse effects to the aquatic environment.** **POSSIBLE MUTAGEN. MINIMIZE EXPOSURE.**	

Section I. Chemical Product and Company Identification

Chemical Name: **Heptadecafluorooctanesulfonic Acid**

Catalog Number	H0781
Synonym	Perfluorooctanesulfonic Acid
Chemical Formula	$C_8HF_{17}O_3S$
CAS Number	1763-23-1

Supplier: TCI America
9211 N. Harborgate St.
Portland OR
1-800-423-8616

In case of Emergency Call: **Chemtrec®**
(800) 424-9300 (U.S.)
(703) 527-3887 (International)

Section II. Composition and Information on Ingredients

Chemical Name	CAS Number	Percent (%)	TLV/PEL	Toxicology Data
Heptadecafluorooctanesulfonic Acid	1763-23-1	Min. 98.0 (T)	This compound is classified as a possible mutagen. There is no acceptable exposure limit for a mutagen.	Rat LD_{50} (oral) 154 mg/kg

Section III. Hazards Identification

Acute Health Effects

Corrosive to skin, eyes, and respiratory system. Liquid or spray mist may produce tissue damage, particularly in mucous membranes of the eyes, mouth and respiratory tract. Skin contact may produce burns. Eye contact can result in corneal damage or blindness. Inhalation of the spray mist may produce severe irritation of respiratory tract, characterized by coughing, choking, or shortness of breath. Corrosive materials may cause serious injury if ingested.
Toxic if ingested or inhaled. Avoid prolonged contact with this material. Overexposure may result in serious illness or death. Follow safe industrial hygiene practices and always wear proper protective equipment when handling this compound.

Chronic Health Effects

CARCINOGENIC EFFECTS : Not available.
MUTAGENIC EFFECTS : Not available.
TERATOGENIC EFFECTS : Not available.
DEVELOPMENTAL TOXICITY: Reproductive effects.
Rat TDLo Oral 50 mg/kg, female 19-20 days of pregnancy
TOXIC EFFECTS:
Effects on Newborn - Viability index
Effects on Newborn - Other neonatal measures or effects
Effects on Newborn - Growth statistics
Rat TDLo Oral 100 mg/kg, female 19-20 days of pregnancy
TOXIC EFFECTS:
Effects on Newborn - Stillbirth
Rat TDLo Unreported 50 mg/kg, female 19-20 days of pregnancy
TOXIC EFFECTS:
Specific Developmental Abnormalities - Respiratory system
Effects on Newborn - Live birth index
Repeated exposure of the eyes to a low level of dust can produce eye irritation. Repeated skin exposure can produce local skin destruction, or dermatitis. Repeated inhalation of dust can produce varying degree of respiratory irritation or lung damage. Repeated exposure to an highly toxic material may produce general deterioration of health by an accumulation in one or many human organs.

Section IV. First Aid Measures

Eye Contact

Check for and remove any contact lenses. In case of contact, immediately flush eyes with plenty of water for at least 15 minutes. Get medical attention.

Skin Contact

In case of contact, immediately flush skin with plenty of water for at least 15 minutes while removing contaminated clothing and shoes. Wash clothing before reuse. Thoroughly clean shoes before reuse. Get medical attention immediately.

Inhalation

If the victim is not breathing, perform mouth-to-mouth resuscitation. Loosen tight clothing such as a collar, tie, belt or waistband. If breathing is difficult, oxygen can be administered. Seek medical attention if respiration problems do not improve.

Ingestion

DO NOT INDUCE VOMITING. Loosen tight clothing such as a collar, tie, belt or waistband. If the victim is not breathing, perform mouth-to-mouth resuscitation. Examine the lips and mouth to ascertain whether the tissues are damaged, a possible indication that the toxic material was ingested; the absence of such signs, however, is not conclusive.

Continued on Next Page **Emergency phone number (800) 424-9300**

Section V. Fire and Explosion Data

Flammability	May be combustible at high temperature.	Auto-Ignition	Not available.
Flash Points	Not available.	Flammable Limits	Not available.
Combustion Products	These products are toxic carbon oxides (CO, CO_2), halogenated compounds, sulfur oxides (SO_x). WARNING: Highly toxic HF gas is produced during combustion.		
Fire Hazards	Not available.		
Explosion Hazards	Risks of explosion of the product in presence of mechanical impact: Not available. Risks of explosion of the product in presence of static discharge: Not available.		
Fire Fighting Media and Instructions	SMALL FIRE: Use DRY chemical powder. LARGE FIRE: Use water spray, fog or foam. DO NOT use water jet. Consult with local fire authorities before attempting large scale fire-fighting operations.		

Section VI. Accidental Release Measures

Spill Cleanup Instructions	Corrosive material. Toxic material. Environmentally hazardous material. Possibly mutagenic material. Stop leak if without risk. DO NOT get water inside container. DO NOT touch spilled material. Use water spray to reduce vapors. Prevent entry into sewers, basements or confined areas; dike if needed. Eliminate all sources of ignition. Consult federal, state, and/or local authorities for assistance on disposal.

Section VII. Handling and Storage

Handling and Storage Information	CORROSIVE. TOXIC. ENVIRONMENTAL HAZARD. POSSIBLE MUTAGEN. Keep locked up. Keep container dry. Keep away from heat. Mechanical exhaust required. When not in use, tightly seal the container and store in a dry, cool place. Avoid excessive heat and light. DO NOT ingest. Do not breathe dust. Never add water to this product. Wear suitable protective clothing. If ingested, seek medical advice immediately and show the container or the label. Treat symptomatically and supportively. Always store away from incompatible compounds such as oxidizing agents, alkalis (bases).

Section VIII. Exposure Controls/Personal Protection

Engineering Controls	Use process enclosures, local exhaust ventilation, or other engineering controls to keep airborne levels below recommended exposure limits. If user operations generate dust, fume or mist, use ventilation to keep exposure to airborne contaminants below the exposure limit.
Personal Protection	Face shield. Lab coat. Dust respirator. Boots. Gloves. A MSHA/NIOSH approved respirator must be used to avoid inhalation of the product. Suggested protective clothing might not be sufficient; consult a specialist BEFORE handling this product. 
Exposure Limits	This compound is classified as a possible mutagen. There is no acceptable exposure limit for a mutagen.

Section IX. Physical and Chemical Properties

Physical state @ 20°C	Solid. (White crystal ~ powder.)	Solubility	Soluble in water.
Specific Gravity	Not available.		
Molecular Weight	500.13	Partition Coefficient	Not available.
Boiling Point	260°C (500°F)	Vapor Pressure	0.3 Pa (@ 25°C)
Melting Point	90°C (194°F)	Vapor Density	Not available.
Refractive Index	Not available.	Volatility	Not available.
Critical Temperature	Not available.	Odor	Not available.
Viscosity	Not available.	Taste	Not available.

Section X. Stability and Reactivity Data

Stability	This material is stable if stored under proper conditions. (See Section VII for instructions)
Conditions of Instability	Avoid excessive heat and light.
Incompatibilities	Reactive with oxidizing agents, alkalis (bases).

Continued on Next Page

Printed 1/6/2010.

Section XI. Toxicological Information

RTECS Number	RG9701600
Routes of Exposure	Eye Contact. Ingestion. Inhalation. Skin contact.
Toxicity Data	Rat LD_{50} (oral) 154 mg/kg
Chronic Toxic Effects	**CARCINOGENIC EFFECTS** : Not available. **MUTAGENIC EFFECTS** : Not available. **TERATOGENIC EFFECTS** : Not available. **DEVELOPMENTAL TOXICITY**: Reproductive effects. Rat TDLo Oral 50 mg/kg, female 19-20 days of pregnancy TOXIC EFFECTS: Effects on Newborn - Viability index Effects on Newborn - Other neonatal measures or effects Effects on Newborn - Growth statistics Rat TDLo Oral 100 mg/kg, female 19-20 days of pregnancy TOXIC EFFECTS: Effects on Newborn - Stillbirth Rat TDLo Unreported 50 mg/kg, female 19-20 days of pregnancy TOXIC EFFECTS: Specific Developmental Abnormalities - Respiratory system Effects on Newborn - Live birth index Repeated exposure of the eyes to a low level of dust can produce eye irritation. Repeated skin exposure can produce local skin destruction, or dermatitis. Repeated inhalation of dust can produce varying degree of respiratory irritation or lung damage. Repeated exposure to an highly toxic material may produce general deterioration of health by an accumulation in one or many human organs.
Acute Toxic Effects	Corrosive to skin, eyes, and respiratory system. Liquid or spray mist may produce tissue damage, particularly in mucous membranes of the eyes, mouth and respiratory tract. Skin contact may produce burns. Eye contact can result in corneal damage or blindness. Inhalation of the spray mist may produce severe irritation of respiratory tract, characterized by coughing, choking, or shortness of breath. Corrosive materials may cause serious injury if ingested. Toxic if ingested or inhaled. Avoid prolonged contact with this material. Overexposure may result in serious illness or death. Follow safe industrial hygiene practices and always wear proper protective equipment when handling this compound.

Section XII. Ecological Information

Ecotoxicity	Not available.
Environmental Fate	Perfluorooctane sulfonic acid's production and use as a precursor for fluorinated surfactants has resulted in its release to the environment through various waste streams. If released to air, an estimated vapor pressure of 2.0X10-3 mm Hg at 25 deg C indicates perfluorooctane sulfonic acid will exist solely as a vapor in the ambient atmosphere. Vapor-phase perfluorooctane sulfonic acid will be degraded in the atmosphere by reaction with photochemically-produced hydroxyl radicals; the half-life for this reaction in air is estimated to be 110 days. If released to soil, perfluorooctane sulfonic acid is expected to have no mobility based upon an estimated Koc of 100,000. Perfluorooctane sulfonic acid is essentially nonvolatile. Perfluoro compound recalcitrance can be attributed to the stability conferred by fluorine substitutes and the absence of structures susceptible to electrophilic or nucleophilic attack. Perfluorooctane sulfonic acid reached 0% of its theoretical BOD in four weeks using an activated sludge inoculum in the manometric respirometry test. If released into water, perfluorooctane sulfonic acid is expected to adsorb to suspended solids and sediment based upon the estimated Koc. Volatilization from water surfaces is not expected to be an important fate process as the compound is essentially nonvolatile; an estimated volatilization half-life for a model pond is 3 years if adsorption is considered. An estimated BCF of 56 suggests the potential for bioconcentration in aquatic organisms is moderate. Monitoring studies however would suggest that this compound is highly bioaccumulative. As a class, fluorinated organic compounds are resistant to hydrolysis. Occupational exposure to perfluorooctane sulfonic acid may occur through inhalation and dermal contact with this compound at workplaces where perfluorooctane sulfonic acid is produced or used. Monitoring data indicate that the general population may be exposed to perfluorooctane sulfonic acid via ingestion of contaminated fish and drinking water, and dermal contact with this compound and other products containing perfluorooctane sulfonic acid.

Section XIII. Disposal Considerations

Waste Disposal	Recycle to process, if possible. Consult your local regional authorities. You may be able to dissolve or mix material with a combustible solvent and burn in a chemical incinerator equipped with an afterburner and scrubber system. Observe all federal, state and local regulations when disposing of the substance.

Section XIV. Transport Information

DOT Classification	DOT CLASS 8: Corrosive material DOT CLASS 6.1: Toxic material
PIN Number	UN2923
Proper Shipping Name	Corrosive solid, toxic, n.o.s.
Packing Group (PG)	II
DOT Pictograms	

Continued on Next Page Emergency phone number (800) 424-9300

Section XV. Other Regulatory Information and Pictograms

TSCA Chemical Inventory (EPA)	This compound is **ON** the EPA Toxic Substances Control Act (TSCA) inventory list.
WHMIS Classification (Canada)	CLASS D-1B: Material causing immediate and serious toxic effects (TOXIC). CLASS E: Corrosive solid. On NDSL.
EINECS Number (EEC)	217-179-8
EEC Risk Statements	R23/24/25- Toxic by inhalation, in contact with skin and if swallowed. R34- Causes burns. R46- May cause heritable genetic damage. R47- May cause birth defects. R51- Toxic to aquatic organisms. R53- May cause long-term adverse effects in the aquatic environment.
Japanese Regulatory Data	ENCS No. 2-1595

Section XVI. Other Information

Version 1.0
Validated on 1/6/2010.
Printed 1/6/2010.

Notice to Reader

TCI laboratory chemicals are for research purposes only and are NOT intended for use as drugs, food additives, households, or pesticides. The information herein is believed to be correct, but does not claim to be all inclusive and should be used only as a guide. Neither the above named supplier nor any of its subsidiaries assumes any liability whatsoever for the accuracy or completeness of the information contained herein. Final determination of suitability of any material is the sole responsibility of the user. All chemical reagents must be handled with the recognition that their chemical, physiological, toxicological, and hazardous properties have not been fully investigated or determined. All chemical reagents should be handled only by individuals who are familiar with their potential hazards and who have been fully trained in proper safety, laboratory, and chemical handling procedures. Although certain hazards are described herein, we can not guarantee that these are the only hazards which exist. Our MSDS sheets are based only on data available at the time of shipping and are subject to change without notice as new information is obtained. Avoid long storage periods since the product is subject to degradation with age and may become more dangerous or hazardous. It is the responsibility of the user to request updated MSDS sheets for products that are stored for extended periods. Disposal of unused product must be undertaken by qualified personnel who are knowledgeable in all applicable regulations and follow all pertinent safety precautions including the use of appropriate protective equipment (e.g. protective goggles, protective clothing, breathing equipment, facial mask, fume hood). For proper handling and disposal, always comply with federal, state, and local regulations.

SAFETY DATA SHEET

Version 6.2
Revision Date 04/30/2021
Print Date 06/19/2021

SECTION 1: Identification of the substance/mixture and of the company/undertaking

1.1 Product identifiers

Product name : Perfluoropentanoic acid

Product Number : 396575
Brand : Aldrich
CAS-No. : 2706-90-3

1.2 Relevant identified uses of the substance or mixture and uses advised against

Identified uses : Laboratory chemicals, Synthesis of substances

1.3 Details of the supplier of the safety data sheet

Company : Sigma-Aldrich Inc.
3050 SPRUCE ST
ST. LOUIS MO 63103
UNITED STATES

Telephone : +1 314 771-5765
Fax : +1 800 325-5052

1.4 Emergency telephone

Emergency Phone # : 800-424-9300 CHEMTREC (USA) +1-703-527-3887 CHEMTREC (International) 24 Hours/day; 7 Days/week

SECTION 2: Hazards identification

2.1 Classification of the substance or mixture

GHS Classification in accordance with 29 CFR 1910 (OSHA HCS)

Serious eye damage (Category 1), H318
Reproductive toxicity (Category 2), H361

For the full text of the H-Statements mentioned in this Section, see Section 16.

2.2 GHS Label elements, including precautionary statements

Pictogram



Signal word Danger

Hazard statement(s)
H318 Causes serious eye damage.
H361 Suspected of damaging fertility or the unborn child.

The life science business of Merck KGaA, Darmstadt, Germany
operates as MilliporeSigma in the US and Canada

Precautionary statement(s)	
P201	Obtain special instructions before use.
P202	Do not handle until all safety precautions have been read and understood.
P280	Wear protective gloves/ protective clothing/ eye protection/ face protection.
P305 + P351 + P338 + P310	IF IN EYES: Rinse cautiously with water for several minutes. Remove contact lenses, if present and easy to do. Continue rinsing. Immediately call a POISON CENTER/ doctor.
P308 + P313	IF exposed or concerned: Get medical advice/ attention.
P405	Store locked up.
P501	Dispose of contents/ container to an approved waste disposal plant.

2.3 Hazards not otherwise classified (HNOC) or not covered by GHS - none

SECTION 3: Composition/information on ingredients

3.1 Substances

Synonyms : Nonafluorovaleric acid
Perfluoropentanoic acid
Nonafluoropentanoic acid

Formula : $C_5HF_9O_2$
Molecular weight : 264.05 g/mol
CAS-No. : 2706-90-3
EC-No. : 220-300-7

Component	Classification	Concentration
Perfluorovaleric acid		
	Eye Dam. 1; Repr. 2; H318, H361	<= 100 %

For the full text of the H-Statements mentioned in this Section, see Section 16.

SECTION 4: First aid measures

4.1 Description of first-aid measures

General advice
Show this material safety data sheet to the doctor in attendance.

If inhaled
After inhalation: fresh air. Call in physician.

In case of skin contact
In case of skin contact: Take off immediately all contaminated clothing. Rinse skin with water/ shower. Consult a physician.

In case of eye contact
After eye contact: rinse out with plenty of water. Immediately call in ophthalmologist. Remove contact lenses.

The life science business of Merck KGaA, Darmstadt, Germany
operates as MilliporeSigma in the US and Canada

If swallowed
After swallowing: immediately make victim drink water (two glasses at most). Consult a physician.

4.2 Most important symptoms and effects, both acute and delayed
The most important known symptoms and effects are described in the labelling (see section 2.2) and/or in section 11

4.3 Indication of any immediate medical attention and special treatment needed
No data available

SECTION 5: Firefighting measures

5.1 Extinguishing media

Suitable extinguishing media
Water Foam Carbon dioxide (CO2) Dry powder

Unsuitable extinguishing media
For this substance/mixture no limitations of extinguishing agents are given.

5.2 Special hazards arising from the substance or mixture
Carbon oxides
Hydrogen fluoride
Combustible.
Development of hazardous combustion gases or vapours possible in the event of fire.

5.3 Advice for firefighters
Stay in danger area only with self-contained breathing apparatus. Prevent skin contact by keeping a safe distance or by wearing suitable protective clothing.

5.4 Further information
Suppress (knock down) gases/vapors/mists with a water spray jet. Prevent fire extinguishing water from contaminating surface water or the ground water system.

SECTION 6: Accidental release measures

6.1 Personal precautions, protective equipment and emergency procedures
Advice for non-emergency personnel: Do not breathe vapors, aerosols. Avoid substance contact. Ensure adequate ventilation. Evacuate the danger area, observe emergency procedures, consult an expert.
For personal protection see section 8.

6.2 Environmental precautions
Do not let product enter drains.

6.3 Methods and materials for containment and cleaning up
Cover drains. Collect, bind, and pump off spills. Observe possible material restrictions (see sections 7 and 10). Take up carefully with liquid-absorbent material (e.g. Chemizorb®). Dispose of properly. Clean up affected area.

6.4 Reference to other sections
For disposal see section 13.

The life science business of Merck KGaA, Darmstadt, Germany
operates as MilliporeSigma in the US and Canada

SECTION 7: Handling and storage

7.1 Precautions for safe handling

For precautions see section 2.2.

7.2 Conditions for safe storage, including any incompatibilities

Storage conditions
Tightly closed. Keep locked up or in an area accessible only to qualified or authorized persons.
Storage class (TRGS 510): 8A: Combustible, corrosive hazardous materials

7.3 Specific end use(s)

Apart from the uses mentioned in section 1.2 no other specific uses are stipulated

SECTION 8: Exposure controls/personal protection

8.1 Control parameters

Ingredients with workplace control parameters
Contains no substances with occupational exposure limit values.

8.2 Exposure controls

Appropriate engineering controls
Change contaminated clothing. Preventive skin protection recommended. Wash hands after working with substance.

Personal protective equipment

Eye/face protection
Use equipment for eye protection tested and approved under appropriate government standards such as NIOSH (US) or EN 166(EU). Tightly fitting safety goggles

Skin protection
required

Body Protection
protective clothing

Respiratory protection
required when vapours/aerosols are generated.
Our recommendations on filtering respiratory protection are based on the following standards: DIN EN 143, DIN 14387 and other accompanying standards relating to the used respiratory protection system.

Control of environmental exposure
Do not let product enter drains.

SECTION 9: Physical and chemical properties

9.1 Information on basic physical and chemical properties

a)	Appearance	Form: clear, liquid Color: light brown
b)	Odor	No data available

The life science business of Merck KGaA, Darmstadt, Germany
operates as MilliporeSigma in the US and Canada

c)	Odor Threshold	No data available
d)	pH	No data available
e)	Melting point/freezing point	No data available
f)	Initial boiling point and boiling range	140 °C 284 °F - lit.
g)	Flash point	()No data available
h)	Evaporation rate	No data available
i)	Flammability (solid, gas)	No data available
j)	Upper/lower flammability or explosive limits	No data available
k)	Vapor pressure	No data available
l)	Vapor density	No data available
m)	Relative density	No data available
n)	Water solubility	No data available
o)	Partition coefficient: n-octanol/water	No data available
p)	Autoignition temperature	No data available
q)	Decomposition temperature	No data available
r)	Viscosity	No data available
s)	Explosive properties	No data available
t)	Oxidizing properties	No data available

9.2 Other safety information
No data available

SECTION 10: Stability and reactivity

10.1 Reactivity
No data available

10.2 Chemical stability
The product is chemically stable under standard ambient conditions (room temperature) .

10.3 Possibility of hazardous reactions
No data available

10.4 Conditions to avoid
no information available

10.5 Incompatible materials
Strong oxidizing agents

The life science business of Merck KGaA, Darmstadt, Germany
operates as MilliporeSigma in the US and Canada

10.6 Hazardous decomposition products

In the event of fire: see section 5

SECTION 11: Toxicological information

11.1 Information on toxicological effects

Acute toxicity
Acute toxicity estimate Oral - 2,501 mg/kg
(Expert judgment)

Inhalation: No data available

Dermal: No data available
No data available

Skin corrosion/irritation
No data available

Serious eye damage/eye irritation
No data available

Respiratory or skin sensitization
No data available

Germ cell mutagenicity
No data available

Carcinogenicity

IARC: No ingredient of this product present at levels greater than or equal to 0.1% is identified as probable, possible or confirmed human carcinogen by IARC.

NTP: No ingredient of this product present at levels greater than or equal to 0.1% is identified as a known or anticipated carcinogen by NTP.

OSHA: No component of this product present at levels greater than or equal to 0.1% is on OSHA's list of regulated carcinogens.

Reproductive toxicity
Suspected of damaging the unborn child.
No data available

Specific target organ toxicity - single exposure
No data available

Specific target organ toxicity - repeated exposure
No data available

Aspiration hazard
No data available

11.2 Additional Information

Not available

The life science business of Merck KGaA, Darmstadt, Germany
operates as MilliporeSigma in the US and Canada

Material is extremely destructive to tissue of the mucous membranes and upper respiratory tract, eyes, and skin., Cough, Shortness of breath, Headache, Nausea

SECTION 12: Ecological information

12.1 Toxicity
No data available

12.2 Persistence and degradability
No data available

12.3 Bioaccumulative potential
No data available

12.4 Mobility in soil
No data available

12.5 Results of PBT and vPvB assessment
PBT/vPvB assessment not available as chemical safety assessment not required/not conducted

12.6 Other adverse effects
No data available

SECTION 13: Disposal considerations

13.1 Waste treatment methods

Product
Waste material must be disposed of in accordance with the national and local regulations. Leave chemicals in original containers. No mixing with other waste. Handle uncleaned containers like the product itself. See www.retrologistik.com for processes regarding the return of chemicals and containers, or contact us there if you have further questions.

SECTION 14: Transport information

DOT (US)
Not dangerous goods

IMDG
Not dangerous goods

IATA
Not dangerous goods

Further information
Not classified as dangerous in the meaning of transport regulations.

The life science business of Merck KGaA, Darmstadt, Germany
operates as MilliporeSigma in the US and Canada

SECTION 15: Regulatory information

SARA 302 Components
This material does not contain any components with a section 302 EHS TPQ.

SARA 313 Components
This material does not contain any chemical components with known CAS numbers that exceed the threshold (De Minimis) reporting levels established by SARA Title III, Section 313.

SARA 311/312 Hazards
No SARA Hazards

Massachusetts Right To Know Components
No components are subject to the Massachusetts Right to Know Act.

SECTION 16: Other information

Further information
The above information is believed to be correct but does not purport to be all inclusive and shall be used only as a guide. The information in this document is based on the present state of our knowledge and is applicable to the product with regard to appropriate safety precautions. It does not represent any guarantee of the properties of the product. Sigma-Aldrich Corporation and its Affiliates shall not be held liable for any damage resulting from handling or from contact with the above product. See www.sigma-aldrich.com and/or the reverse side of invoice or packing slip for additional terms and conditions of sale.

Copyright 2020 Sigma-Aldrich Co. LLC. License granted to make unlimited paper copies for internal use only.
The branding on the header and/or footer of this document may temporarily not visually match the product purchased as we transition our branding. However, all of the information in the document regarding the product remains unchanged and matches the product ordered. For further information please contact mlsbranding@sial.com.

Version: 6.2 Revision Date: 04/30/2021 Print Date: 06/19/2021

The life science business of Merck KGaA, Darmstadt, Germany
operates as MilliporeSigma in the US and Canada

AccuStandard, Inc.
125 Market St., New Haven, CT 06513 USA
Tel: 203-786-5290 Fax: 203-786-5287

SAFETY DATA SHEET

SECTION 1 - CHEMICAL PRODUCT AND COMPANY IDENTIFICATION

1.1 - Product Identifiers

Catalog Name: PFOA-025S

Description: Perfluoropentanesulfonic acid in Methanol

1.2 - Relevant Identified Uses of the Substance or Mixture

Laboratory Chemical Reference Material

1.3 - Supplier Details

Company: AccuStandard, Inc.
125 Market St.
New Haven, CT 06513 USA

Telephone Number: 203-786-5290

Fax: 203-786-5287

Email: edocs@accustandard.com

1.4 - Emergency Telephone Number


Emergency Phone #: AccuStandard, Inc.
1-203-502-7070 (USA)
+001-203-502-7070 (International)


24 hours / 7 days a week

SECTION 2 - HAZARDS IDENTIFICATION

2.1 - GHS Label Elements



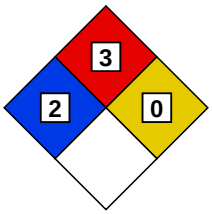

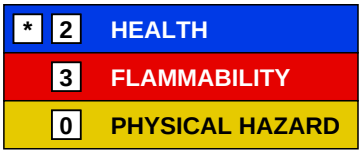

Signal Word: Danger

Hazard Codes:

H225 - Highly Flammable (Flammable liquids, category 2)

H301 - Toxic if swallowed. (Acute toxicity, oral, category 3)

H311 - Toxic if absorbed through skin. (Acute toxicity, dermal, category 3)

H315 - Irritating to skin. (Skin corrosion/irritation, category 2)

H320 - Irritating to eyes. (Eye damage/irritation, category 2B)

H332 - Harmful if inhaled. (Acute toxicity, inhalation, category 4)

H336 - Overexposure may cause dizziness, nausea, muscle weakness, narcosis and respiratory failure.

H360 - California Proposition 65 Warning: This product contains a component (or components) that may cause birth defects or other reproductive harm in a quantity greater than or equal to 0.1%.

H370 - Causes damage to organs. (Specific target organ toxicity, single exposure, category 1)

Precautionary Codes:

SECTION 2 - HAZARDS IDENTIFICATION *- continued*

2.1 - GHS Label Elements *- continued*

P202 - This product should only by used by persons trained in the safe handling of hazardous chemicals.

P233 - Store in a tightly closed container. (P404)

P262 - Do not get in eyes, on skin or clothing.

P264 - Wash thoroughly after handling. Do not take internally. Eye wash and safety equipment should be readily available.

P280 - Protective gloves must be worn to prevent skin contact.

P284 - Respiratory Protection: If workplace exposure limit(s) of product or any component is exceeded (see TLV/PEL), or a risk assessment shows air-purifying respirators are appropriate, use of a NIOSH/MSHA approved air supplied respirator is advised. Use a full-face respirator with multi-purpose combination (US) or type ABEK (EN14387) respirator cartridges in absence of proper environmental control. Always use respirators and components tested and approved under appropriate government standards such as NIOSH (US) or CEN (EU). Engineering and/or administrative controls should be implemented to reduce exposure.

P331 - Ingestion: Do NOT induce vomiting. Call a physician or poison control center immediately. Never give anything by mouth to an unconscious person.

P338 - Eye contact: Immediately flush with plenty of water. After initial flushing, remove any contact lenses and continue flushing for at least 15 minutes. Assure adequate flushing by separating the eyelids with fingers.

P360 - Skin contact: Immediately wash skin with soap and plenty of water. Remove contaminated clothing. Get medical attention if symptoms occur. Wash clothing before reuse.

2.2 - Other Hazards

2.2.1 - Symptom of Exposure Health/Environment

Highly Flammable (Flammable liquids, category 2)

Causes damage to organs. (Specific target organ toxicity, single exposure, category 1)

After ingestion or inhalation, initial symptoms may be only that of mild intoxication, but may become severe after 12 or 18 hours.

POISON: May be fatal or cause blindness if swallowed.

Overexposure may cause dizziness, nausea, muscle weakness, narcosis and respiratory failure.

2.2.2 - Potential Health Effects

Irritating to eyes. (Eye damage/irritation, category 2B)

Irritating to skin. (Skin corrosion/irritation, category 2)

Toxic if absorbed through skin. (Acute toxicity, dermal, category 3)

Irritating to mucous membrane and upper respiratory system.

Harmful if inhaled. (Acute toxicity, inhalation, category 4)

Toxic if swallowed. (Acute toxicity, oral, category 3)

2.2.3 - Routes of Entry

Inhalation, ingestion or skin contact.

2.2.4 - Carcinogenicity

California Proposition 65 Warning: This product contains a component (or components) that may cause birth defects or other reproductive harm in a quantity greater than or equal to 0.1%.

SECTION 3 - COMPOSITION / ANALYTES DATA

Description: Perfluoropentanesulfonic acid in Methanol

SECTION 3 - COMPOSITION / ANALYTES DATA *- continued*

Analyte	CAS #	% Concentration	ACGIH -TLV (mg/m³)			OSHA -PEL (mg/m³)		
			TWA	STEL	Skin	TWA	STEL	Skin
Perfluoropentanesulfonic acid	2706-91-4	0.010						
Methanol	67-56-1	99.990				260		

SECTION 4 - FIRST AID MEASURES

4.1 - First Aid Procedures - General

Get medical assistance for all cases of overexposure.

4.2 - Eye Contact

Eye contact: Immediately flush with plenty of water. After initial flushing, remove any contact lenses and continue flushing for at least 15 minutes. Assure adequate flushing by separating the eyelids with fingers. (P338)

4.3 - Skin Contact

Skin contact: Immediately wash skin with soap and plenty of water. Remove contaminated clothing. Get medical attention if symptoms occur. Wash clothing before reuse. (P360)

4.4 - Inhalation

Inhalation: Remove to fresh air. If not breathing, give artificial respiration or give oxygen by trained personnel. Seek immediate medical attention.

4.5 - Ingestion

Ingestion: Do NOT induce vomiting. Call a physician or poison control center immediately. Never give anything by mouth to an unconscious person. (P331)

SECTION 5 - FIRE FIGHTING MEASURES

5.1 - Flammable Properties

Dangerous fire and explosive hazard.

Containers can build up pressure if exposed to heat.

Vapors can travel to a source of ignition and flash back.

During a fire, irritating and highly toxic gases may be generated by thermal decomposition or combustion.

5.2 - Extinguishing Media

Use alcohol foam, carbon dioxide, dry chemical, or water spray when fighting fires involving this material.

5.3 - Protection of Firefighters

As in any fire, wear self-contained breathing apparatus pressure demand, MSHA/NIOSH (approved or equivalent) and full protective gear.

SECTION 6 - ACCIDENTAL RELEASE MEASURES

6.1 - Spill Response

Wear suitable protective equipment listed under Exposure Controls / Personal Protection. Eliminate any ignition sources until the area is determined to be free from explosion or fire hazards. Contain the release and eliminate its source, if this can be done without risk. Dispose as hazardous waste. Comply with Federal, State and local regulations.

SECTION 7 - HANDLING AND STORAGE

Store in a tightly closed container. (P404)

Store in a cool place below 14 °F (-10 °C).

Avoid breathing vapors or mists.

Use with adequate ventilation.

Do not get in eyes, on skin or clothing. (P262)

Avoid prolonged or repeated exposure.

This product should only by used by persons trained in the safe handling of hazardous chemicals. (P202)

SECTION 8 - EXPOSURE CONTROLS

8.1 - Engineering Controls/PPE

Wash thoroughly after handling. Do not take internally. Eye wash and safety equipment should be readily available. (P264)

8.2 - General Hygene Considerations

Respiratory Protection: If workplace exposure limit(s) of product or any component is exceeded (see TLV/PEL), or a risk assessment shows air-purifying respirators are appropriate, use of a NIOSH/MSHA approved air supplied respirator is advised. Use a full-face respirator with multi-purpose combination (US) or type ABEK (EN14387) respirator cartridges in absence of proper environmental control. Always use respirators and components tested and approved under appropriate government standards such as NIOSH (US) or CEN (EU). Engineering and/or administrative controls should be implemented to reduce exposure.

Material should be handled or transferred in an approved fume hood or with adequate ventilation.

Protective gloves must be worn to prevent skin contact. (P280)

(Chloroprene, natural rubber, nitrile, or equivalent)

Use eye protection tested and approved under the appropriate government standards such as NIOSH (US) or EN 166 (EU).

All recommendations are advisory only and must be evaluated by an industrial hygienist and/or safety officer familiar with the specific situation of anticipated use, such as concentration and amount of the substance in the workplace. Any recommendation should not be construed as offering an approval for any specific use of the product.

SECTION 9 - PHYSICAL AND CHEMICAL PROPERTIES

Appearance: Clear liquid

Odor: N/A

Odor Threshold: N/A

pH: N/A

Melting Point: -93.9 °C

Boiling Point: 65 °C

Flash Point: 52 °F (11 °C) (tcc)

Evaporation Rate (Butyl Acetate=1): 5.9

Flammability Class: N/A

Lower Flammability Level: 6.7

Upper Flammability Level: 36.5

Vapor Pressure: 97 mmHg (20 °C)

Vapor Density (Air = 1): 1.1 g/L

Specific Gravity: 0.791 g/cm3

SECTION 9 - PHYSICAL AND CHEMICAL PROPERTIES *- continued*

Solubility in Water: Very soluble

Partition Coefficient: log Pow: -0.77

Autoignition Temperature: 385 °C

Decomposition Temperature: N/A

Viscosity: N/A

VOC Content: N/A

Percent Volatile: 99.9+

SECTION 10 - STABILITY AND REACTIVITY

Stability: Stable

Materials to Avoid: Acids
Oxidizers

Hazardous Decomposition: Oxides of carbon; Formaldehyde

Hazardous Polymerization: Will not occur

Condition to Avoid: Heat; Contact with ignition sources

SECTION 11 - TOXICOLOGICAL INFORMATION

Human Health Toxicity

See section 2 for specific toxicological information for the ingredients of this product.

LD50 (Oral): Human - 143 mg/kg; Rat - 1500 mg/kg

LD50 (Dermal) : Rabbit - >2000 mg/kg

LC50 (Inhalation): Rat - >20 mg/L

WARNING: This product contains chemicals known to the state of California to cause birth defects or other reproductive harm.

No other information related to the toxicological properties of this product is available at this time.

SECTION 12 - ECOLOGICAL INFORMATION

Environmental Toxicity

By complying with sections 6 and 7 there should be no release to the environment.

LC50 (Fish): >1000 mg/L 96H

EC50 (Aquatic Invertebrate): >1000 mg/L 48H

BCF: 1.0

Hydrolyzes readily on contact with water. Readily biodegradable.

No other information related to the ecological properties of this product is available at this time.

SECTION 13 - DISPOSAL CONSIDERATIONS

Recycle or incinerate at any EPA approved facility or dispose in compliance with Federal, State and local regulations. Empty containers must be triple-rinsed prior to disposal.

SECTION 14 - TRANSPORT INFORMATION

Transportation Information (DOT/IATA)

SECTION 14 - TRANSPORT INFORMATION *- continued*

UN Number: UN1230

Class: 3

Packing Group: II

Proper Shipping Name: Methanol

Poison by Inhalation: No

Marine Pollutant: No

SECTION 15 - REGULATORY INFORMATION

This product contains a compound or compounds subject to EU Regulation (EC) No 1907/2006 (REACH) on Annex XIV, Annex XVII, and/or Article 59. Refer to the below table for details.

WARNING: This product contains chemicals known to the state of California to cause birth defects or other reproductive harm.

This product is subject to SARA section 313 reporting requirements.

All components are listed on the TSCA Inventory.

For laboratory, research and development use only. Not for manufacturing or commercial purposes.

In addition to federal and state regulations, local regulations may apply. Check with your local regulatory authorities.

			REACH (1907/2006)		
Analyte	CAS #	% Concentration	Annex XIV	Annex XVII	Article 59
Methanol	67-56-1	99.990		X	

SECTION 16 - OTHER INFORMATION

This document has been designed to meet the requirements of OSHA, ANSI, GHS and CHIPs regulations. Chemicals are classified using the Globally Harmonized System for Classification and Labeling of Chemicals and CLP Regulation (EC) No. 1272/2008.

The statements contained herein are offered for informational purposes only and are based on technical data that we believe to be accurate. The manufacturer will not assume any liability for the accuracy and completeness of this information. Final determination of the suitability of the material is the responsibility of the user. Although certain hazards are described herein, the user should not presume that these are the only hazards that exist. Since conditions and manner of use are outside of the manufacturers control, we make

NO WARRANTY OF MERCHANTABILITY, EXPRESSED OR IMPLIED, AND ASSUME NO LIABILITY RESULTING FROM ITS USE.

Legend : N/A = Not Available ND = Not Determined NR = Not Regulated

Alteration of any information contained herein without written permission from the manufacturer is strictly prohibited.

HMIS/NFPA HAZARD INDEX

0 - Minimal
1 - Slight
2 - Moderate
3 - Serious
4 - Severe

* - Additional Hazard

GHS HAZARD INDEX

Category 1 - Most Severe
Category 5 - Least Severe

**** End of Document ****

SAFETY DATA SHEET

Version 6.2
Revision Date 07/16/2021
Print Date 07/25/2021

SECTION 1: Identification of the substance/mixture and of the company/undertaking

1.1 Product identifiers

Product name : Perfluoroundecanoic acid

Product Number : 446777
Brand : Aldrich
CAS-No. : 2058-94-8

1.2 Relevant identified uses of the substance or mixture and uses advised against

Identified uses : Laboratory chemicals, Synthesis of substances

1.3 Details of the supplier of the safety data sheet

Company : Sigma-Aldrich Inc.
3050 SPRUCE ST
ST. LOUIS MO 63103
UNITED STATES

Telephone : +1 314 771-5765
Fax : +1 800 325-5052

1.4 Emergency telephone

Emergency Phone # : 800-424-9300 CHEMTREC (USA) +1-703-527-3887 CHEMTREC (International) 24 Hours/day; 7 Days/week

SECTION 2: Hazards identification

2.1 Classification of the substance or mixture

GHS Classification in accordance with 29 CFR 1910 (OSHA HCS)

Acute toxicity, Oral (Category 4), H302
Acute toxicity, Inhalation (Category 4), H332
Carcinogenicity (Category 2), H351
Reproductive toxicity (Category 1B), H360
Effects on or via lactation, H362
Specific target organ toxicity - repeated exposure (Category 1), Liver, H372

For the full text of the H-Statements mentioned in this Section, see Section 16.

2.2 GHS Label elements, including precautionary statements

Pictogram



Signal word Danger

The life science business of Merck KGaA, Darmstadt, Germany
operates as MilliporeSigma in the US and Canada

Hazard statement(s)

H302 + H332	Harmful if swallowed or if inhaled.
H351	Suspected of causing cancer.
H360	May damage fertility or the unborn child.
H362	May cause harm to breast-fed children.
H372	Causes damage to organs (Liver) through prolonged or repeated exposure.

Precautionary statement(s)

P201	Obtain special instructions before use.
P202	Do not handle until all safety precautions have been read and understood.
P260	Do not breathe dust/ fume/ gas/ mist/ vapors/ spray.
P263	Avoid contact during pregnancy/ while nursing.
P264	Wash skin thoroughly after handling.
P270	Do not eat, drink or smoke when using this product.
P271	Use only outdoors or in a well-ventilated area.
P280	Wear protective gloves/ protective clothing/ eye protection/ face protection.
P301 + P312 + P330	IF SWALLOWED: Call a POISON CENTER/ doctor if you feel unwell. Rinse mouth.
P304 + P340 + P312	IF INHALED: Remove person to fresh air and keep comfortable for breathing. Call a POISON CENTER/ doctor if you feel unwell.
P308 + P313	IF exposed or concerned: Get medical advice/ attention.
P405	Store locked up.
P501	Dispose of contents/ container to an approved waste disposal plant.

2.3 Hazards not otherwise classified (HNOC) or not covered by GHS - none

SECTION 3: Composition/information on ingredients

3.1 Substances

Formula	:	$C_{11}HF_{21}O_2$
Molecular weight	:	564.09 g/mol
CAS-No.	:	2058-94-8
EC-No.	:	218-165-4

Component	Classification	Concentration
Henicosafluoroundecanoic acid		
	Acute Tox. 4; Carc. 2; Repr. 1B; Lact. ; STOT RE 1; H302, H332, H351, H360, H362, H372	<= 100 %

For the full text of the H-Statements mentioned in this Section, see Section 16.

The life science business of Merck KGaA, Darmstadt, Germany
operates as MilliporeSigma in the US and Canada

SECTION 4: First aid measures

4.1 Description of first-aid measures

General advice
Show this material safety data sheet to the doctor in attendance.

If inhaled
After inhalation: fresh air. Immediately call in physician. If breathing stops: immediately apply artificial respiration, if necessary also oxygen.

In case of skin contact
In case of skin contact: Take off immediately all contaminated clothing. Rinse skin with water/ shower. Consult a physician.

In case of eye contact
After eye contact: rinse out with plenty of water. Call in ophthalmologist. Remove contact lenses.

If swallowed
After swallowing: immediately make victim drink water (two glasses at most). Consult a physician.

4.2 Most important symptoms and effects, both acute and delayed
The most important known symptoms and effects are described in the labelling (see section 2.2) and/or in section 11

4.3 Indication of any immediate medical attention and special treatment needed
No data available

SECTION 5: Firefighting measures

5.1 Extinguishing media

Suitable extinguishing media
Water Foam Carbon dioxide (CO2) Dry powder

Unsuitable extinguishing media
For this substance/mixture no limitations of extinguishing agents are given.

5.2 Special hazards arising from the substance or mixture
Nature of decomposition products not known.
Combustible.
Vapors are heavier than air and may spread along floors.
Forms explosive mixtures with air on intense heating.
Development of hazardous combustion gases or vapours possible in the event of fire.

5.3 Advice for firefighters
Stay in danger area only with self-contained breathing apparatus. Prevent skin contact by keeping a safe distance or by wearing suitable protective clothing.

5.4 Further information
Suppress (knock down) gases/vapors/mists with a water spray jet. Prevent fire extinguishing water from contaminating surface water or the ground water system.

The life science business of Merck KGaA, Darmstadt, Germany
operates as MilliporeSigma in the US and Canada

SECTION 6: Accidental release measures

6.1 Personal precautions, protective equipment and emergency procedures

Advice for non-emergency personnel: Avoid generation and inhalation of dusts in all circumstances. Avoid substance contact. Ensure adequate ventilation. Evacuate the danger area, observe emergency procedures, consult an expert.
For personal protection see section 8.

6.2 Environmental precautions

Do not let product enter drains.

6.3 Methods and materials for containment and cleaning up

Cover drains. Collect, bind, and pump off spills. Observe possible material restrictions (see sections 7 and 10). Take up carefully. Dispose of properly. Clean up affected area. Avoid generation of dusts.

6.4 Reference to other sections

For disposal see section 13.

SECTION 7: Handling and storage

7.1 Precautions for safe handling

Advice on safe handling
Work under hood. Do not inhale substance/mixture.

Hygiene measures
Immediately change contaminated clothing. Apply preventive skin protection. Wash hands and face after working with substance.
For precautions see section 2.2.

7.2 Conditions for safe storage, including any incompatibilities

Storage conditions
Tightly closed. Dry. Keep in a well-ventilated place. Keep locked up or in an area accessible only to qualified or authorized persons.
Storage class (TRGS 510): 6.1C: Combustible, acute toxic Cat.3 / toxic compounds or compounds which causing chronic effects

7.3 Specific end use(s)

Apart from the uses mentioned in section 1.2 no other specific uses are stipulated

SECTION 8: Exposure controls/personal protection

8.1 Control parameters

Ingredients with workplace control parameters
Contains no substances with occupational exposure limit values.

8.2 Exposure controls

Appropriate engineering controls
Immediately change contaminated clothing. Apply preventive skin protection. Wash hands and face after working with substance.

The life science business of Merck KGaA, Darmstadt, Germany
operates as MilliporeSigma in the US and Canada

Personal protective equipment

Eye/face protection
Use equipment for eye protection tested and approved under appropriate government standards such as NIOSH (US) or EN 166(EU). Safety glasses

Skin protection
Handle with impervious gloves.

This recommendation applies only to the product stated in the safety data sheet, supplied by us and for the designated use. When dissolving in or mixing with other substances and under conditions deviating from those stated in EN374 please contact the supplier of CE-approved gloves (e.g. KCL GmbH, D-36124 Eichenzell, Internet: www.kcl.de).

Full contact
Material: Nitrile rubber
Minimum layer thickness: 0.11 mm
Break through time: 480 min
Material tested:KCL 741 Dermatril® L

Splash contact
Material: Nitrile rubber
Minimum layer thickness: 0.11 mm
Break through time: 480 min
Material tested:KCL 741 Dermatril® L

Body Protection
protective clothing

Respiratory protection
required when dusts are generated.
Our recommendations on filtering respiratory protection are based on the following standards: DIN EN 143, DIN 14387 and other accompanying standards relating to the used respiratory protection system.

Control of environmental exposure
Do not let product enter drains.

SECTION 9: Physical and chemical properties

9.1 Information on basic physical and chemical properties

a)	Appearance	Form: solid
b)	Odor	No data available
c)	Odor Threshold	No data available
d)	pH	No data available
e)	Melting point/freezing point	Melting point/range: 96 - 101 °C (205 - 214 °F) - lit.
f)	Initial boiling point and boiling range	160 °C 320 °F at 80 hPa - lit.
g)	Flash point	113 °C (235 °F) - closed cup
h)	Evaporation rate	No data available
i)	Flammability (solid,	No data available

The life science business of Merck KGaA, Darmstadt, Germany
operates as MilliporeSigma in the US and Canada

	gas)	
j)	Upper/lower flammability or explosive limits	No data available
k)	Vapor pressure	No data available
l)	Vapor density	No data available
m)	Density	No data available
	Relative density	No data available
n)	Water solubility	No data available
o)	Partition coefficient: n-octanol/water	No data available
p)	Autoignition temperature	No data available
q)	Decomposition temperature	No data available
r)	Viscosity	No data available
s)	Explosive properties	No data available
t)	Oxidizing properties	No data available

9.2 Other safety information
No data available

SECTION 10: Stability and reactivity

10.1 Reactivity
Forms explosive mixtures with air on intense heating.
A range from approx. 15 Kelvin below the flash point is to be rated as critical.
The following applies in general to flammable organic substances and mixtures: in correspondingly fine distribution, when whirled up a dust explosion potential may generally be assumed.

10.2 Chemical stability
The product is chemically stable under standard ambient conditions (room temperature) .

10.3 Possibility of hazardous reactions
No data available

10.4 Conditions to avoid
Strong heating.

10.5 Incompatible materials
Oxidizing agents

10.6 Hazardous decomposition products
In the event of fire: see section 5

The life science business of Merck KGaA, Darmstadt, Germany
operates as MilliporeSigma in the US and Canada

SECTION 11: Toxicological information

11.1 Information on toxicological effects

Acute toxicity
Acute toxicity estimate Oral - 500.1 mg/kg
(Expert judgment)
Acute toxicity estimate Inhalation - 4 h - 11.1 mg/l
(Expert judgment)
Dermal: No data available

Skin corrosion/irritation
No data available

Serious eye damage/eye irritation
Causes serious eye damage.

Respiratory or skin sensitization
No data available

Germ cell mutagenicity
No data available
No data available
No data available

Carcinogenicity
Suspected of causing cancer.

IARC: No ingredient of this product present at levels greater than or equal to 0.1% is identified as probable, possible or confirmed human carcinogen by IARC.

NTP: No ingredient of this product present at levels greater than or equal to 0.1% is identified as a known or anticipated carcinogen by NTP.

OSHA: No component of this product present at levels greater than or equal to 0.1% is on OSHA's list of regulated carcinogens.

Reproductive toxicity
May damage the unborn child.
Studies indicating a hazard to babies during the lactation period

Specific target organ toxicity - single exposure
No data available

Specific target organ toxicity - repeated exposure
Causes damage to organs through prolonged or repeated exposure. - Liver

Aspiration hazard
No data available

11.2 Additional Information

burning sensation, Cough, wheezing, laryngitis, Shortness of breath, spasm, inflammation and edema of the larynx, spasm, inflammation and edema of the bronchi, pneumonitis, pulmonary edema, Material is extremely destructive to tissue of the mucous membranes and upper respiratory tract, eyes, and skin., To the best of our knowledge, the chemical, physical, and toxicological properties have not been thoroughly investigated.

After absorption:

gastric pain
Nausea

The life science business of Merck KGaA, Darmstadt, Germany
operates as MilliporeSigma in the US and Canada

Vomiting
Drowsiness
somnolence

Handle in accordance with good industrial hygiene and safety practice.

SECTION 12: Ecological information

12.1 Toxicity

No data available

Toxicity to daphnia and other aquatic invertebrates	Remarks: No data available (Henicosafluoroundecanoic acid)
Toxicity to algae	Remarks: No data available (Henicosafluoroundecanoic acid)

12.2 Persistence and degradability

No data available

12.3 Bioaccumulative potential

No data available

12.4 Mobility in soil

No data available

12.5 Results of PBT and vPvB assessment

PBT/vPvB assessment not available as chemical safety assessment not required/not conducted

12.6 Other adverse effects

Discharge into the environment must be avoided.

SECTION 13: Disposal considerations

13.1 Waste treatment methods

Product

Waste material must be disposed of in accordance with the national and local regulations. Leave chemicals in original containers. No mixing with other waste. Handle uncleaned containers like the product itself. See www.retrologistik.com for processes regarding the return of chemicals and containers, or contact us there if you have further questions.

SECTION 14: Transport information

DOT (US)

Not dangerous goods

IMDG

Not dangerous goods

IATA

The life science business of Merck KGaA, Darmstadt, Germany
operates as MilliporeSigma in the US and Canada

Not dangerous goods

Further information
Not classified as dangerous in the meaning of transport regulations.

SECTION 15: Regulatory information

SARA 302 Components
This material does not contain any components with a section 302 EHS TPQ.

SARA 313 Components
This material does not contain any chemical components with known CAS numbers that exceed the threshold (De Minimis) reporting levels established by SARA Title III, Section 313.

SARA 311/312 Hazards
Acute Health Hazard

Massachusetts Right To Know Components
No components are subject to the Massachusetts Right to Know Act.

No components are subject to the Massachusetts Right to Know Act.

Pennsylvania Right To Know Components

Henicosafluoroundecanoic acid	CAS-No. 2058-94-8	Revision Date

New Jersey Right To Know Components

Henicosafluoroundecanoic acid	CAS-No. 2058-94-8	Revision Date

SECTION 16: Other information

Further information
The above information is believed to be correct but does not purport to be all inclusive and shall be used only as a guide. The information in this document is based on the present state of our knowledge and is applicable to the product with regard to appropriate safety precautions. It does not represent any guarantee of the properties of the product. Sigma-Aldrich Corporation and its Affiliates shall not be held liable for any damage resulting from handling or from contact with the above product. See www.sigma-aldrich.com and/or the reverse side of invoice or packing slip for additional terms and conditions of sale.

Copyright 2020 Sigma-Aldrich Co. LLC. License granted to make unlimited paper copies for internal use only.
The branding on the header and/or footer of this document may temporarily not visually match the product purchased as we transition our branding. However, all of the information in the document regarding the product remains unchanged and matches the product ordered. For further information please contact mlsbranding@sial.com.

The life science business of Merck KGaA, Darmstadt, Germany
operates as MilliporeSigma in the US and Canada

The life science business of Merck KGaA, Darmstadt, Germany
operates as MilliporeSigma in the US and Canada

SAFETY DATA SHEET

Creation Date 01-May-2012 **Revision Date** 11-Aug-2014 **Revision Number** 1

1. Identification

Product Name **Phenanthrene**

Cat No. : **AC130090000; AC130090050; AC130090500; AC130095000**

Synonyms No information available

Recommended Use Laboratory chemicals.

Uses advised against No Information available

Details of the supplier of the safety data sheet

Company
Fisher Scientific
One Reagent Lane
Fair Lawn, NJ 07410
Tel: (201) 796-7100

Entity / Business Name
Acros Organics
One Reagent Lane
Fair Lawn, NJ 07410

Emergency Telephone Number
For information **US** call: 001-800-ACROS-01 / **Europe** call: +32 14 57 52 11
Emergency Number **US:**001-201-796-7100 / **Europe:** +32 14 57 52 99
CHEMTREC Tel. No.**US:**001-800-424-9300 / **Europe:**001-703-527-3887

2. Hazard(s) identification

Classification
This chemical is considered hazardous by the 2012 OSHA Hazard Communication Standard (29 CFR 1910.1200)

Acute oral toxicity	Category 4

Label Elements

Signal Word
Warning

Hazard Statements
Harmful if swallowed



Precautionary Statements
Prevention
Wash face, hands and any exposed skin thoroughly after handling
Do not eat, drink or smoke when using this product
Ingestion
IF SWALLOWED: Call a POISON CENTER or doctor/physician if you feel unwell
Rinse mouth

Disposal
Dispose of contents/container to an approved waste disposal plant
Hazards not otherwise classified (HNOC)
Very toxic to aquatic life with long lasting effects

3. Composition / information on ingredients

Component	CAS-No	Weight %
Phenanthrene	85-01-8	>95

4. First-aid measures

General Advice If symptoms persist, call a physician.

Eye Contact Rinse immediately with plenty of water, also under the eyelids, for at least 15 minutes. Obtain medical attention.

Skin Contact Obtain medical attention. Wash off immediately with plenty of water for at least 15 minutes.

Inhalation Move to fresh air. If breathing is difficult, give oxygen. Obtain medical attention.

Ingestion Clean mouth with water and drink afterwards plenty of water. Get medical attention if symptoms occur.

Most important symptoms/effects None reasonably foreseeable.
Notes to Physician Treat symptomatically

5. Fire-fighting measures

Suitable Extinguishing Media Use water spray, alcohol-resistant foam, dry chemical or carbon dioxide.

Unsuitable Extinguishing Media No information available

Flash Point No information available
Method - No information available

Autoignition Temperature Not applicable
Explosion Limits
Upper No data available
Lower No data available
Sensitivity to Mechanical Impact No information available
Sensitivity to Static Discharge No information available

Specific Hazards Arising from the Chemical
Do not allow run-off from fire fighting to enter drains or water courses.

Hazardous Combustion Products
Carbon monoxide (CO) Carbon dioxide (CO_2)
Protective Equipment and Precautions for Firefighters
As in any fire, wear self-contained breathing apparatus pressure-demand, MSHA/NIOSH (approved or equivalent) and full protective gear.

NFPA

Health	Flammability	Instability	Physical hazards
1	1	0	N/A

6. Accidental release measures

Personal Precautions Ensure adequate ventilation. Use personal protective equipment. Avoid dust formation.

Environmental Precautions Do not flush into surface water or sanitary sewer system. Do not allow material to contaminate ground water system. Prevent product from entering drains. Local authorities should be advised if significant spillages cannot be contained. See Section 12 for additional ecological information. Avoid release to the environment. Collect spillage.

Methods for Containment and Clean Up Sweep up or vacuum up spillage and collect in suitable container for disposal. Keep in suitable, closed containers for disposal.

7. Handling and storage

Handling Wear personal protective equipment. Ensure adequate ventilation. Do not get in eyes, on skin, or on clothing. Avoid ingestion and inhalation. Avoid dust formation.

Storage Keep containers tightly closed in a dry, cool and well-ventilated place.

8. Exposure controls / personal protection

Exposure Guidelines This product does not contain any hazardous materials with occupational exposure limits established by the region specific regulatory bodies.

Engineering Measures Ensure adequate ventilation, especially in confined areas.

Personal Protective Equipment

- **Eye/face Protection** Wear appropriate protective eyeglasses or chemical safety goggles as described by OSHA's eye and face protection regulations in 29 CFR 1910.133 or European Standard EN166.
- **Skin and body protection** Long sleeved clothing.
- **Respiratory Protection** Follow the OSHA respirator regulations found in 29 CFR 1910.134 or European Standard EN 149. Use a NIOSH/MSHA or European Standard EN 149 approved respirator if exposure limits are exceeded or if irritation or other symptoms are experienced.
- **Hygiene Measures** Handle in accordance with good industrial hygiene and safety practice.

9. Physical and chemical properties

Physical State	Solid
Appearance	Beige
Odor	Odorless
Odor Threshold	No information available
pH	No information available
Melting Point/Range	95 - 101 °C / 203 - 213.8 °F
Boiling Point/Range	336 °C / 636.8 °F
Flash Point	No information available
Evaporation Rate	Not applicable
Flammability (solid,gas)	No information available
Flammability or explosive limits	
Upper	No data available
Lower	No data available
Vapor Pressure	1 mmHg @ 116 °C
Vapor Density	Not applicable
Relative Density	1.063
Solubility	Insoluble in water
Partition coefficient; n-octanol/water	No data available
Autoignition Temperature	Not applicable
Decomposition temperature	No information available
Viscosity	Not applicable
Molecular Formula	C14 H10
Molecular Weight	178.23

10. Stability and reactivity

Reactive Hazard None known, based on information available

Stability Stable under normal conditions.

Conditions to Avoid Incompatible products. Excess heat. Avoid dust formation.

Incompatible Materials Strong oxidizing agents

Hazardous Decomposition Products Carbon monoxide (CO), Carbon dioxide (CO_2)

Hazardous Polymerization Hazardous polymerization does not occur.

Hazardous Reactions None under normal processing.

11. Toxicological information

Acute Toxicity

Product Information

Component Information

Component	LD50 Oral	LD50 Dermal	LC50 Inhalation
Phenanthrene	1.8 g/kg (Rat)	Not listed	Not listed

Toxicologically Synergistic Products No information available

Delayed and immediate effects as well as chronic effects from short and long-term exposure

Irritation No information available

Sensitization No information available

Carcinogenicity The table below indicates whether each agency has listed any ingredient as a carcinogen.

Component	CAS-No	IARC	NTP	ACGIH	OSHA	Mexico
Phenanthrene	85-01-8	Not listed	Not listed	Not listed	Not listed	Not listed

Mutagenic Effects No information available

Reproductive Effects No information available.

Developmental Effects No information available.

Teratogenicity No information available.

STOT - single exposure None known

STOT - repeated exposure None known

Aspiration hazard No information available

Symptoms / effects,both acute and delayed No information available

Endocrine Disruptor Information No information available

Other Adverse Effects The toxicological properties have not been fully investigated. See actual entry in RTECS for complete information.

12. Ecological information

Ecotoxicity

Very toxic to aquatic organisms, may cause long-term adverse effects in the aquatic environment. The product contains following substances which are hazardous for the environment.

Component	Freshwater Algae	Freshwater Fish	Microtox	Water Flea

Phenanthrene	Not listed	LC50 = 3.2 mg/L 96h	Not listed	LC50 = 0.35 mg/L 48h

Persistence and Degradability Insoluble in water May persist

Bioaccumulation/ Accumulation No information available.

Mobility . Is not likely mobile in the environment due its low water solubility.

Component	log Pow
Phenanthrene	4.46

13. Disposal considerations

Waste Disposal Methods Chemical waste generators must determine whether a discarded chemical is classified as a hazardous waste. Chemical waste generators must also consult local, regional, and national hazardous waste regulations to ensure complete and accurate classification.

14. Transport information

DOT

UN-No UN3077
Proper Shipping Name ENVIRONMENTALLY HAZARDOUS SUBSTANCE,SOLID, N.O.S.
Hazard Class 9
Packing Group III

TDG

UN-No UN3077
Proper Shipping Name ENVIRONMENTALLY HAZARDOUS SUBSTANCE,SOLID, N.O.S.
Hazard Class 9
Packing Group III

IATA

UN-No UN3077
Proper Shipping Name ENVIRONMENTALLY HAZARDOUS SUBSTANCE, SOLID, N.O.S.*
Hazard Class 9
Packing Group III

IMDG/IMO

UN-No UN3077
Proper Shipping Name ENVIRONMENTALLY HAZARDOUS SUBSTANCE, SOLID, N.O.S.
Hazard Class 9
Packing Group III

15. Regulatory information

All of the components in the product are on the following Inventory lists: X = listed

International Inventories

Component	TSCA	DSL	NDSL	EINECS	ELINCS	NLP	PICCS	ENCS	AICS	IECSC	KECL
Phenanthrene	X	X	-	201-581-5	-		X	X	X	X	X

Legend:
X - Listed
E - Indicates a substance that is the subject of a Section 5(e) Consent order under TSCA.
F - Indicates a substance that is the subject of a Section 5(f) Rule under TSCA.
N - Indicates a polymeric substance containing no free-radical initiator in its inventory name but is considered to cover the designated polymer made with any free-radical initiator regardless of the amount used.
P - Indicates a commenced PMN substance
R - Indicates a substance that is the subject of a Section 6 risk management rule under TSCA.
S - Indicates a substance that is identified in a proposed or final Significant New Use Rule
T - Indicates a substance that is the subject of a Section 4 test rule under TSCA.
XU - Indicates a substance exempt from reporting under the Inventory Update Rule, i.e. Partial Updating of the TSCA Inventory Data Base Production and Site Reports (40 CFR 710(B).
Y1 - Indicates an exempt polymer that has a number-average molecular weight of 1,000 or greater.
Y2 - Indicates an exempt polymer that is a polyester and is made only from reactants included in a specified list of low concern reactants that comprises one of the eligibility criteria for the exemption rule.

U.S. Federal Regulations

TSCA 12(b) Not applicable

SARA 313

Component	CAS-No	Weight %	SARA 313 - Threshold Values %
Phenanthrene	85-01-8	>95	1.0

SARA 311/312 Hazardous Categorization

Acute Health Hazard	Yes
Chronic Health Hazard	No
Fire Hazard	No
Sudden Release of Pressure Hazard	No
Reactive Hazard	No

Clean Water Act

Component	CWA - Hazardous Substances	CWA - Reportable Quantities	CWA - Toxic Pollutants	CWA - Priority Pollutants
Phenanthrene	-	-	X	X

Clean Air Act Not applicable

OSHA Occupational Safety and Health Administration
Not applicable

CERCLA
This material, as supplied, contains one or more substances regulated as a hazardous substance under the Comprehensive Environmental Response Compensation and Liability Act (CERCLA) (40 CFR 302)

Component	Hazardous Substances RQs	CERCLA EHS RQs
Phenanthrene	5000 lb	-

California Proposition 65 This product does not contain any Proposition 65 chemicals

State Right-to-Know

Component	Massachusetts	New Jersey	Pennsylvania	Illinois	Rhode Island
Phenanthrene	X	X	X	-	-

U.S. Department of Transportation

Reportable Quantity (RQ):	N
DOT Marine Pollutant	N
DOT Severe Marine Pollutant	N

U.S. Department of Homeland Security
This product does not contain any DHS chemicals.

Other International Regulations

Mexico - Grade No information available

Canada
This product has been classified in accordance with the hazard criteria of the Controlled Products Regulations (CPR) and the MSDS contains all the information required by the CPR

WHMIS Hazard Class Non-controlled

16. Other information

Prepared By Regulatory Affairs

Thermo Fisher Scientific
Email: EMSDS.RA@thermofisher.com

Creation Date	01-May-2012
Revision Date	11-Aug-2014
Print Date	11-Aug-2014
Revision Summary	This document has been updated to comply with the US OSHA HazCom 2012 Standard replacing the current legislation under 29 CFR 1910.1200 to align with the Globally Harmonized System of Classification and Labeling of Chemicals (GHS)

Disclaimer

The information provided on this Safety Data Sheet is correct to the best of our knowledge, information and belief at the date of its publication. The information given is designed only as a guide for safe handling, use, processing, storage, transportation, disposal and release and is not to be considered as a warranty or quality specification. The information relates only to the specific material designated and may not be valid for such material used in combination with any other material or in any process, unless specified in the text.

End of SDS

SAFETY DATA SHEET

Version 6.10
Revision Date 09/06/2024
Print Date 09/06/2024

SECTION 1: Identification of the substance/mixture and of the company/undertaking

1.1 Product identifiers

Product name : Phenol

Product Number : P5566
Brand : Sigma-Aldrich
Index-No. : 604-001-00-2
CAS-No. : 108-95-2

1.2 Relevant identified uses of the substance or mixture and uses advised against

Identified uses : Laboratory chemicals, Synthesis of substances

Uses advised against : The product is being supplied under the TSCA R&D Exemption (40 CFR Section 720.36). It is the recipient's responsibility to comply with the requirements of the R&D exemption. The product may not be used for a non-exempt commercial purpose under TSCA unless appropriate consent is granted in writing by MilliporeSigma.

1.3 Details of the supplier of the safety data sheet

Company : Sigma-Aldrich Inc.
3050 SPRUCE ST
ST. LOUIS MO 63103
UNITED STATES

Telephone : +1 314 771-5765
Fax : +1 800 325-5052

1.4 Emergency telephone

Emergency Phone # : 800-424-9300 CHEMTREC (USA) +1-703-527-3887 CHEMTREC (International) 24 Hours/day; 7 Days/week

SECTION 2: Hazards identification

2.1 Classification of the substance or mixture

GHS Classification in accordance with 29 CFR 1910 (OSHA HCS)

Acute toxicity, Oral (Category 3), H301
Acute toxicity, Inhalation (Category 3), H331
Acute toxicity, Dermal (Category 3), H311

The life science business of Merck KGaA, Darmstadt, Germany
operates as MilliporeSigma in the US and Canada

Skin corrosion (Category 1B), H314
Serious eye damage (Category 1), H318
Germ cell mutagenicity (Category 2), H341
Specific target organ toxicity - repeated exposure (Category 2), Nervous system, Kidney, Liver, Skin, H373
Short-term (acute) aquatic hazard (Category 2), H401
Long-term (chronic) aquatic hazard (Category 2), H411

For the full text of the H-Statements mentioned in this Section, see Section 16.

2.2 GHS Label elements, including precautionary statements

Pictogram



Signal Word: Danger

Hazard Statements

H301 + H311 + H331	Toxic if swallowed, in contact with skin or if inhaled.
H314	Causes severe skin burns and eye damage.
H341	Suspected of causing genetic defects.
H373	May cause damage to organs (Nervous system, Kidney, Liver, Skin) through prolonged or repeated exposure.
H411	Toxic to aquatic life with long lasting effects.

Precautionary Statements

P201	Obtain special instructions before use.
P202	Do not handle until all safety precautions have been read and understood.
P260	Do not breathe dust/ fume/ gas/ mist/ vapors/ spray.
P264	Wash skin thoroughly after handling.
P270	Do not eat, drink or smoke when using this product.
P271	Use only outdoors or in a well-ventilated area.
P273	Avoid release to the environment.
P280	Wear protective gloves/ protective clothing/ eye protection/ face protection.
P301 + P310 + P330	IF SWALLOWED: Immediately call a POISON CENTER/ doctor. Rinse mouth.
P301 + P330 + P331	IF SWALLOWED: Rinse mouth. Do NOT induce vomiting.
P303 + P361 + P353	IF ON SKIN (or hair): Take off immediately all contaminated clothing. Rinse skin with water/ shower.
P304 + P340 + P310	IF INHALED: Remove person to fresh air and keep comfortable for breathing. Immediately call a POISON CENTER/ doctor.
P305 + P351 + P338 + P310	IF IN EYES: Rinse cautiously with water for several minutes. Remove contact lenses, if present and easy to do. Continue rinsing. Immediately call a POISON CENTER/ doctor.
P308 + P313	IF exposed or concerned: Get medical advice/ attention.
P362	Take off contaminated clothing and wash before reuse.
P391	Collect spillage.
P403 + P233	Store in a well-ventilated place. Keep container tightly closed.
P405	Store locked up.
P501	Dispose of contents/ container to an approved waste disposal plant.

The life science business of Merck KGaA, Darmstadt, Germany
operates as MilliporeSigma in the US and Canada

2.3 Hazards not otherwise classified (HNOC) or not covered by GHS

Vesicant., Rapidly absorbed through skin.

SECTION 3: Composition/information on ingredients

3.1 Substances

Synonyms : Hydroxybenzene

Formula : C_6H_6O
Molecular weight : 94.11 g/mol
CAS-No. : 108-95-2
EC-No. : 203-632-7
Index-No. : 604-001-00-2

Component	Classification	Concentration
Phenol		
	Acute Tox. 3; Skin Corr. 1B; Eye Dam. 1; Muta. 2; STOT RE 2; Aquatic Acute 2; Aquatic Chronic 2; H301, H331, H311, H314, H318, H341, H373, H401, H411 Concentration limits: >= 3 %: Skin Corr. 1B, H314; 1 - < 3 %: Skin Irrit. 2, H315; 1 - < 3 %: Eye Irrit. 2, H319;	<= 100 %

For the full text of the H-Statements mentioned in this Section, see Section 16.

SECTION 4: First aid measures

4.1 Description of first-aid measures

General advice
First aiders need to protect themselves. Show this material safety data sheet to the doctor in attendance.

If inhaled
After inhalation: fresh air. Immediately call in physician. If breathing stops: immediately apply artificial respiration, if necessary also oxygen.

In case of skin contact
After contact with skin: rinse out with polyethylene glycol 400 or a mixture of polyethylene glycol 300/ethanol 2:1 and wash with plenty of water. If neither is available wash with plenty of water. Immediately take off contaminated clothing. Call a physician immediately.

The life science business of Merck KGaA, Darmstadt, Germany
operates as MilliporeSigma in the US and Canada

In case of eye contact
After eye contact: rinse out with plenty of water. Immediately call in ophthalmologist. Remove contact lenses.

If swallowed
If swallowed: give water to drink (two glasses at most). Seek medical advice immediately. In exceptional cases only, if medical care is not available within one hour, induce vomiting (only in persons who are wide awake and fully conscious), administer activated charcoal (20 - 40 g in a 10% slurry) and consult a doctor as quickly as possible. Do not attempt to neutralise.

4.2 Most important symptoms and effects, both acute and delayed
The most important known symptoms and effects are described in the labelling (see section 2.2) and/or in section 11

4.3 Indication of any immediate medical attention and special treatment needed
No data available

SECTION 5: Firefighting measures

5.1 Extinguishing media

Suitable extinguishing media
Water Foam Carbon dioxide (CO2) Dry powder

Unsuitable extinguishing media
For this substance/mixture no limitations of extinguishing agents are given.

5.2 Special hazards arising from the substance or mixture
Carbon oxides
Combustible.
Vapors are heavier than air and may spread along floors.
Forms explosive mixtures with air on intense heating.
Development of hazardous combustion gases or vapours possible in the event of fire.

5.3 Advice for firefighters
Stay in danger area only with self-contained breathing apparatus. Prevent skin contact by keeping a safe distance or by wearing suitable protective clothing.

5.4 Further information
Remove container from danger zone and cool with water. Prevent fire extinguishing water from contaminating surface water or the ground water system.

SECTION 6: Accidental release measures

6.1 Personal precautions, protective equipment and emergency procedures
Advice for non-emergency personnel: Avoid generation and inhalation of dusts in all circumstances. Avoid substance contact. Ensure adequate ventilation. Keep away from heat and sources of ignition. Evacuate the danger area, observe emergency procedures, consult an expert.
For personal protection see section 8.

The life science business of Merck KGaA, Darmstadt, Germany
operates as MilliporeSigma in the US and Canada

6.2 Environmental precautions
Do not let product enter drains.

6.3 Methods and materials for containment and cleaning up
Cover drains. Collect, bind, and pump off spills. Observe possible material restrictions (see sections 7 and 10). Take up carefully. Dispose of properly. Clean up affected area. Avoid generation of dusts.

6.4 Reference to other sections
For disposal see section 13.

SECTION 7: Handling and storage

7.1 Precautions for safe handling

Advice on safe handling
Work under hood. Do not inhale substance/mixture.

Advice on protection against fire and explosion
Keep away from open flames, hot surfaces and sources of ignition.Take precautionary measures against static discharge.

Hygiene measures
Immediately change contaminated clothing. Apply preventive skin protection. Wash hands and face after working with substance.
For precautions see section 2.2.

7.2 Conditions for safe storage, including any incompatibilities

Storage conditions
Tightly closed. Dry. Keep in a well-ventilated place. Keep locked up or in an area accessible only to qualified or authorized persons.
Storage stability Recommended storage temperature
2 - 8 °C
Handle and store under inert gas. Light sensitive.

Storage class
Storage class (TRGS 510): 6.1A: Combustible, acute toxic Cat. 1 and 2 / very toxic hazardous materials

7.3 Specific end use(s)
Apart from the uses mentioned in section 1.2 no other specific uses are stipulated

SECTION 8: Exposure controls/personal protection

8.1 Control parameters

Ingredients with workplace control parameters

Component	CAS-No.	Value	Control parameters	Basis
Phenol	108-95-2	TWA	5 ppm	USA. ACGIH Threshold Limit Values (TLV)
	Remarks	Not classifiable as a human carcinogen		

The life science business of Merck KGaA, Darmstadt, Germany
operates as MilliporeSigma in the US and Canada

		Danger of cutaneous absorption		
		TWA	5 ppm 19 mg/m3	USA. NIOSH Recommended Exposure Limits
		Potential for dermal absorption		
		C	15.6 ppm 60 mg/m3	USA. NIOSH Recommended Exposure Limits
		Potential for dermal absorption		
		TWA	5 ppm 19 mg/m3	USA. Occupational Exposure Limits (OSHA) - Table Z-1 Limits for Air Contaminants
		Skin designation		
		PEL	5 ppm 19 mg/m3	California permissible exposure limits for chemical contaminants (Title 8, Article 107)
		Skin		

Biological occupational exposure limits

Component	CAS-No.	Parameters	Value	Biological specimen	Basis
Phenol	108-95-2	Phenol	250mg/g creatinine	Urine	ACGIH - Biological Exposure Indices (BEI)
	Remarks	End of shift (As soon as possible after exposure ceases)			

8.2 Exposure controls

Appropriate engineering controls
Immediately change contaminated clothing. Apply preventive skin protection. Wash hands and face after working with substance.

Personal protective equipment

Eye/face protection
Use equipment for eye protection tested and approved under appropriate government standards such as NIOSH (US) or EN 166(EU). Tightly fitting safety goggles

Skin protection
This recommendation applies only to the product stated in the safety data sheet, supplied by us and for the designated use. When dissolving in or mixing with other substances and under conditions deviating from those stated in EN 16523-1 please contact the supplier of CE-approved gloves (e.g. KCL GmbH, D-36124 Eichenzell, Internet: www.kcl.de).
Full contact
Material: Viton®
Minimum layer thickness: 0.7 mm
Break through time: 480 min
Material tested:Vitoject® (KCL 890 / Aldrich Z677698, Size M)

This recommendation applies only to the product stated in the safety data sheet, supplied by us and for the designated use. When dissolving in or mixing with other substances and under conditions deviating from those stated in EN 16523-1 please

The life science business of Merck KGaA, Darmstadt, Germany
operates as MilliporeSigma in the US and Canada

contact the supplier of CE-approved gloves (e.g. KCL GmbH, D-36124 Eichenzell, Internet: www.kcl.de).
Splash contact
Material: Viton®
Minimum layer thickness: 0.7 mm
Break through time: 480 min
Material tested:Vitoject® (KCL 890 / Aldrich Z677698, Size M)

Body Protection
Flame retardant antistatic protective clothing.

Respiratory protection
Recommended Filter type: Filter A-(P3)
The entrepeneur has to ensure that maintenance, cleaning and testing of respiratory protective devices are carried out according to the instructions of the producer. These measures have to be properly documented.
required when dusts/vapours/aerosols are generated. Our recommendations on filtering respiratory protection are based on the following standards: DIN EN 143, DIN 14387 and other accompanying standards relating to the used respiratory protection system.

Control of environmental exposure
Do not let product enter drains.

SECTION 9: Physical and chemical properties

9.1 Information on basic physical and chemical properties

a)	Appearance	Form: solid
b)	Odor	stinging
c)	Odor Threshold	0.005 ppm
d)	pH	6.0
e)	Melting point/freezing point	Melting point/ range: 38 - 43 °C (100 - 109 °F)
f)	Initial boiling point and boiling range	181.8 °C 359.2 °F at 1,013 hPa
g)	Flash point	79.0 °C (174.2 °F) - closed cup
h)	Evaporation rate	No data available
i)	Flammability (solid, gas)	No data available
j)	Upper/lower flammability or explosive limits	Upper explosion limit: 9.5 %(V) Lower explosion limit: 1.3 %(V)
k)	Vapor pressure	0.53 hPa at 20.0 °C (68.0 °F)
l)	Vapor density	3.2 at 20 °C(68 °F) - (Air = 1.0)
m)	Density	1.13 g/cm3 at 25 °C (77 °F) - DIN 51757
	Relative density	No data available

The life science business of Merck KGaA, Darmstadt, Germany
operates as MilliporeSigma in the US and Canada

n)	Water solubility	87 g/l at 25 °C (77 °F)
o)	Partition coefficient: n-octanol/water	log Pow: 1.47 at 30 °C (86 °F) - (ECHA), Bioaccumulation is not expected.
p)	Autoignition temperature	715 °C (1319 °F) at 1,013 hPa
q)	Decomposition temperature	No data available
r)	Viscosity	No data available
s)	Explosive properties	No data available
t)	Oxidizing properties	No data available

9.2 Other safety information

Surface tension	38.2 mN/m at 50.0 °C (122.0 °F)
Relative vapor density	3.2 at 20 °C (68 °F) - (Air = 1.0)

SECTION 10: Stability and reactivity

10.1 Reactivity

Forms explosive mixtures with air on intense heating.
A range from approx. 15 Kelvin below the flash point is to be rated as critical.
The following applies in general to flammable organic substances and mixtures: in correspondingly fine distribution, when whirled up a dust explosion potential may generally be assumed.

10.2 Chemical stability

The product is chemically stable under standard ambient conditions (room temperature) .
Contains the following stabilizer(s):
Hypophosphorous acid (0.15 %)

10.3 Possibility of hazardous reactions

Exothermic reaction with:
Aluminum
Aldehydes
halogens
hydrogen peroxide
iron(III) compounds
Oxidizing agents
Strong acids
Strong bases
formaldehyde
Risk of explosion with:
nitrites
nitrates
salts of oxyhalogenic acids
peroxi compounds

The life science business of Merck KGaA, Darmstadt, Germany
operates as MilliporeSigma in the US and Canada

10.4 Conditions to avoid
Strong heating.

10.5 Incompatible materials
rubber, various plastics, various alloys, various metals

10.6 Hazardous decomposition products
In the event of fire: see section 5

SECTION 11: Toxicological information

11.1 Information on toxicological effects

Acute toxicity
Acute toxicity estimate Oral - 100.1 mg/kg
(Calculation method)
Acute toxicity estimate Oral - 100.1 mg/kg
(Expert judgment)
Remarks: Classified according to Regulation (EU) 1272/2008, Annex VI (Table 3.1/3.2)
Acute toxicity estimate Inhalation - 4 h - 0.51 mg/l - dust/mist(Calculation method)

Acute toxicity estimate Inhalation - 4 h - 0.51 mg/l - dust/mist

(Expert judgment)
Symptoms: Irritation, Lung edema
Remarks: Classified according to Regulation (EU) 1272/2008, Annex VI (Table 3.1/3.2)
Acute toxicity estimate Dermal - 660 mg/kg
(Calculation method)
LD50 Dermal - Rat - female - 660 mg/kg
(OECD Test Guideline 402)
No data available

Skin corrosion/irritation
Skin - In vitro study
Result: Causes burns.
(OECD Test Guideline 431)

Serious eye damage/eye irritation
Eyes - Rabbit
Result: Corrosive
(OECD Test Guideline 405)
Remarks: Causes serious eye damage.
Risk of blindness!

Respiratory or skin sensitization
Sensitisation test: - Guinea pig
Result: negative
Remarks: (IUCLID)

Germ cell mutagenicity
Suspected of causing genetic defects.
Test Type: Mutagenicity (mammal cell test): chromosome aberration.
Test system: Chinese hamster ovary cells
Metabolic activation: Metabolic activation

The life science business of Merck KGaA, Darmstadt, Germany
operates as MilliporeSigma in the US and Canada

Method: OECD Test Guideline 473
Result: positive
Test Type: Mutagenicity (mammal cell test): micronucleus.
Test system: Chinese hamster ovary cells
Metabolic activation: with and without metabolic activation
Method: OECD Test Guideline 487
Result: positive

Carcinogenicity
This product is or contains a component that is not classifiable as to its carcinogenicity based on its IARC, ACGIH, NTP, or EPA classification.

IARC: No ingredient of this product present at levels greater than or equal to 0.1% is identified as probable, possible or confirmed human carcinogen by IARC.

NTP: No ingredient of this product present at levels greater than or equal to 0.1% is identified as a known or anticipated carcinogen by NTP.

OSHA: No component of this product present at levels greater than or equal to 0.1% is on OSHA's list of regulated carcinogens.

Reproductive toxicity
No data available

Specific target organ toxicity - single exposure
No data available

Specific target organ toxicity - repeated exposure
May cause damage to organs through prolonged or repeated exposure.
- Nervous system, Kidney, Liver, Skin
Remarks: Classified according to Regulation (EU) 1272/2008, Annex VI (Table 3.1/3.2)

Aspiration hazard
No data available

11.2 Additional Information

Material is extremely destructive to tissue of the mucous membranes and upper respiratory tract, eyes, and skin., spasm, inflammation and edema of the larynx, spasm, inflammation and edema of the bronchi, pneumonitis, pulmonary edema, burning sensation, Cough, wheezing, laryngitis, Shortness of breath, Headache, Nausea, Vomiting, Circulatory collapse, tachypnea, paralysis, Convulsions, Coma., necrosis of mouth and G.I. Tract, Jaundice, respiratory failure, cardiac arrest
To the best of our knowledge, the chemical, physical, and toxicological properties have not been thoroughly investigated.

Stomach - Irregularities - Based on Human Evidence

Stomach - Irregularities - Based on Human Evidence

SECTION 12: Ecological information

12.1 Toxicity

Toxicity to fish	flow-through test LC50 - Onchorhynchus clarki - 8.9 mg/l - 96 h

The life science business of Merck KGaA, Darmstadt, Germany
operates as MilliporeSigma in the US and Canada

	(US-EPA)
Toxicity to daphnia and other aquatic invertebrates	static test EC50 - Ceriodaphnia dubia (water flea) - 3.1 mg/l - 48 h (US-EPA)
Toxicity to algae	static test EC50 - Pseudokirchneriella subcapitata (algae) - 61.1 mg/l - 96 h (US-EPA)
Toxicity to bacteria	static test IC50 - microorganisms - 21 mg/l - 24 h Remarks: (ECHA)
Toxicity to fish(Chronic toxicity)	semi-static test NOEC - Fish - 0.077 mg/l - 60 d Remarks: (ECHA)
Toxicity to daphnia and other aquatic invertebrates(Chronic toxicity)	semi-static test NOEC - Daphnia magna (Water flea) - 0.16 mg/l - 16 d Remarks: (ECHA)

12.2 Persistence and degradability

Biodegradability	aerobic - Exposure time 100 h Result: 62 % - Readily biodegradable. (OECD Test Guideline 301C)

12.3 Bioaccumulative potential

Bioaccumulation	Danio rerio (zebra fish) - 5 h at 25 °C - 2 mg/l(Phenol) Bioconcentration factor (BCF): 17.5 (OECD Test Guideline 305) Remarks: Does not bioaccumulate.

12.4 Mobility in soil

No data available

12.5 Results of PBT and vPvB assessment

PBT/vPvB assessment not available as chemical safety assessment not required/not conducted

12.6 Endocrine disrupting properties

No data available

12.7 Other adverse effects

No data available

The life science business of Merck KGaA, Darmstadt, Germany
operates as MilliporeSigma in the US and Canada

SECTION 13: Disposal considerations

13.1 Waste treatment methods

Product
Waste material must be disposed of in accordance with the national and local regulations. Leave chemicals in original containers. No mixing with other waste. Handle uncleaned containers like the product itself.

SECTION 14: Transport information

DOT (US)
UN number: 1671 Class: 6.1 Packing group: II
Proper shipping name: Phenol, solid
Reportable Quantity (RQ): 1000 lbs
Poison Inhalation Hazard: No

IMDG
UN number: 1671 Class: 6.1 Packing group: II EMS-No: F-A, S-A
Proper shipping name: PHENOL, SOLID
Marine pollutant : yes

IATA
UN number: 1671 Class: 6.1 Packing group: II
Proper shipping name: Phenol, solid

SECTION 15: Regulatory information

CERCLA Reportable Quantity

Components	CAS-No.	Component RQ (lbs)	Calculated product RQ (lbs)
Phenol	108-95-2	1000	1000

SARA 304 Extremely Hazardous Substances Reportable Quantity

Components	CAS-No.	Component RQ (lbs)	Calculated product RQ (lbs)
Phenol	108-95-2	1000	1000

SARA 302 Extremely Hazardous Substances Threshold Planning Quantity

Components	CAS-No.	Component TPQ (lbs)
Phenol	108-95-2	10000
Phenol	108-95-2	500*

*: Solid in the molten or powdered form (particles < 100 microns), in solution, or meeting the NFPA reactivity criteria

SARA 311/312 Hazards : Acute Health Hazard
Chronic Health Hazard

The life science business of Merck KGaA, Darmstadt, Germany
operates as MilliporeSigma in the US and Canada

SARA 313 : The following components are subject to reporting levels established by SARA Title III, Section 313:

Phenol	108-95-2	>= 90 - <= 100 %

US State Regulations

Massachusetts Right To Know

No components are subject to the Massachusetts Right to Know Act.

Maine Chemicals of High Concern

Product does not contain any listed chemicals

Vermont Chemicals of High Concern

Product does not contain any listed chemicals

Washington Chemicals of High Concern

Product does not contain any listed chemicals

The ingredients of this product are reported in the following inventories:

TSCA : All substances listed as active on the TSCA inventory

TSCA list

No substances are subject to a Significant New Use Rule.

No substances are subject to TSCA 12(b) export notification requirements.

SECTION 16: Other information

Further information

The information is believed to be correct but is not exhaustive and will be used solely as a guideline, which is based on current knowledge of the chemical substance or mixture and is applicable to appropriate safety precautions for the product. It does not represent any guarantee of the properties of the product. Sigma-Aldrich Corporation and its Affiliates shall not be held liable for any damage resulting from handling or from contact with the above product. See www.sigma-aldrich.com and/or the reverse side of invoice or packing slip for additional terms and conditions of sale.

Copyright 2020 Sigma-Aldrich Co. LLC. License granted to make unlimited paper copies for internal use only.

The branding on the header and/or footer of this document may temporarily not visually match the product purchased as we transition our branding. However, all of the information in the document regarding the product remains unchanged and matches the product ordered. For further information please contact mlsbranding@sial.com.

Version: 6.10 Revision Date: 09/06/2024 Print Date: 09/06/2024

The life science business of Merck KGaA, Darmstadt, Germany
operates as MilliporeSigma in the US and Canada

SAFETY DATA SHEET

Version 3.10
Revision Date 03/03/2015
Print Date 02/07/2016

1. PRODUCT AND COMPANY IDENTIFICATION

1.1 Product identifiers

Product name : Potassium

Product Number : 244864
Brand : Aldrich

CAS-No. : 7440-09-7

1.2 Relevant identified uses of the substance or mixture and uses advised against

Identified uses : Laboratory chemicals, Manufacture of substances

1.3 Details of the supplier of the safety data sheet

Company : Sigma-Aldrich
3050 Spruce Street
SAINT LOUIS MO 63103
USA

Telephone : +1 800-325-5832
Fax : +1 800-325-5052

1.4 Emergency telephone number

Emergency Phone # : (314) 776-6555

2. HAZARDS IDENTIFICATION

2.1 Classification of the substance or mixture

GHS Classification in accordance with 29 CFR 1910 (OSHA HCS)
Substances and mixtures, which in contact with water, emit flammable gases (Category 1), H260
Skin corrosion (Category 1A), H314
Serious eye damage (Category 1), H318
Carcinogenicity (Category 1A), H350

For the full text of the H-Statements mentioned in this Section, see Section 16.

2.2 GHS Label elements, including precautionary statements

Pictogram



Signal word Danger

Hazard statement(s)

H260	In contact with water releases flammable gases which may ignite spontaneously.
H314	Causes severe skin burns and eye damage.
H318	Causes serious eye damage.
H350	May cause cancer.

Precautionary statement(s)

P201	Obtain special instructions before use.
P202	Do not handle until all safety precautions have been read and understood.
P223	Keep away from any possible contact with water, because of violent reaction and possible flash fire.

P231 + P232	Handle under inert gas. Protect from moisture.
P260	Do not breathe dust or mist.
P264	Wash skin thoroughly after handling.
P280	Wear protective gloves/ protective clothing/ eye protection/ face protection.
P281	Use personal protective equipment as required.
P301 + P330 + P331	IF SWALLOWED: Rinse mouth. Do NOT induce vomiting.
P303 + P361 + P353	IF ON SKIN (or hair): Remove/ Take off immediately all contaminated clothing. Rinse skin with water/ shower.
P304 + P340 + P310	IF INHALED: Remove victim to fresh air and keep at rest in a position comfortable for breathing. Immediately call a POISON CENTER or doctor/ physician.
P305 + P351 + P338 + P310	IF IN EYES: Rinse cautiously with water for several minutes. Remove contact lenses, if present and easy to do. Continue rinsing. Immediately call a POISON CENTER or doctor/ physician.
P308 + P313	IF exposed or concerned: Get medical advice/ attention.
P335 + P334	Brush off loose particles from skin. Immerse in cool water/ wrap in wet bandages.
P363	Wash contaminated clothing before reuse.
P370 + P378	In case of fire: Use dry sand, dry chemical or alcohol-resistant foam for extinction.
P402 + P404	Store in a dry place. Store in a closed container.
P405	Store locked up.
P501	Dispose of contents/ container to an approved waste disposal plant.

2.3 Hazards not otherwise classified (HNOC) or not covered by GHS

Reacts violently with water.
May form explosive peroxides.

3. COMPOSITION/INFORMATION ON INGREDIENTS

3.2 Mixtures

Formula : K
Molecular weight : 39.10 g/mol

Hazardous components

Component		Classification	Concentration
Potassium			
CAS-No. EC-No. Index-No.	7440-09-7 231-119-8 019-001-00-2	Water-react. 1; Skin Corr. 1A; Eye Dam. 1; H260, H314	>= 90 - <= 100 %
Paraffin oils			
CAS-No. EC-No.	8012-95-1 232-384-2	Carc. 1A; H350	>= 1 - < 5 %

For the full text of the H-Statements mentioned in this Section, see Section 16.

4. FIRST AID MEASURES

4.1 Description of first aid measures

General advice
Consult a physician. Show this safety data sheet to the doctor in attendance.Move out of dangerous area.

If inhaled
If breathed in, move person into fresh air. If not breathing, give artificial respiration. Consult a physician.

In case of skin contact
Take off contaminated clothing and shoes immediately. Wash off with soap and plenty of water. Consult a physician.

In case of eye contact
Rinse thoroughly with plenty of water for at least 15 minutes and consult a physician.Continue rinsing eyes during transport to hospital.

If swallowed
Do NOT induce vomiting. Never give anything by mouth to an unconscious person. Rinse mouth with water. Consult a physician.

4.2 Most important symptoms and effects, both acute and delayed
The most important known symptoms and effects are described in the labelling (see section 2.2) and/or in section 11

4.3 Indication of any immediate medical attention and special treatment needed
No data available

5. FIREFIGHTING MEASURES

5.1 Extinguishing media

Suitable extinguishing media
Dry powder

5.2 Special hazards arising from the substance or mixture
Carbon oxides, Potassium oxides

5.3 Advice for firefighters
Wear self-contained breathing apparatus for firefighting if necessary.

5.4 Further information
No data available

6. ACCIDENTAL RELEASE MEASURES

6.1 Personal precautions, protective equipment and emergency procedures
Use personal protective equipment. Avoid dust formation. Avoid breathing vapours, mist or gas. Ensure adequate ventilation. Evacuate personnel to safe areas. Avoid breathing dust.
For personal protection see section 8.

6.2 Environmental precautions
Prevent further leakage or spillage if safe to do so. Do not let product enter drains.

6.3 Methods and materials for containment and cleaning up
Sweep up and shovel. Contain spillage, and then collect with an electrically protected vacuum cleaner or by wet-brushing and place in container for disposal according to local regulations (see section 13). Do not flush with water. Keep in suitable, closed containers for disposal.

6.4 Reference to other sections
For disposal see section 13.

7. HANDLING AND STORAGE

7.1 Precautions for safe handling
Avoid formation of dust and aerosols.Further processing of solid materials may result in the formation of combustible dusts. The potential for combustible dust formation should be taken into consideration before additional processing occurs.
Provide appropriate exhaust ventilation at places where dust is formed.Keep away from sources of ignition - No smoking.
For precautions see section 2.2.

7.2 Conditions for safe storage, including any incompatibilities
Keep container tightly closed in a dry and well-ventilated place.
Never allow product to get in contact with water during storage.

Handle and store under inert gas.
Storage class (TRGS 510): Hazardous materials, which set free flammable gases upon contact with water

7.3 Specific end use(s)
Apart from the uses mentioned in section 1.2 no other specific uses are stipulated

8. EXPOSURE CONTROLS/PERSONAL PROTECTION

8.1 Control parameters

Components with workplace control parameters

Component	CAS-No.	Value	Control parameters	Basis
Paraffin oils	8012-95-1	STEL	10.000000 mg/m3	USA. ACGIH Threshold Limit Values (TLV)
		TWA	5.000000 mg/m3	USA. Occupational Exposure Limits (OSHA) - Table Z-1 Limits for Air Contaminants
		TWA	5.000000 mg/m3	USA. NIOSH Recommended Exposure Limits
		ST	10.000000 mg/m3	USA. NIOSH Recommended Exposure Limits
		TWA	5.000000 mg/m3	USA. Occupational Exposure Limits (OSHA) - Table Z-1 Limits for Air Contaminants
		TWA	5.000000 mg/m3	USA. ACGIH Threshold Limit Values (TLV)
	Remarks	Upper Respiratory Tract irritation 2014 Adoption Not classifiable as a human carcinogen		
		Upper Respiratory Tract irritation 2014 Adoption Exposure by all routes should be carefully controlled to levels as low as possible. Suspected human carcinogen		
		TWA	5.000000 mg/m3	USA. Occupational Exposure Limits (OSHA) - Table Z-1 Limits for Air Contaminants
		TWA	5.000000 mg/m3	USA. Occupational Exposure Limits (OSHA) - Table Z-1 Limits for Air Contaminants
		Upper Respiratory Tract irritation Exposure by all routes should be carefully controlled to levels as low as possible. Suspected human carcinogen		
		TWA	5.000000 mg/m3	USA. ACGIH Threshold Limit Values (TLV)
		Upper Respiratory Tract irritation Not classifiable as a human carcinogen		
		TWA	5.000000 mg/m3	USA. NIOSH Recommended Exposure Limits
		ST	10.000000 mg/m3	USA. NIOSH Recommended Exposure Limits
		Upper Respiratory Tract irritation Exposure by all routes should be carefully controlled to levels as low as possible. Suspected human carcinogen		

8.2 Exposure controls

Appropriate engineering controls

Handle in accordance with good industrial hygiene and safety practice. Wash hands before breaks and at the end of workday.

Personal protective equipment

Eye/face protection
Face shield and safety glasses Use equipment for eye protection tested and approved under appropriate government standards such as NIOSH (US) or EN 166(EU).

Skin protection
Handle with gloves. Gloves must be inspected prior to use. Use proper glove removal technique (without touching glove's outer surface) to avoid skin contact with this product. Dispose of contaminated gloves after use in accordance with applicable laws and good laboratory practices. Wash and dry hands.

Full contact
Material: Nitrile rubber
Minimum layer thickness: 0.11 mm
Break through time: 480 min
Material tested:Dermatril® (KCL 740 / Aldrich Z677272, Size M)

Splash contact
Material: Nitrile rubber
Minimum layer thickness: 0.11 mm
Break through time: 480 min
Material tested:Dermatril® (KCL 740 / Aldrich Z677272, Size M)

data source: KCL GmbH, D-36124 Eichenzell, phone +49 (0)6659 87300, e-mail sales@kcl.de, test method: EN374
If used in solution, or mixed with other substances, and under conditions which differ from EN 374, contact the supplier of the CE approved gloves. This recommendation is advisory only and must be evaluated by an industrial hygienist and safety officer familiar with the specific situation of anticipated use by our customers. It should not be construed as offering an approval for any specific use scenario.

Body Protection
Complete suit protecting against chemicals, Flame retardant protective clothing, The type of protective equipment must be selected according to the concentration and amount of the dangerous substance at the specific workplace.

Respiratory protection
Where risk assessment shows air-purifying respirators are appropriate use a full-face particle respirator type N100 (US) or type P3 (EN 143) respirator cartridges as a backup to engineering controls. If the respirator is the sole means of protection, use a full-face supplied air respirator. Use respirators and components tested and approved under appropriate government standards such as NIOSH (US) or CEN (EU).

Control of environmental exposure
Prevent further leakage or spillage if safe to do so. Do not let product enter drains.

9. PHYSICAL AND CHEMICAL PROPERTIES

9.1 Information on basic physical and chemical properties

a)	Appearance	Form: Fragments Colour: grey
b)	Odour	No data available
c)	Odour Threshold	No data available
d)	pH	No data available
e)	Melting point/freezing point	Melting point/range: 64 °C (147 °F)
f)	Initial boiling point and boiling range	774 °C (1,425 °F) at 1,013 hPa (760 mmHg)
g)	Flash point	No data available
h)	Evaporation rate	No data available
i)	Flammability (solid, gas)	No data available
j)	Upper/lower	No data available

	flammability or explosive limits	
k)	Vapour pressure	0.12 hPa (0.09 mmHg) at 260 °C (500 °F)
l)	Vapour density	No data available
m)	Relative density	0.860 g/cm3
n)	Water solubility	No data available
o)	Partition coefficient: n-octanol/water	No data available
p)	Auto-ignition temperature	No data available
q)	Decomposition temperature	No data available
r)	Viscosity	No data available
s)	Explosive properties	No data available
t)	Oxidizing properties	No data available

9.2 Other safety information
No data available

10. STABILITY AND REACTIVITY

10.1 Reactivity
No data available

10.2 Chemical stability
Stable under recommended storage conditions.

10.3 Possibility of hazardous reactions
Reacts violently with water.

10.4 Conditions to avoid
Exposure to moisture

10.5 Incompatible materials
Oxidizing agents, Strong oxidizing agents, Carbon oxides, Reacts violently with water., Reacts with water to generate Hydrogen gas.

10.6 Hazardous decomposition products
Other decomposition products - No data available
In the event of fire: see section 5

11. TOXICOLOGICAL INFORMATION

11.1 Information on toxicological effects

Acute toxicity
No data available

Inhalation: No data available

Dermal: No data available

No data available

Skin corrosion/irritation
No data available

Serious eye damage/eye irritation
No data available

Respiratory or skin sensitisation
No data available

Germ cell mutagenicity
No data available

Carcinogenicity

IARC: 1 - Group 1: Carcinogenic to humans (Paraffin oils)

NTP: Known to be human carcinogenThe reference note has been added by TD based on the background information of the NTP. (Paraffin oils)

OSHA: No component of this product present at levels greater than or equal to 0.1% is identified as a carcinogen or potential carcinogen by OSHA.

Reproductive toxicity
No data available
No data available

Specific target organ toxicity - single exposure
No data available

Specific target organ toxicity - repeated exposure
No data available

Aspiration hazard
No data available

Additional Information
RTECS: Not available

Material is extremely destructive to tissue of the mucous membranes and upper respiratory tract, eyes, and skin., spasm, inflammation and edema of the larynx, spasm, inflammation and edema of the bronchi, pneumonitis, pulmonary edema, burning sensation, Cough, wheezing, laryngitis, Shortness of breath, Headache, Nausea

12. ECOLOGICAL INFORMATION

12.1 Toxicity
No data available

12.2 Persistence and degradability
No data available

12.3 Bioaccumulative potential
No data available

12.4 Mobility in soil
No data available

12.5 Results of PBT and vPvB assessment
PBT/vPvB assessment not available as chemical safety assessment not required/not conducted

12.6 Other adverse effects
No data available

13. DISPOSAL CONSIDERATIONS

13.1 Waste treatment methods

Product
Burn in a chemical incinerator equipped with an afterburner and scrubber but exert extra care in igniting as this material is highly flammable. Offer surplus and non-recyclable solutions to a licensed disposal company. Contact a licensed professional waste disposal service to dispose of this material. Dissolve or mix the material with a combustible solvent and burn in a chemical incinerator equipped with an afterburner and scrubber.

Contaminated packaging
Dispose of as unused product.

14. TRANSPORT INFORMATION

DOT (US)

UN number: 2257 Class: 4.3 Packing group: I
Proper shipping name: Potassium
Reportable Quantity (RQ):

Poison Inhalation Hazard: No

IMDG
UN number: 2257 Class: 4.3 Packing group: I EMS-No: F-G, S-N
Proper shipping name: POTASSIUM

IATA
UN number: 2257 Class: 4.3 Packing group: I
Proper shipping name: Potassium
IATA Passenger: Not permitted for transport

15. REGULATORY INFORMATION

SARA 302 Components
No chemicals in this material are subject to the reporting requirements of SARA Title III, Section 302.

SARA 313 Components
This material does not contain any chemical components with known CAS numbers that exceed the threshold (De Minimis) reporting levels established by SARA Title III, Section 313.

SARA 311/312 Hazards
Reactivity Hazard, Acute Health Hazard, Chronic Health Hazard

Massachusetts Right To Know Components

	CAS-No.	Revision Date
Potassium	7440-09-7	1993-04-24
Paraffin oils	8012-95-1	2007-03-01

Pennsylvania Right To Know Components

	CAS-No.	Revision Date
Potassium	7440-09-7	1993-04-24
Paraffin oils	8012-95-1	2007-03-01

New Jersey Right To Know Components

	CAS-No.	Revision Date
Potassium	7440-09-7	1993-04-24
Paraffin oils	8012-95-1	2007-03-01

California Prop. 65 Components

WARNING! This product contains a chemical known to the State of California to cause cancer.	CAS-No.	Revision Date
Paraffin oils	8012-95-1	1987-02-27

16. OTHER INFORMATION

Full text of H-Statements referred to under sections 2 and 3.

Carc.	Carcinogenicity
Eye Dam.	Serious eye damage
H260	In contact with water releases flammable gases which may ignite spontaneously.
H314	Causes severe skin burns and eye damage.
H318	Causes serious eye damage.
H350	May cause cancer.
Skin Corr.	Skin corrosion
Water-react.	Substances and mixtures, which in contact with water, emit flammable gases

HMIS Rating
Health hazard: 3

Chronic Health Hazard:	*
Flammability:	4
Physical Hazard	2

NFPA Rating

Health hazard:	3
Fire Hazard:	4
Reactivity Hazard:	2
Special hazard.I:	W

Further information

Copyright 2015 Sigma-Aldrich Co. LLC. License granted to make unlimited paper copies for internal use only.
The above information is believed to be correct but does not purport to be all inclusive and shall be used only as a guide. The information in this document is based on the present state of our knowledge and is applicable to the product with regard to appropriate safety precautions. It does not represent any guarantee of the properties of the product. Sigma-Aldrich Corporation and its Affiliates shall not be held liable for any damage resulting from handling or from contact with the above product. See www.sigma-aldrich.com and/or the reverse side of invoice or packing slip for additional terms and conditions of sale.

Preparation Information

Sigma-Aldrich Corporation
Product Safety – Americas Region
1-800-521-8956

Version: 3.10 Revision Date: 03/03/2015 Print Date: 02/07/2016

SAFETY DATA SHEET

Version 3.9
Revision Date 05/23/2016
Print Date 06/21/2016

1. PRODUCT AND COMPANY IDENTIFICATION

1.1 Product identifiers

Product name : *p*-Xylene

Product Number : 95680
Brand : Sigma-Aldrich
Index-No. : 601-022-00-9

CAS-No. : 106-42-3

1.2 Relevant identified uses of the substance or mixture and uses advised against

Identified uses : Laboratory chemicals, Synthesis of substances

1.3 Details of the supplier of the safety data sheet

Company : Sigma-Aldrich
3050 Spruce Street
SAINT LOUIS MO 63103
USA

Telephone : +1 800-325-5832
Fax : +1 800-325-5052

1.4 Emergency telephone number

Emergency Phone # : (314) 776-6555

2. HAZARDS IDENTIFICATION

2.1 Classification of the substance or mixture

GHS Classification in accordance with 29 CFR 1910 (OSHA HCS)
Flammable liquids (Category 3), H226
Acute toxicity, Inhalation (Category 4), H332
Acute toxicity, Dermal (Category 4), H312
Skin irritation (Category 2), H315
Acute aquatic toxicity (Category 2), H401

For the full text of the H-Statements mentioned in this Section, see Section 16.

2.2 GHS Label elements, including precautionary statements

Pictogram



Signal word Warning

Hazard statement(s)
H226 Flammable liquid and vapour.
H312 + H332 Harmful in contact with skin or if inhaled
H315 Causes skin irritation.
H401 Toxic to aquatic life.

Precautionary statement(s)
P210 Keep away from heat/sparks/open flames/hot surfaces. No smoking.
P233 Keep container tightly closed.
P240 Ground/bond container and receiving equipment.

P241	Use explosion-proof electrical/ ventilating/ lighting/ equipment.
P242	Use only non-sparking tools.
P243	Take precautionary measures against static discharge.
P261	Avoid breathing dust/ fume/ gas/ mist/ vapours/ spray.
P264	Wash skin thoroughly after handling.
P271	Use only outdoors or in a well-ventilated area.
P273	Avoid release to the environment.
P280	Wear protective gloves/ protective clothing/ eye protection/ face protection.
P303 + P361 + P353	IF ON SKIN (or hair): Remove/ Take off immediately all contaminated clothing. Rinse skin with water/ shower.
P304 + P340	IF INHALED: Remove victim to fresh air and keep at rest in a position comfortable for breathing.
P312	Call a POISON CENTER/doctor if you feel unwell.
P322	Specific measures (see supplemental first aid instructions on this label).
P332 + P313	If skin irritation occurs: Get medical advice/ attention.
P362	Take off contaminated clothing and wash before reuse.
P370 + P378	In case of fire: Use dry sand, dry chemical or alcohol-resistant foam for extinction.
P403 + P235	Store in a well-ventilated place. Keep cool.
P501	Dispose of contents/ container to an approved waste disposal plant.

2.3 Hazards not otherwise classified (HNOC) or not covered by GHS - none

3. COMPOSITION/INFORMATION ON INGREDIENTS

3.1 Substances

Synonyms : 1,4-Dimethylbenzene

Formula : C_8H_{10}

Molecular weight : 106.17 g/mol

CAS-No. : 106-42-3

EC-No. : 203-396-5

Index-No. : 601-022-00-9

Hazardous components

Component	Classification	Concentration
p-Xylene		
	Flam. Liq. 3; Acute Tox. 4; Skin Irrit. 2; Aquatic Acute 2; H226, H312 + H332, H315, H401	<= 100 %

For the full text of the H-Statements mentioned in this Section, see Section 16.

4. FIRST AID MEASURES

4.1 Description of first aid measures

General advice
Consult a physician. Show this safety data sheet to the doctor in attendance.Move out of dangerous area.

If inhaled
If breathed in, move person into fresh air. If not breathing, give artificial respiration. Consult a physician.

In case of skin contact
Wash off with soap and plenty of water. Consult a physician.

In case of eye contact
Flush eyes with water as a precaution.

If swallowed
Do NOT induce vomiting. Never give anything by mouth to an unconscious person. Rinse mouth with water. Consult a physician.

4.2 Most important symptoms and effects, both acute and delayed
The most important known symptoms and effects are described in the labelling (see section 2.2) and/or in section 11

4.3 Indication of any immediate medical attention and special treatment needed
No data available

5. FIREFIGHTING MEASURES

5.1 Extinguishing media

Suitable extinguishing media
Use water spray, alcohol-resistant foam, dry chemical or carbon dioxide.

5.2 Special hazards arising from the substance or mixture
No data available

5.3 Advice for firefighters
Wear self-contained breathing apparatus for firefighting if necessary.

5.4 Further information
Use water spray to cool unopened containers.

6. ACCIDENTAL RELEASE MEASURES

6.1 Personal precautions, protective equipment and emergency procedures
Use personal protective equipment. Avoid breathing vapours, mist or gas. Ensure adequate ventilation. Remove all sources of ignition. Beware of vapours accumulating to form explosive concentrations. Vapours can accumulate in low areas.
For personal protection see section 8.

6.2 Environmental precautions
Prevent further leakage or spillage if safe to do so. Do not let product enter drains. Discharge into the environment must be avoided.

6.3 Methods and materials for containment and cleaning up
Contain spillage, and then collect with an electrically protected vacuum cleaner or by wet-brushing and place in container for disposal according to local regulations (see section 13).

6.4 Reference to other sections
For disposal see section 13.

7. HANDLING AND STORAGE

7.1 Precautions for safe handling
Avoid contact with skin and eyes. Avoid inhalation of vapour or mist.
Keep away from sources of ignition - No smoking.Take measures to prevent the build up of electrostatic charge.
For precautions see section 2.2.

7.2 Conditions for safe storage, including any incompatibilities
Keep container tightly closed in a dry and well-ventilated place. Containers which are opened must be carefully resealed and kept upright to prevent leakage.

7.3 Specific end use(s)
Apart from the uses mentioned in section 1.2 no other specific uses are stipulated

8. EXPOSURE CONTROLS/PERSONAL PROTECTION

8.1 Control parameters

Components with workplace control parameters

Component	CAS-No.	Value	Control parameters	Basis
p-Xylene	106-42-3	TWA	100.000000 ppm	USA. ACGIH Threshold Limit Values (TLV)
	Remarks	Eye & Upper Respiratory Tract irritation		

		Central Nervous System impairment Substances for which there is a Biological Exposure Index or Indices (see BEI® section) Not classifiable as a human carcinogen		
		STEL	150.000000 ppm	USA. ACGIH Threshold Limit Values (TLV)
		Eye & Upper Respiratory Tract irritation Central Nervous System impairment Substances for which there is a Biological Exposure Index or Indices (see BEI® section) Not classifiable as a human carcinogen		
		ST	150.000000 ppm 655.000000 mg/m3	USA. NIOSH Recommended Exposure Limits
		TWA	100.000000 ppm 435.000000 mg/m3	USA. NIOSH Recommended Exposure Limits
		TWA	100.000000 ppm 435.000000 mg/m3	USA. Occupational Exposure Limits (OSHA) - Table Z-1 Limits for Air Contaminants
		The value in mg/m3 is approximate.		
		TWA	100.000000 ppm	USA. ACGIH Threshold Limit Values (TLV)
		Central Nervous System impairment Upper Respiratory Tract irritation Eye irritation Substances for which there is a Biological Exposure Index or Indices (see BEI® section) Not classifiable as a human carcinogen		
		STEL	150.000000 ppm	USA. ACGIH Threshold Limit Values (TLV)
		Central Nervous System impairment Upper Respiratory Tract irritation Eye irritation Substances for which there is a Biological Exposure Index or Indices (see BEI® section) Not classifiable as a human carcinogen		
		TWA	100 ppm	USA. ACGIH Threshold Limit Values (TLV)
		Central Nervous System impairment Upper Respiratory Tract irritation Eye irritation Substances for which there is a Biological Exposure Index or Indices (see BEI® section) Not classifiable as a human carcinogen		
		STEL	150 ppm	USA. ACGIH Threshold Limit Values (TLV)
		Central Nervous System impairment Upper Respiratory Tract irritation Eye irritation Substances for which there is a Biological Exposure Index or Indices (see BEI® section) Not classifiable as a human carcinogen		

		TWA	100 ppm 435 mg/m3	USA. Occupational Exposure Limits (OSHA) - Table Z-1 Limits for Air Contaminants
		The value in mg/m3 is approximate.		

Biological occupational exposure limits

Component	CAS-No.	Parameters	Value	Biological specimen	Basis
p-Xylene	106-42-3	Methylhippuric acids	1.5g/g creatinine	Urine	ACGIH - Biological Exposure Indices (BEI)
	Remarks	End of shift (As soon as possible after exposure ceases)			
		Methylhippuric acids	1,500.0000 mg/g	Urine	ACGIH - Biological Exposure Indices (BEI)
		End of shift (As soon as possible after exposure ceases)			

8.2 Exposure controls

Appropriate engineering controls
Handle in accordance with good industrial hygiene and safety practice. Wash hands before breaks and at the end of workday.

Personal protective equipment

Eye/face protection
Face shield and safety glasses Use equipment for eye protection tested and approved under appropriate government standards such as NIOSH (US) or EN 166(EU).

Skin protection
Handle with gloves. Gloves must be inspected prior to use. Use proper glove removal technique (without touching glove's outer surface) to avoid skin contact with this product. Dispose of contaminated gloves after use in accordance with applicable laws and good laboratory practices. Wash and dry hands.

Full contact
Material: Fluorinated rubber
Minimum layer thickness: 0.7 mm
Break through time: 480 min
Material tested:Vitoject® (KCL 890 / Aldrich Z677698, Size M)

Splash contact
Material: Nitrile rubber
Minimum layer thickness: 0.4 mm
Break through time: 30 min
Material tested:Camatril® (KCL 730 / Aldrich Z677442, Size M)

data source: KCL GmbH, D-36124 Eichenzell, phone +49 (0)6659 87300, e-mail sales@kcl.de, test method: EN374
If used in solution, or mixed with other substances, and under conditions which differ from EN 374, contact the supplier of the CE approved gloves. This recommendation is advisory only and must be evaluated by an industrial hygienist and safety officer familiar with the specific situation of anticipated use by our customers. It should not be construed as offering an approval for any specific use scenario.

Body Protection
Complete suit protecting against chemicals, Flame retardant antistatic protective clothing., The type of protective equipment must be selected according to the concentration and amount of the dangerous substance at the specific workplace.

Respiratory protection
Where risk assessment shows air-purifying respirators are appropriate use a full-face respirator with multi-purpose combination (US) or type ABEK (EN 14387) respirator cartridges as a backup to engineering controls. If the respirator is the sole means of protection, use a full-face supplied air respirator. Use respirators and components tested and approved under appropriate government standards such as NIOSH (US) or CEN (EU).

Control of environmental exposure
Prevent further leakage or spillage if safe to do so. Do not let product enter drains. Discharge into the environment must be avoided.

9. PHYSICAL AND CHEMICAL PROPERTIES

9.1 Information on basic physical and chemical properties

a)	Appearance	Form: liquid, clear Colour: colourless
b)	Odour	No data available
c)	Odour Threshold	No data available
d)	pH	No data available
e)	Melting point/freezing point	13.0 °C (55.4 °F)
f)	Initial boiling point and boiling range	137.0 - 138.0 °C (278.6 - 280.4 °F)
g)	Flash point	25.0 °C (77.0 °F) - closed cup
h)	Evaporation rate	No data available
i)	Flammability (solid, gas)	No data available
j)	Upper/lower flammability or explosive limits	Upper explosion limit: 7 %(V) Lower explosion limit: 1.1 %(V)
k)	Vapour pressure	21.3 hPa (16.0 mmHg) at 37.7 °C (99.9 °F) 12.0 hPa (9.0 mmHg) at 20.0 °C (68.0 °F)
l)	Vapour density	No data available
m)	Relative density	0.86 g/cm3
n)	Water solubility	0.2 g/l
o)	Partition coefficient: n-octanol/water	log Pow: 3.15
p)	Auto-ignition temperature	529.0 °C (984.2 °F)
q)	Decomposition temperature	No data available
r)	Viscosity	No data available
s)	Explosive properties	No data available
t)	Oxidizing properties	No data available

9.2 Other safety information

Surface tension	28.3 mN/m at 20.0 °C (68.0 °F)

10. STABILITY AND REACTIVITY

10.1 Reactivity
No data available

10.2 Chemical stability
Stable under recommended storage conditions.

10.3 Possibility of hazardous reactions
Vapours may form explosive mixture with air.

10.4 Conditions to avoid
Heat, flames and sparks.

10.5 Incompatible materials
Strong oxidizing agents

10.6 Hazardous decomposition products
Hazardous decomposition products formed under fire conditions. - Carbon oxides
In the event of fire: see section 5

11. TOXICOLOGICAL INFORMATION

11.1 Information on toxicological effects

Acute toxicity
LD50 Oral - Rat - 5,000 mg/kg

LD50 Oral - Rat - male - 3,523 mg/kg

LC50 Inhalation - Rat - 4 h - 4550 ppm
Remarks: Lungs, Thorax, or Respiration:Chronic pulmonary edema. Liver:Other changes. Blood:Changes in cell count (unspecified).

No data available

Skin corrosion/irritation
Skin - Rabbit
Result: Moderate skin irritation - 4 h

Serious eye damage/eye irritation
No data available

Respiratory or skin sensitisation
No data available

Germ cell mutagenicity
No data available

Carcinogenicity

IARC:	3 - Group 3: Not classifiable as to its carcinogenicity to humans (p-Xylene)
NTP:	No component of this product present at levels greater than or equal to 0.1% is identified as a known or anticipated carcinogen by NTP.
OSHA:	No component of this product present at levels greater than or equal to 0.1% is identified as a carcinogen or potential carcinogen by OSHA.

Reproductive toxicity
No data available

May cause reproductive disorders.

Specific target organ toxicity - single exposure
No data available

Specific target organ toxicity - repeated exposure
No data available

Aspiration hazard
No data available

Additional Information
RTECS: ZE2625000

narcosis, Lung irritation, chest pain, pulmonary edema, Central nervous system depression, Gastrointestinal disturbance, Liver injury may occur., Kidney injury may occur., Blood disorders

Stomach - Irregularities - Based on Human Evidence
Stomach - Irregularities - Based on Human Evidence

12. ECOLOGICAL INFORMATION

12.1 Toxicity

Toxicity to fish	LC50 - Oncorhynchus mykiss (rainbow trout) - 2.60 mg/l - 96 h
	LC50 - Carassius auratus (goldfish) - 18.00 mg/l - 24 h
Toxicity to daphnia and other aquatic invertebrates	EC50 - Daphnia magna (Water flea) - 35.50 - 63.10 mg/l - 48 h
Toxicity to algae	EC50 - Pseudokirchneriella subcapitata (green algae) - 3.20 - 4.40 mg/l - 72 h

12.2 Persistence and degradability

Biodegradability Result: 87.8 % - Readily biodegradable

12.3 Bioaccumulative potential

No data available

12.4 Mobility in soil

No data available

12.5 Results of PBT and vPvB assessment

PBT/vPvB assessment not available as chemical safety assessment not required/not conducted

12.6 Other adverse effects

An environmental hazard cannot be excluded in the event of unprofessional handling or disposal.
Toxic to aquatic life.

13. DISPOSAL CONSIDERATIONS

13.1 Waste treatment methods

Product

Burn in a chemical incinerator equipped with an afterburner and scrubber but exert extra care in igniting as this material is highly flammable. Offer surplus and non-recyclable solutions to a licensed disposal company. Contact a licensed professional waste disposal service to dispose of this material.

Contaminated packaging

Dispose of as unused product.

14. TRANSPORT INFORMATION

DOT (US)

UN number: 1307 Class: 3 Packing group: III
Proper shipping name: Xylenes
Reportable Quantity (RQ): 100 lbs

Poison Inhalation Hazard: No

IMDG

UN number: 1307 Class: 3 Packing group: III EMS-No: F-E, S-D
Proper shipping name: XYLENES

IATA

UN number: 1307 Class: 3 Packing group: III
Proper shipping name: Xylenes

15. REGULATORY INFORMATION

SARA 302 Components

No chemicals in this material are subject to the reporting requirements of SARA Title III, Section 302.

SARA 313 Components

The following components are subject to reporting levels established by SARA Title III, Section 313:

	CAS-No.	Revision Date
p-Xylene	106-42-3	2007-07-01

SARA 311/312 Hazards

Fire Hazard, Acute Health Hazard, Chronic Health Hazard

California Prop. 65 Components
This product does not contain any chemicals known to State of California to cause cancer, birth defects, or any other reproductive harm.

16. OTHER INFORMATION

Full text of H-Statements referred to under sections 2 and 3.

Acute Tox.	Acute toxicity
Aquatic Acute	Acute aquatic toxicity
Flam. Liq.	Flammable liquids
H226	Flammable liquid and vapour.
H312	Harmful in contact with skin.
H312 + H332	Harmful in contact with skin or if inhaled
H315	Causes skin irritation.
H332	Harmful if inhaled.

HMIS Rating

Health hazard:	1
Chronic Health Hazard:	*
Flammability:	3
Physical Hazard	0

NFPA Rating

Health hazard:	1
Fire Hazard:	3
Reactivity Hazard:	0

Further information
Copyright 2016 Sigma-Aldrich Co. LLC. License granted to make unlimited paper copies for internal use only.
The above information is believed to be correct but does not purport to be all inclusive and shall be used only as a guide. The information in this document is based on the present state of our knowledge and is applicable to the product with regard to appropriate safety precautions. It does not represent any guarantee of the properties of the product. Sigma-Aldrich Corporation and its Affiliates shall not be held liable for any damage resulting from handling or from contact with the above product. See www.sigma-aldrich.com and/or the reverse side of invoice or packing slip for additional terms and conditions of sale.

Preparation Information
Sigma-Aldrich Corporation
Product Safety – Americas Region
1-800-521-8956

Version: 3.9 Revision Date: 05/23/2016 Print Date: 06/21/2016

SAFETY DATA SHEET

Creation Date 01-Jul-2010 **Revision Date** 10-Feb-2015 **Revision Number** 1

1. Identification

Product Name **Pyrene**

Cat No. : **AC180830000; AC180830250; AC180831000; AC180835000**

Synonyms Benzo[def]phenanthrene

Recommended Use Laboratory chemicals.

Uses advised against No Information available

Details of the supplier of the safety data sheet

Company
Fisher Scientific
One Reagent Lane
Fair Lawn, NJ 07410
Tel: (201) 796-7100

Entity / Business Name
Acros Organics
One Reagent Lane
Fair Lawn, NJ 07410

Emergency Telephone Number
For information **US** call: 001-800-ACROS-01 / **Europe** call: +32 14 57 52 11
Emergency Number **US:**001-201-796-7100 / **Europe:** +32 14 57 52 99
CHEMTREC Tel. No.**US:**001-800-424-9300 / **Europe:**001-703-527-3887

2. Hazard(s) identification

Classification
This chemical is considered hazardous by the 2012 OSHA Hazard Communication Standard (29 CFR 1910.1200)

Skin Corrosion/irritation	Category 2
Serious Eye Damage/Eye Irritation	Category 2
Specific target organ toxicity (single exposure)	Category 3
Target Organs - Central nervous system (CNS).	
Specific target organ toxicity - (repeated exposure)	Category 2
Target Organs - Liver.	

Label Elements

Signal Word
Warning

Hazard Statements
Causes skin irritation
Causes serious eye irritation
May cause drowsiness or dizziness
May cause damage to organs through prolonged or repeated exposure



Precautionary Statements
Prevention
Wear protective gloves/protective clothing/eye protection/face protection
Use only outdoors or in a well-ventilated area
Do not breathe dust/fume/gas/mist/vapors/spray
Wash face, hands and any exposed skin thoroughly after handling
Do not get in eyes, on skin, or on clothing
Response
Get medical attention/advice if you feel unwell
Inhalation
IF INHALED: Remove victim to fresh air and keep at rest in a position comfortable for breathing
Skin
IF ON SKIN: Wash with plenty of soap and water
Take off contaminated clothing and wash before reuse
If skin irritation occurs: Get medical advice/attention
Eyes
IF IN EYES: Rinse cautiously with water for several minutes. Remove contact lenses, if present and easy to do. Continue rinsing
If eye irritation persists: Get medical advice/attention
Storage
Store in a well-ventilated place. Keep container tightly closed
Store locked up
Disposal
Dispose of contents/container to an approved waste disposal plant
Hazards not otherwise classified (HNOC)
Very toxic to aquatic life with long lasting effects

3. Composition / information on ingredients

Component	CAS-No	Weight %
Pyrene	129-00-0	>95

4. First-aid measures

Eye Contact Rinse immediately with plenty of water, also under the eyelids, for at least 15 minutes. Obtain medical attention.

Skin Contact Wash off immediately with plenty of water for at least 15 minutes. Obtain medical attention.

Inhalation Move to fresh air. If breathing is difficult, give oxygen. Obtain medical attention.

Ingestion Do not induce vomiting. Obtain medical attention.

Most important symptoms/effects No information available.
Notes to Physician Treat symptomatically

5. Fire-fighting measures

Suitable Extinguishing Media Use water spray, alcohol-resistant foam, dry chemical or carbon dioxide.

Unsuitable Extinguishing Media No information available

Flash Point	210 °C / 410 °F
Method -	No information available
Autoignition Temperature	No information available
Explosion Limits	
Upper	No data available
Lower	No data available
Sensitivity to Mechanical Impact	No information available
Sensitivity to Static Discharge	No information available

Specific Hazards Arising from the Chemical
Keep product and empty container away from heat and sources of ignition.

Hazardous Combustion Products
Carbon monoxide (CO) Carbon dioxide (CO_2)
Protective Equipment and Precautions for Firefighters
As in any fire, wear self-contained breathing apparatus pressure-demand, MSHA/NIOSH (approved or equivalent) and full protective gear. Thermal decomposition can lead to release of irritating gases and vapors.

NFPA

Health	Flammability	Instability	Physical hazards
2	1	0	N/A

6. Accidental release measures

Personal Precautions	Ensure adequate ventilation. Use personal protective equipment. Avoid dust formation.
Environmental Precautions	Should not be released into the environment. See Section 12 for additional ecological information. Avoid release to the environment. Collect spillage.
Methods for Containment and Clean Up	Sweep up or vacuum up spillage and collect in suitable container for disposal. Avoid dust formation.

7. Handling and storage

Handling	Ensure adequate ventilation. Wear personal protective equipment. Avoid contact with skin, eyes and clothing. Avoid dust formation. Avoid breathing dust/fume/gas/mist/vapours/spray. Avoid ingestion and inhalation.
Storage	Keep containers tightly closed in a dry, cool and well-ventilated place.

8. Exposure controls / personal protection

Exposure Guidelines	This product does not contain any hazardous materials with occupational exposure limits established by the region specific regulatory bodies.
Engineering Measures	Ensure adequate ventilation, especially in confined areas. Ensure that eyewash stations and safety showers are close to the workstation location.

Personal Protective Equipment

Eye/face Protection	Wear appropriate protective eyeglasses or chemical safety goggles as described by OSHA's eye and face protection regulations in 29 CFR 1910.133 or European Standard EN166.
Skin and body protection	Wear appropriate protective gloves and clothing to prevent skin exposure.
Respiratory Protection	Follow the OSHA respirator regulations found in 29 CFR 1910.134 or European Standard EN 149. Use a NIOSH/MSHA or European Standard EN 149 approved respirator if exposure limits are exceeded or if irritation or other symptoms are experienced.

Hygiene Measures Handle in accordance with good industrial hygiene and safety practice.

9. Physical and chemical properties

Physical State	Solid
Appearance	Yellow
Odor	Odorless
Odor Threshold	No information available
pH	No information available
Melting Point/Range	148 - 152 °C / 298 - 306 °F
Boiling Point/Range	393 °C / 739.4 °F @ 760 mmHg
Flash Point	210 °C / 410 °F
Evaporation Rate	No information available
Flammability (solid,gas)	No information available
Flammability or explosive limits	
Upper	No data available
Lower	No data available
Vapor Pressure	No information available
Vapor Density	No information available
Relative Density	No information available
Solubility	No information available
Partition coefficient; n-octanol/water	No data available
Autoignition Temperature	No information available
Decomposition Temperature	No information available
Viscosity	No information available
Molecular Formula	C16 H10
Molecular Weight	202.25

10. Stability and reactivity

Reactive Hazard None known, based on information available

Stability Stable under normal conditions.

Conditions to Avoid Incompatible products. Excess heat. Avoid dust formation.

Incompatible Materials Strong oxidizing agents

Hazardous Decomposition Products Carbon monoxide (CO), Carbon dioxide (CO_2)

Hazardous Polymerization Hazardous polymerization does not occur.

Hazardous Reactions None under normal processing.

11. Toxicological information

Acute Toxicity

Product Information No acute toxicity information is available for this product

Component Information

Component	LD50 Oral	LD50 Dermal	LC50 Inhalation
Pyrene	2700 mg/kg (Rat)	Not listed	Not listed

Toxicologically Synergistic Products No information available

Delayed and immediate effects as well as chronic effects from short and long-term exposure

Irritation Irritating to eyes and skin

Sensitization No information available

Carcinogenicity The table below indicates whether each agency has listed any ingredient as a carcinogen.

Component	CAS-No	IARC	NTP	ACGIH	OSHA	Mexico
Pyrene	129-00-0	Not listed	Not listed	Not listed	Not listed	Not listed

Mutagenic Effects No information available

Reproductive Effects No information available.

Developmental Effects No information available.

Teratogenicity No information available.

STOT - single exposure Central nervous system (CNS)
STOT - repeated exposure Liver

Aspiration hazard No information available

Symptoms / effects,both acute and delayed No information available

Endocrine Disruptor Information No information available

Other Adverse Effects Tumorigenic effects have been reported in experimental animals. The toxicological properties have not been fully investigated. See actual entry in RTECS for complete information.

12. Ecological information

Ecotoxicity

Very toxic to aquatic organisms, may cause long-term adverse effects in the aquatic environment. Do not empty into drains. Do not flush into surface water or sanitary sewer system. Do not allow material to contaminate ground water system.

Component	Freshwater Algae	Freshwater Fish	Microtox	Water Flea
Pyrene	Not listed	Oncorhynchus mykiss: LC50 > 2mg/L 96h	Not listed	EC50 48h 1.8 mg/L EC50 48h 0.002-0.003 mg/L

Persistence and Degradability No information available
Bioaccumulation/ Accumulation No information available.

Mobility .

Component	log Pow
Pyrene	4.88

13. Disposal considerations

Waste Disposal Methods Chemical waste generators must determine whether a discarded chemical is classified as a hazardous waste. Chemical waste generators must also consult local, regional, and national hazardous waste regulations to ensure complete and accurate classification.

14. Transport information

DOT

UN-No UN3077
Proper Shipping Name Environmentally hazardous substance, solid, n.o.s
Proper technical name Pyrene
Hazard Class 9
Packing Group III

TDG

UN-No UN3077
Proper Shipping Name Environmentally hazardous substance, solid, n.o.s.
Hazard Class 9
Packing Group III

IATA

UN-No	UN3077
Proper Shipping Name	Environmentally hazardous substance, solid, n.o.s
Hazard Class	9
Packing Group	III

IMDG/IMO

UN-No	UN3077
Proper Shipping Name	Environmentally hazardous substance, solid, n.o.s
Hazard Class	9
Packing Group	III

15. Regulatory information

International Inventories

Component	TSCA	DSL	NDSL	EINECS	ELINCS	NLP	PICCS	ENCS	AICS	IECSC	KECL
Pyrene	X	X	-	204-927-3	-		X	X	X	X	-

Legend:
X - Listed
E - Indicates a substance that is the subject of a Section 5(e) Consent order under TSCA.
F - Indicates a substance that is the subject of a Section 5(f) Rule under TSCA.
N - Indicates a polymeric substance containing no free-radical initiator in its inventory name but is considered to cover the designated polymer made with any free-radical initiator regardless of the amount used.
P - Indicates a commenced PMN substance
R - Indicates a substance that is the subject of a Section 6 risk management rule under TSCA.
S - Indicates a substance that is identified in a proposed or final Significant New Use Rule
T - Indicates a substance that is the subject of a Section 4 test rule under TSCA.
XU - Indicates a substance exempt from reporting under the Inventory Update Rule, i.e. Partial Updating of the TSCA Inventory Data Base Production and Site Reports (40 CFR 710(B).
Y1 - Indicates an exempt polymer that has a number-average molecular weight of 1,000 or greater.
Y2 - Indicates an exempt polymer that is a polyester and is made only from reactants included in a specified list of low concern reactants that comprises one of the eligibility criteria for the exemption rule.

U.S. Federal Regulations

TSCA 12(b) Not applicable

SARA 313 Not applicable

SARA 311/312 Hazardous Categorization

Acute Health Hazard	Yes
Chronic Health Hazard	Yes
Fire Hazard	No
Sudden Release of Pressure Hazard	No
Reactive Hazard	No

Clean Water Act

Component	CWA - Hazardous Substances	CWA - Reportable Quantities	CWA - Toxic Pollutants	CWA - Priority Pollutants
Pyrene	-	-	X	X

Clean Air Act Not applicable

OSHA Occupational Safety and Health Administration
Not applicable

CERCLA
This material, as supplied, contains one or more substances regulated as a hazardous substance under the Comprehensive Environmental Response Compensation and Liability Act (CERCLA) (40 CFR 302)

Component	Hazardous Substances RQs	CERCLA EHS RQs
Pyrene	5000 lb	5000 lb

California Proposition 65 This product does not contain any Proposition 65 chemicals

State Right-to-Know

Component	Massachusetts	New Jersey	Pennsylvania	Illinois	Rhode Island
Pyrene	X	X	X	X	-

U.S. Department of Transportation

Reportable Quantity (RQ): N
DOT Marine Pollutant N
DOT Severe Marine Pollutant N

U.S. Department of Homeland Security
This product does not contain any DHS chemicals.

Other International Regulations

Mexico - Grade No information available

Canada
This product has been classified in accordance with the hazard criteria of the Controlled Products Regulations (CPR) and the MSDS contains all the information required by the CPR

WHMIS Hazard Class D2B Toxic materials



16. Other information

Prepared By
Regulatory Affairs
Thermo Fisher Scientific
Email: EMSDS.RA@thermofisher.com

Creation Date 01-Jul-2010
Revision Date 10-Feb-2015
Print Date 10-Feb-2015
Revision Summary This document has been updated to comply with the US OSHA HazCom 2012 Standard replacing the current legislation under 29 CFR 1910.1200 to align with the Globally Harmonized System of Classification and Labeling of Chemicals (GHS)

Disclaimer
The information provided on this Safety Data Sheet is correct to the best of our knowledge, information and belief at the date of its publication. The information given is designed only as a guide for safe handling, use, processing, storage, transportation, disposal and release and is not to be considered as a warranty or quality specification. The information relates only to the specific material designated and may not be valid for such material used in combination with any other material or in any process, unless specified in the text.

End of SDS

SAFETY DATA SHEET

Version 6.7
Revision Date 10/27/2023
Print Date 07/13/2024

SECTION 1: Identification of the substance/mixture and of the company/undertaking

1.1 Product identifiers

Product name : *sec*-Butylbenzene

Product Number : B90408
Brand : Aldrich
CAS-No. : 135-98-8

1.2 Relevant identified uses of the substance or mixture and uses advised against

Identified uses : Laboratory chemicals, Synthesis of substances

1.3 Details of the supplier of the safety data sheet

Company : Sigma-Aldrich Inc.
3050 SPRUCE ST
ST. LOUIS MO 63103
UNITED STATES

Telephone : +1 314 771-5765
Fax : +1 800 325-5052

1.4 Emergency telephone

Emergency Phone # : 800-424-9300 CHEMTREC (USA) +1-703-527-3887 CHEMTREC (International) 24 Hours/day; 7 Days/week

SECTION 2: Hazards identification

2.1 Classification of the substance or mixture

GHS Classification in accordance with 29 CFR 1910 (OSHA HCS)

Flammable liquids (Category 3), H226
Acute toxicity, Oral (Category 4), H302
Short-term (acute) aquatic hazard (Category 1), H400
Long-term (chronic) aquatic hazard (Category 1), H410

For the full text of the H-Statements mentioned in this Section, see Section 16.

2.2 GHS Label elements, including precautionary statements

Pictogram



The life science business of Merck KGaA, Darmstadt, Germany
operates as MilliporeSigma in the US and Canada

Signal Word	Warning
Hazard statement(s)	
H226	Flammable liquid and vapor.
H302	Harmful if swallowed.
H410	Very toxic to aquatic life with long lasting effects.
Precautionary statement(s)	
P210	Keep away from heat/ sparks/ open flames/ hot surfaces. No smoking.
P233	Keep container tightly closed.
P240	Ground/bond container and receiving equipment.
P241	Use explosion-proof electrical/ ventilating/ lighting/ equipment.
P242	Use only non-sparking tools.
P243	Take precautionary measures against static discharge.
P264	Wash skin thoroughly after handling.
P270	Do not eat, drink or smoke when using this product.
P273	Avoid release to the environment.
P280	Wear protective gloves/ eye protection/ face protection.
P301 + P312 + P330	IF SWALLOWED: Call a POISON CENTER/ doctor if you feel unwell. Rinse mouth.
P303 + P361 + P353	IF ON SKIN (or hair): Take off immediately all contaminated clothing. Rinse skin with water/ shower.
P370 + P378	In case of fire: Use dry sand, dry chemical or alcohol-resistant foam to extinguish.
P391	Collect spillage.
P403 + P235	Store in a well-ventilated place. Keep cool.
P501	Dispose of contents/ container to an approved waste disposal plant.

2.3 Hazards not otherwise classified (HNOC) or not covered by GHS - none

SECTION 3: Composition/information on ingredients

3.1 Substances

Synonyms	:	2-Phenylbutane
Formula	:	$C_{10}H_{14}$
Molecular weight	:	134.22 g/mol
CAS-No.	:	135-98-8
EC-No.	:	205-227-0

Component	Classification	Concentration
sec-Butylbenzene		
	Flam. Liq. 3; Acute Tox. 4; Aquatic Acute 1; Aquatic Chronic 1; H226, H302, H400, H410 M-Factor - Aquatic Acute: 1	<= 100 %

The life science business of Merck KGaA, Darmstadt, Germany
operates as MilliporeSigma in the US and Canada

For the full text of the H-Statements mentioned in this Section, see Section 16.

SECTION 4: First aid measures

4.1 Description of first-aid measures

General advice
Show this material safety data sheet to the doctor in attendance.

If inhaled
After inhalation: fresh air.

In case of skin contact
In case of skin contact: Take off immediately all contaminated clothing. Rinse skin with water/ shower.

In case of eye contact
After eye contact: rinse out with plenty of water. Remove contact lenses.

If swallowed
After swallowing: immediately make victim drink water (two glasses at most). Consult a physician.

4.2 Most important symptoms and effects, both acute and delayed

The most important known symptoms and effects are described in the labelling (see section 2.2) and/or in section 11

4.3 Indication of any immediate medical attention and special treatment needed

No data available

SECTION 5: Firefighting measures

5.1 Extinguishing media

Suitable extinguishing media
Carbon dioxide (CO2) Foam Dry powder

Unsuitable extinguishing media
For this substance/mixture no limitations of extinguishing agents are given.

5.2 Special hazards arising from the substance or mixture

Carbon oxides
Combustible.
Vapors are heavier than air and may spread along floors.
Forms explosive mixtures with air at elevated temperatures.
Development of hazardous combustion gases or vapours possible in the event of fire.

5.3 Advice for firefighters

In the event of fire, wear self-contained breathing apparatus.

5.4 Further information

Remove container from danger zone and cool with water. Prevent fire extinguishing water from contaminating surface water or the ground water system.

The life science business of Merck KGaA, Darmstadt, Germany
operates as MilliporeSigma in the US and Canada

SECTION 6: Accidental release measures

6.1 Personal precautions, protective equipment and emergency procedures

Advice for non-emergency personnel: Do not breathe vapors, aerosols. Avoid substance contact. Ensure adequate ventilation. Keep away from heat and sources of ignition.
Evacuate the danger area, observe emergency procedures, consult an expert.
For personal protection see section 8.

6.2 Environmental precautions

Do not let product enter drains. Risk of explosion.

6.3 Methods and materials for containment and cleaning up

Cover drains. Collect, bind, and pump off spills. Observe possible material restrictions (see sections 7 and 10). Take up with liquid-absorbent material (e.g. Chemizorb®). Dispose of properly. Clean up affected area.

6.4 Reference to other sections

For disposal see section 13.

SECTION 7: Handling and storage

7.1 Precautions for safe handling

Advice on protection against fire and explosion
Keep away from open flames, hot surfaces and sources of ignition.Take precautionary measures against static discharge.

Hygiene measures
Change contaminated clothing. Preventive skin protection recommended. Wash hands after working with substance.
For precautions see section 2.2.

7.2 Conditions for safe storage, including any incompatibilities

Storage conditions
Keep container tightly closed in a dry and well-ventilated place. Keep away from heat and sources of ignition.

Storage class
Storage class (TRGS 510): 3: Flammable liquids

7.3 Specific end use(s)

Apart from the uses mentioned in section 1.2 no other specific uses are stipulated

SECTION 8: Exposure controls/personal protection

8.1 Control parameters

Ingredients with workplace control parameters
Contains no substances with occupational exposure limit values.

The life science business of Merck KGaA, Darmstadt, Germany
operates as MilliporeSigma in the US and Canada

8.2 Exposure controls

Appropriate engineering controls

Change contaminated clothing. Preventive skin protection recommended. Wash hands after working with substance.

Personal protective equipment

Eye/face protection

Use equipment for eye protection tested and approved under appropriate government standards such as NIOSH (US) or EN 166(EU). Safety glasses

Skin protection

Handle with gloves. Gloves must be inspected prior to use. Use proper glove removal technique (without touching glove's outer surface) to avoid skin contact with this product. Dispose of contaminated gloves after use in accordance with applicable laws and good laboratory practices. Wash and dry hands.

Full contact
Material: Fluorinated rubber
Minimum layer thickness: 0.7 mm
Break through time: 480 min
Material tested:Vitoject® (KCL 890 / Aldrich Z677698, Size M)

Splash contact
Material: Fluorinated rubber
Minimum layer thickness: 0.7 mm
Break through time: 480 min
Material tested:Vitoject® (KCL 890 / Aldrich Z677698, Size M)

data source: KCL GmbH, D-36124 Eichenzell, phone +49 (0)6659 87300, e-mail sales@kcl.de, test method: EN374
If used in solution, or mixed with other substances, and under conditions which differ from EN 374, contact the supplier of the EC approved gloves. This recommendation is advisory only and must be evaluated by an industrial hygienist and safety officer familiar with the specific situation of anticipated use by our customers. It should not be construed as offering an approval for any specific use scenario.

Body Protection

Flame retardant antistatic protective clothing.

Respiratory protection

Recommended Filter type: Filter type ABEK
The entrepeneur has to ensure that maintenance, cleaning and testing of respiratory protective devices are carried out according to the instructions of the producer. These measures have to be properly documented.
required when vapours/aerosols are generated.
Our recommendations on filtering respiratory protection are based on the following standards: DIN EN 143, DIN 14387 and other accompanying standards relating to the used respiratory protection system.

Control of environmental exposure

Do not let product enter drains. Risk of explosion.

The life science business of Merck KGaA, Darmstadt, Germany
operates as MilliporeSigma in the US and Canada

SECTION 9: Physical and chemical properties

9.1 Information on basic physical and chemical properties

a)	Appearance	Form: liquid, clear Color: colorless
b)	Odor	No data available
c)	Odor Threshold	No data available
d)	pH	No data available
e)	Melting point/freezing point	Melting point/range: 75.5 °C (167.9 °F) - lit.
f)	Initial boiling point and boiling range	173 - 174 °C 343 - 345 °F - lit.
g)	Flash point	52.0 °C (125.6 °F) - closed cup
h)	Evaporation rate	No data available
i)	Flammability (solid, gas)	No data available
j)	Upper/lower flammability or explosive limits	Lower explosion limit: 0.8 %(V)
k)	Vapor pressure	No data available
l)	Vapor density	No data available
m)	Density	0.863 g/mL at 25 °C (77 °F) - lit.
	Relative density	No data available
n)	Water solubility	No data available
o)	Partition coefficient: n-octanol/water	No data available
p)	Autoignition temperature	418.0 °C (784.4 °F)
q)	Decomposition temperature	No data available
r)	Viscosity	No data available
s)	Explosive properties	No data available
t)	Oxidizing properties	No data available

9.2 Other safety information

No data available

The life science business of Merck KGaA, Darmstadt, Germany
operates as MilliporeSigma in the US and Canada

SECTION 10: Stability and reactivity

10.1 Reactivity
Vapor/air-mixtures are explosive at intense warming.

10.2 Chemical stability
The product is chemically stable under standard ambient conditions (room temperature) .

10.3 Possibility of hazardous reactions
Violent reactions possible with:
Strong oxidizing agents

10.4 Conditions to avoid
Heating.

10.5 Incompatible materials
various plastics

10.6 Hazardous decomposition products
In the event of fire: see section 5

SECTION 11: Toxicological information

11.1 Information on toxicological effects

Acute toxicity
LD50 Oral - Rat - 1,926 mg/kg
Remarks: (RTECS)
Inhalation: No data available
LD50 Dermal - Rabbit - > 13,760 mg/kg
Remarks: (RTECS)
No data available

Skin corrosion/irritation
Skin - Rabbit
Result: Mild eye irritant - 24 h
Remarks: (RTECS)

Serious eye damage/eye irritation
Eyes - Rabbit
Result: Mild eye irritation - 24 h
Remarks: (RTECS)

Respiratory or skin sensitization
No data available

Germ cell mutagenicity
No data available

Carcinogenicity

IARC: No ingredient of this product present at levels greater than or equal to 0.1% is identified as probable, possible or confirmed human carcinogen by IARC.

NTP: No ingredient of this product present at levels greater than or equal to 0.1% is

The life science business of Merck KGaA, Darmstadt, Germany
operates as MilliporeSigma in the US and Canada

identified as a known or anticipated carcinogen by NTP.

OSHA: No component of this product present at levels greater than or equal to 0.1% is on OSHA's list of regulated carcinogens.

Reproductive toxicity
No data available
No data available

Specific target organ toxicity - single exposure
No data available

Specific target organ toxicity - repeated exposure
No data available

Aspiration hazard
No data available

11.2 Additional Information

RTECS: CY9100000
To the best of our knowledge, the chemical, physical, and toxicological properties have not been thoroughly investigated.

After absorption:

Headache
Nausea
narcosis

Other dangerous properties can not be excluded.

Handle in accordance with good industrial hygiene and safety practice.

SECTION 12: Ecological information

12.1 Toxicity

Toxicity to daphnia and other aquatic invertebrates	semi-static test EC50 - Daphnia magna (Water flea) - 0.6 mg/l - 48 h (OECD Test Guideline 202) Remarks: (in analogy to similar products)
Toxicity to algae	static test ErC50 - Pseudokirchneriella subcapitata (green algae) - 0.42 mg/l - 72 h (OECD Test Guideline 201) Remarks: (in analogy to similar products)
	static test NOEC - Pseudokirchneriella subcapitata (green algae) - 0.26 mg/l - 72 h (OECD Test Guideline 201) Remarks: (in analogy to similar products)

The life science business of Merck KGaA, Darmstadt, Germany
operates as MilliporeSigma in the US and Canada

12.2 Persistence and degradability
No data available

12.3 Bioaccumulative potential
No data available

12.4 Mobility in soil
No data available

12.5 Results of PBT and vPvB assessment
PBT/vPvB assessment not available as chemical safety assessment not required/not conducted

12.6 Endocrine disrupting properties
No data available

12.7 Other adverse effects
Discharge into the environment must be avoided.

SECTION 13: Disposal considerations

13.1 Waste treatment methods

Product
Waste material must be disposed of in accordance with the national and local regulations. Leave chemicals in original containers. No mixing with other waste. Handle uncleaned containers like the product itself.

SECTION 14: Transport information

DOT (US)
UN number: 2709 Class: 3 Packing group: III
Proper shipping name: Butyl benzenes
Reportable Quantity (RQ):
Marine pollutant: yes Poison Inhalation Hazard: No

IMDG
UN number: 2709 Class: 3 Packing group: III EMS-No: F-E, S-D
Proper shipping name: BUTYLBENZENES
Marine pollutant : yes
Marine pollutant : yes

IATA
UN number: 2709 Class: 3 Packing group: III
Proper shipping name: Butylbenzenes

The life science business of Merck KGaA, Darmstadt, Germany
operates as MilliporeSigma in the US and Canada

SECTION 15: Regulatory information

SARA 302 Components
This material does not contain any components with a section 302 EHS TPQ.

SARA 313 Components
This material does not contain any chemical components with known CAS numbers that exceed the threshold (De Minimis) reporting levels established by SARA Title III, Section 313.

SARA 311/312 Hazards
Fire Hazard, Acute Health Hazard

Massachusetts Right To Know Components

	CAS-No.	Revision Date
sec-Butylbenzene	135-98-8	1993-04-24

Pennsylvania Right To Know Components

	CAS-No.	Revision Date
sec-Butylbenzene	135-98-8	1993-04-24

SECTION 16: Other information

Further information
The above information is believed to be correct but does not purport to be all inclusive and shall be used only as a guide. The information in this document is based on the present state of our knowledge and is applicable to the product with regard to appropriate safety precautions. It does not represent any guarantee of the properties of the product. Sigma-Aldrich Corporation and its Affiliates shall not be held liable for any damage resulting from handling or from contact with the above product. See www.sigma-aldrich.com and/or the reverse side of invoice or packing slip for additional terms and conditions of sale.

Copyright 2020 Sigma-Aldrich Co. LLC. License granted to make unlimited paper copies for internal use only.

The branding on the header and/or footer of this document may temporarily not visually match the product purchased as we transition our branding. However, all of the information in the document regarding the product remains unchanged and matches the product ordered. For further information please contact misbranding@sial.com.

Version: 6.7 Revision Date: 10/27/2023 Print Date: 07/13/2024

The life science business of Merck KGaA, Darmstadt, Germany
operates as MilliporeSigma in the US and Canada

SAFETY DATA SHEET

Revision Date 10-Feb-2015 **Revision Number** 1

1. Identification

Product Name **Selenium**

Cat No. : **AC419270000; AC419271000; AC419275000**

Synonyms None

Recommended Use Laboratory chemicals.

Uses advised against No Information available

Details of the supplier of the safety data sheet

Company
Fisher Scientific
One Reagent Lane
Fair Lawn, NJ 07410
Tel: (201) 796-7100

Entity / Business Name
Acros Organics
One Reagent Lane
Fair Lawn, NJ 07410

Emergency Telephone Number
For information **US** call: 001-800-ACROS-01 / **Europe** call: +32 14 57 52 11
Emergency Number **US:**001-201-796-7100 / **Europe:** +32 14 57 52 99
CHEMTREC Tel. No.**US:**001-800-424-9300 / **Europe:**001-703-527-3887

2. Hazard(s) identification

Classification
This chemical is considered hazardous by the 2012 OSHA Hazard Communication Standard (29 CFR 1910.1200)

Acute oral toxicity	Category 3
Acute Inhalation Toxicity - Dusts and Mists	Category 3
Specific target organ toxicity - (repeated exposure)	Category 2

Label Elements

Signal Word
Danger

Hazard Statements
Toxic if swallowed
Toxic if inhaled
May cause damage to organs through prolonged or repeated exposure



Precautionary Statements
Prevention

Wash face, hands and any exposed skin thoroughly after handling
Do not eat, drink or smoke when using this product
Use only outdoors or in a well-ventilated area
Do not breathe dust/fume/gas/mist/vapors/spray

Response

Get medical attention/advice if you feel unwell

Inhalation

IF INHALED: Remove victim to fresh air and keep at rest in a position comfortable for breathing
Call a POISON CENTER or doctor/physician

Ingestion

IF SWALLOWED: Immediately call a POISON CENTER or doctor/physician
Rinse mouth

Storage

Store locked up
Store in a well-ventilated place. Keep container tightly closed

Disposal

Dispose of contents/container to an approved waste disposal plant

Hazards not otherwise classified (HNOC)

May cause long lasting harmful effects to aquatic life

3. Composition / information on ingredients

Component	CAS-No	Weight %
Selenium	7782-49-2	> 99.5

4. First-aid measures

Eye Contact Rinse immediately with plenty of water, also under the eyelids, for at least 15 minutes.

Skin Contact Wash off immediately with soap and plenty of water while removing all contaminated clothes and shoes.

Inhalation Remove from exposure, lie down. Move to fresh air. If breathing is difficult, give oxygen. If not breathing, give artificial respiration. Immediate medical attention is required.

Ingestion Do not induce vomiting. Never give anything by mouth to an unconscious person. Drink plenty of water. Call a physician immediately. If possible drink milk afterwards.

Most important symptoms/effects No information available.
Notes to Physician Treat symptomatically

5. Fire-fighting measures

Suitable Extinguishing Media Water spray. Carbon dioxide (CO_2). Dry chemical. chemical foam.

Unsuitable Extinguishing Media No information available

Flash Point No information available
Method - No information available

Autoignition Temperature No information available
Explosion Limits
Upper No data available
Lower No data available
Sensitivity to Mechanical Impact No information available
Sensitivity to Static Discharge No information available

Specific Hazards Arising from the Chemical

Vapors may form explosive mixtures with air.

Hazardous Combustion Products
None known
Protective Equipment and Precautions for Firefighters
As in any fire, wear self-contained breathing apparatus pressure-demand, MSHA/NIOSH (approved or equivalent) and full protective gear.

NFPA

Health	Flammability	Instability	Physical hazards
3	0	0	N/A

6. Accidental release measures

Personal Precautions Ensure adequate ventilation. Use personal protective equipment.
Environmental Precautions See Section 12 for additional ecological information. Avoid release to the environment. Collect spillage.

Methods for Containment and Clean Up Sweep up or vacuum up spillage and collect in suitable container for disposal.

7. Handling and storage

Handling Avoid contact with skin and eyes. Do not breathe dust. Do not breathe vapors or spray mist. Use only in area provided with appropriate exhaust ventilation.

Storage Keep in a dry, cool and well-ventilated place. Keep container tightly closed. Keep under nitrogen.

8. Exposure controls / personal protection

Exposure Guidelines

Component	ACGIH TLV	OSHA PEL	NIOSH IDLH
Selenium	TWA: 0.2 mg/m³	(Vacated) TWA: 0.2 mg/m³	IDLH: 1 mg/m³ TWA: 0.2 mg/m³

Component	Quebec	Mexico OEL (TWA)	Ontario TWAEV
Selenium	TWA: 0.2 mg/m³	TWA: 0.2 mg/m³	TWA: 0.2 mg/m³

Legend

ACGIH - American Conference of Governmental Industrial Hygienists
OSHA - Occupational Safety and Health Administration
NIOSH IDLH: The National Institute for Occupational Safety and Health Immediately Dangerous to Life or Health

Engineering Measures Ensure that eyewash stations and safety showers are close to the workstation location.

Personal Protective Equipment

Eye/face Protection Wear appropriate protective eyeglasses or chemical safety goggles as described by OSHA's eye and face protection regulations in 29 CFR 1910.133 or European Standard EN166.

Skin and body protection Wear appropriate protective gloves and clothing to prevent skin exposure.

Respiratory Protection A NIOSH/MSHA approved air purifying dust or mist respirator or European Standard EN 149.

Hygiene Measures Handle in accordance with good industrial hygiene and safety practice.

9. Physical and chemical properties

Physical State	Powder Solid
Appearance	Grey
Odor	No information available
Odor Threshold	No information available
pH	No information available
Melting Point/Range	217 - 222 °C / 422.6 - 431.6 °F
Boiling Point/Range	685 °C / 1265 °F
Flash Point	No information available
Evaporation Rate	No information available
Flammability (solid,gas)	No information available
Flammability or explosive limits	
Upper	No data available
Lower	No data available
Vapor Pressure	1 mmHg @ 345 °C
Vapor Density	No information available
Relative Density	4.810
Solubility	No information available
Partition coefficient; n-octanol/water	No data available
Autoignition Temperature	No information available
Decomposition Temperature	No information available
Viscosity	No information available
Molecular Formula	Se
Molecular Weight	78.96

10. Stability and reactivity

Reactive Hazard None known, based on information available

Stability Stable under normal conditions.

Conditions to Avoid Incompatible products.

Incompatible Materials Acids, Strong oxidizing agents, Fluorine, oxygen, Metals

Hazardous Decomposition Products None under normal use conditions

Hazardous Polymerization Hazardous polymerization does not occur.

Hazardous Reactions None under normal processing.

11. Toxicological information

Acute Toxicity

Product Information No acute toxicity information is available for this product

Component Information

Component	LD50 Oral	LD50 Dermal	LC50 Inhalation
Selenium	6700 mg/kg (Rat)	Not listed	Not listed

Toxicologically Synergistic Products No information available

Delayed and immediate effects as well as chronic effects from short and long-term exposure

Irritation No information available

Sensitization No information available

Carcinogenicity The table below indicates whether each agency has listed any ingredient as a carcinogen.

Component	CAS-No	IARC	NTP	ACGIH	OSHA	Mexico
Selenium	7782-49-2	Not listed	Not listed	Not listed	Not listed	Not listed

Mutagenic Effects No information available

Reproductive Effects No information available.

Developmental Effects No information available.

Teratogenicity No information available.

STOT - single exposure None known
STOT - repeated exposure None known

Aspiration hazard No information available

Symptoms / effects,both acute and delayed No information available
Endocrine Disruptor Information No information available

Other Adverse Effects The toxicological properties have not been fully investigated.

12. Ecological information

Ecotoxicity
Do not empty into drains.

Persistence and Degradability No information available
Bioaccumulation/ Accumulation No information available.

Mobility No information available.

13. Disposal considerations

Waste Disposal Methods Chemical waste generators must determine whether a discarded chemical is classified as a hazardous waste. Chemical waste generators must also consult local, regional, and national hazardous waste regulations to ensure complete and accurate classification.

14. Transport information

DOT
- **UN-No** UN3283
- **Hazard Class** 6.1
- **Packing Group** III

TDG
- **UN-No** UN3283
- **Hazard Class** 6.1
- **Packing Group** III

IATA
- **UN-No** 3283
- **Proper Shipping Name** SELENIUM COMPOUND, SOLID, N.O.S.
- **Hazard Class** 6.1
- **Packing Group** III

IMDG/IMO
- **UN-No** 3283
- **Proper Shipping Name** SELENIUM COMPOUND, SOLID, N.O.S.
- **Hazard Class** 6.1
- **Packing Group** III

15. Regulatory information

International Inventories

Component	TSCA	DSL	NDSL	EINECS	ELINCS	NLP	PICCS	ENCS	AICS	IECSC	KECL
Selenium	X	X	-	231-957-4	-		X	-	X	X	X

Legend:
X - Listed
E - Indicates a substance that is the subject of a Section 5(e) Consent order under TSCA.
F - Indicates a substance that is the subject of a Section 5(f) Rule under TSCA.
N - Indicates a polymeric substance containing no free-radical initiator in its inventory name but is considered to cover the designated polymer made with any free-radical initiator regardless of the amount used.
P - Indicates a commenced PMN substance
R - Indicates a substance that is the subject of a Section 6 risk management rule under TSCA.
S - Indicates a substance that is identified in a proposed or final Significant New Use Rule
T - Indicates a substance that is the subject of a Section 4 test rule under TSCA.
XU - Indicates a substance exempt from reporting under the Inventory Update Rule, i.e. Partial Updating of the TSCA Inventory Data Base Production and Site Reports (40 CFR 710(B).
Y1 - Indicates an exempt polymer that has a number-average molecular weight of 1,000 or greater.
Y2 - Indicates an exempt polymer that is a polyester and is made only from reactants included in a specified list of low concern reactants that comprises one of the eligibility criteria for the exemption rule.

U.S. Federal Regulations

TSCA 12(b) Not applicable

SARA 313

Component	CAS-No	Weight %	SARA 313 - Threshold Values %
Selenium	7782-49-2	> 99.5	1.0

SARA 311/312 Hazardous Categorization

Acute Health Hazard	Yes
Chronic Health Hazard	Yes
Fire Hazard	No
Sudden Release of Pressure Hazard	No
Reactive Hazard	No

Clean Water Act

Component	CWA - Hazardous Substances	CWA - Reportable Quantities	CWA - Toxic Pollutants	CWA - Priority Pollutants
Selenium	-	-	X	X

Clean Air Act Not applicable

Component	HAPS Data	Class 1 Ozone Depletors	Class 2 Ozone Depletors
Selenium	X		-

OSHA Occupational Safety and Health Administration
Not applicable

CERCLA
This material, as supplied, contains one or more substances regulated as a hazardous substance under the Comprehensive Environmental Response Compensation and Liability Act (CERCLA) (40 CFR 302)

Component	Hazardous Substances RQs	CERCLA EHS RQs
Selenium	100 lb	-

California Proposition 65 This product does not contain any Proposition 65 chemicals

State Right-to-Know

Component	Massachusetts	New Jersey	Pennsylvania	Illinois	Rhode Island
Selenium	X	X	X	X	X

U.S. Department of Transportation

Reportable Quantity (RQ):	N
DOT Marine Pollutant	N
DOT Severe Marine Pollutant	N

U.S. Department of Homeland Security
This product does not contain any DHS chemicals.

Other International Regulations

Mexico - Grade No information available

Canada
This product has been classified in accordance with the hazard criteria of the Controlled Products Regulations (CPR) and the MSDS contains all the information required by the CPR

WHMIS Hazard Class D1A Very toxic materials
D2B Toxic materials



16. Other information

Prepared By Regulatory Affairs
Thermo Fisher Scientific
Email: EMSDS.RA@thermofisher.com

Revision Date 10-Feb-2015
Print Date 10-Feb-2015
Revision Summary This document has been updated to comply with the US OSHA HazCom 2012 Standard replacing the current legislation under 29 CFR 1910.1200 to align with the Globally Harmonized System of Classification and Labeling of Chemicals (GHS)

Disclaimer
The information provided on this Safety Data Sheet is correct to the best of our knowledge, information and belief at the date of its publication. The information given is designed only as a guide for safe handling, use, processing, storage, transportation, disposal and release and is not to be considered as a warranty or quality specification. The information relates only to the specific material designated and may not be valid for such material used in combination with any other material or in any process, unless specified in the text.

End of SDS

SAFETY DATA SHEET

Version 4.6
Revision Date 12/02/2015
Print Date 02/09/2016

1. PRODUCT AND COMPANY IDENTIFICATION

1.1 Product identifiers

Product name : Silver

Product Number : 327093
Brand : Aldrich

CAS-No. : 7440-22-4

1.2 Relevant identified uses of the substance or mixture and uses advised against

Identified uses : Laboratory chemicals, Synthesis of substances

1.3 Details of the supplier of the safety data sheet

Company : Sigma-Aldrich
3050 Spruce Street
SAINT LOUIS MO 63103
USA

Telephone : +1 800-325-5832
Fax : +1 800-325-5052

1.4 Emergency telephone number

Emergency Phone # : (314) 776-6555

2. HAZARDS IDENTIFICATION

2.1 Classification of the substance or mixture

Not a hazardous substance or mixture.

2.2 GHS Label elements, including precautionary statements

Not a hazardous substance or mixture.

2.3 Hazards not otherwise classified (HNOC) or not covered by GHS - none

3. COMPOSITION/INFORMATION ON INGREDIENTS

3.1 Substances

Formula : Ag
Molecular weight : 107.87 g/mol
CAS-No. : 7440-22-4
EC-No. : 231-131-3

Hazardous components

Component	Classification	Concentration
Silver		
		<= 100 %

4. FIRST AID MEASURES

4.1 Description of first aid measures

If inhaled
If breathed in, move person into fresh air. If not breathing, give artificial respiration.

In case of skin contact
Wash off with soap and plenty of water.

In case of eye contact
Flush eyes with water as a precaution.

If swallowed
Never give anything by mouth to an unconscious person. Rinse mouth with water.

4.2 Most important symptoms and effects, both acute and delayed
The most important known symptoms and effects are described in the labelling (see section 2.2) and/or in section 11

4.3 Indication of any immediate medical attention and special treatment needed
No data available

5. FIREFIGHTING MEASURES

5.1 Extinguishing media

Suitable extinguishing media
Use water spray, alcohol-resistant foam, dry chemical or carbon dioxide.

5.2 Special hazards arising from the substance or mixture
Silver/silver oxides

5.3 Advice for firefighters
Wear self-contained breathing apparatus for firefighting if necessary.

5.4 Further information
No data available

6. ACCIDENTAL RELEASE MEASURES

6.1 Personal precautions, protective equipment and emergency procedures
Avoid dust formation. Avoid breathing vapours, mist or gas.
For personal protection see section 8.

6.2 Environmental precautions
No special environmental precautions required.

6.3 Methods and materials for containment and cleaning up
Sweep up and shovel. Keep in suitable, closed containers for disposal.

6.4 Reference to other sections
For disposal see section 13.

7. HANDLING AND STORAGE

7.1 Precautions for safe handling
Further processing of solid materials may result in the formation of combustible dusts. The potential for combustible dust formation should be taken into consideration before additional processing occurs.
Provide appropriate exhaust ventilation at places where dust is formed.
For precautions see section 2.2.

7.2 Conditions for safe storage, including any incompatibilities
Keep container tightly closed in a dry and well-ventilated place.

Air sensitive. Store under inert gas. Keep in a dry place.
Storage class (TRGS 510): Non Combustible Solids

7.3 Specific end use(s)
Apart from the uses mentioned in section 1.2 no other specific uses are stipulated

8. EXPOSURE CONTROLS/PERSONAL PROTECTION

8.1 Control parameters

Components with workplace control parameters

Component	CAS-No.	Value	Control parameters	Basis
Silver	7440-22-4	TWA	0.010000 mg/m3	USA. Occupational Exposure Limits (OSHA) - Table Z-1 Limits for Air Contaminants
		TWA	0.010000 mg/m3	USA. Occupational Exposure Limits (OSHA) - Table Z-1 Limits for Air Contaminants
		TWA	0.100000 mg/m3	USA. ACGIH Threshold Limit Values (TLV)
	Remarks	Argyria		
		TWA	0.010000 mg/m3	USA. NIOSH Recommended Exposure Limits
		TWA	0.010000 mg/m3	USA. Occupational Exposure Limits (OSHA) - Table Z-1 Limits for Air Contaminants
		TWA	0.010000 mg/m3	USA. NIOSH Recommended Exposure Limits
		TWA	0.100000 mg/m3	USA. ACGIH Threshold Limit Values (TLV)
		Argyria		
		TWA	0.010000 mg/m3	USA. NIOSH Recommended Exposure Limits
		TWA	0.1 mg/m3	USA. ACGIH Threshold Limit Values (TLV)
		Argyria		
		TWA	0.01 mg/m3	USA. Occupational Exposure Limits (OSHA) - Table Z-1 Limits for Air Contaminants

8.2 Exposure controls

Appropriate engineering controls
General industrial hygiene practice.

Personal protective equipment

Eye/face protection
Use equipment for eye protection tested and approved under appropriate government standards such as NIOSH (US) or EN 166(EU).

Skin protection
Handle with gloves. Gloves must be inspected prior to use. Use proper glove removal technique (without touching glove's outer surface) to avoid skin contact with this product. Dispose of contaminated gloves after use in accordance with applicable laws and good laboratory practices. Wash and dry hands.

Full contact
Material: Nitrile rubber
Minimum layer thickness: 0.11 mm
Break through time: 480 min
Material tested:Dermatril® (KCL 740 / Aldrich Z677272, Size M)

Splash contact
Material: Nitrile rubber
Minimum layer thickness: 0.11 mm
Break through time: 480 min
Material tested:Dermatril® (KCL 740 / Aldrich Z677272, Size M)

data source: KCL GmbH, D-36124 Eichenzell, phone +49 (0)6659 87300, e-mail sales@kcl.de, test method: EN374
If used in solution, or mixed with other substances, and under conditions which differ from EN 374, contact the supplier of the CE approved gloves. This recommendation is advisory only and must be evaluated by an industrial hygienist and safety officer familiar with the specific situation of anticipated use by our customers. It should not be construed as offering an approval for any specific use scenario.

Body Protection
Choose body protection in relation to its type, to the concentration and amount of dangerous substances, and to the specific work-place., The type of protective equipment must be selected according to the concentration and amount of the dangerous substance at the specific workplace.

Respiratory protection
Respiratory protection is not required. Where protection from nuisance levels of dusts are desired, use type N95 (US) or type P1 (EN 143) dust masks. Use respirators and components tested and approved under appropriate government standards such as NIOSH (US) or CEN (EU).

Control of environmental exposure
No special environmental precautions required.

9. PHYSICAL AND CHEMICAL PROPERTIES

9.1 Information on basic physical and chemical properties

a)	Appearance	Form: powder
b)	Odour	No data available
c)	Odour Threshold	No data available
d)	pH	No data available
e)	Melting point/freezing point	Melting point/range: 960 °C (1,760 °F) - lit.
f)	Initial boiling point and boiling range	2,212 °C (4,014 °F) - lit.
g)	Flash point	No data available
h)	Evaporation rate	No data available
i)	Flammability (solid, gas)	No data available
j)	Upper/lower flammability or explosive limits	No data available
k)	Vapour pressure	No data available
l)	Vapour density	No data available
m)	Relative density	10.49 g/cm3
n)	Water solubility	No data available
o)	Partition coefficient: n-octanol/water	No data available
p)	Auto-ignition temperature	No data available
q)	Decomposition temperature	No data available
r)	Viscosity	No data available
s)	Explosive properties	No data available
t)	Oxidizing properties	No data available

9.2 Other safety information
No data available

10. STABILITY AND REACTIVITY

10.1 Reactivity
No data available

10.2 Chemical stability
Stable under recommended storage conditions.

10.3 Possibility of hazardous reactions
No data available

10.4 Conditions to avoid
No data available

10.5 Incompatible materials
Oxygen, Strong acids and strong bases

10.6 Hazardous decomposition products
Other decomposition products - No data available
In the event of fire: see section 5

11. TOXICOLOGICAL INFORMATION

11.1 Information on toxicological effects

Acute toxicity
LD50 Oral - Rat - male - > 5,000 mg/kg

Inhalation: No data available

Dermal: No data available

No data available

Skin corrosion/irritation
No data available

Serious eye damage/eye irritation
No data available

Respiratory or skin sensitisation
No data available

Germ cell mutagenicity
No data available

Carcinogenicity

Carcinogenicity - Rat - Unreported
Tumorigenic:Tumors at site or application.

Carcinogenicity classification not possible from current data.

IARC:	No component of this product present at levels greater than or equal to 0.1% is identified as probable, possible or confirmed human carcinogen by IARC.
NTP:	No component of this product present at levels greater than or equal to 0.1% is identified as a known or anticipated carcinogen by NTP.
OSHA:	No component of this product present at levels greater than or equal to 0.1% is identified as a carcinogen or potential carcinogen by OSHA.

Reproductive toxicity
No data available

No data available

Specific target organ toxicity - single exposure
No data available

Specific target organ toxicity - repeated exposure
No data available

Aspiration hazard
No data available

Additional Information
RTECS: Not available

May cause argyria (a slate-gray or bluish discoloration of the skin and deep tissues due to the deposit of insoluble albuminate of silver).

12. ECOLOGICAL INFORMATION

12.1 Toxicity
No data available

12.2 Persistence and degradability
No data available

12.3 Bioaccumulative potential
No data available

12.4 Mobility in soil
No data available

12.5 Results of PBT and vPvB assessment
PBT/vPvB assessment not available as chemical safety assessment not required/not conducted

12.6 Other adverse effects

No data available

13. DISPOSAL CONSIDERATIONS

13.1 Waste treatment methods

Product
Offer surplus and non-recyclable solutions to a licensed disposal company.

Contaminated packaging
Dispose of as unused product.

14. TRANSPORT INFORMATION

DOT (US)
UN number: 3077 Class: 9 Packing group: III
Proper shipping name: Environmentally hazardous substances, solid, n.o.s. (Silver)
Reportable Quantity (RQ): 1 lbs

Poison Inhalation Hazard: No

IMDG
Not dangerous goods

IATA
Not dangerous goods

15. REGULATORY INFORMATION

SARA 302 Components
No chemicals in this material are subject to the reporting requirements of SARA Title III, Section 302.

SARA 313 Components
The following components are subject to reporting levels established by SARA Title III, Section 313:

	CAS-No.	Revision Date
Silver	7440-22-4	1993-04-24

SARA 311/312 Hazards
No SARA Hazards

Massachusetts Right To Know Components

	CAS-No.	Revision Date
Silver	7440-22-4	1993-04-24

Pennsylvania Right To Know Components

	CAS-No.	Revision Date

Silver	7440-22-4	1993-04-24

New Jersey Right To Know Components

	CAS-No.	Revision Date
Silver	7440-22-4	1993-04-24

California Prop. 65 Components

This product does not contain any chemicals known to State of California to cause cancer, birth defects, or any other reproductive harm.

16. OTHER INFORMATION

HMIS Rating

Health hazard:	0
Chronic Health Hazard:	
Flammability:	0
Physical Hazard	0

NFPA Rating

Health hazard:	0
Fire Hazard:	0
Reactivity Hazard:	0

Further information

Copyright 2015 Sigma-Aldrich Co. LLC. License granted to make unlimited paper copies for internal use only.
The above information is believed to be correct but does not purport to be all inclusive and shall be used only as a guide. The information in this document is based on the present state of our knowledge and is applicable to the product with regard to appropriate safety precautions. It does not represent any guarantee of the properties of the product. Sigma-Aldrich Corporation and its Affiliates shall not be held liable for any damage resulting from handling or from contact with the above product. See www.sigma-aldrich.com and/or the reverse side of invoice or packing slip for additional terms and conditions of sale.

Preparation Information

Sigma-Aldrich Corporation
Product Safety – Americas Region
1-800-521-8956

Version: 4.6 Revision Date: 12/02/2015 Print Date: 02/09/2016

Fisher Scientific

Part of Thermo Fisher Scientific

SAFETY DATA SHEET

Revision Date 10-Feb-2015 **Revision Number** 1

1. Identification

Product Name **2-(2,4,5-Trichlorophenoxy)propionic acid**

Cat No. : **AC171700000; AC171700050**

Synonyms Silvex

Recommended Use Laboratory chemicals.

Uses advised against No Information available

Details of the supplier of the safety data sheet

Company
Fisher Scientific
One Reagent Lane
Fair Lawn, NJ 07410
Tel: (201) 796-7100

Entity / Business Name
Acros Organics
One Reagent Lane
Fair Lawn, NJ 07410

Emergency Telephone Number
For information **US** call: 001-800-ACROS-01 / **Europe** call: +32 14 57 52 11
Emergency Number **US:**001-201-796-7100 / **Europe:** +32 14 57 52 99
CHEMTREC Tel. No.**US:**001-800-424-9300 / **Europe:**001-703-527-3887

2. Hazard(s) identification

Classification

This chemical is considered hazardous by the 2012 OSHA Hazard Communication Standard (29 CFR 1910.1200)

Acute oral toxicity	Category 4
Skin Corrosion/irritation	Category 2
Serious Eye Damage/Eye Irritation	Category 2
Carcinogenicity	Category 2

Label Elements

Signal Word
Warning

Hazard Statements
Harmful if swallowed
Causes skin irritation
Causes serious eye irritation
Suspected of causing cancer



Precautionary Statements
Prevention
Obtain special instructions before use
Do not handle until all safety precautions have been read and understood
Use personal protective equipment as required
Wash face, hands and any exposed skin thoroughly after handling
Do not eat, drink or smoke when using this product
Wear eye/face protection
Response
IF exposed or concerned: Get medical attention/advice
Skin
IF ON SKIN: Wash with plenty of soap and water
If skin irritation occurs: Get medical advice/attention
Take off contaminated clothing and wash before reuse
Eyes
IF IN EYES: Rinse cautiously with water for several minutes. Remove contact lenses, if present and easy to do. Continue rinsing
If eye irritation persists: Get medical advice/attention
Ingestion
IF SWALLOWED: Call a POISON CENTER or doctor/physician if you feel unwell
Rinse mouth
Storage
Store locked up
Disposal
Dispose of contents/container to an approved waste disposal plant
Hazards not otherwise classified (HNOC)
Very toxic to aquatic life with long lasting effects

3. Composition / information on ingredients

Component	CAS-No	Weight %
Silvex (2,4,5-TP)	93-72-1	97

4. First-aid measures

Eye Contact Rinse immediately with plenty of water, also under the eyelids, for at least 15 minutes. Obtain medical attention.

Skin Contact Wash off immediately with soap and plenty of water while removing all contaminated clothes and shoes. Obtain medical attention.

Inhalation Remove from exposure, lie down. Move to fresh air. Obtain medical attention.

Ingestion Clean mouth with water. Get medical attention.

Most important symptoms/effects No information available.
Notes to Physician Treat symptomatically

5. Fire-fighting measures

Suitable Extinguishing Media Water spray. Carbon dioxide (CO_2). Dry chemical. chemical foam.

Unsuitable Extinguishing Media No information available

Flash Point No information available
Method - No information available

Autoignition Temperature No information available
Explosion Limits
Upper No data available
Lower No data available
Sensitivity to Mechanical Impact No information available
Sensitivity to Static Discharge No information available

Specific Hazards Arising from the Chemical
Keep product and empty container away from heat and sources of ignition.

Hazardous Combustion Products
Hydrogen chloride gas Carbon monoxide (CO) Carbon dioxide (CO_2)
Protective Equipment and Precautions for Firefighters
As in any fire, wear self-contained breathing apparatus pressure-demand, MSHA/NIOSH (approved or equivalent) and full protective gear.

NFPA

Health	Flammability	Instability	Physical hazards
2	0	0	N/A

6. Accidental release measures

Personal Precautions Ensure adequate ventilation. Use personal protective equipment.
Environmental Precautions See Section 12 for additional ecological information. Avoid release to the environment. Collect spillage.

Methods for Containment and Clean Up Avoid dust formation. Sweep up or vacuum up spillage and collect in suitable container for disposal. Do not let this chemical enter the environment.

7. Handling and storage

Handling Avoid contact with skin and eyes. Do not breathe dust. Do not breathe vapors or spray mist. Do not ingest.

Storage Keep in a dry, cool and well-ventilated place. Keep container tightly closed.

8. Exposure controls / personal protection

Exposure Guidelines This product does not contain any hazardous materials with occupational exposure limits established by the region specific regulatory bodies.

Engineering Measures Ensure adequate ventilation, especially in confined areas.

Personal Protective Equipment

Eye/face Protection Wear appropriate protective eyeglasses or chemical safety goggles as described by OSHA's eye and face protection regulations in 29 CFR 1910.133 or European Standard EN166.

Skin and body protection Wear appropriate protective gloves and clothing to prevent skin exposure.

Respiratory Protection Follow the OSHA respirator regulations found in 29 CFR 1910.134 or European Standard EN 149. Use a NIOSH/MSHA or European Standard EN 149 approved respirator if exposure limits are exceeded or if irritation or other symptoms are experienced.

Hygiene Measures Handle in accordance with good industrial hygiene and safety practice.

9. Physical and chemical properties

Physical State	Powder Solid
Appearance	Beige
Odor	Slight
Odor Threshold	No information available
pH	No information available
Melting Point/Range	177 - 181 °C / 350.6 - 357.8 °F
Boiling Point/Range	No information available
Flash Point	No information available
Evaporation Rate	No information available
Flammability (solid,gas)	No information available
Flammability or explosive limits	
Upper	No data available
Lower	No data available
Vapor Pressure	No information available
Vapor Density	No information available
Relative Density	1.209
Solubility	No information available
Partition coefficient; n-octanol/water	No data available
Autoignition Temperature	No information available
Decomposition Temperature	No information available
Viscosity	No information available
Molecular Formula	C9 H7 Cl3 O3
Molecular Weight	269.51

10. Stability and reactivity

Reactive Hazard None known, based on information available

Stability Stable under normal conditions.

Conditions to Avoid Incompatible products.

Incompatible Materials Strong oxidizing agents

Hazardous Decomposition Products Hydrogen chloride gas, Carbon monoxide (CO), Carbon dioxide (CO_2)

Hazardous Polymerization No information available.

Hazardous Reactions None under normal processing.

11. Toxicological information

Acute Toxicity

Product Information No acute toxicity information is available for this product

Component Information

Component	LD50 Oral	LD50 Dermal	LC50 Inhalation
Silvex (2,4,5-TP)	650 mg/kg (Rat)	3200 mg/kg (Rabbit)	Not listed

Toxicologically Synergistic Products No information available

Delayed and immediate effects as well as chronic effects from short and long-term exposure

Irritation No information available

Sensitization No information available

Carcinogenicity The table below indicates whether each agency has listed any ingredient as a carcinogen.

Component	CAS-No	IARC	NTP	ACGIH	OSHA	Mexico
Silvex (2,4,5-TP)	93-72-1	Group 2B	Not listed	Not listed	X	Not listed

Mutagenic Effects No information available

Reproductive Effects No information available.

Developmental Effects No information available.

Teratogenicity No information available.

STOT - single exposure None known
STOT - repeated exposure None known

Aspiration hazard No information available

Symptoms / effects,both acute and delayed No information available
Endocrine Disruptor Information No information available

Other Adverse Effects See actual entry in RTECS for complete information.

12. Ecological information

Ecotoxicity
Do not empty into drains.

Persistence and Degradability No information available
Bioaccumulation/ Accumulation No information available.

Mobility No information available.

13. Disposal considerations

Waste Disposal Methods Chemical waste generators must determine whether a discarded chemical is classified as a hazardous waste. Chemical waste generators must also consult local, regional, and national hazardous waste regulations to ensure complete and accurate classification.

14. Transport information

DOT Not regulated
TDG Not regulated
IATA
- **UN-No** 3077
- **Proper Shipping Name** ENVIRONMENTALLY HAZARDOUS SUBSTANCE, SOLID, N.O.S.*
- **Hazard Class** 9
- **Packing Group** III

IMDG/IMO
- **UN-No** 3077
- **Proper Shipping Name** ENVIRONMENTALLY HAZARDOUS SUBSTANCE, SOLID, N.O.S.
- **Hazard Class** 9
- **Packing Group** III

15. Regulatory information

International Inventories

Component	TSCA	DSL	NDSL	EINECS	ELINCS	NLP	PICCS	ENCS	AICS	IECSC	KECL
Silvex (2,4,5-TP)	-	-	-	202-271-2	-		X	X	-	-	-

Legend:
X - Listed

E - Indicates a substance that is the subject of a Section 5(e) Consent order under TSCA.
F - Indicates a substance that is the subject of a Section 5(f) Rule under TSCA.
N - Indicates a polymeric substance containing no free-radical initiator in its inventory name but is considered to cover the designated polymer made with any free-radical initiator regardless of the amount used.
P - Indicates a commenced PMN substance
R - Indicates a substance that is the subject of a Section 6 risk management rule under TSCA.
S - Indicates a substance that is identified in a proposed or final Significant New Use Rule
T - Indicates a substance that is the subject of a Section 4 test rule under TSCA.
XU - Indicates a substance exempt from reporting under the Inventory Update Rule, i.e. Partial Updating of the TSCA Inventory Data Base Production and Site Reports (40 CFR 710(B).
Y1 - Indicates an exempt polymer that has a number-average molecular weight of 1,000 or greater.
Y2 - Indicates an exempt polymer that is a polyester and is made only from reactants included in a specified list of low concern reactants that comprises one of the eligibility criteria for the exemption rule.

U.S. Federal Regulations

TSCA 12(b) Not applicable

SARA 313 Not applicable

SARA 311/312 Hazardous Categorization

Acute Health Hazard	Yes
Chronic Health Hazard	Yes
Fire Hazard	No
Sudden Release of Pressure Hazard	No
Reactive Hazard	No

Clean Water Act

Component	CWA - Hazardous Substances	CWA - Reportable Quantities	CWA - Toxic Pollutants	CWA - Priority Pollutants
Silvex (2,4,5-TP)	X	100 lb	-	-

Clean Air Act Not applicable

OSHA Occupational Safety and Health Administration
Not applicable

CERCLA
This material, as supplied, contains one or more substances regulated as a hazardous substance under the Comprehensive Environmental Response Compensation and Liability Act (CERCLA) (40 CFR 302)

Component	Hazardous Substances RQs	CERCLA EHS RQs
Silvex (2,4,5-TP)	100 lb	-

California Proposition 65 This product does not contain any Proposition 65 chemicals

State Right-to-Know

Component	Massachusetts	New Jersey	Pennsylvania	Illinois	Rhode Island
Silvex (2,4,5-TP)	X	X	X	X	-

U.S. Department of Transportation

Reportable Quantity (RQ):	N
DOT Marine Pollutant	N
DOT Severe Marine Pollutant	N

U.S. Department of Homeland Security
This product does not contain any DHS chemicals.

Other International Regulations

Mexico - Grade No information available

Canada

This product has been classified in accordance with the hazard criteria of the Controlled Products Regulations (CPR) and the MSDS contains all the information required by the CPR

WHMIS Hazard Class D1B Toxic materials
D2B Toxic materials



16. Other information

Prepared By
Regulatory Affairs
Thermo Fisher Scientific
Email: EMSDS.RA@thermofisher.com

Revision Date 10-Feb-2015
Print Date 10-Feb-2015
Revision Summary This document has been updated to comply with the US OSHA HazCom 2012 Standard replacing the current legislation under 29 CFR 1910.1200 to align with the Globally Harmonized System of Classification and Labeling of Chemicals (GHS)

Disclaimer

The information provided on this Safety Data Sheet is correct to the best of our knowledge, information and belief at the date of its publication. The information given is designed only as a guide for safe handling, use, processing, storage, transportation, disposal and release and is not to be considered as a warranty or quality specification. The information relates only to the specific material designated and may not be valid for such material used in combination with any other material or in any process, unless specified in the text.

End of SDS

SAFETY DATA SHEET

Version 4.11
Revision Date 03/05/2015
Print Date 02/07/2016

1. PRODUCT AND COMPANY IDENTIFICATION

1.1 Product identifiers

Product name : Sodium

Product Number : 483745
Brand : Aldrich

CAS-No. : 7440-23-5

1.2 Relevant identified uses of the substance or mixture and uses advised against

Identified uses : Laboratory chemicals, Manufacture of substances

1.3 Details of the supplier of the safety data sheet

Company : Sigma-Aldrich
3050 Spruce Street
SAINT LOUIS MO 63103
USA

Telephone : +1 800-325-5832
Fax : +1 800-325-5052

1.4 Emergency telephone number

Emergency Phone # : (314) 776-6555

2. HAZARDS IDENTIFICATION

2.1 Classification of the substance or mixture

GHS Classification in accordance with 29 CFR 1910 (OSHA HCS)
Substances and mixtures, which in contact with water, emit flammable gases (Category 1), H260
Skin corrosion (Category 1B), H314
Serious eye damage (Category 1), H318
Carcinogenicity (Category 1A), H350

For the full text of the H-Statements mentioned in this Section, see Section 16.

2.2 GHS Label elements, including precautionary statements

Pictogram



Signal word Danger

Hazard statement(s)

H260	In contact with water releases flammable gases which may ignite spontaneously.
H314	Causes severe skin burns and eye damage.
H318	Causes serious eye damage.
H350	May cause cancer.

Precautionary statement(s)

P201	Obtain special instructions before use.
P202	Do not handle until all safety precautions have been read and understood.
P223	Keep away from any possible contact with water, because of violent reaction and possible flash fire.

P231 + P232	Handle under inert gas. Protect from moisture.
P260	Do not breathe dust or mist.
P264	Wash skin thoroughly after handling.
P280	Wear protective gloves/ protective clothing/ eye protection/ face protection.
P281	Use personal protective equipment as required.
P301 + P330 + P331	IF SWALLOWED: Rinse mouth. Do NOT induce vomiting.
P303 + P361 + P353	IF ON SKIN (or hair): Remove/ Take off immediately all contaminated clothing. Rinse skin with water/ shower.
P304 + P340 + P310	IF INHALED: Remove victim to fresh air and keep at rest in a position comfortable for breathing. Immediately call a POISON CENTER or doctor/ physician.
P305 + P351 + P338 + P310	IF IN EYES: Rinse cautiously with water for several minutes. Remove contact lenses, if present and easy to do. Continue rinsing. Immediately call a POISON CENTER or doctor/ physician.
P308 + P313	IF exposed or concerned: Get medical advice/ attention.
P335 + P334	Brush off loose particles from skin. Immerse in cool water/ wrap in wet bandages.
P363	Wash contaminated clothing before reuse.
P370 + P378	In case of fire: Use dry sand, dry chemical or alcohol-resistant foam for extinction.
P402 + P404	Store in a dry place. Store in a closed container.
P405	Store locked up.
P501	Dispose of contents/ container to an approved waste disposal plant.

2.3 Hazards not otherwise classified (HNOC) or not covered by GHS

Reacts violently with water.

3. COMPOSITION/INFORMATION ON INGREDIENTS

3.2 Mixtures

Formula : Na
Molecular weight : 22.99 g/mol

Hazardous components

Component		Classification	Concentration
Sodium			
CAS-No. EC-No. Index-No.	7440-23-5 231-132-9 011-001-00-0	Water-react. 1; Skin Corr. 1B; Eye Dam. 1; H260, H314	>= 90 - <= 100 %
Paraffin oils			
CAS-No. EC-No.	8012-95-1 232-384-2	Carc. 1A; H350	>= 90 - <= 100 %

For the full text of the H-Statements mentioned in this Section, see Section 16.

4. FIRST AID MEASURES

4.1 Description of first aid measures

General advice
Consult a physician. Show this safety data sheet to the doctor in attendance.Move out of dangerous area.

If inhaled
If breathed in, move person into fresh air. If not breathing, give artificial respiration. Consult a physician.

In case of skin contact
Take off contaminated clothing and shoes immediately. Wash off with soap and plenty of water. Consult a physician.

In case of eye contact
Rinse thoroughly with plenty of water for at least 15 minutes and consult a physician.Continue rinsing eyes during transport to hospital.

If swallowed
Do NOT induce vomiting. Never give anything by mouth to an unconscious person. Rinse mouth with water. Consult a physician.

4.2 Most important symptoms and effects, both acute and delayed
The most important known symptoms and effects are described in the labelling (see section 2.2) and/or in section 11

4.3 Indication of any immediate medical attention and special treatment needed
No data available

5. FIREFIGHTING MEASURES

5.1 Extinguishing media

Suitable extinguishing media
Dry powder

5.2 Special hazards arising from the substance or mixture
No data available

5.3 Advice for firefighters
Wear self-contained breathing apparatus for firefighting if necessary.

5.4 Further information
No data available

6. ACCIDENTAL RELEASE MEASURES

6.1 Personal precautions, protective equipment and emergency procedures
Use personal protective equipment. Avoid dust formation. Avoid breathing vapours, mist or gas. Ensure adequate ventilation. Evacuate personnel to safe areas. Avoid breathing dust.
For personal protection see section 8.

6.2 Environmental precautions
Prevent further leakage or spillage if safe to do so. Do not let product enter drains.

6.3 Methods and materials for containment and cleaning up
Sweep up and shovel. Contain spillage, and then collect with an electrically protected vacuum cleaner or by wet-brushing and place in container for disposal according to local regulations (see section 13). Do not flush with water. Keep in suitable, closed containers for disposal.

6.4 Reference to other sections
For disposal see section 13.

7. HANDLING AND STORAGE

7.1 Precautions for safe handling
Avoid formation of dust and aerosols.Further processing of solid materials may result in the formation of combustible dusts. The potential for combustible dust formation should be taken into consideration before additional processing occurs.
Provide appropriate exhaust ventilation at places where dust is formed.Keep away from sources of ignition - No smoking.
For precautions see section 2.2.

7.2 Conditions for safe storage, including any incompatibilities
Keep container tightly closed in a dry and well-ventilated place.
Never allow product to get in contact with water during storage.

Handle and store under inert gas. Air sensitive.
Storage class (TRGS 510): Hazardous materials, which set free flammable gases upon contact with water

7.3 Specific end use(s)
Apart from the uses mentioned in section 1.2 no other specific uses are stipulated

8. EXPOSURE CONTROLS/PERSONAL PROTECTION

8.1 Control parameters

Components with workplace control parameters

Component	CAS-No.	Value	Control parameters	Basis
Paraffin oils	8012-95-1	STEL	10.000000 mg/m3	USA. ACGIH Threshold Limit Values (TLV)
		TWA	5.000000 mg/m3	USA. Occupational Exposure Limits (OSHA) - Table Z-1 Limits for Air Contaminants
		TWA	5.000000 mg/m3	USA. NIOSH Recommended Exposure Limits
		ST	10.000000 mg/m3	USA. NIOSH Recommended Exposure Limits
		TWA	5.000000 mg/m3	USA. Occupational Exposure Limits (OSHA) - Table Z-1 Limits for Air Contaminants
		TWA	5.000000 mg/m3	USA. ACGIH Threshold Limit Values (TLV)
	Remarks	Upper Respiratory Tract irritation 2014 Adoption Not classifiable as a human carcinogen		
		Upper Respiratory Tract irritation 2014 Adoption Exposure by all routes should be carefully controlled to levels as low as possible. Suspected human carcinogen		
		TWA	5.000000 mg/m3	USA. Occupational Exposure Limits (OSHA) - Table Z-1 Limits for Air Contaminants
		TWA	5.000000 mg/m3	USA. Occupational Exposure Limits (OSHA) - Table Z-1 Limits for Air Contaminants
		Upper Respiratory Tract irritation Exposure by all routes should be carefully controlled to levels as low as possible. Suspected human carcinogen		
		TWA	5.000000 mg/m3	USA. ACGIH Threshold Limit Values (TLV)
		Upper Respiratory Tract irritation Not classifiable as a human carcinogen		
		TWA	5.000000 mg/m3	USA. NIOSH Recommended Exposure Limits
		ST	10.000000 mg/m3	USA. NIOSH Recommended Exposure Limits
		Upper Respiratory Tract irritation Exposure by all routes should be carefully controlled to levels as low as possible. Suspected human carcinogen		

8.2 Exposure controls

Appropriate engineering controls
Handle in accordance with good industrial hygiene and safety practice. Wash hands before breaks and at the end of workday.

Personal protective equipment

Eye/face protection
Face shield and safety glasses Use equipment for eye protection tested and approved under appropriate government standards such as NIOSH (US) or EN 166(EU).

Skin protection
Handle with gloves. Gloves must be inspected prior to use. Use proper glove removal technique (without touching glove's outer surface) to avoid skin contact with this product. Dispose of contaminated gloves after use in accordance with applicable laws and good laboratory practices. Wash and dry hands.

Full contact
Material: Nitrile rubber
Minimum layer thickness: 0.11 mm
Break through time: 480 min
Material tested:Dermatril® (KCL 740 / Aldrich Z677272, Size M)

Splash contact
Material: Nitrile rubber
Minimum layer thickness: 0.11 mm
Break through time: 480 min
Material tested:Dermatril® (KCL 740 / Aldrich Z677272, Size M)

data source: KCL GmbH, D-36124 Eichenzell, phone +49 (0)6659 87300, e-mail sales@kcl.de, test method: EN374
If used in solution, or mixed with other substances, and under conditions which differ from EN 374, contact the supplier of the CE approved gloves. This recommendation is advisory only and must be evaluated by an industrial hygienist and safety officer familiar with the specific situation of anticipated use by our customers. It should not be construed as offering an approval for any specific use scenario.

Body Protection
Complete suit protecting against chemicals, Flame retardant protective clothing, The type of protective equipment must be selected according to the concentration and amount of the dangerous substance at the specific workplace.

Respiratory protection
Where risk assessment shows air-purifying respirators are appropriate use a full-face particle respirator type N100 (US) or type P3 (EN 143) respirator cartridges as a backup to engineering controls. If the respirator is the sole means of protection, use a full-face supplied air respirator. Use respirators and components tested and approved under appropriate government standards such as NIOSH (US) or CEN (EU).

Control of environmental exposure
Prevent further leakage or spillage if safe to do so. Do not let product enter drains.

9. PHYSICAL AND CHEMICAL PROPERTIES

9.1 Information on basic physical and chemical properties

a)	Appearance	Form: Pieces
b)	Odour	No data available
c)	Odour Threshold	No data available
d)	pH	No data available
e)	Melting point/freezing point	Melting point/range: 97.8 °C (208.0 °F) - lit.
f)	Initial boiling point and boiling range	883 °C (1,621 °F) - lit.
g)	Flash point	82 °C (180 °F)
h)	Evaporation rate	No data available
i)	Flammability (solid, gas)	No data available
j)	Upper/lower flammability or explosive limits	No data available
k)	Vapour pressure	No data available
l)	Vapour density	No data available
m)	Relative density	0.97 g/cm3

n)	Water solubility	No data available
o)	Partition coefficient: n-octanol/water	No data available
p)	Auto-ignition temperature	No data available
q)	Decomposition temperature	No data available
r)	Viscosity	No data available
s)	Explosive properties	No data available
t)	Oxidizing properties	No data available

9.2 Other safety information
No data available

10. STABILITY AND REACTIVITY

10.1 Reactivity
No data available

10.2 Chemical stability
Stable under recommended storage conditions.

10.3 Possibility of hazardous reactions
Reacts violently with water.

10.4 Conditions to avoid
Air Do not allow water to enter container.
Exposure to moisture

10.5 Incompatible materials
Oxidizing agents

10.6 Hazardous decomposition products
Other decomposition products - No data available
In the event of fire: see section 5

11. TOXICOLOGICAL INFORMATION

11.1 Information on toxicological effects

Acute toxicity
No data available

Inhalation: No data available

Dermal: No data available

No data available

Skin corrosion/irritation
No data available

Serious eye damage/eye irritation
No data available

Respiratory or skin sensitisation
No data available

Germ cell mutagenicity
No data available

Carcinogenicity

IARC: 1 - Group 1: Carcinogenic to humans (Paraffin oils)

NTP: Known to be human carcinogenThe reference note has been added by TD based on the background information of the NTP. (Paraffin oils)

OSHA: No component of this product present at levels greater than or equal to 0.1% is identified as a carcinogen or potential carcinogen by OSHA.

Reproductive toxicity
No data available
No data available

Specific target organ toxicity - single exposure
No data available

Specific target organ toxicity - repeated exposure
No data available

Aspiration hazard
No data available

Additional Information
RTECS: Not available

burning sensation, Cough, wheezing, laryngitis, Shortness of breath, spasm, inflammation and edema of the larynx, spasm, inflammation and edema of the bronchi, pneumonitis, pulmonary edema, Material is extremely destructive to tissue of the mucous membranes and upper respiratory tract, eyes, and skin., Aspiration may lead to:, lipid pneumonia, Effects due to ingestion may include:, laxative effect, Gastrointestinal disturbance, To the best of our knowledge, the chemical, physical, and toxicological properties have not been thoroughly investigated.

12. ECOLOGICAL INFORMATION

12.1 Toxicity
No data available

12.2 Persistence and degradability
No data available

12.3 Bioaccumulative potential
No data available

12.4 Mobility in soil
No data available

12.5 Results of PBT and vPvB assessment
PBT/vPvB assessment not available as chemical safety assessment not required/not conducted

12.6 Other adverse effects
No data available

13. DISPOSAL CONSIDERATIONS

13.1 Waste treatment methods

Product
Burn in a chemical incinerator equipped with an afterburner and scrubber but exert extra care in igniting as this material is highly flammable. Offer surplus and non-recyclable solutions to a licensed disposal company. Contact a licensed professional waste disposal service to dispose of this material. Dissolve or mix the material with a combustible solvent and burn in a chemical incinerator equipped with an afterburner and scrubber.

Contaminated packaging
Dispose of as unused product.

14. TRANSPORT INFORMATION

DOT (US)
UN number: 1428 Class: 4.3 Packing group: I
Proper shipping name: Sodium
Reportable Quantity (RQ): 10 lbs

Poison Inhalation Hazard: No

IMDG
UN number: 1428 Class: 4.3 Packing group: I EMS-No: F-G, S-N
Proper shipping name: SODIUM

IATA
UN number: 1428 Class: 4.3 Packing group: I
Proper shipping name: Sodium
IATA Passenger: Not permitted for transport

15. REGULATORY INFORMATION

SARA 302 Components
No chemicals in this material are subject to the reporting requirements of SARA Title III, Section 302.

SARA 313 Components
This material does not contain any chemical components with known CAS numbers that exceed the threshold (De Minimis) reporting levels established by SARA Title III, Section 313.

SARA 311/312 Hazards
Reactivity Hazard, Acute Health Hazard, Chronic Health Hazard

Massachusetts Right To Know Components

	CAS-No.	Revision Date
Sodium	7440-23-5	1993-04-24
Paraffin oils	8012-95-1	2007-03-01

Pennsylvania Right To Know Components

	CAS-No.	Revision Date
Sodium	7440-23-5	1993-04-24
Paraffin oils	8012-95-1	2007-03-01

New Jersey Right To Know Components

	CAS-No.	Revision Date
Sodium	7440-23-5	1993-04-24
Paraffin oils	8012-95-1	2007-03-01

California Prop. 65 Components

WARNING! This product contains a chemical known to the State of California to cause cancer.	CAS-No.	Revision Date
Paraffin oils	8012-95-1	1987-02-27

16. OTHER INFORMATION

Full text of H-Statements referred to under sections 2 and 3.

Carc.	Carcinogenicity
Eye Dam.	Serious eye damage
H260	In contact with water releases flammable gases which may ignite spontaneously.
H314	Causes severe skin burns and eye damage.
H318	Causes serious eye damage.
H350	May cause cancer.
Skin Corr.	Skin corrosion
Water-react.	Substances and mixtures, which in contact with water, emit flammable gases

HMIS Rating

Health hazard:	3
Chronic Health Hazard:	*
Flammability:	4
Physical Hazard	2

NFPA Rating

Health hazard:	3
Fire Hazard:	4
Reactivity Hazard:	2
Special hazard.I:	W

Further information

Copyright 2015 Sigma-Aldrich Co. LLC. License granted to make unlimited paper copies for internal use only.
The above information is believed to be correct but does not purport to be all inclusive and shall be used only as a guide. The information in this document is based on the present state of our knowledge and is applicable to the product with regard to appropriate safety precautions. It does not represent any guarantee of the properties of the product. Sigma-Aldrich Corporation and its Affiliates shall not be held liable for any damage resulting from handling or from contact with the above product. See www.sigma-aldrich.com and/or the reverse side of invoice or packing slip for additional terms and conditions of sale.

Preparation Information

Sigma-Aldrich Corporation
Product Safety – Americas Region
1-800-521-8956

Version: 4.11 Revision Date: 03/05/2015 Print Date: 02/07/2016

SAFETY DATA SHEET

Version 3.14
Revision Date 12/02/2015
Print Date 02/18/2016

1. PRODUCT AND COMPANY IDENTIFICATION

1.1 Product identifiers

Product name : Styrene

Product Number : 240869
Brand : Aldrich
Index-No. : 601-026-00-0

CAS-No. : 100-42-5

1.2 Relevant identified uses of the substance or mixture and uses advised against

Identified uses : Laboratory chemicals, Synthesis of substances

1.3 Details of the supplier of the safety data sheet

Company : Sigma-Aldrich
3050 Spruce Street
SAINT LOUIS MO 63103
USA

Telephone : +1 800-325-5832
Fax : +1 800-325-5052

1.4 Emergency telephone number

Emergency Phone # : (314) 776-6555

2. HAZARDS IDENTIFICATION

2.1 Classification of the substance or mixture

GHS Classification in accordance with 29 CFR 1910 (OSHA HCS)
Flammable liquids (Category 3), H226
Acute toxicity, Inhalation (Category 4), H332
Skin irritation (Category 2), H315
Eye irritation (Category 2A), H319
Carcinogenicity (Category 2), H351
Reproductive toxicity (Category 2), H361
Specific target organ toxicity - repeated exposure (Category 1), H372
Acute aquatic toxicity (Category 2), H401

For the full text of the H-Statements mentioned in this Section, see Section 16.

2.2 GHS Label elements, including precautionary statements

Pictogram



Signal word Danger

Hazard statement(s)
H226 Flammable liquid and vapour.
H315 Causes skin irritation.
H319 Causes serious eye irritation.
H332 Harmful if inhaled.
H351 Suspected of causing cancer.
H361 Suspected of damaging fertility or the unborn child.

H372	Causes damage to organs through prolonged or repeated exposure.
H401	Toxic to aquatic life.

Precautionary statement(s)

P201	Obtain special instructions before use.
P202	Do not handle until all safety precautions have been read and understood.
P210	Keep away from heat/sparks/open flames/hot surfaces. No smoking.
P233	Keep container tightly closed.
P240	Ground/bond container and receiving equipment.
P241	Use explosion-proof electrical/ ventilating/ lighting/ equipment.
P242	Use only non-sparking tools.
P243	Take precautionary measures against static discharge.
P260	Do not breathe dust/ fume/ gas/ mist/ vapours/ spray.
P264	Wash skin thoroughly after handling.
P270	Do not eat, drink or smoke when using this product.
P271	Use only outdoors or in a well-ventilated area.
P273	Avoid release to the environment.
P280	Wear protective gloves/ protective clothing/ eye protection/ face protection.
P303 + P361 + P353	IF ON SKIN (or hair): Take off immediately all contaminated clothing. Rinse skin with water/shower.
P304 + P340 + P312	IF INHALED: Remove person to fresh air and keep comfortable for breathing. Call a POISON CENTER or doctor/ physician if you feel unwell.
P305 + P351 + P338	IF IN EYES: Rinse cautiously with water for several minutes. Remove contact lenses, if present and easy to do. Continue rinsing.
P308 + P313	IF exposed or concerned: Get medical advice/ attention.
P332 + P313	If skin irritation occurs: Get medical advice/ attention.
P337 + P313	If eye irritation persists: Get medical advice/ attention.
P362	Take off contaminated clothing and wash before reuse.
P370 + P378	In case of fire: Use dry sand, dry chemical or alcohol-resistant foam to extinguish.
P403 + P235	Store in a well-ventilated place. Keep cool.
P405	Store locked up.
P501	Dispose of contents/ container to an approved waste disposal plant.

2.3 Hazards not otherwise classified (HNOC) or not covered by GHS

Lachrymator.

3. COMPOSITION/INFORMATION ON INGREDIENTS

3.1 Substances

Synonyms	:	Phenylethylene Vinylbenzene
Formula	:	$C_8H_8C_8H_8$
Molecular weight	:	104.15 g/mol
CAS-No.	:	100-42-5
EC-No.	:	202-851-5
Index-No.	:	601-026-00-0

Hazardous components

Component	Classification	Concentration
Styrene		
	Flam. Liq. 3; Acute Tox. 4; Skin Irrit. 2; Eye Irrit. 2A; Carc. 2; Repr. 2; STOT RE 1; Aquatic Acute 2; H226, H315, H319, H332, H351, H361, H372, H401	<= 100 %

For the full text of the H-Statements mentioned in this Section, see Section 16.

4. FIRST AID MEASURES

4.1 Description of first aid measures

General advice
Consult a physician. Show this safety data sheet to the doctor in attendance.Move out of dangerous area.

If inhaled
If breathed in, move person into fresh air. If not breathing, give artificial respiration. Consult a physician.

In case of skin contact
Wash off with soap and plenty of water. Take victim immediately to hospital. Consult a physician.

In case of eye contact
Rinse thoroughly with plenty of water for at least 15 minutes and consult a physician.

If swallowed
Do NOT induce vomiting. Never give anything by mouth to an unconscious person. Rinse mouth with water. Consult a physician.

4.2 Most important symptoms and effects, both acute and delayed
The most important known symptoms and effects are described in the labelling (see section 2.2) and/or in section 11

4.3 Indication of any immediate medical attention and special treatment needed
No data available

5. FIREFIGHTING MEASURES

5.1 Extinguishing media

Suitable extinguishing media
Use water spray, alcohol-resistant foam, dry chemical or carbon dioxide.

5.2 Special hazards arising from the substance or mixture
Carbon oxides
Container explosion may occur under fire conditions., Vapours may form explosive mixture with air.

5.3 Advice for firefighters
Wear self-contained breathing apparatus for firefighting if necessary.

5.4 Further information
Use water spray to cool unopened containers.

6. ACCIDENTAL RELEASE MEASURES

6.1 Personal precautions, protective equipment and emergency procedures
Use personal protective equipment. Avoid breathing vapours, mist or gas. Ensure adequate ventilation. Remove all sources of ignition. Evacuate personnel to safe areas. Beware of vapours accumulating to form explosive concentrations. Vapours can accumulate in low areas.
For personal protection see section 8.

6.2 Environmental precautions
Prevent further leakage or spillage if safe to do so. Do not let product enter drains. Discharge into the environment must be avoided.

6.3 Methods and materials for containment and cleaning up
Contain spillage, and then collect with an electrically protected vacuum cleaner or by wet-brushing and place in container for disposal according to local regulations (see section 13).

6.4 Reference to other sections
For disposal see section 13.

7. HANDLING AND STORAGE

7.1 Precautions for safe handling
Avoid contact with skin and eyes. Avoid inhalation of vapour or mist.
Keep away from sources of ignition - No smoking.Take measures to prevent the build up of electrostatic charge.

For precautions see section 2.2.

7.2 Conditions for safe storage, including any incompatibilities

Keep container tightly closed in a dry and well-ventilated place. Containers which are opened must be carefully resealed and kept upright to prevent leakage.

Recommended storage temperature 2 - 8 °C

Light sensitive.
Storage class (TRGS 510): Flammable liquids

7.3 Specific end use(s)

Apart from the uses mentioned in section 1.2 no other specific uses are stipulated

8. EXPOSURE CONTROLS/PERSONAL PROTECTION

8.1 Control parameters

Components with workplace control parameters

Component	CAS-No.	Value	Control parameters	Basis
Styrene	100-42-5	TWA	50.000000 ppm 215.000000 mg/m3	USA. NIOSH Recommended Exposure Limits
		ST	100.000000 ppm 425.000000 mg/m3	USA. NIOSH Recommended Exposure Limits
	Remarks	See Table Z-2		
		TWA	100.000000 ppm	USA. Occupational Exposure Limits (OSHA) - Table Z-2
		Z37.15-1969		
		CEIL	200.000000 ppm	USA. Occupational Exposure Limits (OSHA) - Table Z-2
		Z37.15-1969		
		Peak	600.000000 ppm	USA. Occupational Exposure Limits (OSHA) - Table Z-2
		Z37.15-1969		
		TWA	20.000000 ppm	USA. ACGIH Threshold Limit Values (TLV)
		Central Nervous System impairment Upper Respiratory Tract irritation Peripheral neuropathy Substances for which there is a Biological Exposure Index or Indices (see BEI® section) Not classifiable as a human carcinogen		
		STEL	40.000000 ppm	USA. ACGIH Threshold Limit Values (TLV)
		Central Nervous System impairment Upper Respiratory Tract irritation Peripheral neuropathy Substances for which there is a Biological Exposure Index or Indices (see BEI® section) Not classifiable as a human carcinogen		
		TWA	100 ppm	USA. Occupational Exposure Limits (OSHA) - Table Z-2
		Z37.15-1969		

		CEIL	200 ppm	USA. Occupational Exposure Limits (OSHA) - Table Z-2
		Z37.15-1969		
		Peak	600 ppm	USA. Occupational Exposure Limits (OSHA) - Table Z-2
		Z37.15-1969		

Biological occupational exposure limits

Component	CAS-No.	Parameters	Value	Biological specimen	Basis
Styrene	100-42-5	Mandelic acid plus phenylglyoxylic acid	400mg/g Creatinine	Urine	ACGIH - Biological Exposure Indices (BEI)
	Remarks	End of shift (As soon as possible after exposure ceases)			
		Styrene	0.2000 mg/l	In venous blood	ACGIH - Biological Exposure Indices (BEI)
		End of shift (As soon as possible after exposure ceases)			
		Mandelic acid plus phenylglyoxylic acid	400mg/g Creatinine	Urine	ACGIH - Biological Exposure Indices (BEI)
		End of shift (As soon as possible after exposure ceases)			
		Styrene	40 µg/l	Urine	ACGIH - Biological Exposure Indices (BEI)
		End of shift (As soon as possible after exposure ceases)			

8.2 Exposure controls

Appropriate engineering controls
Handle in accordance with good industrial hygiene and safety practice. Wash hands before breaks and at the end of workday.

Personal protective equipment

Eye/face protection
Face shield and safety glasses Use equipment for eye protection tested and approved under appropriate government standards such as NIOSH (US) or EN 166(EU).

Skin protection
Handle with gloves. Gloves must be inspected prior to use. Use proper glove removal technique (without touching glove's outer surface) to avoid skin contact with this product. Dispose of contaminated gloves after use in accordance with applicable laws and good laboratory practices. Wash and dry hands.

Full contact
Material: Fluorinated rubber
Minimum layer thickness: 0.7 mm
Break through time: 480 min
Material tested:Vitoject® (KCL 890 / Aldrich Z677698, Size M)

Splash contact
Material: Nitrile rubber
Minimum layer thickness: 0.4 mm
Break through time: 32 min
Material tested:Camatril® (KCL 730 / Aldrich Z677442, Size M)

data source: KCL GmbH, D-36124 Eichenzell, phone +49 (0)6659 87300, e-mail sales@kcl.de, test method: EN374
If used in solution, or mixed with other substances, and under conditions which differ from EN 374, contact the supplier of the CE approved gloves. This recommendation is advisory only and must be evaluated by an industrial hygienist and safety officer familiar with the specific situation of anticipated use by our customers. It should not be construed as offering an approval for any specific use scenario.

Body Protection
Complete suit protecting against chemicals, Flame retardant antistatic protective clothing., The type of protective equipment must be selected according to the concentration and amount of the dangerous substance at the specific workplace.

Respiratory protection
Where risk assessment shows air-purifying respirators are appropriate use a full-face respirator with multi-purpose combination (US) or type ABEK (EN 14387) respirator cartridges as a backup to engineering controls. If the respirator is the sole means of protection, use a full-face supplied air respirator. Use respirators and components tested and approved under appropriate government standards such as NIOSH (US) or CEN (EU).

Control of environmental exposure
Prevent further leakage or spillage if safe to do so. Do not let product enter drains. Discharge into the environment must be avoided.

9. PHYSICAL AND CHEMICAL PROPERTIES

9.1 Information on basic physical and chemical properties

a)	Appearance	Form: liquid, clear Colour: colourless
b)	Odour	sweet
c)	Odour Threshold	No data available
d)	pH	No data available
e)	Melting point/freezing point	Melting point/range: -31 °C (-24 °F) - lit.
f)	Initial boiling point and boiling range	145 - 146 °C (293 - 295 °F) - lit.
g)	Flash point	32.0 °C (89.6 °F) - closed cup
h)	Evaporation rate	No data available
i)	Flammability (solid, gas)	No data available
j)	Upper/lower flammability or explosive limits	Upper explosion limit: 8.9 %(V) Lower explosion limit: 1.1 %(V)
k)	Vapour pressure	6 hPa (5 mmHg) at 20 °C (68 °F)
l)	Vapour density	3.6
m)	Relative density	0.906 g/cm3 at 25 °C (77 °F)
n)	Water solubility	0.05 g/l at 25 °C (77 °F) - slightly soluble
o)	Partition coefficient: n-octanol/water	No data available
p)	Auto-ignition temperature	490.0 °C (914.0 °F) 480.0 °C (896.0 °F)
q)	Decomposition temperature	No data available
r)	Viscosity	No data available
s)	Explosive properties	No data available
t)	Oxidizing properties	No data available

9.2 Other safety information

Relative vapour density	3.6

10. STABILITY AND REACTIVITY

10.1 Reactivity
No data available

10.2 Chemical stability
Stable under recommended storage conditions.
Test for peroxide formation before distillation or evaporation. Test for peroxide formation or discard after 1 year.
Stable under recommended storage conditions.

10.3 Possibility of hazardous reactions
Vapours may form explosive mixture with air.Vapours may form explosive mixture with air.

10.4 Conditions to avoid
May polymerize on exposure to light.
Heat, flames and sparks.

10.5 Incompatible materials
Oxidizing agents, Copper

10.6 Hazardous decomposition products
Other decomposition products - No data available
In the event of fire: see section 5

11. TOXICOLOGICAL INFORMATION

11.1 Information on toxicological effects

Acute toxicity
LD50 Oral - Rat - > 6,000 mg/kg

LC50 Inhalation - Rat - 4 h - 12,000 mg/m3

LD50 Dermal - Rat - male and female - > 2,000 mg/kg

No data available

Skin corrosion/irritation
Skin - Rabbit
Result: Skin irritation
(OECD Test Guideline 404)

Serious eye damage/eye irritation
Eyes - Rabbit
Result: Eye irritation - 24 h

Respiratory or skin sensitisation
Maximisation Test (GPMT) - Guinea pig
Does not cause skin sensitisation.
(OECD Test Guideline 406)

Germ cell mutagenicity
Laboratory experiments have shown mutagenic effects.

Carcinogenicity

This product is or contains a component that has been reported to be possibly carcinogenic based on its IARC, ACGIH, NTP, or EPA classification.

IARC:	2B - Group 2B: Possibly carcinogenic to humans (Styrene)
NTP:	Reasonably anticipated to be a human carcinogen (Styrene)
OSHA:	No component of this product present at levels greater than or equal to 0.1% is identified as a carcinogen or potential carcinogen by OSHA.

Reproductive toxicity
Suspected of damaging the unborn child. Suspected human reproductive toxicant

Specific target organ toxicity - single exposure
No data available

Specific target organ toxicity - repeated exposure
Causes damage to organs through prolonged or repeated exposure.

Aspiration hazard
No data available

Additional Information
RTECS: WL3675000

Dermatitis, Central nervous system depression, Nausea, Dizziness, Headache, To the best of our knowledge, the chemical, physical, and toxicological properties have not been thoroughly investigated.

Endocrine system. -

12. ECOLOGICAL INFORMATION

12.1 Toxicity

Toxicity to fish	NOEC - Pimephales promelas (fathead minnow) - 4 mg/l - 96 h
	LC50 - Pimephales promelas (fathead minnow) - 32 mg/l - 96 h
	LOEC - Pimephales promelas (fathead minnow) - 7.6 mg/l - 96 h
Toxicity to daphnia and other aquatic invertebrates	EC50 - Daphnia magna (Water flea) - 4.7 mg/l - 48 h (OECD Test Guideline 202)
Toxicity to algae	IC50 - Pseudokirchneriella subcapitata (green algae) - 1.4 mg/l - 72 h

12.2 Persistence and degradability

Biodegradability	aerobic - Exposure time 28 d Result: > 60 % - Readily biodegradable

12.3 Bioaccumulative potential
No data available

12.4 Mobility in soil
No data available

12.5 Results of PBT and vPvB assessment
PBT/vPvB assessment not available as chemical safety assessment not required/not conducted

12.6 Other adverse effects
An environmental hazard cannot be excluded in the event of unprofessional handling or disposal.
Toxic to aquatic life.

No data available

13. DISPOSAL CONSIDERATIONS

13.1 Waste treatment methods

Product
Burn in a chemical incinerator equipped with an afterburner and scrubber but exert extra care in igniting as this material is highly flammable. Offer surplus and non-recyclable solutions to a licensed disposal company. Contact a licensed professional waste disposal service to dispose of this material.

Contaminated packaging
Dispose of as unused product.

14. TRANSPORT INFORMATION

DOT (US)
UN number: 2055 Class: 3 Packing group: III
Proper shipping name: Styrene monomer, stabilized
Reportable Quantity (RQ): 1000 lbs

Poison Inhalation Hazard: No

IMDG
UN number: 2055 Class: 3 Packing group: III EMS-No: F-E, S-D
Proper shipping name: STYRENE MONOMER, STABILIZED

IATA
UN number: 2055 Class: 3 Packing group: III
Proper shipping name: Styrene monomer, stabilized

15. REGULATORY INFORMATION

SARA 302 Components
No chemicals in this material are subject to the reporting requirements of SARA Title III, Section 302.

SARA 313 Components
The following components are subject to reporting levels established by SARA Title III, Section 313:

	CAS-No.	Revision Date
Styrene	100-42-5	2007-07-01

SARA 311/312 Hazards
Fire Hazard, Chronic Health Hazard

Massachusetts Right To Know Components

	CAS-No.	Revision Date
Styrene	100-42-5	2007-07-01

Pennsylvania Right To Know Components

	CAS-No.	Revision Date
Styrene	100-42-5	2007-07-01

New Jersey Right To Know Components

	CAS-No.	Revision Date
Styrene	100-42-5	2007-07-01

California Prop. 65 Components
This product does not contain any chemicals known to State of California to cause cancer, birth defects, or any other reproductive harm.

16. OTHER INFORMATION

Full text of H-Statements referred to under sections 2 and 3.

Acute Tox.	Acute toxicity
Aquatic Acute	Acute aquatic toxicity
Carc.	Carcinogenicity
Eye Irrit.	Eye irritation
Flam. Liq.	Flammable liquids
H226	Flammable liquid and vapour.
H315	Causes skin irritation.
H319	Causes serious eye irritation.
H332	Harmful if inhaled.
H351	Suspected of causing cancer.
H361	Suspected of damaging fertility or the unborn child.
H372	Causes damage to organs through prolonged or repeated exposure.
H401	Toxic to aquatic life.

HMIS Rating

Health hazard:	1
Chronic Health Hazard:	*
Flammability:	3
Physical Hazard	0

NFPA Rating

Health hazard:	2
Fire Hazard:	3
Reactivity Hazard:	0

Further information

Copyright 2015 Sigma-Aldrich Co. LLC. License granted to make unlimited paper copies for internal use only.
The above information is believed to be correct but does not purport to be all inclusive and shall be used only as a guide. The information in this document is based on the present state of our knowledge and is applicable to the product with regard to appropriate safety precautions. It does not represent any guarantee of the properties of the product. Sigma-Aldrich Corporation and its Affiliates shall not be held liable for any damage resulting from handling or from contact with the above product. See www.sigma-aldrich.com and/or the reverse side of invoice or packing slip for additional terms and conditions of sale.

Preparation Information

Sigma-Aldrich Corporation
Product Safety – Americas Region
1-800-521-8956

Version: 3.14 Revision Date: 12/02/2015 Print Date: 02/18/2016

SAFETY DATA SHEET

Version 6.12
Revision Date 09/07/2024
Print Date 09/08/2024

SECTION 1: Identification of the substance/mixture and of the company/undertaking

1.1 Product identifiers

Product name : *tert*-Butanol

Product Number : 471712
Brand : Sigma-Aldrich
Index-No. : 603-005-00-1
CAS-No. : 75-65-0

1.2 Relevant identified uses of the substance or mixture and uses advised against

Identified uses : Laboratory chemicals, Synthesis of substances

Uses advised against : The product is being supplied under the TSCA R&D Exemption (40 CFR Section 720.36). It is the recipient's responsibility to comply with the requirements of the R&D exemption. The product may not be used for a non-exempt commercial purpose under TSCA unless appropriate consent is granted in writing by MilliporeSigma.

1.3 Details of the supplier of the safety data sheet

Company : Sigma-Aldrich Inc.
3050 SPRUCE ST
ST. LOUIS MO 63103
UNITED STATES

Telephone : +1 314 771-5765
Fax : +1 800 325-5052

1.4 Emergency telephone

Emergency Phone # : 800-424-9300 CHEMTREC (USA) +1-703-527-3887 CHEMTREC (International) 24 Hours/day; 7 Days/week

SECTION 2: Hazards identification

2.1 Classification of the substance or mixture

GHS Classification in accordance with 29 CFR 1910 (OSHA HCS)

Flammable liquids (Category 2), H225
Acute toxicity, Inhalation (Category 4), H332
Eye irritation (Category 2A), H319

The life science business of Merck KGaA, Darmstadt, Germany
operates as MilliporeSigma in the US and Canada

Specific target organ toxicity - single exposure (Category 3), Respiratory system, Central nervous system, H335, H336

For the full text of the H-Statements mentioned in this Section, see Section 16.

2.2 GHS Label elements, including precautionary statements

Pictogram



Signal Word Danger

Hazard Statements

H225	Highly flammable liquid and vapor.
H319	Causes serious eye irritation.
H332	Harmful if inhaled.
H335	May cause respiratory irritation.
H336	May cause drowsiness or dizziness.

Precautionary Statements

P210	Keep away from heat/ sparks/ open flames/ hot surfaces. No smoking.
P233	Keep container tightly closed.
P240	Ground/bond container and receiving equipment.
P241	Use explosion-proof electrical/ ventilating/ lighting/ equipment.
P242	Use only non-sparking tools.
P243	Take precautionary measures against static discharge.
P261	Avoid breathing mist or vapors.
P264	Wash skin thoroughly after handling.
P271	Use only outdoors or in a well-ventilated area.
P280	Wear protective gloves/ eye protection/ face protection.
P303 + P361 + P353	IF ON SKIN (or hair): Take off immediately all contaminated clothing. Rinse skin with water/ shower.
P304 + P340 + P312	IF INHALED: Remove person to fresh air and keep comfortable for breathing. Call a POISON CENTER/ doctor if you feel unwell.
P305 + P351 + P338	IF IN EYES: Rinse cautiously with water for several minutes. Remove contact lenses, if present and easy to do. Continue rinsing.
P337 + P313	If eye irritation persists: Get medical advice/ attention.
P370 + P378	In case of fire: Use dry sand, dry chemical or alcohol-resistant foam to extinguish.
P403 + P233	Store in a well-ventilated place. Keep container tightly closed.
P403 + P235	Store in a well-ventilated place. Keep cool.
P405	Store locked up.
P501	Dispose of contents/ container to an approved waste disposal plant.

2.3 Hazards not otherwise classified (HNOC) or not covered by GHS - none

SECTION 3: Composition/information on ingredients

3.1 Substances

Synonyms : 2-Methyl-2-propanol

The life science business of Merck KGaA, Darmstadt, Germany
operates as MilliporeSigma in the US and Canada

Trimethyl carbinol
tert-Butyl alcohol

Formula	:	$C_4H_{10}O$
Molecular weight	:	74.12 g/mol
CAS-No.	:	75-65-0
EC-No.	:	200-889-7
Index-No.	:	603-005-00-1

Component	Classification	Concentration
tert-Butanol		
	Flam. Liq. 2; Acute Tox. 4; Eye Irrit. 2A; STOT SE 3; H225, H332, H319, H335, H336 Concentration limits: 20 %: STOT SE 3, H335;	<= 100 %

For the full text of the H-Statements mentioned in this Section, see Section 16.

SECTION 4: First aid measures

4.1 Description of first-aid measures

General advice
Show this material safety data sheet to the doctor in attendance.

If inhaled
After inhalation: fresh air. Immediately call in physician. If breathing stops: immediately apply artificial respiration, if necessary also oxygen.

In case of skin contact
In case of skin contact: Take off immediately all contaminated clothing. Rinse skin with water/ shower.

In case of eye contact
After eye contact: rinse out with plenty of water. Call in ophthalmologist. Remove contact lenses.

If swallowed
After swallowing: immediately make victim drink water (two glasses at most). Consult a physician.

4.2 Most important symptoms and effects, both acute and delayed
The most important known symptoms and effects are described in the labelling (see section 2.2) and/or in section 11

4.3 Indication of any immediate medical attention and special treatment needed
No data available

The life science business of Merck KGaA, Darmstadt, Germany
operates as MilliporeSigma in the US and Canada

SECTION 5: Firefighting measures

5.1 Extinguishing media

Suitable extinguishing media
Carbon dioxide (CO2) Foam Dry powder

Unsuitable extinguishing media
For this substance/mixture no limitations of extinguishing agents are given.

5.2 Special hazards arising from the substance or mixture

Carbon oxides
Flash back possible over considerable distance.
Combustible.
Pay attention to flashback.
Vapors are heavier than air and may spread along floors.
Development of hazardous combustion gases or vapours possible in the event of fire.
Forms explosive mixtures with air at ambient temperatures.

5.3 Advice for firefighters

In the event of fire, wear self-contained breathing apparatus.

5.4 Further information

In case of fire: Evacuate area. Fight fire remotely due to the risk of explosion.Remove container from danger zone and cool with water. Prevent fire extinguishing water from contaminating surface water or the ground water system.

SECTION 6: Accidental release measures

6.1 Personal precautions, protective equipment and emergency procedures

Advice for non-emergency personnel: Do not breathe vapors, aerosols. Avoid substance contact. Ensure adequate ventilation. Keep away from heat and sources of ignition.
Evacuate the danger area, observe emergency procedures, consult an expert.
For personal protection see section 8.

6.2 Environmental precautions

Do not let product enter drains. Risk of explosion.

6.3 Methods and materials for containment and cleaning up

Cover drains. Collect, bind, and pump off spills. Observe possible material restrictions (see sections 7 and 10). Take up with liquid-absorbent material (e.g. Chemizorb®).
Dispose of properly. Clean up affected area.

6.4 Reference to other sections

For disposal see section 13.

SECTION 7: Handling and storage

7.1 Precautions for safe handling

Advice on safe handling
Work under hood. Do not inhale substance/mixture. Avoid generation of vapours/aerosols.

The life science business of Merck KGaA, Darmstadt, Germany
operates as MilliporeSigma in the US and Canada

Advice on protection against fire and explosion
Keep away from open flames, hot surfaces and sources of ignition.Take precautionary measures against static discharge.

Hygiene measures
Change contaminated clothing. Preventive skin protection recommended. Wash hands after working with substance.
For precautions see section 2.2.

7.2 Conditions for safe storage, including any incompatibilities

Storage conditions
Keep container tightly closed in a dry and well-ventilated place. Keep away from heat and sources of ignition.

Storage class
Storage class (TRGS 510): 3: Flammable liquids

7.3 Specific end use(s)
Apart from the uses mentioned in section 1.2 no other specific uses are stipulated

SECTION 8: Exposure controls/personal protection

8.1 Control parameters

Ingredients with workplace control parameters

Component	CAS-No.	Value	Control parameters	Basis
tert-Butanol	75-65-0	TWA	100 ppm	USA. ACGIH Threshold Limit Values (TLV)
	Remarks	Not classifiable as a human carcinogen		
		TWA	100 ppm 300 mg/m3	USA. NIOSH Recommended Exposure Limits
		ST	150 ppm 450 mg/m3	USA. NIOSH Recommended Exposure Limits
		TWA	100 ppm 300 mg/m3	USA. Occupational Exposure Limits (OSHA) - Table Z-1 Limits for Air Contaminants
		STEL	150 ppm 450 mg/m3	California permissible exposure limits for chemical contaminants (Title 8, Article 107)
		PEL	100 ppm 300 mg/m3	California permissible exposure limits for chemical contaminants (Title 8, Article 107)

8.2 Exposure controls

Appropriate engineering controls
Change contaminated clothing. Preventive skin protection recommended. Wash hands after working with substance.

The life science business of Merck KGaA, Darmstadt, Germany
operates as MilliporeSigma in the US and Canada

Personal protective equipment

Eye/face protection
Use equipment for eye protection tested and approved under appropriate government standards such as NIOSH (US) or EN 166(EU). Safety glasses

Skin protection
This recommendation applies only to the product stated in the safety data sheet, supplied by us and for the designated use. When dissolving in or mixing with other substances and under conditions deviating from those stated in EN 16523-1 please contact the supplier of CE-approved gloves (e.g. KCL GmbH, D-36124 Eichenzell, Internet: www.kcl.de).
Full contact
Material: Nitrile rubber
Minimum layer thickness: 0.4 mm
Break through time: 480 min
Material tested:Camatril® (KCL 730 / Aldrich Z677442, Size M)

This recommendation applies only to the product stated in the safety data sheet, supplied by us and for the designated use. When dissolving in or mixing with other substances and under conditions deviating from those stated in EN 16523-1 please contact the supplier of CE-approved gloves (e.g. KCL GmbH, D-36124 Eichenzell, Internet: www.kcl.de).
Splash contact
Material: Chloroprene
Minimum layer thickness: 0.65 mm
Break through time: 240 min
Material tested:KCL 720 Camapren®

Body Protection
Flame retardant antistatic protective clothing.

Respiratory protection
Recommended Filter type: Filter A (acc. to DIN 3181) for vapours of organic compounds
The entrepeneur has to ensure that maintenance, cleaning and testing of respiratory protective devices are carried out according to the instructions of the producer. These measures have to be properly documented.
required when vapours/aerosols are generated. Our recommendations on filtering respiratory protection are based on the following standards: DIN EN 143, DIN 14387 and other accompanying standards relating to the used respiratory protection system.

Control of environmental exposure
Do not let product enter drains. Risk of explosion.

SECTION 9: Physical and chemical properties

9.1 Information on basic physical and chemical properties

a)	Appearance	Form: liquid
b)	Odor	camphor-like
c)	Odor Threshold	ca.71 ppm

The life science business of Merck KGaA, Darmstadt, Germany
operates as MilliporeSigma in the US and Canada

d)	pH	at 20 °C (68 °F)neutral
e)	Melting point/freezing point	Melting point/ range: 23 - 26 °C (73 - 79 °F)
f)	Initial boiling point and boiling range	83 °C 181 °F
g)	Flash point	15 °C (59 °F) - closed cup
h)	Evaporation rate	No data available
i)	Flammability (solid, gas)	No data available
j)	Upper/lower flammability or explosive limits	Upper explosion limit: 8.0 %(V) Lower explosion limit: 2.3 %(V)
k)	Vapor pressure	40.7 hPa at 20 °C (68 °F)
l)	Vapor density	2.56
m)	Density	0.775 g/mL at 25 °C (77 °F)
	Relative density	No data available
n)	Water solubility	soluble
o)	Partition coefficient: n-octanol/water	log Pow: 0.30 - Bioaccumulation is not expected.
p)	Autoignition temperature	470 °C (878 °F) at 1,013 hPa - see user defined free text
q)	Decomposition temperature	No data available
r)	Viscosity	5.72 mm2/s at 25 °C (77 °F) - OECD Test Guideline 114 - 2.23 mm2/s at 45 °C (113 °F) - OECD Test Guideline 114 -
s)	Explosive properties	No data available
t)	Oxidizing properties	none

9.2 Other safety information

Surface tension	69.8 mN/m at 1.09g/l at 21 °C (70 °F) - OECD Test Guideline 115
Dissociation constant	19.2 at 20 °C (68 °F)
Relative vapor density	2.56

SECTION 10: Stability and reactivity

10.1 Reactivity

Vapors may form explosive mixture with air.

The life science business of Merck KGaA, Darmstadt, Germany
operates as MilliporeSigma in the US and Canada

10.2 Chemical stability
The product is chemically stable under standard ambient conditions (room temperature) .

10.3 Possibility of hazardous reactions
Violent reactions possible with:
Alkali metals
Alkaline earth metals
Strong acids
Aluminum
Strong oxidizing agents

10.4 Conditions to avoid
Warming.

10.5 Incompatible materials
No data available

10.6 Hazardous decomposition products
In the event of fire: see section 5

SECTION 11: Toxicological information

11.1 Information on toxicological effects

Acute toxicity
LD50 Oral - Rat - male and female - 3,046 mg/kg
(US-EPA)
Acute toxicity estimate Inhalation - 4 h - 11.1 mg/l - vapor

(Expert judgment)
Remarks: Classified according to Regulation (EU) 1272/2008, Annex VI (Table 3.1/3.2)
LD50 Dermal - Rabbit - male and female - > 2,000 mg/kg
(US-EPA)

Skin corrosion/irritation
Skin - Rabbit
Result: No skin irritation - 24 h
(Draize Test)

Serious eye damage/eye irritation
Eyes - Rabbit
Result: Causes serious eye irritation.
(US-EPA)

Respiratory or skin sensitization
Maximization Test - Guinea pig
Result: negative
(OECD Test Guideline 406)

Germ cell mutagenicity
Test Type: In vitro mammalian cell gene mutation test
Test system: Mouse lymphoma test
Metabolic activation: with and without metabolic activation
Method: OECD Test Guideline 476

The life science business of Merck KGaA, Darmstadt, Germany
operates as MilliporeSigma in the US and Canada

Result: negative
Test Type: Chromosome aberration test in vitro
Test system: Chinese hamster ovary cells
Metabolic activation: with and without metabolic activation
Method: OECD Test Guideline 473
Result: negative
Test Type: Ames test
Test system: Salmonella typhimurium
Metabolic activation: with and without metabolic activation
Method: OECD Test Guideline 471
Result: negative
Test Type: sister chromatid exchange assay
Test system: Chinese hamster ovary cells
Metabolic activation: with and without metabolic activation
Method: OECD Test Guideline 479
Result: negative

Test Type: Micronucleus test
Species: Mouse
Cell type: Red blood cells (erythrocytes)
Application Route: Oral
Method: OECD Test Guideline 474
Result: negative

Carcinogenicity

IARC: No ingredient of this product present at levels greater than or equal to 0.1% is identified as probable, possible or confirmed human carcinogen by IARC.

NTP: No ingredient of this product present at levels greater than or equal to 0.1% is identified as a known or anticipated carcinogen by NTP.

OSHA: No component of this product present at levels greater than or equal to 0.1% is on OSHA's list of regulated carcinogens.

Reproductive toxicity
No data available

Specific target organ toxicity - single exposure
Inhalation - May cause respiratory irritation. - Respiratory system
Remarks: Classified according to Regulation (EU) 1272/2008, Annex VI (Table 3.1/3.2)
Inhalation - May cause drowsiness or dizziness. - Nervous system

Specific target organ toxicity - repeated exposure
No data available

Aspiration hazard
No data available

11.2 Additional Information

RTECS: EO1925000
drying, cracking of the skin, Skin irritation
To the best of our knowledge, the chemical, physical, and toxicological properties have not been thoroughly investigated.

Liver - Irregularities - Based on Human Evidence

The life science business of Merck KGaA, Darmstadt, Germany
operates as MilliporeSigma in the US and Canada

Liver - Irregularities - Based on Human Evidence

SECTION 12: Ecological information

12.1 Toxicity

Toxicity to fish	flow-through test LC50 - Pimephales promelas (fathead minnow) - > 961 mg/l - 96 h (OECD Test Guideline 203)
Toxicity to daphnia and other aquatic invertebrates	static test EC50 - Daphnia magna (Water flea) - 933 mg/l - 48 h (Directive 67/548/EEC, Annex V, C.2.)
Toxicity to algae	static test ErC50 - Pseudokirchneriella subcapitata (green algae) - > 976 mg/l - 72 h (OECD Test Guideline 201)
Toxicity to bacteria	static test EC50 - Pseudomonas putida - > 10,000 mg/l - 16 h (DIN 38 412 Part 8)
	static test EC10 - Pseudomonas putida - 6,900 mg/l - 16 h (DIN 38 412 Part 8)
Toxicity to daphnia and other aquatic invertebrates(Chronic toxicity)	semi-static test EC50 - Daphnia magna (Water flea) - > 100 mg/l - 21 d (OECD Test Guideline 211)
	semi-static test NOEC - Daphnia magna (Water flea) - 100 mg/l - 21 d (OECD Test Guideline 211)

12.2 Persistence and degradability

Biodegradability	aerobic - Exposure time 56 d Result: 66 % - Inherently biodegradable. Remarks: (ECHA)

12.3 Bioaccumulative potential

No data available

12.4 Mobility in soil

No data available

12.5 Results of PBT and vPvB assessment

PBT/vPvB assessment not available as chemical safety assessment not required/not conducted

12.6 Endocrine disrupting properties

No data available

12.7 Other adverse effects

No data available

The life science business of Merck KGaA, Darmstadt, Germany
operates as MilliporeSigma in the US and Canada

SECTION 13: Disposal considerations

13.1 Waste treatment methods

Product
Waste material must be disposed of in accordance with the national and local regulations. Leave chemicals in original containers. No mixing with other waste. Handle uncleaned containers like the product itself.

SECTION 14: Transport information

DOT (US)
UN number: 1120 Class: 3 Packing group: II
Proper shipping name: Butanols
Reportable Quantity (RQ):
Poison Inhalation Hazard: No

IMDG
UN number: 1120 Class: 3 Packing group: II EMS-No: F-E, S-D
Proper shipping name: BUTANOLS

IATA
UN number: 1120 Class: 3 Packing group: II
Proper shipping name: Butanols

SECTION 15: Regulatory information

CERCLA Reportable Quantity
This material does not contain any components with a CERCLA RQ.

SARA 304 Extremely Hazardous Substances Reportable Quantity
This material does not contain any components with a section 304 EHS RQ.

SARA 302 Extremely Hazardous Substances Threshold Planning Quantity
This material does not contain any components with a section 302 EHS TPQ.

SARA 311/312 Hazards : Fire Hazard
Acute Health Hazard
Chronic Health Hazard

SARA 313 : The following components are subject to reporting levels established by SARA Title III, Section 313:

tert-Butanol	75-65-0	>= 90 - <= 100 %

The life science business of Merck KGaA, Darmstadt, Germany
operates as MilliporeSigma in the US and Canada

US State Regulations

Massachusetts Right To Know

tert-Butanol	75-65-0

Pennsylvania Right To Know

tert-Butanol	75-65-0

Maine Chemicals of High Concern

Product does not contain any listed chemicals

Vermont Chemicals of High Concern

Product does not contain any listed chemicals

Washington Chemicals of High Concern

Product does not contain any listed chemicals

The ingredients of this product are reported in the following inventories:

TSCA : All substances listed as active on the TSCA inventory

TSCA list

No substances are subject to a Significant New Use Rule.

No substances are subject to TSCA 12(b) export notification requirements.

SECTION 16: Other information

Further information

The information is believed to be correct but is not exhaustive and will be used solely as a guideline, which is based on current knowledge of the chemical substance or mixture and is applicable to appropriate safety precautions for the product. It does not represent any guarantee of the properties of the product. Sigma-Aldrich Corporation and its Affiliates shall not be held liable for any damage resulting from handling or from contact with the above product. See www.sigma-aldrich.com and/or the reverse side of invoice or packing slip for additional terms and conditions of sale.

Copyright 2020 Sigma-Aldrich Co. LLC. License granted to make unlimited paper copies for internal use only.

The branding on the header and/or footer of this document may temporarily not visually match the product purchased as we transition our branding. However, all of the information in the document regarding the product remains unchanged and matches the product ordered. For further information please contact mlsbranding@sial.com.

Version: 6.12 Revision Date: 09/07/2024 Print Date: 09/08/2024

The life science business of Merck KGaA, Darmstadt, Germany
operates as MilliporeSigma in the US and Canada

SAFETY DATA SHEET

Version 3.5
Revision Date 11/04/2015
Print Date 02/22/2016

1. PRODUCT AND COMPANY IDENTIFICATION

1.1 Product identifiers

Product name : *tert*-Butylbenzene

Product Number : B90602
Brand : Aldrich

CAS-No. : 98-06-6

1.2 Relevant identified uses of the substance or mixture and uses advised against

Identified uses : Laboratory chemicals, Synthesis of substances

1.3 Details of the supplier of the safety data sheet

Company : Sigma-Aldrich
3050 Spruce Street
SAINT LOUIS MO 63103
USA

Telephone : +1 800-325-5832
Fax : +1 800-325-5052

1.4 Emergency telephone number

Emergency Phone # : (314) 776-6555

2. HAZARDS IDENTIFICATION

2.1 Classification of the substance or mixture

GHS Classification in accordance with 29 CFR 1910 (OSHA HCS)
Flammable liquids (Category 3), H226
Eye irritation (Category 2A), H319
Acute aquatic toxicity (Category 2), H401
Chronic aquatic toxicity (Category 2), H411

For the full text of the H-Statements mentioned in this Section, see Section 16.

2.2 GHS Label elements, including precautionary statements

Pictogram



Signal word Warning

Hazard statement(s)
H226 Flammable liquid and vapour.
H319 Causes serious eye irritation.
H411 Toxic to aquatic life with long lasting effects.

Precautionary statement(s)
P210 Keep away from heat/sparks/open flames/hot surfaces. No smoking.
P233 Keep container tightly closed.
P240 Ground/bond container and receiving equipment.
P241 Use explosion-proof electrical/ ventilating/ lighting/ equipment.
P242 Use only non-sparking tools.
P243 Take precautionary measures against static discharge.

P264	Wash skin thoroughly after handling.
P273	Avoid release to the environment.
P280	Wear protective gloves/ protective clothing/ eye protection/ face protection.
P303 + P361 + P353	IF ON SKIN (or hair): Remove/ Take off immediately all contaminated clothing. Rinse skin with water/ shower.
P305 + P351 + P338	IF IN EYES: Rinse cautiously with water for several minutes. Remove contact lenses, if present and easy to do. Continue rinsing.
P337 + P313	If eye irritation persists: Get medical advice/ attention.
P370 + P378	In case of fire: Use dry sand, dry chemical or alcohol-resistant foam for extinction.
P391	Collect spillage.
P403 + P235	Store in a well-ventilated place. Keep cool.
P501	Dispose of contents/ container to an approved waste disposal plant.

2.3 Hazards not otherwise classified (HNOC) or not covered by GHS - none

3. COMPOSITION/INFORMATION ON INGREDIENTS

3.1 Substances

Synonyms : 2-Methyl-2-phenylpropane

Formula : $C_{10}H_{14}$

Molecular weight : 134.22 g/mol

CAS-No. : 98-06-6

EC-No. : 202-632-4

Hazardous components

Component	Classification	Concentration
tert-Butylbenzene		
	Flam. Liq. 3; Eye Irrit. 2A; Aquatic Acute 2; Aquatic Chronic 2; H226, H319, H411	<= 100 %

For the full text of the H-Statements mentioned in this Section, see Section 16.

4. FIRST AID MEASURES

4.1 Description of first aid measures

General advice
Consult a physician. Show this safety data sheet to the doctor in attendance.Move out of dangerous area.

If inhaled
If breathed in, move person into fresh air. If not breathing, give artificial respiration. Consult a physician.

In case of skin contact
Wash off with soap and plenty of water. Consult a physician.

In case of eye contact
Rinse thoroughly with plenty of water for at least 15 minutes and consult a physician.

If swallowed
Do NOT induce vomiting. Never give anything by mouth to an unconscious person. Rinse mouth with water. Consult a physician.

4.2 Most important symptoms and effects, both acute and delayed
The most important known symptoms and effects are described in the labelling (see section 2.2) and/or in section 11

4.3 Indication of any immediate medical attention and special treatment needed
No data available

5. FIREFIGHTING MEASURES

5.1 Extinguishing media

Suitable extinguishing media
For small (incipient) fires, use media such as "alcohol" foam, dry chemical, or carbon dioxide. For large fires, apply water from as far as possible. Use very large quantities (flooding) of water applied as a mist or spray; solid streams of water may be ineffective. Cool all affected containers with flooding quantities of water.

5.2 Special hazards arising from the substance or mixture
Carbon oxides

5.3 Advice for firefighters
Wear self-contained breathing apparatus for firefighting if necessary.

5.4 Further information
Use water spray to cool unopened containers.

6. ACCIDENTAL RELEASE MEASURES

6.1 Personal precautions, protective equipment and emergency procedures
Use personal protective equipment. Avoid breathing vapours, mist or gas. Ensure adequate ventilation. Remove all sources of ignition. Beware of vapours accumulating to form explosive concentrations. Vapours can accumulate in low areas.
For personal protection see section 8.

6.2 Environmental precautions
Prevent further leakage or spillage if safe to do so. Do not let product enter drains. Discharge into the environment must be avoided.

6.3 Methods and materials for containment and cleaning up
Contain spillage, and then collect with an electrically protected vacuum cleaner or by wet-brushing and place in container for disposal according to local regulations (see section 13).

6.4 Reference to other sections
For disposal see section 13.

7. HANDLING AND STORAGE

7.1 Precautions for safe handling
Avoid contact with skin and eyes. Avoid inhalation of vapour or mist.
Keep away from sources of ignition - No smoking.Take measures to prevent the build up of electrostatic charge.
For precautions see section 2.2.

7.2 Conditions for safe storage, including any incompatibilities
Store in cool place. Keep container tightly closed in a dry and well-ventilated place. Containers which are opened must be carefully resealed and kept upright to prevent leakage.

7.3 Specific end use(s)
Apart from the uses mentioned in section 1.2 no other specific uses are stipulated

8. EXPOSURE CONTROLS/PERSONAL PROTECTION

8.1 Control parameters

Components with workplace control parameters
Contains no substances with occupational exposure limit values.

8.2 Exposure controls

Appropriate engineering controls
Handle in accordance with good industrial hygiene and safety practice. Wash hands before breaks and at the end of workday.

Personal protective equipment

Eye/face protection
Face shield and safety glasses Use equipment for eye protection tested and approved under appropriate government standards such as NIOSH (US) or EN 166(EU).

Skin protection
Handle with gloves. Gloves must be inspected prior to use. Use proper glove removal technique (without touching glove's outer surface) to avoid skin contact with this product. Dispose of contaminated gloves after use in accordance with applicable laws and good laboratory practices. Wash and dry hands.

Full contact
Material: Fluorinated rubber
Minimum layer thickness: 0.7 mm
Break through time: 480 min
Material tested:Vitoject® (KCL 890 / Aldrich Z677698, Size M)

Splash contact
Material: Fluorinated rubber
Minimum layer thickness: 0.7 mm
Break through time: 480 min
Material tested:Vitoject® (KCL 890 / Aldrich Z677698, Size M)

data source: KCL GmbH, D-36124 Eichenzell, phone +49 (0)6659 87300, e-mail sales@kcl.de, test method: EN374
If used in solution, or mixed with other substances, and under conditions which differ from EN 374, contact the supplier of the CE approved gloves. This recommendation is advisory only and must be evaluated by an industrial hygienist and safety officer familiar with the specific situation of anticipated use by our customers. It should not be construed as offering an approval for any specific use scenario.

Body Protection
Impervious clothing, Flame retardant antistatic protective clothing., The type of protective equipment must be selected according to the concentration and amount of the dangerous substance at the specific workplace.

Respiratory protection
Where risk assessment shows air-purifying respirators are appropriate use a full-face respirator with multi-purpose combination (US) or type ABEK (EN 14387) respirator cartridges as a backup to engineering controls. If the respirator is the sole means of protection, use a full-face supplied air respirator. Use respirators and components tested and approved under appropriate government standards such as NIOSH (US) or CEN (EU).

Control of environmental exposure
Prevent further leakage or spillage if safe to do so. Do not let product enter drains. Discharge into the environment must be avoided.

9. PHYSICAL AND CHEMICAL PROPERTIES

9.1 Information on basic physical and chemical properties

a)	Appearance	Form: liquid, clear Colour: colourless
b)	Odour	No data available
c)	Odour Threshold	No data available
d)	pH	No data available
e)	Melting point/freezing point	Melting point/range: -58 °C (-72 °F) - lit.
f)	Initial boiling point and boiling range	169 °C (336 °F) - lit.
g)	Flash point	34.0 °C (93.2 °F) - closed cup
h)	Evaporation rate	No data available
i)	Flammability (solid, gas)	No data available
j)	Upper/lower	Lower explosion limit: 0.8 %(V)

	flammability or explosive limits	
k)	Vapour pressure	No data available
l)	Vapour density	No data available
m)	Relative density	0.867 g/cm3 at 25 °C (77 °F)
n)	Water solubility	No data available
o)	Partition coefficient: n-octanol/water	log Pow: 3.80
p)	Auto-ignition temperature	450.0 °C (842.0 °F)
q)	Decomposition temperature	No data available
r)	Viscosity	No data available
s)	Explosive properties	No data available
t)	Oxidizing properties	No data available

9.2 Other safety information
No data available

10. STABILITY AND REACTIVITY

10.1 Reactivity
No data available

10.2 Chemical stability
Stable under recommended storage conditions.

10.3 Possibility of hazardous reactions
Vapours may form explosive mixture with air.

10.4 Conditions to avoid
Heat, flames and sparks.

10.5 Incompatible materials
Strong oxidizing agents

10.6 Hazardous decomposition products
Other decomposition products - No data available
In the event of fire: see section 5

11. TOXICOLOGICAL INFORMATION

11.1 Information on toxicological effects

Acute toxicity
LD50 Oral - Rat - 3,045 mg/kg
Remarks: Behavioral:Somnolence (general depressed activity). Behavioral:Tremor. Gastrointestinal:Changes in structure or function of salivary glands.

Inhalation: No data available

Dermal: No data available

No data available

Skin corrosion/irritation
No data available

Serious eye damage/eye irritation
No data available

Respiratory or skin sensitisation
No data available

Germ cell mutagenicity
No data available

Carcinogenicity

IARC: No component of this product present at levels greater than or equal to 0.1% is identified as probable, possible or confirmed human carcinogen by IARC.

ACGIH: No component of this product present at levels greater than or equal to 0.1% is identified as a carcinogen or potential carcinogen by ACGIH.

NTP: No component of this product present at levels greater than or equal to 0.1% is identified as a known or anticipated carcinogen by NTP.

OSHA: No component of this product present at levels greater than or equal to 0.1% is identified as a carcinogen or potential carcinogen by OSHA.

Reproductive toxicity
No data available

No data available

Specific target organ toxicity - single exposure
No data available

Specific target organ toxicity - repeated exposure
No data available

Aspiration hazard
No data available

Additional Information
RTECS: CY9120000

To the best of our knowledge, the chemical, physical, and toxicological properties have not been thoroughly investigated.

12. ECOLOGICAL INFORMATION

12.1 Toxicity

Toxicity to fish	LC0 - Leuciscus idus (Golden orfe) - 44 mg/l - 48.0 h
	LC50 - Leuciscus idus (Golden orfe) - 65 mg/l - 48.0 h
Toxicity to daphnia and other aquatic invertebrates	LC50 - Daphnia magna (Water flea) - 41 mg/l - 24 h

12.2 Persistence and degradability
No data available

12.3 Bioaccumulative potential
No data available

12.4 Mobility in soil
No data available

12.5 Results of PBT and vPvB assessment
PBT/vPvB assessment not available as chemical safety assessment not required/not conducted

12.6 Other adverse effects
An environmental hazard cannot be excluded in the event of unprofessional handling or disposal.
Toxic to aquatic life.

13. DISPOSAL CONSIDERATIONS

13.1 Waste treatment methods

Product
Burn in a chemical incinerator equipped with an afterburner and scrubber but exert extra care in igniting as this material is highly flammable. Offer surplus and non-recyclable solutions to a licensed disposal company. Contact a licensed professional waste disposal service to dispose of this material.

Contaminated packaging
Dispose of as unused product.

14. TRANSPORT INFORMATION

DOT (US)
UN number: 2709 Class: 3 Packing group: III
Proper shipping name: Butyl benzenes
Marine pollutant:yes
Poison Inhalation Hazard: No

IMDG
UN number: 2709 Class: 3 Packing group: III EMS-No: F-E, S-D
Proper shipping name: BUTYLBENZENES
Marine pollutant:yes

IATA
UN number: 2709 Class: 3 Packing group: III
Proper shipping name: Butylbenzenes

15. REGULATORY INFORMATION

SARA 302 Components
No chemicals in this material are subject to the reporting requirements of SARA Title III, Section 302.

SARA 313 Components
This material does not contain any chemical components with known CAS numbers that exceed the threshold (De Minimis) reporting levels established by SARA Title III, Section 313.

SARA 311/312 Hazards
Fire Hazard, Acute Health Hazard

Massachusetts Right To Know Components
No components are subject to the Massachusetts Right to Know Act.

Pennsylvania Right To Know Components

	CAS-No.	Revision Date
tert-Butylbenzene	98-06-6	1993-04-24

New Jersey Right To Know Components

	CAS-No.	Revision Date
tert-Butylbenzene	98-06-6	1993-04-24

California Prop. 65 Components
This product does not contain any chemicals known to State of California to cause cancer, birth defects, or any other reproductive harm.

16. OTHER INFORMATION

Full text of H-Statements referred to under sections 2 and 3.

Aquatic Acute	Acute aquatic toxicity
Aquatic Chronic	Chronic aquatic toxicity
Eye Irrit.	Eye irritation
Flam. Liq.	Flammable liquids

H226	Flammable liquid and vapour.
H319	Causes serious eye irritation.
H401	Toxic to aquatic life.
H411	Toxic to aquatic life with long lasting effects.

HMIS Rating

Health hazard:	2
Chronic Health Hazard:	
Flammability:	3
Physical Hazard	0

NFPA Rating

Health hazard:	2
Fire Hazard:	3
Reactivity Hazard:	0

Further information

Copyright 2015 Sigma-Aldrich Co. LLC. License granted to make unlimited paper copies for internal use only.
The above information is believed to be correct but does not purport to be all inclusive and shall be used only as a guide. The information in this document is based on the present state of our knowledge and is applicable to the product with regard to appropriate safety precautions. It does not represent any guarantee of the properties of the product. Sigma-Aldrich Corporation and its Affiliates shall not be held liable for any damage resulting from handling or from contact with the above product. See www.sigma-aldrich.com and/or the reverse side of invoice or packing slip for additional terms and conditions of sale.

Preparation Information

Sigma-Aldrich Corporation
Product Safety – Americas Region
1-800-521-8956

Version: 3.5 Revision Date: 11/04/2015 Print Date: 02/22/2016

SAFETY DATA SHEET

Version 8.10
Revision Date 09/06/2024
Print Date 09/07/2024

SECTION 1: Identification of the substance/mixture and of the company/undertaking

1.1 Product identifiers

Product name : Tetrachloroethylene

Product Number : 371696
Brand : Sigma-Aldrich
Index-No. : 602-028-00-4
CAS-No. : 127-18-4

1.2 Relevant identified uses of the substance or mixture and uses advised against

Identified uses : Laboratory chemicals, Synthesis of substances

Uses advised against : The product is being supplied under the TSCA R&D Exemption (40 CFR Section 720.36). It is the recipient's responsibility to comply with the requirements of the R&D exemption. The product may not be used for a non-exempt commercial purpose under TSCA unless appropriate consent is granted in writing by MilliporeSigma.

1.3 Details of the supplier of the safety data sheet

Company : Sigma-Aldrich Inc.
3050 SPRUCE ST
ST. LOUIS MO 63103
UNITED STATES

Telephone : +1 314 771-5765
Fax : +1 800 325-5052

1.4 Emergency telephone

Emergency Phone # : 800-424-9300 CHEMTREC (USA) +1-703-527-3887 CHEMTREC (International) 24 Hours/day; 7 Days/week

SECTION 2: Hazards identification

2.1 Classification of the substance or mixture

GHS Classification in accordance with 29 CFR 1910 (OSHA HCS)

Skin irritation (Category 2), H315
Eye irritation (Category 2A), H319
Skin sensitization (Category 1), H317

The life science business of Merck KGaA, Darmstadt, Germany
operates as MilliporeSigma in the US and Canada

Carcinogenicity (Category 2), H351
Specific target organ toxicity - single exposure (Category 3), Central nervous system, H336
Short-term (acute) aquatic hazard (Category 2), H401
Long-term (chronic) aquatic hazard (Category 2), H411

For the full text of the H-Statements mentioned in this Section, see Section 16.

2.2 GHS Label elements, including precautionary statements

Pictogram



Signal Word: Warning

Hazard Statements

H315	Causes skin irritation.
H317	May cause an allergic skin reaction.
H319	Causes serious eye irritation.
H336	May cause drowsiness or dizziness.
H351	Suspected of causing cancer.
H411	Toxic to aquatic life with long lasting effects.

Precautionary Statements

P201	Obtain special instructions before use.
P202	Do not handle until all safety precautions have been read and understood.
P261	Avoid breathing mist or vapors.
P264	Wash skin thoroughly after handling.
P271	Use only outdoors or in a well-ventilated area.
P272	Contaminated work clothing must not be allowed out of the workplace.
P273	Avoid release to the environment.
P280	Wear protective gloves/ protective clothing/ eye protection/ face protection.
P302 + P352	IF ON SKIN: Wash with plenty of soap and water.
P304 + P340 + P312	IF INHALED: Remove person to fresh air and keep comfortable for breathing. Call a POISON CENTER/ doctor if you feel unwell.
P305 + P351 + P338	IF IN EYES: Rinse cautiously with water for several minutes. Remove contact lenses, if present and easy to do. Continue rinsing.
P308 + P313	IF exposed or concerned: Get medical advice/ attention.
P333 + P313	If skin irritation or rash occurs: Get medical advice/ attention.
P337 + P313	If eye irritation persists: Get medical advice/ attention.
P362	Take off contaminated clothing and wash before reuse.
P391	Collect spillage.
P403 + P233	Store in a well-ventilated place. Keep container tightly closed.
P405	Store locked up.
P501	Dispose of contents/ container to an approved waste disposal plant.

2.3 Hazards not otherwise classified (HNOC) or not covered by GHS - none

The life science business of Merck KGaA, Darmstadt, Germany
operates as MilliporeSigma in the US and Canada

SECTION 3: Composition/information on ingredients

3.1 Substances

Synonyms	:	Perchloroethylene PCE
Formula	:	C_2Cl_4
Molecular weight	:	165.83 g/mol
CAS-No.	:	127-18-4
EC-No.	:	204-825-9
Index-No.	:	602-028-00-4

Component	Classification	Concentration
Tetrachlorethylene		
	Skin Irrit. 2; Eye Irrit. 2A; Skin Sens. 1; Carc. 2; STOT SE 3; Aquatic Acute 2; Aquatic Chronic 2; H315, H319, H317, H351, H336, H401, H411 Concentration limits: >= 20 %: STOT SE 3, H336;	<= 100 %

For the full text of the H-Statements mentioned in this Section, see Section 16.

SECTION 4: First aid measures

4.1 Description of first-aid measures

General advice
Show this material safety data sheet to the doctor in attendance.

If inhaled
After inhalation: fresh air. Call in physician.

In case of skin contact
In case of skin contact: Take off immediately all contaminated clothing. Rinse skin with water/ shower. Consult a physician.

In case of eye contact
After eye contact: rinse out with plenty of water. Call in ophthalmologist. Remove contact lenses.

If swallowed
After swallowing: immediately make victim drink water (two glasses at most). Consult a physician.

4.2 Most important symptoms and effects, both acute and delayed

The most important known symptoms and effects are described in the labelling (see section 2.2) and/or in section 11

The life science business of Merck KGaA, Darmstadt, Germany
operates as MilliporeSigma in the US and Canada

4.3 Indication of any immediate medical attention and special treatment needed
No data available

SECTION 5: Firefighting measures

5.1 Extinguishing media

Suitable extinguishing media
Water Foam Carbon dioxide (CO2) Dry powder

Unsuitable extinguishing media
For this substance/mixture no limitations of extinguishing agents are given.

5.2 Special hazards arising from the substance or mixture
Carbon oxides
Hydrogen chloride gas
Combustible.
Development of hazardous combustion gases or vapours possible in the event of fire.

5.3 Advice for firefighters
Stay in danger area only with self-contained breathing apparatus. Prevent skin contact by keeping a safe distance or by wearing suitable protective clothing.

5.4 Further information
Suppress (knock down) gases/vapors/mists with a water spray jet. Prevent fire extinguishing water from contaminating surface water or the ground water system.

SECTION 6: Accidental release measures

6.1 Personal precautions, protective equipment and emergency procedures
Advice for non-emergency personnel: Do not breathe vapors, aerosols. Avoid substance contact. Ensure adequate ventilation. Evacuate the danger area, observe emergency procedures, consult an expert.
For personal protection see section 8.

6.2 Environmental precautions
Do not let product enter drains.

6.3 Methods and materials for containment and cleaning up
Cover drains. Collect, bind, and pump off spills. Observe possible material restrictions (see sections 7 and 10). Take up with liquid-absorbent material (e.g. Chemizorb®). Dispose of properly. Clean up affected area.

6.4 Reference to other sections
For disposal see section 13.

SECTION 7: Handling and storage

7.1 Precautions for safe handling

Advice on safe handling
Work under hood. Do not inhale substance/mixture. Avoid generation of vapours/aerosols.

The life science business of Merck KGaA, Darmstadt, Germany
operates as MilliporeSigma in the US and Canada

Hygiene measures
Immediately change contaminated clothing. Apply preventive skin protection. Wash hands and face after working with substance.
For precautions see section 2.2.

7.2 Conditions for safe storage, including any incompatibilities

Storage conditions
Tightly closed. Keep in a well-ventilated place. Keep locked up or in an area accessible only to qualified or authorized persons.

Storage class
Storage class (TRGS 510): 6.1C: Combustible, acute toxic Cat.3 / toxic compounds or compounds which causing chronic effects

7.3 Specific end use(s)
Apart from the uses mentioned in section 1.2 no other specific uses are stipulated

SECTION 8: Exposure controls/personal protection

8.1 Control parameters

Ingredients with workplace control parameters

Component	CAS-No.	Value	Control parameters	Basis
Tetrachlorethylene	127-18-4	TWA	25 ppm	USA. ACGIH Threshold Limit Values (TLV)
	Remarks	Confirmed animal carcinogen with unknown relevance to humans		
		STEL	100 ppm	USA. ACGIH Threshold Limit Values (TLV)
		Confirmed animal carcinogen with unknown relevance to humans		
		Potential Occupational Carcinogen		

The life science business of Merck KGaA, Darmstadt, Germany
operates as MilliporeSigma in the US and Canada

		TWA	100 ppm	USA. Occupational Exposure Limits (OSHA) - Table Z-2
		CEIL	200 ppm	USA. Occupational Exposure Limits (OSHA) - Table Z-2
		Peak	300 ppm	USA. Occupational Exposure Limits (OSHA) - Table Z-2
		PEL	25 ppm 170 mg/m3	California permissible exposure limits for chemical contaminants (Title 8, Article 107)
		STEL	100 ppm 685 mg/m3	California permissible exposure limits for chemical contaminants (Title 8, Article 107)
		C	300 ppm	California permissible exposure limits for chemical contaminants (Title 8, Article 107)

Biological occupational exposure limits

Component	CAS-No.	Parameters	Value	Biological specimen	Basis
Tetrachlorethylene	127-18-4	Tetrachloroethylene	3parts per million	In end-exhaled air	ACGIH - Biological Exposure Indices (BEI)
	Remarks	Prior to shift (16 hours after exposure ceases)			
		Tetrachloroethylene	0.5 mg/l	In blood	ACGIH - Biological Exposure Indices (BEI)
		Prior to shift (16 hours after exposure ceases)			

8.2 Exposure controls

Appropriate engineering controls
Immediately change contaminated clothing. Apply preventive skin protection. Wash hands and face after working with substance.

Personal protective equipment

Eye/face protection
Use equipment for eye protection tested and approved under appropriate government standards such as NIOSH (US) or EN 166(EU). Safety glasses

Skin protection
This recommendation applies only to the product stated in the safety data sheet, supplied by us and for the designated use. When dissolving in or mixing with other substances and under conditions deviating from those stated in EN 16523-1 please contact the supplier of CE-approved gloves (e.g. KCL GmbH, D-36124 Eichenzell, Internet: www.kcl.de).
Full contact
Material: Viton®
Minimum layer thickness: 0.7 mm

The life science business of Merck KGaA, Darmstadt, Germany
operates as MilliporeSigma in the US and Canada

Break through time: 480 min
Material tested:Vitoject® (KCL 890 / Aldrich Z677698, Size M)

This recommendation applies only to the product stated in the safety data sheet, supplied by us and for the designated use. When dissolving in or mixing with other substances and under conditions deviating from those stated in EN 16523-1 please contact the supplier of CE-approved gloves (e.g. KCL GmbH, D-36124 Eichenzell, Internet: www.kcl.de).
Splash contact
Material: Nitrile rubber
Minimum layer thickness: 0.4 mm
Break through time: 240 min
Material tested:Camatril® (KCL 730 / Aldrich Z677442, Size M)

Body Protection
protective clothing

Respiratory protection
Recommended Filter type: Filter A (acc. to DIN 3181) for vapours of organic compounds
The entrepeneur has to ensure that maintenance, cleaning and testing of respiratory protective devices are carried out according to the instructions of the producer. These measures have to be properly documented.
required when vapours/aerosols are generated. Our recommendations on filtering respiratory protection are based on the following standards: DIN EN 143, DIN 14387 and other accompanying standards relating to the used respiratory protection system.

Control of environmental exposure
Do not let product enter drains.

SECTION 9: Physical and chemical properties

9.1 Information on basic physical and chemical properties

a)	Appearance	Form: liquid, clear Color: colorless
b)	Odor	No data available
c)	Odor Threshold	No data available
d)	pH	No data available
e)	Melting point/freezing point	Melting point/ range: -22 °C (-8 °F) - lit.
f)	Initial boiling point and boiling range	121 °C 250 °F - lit.
g)	Flash point	()No data available
h)	Evaporation rate	No data available
i)	Flammability (solid, gas)	No data available
j)	Upper/lower	No data available

The life science business of Merck KGaA, Darmstadt, Germany
operates as MilliporeSigma in the US and Canada

	flammability or explosive limits	
k)	Vapor pressure	25.3 hPa at 25.0 °C (77.0 °F) 17.3 hPa at 20.0 °C(68.0 °F)
l)	Vapor density	No data available
m)	Density	1.623 g/cm3 at 25 °C (77 °F) - lit.
	Relative density	No data available
n)	Water solubility	0.15 g/l at 25 °C (77 °F)
o)	Partition coefficient: n-octanol/water	log Pow: 2.53 at 23 °C (73 °F) - Bioaccumulation is not expected.
p)	Autoignition temperature	No data available
q)	Decomposition temperature	No data available
r)	Viscosity	No data available
s)	Explosive properties	No data available
t)	Oxidizing properties	No data available

9.2 Other safety information

Surface tension	32.1 mN/m at 20 °C (68 °F)

SECTION 10: Stability and reactivity

10.1 Reactivity
No data available

10.2 Chemical stability
The product is chemically stable under standard ambient conditions (room temperature) .

10.3 Possibility of hazardous reactions
Risk of explosion with:
Alkali metals
Aluminum
sodium amide
Barium
nitrogen dioxide
Oxygen
with
alkali hydroxides
Exothermic reaction with:
strong alkalis
Alkaline earth metals
strong alkalis
Light metals
Powdered metals

The life science business of Merck KGaA, Darmstadt, Germany
operates as MilliporeSigma in the US and Canada

Oxidizing agents
Strong acids
Strong bases
nitrous gases
Risk of ignition or formation of inflammable gases or vapours with:
zinc oxide
with
Aluminum

10.4 Conditions to avoid
no information available

10.5 Incompatible materials
various plastics

10.6 Hazardous decomposition products
In the event of fire: see section 5

SECTION 11: Toxicological information

11.1 Information on toxicological effects

Acute toxicity
LD50 Oral - Rat - male and female - 3,420 mg/kg
(OECD Test Guideline 401)
Remarks: (ECHA)
Inhalation: No data available
Dermal: No data available
No data available

Skin corrosion/irritation
Skin - Rabbit
Result: Skin irritation - 4 h
(OECD Test Guideline 404)
Remarks: (ECHA)

Serious eye damage/eye irritation
Eyes - Rabbit
Result: Mild eye irritation - 24 h
(Draize Test)
Remarks: (RTECS)

Respiratory or skin sensitization
Local lymph node assay (LLNA) - Mouse
Result: May cause sensitization by skin contact.
(OECD Test Guideline 429)
Remarks: (ECHA)

Germ cell mutagenicity
Test Type: Chromosome aberration test in vitro
Test system: Chinese hamster ovary cells
Metabolic activation: with and without metabolic activation
Method: OECD Test Guideline 473

The life science business of Merck KGaA, Darmstadt, Germany
operates as MilliporeSigma in the US and Canada

Result: negative
Remarks: (ECHA)
Test Type: Ames test
Test system: Salmonella typhimurium
Metabolic activation: without metabolic activation
Method: OECD Test Guideline 471
Result: negative
Remarks: (ECHA)

Test Type: Micronucleus test
Species: Mouse

Application Route: Intraperitoneal
Method: OECD Test Guideline 474
Result: negative
Remarks: (ECHA)

Carcinogenicity
Suspected of causing cancer.

IARC:	2A - Group 2A: Probably carcinogenic to humans (Tetrachlorethylene)
NTP:	RAHC - Reasonably anticipated to be a human carcinogen (Tetrachlorethylene)
OSHA:	No component of this product present at levels greater than or equal to 0.1% is on OSHA's list of regulated carcinogens.

Reproductive toxicity
No data available

Specific target organ toxicity - single exposure
May cause drowsiness or dizziness.

Specific target organ toxicity - repeated exposure
No data available

Aspiration hazard
No data available

11.2 Additional Information

Repeated dose toxicity - Mouse - female - Oral - LOAEL (Lowest observed adverse effect level) - 390 mg/kg

RTECS: KX3850000
narcosis, Liver injury may occur., Kidney injury may occur.

SECTION 12: Ecological information

12.1 Toxicity

Toxicity to fish	flow-through test LC50 - Oncorhynchus mykiss (rainbow trout) - 5 mg/l - 96 h Remarks: (ECHA)

The life science business of Merck KGaA, Darmstadt, Germany
operates as MilliporeSigma in the US and Canada

Toxicity to daphnia and other aquatic invertebrates	EC50 - Daphnia magna (Water flea) - 7.50 mg/l - 48 h
Toxicity to algae	ErC50 - Chlamydomonas reinhardtii (green algae) - 3.64 mg/l - 72 h Remarks: (ECHA)
Toxicity to fish(Chronic toxicity)	flow-through test NOEC - Jordanella floridae - 1.99 mg/l - 10 d Remarks: (ECHA)
Toxicity to daphnia and other aquatic invertebrates(Chronic toxicity)	semi-static test NOEC - Daphnia magna (Water flea) - 0.51 mg/l - 28 d Remarks: (ECHA)

12.2 Persistence and degradability

Biodegradability	aerobic - Exposure time 28 d Result: 11 % - Not readily biodegradable. (OECD Test Guideline 301C)

12.3 Bioaccumulative potential

Bioaccumulation	Lepomis macrochirus (Bluegill) - 21 d - 0.00343 mg/l(Tetrachlorethylene) Bioconcentration factor (BCF): 49

12.4 Mobility in soil

No data available

12.5 Results of PBT and vPvB assessment

PBT/vPvB assessment not available as chemical safety assessment not required/not conducted

12.6 Endocrine disrupting properties

No data available

12.7 Other adverse effects

No data available

SECTION 13: Disposal considerations

13.1 Waste treatment methods

Product

Waste material must be disposed of in accordance with the national and local regulations. Leave chemicals in original containers. No mixing with other waste. Handle uncleaned containers like the product itself.

The life science business of Merck KGaA, Darmstadt, Germany
operates as MilliporeSigma in the US and Canada

SECTION 14: Transport information

DOT (US)
UN number: 1897 Class: 6.1 Packing group: III
Proper shipping name: Tetrachloroethylene
Reportable Quantity (RQ): 100 lbs
Reportable Quantity (RQ): 100 lbs
Reportable Quantity (RQ): 10 lbs
Reportable Quantity (RQ): 10 lbs
Marine pollutant: yes Poison Inhalation Hazard: No

IMDG
UN number: 1897 Class: 6.1 Packing group: III EMS-No: F-A, S-A
Proper shipping name: TETRACHLOROETHYLENE
Marine pollutant : yes
Marine pollutant : yes

IATA
UN number: 1897 Class: 6.1 Packing group: III
Proper shipping name: Tetrachloroethylene

SECTION 15: Regulatory information

CERCLA Reportable Quantity

Components	CAS-No.	Component RQ (lbs)	Calculated product RQ (lbs)
Tetrachlorethylene	127-18-4	100	100
Tetrachlorethylene	127-18-4	100	100 (D039)
Tetrachlorethylene	127-18-4	10	10 (F001)
Tetrachlorethylene	127-18-4	10	10 (F002)

SARA 304 Extremely Hazardous Substances Reportable Quantity
This material does not contain any components with a section 304 EHS RQ.

SARA 302 Extremely Hazardous Substances Threshold Planning Quantity
This material does not contain any components with a section 302 EHS TPQ.

SARA 311/312 Hazards : Acute Health Hazard
Chronic Health Hazard

SARA 313 : The following components are subject to reporting levels established by SARA Title III, Section 313:

Tetrachlorethylene 127-18-4 >= 90 - <= 100 %

US State Regulations

Massachusetts Right To Know
Tetrachlorethylene 127-18-4

The life science business of Merck KGaA, Darmstadt, Germany
operates as MilliporeSigma in the US and Canada

Pennsylvania Right To Know

Tetrachlorethylene 127-18-4

Maine Chemicals of High Concern

Product does not contain any listed chemicals

Vermont Chemicals of High Concern

Tetrachlorethylene 127-18-4

Washington Chemicals of High Concern

Tetrachlorethylene 127-18-4

California Prop. 65

WARNING: This product can expose you to chemicals including Tetrachlorethylene, which is/are known to the State of California to cause cancer. For more information go to www.P65Warnings.ca.gov.

The ingredients of this product are reported in the following inventories:

TSCA : All substances listed as active on the TSCA inventory

TSCA list

No substances are subject to a Significant New Use Rule.

No substances are subject to TSCA 12(b) export notification requirements.

SECTION 16: Other information

Further information

The information is believed to be correct but is not exhaustive and will be used solely as a guideline, which is based on current knowledge of the chemical substance or mixture and is applicable to appropriate safety precautions for the product. It does not represent any guarantee of the properties of the product. Sigma-Aldrich Corporation and its Affiliates shall not be held liable for any damage resulting from handling or from contact with the above product. See www.sigma-aldrich.com and/or the reverse side of invoice or packing slip for additional terms and conditions of sale.

Copyright 2020 Sigma-Aldrich Co. LLC. License granted to make unlimited paper copies for internal use only.

The branding on the header and/or footer of this document may temporarily not visually match the product purchased as we transition our branding. However, all of the information in the document regarding the product remains unchanged and matches the product ordered. For further information please contact mlsbranding@sial.com.

Version: 8.10 Revision Date: 09/06/2024 Print Date: 09/07/2024

The life science business of Merck KGaA, Darmstadt, Germany
operates as MilliporeSigma in the US and Canada

SAFETY DATA SHEET

Version 4.11
Revision Date 10/29/2015
Print Date 03/03/2016

1. PRODUCT AND COMPANY IDENTIFICATION

1.1 Product identifiers

Product name : Tetrahydrofuran

Product Number : 401757
Brand : Sigma-Aldrich
Index-No. : 603-025-00-0

CAS-No. : 109-99-9

1.2 Relevant identified uses of the substance or mixture and uses advised against

Identified uses : Laboratory chemicals, Synthesis of substances

1.3 Details of the supplier of the safety data sheet

Company : Sigma-Aldrich
3050 Spruce Street
SAINT LOUIS MO 63103
USA

Telephone : +1 800-325-5832
Fax : +1 800-325-5052

1.4 Emergency telephone number

Emergency Phone # : (314) 776-6555

2. HAZARDS IDENTIFICATION

2.1 Classification of the substance or mixture

GHS Classification in accordance with 29 CFR 1910 (OSHA HCS)
Flammable liquids (Category 2), H225
Acute toxicity, Oral (Category 4), H302
Eye irritation (Category 2A), H319
Carcinogenicity (Category 2), H351
Specific target organ toxicity - single exposure (Category 3), Respiratory system, H335

For the full text of the H-Statements mentioned in this Section, see Section 16.

2.2 GHS Label elements, including precautionary statements

Pictogram



Signal word Danger

Hazard statement(s)
H225 Highly flammable liquid and vapour.
H302 Harmful if swallowed.
H319 Causes serious eye irritation.
H335 May cause respiratory irritation.
H351 Suspected of causing cancer.

Precautionary statement(s)
P201 Obtain special instructions before use.
P202 Do not handle until all safety precautions have been read and

	understood.
P210	Keep away from heat/sparks/open flames/hot surfaces. No smoking.
P233	Keep container tightly closed.
P240	Ground/bond container and receiving equipment.
P241	Use explosion-proof electrical/ ventilating/ lighting/ equipment.
P242	Use only non-sparking tools.
P243	Take precautionary measures against static discharge.
P261	Avoid breathing dust/ fume/ gas/ mist/ vapours/ spray.
P264	Wash skin thoroughly after handling.
P270	Do not eat, drink or smoke when using this product.
P271	Use only outdoors or in a well-ventilated area.
P280	Wear protective gloves/ protective clothing/ eye protection/ face protection.
P301 + P312 + P330	IF SWALLOWED: Call a POISON CENTER or doctor/ physician if you feel unwell. Rinse mouth.
P303 + P361 + P353	IF ON SKIN (or hair): Take off immediately all contaminated clothing. Rinse skin with water/shower.
P304 + P340 + P312	IF INHALED: Remove person to fresh air and keep comfortable for breathing. Call a POISON CENTER or doctor/ physician if you feel unwell.
P305 + P351 + P338	IF IN EYES: Rinse cautiously with water for several minutes. Remove contact lenses, if present and easy to do. Continue rinsing.
P308 + P313	IF exposed or concerned: Get medical advice/ attention.
P337 + P313	If eye irritation persists: Get medical advice/ attention.
P370 + P378	In case of fire: Use dry sand, dry chemical or alcohol-resistant foam to extinguish.
P403 + P233	Store in a well-ventilated place. Keep container tightly closed.
P403 + P235	Store in a well-ventilated place. Keep cool.
P405	Store locked up.
P501	Dispose of contents/ container to an approved waste disposal plant.

2.3 Hazards not otherwise classified (HNOC) or not covered by GHS

May form explosive peroxides.

3. COMPOSITION/INFORMATION ON INGREDIENTS

3.1 Substances

Synonyms	:	THF
Formula	:	C_4H_8O
Molecular weight	:	72.11 g/mol
CAS-No.	:	109-99-9
EC-No.	:	203-726-8
Index-No.	:	603-025-00-0
Registration number	:	01-2119444314-46-XXXX

Hazardous components

Component	Classification	Concentration
Tetrahydrofuran		
	Flam. Liq. 2; Acute Tox. 4; Eye Irrit. 2A; Carc. 2; STOT SE 3; H225, H302, H319, H335, H351	<= 100 %

For the full text of the H-Statements mentioned in this Section, see Section 16.

4. FIRST AID MEASURES

4.1 Description of first aid measures

General advice

Consult a physician. Show this safety data sheet to the doctor in attendance.Move out of dangerous area.

If inhaled
If breathed in, move person into fresh air. If not breathing, give artificial respiration. Consult a physician.

In case of skin contact
Wash off with soap and plenty of water. Consult a physician.

In case of eye contact
Rinse thoroughly with plenty of water for at least 15 minutes and consult a physician.

If swallowed
Do NOT induce vomiting. Never give anything by mouth to an unconscious person. Rinse mouth with water. Consult a physician.

4.2 Most important symptoms and effects, both acute and delayed
The most important known symptoms and effects are described in the labelling (see section 2.2) and/or in section 11

4.3 Indication of any immediate medical attention and special treatment needed
No data available

5. FIREFIGHTING MEASURES

5.1 Extinguishing media

Suitable extinguishing media
Use water spray, alcohol-resistant foam, dry chemical or carbon dioxide.

5.2 Special hazards arising from the substance or mixture
Carbon oxides

5.3 Advice for firefighters
Wear self-contained breathing apparatus for firefighting if necessary.

5.4 Further information
Use water spray to cool unopened containers.

6. ACCIDENTAL RELEASE MEASURES

6.1 Personal precautions, protective equipment and emergency procedures
Use personal protective equipment. Avoid breathing vapours, mist or gas. Ensure adequate ventilation. Remove all sources of ignition. Evacuate personnel to safe areas. Beware of vapours accumulating to form explosive concentrations. Vapours can accumulate in low areas.
For personal protection see section 8.

6.2 Environmental precautions
Prevent further leakage or spillage if safe to do so. Do not let product enter drains.

6.3 Methods and materials for containment and cleaning up
Contain spillage, and then collect with an electrically protected vacuum cleaner or by wet-brushing and place in container for disposal according to local regulations (see section 13).

6.4 Reference to other sections
For disposal see section 13.

7. HANDLING AND STORAGE

7.1 Precautions for safe handling
Avoid contact with skin and eyes. Avoid inhalation of vapour or mist.
Use explosion-proof equipment.Keep away from sources of ignition - No smoking.Take measures to prevent the build up of electrostatic charge.
For precautions see section 2.2.

7.2 Conditions for safe storage, including any incompatibilities
Keep container tightly closed in a dry and well-ventilated place. Containers which are opened must be carefully resealed and kept upright to prevent leakage.

Dry residue is explosive. Store under inert gas. Test for peroxide formation periodically and before distillation.
Storage class (TRGS 510): Flammable liquids

7.3 Specific end use(s)

Apart from the uses mentioned in section 1.2 no other specific uses are stipulated

8. EXPOSURE CONTROLS/PERSONAL PROTECTION

8.1 Control parameters

Components with workplace control parameters

Component	CAS-No.	Value	Control parameters	Basis
Tetrahydrofuran	109-99-9	TWA	50.000000 ppm	USA. ACGIH Threshold Limit Values (TLV)
	Remarks	Central Nervous System impairment Upper Respiratory Tract irritation Kidney damage Confirmed animal carcinogen with unknown relevance to humans Danger of cutaneous absorption		
		STEL	100.000000 ppm	USA. ACGIH Threshold Limit Values (TLV)
		Central Nervous System impairment Upper Respiratory Tract irritation Kidney damage Confirmed animal carcinogen with unknown relevance to humans Danger of cutaneous absorption		
		TWA	200.000000 ppm 590.000000 mg/m3	USA. NIOSH Recommended Exposure Limits
		ST	250.000000 ppm 735.000000 mg/m3	USA. NIOSH Recommended Exposure Limits
		TWA	200.000000 ppm 590.000000 mg/m3	USA. Occupational Exposure Limits (OSHA) - Table Z-1 Limits for Air Contaminants
		The value in mg/m3 is approximate.		

Biological occupational exposure limits

Component	CAS-No.	Parameters	Value	Biological specimen	Basis
Tetrahydrofuran	109-99-9	Tetrahydrofuran	2.0000 mg/l	Urine	ACGIH - Biological Exposure Indices (BEI)
	Remarks	End of shift (As soon as possible after exposure ceases)			

Derived No Effect Level (DNEL)

Application Area	Exposure routes	Health effect	Value
Workers	Skin contact	Long-term systemic effects	25mg/kg BW/d
Consumers	Skin contact	Long-term systemic effects	15mg/kg BW/d
Workers	Inhalation	Long-term local effects	150 mg/m3
Workers	Inhalation	Long-term systemic effects	150 mg/m3
Consumers	Inhalation	Long-term systemic effects	62 mg/m3
Consumers	Inhalation	Acute local effects	150 mg/m3
Consumers	Inhalation	Acute systemic effects	150 mg/m3

Predicted No Effect Concentration (PNEC)

Compartment	Value
Soil	2.13 mg/kg
Marine water	0.432 mg/l
Fresh water	4.32 mg/l
Marine sediment	2.33 mg/kg
Fresh water sediment	23.3 mg/kg
Onsite sewage treatment plant	4.6 mg/l

8.2 Exposure controls

Appropriate engineering controls
Handle in accordance with good industrial hygiene and safety practice. Wash hands before breaks and at the end of workday.

Personal protective equipment

Eye/face protection
Face shield and safety glasses Use equipment for eye protection tested and approved under appropriate government standards such as NIOSH (US) or EN 166(EU).

Skin protection
Handle with gloves. Gloves must be inspected prior to use. Use proper glove removal technique (without touching glove's outer surface) to avoid skin contact with this product. Dispose of contaminated gloves after use in accordance with applicable laws and good laboratory practices. Wash and dry hands.

Splash contact
Material: butyl-rubber
Minimum layer thickness: 0.3 mm
Break through time: 18 min
Material tested:Butoject® (KCL 897 / Aldrich Z677647, Size M)

data source: KCL GmbH, D-36124 Eichenzell, phone +49 (0)6659 87300, e-mail sales@kcl.de, test method: EN374
If used in solution, or mixed with other substances, and under conditions which differ from EN 374, contact the supplier of the CE approved gloves. This recommendation is advisory only and must be evaluated by an industrial hygienist and safety officer familiar with the specific situation of anticipated use by our customers. It should not be construed as offering an approval for any specific use scenario.

Body Protection
Complete suit protecting against chemicals, Flame retardant antistatic protective clothing., The type of protective equipment must be selected according to the concentration and amount of the dangerous substance at the specific workplace.

Respiratory protection
Where risk assessment shows air-purifying respirators are appropriate use a full-face respirator with multi-purpose combination (US) or type AXBEK (EN 14387) respirator cartridges as a backup to engineering controls. If the respirator is the sole means of protection, use a full-face supplied air respirator. Use respirators and components tested and approved under appropriate government standards such as NIOSH (US) or CEN (EU).

Control of environmental exposure
Prevent further leakage or spillage if safe to do so. Do not let product enter drains.

9. PHYSICAL AND CHEMICAL PROPERTIES

9.1 Information on basic physical and chemical properties

a)	Appearance	Form: liquid, clear Colour: colourless
b)	Odour	ether-like
c)	Odour Threshold	No data available
d)	pH	ca.7
e)	Melting point/freezing	Melting point/range: -108.44 °C (-163.19 °F) at 1,013.25 hPa (760.00

	point	mmHg)
f)	Initial boiling point and boiling range	65.0 - 67.0 °C (149.0 - 152.6 °F) at 1,013.25 hPa (760.00 mmHg)
g)	Flash point	-17.0 °C (1.4 °F) - closed cup
h)	Evaporation rate	No data available
i)	Flammability (solid, gas)	No data available
j)	Upper/lower flammability or explosive limits	Upper explosion limit: 11.8 %(V) Lower explosion limit: 1.8 %(V)
k)	Vapour pressure	170 hPa (128 mmHg) at 20.0 °C (68.0 °F)
l)	Vapour density	ca.2.5 at 25 °C (77 °F) - (Air = 1.0)
m)	Relative density	0.89 g/cm3
n)	Water solubility	soluble
o)	Partition coefficient: n-octanol/water	log Pow: 0.46
p)	Auto-ignition temperature	215 °C (419 °F) at 1,013 hPa (760 mmHg)
q)	Decomposition temperature	No data available
r)	Viscosity	0.518 mm2/s at 25 °C (77 °F) - 0.403 mm2/s at 50 °C (122 °F) -
s)	Explosive properties	Not explosive, In use may form flammable/explosive vapour-air mixture.
t)	Oxidizing properties	The substance or mixture is not classified as oxidizing.

9.2 Other safety information

Relative vapour density	ca.2.5 at 25 °C (77 °F) - (Air = 1.0)

10. STABILITY AND REACTIVITY

10.1 Reactivity
No data available

10.2 Chemical stability
Stable under recommended storage conditions.
Test for peroxide formation before distillation or evaporation. Test for peroxide formation or discard after 1 year.

10.3 Possibility of hazardous reactions
Vapours may form explosive mixture with air.

10.4 Conditions to avoid
Heat, flames and sparks.

10.5 Incompatible materials
Strong oxidizing agents, Acids

10.6 Hazardous decomposition products
Other decomposition products - No data available
In the event of fire: see section 5

11. TOXICOLOGICAL INFORMATION

11.1 Information on toxicological effects

Acute toxicity
LD50 Oral - Rat - 1,650 mg/kg

LC50 Inhalation - Rat - 6 h - 14.7 mg/l
Remarks: Material may be irritating to mucous membranes and upper respiratory tract.

LD50 Dermal - Rat - > 2,000 mg/kg

No data available

Skin corrosion/irritation
Based on available data, the classification criteria are not met.

Serious eye damage/eye irritation
Eyes - Rabbit
Result: Risk of serious damage to eyes.
(Draize Test)

Respiratory or skin sensitisation
Based on available data, the classification criteria are not met.

Germ cell mutagenicity
In vivo tests did not show mutagenic effects

Ames test
S. typhimurium
Result: negative

Carcinogenicity

Suspected human carcinogens

IARC:	No component of this product present at levels greater than or equal to 0.1% is identified as probable, possible or confirmed human carcinogen by IARC.
NTP:	No component of this product present at levels greater than or equal to 0.1% is identified as a known or anticipated carcinogen by NTP.
OSHA:	No component of this product present at levels greater than or equal to 0.1% is identified as a carcinogen or potential carcinogen by OSHA.

Reproductive toxicity
No data available

No toxicity to reproduction

Specific target organ toxicity - single exposure
May cause drowsiness or dizziness. - Nervous system
May cause respiratory irritation.

Specific target organ toxicity - repeated exposure
The substance or mixture is not classified as specific target organ toxicant, repeated exposure.

Aspiration hazard
No aspiration toxicity classification

Additional Information
RTECS: LU5950000

Central nervous system depression, Cough, chest pain, Difficulty in breathing, Exposure to high airborne concentrations can cause anesthetic effects.

Stomach - Irregularities - Based on Human Evidence
Stomach - Irregularities - Based on Human Evidence

12. ECOLOGICAL INFORMATION

12.1 Toxicity

Toxicity to fish	LC50 - Pimephales promelas (fathead minnow) - 2,160 mg/l - 96 h
Toxicity to daphnia and other aquatic invertebrates	EC50 - Daphnia magna (Water flea) - 382 mg/l - 24 h
Toxicity to algae	Growth inhibition IC50 - Algae - 3,700 mg/l - 192 h

12.2 Persistence and degradability

Biodegradability

(OECD Test Guideline 301)

Remarks: According to the results of tests of biodegradability this product is not readily biodegradable.

12.3 Bioaccumulative potential

No bioaccumulation is to be expected (log Pow <= 4).

12.4 Mobility in soil

No data available

12.5 Results of PBT and vPvB assessment

PBT/vPvB assessment not available as chemical safety assessment not required/not conducted

12.6 Other adverse effects

No data available

13. DISPOSAL CONSIDERATIONS

13.1 Waste treatment methods

Product

Burn in a chemical incinerator equipped with an afterburner and scrubber but exert extra care in igniting as this material is highly flammable. Offer surplus and non-recyclable solutions to a licensed disposal company. Contact a licensed professional waste disposal service to dispose of this material.

Contaminated packaging

Dispose of as unused product.

14. TRANSPORT INFORMATION

DOT (US)

UN number: 2056 Class: 3 Packing group: II

Proper shipping name: Tetrahydrofuran

Reportable Quantity (RQ): 1000 lbs

Poison Inhalation Hazard: No

IMDG

UN number: 2056 Class: 3 Packing group: II EMS-No: F-E, S-D

Proper shipping name: TETRAHYDROFURAN

IATA

UN number: 2056 Class: 3 Packing group: II

Proper shipping name: Tetrahydrofuran

15. REGULATORY INFORMATION

SARA 302 Components

No chemicals in this material are subject to the reporting requirements of SARA Title III, Section 302.

SARA 313 Components

This material does not contain any chemical components with known CAS numbers that exceed the threshold (De Minimis) reporting levels established by SARA Title III, Section 313.

SARA 311/312 Hazards

Fire Hazard, Acute Health Hazard, Chronic Health Hazard

Massachusetts Right To Know Components

	CAS-No.	Revision Date
Tetrahydrofuran	109-99-9	1993-04-24

Pennsylvania Right To Know Components

	CAS-No.	Revision Date
Tetrahydrofuran	109-99-9	1993-04-24

New Jersey Right To Know Components

	CAS-No.	Revision Date
Tetrahydrofuran	109-99-9	1993-04-24

California Prop. 65 Components

This product does not contain any chemicals known to State of California to cause cancer, birth defects, or any other reproductive harm.

16. OTHER INFORMATION

Full text of H-Statements referred to under sections 2 and 3.

Acute Tox.	Acute toxicity
Carc.	Carcinogenicity
Eye Irrit.	Eye irritation
Flam. Liq.	Flammable liquids
H225	Highly flammable liquid and vapour.
H302	Harmful if swallowed.
H319	Causes serious eye irritation.
H335	May cause respiratory irritation.
H351	Suspected of causing cancer.
STOT SE	Specific target organ toxicity - single exposure

HMIS Rating

Health hazard:	1
Chronic Health Hazard:	*
Flammability:	3
Physical Hazard	0

NFPA Rating

Health hazard:	2
Fire Hazard:	3
Reactivity Hazard:	0

Further information

Copyright 2015 Sigma-Aldrich Co. LLC. License granted to make unlimited paper copies for internal use only.
The above information is believed to be correct but does not purport to be all inclusive and shall be used only as a guide. The information in this document is based on the present state of our knowledge and is applicable to the product with regard to appropriate safety precautions. It does not represent any guarantee of the properties of the product. Sigma-Aldrich Corporation and its Affiliates shall not be held liable for any damage resulting from handling or from contact with the above product. See www.sigma-aldrich.com and/or the reverse side of invoice or packing slip for additional terms and conditions of sale.

Preparation Information

Sigma-Aldrich Corporation
Product Safety – Americas Region
1-800-521-8956

Version: 4.11 Revision Date: 10/29/2015 Print Date: 03/03/2016

Thallium

SAFETY DATA SHEET

1 PRODUCT AND SUPPLIER IDENTIFICATION

Product Name: Thallium Solid

Formula: Tl

Supplier: ESPI Metals
1050 Benson Way
Ashland, OR 97520

Telephone: 800-638-2581

Fax: 541-488-8313

Email: sales@espimetals.com

Emergency: Infotrac 800-535-5053 (US) or 352-323-3500 (24 hour)

Recommended Uses: Scientific Research

2 HAZARDS IDENTIFICATION

GHS Classification (29 CFR 1910.1200): Acute toxicity - oral, category 2.

GHS Label Elements:



Signal Word: Danger

Hazard Statements: H300 Fatal if swallowed.

Precautionary Statements: P264 Wash hands thoroughly after handling, P270 Do not eat, drink or smoke when using this product, P301+P310 IF SWALLOWED: Immediately call a POISON CENTER or doctor/physician, P330 Rinse mouth, P405 Store locked up, P501 Dispose of contents/container in accordance with local, state or federal regulations.

3 COMPOSITION/INFORMATION ON INGREDIENTS

Ingredient: Thallium

CAS#: 7440-28-0

%: 100

EC#: 231-138-1

4 FIRST AID MEASURES

General Measures: Emergency responders should take care to avoid secondary exposure to thallium if it is present. Wear appropriate protective equipment.

INHALATION: Remove to fresh air, keep warm and quiet, give oxygen if breathing is difficult. Seek immediate medical attention. If mouth-to-mouth is necessary always use a barrier or bag-valve-mask device.

INGESTION: Rinse mouth with water. Do not induce vomiting. Seek immediate medical attention. Never induce vomiting or give anything by mouth to an unconscious person.

SKIN: Remove contaminated clothing, wash affected area with soap and water taking care not to break the skin and to cover all open wounds. Seek medical attention. Contaminated clothing should be safely contained and properly disposed of.

EYES: Flush eyes with lukewarm water, including under upper and lower eyelids, for at least 15 minutes. Seek medical attention immediately.

Most Important Symptoms/Effects, Acute and Delayed: Symptoms are usually delayed and include gastrointestinal distress and neurological symptoms. See section 11 for more information.

Indication of Immediate Medical Attention and Special Treatment: No other information available.

5 FIREFIGHTING MEASURES

Extinguishing Media: Use extinguishing media suitable for surrounding materials and type of fire.

Unsuitable Extinguishing Media: No further information available.

Specific Hazards Arising from the Material: Under fire conditions, thallium may release highly toxic fumes or gases.

Special Protective Equipment and Precautions for Firefighters: Full face, self-contained breathing apparatus and full protective clothing.

6 ACCIDENTAL RELEASE MEASURES

Personal Precautions, Protective Equipment, and Emergency Procedures: Wear appropriate respiratory and protective equipment specified in section 8. Isolate spill area and provide ventilation. Avoid breathing dust or fume. Avoid contact with skin and eyes. Eliminate all sources of ignition.

Methods and Materials for Containment and Cleaning Up: Scoop up or vacuum with a system utilizing a HEPA filtration system and place in properly labeled sealed containers. Special precautions must be taken when changing filters on HEPA vacuum cleaners used to clean up hazardous materials. Avoid creating dusts. Avoid contamination of air and water.

Environmental Precautions: Do not allow to enter drains or to be released to the environment.

7 HANDLING AND STORAGE

Precautions for Safe Handling: Wear appropriate respiratory and protective equipment specified in section 8. Only trained personnel should work with this product. Handle in a well-ventilated area. Avoid exposure to high temperature. Avoid breathing fumes. Avoid contact with skin and eyes. Wash thoroughly before eating or smoking.

Conditions for Safe Storage, Including Any Incompatibilities: Store under dry, inert gas such as argon, or can also be stored under deaerated water. Store in sealed unbreakable containers; the original labeled shipping container when possible. Store in an area that is cool, dry and temperature-controlled, away from direct sunlight, heat and ignition sources or where freezing is possible. Do not store together with acids, halogens or oxidizers. See section 10 for more information on incompatible materials.

8 EXPOSURE CONTROLS AND PERSONAL PROTECTION

Exposure Limits: Thallium (Soluble compounds, as Tl)

OSHA/PEL: 0.1 mg/m^3

ACGIH/TLV: 0.02 mg/m^3(inhalable)

Appropriate Engineering Controls: Handle in an enclosed, controlled process under dry argon. Whenever possible the use of local exhaust ventilation, process enclosure or other engineering controls is the preferred method of controlling exposure to meet established occupational exposure limits. Use good housekeeping and sanitation practices. Do not use tobacco or food in work area. Wash thoroughly before eating or smoking. Clothing worn in areas of exposure to thallium dust or vapor should be restricted to the workplace and stored in special lockers.

Individual Protection Measures, Such as Personal Protective Equipment:

Respiratory Protection: When potential exposures are above the occupational limits, approved respirators must be used.

Eye Protection: Splash goggles or safety glasses.

Skin Protection: Wear impermeable gloves, protective work clothing as necessary.

9 PHYSICAL AND CHEMICAL PROPERTIES

Appearance:

Form: Rod

Color: Gray metallic

Odor: Odorless

Odor Threshold: Not determined

pH: N/A

Melting Point: 303.5 ^{o}C

Boiling Point: 1457±10 ^{o}C

Flash Point: N/A

Evaporation Rate: N/A

Flammability: No data

Upper Flammable Limit: No data

Lower Flammable Limit: No data

Vapor Pressure: 1 mm Hg @ 825 ^{o}C

Vapor Density: N/A

Relative Density (Specific Gravity): 11.85 g/cc

Solubility in H_2O: Insoluble

Partition Coefficient (n-octanol/water): Not determined

Autoignition Temperature: No data

Decomposition Temperature: No data

Viscosity: N/A

10 STABILITY AND REACTIVITY

Reactivity: No data

Chemical Stability: Stable under recommended storage conditions.

Possibility of Hazardous Reactions: High temperatures will generate toxic thallium oxide fumes.

Conditions to Avoid: Avoid high temperatures, reacts slowly with moist air.

Incompatible Materials: Oxidizing agents, strong acids, halogens, air and moisture.

Hazardous Decomposition Products: Thallium oxide fume.

11 TOXICOLOGICAL INFORMATION

Likely Routes of Exposure: Inhalation, skin and eyes.

Symptoms of Exposure: Abdominal pain and vomiting, extreme pain in the extremities, lethargy, hair loss.

Acute and Chronic Effects: Almost all of the available information refers to ingestion of thallium compounds, largely due to accidental ingestion, intentional poisoning and suicide attempts. Adverse reactions are dose dependent and occur in 3 stages. Massive doses may cause gastrointestinal distress (nausea, vomiting and abdominal pain) within 30 minutes but symptoms are usually delayed for 8 hours or longer. Gastrointestinal symptoms from smaller doses may

be delayed 24-48 hours. This is followed by neurological effects 2-5 days or even longer after ingestion, although it may occur as early as 12 hours after massive exposure. Other effects include hair loss, severe pain in the extremities, lethargy, ataxia, back pain, abnormal reflexes, neuropathy, muscle weakness, mental abnormalities, tremors, abnormal vision, headache, coma, convulsion, and death. There was no information available for exposure to thallium metal specifically rather than thallium compounds, and little conclusive information regarding exposure via inhalation.

Acute Toxicity: No data

Carcinogenicity: **NTP**: Not identified as carcinogenic **IARC**: Not identified as carcinogenic

To the best of our knowledge the chemical, physical and toxicological characteristics of the substance are not fully known.

12 ECOLOGICAL INFORMATION

Ecotoxicity: LC50 - Cyprinodon variegatus (sheepshead minnow) - 21.0 mg/l - 96.0 h

Persistence and Degradability: No data

Bioaccumulative Potential: No data

Mobility in Soil: No data

Other Adverse Effects: Do not allow material to be released to the environment. No further relevant information available.

13 DISPOSAL CONSIDERATIONS

Waste Disposal Method:

Product: Dispose of in accordance with Federal, State and Local regulations.

Packaging: Dispose of in accordance with Federal, State and Local regulations.

14 TRANSPORT INFORMATION

UN Number: UN3288

UN Proper Shipping Name: Toxic solid, inorganic, n.o.s. (Thallium)

Transport Hazard Class: 6.1

Packing Group: II

Marine Pollutant: Yes

15 REGULATORY INFORMATION

TSCA Listed: All components are listed.

Regulation (EC) No 1272/2008 (CLP): Acute toxicity - oral, category 2, Hazardous to the aquatic environment - acute hazard, category 3, Hazardous to the aquatic environment - chronic hazard, category 3.

Canada WHMIS Classification (CPR, SOR/88-66): Acute toxicity.

HMIS Ratings: **Health**: 3 **Flammability**: 0 **Physical**: 0

NFPA Ratings: **Health**: 3 **Flammability**: 0 **Instability**: 0

Chemical Safety Assessment: A chemical safety assessment has not been carried out.

16 OTHER INFORMATION

The information contained in this document is based on the state of our knowledge at the time of publication and is believed to be correct, but does not purport to be all inclusive and shall be used only as a guide. ESPI Metals makes no representation, warranty, or guarantee of any kind with respect to the information contained in this document or any use of the product based on this information. ESPI Metals shall not be held liable for any damages resulting from handling or from contact with the above product. Users should satisfy themselves that they have all current data relevant to their particular use.

Prepared by: ESPI Metals

Revised/Reviewed: July 2015

SAFETY DATA SHEET

Revision Date 24-Dec-2021 **Revision Number** 5

1. Identification

Product Name **Tin Reference Standard Solution**

Cat No. : **ST97, ST97-100, ST97-500**

Synonyms None

Recommended Use Laboratory chemicals.
Uses advised against Food, drug, pesticide or biocidal product use.

Details of the supplier of the safety data sheet

Company
Fisher Scientific Company
One Reagent Lane
Fair Lawn, NJ 07410
Tel: (201) 796-7100

Emergency Telephone Number CHEMTREC®, Inside the USA: 800-424-9300
CHEMTREC®, Outside the USA: 001-703-527-3887

2. Hazard(s) identification

Classification
This chemical is considered hazardous by the 2012 OSHA Hazard Communication Standard (29 CFR 1910.1200)

Corrosive to metals	Category 1
Skin Corrosion/Irritation	Category 2
Serious Eye Damage/Eye Irritation	Category 1

Label Elements

Signal Word
Danger

Hazard Statements
May be corrosive to metals
Causes skin irritation
Causes serious eye damage



Precautionary Statements
Prevention
Wash face, hands and any exposed skin thoroughly after handling
Wear protective gloves/protective clothing/eye protection/face protection
Keep only in original container
Skin
IF ON SKIN: Wash with plenty of soap and water
If skin irritation occurs: Get medical advice/attention
Take off contaminated clothing and wash before reuse
Eyes
IF IN EYES: Rinse cautiously with water for several minutes. Remove contact lenses, if present and easy to do. Continue rinsing
Immediately call a POISON CENTER or doctor/physician
Spills
Absorb spillage to prevent material damage
Storage
Store in corrosive resistant polypropylene container with a resistant inliner
Hazards not otherwise classified (HNOC)
None identified

3. Composition/Information on Ingredients

Component	CAS No	Weight %
Water	7732-18-5	96.2
Hydrochloric acid	7647-01-0	3.7
Tin	7440-31-5	0.03

4. First-aid measures

General Advice If symptoms persist, call a physician.

Eye Contact Rinse immediately with plenty of water, also under the eyelids, for at least 15 minutes. Get medical attention.

Skin Contact Wash off immediately with plenty of water for at least 15 minutes. If skin irritation persists, call a physician.

Inhalation Remove to fresh air. If not breathing, give artificial respiration. Get medical attention if symptoms occur.

Ingestion Clean mouth with water and drink afterwards plenty of water.

Most important symptoms and effects Causes eye burns. Causes severe eye damage.

Notes to Physician Treat symptomatically

5. Fire-fighting measures

Unsuitable Extinguishing Media No information available

Flash Point	No information available
Method -	No information available
Autoignition Temperature	No information available
Explosion Limits	
Upper	No data available
Lower	No data available
Sensitivity to Mechanical Impact	No information available
Sensitivity to Static Discharge	No information available

Specific Hazards Arising from the Chemical
Keep product and empty container away from heat and sources of ignition.

Hazardous Combustion Products
None known.
Protective Equipment and Precautions for Firefighters
As in any fire, wear self-contained breathing apparatus pressure-demand, MSHA/NIOSH (approved or equivalent) and full protective gear.

NFPA

Health	Flammability	Instability	Physical hazards
2	0	0	N/A

6. Accidental release measures

Personal Precautions	Ensure adequate ventilation. Use personal protective equipment as required.
Environmental Precautions	Should not be released into the environment. See Section 12 for additional Ecological Information.
Methods for Containment and Clean Up	Soak up with inert absorbent material. Keep in suitable, closed containers for disposal.

7. Handling and storage

Handling	Wear personal protective equipment/face protection. Ensure adequate ventilation. Do not get in eyes, on skin, or on clothing. Avoid ingestion and inhalation.
Storage.	Keep containers tightly closed in a dry, cool and well-ventilated place.

8. Exposure controls / personal protection

Exposure Guidelines

Component	ACGIH TLV	OSHA PEL	NIOSH IDLH	Mexico OEL (TWA)
Hydrochloric acid	Ceiling: 2 ppm	Ceiling: 5 ppm Ceiling: 7 mg/m³ (Vacated) Ceiling: 5 ppm (Vacated) Ceiling: 7 mg/m³	IDLH: 50 ppm Ceiling: 5 ppm Ceiling: 7 mg/m³	Ceiling: 2 ppm
Tin	TWA: 2 mg/m³	(Vacated) TWA: 2 mg/m³	IDLH: 100 mg/m³ TWA: 2 mg/m³	TWA: 2 mg/m³ STEL: 4 mg/m³

Legend

ACGIH - American Conference of Governmental Industrial Hygienists
OSHA - Occupational Safety and Health Administration
NIOSH IDLH: NIOSH - National Institute for Occupational Safety and Health

Engineering Measures Ensure that eyewash stations and safety showers are close to the workstation location.

Personal Protective Equipment

Eye/face Protection	Wear appropriate protective eyeglasses or chemical safety goggles as described by OSHA's eye and face protection regulations in 29 CFR 1910.133 or European Standard EN166.
Skin and body protection	Wear appropriate protective gloves and clothing to prevent skin exposure.
Respiratory Protection	Follow the OSHA respirator regulations found in 29 CFR 1910.134 or European Standard EN 149. Use a NIOSH/MSHA or European Standard EN 149 approved respirator if exposure limits are exceeded or if irritation or other symptoms are experienced.
Hygiene Measures	Handle in accordance with good industrial hygiene and safety practice.

9. Physical and chemical properties

Physical State	Liquid
Appearance	Colorless
Odor	Odorless
Odor Threshold	No information available
pH	Strongly acidic
Melting Point/Range	No data available
Boiling Point/Range	100 °C / 212 °F
Flash Point	No information available
Evaporation Rate	No information available
Flammability (solid,gas)	Not applicable
Flammability or explosive limits	
Upper	No data available
Lower	No data available
Vapor Pressure	No information available
Vapor Density	No information available
Specific Gravity	1.0
Solubility	Soluble in water
Partition coefficient; n-octanol/water	No data available
Autoignition Temperature	No information available
Decomposition Temperature	No information available
Viscosity	No information available

10. Stability and reactivity

Reactive Hazard	None known, based on information available
Stability	Stable under normal conditions.
Conditions to Avoid	Incompatible products.
Incompatible Materials	Strong oxidizing agents
Hazardous Decomposition Products	None under normal use conditions
Hazardous Polymerization	Hazardous polymerization does not occur.
Hazardous Reactions	None under normal processing.

11. Toxicological information

Acute Toxicity

Product Information

Oral LD50	Based on ATE data, the classification criteria are not met. ATE > 2000 mg/kg.

Dermal LD50 Based on ATE data, the classification criteria are not met. ATE > 2000 mg/kg.
Vapor LC50 Based on ATE data, the classification criteria are not met. ATE > 20 mg/l.
Component Information

Component	LD50 Oral	LD50 Dermal	LC50 Inhalation
Water	-	-	-
Hydrochloric acid	238 - 277 mg/kg (Rat)	> 5010 mg/kg (Rabbit)	1.68 mg/L (Rat) 1 h
Tin	> 2000 mg/kg (Rat)	> 2000 mg/kg (Rat)	LC50 > 4.75 mg/L (Rat) 4 h

Toxicologically Synergistic Products No information available

Delayed and immediate effects as well as chronic effects from short and long-term exposure

Irritation No information available

Sensitization No information available

Carcinogenicity The table below indicates whether each agency has listed any ingredient as a carcinogen.

Component	CAS No	IARC	NTP	ACGIH	OSHA	Mexico
Water	7732-18-5	Not listed	Not listed	Not listed	Not listed	Not listed
Hydrochloric acid	7647-01-0	Not listed	Not listed	Not listed	Not listed	Not listed
Tin	7440-31-5	Not listed	Not listed	Not listed	Not listed	Not listed

IARC (International Agency for Research on Cancer)

IARC (International Agency for Research on Cancer)
Group 1 - Carcinogenic to Humans
Group 2A - Probably Carcinogenic to Humans
Group 2B - Possibly Carcinogenic to Humans

Mutagenic Effects No information available

Reproductive Effects No information available.

Developmental Effects No information available.

Teratogenicity No information available.

STOT - single exposure None known
STOT - repeated exposure None known

Aspiration hazard No information available

Symptoms / effects,both acute and delayed No information available

Endocrine Disruptor Information No information available

Other Adverse Effects The toxicological properties have not been fully investigated.

12. Ecological information

Ecotoxicity

.

Component	Freshwater Algae	Freshwater Fish	Microtox	Water Flea
Hydrochloric acid	-	282 mg/L LC50 96 h Gambusia affinis mg/L LC50 48 h Leucscus idus	-	56mg/L EC50 72h Daphnia

Persistence and Degradability Soluble in water Persistence is unlikely based on information available.

Bioaccumulation/ Accumulation No information available.

Mobility Will likely be mobile in the environment due to its water solubility.

13. Disposal considerations

Waste Disposal Methods Chemical waste generators must determine whether a discarded chemical is classified as a hazardous waste. Chemical waste generators must also consult local, regional, and national hazardous waste regulations to ensure complete and accurate classification.

14. Transport information

DOT

UN-No UN1789
Proper Shipping Name HYDROCHLORIC ACID SOLUTION
Hazard Class 8
Packing Group II

TDG

UN-No UN1789
Proper Shipping Name HYDROCHLORIC ACID SOLUTION
Hazard Class 8
Packing Group II

IATA

UN-No UN1789
Proper Shipping Name HYDROCHLORIC ACID SOLUTION
Hazard Class 8
Packing Group II

IMDG/IMO

UN-No UN1789
Proper Shipping Name HYDROCHLORIC ACID SOLUTION
Hazard Class 8
Packing Group II

15. Regulatory information

United States of America Inventory

Component	CAS No	TSCA	TSCA Inventory notification - Active-Inactive	TSCA - EPA Regulatory Flags
Water	7732-18-5	X	ACTIVE	-
Hydrochloric acid	7647-01-0	X	ACTIVE	-
Tin	7440-31-5	X	ACTIVE	-

Legend:
TSCA US EPA (TSCA) - Toxic Substances Control Act, (40 CFR Part 710)
X - Listed
'-' - Not Listed

TSCA 12(b) - Notices of Export Not applicable

International Inventories
Canada (DSL/NDSL), Europe (EINECS/ELINCS/NLP), Philippines (PICCS), Japan (ENCS), Japan (ISHL), Australia (AICS), China (IECSC), Korea (KECL).

Component	CAS No	DSL	NDSL	EINECS	PICCS	ENCS	ISHL	AICS	IECSC	KECL
Water	7732-18-5	X	-	231-791-2	X	X		X	X	KE-35400
Hydrochloric acid	7647-01-0	X	-	231-595-7	X	X	X	X	X	KE-20189
Tin	7440-31-5	X	-	231-141-8	X	X		X	X	KE-33838

KECL - NIER number or KE number (http://ncis.nier.go.kr/en/main.do)

U.S. Federal Regulations

SARA 313

Component	CAS No	Weight %	SARA 313 - Threshold Values %
Hydrochloric acid	7647-01-0	3.7	1.0

SARA 311/312 Hazard Categories See section 2 for more information

CWA (Clean Water Act)

Component	CWA - Hazardous Substances	CWA - Reportable Quantities	CWA - Toxic Pollutants	CWA - Priority Pollutants
Hydrochloric acid	X	5000 lb	-	-

Clean Air Act

Component	HAPS Data	Class 1 Ozone Depletors	Class 2 Ozone Depletors
Hydrochloric acid	X		-

OSHA - Occupational Safety and Health Administration Not applicable

Component	Specifically Regulated Chemicals	Highly Hazardous Chemicals
Hydrochloric acid	-	TQ: 5000 lb

CERCLA Not applicable

Component	Hazardous Substances RQs	CERCLA EHS RQs
Hydrochloric acid	5000 lb	5000 lb

California Proposition 65 This product does not contain any Proposition 65 chemicals.

U.S. State Right-to-Know Regulations

Component	Massachusetts	New Jersey	Pennsylvania	Illinois	Rhode Island
Water	-	-	X	-	-
Hydrochloric acid	X	X	X	X	X
Tin	X	X	X	-	X

U.S. Department of Transportation

Reportable Quantity (RQ): Y
DOT Marine Pollutant N
DOT Severe Marine Pollutant N

U.S. Department of Homeland Security This product contains the following DHS chemicals:
Legend - STQs = Screening Threshold Quantities, APA = A placarded amount

Component	DHS Chemical Facility Anti-Terrorism Standard
Hydrochloric acid	Release STQs - 15000lb (concentration >=37%) Release STQs - 5000lb (anhydrous) Theft STQs - 500lb (anhydrous)

Other International Regulations

Mexico - Grade No information available

Authorisation/Restrictions according to EU REACH

Component	REACH (1907/2006) - Annex XIV - Substances Subject to Authorization	REACH (1907/2006) - Annex XVII - Restrictions on Certain Dangerous Substances	REACH Regulation (EC 1907/2006) article 59 - Candidate List of Substances of Very High Concern (SVHC)
Hydrochloric acid	-	Use restricted. See item 75. (see link for restriction details)	-

https://echa.europa.eu/substances-restricted-under-reach

Safety, health and environmental regulations/legislation specific for the substance or mixture

Component	CAS No	OECD HPV	Persistent Organic Pollutant	Ozone Depletion Potential	Restriction of Hazardous Substances (RoHS)
Water	7732-18-5	Listed	Not applicable	Not applicable	Not applicable
Hydrochloric acid	7647-01-0	Listed	Not applicable	Not applicable	Not applicable
Tin	7440-31-5	Listed	Not applicable	Not applicable	Not applicable

Component	CAS No	Seveso III Directive (2012/18/EC) - Qualifying Quantities for Major Accident Notification	Seveso III Directive (2012/18/EC) - Qualifying Quantities for Safety Report Requirements	Rotterdam Convention (PIC)	Basel Convention (Hazardous Waste)
Water	7732-18-5	Not applicable	Not applicable	Not applicable	Not applicable
Hydrochloric acid	7647-01-0	25 tonne	250 tonne	Not applicable	Annex I - Y34
Tin	7440-31-5	Not applicable	Not applicable	Not applicable	Not applicable

16. Other information

Prepared By
Regulatory Affairs
Thermo Fisher Scientific
Email: EMSDS.RA@thermofisher.com

Revision Date 24-Dec-2021
Print Date 24-Dec-2021
Revision Summary This document has been updated to comply with the US OSHA HazCom 2012 Standard replacing the current legislation under 29 CFR 1910.1200 to align with the Globally Harmonized System of Classification and Labeling of Chemicals (GHS).

Disclaimer
The information provided in this Safety Data Sheet is correct to the best of our knowledge, information and belief at the date of its publication. The information given is designed only as a guidance for safe handling, use, processing, storage, transportation, disposal and release and is not to be considered a warranty or quality specification. The information relates only to the specific material designated and may not be valid for such material used in combination with any other materials or in any process, unless specified in the text

End of SDS

SAFETY DATA SHEET

Version 6.8
Revision Date 09/07/2024
Print Date 09/08/2024

SECTION 1: Identification of the substance/mixture and of the company/undertaking

1.1 Product identifiers

Product name : PCB No 28

Product Number : 35601
Brand : Sigma-Aldrich
Index-No. : 602-039-00-4
CAS-No. : 7012-37-5

1.2 Relevant identified uses of the substance or mixture and uses advised against

Identified uses : Laboratory chemicals, Synthesis of substances

Uses advised against : The product is being supplied under the TSCA R&D Exemption (40 CFR Section 720.36). It is the recipient's responsibility to comply with the requirements of the R&D exemption. The product may not be used for a non-exempt commercial purpose under TSCA unless appropriate consent is granted in writing by MilliporeSigma.

1.3 Details of the supplier of the safety data sheet

Company : Sigma-Aldrich Inc.
3050 SPRUCE ST
ST. LOUIS MO 63103
UNITED STATES

Telephone : +1 314 771-5765
Fax : +1 800 325-5052

1.4 Emergency telephone

Emergency Phone # : 800-424-9300 CHEMTREC (USA) +1-703-527-3887 CHEMTREC (International) 24 Hours/day; 7 Days/week

SECTION 2: Hazards identification

2.1 Classification of the substance or mixture

GHS Classification in accordance with 29 CFR 1910 (OSHA HCS)

Specific target organ toxicity - repeated exposure (Category 2), H373
Short-term (acute) aquatic hazard (Category 1), H400
Long-term (chronic) aquatic hazard (Category 1), H410

The life science business of Merck KGaA, Darmstadt, Germany
operates as MilliporeSigma in the US and Canada

For the full text of the H-Statements mentioned in this Section, see Section 16.

2.2 GHS Label elements, including precautionary statements

Pictogram



Signal Word Warning

Hazard Statements

H373	May cause damage to organs through prolonged or repeated exposure.
H410	Very toxic to aquatic life with long lasting effects.

Precautionary Statements

P260	Do not breathe dust.
P273	Avoid release to the environment.
P314	Get medical advice/ attention if you feel unwell.
P391	Collect spillage.
P501	Dispose of contents/ container to an approved waste disposal plant.

2.3 Hazards not otherwise classified (HNOC) or not covered by GHS - none

SECTION 3: Composition/information on ingredients

3.1 Substances

Synonyms : 2,4,4'-Trichlorobiphenyl
2,4,4'-PCB

Formula : $C_{12}H_7Cl_3$
Molecular weight : 257.54 g/mol
CAS-No. : 7012-37-5
EC-No. : 230-293-2
Index-No. : 602-039-00-4

Component	Classification	Concentration
2,4,4'-Trichlorobiphenyl		
	STOT RE 2; Aquatic Acute 1; Aquatic Chronic 1; H373, H400, H410 Concentration limits: >= 0.005 %: STOT RE 2, H373; >= 0.005 %: STOT RE 2, H373; M-Factor - Aquatic Acute: 10 - Aquatic Chronic: 10	<= 100 %

For the full text of the H-Statements mentioned in this Section, see Section 16.

The life science business of Merck KGaA, Darmstadt, Germany
operates as MilliporeSigma in the US and Canada

SECTION 4: First aid measures

4.1 Description of first-aid measures

General advice
Show this material safety data sheet to the doctor in attendance.

If inhaled
After inhalation: fresh air. Call in physician.

In case of skin contact
In case of skin contact: Take off immediately all contaminated clothing. Rinse skin with water/ shower. Consult a physician.

In case of eye contact
After eye contact: rinse out with plenty of water. Call in ophthalmologist. Remove contact lenses.

If swallowed
After swallowing: immediately make victim drink water (two glasses at most). Consult a physician.

4.2 Most important symptoms and effects, both acute and delayed
The most important known symptoms and effects are described in the labelling (see section 2.2) and/or in section 11

4.3 Indication of any immediate medical attention and special treatment needed
No data available

SECTION 5: Firefighting measures

5.1 Extinguishing media

Suitable extinguishing media
Water Foam Carbon dioxide (CO2) Dry powder

Unsuitable extinguishing media
For this substance/mixture no limitations of extinguishing agents are given.

5.2 Special hazards arising from the substance or mixture
Carbon oxides
Hydrogen chloride gas
Combustible.
Development of hazardous combustion gases or vapours possible in the event of fire.

5.3 Advice for firefighters
Stay in danger area only with self-contained breathing apparatus. Prevent skin contact by keeping a safe distance or by wearing suitable protective clothing.

5.4 Further information
Suppress (knock down) gases/vapors/mists with a water spray jet. Prevent fire extinguishing water from contaminating surface water or the ground water system.

The life science business of Merck KGaA, Darmstadt, Germany
operates as MilliporeSigma in the US and Canada

SECTION 6: Accidental release measures

6.1 Personal precautions, protective equipment and emergency procedures

Advice for non-emergency personnel: Avoid inhalation of dusts. Avoid substance contact. Ensure adequate ventilation. Evacuate the danger area, observe emergency procedures, consult an expert.
For personal protection see section 8.

6.2 Environmental precautions

Do not let product enter drains.

6.3 Methods and materials for containment and cleaning up

Cover drains. Collect, bind, and pump off spills. Observe possible material restrictions (see sections 7 and 10). Take up dry. Dispose of properly. Clean up affected area. Avoid generation of dusts.

6.4 Reference to other sections

For disposal see section 13.

SECTION 7: Handling and storage

7.1 Precautions for safe handling

Advice on safe handling
Work under hood. Do not inhale substance/mixture.

Hygiene measures
Change contaminated clothing. Preventive skin protection recommended. Wash hands after working with substance.
For precautions see section 2.2.

7.2 Conditions for safe storage, including any incompatibilities

Storage conditions
Tightly closed. Dry.

Storage class
Storage class (TRGS 510): 11: Combustible Solids

7.3 Specific end use(s)

Apart from the uses mentioned in section 1.2 no other specific uses are stipulated

SECTION 8: Exposure controls/personal protection

8.1 Control parameters

Ingredients with workplace control parameters

The life science business of Merck KGaA, Darmstadt, Germany
operates as MilliporeSigma in the US and Canada

Component	CAS-No.	Value	Control parameters	Basis
2,4,4'-Trichlorobiphenyl	7012-37-5	TWA	0.001 mg/m3	USA. NIOSH Recommended Exposure Limits
	Remarks	Potential Occupational Carcinogen		

8.2 Exposure controls

Appropriate engineering controls
Change contaminated clothing. Preventive skin protection recommended. Wash hands after working with substance.

Personal protective equipment

Eye/face protection
Use equipment for eye protection tested and approved under appropriate government standards such as NIOSH (US) or EN 166(EU). Safety glasses

Skin protection
Handle with impervious gloves.

This recommendation applies only to the product stated in the safety data sheet, supplied by us and for the designated use. When dissolving in or mixing with other substances and under conditions deviating from those stated in EN 16523-1 please contact the supplier of CE-approved gloves (e.g. KCL GmbH, D-36124 Eichenzell, Internet: www.kcl.de).

Full contact
Material: Nitrile rubber
Minimum layer thickness: 0.11 mm
Break through time: 480 min
Material tested:KCL 741 Dermatril® L

Splash contact
Material: Nitrile rubber
Minimum layer thickness: 0.11 mm
Break through time: 480 min
Material tested:KCL 741 Dermatril® L

Body Protection
protective clothing

Respiratory protection
Recommended Filter type: Filter type P2
The entrepeneur has to ensure that maintenance, cleaning and testing of respiratory protective devices are carried out according to the instructions of the producer.
These measures have to be properly documented.
required when dusts are generated.
Our recommendations on filtering respiratory protection are based on the following standards: DIN EN 143, DIN 14387 and other accompanying standards relating to the used respiratory protection system.

Control of environmental exposure
Do not let product enter drains.

The life science business of Merck KGaA, Darmstadt, Germany
operates as MilliporeSigma in the US and Canada

SECTION 9: Physical and chemical properties

9.1 Information on basic physical and chemical properties

a)	Appearance	Form: solid
b)	Odor	No data available
c)	Odor Threshold	No data available
d)	pH	No data available
e)	Melting point/freezing point	Melting point/ range: 56 °C (133 °F)
f)	Initial boiling point and boiling range	No data available
g)	Flash point	> 100.00 °C (> 212.00 °F)
h)	Evaporation rate	No data available
i)	Flammability (solid, gas)	No data available
j)	Upper/lower flammability or explosive limits	No data available
k)	Vapor pressure	No data available
l)	Vapor density	No data available
m)	Density	No data available
	Relative density	No data available
n)	Water solubility	insoluble
o)	Partition coefficient: n-octanol/water	No data available
p)	Autoignition temperature	No data available
q)	Decomposition temperature	No data available
r)	Viscosity	No data available
s)	Explosive properties	No data available
t)	Oxidizing properties	none

9.2 Other safety information

No data available

The life science business of Merck KGaA, Darmstadt, Germany
operates as MilliporeSigma in the US and Canada

SECTION 10: Stability and reactivity

10.1 Reactivity
The following applies in general to flammable organic substances and mixtures: in correspondingly fine distribution, when whirled up a dust explosion potential may generally be assumed.

10.2 Chemical stability
The product is chemically stable under standard ambient conditions (room temperature) .

10.3 Possibility of hazardous reactions
Violent reactions possible with:
strong oxidising agents

10.4 Conditions to avoid
no information available

10.5 Incompatible materials
No data available

10.6 Hazardous decomposition products
In the event of fire: see section 5

SECTION 11: Toxicological information

11.1 Information on toxicological effects

Acute toxicity
Oral: No data available
Inhalation: No data available
Dermal: No data available

Skin corrosion/irritation
No data available

Serious eye damage/eye irritation
No data available

Respiratory or skin sensitization
No data available

Germ cell mutagenicity
No data available

Carcinogenicity

IARC: 1 - Group 1: Carcinogenic to humans (2,4,4'-Trichlorobiphenyl)

NTP: No ingredient of this product present at levels greater than or equal to 0.1% is identified as a known or anticipated carcinogen by NTP.

OSHA: No component of this product present at levels greater than or equal to 0.1% is on OSHA's list of regulated carcinogens.

Reproductive toxicity
No data available

The life science business of Merck KGaA, Darmstadt, Germany
operates as MilliporeSigma in the US and Canada

Specific target organ toxicity - single exposure
No data available

Specific target organ toxicity - repeated exposure
May cause damage to organs through prolonged or repeated exposure.

Aspiration hazard
No data available

11.2 Additional Information

RTECS: DV8840000
To the best of our knowledge, the chemical, physical, and toxicological properties have not been thoroughly investigated.

SECTION 12: Ecological information

12.1 Toxicity

Toxicity to fish	LC50 - Pimephales promelas (fathead minnow) - > 0.16 mg/l - 96.0 h
Toxicity to daphnia and other aquatic invertebrates	EC50 - Daphnia magna (Water flea) - > 0.16 mg/l - 48 h

12.2 Persistence and degradability
No data available

12.3 Bioaccumulative potential
No data available

12.4 Mobility in soil
No data available

12.5 Results of PBT and vPvB assessment
PBT/vPvB assessment not available as chemical safety assessment not required/not conducted

12.6 Endocrine disrupting properties
No data available

12.7 Other adverse effects
No data available

The life science business of Merck KGaA, Darmstadt, Germany
operates as MilliporeSigma in the US and Canada

SECTION 13: Disposal considerations

13.1 Waste treatment methods

Product
Waste material must be disposed of in accordance with the national and local regulations. Leave chemicals in original containers. No mixing with other waste. Handle uncleaned containers like the product itself.

SECTION 14: Transport information

DOT (US)
UN number: 3432 Class: 9 Packing group: II
Proper shipping name: Polychlorinated biphenyls, solid
Reportable Quantity (RQ):
Marine pollutant: yes Poison Inhalation Hazard: No

IMDG
UN number: 3432 Class: 9 Packing group: II EMS-No: F-A, S-A
Proper shipping name: POLYCHLORINATED BIPHENYLS, SOLID
Marine pollutant : yes
Marine pollutant : yes

IATA
UN number: 3432 Class: 9 Packing group: II
Proper shipping name: Polychlorinated biphenyls, solid

SECTION 15: Regulatory information

CERCLA Reportable Quantity
This material does not contain any components with a CERCLA RQ.

SARA 304 Extremely Hazardous Substances Reportable Quantity
This material does not contain any components with a section 304 EHS RQ.

SARA 302 Extremely Hazardous Substances Threshold Planning Quantity
This material does not contain any components with a section 302 EHS TPQ.

SARA 311/312 Hazards : No SARA Hazards

SARA 313 : This material does not contain any chemical components with known CAS numbers that exceed the threshold (De Minimis) reporting levels established by SARA Title III, Section 313.

US State Regulations

Massachusetts Right To Know
No components are subject to the Massachusetts Right to Know Act.

The life science business of Merck KGaA, Darmstadt, Germany
operates as MilliporeSigma in the US and Canada

Pennsylvania Right To Know

2,4,4'-Trichlorobiphenyl 7012-37-5

Maine Chemicals of High Concern

Product does not contain any listed chemicals

Vermont Chemicals of High Concern

Product does not contain any listed chemicals

Washington Chemicals of High Concern

Product does not contain any listed chemicals

California Prop. 65

WARNING: This product can expose you to chemicals including 2,4,4'-Trichlorobiphenyl, which is/are known to the State of California to cause cancer and birth defects or other reproductive harm. For more information go to www.P65Warnings.ca.gov.

The ingredients of this product are reported in the following inventories:

TSCA : Product contains substance(s) not listed on TSCA inventory.

TSCA list

No substances are subject to a Significant New Use Rule.

The following substance(s) is/are subject to TSCA 12(b) export notification requirements:
2,4,4'-Trichlorobiphenyl 7012-37-5

SECTION 16: Other information

Further information

The information is believed to be correct but is not exhaustive and will be used solely as a guideline, which is based on current knowledge of the chemical substance or mixture and is applicable to appropriate safety precautions for the product. It does not represent any guarantee of the properties of the product. Sigma-Aldrich Corporation and its Affiliates shall not be held liable for any damage resulting from handling or from contact with the above product. See www.sigma-aldrich.com and/or the reverse side of invoice or packing slip for additional terms and conditions of sale.

Copyright 2020 Sigma-Aldrich Co. LLC. License granted to make unlimited paper copies for internal use only.

The branding on the header and/or footer of this document may temporarily not visually match the product purchased as we transition our branding. However, all of the information in the document regarding the product remains unchanged and matches the product ordered. For further information please contact mlsbranding@sial.com.

Version: 6.8 Revision Date: 09/07/2024 Print Date: 09/08/2024

The life science business of Merck KGaA, Darmstadt, Germany
operates as MilliporeSigma in the US and Canada

SAFETY DATA SHEET
Xylene

SECTION 1: Identification of the substance/mixture and of the company/undertaking

Date issued 11.11.2013

1.1. Product identifier

Product name	Xylene
Chemical name	Xylene
Synonyms	Xylol, dimethyl benzene, xylenol
REACH Reg No.	01-2119488216-32-0000
CAS no.	1330-20-7
EC no.	215-535-7
Index no.	601-022-00-9
Article no.	13000000

1.2. Relevant identified uses of the substance or mixture and uses advised against

Use of the substance/preparation For the preparation of paints and as a solvent. General purpose cleaner.

1.3. Details of the supplier of the safety data sheet

Manufacturer

Company name	Fred Holmberg & Co AB
Office address	Geijersgatan 8
Postal address	Box 60056
Postcode	S-216 10
City	Limhamn
Country	Sweden
Tel	+46 (0)40 15 79 20
Fax	+46 (0)40 16 22 95
E-mail	info@holmberg.se
Website	http://www.holmberg.se/en/

1.4. Emergency telephone number

Emergency telephone 112 (Europe)

SECTION 2: Hazards identification

2.1. Classification of substance or mixture

Classification according to 67/548/EEC or 1999/45/EC	Xi; R38 Xn; R20/21 R10
Classification according to Regulation (EC) No 1272/2008 [CLP/GHS]	Flam. Liq. 3; H226; Acute tox. 4; H312; Skin Irrit. 2; H315; Acute tox. 4; H332;

2.2. Label elements

Hazard Pictograms (CLP)



Signal word	Danger
Hazard statements	H226 Flammable liquid and vapour. H312 Harmful in contact with skin. H315 Causes skin irritation. H332 Harmful if inhaled.
Precautionary statements	P210 Keep away from heat/sparks/open flames/hot surfaces. – No smoking. P233 Keep container tightly closed. P243 Take precautionary measures against static discharge. P280 Wear protective gloves/protective clothing/eye protection/face protection. P301 + P310 IF SWALLOWED: Immediately call a POISON CENTER or doctor/physician. P303 + P361 + P353 IF ON SKIN (or hair): Remove/Take off immediately all contaminated clothing. Rinse skin with water/shower. P331 Do NOT induce vomiting. P403 + P235 Store in a well-ventilated place. Keep cool.

2.3. Other hazards

Other hazards	Not known.

SECTION 3: Composition/information on ingredients

3.2. Mixtures

Substance	Identification	Classification	Contents
Xylene	CAS no.: 1330-20-7 EC no.: 215-535-7 Index no.: 601-022-00-9	R10 Xn; R20/21 Xi; R38 Flam. Liq. 3; H226 Acute tox. 4; H332 Acute tox. 4; H312 Skin Irrit. 2; H315 Note : C	75 - 90 %
Ethylbenzene	CAS no.: 100-41-4 EC no.: 202-849-4 Index no.: 601-023-00-4 Synonyms: Ethylbenzene	F; R11 Xn; R20 Flam. Liq. 2; H225 Acute tox. 4; H332	10 - 25 %

Column headings	CAS no. = Chemical Abstracts Service; EU (Einecs or Elincs number) = European inventory of Existing Commercial Chemical Substances; Ingredient name = Name as specified in the substance list (substances that are not included in the substance list must be translated, if possible). Contents given in; %, %wt/wt, %vol/wt, %vol/vol, mg/m3, ppb, ppm, weight%, vol%
HH/HF/HE	T+ = Very toxic, T = Toxic, C = Corrosive, Xn = Harmful, Xi = Irritating, E = Explosive, O = Oxidizing, F+ = Extremly flammable, F = Very flammable, N = Environmental hazard

SECTION 4: First aid measures

4.1. Description of first aid measures

Inhalation	Move the exposed person to fresh air at once. Get medical attention if any discomfort continues.
Skin contact	Remove contaminated clothes and rinse skin thoroughly with water.
Eye contact	Immediately flush with plenty of water for up to 15 minutes. Remove any contact lenses and open eyes wide apart. Get medical attention if any discomfort continues.
Ingestion	NEVER MAKE AN UNCONSCIOUS PERSON VOMIT OR DRINK FLUIDS! Do not induce vomiting. Rinse mouth with water. Get medical attention.

4.2. Most important symptoms and effects, both acute and delayed

Information for health personnel	Treat Symptomatically. Do not give victim anything to drink if he is

unconscious.

4.3. Indication of any immediate medical attention and special treatment needed

Specific details on antidotes	No recommendation given.

SECTION 5: Firefighting measures

5.1. Extinguishing media

Suitable extinguishing media	Extinguish with alcohol-resistant foam, carbon dioxide, dry powder or water fog.

5.2. Special hazards arising from the substance or mixture

Fire and explosion hazards	Solvent vapours may form explosive mixtures with air.
Hazardous combustion products	Fire creates: Carbon monoxide (CO). Carbon dioxide (CO2).

5.3. Advice for firefighters

Fire fighting procedures	No specific fire fighting procedure given.

SECTION 6: Accidental release measures

6.1. Personal precautions, protective equipment and emergency procedures

Personal protection measures	Ensure suitable personal protection (including respiratory protection) during removal of spillages in a confined area. Ventilate well. Stop leak if possible without risk. Avoid contact with skin and eyes. Do not breathe vapour.

6.2. Environmental precautions

Environmental precautionary measures	Avoid discharge into drains, water courses or onto the ground.

6.3. Methods and material for containment and cleaning up

Cleaning method	Dam and absorb spillages with sand, earth or other non-combustible material.

6.4. Reference to other sections

Other instructions	No recommendation given.

SECTION 7: Handling and storage

7.1. Precautions for safe handling

Handling	Keep away from heat, sparks and open flame. Take precautionary measures against static discharges. Mechanical ventilation may be required.

Protective Safety Measures

Advice on general occupational hygiene	Provide easy access to water supply and eye wash facilities.

7.2. Conditions for safe storage, including any incompatibilities

Storage	Keep away from heat, sparks and open flame. Ground container and transfer equipment to eliminate static electric sparks. Store in a cool and well-ventilated place.

7.3. Specific end use(s)

Specific use(s)	Not entered.

SECTION 8: Exposure controls/personal protection

8.1. Control parameters

DNEL / PNEC

Method of testing	Contents
DNEL	Group: Industrial Exposure route: Inhalation Exposure frequency: Short term (acute) Critical Component: Etylbenzen Value: 289 mg/kg/dag

DNEL	Group: Industrial Exposure route: Inhalation Exposure frequency: Long term (repeated) Critical Component: Etylbenzen Type of effect: Systemic effect Value: 77 mg/kg/dag
DNEL	Group: Industrial Exposure route: Dermal Exposure frequency: Long term (repeated) Critical Component: Etylbenzen Type of effect: Systemic effect Value: 180 mg/kg/dag
DNEL	Group: Consumer Exposure route: Inhalation Exposure frequency: Long term (repeated) Critical Component: Etylbenzen Type of effect: Systemic effect Value: 14,8 mg/kg/dag
DNEL	Group: Consumer Exposure route: Dermal Exposure frequency: Long term (repeated) Critical Component: Etylbenzen Type of effect: Systemic effect Value: 108 mg/kg/dag
DNEL	Group: Consumer Exposure route: Oral Exposure frequency: Long term (repeated) Critical Component: Etylbenzen Type of effect: Systemic effect Value: 1,6 mg/kg/dag
DNEL	Group: Industrial Exposure route: Inhalation Exposure frequency: Short term (acute) Critical Component: xylen Value: 442 mg/kg/dag
DNEL	Group: Industrial Exposure route: Inhalation Exposure frequency: Long term (repeated) Critical Component: xylen Type of effect: Systemic effect Value: 221 mg/kg/dag
DNEL	Group: Industrial Exposure route: Dermal Exposure frequency: Long term (repeated) Critical Component: xylen Type of effect: Systemic effect Value: 3182 mg/kg/dag
DNEL	Group: Consumer Exposure route: Inhalation Exposure frequency: Short term (acute) Critical Component: xylen Value: 260 mg/kg/dag
DNEL	Group: Consumer Exposure route: Inhalation Exposure frequency: Long term (repeated) Critical Component: xylen Type of effect: Systemic effect

	Value: 65,3 mg/kg/dag
DNEL	Group: Consumer Exposure route: Dermal Exposure frequency: Long term (repeated) Critical Component: xylen Type of effect: Systemic effect Value: 1872 mg/kg/dag
DNEL	Group: Consumer Exposure route: Oral Exposure frequency: Long term (repeated) Critical Component: xylen Type of effect: Systemic effect Value: 12,5 mg/kg/dag
Exposure guidelines	Country of origin: Sverige Limit value type: NGV 200 mg/m3 OEL Short Term Value: 450 mg/m3 Source: Nationella hygieniska gränsvärden, AFS 2005:17
Other Information	Ovanstående NGV resp. KTV gäller både xylen och etylbenzen

8.2. Exposure controls

Occupational exposure limits: Provide adequate ventilation. Observe Occupational Exposure Limits and minimise the risk of inhalation of vapours. Protective gloves and goggles are recommended. Provide eyewash, quick drench.

Safety signs



Respiratory protection

Respiratory protection: Respiratory protection must be used if air contamination exceeds acceptable level. Use respiratory equipment with gas filter, type A2.

Hand protection

Hand protection: Use protective gloves. Chemical resistant gloves required for prolonged or repeated contact. Gloves of nitrile rubber, PVA or Viton are recommended.

Eye / face protection

Eye protection: Use safety goggles or face shield in case of splash risk.

Skin protection

Skin protection (except hands): Wear appropriate clothing to prevent any possibility of skin contact.

Hygiene / Environmental

Specific hygiene measures: Wash hands after contact.

SECTION 9: Physical and chemical properties

9.1. Information on basic physical and chemical properties

Physical state	Fluid.
Colour	Colourless.
Odour	Aromatic.
Comments, pH (as supplied)	Not relevant.
Melting point/melting range	Value: < -48 °C
Boiling point / boiling range	Value: 136-145 °C
Flash point	Value: 27 °C
Evaporation rate	Value: 13,5
Explosion limit	Value: 1-7,1 %
Vapour pressure	Value: 1 kPa Test temperature: 20 °C

Vapour density	Value: 3,7
Specific gravity	Value: 0,870 kg/m3 Test temperature: 20 °C
Solubility description	Soluble in: Organic solvents. Not soluble in water.
Partition coefficient: n-octanol/water	Value: 3,15
Spontaneous combustability	Value: > 432-530 °C
Viscosity	Value: < 0,90 mPas Method of testing: Kinematisk Test temperature: 25 °C

9.2. Other information

SECTION 10: Stability and reactivity

10.1. Reactivity

Reactivity: Heating may cause a fire.

10.2. Chemical stability

Stability: Stable under the prescribed storage conditions.

10.3. Possibility of hazardous reactions

Possibility of hazardous reactions: Not known.

10.4. Conditions to avoid

Conditions to avoid: Avoid heat, flames and other sources of ignition.

10.5. Incompatible materials

Materials to avoid: Avoid contact with oxidising agents (e.g. nitric acid, peroxides and chromates). Strong acids.

10.6. Hazardous decomposition products

Hazardous decomposition products: Fire creates: Carbon monoxide (CO). Carbon dioxide (CO_2).

SECTION 11: Toxicological information

11.1. Information on toxicological effects

Toxicological Information:

Other toxicological data: Acute Toxicity (Oral LD50): mg/kg (oral rat) > 2000
Acute Toxicity (Inhalation LC50): mg/l (vapours) (4h) > 20
Acute Toxicity (Dermal LD50): mg/kg Rabbit > 2000

Toxicological data for substances

Potential acute effects

Inhalation	In high concentrations, vapours are narcotic and may cause headache, fatigue, dizziness and nausea. Icke klassificerad som aspirationstoxisk (Not classified as asp. tox.)
Skin contact	Prolonged or frequent contact may cause redness, itching, eczema and skin cracking. Defats the skin.
Eye contact	May irritate and cause redness and pain.
Ingestion	Ingestion of large amounts may cause unconsciousness. However, ingestion may cause nausea, headache, dizziness and intoxication. Ingestion may cause irritation of the gastrointestinal tract, vomiting and diarrhoea. May cause irritation to the mouth and throat.

Delayed effects / repeated exposure

Sensitisation	Not known.
Chronic effects	None known.

Carcinogenic, Mutagenic or Reprotoxic

Carcinogenicity	None.
Mutagenicity	Not known.
Teratogenic properties	Suspected of damaging the unborn child

Reproductive toxicity	Not known.

SECTION 12: Ecological information

12.1. Toxicity

Acute aquatic, fish	Value: 2 mg/l Method of testing: LC50 Fish, species: Roccus saxatilis Duration: 96h
Acute aquatic, algae	Value: > 3,2 mg/l Method of testing: IC50 Algae, species: Selenastrum Capricornum Duration: 72h
Acute aquatic, Daphnia	Value: 8,5 mg/l Method of testing: EC50 Daphnia, species: Daphnia magna Duration: 48h

12.2. Persistence and degradability

Persistence and degradability description	Lättnedbrytbar av biologiska organismer.
Chemical oxygen demand (COD)	Value: 5 Method of testing: COD
Biological oxygen demand (BOD)	Value: 0,55 Method of testing: BOD

12.3. Bioaccumulative potential

Bioaccumulative potential	Will not bio-accumulate.
Bioconcentration factor (BCF)	Value: 22 Method of testing: BCF

12.4. Mobility in soil

Mobility	The product is insoluble in water and will spread on the water surface.

12.5. Results of PBT and vPvB assessment

PBT assessment results	This substance is not classified as PBT or vPvB.

12.6. Other adverse effects

Other adverse effects / Remarks	None known.

SECTION 13: Disposal considerations

13.1. Waste treatment methods

Specify the appropriate methods of disposal	Confirm disposal procedures with environmental engineer and local regulations. Absorb in vermiculite or dry sand and dispose of at a licenced hazardous waste collection point. Liquid components can be disposed of by incineration.
Product classified as hazardous waste	Yes
Packaging classified as hazardous waste	Yes

SECTION 14: Transport information

14.1. UN number

ADR	1307
RID	1307
IMDG	1307
ICAO/IATA	1307

14.2. UN proper shipping name

ADR	XYLENES

RID	XYLENES
IMDG	XYLENES
ICAO/IATA	XYLENES

14.3. Transport hazard class(es)

ADR	3
Hazard no.	30
RID	3
ADN	33
IMDG	3
ICAO/IATA	3

14.4. Packing group

ADR	III
RID	III
IMDG	III
ICAO/IATA	III

14.5. Environmental hazards

Comment	Not relevant.

14.6. Special precautions for user

EmS	F-E, S-D

14.7. Transport in bulk according to Annex II of MARPOL 73/78 and the IBC Code

SECTION 15: Regulatory information

EC no.	215-535-7

15.1. Safety, health and environmental regulations/legislation specific for the substance or mixture

Other Label Information	Regulation (EC) No 1272/2008 of the European Parliament and of the Council of 16 December 2008 on classification, labelling and packaging of substances and mixtures, amending and repealing Directives 67/548/EEC and 1999/45/EC, and amending Regulation (EC) No 1907/2006 with amendments.
Legislation and regulations	Dangerous Substance Directive 67/548/EEC. The Chemicals (Hazard Information and Packaging for Supply) Regulations 2009 (S.I 2009 No. 716). The List of Wastes (England) (Amendment) Regulations 2005. (SI 2005 No. 895). Avfallsförordningen (2011:927).

15.2. Chemical safety assessment

SECTION 16: Other information

Hazard symbol



R-phrases	R10 Flammable. R38 Irritating to skin. R20/22 Harmful by inhalation and if swallowed. R38 Irritating to skin.
S-phrases	S7 Keep container tightly closed. S16 Keep away from sources of ignition - No smoking.
Classification according to Regulation (EC) No 1272/2008 [CLP/GHS]	Flam. Liq. 3; H226; Acute tox. 4; H312; Skin Irrit. 2; H315;

	Acute tox. 4; H332;
List of relevant R-phrases (under headings 2 and 3).	R38 Irritating to skin. R11 Highly flammable. R10 Flammable. R20/21 Harmful by inhalation and in contact with skin. R20 Harmful by inhalation.
List of relevant H-phrases (Section 2 and 3).	H332 Harmful if inhaled. H312 Harmful in contact with skin. H225 Highly flammable liquid and vapour. H226 Flammable liquid and vapour. H315 Causes skin irritation.
Responsible for safety data sheet	Fred Holmberg & Co AB

SAFETY DATA SHEET

Version 4.10
Revision Date 05/27/2016
Print Date 01/23/2017

1. PRODUCT AND COMPANY IDENTIFICATION

1.1 Product identifiers

Product name : *trans*-1,2-Dichloroethene

Product Number : 48527
Brand : Supelco
Index-No. : 602-026-00-3

CAS-No. : 156-60-5

1.2 Relevant identified uses of the substance or mixture and uses advised against

Identified uses : Laboratory chemicals, Synthesis of substances

1.3 Details of the supplier of the safety data sheet

Company : Sigma-Aldrich
3050 Spruce Street
SAINT LOUIS MO 63103
USA

Telephone : +1 800-325-5832
Fax : +1 800-325-5052

1.4 Emergency telephone number

Emergency Phone # : +1-703-527-3887 (CHEMTREC)

2. HAZARDS IDENTIFICATION

2.1 Classification of the substance or mixture

GHS Classification in accordance with 29 CFR 1910 (OSHA HCS)
Flammable liquids (Category 2), H225
Acute toxicity, Inhalation (Category 4), H332
Acute aquatic toxicity (Category 3), H402
Chronic aquatic toxicity (Category 3), H412

For the full text of the H-Statements mentioned in this Section, see Section 16.

2.2 GHS Label elements, including precautionary statements

Pictogram



Signal word Danger

Hazard statement(s)
H225 Highly flammable liquid and vapour.
H332 Harmful if inhaled.
H412 Harmful to aquatic life with long lasting effects.

Precautionary statement(s)
P210 Keep away from heat/sparks/open flames/hot surfaces. No smoking.
P233 Keep container tightly closed.
P240 Ground/bond container and receiving equipment.
P241 Use explosion-proof electrical/ ventilating/ lighting/ equipment.
P242 Use only non-sparking tools.

P243	Take precautionary measures against static discharge.
P261	Avoid breathing dust/ fume/ gas/ mist/ vapours/ spray.
P271	Use only outdoors or in a well-ventilated area.
P273	Avoid release to the environment.
P280	Wear protective gloves/ eye protection/ face protection.
P303 + P361 + P353	IF ON SKIN (or hair): Remove/ Take off immediately all contaminated clothing. Rinse skin with water/ shower.
P304 + P340 + P312	IF INHALED: Remove victim to fresh air and keep at rest in a position comfortable for breathing. Call a POISON CENTER or doctor/ physician if you feel unwell.
P370 + P378	In case of fire: Use dry sand, dry chemical or alcohol-resistant foam for extinction.
P403 + P235	Store in a well-ventilated place. Keep cool.
P501	Dispose of contents/ container to an approved waste disposal plant.

2.3 Hazards not otherwise classified (HNOC) or not covered by GHS - none

3. COMPOSITION/INFORMATION ON INGREDIENTS

3.1 Substances

Synonyms : *trans*-1,2-Dichloroethene
trans-1,2-Dichloroethylene
trans-Acetylene dichloride

Formula : $C_2H_2Cl_2$
Molecular weight : 96.94 g/mol
CAS-No. : 156-60-5
EC-No. : 205-860-2
Index-No. : 602-026-00-3

Hazardous components

Component	Classification	Concentration
trans-Dichloroethylene		
	Flam. Liq. 2; Acute Tox. 4; Aquatic Acute 3; Aquatic Chronic 3; H225, H332, H412	<= 100 %

For the full text of the H-Statements mentioned in this Section, see Section 16.

4. FIRST AID MEASURES

4.1 Description of first aid measures

General advice
Consult a physician. Show this safety data sheet to the doctor in attendance.Move out of dangerous area.

If inhaled
If breathed in, move person into fresh air. If not breathing, give artificial respiration. Consult a physician.

In case of skin contact
Wash off with soap and plenty of water. Consult a physician.

In case of eye contact
Flush eyes with water as a precaution.

If swallowed
Do NOT induce vomiting. Never give anything by mouth to an unconscious person. Rinse mouth with water. Consult a physician.

4.2 Most important symptoms and effects, both acute and delayed
The most important known symptoms and effects are described in the labelling (see section 2.2) and/or in section 11

4.3 Indication of any immediate medical attention and special treatment needed
No data available

5. FIREFIGHTING MEASURES

5.1 Extinguishing media

Suitable extinguishing media
Use water spray, alcohol-resistant foam, dry chemical or carbon dioxide.

5.2 Special hazards arising from the substance or mixture
No data available

5.3 Advice for firefighters
Wear self-contained breathing apparatus for firefighting if necessary.

5.4 Further information
Use water spray to cool unopened containers.

6. ACCIDENTAL RELEASE MEASURES

6.1 Personal precautions, protective equipment and emergency procedures
Use personal protective equipment. Avoid breathing vapours, mist or gas. Ensure adequate ventilation. Remove all sources of ignition. Evacuate personnel to safe areas. Beware of vapours accumulating to form explosive concentrations. Vapours can accumulate in low areas.
For personal protection see section 8.

6.2 Environmental precautions
Prevent further leakage or spillage if safe to do so. Do not let product enter drains. Discharge into the environment must be avoided.

6.3 Methods and materials for containment and cleaning up
Contain spillage, and then collect with an electrically protected vacuum cleaner or by wet-brushing and place in container for disposal according to local regulations (see section 13).

6.4 Reference to other sections
For disposal see section 13.

7. HANDLING AND STORAGE

7.1 Precautions for safe handling
Avoid contact with skin and eyes. Avoid inhalation of vapour or mist.
Use explosion-proof equipment.Keep away from sources of ignition - No smoking.Take measures to prevent the build up of electrostatic charge.
For precautions see section 2.2.

7.2 Conditions for safe storage, including any incompatibilities
Keep container tightly closed in a dry and well-ventilated place. Containers which are opened must be carefully resealed and kept upright to prevent leakage.

Recommended storage temperature 2 - 8 °C

Light sensitive. Air and moisture sensitive. Refrigerate before opening.
Storage class (TRGS 510): Flammable liquids

7.3 Specific end use(s)
Apart from the uses mentioned in section 1.2 no other specific uses are stipulated

8. EXPOSURE CONTROLS/PERSONAL PROTECTION

8.1 Control parameters

Components with workplace control parameters

Component	CAS-No.	Value	Control parameters	Basis
trans-Dichloroethylene	156-60-5	TWA	200.000000 ppm	USA. ACGIH Threshold Limit Values (TLV)
	Remarks	Central Nervous System impairment Eye irritation		

		TWA	200.000000 ppm	USA. ACGIH Threshold Limit Values (TLV)
		Central Nervous System impairment Eye irritation		
		TWA	200 ppm	USA. ACGIH Threshold Limit Values (TLV)
		Central Nervous System impairment Eye irritation		

8.2 Exposure controls

Appropriate engineering controls
Handle in accordance with good industrial hygiene and safety practice. Wash hands before breaks and at the end of workday.

Personal protective equipment

Eye/face protection
Face shield and safety glasses Use equipment for eye protection tested and approved under appropriate government standards such as NIOSH (US) or EN 166(EU).

Skin protection
Handle with gloves. Gloves must be inspected prior to use. Use proper glove removal technique (without touching glove's outer surface) to avoid skin contact with this product. Dispose of contaminated gloves after use in accordance with applicable laws and good laboratory practices. Wash and dry hands.

Body Protection
Complete suit protecting against chemicals, Flame retardant antistatic protective clothing., The type of protective equipment must be selected according to the concentration and amount of the dangerous substance at the specific workplace.

Respiratory protection
Where risk assessment shows air-purifying respirators are appropriate use a full-face respirator with multi-purpose combination (US) or type AXBEK (EN 14387) respirator cartridges as a backup to engineering controls. If the respirator is the sole means of protection, use a full-face supplied air respirator. Use respirators and components tested and approved under appropriate government standards such as NIOSH (US) or CEN (EU).

Control of environmental exposure
Prevent further leakage or spillage if safe to do so. Do not let product enter drains. Discharge into the environment must be avoided.

9. PHYSICAL AND CHEMICAL PROPERTIES

9.1 Information on basic physical and chemical properties

a)	Appearance	Form: liquid, clear Colour: light yellow
b)	Odour	No data available
c)	Odour Threshold	No data available
d)	pH	No data available
e)	Melting point/freezing point	Melting point/range: -50 °C (-58 °F) - lit.
f)	Initial boiling point and boiling range	48 °C (118 °F) - lit.
g)	Flash point	6.0 °C (42.8 °F) - closed cup
h)	Evaporation rate	No data available
i)	Flammability (solid, gas)	No data available
j)	Upper/lower flammability or	Upper explosion limit: 12.8 %(V) Lower explosion limit: 9.7 %(V)

	explosive limits	
k)	Vapour pressure	No data available
l)	Vapour density	No data available
m)	Relative density	1.257 g/cm3 at 25 °C (77 °F)
n)	Water solubility	No data available
o)	Partition coefficient: n-octanol/water	No data available
p)	Auto-ignition temperature	No data available
q)	Decomposition temperature	No data available
r)	Viscosity	No data available
s)	Explosive properties	No data available
t)	Oxidizing properties	No data available

9.2 Other safety information
No data available

10. STABILITY AND REACTIVITY

10.1 Reactivity
No data available

10.2 Chemical stability
Stable under recommended storage conditions.

10.3 Possibility of hazardous reactions
Vapours may form explosive mixture with air.

10.4 Conditions to avoid
Heat, flames and sparks.

10.5 Incompatible materials
Oxidizing agents, Bases

10.6 Hazardous decomposition products
Hazardous decomposition products formed under fire conditions. - Carbon oxides, Hydrogen chloride gas
Other decomposition products - No data available
In the event of fire: see section 5

11. TOXICOLOGICAL INFORMATION

11.1 Information on toxicological effects

Acute toxicity
LD50 Oral - Rat - 1,235 mg/kg

LD50 Oral - Mouse - 2,122 mg/kg
Remarks: Behavioral:Altered sleep time (including change in righting reflex). Behavioral:Somnolence (general depressed activity). Behavioral:Ataxia.

LC50 Inhalation - Rat - 24100 ppm
Remarks: Behavioral:Somnolence (general depressed activity).

LD50 Dermal - Rabbit - > 5,000 mg/kg
Remarks: Prolonged skin contact may cause skin irritation and/or dermatitis. Nutritional and Gross Metabolic:Weight loss or decreased weight gain.

No data available

Skin corrosion/irritation
Skin - Rabbit
Result: Skin irritation - 24 h

Serious eye damage/eye irritation
Eyes - Rabbit
Result: Eye irritation

Respiratory or skin sensitisation
No data available

Germ cell mutagenicity
No data available

Carcinogenicity

IARC: No component of this product present at levels greater than or equal to 0.1% is identified as probable, possible or confirmed human carcinogen by IARC.

No component of this product present at levels greater than or equal to 0.1% is identified as probable, possible or confirmed human carcinogen by IARC.

NTP: No component of this product present at levels greater than or equal to 0.1% is identified as a known or anticipated carcinogen by NTP.

No component of this product present at levels greater than or equal to 0.1% is identified as a known or anticipated carcinogen by NTP.

OSHA: No component of this product present at levels greater than or equal to 0.1% is identified as a carcinogen or potential carcinogen by OSHA.

No component of this product present at levels greater than or equal to 0.1% is identified as a carcinogen or potential carcinogen by OSHA.

Reproductive toxicity
No data available

No data available

Specific target organ toxicity - single exposure
No data available

Specific target organ toxicity - repeated exposure
No data available

Aspiration hazard
No data available

Additional Information
RTECS: Not available

prolonged or repeated exposure can cause:, narcosis, To the best of our knowledge, the chemical, physical, and toxicological properties have not been thoroughly investigated.

Kidney -

12. ECOLOGICAL INFORMATION

12.1 Toxicity

Toxicity to daphnia and other aquatic invertebrates	EC50 - Daphnia magna (Water flea) - 220.00 mg/l - 48 h

12.2 Persistence and degradability
No data available

12.3 Bioaccumulative potential
No data available

12.4 Mobility in soil
No data available

12.5 Results of PBT and vPvB assessment

PBT/vPvB assessment not available as chemical safety assessment not required/not conducted

12.6 Other adverse effects

An environmental hazard cannot be excluded in the event of unprofessional handling or disposal.
Harmful to aquatic life with long lasting effects.

13. DISPOSAL CONSIDERATIONS

13.1 Waste treatment methods

Product

Burn in a chemical incinerator equipped with an afterburner and scrubber but exert extra care in igniting as this material is highly flammable. Offer surplus and non-recyclable solutions to a licensed disposal company. Contact a licensed professional waste disposal service to dispose of this material.

Contaminated packaging

Dispose of as unused product.

14. TRANSPORT INFORMATION

DOT (US)

UN number: 1150 Class: 3 Packing group: II
Proper shipping name: 1,2-Dichloroethylene
Reportable Quantity (RQ): 1000 lbs

Poison Inhalation Hazard: No

IMDG

UN number: 1150 Class: 3 Packing group: II EMS-No: F-E, S-D
Proper shipping name: 1,2-DICHLOROETHYLENE

IATA

UN number: 1150 Class: 3 Packing group: II
Proper shipping name: 1,2-Dichloroethylene

15. REGULATORY INFORMATION

SARA 302 Components

No chemicals in this material are subject to the reporting requirements of SARA Title III, Section 302.

SARA 313 Components

This material does not contain any chemical components with known CAS numbers that exceed the threshold (De Minimis) reporting levels established by SARA Title III, Section 313.

SARA 311/312 Hazards

Fire Hazard

Massachusetts Right To Know Components

	CAS-No.	Revision Date
trans-Dichloroethylene	156-60-5	1993-04-24

Pennsylvania Right To Know Components

	CAS-No.	Revision Date
trans-Dichloroethylene	156-60-5	1993-04-24

New Jersey Right To Know Components

	CAS-No.	Revision Date
trans-Dichloroethylene	156-60-5	1993-04-24

California Prop. 65 Components

This product does not contain any chemicals known to State of California to cause cancer, birth defects, or any other reproductive harm.
This product does not contain any chemicals known to State of California to cause cancer, birth defects, or any other reproductive harm.

16. OTHER INFORMATION

Full text of H-Statements referred to under sections 2 and 3.

Acute Tox.	Acute toxicity
Aquatic Acute	Acute aquatic toxicity
Aquatic Chronic	Chronic aquatic toxicity
Flam. Liq.	Flammable liquids
H225	Highly flammable liquid and vapour.
H332	Harmful if inhaled.
H402	Harmful to aquatic life.

HMIS Rating

Health hazard:	1
Chronic Health Hazard:	*
Flammability:	3
Physical Hazard	0

NFPA Rating

Health hazard:	2
Fire Hazard:	3
Reactivity Hazard:	0

Further information

Copyright 2016 Sigma-Aldrich Co. LLC. License granted to make unlimited paper copies for internal use only.
The above information is believed to be correct but does not purport to be all inclusive and shall be used only as a guide. The information in this document is based on the present state of our knowledge and is applicable to the product with regard to appropriate safety precautions. It does not represent any guarantee of the properties of the product. Sigma-Aldrich Corporation and its Affiliates shall not be held liable for any damage resulting from handling or from contact with the above product. See www.sigma-aldrich.com and/or the reverse side of invoice or packing slip for additional terms and conditions of sale.

Preparation Information

Sigma-Aldrich Corporation
Product Safety – Americas Region
1-800-521-8956

Version: 4.10 Revision Date: 05/27/2016 Print Date: 01/23/2017

SAFETY DATA SHEET

according to Regulation (EC) No. 1907/2006

Version 6.2
Revision Date 23.06.2020
Print Date 19.06.2021
GENERIC EU MSDS - NO COUNTRY SPECIFIC DATA - NO OEL DATA

SECTION 1: Identification of the substance/mixture and of the company/undertaking

1.1 Product identifiers

Product name	:	trans-Chlordane
Product Number	:	ERC-004
Brand	:	Cerilliant
REACH No.	:	A registration number is not available for this substance as the substance or its uses are exempted from registration, the annual tonnage does not require a registration or the registration is envisaged for a later registration deadline.
CAS-No.	:	5103-74-2

1.2 Relevant identified uses of the substance or mixture and uses advised against

Identified uses	:	Laboratory chemicals, Manufacture of substances

1.3 Details of the supplier of the safety data sheet

Company	:	Sigma-Aldrich Inc. 3050 SPRUCE ST ST. LOUIS MO 63103 UNITED STATES
Telephone	:	+1 314 771-5765
Fax	:	+1 800 325-5052

1.4 Emergency telephone

Emergency Phone #	:	800-424-9300 CHEMTREC (USA) +1-703-527-3887 CHEMTREC (International) 24 Hours/day; 7 Days/week

SECTION 2: Hazards identification

2.1 Classification of the substance or mixture

Classification according to Regulation (EC) No 1272/2008
Acute toxicity, Oral (Category 3), H301
Acute toxicity, Inhalation (Category 4), H332
Carcinogenicity (Category 2), H351
Short-term (acute) aquatic hazard (Category 1), H400
Long-term (chronic) aquatic hazard (Category 1), H410

For the full text of the H-Statements mentioned in this Section, see Section 16.

2.2 Label elements

Labelling according Regulation (EC) No 1272/2008

The life science business of Merck operates as MilliporeSigma in the US and Canada

Pictogram	
Signal word	Danger
Hazard statement(s)	
H301	Toxic if swallowed.
H332	Harmful if inhaled.
H351	Suspected of causing cancer.
H410	Very toxic to aquatic life with long lasting effects.
Precautionary statement(s)	
P201	Obtain special instructions before use.
P273	Avoid release to the environment.
P301 + P310 + P330	IF SWALLOWED: Immediately call a POISON CENTER/ doctor. Rinse mouth.
P304 + P340 + P312	IF INHALED: Remove person to fresh air and keep comfortable for breathing. Call a POISON CENTER/ doctor if you feel unwell.
Supplemental Hazard Statements	none

2.3 Other hazards

This substance/mixture contains no components considered to be either persistent, bioaccumulative and toxic (PBT), or very persistent and very bioaccumulative (vPvB) at levels of 0.1% or higher.

SECTION 3: Composition/information on ingredients

3.1 Substances

Molecular weight	:	409,78 g/mol
CAS-No.	:	5103-74-2
EC-No.	:	225-826-0

Component	Classification	Concentration
trans-Chlordane		
	Acute Tox. 3; Acute Tox. 4; Carc. 2; Aquatic Acute 1; Aquatic Chronic 1; H301, H332, H351, H400, H410 M-Factor - Aquatic Acute: 10	<= 100 %

For the full text of the H-Statements mentioned in this Section, see Section 16.

SECTION 4: First aid measures

4.1 Description of first-aid measures

General advice

Consult a physician. Show this material safety data sheet to the doctor in attendance.

If inhaled

If breathed in, move person into fresh air. If not breathing, give artificial respiration. Consult a physician.

The life science business of Merck operates as MilliporeSigma in the US and Canada

In case of skin contact
Wash off with soap and plenty of water. Take victim immediately to hospital. Consult a physician.

In case of eye contact
Flush eyes with water as a precaution.

If swallowed
Never give anything by mouth to an unconscious person. Rinse mouth with water. Consult a physician.

4.2 Most important symptoms and effects, both acute and delayed
The most important known symptoms and effects are described in the labelling (see section 2.2) and/or in section 11

4.3 Indication of any immediate medical attention and special treatment needed
No data available

SECTION 5: Firefighting measures

5.1 Extinguishing media

Suitable extinguishing media
Use water spray, alcohol-resistant foam, dry chemical or carbon dioxide.

5.2 Special hazards arising from the substance or mixture
Carbon oxides, Hydrogen chloride gas

5.3 Advice for firefighters
Wear self-contained breathing apparatus for firefighting if necessary.

5.4 Further information
No data available

SECTION 6: Accidental release measures

6.1 Personal precautions, protective equipment and emergency procedures
Wear respiratory protection. Avoid dust formation. Avoid breathing vapors, mist or gas. Ensure adequate ventilation. Evacuate personnel to safe areas. Avoid breathing dust. For personal protection see section 8.

6.2 Environmental precautions
Prevent further leakage or spillage if safe to do so. Do not let product enter drains. Discharge into the environment must be avoided.

6.3 Methods and materials for containment and cleaning up
Pick up and arrange disposal without creating dust. Sweep up and shovel. Keep in suitable, closed containers for disposal.

6.4 Reference to other sections
For disposal see section 13.

SECTION 7: Handling and storage

7.1 Precautions for safe handling
Avoid contact with skin and eyes. Avoid formation of dust and aerosols. Provide appropriate exhaust ventilation at places where dust is formed. For precautions see section 2.2.

The life science business of Merck operates as MilliporeSigma in the US and Canada

7.2 Conditions for safe storage, including any incompatibilities
Keep container tightly closed in a dry and well-ventilated place. Store in cool place.

7.3 Specific end use(s)
Apart from the uses mentioned in section 1.2 no other specific uses are stipulated

SECTION 8: Exposure controls/personal protection

8.1 Control parameters

Ingredients with workplace control parameters

8.2 Exposure controls

Appropriate engineering controls
Avoid contact with skin, eyes and clothing. Wash hands before breaks and immediately after handling the product.

Personal protective equipment

Eye/face protection
Face shield and safety glasses Use equipment for eye protection tested and approved under appropriate government standards such as NIOSH (US) or EN 166(EU).

Skin protection
Handle with gloves. Gloves must be inspected prior to use. Use proper glove removal technique (without touching glove's outer surface) to avoid skin contact with this product. Dispose of contaminated gloves after use in accordance with applicable laws and good laboratory practices. Wash and dry hands.

The selected protective gloves have to satisfy the specifications of Regulation (EU) 2016/425 and the standard EN 374 derived from it.

Body Protection
Complete suit protecting against chemicals, The type of protective equipment must be selected according to the concentration and amount of the dangerous substance at the specific workplace.

Respiratory protection
Where risk assessment shows air-purifying respirators are appropriate use a full-face particle respirator type N100 (US) or type P3 (EN 143) respirator cartridges as a backup to engineering controls. If the respirator is the sole means of protection, use a full-face supplied air respirator. Use respirators and components tested and approved under appropriate government standards such as NIOSH (US) or CEN (EU).

Control of environmental exposure
Prevent further leakage or spillage if safe to do so. Do not let product enter drains. Discharge into the environment must be avoided.

SECTION 9: Physical and chemical properties

9.1 Information on basic physical and chemical properties

a)	Appearance	Form: crystalline Color: white
b)	Odor	odorless

The life science business of Merck operates as MilliporeSigma in the US and Canada

c)	Odor Threshold	No data available
d)	pH	No data available
e)	Melting point/freezing point	No data available
f)	Initial boiling point and boiling range	No data available
g)	Flash point	No data available
h)	Evaporation rate	No data available
i)	Flammability (solid, gas)	No data available
j)	Upper/lower flammability or explosive limits	No data available
k)	Vapor pressure	No data available
l)	Vapor density	No data available
m)	Relative density	1,590 g/cm3
n)	Water solubility	insoluble
o)	Partition coefficient: n-octanol/water	No data available
p)	Autoignition temperature	No data available
q)	Decomposition temperature	No data available
r)	Viscosity	No data available
s)	Explosive properties	No data available
t)	Oxidizing properties	No data available

9.2 Other safety information
No data available

SECTION 10: Stability and reactivity

10.1 Reactivity
No data available

10.2 Chemical stability
Stable under recommended storage conditions.

10.3 Possibility of hazardous reactions
No data available

10.4 Conditions to avoid
No data available

10.5 Incompatible materials
Strong oxidizing agents

10.6 Hazardous decomposition products
Other decomposition products - No data available

The life science business of Merck operates as MilliporeSigma in the US and Canada

Hazardous decomposition products formed under fire conditions. - Carbon oxides, Hydrogen chloride gas
In the event of fire: see section 5

SECTION 11: Toxicological information

11.1 Information on toxicological effects

Acute toxicity
LD50 Oral - Rat - 200 mg/kg
LD50 Oral - Mouse - 145 mg/kg
Inhalation: (Regulation (EC) No 1272/2008, Annex VI)

Skin corrosion/irritation
No data available

Serious eye damage/eye irritation
No data available

Respiratory or skin sensitization
No data available

Germ cell mutagenicity

Carcinogenicity
Suspected of causing cancer.

IARC: 2B - Group 2B: Possibly carcinogenic to humans (trans-Chlordane)

Reproductive toxicity

Specific target organ toxicity - single exposure
No data available

Specific target organ toxicity - repeated exposure
No data available

Aspiration hazard
No data available

Additional Information
RTECS: Not available

To the best of our knowledge, the chemical, physical, and toxicological properties have not been thoroughly investigated.

To the best of our knowledge, the chemical, physical, and toxicological properties have not been thoroughly investigated.

SECTION 12: Ecological information

12.1 Toxicity

Toxicity to fish	LC50 - Oncorhynchus mykiss (rainbow trout) - 0,044 mg/l - 96,0 h Remarks: (in analogy to similar products)
	LOEC - Pimephales promelas (fathead minnow) - 0,025 mg/l - 48,0 h Remarks: (in analogy to similar products)

The life science business of Merck operates as MilliporeSigma in the US and Canada

Toxicity to daphnia and other aquatic invertebrates	LOEC - Daphnia magna (Water flea) - 0,07 mg/l - 48 h Remarks: (in analogy to similar products)
	LC50 - Daphnia magna (Water flea) - 0,0984 mg/l - 48 h Remarks: (in analogy to similar products)

12.2 Persistence and degradability
No data available

12.3 Bioaccumulative potential
No data available

12.4 Mobility in soil
No data available

12.5 Results of PBT and vPvB assessment
This substance/mixture contains no components considered to be either persistent, bioaccumulative and toxic (PBT), or very persistent and very bioaccumulative (vPvB) at levels of 0.1% or higher.

12.6 Other adverse effects
Very toxic to aquatic life with long lasting effects.
No data available

SECTION 13: Disposal considerations

13.1 Waste treatment methods

Product
Offer surplus and non-recyclable solutions to a licensed disposal company. Dissolve or mix the material with a combustible solvent and burn in a chemical incinerator equipped with an afterburner and scrubber. Waste material must be disposed of in accordance with the Directive on waste 2008/98/EC as well as other national and local regulations. Leave chemicals in original containers. No mixing with other waste. Handle uncleaned containers like the product itself.

Contaminated packaging
Dispose of as unused product.

SECTION 14: Transport information

14.1 UN number
ADR/RID: 3077 IMDG: 3077 IATA: 3077

14.2 UN proper shipping name
ADR/RID: ENVIRONMENTALLY HAZARDOUS SUBSTANCE, SOLID, N.O.S. (trans-Chlordane)
IMDG: ENVIRONMENTALLY HAZARDOUS SUBSTANCE, SOLID, N.O.S. (trans-Chlordane)
IATA: Environmentally hazardous substance, solid, n.o.s. (trans-Chlordane)

14.3 Transport hazard class(es)
ADR/RID: 9 IMDG: 9 IATA: 9

14.4 Packaging group
ADR/RID: III IMDG: III IATA: III

14.5 Environmental hazards
ADR/RID: yes IMDG Marine pollutant: yes IATA: yes

The life science business of Merck operates as MilliporeSigma in the US and Canada

14.6 Special precautions for user

No data available

SECTION 15: Regulatory information

15.1 Safety, health and environmental regulations/legislation specific for the substance or mixture

This material safety data sheet complies with the requirements of Regulation (EC) No. 1907/2006.

15.2 Chemical Safety Assessment

For this product a chemical safety assessment was not carried out

SECTION 16: Other information

Full text of H-Statements referred to under sections 2 and 3.

H301	Toxic if swallowed.
H332	Harmful if inhaled.
H351	Suspected of causing cancer.
H400	Very toxic to aquatic life.
H410	Very toxic to aquatic life with long lasting effects.

Further information

Copyright 2020 Sigma-Aldrich Co. LLC. License granted to make unlimited paper copies for internal use only.

The above information is believed to be correct but does not purport to be all inclusive and shall be used only as a guide. The information in this document is based on the present state of our knowledge and is applicable to the product with regard to appropriate safety precautions. It does not represent any guarantee of the properties of the product. Sigma-Aldrich Corporation and its Affiliates shall not be held liable for any damage resulting from handling or from contact with the above product. See www.sigma-aldrich.com and/or the reverse side of invoice or packing slip for additional terms and conditions of sale.

The branding on the header and/or footer of this document may temporarily not visually match the product purchased as we transition our branding. However, all of the information in the document regarding the product remains unchanged and matches the product ordered. For further information please contact mlsbranding@sial.com.

The life science business of Merck operates as MilliporeSigma in the US and Canada

SAFETY DATA SHEET

Version 4.6
Revision Date 03/02/2015
Print Date 02/18/2016

1. PRODUCT AND COMPANY IDENTIFICATION

1.1 Product identifiers

Product name : Trichloroethylene

Product Number : 251402
Brand : Sigma-Aldrich
Index-No. : 602-027-00-9

CAS-No. : 79-01-6

1.2 Relevant identified uses of the substance or mixture and uses advised against

Identified uses : Laboratory chemicals, Manufacture of substances

1.3 Details of the supplier of the safety data sheet

Company : Sigma-Aldrich
3050 Spruce Street
SAINT LOUIS MO 63103
USA

Telephone : +1 800-325-5832
Fax : +1 800-325-5052

1.4 Emergency telephone number

Emergency Phone # : (314) 776-6555

2. HAZARDS IDENTIFICATION

2.1 Classification of the substance or mixture

GHS Classification in accordance with 29 CFR 1910 (OSHA HCS)
Skin irritation (Category 2), H315
Eye irritation (Category 2A), H319
Germ cell mutagenicity (Category 2), H341
Carcinogenicity (Category 1B), H350
Specific target organ toxicity - single exposure (Category 3), Central nervous system, H336
Acute aquatic toxicity (Category 3), H402
Chronic aquatic toxicity (Category 3), H412

For the full text of the H-Statements mentioned in this Section, see Section 16.

2.2 GHS Label elements, including precautionary statements

Pictogram



Signal word Danger

Hazard statement(s)
H315 Causes skin irritation.
H319 Causes serious eye irritation.
H336 May cause drowsiness or dizziness.
H341 Suspected of causing genetic defects.
H350 May cause cancer.
H412 Harmful to aquatic life with long lasting effects.

Precautionary statement(s)

P201	Obtain special instructions before use.
P202	Do not handle until all safety precautions have been read and understood.
P261	Avoid breathing dust/ fume/ gas/ mist/ vapours/ spray.
P264	Wash skin thoroughly after handling.
P271	Use only outdoors or in a well-ventilated area.
P273	Avoid release to the environment.
P280	Wear eye protection/ face protection.
P280	Wear protective gloves.
P281	Use personal protective equipment as required.
P302 + P352	IF ON SKIN: Wash with plenty of soap and water.
P304 + P340 + P312	IF INHALED: Remove victim to fresh air and keep at rest in a position comfortable for breathing. Call a POISON CENTER or doctor/ physician if you feel unwell.
P305 + P351 + P338	IF IN EYES: Rinse cautiously with water for several minutes. Remove contact lenses, if present and easy to do. Continue rinsing.
P308 + P313	IF exposed or concerned: Get medical advice/ attention.
P332 + P313	If skin irritation occurs: Get medical advice/ attention.
P337 + P313	If eye irritation persists: Get medical advice/ attention.
P362	Take off contaminated clothing and wash before reuse.
P403 + P233	Store in a well-ventilated place. Keep container tightly closed.
P405	Store locked up.
P501	Dispose of contents/ container to an approved waste disposal plant.

2.3 Hazards not otherwise classified (HNOC) or not covered by GHS - none

3. COMPOSITION/INFORMATION ON INGREDIENTS

3.1 Substances

Synonyms	:	TCE Trichloroethene
Formula	:	C_2HCl_3
Molecular weight	:	131.39 g/mol
CAS-No.	:	79-01-6
EC-No.	:	201-167-4
Index-No.	:	602-027-00-9

Hazardous components

Component	Classification	Concentration
Trichloroethylene Included in the Candidate List of Substances of Very High Concern (SVHC) according to Regulation (EC) No. 1907/2006 (REACH)		
	Skin Irrit. 2; Eye Irrit. 2A; Muta. 2; Carc. 1B; STOT SE 3; Aquatic Acute 3; Aquatic Chronic 3; H315, H319, H336, H341, H350, H412	<= 100 %

For the full text of the H-Statements mentioned in this Section, see Section 16.

4. FIRST AID MEASURES

4.1 Description of first aid measures

General advice
Consult a physician. Show this safety data sheet to the doctor in attendance.Move out of dangerous area.

If inhaled
If breathed in, move person into fresh air. If not breathing, give artificial respiration. Consult a physician.

In case of skin contact
Wash off with soap and plenty of water. Consult a physician.

In case of eye contact
Rinse thoroughly with plenty of water for at least 15 minutes and consult a physician.

If swallowed
Never give anything by mouth to an unconscious person. Rinse mouth with water. Consult a physician.

4.2 Most important symptoms and effects, both acute and delayed
The most important known symptoms and effects are described in the labelling (see section 2.2) and/or in section 11

4.3 Indication of any immediate medical attention and special treatment needed
No data available

5. FIREFIGHTING MEASURES

5.1 Extinguishing media

Suitable extinguishing media
Use water spray, alcohol-resistant foam, dry chemical or carbon dioxide.

5.2 Special hazards arising from the substance or mixture
Carbon oxides, Hydrogen chloride gas

5.3 Advice for firefighters
Wear self-contained breathing apparatus for firefighting if necessary.

5.4 Further information
No data available

6. ACCIDENTAL RELEASE MEASURES

6.1 Personal precautions, protective equipment and emergency procedures
Use personal protective equipment. Avoid breathing vapours, mist or gas. Ensure adequate ventilation. Evacuate personnel to safe areas.
For personal protection see section 8.

6.2 Environmental precautions
Prevent further leakage or spillage if safe to do so. Do not let product enter drains. Discharge into the environment must be avoided.

6.3 Methods and materials for containment and cleaning up
Soak up with inert absorbent material and dispose of as hazardous waste. Keep in suitable, closed containers for disposal.

6.4 Reference to other sections
For disposal see section 13.

7. HANDLING AND STORAGE

7.1 Precautions for safe handling
Avoid contact with skin and eyes. Avoid inhalation of vapour or mist.
For precautions see section 2.2.

7.2 Conditions for safe storage, including any incompatibilities
Keep container tightly closed in a dry and well-ventilated place. Containers which are opened must be carefully resealed and kept upright to prevent leakage.

Light sensitive. Handle and store under inert gas.
Storage class (TRGS 510): Non-combustible, acute toxic Cat.3 / toxic hazardous materials or hazardous materials causing chronic effects

7.3 Specific end use(s)
Apart from the uses mentioned in section 1.2 no other specific uses are stipulated

8. EXPOSURE CONTROLS/PERSONAL PROTECTION

8.1 Control parameters

Components with workplace control parameters

Component	CAS-No.	Value	Control parameters	Basis
Trichloroethylene	79-01-6	TWA	10.000000 ppm	USA. ACGIH Threshold Limit Values (TLV)
	Remarks	Central Nervous System impairment cognitive decrement Renal toxicity Substances for which there is a Biological Exposure Index or Indices (see BEI® section) Suspected human carcinogen		
		STEL	25.000000 ppm	USA. ACGIH Threshold Limit Values (TLV)
		Central Nervous System impairment cognitive decrement Renal toxicity Substances for which there is a Biological Exposure Index or Indices (see BEI® section) Suspected human carcinogen		
		Potential Occupational Carcinogen See Appendix C See Appendix A		
		See Table Z-2		
		TWA	100.000000 ppm	USA. Occupational Exposure Limits (OSHA) - Table Z-2
		Z37.19-1967		
		CEIL	200.000000 ppm	USA. Occupational Exposure Limits (OSHA) - Table Z-2
		Z37.19-1967		
		Peak	300.000000 ppm	USA. Occupational Exposure Limits (OSHA) - Table Z-2
		Z37.19-1967		

Biological occupational exposure limits

Component	CAS-No.	Parameters	Value	Biological specimen	Basis
Trichloroethylene	79-01-6	Trichloroacetic acid	15.0000 mg/l	Urine	ACGIH - Biological Exposure Indices (BEI)
	Remarks	End of shift at end of workweek			
		Trichloroethanol	0.5000 mg/l	In blood	ACGIH - Biological Exposure Indices (BEI)
		End of shift at end of workweek			
		Trichloroethylene		In blood	ACGIH - Biological Exposure Indices (BEI)
		End of shift at end of workweek			
		Trichloroethylene		In end-exhaled air	ACGIH - Biological Exposure Indices (BEI)
		End of shift at end of workweek			

8.2 Exposure controls

Appropriate engineering controls

Handle in accordance with good industrial hygiene and safety practice. Wash hands before breaks and at the end of workday.

Personal protective equipment

Eye/face protection
Safety glasses with side-shields conforming to EN166 Use equipment for eye protection tested and approved under appropriate government standards such as NIOSH (US) or EN 166(EU).

Skin protection
Handle with gloves. Gloves must be inspected prior to use. Use proper glove removal technique (without touching glove's outer surface) to avoid skin contact with this product. Dispose of contaminated gloves after use in accordance with applicable laws and good laboratory practices. Wash and dry hands.

Full contact
Material: Fluorinated rubber
Minimum layer thickness: 0.7 mm
Break through time: 480 min
Material tested:Vitoject® (KCL 890 / Aldrich Z677698, Size M)

Splash contact
Material: Fluorinated rubber
Minimum layer thickness: 0.7 mm
Break through time: 480 min
Material tested:Vitoject® (KCL 890 / Aldrich Z677698, Size M)

data source: KCL GmbH, D-36124 Eichenzell, phone +49 (0)6659 87300, e-mail sales@kcl.de, test method: EN374
If used in solution, or mixed with other substances, and under conditions which differ from EN 374, contact the supplier of the CE approved gloves. This recommendation is advisory only and must be evaluated by an industrial hygienist and safety officer familiar with the specific situation of anticipated use by our customers. It should not be construed as offering an approval for any specific use scenario.

Body Protection
Complete suit protecting against chemicals, The type of protective equipment must be selected according to the concentration and amount of the dangerous substance at the specific workplace.

Respiratory protection
Where risk assessment shows air-purifying respirators are appropriate use a full-face respirator with multi-purpose combination (US) or type ABEK (EN 14387) respirator cartridges as a backup to engineering controls. If the respirator is the sole means of protection, use a full-face supplied air respirator. Use respirators and components tested and approved under appropriate government standards such as NIOSH (US) or CEN (EU).

Control of environmental exposure
Prevent further leakage or spillage if safe to do so. Do not let product enter drains. Discharge into the environment must be avoided.

9. PHYSICAL AND CHEMICAL PROPERTIES

9.1 Information on basic physical and chemical properties

a)	Appearance	Form: liquid, clear Colour: colourless
b)	Odour	No data available
c)	Odour Threshold	No data available
d)	pH	No data available
e)	Melting point/freezing point	Melting point/range: -84.8 °C (-120.6 °F) - lit.
f)	Initial boiling point and boiling range	86.7 °C (188.1 °F) - lit.
g)	Flash point	No data available
h)	Evaporation rate	No data available
i)	Flammability (solid, gas)	No data available
j)	Upper/lower	Upper explosion limit: 10.5 %(V)

	flammability or explosive limits	Lower explosion limit: 8 %(V)
k)	Vapour pressure	81.3 hPa (61.0 mmHg) at 20.0 °C (68.0 °F)
l)	Vapour density	No data available
m)	Relative density	1.463 g/mL at 25 °C (77 °F)
n)	Water solubility	No data available
o)	Partition coefficient: n-octanol/water	log Pow: 2.29log Pow: 5
p)	Auto-ignition temperature	410.0 °C (770.0 °F)
q)	Decomposition temperature	No data available
r)	Viscosity	No data available
s)	Explosive properties	No data available
t)	Oxidizing properties	No data available

9.2 Other safety information
No data available

10. STABILITY AND REACTIVITY

10.1 Reactivity
No data available

10.2 Chemical stability
Stable under recommended storage conditions.

10.3 Possibility of hazardous reactions
No data available

10.4 Conditions to avoid
No data available

10.5 Incompatible materials
Oxidizing agents, Strong bases, Magnesium

10.6 Hazardous decomposition products
Other decomposition products - No data available
In the event of fire: see section 5

11. TOXICOLOGICAL INFORMATION

11.1 Information on toxicological effects

Acute toxicity
LD50 Oral - Rat - 4,920 mg/kg

LC50 Inhalation - Mouse - 4 h - 8450 ppm

LD50 Dermal - Rabbit - > 20,000 mg/kg

No data available

Skin corrosion/irritation
Skin - Rabbit
Result: Severe skin irritation - 24 h

Serious eye damage/eye irritation
Eyes - Rabbit
Result: Eye irritation - 24 h

Respiratory or skin sensitisation
No data available

Germ cell mutagenicity
Laboratory experiments have shown mutagenic effects.
In vitro tests showed mutagenic effects

Carcinogenicity

This product is or contains a component that has been reported to be probably carcinogenic based on its IARC, OSHA, ACGIH, NTP, or EPA classification.

Possible human carcinogen

IARC:	1 - Group 1: Carcinogenic to humans (Trichloroethylene)
NTP:	Reasonably anticipated to be a human carcinogen (Trichloroethylene)
OSHA:	No component of this product present at levels greater than or equal to 0.1% is identified as a carcinogen or potential carcinogen by OSHA.

Reproductive toxicity
No data available

No data available

Specific target organ toxicity - single exposure
No data available

Specific target organ toxicity - repeated exposure
No data available

Aspiration hazard
No data available

Additional Information
RTECS: KX4550000

burning sensation, Cough, wheezing, laryngitis, Shortness of breath, Headache, Nausea, Vomiting, Exposure to and/or consumption of alcohol may increase toxic effects., Gastrointestinal disturbance, Kidney injury may occur., narcosis
To the best of our knowledge, the chemical, physical, and toxicological properties have not been thoroughly investigated.

12. ECOLOGICAL INFORMATION

12.1 Toxicity

Toxicity to fish	LC50 - Pimephales promelas (fathead minnow) - 41 mg/l - 96.0 h
	LOEC - other fish - 11 mg/l - 10.0 d
	NOEC - Oryzias latipes - 40 mg/l - 10.0 d
Toxicity to daphnia and other aquatic invertebrates	EC50 - Daphnia magna (Water flea) - 18.00 mg/l - 48 h
Toxicity to algae	IC50 - Pseudokirchneriella subcapitata (green algae) - 175.00 mg/l - 96 h

12.2 Persistence and degradability
No data available

12.3 Bioaccumulative potential
Does not bioaccumulate.

12.4 Mobility in soil
No data available

12.5 Results of PBT and vPvB assessment
PBT/vPvB assessment not available as chemical safety assessment not required/not conducted

12.6 Other adverse effects
An environmental hazard cannot be excluded in the event of unprofessional handling or disposal.
Harmful to aquatic life with long lasting effects.

An environmental hazard cannot be excluded in the event of unprofessional handling or disposal.

Harmful to aquatic organisms, may cause long-term adverse effects in the aquatic environment.

13. DISPOSAL CONSIDERATIONS

13.1 Waste treatment methods

Product
Offer surplus and non-recyclable solutions to a licensed disposal company. Contact a licensed professional waste disposal service to dispose of this material. Dissolve or mix the material with a combustible solvent and burn in a chemical incinerator equipped with an afterburner and scrubber.

Contaminated packaging
Dispose of as unused product.

14. TRANSPORT INFORMATION

DOT (US)
UN number: 1710 Class: 6.1 Packing group: III
Proper shipping name: Trichloroethylene
Reportable Quantity (RQ): 100 lbs

Poison Inhalation Hazard: No

IMDG
UN number: 1710 Class: 6.1 Packing group: III EMS-No: F-A, S-A
Proper shipping name: TRICHLOROETHYLENE

IATA
UN number: 1710 Class: 6.1 Packing group: III
Proper shipping name: Trichloroethylene

15. REGULATORY INFORMATION

SARA 302 Components
No chemicals in this material are subject to the reporting requirements of SARA Title III, Section 302.

SARA 313 Components
The following components are subject to reporting levels established by SARA Title III, Section 313:

	CAS-No.	Revision Date
Trichloroethylene	79-01-6	2007-07-01

SARA 311/312 Hazards
Acute Health Hazard, Chronic Health Hazard

Massachusetts Right To Know Components

	CAS-No.	Revision Date
Trichloroethylene	79-01-6	2007-07-01

Pennsylvania Right To Know Components

	CAS-No.	Revision Date
Trichloroethylene	79-01-6	2007-07-01

New Jersey Right To Know Components

	CAS-No.	Revision Date
Trichloroethylene	79-01-6	2007-07-01

California Prop. 65 Components

WARNING! This product contains a chemical known to the State of California to cause cancer. Trichloroethylene	CAS-No. 79-01-6	Revision Date 2011-09-01
WARNING: This product contains a chemical known to the State of California to cause birth defects or other reproductive harm.	CAS-No. 79-01-6	Revision Date 2011-09-01

16. OTHER INFORMATION

Full text of H-Statements referred to under sections 2 and 3.

Aquatic Acute	Acute aquatic toxicity
Aquatic Chronic	Chronic aquatic toxicity
Carc.	Carcinogenicity
Eye Irrit.	Eye irritation
H315	Causes skin irritation.
H319	Causes serious eye irritation.
H336	May cause drowsiness or dizziness.
H341	Suspected of causing genetic defects.
H350	May cause cancer.
H402	Harmful to aquatic life.

HMIS Rating

Health hazard:	2
Chronic Health Hazard:	*
Flammability:	0
Physical Hazard	0

NFPA Rating

Health hazard:	2
Fire Hazard:	0
Reactivity Hazard:	0

Further information

Copyright 2015 Sigma-Aldrich Co. LLC. License granted to make unlimited paper copies for internal use only.
The above information is believed to be correct but does not purport to be all inclusive and shall be used only as a guide. The information in this document is based on the present state of our knowledge and is applicable to the product with regard to appropriate safety precautions. It does not represent any guarantee of the properties of the product. Sigma-Aldrich Corporation and its Affiliates shall not be held liable for any damage resulting from handling or from contact with the above product. See www.sigma-aldrich.com and/or the reverse side of invoice or packing slip for additional terms and conditions of sale.

Preparation Information

Sigma-Aldrich Corporation
Product Safety – Americas Region
1-800-521-8956

Version: 4.6 Revision Date: 03/02/2015 Print Date: 02/18/2016

SAFETY DATA SHEET

Version 4.17
Revision Date 03/03/2015
Print Date 02/19/2016

1. PRODUCT AND COMPANY IDENTIFICATION

1.1 Product identifiers

Product name : Trichlorofluoromethane

Product Number : 254991
Brand : Aldrich

CAS-No. : 75-69-4

1.2 Relevant identified uses of the substance or mixture and uses advised against

Identified uses : Laboratory chemicals, Manufacture of substances

1.3 Details of the supplier of the safety data sheet

Company : Sigma-Aldrich
3050 Spruce Street
SAINT LOUIS MO 63103
USA

Telephone : +1 800-325-5832
Fax : +1 800-325-5052

1.4 Emergency telephone number

Emergency Phone # : (314) 776-6555

2. HAZARDS IDENTIFICATION

2.1 Classification of the substance or mixture

GHS Classification in accordance with 29 CFR 1910 (OSHA HCS)
Acute toxicity, Dermal (Category 4), H312

For the full text of the H-Statements mentioned in this Section, see Section 16.

2.2 GHS Label elements, including precautionary statements

Pictogram



Signal word Warning

Hazard statement(s)
H312 Harmful in contact with skin.

Precautionary statement(s)
P280 Wear protective gloves/ protective clothing.
P302 + P352 + P312 IF ON SKIN: Wash with plenty of soap and water. Call a POISON CENTER or doctor/ physician if you feel unwell.
P363 Wash contaminated clothing before reuse.
P501 Dispose of contents/ container to an approved waste disposal plant.

2.3 Hazards not otherwise classified (HNOC) or not covered by GHS - none

3. COMPOSITION/INFORMATION ON INGREDIENTS

3.1 Substances

Synonyms : Fluorotrichloromethane
CFC-11

Formula	:	CCl_3F CCl_3F
Molecular weight	:	137.37 g/mol
CAS-No.	:	75-69-4
EC-No.	:	200-892-3

Hazardous components

Component	Classification	Concentration
Trichlorofluoromethane		
	Acute Tox. 4; H312	<= 100 %

For the full text of the H-Statements mentioned in this Section, see Section 16.

4. FIRST AID MEASURES

4.1 Description of first aid measures

General advice
Consult a physician. Show this safety data sheet to the doctor in attendance.Move out of dangerous area.

If inhaled
If breathed in, move person into fresh air. If not breathing, give artificial respiration. Consult a physician.

In case of skin contact
Wash off with soap and plenty of water. Consult a physician.

In case of eye contact
Flush eyes with water as a precaution.

If swallowed
Never give anything by mouth to an unconscious person. Rinse mouth with water. Consult a physician.

4.2 Most important symptoms and effects, both acute and delayed
The most important known symptoms and effects are described in the labelling (see section 2.2) and/or in section 11

4.3 Indication of any immediate medical attention and special treatment needed
No data available

5. FIREFIGHTING MEASURES

5.1 Extinguishing media

Suitable extinguishing media
Use water spray, alcohol-resistant foam, dry chemical or carbon dioxide.

5.2 Special hazards arising from the substance or mixture
Carbon oxides, Hydrogen chloride gas, Hydrogen fluoride

5.3 Advice for firefighters
Wear self-contained breathing apparatus for firefighting if necessary.

5.4 Further information
No data available

6. ACCIDENTAL RELEASE MEASURES

6.1 Personal precautions, protective equipment and emergency procedures
Use personal protective equipment. Avoid breathing vapours, mist or gas. Ensure adequate ventilation.
For personal protection see section 8.

6.2 Environmental precautions
Do not let product enter drains.

6.3 Methods and materials for containment and cleaning up
Soak up with inert absorbent material and dispose of as hazardous waste. Keep in suitable, closed containers for disposal.

6.4 Reference to other sections
For disposal see section 13.

7. HANDLING AND STORAGE

7.1 Precautions for safe handling

Avoid contact with skin and eyes. Avoid inhalation of vapour or mist.
For precautions see section 2.2.

7.2 Conditions for safe storage, including any incompatibilities

Keep container tightly closed in a dry and well-ventilated place.

Recommended storage temperature 2 - 8 °C

Contents under pressure.
Storage class (TRGS 510): Non Combustible Liquids

7.3 Specific end use(s)

Apart from the uses mentioned in section 1.2 no other specific uses are stipulated

8. EXPOSURE CONTROLS/PERSONAL PROTECTION

8.1 Control parameters

Components with workplace control parameters

Component	CAS-No.	Value	Control parameters	Basis
Trichlorofluoromethane	75-69-4	C	1,000.000000 ppm	USA. ACGIH Threshold Limit Values (TLV)
	Remarks	Cardiac sensitization Not classifiable as a human carcinogen		
		C	1,000.000000 ppm 5,600.000000 mg/m3	USA. NIOSH Recommended Exposure Limits
		TWA	1,000.000000 ppm 5,600.000000 mg/m3	USA. Occupational Exposure Limits (OSHA) - Table Z-1 Limits for Air Contaminants
		The value in mg/m3 is approximate.		

8.2 Exposure controls

Appropriate engineering controls

Handle in accordance with good industrial hygiene and safety practice. Wash hands before breaks and at the end of workday.

Personal protective equipment

Eye/face protection

Face shield and safety glasses Use equipment for eye protection tested and approved under appropriate government standards such as NIOSH (US) or EN 166(EU).

Skin protection

Handle with gloves. Gloves must be inspected prior to use. Use proper glove removal technique (without touching glove's outer surface) to avoid skin contact with this product. Dispose of contaminated gloves after use in accordance with applicable laws and good laboratory practices. Wash and dry hands.

Full contact
Material: Nitrile rubber
Minimum layer thickness: 0.4 mm
Break through time: 480 min
Material tested:Camatril® (KCL 730 / Aldrich Z677442, Size M)

Splash contact
Material: Nitrile rubber
Minimum layer thickness: 0.2 mm
Break through time: 30 min

Material tested:Dermatril® P (KCL 743 / Aldrich Z677388, Size M)

data source: KCL GmbH, D-36124 Eichenzell, phone +49 (0)6659 87300, e-mail sales@kcl.de, test method: EN374
If used in solution, or mixed with other substances, and under conditions which differ from EN 374, contact the supplier of the CE approved gloves. This recommendation is advisory only and must be evaluated by an industrial hygienist and safety officer familiar with the specific situation of anticipated use by our customers. It should not be construed as offering an approval for any specific use scenario.

Body Protection
Complete suit protecting against chemicals, The type of protective equipment must be selected according to the concentration and amount of the dangerous substance at the specific workplace.

Respiratory protection
Where risk assessment shows air-purifying respirators are appropriate use a full-face respirator with multi-purpose combination (US) or type AXBEK (EN 14387) respirator cartridges as a backup to engineering controls. If the respirator is the sole means of protection, use a full-face supplied air respirator. Use respirators and components tested and approved under appropriate government standards such as NIOSH (US) or CEN (EU).

Control of environmental exposure
Do not let product enter drains.

9. PHYSICAL AND CHEMICAL PROPERTIES

9.1 Information on basic physical and chemical properties

a)	Appearance	Form: liquid, clear Colour: colourless
b)	Odour	No data available
c)	Odour Threshold	No data available
d)	pH	No data available
e)	Melting point/freezing point	-110.99 - -109.99 °C (-167.78 - -165.98 °F)
f)	Initial boiling point and boiling range	23.7 °C (74.7 °F) - lit.
g)	Flash point	No data available
h)	Evaporation rate	No data available
i)	Flammability (solid, gas)	No data available
j)	Upper/lower flammability or explosive limits	No data available
k)	Vapour pressure	885.7 hPa (664.3 mmHg) at 20.0 °C (68.0 °F) 2,701.2 hPa (2,026.1 mmHg) at 55.0 °C (131.0 °F)
l)	Vapour density	No data available
m)	Relative density	1.494 g/cm3 at 25 °C (77 °F)
n)	Water solubility	1 g/l
o)	Partition coefficient: n-octanol/water	log Pow: 2.53
p)	Auto-ignition temperature	No data available
q)	Decomposition temperature	No data available
r)	Viscosity	No data available
s)	Explosive properties	No data available

t) Oxidizing properties No data available

9.2 Other safety information

Surface tension 18.0 mN/m at 25.0 °C (77.0 °F)

10. STABILITY AND REACTIVITY

10.1 Reactivity
No data available

10.2 Chemical stability
Stable under recommended storage conditions.

10.3 Possibility of hazardous reactions
No data available

10.4 Conditions to avoid
No data available

10.5 Incompatible materials
Strong oxidizing agents, Sodium/sodium oxides, Potassium, Magnesium, Aluminum, Zinc

10.6 Hazardous decomposition products
Other decomposition products - No data available
In the event of fire: see section 5

11. TOXICOLOGICAL INFORMATION

11.1 Information on toxicological effects

Acute toxicity
LD50 Oral - Rat - > 15,000 mg/kg

LC50 Inhalation - Rat - 0.3 h - 130000 ppm
Remarks: Behavioral:Tremor. Behavioral:Convulsions or effect on seizure threshold. Respiratory disorder

No data available

Skin corrosion/irritation
No data available

Serious eye damage/eye irritation
No data available

Respiratory or skin sensitisation
No data available

Germ cell mutagenicity
No data available

Carcinogenicity

IARC: No component of this product present at levels greater than or equal to 0.1% is identified as probable, possible or confirmed human carcinogen by IARC.

NTP: No component of this product present at levels greater than or equal to 0.1% is identified as a known or anticipated carcinogen by NTP.

OSHA: No component of this product present at levels greater than or equal to 0.1% is identified as a carcinogen or potential carcinogen by OSHA.

Reproductive toxicity
No data available

No data available

Specific target organ toxicity - single exposure
No data available

Specific target organ toxicity - repeated exposure
No data available

Aspiration hazard
No data available

Additional Information
RTECS: PB6125000

To the best of our knowledge, the chemical, physical, and toxicological properties have not been thoroughly investigated., Nausea, Dizziness, Headache, Vomiting, Diarrhoea, Abdominal pain, Weakness, Unconsciousness

Liver -

12. ECOLOGICAL INFORMATION

12.1 Toxicity
No data available

12.2 Persistence and degradability
No data available

12.3 Bioaccumulative potential
No data available

12.4 Mobility in soil
No data available

12.5 Results of PBT and vPvB assessment
PBT/vPvB assessment not available as chemical safety assessment not required/not conducted

12.6 Other adverse effects

13. DISPOSAL CONSIDERATIONS

13.1 Waste treatment methods

Product
Offer surplus and non-recyclable solutions to a licensed disposal company.

Contaminated packaging
Dispose of as unused product.

14. TRANSPORT INFORMATION

DOT (US)
UN number: 3082 Class: 9 Packing group: III
Proper shipping name: Environmentally hazardous substance, liquid, n.o.s. (Trichlorofluoromethane)
Reportable Quantity (RQ): 5000 lbs

Poison Inhalation Hazard: No

IMDG
Not dangerous goods

IATA
Not dangerous goods

15. REGULATORY INFORMATION

SARA 302 Components
No chemicals in this material are subject to the reporting requirements of SARA Title III, Section 302.

SARA 313 Components
The following components are subject to reporting levels established by SARA Title III, Section 313:

	CAS-No.	Revision Date
Trichlorofluoromethane	75-69-4	2007-07-01

SARA 311/312 Hazards
Acute Health Hazard

Massachusetts Right To Know Components

	CAS-No.	Revision Date
Trichlorofluoromethane	75-69-4	2007-07-01

Pennsylvania Right To Know Components

	CAS-No.	Revision Date
Trichlorofluoromethane	75-69-4	2007-07-01

New Jersey Right To Know Components

	CAS-No.	Revision Date
Trichlorofluoromethane	75-69-4	2007-07-01

California Prop. 65 Components

This product does not contain any chemicals known to State of California to cause cancer, birth defects, or any other reproductive harm.

16. OTHER INFORMATION

Full text of H-Statements referred to under sections 2 and 3.

Acute Tox.	Acute toxicity
H312	Harmful in contact with skin.

HMIS Rating

Health hazard:	1
Chronic Health Hazard:	
Flammability:	0
Physical Hazard	0

NFPA Rating

Health hazard:	1
Fire Hazard:	0
Reactivity Hazard:	0

Further information

Copyright 2015 Sigma-Aldrich Co. LLC. License granted to make unlimited paper copies for internal use only.
The above information is believed to be correct but does not purport to be all inclusive and shall be used only as a guide. The information in this document is based on the present state of our knowledge and is applicable to the product with regard to appropriate safety precautions. It does not represent any guarantee of the properties of the product. Sigma-Aldrich Corporation and its Affiliates shall not be held liable for any damage resulting from handling or from contact with the above product. See www.sigma-aldrich.com and/or the reverse side of invoice or packing slip for additional terms and conditions of sale.

Preparation Information

Sigma-Aldrich Corporation
Product Safety – Americas Region
1-800-521-8956

Version: 4.17 Revision Date: 03/03/2015 Print Date: 02/19/2016

SAFETY DATA SHEET
CHROMIUM HARD,TRIVALENT

1. Identification

Product identifier

Product name CHROMIUM HARD,TRIVALENT

Product number 2403

Recommended use of the chemical and restrictions on use

Application Industrial Use

Details of the supplier of the safety data sheet

Supplier

SIFCO Applied Surface Concepts
5708 E. Schaaf Road
Independence, Ohio 44131
U.S.A.
Tel.: +1 216-524-0099
Fax: +1 216-524-6331
E-Mail: info@sifcoasc.com

Emergency telephone number

Emergency telephone CHEMTREC (United States) (800) 424-9300; CHEMTREC (International) +1 703-527-3887

2. Hazard(s) identification

Classification of the substance or mixture

Physical hazards Not Classified

Health hazards Skin Corr. 1B - H314 Eye Dam. 1 - H318 STOT SE 3 - H335

Environmental hazards Aquatic Acute 3 - H402

Label elements

Pictogram



Signal word Danger

Hazard statements H314 Causes severe skin burns and eye damage.
H335 May cause respiratory irritation.
H402 Harmful to aquatic life.

CHROMIUM HARD,TRIVALENT

Precautionary statements

P260 Do not breathe vapor/ spray.
P280 Wear protective gloves/ protective clothing/ eye protection/ face protection.
P304+P340 If inhaled: Remove person to fresh air and keep comfortable for breathing.
P305+P351+P338 If in eyes: Rinse cautiously with water for several minutes. Remove contact lenses, if present and easy to do. Continue rinsing.
P363 Wash contaminated clothing before reuse.
P403+P233 Store in a well-ventilated place. Keep container tightly closed.
P501 Dispose of contents/ container in accordance with national regulations.
P264 Wash skin thoroughly after handling.
P270 Do not eat, drink or smoke when using this product.
P284 [In case of inadequate ventilation] wear respiratory protection.
P301+P310 If swallowed: Immediately call a poison center/ doctor.
P302+P352 If on skin: Wash with plenty of water.

Contains AMMONIUM FORMATE, CHROMIUM (III) SULPHATE, AMMONIA ...%

Other hazards

This product does not contain any substances classified as PBT or vPvB.

3. Composition/information on ingredients

Mixtures

AMMONIUM FORMATE **25-30%**

CAS number: 540-69-2

Classification
Skin Irrit. 2 - H315
Eye Irrit. 2 - H319
STOT SE 3 - H335

AMMONIUM CHLORIDE **5-10%**

CAS number: 12125-02-9

Classification
Acute Tox. 4 - H302
Eye Irrit. 2 - H319

CHROMIUM (III) SULPHATE **5-10%**

CAS number: 10101-53-8

Classification
Acute Tox. 4 - H302
Acute Tox. 4 - H312
Acute Tox. 4 - H332
Skin Corr. 1B - H314
Eye Dam. 1 - H318
STOT SE 3 - H335

CHROMIUM HARD,TRIVALENT

Potassium Sulfate	**1-5%**
CAS number: 7778-80-5	
Classification Not Classified	

AMMONIA ...%	**1-5%**
CAS number: 1336-21-6 M factor (Acute) = 1	
Classification Skin Corr. 1B - H314 Eye Dam. 1 - H318 STOT SE 3 - H335 Aquatic Acute 1 - H400	

SODIUM BROMIDE	**<1%**
CAS number: 7647-15-6	
Classification Acute Tox. 4 - H312	

The full text for all hazard statements is displayed in Section 16.

4. First-aid measures

Description of first aid measures

Inhalation Move affected person to fresh air at once. Get medical attention.

Ingestion Get medical attention immediately. Do not induce vomiting.

Skin Contact Remove contaminated clothing immediately and wash skin with soap and water. Continue to rinse for at least 15 minutes and get medical attention.

Eye contact Remove affected person from source of contamination. Rinse immediately with plenty of water. Continue to rinse for at least 15 minutes and get medical attention.

Most important symptoms and effects, both acute and delayed

Inhalation Coughing, chest tightness, feeling of chest pressure.

Ingestion May cause chemical burns in mouth and throat. May cause stomach pain or vomiting.

Skin contact May cause serious chemical burns to the skin.

Eye contact Causes severe burns. May cause serious eye damage.

Indication of immediate medical attention and special treatment needed

Notes for the doctor No specific recommendations.

5. Fire-fighting measures

Extinguishing media

Suitable extinguishing media The product is not flammable. Use fire-extinguishing media suitable for the surrounding fire.

Special hazards arising from the substance or mixture

CHROMIUM HARD,TRIVALENT

Specific hazards Corrosive gases or vapors.

Advice for firefighters

Protective actions during firefighting Wear positive-pressure self-contained breathing apparatus (SCBA) and appropriate protective clothing.

Special protective equipment for firefighters Use protective equipment appropriate for surrounding materials.

6. Accidental release measures

Personal precautions, protective equipment and emergency procedures

Personal precautions Follow precautions for safe handling described in this safety data sheet. Avoid inhalation of vapors. Provide adequate general and local exhaust ventilation.

Environmental precautions

Environmental precautions Do not discharge into drains or watercourses or onto the ground. Inform the relevant authorities if environmental pollution occurs (sewers, waterways, soil or air).

Methods and material for containment and cleaning up

Methods for cleaning up Wear suitable protective equipment, including gloves, goggles/face shield, respirator, boots, clothing or apron, as appropriate. Flush contaminated area with plenty of water. Avoid the spillage or runoff entering drains, sewers or watercourses. Collect and dispose of spillage as indicated in Section 13. Wash thoroughly after dealing with a spillage.

Reference to other sections Wear protective clothing as described in Section 8 of this safety data sheet. See Section 11 for additional information on health hazards. See Section 12 for additional information on ecological hazards. For waste disposal, see Section 13.

7. Handling and storage

Precautions for safe handling

Usage precautions Avoid spilling. Avoid contact with skin and eyes. Avoid inhalation of vapors and spray/mists. Provide adequate general and local exhaust ventilation.

Conditions for safe storage, including any incompatibilities

Storage precautions Store in tightly-closed, original container in a dry, cool and well-ventilated place. Protect from freezing and direct sunlight.

Storage class Corrosive storage.

Specific end uses(s)

Specific end use(s) The identified uses for this product are detailed in Section 1.

8. Exposure controls/Personal protection

Exposure controls

Protective equipment



Appropriate engineering controls As this product contains ingredients with exposure limits, process enclosures, local exhaust ventilation or other engineering controls should be used to keep worker exposure below any statutory or recommended limits, if use generates dust, fumes, gas, vapor or mist.

Eye/face protection Tight-fitting safety glasses.

CHROMIUM HARD,TRIVALENT

Hand protection	It is recommended that chemical-resistant, impervious gloves are worn. Considering the data specified by the glove manufacturer, check during use that the gloves are retaining their protective properties and change them as soon as any deterioration is detected. It is recommended that gloves are made of the following material: Nitrile rubber.
Other skin and body protection	Appropriate footwear and additional protective clothing complying with an approved standard should be worn if a risk assessment indicates skin contamination is possible.
Hygiene measures	Do not eat, drink or smoke when using this product. Wash at the end of each work shift and before eating, smoking and using the toilet.
Respiratory protection	If ventilation is inadequate, suitable respiratory protection must be worn. Respiratory protection must be used if the airborne contamination exceeds the recommended occupational exposure limit.

9. Physical and chemical properties

Information on basic physical and chemical properties

Appearance	Liquid.
Color	Dark. Blue.
Odor	Acidic.
pH	pH (concentrated solution): 6.0-7.0
Initial boiling point and range	100°C/212°F @
Relative density	1.150-1.180
Other information	Not available.

10. Stability and reactivity

Reactivity	There are no known reactivity hazards associated with this product.
Stability	Stable at normal ambient temperatures and when used as recommended.
Possibility of hazardous reactions	Under normal conditions of storage and use, no hazardous reactions will occur.
Conditions to avoid	Avoid excessive heat for prolonged periods of time.
Materials to avoid	None known.
Hazardous decomposition products	None at ambient temperatures.

11. Toxicological information

Information on toxicological effects

Acute toxicity - oral

ATE oral (mg/kg)	4,284.49

Acute toxicity - dermal

ATE dermal (mg/kg)	19,400.35

Acute toxicity - inhalation

ATE inhalation (vapours mg/l)	194.0

CHROMIUM HARD,TRIVALENT

Inhalation	Vapors irritate the respiratory system.
Ingestion	Causes severe burns. May cause chemical burns in mouth, esophagus and stomach.
Skin Contact	May cause serious chemical burns to the skin.
Eye contact	Causes serious eye damage. Immediate first aid is imperative.
Acute and chronic health hazards	May cause burns in mucous membranes, throat, esophagus and stomach.
Route of exposure	Ingestion Inhalation Skin and/or eye contact

Toxicological information on ingredients.

AMMONIUM FORMATE

Acute toxicity - oral	
Acute toxicity oral (LD_{50} mg/kg)	2,250.0
Species	Mouse
ATE oral (mg/kg)	2,250.0

CHROMIUM (III) SULPHATE

Acute toxicity - oral	
ATE oral (mg/kg)	500.0
Acute toxicity - dermal	
ATE dermal (mg/kg)	1,100.0
Acute toxicity - inhalation	
ATE inhalation (vapours mg/l)	11.0

Potassium Sulfate

Acute toxicity - oral	
Acute toxicity oral (LD_{50} mg/kg)	6,600.0
Species	Rat
ATE oral (mg/kg)	6,600.0

AMMONIA ...%

Acute toxicity - oral	
Acute toxicity oral (LD_{50} mg/kg)	350.0
Species	Rat

SODIUM BROMIDE

Acute toxicity - oral

Acute toxicity oral (LD_{50} mg/kg)	3,500.0
Species	Rat
ATE oral (mg/kg)	3,500.0

Acute toxicity - dermal

Acute toxicity dermal (LD_{50} mg/kg)	2,000.0
Species	Rabbit
ATE dermal (mg/kg)	2,000.0

12. Ecological information

Ecotoxicity The product contains a substance which may have hazardous effects on the environment.

Toxicity No data available.

Ecological information on ingredients.

Potassium Sulfate

Acute aquatic toxicity

Acute toxicity - fish LC_{50}, 96 hour: 680 mg/l, Pimephales promelas (Fat-head Minnow)

AMMONIA ...%

Acute aquatic toxicity

$LE(C)_{50}$	0.1 < L(E)C50 ≤ 1
M factor (Acute)	1
Acute toxicity - fish	LC_{50}, 96 hours: 0.53 mg/l, Freshwater fish LC_{50}, 96 hours: 0.75 -3.4 mg/l, Freshwater fish LC_{50}, 96 hours: 8.2 mg/l, Freshwater fish
Acute toxicity - aquatic invertebrates	EC_{50}, 48 hours: 0.66 mg/l, Daphnia magna

SODIUM BROMIDE

Acute aquatic toxicity

Acute toxicity - fish	NOEC, 96 hour: 7800 mg/l, Oryzias latipes (Red killifish) LC_{50}, 96 hour: 160,000 mg/l, Poecilia reticulata (Guppy)
Acute toxicity - aquatic invertebrates	NOEC, 48 hour: 7800 mg/l, Daphnia magna EC_{50}, 48 hours: 5800 mg/l, Daphnia magna

Persistence and degradability

Persistence and degradability No data available.

Bioaccumulative potential

Bio-Accumulative Potential The product does not contain any substances expected to be bioaccumulating.

Mobility in soil

Mobility The product is soluble in water.

CHROMIUM HARD,TRIVALENT

Other adverse effects

Other adverse effects Not determined.

13. Disposal considerations

Waste treatment methods

General information Disposal of this product, process solutions, residues and by-products should at all times comply with the requirements of environmental protection and waste disposal legislation and any local authority requirements.

Disposal methods Dispose of waste to licensed waste disposal site in accordance with the requirements of the local Waste Disposal Authority.

14. Transport information

General The product is not covered by international regulations on the transport of dangerous goods (IMDG, IATA, DOT).

UN Number

UN No. (International) Not applicable.

UN proper shipping name

Proper shipping name (International) Not applicable.

Proper shipping name (DOT) NOT RESTRICTED LIQUID

Transport hazard class(es)

Transport Labels (International) No transport warning sign required.

Packing group

Packing group (International) Not applicable.

Environmental hazards

Environmentally Hazardous Substance
No.

Special precautions for user

Not applicable.

Transport in bulk according to Annex II of MARPOL 73/78 and the IBC Code Not applicable.

15. Regulatory information

National regulations The customer is advised to check if there are specific local or national regulations specifically applicable to the chemicals contained in the product. The hazards statement for this product is in accordance with international regulations, always observing the most stringent requirements.

US Federal Regulations

SARA Section 302 Extremely Hazardous Substances Tier II Threshold Planning Quantities
Exempt.

CHROMIUM HARD,TRIVALENT

CERCLA/Superfund, Hazardous Substances/Reportable Quantities (EPA)

Ammonium Chloride
Final CERCLA RQ: 5,000 lbs
Chromium Sulphate
Final CERCLA RQ: 1,000 lbs

SARA Extremely Hazardous Substances EPCRA Reportable Quantities

Exempt.

SARA 313 Emission Reporting

Chromium Sulphate

CAA Accidental Release Prevention

HAP
Chromium Sulphate

SARA (311/312) Hazard Categories

Acute
Chronic

OSHA Highly Hazardous Chemicals

Exempt.

US State Regulations

California Proposition 65 Carcinogens and Reproductive Toxins

Chromium Sulphate

California Directors List of Hazardous Substances

Ammonium Chloride
Chromium Sulphate

Inventories

US - TSCA

All ingredients are present.

16. Other information

Classification abbreviations and acronyms	Acute Tox. = Acute toxicity Carc. = Carcinogenicity Eye Dam. = Serious eye damage Eye Irrit. = Eye irritation Flam. Liq. = Flammable liquid Muta. = Germ cell mutagenicity Resp. Sens. = Respiratory sensitisation Skin Corr. = Skin corrosion Skin Irrit. = Skin irritation Skin Sens. = Skin sensitisation STOT RE = Specific target organ toxicity-repeated exposure STOT SE = Specific target organ toxicity-single exposure
Revision date	8/10/2018
Revision	3

CHROMIUM HARD,TRIVALENT

Hazard statements in full	H302 Harmful if swallowed. H312 Harmful in contact with skin. H314 Causes severe skin burns and eye damage. H315 Causes skin irritation. H318 Causes serious eye damage. H319 Causes serious eye irritation. H332 Harmful if inhaled. H335 May cause respiratory irritation. H400 Very toxic to aquatic life. H402 Harmful to aquatic life.
NFPA - health hazard	Extremely hazardous, serious injury. (3)
NFPA - flammability hazard	Will not burn. (0)
NFPA - instability hazard	Normally stable. (0)

The Information in this data sheet is believed to be correct but neither we nor our employees or agents give any warranty or make any representation to the accuracy thereof and accept no liability for any loss, injury or damage which may result in it's use. The sole purpose of this data sheet is to provide guidance on the safe handling and use of the products to which it relates. It does not form part of any product specification nor part of any contract. It is not practical for the guidance and information in this data sheet to cover every conceivable application of a product and as we may not be aware of the use to which the products covered by this data sheet are to be put it remains the responsibility of the user to conduct it's own tests and to satisy itself as to the suitability of the product.

SAFETY DATA SHEET

Version 5.8
Revision Date 03/13/2015
Print Date 01/29/2016

1. PRODUCT AND COMPANY IDENTIFICATION

1.1 Product identifiers

Product name : Vanadium(V) oxide

Product Number : 204854
Brand : Aldrich
Index-No. : 023-001-00-8

CAS-No. : 1314-62-1

1.2 Relevant identified uses of the substance or mixture and uses advised against

Identified uses : Laboratory chemicals, Manufacture of substances

1.3 Details of the supplier of the safety data sheet

Company : Sigma-Aldrich
3050 Spruce Street
SAINT LOUIS MO 63103
USA

Telephone : +1 800-325-5832
Fax : +1 800-325-5052

1.4 Emergency telephone number

Emergency Phone # : (314) 776-6555

2. HAZARDS IDENTIFICATION

2.1 Classification of the substance or mixture

GHS Classification in accordance with 29 CFR 1910 (OSHA HCS)
Acute toxicity, Oral (Category 4), H302
Acute toxicity, Inhalation (Category 4), H332
Serious eye damage (Category 1), H318
Germ cell mutagenicity (Category 2), H341
Reproductive toxicity (Category 2), H361
Specific target organ toxicity - single exposure (Category 3), Respiratory system, H335
Specific target organ toxicity - repeated exposure (Category 1), H372
Acute aquatic toxicity (Category 2), H401
Chronic aquatic toxicity (Category 2), H411

For the full text of the H-Statements mentioned in this Section, see Section 16.

2.2 GHS Label elements, including precautionary statements

Pictogram



Signal word Danger

Hazard statement(s)
H302 + H332 Harmful if swallowed or if inhaled
H318 Causes serious eye damage.
H335 May cause respiratory irritation.
H341 Suspected of causing genetic defects.
H361 Suspected of damaging fertility or the unborn child.
H372 Causes damage to organs through prolonged or repeated exposure.

H411	Toxic to aquatic life with long lasting effects.

Precautionary statement(s)

P201	Obtain special instructions before use.
P202	Do not handle until all safety precautions have been read and understood.
P260	Do not breathe dust/ fume/ gas/ mist/ vapours/ spray.
P264	Wash skin thoroughly after handling.
P270	Do not eat, drink or smoke when using this product.
P271	Use only outdoors or in a well-ventilated area.
P273	Avoid release to the environment.
P280	Wear protective gloves/ protective clothing/ eye protection/ face protection.
P301 + P312 + P330	IF SWALLOWED: Call a POISON CENTER or doctor/ physician if you feel unwell. Rinse mouth.
P304 + P340 + P312	IF INHALED: Remove person to fresh air and keep comfortable for breathing. Call a POISON CENTER or doctor/ physician if you feel unwell.
P305 + P351 + P338 + P310	IF IN EYES: Rinse cautiously with water for several minutes. Remove contact lenses, if present and easy to do. Continue rinsing. Immediately call a POISON CENTER or doctor/ physician.
P308 + P313	IF exposed or concerned: Get medical advice/ attention.
P391	Collect spillage.
P403 + P233	Store in a well-ventilated place. Keep container tightly closed.
P405	Store locked up.
P501	Dispose of contents/ container to an approved waste disposal plant.

2.3 Hazards not otherwise classified (HNOC) or not covered by GHS - none

3. COMPOSITION/INFORMATION ON INGREDIENTS

3.1 Substances

Formula	:	O_5V_2
Molecular weight	:	181.88 g/mol
CAS-No.	:	1314-62-1
EC-No.	:	215-239-8
Index-No.	:	023-001-00-8

Hazardous components

Component	Classification	Concentration
Vanadium pentoxide		
	Acute Tox. 4; Eye Dam. 1; Muta. 2; Repr. 2; STOT SE 3; STOT RE 1; Aquatic Acute 2; Aquatic Chronic 2; H302 + H332, H318, H335, H341, H361, H372, H411	<= 100 %

For the full text of the H-Statements mentioned in this Section, see Section 16.

4. FIRST AID MEASURES

4.1 Description of first aid measures

General advice
Consult a physician. Show this safety data sheet to the doctor in attendance.Move out of dangerous area.

If inhaled
If breathed in, move person into fresh air. If not breathing, give artificial respiration. Consult a physician.

In case of skin contact
Wash off with soap and plenty of water. Take victim immediately to hospital. Consult a physician.

In case of eye contact
Rinse thoroughly with plenty of water for at least 15 minutes and consult a physician.

If swallowed
Never give anything by mouth to an unconscious person. Rinse mouth with water. Consult a physician.

4.2 Most important symptoms and effects, both acute and delayed
The most important known symptoms and effects are described in the labelling (see section 2.2) and/or in section 11

4.3 Indication of any immediate medical attention and special treatment needed
No data available

5. FIREFIGHTING MEASURES

5.1 Extinguishing media

Suitable extinguishing media
Use water spray, alcohol-resistant foam, dry chemical or carbon dioxide.

5.2 Special hazards arising from the substance or mixture
Vanadium/vanadium oxides

5.3 Advice for firefighters
Wear self-contained breathing apparatus for firefighting if necessary.

5.4 Further information
No data available

6. ACCIDENTAL RELEASE MEASURES

6.1 Personal precautions, protective equipment and emergency procedures
Use personal protective equipment. Avoid dust formation. Avoid breathing vapours, mist or gas. Ensure adequate ventilation. Evacuate personnel to safe areas. Avoid breathing dust.
For personal protection see section 8.

6.2 Environmental precautions
Prevent further leakage or spillage if safe to do so. Do not let product enter drains. Discharge into the environment must be avoided.

6.3 Methods and materials for containment and cleaning up
Pick up and arrange disposal without creating dust. Sweep up and shovel. Keep in suitable, closed containers for disposal.

6.4 Reference to other sections
For disposal see section 13.

7. HANDLING AND STORAGE

7.1 Precautions for safe handling
Avoid contact with skin and eyes. Avoid formation of dust and aerosols.Further processing of solid materials may result in the formation of combustible dusts. The potential for combustible dust formation should be taken into consideration before additional processing occurs.
Provide appropriate exhaust ventilation at places where dust is formed.
For precautions see section 2.2.

7.2 Conditions for safe storage, including any incompatibilities
Keep container tightly closed in a dry and well-ventilated place.
Storage class (TRGS 510): Non-combustible, acute toxic Cat.3 / toxic hazardous materials or hazardous materials causing chronic effects

7.3 Specific end use(s)
Apart from the uses mentioned in section 1.2 no other specific uses are stipulated

8. EXPOSURE CONTROLS/PERSONAL PROTECTION

8.1 Control parameters

Components with workplace control parameters

Component	CAS-No.	Value	Control parameters	Basis
Vanadium pentoxide	1314-62-1	C	0.100000 mg/m3	USA. Occupational Exposure Limits (OSHA) - Table Z-1 Limits for Air Contaminants
		C	0.500000 mg/m3	USA. Occupational Exposure Limits (OSHA) - Table Z-1 Limits for Air Contaminants
	Remarks	Ceiling limit is to be determined from breathing-zone air samples.		
		TWA	0.050000 mg/m3	USA. ACGIH Threshold Limit Values (TLV)
		Upper Respiratory Tract irritation Lower Respiratory Tract irritation Substances for which there is a Biological Exposure Index or Indices (see BEI® section) Confirmed animal carcinogen with unknown relevance to humans		
		TWA	0.05 mg/m3	USA. ACGIH Threshold Limit Values (TLV)
		Upper Respiratory Tract irritation Lower Respiratory Tract irritation Substances for which there is a Biological Exposure Index or Indices (see BEI® section) Confirmed animal carcinogen with unknown relevance to humans		
		C	0.050000 mg/m3	USA. NIOSH Recommended Exposure Limits
		15 minute ceiling value		
		C	0.050000 mg/m3	USA. NIOSH Recommended Exposure Limits
		15 minute ceiling value		
		C	0.100000 mg/m3	USA. Occupational Exposure Limits (OSHA) - Table Z-1 Limits for Air Contaminants
		Ceiling limit is to be determined from breathing-zone air samples.		
		C	0.500000 mg/m3	USA. Occupational Exposure Limits (OSHA) - Table Z-1 Limits for Air Contaminants
		Ceiling limit is to be determined from breathing-zone air samples.		
		C	0.050000 mg/m3	USA. NIOSH Recommended Exposure Limits
		15 minute ceiling value		
		C	0.050000 mg/m3	USA. NIOSH Recommended Exposure Limits
		15 minute ceiling value		
		C	0.050000 mg/m3	USA. NIOSH Recommended Exposure Limits
		15 minute ceiling value		
		C	0.050000 mg/m3	USA. NIOSH Recommended Exposure Limits
		15 minute ceiling value		

Biological occupational exposure limits

Component	CAS-No.	Parameters	Value	Biological specimen	Basis
Vanadium pentoxide	1314-62-1	Vanadium	0.0500 mg/g	In urine	
	Remarks	End of shift at end of workweek			

8.2 Exposure controls

Appropriate engineering controls
Handle in accordance with good industrial hygiene and safety practice. Wash hands before breaks and at the end of workday.

Personal protective equipment

Eye/face protection
Face shield and safety glasses Use equipment for eye protection tested and approved under appropriate government standards such as NIOSH (US) or EN 166(EU).

Skin protection
Handle with gloves. Gloves must be inspected prior to use. Use proper glove removal technique (without touching glove's outer surface) to avoid skin contact with this product. Dispose of contaminated gloves after use in accordance with applicable laws and good laboratory practices. Wash and dry hands.

Full contact
Material: Nitrile rubber
Minimum layer thickness: 0.11 mm
Break through time: 480 min
Material tested:Dermatril® (KCL 740 / Aldrich Z677272, Size M)

Splash contact
Material: Nitrile rubber
Minimum layer thickness: 0.11 mm
Break through time: 480 min
Material tested:Dermatril® (KCL 740 / Aldrich Z677272, Size M)

data source: KCL GmbH, D-36124 Eichenzell, phone +49 (0)6659 87300, e-mail sales@kcl.de, test method: EN374
If used in solution, or mixed with other substances, and under conditions which differ from EN 374, contact the supplier of the CE approved gloves. This recommendation is advisory only and must be evaluated by an industrial hygienist and safety officer familiar with the specific situation of anticipated use by our customers. It should not be construed as offering an approval for any specific use scenario.

Body Protection
Complete suit protecting against chemicals, The type of protective equipment must be selected according to the concentration and amount of the dangerous substance at the specific workplace.

Respiratory protection
Where risk assessment shows air-purifying respirators are appropriate use a full-face particle respirator type N100 (US) or type P3 (EN 143) respirator cartridges as a backup to engineering controls. If the respirator is the sole means of protection, use a full-face supplied air respirator. Use respirators and components tested and approved under appropriate government standards such as NIOSH (US) or CEN (EU).

Control of environmental exposure
Prevent further leakage or spillage if safe to do so. Do not let product enter drains. Discharge into the environment must be avoided.

9. PHYSICAL AND CHEMICAL PROPERTIES

9.1 Information on basic physical and chemical properties

a)	Appearance	Form: solid
b)	Odour	No data available
c)	Odour Threshold	No data available
d)	pH	No data available
e)	Melting point/freezing point	Melting point/range: 690 °C (1,274 °F) - lit.
f)	Initial boiling point and boiling range	No data available
g)	Flash point	Not applicable

h)	Evaporation rate	No data available
i)	Flammability (solid, gas)	No data available
j)	Upper/lower flammability or explosive limits	No data available
k)	Vapour pressure	No data available
l)	Vapour density	No data available
m)	Relative density	3.35 g/mL at 25 °C (77 °F)
n)	Water solubility	904 g/l at 20 °C (68 °F) - OECD Test Guideline 105
o)	Partition coefficient: n-octanol/water	No data available
p)	Auto-ignition temperature	No data available
q)	Decomposition temperature	No data available
r)	Viscosity	No data available
s)	Explosive properties	No data available
t)	Oxidizing properties	The substance or mixture is not classified as oxidizing.

9.2 Other safety information

Solubility in other solvents	Ethanol - insoluble

10. STABILITY AND REACTIVITY

10.1 Reactivity
No data available

10.2 Chemical stability
Stable under recommended storage conditions.

10.3 Possibility of hazardous reactions
No data available

10.4 Conditions to avoid
No data available

10.5 Incompatible materials
Strong acids

10.6 Hazardous decomposition products
Other decomposition products - No data available
In the event of fire: see section 5

11. TOXICOLOGICAL INFORMATION

11.1 Information on toxicological effects

Acute toxicity
Harmful if swallowed. Classified according to Regulation (EU) 1272/2008, Annex VI (Table 3.1/3.2)

LC50 Inhalation - Rat - female - 4 h - 2.21 mg/l
(OECD Test Guideline 403)

LC50 Dermal - Rat - > 2,500 mg/kg
(OECD Test Guideline 402)

No data available

Skin corrosion/irritation
Skin - in vitro assay
Result: No skin irritation

Serious eye damage/eye irritation
Eyes - Rabbit
Result: Risk of serious damage to eyes.
(OECD Test Guideline 405)

Respiratory or skin sensitisation
No data available

Germ cell mutagenicity
Laboratory experiments have shown mutagenic effects.
In vitro tests showed mutagenic effects

Carcinogenicity

No data available

IARC:	2B - Group 2B: Possibly carcinogenic to humans (Vanadium pentoxide)
NTP:	No component of this product present at levels greater than or equal to 0.1% is identified as a known or anticipated carcinogen by NTP.
OSHA:	No component of this product present at levels greater than or equal to 0.1% is identified as a carcinogen or potential carcinogen by OSHA.

Reproductive toxicity
Possible risk of congenital malformation in the fetus.
Suspected human reproductive toxicant

No data available

Specific target organ toxicity - single exposure
May cause respiratory irritation.
Classified according to Regulation (EU) 1272/2008, Annex VI (Table 3.1/3.2)

Specific target organ toxicity - repeated exposure
Causes damage to organs through prolonged or repeated exposure.

Aspiration hazard
No data available

Additional Information
RTECS: Not available

To the best of our knowledge, the chemical, physical, and toxicological properties have not been thoroughly investigated.

Stomach - Irregularities - Based on Human Evidence
Stomach - Irregularities - Based on Human Evidence

12. ECOLOGICAL INFORMATION

12.1 Toxicity

Toxicity to fish	LC50 - Oncorhynchus mykiss (rainbow trout) - 5.2 mg/l - 96.0 h
Toxicity to daphnia and other aquatic invertebrates	LC50 - Daphnia magna (Water flea) - 1.52 mg/l - 48 h

12.2 Persistence and degradability
No data available

12.3 Bioaccumulative potential
No data available

12.4 Mobility in soil
No data available

12.5 Results of PBT and vPvB assessment
PBT/vPvB assessment not available as chemical safety assessment not required/not conducted

12.6 Other adverse effects
Toxic to aquatic life with long lasting effects.
An environmental hazard cannot be excluded in the event of unprofessional handling or disposal.

13. DISPOSAL CONSIDERATIONS

13.1 Waste treatment methods

Product
Offer surplus and non-recyclable solutions to a licensed disposal company. Contact a licensed professional waste disposal service to dispose of this material. Dissolve or mix the material with a combustible solvent and burn in a chemical incinerator equipped with an afterburner and scrubber.

Contaminated packaging
Dispose of as unused product.

14. TRANSPORT INFORMATION

DOT (US)
UN number: 2862 Class: 6.1 Packing group: III
Proper shipping name: Vanadium pentoxide
Reportable Quantity (RQ): 1000 lbs

Poison Inhalation Hazard: No

IMDG
UN number: 2862 Class: 6.1 Packing group: III EMS-No: F-A, S-A
Proper shipping name: VANADIUM PENTOXIDE
Marine pollutant:yes

IATA
UN number: 2862 Class: 6.1 Packing group: III
Proper shipping name: Vanadium pentoxide

15. REGULATORY INFORMATION

SARA 302 Components
The following components are subject to reporting levels established by SARA Title III, Section 302:

	CAS-No.	Revision Date
Vanadium pentoxide	1314-62-1	2007-07-01

SARA 313 Components

	CAS-No.	Revision Date
Vanadium pentoxide	1314-62-1	2007-07-01

The following components are subject to reporting levels established by SARA Title III, Section 313:

	CAS-No.	Revision Date
Vanadium pentoxide	1314-62-1	2007-07-01

SARA 311/312 Hazards
Acute Health Hazard, Chronic Health Hazard

Massachusetts Right To Know Components

	CAS-No.	Revision Date
Vanadium pentoxide	1314-62-1	2007-07-01

Pennsylvania Right To Know Components

	CAS-No.	Revision Date
Vanadium pentoxide	1314-62-1	2007-07-01

New Jersey Right To Know Components

	CAS-No.	Revision Date
Vanadium pentoxide	1314-62-1	2007-07-01

California Prop. 65 Components

WARNING! This product contains a chemical known to the State of California to cause cancer.	CAS-No.	Revision Date
Vanadium pentoxide	1314-62-1	2007-09-28

16. OTHER INFORMATION

Full text of H-Statements referred to under sections 2 and 3.

Acute Tox.	Acute toxicity
Aquatic Acute	Acute aquatic toxicity
Aquatic Chronic	Chronic aquatic toxicity
Eye Dam.	Serious eye damage
H302	Harmful if swallowed.
H302 + H332	Harmful if swallowed or if inhaled
H318	Causes serious eye damage.
H332	Harmful if inhaled.
H335	May cause respiratory irritation.
H341	Suspected of causing genetic defects.
H361	Suspected of damaging fertility or the unborn child.
H372	Causes damage to organs through prolonged or repeated exposure.
H401	Toxic to aquatic life.

HMIS Rating

Health hazard:	4
Chronic Health Hazard:	*
Flammability:	0
Physical Hazard	0

NFPA Rating

Health hazard:	3
Fire Hazard:	0
Reactivity Hazard:	0

Further information

Copyright 2015 Sigma-Aldrich Co. LLC. License granted to make unlimited paper copies for internal use only.
The above information is believed to be correct but does not purport to be all inclusive and shall be used only as a guide. The information in this document is based on the present state of our knowledge and is applicable to the product with regard to appropriate safety precautions. It does not represent any guarantee of the properties of the product. Sigma-Aldrich Corporation and its Affiliates shall not be held liable for any damage resulting from handling or from contact with the above product. See www.sigma-aldrich.com and/or the reverse side of invoice or packing slip for additional terms and conditions of sale.

Preparation Information

Sigma-Aldrich Corporation
Product Safety – Americas Region
1-800-521-8956

Version: 5.8 Revision Date: 03/13/2015 Print Date: 01/29/2016

SAFETY DATA SHEET

Version 3.11
Revision Date 12/01/2015
Print Date 02/18/2016

1. PRODUCT AND COMPANY IDENTIFICATION

1.1 Product identifiers

Product name : Vinyl chloride

Product Number : 387622
Brand : Aldrich
Index-No. : 602-023-00-7

CAS-No. : 75-01-4

1.2 Relevant identified uses of the substance or mixture and uses advised against

Identified uses : Laboratory chemicals, Synthesis of substances

1.3 Details of the supplier of the safety data sheet

Company : Sigma-Aldrich
3050 Spruce Street
SAINT LOUIS MO 63103
USA

Telephone : +1 800-325-5832
Fax : +1 800-325-5052

1.4 Emergency telephone number

Emergency Phone # : (314) 776-6555

2. HAZARDS IDENTIFICATION

2.1 Classification of the substance or mixture

GHS Classification in accordance with 29 CFR 1910 (OSHA HCS)
Flammable gases (Category 1), H220
Gases under pressure (Liquefied gas), H280
Carcinogenicity (Category 1A), H350

For the full text of the H-Statements mentioned in this Section, see Section 16.

2.2 GHS Label elements, including precautionary statements

Pictogram



Signal word Danger

Hazard statement(s)
H220 Extremely flammable gas.
H280 Contains gas under pressure; may explode if heated.
H350 May cause cancer.

Precautionary statement(s)
P201 Obtain special instructions before use.
P202 Do not handle until all safety precautions have been read and understood.
P210 Keep away from heat/sparks/open flames/hot surfaces. No smoking.
P281 Use personal protective equipment as required.
P308 + P313 IF exposed or concerned: Get medical advice/ attention.

P377	Leaking gas fire: Do not extinguish, unless leak can be stopped safely.
P381	Eliminate all ignition sources if safe to do so.
P405	Store locked up.
P410 + P403	Protect from sunlight. Store in a well-ventilated place.
P501	Dispose of contents/ container to an approved waste disposal plant.

2.3 Hazards not otherwise classified (HNOC) or not covered by GHS

May form explosive peroxides.

3. COMPOSITION/INFORMATION ON INGREDIENTS

3.1 Substances

Synonyms	:	Chloroethylene
Formula	:	C_2H_3Cl
Molecular weight	:	62.50 g/mol
CAS-No.	:	75-01-4
EC-No.	:	200-831-0
Index-No.	:	602-023-00-7

Hazardous components

Component	Classification	Concentration
Vinyl chloride		
	Flam. Gas 1; Press. Gas Liquefied gas; Carc. 1A; SA ; H220, H280, H350,	<= 100 %

For the full text of the H-Statements mentioned in this Section, see Section 16.

4. FIRST AID MEASURES

4.1 Description of first aid measures

General advice

Consult a physician. Show this safety data sheet to the doctor in attendance.Move out of dangerous area.

If inhaled

If breathed in, move person into fresh air. If not breathing, give artificial respiration. Consult a physician.

In case of skin contact

Wash off with soap and plenty of water. Consult a physician.

In case of eye contact

Flush eyes with water as a precaution.

If swallowed

Do NOT induce vomiting. Never give anything by mouth to an unconscious person. Rinse mouth with water. Consult a physician.

4.2 Most important symptoms and effects, both acute and delayed

The most important known symptoms and effects are described in the labelling (see section 2.2) and/or in section 11

4.3 Indication of any immediate medical attention and special treatment needed

No data available

5. FIREFIGHTING MEASURES

5.1 Extinguishing media

Suitable extinguishing media

Use water spray, alcohol-resistant foam, dry chemical or carbon dioxide.

5.2 Special hazards arising from the substance or mixture

Carbon oxides, Hydrogen chloride gas

5.3 Advice for firefighters

Wear self-contained breathing apparatus for firefighting if necessary.

5.4 Further information
Use water spray to cool unopened containers.

6. ACCIDENTAL RELEASE MEASURES

6.1 Personal precautions, protective equipment and emergency procedures
Use personal protective equipment. Avoid breathing vapours, mist or gas. Ensure adequate ventilation. Remove all sources of ignition. Evacuate personnel to safe areas. Beware of vapours accumulating to form explosive concentrations. Vapours can accumulate in low areas.
For personal protection see section 8.

6.2 Environmental precautions
Prevent further leakage or spillage if safe to do so. Do not let product enter drains.

6.3 Methods and materials for containment and cleaning up
Clean up promptly by sweeping or vacuum.

6.4 Reference to other sections
For disposal see section 13.

7. HANDLING AND STORAGE

7.1 Precautions for safe handling
Avoid inhalation of vapour or mist.
Use explosion-proof equipment.Keep away from sources of ignition - No smoking.Take measures to prevent the build up of electrostatic charge.
For precautions see section 2.2.

7.2 Conditions for safe storage, including any incompatibilities
Keep container tightly closed in a dry and well-ventilated place.

Contents under pressure. Light sensitive.

7.3 Specific end use(s)
Apart from the uses mentioned in section 1.2 no other specific uses are stipulated

8. EXPOSURE CONTROLS/PERSONAL PROTECTION

8.1 Control parameters

Components with workplace control parameters

Component	CAS-No.	Value	Control parameters	Basis
Vinyl chloride	75-01-4	TWA	1 ppm	USA. OSHA - TABLE Z-1 Limits for Air Contaminants - 1910.1000
		TWA	1 ppm	USA. ACGIH Threshold Limit Values (TLV)
	Remarks	Liver damage Lung cancer Confirmed human carcinogen		
		STEL	5 ppm	USA. OSHA - TABLE Z-1 Limits for Air Contaminants - 1910.1000
		TWA	1 ppm	USA. Occupational Exposure Limits (OSHA) - Table Z-1 Limits for Air Contaminants
		STEL	5 ppm	USA. Occupational Exposure Limits (OSHA) - Table Z-1 Limits for Air Contaminants
		See 1910.1017		
		Potential Occupational Carcinogen See Appendix A		

8.2 Exposure controls

Appropriate engineering controls
Handle in accordance with good industrial hygiene and safety practice. Wash hands before breaks and at the end of workday.

Personal protective equipment

Eye/face protection
Face shield and safety glasses Use equipment for eye protection tested and approved under appropriate government standards such as NIOSH (US) or EN 166(EU).

Skin protection
Handle with gloves. Gloves must be inspected prior to use. Use proper glove removal technique (without touching glove's outer surface) to avoid skin contact with this product. Dispose of contaminated gloves after use in accordance with applicable laws and good laboratory practices. Wash and dry hands.

Splash contact
Material: Fluorinated rubber
Minimum layer thickness: 0.7 mm
Break through time: 120 min
Material tested:Vitoject® (KCL 890 / Aldrich Z677698, Size M)

data source: KCL GmbH, D-36124 Eichenzell, phone +49 (0)6659 87300, e-mail sales@kcl.de, test method: EN374
If used in solution, or mixed with other substances, and under conditions which differ from EN 374, contact the supplier of the CE approved gloves. This recommendation is advisory only and must be evaluated by an industrial hygienist and safety officer familiar with the specific situation of anticipated use by our customers. It should not be construed as offering an approval for any specific use scenario.

Body Protection
Complete suit protecting against chemicals, Flame retardant antistatic protective clothing., The type of protective equipment must be selected according to the concentration and amount of the dangerous substance at the specific workplace.

Respiratory protection
Where risk assessment shows air-purifying respirators are appropriate use a full-face respirator with multi-purpose combination (US) or type AXBEK (EN 14387) respirator cartridges as a backup to engineering controls. If the respirator is the sole means of protection, use a full-face supplied air respirator. Use respirators and components tested and approved under appropriate government standards such as NIOSH (US) or CEN (EU).

Control of environmental exposure
Prevent further leakage or spillage if safe to do so. Do not let product enter drains.

9. PHYSICAL AND CHEMICAL PROPERTIES

9.1 Information on basic physical and chemical properties

a)	Appearance	Form: Liquefied gas
b)	Odour	No data available
c)	Odour Threshold	No data available
d)	pH	No data available
e)	Melting point/freezing point	Melting point/range: -153.8 °C (-244.8 °F) - lit.
f)	Initial boiling point and boiling range	-13.4 °C (7.9 °F) - lit.
g)	Flash point	-61.0 °C (-77.8 °F) - closed cup
h)	Evaporation rate	No data available
i)	Flammability (solid, gas)	No data available
j)	Upper/lower flammability or	Upper explosion limit: 33 %(V) Lower explosion limit: 3.6 %(V)

	explosive limits	
k)	Vapour pressure	No data available
l)	Vapour density	No data available
m)	Relative density	0.911 g/cm3 at 25 °C (77 °F)
n)	Water solubility	No data available
o)	Partition coefficient: n-octanol/water	No data available
p)	Auto-ignition temperature	No data available
q)	Decomposition temperature	No data available
r)	Viscosity	No data available
s)	Explosive properties	No data available
t)	Oxidizing properties	No data available

9.2 Other safety information
No data available

10. STABILITY AND REACTIVITY

10.1 Reactivity
No data available

10.2 Chemical stability
Stable under recommended storage conditions.
Contains the following stabiliser(s):
Hydroquinone (>=0 - <=0.0001 %)
Phenol (>=0 - <=0.01 %)

10.3 Possibility of hazardous reactions
No data available

10.4 Conditions to avoid
Heat, flames and sparks. Extremes of temperature and direct sunlight.

10.5 Incompatible materials
Chemically active metals, Copper

10.6 Hazardous decomposition products
Other decomposition products - No data available
In the event of fire: see section 5

11. TOXICOLOGICAL INFORMATION

11.1 Information on toxicological effects

Acute toxicity
No data available

LC50 Inhalation - Rat - 0.3 h - 180000 ppm
Remarks: Behavioral:Tremor. Behavioral:Convulsions or effect on seizure threshold. Respiratory disorder

Dermal: No data available

No data available

Skin corrosion/irritation
No data available

Serious eye damage/eye irritation
No data available

Respiratory or skin sensitisation
No data available

Germ cell mutagenicity
No data available

Carcinogenicity

This is or contains a component that has been reported to be carcinogenic based on its IARC, OSHA, ACGIH, NTP, or EPA classification.

Human carcinogen.

IARC:	1 - Group 1: Carcinogenic to humans (Vinyl chloride)
NTP:	Known to be human carcinogen (Vinyl chloride)
OSHA:	OSHA specifically regulated carcinogen (Vinyl chloride)

Reproductive toxicity
No data available

Overexposure may cause reproductive disorder(s) based on tests with laboratory animals.

Specific target organ toxicity - single exposure
No data available

Specific target organ toxicity - repeated exposure
No data available

Aspiration hazard
No data available

Additional Information
RTECS: KU9625000

burning sensation, Cough, wheezing, laryngitis, Shortness of breath, Headache, Nausea, Vomiting, To the best of our knowledge, the chemical, physical, and toxicological properties have not been thoroughly investigated.

Central nervous system -
Stomach - Irregularities - Based on Human Evidence (Phenol)
Liver - Irregularities - Based on Human Evidence

12. ECOLOGICAL INFORMATION

12.1 Toxicity
No data available

12.2 Persistence and degradability
No data available

12.3 Bioaccumulative potential
No data available

12.4 Mobility in soil
No data available

12.5 Results of PBT and vPvB assessment
PBT/vPvB assessment not available as chemical safety assessment not required/not conducted

12.6 Other adverse effects

No data available

13. DISPOSAL CONSIDERATIONS

13.1 Waste treatment methods

Product
Burn in a chemical incinerator equipped with an afterburner and scrubber but exert extra care in igniting as this material is highly flammable. Offer surplus and non-recyclable solutions to a licensed disposal company. Contact a licensed professional waste disposal service to dispose of this material.

Contaminated packaging
Dispose of as unused product.

14. TRANSPORT INFORMATION

DOT (US)
UN number: 1086 Class: 2.1
Proper shipping name: Vinyl chloride, stabilized
Reportable Quantity (RQ): 1 lbs

Poison Inhalation Hazard: No

IMDG
UN number: 1086 Class: 2.1 EMS-No: F-D, S-U
Proper shipping name: VINYL CHLORIDE, STABILIZED

IATA
UN number: 1086 Class: 2.1
Proper shipping name: Vinyl chloride, stabilized
IATA Passenger: Not permitted for transport

15. REGULATORY INFORMATION

SARA 302 Components
The following components are subject to reporting levels established by SARA Title III, Section 302:

	CAS-No.	Revision Date
Phenol	108-95-2	2007-07-01
Hydroquinone	123-31-9	2007-07-01

SARA 313 Components
The following components are subject to reporting levels established by SARA Title III, Section 313:

	CAS-No.	Revision Date
Vinyl chloride	75-01-4	2007-07-01

Massachusetts Right To Know Components

	CAS-No.	Revision Date
Vinyl chloride	75-01-4	2007-07-01
Phenol	108-95-2	2007-07-01
Hydroquinone	123-31-9	2007-07-01

Pennsylvania Right To Know Components

	CAS-No.	Revision Date
Vinyl chloride	75-01-4	2007-07-01
Phenol	108-95-2	2007-07-01

New Jersey Right To Know Components

	CAS-No.	Revision Date
Vinyl chloride	75-01-4	2007-07-01

California Prop. 65 Components

WARNING! This product contains a chemical known to the State of California to cause cancer.	CAS-No.	Revision Date
Vinyl chloride	75-01-4	2007-09-28

16. OTHER INFORMATION

Full text of H-Statements referred to under sections 2 and 3.

	May displace oxygen and cause rapid suffocation.
Carc.	Carcinogenicity
Flam. Gas	Flammable gases
H220	Extremely flammable gas.
H280	Contains gas under pressure; may explode if heated.
H350	May cause cancer.
Press. Gas	Gases under pressure
SA	Simple Asphyxiant

HMIS Rating

Health hazard:	2
Chronic Health Hazard:	*
Flammability:	4
Physical Hazard	3

NFPA Rating

Health hazard:	2
Fire Hazard:	4
Reactivity Hazard:	0

Further information

Copyright 2015 Sigma-Aldrich Co. LLC. License granted to make unlimited paper copies for internal use only.
The above information is believed to be correct but does not purport to be all inclusive and shall be used only as a guide. The information in this document is based on the present state of our knowledge and is applicable to the product with regard to appropriate safety precautions. It does not represent any guarantee of the properties of the product. Sigma-Aldrich Corporation and its Affiliates shall not be held liable for any damage resulting from handling or from contact with the above product. See www.sigma-aldrich.com and/or the reverse side of invoice or packing slip for additional terms and conditions of sale.

Preparation Information

Sigma-Aldrich Corporation
Product Safety – Americas Region
1-800-521-8956

Version: 3.11 Revision Date: 12/01/2015 Print Date: 02/18/2016

SAFETY DATA SHEET

Creation Date 22-Sep-2009 **Revision Date** 25-Apr-2019 **Revision Number** 6

1. Identification

Product Name **Vinylidene chloride, stabilized**

Cat No. : **AC172290000; AC172290010; AC172290025; AC172290250**

CAS-No 75-35-4
Synonyms 1,1-Dichloroethylene

Recommended Use Laboratory chemicals.
Uses advised against Food, drug, pesticide or biocidal product use.

Details of the supplier of the safety data sheet

Company

Fisher Scientific
One Reagent Lane
Fair Lawn, NJ 07410
Tel: (201) 796-7100

Acros Organics
One Reagent Lane
Fair Lawn, NJ 07410

Emergency Telephone Number
For information **US** call: 001-800-ACROS-01 / **Europe** call: +32 14 57 52 11
Emergency Number **US:**001-201-796-7100 / **Europe:** +32 14 57 52 99
CHEMTREC Tel. No.**US:**001-800-424-9300 / **Europe:**001-703-527-3887

2. Hazard(s) identification

Classification
This chemical is considered hazardous by the 2012 OSHA Hazard Communication Standard (29 CFR 1910.1200)

Flammable liquids	Category 1
Acute oral toxicity	Category 4
Acute Inhalation Toxicity - Vapors	Category 4
Serious Eye Damage/Eye Irritation	Category 2
Carcinogenicity	Category 2
Specific target organ toxicity - (repeated exposure)	Category 2
Target Organs - Nasal Cavities, Liver.	

Label Elements

Signal Word
Danger

Hazard Statements
Extremely flammable liquid and vapor
Causes serious eye irritation

Suspected of causing cancer
May cause damage to organs through prolonged or repeated exposure
Harmful if swallowed or if inhaled



Precautionary Statements
Prevention
Obtain special instructions before use
Do not handle until all safety precautions have been read and understood
Use personal protective equipment as required
Wash face, hands and any exposed skin thoroughly after handling
Do not eat, drink or smoke when using this product
Use only outdoors or in a well-ventilated area
Wear eye/face protection
Do not breathe dust/fume/gas/mist/vapors/spray
Keep away from heat/sparks/open flames/hot surfaces. - No smoking
Keep container tightly closed
Ground/bond container and receiving equipment
Use explosion-proof electrical/ventilating/lighting/equipment
Use only non-sparking tools
Take precautionary measures against static discharge
Response
IF exposed or concerned: Get medical attention/advice
Inhalation
IF INHALED: Remove victim to fresh air and keep at rest in a position comfortable for breathing
Skin
IF ON SKIN (or hair): Take off immediately all contaminated clothing. Rinse skin with water/shower
Eyes
IF IN EYES: Rinse cautiously with water for several minutes. Remove contact lenses, if present and easy to do. Continue rinsing
If eye irritation persists: Get medical advice/attention
Ingestion
IF SWALLOWED: Call a POISON CENTER or doctor/physician if you feel unwell
Rinse mouth
Fire
In case of fire: Use CO2, dry chemical, or foam for extinction
Storage
Store locked up
Store in a well-ventilated place. Keep cool
Disposal
Dispose of contents/container to an approved waste disposal plant
Hazards not otherwise classified (HNOC)
Toxic to aquatic life with long lasting effects
WARNING. Cancer - https://www.p65warnings.ca.gov/.

3. Composition/Information on Ingredients

Component	CAS-No	Weight %
Vinylidene chloride	75-35-4	>95
4-Methoxyphenol	150-76-5	0.02

4. First-aid measures

Eye Contact Rinse immediately with plenty of water, also under the eyelids, for at least 15 minutes. Get medical attention.

Skin Contact Wash off immediately with plenty of water for at least 15 minutes. Get medical attention.

Inhalation Remove to fresh air. If breathing is difficult, give oxygen. Get medical attention.

Ingestion Do NOT induce vomiting. Get medical attention.

Most important symptoms and effects Difficulty in breathing. . Inhalation of high vapor concentrations may cause symptoms like headache, dizziness, tiredness, nausea and vomiting

Notes to Physician Treat symptomatically

5. Fire-fighting measures

Suitable Extinguishing Media Water spray. Carbon dioxide (CO_2). Dry chemical. Water mist may be used to cool closed containers. Chemical foam. Water mist may be used to cool closed containers.

Unsuitable Extinguishing Media No information available

Flash Point -25 °C / -13 °F

Method - No information available

Autoignition Temperature 520 °C / 968 °F

Explosion Limits

Upper	16.5%
Lower	8.4%
Sensitivity to Mechanical Impact	No information available
Sensitivity to Static Discharge	No information available

Specific Hazards Arising from the Chemical
Extremely flammable. Vapors may travel to source of ignition and flash back. Vapors may form explosive mixture with air. Containers may explode when heated. Vapors may form explosive mixtures with air.

Hazardous Combustion Products
Carbon monoxide (CO). Carbon dioxide (CO_2). Formaldehyde. peroxides. Hydrogen chloride gas.

Protective Equipment and Precautions for Firefighters
Vapors are heavier than air and may spread along floors. As in any fire, wear self-contained breathing apparatus pressure-demand, MSHA/NIOSH (approved or equivalent) and full protective gear.

NFPA

Health	Flammability	Instability	Physical hazards
2	4	1	N/A

6. Accidental release measures

Personal Precautions Remove all sources of ignition. Take precautionary measures against static discharges.

Environmental Precautions Do not flush into surface water or sanitary sewer system. See Section 12 for additional Ecological Information. Avoid release to the environment. Collect spillage.

Methods for Containment and Clean Up Soak up with inert absorbent material (e.g. sand, silica gel, acid binder, universal binder, sawdust). Keep in suitable, closed containers for disposal. Remove all sources of ignition. Use spark-proof tools and explosion-proof equipment. Do not let this chemical enter the environment.

7. Handling and storage

Handling

Ensure adequate ventilation. Wear personal protective equipment/face protection. Avoid contact with skin and eyes. Take precautionary measures against static discharges. Do not ingest. If swallowed then seek immediate medical assistance. Handle product only in closed system or provide appropriate exhaust ventilation. Use spark-proof tools and explosion-proof equipment. Use only non-sparking tools. Do not subject to grinding/shock/friction. Avoid breathing dust/fume/gas/mist/vapors/spray. Keep away from open flames, hot surfaces and sources of ignition. To avoid ignition of vapors by static electricity discharge, all metal parts of the equipment must be grounded.

Storage

Refrigerator/flammables. Keep away from heat, sparks and flame. Protect from light. May form explosive peroxides on prolonged storage. Keep under nitrogen. Keep containers tightly closed in a dry, cool and well-ventilated place.

8. Exposure controls / personal protection

Exposure Guidelines

Component	ACGIH TLV	OSHA PEL	NIOSH IDLH	Mexico OEL (TWA)
Vinylidene chloride	TWA: 5 ppm	(Vacated) TWA: 1 ppm (Vacated) TWA: 4 mg/m³		TWA: 5 ppm
4-Methoxyphenol	TWA: 5 mg/m³	(Vacated) TWA: 5 mg/m³	TWA: 5 mg/m³	TWA: 5 mg/m³

Legend

ACGIH - American Conference of Governmental Industrial Hygienists
OSHA - Occupational Safety and Health Administration
NIOSH IDLH: NIOSH - National Institute for Occupational Safety and Health

Engineering Measures

Use explosion-proof electrical/ventilating/lighting/equipment. Ensure adequate ventilation, especially in confined areas. Ensure that eyewash stations and safety showers are close to the workstation location.

Personal Protective Equipment

Eye/face Protection

Wear appropriate protective eyeglasses or chemical safety goggles as described by OSHA's eye and face protection regulations in 29 CFR 1910.133 or European Standard EN166.

Skin and body protection

Wear appropriate protective gloves and clothing to prevent skin exposure.

Respiratory Protection

Follow the OSHA respirator regulations found in 29 CFR 1910.134 or European Standard EN 149. Use a NIOSH/MSHA or European Standard EN 149 approved respirator if exposure limits are exceeded or if irritation or other symptoms are experienced.

Hygiene Measures

Handle in accordance with good industrial hygiene and safety practice.

9. Physical and chemical properties

Physical State	Liquid
Appearance	Colorless
Odor	aromatic
Odor Threshold	No information available
pH	7 2.5 g/l aq.sol
Melting Point/Range	-122 °C / -187.6 °F
Boiling Point/Range	31.2 - 32 °C / 88.2 - 89.6 °F @ 760 mmHg
Flash Point	-25 °C / -13 °F
Evaporation Rate	No information available
Flammability (solid,gas)	Not applicable
Flammability or explosive limits	

Upper	16.5%
Lower	8.4%
Vapor Pressure	665 mbar @ 20 °C
Vapor Density	3.4 (Air = 1.0)
Specific Gravity	1.218
Solubility	No information available
Partition coefficient; n-octanol/water	No data available
Autoignition Temperature	520 °C / 968 °F
Decomposition Temperature	No information available
Viscosity	.377 mPa.s at 15 °C
Molecular Formula	C2 H2 Cl2
Molecular Weight	96.94

10. Stability and reactivity

Reactive Hazard None known, based on information available

Stability May form explosive peroxides. Hazardous polymerization may occur upon depletion of inhibitor. Moisture sensitive. Air sensitive. Light sensitive.

Conditions to Avoid Keep away from open flames, hot surfaces and sources of ignition. Excess heat. Exposure to air. Exposure to light. Incompatible products. Exposure to moist air or water.

Incompatible Materials Strong oxidizing agents, Strong bases, Finely powdered metals, oxygen, Peroxides, Metals, copper, Finely powdered metals, Acids

Hazardous Decomposition Products Carbon monoxide (CO), Carbon dioxide (CO_2), Formaldehyde, peroxides, Hydrogen chloride gas

Hazardous Polymerization Hazardous polymerization may occur.

Hazardous Reactions None under normal processing.

11. Toxicological information

Acute Toxicity

Product Information

Oral LD50 Category 4. ATE = 300 - 2000 mg/kg.

Vapor LC50 Category 4. ATE = 10 - 20 mg/l.

Component Information

Component	LD50 Oral	LD50 Dermal	LC50 Inhalation
Vinylidene chloride	LD50 = 1500 mg/kg (Rat) LD50 = 200 mg/kg (Rat)	Not listed	LC50 = 1.66 mg/L (Rat) 4 h LC50 = 6350 ppm (Rat) 4 h
4-Methoxyphenol	1600 mg/kg (Rat)	LD50 > 2000 mg/kg (Rabbit)	Not listed

Toxicologically Synergistic Products No information available

Delayed and immediate effects as well as chronic effects from short and long-term exposure

Irritation May cause skin, eye, and respiratory tract irritation

Sensitization No information available

Carcinogenicity Limited evidence of a carcinogenic effect. The table below indicates whether each agency has listed any ingredient as a carcinogen.

Component	CAS-No	IARC	NTP	ACGIH	OSHA	Mexico
Vinylidene chloride	75-35-4	Group 2B	Not listed	Not listed	X	Not listed
4-Methoxyphenol	150-76-5	Not listed	Not listed	Not listed	Not listed	Not listed

Mutagenic Effects Ames test: positive.

Reproductive Effects No information available.

Developmental Effects No information available.

Teratogenicity No information available.

STOT - single exposure None known
STOT - repeated exposure Nasal Cavities Liver

Aspiration hazard No information available

Symptoms / effects,both acute and delayed Inhalation of high vapor concentrations may cause symptoms like headache, dizziness, tiredness, nausea and vomiting

Endocrine Disruptor Information No information available

Other Adverse Effects The toxicological properties have not been fully investigated. See actual entry in RTECS for complete information.

12. Ecological information

Ecotoxicity

The product contains following substances which are hazardous for the environment. Toxic to aquatic organisms, may cause long-term adverse effects in the aquatic environment.

Component	Freshwater Algae	Freshwater Fish	Microtox	Water Flea
Vinylidene chloride	Not listed	LC50: 161 - 179 mg/L, 96h static (Pimephales promelas) LC50: 57 - 91 mg/L, 96h static (Lepomis macrochirus) LC50: 85 - 117 mg/L, 96h flow-through (Pimephales promelas)	EC50 > 2000 mg/L 17 h	LC50: 62 - 110 mg/L, 48h Static (Daphnia magna) LC50: 9.0 - 14.0 mg/L, 48h Static (Daphnia magna)
4-Methoxyphenol	Not listed	LC50: = 28.5 mg/L, 96h flow-through (Oncorhynchus mykiss) LC50: = 84.3 mg/L, 96h flow-through (Pimephales promelas)	EC50 = 3.66 mg/L 5 min EC50 = 4.30 mg/L 15 min EC50 = 4.61 mg/L 30 min	Not listed

Persistence and Degradability No information available

Bioaccumulation/ Accumulation No information available.

Mobility Will likely be mobile in the environment due to its volatility.

Component	log Pow
Vinylidene chloride	2.02
4-Methoxyphenol	1.3

13. Disposal considerations

Waste Disposal Methods Chemical waste generators must determine whether a discarded chemical is classified as a hazardous waste. Chemical waste generators must also consult local, regional, and national hazardous waste regulations to ensure complete and accurate classification.

Component	RCRA - U Series Wastes	RCRA - P Series Wastes
Vinylidene chloride - 75-35-4	U078	-

14. Transport information

DOT

UN-No	UN1303
Proper Shipping Name	VINYLIDENE CHLORIDE, STABILIZED
Hazard Class	3
Packing Group	I

TDG

UN-No	UN1303
Proper Shipping Name	VINYLIDENE CHLORIDE, STABILIZED
Hazard Class	3
Packing Group	I

IATA

UN-No	UN1303
Proper Shipping Name	VINYLIDENE CHLORIDE, STABILIZED
Hazard Class	3
Packing Group	I

IMDG/IMO

UN-No	UN1303
Proper Shipping Name	VINYLIDENE CHLORIDE, STABILIZED
Hazard Class	3
Subsidiary Hazard Class	P
Packing Group	I

15. Regulatory information

United States of America Inventory

Component	CAS-No	TSCA	TSCA Inventory notification - Active/Inactive	TSCA - EPA Regulatory Flags
Vinylidene chloride	75-35-4	X	ACTIVE	-
4-Methoxyphenol	150-76-5	X	ACTIVE	-

Legend:
TSCA - Toxic Substances Control Act, (40 CFR Part 710)
X - Listed
'-' - Not Listed

TSCA 12(b) - Notices of Export Not applicable

International Inventories
Canada (DSL/NDSL), Europe (EINECS/ELINCS/NLP), Philippines (PICCS), Japan (ENCS), Australia (AICS), China (IECSC), Korea (ECL).

Component	CAS-No	DSL	NDSL	EINECS	PICCS	ENCS	AICS	IECSC	KECL
Vinylidene chloride	75-35-4	X	-	200-864-0	X	X	X	X	KE-10122
4-Methoxyphenol	150-76-5	X	-	205-769-8	X	X	X	X	KE-23353

U.S. Federal Regulations

SARA 313

Component	CAS-No	Weight %	SARA 313 - Threshold Values %
Vinylidene chloride	75-35-4	>95	1.0

SARA 311/312 Hazard Categories See section 2 for more information

CWA (Clean Water Act)

Component	CWA - Hazardous Substances	CWA - Reportable Quantities	CWA - Toxic Pollutants	CWA - Priority Pollutants
Vinylidene chloride	X	100 lb	X	X

Clean Air Act

Component	HAPS Data	Class 1 Ozone Depletors	Class 2 Ozone Depletors
Vinylidene chloride	X		-

OSHA - Occupational Safety and Health Administration: Not applicable

CERCLA: This material, as supplied, contains one or more substances regulated as a hazardous substance under the Comprehensive Environmental Response Compensation and Liability Act (CERCLA) (40 CFR 302)

Component	Hazardous Substances RQs	CERCLA EHS RQs
Vinylidene chloride	100 lb 1 lb	-

California Proposition 65: This product contains the following Proposition 65 chemicals.

Component	CAS-No	California Prop. 65	Prop 65 NSRL	Category
Vinylidene chloride	75-35-4	Carcinogen	0.88 µg/day	Carcinogen

U.S. State Right-to-Know Regulations

Component	Massachusetts	New Jersey	Pennsylvania	Illinois	Rhode Island
Vinylidene chloride	X	X	X	X	X
4-Methoxyphenol	X	X	X	-	X

U.S. Department of Transportation

Reportable Quantity (RQ): N
DOT Marine Pollutant N
DOT Severe Marine Pollutant N

U.S. Department of Homeland Security: This product contains the following DHS chemicals:
Legend - STQs = Screening Threshold Quantities, APA = A placarded amount

Component	DHS Chemical Facility Anti-Terrorism Standard
Vinylidene chloride	Release STQs - 10000lb

Other International Regulations

Mexico - Grade: No information available

16. Other information

Prepared By
Regulatory Affairs
Thermo Fisher Scientific
Email: EMSDS.RA@thermofisher.com

Creation Date 22-Sep-2009
Revision Date 25-Apr-2019
Print Date 25-Apr-2019
Revision Summary This document has been updated to comply with the US OSHA HazCom 2012 Standard replacing the current legislation under 29 CFR 1910.1200 to align with the Globally Harmonized System of Classification and Labeling of Chemicals (GHS).

Disclaimer

The information provided in this Safety Data Sheet is correct to the best of our knowledge, information and belief at the date of its publication. The information given is designed only as a guidance for safe handling, use, processing, storage, transportation, disposal and release and is not to be considered a warranty or quality specification. The information relates only to the specific material designated and may not be valid for such material used in combination with any other materials or in any process, unless specified in the text

End of SDS

Safety Data Sheet
acc. to OSHA HCS

Printing date 03/28/2019 Version Number 4 Reviewed on 03/23/2019

*
1 Identification

· **Product identifier**

· **Trade name: VOC Gas Standard (1X1 mL)**

· **Part number:** DWM-544-1
· **Application of the substance / the mixture** Reagents and Standards for Analytical Chemical Laboratory Use

· **Details of the supplier of the safety data sheet**
· **Manufacturer/Supplier:**
Agilent Technologies, Inc.
5301 Stevens Creek Blvd.
Santa Clara, CA 95051 USA

· **Information department:**
Telephone: 800-227-9770
e-mail: pdl-msds_author@agilent.com
· **Emergency telephone number:** CHEMTREC®: 1-800-424-9300

*
2 Hazard(s) identification

· **Classification of the substance or mixture**


GHS02 Flame

Flam. Liq. 2 H225 Highly flammable liquid and vapor.


GHS06 Skull and crossbones

Acute Tox. 3 H331 Toxic if inhaled.


GHS08 Health hazard

Carc. 1A H350 May cause cancer.
STOT SE 1 H370 Causes damage to organs.

· **Label elements**
· **GHS label elements** The product is classified and labeled according to the Globally Harmonized System (GHS).
· **Hazard pictograms**


GHS02 GHS06 GHS08

· **Signal word** Danger

· **Hazard-determining components of labeling:**
methanol
vinyl chloride
bromomethane
· **Hazard statements**
Highly flammable liquid and vapor.

(Contd. on page 2)

Safety Data Sheet
acc. to OSHA HCS

(Contd. of page 1)

Toxic if inhaled.
May cause cancer.
Causes damage to organs.


· **Precautionary statements**
Obtain special instructions before use.
Do not handle until all safety precautions have been read and understood.
Keep away from heat/sparks/open flames/hot surfaces. - No smoking.
Ground/bond container and receiving equipment.
Use explosion-proof electrical/ventilating/lighting/equipment.
Use only non-sparking tools.
Take precautionary measures against static discharge.
Do not breathe dust/fume/gas/mist/vapors/spray.
Wash thoroughly after handling.
Do not eat, drink or smoke when using this product.
Use only outdoors or in a well-ventilated area.
Wear protective gloves/protective clothing/eye protection/face protection.
If on skin (or hair): Take off immediately all contaminated clothing. Rinse skin with water/shower.
IF INHALED: Remove person to fresh air and keep comfortable for breathing.
IF exposed or concerned: Get medical advice/attention.
Specific treatment (see on this label).
In case of fire: Use for extinction: CO2, powder or water spray.
Store in a well-ventilated place. Keep container tightly closed.
Store in a well-ventilated place. Keep cool.
Store locked up.
Dispose of contents/container in accordance with local/regional/national/international regulations.

· **Classification system:**
· **NFPA ratings (scale 0 - 4)**



Health = 1
Fire = 3
Reactivity = 0

· **HMIS-ratings (scale 0 - 4)**

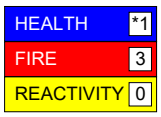

Health = *1
Fire = 3
Reactivity = 0

· **Other hazards**
· **Results of PBT and vPvB assessment**
· **PBT:** Not applicable.
· **vPvB:** Not applicable.

*
3 Composition/information on ingredients

· **Chemical characterization: Mixtures**
· **Description:** Mixture of the substances listed below with nonhazardous additions.

· **Dangerous components:**		
67-56-1	methanol	98.483%
74-87-3	chloromethane	0.253%
75-01-4	vinyl chloride	0.253%

(Contd. on page 3)

Safety Data Sheet
acc. to OSHA HCS

Trade name: VOC Gas Standard (1X1 mL)

(Contd. of page 2)

75-00-3	chloroethane	0.253%

4 First-aid measures

· **Description of first aid measures**
· **General information:**
Immediately remove any clothing soiled by the product.
Remove breathing apparatus only after contaminated clothing have been completely removed.
In case of irregular breathing or respiratory arrest provide artificial respiration.
· **After inhalation:**
Supply fresh air or oxygen; call for doctor.
In case of unconsciousness place patient stably in side position for transportation.
· **After skin contact:** Immediately wash with water and soap and rinse thoroughly.
· **After eye contact:** Rinse opened eye for several minutes under running water. Then consult a doctor.
· **After swallowing:** If symptoms persist consult doctor.
· **Information for doctor:**
· **Most important symptoms and effects, both acute and delayed** No further relevant information available.
· **Indication of any immediate medical attention and special treatment needed**
No further relevant information available.

5 Fire-fighting measures

· **Extinguishing media**
· **Suitable extinguishing agents:**
CO2, extinguishing powder or water spray. Fight larger fires with water spray or alcohol resistant foam.
· **For safety reasons unsuitable extinguishing agents:** Water with full jet
· **Special hazards arising from the substance or mixture**
During heating or in case of fire poisonous gases are produced.
· **Advice for firefighters**
· **Protective equipment:** Mouth respiratory protective device.

6 Accidental release measures

· **Personal precautions, protective equipment and emergency procedures**
Mount respiratory protective device.
Wear protective equipment. Keep unprotected persons away.
· **Environmental precautions:** Do not allow to enter sewers/ surface or ground water.
· **Methods and material for containment and cleaning up:**
Absorb with liquid-binding material (sand, diatomite, acid binders, universal binders, sawdust).
Dispose contaminated material as waste according to item 13.
Ensure adequate ventilation.
· **Reference to other sections**
See Section 7 for information on safe handling.
See Section 8 for information on personal protection equipment.
See Section 13 for disposal information.
· **Protective Action Criteria for Chemicals**

· **PAC-1:**		
67-56-1	methanol	530 ppm

(Contd. on page 4)

Safety Data Sheet
acc. to OSHA HCS

(Contd. of page 3)

74-87-3	chloromethane	150 ppm
74-83-9	bromomethane	19 ppm
75-01-4	vinyl chloride	250 ppm
75-71-8	dichlorodifluoromethane	3,000 ppm
75-69-4	trichlorofluoromethane	91 ppm
75-00-3	chloroethane	300 ppm

· **PAC-2:**

67-56-1	methanol	2,100 ppm
74-87-3	chloromethane	910 ppm
74-83-9	bromomethane	210 ppm
75-01-4	vinyl chloride	1,200 ppm
75-71-8	dichlorodifluoromethane	10,000 ppm
75-69-4	trichlorofluoromethane	1,000 ppm
75-00-3	chloroethane	5100* ppm

· **PAC-3:**

67-56-1	methanol	7200* ppm
74-87-3	chloromethane	3,000 ppm
74-83-9	bromomethane	740 ppm
75-01-4	vinyl chloride	4800* ppm
75-71-8	dichlorodifluoromethane	50,000 ppm
75-69-4	trichlorofluoromethane	10,000 ppm
75-00-3	chloroethane	20000** ppm

7 Handling and storage

· **Handling:**
· **Precautions for safe handling**
Ensure good ventilation/exhaustion at the workplace.
Open and handle receptacle with care.
Prevent formation of aerosols.
· **Information about protection against explosions and fires:**
Keep ignition sources away - Do not smoke.
Protect against electrostatic charges.
Keep respiratory protective device available.

· **Conditions for safe storage, including any incompatibilities**
· **Storage:**
· **Requirements to be met by storerooms and receptacles:** Store in a cool location.
· **Information about storage in one common storage facility:** Not required.
· **Further information about storage conditions:**
Keep receptacle tightly sealed.
Store in cool, dry conditions in well sealed receptacles.
· **Specific end use(s)** No further relevant information available.

(Contd. on page 5)

Safety Data Sheet
acc. to OSHA HCS

(Contd. of page 4)

8 Exposure controls/personal protection

· **Additional information about design of technical systems:** No further data; see item 7.

· **Control parameters**

· **Components with limit values that require monitoring at the workplace:**	
67-56-1 methanol	
PEL	Long-term value: 260 mg/m³, 200 ppm
REL	Short-term value: 325 mg/m³, 250 ppm Long-term value: 260 mg/m³, 200 ppm Skin
TLV	Short-term value: 328 mg/m³, 250 ppm Long-term value: 262 mg/m³, 200 ppm Skin; BEI
74-87-3 chloromethane	
PEL	Long-term value: 100 ppm Ceiling limit value: 200; 300* ppm *5-min peak in any 3 hrs
REL	See Pocket Guide App. A
TLV	Short-term value: 207 mg/m³, 100 ppm Long-term value: 103 mg/m³, 50 ppm Skin
75-01-4 vinyl chloride	
PEL	Short-term value: 5* ppm Long-term value: 1 ppm *Avg. not exceeding any 15 min; see 29CFR1910.1017
REL	See Pocket Guide App.A
TLV	Long-term value: 2.6 mg/m³, 1 ppm
75-00-3 chloroethane	
PEL	Long-term value: 2600 mg/m³, 1000 ppm
REL	Handle with caution; See Pocket Guide App. C
TLV	Long-term value: 264 mg/m³, 100 ppm Skin

· **Ingredients with biological limit values:**	
67-56-1 methanol	
BEI	15 mg/L Medium: urine Time: end of shift Parameter: Methanol (background, nonspecific)

· **Additional information:** The lists that were valid during the creation were used as basis.

· **Exposure controls**
· **Personal protective equipment:**
· **General protective and hygienic measures:**
Keep away from foodstuffs, beverages and feed.
Immediately remove all soiled and contaminated clothing.
Wash hands before breaks and at the end of work.

(Contd. on page 6)

Safety Data Sheet
acc. to OSHA HCS

(Contd. of page 5)

Store protective clothing separately.

· **Breathing equipment:**
When used as intended with Agilent instruments, the use of the product under normal laboratory conditions and with standard practices does not result in significant airborne exposures and therefore respiratory protection is not needed.
Under an emergency condition where a respirator is deemed necessary, use a NIOSH or equivalent approved device/equipment with appropriate organic or acid gas cartridge.

· **Protection of hands:**
Although not recommended for constant contact with the chemicals or for clean-up, nitrile gloves 11-13 mil thickness are recommended for normal use. The breakthrough time is 1 hr. For cleaning a spill where there is direct contact of the chemical, butyl rubber gloves are recommended 12-15 mil thickness with breakthrough times exceeding 4 hrs. Supplier recommendations should be followed.

· **Material of gloves**
For normal use: nitrile rubber, 11-13 mil thickness
For direct contact with the chemical: butyl rubber, 12-15 mil thickness

· **Penetration time of glove material**
For normal use: nitrile rubber: 1 hour
For direct contact with the chemical: butyl rubber: >4 hours

· **Eye protection:**



Tightly sealed goggles

9 Physical and chemical properties

· **Information on basic physical and chemical properties**	
· **General Information**	
· **Appearance:**	
Form:	Fluid
Color:	Colorless
· **Odor:**	Alcohol-like
· **Odor threshold:**	Not determined.
· **pH-value:**	Not determined.
· **Change in condition**	
Melting point/Melting range:	-98 °C (-144.4 °F)
Boiling point/Boiling range:	64.7 °C (148.5 °F)
· **Flash point:**	9 °C (48.2 °F)
· **Flammability (solid, gaseous):**	Not applicable.
· **Ignition temperature:**	455 °C (851 °F)
· **Decomposition temperature:**	Not determined.
· **Auto igniting:**	Product is not selfigniting.
· **Danger of explosion:**	Product is not explosive. However, formation of explosive air/vapor mixtures are possible.

(Contd. on page 7)

Safety Data Sheet
acc. to OSHA HCS

(Contd. of page 6)

· **Explosion limits:**	
Lower:	5.5 Vol %
Upper:	44 Vol %
· **Vapor pressure at 20 °C (68 °F):**	100 hPa (75 mm Hg)
· **Density at 20 °C (68 °F):**	0.80692 g/cm³ (6.73375 lbs/gal)
· **Relative density**	Not determined.
· **Vapor density**	Not determined.
· **Evaporation rate**	Not determined.
· **Solubility in / Miscibility with**	
Water:	Not miscible or difficult to mix.
· **Partition coefficient (n-octanol/water):**	Not determined.
· **Viscosity:**	
Dynamic:	Not determined.
Kinematic:	Not determined.
· **Solvent content:**	
Organic solvents:	98.7 %
VOC content:	98.48 % 794.7 g/l / 6.63 lb/gal
Solids content:	0.0 %
· **Other information**	No further relevant information available.

10 Stability and reactivity

· **Reactivity** No further relevant information available.
· **Chemical stability**
· **Thermal decomposition / conditions to be avoided:** No decomposition if used according to specifications.
· **Possibility of hazardous reactions** No dangerous reactions known.
· **Conditions to avoid** No further relevant information available.
· **Incompatible materials:** No further relevant information available.
· **Hazardous decomposition products:** No dangerous decomposition products known.

*
11 Toxicological information

· **Information on toxicological effects**
· **Acute toxicity:**

· **LD/LC50 values that are relevant for classification:**		
ATE (Acute Toxicity Estimate)		
Oral	LD50	84,652 mg/kg (rat)
Inhalative	LC50/4 h	3.05 mg/L

67-56-1 methanol		
Oral	LD50	5,628 mg/kg (rat)
Dermal	LD50	15,800 mg/kg (rabbit)

(Contd. on page 8)

(Contd. of page 7)

74-87-3 chloromethane		
Oral	LD50	1,800 mg/kg (rat)
Inhalative	LC50/4 h	>21,800 mg/L (rat)
74-83-9 bromomethane		
Oral	LD50	214 mg/kg (rat)
Inhalative	LC50/4 h	302 mg/L (rat)
75-01-4 vinyl chloride		
Oral	LD50	500 mg/kg (rat)
75-69-4 trichlorofluoromethane		
Oral	LD50	>15,000 mg/kg (rat)
75-00-3 chloroethane		
Inhalative	LC50/4 h	>19,000 mg/L (rat)

· **Primary irritant effect:**
· **on the skin:** No irritant effect.
· **on the eye:** No irritating effect.
· **Sensitization:** No sensitizing effects known.
· **Additional toxicological information:**
The product shows the following dangers according to internally approved calculation methods for preparations:
Toxic

· **Carcinogenic categories**

· **IARC (International Agency for Research on Cancer)**		
74-87-3	chloromethane	3
74-83-9	bromomethane	3
75-01-4	vinyl chloride	1
75-00-3	chloroethane	3

· **NTP (National Toxicology Program)**		
75-01-4	vinyl chloride	K

· **OSHA-Ca (Occupational Safety & Health Administration)**	
75-01-4	vinyl chloride

12 Ecological information

· **Toxicity**
· **Aquatic toxicity:** No further relevant information available.
· **Persistence and degradability** No further relevant information available.
· **Behavior in environmental systems:**
· **Bioaccumulative potential** No further relevant information available.
· **Mobility in soil** No further relevant information available.
· **Additional ecological information:**
· **General notes:**
Water hazard class 2 (Self-assessment): hazardous for water
Do not allow product to reach ground water, water course or sewage system.
Danger to drinking water if even small quantities leak into the ground.
· **Results of PBT and vPvB assessment**
· **PBT:** Not applicable.

(Contd. on page 9)

Safety Data Sheet
acc. to OSHA HCS

Trade name: VOC Gas Standard (1X1 mL)

(Contd. of page 8)

· **vPvB:** Not applicable.
· **Other adverse effects** No further relevant information available.

13 Disposal considerations

· **Waste treatment methods**
· **Recommendation:**
Must not be disposed of together with household garbage. Do not allow product to reach sewage system.

· **Uncleaned packagings:**
· **Recommendation:** Disposal must be made according to official regulations.

*
14 Transport information

· **Not Regulated, De minimus Quantities**	-
· **UN-Number**	
· **DOT, IMDG, IATA**	UN1230
· **UN proper shipping name**	
· **DOT**	Methanol
· **IMDG, IATA**	METHANOL
· **Transport hazard class(es)**	
· **DOT**	
· **Class**	3 Flammable liquids
· **Label**	3, 6.1
· **IMDG**	
· **Class**	3 Flammable liquids
· **Label**	3/6.1
· **IATA**	
· **Class**	3 Flammable liquids
· **Label**	3 (6.1)
· **Packing group**	
· **DOT, IMDG, IATA**	II

(Contd. on page 10)

(Contd. of page 9)

· **Environmental hazards:**	Not applicable.
· **Special precautions for user**	Warning: Flammable liquids
· **Danger code (Kemler):**	336
· **EMS Number:**	F-E,S-D
· **Stowage Category**	B
· **Stowage Code**	SW2 Clear of living quarters.
· **Transport in bulk according to Annex II of MARPOL73/78 and the IBC Code**	Not applicable.
· **Transport/Additional information:**	
· **DOT**	
· **Quantity limitations**	On passenger aircraft/rail: 1 L On cargo aircraft only: 60 L
· **IMDG**	
· **Limited quantities (LQ)**	1L
· **Excepted quantities (EQ)**	Code: E2 Maximum net quantity per inner packaging: 30 ml Maximum net quantity per outer packaging: 500 ml
· **UN "Model Regulation":**	UN 1230 METHANOL, 3 (6.1), II

*

15 Regulatory information

· **Safety, health and environmental regulations/legislation specific for the substance or mixture**
· **Sara**

· **Section 355 (extremely hazardous substances):**	
74-83-9	bromomethane

· **Section 313 (Specific toxic chemical listings):**
All ingredients are listed.

· **TSCA (Toxic Substances Control Act):**
All ingredients are listed.

· **Proposition 65**

· **Chemicals known to cause cancer:**	
75-01-4	vinyl chloride
75-00-3	chloroethane

· **Chemicals known to cause reproductive toxicity for females:**
None of the ingredients is listed.

· **Chemicals known to cause reproductive toxicity for males:**	
74-87-3	chloromethane

· **Chemicals known to cause developmental toxicity:**	
67-56-1	methanol
74-87-3	chloromethane
74-83-9	bromomethane

(Contd. on page 11)

Safety Data Sheet
acc. to OSHA HCS

Trade name: VOC Gas Standard (1X1 mL)

(Contd. of page 10)

· **Carcinogenic categories**

· **EPA (Environmental Protection Agency)**		
74-87-3	chloromethane	D, CBD
74-83-9	bromomethane	D
75-01-4	vinyl chloride	A, K/L

· **TLV (Threshold Limit Value established by ACGIH)**		
74-87-3	chloromethane	A4
74-83-9	bromomethane	A4
75-01-4	vinyl chloride	A1
75-71-8	dichlorodifluoromethane	A4
75-69-4	trichlorofluoromethane	A4
75-00-3	chloroethane	A3

· **NIOSH-Ca (National Institute for Occupational Safety and Health)**	
74-87-3	chloromethane
74-83-9	bromomethane
75-01-4	vinyl chloride

· **National regulations:**
· **Additional classification according to Decree on Hazardous Materials:**
Carcinogenic hazardous material group III (dangerous).

· **Information about limitation of use:**
Workers are not allowed to be exposed to the hazardous carcinogenic materials contained in this preparation.
Exceptions can be made by the authorities in certain cases.
· **Chemical safety assessment:** A Chemical Safety Assessment has not been carried out.

16 Other information

The information contained in this document is based on Agilent's state of knowledge at the time of preparation.
No warranty as to its accurateness, completeness or suitability for a particular purpose is expressed or implied.

· **Department issuing SDS:** Document Control / Regulatory
· **Contact:** regulatory@ultrasci.com
· **Date of preparation / last revision** 03/28/2019 / 3
· **Abbreviations and acronyms:**
ADR: Accord européen sur le transport des marchandises dangereuses par Route (European Agreement concerning the International Carriage of Dangerous Goods by Road)
IMDG: International Maritime Code for Dangerous Goods
DOT: US Department of Transportation
IATA: International Air Transport Association
ACGIH: American Conference of Governmental Industrial Hygienists
EINECS: European Inventory of Existing Commercial Chemical Substances
ELINCS: European List of Notified Chemical Substances
CAS: Chemical Abstracts Service (division of the American Chemical Society)
NFPA: National Fire Protection Association (USA)
HMIS: Hazardous Materials Identification System (USA)
VOC: Volatile Organic Compounds (USA, EU)
LC50: Lethal concentration, 50 percent
LD50: Lethal dose, 50 percent
PBT: Persistent, Bioaccumulative and Toxic
vPvB: very Persistent and very Bioaccumulative
NIOSH: National Institute for Occupational Safety

(Contd. on page 12)

Safety Data Sheet
acc. to OSHA HCS

Printing date 03/28/2019 Version Number 4 Reviewed on 03/23/2019

Trade name: VOC Gas Standard (1X1 mL)

(Contd. of page 11)

OSHA: Occupational Safety & Health
TLV: Threshold Limit Value
PEL: Permissible Exposure Limit
REL: Recommended Exposure Limit
BEI: Biological Exposure Limit
Flam. Liq. 2: Flammable liquids – Category 2
Acute Tox. 3: Acute toxicity – Category 3
Carc. 1A: Carcinogenicity – Category 1A
STOT SE 1: Specific target organ toxicity (single exposure) – Category 1

· *** Data compared to the previous version altered.**

SAFETY DATA SHEET

Version 4.9
Revision Date 08/24/2015
Print Date 02/07/2016

1. PRODUCT AND COMPANY IDENTIFICATION

1.1 Product identifiers

Product name : Zinc

Product Number : 324930
Brand : Aldrich
Index-No. : 030-001-00-1

CAS-No. : 7440-66-6

1.2 Relevant identified uses of the substance or mixture and uses advised against

Identified uses : Laboratory chemicals, Synthesis of substances

1.3 Details of the supplier of the safety data sheet

Company : Sigma-Aldrich
3050 Spruce Street
SAINT LOUIS MO 63103
USA

Telephone : +1 800-325-5832
Fax : +1 800-325-5052

1.4 Emergency telephone number

Emergency Phone # : (314) 776-6555

2. HAZARDS IDENTIFICATION

2.1 Classification of the substance or mixture

GHS Classification in accordance with 29 CFR 1910 (OSHA HCS)
Self-heating substances and mixtures (Category 1), H251
Substances and mixtures, which in contact with water, emit flammable gases (Category 1), H260
Acute aquatic toxicity (Category 1), H400
Chronic aquatic toxicity (Category 1), H410

For the full text of the H-Statements mentioned in this Section, see Section 16.

2.2 GHS Label elements, including precautionary statements

Pictogram



Signal word Danger

Hazard statement(s)
H251 Self-heating: may catch fire.
H260 In contact with water releases flammable gases which may ignite spontaneously.
H410 Very toxic to aquatic life with long lasting effects.

Precautionary statement(s)
P223 Do not allow contact with water.
P231 + P232 Handle under inert gas. Protect from moisture.
P235 + P410 Keep cool. Protect from sunlight.
P273 Avoid release to the environment.

P280	Wear protective gloves/ eye protection/ face protection.
P335 + P334	Brush off loose particles from skin. Immerse in cool water/ wrap in wet bandages.
P370 + P378	In case of fire: Use dry sand, dry chemical or alcohol-resistant foam to extinguish.
P391	Collect spillage.
P402 + P404	Store in a dry place. Store in a closed container.
P407	Maintain air gap between stacks/ pallets.
P413	Store bulk masses greater than .? kg/ .? lbs at temperatures not exceeding .? °C/ .? °F.
P420	Store away from other materials.
P501	Dispose of contents/ container to an approved waste disposal plant.

2.3 Hazards not otherwise classified (HNOC) or not covered by GHS

Combustible dust

3. COMPOSITION/INFORMATION ON INGREDIENTS

3.1 Substances

Formula	:	Zn
Molecular weight	:	65.39 g/mol
CAS-No.	:	7440-66-6
EC-No.	:	231-175-3
Index-No.	:	030-001-00-1

Hazardous components

Component	Classification	Concentration
Zinc powder (pyrophoric)		
	Self-heat. 1; Water-react. 1; Aquatic Acute 1; Aquatic Chronic 1; H251, H260, H410	<= 100 %

For the full text of the H-Statements mentioned in this Section, see Section 16.

4. FIRST AID MEASURES

4.1 Description of first aid measures

General advice
Consult a physician. Show this safety data sheet to the doctor in attendance.Move out of dangerous area.

If inhaled
If breathed in, move person into fresh air. If not breathing, give artificial respiration. Consult a physician.

In case of skin contact
Wash off with soap and plenty of water. Consult a physician.

In case of eye contact
Flush eyes with water as a precaution.

If swallowed
Never give anything by mouth to an unconscious person. Rinse mouth with water. Consult a physician.

4.2 Most important symptoms and effects, both acute and delayed

The most important known symptoms and effects are described in the labelling (see section 2.2) and/or in section 11

4.3 Indication of any immediate medical attention and special treatment needed

No data available

5. FIREFIGHTING MEASURES

5.1 Extinguishing media

Suitable extinguishing media
Dry powder

5.2 Special hazards arising from the substance or mixture
Zinc/zinc oxides

5.3 Advice for firefighters
Wear self-contained breathing apparatus for firefighting if necessary.

5.4 Further information
No data available

6. ACCIDENTAL RELEASE MEASURES

6.1 Personal precautions, protective equipment and emergency procedures
Avoid dust formation. Avoid breathing vapours, mist or gas. Ensure adequate ventilation. Evacuate personnel to safe areas.
For personal protection see section 8.

6.2 Environmental precautions
Prevent further leakage or spillage if safe to do so. Do not let product enter drains. Discharge into the environment must be avoided.

6.3 Methods and materials for containment and cleaning up
Sweep up and shovel. Contain spillage, and then collect with an electrically protected vacuum cleaner or by wet-brushing and place in container for disposal according to local regulations (see section 13). Do not flush with water. Keep in suitable, closed containers for disposal. Contain spillage, pick up with an electrically protected vacuum cleaner or by wet-brushing and transfer to a container for disposal according to local regulations (see section 13).

6.4 Reference to other sections
For disposal see section 13.

7. HANDLING AND STORAGE

7.1 Precautions for safe handling
Further processing of solid materials may result in the formation of combustible dusts. The potential for combustible dust formation should be taken into consideration before additional processing occurs.
Provide appropriate exhaust ventilation at places where dust is formed.Keep away from sources of ignition - No smoking.
For precautions see section 2.2.

7.2 Conditions for safe storage, including any incompatibilities
Keep container tightly closed in a dry and well-ventilated place.
Never allow product to get in contact with water during storage.

Keep in a dry place.
Storage class (TRGS 510): Pyrophoric and self-heating hazardous materials

7.3 Specific end use(s)
Apart from the uses mentioned in section 1.2 no other specific uses are stipulated

8. EXPOSURE CONTROLS/PERSONAL PROTECTION

8.1 Control parameters

Components with workplace control parameters
Contains no substances with occupational exposure limit values.

8.2 Exposure controls

Appropriate engineering controls
Handle in accordance with good industrial hygiene and safety practice. Wash hands before breaks and at the end of workday.

Personal protective equipment

Eye/face protection
Face shield and safety glasses Use equipment for eye protection tested and approved under appropriate government standards such as NIOSH (US) or EN 166(EU).

Skin protection
Handle with gloves. Gloves must be inspected prior to use. Use proper glove removal technique (without touching glove's outer surface) to avoid skin contact with this product. Dispose of contaminated gloves after use in accordance with applicable laws and good laboratory practices. Wash and dry hands.

Protective gloves against thermal risks

Full contact
Material: Nitrile rubber
Minimum layer thickness: 0.11 mm
Break through time: 480 min
Material tested:Dermatril® (KCL 740 / Aldrich Z677272, Size M)

Splash contact
Material: Nitrile rubber
Minimum layer thickness: 0.11 mm
Break through time: 480 min
Material tested:Dermatril® (KCL 740 / Aldrich Z677272, Size M)

data source: KCL GmbH, D-36124 Eichenzell, phone +49 (0)6659 87300, e-mail sales@kcl.de, test method: EN374
If used in solution, or mixed with other substances, and under conditions which differ from EN 374, contact the supplier of the CE approved gloves. This recommendation is advisory only and must be evaluated by an industrial hygienist and safety officer familiar with the specific situation of anticipated use by our customers. It should not be construed as offering an approval for any specific use scenario.

Body Protection
Flame retardant protective clothing, The type of protective equipment must be selected according to the concentration and amount of the dangerous substance at the specific workplace.

Respiratory protection
Where risk assessment shows air-purifying respirators are appropriate use a full-face particle respirator type N100 (US) or type P3 (EN 143) respirator cartridges as a backup to engineering controls. If the respirator is the sole means of protection, use a full-face supplied air respirator. Use respirators and components tested and approved under appropriate government standards such as NIOSH (US) or CEN (EU).

Control of environmental exposure
Prevent further leakage or spillage if safe to do so. Do not let product enter drains. Discharge into the environment must be avoided.

9. PHYSICAL AND CHEMICAL PROPERTIES

9.1 Information on basic physical and chemical properties

a)	Appearance	Form: powder Colour: grey
b)	Odour	No data available
c)	Odour Threshold	No data available
d)	pH	No data available
e)	Melting point/freezing point	Melting point/range: 420 °C (788 °F) - lit.
f)	Initial boiling point and boiling range	907 °C (1,665 °F) - lit.
g)	Flash point	No data available
h)	Evaporation rate	No data available
i)	Flammability (solid, gas)	May form combustible dust concentrations in air
j)	Upper/lower flammability or explosive limits	No data available
k)	Vapour pressure	1 hPa (1 mmHg) at 487 °C (909 °F)

l)	Vapour density	No data available
m)	Relative density	7.133 g/mL at 25 °C (77 °F)
n)	Water solubility	No data available
o)	Partition coefficient: n-octanol/water	log Pow: 5
p)	Auto-ignition temperature	The substance or mixture is classified as self heating with the category 1.
q)	Decomposition temperature	No data available
r)	Viscosity	No data available
s)	Explosive properties	No data available
t)	Oxidizing properties	No data available

9.2 Other safety information
No data available

10. STABILITY AND REACTIVITY

10.1 Reactivity
No data available

10.2 Chemical stability
Stable under recommended storage conditions.

10.3 Possibility of hazardous reactions
Reacts violently with water.

10.4 Conditions to avoid
Exposure to moisture

10.5 Incompatible materials
Strong acids and oxidizing agents

10.6 Hazardous decomposition products
Other decomposition products - No data available
In the event of fire: see section 5

11. TOXICOLOGICAL INFORMATION

11.1 Information on toxicological effects

Acute toxicity
No data available

Inhalation: No data available

Dermal: No data available

No data available

Skin corrosion/irritation
No data available

Serious eye damage/eye irritation
No data available

Respiratory or skin sensitisation
Did not cause sensitisation on laboratory animals.

Germ cell mutagenicity
No data available

Carcinogenicity

IARC: No component of this product present at levels greater than or equal to 0.1% is identified as

probable, possible or confirmed human carcinogen by IARC.

ACGIH: No component of this product present at levels greater than or equal to 0.1% is identified as a carcinogen or potential carcinogen by ACGIH.

NTP: No component of this product present at levels greater than or equal to 0.1% is identified as a known or anticipated carcinogen by NTP.

OSHA: No component of this product present at levels greater than or equal to 0.1% is identified as a carcinogen or potential carcinogen by OSHA.

Reproductive toxicity
No data available

No data available

Specific target organ toxicity - single exposure
No data available

Specific target organ toxicity - repeated exposure
No data available

Aspiration hazard
No data available

Additional Information
RTECS: ZG8600000

chills, dry throat, sweet taste, Fever, Cough, Nausea, Vomiting, Weakness
To the best of our knowledge, the chemical, physical, and toxicological properties have not been thoroughly investigated.

12. ECOLOGICAL INFORMATION

12.1 Toxicity

Toxicity to fish	LC50 - Cyprinus carpio (Carp) - 450.0 µg/l - 96.0 h
Toxicity to daphnia and other aquatic invertebrates	LC50 - Daphnia magna (Water flea) - 0.068 mg/l - 48 h
	mortality NOEC - Daphnia (water flea) - 0.101 - 0.14 mg/l - 7 d

12.2 Persistence and degradability

12.3 Bioaccumulative potential

Bioaccumulation	Algae - 7 d at 16 °C - 5 µg/l
	Bioconcentration factor (BCF): 466

12.4 Mobility in soil
No data available

12.5 Results of PBT and vPvB assessment
PBT/vPvB assessment not available as chemical safety assessment not required/not conducted

12.6 Other adverse effects
An environmental hazard cannot be excluded in the event of unprofessional handling or disposal.
Very toxic to aquatic life.

13. DISPOSAL CONSIDERATIONS

13.1 Waste treatment methods

Product
Contact a licensed professional waste disposal service to dispose of this material. Burn in a chemical incinerator equipped with an afterburner and scrubber but exert extra care in igniting as this material is highly flammable. Offer surplus and non-recyclable solutions to a licensed disposal company.

Contaminated packaging
Dispose of as unused product.

14. TRANSPORT INFORMATION

DOT (US)
UN number: 1436 Class: 4.3 (4.2) Packing group: II
Proper shipping name: Zinc powder
Reportable Quantity (RQ): 1000 lbs

Poison Inhalation Hazard: No

IMDG
UN number: 1436 Class: 4.3 (4.2) Packing group: II EMS-No: F-G, S-O
Proper shipping name: ZINC POWDER
Marine pollutant:yes

IATA
UN number: 1436 Class: 4.3 (4.2) Packing group: II
Proper shipping name: Zinc powder

15. REGULATORY INFORMATION

SARA 302 Components
No chemicals in this material are subject to the reporting requirements of SARA Title III, Section 302.

SARA 313 Components
The following components are subject to reporting levels established by SARA Title III, Section 313:

	CAS-No.	Revision Date
Zinc powder (pyrophoric)	7440-66-6	1993-04-24

SARA 311/312 Hazards
Reactivity Hazard

Massachusetts Right To Know Components

	CAS-No.	Revision Date
Zinc powder (pyrophoric)	7440-66-6	1993-04-24

Pennsylvania Right To Know Components

	CAS-No.	Revision Date
Zinc powder (pyrophoric)	7440-66-6	1993-04-24

New Jersey Right To Know Components

	CAS-No.	Revision Date
Zinc powder (pyrophoric)	7440-66-6	1993-04-24

California Prop. 65 Components
This product does not contain any chemicals known to State of California to cause cancer, birth defects, or any other reproductive harm.

16. OTHER INFORMATION

Full text of H-Statements referred to under sections 2 and 3.

Aquatic Acute	Acute aquatic toxicity
Aquatic Chronic	Chronic aquatic toxicity
H251	Self-heating: may catch fire.
H260	In contact with water releases flammable gases which may ignite spontaneously.
H400	Very toxic to aquatic life.
H410	Very toxic to aquatic life with long lasting effects.
Self-heat.	Self-heating substances and mixtures

HMIS Rating
Health hazard: 0

Chronic Health Hazard:	
Flammability:	3
Physical Hazard	1

NFPA Rating

Health hazard:	0
Fire Hazard:	3
Reactivity Hazard:	1
Special hazard.I:	W

Further information

Copyright 2015 Sigma-Aldrich Co. LLC. License granted to make unlimited paper copies for internal use only.
The above information is believed to be correct but does not purport to be all inclusive and shall be used only as a guide. The information in this document is based on the present state of our knowledge and is applicable to the product with regard to appropriate safety precautions. It does not represent any guarantee of the properties of the product. Sigma-Aldrich Corporation and its Affiliates shall not be held liable for any damage resulting from handling or from contact with the above product. See www.sigma-aldrich.com and/or the reverse side of invoice or packing slip for additional terms and conditions of sale.

Preparation Information

Sigma-Aldrich Corporation
Product Safety – Americas Region
1-800-521-8956

Version: 4.9 Revision Date: 08/24/2015 Print Date: 02/07/2016

ATTACHMENT F

JOBSITE SAFETY INSPECTION CHECKLIST

Jobsite Safety Inspection Checklist

Date: _____ **Inspected By:** _____

Location: _____ **Project #:** _____

Check one of the following: **A:** Acceptable **NA**: Not Applicable **D**: Deficiency

	A	NA	D	Remark
1. CHASP available onsite for inspection?				
2. Health & Safety Compliance agreement (in CHASP) appropriately signed by Langan employees and contractors?				
3. Hospital route map with directions posted on site?				
4. Emergency Notification List posted on site?				
5. First Aid kit available and properly stocked?				
6. Personnel trained in CPR/First Aid on site?				
7. MSDSs readily available, and all workers knowledgeable about the specific chemicals and compounds to which they may be exposed?				
8 Appropriate PPE being worn by Langan employees and contractors?				
9. Project site safe practices ("Standing Orders") posted?				
10. Project staff have 40-hr./8-hr./Supervisor HAZWOPER training?				
11. Project staff medically cleared to work in hazardous waste sites and fit-tested to wear respirators, if needed?				
12. Respiratory protection readily available?				
13. Health & Safety Incident Report forms available?				
14. Air monitoring instruments calibrated daily, and results recorded on the Daily Instrument Calibration check sheet?				
15. Air monitoring readings recorded on the air monitoring data sheet/field logbook?				
16. Subcontract workers have received 40-hr./8-hr./Spvsr. HAZWOPER training, as appropriate?				
17. Subcontract workers medically cleared to work on site, and fit-tested for respirator wear?				
18. Subcontract workers have respirators readily available?				
19. Mark outs of underground utilities done prior to initiating any subsurface activities?				
20. Decontamination procedures being followed as outlined in CHASP?				
21. Are tools in good condition and properly used?				
22. Drilling performed in areas free from underground objects including utilities?				

23. Adequate size/type fire extinguisher supplied?				
24. Equipment at least 20 feet from overhead powerlines?				
25. Evidence that drilling operator is responsible for the safety of his rig.				
26. Trench sides shored, layer back, or boxed?				
27. Underground utilities located, and authorities contacted before digging?				
28. Ladders in trench (25-foot spacing)?				
29. Excavated material placed more than 2 feet away from excavation edge?				
30. Public protected from exposure to open excavation?				
31. People entering the excavation regarding it as a permit-required confined space and following appropriate procedures?				
32. Confined space entry permit is completed and posted?				
33. All persons knowledgeable about the conditions and characteristics of the confined space?				
34. All persons engaged in confined space operations have been trained in safe entry and rescue (non-entry)?				
35. Full body harnesses, lifelines, and hoisting apparatus available for rescue needs?				
36. Attendant and/or supervisor certified in basic first aid and CPR?				
37. Confined space atmosphere checked before entry and continuously while the work is going on?				
38. Results of confined space atmosphere testing recorded?				
39. Evidence of coordination with off-site rescue services to perform entry rescue, if needed?				
40. Are extension cords rated for this work being used and are they properly maintained?				
41. Are GFCIs provided and being used?				

Unsafe Acts: _____

_____

_____

_____

Notes: _____

_____

_____

_____

ATTACHMENT G

JOB SAFETY ANALYSIS FORM

LANGAN	**Job Safety Analysis (JSA)** **Construction Health and Safety**
JSA TITLE: **JSA NUMBER:**	**DATE CREATED:** **CREATED BY**: **REVISION DATE:** **REVISED BY:**
Langan employees must review and revise the Job Safety Analysis (JSA) as needed to address the any site-specific hazards not identified. Employees must provide their signatures on the last page of the JSA indicating they have review the JSA and are aware the potential hazards associated with this work and will follow the provided preventive or corrective measures.	

PERSONAL PROTECTIVE EQUIPMENT REQUIRED: (PPE): ■ Required ☒ As Needed		
☐ Steel-toed boots	☐ Nitrile gloves	☐ Dermal Protection (Specify)
☐ Long-sleeved shirt	☐ Leather/ Cut-resistant gloves	☐ High visibility vest/clothing
☐ Safety glasses	☐ Face Shield	☐ Hard hat
ADDITIONAL PERSONAL PROTECTIVE EQUIPMENT NEEDED (Provide specific type(s) or descriptions)		
☐ Air Monitoring:	☐ Respirators:	☐ Other:
☐ Dermal Protection:	☐ Cartridges:	☐ Other:

JOB STEPS	POTENTIAL HAZARDS	PREVENTATIVE OR CORRECTIVE ACTION
1.	1. 2.	1a. 1b. 2a. 2b.
2.	1.	1
Additional items identified in the field.		
Additional Items.		

If additional items are identified during daily work activities, please notify all relevant personnel about the change and document on this JSA.

LANGAN	**Job Safety Analysis (JSA)** **Construction Health and Safety**
JSA Title: COVID-19 Awareness – Site Work **JSA Number: JSA046-00**	
A Job Safety Analysis (JSA) must identify all job steps required to complete the task, the potential hazards employees could be exposed to while performing the job step and the preventative/corrective actions required to reduce/mitigate the identified potential hazards. Employees must certify that they have either prepared the JSA or have reviewed the JSA and are aware of the potential hazards associated with this task and will follow the provided preventive/corrective actions. Prior to the start of any work "TAKE 5" and conduct a Last-Minute Risk Assessment.	

PERSONAL PROTECTIVE EQUIPMENT (Required or to be worn as needed):				
☒ Safety Boots	☐ Long Sleeves	☐ Safety Vest (Class 2)	☐ Hard Hat	☐ Hearing Protection
☐ Safety Glasses	☐ Safety Goggles	☐ Face Shield	☐ Nitrile Gloves	☐ PVC Gloves
☐ Leather Gloves	☐ Cut Resist. Gloves	☐ Fall Protection	☐ Fire Resistant Clothing	☐ Rubber Boots
☐ Insect/Animal Repellent	☐ Ivy Blocker/Cleaner	☐ Traffic Cones/Signs	☐ Life Vest/Jacket	
☒ Other: Alcohol-based hand sanitizer, disinfectant wipes/spray				

JOB STEPS	POTENTIAL HAZARDS	PREVENTATIVE / CORRECTIVE ACTION
1. All Activities	1. Transmittal/exposure of COVID-19	1. Ask yourself and your managers – is this work essential? Can this be done remotely? 2. Stay home if sick or showing symptoms of COVID-19 (e.g., fever, cough, etc.). 3. Carry nitrile gloves, alcohol-based hand sanitizer, face coverings and disinfectant wipes/spray during field work. 4. Check federal, state, and/or local travel restrictions **prior** to travel. Many states, counties, and cities are passing strict "shelter-in-place" or business restrictions in response to COVID-19. 5. Immediately notify Beverly Williams or Rory Johnston (Supervisor if employee chooses) if you display symptoms of COVID-19. Symptoms include fever (over 100.4 F), cough, and shortness of breath. 6. Notify Beverly Williams or Rory Johnston, Supervisor and Coronavirus Task Force if you had close contact with an individual who tested positive or displayed symptoms of COVID-19. 7. Do not touch your face, to the extent possible. 8. Wear face coverings when around other worker to minimize spread of COVID-19. (May be required in certain states or locations.)

JOB STEPS	POTENTIAL HAZARDS	PREVENTATIVE / CORRECTIVE ACTION
		9. Practice social distancing, maintaining at least 6 feet of distance between yourself and others. Avoid gatherings of more than 10 people. Limit, to the extent possible, contact with public items/objects. 10. Clean your hands frequently with soap and water for at least 20 seconds especially after you have been in a public place, or after blowing your nose, coughing, sneezing, or using the rest room. 11. If soap and water are not readily available, use a hand sanitizer that contains at least 60% alcohol. Cover all surfaces of your hands and rub them together until they feel dry. 12. Cover your mouth and nose with a tissue when you cough or sneeze or use the inside of your elbow. 13. Clean and disinfect frequently touched surfaces daily, for example, cell phones, computer equipment, headsets, tables, doorknobs, light switches, countertops, handles, desks, toilets, faucets, and sinks.
2. Travel to Jobsite	1. Transmittal/exposure of COVID-19 between passengers 2. Transmittal/exposure of COVID-19 from previous occupants (rental and fleet vehicles) 3. Transmittal/exposure of COVID-19 while refueling	1. Limit the number of occupants to each vehicle to 2 people. Employees should sit as far away from each other as possible. 2. Disinfect high "hand-traffic" areas of the vehicle: Door handles, steering wheel, turn signal and control rods, dashboard controls, seatbelts, armrests, etc. To the extent possible, do not use recycled air for heat/AC and travel with the windows open. 3. Use hand sanitizer before and after pumping gas and only return to the inside of the vehicle after refueling is complete. 4. Wear nitrile gloves if available or disinfect the keypad, pump handle, and fuel grade button prior to use. 5. Recommend face coverings are worn to minimize spread of COVID-19.
3. Conduct Tailgate Safety Meeting & Complete H&S Paperwork	1. Transmittal/exposure of COVID-19 between meeting participants	1. Practice social distancing, maintaining at least 6 feet of distance between yourself and others. 2. Recommend face coverings are worn when around other workers to minimize spread of COVID-19, 3. Hold meetings outside and keep in mind wind direction. To the extent possible, remain crosswind from other people. 4. Designate a single person to maintain sign-in sheets/permits throughout the day to limit the passing of pens/clipboards between people. 5. Each person should complete their own JSA, even if they are completing similar tasks as others in order to limit the passing of paper/pens/clipboards between people. 6. Include COVID-19 topics and prevention measures in safety meetings.
4. Conduct Site Work	1. Transmittal/exposure of COVID-19 between site workers and public.	1. Practice social distancing maintaining 6 feet of distance between yourself and others. 2. Recommend face coverings are worn when around other workers to minimize spread of COVID-19, 3. To the extent possible, do not interact with the public. If it is necessary, politely explain you are practicing social distance and request they stay at least 6 feet away and they do not attempt to pass objects to you. 4. Wear nitrile gloves during site work underneath the appropriate gloves for your task. Utilize appropriate decontamination procedures, securely bag all waste (including nitrile gloves) generated during site work and dispose of.

JOB STEPS	POTENTIAL HAZARDS	PREVENTATIVE / CORRECTIVE ACTION
		5. Do not share tools. Each person should be equipped with the tools to complete their task or tasks should be divided to remove the need to share tools. If tools must be shared, surfaces should be disinfected. 6. Clean and disinfect surfaces of rental tools and equipment upon receipt. To the extent possible rent equipment from Langan's internal equipment reservation center, where cleaning/disinfecting procedures can be verified.
5. Use of Construction Trailers	1. Transmittal/exposure of COVID-19 between site workers and others.	1. Avoid use of shared trailers, if possible. Minimize trailer use to essential personnel. 2. Practice social distancing; maintaining 6 feet of distance between yourself and others in trailer. 3. Clean and disinfect areas including desks, phones, chairs, and other common areas, before and after use.
6. Purchasing Food from a Restaurant	1. Transmittal/exposure of COVID-19 from other customers, staff, surfaces.	1. To the extent possible, bring your own food. 2. If you must visit a restaurant, call ahead for take-out or "contactless delivery." Do not dine in. When picking up food, follow guidelines for Job Step #8: Purchasing Supplies at Retail/Shipping Centers. 3. Wash hands before and after eating.
7. Smoking Cigarettes	1. Transmittal/exposure of COVID-19 by touching mouth with hands	1. Cigarette smokers are at greater risk of complications arising from COVID-19. Nicotine patches/lozenges/gum, smoking cessation programs, and prescription medications may aid in "kicking the habit" if you decide to quit. 2. Wash hands thoroughly before and after smoking. 3. Discard cigarette butts properly. Do not light cigarettes from others and do not give cigarettes to others.
8. Hotel Stay	1. Transmittal/exposure of COVID-19 from previous occupants, hotel staff, common areas.	1. Verify the hotel chain/brand has modified cleaning procedures to reflect risk of COVID-19. Most hotel companies have issued statements on their websites and in email blasts reflecting these new procedures. 2. Use the front door, and not peripheral entrances. Front doors of hotels are usually automatic. 3. Request ground floor room to avoid elevator use and a room that has not be utilized in 48-72 hours. 4. If elevator use is required, do not directly touch elevator buttons with your hands. Do not ride elevators with other people, to the extent possible. 5. Bring disinfecting wipes or sanitizing spray. Upon arrival, disinfect high "hand-traffic" areas of the hotel room: Door handles, light switches, shower/sink faucet handles, TV remote, curtain/blind handles. Clean these surfaces daily. 6. Place the "Do Not Disturb" Sign on your door to prevent people (housekeeping) from entering your room. 7. Avoid common spaces and hotel sponsored events where crowds will be present. 8. Confirm hotel cleaning procedures have been modified to address COVID-19. Confirm no COVID-19 cases have occurred in hotel
9. Purchasing Supplies at Retail/Shipping Centers	1. Transmittal/exposure of COVID-19 from other customers, staff, surfaces.	1. Plan your travel to limit the need to visit retail/shipping centers. 2. Practice social distancing, maintaining at least 6 feet of distance between yourself and others. If the store is too crowded/small, consider visiting another store or returning at a different time. 3. Avoid high "hand-traffic" items/areas like door handles (i.e. use your shoulder, hip/butt, or open with a disposable napkin/paper towel), credit cards terminals (i.e. use Apple/Android pay if available), shopping carts/baskets (i.e. bring your own shopping

JOB STEPS	POTENTIAL HAZARDS	PREVENTATIVE / CORRECTIVE ACTION
		bags), counter tops (i.e. ask clerk if you can hold the items while they are scanned) and bulk/buffet items (i.e. just avoid them). 4. Disinfect your hands before and after visiting a retail/shipping center.

Print Name	Sign Name	Date
Prepared by:		
Reviewed by:		

LANGAN

Job Safety Analysis (JSA)
Construction Health and Safety

JSA Title: **Environmental Sampling**
JSA Number: **JSA021-01**

A Job Safety Analysis (JSA) must identify all job steps required to complete the task, the potential hazards employees could be exposed to while performing the job step and the preventative/corrective actions required to reduce/mitigate the identified potential hazards. Employees must certify that they have either prepared the JSA or have reviewed the JSA and are aware of the potential hazards associated with this task and will follow the provided preventive/corrective actions. Prior to the start of any work "TAKE 5" and conduct a Last-Minute Risk Assessment.



PERSONAL PROTECTIVE EQUIPMENT (Required or to be worn as needed):				
☒ Safety Shoes	☒ Long Sleeves	☒ Safety Vest (Class 2)	☒ Hard Hat	☐ Hearing Protection
☒ Safety Glasses	☐ Safety Goggles	☐ Face Shield	☒ Nitrile Gloves	☐ PVC Gloves
☐ Leather Gloves	☐ Cut Resist. Gloves	☐ Fall Protection	☒ Fire Resistant Clothing	☐ Rubber Boots
☒ Insect/Animal Repellent	☒ Ivy Blocker/Cleaner	☐ Traffic Cones/Signs	☐ Life Vest/Jacket	
☒ Other: Tyvek Sleeves				

JOB STEPS	POTENTIAL HAZARDS	PREVENTATIVE / CORRECTIVE ACTION
1. Drive to sample location	1. Rough/Off Road terrain	1. Pay attention to road conditions such as road erosion, unprotected embankments, and soft road conditions.
2. Sample Collection (Walking)	1. Slip/Trips/Falls 2. Back strains 3. Wildlife (Insects, Stray animals, rodents) 4. Poisonous vegetation	1. Minimize distance to sample area/ Plan route and check surface prior to carrying heavy equipment/ Locate safest access point/ Follow good housekeeping procedures/ Mark significant below grade hazards (holes, trenches) with spray paint or cones/ Wear foot protection with ankle support and gripping soles. 2. Use proper lifting techniques/ Use wheeled transport/ Obtain assistance where and when needed/ Consider load weight when evaluating what is safe and unsafe to carry. 3. Be aware of surroundings for the presence of wildlife. Do not approach stray animals. Carry and use animal repellant when needed/ Use bug spray when needed. 4. Keep skin covered/ Identify and avoid poisonous vegetation/ Clean areas after contact with suspected vegetation.
3. Sample Collection (Water)	1. Drowning Hazards 2. Chemical burns (when adding acid preservative to sample) 3. Back Strains 4. Ergonomic issues 5. Slip/Trips/Falls	1. Use buddy system/ Wear flotation vest if water is deeper than 2 feet or swift moving/ Select working area with stable footing. Do not attempt to cross or stand in swift moving water. 2. Wear proper PPE (Nitrile gloves, Tyvek Sleeves) 3. Use proper lifting techniques/ Use wheeled transport/ Obtain assistance where and when needed/ Consider load weight when evaluating what is safe or unsafe to carry. 4. When possible, avoid bending over for long periods of time/ Use a small stool for sitting or knee pad for kneeling.

JOB STEPS	POTENTIAL HAZARDS	PREVENTATIVE / CORRECTIVE ACTION
		5. Minimize distance to sample area/ Plan route and check surface prior to carrying heavy equipment/ Locate safest access point/ Follow good housekeeping procedures/ Mark significant below grade hazards (holes, trenches) with spray paint or cones/ Wear foot protection with ankle support and gripping soles/ Avoid standing water or slippery terrain.
4. All activities	1. Slips/ Trips/ Falls 2. Hand injuries, cuts, or lacerations during manual handling of materials 3. Foot injuries 4. Back injuries 5. Traffic 6. Wildlife: Stray dogs, Mice/rats, Vectors (i.e., mosquitoes, bees, etc.) 7. High Noise levels 8. Overhead hazards 9. Heat Stress/ Cold Stress 10. Eye Injuries	1. Be aware of potential trip hazards / Follow good housekeeping procedures/ Mark significant hazards 2. Inspect for jagged/sharp edges, and rough or slippery surfaces / Keep fingers away from pinch points / Wipe off greasy, wet, slippery, or dirty objects before handling / Wear leather/ cut-resistant gloves 3. Wear Langan approved safety shoes 4. Use proper lifting techniques / Consider load location, task repetition, and load weigh when evaluating what is safe or unsafe to lift / Obtain assistance when possible 5. Wear high visibility clothing & vest / Use cones or signs to designate work area 6. Be aware of surroundings at all times, including the presence of wildlife/ Do not approach stray dogs / Carry/use dog/animal repellant / Use bug spray when needed 7. Wear hearing protection 8. Wear hard hat / Avoid areas where overhead hazards exist. 9. Wear proper attire for weather conditions (sunscreen or protective clothing in sunlight, layers for cold weather) / Drink plenty of fluids to avoid dehydration / Takes breaks as necessary to avoid heat/cold stress 10. Wear safety glasses
Additional items.		
Additional Items identified while in the field. (Delete row if not needed.)		

Print Name	Sign Name	Date
Prepared by:		
Reviewed by:		

LANGAN

Job Safety Analysis (JSA)
Construction Health and Safety

JSA Title: **Subsurface Investigation**
JSA Number: **JSA030-01**

A Job Safety Analysis (JSA) must identify all job steps required to complete the task, the potential hazards employees could be exposed to while performing the job step and the preventative/corrective actions required to reduce/mitigate the identified potential hazards. Employees must certify that they have either prepared the JSA or have reviewed the JSA and are aware of the potential hazards associated with this task and will follow the provided preventive/corrective actions. Prior to the start of any work "TAKE 5" and conduct a Last-Minute Risk Assessment.



PERSONAL PROTECTIVE EQUIPMENT (Required or to be worn as needed):				
☒ Safety Shoes	☒ Long Sleeves	☒ Safety Vest (Class 2)	☒ Hard Hat	☒ Hearing Protection
☒ Safety Glasses	☒ Safety Goggles	☐ Face Shield	☐ Nitrile Gloves	☐ PVC Gloves
☒ Leather Gloves	☒ Cut Resist. Gloves	☐ Fall Protection	☐ Fire Resistant Clothing	☐ Rubber Boots
☐ Insect/Animal Repellent	☐ Ivy Blocker/Cleaner	☐ Traffic Cones/Signs	☐ Life Vest/Jacket	
☒ Other: Dielectric Overshoes, Sun Block				

JOB STEPS	POTENTIAL HAZARDS	PREVENTATIVE / CORRECTIVE ACTION
5. Transport equipment to work area	2. Back/strain 3. Slip/Trip/Falls 4. Traffic 5. Cuts/abrasions/contusions from equipment 6. Accidents due to vehicle operations	1. Use proper lifting techniques/Use wheeled transport 2. Minimize distance to work area/unobstructed path to work area/follow good housekeeping procedures 3. Wear proper PPE (high visibility vest or clothing) 4. Wear proper PPE (leather gloves, long sleeves, Langan approved safety shoes) 5. Observe posted speed limits/ Wear seat belts at all times
6. Traffic	1. Hit by moving vehicle	1. Use traffic cones and signage/ Use High visibility traffic vests and clothing/ Caution tape when working near active roadways.
7. Field Work (drilling, resistivity testing, and inspection)	1. Biological Hazards: insects, rats, snakes, poisonous plants, and other animals 2. Heat stress/injuries 3. Cold Stress/injuries 4. High Energy Transmission Lines 5. Underground Utilities 6. Electrical (soil resistivity testing)	1. Inspect work area to identify biological hazards. Wear light colored long sleeve shirt and long pants/ Use insect repellant as necessary/ Beware of tall grass, bushes, woods, and other areas where ticks may live/ Avoid leaving garbage on site to prevent attracting animals/ Identify and avoid contact with poisonous plants/Beware of rats, snakes, or stray animals. 2. Wear proper clothing (light colored)/ drink plenty of water/ take regular breaks/use sun block. 3. Wear proper clothing/ dress in layers/ take regular breaks. 4. Avoid direct contact with high energy transmission lines/ position equipment at least 15 feet or as required by PSE&G from the transmission lines/ wear proper PPE (dielectric overshoes 15 kV minimum rating).

JOB STEPS	POTENTIAL HAZARDS	PREVENTATIVE / CORRECTIVE ACTION
		5. Call one-call service before performing intrusive field work/ Review utility mark-outs and available utility drawings (with respect to proposed work locations)/ Follow Underground Utility Guidelines 6. See AGI Sting R1 operating manual for specific concerns during operating instrument
8. All activities	1. Slips/ Trips/ Falls 2. Hand injuries, cuts, or lacerations during manual handling of materials 3. Foot injuries 4. Back injuries 5. Traffic 6. Wildlife: Stray dogs, Mice/rats, Vectors (i.e., mosquitoes, bees, etc.) 7. High Noise levels 8. Overhead hazards 9. Heat Stress/ Cold Stress 10. Eye Injuries	7. Be aware of potential trip hazards / Follow good housekeeping procedures/ Mark significant hazards. 8. Inspect for jagged/sharp edges, and rough or slippery surfaces / Keep fingers away from pinch points / Wipe off greasy, wet, slippery, or dirty objects before handling / Wear leather/ cut-resistant gloves. 9. Wear Langan approved safety shoes. 10. Use proper lifting techniques / Consider load location, task repetition, and load weigh when evaluating what is safe or unsafe to lift / Obtain assistance when possible. 11. Wear high visibility clothing & vest / Use cones or signs to designate work area. 12. Be aware of surroundings at all times, including the presence of wildlife/ Do not approach stray dogs / Carry/use dog/animal repellant / Use bug spray when needed. 13. Wear proper hearing protection. 14. Wear hard hat / Avoid areas where overhead hazards exist. 15. Wear proper attire for weather conditions (sunscreen or protective clothing in sunlight, layers for cold weather) / Drink plenty of fluids to avoid dehydration / Takes breaks as necessary to avoid heat/cold stress. 16. Wear safety glasses
Additional items.		
Additional Items identified while in the field. (Delete row if not needed.)		

Print Name	Sign Name	Date
Prepared by:		
Reviewed by:		

LANGAN	Job Safety Analysis (JSA) Construction Health and Safety
JSA Title: Field Sampling **JSA Number:** JSA022-01 **A Job Safety Analysis (JSA) must identify all job steps required to complete the task, the potential hazards employees could be exposed to while performing the job step and the preventative/corrective actions required to reduce/mitigate the identified potential hazards. Employees must certify that they have either prepared the JSA or have reviewed the JSA and are aware of the potential hazards associated with this task and will follow the provided preventive/corrective actions. Prior to the start of any work "TAKE 5" and conduct a Last-Minute Risk Assessment.**	

PERSONAL PROTECTIVE EQUIPMENT (Required or to be worn as needed):				
☒ Safety Shoes	☒ Long Sleeves	☐ Safety Vest (Class 2)	☒ Hard Hat	☒ Hearing Protection
☒ Safety Glasses	☐ Safety Goggles	☐ Face Shield	☒ Nitrile Gloves	☐ PVC Gloves
☒ Leather Gloves	☐ Cut Resist. Gloves	☐ Fall Protection	☐ Fire Resistant Clothing	☐ Rubber Boots
☐ Insect/Animal Repellent	☐ Ivy Blocker/Cleaner	☒ Traffic Cones/Signs	☐ Life Vest/Jacket	
☐ Other:				

JOB STEPS	POTENTIAL HAZARDS	PREVENTATIVE / CORRECTIVE ACTION
9. Unpack/Transport equipment to work area.	7. Back Strains 8. Slip/Trips/Falls 9. Cuts/Abrasions from equipment 10. Contusions from dropped equipment	6. Use proper lifting techniques/Use wheeled transport. 7. Minimize distance to work area/Unobstructed path to work area/follow good housekeeping procedures. Mark slip/trip/fall hazards with orange safety cones. 8. Wear proper PPE (leather gloves, long sleeves). 9. Wear proper PPE (Langan approved safety shoes).
10. Initial Site Arrival-Site Assessment	5. Traffic	5. Situational awareness (be alert of your surroundings). Secure area from through traffic.
11. Surface Water Sampling	6. Contaminated media. Skin/eye contact with biological agents and/or chemicals.	6. Wear appropriate PPE (Safety glasses, appropriate gloves). Review (M)SDS for all chemicals being.
12. Sampling from bridges	1. Struck by vehicles	1. Wear appropriate PPE (Safety Vest). Use buddy system and orange safety cones.
13. Icing of Samples/ Transporting coolers/equipment from work area.	11. Back Strains 12. Slips/Trips/Falls 13. Cuts/Abrasions from equipment 14. Pinch/Crushing Hazards.	17. Drain coolers of water. Use proper lifting techniques. Use wheeled transport. 18. Have unobstructed path from work area. Aware of surroundings. 19. Wear proper PPE (Leather gloves, long sleeves) 20. Wear proper PPE (Leather gloves, long sleeves)
14. Site Departure	1. Contaminated PPE/Vehicle	1. Contaminated PPE should be disposed of on-site. Remove boots and soiled clothing for secure storage in trunk. Wash hands promptly.

JOB STEPS	POTENTIAL HAZARDS	PREVENTATIVE / CORRECTIVE ACTION
15. All activities	1. Slips/ Trips/ Falls 2. Hand injuries, cuts, or lacerations during manual handling of materials 3. Foot injuries 4. Back injuries 15. Traffic 16. Wildlife: Stray dogs, Mice/rats, Vectors (i.e., mosquitoes, bees, etc.) 17. High Noise levels 18. Overhead hazards 19. Heat Stress/ Cold Stress 20. Eye Injuries	1. Be aware of potential trip hazards / Follow good housekeeping procedures/ Mark significant hazards 2. Inspect for jagged/sharp edges, and rough or slippery surfaces / Keep fingers away from pinch points / Wipe off greasy, wet, slippery, or dirty objects before handling / Wear leather/ cut-resistant gloves 3. Wear Langan approved safety shoes 4. Use proper lifting techniques / Consider load location, task repetition, and load weigh when evaluating what is safe or unsafe to lift / Obtain assistance when possible 21. Wear high visibility clothing & vest / Use cones or signs to designate work area. 22. Be aware of surroundings at all times, including the presence of wildlife/ Do not approach stray dogs / Carry/use dog/animal repellant / Use bug spray when needed. 23. Wear hearing protection 24. Wear hard hat / Avoid areas where overhead hazards exist. 25. Wear proper attire for weather conditions (sunscreen or protective clothing in sunlight, layers for cold weather) / Drink plenty of fluids to avoid dehydration / Takes breaks as necessary to avoid heat/cold stress. 26. Wear safety glasses
Additional items.		
Additional Items identified while in the field. (Delete row if not needed.)		

Print Name	Sign Name	Date
Prepared by:		
Reviewed by:		

LANGAN

Job Safety Analysis (JSA)
Construction Health and Safety

JSA Title: **Equipment Transportation and Set-up**
JSA Number: **JSA012-01**

A Job Safety Analysis (JSA) must identify all job steps required to complete the task, the potential hazards employees could be exposed to while performing the job step and the preventative/corrective actions required to reduce/mitigate the identified potential hazards. Employees must certify that they have either prepared the JSA or have reviewed the JSA and are aware of the potential hazards associated with this task and will follow the provided preventive/corrective actions. Prior to the start of any work "TAKE 5" and conduct a Last-Minute Risk Assessment.



PERSONAL PROTECTIVE EQUIPMENT (Required or to be worn as needed):				
☒ Safety Shoes	☒ Long Sleeves	☒ Safety Vest (Class 2)	☒ Hard Hat	☒ Hearing Protection
☒ Safety Glasses	☐ Safety Goggles	☐ Face Shield	☐ Nitrile Gloves	☐ PVC Gloves
☒ Leather Gloves	☐ Cut Resist. Gloves	☐ Fall Protection	☐ Fire Resistant Clothing	☐ Rubber Boots
☐ Insect/Animal Repellent	☐ Ivy Blocker/Cleaner	☐ Traffic Cones/Signs	☐ Life Vest/Jacket	
☐ Other:				

JOB STEPS	POTENTIAL HAZARDS	PREVENTATIVE / CORRECTIVE ACTION
16. Transport equipment to work area	11. Back Strain 12. Slips/ Trips/ Falls 13. Traffic 14. Cuts/abrasions from equipment 15. Contusions from dropped equipment	1. Use proper lifting techniques / Use wheeled transport. 2. Minimize distance to work area / Have unobstructed path to work area / Follow good housekeeping procedures. 3. Wear proper PPE (high visibility vest or clothing) 4. Wear proper PPE (leather gloves, long sleeves) 5. Wear proper PPE (safety shoes)
17. Moving equipment to its planned location	6. Pinch Hazard 7. Slips/ Trips/ Falls	1. Wear proper PPE (leather gloves) 2. Be aware of potential trip hazards / Practice good housekeeping procedures / Mark significant below-grade hazards (i.e., holes, trenches) with safety cones or spray paint
18. Equipment Set-up	7. Pinch Hazard 8. Cuts/abrasions to knuckles/hands. 9. Back Strain	1. Wear proper PPE (leather gloves) 2. Wear proper PPE (leather gloves) 3. Use proper lifting techniques / Use wheeled transport
19. All activities	21. Slips/ Trips/ Falls 22. Hand injuries, cuts, or lacerations during manual handling of materials 23. Foot injuries 24. Back injuries 25. Traffic 26. Wildlife: Stray dogs, Mice/rats, Vectors (i.e., mosquitoes, bees, etc.)	27. Be aware of potential trip hazards / Follow good housekeeping procedures/ Mark significant hazards. 28. Inspect for jagged/sharp edges, and rough or slippery surfaces / Keep fingers away from pinch points / Wipe off greasy, wet, slippery, or dirty objects before handling / Wear leather/ cut-resistant gloves. 29. Wear Langan approved safety shoes.

JOB STEPS	POTENTIAL HAZARDS	PREVENTATIVE / CORRECTIVE ACTION
4. All activities (cont'd)	27. High Noise levels 28. Overhead hazards 29. Heat Stress/ Cold Stress 30. Eye Injuries	30. Use proper lifting techniques / Consider load location, task repetition, and load weigh when evaluating what is safe or unsafe to lift / Obtain assistance when possible. 31. Wear high visibility clothing & vest / Use cones or signs to designate work area. 32. Be aware of surroundings at all times, including the presence of wildlife/ Do not approach stray dogs / Carry/use dog/animal repellant / Use bug spray when needed. 33. Wear hearing protection 34. Wear hard hat / Avoid areas where overhead hazards exist. 35. Wear proper attire for weather conditions (sunscreen or protective clothing in sunlight, layers for cold weather) / Drink plenty of fluids to avoid dehydration / Takes breaks as necessary to avoid heat/cold stress. 36. Wear safety glasses
Additional items.		
Additional Items identified while in the field. (Delete row if not needed.)		

Print Name	Sign Name	Date
Prepared by:		
Reviewed by:		

LANGAN	Job Safety Analysis (JSA) Construction Health and Safety
JSA Title: 55-gallon Drum Sampling **JSA Number:** JSA043-01	 S – Stop, what has changed? T – Think about the task E – Evaluate potential hazards P – Plan safe approach S - Start task / Stop & regroup
A Job Safety Analysis (JSA) must identify all job steps required to complete the task, the potential hazards employees could be exposed to while performing the job step and the preventative/corrective actions required to reduce/mitigate the identified potential hazards. Employees must certify that they have either prepared the JSA or have reviewed the JSA and are aware of the potential hazards associated with this task and will follow the provided preventive/corrective actions. Prior to the start of any work "TAKE 5" and conduct a Last-Minute Risk Assessment.	

PERSONAL PROTECTIVE EQUIPMENT (Required or to be worn as needed):				
☒ Safety Shoes	☒ Long Sleeves	☒ Safety Vest (Class 2)	☒ Hard Hat	☐ Hearing Protection
☒ Safety Glasses	☒ Safety Goggles	☒ Face Shield	☒ Nitrile Gloves	☒ PVC Gloves
☒ Leather Gloves	☐ Cut Resist. Gloves	☐ Fall Protection	☐ Fire Resistant Clothing	☐ Rubber Boots
☐ Insect/Animal Repellent	☐ Ivy Blocker/Cleaner	☐ Traffic Cones/Signs	☐ Life Vest/Jacket	
☒ Other: All Drums are required to be labeled. Langan employees do not open or move undocumented drums or unlabeled drums without proper project manager authorization.				

JOB STEPS	POTENTIAL HAZARDS	PREVENTATIVE / CORRECTIVE ACTION
20. Unpack/Transport equipment to work area.	16. Back Strains 17. Slip/Trips/Falls 18. Cuts/Abrasions from equipment 4. Contusions from dropped equipment	10. Use proper lifting techniques/Use wheeled transport. 11. Minimize distance to work area/Unobstructed path to work area/follow good housekeeping procedures. Mark slip/trip/fall hazards with orange safety cones. 12. Wear proper PPE (leather gloves, long sleeves). 4. Wear proper PPE (Langan approved safety shoes).
21. Open Drums	1. Hand Injuries, cuts or lacerations when untightening drum locking bolt, removing drum lid strap, or removing lid. 2. Pressure from drums.	1. Inspect for jagged/sharp edges, and rough or slippery surfaces / Keep fingers away from pinch points / Wipe off greasy, wet, slippery, or dirty objects before handling / Wear leather/ cut-resistant gloves. Use non-metallic mallet and non-sparking tools/wrenches. 2. Open drum slowly to relieve pressure. Wear proper PPE: face shield and goggles; correct gloves; and over garments.
22. Collecting Soil/Fluid Sample	8. Irritation to eye from vapor, soil dust, or splashing. 9. Irritation to exposed skin	6. Wear proper eye protection including safety glasses/ face shield/googles and when necessary, splash guard. If dust or vapor phase is present, wear appropriate safety breathing gear (1/2 mask or full face mask with correct filter) 7. Wear proper skin protection including nitrile gloves.
23. Closing Drums	1. Hand Injuries, cuts or lacerations when untightening drum locking bolt, removing drum lid strap, or removing lid.	7. Inspect for jagged/sharp edges, and rough or slippery surfaces / Keep fingers away from pinch points / Wipe off greasy, wet, slippery, or dirty objects before handling / Wear leather/ cut-resistant gloves. Use non-metallic mallet and non-sparking tools/wrenches.

JOB STEPS	POTENTIAL HAZARDS	PREVENTATIVE / CORRECTIVE ACTION
24. Moving Drums	2. Hand Injuries, cuts or lacerations when untightening drum locking bolt, removing drum lid strap, or removing lid. 3. Back Strains	2. Inspect for jagged/sharp edges, and rough or slippery surfaces / Keep fingers away from pinch points / Wipe off greasy, wet, slippery, or dirty objects before handling / Wear leather/ cut-resistant gloves. Use non-metallic mallet and non-sparking tools/wrenches. 3. Use proper lifting techniques/Use wheeled transport.
25. All activities	31. Slips/ Trips/ Falls 32. Hand injuries, cuts, or lacerations during manual handling of materials 33. Foot injuries 34. Back injuries 35. Traffic 36. Wildlife: Stray dogs, Mice/rats, Vectors (i.e., mosquitoes, bees, etc.) 37. High Noise levels 38. Overhead hazards 39. Heat Stress/ Cold Stress 40. Eye Injuries	37. Be aware of potential trip hazards / Follow good housekeeping procedures/ Mark significant hazards. 38. Inspect for jagged/sharp edges, and rough or slippery surfaces / Keep fingers away from pinch points / Wipe off greasy, wet, slippery, or dirty objects before handling / Wear leather/ cut-resistant gloves. 39. Wear Langan approved safety shoes. 40. Use proper lifting techniques / Consider load location, task repetition, and load weigh when evaluating what is safe or unsafe to lift / Obtain assistance when possible. 41. Wear high visibility clothing & vest / Use cones or signs to designate work area. 42. Be aware of surroundings at all times, including the presence of wildlife/ Do not approach stray dogs / Carry/use dog/animal repellant / Use bug spray when needed. 43. Wear hearing protection 44. Wear hard hat / Avoid areas where overhead hazards exist. 45. Wear proper attire for weather conditions (sunscreen or protective clothing in sunlight, layers for cold weather) / Drink plenty of fluids to avoid dehydration / Takes breaks as necessary to avoid heat/cold stress. 46. Wear safety glasses
Additional items.		
Additional Items identified while in the field. (Delete row if not needed.)		

Print Name	Sign Name	Date
Prepared by:		
Reviewed by:		

LANGAN

Job Safety Analysis (JSA)
Construction Health and Safety

JSA Title: Direct-Push Soil Borings
JSA Number: JSA004-01

A Job Safety Analysis (JSA) must identify all job steps required to complete the task, the potential hazards employees could be exposed to while performing the job step and the preventative/corrective actions required to reduce/mitigate the identified potential hazards. Employees must certify that they have either prepared the JSA or have reviewed the JSA and are aware of the potential hazards associated with this task and will follow the provided preventive/corrective actions. Prior to the start of any work "TAKE 5" and conduct a Last-Minute Risk Assessment.



PERSONAL PROTECTIVE EQUIPMENT REQUIRED:				
☒ Safety Shoes	☒ Long Sleeves	☒ Safety Vest (Class 2)	☒ Hard Hat	☒ Hearing Protection
☒ Safety Glasses	☐ Safety Goggles	☐ Face Shield	☒ Nitrile Gloves	☐ PVC Gloves
☒ Leather Gloves	☒ Cut Resist. Gloves	☐ Fall Protection	☐ Fire Resistant Clothing	☐ Rubber Boots
☐ Insect/Animal Repellent	☐ Ivy Blocker/Cleaner	☐ Traffic Cones/Signs	☐ Life Vest/Jacket	
☒ Other: Half-face respirator, dust cartridges, PID (if applicable)				

JOB STEPS	POTENTIAL HAZARDS	PREVENTATIVE / CORRECTIVE ACTION
26. Move equipment to work site	19. Back strain when lifting equipment. 20. Slips/ Trips/ Falls while moving equipment. 21. Traffic (if applicable) 22. Pinched fingers or running over toes during GeoProbe set-up. 23. Overturn drilling rig while transporting to loading dock on flat-bed tow truck	13. Use proper lifting technique (use legs for bending and lifting and not the back)/ Use wheeled transport for heavy equipment / Get assistance when handling loads greater than 50 lbs. / Minimize distance to vehicle 14. Use proper lifting technique (use legs for bending and lifting and not the back) / Use wheeled transport for heavy equipment / Get assistance when handling loads greater than 50 lbs. / Minimize distance to vehicle / Have unobstructed path to vehicle or collection point / Do not lift/walk with boxes that are heavy/difficult to lift 15. Wear high visibility safety vests or clothing / Exercise caution 16. Wear proper PPE (cut-resistant gloves) / Stay alert, be aware of geoprobe rig at all times 17. Drill rig should be parked in center of flat-bed tow truck / Emergency brake shall be used at all times during transport on the flat-bed truck/ All unnecessary personnel should stay away from the flat-bed truck during moving activities
27. Calibration of monitoring equipment	10. Skin or eye contact with calibration chemicals 11. Pinch fingers in monitoring equipment	8. Wear proper PPE (safety glasses/ goggles) 9. Wear proper PPE (leather gloves)
28. Set-up GeoProbe rig	10. Geoprobe rig movement	8. All field personnel should stay clear of the GeoProbe rig while moving / Use a spotter when backing up the GeoProbe
29. Advance GeoProbe rods below ground surface to desired depth	4. Underground utilities 5. High noise levels	4. Clean all subsurface soil borings to a minimum of 5 feet below grade. 5. Wear proper PPE (hearing protection)
30. Remove and open acetate liner.	41. Pinched fingers while removing macrocore.	1. Wear proper PPE (nitrile gloves, cut-resistant or leather gloves 2. Wear proper PPE (cut-resistant or leather gloves)

JOB STEPS	POTENTIAL HAZARDS	PREVENTATIVE / CORRECTIVE ACTION
5. Remove and open acetate liner (cont'd)	42. Cuts/lacerations when cutting acetate liner open. 43. Exposure to hazardous vapors 44. Skin contacts with contaminated soil	3. Do not place face over acetate liner when opening / Monitor hazardous vapors in air with PID / Upgrade PPE as necessary based on levels contained in the Construction Health and Safety Plan 4. Wear proper PPE (nitrile gloves)
31. Sample Collections a) Monitor parameters. b) Prepare sample containers and labels	1. Contact with potentially contaminated soil. 2. Lacerations from broken sample bottles 3. Back strain while transporting full coolers. 4. Internal exposure to contaminants and metals through inhalation of dust 5. Slips/ Trips/ Falls	1. Use monitoring devices / Wear proper PPE (safety glasses, nitrile gloves) 2. Do not over-tighten bottle caps / Handle bottles safely to prevent breakage. 6. Use proper lifting techniques / Do not lift heavy loads without assistance. 7. Avoid creating dust / If necessary, wear a half mask respirator with applicable dust cartridge / Inspect respirator for damage and cleanliness prior to use / Clean respirator after each use and store in a clean, secure location. 8. Be alert / Follow good housekeeping procedures
32. Remove excess soil from acetate liner and place in 55-gallon drum (IF NOT PERFORMED BY LANGAN, REMOVE!)	1. Cuts/lacerations from acetate liner 2. Pinched fingers/hand while opening/closing drum. 3. Skin contacts with contaminated soil 4. Soil debris in eyes	1. Wear proper PPE (cut-resistant or leather gloves) 2. Wear proper PPE (cut-resistant or leather gloves) 3. Wear proper PPE (nitrile gloves) 4. Wear proper PPE (safety glasses)

JOB STEPS	POTENTIAL HAZARDS	PREVENTATIVE / CORRECTIVE ACTION
8. Transport drums to central staging location (IF NOT PERFORMED BY LANGAN, REMOVE!)	1. Back, arm or shoulder strain from moving drums. 2. Pinch fingers/hand in drum cart when moving drums. 3. Pinch fingers/hand when operating lift-gate on vehicle. 4. Contact with potentially contaminated groundwater when moving improperly sealed drums. 5. Slips when moving drums. 6. Drop drum on feet/toes	47. Use drum cart for moving drums / Use proper lifting techniques / Do not lift heavy loads without assistance. 48. Wear proper PPE (cut-resistant or leather gloves) 49. Wear proper PPE (cut-resistant or leather gloves) 50. Wear proper PPE (nitrile gloves underneath work gloves) 51. Follow good housekeeping procedures / Ensure route to move drum and storage space is free from obstructions. 52. Wear proper PPE (safety shoes) / Work in a safe manner to prevent dropped drum
9. All activities 9. All activities (cont'd)	1. Slips/ Trips/ Falls 2. Hand injuries, cuts, or lacerations during manual handling of materials 3. Foot injuries 4. Back injuries 5. Traffic 6. Wildlife: Stray dogs, Mice/rats, Vectors (i.e., mosquitoes, bees, etc.) 7. High Noise levels 8. Overhead hazards 9. Heat Stress/ Cold Stress 10. Eye Injuries	1. Be aware of potential trip hazards / Follow good housekeeping procedures/ Mark significant hazards. 2. Inspect for jagged/sharp edges, and rough or slippery surfaces / Keep fingers away from pinch points / Wipe off greasy, wet, slippery, or dirty objects before handling / Wear leather/ cut-resistant gloves. 3. Wear Langan approved safety shoes. 4. Use proper lifting techniques / Consider load location, task repetition, and load weigh when evaluating what is safe or unsafe to lift / Obtain assistance when possible. 5. Wear high visibility clothing & vest / Use cones or signs to designate work area. 6. Be aware of surroundings at all times, including the presence of wildlife/ Do not approach stray dogs / Carry/use dog/animal repellant / Use bug spray when needed. 7. Wear hearing protection 8. Wear hard hat / Avoid areas where overhead hazards exist. 9. Wear proper attire for weather conditions (sunscreen or protective clothing in sunlight, layers for cold weather) / Drink plenty of fluids to avoid dehydration / Takes breaks as necessary to avoid heat/cold stress. 10. Wear safety glasses
Additional items.		
Additional Items identified while in the field. (Delete row if not needed.)		

Print Name	Sign Name	Date

Prepared by:		
Reviewed by:		

LANGAN	Job Safety Analysis (JSA) Construction Health and Safety
JSA Title: Geophysical Investigation **JSA Number:** JSA023-01 **A Job Safety Analysis (JSA) must identify all job steps required to complete the task, the potential hazards employees could be exposed to while performing the job step and the preventative/corrective actions required to reduce/mitigate the identified potential hazards. Employees must certify that they have either prepared the JSA or have reviewed the JSA and are aware of the potential hazards associated with this task and will follow the provided preventive/corrective actions. Prior to the start of any work "TAKE 5" and conduct a Last-Minute Risk Assessment.**	 **S – Stop,** *what has changed?* **T – Think** *about the task* **E – Evaluate** *potential hazards* **P – Plan** *safe approach* **S - Start** *task /* **Stop &** *regroup*

PERSONAL PROTECTIVE EQUIPMENT (Required or to be worn as needed):				
☒ Safety Shoes	☒ Long Sleeves	☒ Safety Vest (Class 2)	☒ Hard Hat	☒ Hearing Protection
☒ Safety Glasses	☐ Safety Goggles	☐ Face Shield	☒ Nitrile Gloves	☐ PVC Gloves
☒ Leather Gloves	☒ Cut Resist. Gloves	☐ Fall Protection	☐ Fire Resistant Clothing	☐ Rubber Boots
☐ Insect/Animal Repellent	☐ Ivy Blocker/Cleaner	☐ Traffic Cones/Signs	☐ Life Vest/Jacket	
☐ Other:				

JOB STEPS	POTENTIAL HAZARDS	PREVENTATIVE / CORRECTIVE ACTION
33. Transport equipment to work area	24. Back/strain 25. Slip/Trip/Falls 26. Traffic 27. Cuts/abrasions/contusions from equipment	18. Use proper lifting techniques/Use wheeled transport 19. Minimize distance to work area/unobstructed path to work area/follow good housekeeping procedures 20. Wear proper PPE (high visibility vest or clothing) 21. Wear proper PPE (leather gloves, long sleeves, Langan approved safety shoes)
34. Supervision of subcontractor and all other activities	12. Slip/Trips/Falls 13. Hand injuries 14. Foot injuries 15. Back injuries/Strains 16. Traffic 17. Wildlife a. Wildlife b. Mice/rats c. Vectors (i.e., mosquitoes, bees, etc.) 7. Heat/Cold Stress	10. Be aware of potential trip hazards/follow good housekeeping procedures/mark significant below-grade hazards (i.e., holes, trenches, wires, ropes) with safety cones or spray paint. 11. Wear proper PPE (leather gloves)/watch wear you place your hands/inspect material or equipment for jagged, rough, or slippery surfaces/ watch for pinch points/ wipe off slippery, wet, or dirty items prior to handling. 12. Wear proper PPE (Langan approved safety shoes)/ Be aware of uneven terrain) 13. Use proper lifting techniques/ Buddy system when lifting/ use wheeled transport. 14. Wear proper PPE (high-visibility shirts and vests)/ use cones if appropriate/ notify equipment operators of work area. 15. Be aware of surroundings at all times for the presence of wildlife. a. Do not approach stray animals. b. Carry animal repellant/ use if situation arises. c. Use bug spray when needed. 7. Wear proper attire for weather conditions (sunscreen, protective clothing in

JOB STEPS	POTENTIAL HAZARDS	PREVENTATIVE / CORRECTIVE ACTION
		sunlight or layer clothing in cold weather)/ drink plenty of fluids/ take regular breaks.
35. All activities	45. Slips/ Trips/ Falls 46. Hand injuries, cuts, or lacerations during manual handling of materials 47. Foot injuries 48. Back injuries 49. Traffic 50. Wildlife: Stray dogs, Mice/rats, Vectors (i.e., mosquitoes, bees, etc.) 51. High Noise levels 52. Overhead hazards 53. Heat Stress/ Cold Stress 54. Eye Injuries	53. Be aware of potential trip hazards / Follow good housekeeping procedures/ Mark significant hazards. 54. Inspect for jagged/sharp edges, and rough or slippery surfaces / Keep fingers away from pinch points / Wipe off greasy, wet, slippery, or dirty objects before handling / Wear leather/ cut-resistant gloves. 55. Wear Langan approved safety shoes. 56. Use proper lifting techniques / Consider load location, task repetition, and load weigh when evaluating what is safe or unsafe to lift / Obtain assistance when possible. 57. Wear high visibility clothing & vest / Use cones or signs to designate work area. 58. Be aware of surroundings at all times, including the presence of wildlife/ Do not approach stray dogs / Carry/use dog/animal repellant / Use bug spray when needed. 59. Wear proper hearing protection. 60. Wear hard hat / Avoid areas where overhead hazards exist. 61. Wear proper attire for weather conditions (sunscreen or protective clothing in sunlight, layers for cold weather) / Drink plenty of fluids to avoid dehydration / Takes breaks as necessary to avoid heat/cold stress. 62. Wear safety glasses
Additional items.		
Additional Items identified while in the field. (Delete row if not needed.)		

Print Name	Sign Name	Date
Prepared by:		
Reviewed by:		

LANGAN	Job Safety Analysis (JSA) Health and Safety
JSA Title: Excavation Oversight **JSA Number:** JSA041-01 **A Job Safety Analysis (JSA) must identify all job steps required to complete the task, the potential hazards employees could be exposed to while performing the job step and the preventative/corrective actions required to reduce/mitigate the identified potential hazards. Employees must certify that they have either prepared the JSA or have reviewed the JSA and are aware of the potential hazards associated with this task and will follow the provided preventive/corrective actions. Prior to the start of any work "TAKE 5" and conduct a Last Minute Risk Assessment.**	 S – Stop, what has changed? T – Think about the task E – Evaluate potential hazards P – Plan safe approach S - Start task / Stop & regroup

PERSONAL PROTECTIVE EQUIPMENT (Required or to be worn as needed):				
☒ Safety Shoes	☒ Long Sleeves	☒ Safety Vest (Class 2)	☒ Hard Hat	☒ Hearing Protection
☒ Safety Glasses	☐ Safety Goggles	☐ Face Shield	☒ Nitrile Gloves	☐ PVC Gloves
☒ Leather Gloves	☒ Cut Resist. Gloves	☐ Fall Protection	☐ Fire Resistant Clothing	☐ Rubber Boots
☐ Insect/Animal Repellent	☐ Ivy Blocker/Cleaner	☐ Traffic Cones/Signs	☐ Life Vest/Jacket	
☐ Other:				

JOB STEPS	POTENTIAL HAZARDS	PREVENTATIVE / CORRECTIVE ACTION
36. Transport equipment to work area	28. Back Strain 29. Slips/Trips/Falls 30. Traffic 31. Cuts/abrasions/contusions from equipment	22. Use proper lifting techniques / Use wheeled transport 23. Minimize distance to work area / Have unobstructed path to work area / Follow good housekeeping procedures 24. Wear proper PPE (high visibility vest or clothing) 25. Wear proper PPE (leather gloves, long sleeves, safety shoes)
37.Earth Moving Equipment	18. Equipment running over employee 19.Swing radius of equipment 20.Site constraints 21.Line of Fire incidents 22.Crushing hazards	16. Ensure you have direct line of sight with operator of equipment; 17. Don't walk behind equipment; 18. Maintain a safe distance away from equipment. 19. Use spotters to communicate with equipment operator 20. Competent person onsite 21. Designate/cone-off swing radius of equipment 22. Excavator bucket grounded while collecting samples 23. Shut-down equipment prior to collecting samples 24. Wear proper PPE (high vis vest/clothing)
38.Excavation	11. Excavation collapse 12. Confined space 13. Soil	9. Use proper shoring/benching/sloping techniques; Ladder is properly situated in excavation; no water in excavation; competent person has inspected excavation prior to allow employees to enter. 10. Langan employees are not authorized to enter a confined space; 11. Soil and equipment is kept atleast 2 feet from edge of excavation
39.Excavated soil	1. Hazardous substances	1. Use proper equipment to monitor excavated soil for contaminates; ensure levels do not exceed PEL's for contaminates; Wear proper PPE
40. All activities	55. Slips/ Trips/ Falls	63. Be aware of potential trip hazards / Follow good housekeeping procedures/ Mark significant hazards

JOB STEPS	POTENTIAL HAZARDS	PREVENTATIVE / CORRECTIVE ACTION
	56. Hand injuries, cuts or lacerations during manual handling of materials 57. Foot injuries 58. Back injuries 59. Traffic 60. Wildlife: Stray dogs, Mice/rats, Vectors (i.e. mosquitoes, bees, etc.) 61. High Noise levels 62. Overhead hazards 63. Heat Stress/ Cold Stress 64. Eye Injuries	64. Inspect for jagged/sharp edges, and rough or slippery surfaces / Keep fingers away from pinch points / Wipe off greasy, wet, slippery or dirty objects before handling / Wear leather/ cut-resistant gloves 65. Wear proper PPE (Langan approved safety shoes) 66. Use proper lifting techniques / Consider load location, task repetition, and load weigh when evaluating what is safe or unsafe to lift / Obtain assistance when possible 67. Wear high visibility clothing & vest / Use cones or signs to designate work area 68. Be aware of surroundings at all times, including the presence of wildlife/ Do not approach stray dogs / Carry/use dog/animal repellant / Use bug spray when needed 69. Wear hearing protection 70. Wear hard hat / Avoid areas were overhead hazards exist. 71. Wear proper attire for weather conditions (sunscreen or protective clothing in sunlight, layers for cold weather) / Drink plenty of fluids to avoid dehydration / Takes breaks as necessary to avoid heat/cold stress 72. Wear safety glasses
Additional items.		
Additional Items identified while in the field. (Delete row if not needed.)		

Print Name	Sign Name	Date
Prepared by:		
Reviewed by:		

LANGAN	Job Safety Analysis (JSA) Health and Safety
JSA Title: General Construction Activities **JSA Number:** JSA010-01	 S – Stop, what has changed? T – Think about the task E – Evaluate potential hazards P – Plan safe approach S - Start task / Stop & regroup
A Job Safety Analysis (JSA) must identify all job steps required to complete the task, the potential hazards employees could be exposed to while performing the job step and the preventative/corrective actions required to reduce/mitigate the identified potential hazards. Employees must certify that they have either prepared the JSA or have reviewed the JSA and are aware of the potential hazards associated with this task and will follow the provided preventive/corrective actions. Prior to the start of any work "TAKE 5" and conduct a Last Minute Risk Assessment.	

PERSONAL PROTECTIVE EQUIPMENT (Required or to be worn as needed):				
☒ Safety Shoes	☒ Long Sleeves	☒ Safety Vest (Class 2)	☒ Hard Hat	☒ Hearing Protection
☒ Safety Glasses	☐ Safety Goggles	☒ Face Shield	☒ Nitrile Gloves	☐ PVC Gloves
☒ Leather Gloves	☐ Cut Resist. Gloves	☐ Fall Protection	☐ Fire Resistant Clothing	☐ Rubber Boots
☐ Insect/Animal Repellent	☐ Ivy Blocker/Cleaner	☒ Traffic Cones/Signs	☐ Life Vest/Jacket	
☐ Other:				

JOB STEPS	POTENTIAL HAZARDS	PREVENTATIVE / CORRECTIVE ACTION
41. Transport equipment to work area	32. Back Strain 33. Slips/ Trips/ Falls 34. Traffic 35. Cuts/abrasions from equipment 36. Contusions from dropped equipment	6. Use proper lifting techniques / Use wheeled transport 7. Minimize distance to work area / Have unobstructed path to work area / Follow good housekeeping procedures 8. Wear proper PPE (high visibility vest or clothing) 9. Wear proper PPE (leather gloves, long sleeves) 10. Wear proper PPE (safety shoes)
42. Installation of piping from vapor wells to skid connections and fro mdischarge pipping to effluent stack	23. Pinch fingers when connecting pipes 24. Slips/ Trips/ Falls 25. Machinery Hazards	3. Wear proper PPE (leather gloves) 4. Be aware of potential trip hazards / Practice good housekeeping procedures / Mark significant below-grade hazards (i.e. holes, trenches) with safety cones or spray paint 5. Wear proper PPE (safety vest) / Maintain safe distance from operating machinery
43. Remediation equipment installation	14. Back strain when lifting heavy equipment 15. Slips/ Trips/ Falls 16. Traffic	5. Use proper lifting techniques / Use wheeled transport / Minimize distance to vehicle 6. Be aware of potential trip hazards / Practice good housekeeping procedures / Mark significant below-grade hazards (i.e. holes, trenches) with safety cones or spray pain 7. Wear proper PPE (safety vest)
44. All activities	65. Slips/ Trips/ Falls 66. Hand injuries, cuts or lacerations during manual handling of materials 67. Foot injuries 68. Back injuries	73. Be aware of potential trip hazards / Follow good housekeeping procedures/ Mark significant hazards 74. Inspect for jagged/sharp edges, and rough or slippery surfaces / Keep fingers away from pinch points / Wipe off greasy, wet, slippery or dirty objects before handling / Wear leather/ cut-resistant gloves

JOB STEPS	POTENTIAL HAZARDS	PREVENTATIVE / CORRECTIVE ACTION
4. All activities (cont'd)	69. Traffic 70. Wildlife: Stray dogs, Mice/rats, Vectors (i.e. mosquitoes, bees, etc.) 71. High Noise levels 72. Overhead hazards 73. Heat Stress/ Cold Stress 74. Eye Injuries	75. Wear Langan approved safety shoes 76. Use proper lifting techniques / Consider load location, task repetition, and load weigh when evaluating what is safe or unsafe to lift / Obtain assistance when possible 77. Wear high visibility clothing & vest / Use cones or signs to designate work area 78. Be aware of surroundings at all times, including the presence of wildlife/ Do not approach stray dogs / Carry/use dog/animal repellant / Use bug spray when needed 79. Wear hearing protection 80. Wear hard hat / Avoid areas were overhead hazards exist. 81. Wear proper attire for weather conditions (sunscreen or protective clothing in sunlight, layers for cold weather) / Drink plenty of fluids to avoid dehydration / Takes breaks as necessary to avoid heat/cold stress 82. Wear safety glasses
Additional items.		
Additional Items identified while in the field. (Delete row if not needed.)		

Print Name	Sign Name	Date
Prepared by:		
Reviewed by:		

LANGAN

Job Safety Analysis (JSA)
Health and Safety

JSA Title: **Ladder Use**
JSA Number: **JSA056**

A Job Safety Analysis (JSA) must identify all job steps required to complete the task, the potential hazards employees could be exposed to while performing the job step and the preventative/corrective actions required to reduce/mitigate the identified potential hazards. Employees must certify that they have either prepared the JSA or have reviewed the JSA and are aware of the potential hazards associated with this task and will follow the provided preventive/corrective actions. Prior to the start of any work "TAKE 5" and conduct a Last Minute Risk Assessment.



PERSONAL PROTECTIVE EQUIPMENT (Required or to be worn as needed):				
☒ Safety Shoes	☐ Long Sleeves	☐ Safety Vest (Class 2)	☐ Hard Hat	☐ Hearing Protection
☒ Safety Glasses	☐ Safety Goggles	☐ Face Shield	☐ Nitrile Gloves	☐ PVC Gloves
☐ Leather Gloves	☐ Cut Resist. Gloves	☒ Fall Protection	☐ Fire Resistant Clothing	☐ Rubber Boots
☐ Insect/Animal Repellent	☐ Ivy Blocker/Cleaner	☐ Traffic Cones/Signs	☐ Life Vest/Jacket	
☐ Other:				

JOB STEPS	POTENTIAL HAZARDS	PREVENTATIVE / CORRECTIVE ACTION
45. Use of Ladders and Inspection of Ladders Before Use	1. Ladders (portable, fixed) 2. Rolling or pinching objects 3. Sharp objects	26. Inspect all ladders for structural defects prior to each use. Decals, weight restrictions, non painted surfaces. 27. Use the correct type and size of ladder to safely work. 28. . Do not use metal or wooden ladders
46. Use of Ladder(s)	26. Ladders (portable, fixed) 27.Elevated work platform or stairs 28.Slippery surfaces (water, ice, snow) 29.Rolling or pinching objects 30.Sharp objects 31.Poor Housekeeping 32.Repetitive motion or other ergonomic concerns 33.Airborne dust	25. Maintain three points of contact when ascending and descending ladders. 26. Insure area at bottom of ladder is free of obstructions and tripping hazards. 27. Never carry tools in your hands while ascending or descending a ladder. 28. Utilize rope buckets to pull tools up to you or tool belts. Extension ladders will extend up to 36 inches above the landing that is being accessed and be tied off and secured to prevent them from moving or falling. 29. A spotter must hold the ladder if the employee needs to climb the ladder to tie the ladder off. When using an extension ladder, for every 4' of rise, the base must come out 1' (4 to 1 ratio) 30. If working from a ladder 6 ft. or higher, fall protection is required. Fall protection is not required for climbing ladders less than 20 ft. in height.

JOB STEPS	POTENTIAL HAZARDS	PREVENTATIVE / CORRECTIVE ACTION
		31. Use the proper ladder for the job at all times. 32. The belt buckle may never extend past either rail on the side of the ladder. 33. Do not climb higher than the second tread from the top on a stepladder or the third rung 34. Before ascending or descending a ladder, wait until other workers have completely cleared the ladder. Do not stand directly below a person who is climbing or descending a ladder to avoid falling objects.
47. All activities	75. Slips/ Trips/ Falls 76. Hand injuries, cuts or lacerations during manual handling of materials 77. Foot injuries 78. Back injuries 79. Eye Injuries	83. Be aware of potential trip hazards / Follow good housekeeping procedures/ Mark significant hazards 84. Inspect for jagged/sharp edges, and rough or slippery surfaces / Keep fingers away from pinch points / Wipe off greasy, wet, slippery or dirty objects before handling / Wear leather/ cut-resistant gloves 85. Wear proper PPE (Langan approved safety shoes) 86. Use proper lifting techniques / Consider load location, task repetition, and load weigh when evaluating what is safe or unsafe to lift / Obtain assistance when possible 87. Wear high visibility clothing & vest / Use cones or signs to designate work area 88. Wear hard hat / Avoid areas were overhead hazards exist. 89. Wear proper attire for weather conditions (sunscreen or protective clothing in sunlight, layers for cold weather) / Drink plenty of fluids to avoid dehydration / Takes breaks as necessary to avoid heat/cold stress 90. Wear safety glasses

Print Name	Sign Name	Date
Prepared by:		
Reviewed by:		

LANGAN

Job Safety Analysis (JSA)
Health and Safety

JSA Title: **Mechanical Connection Oversight**
JSA Number: **JSA027-01**

A Job Safety Analysis (JSA) must identify all job steps required to complete the task, the potential hazards employees could be exposed to while performing the job step and the preventative/corrective actions required to reduce/mitigate the identified potential hazards. Employees must certify that they have either prepared the JSA or have reviewed the JSA and are aware of the potential hazards associated with this task and will follow the provided preventive/corrective actions. Prior to the start of any work "TAKE 5" and conduct a Last Minute Risk Assessment.



PERSONAL PROTECTIVE EQUIPMENT (Required or to be worn as needed):				
☒ Safety Shoes	☒ Long Sleeves	☒ Safety Vest (Class 2)	☒ Hard Hat	☒ Hearing Protection
☒ Safety Glasses	☐ Safety Goggles	☒ Face Shield	☒ Nitrile Gloves	☐ PVC Gloves
☒ Leather Gloves	☒ Cut Resist. Gloves	☐ Fall Protection	☐ Fire Resistant Clothing	☐ Rubber Boots
☐ Insect/Animal Repellent	☐ Ivy Blocker/Cleaner	☐ Traffic Cones/Signs	☐ Life Vest/Jacket	
☐ Other:				

JOB STEPS	POTENTIAL HAZARDS	PREVENTATIVE / CORRECTIVE ACTION
48. Transport equipment to work area	37. Back Strain 38. Slips/ Trips/ Falls 39. Traffic 40. Cuts/abrasions from equipment 41. Contusions from dropped equipment	11. Use proper lifting techniques / Use wheeled transport 12. Minimize distance to work area / Have unobstructed path to work area / Follow good housekeeping procedures 13. Wear proper PPE (high visibility vest or clothing) 14. Wear proper PPE (leather gloves, long sleeves) 15. Wear proper PPE (Langan approved safety shoes)
49. Piping and connections	6. Pinch Hazard 7. Cuts/abrasions to knuckles/hands 8. Back Strain 9. High pressure water spray	1. Wear proper PPE (leather gloves) 2. Wear proper PPE (leather gloves or cut resistant gloves) 3. Use proper lifting techniques / Use wheeled transport 4. Ensure connections are tight and secure/ Wear proper PPE (face shield and safety glasses)
50. All activities	80. Slips/ Trips/ Falls 81. Hand injuries, cuts or lacerations during manual handling of materials 82. Foot injuries 83. Back injuries 84. Traffic 85. Wildlife: Stray dogs, Mice/rats, Vectors (i.e. mosquitoes, bees, etc.) 86. High Noise levels 87. Overhead hazards 88. Heat Stress/ Cold Stress 89. Eye Injuries	91. Be aware of potential trip hazards / Follow good housekeeping procedures/ Mark significant hazards 92. Inspect for jagged/sharp edges, rough or slippery surfaces / Keep fingers away from pinch points / Wipe off greasy, wet, slippery or dirty objects before handling / Wear leather and/or cut-resistant gloves 93. Wear Langan approved safety shoes 94. Use proper lifting techniques / Consider load location, task repetition, and load weigh / Obtain assistance when possible 95. Wear high visibility clothing & vest / Use cones or signs to designate work area 96. Be aware of surroundings for presence of wildlife/ Do not approach stray animals / Carry or use animal repellant / Use bug spray when needed

JOB STEPS	POTENTIAL HAZARDS	PREVENTATIVE / CORRECTIVE ACTION
		97. Wear proper PPE (hearing protection) 98. Wear hard hat / Avoid areas were overhead hazards exist. 99. Wear proper attire for weather conditions (sunscreen or protective clothing in sunlight, layers for cold weather) / Drink plenty of fluids to avoid dehydration / Takes breaks as necessary to avoid heat/cold stress 100. Wear safety glasses
Additional items.		
Additional Items identified while in the field. (Delete row if not needed.)		

Print Name	Sign Name	Date
Prepared by:		
Reviewed by:		

LANGAN

Job Safety Analysis (JSA)
Health and Safety

JSA Title: Soil Sampling from Excavator Bucket
JSA Number: JSA057

A Job Safety Analysis (JSA) must identify all job steps required to complete the task, the potential hazards employees could be exposed to while performing the job step and the preventative/corrective actions required to reduce/mitigate the identified potential hazards. Employees must certify that they have either prepared the JSA or have reviewed the JSA and are aware of the potential hazards associated with this task and will follow the provided preventive/corrective actions. Prior to the start of any work "TAKE 5" and conduct a Last Minute Risk Assessment.



PERSONAL PROTECTIVE EQUIPMENT (Required or to be worn as needed):				
☒ Safety Shoes	☐ Long Sleeves	☒ Safety Vest (Class 2)	☒ Hard Hat	☐ Hearing Protection
☒ Safety Glasses	☒ Safety Goggles	☐ Face Shield	☒ Nitrile Gloves	☐ PVC Gloves
☐ Leather Gloves	☐ Cut Resist. Gloves	☐ Fall Protection	☐ Fire Resistant Clothing	☐ Rubber Boots
☐ Insect/Animal Repellent	☐ Ivy Blocker/Cleaner	☒ Traffic Cones/Signs	☐ Life Vest/Jacket	
☐ Other:				

JOB STEPS	POTENTIAL HAZARDS	PREVENTATIVE / CORRECTIVE ACTION
51. Drive to site and/or sample location.	42. Rough/Off-Road terrain; 43. Low-light or other hazardous environmental conditions.	1. Pay attention to road conditions such as road erosion, unprotected embankments, and soft road conditions; 2. Ensure vehicle is properly equipped and outfitted for the terrain and all environmental conditions.
52. Initial Site Arrival Site Assessment.	1. Unsafe driving conditions including personnel walking within driving areas, open excavation or pits, steep slopes etc.; 2. Biological hazards (snakes, poison oak, bees).	1. Maintain situational awareness upon arriving to the work site (be alert of your surroundings). Secure the work area from through traffic.
53. Unpack and transport equipment to work area.	1. Back Strains; 2. Slip/Trips/Falls; 3. Cuts/Abrasions from equipment; 4. Contusions from dropped equipment.	1. Use proper lifting techniques and use wheeled transport; 2. Minimize distance to work area and create unobstructed path to work area. Follow good housekeeping procedures. Mark slip/trip/fall hazards with orange safety cones and/or caution tape; 3. Wear proper PPE (gloves, long sleeves, etc.); 4. Wear proper PPE (Langan-approved safety shoes, hardhat, etc.).
54. Earth Moving Equipment.	1. Equipment striking, crushing, running over employee etc.	1. Place traffic cones and use caution tape to clearly delineate the excavators front and rear swing radius. Do not enter the excavators or other heavy equipment swing radius/travel paths while in operation; 2. Ensure all employees working in the vicinity of the excavator/heavy equipment maintain direct line of sight with the operator at all times; don't walk behind equipment or within the operators blind spots; maintain a safe distance away from the equipment; 3. Designate one employee as the "spotter" to communicate with the excavator operator, and establish a shut-down signal that, when

JOB STEPS	POTENTIAL HAZARDS	PREVENTATIVE / CORRECTIVE ACTION
		sounded, instructs the excavator operator to freeze/stop all movement of the equipment; 4. Direct operator to completely power down the excavator before approaching (i.e. breaking the swing radius plane) the excavator bucket to collect a sample; 5. Direct the operator keep the equipment completely powered-down until all employees are at a safe distance, and it is safe to continue work. The designated spotter should be the only person directing the operator to power the equipment back on. 6. Conduct a planned pause anytime there is a change in procedure or before beginning a new task; 7. Wear proper PPE (high vis vest/clothing).
55. Icing of Samples & Transporting coolers/equipment from work area.	1. Back Strains 2. Slips/Trips/Falls 3. Cuts/Abrasions from equipment 4. Pinch/Crushing Hazards.	1. Drain coolers of water. Use proper lifting techniques. Use wheeled transport whenever possible; 2. Plan for and utilize a safe and unobstructed path of travel to and from work area. Maintain situational awareness when traveling to and from work area; 3. Wear proper PPE (Leather gloves, long sleeves); 4. Wear proper PPE (Leather gloves, long sleeves, hard hat, Langan approved safety shoes).
56. Excavated soil.	1. Hazardous substances.	1. Use proper equipment to monitor excavated soil for contaminates; 2. Ensure levels do not exceed PEL's for contaminates; 3. Wear proper PPE.
57. Changing site conditions.	1. Stockpiles and/or excavations/trenches/pits creating unsafe paths of travel. 2. Unforeseen conditions	1. Take time to plan out stockpile, excavation, trench, and/or test pit locations, ensuring that the planned work will not create unsafe conditions or paths of travel once performed; 2. Maintain situational awareness throughout the work day (be alert of the evolving site conditions); 3. If stockpile, excavation, trench, and/or test pit locations create pinch points, site constraints, or unsafe paths of travel or other unsafe site conditions, stop work immediately and direct the excavator operator to correct the unsafe conditions by moving stockpiles, backfilling excavations, trenches, and/or test pits etc.; 4. Use stop work and conduct a planned pause to address changed site conditions.
58. All activities.	1. Slips/ Trips/ Falls; 2. Hand injuries, cuts or lacerations during manual handling of materials; 3. Foot injuries; 4. Back injuries; 5. Traffic; 6. Wildlife: Stray dogs, Mice/rats, Vectors (i.e. mosquitoes, bees, etc.); 7. High Noise levels; 8. Overhead hazards; 9. Heat Stress/ Cold Stress; 10. Eye Injuries.	1. Be aware of potential trip hazards. Follow good housekeeping procedures. Mark significant hazards; 2. Inspect for jagged/sharp edges, and rough or slippery surfaces. Keep fingers away from pinch points. Wipe off greasy, wet, slippery or dirty objects before handling. Wear proper PPE (leather/ cut-resistant gloves); 3. Wear proper PPE (Langan approved safety shoes); 4. Use proper lifting techniques. Consider load location, task repetition, and load weigh when evaluating what is safe or unsafe to lift. Obtain assistance when possible; 5. Wear high visibility clothing & vest / Use cones or signs to designate work area;

JOB STEPS	POTENTIAL HAZARDS	PREVENTATIVE / CORRECTIVE ACTION
		6. Be aware of surroundings at all times, including the presence of wildlife. Do not approach stray dogs. Carry/use dog/animal repellant. Use bug spray when needed; 7. Wear hearing protection; 8. Wear hard hat / Avoid areas were overhead hazards exist; 9. Wear proper attire for weather conditions (sunscreen or protective clothing in sunlight, layers for cold weather). Drink plenty of fluids to avoid dehydration. Take breaks as necessary to avoid heat/cold stress; 10. Wear safety glasses

Print Name	**Sign Name**	**Date**
Prepared by:		
Reviewed by:		

LANGAN

Job Safety Analysis (JSA)
Health and Safety

JSA Title: **Site Inspection**
JSA Number: **JSA024-01**

A Job Safety Analysis (JSA) must identify all job steps required to complete the task, the potential hazards employees could be exposed to while performing the job step and the preventative/corrective actions required to reduce/mitigate the identified potential hazards. Employees must certify that they have either prepared the JSA or have reviewed the JSA and are aware of the potential hazards associated with this task and will follow the provided preventive/corrective actions. Prior to the start of any work "TAKE 5" and conduct a Last Minute Risk Assessment.



PERSONAL PROTECTIVE EQUIPMENT (Required or to be worn as needed):				
☒ Safety Shoes	☒ Long Sleeves	☒ Safety Vest (Class 2)	☒ Hard Hat	☒ Hearing Protection
☒ Safety Glasses	☐ Safety Goggles	☐ Face Shield	☒ Nitrile Gloves	☐ PVC Gloves
☒ Leather Gloves	☐ Cut Resist. Gloves	☐ Fall Protection	☐ Fire Resistant Clothing	☒ Rubber Boots
☒ Insect/Animal Repellent	☐ Ivy Blocker/Cleaner	☒ Traffic Cones/Signs	☐ Life Vest/Jacket	
☐ Other:				

JOB STEPS	POTENTIAL HAZARDS	PREVENTATIVE / CORRECTIVE ACTION
59. Jobsite Pre-briefing	44. None	29. Review JSA, SOP's, and discuss hazards that may be present and control measures for present hazards while on-site.

JOB STEPS	POTENTIAL HAZARDS	PREVENTATIVE / CORRECTIVE ACTION
2. Working near railroads	1. Passing Trains. 2. Slip/Trips/Falls.	1. Wear reflective vest/ Stay away from tracks/ Do not cross tracks within 10 ft. of train car or when there is a train within view/listen for train horn. 2. Be aware of tripping hazards/ Follow good housekeeping procedures/ Mark significant hazards with spray paint or cones.
3. Walking around site	10. Uneven terrain 11. Wildlife: Stray animals, mice/rats, vectors (i.e. mosquitoes, bees, etc.) 12. Weather: Heat/cold stress 13. Slip/Trips/Falls 14. Foot injuries 15. Eye injuries	9. Pay attention to surrounding area (puddles, wet, frozen, uneven areas); Mark with cones or spray paint. 10. Use bug spray/ Avoid stray animals/Use repellant when needed. 11. Dress for the correct weather situation/ Use sunscreen or protective clothing in sunlight, layers in cold weather/ Drink plenty of fluids/ Take breaks when needed. 4. Be aware of tripping hazards/ Follow good housekeeping procedures/ Mark significant hazards with spray paint or cones. 5. Wear proper PPE (Langan approved safety shoes)/ Change wet socks during cold weather. 6. Wear proper PPE (safety glasses/goggles).
4. Working near road	1. Passing vehicles 2. Slip/Trips/Falls	1. Wear reflective vest/ Stay away from roadway/ Use buddy system/ Place signage or cones when needed. 2. Be aware of tripping hazards/ Follow good housekeeping procedures/ Mark significant hazards with spray paint or cones.
5. All activities	90. Slips/ Trips/ Falls 91. Hand injuries, cuts or lacerations during manual handling of materials 92. Foot injuries 93. Back injuries 94. Traffic 95. Wildlife: Stray dogs, Mice/rats, Vectors (i.e. mosquitoes, bees, etc.) 96. High Noise levels 97. Overhead hazards 98. Heat Stress/ Cold Stress 99. Eye Injuries	101. Be aware of potential trip hazards / Follow good housekeeping procedures/ Mark significant hazards 102. Inspect for jagged/sharp edges, and rough or slippery surfaces / Keep fingers away from pinch points / Wipe off greasy, wet, slippery or dirty objects before handling / Wear leather/ cut-resistant gloves 103. Wear Langan approved safety shoes 104. Use proper lifting techniques / Consider load location, task repetition, and load weigh when evaluating what is safe or unsafe to lift / Obtain assistance when possible 105. Wear high visibility clothing & vest / Use cones or signs to designate work area 106. Be aware of surroundings at all times, including the presence of wildlife/ Do not approach stray dogs / Carry/use dog/animal repellant / Use bug spray when needed 107. Wear hearing protection 108. Wear hard hat / Avoid areas were overhead hazards exist. 109. Wear proper attire for weather conditions (sunscreen or protective clothing in sunlight, layers for cold weather) / Drink plenty of fluids to avoid dehydration / Takes breaks as necessary to avoid heat/cold stress 110. Wear safety glasses
Additional items.		

JOB STEPS	POTENTIAL HAZARDS	PREVENTATIVE / CORRECTIVE ACTION
Additional Items identified while in the field. (Delete row if not needed.)		

Print Name	Sign Name	Date
Prepared by:		
Reviewed by:		

LANGAN

Job Safety Analysis (JSA)
Health and Safety

JSA Title: Groundwater Sampling
JSA Number: JSA008-01

A Job Safety Analysis (JSA) must identify all job steps required to complete the task, the potential hazards employees could be exposed to while performing the job step and the preventative/corrective actions required to reduce/mitigate the identified potential hazards. Employees must certify that they have either prepared the JSA or have reviewed the JSA and are aware of the potential hazards associated with this task and will follow the provided preventive/corrective actions. Prior to the start of any work "TAKE 5" and conduct a Last-Minute Risk Assessment.



PERSONAL PROTECTIVE EQUIPMENT (Required or to be worn as needed):				
☒ Safety Shoes	☒ Long Sleeves	☒ Safety Vest (Class 2)	☒ Hard Hat	☒ Hearing Protection
☒ Safety Glasses	☐ Safety Goggles	☐ Face Shield	☒ Nitrile Gloves	☐ PVC Gloves
☒ Leather Gloves	☐ Cut Resist. Gloves	☒ Fall Protection	☐ Fire Resistant Clothing	☐ Rubber Boots
☐ Insect/Animal Repellent	☐ Ivy Blocker/Cleaner	☐ Traffic Cones/Signs	☐ Life Vest/Jacket	
☒ Other: Tyvek sleeves, Dermal Protection, PID				

JOB STEPS	POTENTIAL HAZARDS	PREVENTATIVE / CORRECTIVE ACTION
60. Transport equipment to work area	1. Back Strain 2. Slips/ Trips/ Falls 3. Traffic 4. Cuts/abrasions from equipment 5. Contusions from dropped equipment	1. Use proper lifting techniques / Use wheeled transport. 2. Minimize distance to work area / Have unobstructed path to work area / Follow good housekeeping procedures. 3. Wear proper PPE (high visibility vest or clothing) 4. Wear proper PPE (leather gloves, long sleeves) 5. Wear proper PPE (safety shoes)
61. Remove well cover	34. Scrape knuckles/hand 35. Strain wrist/bruise palm 36. Pinch fingers or hand	6. Wear proper PPE (leather gloves) 7. Using a hammer, tap the end of the wrench to loosen grip of bolts. 8. Wear proper PPE (leather gloves)
62. Remove well cap and lock	17. Well can pops from pressure. 18. Exposure to hazardous substances through inhalation or dermal exposure 19. Scrape knuckles/hand 20. Strain write/bruise palm	8. Remove cap slowly to relieve pressure / Do not place face over well when opening / Wear proper PPE (safety glasses) 9. Use direct air monitoring/reading instrument (i.e., PID) / Be familiar with and follow actions prescribed in the CHASP / Wear proper PPE (nitrile gloves) 10. Wear proper PPE (leather gloves) 11. Using hammer, tap the end of the wrench to loosen grip
63. Measure head-space vapor levels	1. Exposure to hazardous substances through inhalation	1. Do not place face over well when collecting measurement
64. Remove dedicated tubing (if necessary)	1. Exposure to hazardous substances through inhalation or dermal exposure 2. Tubing swings around after removal	1. Wear proper PPE (nitrile gloves, Tyvek sleeves) 2. Wear proper PPE (safety glasses)
65. Set-up plastic sheeting for work site around the well	1. Lacerations when cutting plastic sheeting.	1. Use scissors to cut plastic sheeting / Cut motions should always be away from body and body parts

JOB STEPS	POTENTIAL HAZARDS	PREVENTATIVE / CORRECTIVE ACTION
66. Measure depth to water	1. Exposure to hazardous substances through inhalation or dermal exposure 2. Pinch fingers or hand in water level instrument	1. Wear proper PPE (nitrile gloves) 2. Wear proper PPE (leather gloves)
67. Calibrate monitoring equipment	1. Skin or eye contact with calibration chemicals 2. Pinch fingers or hand in monitoring equipment	1. Wear proper PPE (safety glasses, nitrile gloves) 2. Wear proper PPE (leather gloves) / Avoid pinch points
68. Install sampling pump in well	1. Hand injuries during installation of pump 2. Lacerations when cutting tubing. 3. Back strain during installation of pump 4. Physical hazards associated with manual lifting of heavy equipment. 5. Back strain from starting generator. 6. Burns from hot exhaust from generator. 7. Electrical shock from improper use of generator and pump 8. Contaminated water spray from loose connections	1. Wear proper PPE (leather gloves, nitrile gloves) 2. Use safety tubing cutter. 3. Use proper lifting techniques. 4. Use proper lifting techniques / Use wheeled transport for heavy equipment. 5. Use arm when starting generator / Do not over-strain if generator does not start. 6. Do not touch generator near exhaust / Use proper handle to carry / Allow generator to cool down before moving. 7. Properly plug in pump to generator / Do not allow the pump or generator to contact water / Check for breaks in the cord. 8. Check all tubing connections to ensure they are tight and secure

JOB STEPS	POTENTIAL HAZARDS	PREVENTATIVE / CORRECTIVE ACTION
10. Purge water	1. Contact with potentially contaminated groundwater. 2. Back strain from lifting buckets of water 3. Tripping potential on sample discharge lines and pump electric lines	1. Wear proper PPE (safety glasses, nitrile gloves) 2. Use proper lifting techniques / Use wheeled transport. 3. Organize discharge of electric line to keep out of way as much as possible / Mark potential tripping hazards with caution tape or safety cones
11. Sample water collection	1. Contact with potentially contaminated groundwater through dermal exposure. 2. Contact with and burns from acid used for sample preservation. 3. Tripping potential on sample discharge lines and pump electric lines 4. Lacerations from broken sample bottles 5. Back strain when transporting coolers full of collected samples. 6. Slips/ Trips/ Falls	1. Wear proper PPE (safety glasses, nitrile gloves) 2. Wear proper PPE (safety glasses, nitrile gloves) / Ensure sample bottle lids are secure before use and after sample collection. 3. Organize line to keep out of the way as much as possible / Mark potential tripping hazards with caution tape or safety cones. 4. Do not over-tighten bottle caps / Handle bottles safely to prevent breakage / Wrap glass bottles in bubble wrap, if possible 5. Use proper lifting techniques / Use wheeled transport / Seek assistance if coolers weight exceeds 50lbs. / Minimize distance to vehicle. 6. Have unobstructed path to vehicle or collection point / Follow good housekeeping procedures / Do not lift/walk with coolers that are too heavy/difficult to lift
12. Remove pump and pack up equipment	1. Back strain when removing pump or lifting heavy equipment	1. Use proper lifting technique / Use wheeled transport for heavy equipment
13. Replace well cap and lock	1. Scrape fingers/hand 2. Strain wrist/bruise palm	1. Wear proper PPE (leather gloves) 2. Using hammer, tap the end of the well cap to tighten grip
14. Replace well cover	1. Scrape knuckles/hand 2. Strain write/bruise palm. 3. Pinch fingers or hand	1. Wear proper PPE (leather gloves) 2. Using hammer, tap the end of the wrench to tighten the grip of the bolts. 3. Wear proper PPE (leather gloves)
15. Transport drums to disposal staging location	1. Back, arm or shoulder strain from moving drums. 2. Pinch hazard 3. Contact with potentially contaminated groundwater when moving improperly sealed drums. 4. Slips/ Trips/ Falls when moving drum. 5. Drop drum on feet/toes	1. Use drum cart for moving drums / Use proper lifting techniques / Obtain assistance, if needed 2. Wear proper PPE (leather gloves) 3. Wear proper PPE (nitrile gloves under leather gloves) / Properly seal drum to prevent leak. 4. Ensure route to move drum to storage space is dry and free from obstructions. 5. Wear proper PPE (safety shoes)
16. Place used PPE in designated disposal drum	1. Pressure build-up inside drum 2. Pinch hazard	1. Remove cap from bung hole in drum to relieve pressure. 2. Wear proper PPE (leather gloves)
17. Decontaminate equipment	1. Splashing water/soap from decontamination 2. Contact with potentially contaminated groundwater through dermal exposure. 3. Electrical shock from broken electric cords	1. Wear proper PPE (safety glasses) 2. Wear proper PPE (safety glasses, dermal protection) 3. Properly plug in pump to generator / Do not allow the pump or generator to contact water / Check for breaks in the cord
18. All activities	100. Slips/ Trips/ Falls 101. Hand injuries, cuts, or lacerations during manual handling of materials 102. Foot injuries 103. Back injuries 104. Traffic 105. Wildlife: Stray dogs, Mice/rats, Vectors (i.e., mosquitoes, bees, etc.)	111. Be aware of potential trip hazards / Follow good housekeeping procedures/ Mark significant hazards. 112. Inspect for jagged/sharp edges, and rough or slippery surfaces / Keep fingers away from pinch points / Wipe off greasy, wet, slippery, or dirty objects before handling / Wear leather/ cut-resistant gloves. 113. Wear Langan approved safety shoes.

JOB STEPS	POTENTIAL HAZARDS	PREVENTATIVE / CORRECTIVE ACTION
	106. High Noise levels 107. Overhead hazards 108. Heat Stress/ Cold Stress 109. Eye Injuries	114. Use proper lifting techniques / Consider load location, task repetition, and load weigh when evaluating what is safe or unsafe to lift / Obtain assistance when possible. 115. Wear high visibility clothing & vest / Use cones or signs to designate work area. 116. Be aware of surroundings at all times, including the presence of wildlife/ Do not approach stray dogs / Carry/use dog/animal repellant / Use bug spray when needed. 117. Wear hearing protection 118. Wear hard hat / Avoid areas where overhead hazards exist. 119. Wear proper attire for weather conditions (sunscreen or protective clothing in sunlight, layers for cold weather) / Drink plenty of fluids to avoid dehydration / Takes breaks as necessary to avoid heat/cold stress. 120. Wear safety glasses
Additional items.		
Additional Items identified while in the field. (Delete row if not needed.)		

Print Name	**Sign Name**	**Date**
Prepared by:		
Reviewed by:		

LANGAN

Job Safety Analysis (JSA)
Health and Safety

JSA Title: **Well Installation**
JSA Number: **JSA019-01**

A Job Safety Analysis (JSA) must identify all job steps required to complete the task, the potential hazards employees could be exposed to while performing the job step and the preventative/corrective actions required to reduce/mitigate the identified potential hazards. Employees must certify that they have either prepared the JSA or have reviewed the JSA and are aware of the potential hazards associated with this task and will follow the provided preventive/corrective actions. Prior to the start of any work "TAKE 5" and conduct a Last-Minute Risk Assessment.



S – Stop, what has changed?
T – Think about the task
E – Evaluate potential hazards
P – Plan safe approach
S - Start task / Stop & regroup

PERSONAL PROTECTIVE EQUIPMENT REQUIRED:				
☒ Safety Shoes	☒ Long Sleeves	☒ Safety Vest (Class 2)	☒ Hard Hat	☒ Hearing Protection
☒ Safety Glasses	☐ Safety Goggles	☐ Face Shield	☒ Nitrile Gloves	☐ PVC Gloves
☒ Leather Gloves	☐ Cut Resist. Gloves	☐ Fall Protection	☐ Fire Resistant Clothing	☐ Rubber Boots
☐ Insect/Animal Repellent	☐ Ivy Blocker/Cleaner	☐ Traffic Cones/Signs	☐ Life Vest/Jacket	
☒ Other: PID, Tyvek sleeves				

JOB STEPS	POTENTIAL HAZARDS	PREVENTATIVE / CORRECTIVE ACTION
69. Move equipment to work site	45. Back strain when lifting equipment. 46. Slips/ Trips/ Falls while moving equipment. 47. Traffic (if applicable) 48. Pinched fingers or running over toes during GeoProbe set-up. 49. Overturn drilling rig while transporting to loading dock on flat-bed tow truck	30. Use proper lifting technique (use legs for bending and lifting and not the back)/ Use wheeled transport for heavy equipment / Get assistance when handling loads greater than 50 lbs. / Minimize distance to vehicle 31. Use proper lifting technique (use legs for bending and lifting and not the back) / Use wheeled transport for heavy equipment / Get assistance when handling loads greater than 50 lbs. / Minimize distance to vehicle / Have unobstructed path to vehicle or collection point / Do not lift/walk with boxes that are heavy/difficult to lift 32. Wear high visibility safety vests or clothing / Exercise caution 33. Wear proper PPE (cut-resistant gloves) / Stay alert, be aware of geoprobe rig at all times 34. Drill rig should be parked in center of flat-bed tow truck / Emergency brake shall be used at all times during transport on the flat-bed truck/ All unnecessary personnel should stay away from the flat-bed truck during moving activities
70. Calibration of monitoring equipment	37. Skin or eye contact with calibration chemicals 38. Pinch fingers in monitoring equipment	35. Wear proper PPE (safety glasses/ goggles) 36. Wear proper PPE (leather gloves)
37. Set-up GeoProbe rig	21. Geoprobe rig movement	12. All field personnel should stay clear of the GeoProbe rig while moving / Use a spotter when backing up the GeoProbe
38. Advance GeoProbe rods below ground surface to desired depth	16. Underground utilities 17. High noise levels	12. Clean all subsurface soil borings to a minimum of 5 feet below grade. 13. Wear proper PPE (hearing protection)

JOB STEPS	POTENTIAL HAZARDS	PREVENTATIVE / CORRECTIVE ACTION
39. Remove and open acetate liner. 5. Remove and open acetate liner (cont'd)	110. Pinched fingers while removing macrocore. 111. Cuts/lacerations when cutting acetate liner open. 112. Exposure to hazardous vapors 113. Skin contacts with contaminated soil	5. Wear proper PPE (nitrile gloves, cut-resistant or leather gloves 6. Wear proper PPE (cut-resistant or leather gloves) 7. Do not place face over acetate liner when opening / Monitor hazardous vapors in air with PID / Upgrade PPE as necessary based on levels contained in the Health and Safety Plan 8. Wear proper PPE (nitrile gloves)
6. Remove excess soil from acetate liner and place in 55-gallon drum (IF NOT PERFORMED BY LANGAN, REMOVE!)	5. Cuts/lacerations from acetate liner 6. Pinched fingers/hand while opening/closing drum. 7. Skin contacts with contaminated soil 8. Soil debris in eyes	5. Wear proper PPE (cut-resistant or leather gloves) 6. Wear proper PPE (cut-resistant or leather gloves) 7. Wear proper PPE (nitrile gloves) 8. Wear proper PPE (safety glasses)
7. Attach hollow-stem augers to the GeoProbe rig; Advance augers and attach. additional augers until desired depth is reached	1. Strain wrist/bruise palm 2. Pinched fingers 3. Back Strain 4. Clothing entanglement 5. Carbon monoxide poisoning 6. Bruise toes/foot 7. High noise levels 8. Skin contacts with contaminated soil	1. Wear proper PPE (cut-resistant or leather gloves) 2. Wear proper PPE (cut-resistant or leather gloves) 3. Use proper lifting techniques. 4. Wear proper work attire(no loose clothing/strings) 5. Properly ventilate work area 6. Wear proper PPE (safety shoes) 7. Wear proper PPE (hearing protection) 8. Wear proper PPE (Tyvek sleeves, nitrile gloves)
8. Install monitoring well	1. Pinched fingers 2. Lacerations/abrasions 3. Back Strain	1. Wear proper PPE (cut-resistant or leather gloves) 2. Wear proper PPE (cut-resistant or leather gloves) 3. Use proper lifting techniques
9. Tremie-grout annulus space above bentonite seal	1. Back strain 2. Pinched fingers	1. Use proper lifting techniques. 2. Wear proper PPE (cut-resistant or leather gloves)
10. Install flush-mount monitoring well pad	1. Splashed concrete. 2. Pinched fingers 3. Cuts/lacerations	1. Wear proper PPE (safety glasses) 2. Wear proper PPE (cut-resistant or leather gloves) 3. Wear proper PPE (cut-resistant or leather gloves)
11. Decontaminate equipment	1. Splashing water/soap 2. Contact with potentially contaminated groundwater/soil through dermal exposure. 3. Electrical shock from broken electric cords	1. Wear proper PPE (safety glasses) 2. Wear proper PPE (safety glasses, dermal protection) 3. Properly plug in pump to generator / Do not allow the pump or generator to contact water / Check for breaks in the cord
12. Transport drums to central staging location (IF NOT PERFORMED BY LANGAN, REMOVE!)	7. Back, arm or shoulder strain from moving drums. 8. Pinch fingers/hand in drum cart when moving drums. 9. Pinch fingers/hand when operating lift-gate on vehicle. 10. Contact with potentially contaminated groundwater when moving improperly sealed drums. 11. Slips when moving drums. 12. Drop drum on feet/toes	121. Use drum cart for moving drums / Use proper lifting techniques / Do not lift heavy loads without assistance. 122. Wear proper PPE (cut-resistant or leather gloves) 123. Wear proper PPE (cut-resistant or leather gloves) 124. Wear proper PPE (nitrile gloves underneath work gloves) 125. Follow good housekeeping procedures / Ensure route to move drum and storage space is free from obstructions. 126. Wear proper PPE (safety shoes) / Work in a safe manner to prevent dropped drum

JOB STEPS	POTENTIAL HAZARDS	PREVENTATIVE / CORRECTIVE ACTION
13. All activities 13. All activities (cont'd)	11. Slips/ Trips/ Falls 12. Hand injuries, cuts, or lacerations during manual handling of materials 13. Foot injuries 14. Back injuries 15. Traffic 16. Wildlife: Stray dogs, Mice/rats, Vectors (i.e., mosquitoes, bees, etc.) 17. High Noise levels 18. Overhead hazards 19. Heat Stress/ Cold Stress 20. Eye Injuries	11. Be aware of potential trip hazards / Follow good housekeeping procedures/ Mark significant hazards. 12. Inspect for jagged/sharp edges, and rough or slippery surfaces / Keep fingers away from pinch points / Wipe off greasy, wet, slippery, or dirty objects before handling / Wear leather/ cut-resistant gloves. 13. Wear Langan approved safety shoes. 14. Use proper lifting techniques / Consider load location, task repetition, and load weigh when evaluating what is safe or unsafe to lift / Obtain assistance when possible. 15. Wear high visibility clothing & vest / Use cones or signs to designate work area. 16. Be aware of surroundings at all times, including the presence of wildlife/ Do not approach stray dogs / Carry/use dog/animal repellant / Use bug spray when needed. 17. Wear hearing protection 18. Wear hard hat / Avoid areas where overhead hazards exist. 19. Wear proper attire for weather conditions (sunscreen or protective clothing in sunlight, layers for cold weather) / Drink plenty of fluids to avoid dehydration / Takes breaks as necessary to avoid heat/cold stress. 20. Wear safety glasses
Additional items.		
Additional Items identified while in the field. (Delete row if not needed.)		

Print Name	Sign Name	Date
Prepared by:		
Reviewed by:		

LANGAN	Job Safety Analysis (JSA) Health and Safety
JSA Title: Monitoring Well Development **JSA Number: JSA026-01**	
A Job Safety Analysis (JSA) must identify all job steps required to complete the task, the potential hazards employees could be exposed to while performing the job step and the preventative/corrective actions required to reduce/mitigate the identified potential hazards. Employees must certify that they have either prepared the JSA or have reviewed the JSA and are aware of the potential hazards associated with this task and will follow the provided preventive/corrective actions. Prior to the start of any work "TAKE 5" and conduct a Last-Minute Risk Assessment.	

PERSONAL PROTECTIVE EQUIPMENT (Required or to be worn as needed):				
☒ Safety Shoes	☒ Long Sleeves	☒ Safety Vest (Class 2)	☒ Hard Hat	☐ Hearing Protection
☒ Safety Glasses	☐ Safety Goggles	☒ Face Shield	☒ Nitrile Gloves	☐ PVC Gloves
☒ Leather Gloves	☒ Cut Resist. Gloves	☐ Fall Protection	☐ Fire Resistant Clothing	☐ Rubber Boots
☐ Insect/Animal Repellent	☐ Ivy Blocker/Cleaner	☐ Traffic Cones/Signs	☐ Life Vest/Jacket	
☒ Other: Tyvek Sleeves				

JOB STEPS	POTENTIAL HAZARDS	PREVENTATIVE / CORRECTIVE ACTION
71. Transport equipment to work area	50. Back Strains 51. Slips/Trips/Falls 52. Traffic 53. Cuts/Abrasions/Contusions from equipment	35. Use proper lifting techniques/ Use wheeled transport/ use buddy system when lifting equipment. 36. Minimize distance from work area/ unobstructed path to collection points and vehicle/ Follow good housekeeping procedures. 37. Wear high-visibility vest or clothing/Exercise caution/ Use traffic cones or signage if needed. 38. Wear proper PPE (leather gloves, long sleeves, Langan approved safety shoes).
72. Measure depth of water	39. Exposure to hazardous substances 40. Pinched fingers	40. Wear proper PPE (Nitrile gloves, Safety glasses/Face shield). 41. Wear proper PPE (cut-resistant gloves).
73. Install Tremie pipe in the monitoring well and connect to water source.	22. Hand injuries during installation (pinched fingers/hands). 23. Back strain from holding Tremie pipe. 24. High pressure water spray.	13. Wear proper PPE (Nitrile gloves/cut-resistant gloves). 14. Use proper lifting techniques/ Use two personnel when lowering pump greater than 80 feet. 15. Ensure all those connections are tight and secure/ Use proper PPE (face shield and safety glasses).
74. Install pump in to well. a. Connect pump to sample tubing. b. Lower pump to desired depth in well. c. Connect sample tubing to flow cell. d. Connect pump to power source	18. Hand injuries during pump installation and sample tubing cutting. 19. Back strain 20. Electric shock 21. Exhaust gases from generator 22. Burns from hot equipment	14. Wear proper PPE when installing pump and cutting sample tubing (Nitrile and cut-resistant gloves)/ Use tubing cutter. 15. Proper lifting techniques/ Two personnel when installing pump at depths greater than 80 feet/ Use buddy when lifting heavy loads (pump, generator)/Use wheeled transport. 16. Ensure equipment is (LO/TO: locked out/tagged out) prior to preforming any electrical connections/ Inspect wires for frays or cuts/Ensure generator is properly grounded prior to starting.

JOB STEPS	POTENTIAL HAZARDS	PREVENTATIVE / CORRECTIVE ACTION
(generator) e. Turn on power source (generator)		17. Position generator so that exhaust is flowing away from work area. 18. Do not touch exhaust or any hot part of generator/ Allow equipment time to cool down prior to carrying/ Use proper PPE (long sleeves, leather gloves)
75. Develop monitoring well. a. Jet water into well using Tremie pipe. b. Turn pump on and adjust to desired flow rate. c. Surge pump up and down well to remove sediment from screen. d. Containerize all purge water from well.	114. Hand injuries 115. Face injuries 116. Contaminated spray from water	127. Wear proper PPE (cut-resistant gloves and nitrile gloves). 128. Wear proper PPE (face shield and safety glasses)/do not stand over well opening. 129. Wear proper PPE (Face shield and safety goggles)/Tyvek over garments/ Ensure all connections are secure and tight/ Tubing outlet is contained in an overflow container.
76. Drum staging area.	1. Back, Arm, and shoulder strain. 2. Pinch points 3. Cross contamination 4. Slip/Trips/Falls	1. Use proper lifting techniques/ Use drum carts when moving drums/ use buddy system for moving of drums if needed/Move drums shortest distance needed. 2. Keep fingers and feet away from pinch points/ Use proper PPE (cut-resistant gloves, Langan approved safety shoes) 3. Use proper PPE (Nitrile gloves, Tyvek sleeves) 4. Ensure pathway is clear prior to moving equipment/ Mark all hazards/ Use additional person as a spotter if needed.
77. Equipment pack-up	1. Back Strains 2. Slips/Trips/Falls 3. Traffic 4. Cuts/Abrasions/Contusions from equipment.	1. Use proper lifting techniques/ Use wheeled transport/ use buddy system when lifting equipment. 2. Minimize distance from work area/ Unobstructed path to collection points and vehicle/ Follow good housekeeping procedures. 3. Wear high-visibility vest or clothing/Exercise caution/ Use traffic cones or signage if needed. 130. Wear proper PPE (leather gloves, long sleeves, Langan approved safety shoes).
78. All activities	1. Slips/ Trips/ Falls 2. Hand injuries, cuts, or lacerations during manual handling of materials 3. Foot injuries 117. Back injuries 118. Traffic 119. Wildlife: Stray dogs, Mice/rats, Vectors (i.e., mosquitoes, bees, etc.) 120. High Noise levels 121. Overhead hazards 122. Heat Stress/ Cold Stress 123. Eye Injuries	1. Be aware of potential trip hazards / Follow good housekeeping procedures/ Mark significant hazards 2. Inspect for jagged/sharp edges, and rough or slippery surfaces / Keep fingers away from pinch points / Wipe off greasy, wet, slippery, or dirty objects before handling / Wear leather/ cut-resistant gloves 3. Wear Langan approved safety shoes 4. Use proper lifting techniques / Consider load location, task repetition, and load weigh when evaluating what is safe or unsafe to lift / Obtain assistance when possible 5. Wear high visibility clothing & vest / Use cones or signs to designate work area 6. Be aware of surroundings at all times, including the presence of wildlife/ Do not approach stray dogs / Carry/use dog/animal repellant / Use bug spray when needed 7. Wear hearing protection 8. Wear hard hat / Avoid areas where overhead hazards exist. 9. Wear proper attire for weather conditions (sunscreen or protective clothing

JOB STEPS	POTENTIAL HAZARDS	PREVENTATIVE / CORRECTIVE ACTION
		in sunlight, layers for cold weather) / Drink plenty of fluids to avoid dehydration / Takes breaks as necessary to avoid heat/cold stress 10. Wear safety glasses.
Additional items.		
Additional Items identified while in the field. (Delete row if not needed.)		

Print Name	Sign Name	Date
Prepared by:		
Reviewed by:		

LANGAN

Job Safety Analysis (JSA)
Health and Safety

JSA Title: **Groundwater/Product Purging/Sampling with Bailer**
JSA Number: **JSA053**

A Job Safety Analysis (JSA) must identify all job steps required to complete the task, the potential hazards employees could be exposed to while performing the job step and the preventative/corrective actions required to reduce/mitigate the identified potential hazards. Employees must certify that they have either prepared the JSA or have reviewed the JSA and are aware of the potential hazards associated with this task and will follow the provided preventive/corrective actions. Prior to the start of any work "TAKE 5" and conduct a Last-Minute Risk Assessment.



S – *Stop, what has changed?*
T – *Think about the task*
E – *Evaluate potential hazards*
P – *Plan safe approach*
S - *Start task / Stop & regroup*

PERSONAL PROTECTIVE EQUIPMENT (Required or to be worn as needed):				
☒ Safety Shoes	☒ Long Sleeves	☒ Safety Vest (Class 2)	☒ Hard Hat	☒ Hearing Protection
☒ Safety Glasses	☒ Safety Goggles	☒ Face Shield	☒ Nitrile Gloves	☒ PVC Gloves
☒ Leather Gloves	☐ Cut Resist. Gloves	☐ Fall Protection	☒ Fire Resistant Clothing	☐ Rubber Boots
☐ Insect/Animal Repellent	☐ Ivy Blocker/Cleaner	☒ Traffic Cones/Signs	☐ Life Vest/Jacket	
☒ Other: Tyvek sleeves, Dermal Protection, PID, absorbent pads				

JOB STEPS	POTENTIAL HAZARDS	PREVENTATIVE / CORRECTIVE ACTION
79. Transport equipment to work area	6. Back Strain 7. Slips/ Trips/ Falls 8. Traffic 9. Cuts/abrasions from equipment 10. Contusions from dropped equipment	6. Use proper lifting techniques / Use wheeled transport. 7. Minimize distance to work area / Have unobstructed path to work area / Follow good housekeeping procedures. 8. Wear proper PPE (high visibility vest or clothing) 9. Wear proper PPE (leather gloves, long sleeves) 10. Wear proper PPE (safety shoes)
80. Remove well cover	41. Scrape knuckles/hand 42. Strain wrist/bruise plan 43. Pinch fingers or hand	9. Wear proper PPE (leather gloves) 10. Using a hammer, tap the end of the wrench to loosen grip of bolts. 11. Wear proper PPE (leather gloves)
81. Remove well cap and lock	25. Well can pops from pressure. 26. Exposure to hazardous substances through inhalation or dermal exposure 27. Scrape knuckles/hand 28. Pinch points 29. Strain write/bruise palm	12. Remove cap slowly to relieve pressure / Do not place face over well when opening / Wear proper PPE (safety glasses, face shield, hand protection) 13. Use direct air monitoring/reading instrument (i.e., PID) / Be familiar with and follow actions prescribed in the CHASP / Wear proper PPE (nitrile gloves) 14. Wear proper PPE (leather gloves) 15. Using hammer, tap the end of the wrench to loosen grip
82. Measure head-space vapor levels	2. Exposure to hazardous substances through inhalation	2. Do not place face over well when collecting measurement
83. Set-up plastic sheeting/absorbent pads	2. Lacerations when cutting plastic sheeting/absorbent pads.	2. Use scissors to cut plastic sheeting/absorbent pads / Cut motions should always be away from body and body parts

JOB STEPS	POTENTIAL HAZARDS	PREVENTATIVE / CORRECTIVE ACTION
for work site around the well		
84. Lower Bailer sleeve into well	7. Repetitive motion injury (pulled arm/back muscles) 8. Dehydration	7. Take breaks while lowering bailer into well/ Use a mechanical device to lower bailer into well/ Rotate employees (take turns conducting the manual labor portion) 8. Take breaks and drink water.

JOB STEPS	POTENTIAL HAZARDS	PREVENTATIVE / CORRECTIVE ACTION
7. Purge/Sample water/product collection	1. Contact with potentially contaminated groundwater or product through dermal exposure 2. Contact with and burns from acid used for sample preservation 9. Tripping potential on sampling lanyard 10. Lacerations from broken sample bottles 11. Back strain when transporting coolers full of collected samples. 12. Slips/ Trips/ Falls	1. Wear proper PPE (safety glasses, nitrile gloves, safety shield, Tyvek) 2. Ensure sample bottle lids are secure before use and after sample collection 3. Organize lanyard to keep out of the way as much as possible / Mark potential tripping hazards with caution tape or safety cones 9. Do not over-tighten bottle caps / Handle bottles safely to prevent breakage / Wrap glass bottles in bubble wrap, if possible 10. Use proper lifting techniques / Use wheeled transport / Seek assistance if coolers weight exceeds 50lbs. / Minimize distance to vehicle. 11. Have unobstructed path to vehicle or collection point / Follow good housekeeping procedures / Do not lift/walk with coolers that are too heavy/difficult to lift
8. Retrieval of bailer	9. Repetitive motion injury (pulled arm/back muscles) 10. Dehydration	9. Take breaks while retrieving bailer out of the well/ Use a mechanical device to raise bailer out of well/ Rotate employees (take turns conducting the manual labor portion) 10. Take breaks and drink water.
9. Pack-up equipment	2. Back strain when removing or lifting heavy equipment	2. Use proper lifting technique / Use wheeled transport for heavy equipment
10. Replace well cap and lock	3. Scrape fingers/hand 4. Strain wrist/bruise palm	3. Wear proper PPE (leather gloves) 4. Using hammer, tap the end of the well cap to tighten grip
11. Replace well cover	4. Scrape knuckles/hand 5. Strain write/bruise palm. 6. Pinch fingers or hand	4. Wear proper PPE (leather gloves) 5. Using hammer, tap the end of the wrench to tighten the grip of the bolts. 6. Wear proper PPE (leather gloves)
12. Place used PPE in designated disposal drum	3. Pressure build-up inside drum 4. Pinch hazard	3. Remove cap from bung hole in drum to relieve pressure. 4. Wear proper PPE (leather gloves) 5. Product drums may require additional spill protection/electrical grounding, check local regulations
13. Decontaminate equipment	4. Splashing water/soap from decontamination 5. Contact with potentially contaminated groundwater through dermal exposure.	4. Wear proper PPE (safety glasses) 5. Wear proper PPE (safety glasses, dermal protection)

JOB STEPS	POTENTIAL HAZARDS	PREVENTATIVE / CORRECTIVE ACTION
14. All activities	124. Slips/ Trips/ Falls 125. Hand injuries, cuts, or lacerations during manual handling of materials 126. Foot injuries 127. Back injuries 128. Traffic 129. Wildlife: Stray dogs, Mice/rats, Vectors (i.e., mosquitoes, bees, etc.) 130. High Noise levels 131. Overhead hazards 132. Heat Stress/ Cold Stress 133. Eye Injuries	131. Be aware of potential trip hazards / Follow good housekeeping procedures/ Mark significant hazards. 132. Inspect for jagged/sharp edges, and rough or slippery surfaces / Keep fingers away from pinch points / Wipe off greasy, wet, slippery, or dirty objects before handling / Wear leather/ cut-resistant gloves. 133. Wear Langan approved safety shoes. 134. Use proper lifting techniques / Consider load location, task repetition, and load weigh when evaluating what is safe or unsafe to lift / Obtain assistance when possible. 135. Wear high visibility clothing & vest / Use cones or signs to designate work area. 136. Be aware of surroundings at all times, including the presence of wildlife/ Do not approach stray dogs / Carry/use dog/animal repellant / Use bug spray when needed. 137. Wear hearing protection 138. Wear hard hat / Avoid areas where overhead hazards exist. 139. Wear proper attire for weather conditions (sunscreen or protective clothing in sunlight, layers for cold weather) / Drink plenty of fluids to avoid dehydration / Takes breaks as necessary to avoid heat/cold stress. 140. Wear safety glasses
Additional items.		
Additional Items identified while in the field. (Delete row if not needed.)		

Print Name	**Sign Name**	**Date**
Prepared by:		
Reviewed by:		

LANGAN

Job Safety Analysis (JSA)
Health and Safety



S – *Stop, what has changed?*
T – *Think about the task*
E – *Evaluate potential hazards*
P – *Plan safe approach*
S - *Start task / Stop & regroup*

JSA Title: Hammer Drill
JSA Number: JSA049

A Job Safety Analysis (JSA) must identify all job steps required to complete the task, the potential hazards employees could be exposed to while performing the job step and the preventative/corrective actions required to reduce/mitigate the identified potential hazards. Employees must certify that they have either prepared the JSA or have reviewed the JSA and are aware of the potential hazards associated with this task and will follow the provided preventive/corrective actions. Prior to the start of any work "TAKE 5" and conduct a Last-Minute Risk Assessment.

PERSONAL PROTECTIVE EQUIPMENT (Required or to be worn as needed):				
☒ Safety Shoes	☒ Long Sleeves	☒ Safety Vest (Class 2)	☒ Hard Hat	☒ Hearing Protection
☒ Safety Glasses	☐ Safety Goggles	☒ Face Shield	☒ Nitrile Gloves	☐ PVC Gloves
☒ Leather Gloves	☐ Cut Resist. Gloves	☐ Fall Protection	☐ Fire Resistant Clothing	☐ Rubber Boots
☐ Insect/Animal Repellent	☐ Ivy Blocker/Cleaner	☒ Traffic Cones/Signs	☐ Life Vest/Jacket	
☐ Other:				

JOB STEPS	POTENTIAL HAZARDS	PREVENTATIVE / CORRECTIVE ACTION
85.Transport equipment to work area	54.Back Strain 55.Slips/ Trips/ Falls 56.Traffic 57.Cuts/abrasions from equipment 58.Contusions from dropped equipment	16. Use proper lifting techniques / Use wheeled transport. 17. Minimize distance to work area / Have unobstructed path to work area / Follow good housekeeping procedures. 18. Wear proper PPE (high visibility vest or clothing) 19. Wear proper PPE (leather gloves, long sleeves) 20. Wear proper PPE (safety shoes)
86.Electrical Connection	44.Inspect electrical cord to drill. 45.Inspect hammer drill. 46.Inspect extension cord. 47.Test GFCI	12. Check the plug, ensure all connections are in place, check cord for frayed sections. If plug or cord are worn, do not use equipment until repaired. 13. Inspect chuck for proper grasping and holding of bit, check that plastic housing is not cracked or missing pieces. Do not use if chuck does not work properly or housing is compromised. 14. Inspect extension cord, if worn or stripped pull from service and replace 15. Test GFCI, replace if GFCI fails
87.Drill Bit	1. Inspect drill bit	1. Replace if worn. 2. Wear proper PPE (leather gloves) when installing and removing drill bit. 3. Ensure equipment is unplugged from electrical power when removing and installing drill bit.
88.Use of Hammer Drill	1. Hazards associated with using hammer drill, flying objects, heavy equipment, ground level hazards and dust. 2. Slips/ Trips/ Falls 3. Hazards associated drilling into concrete slab	1. Maintain a safe distance from other site operations / Wear proper PPE (hard hat, safety glasses, safety shoes, safety vest, ear protection and leather gloves) 2. Be aware of potential trip hazards / Follow good housekeeping procedures / Mark extension cord pathway with safety cones. 3. Do not push hammer drill during use.

JOB STEPS	POTENTIAL HAZARDS	PREVENTATIVE / CORRECTIVE ACTION
89. All activities 4. All activities (cont'd)	134. Slips/ Trips/ Falls 135. Hand injuries, cuts, or lacerations during manual handling of materials 136. Foot injuries 137. Back injuries 138. Traffic 139. Wildlife: Stray dogs, Mice/rats, Vectors (i.e., mosquitoes, bees, etc.) 140. High Noise levels 141. Overhead hazards 142. Heat Stress/ Cold Stress 143. Eye Injuries	141. Be aware of potential trip hazards / Follow good housekeeping procedures/ Mark significant hazards. 142. Inspect for jagged/sharp edges, and rough or slippery surfaces / Keep fingers away from pinch points / Wipe off greasy, wet, slippery, or dirty objects before handling / Wear leather/ cut-resistant gloves. 143. Wear Langan approved safety shoes. 144. Use proper lifting techniques / Consider load location, task repetition, and load weigh when evaluating what is safe or unsafe to lift / Obtain assistance when possible. 145. Wear high visibility clothing & vest / Use cones or signs to designate work area. 146. Be aware of surroundings at all times, including the presence of wildlife/ Do not approach stray dogs / Carry/use dog/animal repellant / Use bug spray when needed. 147. Wear hearing protection 148. Wear hard hat / Avoid areas where overhead hazards exist. 149. Wear proper attire for weather conditions (sunscreen or protective clothing in sunlight, layers for cold weather) / Drink plenty of fluids to avoid dehydration / Takes breaks as necessary to avoid heat/cold stress. 150. Wear safety glasses
Additional items.		
Additional Items identified while in the field. (Delete row if not needed.)		

Print Name	Sign Name	Date
Prepared by:		
Reviewed by:		

LANGAN

Job Safety Analysis (JSA)
Health and Safety

JSA Title: **Test Pits**
JSA Number: **JSA016-01**

A Job Safety Analysis (JSA) must identify all job steps required to complete the task, the potential hazards employees could be exposed to while performing the job step and the preventative/corrective actions required to reduce/mitigate the identified potential hazards. Employees must certify that they have either prepared the JSA or have reviewed the JSA and are aware of the potential hazards associated with this task and will follow the provided preventive/corrective actions. Prior to the start of any work "TAKE 5" and conduct a Last-Minute Risk Assessment.



PERSONAL PROTECTIVE EQUIPMENT (Required or to be worn as needed):				
☒ Safety Shoes	☒ Long Sleeves	☒ Safety Vest (Class 2)	☒ Hard Hat	☒ Hearing Protection
☒ Safety Glasses	☐ Safety Goggles	☐ Face Shield	☐ Nitrile Gloves	☐ PVC Gloves
☒ Leather Gloves	☐ Cut Resist. Gloves	☐ Fall Protection	☐ Fire Resistant Clothing	☐ Rubber Boots
☐ Insect/Animal Repellent	☐ Ivy Blocker/Cleaner	☐ Traffic Cones/Signs	☐ Life Vest/Jacket	
☐ Other:				

JOB STEPS	POTENTIAL HAZARDS	PREVENTATIVE / CORRECTIVE ACTION
90. Transport equipment to work area	59. Back Strain 60. Slips/ Trips/ Falls 61. Traffic 62. Cuts/abrasions from equipment 63. Contusions from dropped equipment	21. Use proper lifting techniques / Use wheeled transport 22. Minimize distance to work area / Have unobstructed path to work area / Follow good housekeeping procedures 23. Wear proper PPE (high visibility vest or clothing) 24. Wear proper PPE (leather gloves, long sleeves) 25. Wear proper PPE (safety shoes)
91. Digging Test Pit	48. Back Strain 49. Unstable walls of excavation	16. Observe proper digging technique. Ensure spoil pile and equipment are at least 2 feet from edge of excavation. 17. Excavate test pit in a stepped manor.
92. All activities	144. Slips/ Trips/ Falls 145. Hand injuries, cuts, or lacerations during manual handling of materials 146. Foot injuries 147. Back injuries 148. Traffic 149. Wildlife: Stray dogs, Mice/rats, Vectors (i.e., mosquitoes, bees, etc.) 150. High Noise levels 151. Overhead hazards 152. Heat Stress/ Cold Stress 153. Eye Injuries	151. Be aware of potential trip hazards / Follow good housekeeping procedures/ Mark significant hazards 152. Inspect for jagged/sharp edges, and rough or slippery surfaces / Keep fingers away from pinch points / Wipe off greasy, wet, slippery or dirty objects before handling / Wear leather/ cut-resistant gloves 153. Wear Langan approved safety shoes 154. Use proper lifting techniques / Consider load location, task repetition, and load weigh when evaluating what is safe or unsafe to lift / Obtain assistance when possible 155. Wear high visibility clothing & vest / Use cones or signs to designate work area

JOB STEPS	POTENTIAL HAZARDS	PREVENTATIVE / CORRECTIVE ACTION
3. All activities (cont'd)		156. Be aware of surroundings at all times, including the presence of wildlife/ Do not approach stray dogs / Carry/use dog/animal repellant / Use bug spray when needed. 157. Wear hearing protection 158. Wear hard hat / Avoid areas where overhead hazards exist. 159. Wear proper attire for weather conditions (sunscreen or protective clothing in sunlight, layers for cold weather) / Drink plenty of fluids to avoid dehydration / Takes breaks as necessary to avoid heat/cold stress. 160. Wear safety glasses
Additional items.		
Additional Items identified while in the field. (Delete row if not needed.)		

Print Name	**Sign Name**	**Date**
Prepared by:		
Reviewed by:		

LANGAN

Job Safety Analysis (JSA)
Health and Safety

JSA Title: Hand Auger Soil Sampling
JSA Number: JSA003-01

A Job Safety Analysis (JSA) must identify all job steps required to complete the task, the potential hazards employees could be exposed to while performing the job step and the preventative/corrective actions required to reduce/mitigate the identified potential hazards. Employees must certify that they have either prepared the JSA or have reviewed the JSA and are aware of the potential hazards associated with this task and will follow the provided preventive/corrective actions. Prior to the start of any work "TAKE 5" and conduct a Last-Minute Risk Assessment.



PERSONAL PROTECTIVE EQUIPMENT REQUIRED:				
☒ Safety Shoes	☒ Long Sleeves	☒ Safety Vest (Class 2)	☒ Hard Hat	☒ Hearing Protection
☒ Safety Glasses	☐ Safety Goggles	☐ Face Shield	☒ Nitrile Gloves	☐ PVC Gloves
☒ Leather Gloves	☐ Cut Resist. Gloves	☐ Fall Protection	☐ Fire Resistant Clothing	☐ Rubber Boots
☐ Insect/Animal Repellent	☐ Ivy Blocker/Cleaner	☒ Traffic Cones/Signs	☐ Life Vest/Jacket	
☒ Other: Half-face respirator, dust cartridges, PID (if applicable)				

JOB STEPS	POTENTIAL HAZARDS	PREVENTATIVE / CORRECTIVE ACTION
93. Unpack equipment	64. Slips/ Trips/ Falls 65. Physical hazards including strains and hand injury	1. Be aware of hazards in area/ Place safety cones in areas of potential slips/trips/falls 2. Use proper lifting techniques / Do not lift heavy loads without assitance / Avoid putting hands near pinch points / Wear proper PPE (leather gloves)
94. Calibration of monitoring equipment	50. Skin or eye contact with calibration chemicals 51. Pinch fingers in monitoring equipment	42. Wear proper PPE (safety glasses/ goggles) 43. Wear proper PPE (leather gloves)
95. Advancing and removing hand auger	30. Physical hazards including back strain and hand injury	16. Twist auger using arms and shoulders/ Do not over exert / Keep back in neutral position, bend at the knees / Request assistance when needed / Remove auger from ground keeping back in neutral position and lift using legs
96. Sample collections a) Monitor parameters b) Prepare sample containers and labels c) Collect soil sample d) Securely cap containers, label and store in sample cooler until shipping e) Deliver cooler to lab or courier to lab	23. Contact with potentially contaminated soil 24. Lacerations from broken sample bottles 25. Back strain with transporting coolers 26. Internal exposure to contaminants through inhalation of dust 27. Slips/ Trips/ Falls	19. Use monitoring devices / Wear proper PPE (safety glasses, nitrile gloves) 20. Do not over-tighten bottles caps / Handle bottles safety to prevent breakage 21. Use proper lifting techniques / Do not lift heavy loads without assistance 22. Avoid creating dust / If necessary, wear a half-face respirator with applicable dust cartridges / Inspect respirator for damage and cleanliness prior to use / Clean respirator after each use and store in a clean, secure location 23. Be alert / Follow good housekeeping procedures
97. Decontamination of equipment	154. Splashing water/soap from decontamination 155. Contact with potentially contaminated soil	161. Wear proper PPE (safety glasses, gloves) 162. Wear proper PPE (safety glasses, gloves)

JOB STEPS	POTENTIAL HAZARDS	PREVENTATIVE / CORRECTIVE ACTION
98. All activities 6. All activities (cont'd)	1. Slips/ Trips/ Falls 2. Hand injuries, cuts or lacerations during manual handling of materials 3. Foot injuries 4. Back injuries 5. Traffic 6. Wildlife: Stray dogs, Mice/rats, Vectors (i.e. mosquitoes, bees, etc.) 7. High Noise levels 8. Overhead hazards 9. Heat Stress/ Cold Stress 10. Eye Injuries	1. Be aware of potential trip hazards / Follow good housekeeping procedures/ Mark significant hazards 2. Inspect for jagged/sharp edges, and rough or slippery surfaces / Keep fingers away from pinch points / Wipe off greasy, wet, slippery or dirty objects before handling / Wear leather/ cut-resistant gloves 3. Wear Langan approved safety shoes 4. Use proper lifting techniques / Consider load location, task repetition, and load weigh when evaluating what is safe or unsafe to lift / Obtain assistance when possible 5. Wear high visibility clothing & vest / Use cones or signs to designate work area 6. Be aware of surroundings at all times, including the presence of wildlife/ Do not approach stray dogs / Carry/use dog/animal repellant / Use bug spray when needed 7. Wear hearing protection 8. Wear hard hat / Avoid areas were overhead hazards exist. 9. Wear proper attire for weather conditions (sunscreen or protective clothing in sunlight, layers for cold weather) / Drink plenty of fluids to avoid dehydration / Takes breaks as necessary to avoid heat/cold stress 10. Wear safety glasses
Additional items.		
Additional Items identified while in the field. (Delete row if not needed.)		

Print Name	Sign Name	Date
Prepared by:		
Reviewed by:		

LANGAN	**Job Safety Analysis (JSA)** **Health and Safety**
JSA Title: Dynamic Cone Penetrometer Testing **JSA Number:** JSA017-01	
A Job Safety Analysis (JSA) must identify all job steps required to complete the task, the potential hazards employees could be exposed to while performing the job step and the preventative/corrective actions required to reduce/mitigate the identified potential hazards. Employees must certify that they have either prepared the JSA or have reviewed the JSA and are aware of the potential hazards associated with this task and will follow the provided preventive/corrective actions. Prior to the start of any work "TAKE 5" and conduct a Last Minute Risk Assessment.	

PERSONAL PROTECTIVE EQUIPMENT (Required or to be worn as needed):				
☒ Safety Shoes	☒ Long Sleeves	☒ Safety Vest (Class 2)	☒ Hard Hat	☒ Hearing Protection
☒ Safety Glasses	☐ Safety Goggles	☒ Face Shield	☒ Nitrile Gloves	☐ PVC Gloves
☒ Leather Gloves	☐ Cut Resist. Gloves	☐ Fall Protection	☐ Fire Resistant Clothing	☐ Rubber Boots
☐ Insect/Animal Repellent	☐ Ivy Blocker/Cleaner	☒ Traffic Cones/Signs	☐ Life Vest/Jacket	
☐ Other:				

JOB STEPS	POTENTIAL HAZARDS	PREVENTATIVE / CORRECTIVE ACTION
99. Transport equipment to work area	66. Back Strain 67. Slips/ Trips/ Falls 68. Traffic 69. Cuts/abrasions from equipment 70. Contusions from dropped equipment	26. Use proper lifting techniuqes / Use wheeled transport 27. Minimize distance to work area / Have unobstructed path to work area / Follow good housekeeping procedures 28. Wear proper PPE (high visibility vest or clothing) 29. Wear proper PPE (leather gloves, long sleeves) 30. Wear proper PPE (safety shoes)
100. Assemble the dynamic cone penetrometer (DCP)	52. Pinching Hazard	18. Wear proper PPE (leather gloves) / Identify and avoid pinch points
101. Place DCP on the ground with pointed end down	31. Foot injuries	16. Wear proper PPE (safety shoes)
102. Lift hammer ot top of small cylinder and release without slamming the hammer against the top	1. Pinching Hazard 2. Back Strain	1. Wear proper PPE (leather gloves) / Indentify and avoid pinch points 2. Use proper lifting techqunies
103. All activities	156. Slips/ Trips/ Falls 157. Hand injuries, cuts or lacerations during manual handling of materials 158. Foot injuries 159. Back injuries 160. Traffic 161. Wildlife: Stray dogs, Mice/rats, Vectors (i.e. mosquitoes, bees, etc.)	163. Be aware of potential trip hazards / Follow good housekeeping procedures/ Mark significant hazards 164. Inspect for jagged/sharp edges, and rough or slippery surfaces / Keep fingers away from pinch points / Wipe off greasy, wet, slippery or dirty objects before handling / Wear leather/ cut-resistant gloves 165. Wear Langan approved safety shoes

JOB STEPS	POTENTIAL HAZARDS	PREVENTATIVE / CORRECTIVE ACTION
5. All activities (cont'd)	162. High Noise levels 163. Overhead hazards 164. Heat Stress/ Cold Stress 165. Eye Injuries	166. Use proper lifting techniques / Consider load location, task repetition, and load weigh when evaluating what is safe or unsafe to lift / Obtain assistance when possible 167. Wear high visibility clothing & vest / Use cones or signs to designate work area 168. Be aware of surroundings at all times, including the presence of wildlife/ Do not approach stray dogs / Carry/use dog/animal repellant / Use bug spray when needed 169. Wear hearing protection 170. Wear hard hat / Avoid areas were overhead hazards exist. 171. Wear proper attire for weather conditions (sunscreen or protective clothing in sunlight, layers for cold weather) / Drink plenty of fluids to avoid dehydration / Takes breaks as necessary to avoid heat/cold stress 172. Wear safety glasses
Additional items.		
Additional Items identified while in the field. (Delete row if not needed.)		

Print Name	Sign Name	Date
Prepared by:		
Reviewed by:		

LANGAN	Job Safety Analysis (JSA) Health and Safety
JSA Title: Geotechnical Drilling **JSA Number:** JSA014-01	 **S** – ***Stop,*** *what has changed?* **T** – ***Think*** *about the task* **E** – ***Evaluate*** *potential hazards* **P** – ***Plan*** *safe approach* **S** - ***Start*** *task /* ***Stop*** *& regroup*
A Job Safety Analysis (JSA) must identify all job steps required to complete the task, the potential hazards employees could be exposed to while performing the job step and the preventative/corrective actions required to reduce/mitigate the identified potential hazards. Employees must certify that they have either prepared the JSA or have reviewed the JSA and are aware of the potential hazards associated with this task and will follow the provided preventive/corrective actions. Prior to the start of any work "TAKE 5" and conduct a Last Minute Risk Assessment.	

PERSONAL PROTECTIVE EQUIPMENT (Required or to be worn as needed):				
☒ Safety Shoes	☒ Long Sleeves	☒ Safety Vest (Class 2)	☒ Hard Hat	☒ Hearing Protection
☒ Safety Glasses	☐ Safety Goggles	☒ Face Shield	☒ Nitrile Gloves	☐ PVC Gloves
☒ Leather Gloves	☐ Cut Resist. Gloves	☐ Fall Protection	☐ Fire Resistant Clothing	☐ Rubber Boots
☐ Insect/Animal Repellent	☐ Ivy Blocker/Cleaner	☐ Traffic Cones/Signs	☐ Life Vest/Jacket	
☒ Other: NomeX (as needed)				

JOB STEPS	POTENTIAL HAZARDS	PREVENTATIVE / CORRECTIVE ACTION
104. Transport equipment to work area	71. Back Strain 72. Slips/ Trips/ Falls 73. Traffic 74. Cuts/abrasions from equipment 75. Contusions from dropped equipment	31. Use proper lifting techniuqes / Use wheeled transport 32. Minimize distance to work area / Have unobstructed path to work area / Follow good housekeeping procedures 33. Wear proper PPE (high visibility vest or clothing) 34. Wear proper PPE (leather gloves, long sleeves) 35. Wear proper PPE (safety shoes)
105. Set-up HSA/SPT rig	53. Slips/ Trips/ Falls 54. Pinch Hazards 55. High noise levels 56. Clothing entanglement 57. Electrocution/falling equipment and debris from raising HSA/SPT rig mast 58. Carbon monoxide poisoning 59. HSA/SPT rig roll-over 60. HSA/SPT rig movement	19. Be aware of potential trip hazards / Follow good housekeeping procedures / Mark significant below-grade hazards (i.e. holes, trenches) with safety cones or spray paint 20. Wear proper PPE (leather gloves) 21. Wear proper PPE (hearing protection) 22. Wear proper attire for HSA/SPT rig (no loose clothing, strings, etc.) 23. Wear proper PPE (hard hats) / Be aware of locations at all times / Look up, down and around before raising mast / Check HSA/SPT drill rig mast for loose objects/debris before rasining 24. Stand upwind of rig engine 25. Do not move rig with mast raisied / Set stabilizers prior to raising mast / Inspect work area / If area appears unstable, the boring locations should be moved. 26. All field personnel should stay clear of rig while moving / Use a spotter when backing up the rig
106. Advance HSA/SPT rods, augers and casing below ground surface	32. Strain wrist/bruise palm 33. Pinched fingers 34. Back strain	17. Wear proper PPE (leather gloves) / Use proper technique for preparing rods / Use second person, if necessary 18. Wear proper PPE (leather gloves)

JOB STEPS	POTENTIAL HAZARDS	PREVENTATIVE / CORRECTIVE ACTION
107. Advance HSA/SPT rods, augers and casing below ground surface (cont'd)	35. Clothing entanglement 36. Carbon monoxide poisoning 37. Bruised/Broken toes/feet 38. High noise levels	19. Use proper lifting techniques / Obtain assistance if needed 20. Wear proper attire for HSA/SPT rig (no loose clothing, strings, etc.) 21. Stand upwind of the rig 22. Wear proper PPE (safety shoes) 23. Wear proper PPE (hearing protection)
108. Remove and open split spoon	28. Pinched fingers 29. Cuts/lacerations 30. Skin contact with contaminated soil and groundwater	1. Wear proper PPE (nitrile and leather gloves) 2. Wear proper PPE (leather gloves) 3. Wear proper PPE (nitrile gloves, safety glasses)
109. Repeat steps 3 and 4 until desired depth is reached	5. See steps 3 and 4	1. See steps 3 and 4
110. Remove HSA/SPT rods, augers and casing and place in storage rack	1. Clothing entanglement 2. Back strain 3. Pinched fingers 4. Carbon monoxide poisoning 5. High noise levels	1. Wear proper attire for HSA/SPT rig (no loose clothing, strings, etc.) 2. Use proper lifting techniques / Obtain assistance if needed 3. Wear proper PPE (leather gloves) 4. Stand upwind of rig engine 5. Wear proper PPE (hearing protection)
111. Tremie-grout borehole with a cement-bentonite grout mixture	1. Splash cement/bentonite grout on face/eyes 2. Back strain 3. Pinched fingers	1. Wear proper PPE (safety glasses) 2. Use proper lifting techniques / Obtain assistance if needed 3. Wear proper PPE (nitrile gloves, leather gloves)
112. Decontaminate equipment	1. Contact with potentially impacted material 2. Contact with sharp pieces of equipment	1. Wear proper PPE (safety glasses, nitrile gloves) 2. Wear proper PPE (leather gloves)
113. Patch soil boring location to return to pre-existing conditions (i.e. concrete, asphalt, grass)	1. Cuts/lacerations 2. Splashed concrete on face/eyes 3. Hammer fingers/hands when patching asphalt	1. Wear proper PPE (leather gloves) / Use scissors for cutting 2. Use proper PPE (safety glasses) 3. Be aware of hands/fingers during hammering / Wear proper PPE (leather gloves)
114. All activities	166. Slips/ Trips/ Falls 167. Hand injuries, cuts or lacerations during manual handling of materials 168. Foot injuries 169. Back injuries 170. Traffic 171. Wildlife: Stray dogs, Mice/rats, Vectors (i.e. mosquitoes, bees, etc.) 172. High Noise levels 173. Overhead hazards 174. Heat Stress/ Cold Stress 175. Eye Injuries	173. Be aware of potential trip hazards / Follow good housekeeping procedures/ Mark significant hazards 174. Inspect for jagged/sharp edges, and rough or slippery surfaces / Keep fingers away from pinch points / Wipe off greasy, wet, slippery or dirty objects before handling / Wear leather/ cut-resistant gloves 175. Wear Langan approved safety shoes 176. Use proper lifting techniques / Consider load location, task repetition, and load weigh when evaluating what is safe or unsafe to lift / Obtain assistance when possible 177. Wear high visibility clothing & vest / Use cones or signs to designate work area 178. Be aware of surroundings at all times, including the presence of wildlife/ Do not approach stray dogs / Carry/use dog/animal repellant / Use bug spray when needed 179. Wear hearing protection 180. Wear hard hat / Avoid areas were overhead hazards exist.

JOB STEPS	POTENTIAL HAZARDS	PREVENTATIVE / CORRECTIVE ACTION
		181. Wear proper attire for weather conditions (sunscreen or protective clothing in sunlight, layers for cold weather) / Drink plenty of fluids to avoid dehydration / Takes breaks as necessary to avoid heat/cold stress 182. Wear safety glasses
Additional items.		
Additional Items identified while in the field. (Delete row if not needed.)		

Print Name	Sign Name	Date
Prepared by:		
Reviewed by:		

ATTACHMENT H

TAILGATE SAFETY BRIEFING FORM

LANGAN TAILGATE SAFETY BRIEFING

Date:_____ Time: _____

Leader:_____ Location:_____

Work Task:

_____

_____

SAFETY TOPICS (*provide some detail of discussion points*)

Chemical Exposure Hazards and Control:_____

_____

Physical Hazards and Control: _____

Air Monitoring: _____

PPE: _____

_____

Communications:_____

Safe Work Practices: _____

_____

Emergency Response: _____

Hospital/Medical Center Location: _____

Phone Nos.: _____

Other: _____

FOR FOLLOW-UP (the issues, responsibilities, due dates, etc.**)**

_____

_____

_____

ATTENDEES


PRINT NAME	COMPANY	SIGNATURE


APPENDIX C


ENVIRONMENTAL FOOTPRINT SUMMARY


Sustainable Remediation - Environmental Footprint Summary - Track 1


Phase	Activities	GHG Emissions	Total Energy Used	Water Consumption	Electricity Usage	Onsite NOx Emissions	Onsite SOx Emissions	Onsite PM10 Emissions	Total NOx Emissions	Total SOx Emissions	Total PM10 Emissions	Accident Risk Fatality	Accident Risk Injury
		metric ton	MMBTU	gallons	MWH	metric ton	metric ton	metric ton	metric ton	metric ton	metric ton		
Site Preparation	Consumables	0.00	5.9E-02	NA	NA	NA	NA	NA	1.3E-05	1.6E-05	6.3E-06	NA	NA
	Transportation-Personnel	0.59	7.4E+00	NA	NA	NA	NA	NA	2.0E-04	7.2E-05	4.1E-05	1.7E-05	1.4E-03
	Transportation-Equipment	0.00	0.0E+00	NA	NA	NA	NA	NA	0.0E+00	0.0E+00	0.0E+00	0.0E+00	0.0E+00
	Equipment Use and Misc	27.88	4.2E+02	2.9E+03	0.0E+00	4.1E-02	1.0E-02	3.7E-03	1.5E-01	8.9E-02	1.3E-02	1.1E-04	2.9E-02
	Residual Handling	37.54	6.1E+02	NA	NA	0.0E+00	0.0E+00	0.0E+00	1.2E-01	6.1E-02	3.3E-01	4.3E-05	3.4E-03
	Sub-Total	66.01	1.04E+03	2.90E+03	0.00E+00	4.13E-02	9.98E-03	3.68E-03	2.68E-01	1.50E-01	3.40E-01	1.71E-04	3.37E-02
RAWP Implementation	Consumables	116.87	1.6E+03	NA	NA	NA	NA	NA	3.4E-01	5.7E-01	1.1E-01	NA	NA
	Transportation-Personnel	2.20	2.7E+01	NA	NA	NA	NA	NA	7.4E-04	3.8E-04	1.5E-04	4.1E-05	3.3E-03
	Transportation-Equipment	0.00	0.0E+00	NA	NA	NA	NA	NA	0.0E+00	0.0E+00	0.0E+00	0.0E+00	0.0E+00
	Equipment Use and Misc	47.04	7.5E+02	8.6E+06	1.7E+00	1.9E-01	4.5E-02	2.0E-02	2.9E-01	1.2E-01	3.0E-02	2.7E-05	1.3E-02
	Residual Handling	357.50	6.5E+03	NA	NA	0.0E+00	0.0E+00	0.0E+00	1.7E+00	9.0E-01	4.8E+00	1.8E-04	1.4E-02
	Sub-Total	523.61	8.86E+03	8.63E+06	1.66E+00	1.87E-01	4.53E-02	2.00E-02	2.32E+00	1.59E+00	4.94E+00	2.43E-04	2.99E-02
Site Management	Consumables	0.00	0.0E+00	NA	NA	NA	NA	NA	0.0E+00	0.0E+00	0.0E+00	NA	NA
	Transportation-Personnel	0.00	0.0E+00	NA	NA	NA	NA	NA	0.0E+00	0.0E+00	0.0E+00	0.0E+00	0.0E+00
	Transportation-Equipment	0.00	0.0E+00	NA	NA	NA	NA	NA	0.0E+00	0.0E+00	0.0E+00	0.0E+00	0.0E+00
	Equipment Use and Misc	0.00	0.0E+00	0.0E+00	0.0E+00	0.0E+00	0.0E+00	0.0E+00	0.0E+00	0.0E+00	0.0E+00	0.0E+00	0.0E+00
	Residual Handling	0.00	0.0E+00	NA	NA	0.0E+00	0.0E+00	0.0E+00	0.0E+00	0.0E+00	0.0E+00	0.0E+00	0.0E+00
	Sub-Total	0.00	0.00E+00	0.00E+00	0.00E+00	0.00E+00	0.00E+00	0.00E+00	0.00E+00	0.00E+00	0.00E+00	0.00E+00	0.00E+00
Total		**5.9E+02**	**9.9E+03**	**8.6E+06**	**1.7E+00**	**2.3E-01**	**5.5E-02**	**2.4E-02**	**2.6E+00**	**1.7E+00**	**5.3E+00**	**4.1E-04**	**6.4E-02**

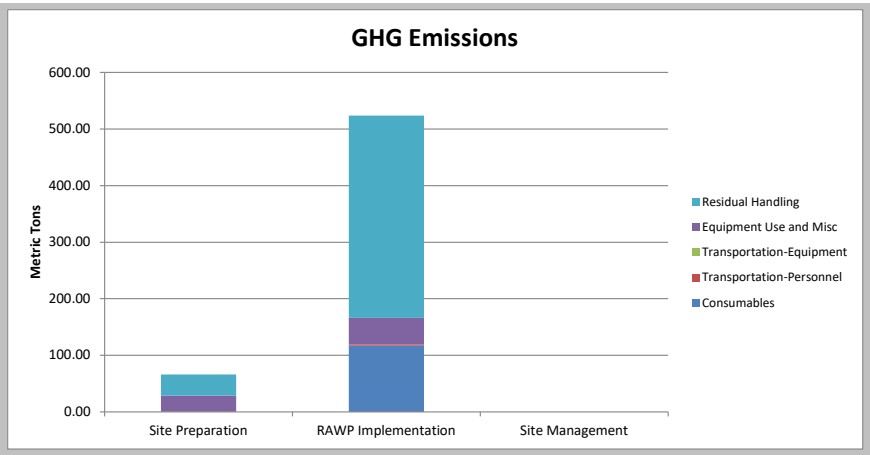

GHG Emissions
Metric Tons
600.00
500.00
400.00
300.00
200.00
100.00
0.00
Site Preparation
RAWP Implementation
Site Management
Residual Handling
Equipment Use and Misc
Transportation-Equipment
Transportation-Personnel
Consumables

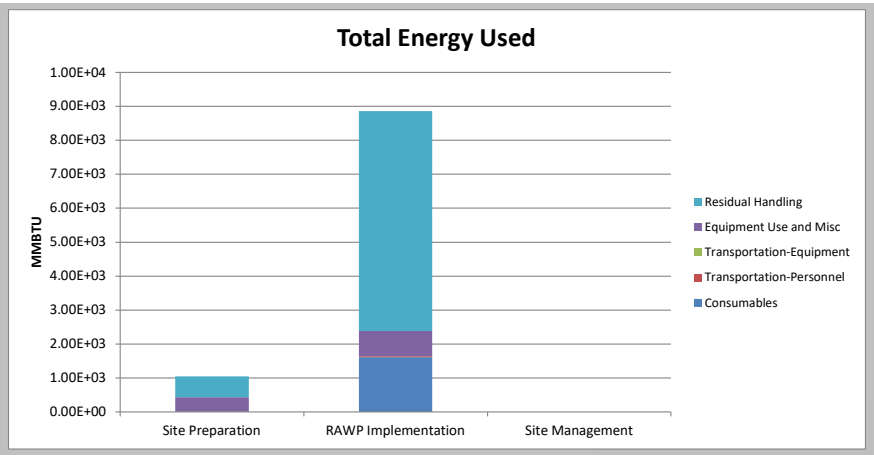

Total Energy Used
MMBTU
1.00E+04
9.00E+03
8.00E+03
7.00E+03
6.00E+03
5.00E+03
4.00E+03
3.00E+03
2.00E+03
1.00E+03
0.00E+00
Site Preparation
RAWP Implementation
Site Management
Residual Handling
Equipment Use and Misc
Transportation-Equipment
Transportation-Personnel
Consumables

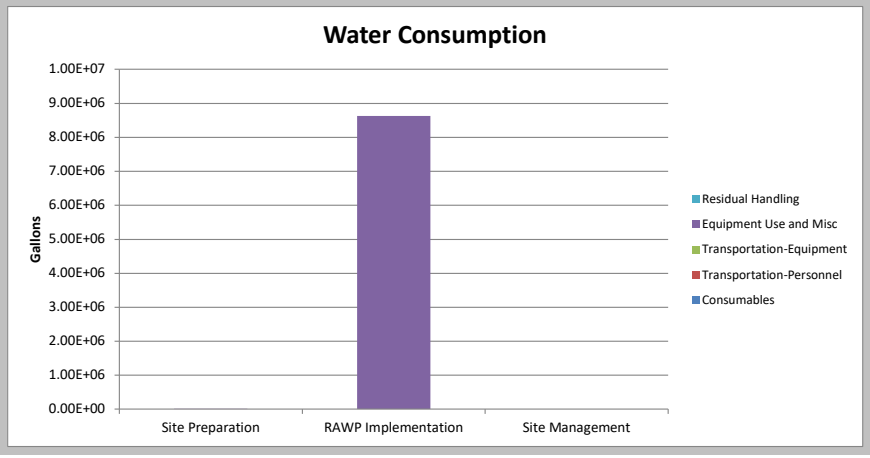

Water Consumption
Gallons
1.00E+07
9.00E+06
8.00E+06
7.00E+06
6.00E+06
5.00E+06
4.00E+06
3.00E+06
2.00E+06
1.00E+06
0.00E+00
Site Preparation
RAWP Implementation
Site Management
Residual Handling
Equipment Use and Misc
Transportation-Equipment
Transportation-Personnel
Consumables

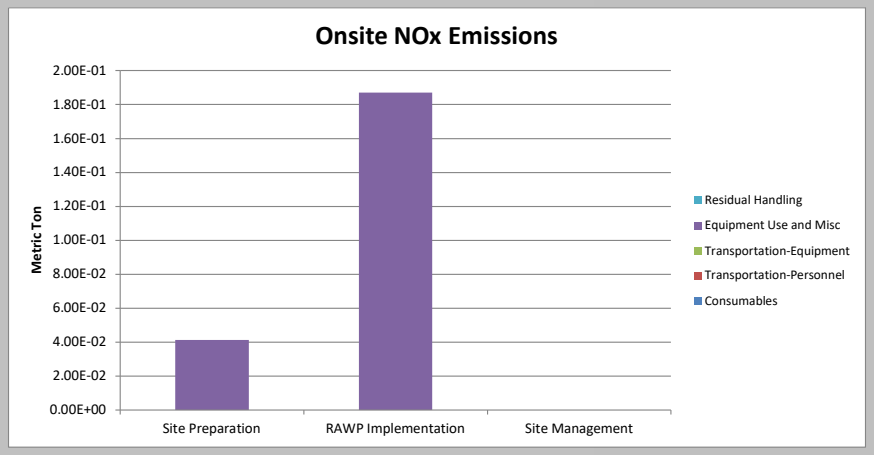

Onsite NOx Emissions
Metric Ton
2.00E-01
1.80E-01
1.60E-01
1.40E-01
1.20E-01
1.00E-01
8.00E-02
6.00E-02
4.00E-02
2.00E-02
0.00E+00
Site Preparation
RAWP Implementation
Site Management
Residual Handling
Equipment Use and Misc
Transportation-Equipment
Transportation-Personnel
Consumables

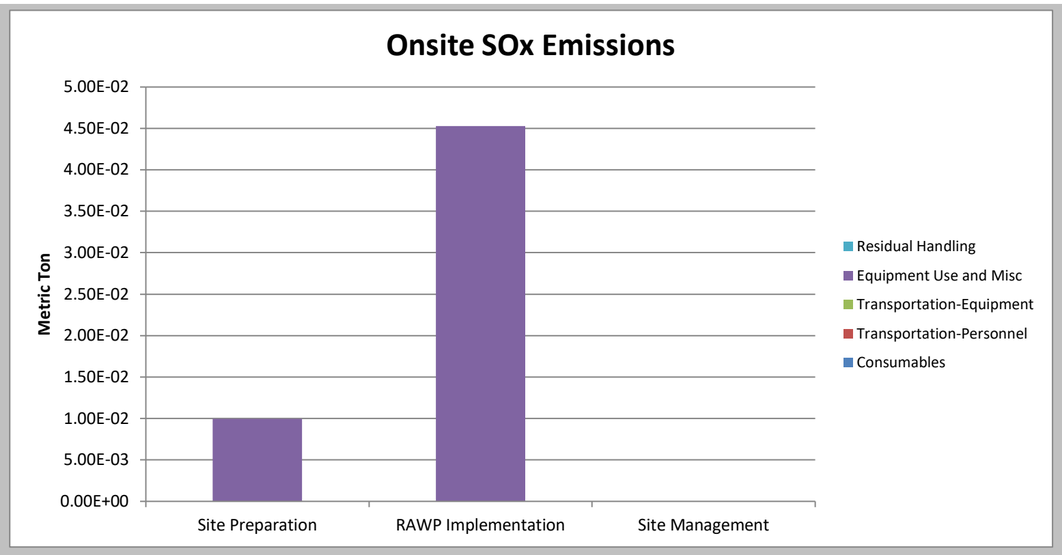

Onsite SOx Emissions
Metric Ton
5.00E-02
4.50E-02
4.00E-02
3.50E-02
3.00E-02
2.50E-02
2.00E-02
1.50E-02
1.00E-02
5.00E-03
0.00E+00
Site Preparation
RAWP Implementation
Site Management
Residual Handling
Equipment Use and Misc
Transportation-Equipment
Transportation-Personnel
Consumables

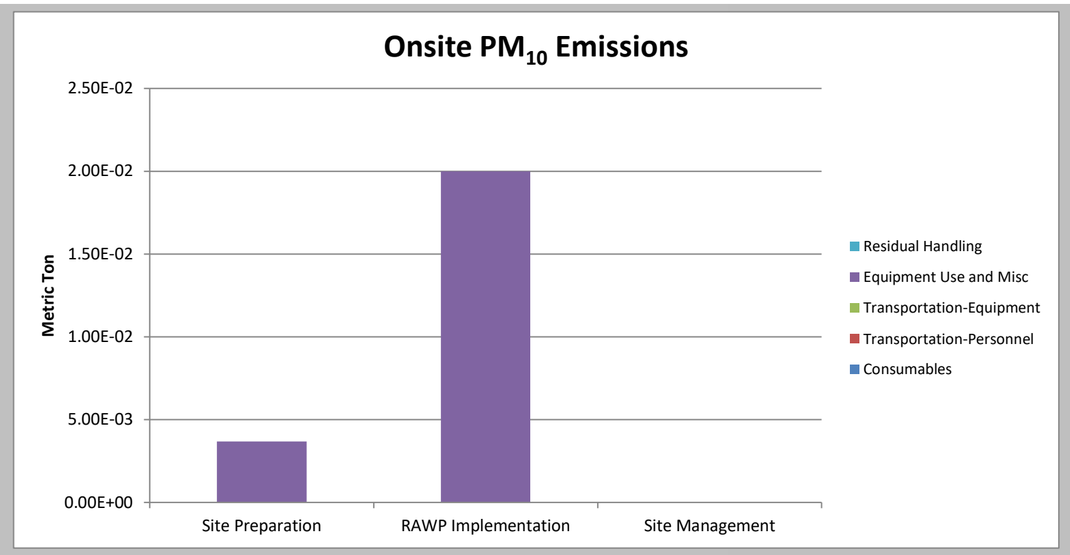

Onsite PM10 Emissions
Metric Ton
2.50E-02
2.00E-02
1.50E-02
1.00E-02
5.00E-03
0.00E+00
Site Preparation
RAWP Implementation
Site Management
Residual Handling
Equipment Use and Misc
Transportation-Equipment
Transportation-Personnel
Consumables

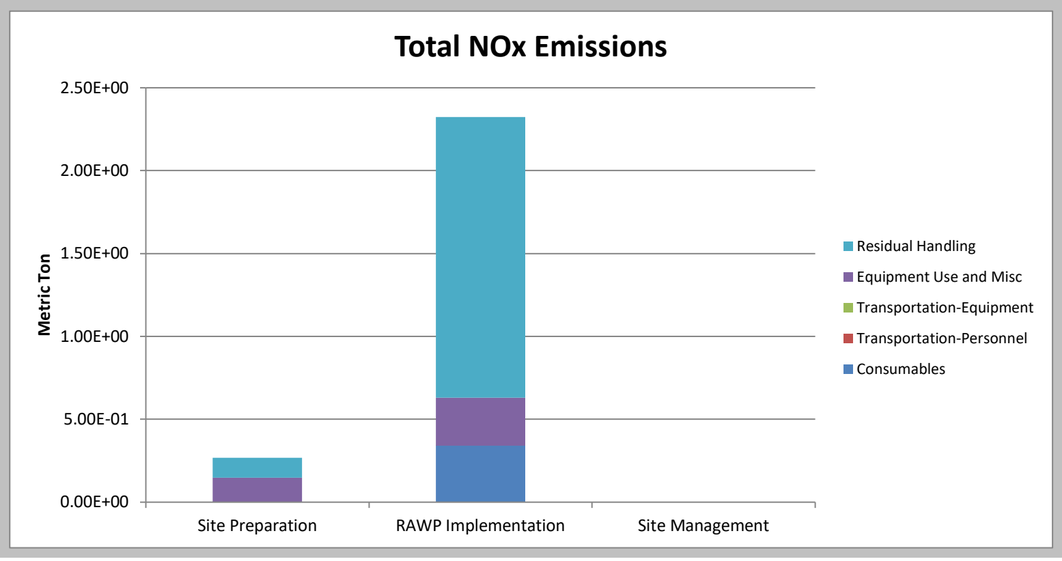

Total NOx Emissions
Metric Ton
2.50E+00
2.00E+00
1.50E+00
1.00E+00
5.00E-01
0.00E+00
Site Preparation
RAWP Implementation
Site Management
Residual Handling
Equipment Use and Misc
Transportation-Equipment
Transportation-Personnel
Consumables

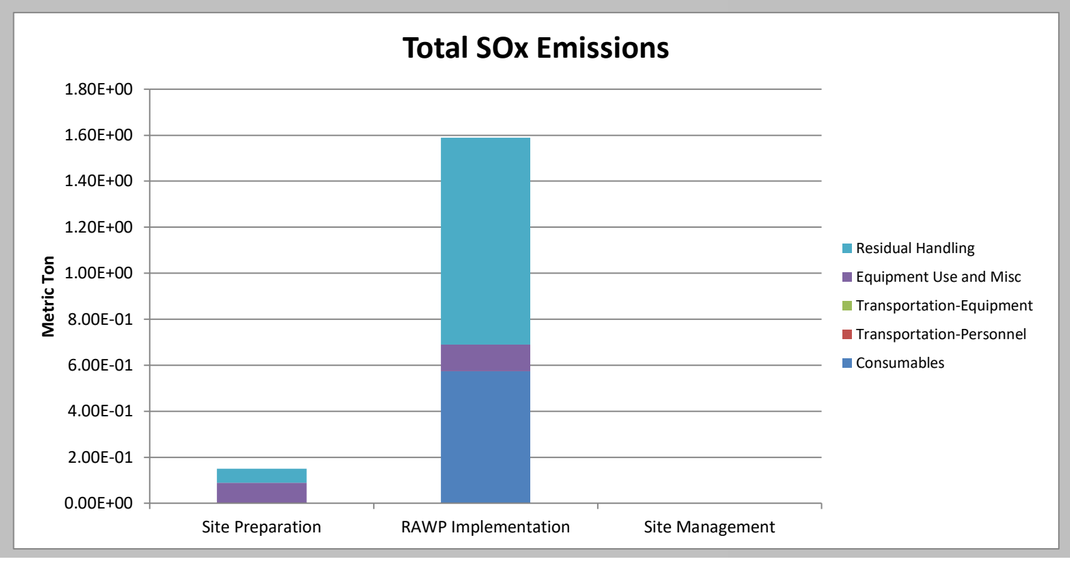

Total SOx Emissions
Metric Ton
1.80E+00
1.60E+00
1.40E+00
1.20E+00
1.00E+00
8.00E-01
6.00E-01
4.00E-01
2.00E-01
0.00E+00
Site Preparation
RAWP Implementation
Site Management
Residual Handling
Equipment Use and Misc
Transportation-Equipment
Transportation-Personnel
Consumables

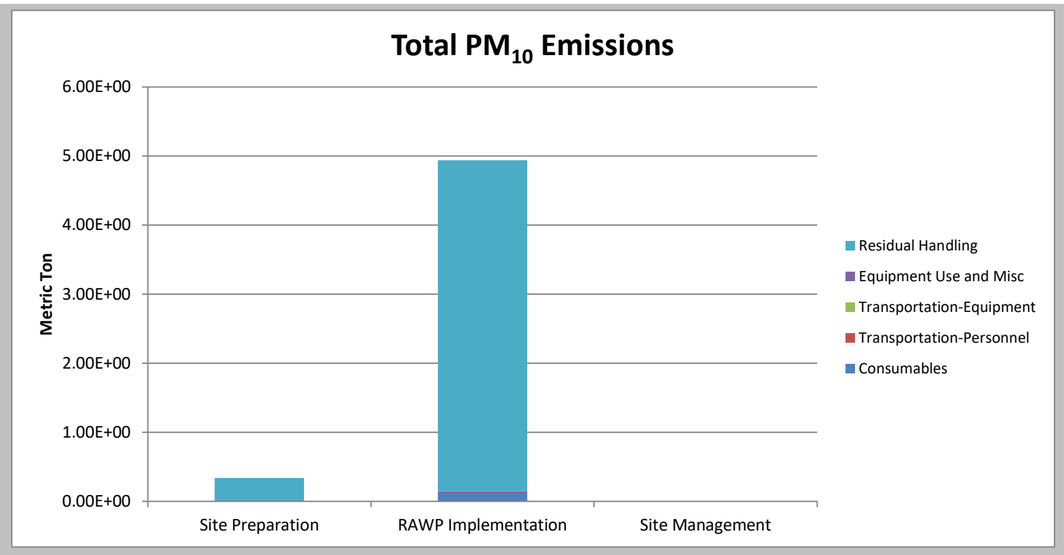

Total PM10 Emissions
Metric Ton
6.00E+00
5.00E+00
4.00E+00
3.00E+00
2.00E+00
1.00E+00
0.00E+00
Site Preparation
RAWP Implementation
Site Management
Residual Handling
Equipment Use and Misc
Transportation-Equipment
Transportation-Personnel
Consumables

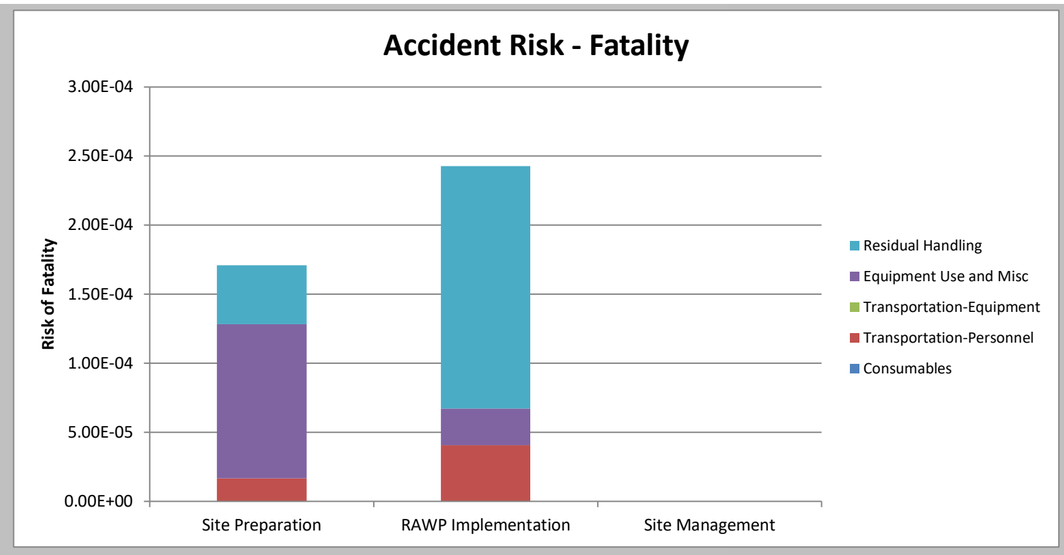

Accident Risk - Fatality
Risk of Fatality
3.00E-04
2.50E-04
2.00E-04
1.50E-04
1.00E-04
5.00E-05
0.00E+00
Site Preparation
RAWP Implementation
Site Management
Residual Handling
Equipment Use and Misc
Transportation-Equipment
Transportation-Personnel
Consumables

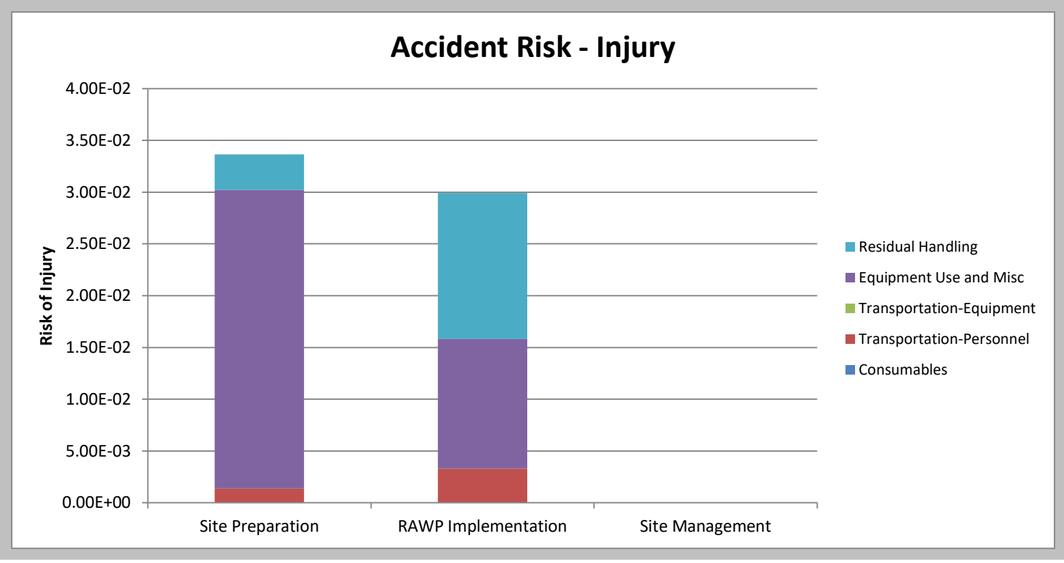

Accident Risk - Injury
Risk of Injury
4.00E-02
3.50E-02
3.00E-02
2.50E-02
2.00E-02
1.50E-02
1.00E-02
5.00E-03
0.00E+00
Site Preparation
RAWP Implementation
Site Management
Residual Handling
Equipment Use and Misc
Transportation-Equipment
Transportation-Personnel
Consumables

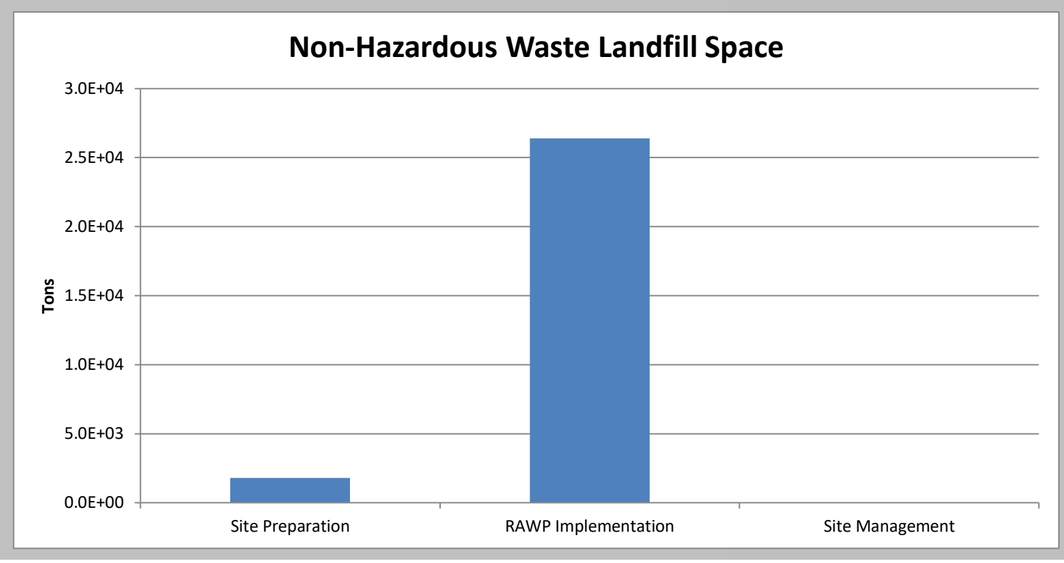
Non-Hazardous Waste Landfill Space
Tons
3.0E+04
2.5E+04
2.0E+04
1.5E+04
1.0E+04
5.0E+03
0.0E+00
Site Preparation
RAWP Implementation
Site Management

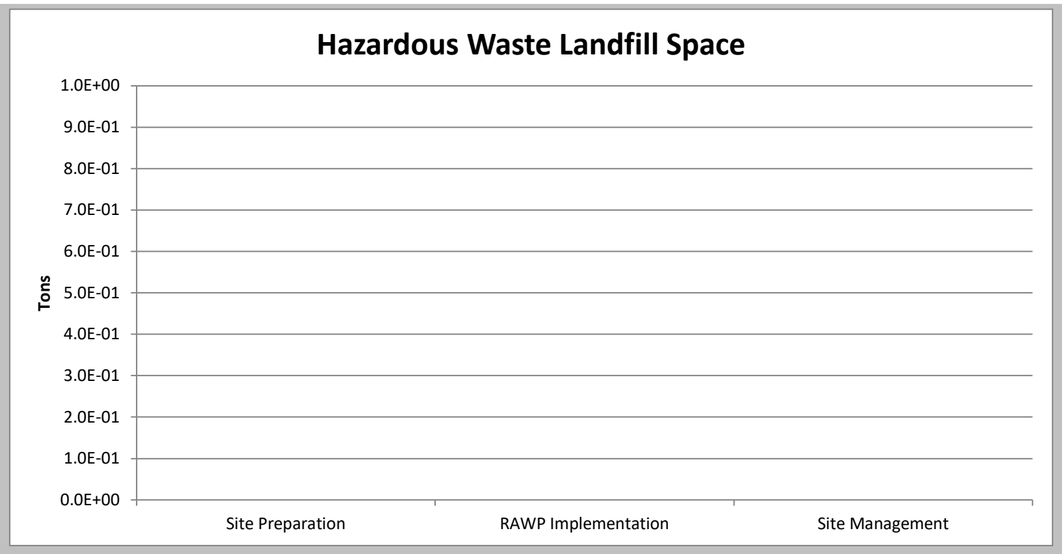
Hazardous Waste Landfill Space
Tons
1.0E+00
9.0E-01
8.0E-01
7.0E-01
6.0E-01
5.0E-01
4.0E-01
3.0E-01
2.0E-01
1.0E-01
0.0E+00
Site Preparation
RAWP Implementation
Site Management

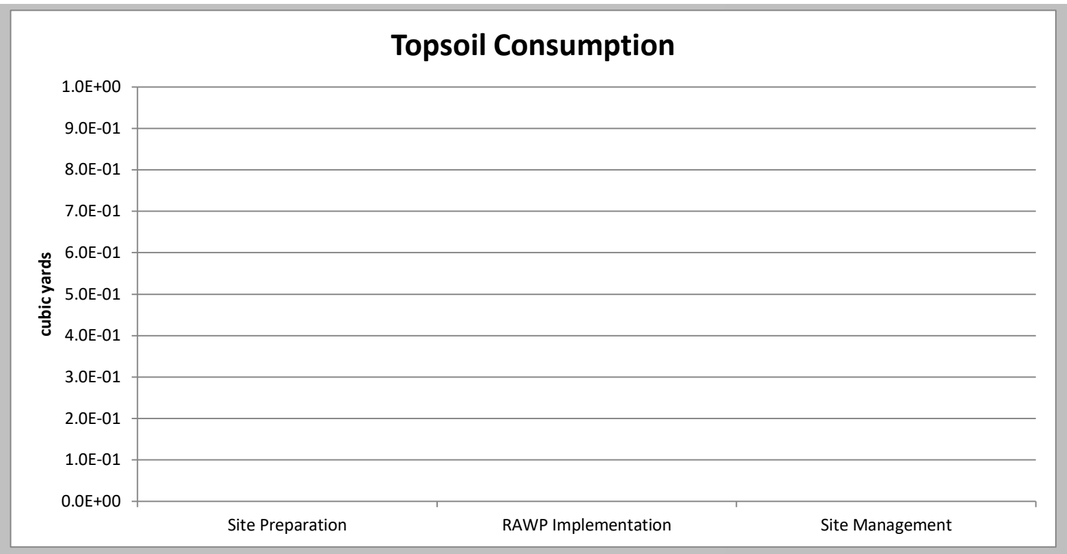
Topsoil Consumption
cubic yards
1.0E+00
9.0E-01
8.0E-01
7.0E-01
6.0E-01
5.0E-01
4.0E-01
3.0E-01
2.0E-01
1.0E-01
0.0E+00
Site Preparation
RAWP Implementation
Site Management

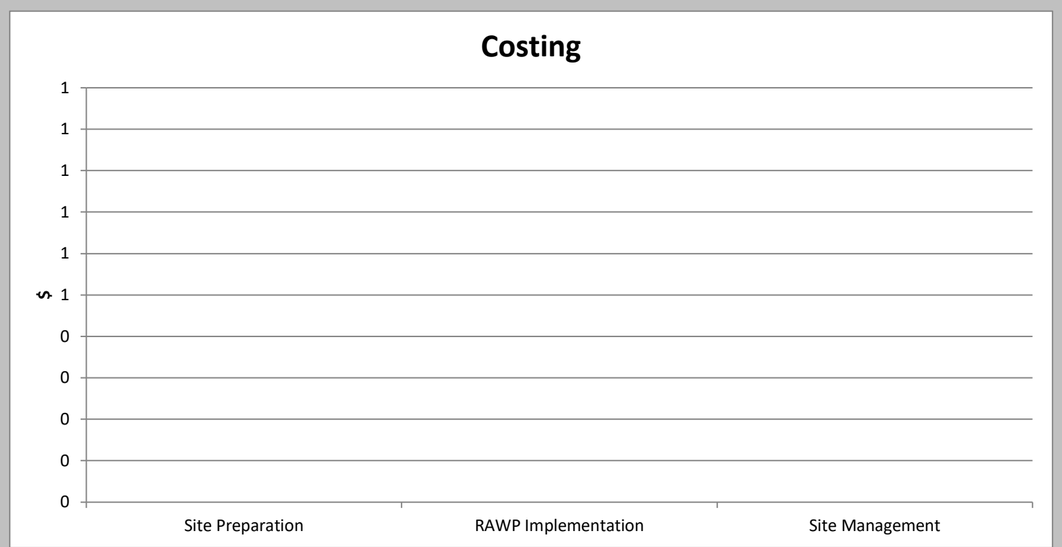

Costing
$
1
1
1
1
1
1
0
0
0
0
0
Site Preparation
RAWP Implementation
Site Management

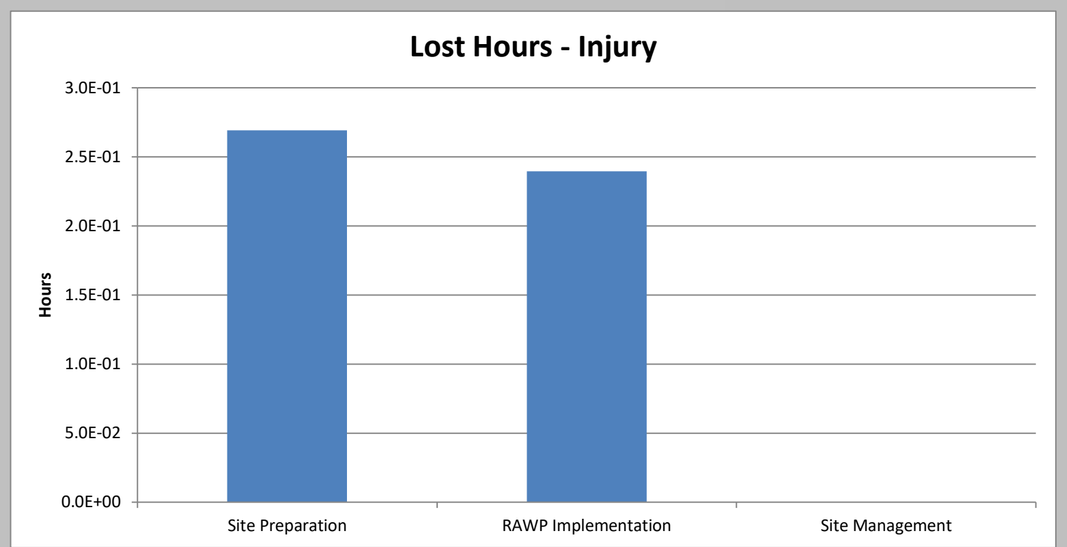

Lost Hours - Injury
Hours
3.0E-01
2.5E-01
2.0E-01
1.5E-01
1.0E-01
5.0E-02
0.0E+00
Site Preparation
RAWP Implementation
Site Management


Sustainable Remediation - Environmental Footprint Summary - Track 2


Phase	Activities	GHG Emissions	Total Energy Used	Water Consumption	Electricity Usage	Onsite NOx Emissions	Onsite SOx Emissions	Onsite PM10 Emissions	Total NOx Emissions	Total SOx Emissions	Total PM10 Emissions	Accident Risk Fatality	Accident Risk Injury
		metric ton	MMBTU	gallons	MWH	metric ton	metric ton	metric ton	metric ton	metric ton	metric ton		
Site Preparation	Consumables	0.00	5.9E-02	NA	NA	NA	NA	NA	1.3E-05	1.6E-05	6.3E-06	NA	NA
	Transportation-Personnel	0.59	7.4E+00	NA	NA	NA	NA	NA	2.0E-04	7.2E-05	4.1E-05	1.7E-05	1.4E-03
	Transportation-Equipment	0.00	0.0E+00	NA	NA	NA	NA	NA	0.0E+00	0.0E+00	0.0E+00	0.0E+00	0.0E+00
	Equipment Use and Misc	27.73	4.2E+02	2.9E+03	0.0E+00	4.0E-02	9.8E-03	3.6E-03	1.5E-01	8.9E-02	1.3E-02	1.1E-04	2.8E-02
	Residual Handling	37.54	6.1E+02	NA	NA	0.0E+00	0.0E+00	0.0E+00	1.2E-01	6.1E-02	3.3E-01	4.3E-05	3.4E-03
	Sub-Total	65.86	1.04E+03	2.90E+03	0.00E+00	3.99E-02	9.83E-03	3.55E-03	2.66E-01	1.50E-01	3.40E-01	1.69E-04	3.33E-02
RAWP Implementation	Consumables	49.90	7.1E+02	NA	NA	NA	NA	NA	1.4E-01	2.4E-01	4.7E-02	NA	NA
	Transportation-Personnel	2.20	2.7E+01	NA	NA	NA	NA	NA	7.4E-04	3.8E-04	1.5E-04	4.1E-05	3.3E-03
	Transportation-Equipment	0.00	0.0E+00	NA	NA	NA	NA	NA	0.0E+00	0.0E+00	0.0E+00	0.0E+00	0.0E+00
	Equipment Use and Misc	58.67	8.7E+02	2.7E+04	1.7E+03	7.4E-02	1.8E-02	1.2E-02	3.0E-01	1.9E-01	3.2E-02	1.9E-05	1.0E-02
	Residual Handling	107.32	2.0E+03	NA	NA	0.0E+00	0.0E+00	0.0E+00	5.1E-01	2.7E-01	1.4E+00	5.3E-05	4.3E-03
	Sub-Total	218.09	3.57E+03	2.66E+04	1.66E+03	7.42E-02	1.81E-02	1.22E-02	9.54E-01	6.97E-01	1.52E+00	1.13E-04	1.80E-02
Post-Remediation Monitoring	Consumables	0.00	0.0E+00	NA	NA	NA	NA	NA	0.0E+00	0.0E+00	0.0E+00	NA	NA
	Transportation-Personnel	0.20	2.5E+00	NA	NA	NA	NA	NA	7.2E-05	2.5E-06	1.5E-05	4.0E-06	3.2E-04
	Transportation-Equipment	0.00	0.0E+00	NA	NA	NA	NA	NA	0.0E+00	0.0E+00	0.0E+00	0.0E+00	0.0E+00
	Equipment Use and Misc	4.08	5.8E+01	1.3E+02	0.0E+00	0.0E+00	0.0E+00	0.0E+00	2.0E-02	1.5E-02	1.6E-03	3.6E-07	4.4E-04
	Residual Handling	0.07	9.6E-01	NA	NA	0.0E+00	0.0E+00	0.0E+00	2.3E-05	4.1E-07	2.1E-06	4.1E-07	3.3E-05
	Sub-Total	4.35	6.18E+01	1.30E+02	0.00E+00	0.00E+00	0.00E+00	0.00E+00	1.97E-02	1.47E-02	1.65E-03	4.76E-06	7.94E-04
Site Management	Consumables	0.00	0.0E+00	NA	NA	NA	NA	NA	0.0E+00	0.0E+00	0.0E+00	NA	NA
	Transportation-Personnel	0.00	4.9E-02	NA	NA	NA	NA	NA	3.8E-07	5.4E-06	5.8E-08	1.3E-08	1.7E-06
	Transportation-Equipment	0.00	0.0E+00	NA	NA	NA	NA	NA	0.0E+00	0.0E+00	0.0E+00	0.0E+00	0.0E+00
	Equipment Use and Misc	0.98	1.2E+01	0.0E+00	0.0E+00	1.1E-03	1.6E-04	6.6E-03	1.6E-03	4.5E-04	6.7E-03	1.8E-08	2.2E-05
	Residual Handling	0.00	0.0E+00	NA	NA	0.0E+00	0.0E+00	0.0E+00	0.0E+00	0.0E+00	0.0E+00	0.0E+00	0.0E+00
	Sub-Total	0.99	1.20E+01	0.00E+00	0.00E+00	1.07E-03	1.56E-04	6.58E-03	1.64E-03	4.60E-04	6.67E-03	3.08E-08	2.37E-05
Total		**2.9E+02**	**4.7E+03**	**3.0E+04**	**1.7E+03**	**1.2E-01**	**2.8E-02**	**2.2E-02**	**1.2E+00**	**8.6E-01**	**1.9E+00**	**2.9E-04**	**5.2E-02**


Remedial Alternative Phase	Non-Hazardous Waste Landfill Space	Hazardous Waste Landfill Space	Topsoil Consumption	Costing	Lost Hours - Injury	Percent electricity from renewable sources	Total Cost with Footprint Reduction
	tons	tons	cubic yards	$		%	
Site Preparation	1.8E+03	0.0E+00	0.0E+00	0	2.7E-01	0.0%	$0
RAWP Implementation	8.0E+03	0.0E+00	1.2E+04	0	1.4E-01	0.0%	
Post-Remediation	0.0E+00	0.0E+00	0.0E+00	0	6.4E-03	0.0%	
Site Management	0.0E+00	0.0E+00	0.0E+00	0	1.9E-04	0.0%	
Total	9.8E+03	0.0E+00	1.2E+04	$0	4.2E-01	0.0%	

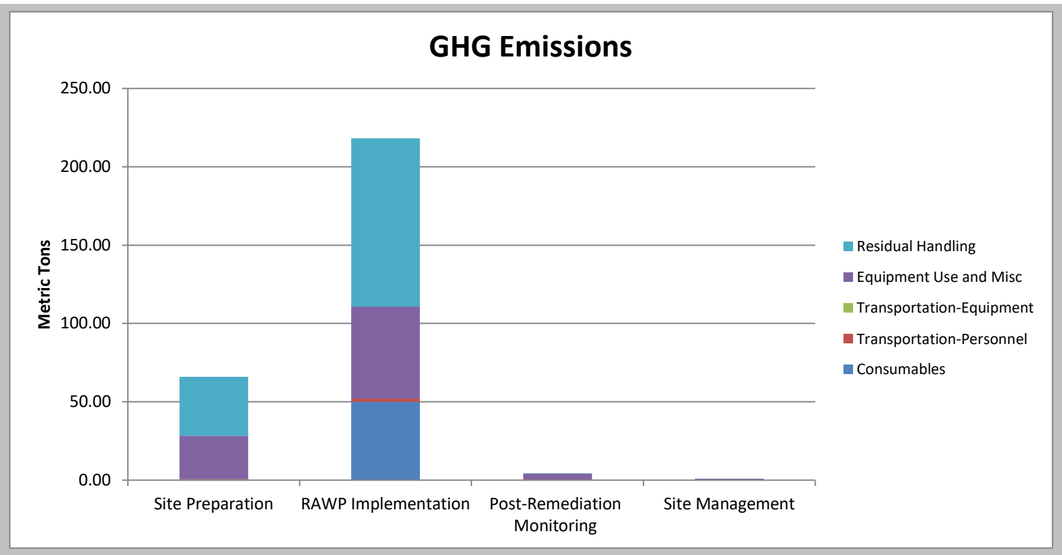

GHG Emissions
Metric Tons
250.00
200.00
150.00
100.00
50.00
0.00
Site Preparation
RAWP Implementation
Post-Remediation Monitoring
Site Management
Residual Handling
Equipment Use and Misc
Transportation-Equipment
Transportation-Personnel
Consumables

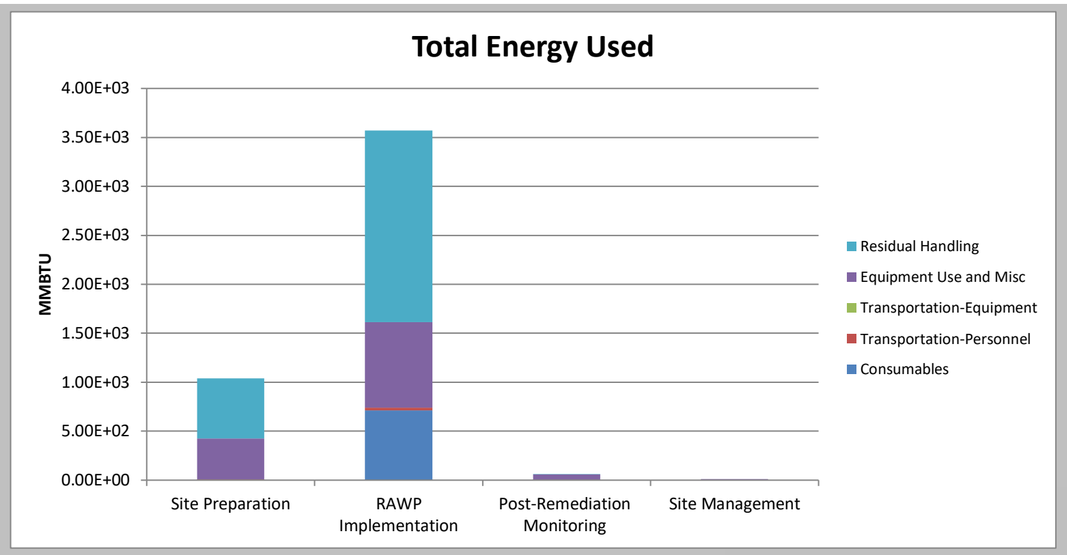

Total Energy Used
MMBTU
4.00E+03
3.50E+03
3.00E+03
2.50E+03
2.00E+03
1.50E+03
1.00E+03
5.00E+02
0.00E+00
Site Preparation
RAWP Implementation
Post-Remediation Monitoring
Site Management
Residual Handling
Equipment Use and Misc
Transportation-Equipment
Transportation-Personnel
Consumables

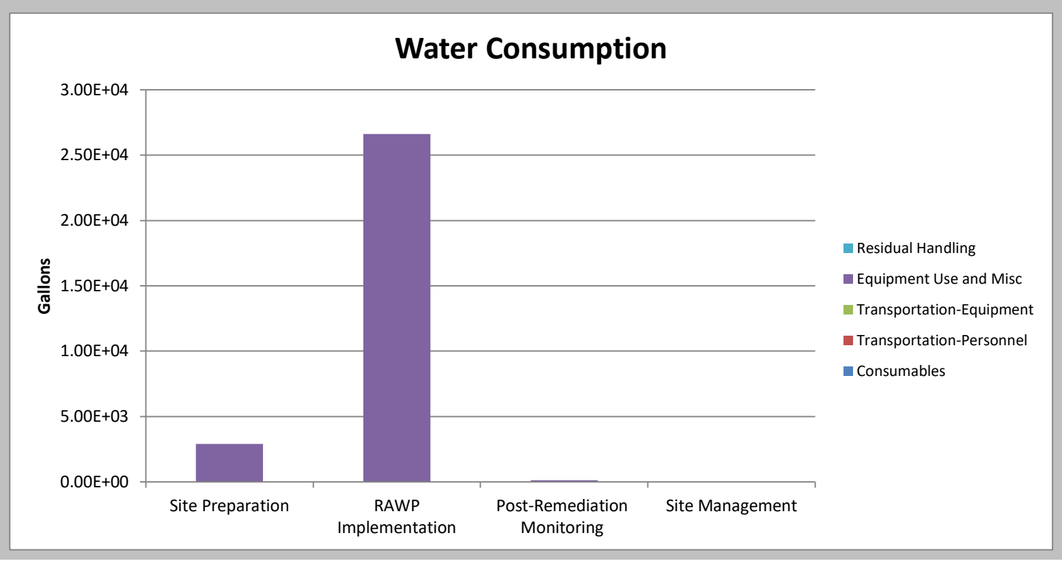

Water Consumption
Gallons
3.00E+04
2.50E+04
2.00E+04
1.50E+04
1.00E+04
5.00E+03
0.00E+00
Site Preparation
RAWP Implementation
Post-Remediation Monitoring
Site Management
Residual Handling
Equipment Use and Misc
Transportation-Equipment
Transportation-Personnel
Consumables

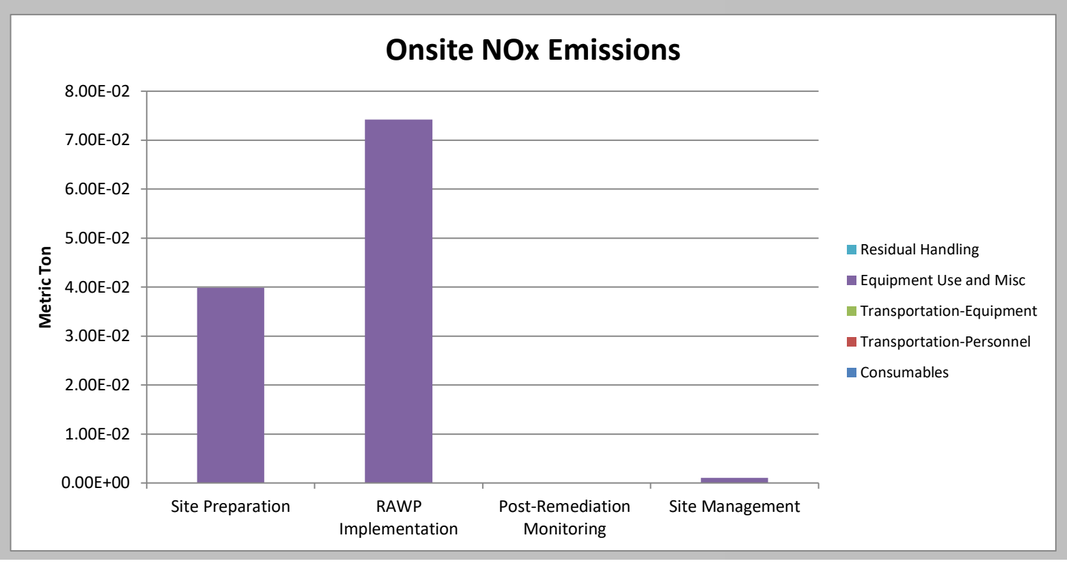
Onsite NOx Emissions
Metric Ton
8.00E-02
7.00E-02
6.00E-02
5.00E-02
4.00E-02
3.00E-02
2.00E-02
1.00E-02
0.00E+00
Site Preparation
RAWP Implementation
Post-Remediation Monitoring
Site Management
Residual Handling
Equipment Use and Misc
Transportation-Equipment
Transportation-Personnel
Consumables

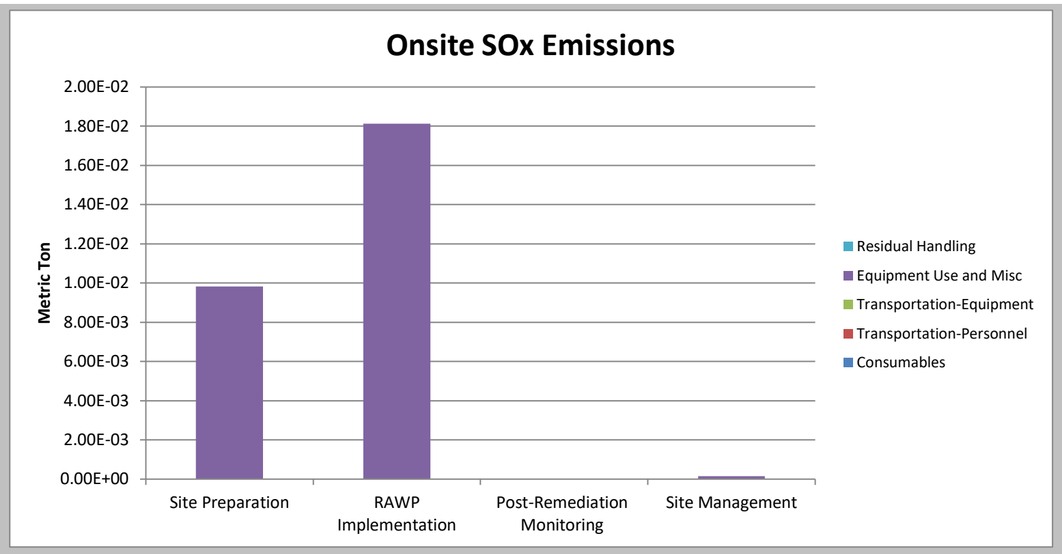

Onsite SOx Emissions
Metric Ton
2.00E-02
1.80E-02
1.60E-02
1.40E-02
1.20E-02
1.00E-02
8.00E-03
6.00E-03
4.00E-03
2.00E-03
0.00E+00
Site Preparation
RAWP Implementation
Post-Remediation Monitoring
Site Management
Residual Handling
Equipment Use and Misc
Transportation-Equipment
Transportation-Personnel
Consumables

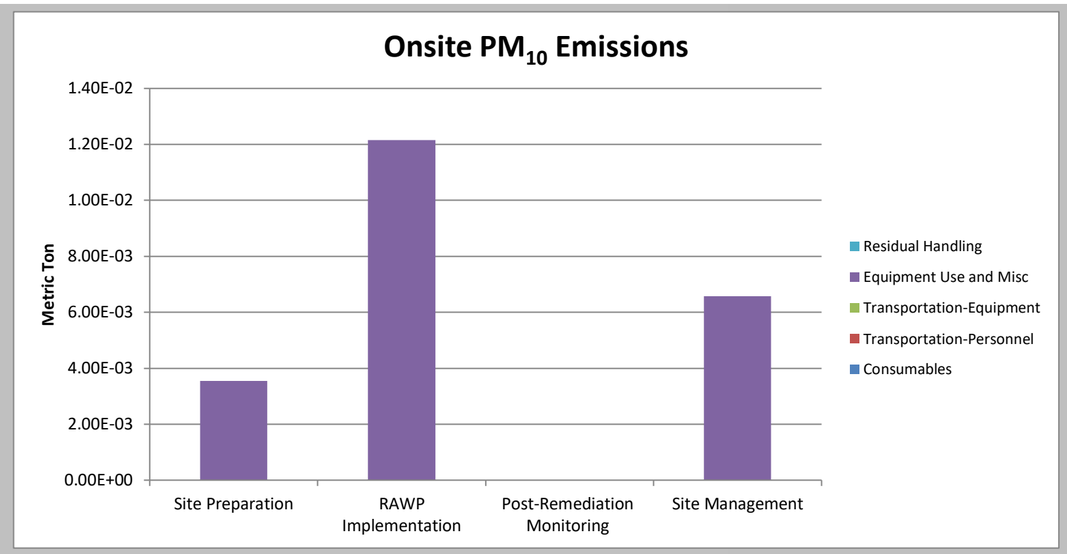
Onsite PM10 Emissions
Metric Ton
1.40E-02
1.20E-02
1.00E-02
8.00E-03
6.00E-03
4.00E-03
2.00E-03
0.00E+00
Site Preparation
RAWP Implementation
Post-Remediation Monitoring
Site Management
Residual Handling
Equipment Use and Misc
Transportation-Equipment
Transportation-Personnel
Consumables

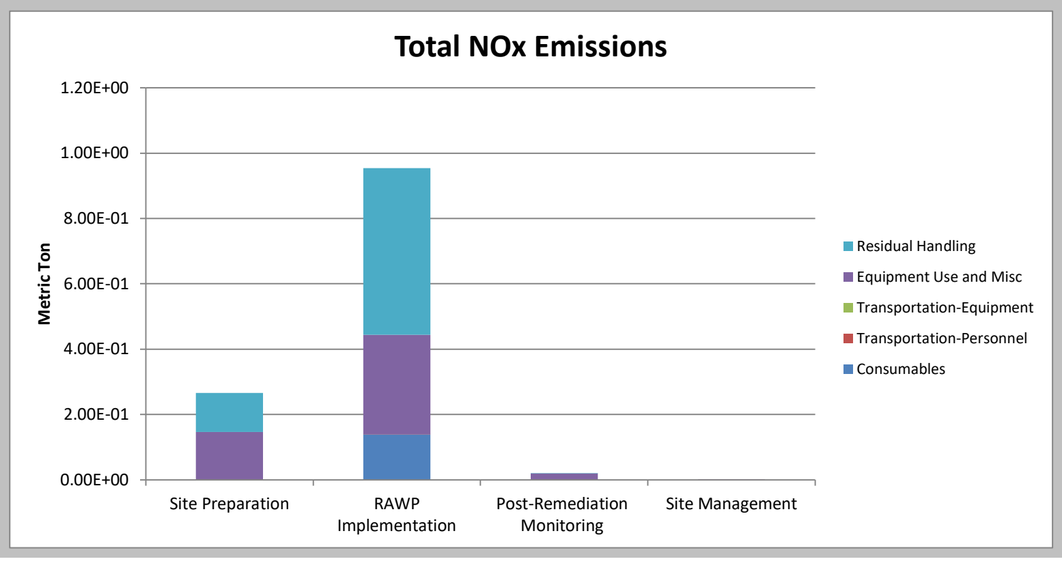

Total NOx Emissions
Metric Ton
1.20E+00
1.00E+00
8.00E-01
6.00E-01
4.00E-01
2.00E-01
0.00E+00
Site Preparation
RAWP Implementation
Post-Remediation Monitoring
Site Management
Residual Handling
Equipment Use and Misc
Transportation-Equipment
Transportation-Personnel
Consumables

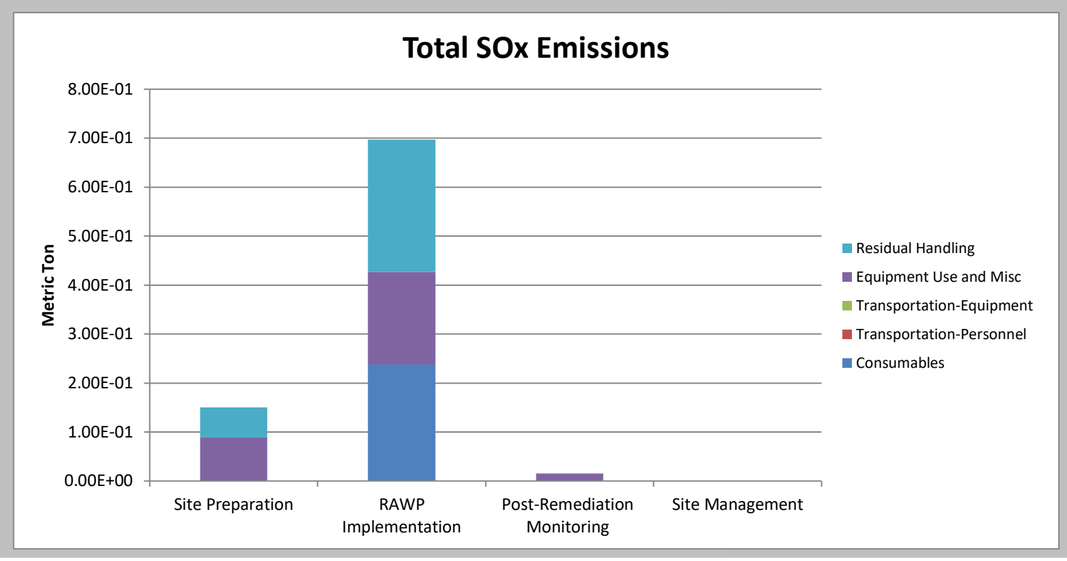
Total SOx Emissions
Metric Ton
8.00E-01
7.00E-01
6.00E-01
5.00E-01
4.00E-01
3.00E-01
2.00E-01
1.00E-01
0.00E+00
Site Preparation
RAWP Implementation
Post-Remediation Monitoring
Site Management
Residual Handling
Equipment Use and Misc
Transportation-Equipment
Transportation-Personnel
Consumables


Total PM_{10} Emissions

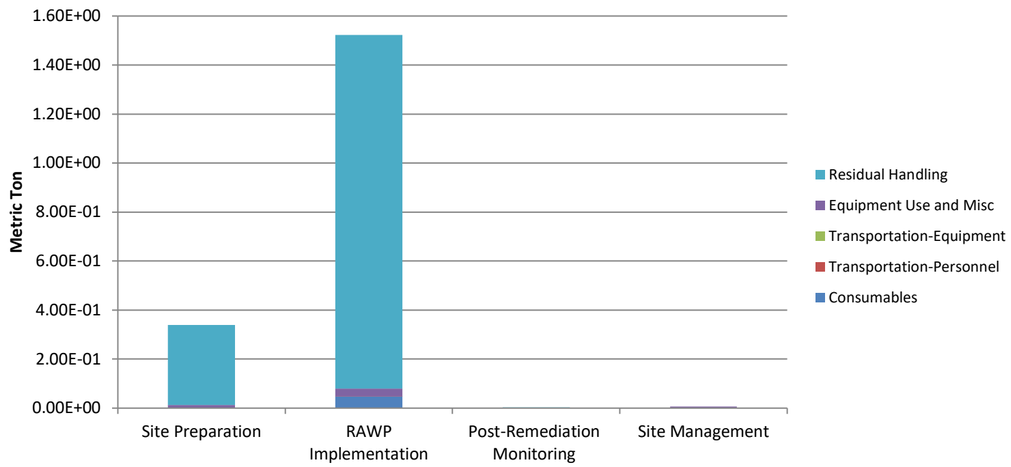


Accident Risk - Fatality

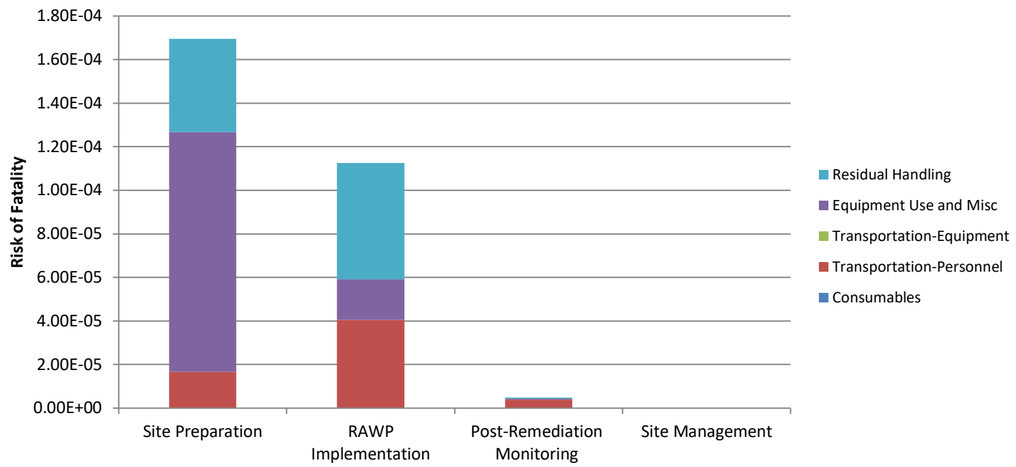



Accident Risk - Injury

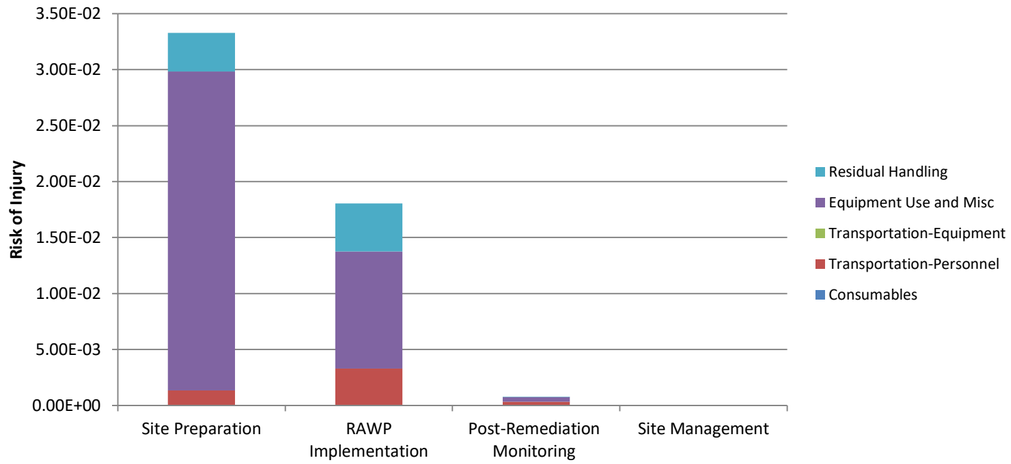



Non-Hazardous Waste Landfill Space

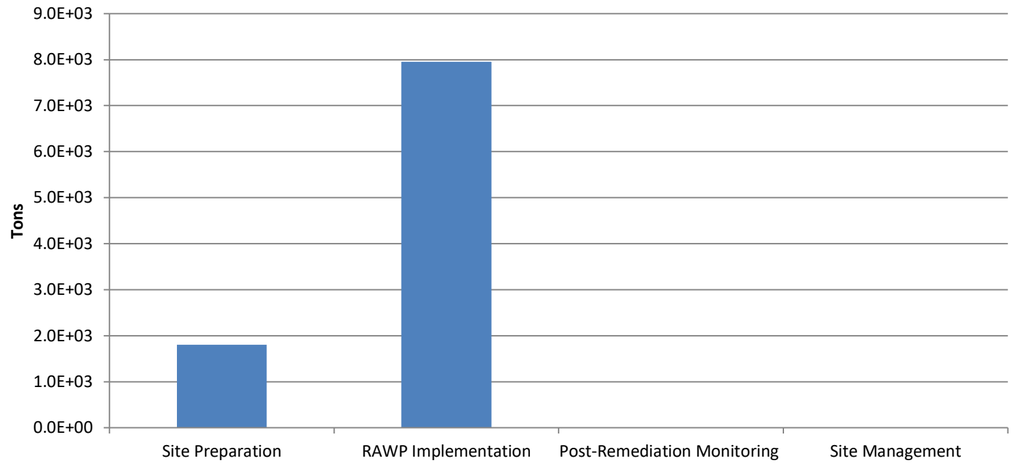

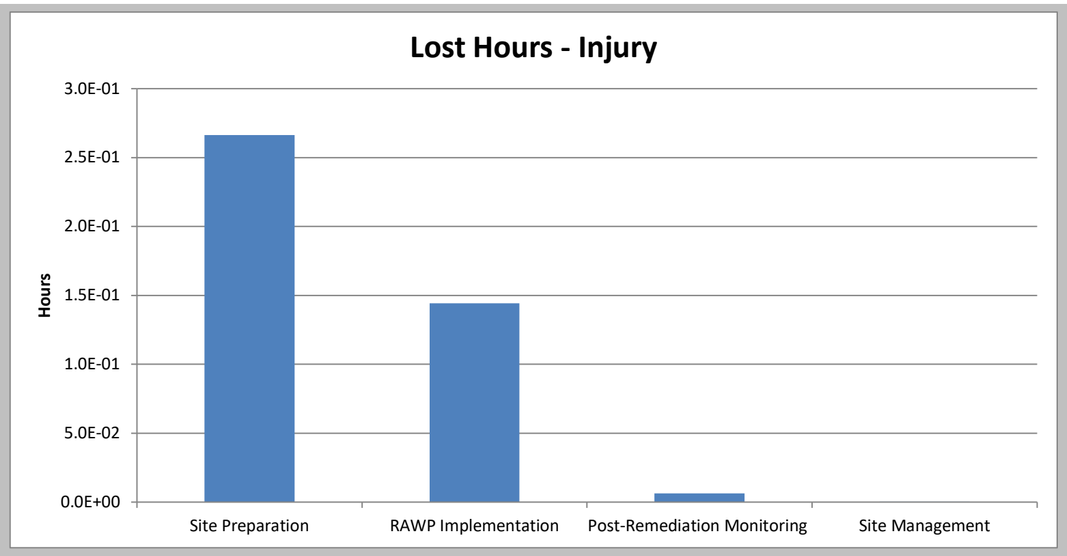
Lost Hours - Injury
3.0E-01
2.5E-01
2.0E-01
1.5E-01
1.0E-01
5.0E-02
0.0E+00
Hours
Site Preparation
RAWP Implementation
Post-Remediation Monitoring
Site Management

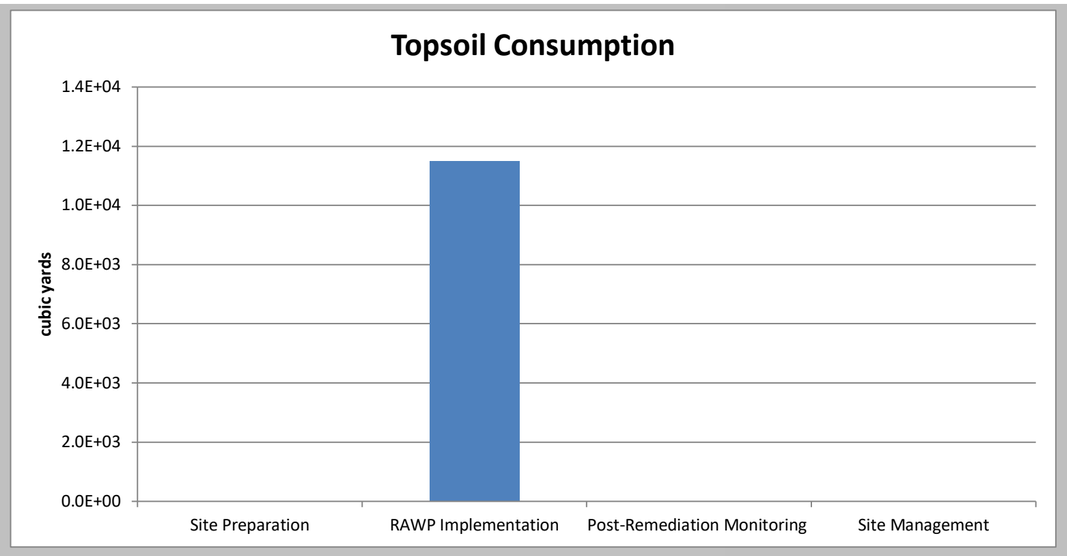
Topsoil Consumption
1.4E+04
1.2E+04
1.0E+04
8.0E+03
6.0E+03
4.0E+03
2.0E+03
0.0E+00
cubic yards
Site Preparation
RAWP Implementation
Post-Remediation Monitoring
Site Management

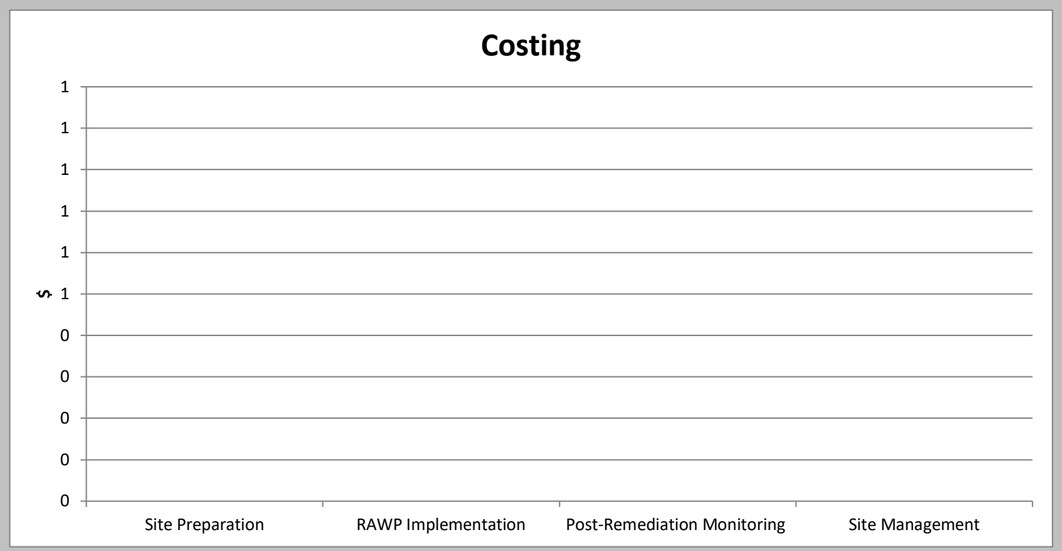
Costing
1
1
1
1
1
$ 1
0
0
0
0
0
Site Preparation
RAWP Implementation
Post-Remediation Monitoring
Site Management

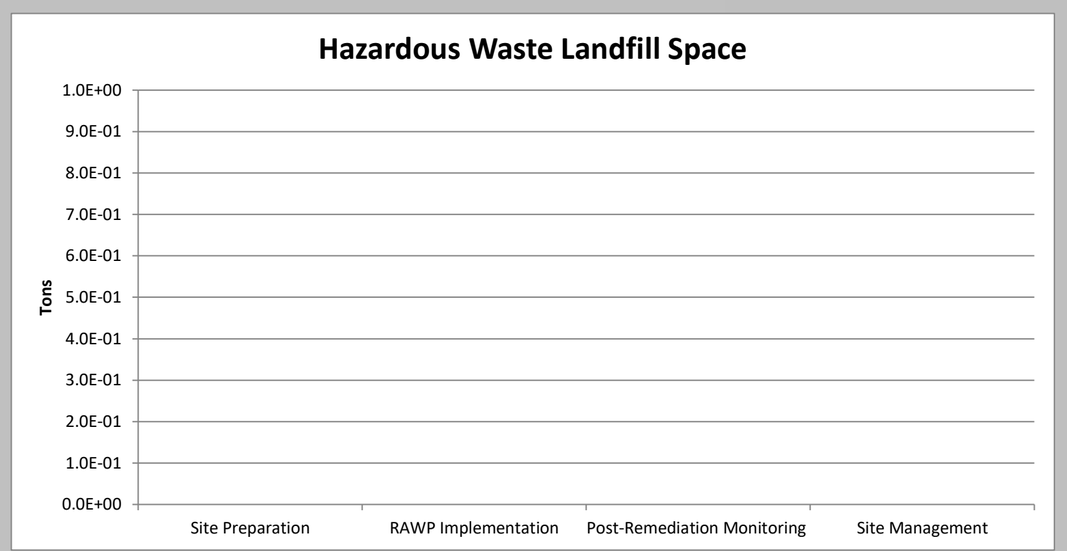
Hazardous Waste Landfill Space
1.0E+00
9.0E-01
8.0E-01
7.0E-01
6.0E-01
5.0E-01
4.0E-01
3.0E-01
2.0E-01
1.0E-01
0.0E+00
Tons
Site Preparation
RAWP Implementation
Post-Remediation Monitoring
Site Management


APPENDIX D

CLIMATE SCREENING CHECKLIST

Climate Screening Checklist

Background Information

- **Project Manager**: Kimberly Semon
- **Site Name:** 172 Montrose Avenue
- **Site Number**: C224417
- **Site Location**: 172 Montrose Avenue, Brooklyn, NY
- **Site Elevation (average above sea level)**: According to the May 2025 ALTA Survey provided by Fehringer Surveying P.C. (Fehringer), the elevation of the site ranges from about elevation (el) 35.31 feet on the eastern part of the site to el 33.23 on the western part of the site. The topography of the site is generally flat with the surrounding area gently sloping towards the northeast.
- **ClimAID Region**: Region 4 – New York City and Long Island

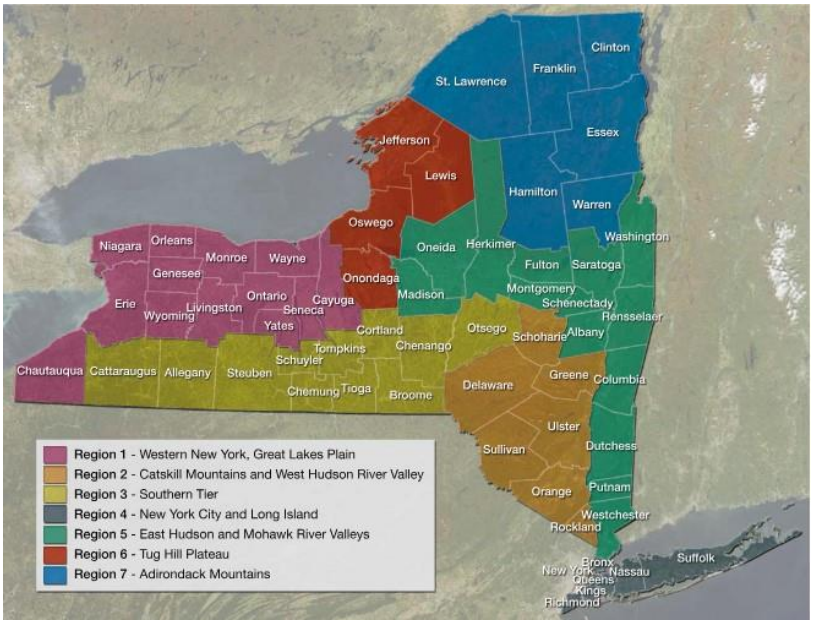

- **Remedial Stage/Site Classification**: Remedial Design Stage, Class A
- **Contamination - Media Impacted/ Contaminants of Concern:**

  Based on the source, concentration, frequency, and locations of contaminants identified in soil and groundwater across the site, the contaminants of concern for the site in soil, groundwater and vapor are petroleum-related volatile organic compounds (VOC), semivolatile organic compounds (SVOC), PCBs, pesticides and metals.
- **Proposed/Current Remedy:**

  A Track 2 remedy is proposed which includes excavation and removal of soil/fill with exceedances above the lower of the Restricted-Use Restricted-Residential (RR) and Protection of Groundwater (PGW) Soil Cleanup Objectives (SCO) and in-situ groundwater treatment.

- **What is the predicted timeframe of the remedy? Will components of the remedy still be in place in 10+ years?**

  No, the components of the remedy will not be in place in 10+ years. The recommended Track 2 remedy is anticipated to take about six months to complete. Following the completion of the Remedial Action Work Plan (RAWP), engineering controls (ECs) placed on site include a submembrane depressurization system, and post-remediation groundwater monitoring. Institutional Controls (ICs) will include the Environmental Easement (EE) and Site Management Plan (SMP).

- **Is the site in proximity to any sensitive receptors? (e.g. wetlands, waterbodies, residential properties, hospitals, schools, drinking water supplies, etc.)**

  Land use within a half-mile radius includes residential, commercial, industrial and manufacturing, institutional uses, and parks. Sensitive receptors, as defined in DER-10, located within a half mile of the site are listed below:

Number	Name (Approximate distance from site)	Address
1	K449 The Brooklyn Latin School (about 0.2 miles north of the site)	223 Graham Avenue Brooklyn, NY 11206
2	Uncommon Williamsburg Elementary School (about 0.2 miles west of the site)	140 Montrose Avenue Brooklyn, NY 11206
3	Green School: An Academy for Environmental Careers (about 0.2 miles north of the site)	223 Graham Avenue #337b Brooklyn, NY 11206
4	Lyons Community School (about 0.2 miles north of the site)	223 Graham Avenue Brooklyn, NY 11206
5	K454 - The Williamsburg High School of Art and Technology (about 0.2 miles north of the site)	223 Graham Avenue Brooklyn, NY 11206
6	IS 49 W.J. Gaynor (about 0.2 miles north of the site)	223 Graham Avenue Brooklyn, NY 11206
7	Bushwick United Early Learn (about 0.2 miles north of the site)	212 Graham Avenue Brooklyn, NY 11206
8	P.S. 196 Ten Eyck (about 0.2 miles northeast of the site)	207 Bushwick Avenue Brooklyn, NY 11206
9	MS 582 The Magnet School for Multimedia, Technology, and Urban Planning (about 0.2 miles northeast of the site)	207 Bushwick Avenue Brooklyn, NY 11206
10	Creative Academy (about 0.2 miles east of the site)	228 Bushwick Avenue Brooklyn, NY 11206
11	P.S. 147 Isaac Remsen (about 0.2 miles southeast of the site)	325 Bushwick Avenue Brooklyn, NY 11206
12	Young Women's Leadership School of Brooklyn (about 0.2 miles southeast of the site)	325 Bushwick Avenue Brooklyn, NY 11206
13	Most Holy Trinity School (about 0.2 miles southwest of the site)	153 Johnson Avenue Brooklyn, NY 11206

Number	Name (Approximate distance from site)	Address
14	Central Brooklyn Seventh Day Adventist School (about 0.2 miles southwest of the site)	130 Boerum Street Brooklyn, NY 11206
15	Graham Child Care Center (about 0.2 miles north of the site)	222 Graham Avenue Brooklyn, NY 11206
16	Yve's Daycare (about 0.2 miles south of the site)	130 Humboldt Street Apt 3H Brooklyn, NY 11206
17	Martinez Playground (about 0.2 miles north of the site)	195 Graham Avenue Brooklyn, NY 11206
18	Riddick, Saquana Daycare (about 0.3 miles southeast of the site)	370 Bushwick Avenue, Apt 4I Brooklyn, NY 11206
19	House Of Hope Group Family Daycare (about 0.3 miles southeast of the site)	370 Bushwick Avenue Brooklyn, NY 11206
20	Teodora Rodriguez Group Family Day Care (about 0.3 miles south of the site)	130 Moore Street, Apt 4D Brooklyn, NY 11206
21	Torres Day Care Daycare (about 0.3 miles south of the site)	50 Manhattan Avenue, Apt 5D Brooklyn, NY 11206
22	The Baby Play Place Preschool (about 0.3 miles west of the site)	25 Boerum Street, Suite 7S Brooklyn, NY 11206
23	Sternberg Park (about 0.3 miles west of the site)	73 Montrose Avenue Brooklyn, NY 11206
24	P.S. 257 John F. Hylan (about 0.4 miles south of the site)	60 Cook Street Brooklyn, NY 11206
25	Grand Street Educational Campus High School (about 0.4 miles northeast of the site)	850 Grand Street Brooklyn, NY 11211
26	School of Rock (about 0.4 miles north of the site)	294 Graham Avenue Brooklyn, NY 11211
27	The High School for Enterprise, Business and Technology (about 0.4 miles northeast of the site)	850 Grand Street Brooklyn, NY 11211
28	Progress High School for Professional Careers (about 0.4 miles northeast of the site)	850 Grand Street Brooklyn, NY 11211
29	East Williamsburg Scholars Academy (about 0.4 miles northeast of the site)	850 Grand Street Brooklyn, NY 11211
30	Williamsburg Charter High School (about 0.4 miles southeast of the site)	198 Varet Street Brooklyn, NY 11206
31	P.S. 018 Edward Bush (about 0.4 miles northwest of the site)	101 Maujer Street Brooklyn, NY 11206
32	Stagg Street Center for Children (about 0.4 miles northwest of the site)	77 Stagg Street Brooklyn, NY 11206
33	Young Garden Day Care (about 0.4 miles west of the site)	11 Meserole Street Brooklyn, NY 11206
34	Whipple Learning Cove (about 0.4 miles southwest of the site)	48 Whipple Street, Apt 1F Brooklyn, NY 11206
35	Queen of the Rosary Academy (about 0.5 miles northeast of the site)	11 Catherine Street Brooklyn, NY 11211

Number	Name (Approximate distance from site)	Address
36	Small World Day Care Center (about 0.5 miles north of the site)	211 Ainslie Street Brooklyn, NY 11211

- **Is the site in a disadvantaged community (DAC) or potential environmental justice area (PEJA) (Use DECinfolocator: DECinfo Locator (ny.gov)?**

  ■ Yes ☐ No

  The site is located in a disadvantaged community as shown below (map taken from the DECInfo Locator)



  If the site is in a DAC or PEJA, will climate impacts be magnified? If yes, list how and why.

  ☐ Yes ■ No

- **Should thresholds of concern be lowered to account for magnification of impacts? If yes, indicate how lower thresholds will be used in the screening.**

  ☐ Yes ■ No

Climate Screening Table*

Potential Climate Hazards	**Relevant to the Site Location** (Y/N/NA)[1]	**Projected Change** (Reference data source/Model)[3]	**Potential to Impact Remedy** (Y/N)	**Is remedy/site already resilient?** (Y/N)[4]
Precipitation	Potentially - Based on the Resilience Analysis and Planning Tool (RAPT)	N/A – Based on RAPT	N	Y – Stormwater managed by existing infrastructure.
Temperature [2] (Extreme Heat or Cold Weather Impacts)	Potentially – Based on RAPT	N/A – Based on RAPT	N	Y
Sea Level Rise	N – Based on Sea Level Rise Viewer	N/A	N/A	N/A
Flooding	N – Based on FEMA National Flood Hazard Layer	N/A	N/A	N/A
Storm Surge	N – Based on Storm Surge Hazard Maps	N/A	N/A	N/A
Wildfire	N – Based on RAPT	N/A	N/A	N/A
Drought	N – Based on US Drought Portal	N/A	N/A	N/A
Storm Severity	N – Based on RAPT	N/A	N/A	N/A
Landslides	N – Based on RAPT	N/A	N/A	N/A
Other Hazards:	N – Based on RAPT	N/A	N/A	N/A

* Links to potential data sources can be found on the following page

[1] If the first column is N --> The rest of the columns will be N/A, the hazard is not applicable to the site.

[2] Extreme Heat: periods of three or more days above 90°F- Extreme Cold: Individual days with minimum temperatures at or below 0 degrees F (NYSERDA ClimAID report)

[3] List the projected change in specific terms or units e.g. inches of rain fall, feet of sea level rise, etc.

[4] If final column is Y, provide reasoning, if the final column is N --> Climate Vulnerability Assessment (CVA) required.

Required Next Steps (If no further action is required, provide justification):

No further actions are required.

Potential Data Sources (not an exhaustive list)- from Superfund Climate Resilience: Vulnerability Assessment | US EPA

NYSERDA ClimAID report- Responding Climate Change in New York State (ClimAID) - NYSERDA

FEMA- National Flood Hazard Layer | FEMA.gov
NOAA- National Storm Surge Risk Maps - Version 3 (noaa.gov)

Department of Agriculture Forest Service Wildfire Risk to Communities
EPA Climate Change Indicators in the United States
EPA Climate Resilience Evaluation & Awareness Tool (CREAT) | U.S. Climate Resilience Toolkit

EPA National Stormwater Calculator
National Integrated Drought Information System U.S. Drought Portal
National Interagency Coordination Center National Interagency Fire Center
National Oceanic and Atmospheric Administration Coastal Services Digital Coast

- Resources to help communities assess coastal hazards, such as the Sea Level Rise Viewer for visualizing community-level impacts of flooding or sea level rise and downloadable LIDAR data National Oceanic and Atmospheric Administration National Centers for Environmental Information website

National Oceanic and Atmospheric Administration Sea Level Trends
National Weather Service Climate Prediction Center
National Weather Service National Hurricane Center
National Weather Service Sea, Lake, and Overland Surges from Hurricanes (SLOSH)
National Weather Service Storm Surge Hazard Maps
U.S. Federal Government Climate Resilience Toolkit: The Climate Explorer
U.S. Army Corps of Engineers Climate Prepardness and Resilience
U.S. Geological Survey Coastal Change Hazards Portal
U.S. Geological Survey Landslide Hazards Program
U.S. Geological Survey National Ground-water Monitoring Network Data Portal
U.S. Geological Survey National Climate Change Viewer
U.S. Geological Survey National Water Dashboard
U.S. Geological Survey StreamStats
NYS Department of State- Assess | Department of State (ny.gov)

NYSERDA NY Costal Floodplain Mapper- Home Page (ny.gov)

NYSDEC Costal Erosion Hazards- Coastal Areas Regulated By The CEHA Permit Program - NYDEC

NYSDOH Heat Index- health.ny.gov/environmental/weather/vulnerability_index/county_maps.htm

APPENDIX E

QUALITY ASSURANCE PROJECT PLAN

QUALITY ASSURANCE PROJECT PLAN

172 MONTROSE AVENUE
Brooklyn, New York
BCP Site No. C224417

Prepared For:

Montrose Meserole Owner LLC
440 Park Avenue South 3rd Floor
New York, New York

Prepared By:

Langan Engineering, Environmental, Surveying,
Landscape Architecture and Geology, D.P.C.
368 Ninth Avenue, 8th Floor
New York, New York 10001

April 29, 2026
Langan Project No. 170824801

LANGAN

TABLE OF CONTENTS

1.0 PROJECT DESCRIPTION 1
1.1 Introduction 1
1.2 Project Objectives 1
1.3 Scope of Work 1
2.0 DATA QUALITY OBJECTIVES AND PROCESS 3
3.0 PROJECT ORGANIZATION 4
4.0 QUALITY ASSURANCE OBJECTIVES FOR COLLECTION OF DATA 5
4.1 Precision 5
4.2 Accuracy 5
4.3 Representativeness 6
4.4 Completeness 6
4.5 Comparability 7
4.6 Sensitivity 7
5.0 SAMPLE COLLECTION AND FIELD DATA ACQUISITION PROCEDURES 8
5.1 Field Documentation Procedures 8
5.1.1 Field Data and Notes 8
5.1.2 Sample Labeling 9
5.2 Equipment Calibration and Preventative Maintenance 10
5.3 Sample Collection 11
5.4 Sample Containers and Handling 13
5.5 Sample Preservation 14
5.6 Sample Shipment 14
5.6.1 Packaging 14
5.6.2 Shipping 14
5.7 Decontamination Procedures 15
5.7.1 Decontamination General Sample Collection 15
5.7.2 Decontamination for PFAS Sample Collection 15
5.8 Residuals Management 15
5.9 Chain of Custody Procedures 16
5.10 Laboratory Sample Storage Procedures 20
5.11 Special Considerations for PFAS Sample Collection 20
5.12 PFAS Target Analyte List 21
6.0 DATA REDUCTION, VALIDATION, AND REPORTING 23
6.1 Introduction 23
6.2 Data Reduction 23
6.3 Data Validation 24

7.0 QUALITY ASSURANCE PERFORMANCE AUDITS AND SYSTEM AUDITS 25
7.1 Introduction 25
7.2 System Audits 25
7.3 Performance Audits 25
7.4 Formal Audits 25
8.0 CORRECTIVE ACTION 27
8.1 Introduction 27
8.2 Procedure Description 27
9.0 REFERENCES 30

FIGURES

Figure 5.1 Sample Custody 18

Figure 5.2 Sample Chain-of-Custody Form – Soil and Groundwater Samples 19

Figure 8.1 Correct Action Request Form 29

ATTACHMENTS

Attachment A Resumes
Attachment B Laboratory Reporting Limits and Method Detection Limits
Attachment C Analytical Methods/Quality Assurance Summary Table
Attachment D Sample Nomenclature Standard Operating Procedure
Attachment E PFAS Sampling Protocol and Laboratory SOP

1.0 PROJECT DESCRIPTION

1.1 INTRODUCTION

This Quality Assurance Project Plan (QAPP) is for the about 17,000-square-foot (±0.39-acre) site located at 172 Montrose Avenue in Brooklyn, Kings County, New York. The site is comprised of Brooklyn Tax Block 3062, Lot 12[1]. The site is improved with two connected one-story buildings. The eastern building is occupied by a tour bus company garage, and the western building is vacant. The site is on the city block bound by Montrose Avenue to the north, Humboldt Street to the east, Johnson Street to the south, and Avenue of Puerto Rico to the west.

This QAPP specifies analytical methods to be used to ensure that data collected during implementation of the Remedial Action Work Plan (RAWP) is precise, accurate, representative, comparable, complete, and meets the sensitivity requirements of the project.

1.2 PROJECT OBJECTIVES

The RAWP covers earthwork to be completed during construction of the proposed development at the site. A Construction Health and Safety Plan (CHASP) and Community Air Monitoring Plan (CAMP) for the protection of on-site workers, the community, and the environment has been developed and will be implemented during remediation and construction activities. These objectives have been established in order to meet standards that will protect public health and the environment for the site.

1.3 SCOPE OF WORK

A remedial alternatives analysis was performed as part of the development of this RAWP and a Track 2 remedy was selected for the site. The proposed Track 2 remedy will consist of the following actions:

- Development and implementation of a CHASP for the protection of on-site workers, and a CAMP for protection of community/residents and the environment during remediation and construction activities
- Decommissioning of existing groundwater monitoring wells in accordance with New York State Department of Environmental Conservation (NYSDEC) Commissioner's Policy (CP)-43
- Design and construction of support of excavation (SOE) systems to facilitate the Track 2 remedy
- Implementation of a short-term in-situ groundwater treatment technology.

[1] The site was formerly identified as Block 3062, Lots 12 and 17. The lot merger into the current Lot 12 configuration was recorded with the New York City Department of Finance (NYCDOF) on 5 April 2016.

- Implementation of soil erosion, pollution and sediment control measures in compliance with applicable laws and regulations
- Excavation, stockpiling, off-site transport, and appropriate disposal of about 6,100 cubic yards of soil that exceeds Restricted Residential Use (RR) and Protection of Groundwater (PGW) Site Cleanup Objectives (SCOs), as defined by 6 New York City Rules and Regulations (NYCRR) Part 375-6.8
- Screening for indications of contamination (by visual means, odor, and monitoring with a photoionization detector [PID]) of excavated material during intrusive site work
- If encountered, removal and decommissioning of any underground storage tanks (USTs) and/or associated appurtenances (e.g., fill lines, vent line, and electrical conduit) and off-site disposal during redevelopment in accordance with Division of Environmental Remediation (DER)-10, 6 NYCRR Part 613.9, NYSDEC CP-51, and other applicable NYSDEC UST closure requirements
- Collection and analysis of confirmation soil samples in accordance with DER-10 to confirm a Track 2 remedy was achieved; over-excavation beyond development depth would be completed as necessary to meet RR SCOs.
- Importation of clean fill (i.e., material meeting RR and PGW SCOs as defined by 6 NYCRR Part 375-6.5), virgin stone, recycled concrete aggregate (RCA), or virgin, native crushed stone to backfill over-excavated areas to development depth (if necessary) or for use in ramps or sub-base - RCA would not be used to backfill areas that are over-excavated to achieve the Track 2 remedy

Remedial activities will be performed in accordance with the RAWP, and the Department-issued Decision Document. Deviations from the RAWP and/or Decision Document will be promptly reported to the NYSDEC for approval and fully explained in the Final Engineering Report (FER).

2.0 DATA QUALITY OBJECTIVES AND PROCESS

Data Quality Objectives (DQO) are qualitative and quantitative statements to help ensure that data of known and appropriate quality are obtained during the project. The overall objective is to prevent additional environmental impacts to site media (soil and groundwater).

The DQO process is an iterative process where various options for implementing a project are explored, dissected, and recombined. The feasibility and costs of various options are estimated, and then the most advantageous option is selected and developed into project work plans that will be implemented.

DQOs for sampling activities are determined by evaluating five factors:

- Data needs and uses: The types of data required and how the data will be used after it is obtained.
- Parameters of Interest: The types of chemical or physical parameters required for the intended use.
- Level of Concern: Levels of constituents, which may require remedial actions or further investigations, based on comparison to Title 6 of the Official Compilation of New York Codes, Rules and Regulations Part 375 NYSDEC PGW and RR SCOs for soil samples..
- Required Analytical Level: The level of data quality, data precision, and quality assurance/quality control (QA/QC) documentation required for chemical analysis.
- Required Detection Limits: The detection limits necessary based on the above information.

The investigation will be evaluated using the DQO process on an individual, task-specific basis. DQOs and the required level of review will be determined during this process.

3.0 PROJECT ORGANIZATION

Langan will arrange data analysis and reporting tasks related to the site sampling. The analytical services will be performed by an Environmental Laboratory Approval Program (ELAP)-certified laboratory. Data validation services will be performed by approved data validation contractor(s).

The required sampling will be conducted by Langan; the analytical services will be performed by Pace Analytical, Inc. of Westborough, Massachusetts (New York State Department of Health ELAP certification number 11148). Data validation services will be performed by Joseph Conboy of Langan.

Resumes for Langan personnel can be found in Attachment A; key contacts for this project are as follows:

Montrose Meserole Owner LLC:	David Schwartz Telephone: (646) 439-4000
Langan Project Manager:	Kimberly Semon, PE Telephone: (212) 479-5486
Langan Field Team Leader:	Caroline Devin Telephone: (212) 479-5680
Langan Health & Safety Officer:	Tony Moffa, CHMM Telephone: (215) 491-6500
Langan Quality Assurance Manager:	Brian Gochenaur, QEP Telephone: (212) 479-5479
Langan Data Validator:	Joseph Conboy Telephone: (609) 282-8055
Laboratory Representative:	Pace Analytical, Inc. Ben Rao Telephone: (201) 812-2633

4.0 QUALITY ASSURANCE OBJECTIVES FOR COLLECTION OF DATA

The overall quality assurance objective is to develop and implement procedures for sampling, laboratory analysis, field measurements, and reporting that will provide data of sufficient quality to evaluate the engineering controls on the site. The sample set, chemical analysis results, and interpretations must be based on data that meet or exceed quality assurance objectives established for the site. Quality assurance objectives are usually expressed in terms of precision, accuracy or bias, representativeness, completeness, comparability, and sensitivity of analysis. Variances from the quality assurance objectives at any stage of the investigation will result in the implementation of appropriate corrective measures and an assessment of the impact of corrective measures on the usability of the data.

4.1 PRECISION

Precision is a measure of the degree to which two or more measurements are in agreement. Field precision is assessed through the collection and measurement of field duplicates. Laboratory precision and sample heterogeneity also contribute to the uncertainty of field duplicate measurements. This uncertainty is taken into account during the data assessment process. For field duplicates, results less than 5x the reporting limit (RL) meet the precision criteria if the absolute difference is less than ±2x the RL for soils (and +1x the RL for water) and acceptable based on professional judgement. For results greater than 2x the RL for soils (and 1x the RL for water), the acceptance criteria is a relative percent difference (RPD) of ≤50% (soil), <30% (water and air). RLs and method detection limits (MDL) are provided in Attachment B.

Laboratory precision is assessed through the analysis of matrix spike/matrix spike duplicates (MS/MSD), laboratory control sample/laboratory control sample duplicates (LCS/LCSD) and subsequent calculation of RPD. For outliers, if additional sample volume is present, the MS/MSD should be reanalyzed and the RPD recomputed. If additional volume is not present, an evaluation will be performed to determine the extent of potential matrix interference.

4.2 ACCURACY

Accuracy is the measurement of the reproducibility of the sampling and analytical methodology. It should be noted that precise data may not be accurate data. For the purpose of this QAPP, bias is defined as the constant or systematic distortion of a measurement process, which manifests itself as a persistent positive or negative deviation from the known or true value. This may be due to (but not limited to) improper sample collection, sample matrix, poorly calibrated analytical or sampling equipment, or limitations or errors in analytical methods and techniques.

Accuracy in the field is assessed through the use of field and trip blanks and through compliance to all sample handling, preservation, and holding time requirements. All field and trip blanks should be non-detect when analyzed by the laboratory. Any contaminant detected in an

associated field blank will be evaluated against laboratory blanks (preparation or method) and evaluated against field samples collected on the same day to determine potential for bias.

Laboratory accuracy is assessed by evaluating the percent recoveries of MS/MSD samples, LCS/LCSD, surrogate compound recoveries, internal standard area counts, initial and continuing calibration, and the results of method, initial and continuing calibration blanks. MS/MSD, LCS/LCSD, and surrogate percent recoveries will be compared to either method-specific control limits or laboratory-derived control limits. Sample volume permitting, samples displaying outliers should be reanalyzed. All associated method blanks should be non-detect when analyzed by the laboratory.

4.3 REPRESENTATIVENESS

Representativeness expresses the degree to which data accurately and precisely represents a characteristic of a population, parameter variations at a sampling point, a process condition, or an environmental condition within a defined spatial and/or temporal boundary. Representativeness is dependent upon the adequate design of the sampling program and will be satisfied by ensuring that the scope of work is followed and that specified sampling and analysis techniques are used. This is performed by following applicable standard operating procedures (SOP) and this QAPP. All field technicians will be given copies of appropriate documents prior to sampling events and are required to read, understand, and follow each document as it pertains to the tasks at hand.

Representativeness in the laboratory is ensured by compliance with nationally-recognized analytical methods, meeting sample holding times, and maintaining sample integrity while the samples are in the laboratory's possession. This is performed by following all applicable analytical methods, laboratory-issued SOPs, the laboratory's Quality Assurance Manual, and this QAPP. The laboratory is required to be properly certified and accredited.

4.4 COMPLETENESS

Laboratory completeness is the ratio of total number of samples analyzed and verified as acceptable compared to the number of samples submitted to the fixed-base laboratory for analysis, expressed as a percent. Three measures of completeness are defined:

- Sampling completeness, defined as the number of valid samples collected relative to the number of samples planned for collection;
- Analytical completeness, defined as the number of valid sample measurements relative to the number of valid samples collected; and
- Overall completeness, defined as the number of valid sample measurements relative to the number of samples planned for collection.

Soil data will meet a 90% completeness criterion. If the criterion is not met, sample results will be evaluated for trends in rejected and unusable data. The effect of unusable data required for a determination of compliance will also be evaluated.

4.5 COMPARABILITY

Comparability is an expression of the confidence with which one data set can be compared to another. Comparability is dependent upon the proper design of the sampling program and will be satisfied by ensuring that the sampling plan is followed and that sampling is performed according to the SOPs or other project-specific procedures. Analytical data will be comparable when similar sampling and analytical methods are used as documented in the QAPP. Comparability will be controlled by requiring the use of specific nationally-recognized analytical methods and requiring consistent method performance criteria. Comparability is also dependent on similar quality assurance objectives. Previously collected data will be evaluated to determine whether they may be combined with contemporary data sets.

4.6 SENSITIVITY

Sensitivity is the ability of the instrument or method to detect target analytes at the levels of interest. The project manager will select, with input from the laboratory and quality assurance personnel, sampling and analytical procedures that achieve the required levels of detection and quality control acceptance limits that meet established performance criteria. Concurrently, the project manager will select the level of data assessment to ensure that only data meeting the project DQOs are used in decision-making.

Field equipment will be used that can achieve the required levels of detection for analytical measurements in the field. In addition, the field sampling staff will collect and submit full volumes of samples as required by the laboratory for analysis, whenever possible. Full volume aliquots will help ensure achievement of the required limits of detection and allow for reanalysis if necessary.

Analytical methods and quality assurance parameters associated with the sampling program are presented in Attachment C. The frequency of associated field blanks, trip blanks and duplicate samples will be based on the recommendations listed in DER-10, and as described in Section 5.3.

Site-specific MS and MSD samples will be prepared and analyzed by the analytical laboratory by spiking an aliquot of submitted sample volume with analytes of interest. A MS/MSD analysis will be analyzed at a rate of 1 out of every 20 samples, or one per analytical batch. MS/MSD samples are only required for soil and groundwater samples.

5.0 SAMPLE COLLECTION AND FIELD DATA ACQUISITION PROCEDURES

Soil and groundwater sampling will be conducted in accordance with the established NYSDEC protocols contained in DER-10/Technical Guidance for Site Investigation and Remediation (May 2010).

5.1 FIELD DOCUMENTATION PROCEDURES

Field documentation procedures will include summarizing field data in field books and proper sample labeling. These procedures are described in the following sections.

5.1.1 Field Data and Notes

Field notebooks contain the documentary evidence regarding procedures conducted by field personnel. Hard cover, bound field notebooks will be used because of their compact size, durability, and secure page binding. The pages of the notebook will not be removed.

Entries will be made in waterproof, permanent blue or black ink. No erasures will be allowed. If an incorrect entry is made, the information will be crossed out with a single strike mark and the change initialed and dated by the team member making the change. Each entry will be dated. Entries will be legible and contain accurate and complete documentation of the individual or sampling team's activities or observations made. The level of detail will be sufficient to explain and reconstruct the activity conducted. Each entry will be signed by the person(s) making the entry.

The following types of information will be provided for each sampling task, as appropriate:

- Project name and number
- Reasons for being on-site or taking the sample(s)
- Date and time of activity
- Sample identification number(s)
- Geographical location of sampling points with references to the site, other facilities or a map coordinate system; sketches will be made in the field logbook when appropriate
- Physical location of sampling locations such as depth below ground surface
- Description of the method of sampling including procedures followed, equipment used and any departure from the specified procedures
- Description of the sample including physical characteristics, odor, etc.

- Readings obtained from health and safety equipment
- Weather conditions at the time of sampling and previous meteorological events that may affect the representative nature of a sample
- Photographic information including a brief description of what was photographed, the date and time, the compass direction of the picture and the number of the picture on the camera
- Other pertinent observations such as the presence of other persons on the site, actions by others that may affect performance of site tasks, etc.
- Names of sampling personnel and signature of persons making entries

Field data sheets will include the project-specific number and stored in the field project files when not in use. At the completion of the field activities, the field data sheets will be maintained in the central project file.

5.1.2 Sample Labeling

Each sample collected will be assigned a unique identification number and abbreviation in accordance with the sample nomenclature guidance provided in the following table and the SOP provided in Attachment D.

Sample Nomenclature Summary	
AA	Ambient Air
IA	Indoor Air
DUP	Field Duplicate
EB	Environmental Boring
LB	Langan Boring
SB	Soil Boring
FB	Field Blank
MW	Monitoring Well
TB	Trip Blank
(#-#)	Depth Interval
MMDDYY	Date of Sampling

Each sample container will have a sample label affixed to the outside with the date and time of sample collection and project name. In addition, the label will contain the sample identification number, analysis required and chemical preservatives added, if any. All documentation will be completed in waterproof ink.

5.2 EQUIPMENT CALIBRATION AND PREVENTATIVE MAINTENANCE

A PID will be used during the sampling activities to evaluate work zone action levels, screen soil samples, and collect monitoring well headspace readings. Field calibration and/or field checking of the PID will be the responsibility of the field team leader and the Site Health & Safety Officer, and will be accomplished by following the procedures outlined in the operating manual for the instrument. At a minimum, field calibration and/or field equipment checking will be performed once daily, prior to use. Field calibration will be documented in the field notebook. Entries made into the logbook regarding the status of field equipment will include the following information:

- Date and time of calibration
- Type of equipment serviced and identification number (such as serial number)
- Reference standard used for calibration
- Calibration and/or maintenance procedure used
- Other pertinent information

A water quality meter (Horiba U-52 or similar) will be used during purging of groundwater to measure pH, specific conductance, temperature, dissolved oxygen, turbidity and oxidation-reduction-potential (ORP), every five minutes, or, depending on pump flow rate, after at least one full volume of the water quality meter flow through cell has passed through. A portable turbidity meter (LaMotte or similar) may also be used to measure turbidity. Water-quality meters should be calibrated and the results documented before use each day using standardized field calibration procedures and calibration checks.

Equipment that fails calibration or becomes inoperable during use will be removed from service and segregated to prevent inadvertent utilization. The equipment will be properly tagged to indicate that it is out of calibration. Such equipment will be repaired and recalibrated to the manufacturer's specifications by qualified personnel. Equipment that cannot be repaired will be replaced.

Off-site calibration and maintenance of field instruments will be conducted as appropriate throughout the duration of project activities. All field instrumentation, sampling equipment and accessories will be maintained in accordance with the manufacturer's recommendations and specifications and established field equipment practice. Off-site calibration and maintenance will be performed by qualified personnel. A logbook will be kept to document that established calibration and maintenance procedures have been followed. Documentation will include both scheduled and unscheduled maintenance.

5.3 SAMPLE COLLECTION

Soil Samples

Soil samples will be visually classified and field screened using a PID to assess potential impacts from volatile organic compounds (VOCs) and for health and safety monitoring. Soil samples collected for analysis of VOCs will be collected using either En Core® or Terra Core® sampling equipment. For analysis of non-volatile parameters, samples will be homogenized and placed into glass jars. Samples will be collected with unused sterile sampling scoops or spoons and homogenized in unused sterile polyethylene zipper bags. After collection, all sample jars will be capped and securely tightened, and placed in iced coolers and maintained at 4°C ±2°C until they are transferred to the laboratory for analysis, in accordance with the procedures outlined in Sections 5.4 and 5.6. Analysis and/or extraction and digestion of collected soil samples will meet the holding times required for each analyte as specified in Attachment C. In addition, analysis of collected soil samples will meet all quality assurance criteria set forth by this QAPP and DER-10.

Groundwater Samples

Groundwater sampling will be conducted using low-flow sampling procedures following United States Environmental Protection Agency (USEPA) guidance ("Low Stress [low flow] Purging and Sampling Procedure for the Collection of Groundwater Samples from Monitoring Wells", EQASOP-GW4, dated September 19, 2017).

During purging, field parameters should be measured, including: water level drawdown, purge rate, pH, specific conductance, temperature, dissolved oxygen, turbidity and ORP, every five minutes using a water quality meter (YSI 6820 or similar) and a depth-to-water interface probe that should be decontaminated between wells. Samples should generally not be collected until the field parameters have stabilized. Field parameters will be considered stable once three sets of measurements are within ±0.1 standard units for pH, ±3% for conductivity and temperature, ±10 millivolts for ORP, and ±10% for turbidity and dissolved oxygen. Purge rates should be adjusted to keep the drawdown in the well to less than 0.3 feet, as practical. Additionally, an attempt should be made to achieve a stable turbidity reading of less than 10 Nephelometric Turbidity Units (NTU) prior to sampling. If the turbidity reading does not stabilize at reading of less than 10 NTU for a given well, then both filtered and unfiltered samples should be collected from that well. If necessary, field filtration should be performed using a 0.45 micron disposable in-line filter. Groundwater samples should be collected after parameters have stabilized as noted above or the readings are within the precision of the meter. Deviations from the stabilization and drawdown criteria, if any, should be noted on the sampling logs.

Samples should be collected directly into laboratory-supplied jars. After collection, all sample jars will be capped and securely tightened, and placed in iced coolers and maintained at 4°C ±2°C

until they are transferred to the laboratory for analysis, in accordance with the procedures outlined in Sections 5.4 and 5.6. Analysis and/or extraction and digestion of collected groundwater samples will meet the holding times required for each analyte as specified in Attachment C. In addition, analysis of collected groundwater samples will meet all quality assurance criteria set forth by this QAPP and DER-10.

Emerging Contaminant Samples

Soil and groundwater samples collected for analysis of per- and polyfluoroalkyl substances (PFAS) and 1,4-dioxane will be collected in accordance with the specialized protocol outlined in this section and the *Sampling, Analysis, and Assessment of Per- and Polyfuoroalkyl Substances (PFAS) under NYSDEC's Part 375 Remedial Programs*, issued by the NYSDEC in April 2023. Soil and groundwater samples collected from select sample locations will be analyzed for 1,4-dioxane by USEPA Method 8270 and for PFAS by USEPA Method 1633 Modified in accordance with the procedure outlined in Attachment E.

Soil samples will be homogenized and placed into glass jars. Samples will be collected with unused sterile sampling scoops or spoons. After collection, all sample jars will be capped and securely tightened, and placed in iced coolers and maintained at 4°C ±2°C until they are transferred to the laboratory for analysis.

Groundwater sampling will be performed using low-flow sampling procedures following USEPA guidance ("Low Stress [low flow] Purging and Sampling Procedure for the Collection of Groundwater Samples from Monitoring Wells", January 19, 2017). Groundwater samples will be collected using a submersible pump fitted with dedicated, non-Teflon high-density polyethylene (HDPE) tubing and using low-flow purging techniques to minimize drawdown. A Horiba U-52 (or similar) will be used to monitor water quality parameters (pH, conductivity, temperature, dissolved oxygen, ORP, and turbidity. Groundwater samples will be collected after the parameters stabilized within about 10 percent of consecutive values, to the extent practical, and turbidity is below 10 NTU.

Food and beverages will be prohibited near the sampling equipment. Additionally, no cosmetics, moisturizers, hand cream, sunscreen or clothing materials containing Gore-Tex or Tyvek will be worn during sampling. Non-disposable components of the pump will be decontaminated with Alconox and water. Field personnel will wear nitrile gloves while collecting and handing soil and groundwater samples.

Sample Field Blanks, Equipment Blanks, Trip Blanks and Duplicates

Field blanks will be collected for quality assurance purposes at a rate of one per 20 investigative samples per matrix (soil and groundwater only). Field blanks will be obtained by pouring

laboratory-demonstrated analyte-free water on or through a decontaminated sampling device following use and implementation of decontamination protocols. The water will be collected off of the sampling device into a laboratory-provided sample container for analysis. Field blank samples will be analyzed for the complete list of analytes on the day of sampling. To assess contamination resulting from sample transport, trip blanks will be collected at a rate of one per day if soil or groundwater samples are analyzed for VOCs during that day. Field blanks and equipment blanks collected for PFAS will be collected at frequency of one per 20 investigative samples per matrix.

Equipment blanks will be collected for quality assurance purposes at a rate of one per day per matrix for soil and groundwater PFAS samples. Field blanks will be obtained by pouring laboratory-demonstrated PFAS-free water on or through a decontaminated sampling device following use and implementation of decontamination protocols. The water will be collected from the sampling device into a laboratory-provided sample container for analysis.

Duplicate soil and groundwater samples will be collected and analyzed for quality assurance purposes. Duplicate samples will be collected at a frequency of 1 per 20 investigative samples per matrix and will be submitted to the laboratory as "blind" samples. If less than 20 samples are collected during a particular sampling event, one duplicate sample will be collected.

5.4 SAMPLE CONTAINERS AND HANDLING

Certified, commercially clean sample containers will be obtained from the analytical laboratory. If soil samples or groundwater are being collected, the laboratory will also prepare and supply the required trip blanks and field blank sample containers and reagent preservatives. Sample bottle containers, including the field blank containers, will be placed into plastic coolers by the laboratory. These coolers will be received by the field sampling team within 24 hours of their preparation in the laboratory. Prior to the commencement of field work, Langan field personnel will fill the plastic coolers with ice in Ziploc® bags (or equivalent) to maintain a temperature of 4° ±2° C.

Soil and/or groundwater samples collected in the field for laboratory analysis will be placed directly into the laboratory-supplied sample containers. Samples will then be placed and stored on-ice in laboratory provided coolers until shipment to the laboratory. The temperature in the coolers containing samples and associated field blanks will be maintained at a temperature of 4°±2°C while on-site and during sample shipment to the analytical laboratory.

Soil and groundwater sampling for PFAS will be collected in accordance with USEPA Method 1633 Field Sampling Guidelines. PFAS samples will be collected first in HDPE/polypropylene containers using sampling equipment either made with stainless steel, HDPE, or polypropylene. Food and beverages will be prohibited near the sampling equipment. Additionally, no cosmetics,

moisturizers, hand cream, sunscreen or clothing materials containing Gore-Tex™ or Tyvek® will be worn during sampling.

Possession of samples collected in the field will be traceable from the time of collection until they are analyzed by the analytical laboratory or are properly disposed. Chain-of-custody procedures, described in Section 5.9, will be followed to maintain and document sample possession. Samples will be packaged and shipped as described in Section 5.6.

5.5 SAMPLE PRESERVATION

Sample preservation measures will be used in an attempt to prevent sample decomposition by contamination, degradation, biological transformation, chemical interactions and other factors during the time between sample collection and analysis. Preservation will commence at the time of sample collection and will continue until analyses are performed. Should chemical preservation be required, the analytical laboratory will add the preservatives to the appropriate sample containers before shipment to the office or field. Samples will be preserved according to the requirements of the specific analytical method selected, as shown in Attachment C.

5.6 SAMPLE SHIPMENT

5.6.1 Packaging

Soil and groundwater sample containers will be placed in plastic coolers. Ice in Ziploc® bags (or equivalent) will be placed around sample containers. Cushioning material will be added around the sample containers if necessary. Chains-of-custody and other paperwork will be placed in a Ziploc® bag (or equivalent) and placed inside the cooler. The cooler will be taped closed and custody seals will be affixed to one side of the cooler at a minimum. If the samples are being shipped by an express delivery company (e.g. FedEx) then laboratory address labels will be placed on top of the cooler.

5.6.2 Shipping

Standard procedures to be followed for shipping environmental samples to the analytical laboratory are outlined below.

- All environmental samples will be transported to the laboratory by a laboratory-provided courier under the chain-of-custody protocols described in Section 5.9.

- Prior notice will be provided to the laboratory regarding when to expect shipped samples. If the number, type or date of shipment changes due to site constraints or program changes, the laboratory will be informed.

5.7 DECONTAMINATION PROCEDURES

5.7.1 Decontamination General Sample Collection

Decontamination procedures will be used for non-dedicated sampling equipment. Decontamination of field personnel is discussed in the site-specific sample Health and Safety Plan (HASP) included in Appendix C of the RAWP. Field sampling equipment that is to be reused will be decontaminated in the field in accordance with the following procedures:

1. Laboratory-grade glassware detergent and tap water scrub to remove visual contamination
2. Generous tap water rinse
3. Distilled/de-ionized water rinse

5.7.2 Decontamination for PFAS Sample Collection

In addition to general decontamination procedures are outlined in Section 5.7.1, sampling equipment will be thoroughly decontaminated before mobilization and between sample locations. Field sampling equipment, including water level indicators and other non-dedicated equipment, requires cleaning between uses. Non-dedicated equipment used for PFAS sampling will be rinsed using a three bucket rinse procedure. An about 3-gallon solution of decontamination fluid consisting of Alconox or Citranox and deionized (DI) water will be prepared in a 5-gallon bucket for the first equipment rinse. A second 5-gallon bucket will be filled with about 3 gallons of DI water for the second rinse. A third 5-gallon bucket will be filled with about 3 gallons of DI water for the final rinse. Powderless nitrile (non-latex) gloves will be donned during the handling of sampling equipment and sample containers. The Safety Data Sheets of detergents used in decontamination procedures will be reviewed to ensure fluoro-surfactants and 1,4-dioxane are not listed as ingredients. Laboratory-verified PFAS-free water will be used as the final rinse during decontamination of sampling equipment

5.8 RESIDUALS MANAGEMENT

Debris (e.g., paper, plastic and disposable personal protective equipment) will be collected in plastic garbage bags and disposed of as non-hazardous industrial waste. Decontamination and well development/purging fluids will be placed in Department of Transportation (DOT)-approved fluid drums with closed tops. All drums will be properly labeled, sealed, and characterized as necessary.

If initial analytical data is insufficient to gain disposal facility acceptance, waste characterization samples will be analyzed for parameters that are typically required by disposal facilities, such as target compounds list (TCL) VOCs, semivolatile organic compounds (SVOCs), Resource Conservation and Recovery Act (RCRA) metals, polychlorinated biphenyls (PCBs), pesticides,

herbicides, Toxicity Characteristic Leaching Procedure (TCLP) VOCs, TCLP SVOCs, TCLP metals, ignitability, corrosivity, reactivity, and paint filter. Additional sampling and analyses may be required based on the selected disposal facility.

Samples will be collected in accordance with the selected disposal facility's requirements and will be collected to be representative of the material requiring disposal at a frequency consistent with disposal facility requirements. It is anticipated that all drummed material will be transported off-site and disposed of at a permitted facility.

5.9 CHAIN OF CUSTODY PROCEDURES


A chain-of-custody protocol has been established for collected samples that will be followed during sample handling activities in both field and laboratory operations. The primary purpose of the chain-of-custody procedures is to document the possession of the samples from collection through shipping, storage and analysis to data reporting and disposal. Chain-of-custody refers to actual possession of the samples. Samples are considered to be in custody if they are within sight of the individual responsible for their security or locked in a secure location. Each person who takes possession of the samples, except the shipping courier, is responsible for sample integrity and safe keeping. Chain-of-custody procedures are provided below:

- Chain-of-custody will be initiated by the laboratory supplying the pre-cleaned and prepared sample containers. Chain-of-custody forms will accompany the sample containers.
- Following sample collection, the chain-of-custody form will be completed for the sample collected. The sample identification number, date and time of sample collection, analysis requested and other pertinent information (e.g., preservatives) will be recorded on the form. All entries will be made in waterproof, permanent blue or black ink.
- Langan field personnel will be responsible for the care and custody of the samples collected until the samples are transferred to another party, dispatched to the laboratory, or disposed. The sampling team leader will be responsible for enforcing chain-of-custody procedures during field work.
- When the form is full or when all samples have been collected that will fit in a single cooler, the sampling team leader will check the form for possible errors and sign the chain-of-custody form. Any necessary corrections will be made to the record with a single strike mark, dated, and initialed.

When soil and groundwater samples are collected, sample coolers will be accompanied by the chain-of-custody form, sealed in a Ziploc® bag (or equivalent) and placed on top of the samples or taped to the inside of the cooler lid. If applicable, a shipping bill will be completed for each cooler and the shipping bill number recorded on the chain-of-custody form.

Samples will be packaged for shipment to the laboratory with the appropriate chain-of-custody form. A copy of the form will be retained by the sampling team for the project file and the original will be sent to the laboratory with the samples. Bills of lading will also be retained as part of the documentation for the chain-of-custody records, if applicable. When transferring custody of the samples, the individuals relinquishing and receiving custody of the samples will verify sample numbers and condition and will document the sample acquisition and transfer by signing and dating the chain-of-custody form. This process documents sample custody transfer from the sampler to the analytical laboratory. A flow chart showing a sample custody process is included as Figure 5.1, and an example chain-of-custody form for soil and groundwater samples is included as Figure 5.2.

Figure 5.1 Sample Custody

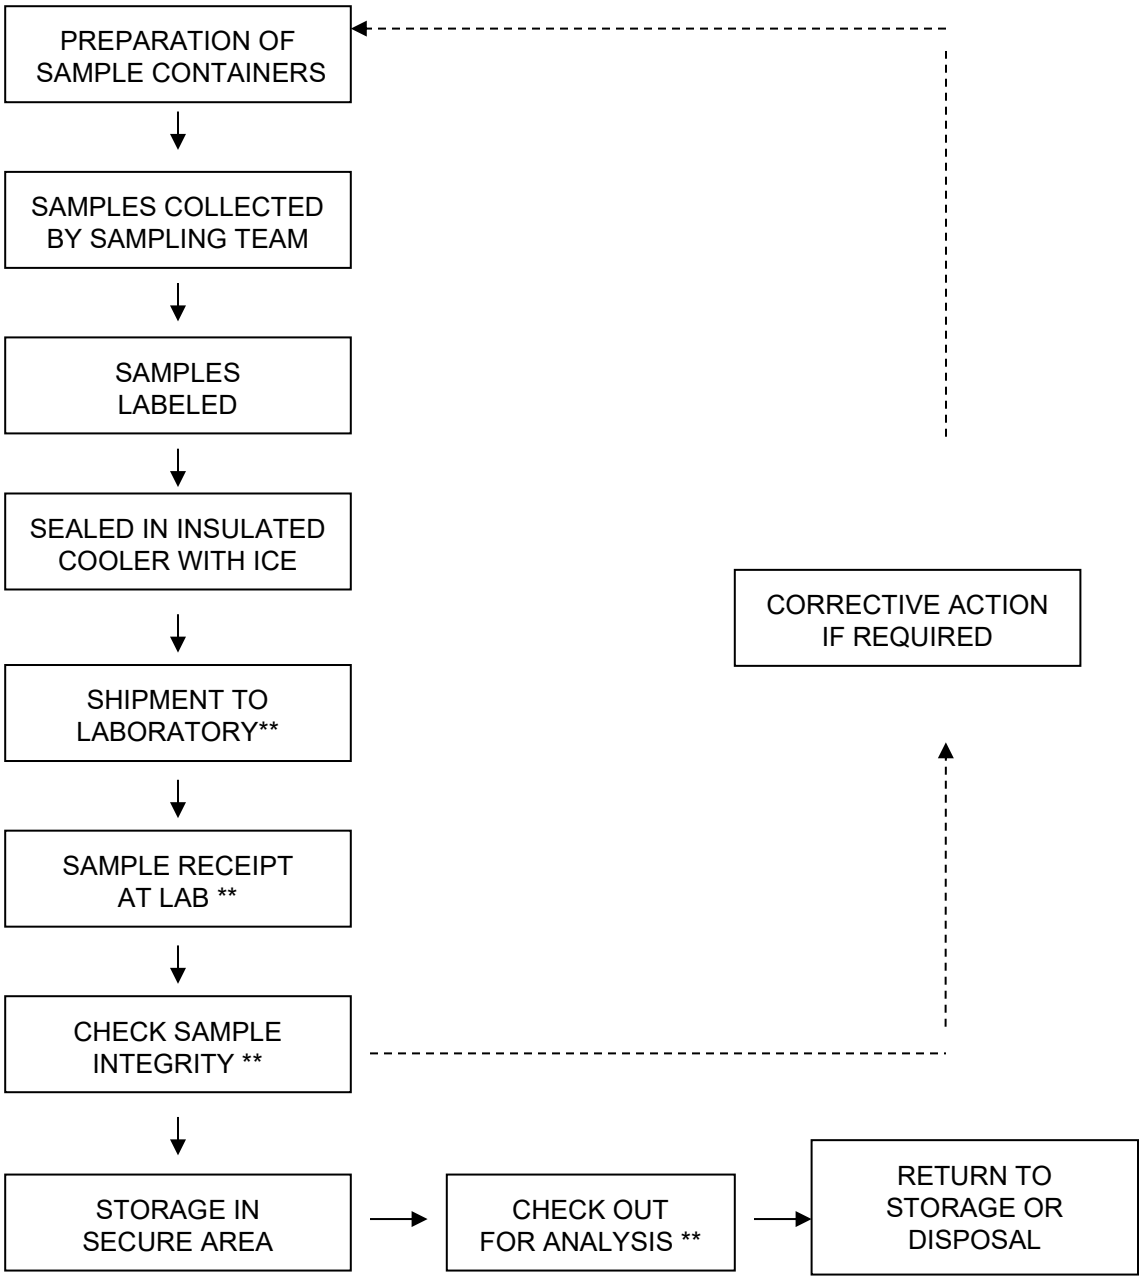

** REQUIRES SIGN-OFF ON CHAIN-OF-CUSTODY FORM

Figure 5.2 Sample Chain-of-Custody Form – Soil and Groundwater Samples

NEW YORK CHAIN OF CUSTODY

Service Centers
Mahwah, NJ 07430: 35 Whitney Rd, Suite 5
Albany, NY 12205: 14 Walker Way
Tonawanda, NY 14150: 275 Cooper Ave, Suite 105

Page
of

Date Rec'd in Lab

ALPHA Job #

Westborough, MA 01581
9 Walkup Dr.
TEL: 508-898-9220
FAX: 508-898-9193

Mansfield, MA 02048
320 Forbes Blvd
TEL: 508-822-9300
FAX: 508-822-3288

Project Information
Project Name:
Project Location:
Project #
(Use Project name as Project #) ☐
Project Manager:
ALPHAQuote #:

Turn-Around Time
Standard ☐ Due Date:
Rush (only if pre approved) ☐ # of Days:

Deliverables
☐ ASP-A ☐ ASP-B
☐ EQuIS (1 File) ☐ EQuIS (4 File)
☐ Other

Billing Information
☐ Same as Client Info
PO #

Client Information
Client:
Address:
Phone:
Fax:
Email:

Regulatory Requirement
☐ NY TOGS ☐ NY Part 375
☐ AWQ Standards ☐ NY CP-51
☐ NY Restricted Use ☐ Other
☐ NY Unrestricted Use
☐ NYC Sewer Discharge

Disposal Site Information
Please identify below location of applicable disposal facilities.
Disposal Facility:
☐ NJ ☐ NY
☐ Other:

These samples have been previously analyzed by Alpha ☐

Other project specific requirements/comments:

Please specify Metals or TAL.

ANALYSIS

Sample Filtration
☐ **Done**
☐ **Lab to do**
Preservation
☐ **Lab to do**
(Please Specify below)

Total Bottle

ALPHA Lab ID (Lab Use Only)	Sample ID	Collection Date	Collection Time	Sample Matrix	Sampler's Initials								Sample Specific Comments

Preservative Code:
A = None
B = HCl
C = HNO_3
D = H_2SO_4
E = NaOH
F = MeOH
G = $NaHSO_4$
H = $Na_2S_2O_3$
K/E = Zn Ac/NaOH
O = Other

Container Code
P = Plastic
A = Amber Glass
V = Vial
G = Glass
B = Bacteria Cup
C = Cube
O = Other
E = Encore
D = BOD Bottle

Westboro: Certification No: MA935
Mansfield: Certification No: MA015

Container Type
Preservative

Relinquished By:	Date/Time	Received By:	Date/Time

Please print clearly, legibly and completely. Samples can not be logged in and turnaround time clock will not start until any ambiguities are resolved. BY EXECUTING THIS COC, THE CLIENT HAS READ AND AGREES TO BE BOUND BY ALPHA'S TERMS & CONDITIONS. (See reverse side.)

Form No: 01-25 HC (rev. 30-Sept-2013)

Laboratory chain-of-custody will be maintained throughout the analytical processes as described in the laboratory's Quality Assurance Manual. The analytical laboratory will provide a copy of the chain-of-custody in the analytical data deliverable package. The chain-of-custody becomes the permanent record of sample handling and shipment.

5.10 LABORATORY SAMPLE STORAGE PROCEDURES

The subcontracted laboratory will use a laboratory information management system to track and schedule samples upon receipt by the analytical laboratories. Any sample anomalies identified during sample log-in must be evaluated on individual merit for the impact upon the results and the data quality objectives of the project. When irregularities do exist, the environmental consultant must be notified to discuss recommended courses of action and documentation of the issue must be included in the project file.

For samples requiring thermal preservation, the temperature of each cooler will be immediately recorded. Each sample and container will be assigned a unique laboratory identification number and secured within the custody room walk-in coolers designated for new samples. Samples will be, as soon as practical, disbursed in a manner that is functional for the operational team. The temperature of all coolers and freezers will be monitored and recorded using a certified temperature sensor. Any temperature excursions outside of acceptance criteria (i.e., below 2°C or above 6°C) will initiate an investigation to determine whether any samples may have been affected. Samples for VOCs will be maintained in satellite storage areas within the VOC laboratory. Following analysis, the laboratory's specific procedures for retention and disposal will be followed as specified in the laboratory's SOPs and/or Quality Assurance Manual.

5.11 SPECIAL CONSIDERATIONS FOR PFAS SAMPLE COLLECTION

Soil and groundwater samples collected for analysis of PFAS will be collected in accordance with the specialized protocol outlined in this section. Soil and groundwater samples collected from select sample locations will be analyzed for 1,4-dioxane by USEPA Method 8270 SIM, and for PFAS by USEPA Method 1633 Modified in accordance with the procedure outlined in Attachment E.

The following special considerations apply to the collection of groundwater samples for PFAS analysis to prevent cross-contamination:

- Field equipment will not contain Teflon®
- All sampling material will be made from stainless steel, HDPE, acetate, silicon, or polypropylene
- No waterproof field books will be used

- No plastic clipboards, binders, or spiral hard cover notebooks will be used
- No adhesives will be used
- No sharpies or permanent markers will be used; ball point pens are acceptable
- Aluminum foil will not be used
- PFAS samples will be kept in a separate cooler from other sampling containers
- Coolers will be filled only with regular ice

PFAS compound sampling protocols and laboratory SOP are provided in Attachment E.

5.12 PFAS TARGET ANALYTE LIST

DER has developed a PFAS target analyte list. At minimum, the laboratory will report the following PFAS target compounds:

Group	Chemical Name	Abbreviation	CAS Number
Perfluoroalkyl sulfonic acids	Perfluorobutanesulfonic acid	PFBS	375-73-5
	Perfluoropentanesulfonic acid	PFPeS	2706-91-4
	Perfluorohexanesulfonic acid	PFHxS	355-46-4
	Perfluoroheptanesulfonic acid	PFHpS	375-92-8
	Perfluorooctanesulfonic acid	PFOS	1763-23-1
	Perfluorononanesulfonic acid	PFNS	68259-12-1
	Perfluorodecanesulfonic acid	PFDS	335-77-3
	Perfluorododecanesulfonic acid	PFDoS	79780-39-5
Perfluoroalkyl carboxylic acids	Perfluorobutanoic acid	PFBA	375-22-4
	Perfluoropentanoic acid	PFPeA	2706-90-3
	Perfluorohexanoic acid	PFHxA	307-24-4
	Perfluoroheptanoic acid	PFHpA	375-85-9
	Perfluorooctanoic acid	PFOA	335-67-1
	Perfluorononanoic acid	PFNA	375-95-1
	Perfluorodecanoic acid	PFDA	335-76-2
	Perfluoroundecanoic acid	PFUnA	2058-94-8
	Perfluorododecanoic acid	PFDoA	307-55-1
	Perfluorotridecanoic acid	PFTrDA	72629-94-8
	Perfluorotetradecanoic acid	PFTeDA	376-06-7
Per- and Polyfluoroether carboxylic acids	Hexafluoropropylene oxide dimer acid	HFPO-DA	13252-13-6
	4,8-Dioxa-3H-perfluorononanoic acid	ADONA	919005-14-4
	Perfluoro-3-methoxypropanoic acid	PFMPA	377-73-1
	Perfluoro-4-methoxybutanoic acid	PFMBA	863090-89-5

	Nonafluoro-3,6-dioxaheptanoic acid	NFDHA	151772-58-6
Fluorotelomer sulfonic acids	4:2 Fluorotelomer sulfonic acid	4:2-FTS	757124-72-4
	6:2 Fluorotelomer sulfonic acid	6:2-FTS	27619-97-2
	8:2 Fluorotelomer sulfonic acid	8:2-FTS	39108-34-4
Fluorotelomer carboxylic acids	3:3 Fluorotelomer carboxylic acid	3:3 FTCA	356-02-5
	5:3 Fluorotelomer carboxylic acid	5:3 FTCA	914637-49-3
	7:3 Fluorotelomer carboxylic acid	7:3 FTCA	812-70-4
Perfluorooctane sulfonamides	Perfluorooctane sulfonamide	PFOSA	754-91-6
	N-methylperfluorooctane sulfonamide	NMeFOSA	31506-32-8
	N-ethylperfluorooctane sulfonamide	NEtFOSA	4151-50-2
Perfluorooctane sulfonamidoacetic acids	N-methylperfluorooctane sulfonamidoacetic acid	N-MeFOSAA	2355-31-9
	N-ethylperfluorooctane sulfonamidoacetic acid	N-EtFOSAA	2991-50-6
Perfluorooctane sulfonamide ethanols	N-methylperfluorooctane sulfonamidoethanol	MeFOSE	24448-09-7
	N-ethylperfluorooctane sulfonamidoethanol	EtFOSE	1691-99-2
Ether sulfonic acids	9-Chlorohexadecafluoro-3-oxanonane-1-sulfonic acid (F-53B Major)	9Cl-PF3ONS	756426-58-1
	11-Chloroeicosafluoro-3-oxaundecane-1-sulfonic acid (F-53B Minor)	11Cl-PF3OUdS	763051-92-9
	Perfluoro(2-ethoxyethane) sulfonic acid	PFEESA	113507-82-7

6.0 DATA REDUCTION, VALIDATION, AND REPORTING

6.1 INTRODUCTION

Data collected during the field investigation will be reduced and reviewed by the laboratory quality assurance personnel, and a report on the findings will be tabulated in a standard format. The criteria used to identify and quantify the analytes will be those specified for the applicable methods in the USEPA SW-846 and subsequent updates. The data package provided by the laboratory will contain all items specified in the USEPA SW-846 methodology appropriate for the analyses to be performed, and be reported in standard format.

The completed copies of the chain-of-custody records (both external and internal) accompanying each sample from time of initial bottle preparation to completion of analysis shall be attached to the analytical reports.

6.2 DATA REDUCTION

The Analytical Services Protocol (ASP) Category B data packages and an electronic data deliverable (EDD) will be provided by the laboratory after receipt of a complete sample delivery group. The Project Manager will immediately arrange for archiving the results and preparation of result tables. These tables will form the database for assessment of the site contamination condition.

Each EDD deliverable must be formatted using a Microsoft Windows operating system and the NYSDEC data deliverable format for EQuIS. To avoid transcription errors, data will be loaded directly into the ASCII format from the laboratory information management system. If this cannot be accomplished, the consultant should be notified via letter of transmittal indicating that manual entry of data is required for a particular method of analysis. All EDDs must also undergo a quality control check by the laboratory before delivery. The original data, tabulations, and electronic media are stored in a secure and retrievable fashion.

The Project Manager or Task Manager will maintain close contact with the quality assurance reviewer to ensure all non-conformance issues are acted upon prior to data manipulation and assessment routines. Once the quality assurance review has been completed, the Project Manager may direct the Team Leaders or others to initiate and finalize the analytical data assessment.

6.3 DATA VALIDATION

Data validation will be performed in accordance with the USEPA Region 2 SOPs for data validation and USEPA's National Functional Guidelines for Organic and Inorganic Data Review. Tier 1 data validation (the equivalent of USEPA's Stage 2A validation) will be performed to evaluate data quality. Tier 1 data validation is based on completeness and compliance checks of sample-related QC results including:

- Holding times;
- Sample preservation;
- Blank results (method, trip, and field blanks);
- Surrogate recovery compounds and extracted internal standards (as applicable);
- LCS and LCSD recoveries and RPDs;
- MS and MSD recoveries and RPDs;
- Laboratory duplicate RPDs; and
- Field duplicate RPDs

A Data Usability Summary Report (DUSR) will be prepared by the data validator and reviewed by the Quality Assurance Manager (QAM) before issuance. The DUSR will present the results of data validation, including a summary assessment of laboratory data packages, sample preservation and chain-of-custody procedures, and a summary assessment of precision, accuracy, representativeness, comparability, and completeness for each analytical method.

Based on the results of data validation, the validated analytical results reported by the laboratory will be assigned one of the following usability flags:

- "U" - Not detected. The associated number indicates the approximate sample concentration necessary to be detected significantly greater than the level of the highest associated blank;
- "UJ" - Not detected. Quantitation limit may be inaccurate or imprecise;
- "J" - Analyte is present. Reported value may be associated with a higher level of uncertainty than is normally expected with the analytical method
- "R" – Unreliable result; data is rejected or unusable. Analyte may or may not be present in the sample; and
- No Flag - Result accepted without qualification.

7.0 QUALITY ASSURANCE PERFORMANCE AUDITS AND SYSTEM AUDITS

7.1 INTRODUCTION

Quality assurance audits may be performed by the project quality assurance group under the direction and approval of the QAM. These audits will be implemented to evaluate the capability and performance of project and subcontractor personnel, items, activities, and documentation of the measurement system(s). Functioning as an independent body and reporting directly to corporate quality assurance management, the QAM may plan, schedule, and approve system and performance audits based upon procedures customized to the project requirements. At times, the QAM may request additional personnel with specific expertise from company and/or project groups to assist in conducting performance audits. However, these personnel will not have responsibility for the project work associated with the performance audit.

7.2 SYSTEM AUDITS

System audits may be performed by the QAM or designated auditors, and encompass a qualitative evaluation of measurement system components to ascertain their appropriate selection and application. In addition, field and laboratory quality control procedures and associated documentation may be system audited. These audits may be performed once during the performance of the project. Additional audits may occur if conditions adverse to quality are detected or at the request of the Project Manager.

7.3 PERFORMANCE AUDITS

The laboratory may be required to conduct an analysis of Performance Evaluation samples or provide proof that Performance Evaluation samples submitted by USEPA or a state agency have been analyzed within the past twelve months.

7.4 FORMAL AUDITS

Formal audits refer to any system or performance audit that is documented and implemented by the quality assurance group. These audits encompass documented activities performed by qualified lead auditors to a written procedure or checklists to objectively verify that quality assurance requirements have been developed, documented, and instituted in accordance with contractual and project criteria. Formal audits may be performed on project and subcontractor work at various locations.

Audit reports will be written by auditors who have performed the site audit after gathering and evaluating all data. Items, activities, and documents determined by lead auditors to be in noncompliance shall be identified at exit interviews conducted with the involved management. Non-compliances will be logged, and documented through audit findings, which are attached to

and are a part of the integral audit report. These audit-finding forms are directed to management to satisfactorily resolve the noncompliance in a specified and timely manner.

The Project Manager has overall responsibility to ensure that all corrective actions necessary to resolve audit findings are acted upon promptly and satisfactorily. Audit reports must be submitted to the Project Manager within fifteen days of completion of the audit. Serious deficiencies will be reported to the Project Manager within 24 hours. All audit checklists, audit reports, audit findings, and acceptable resolutions are approved by the QAM prior to issue. Verification of acceptable resolutions may be determined by re-audit or documented surveillance of the item or activity. Upon verification acceptance, the QAM will close out the audit report and findings.

8.0 CORRECTIVE ACTION

8.1 INTRODUCTION

The following procedures have been established to ensure that conditions adverse to quality, such as malfunctions, deficiencies, deviations, and errors, are promptly investigated, documented, evaluated, and corrected.

8.2 PROCEDURE DESCRIPTION

When a significant condition adverse to quality is noted at a site, laboratory, or subcontractor location, the cause of the condition will be determined and corrective action will be taken to preclude repetition. Condition identification, cause, reference documents, and corrective action planned to be taken will be documented and reported to the QAM, Project Manager, Field Team Leader and involved contractor management, at a minimum. Implementation of corrective action is verified by documented follow-up action.

All project personnel have the responsibility, as part of the normal work duties, to promptly identify, solicit approved correction, and report conditions adverse to quality. Corrective actions will be initiated as follows:

- When predetermined acceptance standards are not attained;
- When procedure or data compiled are determined to be deficient;
- When equipment or instrumentation is found to be faulty;
- When samples and analytical test results are not clearly traceable;
- When quality assurance requirements have been violated;
- When designated approvals have been circumvented;
- As a result of system and performance audits;
- As a result of a management assessment;
- As a result of laboratory/field comparison studies; and
- As required by USEPA SW-846, and subsequent updates, or by the NYSDEC ASP.

Project management personnel, field investigation teams, remedial response planning personnel, and laboratory groups monitor ongoing work performance during the normal course of daily responsibilities. Work may be audited at project sites, laboratories, or contractor locations. Activities, or documents ascertained to be noncompliant with quality assurance requirements will be documented. Corrective actions will be mandated through audit finding sheets attached to the audit report. Audit findings are logged, maintained, and controlled by the Task Manager.

Personnel assigned to quality assurance functions will have the responsibility to issue and control Corrective Action Request (CAR) Forms (Figure 8.1 or similar by email). The CAR identifies the out-of-compliance condition, reference document(s), and recommended corrective action(s) to be administered. The CAR is issued to the personnel responsible for the affected item or activity. A copy is also submitted to the Project Manager. The individual to whom the CAR is addressed returns the requested response promptly to the quality assurance personnel, affixing his/her signature and date to the corrective action block, after stating the cause of the conditions and corrective action to be taken. The quality assurance personnel maintain the log for status of CARs, confirms the adequacy of the intended corrective action, and verifies its implementation. CARs will be retained in the project file for the records.

Any project personnel may identify noncompliance issues; however, the designated quality assurance personnel are responsible for documenting, numbering, logging, and verifying the close out action. The Project Manager will be responsible for ensuring that all recommended corrective actions are implemented, documented, and approved.

Figure 8.1

CORRECTIVE ACTION REQUEST

Number: _____ Date: _____

TO: _____

You are hereby requested to take corrective actions indicated below and as otherwise determined by you to (a) resolve the noted condition and (b) to prevent it from recurring. Your written response is to be returned to the project quality assurance manager by _____

CONDITION:

REFERENCE DOCUMENTS:

RECOMMENDED CORRECTIVE ACTIONS:

_____ _____ _____ _____ _____ _____

Originator Date Approval Date Approval Date

RESPONSE

CAUSE OF CONDITION

CORRECTIVE ACTION

(A) RESOLUTION

(B) PREVENTION

(C) AFFECTED DOCUMENTS

C.A. FOLLOWUP:

CORRECTIVE ACTION VERIFIED BY: _____ DATE:_____

9.0 REFERENCES

NYSDEC. Division of Environmental Remediation. DER-10/Technical Guidance for Site Investigation and Remediation, dated May 3, 2010.

USEPA, 2016. Low/Medium Volatile Data Validation. SOP No. HW-33A, Revision 1, dated September 2016. USEPA Region II.

USEPA, 2015. PCB Aroclor Data Validation. SOP No. HW-37A, Revision 0, dated July 2015. USEPA Region II.

USEPA, 2016. ICP-AES Data Validation. SOP No. HW-3a, Revision 1, dated September 2016. USEPA Region II.

USEPA, 2016. Mercury and Cyanide Data Validation. SOP No. HW-3c, Revision 1, dated September 2016. USEPA Region II.

USEPA, 2016. Pesticide Data Validation. SOP No. HW-36A, Revision 1, dated October 2016. USEPA Region II.

USEPA, 2016. Semivolatile Data Validation. SOP No. HW-35A, Revision 1, dated September 2016. USEPA Region II.

USEPA, 2016. Analysis of Volatile Organic Compounds in Air Contained in Canisters by Method TO-15, Revision 6, dated September 2016. USEPA Region II.

USEPA 2017. National Functional Guidelines for Superfund Organic Methods Data Review, Office of Superfund Remediation and Technology Innovation, EPA-540-R-2017-002, January 2017.

USEPA 2017b. National Functional Guidelines for Superfund Inorganic Methods Data Review, Office of Superfund Remediation and Technology Innovation, EPA-540-R-201 7-001, January 2017

GERALD F. NICHOLLS, PE, CHMM

ASSOCIATE PRINCIPAL

ENVIRONMENTAL ENGINEERING & HAZARDOUS MATERIALS MANAGMENT

Mr. Nicholls' 20 years of expertise includes management of remediation and site investigations, litigation support, expert services, brownfield cleanups, remedial design, industrial hygiene, for projects throughout New York and New Jersey. He works closely with various private, state, commercial, industrial, and municipal clients, acting as a liaison between the client and project team.

In 2019, Real Estate Weekly named Mr. Nicholls one of the Rising Stars of Real Estate.

SELECTED PROJECTS

- Willets Point Development, Brownfield Cleanup Program, Flushing, NY
- 491 Wortman Ave, Air Sparge/Soil Vapor Extraction Design and Implementation, Brownfield Cleanup Program, Bid Documents, Construction Administration, Brooklyn, NY
- Whitehead Realty, Acme Sites, DNAPL Delineation, Site Characterization, Remedial Investigation and Reporting, Brooklyn, NY
- West 17th Street Development, DNAPL Assessment, DNAPL Recovery, Remedial Design, Closure through Brownfield Cleanup Program, Remediation Oversight, Bid Documents, ISS and Containment Wall Design, Construction Administration, New York, NY
- 2 Ingraham Street, Brooklyn, NY
- New York City School Construction Authority On-Call Contract for Hazmat Consulting Services, Various Locations, Five Boroughs of New York, NY
- G4 Capital third party due diligence reviews and environmental risk evaluations, Various Locations, New York, NY
- 140 6th Avenue, Sub-Membrane Depressurization System Design, Spill Remediation, Subslab Remediation and Monitoring Well Piping Design, Remediation Oversight, and Construction Administration, New York, NY
- Gowanus Canal Northside, Demolition and Decommissioning of MOSF, Remediation Investigation, Brownfield Cleanup Program, Brooklyn, NY
- 23-01 42nd Road, Phase I, Phase II Remedial Investigation, Remedial Action Work Plan, Sub-Membrane Depressurization System Design, Underground Storage Tank Closure and Remediation, Brownfield Cleanup Program, Remediation Oversight, Construction Administration, Long Island City, NY
- 23-10 Queens Plaza South, Phase I, Phase II Remedial Investigation, Remedial Action Work Plan, Sub-Membrane Depressurization System Design, Underground Storage Tank Closure and



EDUCATION

M.S., Environmental Engineering
New Jersey Institute of Technology

B.S., Chemistry and Environmental Studies (Double Major)
Ursinus College

PROFESSIONAL REGISTRATION

Professional Engineer (PE) in NY

Certified Hazardous Materials Manager (CHMM)

AFFILIATIONS

Real Estate Board New York

City of Jersey City Environmental Commission, Former Commissioner, Vice Chair and Chair

Alliance of Hazardous Materials Professionals

American Chemical Society

New York League of Conservation Voters

New York City Brownfield Partnership

LANGAN

Remediation, Brownfield Cleanup Program, Remediation Oversight, Construction Administration, Long Island City, NY
- 163 6th Street, Phase I and Phase II Due Diligence, Spill Response, Remedial Action Work Plan, Brooklyn, NY
- 170 Amsterdam Avenue, Remedial Action Work Plan, Voluntary Cleanup Program, Remediation Oversight, Construction Administration, New York, NY
- Urban Health Plan, Medical Building, DNAPL Delineation, Remedial Action Work Plan, Hazardous Waste Management and Minimization, Brownfield Cleanup Program, Bronx, NY
- Second Avenue Subway, Air Monitoring and Ventilated Air Treatment Program, New York, NY
- New York University Spill Sites, 4 Washington Square Village, 7-13, Washington Square North, and 251 Mercer Street, Fuel Oil Spill Cleanup and Closure, New York, NY
- Dormitory Authority of New York (DASNY), City College of New York, Fuel Protection and Leak Detection System Repair and Upgrades, New York, NY
- 45 Broad Street, Waste Characterization, Construction Documents, New York, NY
- 241 West 28th Street, New York, NY
- Surfactant Remediation Project, In-Situ Chemical Oxidation Design and Implementation and Site Closure, Margate City, NJ
- Koppers Site, Trans-Hudson Express Project, Kearny, NJ
- Former Cornell Manufacturing Site, Orangeburg, NY
- Horse Pasture Site, Robins Air Force Base, GA
- Williams Air Force Base, Thermal Enhanced Extraction, Mesa, AZ
- New Jersey Transit, 32nd Street Station Stop (former Hicor Site), Bayonne, NJ
- Nikolski Radio Relay Station, Umnak Island, AK
- Middletown Post Office, Due Diligence, Middletown, NY
- Lower Manhattan Construction Command Center, Environmental Services Contract, New York, NY
- Da Nang International Airport, Da Nang, Vietnam
- 22nd to 8th Street Station Light Rail Extension, Bayonne, NJ
- 69th Street Grade Separation Project, North Bergen, NJ
- Dukes Parkway Landfill, Hillsboro/Manville, NJ
- NYU Langone Medical Center, New Science Building, Remediation Oversight and Construction Administration, Voluntary Cleanup Program, New York, NY
- 86 Warren Street, Waste Characterization and Construction Documents, New York, NY
- 459 Smith Street and Gowanus Green, Due Diligence and Cost Estimating, Brooklyn, NY
- 111 Leroy Street, New York, NY
- 411 Broadway, Phase I, Remedial Investigation, Air/Noise Coordination for E-Designation, New York, NY
- Modera on the Hudson, Remediation Oversight, Remedial Action Work Plan, Submembrane Depressurization System Design, Yonkers, NY
- Honeywell Quanta, Remedial Design Peer Review, Edgewater, NJ
- New York University Tandon School of Engineering (Spill 1009933), Remediation, Laser-Induced Fluorescence Investigation, Remedial System Optimization, Product Recovery, Spill Cleanup, Brooklyn, NY

- 237-261 North 9th Street, Peer Review and Due Diligence, Brooklyn, NY

SELECTED PUBLICATIONS, REPORTS, AND PRESENTATIONS

Burke, M., Ciambruschini, S., Nicholls, G., Tashji, A., Vaidya, S., “Redeveloping a Remediated MGP Site”, MGP Symposium 2019, Atlantic City, NJ.

”Biodegradation Pathways and End Products of Sodium Dioctyl Sulfosuccinate/Sodium Hexadecyl Diphenyl Oxide Disulfonate Surfactant Solution.” Florida Remediation Conference, Orlando, Florida, November 2005.

BRIAN GOCHENAUR, QEP

ASSOCIATE

ENVIRONMENTAL SCIENTIST

Mr. Gochenaur is an environmental project manager with 20 years of experience in environmental due diligence, site investigation and remediation, fuel oil storage tank investigation and removal, soil vapor intrusion assessments, in-situ remedial technology, spill closure, vapor barrier and sub-slab depressurization system design and construction, emergency response, environmental and geotechnical site investigations, and health and safety monitoring. He has extensive experience with the New York State Department of Environmental Conservation (NYSDEC) Brownfield Cleanup, Voluntary Cleanup and Spill Programs and New York City Department of Environmental Protection (NYCDEP) "E" Designated and New York City Voluntary Cleanup Program (BCP) sites. His areas of expertise include Phase I Environmental Site Assessments, Phase II Site Investigations, and environmental consulting and oversight on large scale construction projects.



EDUCATION

B.S., Environmental Science
University of Florida

PROFESSIONAL REGISTRATION

Qualified Environmental Professional (QEP) certified by the Institute of Professional Environmental Practice

40-Hour OSHA (HAZWOPER)

SELECTED PROJECTS

- 440 Washington Street, E-Designated services, New York, NY
- 3514 Surf Avenue, Tall Residential and Retail Building, Brooklyn, NY
- ARO 242 West 53, Tall Residential Building, New York, NY
- NY Aquarium Shark Exhibit, Soil Characterization and Excavation Oversight, Coney Island Neighborhood, Brooklyn, NY
- 60 West Street, Site Investigation and Redevelopment, Brooklyn, NY
- 535 4th Avenue, BCP Auto Repair Cleanup and Redevelopment, Brooklyn, NY
- 1525 Bedford Avenue, BCP Gas Station Cleanup and Redevelopment, Brooklyn, NY
- 220 Eleventh Avenue, Residential Building, New York, NY
- 432 Rodney Street, Residential Building, Brooklyn, NY
- 563 Sackett Street, Brooklyn, NY
- 362 West 125th Street, Residential Building, New York, NY
- Bedford Armory Redevelopment, Brooklyn, NY
- 268 West Street, BCP Redevelopment of Former Commercial and Industrial Site, New York, NY
- 110 125th Street, Soil Excavation and Remediation, New York, NY
- Former Roseland Ballroom Redevelopment, Soil Characterization and Excavation Oversight, New York, NY
- 42 Crosby Street, "E" Designated Site Investigation and Remediation, New York, NY
- New York School Construction Authority, Various Locations, In-House Environmental Consulting, Five Boroughs of New York City
- EZ Serve Portfolio, GE Capital, Various Phase II Site Investigations, FL, GA, LA, and MS
- Beth Elohim Child Daycare Center, Lead Based Paint Abatement, Brooklyn, NY
- Price Battery, Environmental Protection Agency (EPA) Lead Fallout Superfund Site, Hamburg, PA

- Clark Portfolio, GE Capital, Various Phase II Locations, MI, IL, ID, and OH
- Tops Plaza Portfolio, Prudential Real Estate Investors, Various Phase II Locations, NY
- Cingular Wireless Portfolio, Cingular Wireless, Various Locations Phase I and II Locations, WA
- Queens Center Mall Expansion, Remedial Oversight, Elmhurst, NY
- Soka Gakkai International-USA, Cultural Center, Brooklyn, NY
- 1752 Shore Parkway, Environmental Remediation, Brooklyn, NY
- Bedford Union Armory, NYS Brownfield Cleanup Program, Brooklyn, NY
- NYCEDC Manhattan Greenway – Harlem River, New York, NY
- 445 Gerard Avenue, Residential Building, Bronx, NY

KIMBERLY SEMON (DEL COL), PE

SENIOR PROJECT MANAGER

ENVIRONMENTAL ENGINEERING

Ms. Semon has almost 15 years of experience in the environmental remediation and water resource management fields. Her expertise includes groundwater hydrology, water resource planning and management, environmental remediation design, implementation and management of brownfield sites, and drinking water treatment system design. She has performed environmental field work, site research, data management and report preparation and is currently involved with the senior management of environmental-driven and multi-discipline projects within New York State and beyond. Ms. Semon is also well versed in city, state and federal regulatory programs including the Voluntary Cleanup Program, Brownfield Cleanup Program, and Superfund.



SELECTED PROJECTS

- East Adams Redevelopment Phase Two Area (Phase I ESA, BCP Application, RI, RIR, RAWP), Syracuse, NY
- East Adams Redevelopment AOT & Phase One Area (Phase I ESA, BCP Application), Syracuse, NY
- Town of North Castle Water District 2 (PFAS Drinking Water Treatment System), Armonk, NY
- Nike Fire Training Base (PFAS Evaluation, Investigation), Harrison, NY
- 600 Grumman Road, (Phase I ESA, Pre-Construction Services), Bethpage, NY
- 95-119 Woodworth Avenue (Subsurface Investigation, BCP Application), Yonkers, NY
- 50 Commercial Street, (NYS BCP, In-Situ Groundwater Treatment, Environmental Remediation), Brooklyn, NY
- 326-350 Rockaway Avenue (Phase I ESA, NYS BCP, Environmental Remediation, Closeout)
- 15 East 88th Street (Spill Remediation), New York, NY
- 475 Bay Street & 31 Wave Street (Phase I ESA, Phase II ESI, NYS BCP, Environmental Remediation, AQ/N RAP/IR), Staten Island, NY
- 83 Apollo Street (SMDS Design, Environmental Remediation, SMP), Brooklyn, NY
- 62 Hanson Place (SSDS Retrofit Design), Brooklyn, NY
- 197-201 Canal Street (Phase I ESA, NYS BCP, Environmental Remediation), Staten Island, NY
- 1601 Surf Avenue (NYS BCP, Environmental Remediation), Brooklyn, NY
- 445 Gerard Avenue (NYS BCP, Environmental Remediation, SMP), Bronx, NY
- 414-444 Gerard Avenue, (NYS BCP, Environmental Remediation, Closeout), Bronx, NY
- Novak Farm, (Emerging Contaminant Sampling Work Plan) McDonough, NY

EDUCATION

M.S., Sustainable Engineering – Environmental Sustainability
Villanova University

B.S., Chemical Engineering
Villanova University

PROFESSIONAL REGISTRATION

Professional Engineer (PE) in NY

10-Hour OSHA

40-Hour OSHA (HAZWOPER)

AFFILIATIONS

Society of Women Engineers

American Institute of Chemical Engineers


National Groundwater Association

- 27-01 Jackson Avenue, (Phase I ESA, NYS BCP, In-Situ groundwater Treatment, Environmental Remediation, Groundwater Monitoring), Long Island City, NY
- 26-32 Jackson Avenue, (Phase I ESA, Phase II ESI, NYS BCP, Environmental Remediation), Long Island City, NY
- 266-270 West 96th Street, (Phase I ESA, Phase II ESI, NYS BCP, Environmental Remediation), New York, NY
- 1525 Bedford Avenue, (Noise IR, Quarterly Monitoring Report), Brooklyn, NY
- 805-825 Atlantic Avenue, (Phase I ESAs, Subsurface Investigations, NYS BCP, Environmental Remediation, SMP/OM&M), Brooklyn, NY
- 181 Mercer Street, (NYCOER VCP, RIR, RAWP, Environmental Remediation, Spill Closure), New York, NY
- Tottenham Hale, (Phase II ESI), London, UK
- Nine Elms Square Development (Phase II Reporting), London, UK
- Queens Plaza North, (NYS BCP, Environmental Remediation, Closeout), Long Island City, NY
- 335 Bond Street, (BCP Application, Subsurface Investigations, Groundwater Remediation Design), Brooklyn, NY
- 540 West 21st Street, (NYC Voluntary Cleanup Program, RIR, RAWP), New York, NY
- 982-998 Fulton Street, (Phase I ESA), Brooklyn, NY
- 121 Christopher Street, (Phase I ESA), New York, NY
- 2415-2419 Jerome Avenue (Phase I ESA, Phase II ESI, Spill Closure), Bronx, NY
- 267 West 87th Street, (Remedial Investigation & Report), New York, NY
- 211-215 East 38th Street, (Phase I ESA, Phase II ESI), New York, NY
- 615 Tenth Avenue, (Reporting), New York, NY
- River Place I & II, (Annual Reporting, Groundwater Monitoring), New York, NY
- Riverside Parcel 5, (Construction Oversight, Endpoint Sampling, Closure Report), New York, NY
- Riverside Parcel 2, (Construction Oversight), New York, NY
- 170 Amsterdam Avenue, (Construction Oversight), New York, NY
- 17-29 West End Avenue, (Construction Oversight), New York, NY
- 539 Smith Street Bulkhead, , (Construction Oversight), Brooklyn, NY
- Brooklyn Academy of Music North Tower, (Construction Oversight, FER), New York, NY
- Brooklyn Solvent Site (Whitehead Realty), (Construction Oversight), Brooklyn, NY
- Hudson Yards, Terra Firma, (Construction Oversight), New York, NY
- 616 First Avenue, (Construction Oversight), New York, NY
- 27 Wooster Street, (Closure Report), New York, NY
- Columbia University Manhattanville Development, Phase IA & Topdown Area, (Closure Report), New York, NY

ANTHONY MOFFA, JR., ASP, CHMM, COSS, CSP

ASSOCIATE
CORPORATE HEALTH AND SAFETY MANAGER

Anthony is Langan's Corporate Health & Safety Manager and is responsible for managing health and safety compliance in all Langan office locations. He has 28 years of experience in the health and safety field. He is responsible for ensuring compliance with all federal and state occupational health and safety laws and development and implementation of corporate health and safety policies. His responsibilities include reviewing and updating Langan's Corporate Health and Safety Program and assisting employees in the development of site specific Health & Safety Plans. He maintains and manages health and safety records for employees in all Langan office locations including medical evaluations, respirator fit testing, and Hazardous Waste Operations and Emergency Response training. He is also responsible for documentation and investigation of work-related injuries and incidents and sharing this information with employees to assist in the prevention of future incidents. He is also the chairman of the Corporate Health & Safety Committee and Health & Safety Leadership Team that meet periodically throughout the year. He is responsible for coordinating and providing health and safe training to Langan employees. He was formerly the Environmental, Health and Safety Coordinator at a chemical manufacturer. His experience included employee hazard communications, development of material safety data sheets for developed products, respirator fit testing and conducting required Occupational Health & Safety Association and Department of Transportation training.

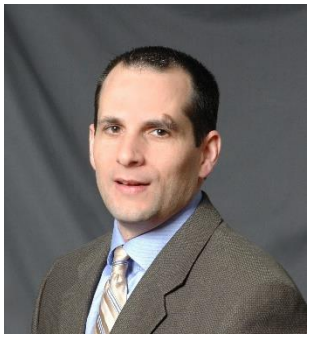

EDUCATION

B.S., Physics
West Chester University

PROFESSIONAL REGISTRATION

Associate Safety Professional (ASP)

Certified Hazardous Material Manager (CHMM)

Certified Occupational Safety Specialist (COSS)

Certified Safety Professional (CSP)

AFFILIATIONS

Pennsylvania Chamber of Business & Industry

Chemical Council of New Jersey

New Jersey Business & Industry Association

American Society of Safety Professionals

WILLIAM BOHRER, PG

SENIOR PROJECT GEOLOGIST

GEOLOGIST

Mr. Bohrer is an experienced geologist responsible for managing Langan's environmental standards and Health and Safety compliance for projects throughout New York City. His services include dissemination of environmental protocols, troubleshooting at project sites, in-house/field training, and maintenance of quality standards across the environmental discipline. Mr. Bohrer has a diverse and extensive background in geophysics, hydrogeology, mining and petroleum, and geotechnical engineering. He has developed conceptual site models for public, industrial and commercial facilities nationwide.



SELECTED PROJECTS

- NYU Poly – 122 Johnson Street, Brooklyn, NY
- Con Edison of New York at Governor's Island, NY, NY
- 535 4th Avenue, Brooklyn, NY
- 27 Wooster Street, New York, NY
- 42 West Street, Brooklyn, NY
- 455 West 19th Street, New York, NY
- Kings Plaza Mall, Brooklyn, NY
- Hudson Yards "Terra Firma," New York, NY
- Hudson Yards, Platform Special Inspection, New York, NY
- PSAC II, Bronx, NY
- 595-647 Smith Street, Brooklyn, NY
- New York University, 7-13 Washington Square North Investigation, New York, NY
- NYU 4 Washington Square Village, New York, NY
- 125th Street and Lenox Avenue, New York, NY
- Sullivan Street Development, New York, NY
- Hudson Crossing II, New York, NY
- New York Aquarium, Shark Tank & Animal Care Facility, Brooklyn, NY
- 209-219 Sullivan Street, New York, NY
- 261 Hudson Street, New York, NY
- 460 Washington Street, New York, NY
- 552 West 24th Street, New York, NY
- Brooklyn Bridge Park Pier 1, New York, NY
- International Leadership Bronx Charter School, Bronx, NY
- 203 East 92nd Street, New York, NY
- HighLine 28-29, New York, NY
- 539 Smith Street Bulkhead, Brooklyn, NY
- Willets Point, Corona, NY
- Plume Migration and Fracture Flow Aquifer Investigation, Brunswick, MD
- Plume Migration and Fracture Flow Aquifer Investigation, Fallston, MD
- Emergency Response Site Investigation & Remediation, Wappingers Falls, NY
- Emergency Response Site Investigation & Remediation, Allentown, PA

EDUCATION

Post Graduate Studies in Geophysics
Cornell University

B.S., Geology
Tufts University

PROFESSIONAL REGISTRATION

Professional Geologist (PG) in NY

40 Hour OSHA HazWOPER

OSHA Construction Safety & Health

OSHA Supervisory Certification
Credential (TWIC)

Transportation Worker Identification

NYS DEC- Protecting New York's Natural Resources with Better Construction Site Management

AFFILIATIONS

American Association of Petroleum Geologists

National Groundwater Association

Geological Society of America

LANGAN

- Emergency Response Site Investigation & Remediation, Shamokin, PA
- Bermuda International Airport, Jet Fuel Release Investigation, Bermuda
- Little Missouri River Basin, Geotechnical Site Evaluation (Horizontal Drilling Pipeline Install), ND
- Seismic Susceptibility Evaluation (Class 2 Injection Wells), Litchfield, OH
- Bedrock Mapping, Bradford and Sullivan Counties, PA
- Soil Solidification, Carteret, NJ

PA Council of Professional Geologists

CAROLINE DEVIN

SENIOR STAFF ENGINEER

ENVIRONMENTAL ENGINEERING

Ms. Devin is a senior staff environmental engineer with over three years of experience in environmental consulting in the New York metropolitan area. Ms. Devin has a background in construction monitoring, daily field inspections, environmental site assessments, remedial investigations, sample collection, report writing, and vapor mitigation system design, installation and management.



EDUCATION

B.S., Environmental Engineering
Cornell University

PROFESSIONAL REGISTRATION

10-Hour OSHA

40-Hour OSHA HAZWOPER

SELECTED PROJECTS

- 473 President Street and President Street Portfolio, Construction Oversight and Remedial Systems, Vapor Collection Installation Oversight and Reporting, Brooklyn NY
- 514 Union Street, Vapor Mitigation System Installation and Indoor Air Sampling, SMD System Inspections, Brooklyn, NY
- 305 Nevins Street, Air Sparge, SVE and SMD System Installation Oversight and Management, Brooklyn, NY
- Mayer Malbin Sites, Phase I Due Diligence Reporting, Phase II Investigation Reporting and Management, Queens, NY
- 805-825 Atlantic Avenue, SMD Inspections and Sampling, Quarterly Groundwater Sampling with Passive Diffusion, Periodic Review Reporting (PRR), Brooklyn, NY
- Gowanus Canal Northside, Remedial Construction Oversight and Management, Brooklyn, NY
- 175 Fifth Avenue – Flatiron Building Renovation, NYCOER Compliance, Air Quality/Noise Reporting Flatiron Building Renovation, New York, NY
- 175-225 Third Street, SMD Inspections, Grossly Contaminated Materials Investigation and Reporting, Brooklyn, NY
- 250 Water Street, Remedial Delineation Investigation and Oversight, New York, NY
- 27-01 Jackson Avenue, Remedial Oversight Support, Quarterly Groundwater Monitoring Reports, Long Island City, NY
- 26-32 Jackson Avenue, NY, Remedial Oversight Support, Long Island City
- West Fordham Road, Phase II Investigation and Reporting, Bronx, NY
- 159 Boerum Street, Remedial Oversight Support, Brooklyn, NY
- Staten Island Ballpark, Remedial Oversight Support, Staten Island, NY
- East Adams Redevelopment, Due Diligence Phase I Inspection, Remedial Investigation and Reporting, Syracuse, NY
- 23-15 44th Road, Long Island City, NY

SELECTED PUBLICATIONS, REPORTS, AND PRESENTATIONS

Tentori, Wang, Devin, Richardson “Treatment of Anaerobic Digester Liquids via Membrane Biofilm Reactors: Simultaneous Aerobic Methanotrophy and Nitrogen Removal”.

Date Created: 03/19/24
Created By: Ben Rao
File: PM16348-1
Page: 1

Langan Engineering & Environmental

TCL Volatiles - EPA 8260D/5035 High&Low (SOIL)

Holding Time: 14 days
Container/Sample Preservation: 1 - 1 Vial MeOH/2 Vial Water

Analyte	CAS #	RL	MDL	Units	LCS Criteria	LCS RPD	MS Criteria	MS RPD	Duplicate RPD	Surrogate Criteria		
Methylene chloride	75-09-2	5	2.29	ug/kg	70-130	30	70-130	30	30			
1,1-Dichloroethane	75-34-3	1	0.145	ug/kg	70-130	30	70-130	30	30			
Chloroform	67-66-3	1.5	0.14	ug/kg	70-130	30	70-130	30	30			
Carbon tetrachloride	56-23-5	1	0.23	ug/kg	70-130	30	70-130	30	30			
1,2-Dichloropropane	78-87-5	1	0.125	ug/kg	70-130	30	70-130	30	30			
Dibromochloromethane	124-48-1	1	0.14	ug/kg	70-130	30	70-130	30	30			
1,1,2-Trichloroethane	79-00-5	1	0.267	ug/kg	70-130	30	70-130	30	30			
Tetrachloroethene	127-18-4	0.5	0.196	ug/kg	70-130	30	70-130	30	30			
Chlorobenzene	108-90-7	0.5	0.127	ug/kg	70-130	30	70-130	30	30			
Trichlorofluoromethane	75-69-4	4	0.695	ug/kg	70-139	30	70-139	30	30			
1,2-Dichloroethane	107-06-2	1	0.257	ug/kg	70-130	30	70-130	30	30			
1,1,1-Trichloroethane	71-55-6	0.5	0.167	ug/kg	70-130	30	70-130	30	30			
Bromodichloromethane	75-27-4	0.5	0.109	ug/kg	70-130	30	70-130	30	30			
trans-1,3-Dichloropropene	10061-02-6	1	0.273	ug/kg	70-130	30	70-130	30	30			
cis-1,3-Dichloropropene	10061-01-5	0.5	0.158	ug/kg	70-130	30	70-130	30	30			
1,3-Dichloropropene, Total	542-75-6	0.5	0.158	ug/kg				30	30			
1,1-Dichloropropene	563-58-6	0.5	0.159	ug/kg	70-130	30	70-130	30	30			
Bromoform	75-25-2	4	0.246	ug/kg	70-130	30	70-130	30	30			
1,1,2,2-Tetrachloroethane	79-34-5	0.5	0.166	ug/kg	70-130	30	70-130	30	30			
Benzene	71-43-2	0.5	0.166	ug/kg	70-130	30	70-130	30	30			
Toluene	108-88-3	1	0.543	ug/kg	70-130	30	70-130	30	30			
Ethylbenzene	100-41-4	1	0.141	ug/kg	70-130	30	70-130	30	30			
Chloromethane	74-87-3	4	0.932	ug/kg	52-130	30	52-130	30	30			
Bromomethane	74-83-9	2	0.581	ug/kg	57-147	30	57-147	30	30			
Vinyl chloride	75-01-4	1	0.335	ug/kg	67-130	30	67-130	30	30			
Chloroethane	75-00-3	2	0.452	ug/kg	50-151	30	50-151	30	30			
1,1-Dichloroethene	75-35-4	1	0.238	ug/kg	65-135	30	65-135	30	30			
trans-1,2-Dichloroethene	156-60-5	1.5	0.137	ug/kg	70-130	30	70-130	30	30			
Trichloroethene	79-01-6	0.5	0.137	ug/kg	70-130	30	70-130	30	30			
1,2-Dichlorobenzene	95-50-1	2	0.144	ug/kg	70-130	30	70-130	30	30			
1,3-Dichlorobenzene	541-73-1	2	0.148	ug/kg	70-130	30	70-130	30	30			
1,4-Dichlorobenzene	106-46-7	2	0.171	ug/kg	70-130	30	70-130	30	30			
Methyl tert butyl ether	1634-04-4	2	0.201	ug/kg	66-130	30	66-130	30	30			
p/m-Xylene	179601-23-1	2	0.56	ug/kg	70-130	30	70-130	30	30			
o-Xylene	95-47-6	1	0.291	ug/kg	70-130	30	70-130	30	30			
Xylene (Total)	1330-20-7	1	0.291	ug/kg				30	30			
cis-1,2-Dichloroethene	156-59-2	1	0.175	ug/kg	70-130	30	70-130	30	30			
1,2-Dichloroethene (total)	540-59-0	1	0.137	ug/kg				30	30			
Dibromomethane	74-95-3	2	0.238	ug/kg	70-130	30	70-130	30	30			
Styrene	100-42-5	1	0.196	ug/kg	70-130	30	70-130	30	30			
Dichlorodifluoromethane	75-71-8	10	0.915	ug/kg	30-146	30	30-146	30	30			
Acetone	67-64-1	10	4.811	ug/kg	54-140	30	54-140	30	30			

Please Note that the RL information provided in this table is calculated using a 100% Solids factor. (Soil/Solids only)
Please Note that the information provided in this table is subject to change at anytime at the discretion of Alpha Analytical, Inc.

Date Created: 03/19/24
Created By: Ben Rao
File: PM16348-1
Page: 2

Langan Engineering & Environmental

TCL Volatiles - EPA 8260D/5035 High&Low (SOIL)

Holding Time: 14 days
Container/Sample Preservation: 1 - 1 Vial MeOH/2 Vial Water

Analyte	CAS #	RL	MDL	Units	LCS Criteria	LCS RPD	MS Criteria	MS RPD	Duplicate RPD	Surrogate Criteria		
Carbon disulfide	75-15-0	10	4.55	ug/kg	59-130	30	59-130	30	30			
2-Butanone	78-93-3	10	2.22	ug/kg	70-130	30	70-130	30	30			
Vinyl acetate	108-05-4	10	2.15	ug/kg	70-130	30	70-130	30	30			
4-Methyl-2-pentanone	108-10-1	10	1.28	ug/kg	70-130	30	70-130	30	30			
1,2,3-Trichloropropane	96-18-4	2	0.127	ug/kg	68-130	30	68-130	30	30			
2-Hexanone	591-78-6	10	1.18	ug/kg	70-130	30	70-130	30	30			
Bromochloromethane	74-97-5	2	0.205	ug/kg	70-130	30	70-130	30	30			
2,2-Dichloropropane	594-20-7	2	0.202	ug/kg	70-130	30	70-130	30	30			
1,2-Dibromoethane	106-93-4	1	0.279	ug/kg	70-130	30	70-130	30	30			
1,3-Dichloropropane	142-28-9	2	0.167	ug/kg	69-130	30	69-130	30	30			
1,1,1,2-Tetrachloroethane	630-20-6	0.5	0.132	ug/kg	70-130	30	70-130	30	30			
Bromobenzene	108-86-1	2	0.145	ug/kg	70-130	30	70-130	30	30			
sec-Butylbenzene	135-98-8	1	0.146	ug/kg	70-130	30	70-130	30	30			
tert-Butylbenzene	98-06-6	2	0.118	ug/kg	70-130	30	70-130	30	30			
o-Chlorotoluene	95-49-8	2	0.191	ug/kg	70-130	30	70-130	30	30			
p-Chlorotoluene	106-43-4	2	0.108	ug/kg	70-130	30	70-130	30	30			
1,2-Dibromo-3-chloropropane	96-12-8	3	0.998	ug/kg	68-130	30	68-130	30	30			
Hexachlorobutadiene	87-68-3	4	0.169	ug/kg	67-130	30	67-130	30	30			
Isopropylbenzene	98-82-8	1	0.109	ug/kg	70-130	30	70-130	30	30			
p-Isopropyltoluene	99-87-6	1	0.109	ug/kg	70-130	30	70-130	30	30			
Acrylonitrile	107-13-1	4	1.15	ug/kg	70-130	30	70-130	30	30			
n-Propylbenzene	103-65-1	1	0.171	ug/kg	70-130	30	70-130	30	30			
1,2,3-Trichlorobenzene	87-61-6	2	0.322	ug/kg	70-130	30	70-130	30	30			
1,2,4-Trichlorobenzene	120-82-1	2	0.272	ug/kg	70-130	30	70-130	30	30			
1,3,5-Trimethylbenzene	108-67-8	2	0.193	ug/kg	70-130	30	70-130	30	30			
1,2,4-Trimethylbenzene	95-63-6	2	0.334	ug/kg	70-130	30	70-130	30	30			
1,4-Dioxane	123-91-1	80	35.1	ug/kg	65-136	30	65-136	30	30			
1,4-Diethylbenzene	105-05-5	2	0.177	ug/kg	70-130	30	70-130	30	30			
4-Ethyltoluene	622-96-8	2	0.384	ug/kg	70-130	30	70-130	30	30			
1,2,4,5-Tetramethylbenzene	95-93-2	2	0.191	ug/kg	70-130	30	70-130	30	30			
Ethyl ether	60-29-7	2	0.341	ug/kg	67-130	30	67-130	30	30			
trans-1,4-Dichloro-2-butene	110-57-6	5	1.42	ug/kg	70-130	30	70-130	30	30			
1,2-Dichloroethane-d4	*17060-07-0*									*70-130*		
2-Chloroethoxyethane												
Toluene-d8	*2037-26-5*									*70-130*		
4-Bromofluorobenzene	*460-00-4*									*70-130*		
Dibromofluoromethane	*1868-53-7*									*70-130*		

Please Note that the RL information provided in this table is calculated using a 100% Solids factor. (Soil/Solids only)
Please Note that the information provided in this table is subject to change at anytime at the discretion of Alpha Analytical, Inc.

Date Created: 03/19/24
Created By: Ben Rao
File: PM16348-1
Page: 1

Langan Engineering & Environmental

NYTCL Semivolatiles - EPA 8270E (SOIL)

Holding Time: 14 days
Container/Sample Preservation: 1 - Glass 250ml/8oz unpreserved

Analyte	CAS #	RL	MDL	Units	LCS Criteria	LCS RPD	MS Criteria	MS RPD	Duplicate RPD	Surrogate Criteria		
Acenaphthene	83-32-9	133.6	17.3012	ug/kg	31-137	50	31-137	50	50			
1,2,4-Trichlorobenzene	120-82-1	167	19.1048	ug/kg	38-107	50	38-107	50	50			
Hexachlorobenzene	118-74-1	100.2	18.704	ug/kg	40-140	50	40-140	50	50			
Bis(2-chloroethyl)ether	111-44-4	150.3	22.6452	ug/kg	40-140	50	40-140	50	50			
2-Chloronaphthalene	91-58-7	167	16.5664	ug/kg	40-140	50	40-140	50	50			
1,2-Dichlorobenzene	95-50-1	167	29.9932	ug/kg	40-140	50	40-140	50	50			
1,3-Dichlorobenzene	541-73-1	167	28.724	ug/kg	40-140	50	40-140	50	50			
1,4-Dichlorobenzene	106-46-7	167	29.1582	ug/kg	28-104	50	28-104	50	50			
3,3'-Dichlorobenzidine	91-94-1	167	44.422	ug/kg	40-140	50	40-140	50	50			
2,4-Dinitrotoluene	121-14-2	167	33.4	ug/kg	40-132	50	40-132	50	50			
2,6-Dinitrotoluene	606-20-2	167	28.6572	ug/kg	40-140	50	40-140	50	50			
Fluoranthene	206-44-0	100.2	19.1716	ug/kg	40-140	50	40-140	50	50			
4-Chlorophenyl phenyl ether	7005-72-3	167	17.869	ug/kg	40-140	50	40-140	50	50			
4-Bromophenyl phenyl ether	101-55-3	167	25.4842	ug/kg	40-140	50	40-140	50	50			
Bis(2-chloroisopropyl)ether	108-60-1	200.4	28.5236	ug/kg	40-140	50	40-140	50	50			
Bis(2-chloroethoxy)methane	111-91-1	180.36	16.7334	ug/kg	40-117	50	40-117	50	50			
Hexachlorobutadiene	87-68-3	167	24.4488	ug/kg	40-140	50	40-140	50	50			
Hexachlorocyclopentadiene	77-47-4	477.62	151.302	ug/kg	40-140	50	40-140	50	50			
Hexachloroethane	67-72-1	133.6	27.0206	ug/kg	40-140	50	40-140	50	50			
Isophorone	78-59-1	150.3	21.6766	ug/kg	40-140	50	40-140	50	50			
Naphthalene	91-20-3	167	20.3406	ug/kg	40-140	50	40-140	50	50			
Nitrobenzene	98-95-3	150.3	24.716	ug/kg	40-140	50	40-140	50	50			
NitrosoDiPhenylAmine(NDPA)/DPA	86-30-6	133.6	19.0046	ug/kg	36-157	50	36-157	50	50			
n-Nitrosodi-n-propylamine	621-64-7	167	25.7848	ug/kg	32-121	50	32-121	50	50			
Bis(2-Ethylhexyl)phthalate	117-81-7	167	57.782	ug/kg	40-140	50	40-140	50	50			
Butyl benzyl phthalate	85-68-7	167	42.084	ug/kg	40-140	50	40-140	50	50			
Di-n-butylphthalate	84-74-2	167	31.6632	ug/kg	40-140	50	40-140	50	50			
Di-n-octylphthalate	117-84-0	167	56.78	ug/kg	40-140	50	40-140	50	50			
Diethyl phthalate	84-66-2	167	15.4642	ug/kg	40-140	50	40-140	50	50			
Dimethyl phthalate	131-11-3	167	35.07	ug/kg	40-140	50	40-140	50	50			
Benzo(a)anthracene	56-55-3	100.2	18.8042	ug/kg	40-140	50	40-140	50	50			
Benzo(a)pyrene	50-32-8	133.6	40.748	ug/kg	40-140	50	40-140	50	50			
Benzo(b)fluoranthene	205-99-2	100.2	28.1228	ug/kg	40-140	50	40-140	50	50			
Benzo(k)fluoranthene	207-08-9	100.2	26.72	ug/kg	40-140	50	40-140	50	50			
Chrysene	218-01-9	100.2	17.368	ug/kg	40-140	50	40-140	50	50			
Acenaphthylene	208-96-8	133.6	25.7848	ug/kg	40-140	50	40-140	50	50			
Anthracene	120-12-7	100.2	32.565	ug/kg	40-140	50	40-140	50	50			
Benzo(ghi)perylene	191-24-2	133.6	19.6392	ug/kg	40-140	50	40-140	50	50			
Fluorene	86-73-7	167	16.2324	ug/kg	40-140	50	40-140	50	50			
Phenanthrene	85-01-8	100.2	20.3072	ug/kg	40-140	50	40-140	50	50			
Dibenzo(a,h)anthracene	53-70-3	100.2	19.3052	ug/kg	40-140	50	40-140	50	50			
Indeno(1,2,3-cd)Pyrene	193-39-5	133.6	23.2798	ug/kg	40-140	50	40-140	50	50			

Please Note that the RL information provided in this table is calculated using a 100% Solids factor. (Soil/Solids only)
Please Note that the information provided in this table is subject to change at anytime at the discretion of Alpha Analytical, Inc.

Date Created: 03/19/24
Created By: Ben Rao
File: PM16348-1

Langan Engineering & Environmental

NYTCL Semivolatiles - EPA 8270E (SOIL)

Holding Time: 14 days
Container/Sample Preservation: 1 - Glass 250ml/8oz unpreserved

Analyte	CAS #	RL	MDL	Units	LCS Criteria	LCS RPD	MS Criteria	MS RPD	Duplicate RPD	Surrogate Criteria		
Pyrene	129-00-0	100.2	16.5998	ug/kg	35-142	50	35-142	50	50			
Biphenyl	92-52-4	380.76	21.71	ug/kg	37-127	50	37-127	50	50			
4-Chloroaniline	106-47-8	167	30.394	ug/kg	40-140	50	40-140	50	50			
2-Nitroaniline	88-74-4	167	32.1976	ug/kg	47-134	50	47-134	50	50			
3-Nitroaniline	99-09-2	167	31.4962	ug/kg	26-129	50	26-129	50	50			
4-Nitroaniline	100-01-6	167	69.138	ug/kg	41-125	50	41-125	50	50			
Dibenzofuran	132-64-9	167	15.7982	ug/kg	40-140	50	40-140	50	50			
2-Methylnaphthalene	91-57-6	200.4	20.1736	ug/kg	40-140	50	40-140	50	50			
Acetophenone	98-86-2	167	20.6746	ug/kg	14-144	50	14-144	50	50			
2,4,6-Trichlorophenol	88-06-2	100.2	31.6632	ug/kg	30-130	50	30-130	50	50			
P-Chloro-M-Cresol	59-50-7	167	24.883	ug/kg	26-103	50	26-103	50	50			
2-Chlorophenol	95-57-8	167	19.7394	ug/kg	25-102	50	25-102	50	50			
2,4-Dichlorophenol	120-83-2	150.3	26.8536	ug/kg	30-130	50	30-130	50	50			
2,4-Dimethylphenol	105-67-9	167	55.11	ug/kg	30-130	50	30-130	50	50			
2-Nitrophenol	88-75-5	360.72	62.792	ug/kg	30-130	50	30-130	50	50			
4-Nitrophenol	100-02-7	233.8	68.136	ug/kg	11-114	50	11-114	50	50			
2,4-Dinitrophenol	51-28-5	801.6	77.822	ug/kg	4-130	50	4-130	50	50			
4,6-Dinitro-o-cresol	534-52-1	434.2	80.16	ug/kg	10-130	50	10-130	50	50			
Pentachlorophenol	87-86-5	133.6	36.74	ug/kg	17-109	50	17-109	50	50			
Phenol	108-95-2	167	25.217	ug/kg	26-90	50	26-90	50	50			
2-Methylphenol	95-48-7	167	25.885	ug/kg	30-130.	50	30-130.	50	50			
3-Methylphenol/4-Methylphenol	106-44-5	240.48	26.1522	ug/kg	30-130	50	30-130	50	50			
2,4,5-Trichlorophenol	95-95-4	167	31.9972	ug/kg	30-130	50	30-130	50	50			
Benzoic Acid	65-85-0	541.08	169.004	ug/kg	10-110	50	10-110	50	50			
Benzyl Alcohol	100-51-6	167	51.102	ug/kg	40-140	50	40-140	50	50			
Carbazole	86-74-8	167	16.2324	ug/kg	54-128	50	54-128	50	50			
1,4-Dioxane	123-91-1	25.05	7.682	ug/kg	40-140	50	40-140	50	50			
2-Fluorophenol	*367-12-4*									*25-120*		
Phenol-d6	*13127-88-3*									*10-120*		
Nitrobenzene-d5	*4165-60-0*									*23-120*		
2-Fluorobiphenyl	*321-60-8*									*30-120*		
2,4,6-Tribromophenol	*118-79-6*									*10-136*		
4-Terphenyl-d14	*1718-51-0*									*18-120*		

Please Note that the RL information provided in this table is calculated using a 100% Solids factor. (Soil/Solids only)
Please Note that the information provided in this table is subject to change at anytime at the discretion of Alpha Analytical, Inc.

Date Created: 03/19/24
Created By: Ben Rao
File: PM16348-1
Page: 1

Langan Engineering & Environmental

TCL Pesticides - EPA 8081B (SOIL)

Holding Time: 14 days
Container/Sample Preservation: 1 - Glass 250ml/8oz unpreserved

Analyte	CAS #	RL	MDL	Units	LCS Criteria	LCS RPD	MS Criteria	MS RPD	Duplicate RPD	Surrogate Criteria		
Delta-BHC	319-86-8	1.6008	0.31349	ug/kg	30-150	30	30-150	50	50			
Lindane	58-89-9	0.667	0.298149	ug/kg	30-150	30	30-150	50	50			
Alpha-BHC	319-84-6	0.667	0.189428	ug/kg	30-150	30	30-150	50	50			
Beta-BHC	319-85-7	1.6008	0.60697	ug/kg	30-150	30	30-150	50	50			
Heptachlor	76-44-8	0.8004	0.358846	ug/kg	30-150	30	30-150	50	50			
Aldrin	309-00-2	1.6008	0.563615	ug/kg	30-150	30	30-150	50	50			
Heptachlor epoxide	1024-57-3	3.0015	0.90045	ug/kg	30-150	30	30-150	50	50			
Endrin	72-20-8	0.667	0.27347	ug/kg	30-150	30	30-150	50	50			
Endrin aldehyde	7421-93-4	2.001	0.70035	ug/kg	30-150	30	30-150	50	50			
Endrin ketone	53494-70-5	1.6008	0.412206	ug/kg	30-150	30	30-150	50	50			
Dieldrin	60-57-1	1.0005	0.50025	ug/kg	30-150	30	30-150	50	50			
4,4'-DDE	72-55-9	1.6008	0.370185	ug/kg	30-150	30	30-150	50	50			
4,4'-DDD	72-54-8	1.6008	0.570952	ug/kg	30-150	30	30-150	50	50			
4,4'-DDT	50-29-3	1.6008	1.28731	ug/kg	30-150	30	30-150	50	50			
Endosulfan I	959-98-8	1.6008	0.378189	ug/kg	30-150	30	30-150	50	50			
Endosulfan II	33213-65-9	1.6008	0.534934	ug/kg	30-150	30	30-150	50	50			
Endosulfan sulfate	1031-07-8	0.667	0.317492	ug/kg	30-150	30	30-150	50	50			
Methoxychlor	72-43-5	3.0015	0.9338	ug/kg	30-150	30	30-150	50	50			
Toxaphene	8001-35-2	30.015	8.4042	ug/kg	30-150	30	30-150	50	50			
cis-Chlordane	5103-71-9	2.001	0.557612	ug/kg	30-150	30	30-150	50	50			
trans-Chlordane	5103-74-2	2.001	0.528264	ug/kg	30-150	30	30-150	50	50			
Chlordane	57-74-9	13.34	5.30265	ug/kg	30-150	30	30-150	50	50			
2,4,5,6-Tetrachloro-m-xylene	*877-09-8*									*30-150*		
Decachlorobiphenyl	*2051-24-3*									*30-150*		

Please Note that the RL information provided in this table is calculated using a 100% Solids factor. ***(Soil/Solids only)***
Please Note that the information provided in this table is subject to change at anytime at the discretion of Alpha Analytical, Inc.

Date Created: 03/19/24
Created By: Ben Rao
File: PM16348-1
Page: 1

Langan Engineering & Environmental

Herbicides -EPA 8151A (SOIL)

Holding Time: 14 days
Container/Sample Preservation: 1 - Glass 250ml/8oz unpreserved

Analyte	CAS #	RL	MDL	Units	LCS Criteria	LCS RPD	MS Criteria	MS RPD	Duplicate RPD	Surrogate Criteria		
2,4-D	94-75-7	0.1665	0.0104895	mg/kg	30-150	30	30-150	30	30			
2,4,5-T	93-76-5	0.1665	0.0051615	mg/kg	30-150	30	30-150	30	30			
2,4,5-TP (Silvex)	93-72-1	0.1665	0.0044289	mg/kg	30-150	30	30-150	30	30			
DCAA	*19719-28-9*									*30-150*		

Please Note that the RL information provided in this table is calculated using a 100% Solids factor. (Soil/Solids only)
Please Note that the information provided in this table is subject to change at anytime at the discretion of Alpha Analytical, Inc.

Date Created: 03/19/24
Created By: Ben Rao
File: PM16348-1
Page: 1

Langan Engineering & Environmental

TCL PCBs - EPA 8082A (SOIL)

Holding Time: 365 days
Container/Sample Preservation: 1 - Glass 250ml/8oz unpreserved

Analyte	CAS #	RL	MDL	Units	LCS Criteria	LCS RPD	MS Criteria	MS RPD	Duplicate RPD	Surrogate Criteria		
Aroclor 1016	12674-11-2	50	4.44	ug/kg	40-140	50	40-140	50	50			
Aroclor 1221	11104-28-2	50	5.01	ug/kg	40-140	50	40-140	50	50			
Aroclor 1232	11141-16-5	50	10.6	ug/kg	40-140	50	40-140	50	50			
Aroclor 1242	53469-21-9	50	6.74	ug/kg	40-140	50	40-140	50	50			
Aroclor 1248	12672-29-6	50	7.5	ug/kg	40-140	50	40-140	50	50			
Aroclor 1254	11097-69-1	50	5.47	ug/kg	40-140	50	40-140	50	50			
Aroclor 1260	11096-82-5	50	9.24	ug/kg	40-140	50	40-140	50	50			
Aroclor 1262	37324-23-5	50	6.35	ug/kg	40-140	50	40-140	50	50			
Aroclor 1268	11100-14-4	50	5.18	ug/kg	40-140	50	40-140	50	50			
PCBs, Total	1336-36-3	50	4.44	ug/kg				50	50			
2,4,5,6-Tetrachloro-m-xylene	*877-09-8*									*30-150*		
Decachlorobiphenyl	*2051-24-3*									*30-150*		

Please Note that the RL information provided in this table is calculated using a 100% Solids factor. (Soil/Solids only)
Please Note that the information provided in this table is subject to change at anytime at the discretion of Alpha Analytical, Inc.

Date Created: 03/19/24
Created By: Ben Rao
File: PM16348-1
Page: 1

Langan Engineering & Environmental

METALS by 6010D (SOIL)

Analyte	CAS #	RL	MDL	Units	LCS Criteria	LCS RPD	MS Criteria	MS RPD	Duplicate RPD	Surrogate Criteria	Holding Time	Container
Aluminum, Total	7429-90-5	4	1.08	mg/kg	48-151		75-125	20	20		180 days	Metals Only-Glass 60mL/2oz unpreserved
Antimony, Total	7440-36-0	2	0.152	mg/kg	1-208		75-125	20	20		180 days	Metals Only-Glass 60mL/2oz unpreserved
Arsenic, Total	7440-38-2	0.4	0.0832	mg/kg	79-121		75-125	20	20		180 days	Metals Only-Glass 60mL/2oz unpreserved
Barium, Total	7440-39-3	0.4	0.0696	mg/kg	83-117		75-125	20	20		180 days	Metals Only-Glass 60mL/2oz unpreserved
Beryllium, Total	7440-41-7	0.2	0.0132	mg/kg	83-117		75-125	20	20		180 days	Metals Only-Glass 60mL/2oz unpreserved
Cadmium, Total	7440-43-9	0.4	0.0392	mg/kg	83-117		75-125	20	20		180 days	Metals Only-Glass 60mL/2oz unpreserved
Calcium, Total	7440-70-2	4	1.4	mg/kg	81-119		75-125	20	20		180 days	Metals Only-Glass 60mL/2oz unpreserved
Chromium, Total	7440-47-3	0.4	0.0384	mg/kg	80-120		75-125	20	20		180 days	Metals Only-Glass 60mL/2oz unpreserved
Cobalt, Total	7440-48-4	0.8	0.0664	mg/kg	84-115		75-125	20	20		180 days	Metals Only-Glass 60mL/2oz unpreserved
Copper, Total	7440-50-8	0.4	0.1032	mg/kg	81-118		75-125	20	20		180 days	Metals Only-Glass 60mL/2oz unpreserved
Iron, Total	7439-89-6	2	0.3612	mg/kg	45-155		75-125	20	20		180 days	Metals Only-Glass 60mL/2oz unpreserved
Lead, Total	7439-92-1	2	0.1072	mg/kg	81-117		75-125	20	20		180 days	Metals Only-Glass 60mL/2oz unpreserved
Magnesium, Total	7439-95-4	4	0.616	mg/kg	76-124		75-125	20	20		180 days	Metals Only-Glass 60mL/2oz unpreserved
Manganese, Total	7439-96-5	0.4	0.0636	mg/kg	81-117		75-125	20	20		180 days	Metals Only-Glass 60mL/2oz unpreserved
Nickel, Total	7440-02-0	1	0.0968	mg/kg	83-117		75-125	20	20		180 days	Metals Only-Glass 60mL/2oz unpreserved
Potassium, Total	7440-09-7	100	5.76	mg/kg	71-129		75-125	20	20		180 days	Metals Only-Glass 60mL/2oz unpreserved
Selenium, Total	7782-49-2	0.8	0.1032	mg/kg	78-122		75-125	20	20		180 days	Metals Only-Glass 60mL/2oz unpreserved
Silver, Total	7440-22-4	0.2	0.1132	mg/kg	75-124		75-125	20	20		180 days	Metals Only-Glass 60mL/2oz unpreserved
Sodium, Total	7440-23-5	80	1.26	mg/kg	72-127		75-125	20	20		180 days	Metals Only-Glass 60mL/2oz unpreserved
Thallium, Total	7440-28-0	0.8	0.126	mg/kg	80-120		75-125	20	20		180 days	Metals Only-Glass 60mL/2oz unpreserved
Vanadium, Total	7440-62-2	0.4	0.0812	mg/kg	78-122		75-125	20	20		180 days	Metals Only-Glass 60mL/2oz unpreserved
Zinc, Total	7440-66-6	2	0.1172	mg/kg	82-118		75-125	20	20		180 days	Metals Only-Glass 60mL/2oz unpreserved

Please Note that the RL information provided in this table is calculated using a 100% Solids factor. ***(Soil/Solids only)***

Please Note that the information provided in this table is subject to change at anytime at the discretion of Alpha Analytical, Inc.

Date Created: 03/19/24
Created By: Ben Rao
File: PM16348-1
Page: 1

Langan Engineering & Environmental

METALS by 7471B (SOIL)

Analyte	CAS #	RL	MDL	Units	LCS Criteria	LCS RPD	MS Criteria	MS RPD	Duplicate RPD	Surrogate Criteria	Holding Time	Container
Mercury, Total	7439-97-6	0.08	0.05216	mg/kg	72-128		80-120	20	20		28 days	Metals Only-Glass 60mL/2oz unpreserved

Please Note that the RL information provided in this table is calculated using a 100% Solids factor. ***(Soil/Solids only)***
Please Note that the information provided in this table is subject to change at anytime at the discretion of Alpha Analytical, Inc.

Date Created: 03/19/24
Created By: Ben Rao
File: PM16348-1

Langan Engineering & Environmental

WETCHEM (SOIL)

Analyte	CAS #	RL	MDL	Units	LCS Criteria	LCS RPD	MS Criteria	MS RPD	Duplicate RPD	Method	Holding Time	Container
Chromium, Hexavalent	18540-29-9	0.8	0.16	mg/kg	80-120	20	75-125	20	20	7196A	30 days	1 - Glass 120ml/4oz unpreserved
Cyanide, Total	57-12-5	1	0.212	mg/kg	80-120	35	75-125	35	35	9010C/9012B	14 days	1 - Glass 250ml/8oz unpreserved

Please Note that the RL information provided in this table is calculated using a 100% Solids factor. ***(Soil/Solids only)***
Please Note that the information provided in this table is subject to change at anytime at the discretion of Alpha Analytical, Inc.

Date Created: 03/19/24
Created By: Ben Rao
File: PM16348-1
Page: 1

Langan Engineering & Environmental

PFAAs via EPA 1633 (Draft) (SOIL)

Holding Time: 90 days
Container/Sample Preservation: 1 - Plastic 8oz unpreserved

Analyte	CAS #	RL	MDL	Units	LCS Criteria	LCS RPD	MS Criteria	MS RPD	Duplicate RPD	Surrogate Criteria		
Perfluorobutanoic Acid (PFBA)	375-22-4	0.8	0.0504	ng/g	40-150	30	40-150	30	30			
Perfluoropentanoic Acid (PFPeA)	2706-90-3	0.4	0.056	ng/g	40-150	30	40-150	30	30			
Perfluorobutanesulfonic Acid (PFBS)	375-73-5	0.2	0.0432	ng/g	40-150	30	40-150	30	30			
1H,1H,2H,2H-Perfluorohexanesulfonic Acid (4:2FTS)	757124-72-4	0.8	0.0808	ng/g	40-150	30	40-150	30	30			
Perfluorohexanoic Acid (PFHxA)	307-24-4	0.2	0.0464	ng/g	40-150	30	40-150	30	30			
Perfluoropentanesulfonic Acid (PFPeS)	2706-91-4	0.2	0.0232	ng/g	40-150	30	40-150	30	30			
Perfluoroheptanoic Acid (PFHpA)	375-85-9	0.2	0.0232	ng/g	40-150	30	40-150	30	30			
Perfluorohexanesulfonic Acid (PFHxS)	355-46-4	0.2	0.0592	ng/g	40-150	30	40-150	30	30			
Perfluorooctanoic Acid (PFOA)	335-67-1	0.2	0.052	ng/g	40-150	30	40-150	30	30			
1H,1H,2H,2H-Perfluorooctanesulfonic Acid (6:2FTS)	27619-97-2	0.8	0.28	ng/g	40-150	30	40-150	30	30			
Perfluoroheptanesulfonic Acid (PFHpS)	375-92-8	0.2	0.0368	ng/g	40-150	30	40-150	30	30			
Perfluorononanoic Acid (PFNA)	375-95-1	0.2	0.0784	ng/g	40-150	30	40-150	30	30			
Perfluorooctanesulfonic Acid (PFOS)	1763-23-1	0.2	0.0792	ng/g	40-150	30	40-150	30	30			
Perfluorodecanoic Acid (PFDA)	335-76-2	0.2	0.0752	ng/g	40-150	30	40-150	30	30			
1H,1H,2H,2H-Perfluorodecanesulfonic Acid (8:2FTS)	39108-34-4	0.8	0.3872	ng/g	40-150	30	40-150	30	30			
Perfluorononanesulfonic Acid (PFNS)	68259-12-1	0.2	0.0424	ng/g	40-150	30	40-150	30	30			
N-Methyl Perfluorooctanesulfonamidoacetic Acid (NMeFOSA	2355-31-9	0.2	0.1	ng/g	40-150	30	40-150	30	30			
Perfluoroundecanoic Acid (PFUnA)	2058-94-8	0.2	0.0512	ng/g	40-150	30	40-150	30	30			
Perfluorodecanesulfonic Acid (PFDS)	335-77-3	0.2	0.032	ng/g	40-150	30	40-150	30	30			
Perfluorooctanesulfonamide (FOSA)	754-91-6	0.2	0.0432	ng/g	40-150	30	40-150	30	30			
N-Ethyl Perfluorooctanesulfonamidoacetic Acid (NEtFOSAA)	2991-50-6	0.2	0.0824	ng/g	40-150	30	40-150	30	30			
Perfluorododecanoic Acid (PFDoA)	307-55-1	0.2	0.0408	ng/g	40-150	30	40-150	30	30			
Perfluorotridecanoic Acid (PFTrDA)	72629-94-8	0.2	0.0528	ng/g	40-150	30	40-150	30	30			
Perfluorotetradecanoic Acid (PFTA)	376-06-7	0.2	0.1064	ng/g	40-150	30	40-150	30	30			
2,3,3,3-Tetrafluoro-2-[1,1,2,2,3,3,3-Heptafluoropropoxy]-P	13252-13-6	0.8	0.0984	ng/g	40-150	30	40-150	30	30			
4,8-Dioxa-3h-Perfluorononanoic Acid (ADONA)	919005-14-4	0.8	0.1464	ng/g	40-150	30	40-150	30	30			
Perfluorododecane Sulfonic Acid (PFDoDS)	79780-39-5	0.2	0.0384	ng/g	40-150	30	40-150	30	30			
9-Chlorohexadecafluoro-3-Oxanone-1-Sulfonic Acid (9Cl-PF	756426-58-1	0.8	0.196	ng/g	40-150	30	40-150	30	30			
11-Chloroeicosafluoro-3-Oxaundecane-1-Sulfonic Acid (11C	763051-92-9	0.8	0.1672	ng/g	40-150	30	40-150	30	30			
N-Methyl Perfluorooctane Sulfonamide (NMeFOSA)	31506-32-8	0.2	0.1	ng/g	40-150	30	40-150	30	30			
N-Ethyl Perfluorooctane Sulfonamide (NEtFOSA)	4151-50-2	0.2	0.112	ng/g	40-150	30	40-150	30	30			
N-Methyl Perfluorooctanesulfonamido Ethanol (NMeFOSE)	24448-09-7	2	0.2504	ng/g	40-150	30	40-150	30	30			
N-Ethyl Perfluorooctanesulfonamido Ethanol (NEtFOSE)	1691-99-2	2	0.5104	ng/g	40-150	30	40-150	30	30			
Perfluoro-3-Methoxypropanoic Acid (PFMPA)	377-73-1	0.4	0.0408	ng/g	40-150	30	40-150	30	30			
Perfluoro-4-Methoxybutanoic Acid (PFMBA)	863090-89-5	0.4	0.0312	ng/g	40-150	30	40-150	30	30			
Perfluoro(2-Ethoxyethane)Sulfonic Acid (PFEESA)	113507-82-7	0.4	0.0832	ng/g	40-150	30	40-150	30	30			
Nonafluoro-3,6-Dioxaheptanoic Acid (NFDHA)	151772-58-6	0.4	0.0952	ng/g	40-150	30	40-150	30	30			
3-Perfluoropropyl Propanoic Acid (3:3FTCA)	356-02-5	1	0.144	ng/g	40-150	30	40-150	30	30			
2H,2H,3H,3H-Perfluorooctanoic Acid (5:3FTCA)	914637-49-3	5	0.5048	ng/g	40-150	30	40-150	30	30			
3-Perfluoroheptyl Propanoic Acid (7:3FTCA)	812-70-4	5	1.76	ng/g	40-150	30	40-150	30	30			
Perfluoro[13C4]Butanoic Acid (MPFBA)	*NONE*									*20-150*		
Perfluoro[13C5]Pentanoic Acid (M5PFPEA)	*NONE*									*20-150*		

Please Note that the RL information provided in this table is calculated using a 100% Solids factor. ***(Soil/Solids only)***
Please Note that the information provided in this table is subject to change at anytime at the discretion of Alpha Analytical, Inc.

Date Created: 03/19/24
Created By: Ben Rao
File: PM16348-1

Langan Engineering & Environmental

PFAAs via EPA 1633 (Draft) (SOIL)

Holding Time: 90 days
Container/Sample Preservation: 1 - Plastic 8oz unpreserved

Analyte	CAS #	RL	MDL	Units	LCS Criteria	LCS RPD	MS Criteria	MS RPD	Duplicate RPD	Surrogate Criteria		
Perfluoro[2,3,4-13C3]Butanesulfonic Acid (M3PFBS)	*NONE*									*20-150*		
1H,1H,2H,2H-Perfluoro[1,2-13C2]Hexanesulfonic Acid (M2-	*NONE*									*20-150*		
Perfluoro[1,2,3,4,6-13C5]Hexanoic Acid (M5PFHxA)	*NONE*									*20-150*		
Perfluoro[1,2,3,4-13C4]Heptanoic Acid (M4PFHpA)	*NONE*									*20-150*		
Perfluoro[1,2,3-13C3]Hexanesulfonic Acid (M3PFHxS)	*NONE*									*20-150*		
Perfluoro[13C8]Octanoic Acid (M8PFOA)	*NONE*									*20-150*		
1H,1H,2H,2H-Perfluoro[1,2-13C2]Octanesulfonic Acid (M2-	*NONE*									*20-150*		
Perfluoro[13C9]Nonanoic Acid (M9PFNA)	*NONE*									*20-150*		
Perfluoro[13C8]Octanesulfonic Acid (M8PFOS)	*NONE*									*20-150*		
Perfluoro[1,2,3,4,5,6-13C6]Decanoic Acid (M6PFDA)	*NONE*									*20-150*		
1H,1H,2H,2H-Perfluoro[1,2-13C2]Decanesulfonic Acid (M2-	*NONE*									*20-150*		
N-Deuteriomethylperfluoro-1-octanesulfonamidoacetic Acid	*NONE*									*20-150*		
Perfluoro[1,2,3,4,5,6,7-13C7]Undecanoic Acid (M7-PFUDA)	*NONE*									*20-150*		
Perfluoro[13C8]Octanesulfonamide (M8FOSA)	*NONE*									*20-150*		
N-Deuterioethylperfluoro-1-octanesulfonamidoacetic Acid (	*NONE*									*20-150*		
Perfluoro[1,2-13C2]Dodecanoic Acid (MPFDOA)	*NONE*									*20-150*		
Perfluoro[1,2-13C2]Tetradecanoic Acid (M2PFTEDA)	*NONE*									*20-150*		
2,3,3,3-Tetrafluoro-2-[1,1,2,2,3,3,3-Heptafluoropropoxy]-1	*NONE*									*20-150*		
N-Methyl-d3-Perfluoro-1-Octanesulfonamide (d3-NMeFOSA	*NONE*									*20-150*		
N-Ethyl-d5-Perfluoro-1-Octanesulfonamide (d5-NEtFOSA)	*NONE*									*20-150*		
2-(N-Methyl-d3-Perfluoro-1-Octanesulfonamido)ethan-d4-o	*1265205-95-5*									*20-150*		
2-(N-Ethyl-d5-Perfluoro-1-Octanesulfonamido)ethan-d4-ol	*NONE*									*20-150*		

Please Note that the RL information provided in this table is calculated using a 100% Solids factor. ***(Soil/Solids only)***
Please Note that the information provided in this table is subject to change at anytime at the discretion of Alpha Analytical, Inc.

Date Created: 03/19/24
Created By: Ben Rao
File: PM16349-1
Page: 1

Langan Engineering & Environmental

TCL Volatiles - EPA 8260D (WATER)

Holding Time: 14 days
Container/Sample Preservation: 3 - Vial HCl preserved

Analyte	CAS #	RL	MDL	Units	LCS Criteria	LCS RPD	MS Criteria	MS RPD	Duplicate RPD	Surrogate Criteria		
Methylene chloride	75-09-2	5	0.5393	ug/l	70-130	20	70-130	20	20			
1,1-Dichloroethane	75-34-3	0.75	0.2156	ug/l	70-130	20	70-130	20	20			
Chloroform	67-66-3	0.75	0.1978	ug/l	70-130	20	70-130	20	20			
Carbon tetrachloride	56-23-5	0.5	0.1652	ug/l	63-132	20	63-132	20	20			
1,2-Dichloropropane	78-87-5	1.75	0.2958	ug/l	70-130	20	70-130	20	20			
Dibromochloromethane	124-48-1	0.5	0.1895	ug/l	63-130	20	63-130	20	20			
1,1,2-Trichloroethane	79-00-5	0.75	0.2615	ug/l	70-130	20	70-130	20	20			
Tetrachloroethene	127-18-4	0.5	0.1813	ug/l	70-130	20	70-130	20	20			
Chlorobenzene	108-90-7	0.5	0.1925	ug/l	75-130	20	75-130	20	20			
Trichlorofluoromethane	75-69-4	2.5	0.2667	ug/l	62-150	20	62-150	20	20			
1,2-Dichloroethane	107-06-2	0.5	0.1595	ug/l	70-130	20	70-130	20	20			
1,1,1-Trichloroethane	71-55-6	0.5	0.158	ug/l	67-130	20	67-130	20	20			
Bromodichloromethane	75-27-4	0.5	0.1924	ug/l	67-130	20	67-130	20	20			
trans-1,3-Dichloropropene	10061-02-6	0.5	0.1643	ug/l	70-130	20	70-130	20	20			
cis-1,3-Dichloropropene	10061-01-5	0.5	0.1436	ug/l	70-130	20	70-130	20	20			
1,1-Dichloropropene	563-58-6	2.5	0.2559	ug/l	70-130	20	70-130	20	20			
Bromoform	75-25-2	2	0.2477	ug/l	54-136	20	54-136	20	20			
1,1,2,2-Tetrachloroethane	79-34-5	0.5	0.1915	ug/l	67-130	20	67-130	20	20			
Benzene	71-43-2	0.5	0.194	ug/l	70-130	20	70-130	20	20			
Toluene	108-88-3	0.75	0.2269	ug/l	70-130	20	70-130	20	20			
Ethylbenzene	100-41-4	0.5	0.265	ug/l	70-130	20	70-130	20	20			
Chloromethane	74-87-3	2.5	0.2815	ug/l	64-130	20	64-130	20	20			
Bromomethane	74-83-9	1	0.2563	ug/l	39-139	20	39-139	20	20			
Vinyl chloride	75-01-4	1	0.2241	ug/l	55-140	20	55-140	20	20			
Chloroethane	75-00-3	1	0.2335	ug/l	55-138	20	55-138	20	20			
1,1-Dichloroethene	75-35-4	0.5	0.1811	ug/l	61-145	20	61-145	20	20			
trans-1,2-Dichloroethene	156-60-5	0.75	0.2108	ug/l	70-130	20	70-130	20	20			
Trichloroethene	79-01-6	0.5	0.1746	ug/l	70-130	20	70-130	20	20			
1,2-Dichlorobenzene	95-50-1	2.5	0.1836	ug/l	70-130	20	70-130	20	20			
1,3-Dichlorobenzene	541-73-1	2.5	0.1863	ug/l	70-130	20	70-130	20	20			
1,4-Dichlorobenzene	106-46-7	2.5	0.215	ug/l	70-130	20	70-130	20	20			
Methyl tert butyl ether	1634-04-4	1	0.16	ug/l	63-130	20	63-130	20	20			
p/m-Xylene	179601-23-1	1	0.3477	ug/l	70-130	20	70-130	20	20			
o-Xylene	95-47-6	1	0.3297	ug/l	70-130	20	70-130	20	20			
cis-1,2-Dichloroethene	156-59-2	0.5	0.1866	ug/l	70-130	20	70-130	20	20			
Dibromomethane	74-95-3	5	0.3633	ug/l	70-130	20	70-130	20	20			
1,2,3-Trichloropropane	96-18-4	5	0.4275	ug/l	64-130	20	64-130	20	20			
Acrylonitrile	107-13-1	5	0.4297	ug/l	70-130	20	70-130	20	20			
Styrene	100-42-5	1	0.3591	ug/l	70-130	20	70-130	20	20			
Dichlorodifluoromethane	75-71-8	5	0.2999	ug/l	36-147	20	36-147	20	20			
Acetone	67-64-1	5	1.5606	ug/l	58-148	20	58-148	20	20			
Carbon disulfide	75-15-0	5	0.2995	ug/l	51-130	20	51-130	20	20			

Please Note that the RL information provided in this table is calculated using a 100% Solids factor. (Soil/Solids only)
Please Note that the information provided in this table is subject to change at anytime at the discretion of Alpha Analytical, Inc.

Date Created: 03/19/24
Created By: Ben Rao
File: PM16349-1

Langan Engineering & Environmental

TCL Volatiles - EPA 8260D (WATER)

Holding Time: 14 days
Container/Sample Preservation: 3 - Vial HCl preserved

Analyte	CAS #	RL	MDL	Units	LCS Criteria	LCS RPD	MS Criteria	MS RPD	Duplicate RPD	Surrogate Criteria		
2-Butanone	78-93-3	5	1.9386	ug/l	63-138	20	63-138	20	20			
Vinyl acetate	108-05-4	5	0.3111	ug/l	70-130	20	70-130	20	20			
4-Methyl-2-pentanone	108-10-1	5	0.4162	ug/l	59-130	20	59-130	20	20			
2-Hexanone	591-78-6	5	0.5783	ug/l	57-130	20	57-130	20	20			
Bromochloromethane	74-97-5	2.5	0.3295	ug/l	70-130	20	70-130	20	20			
2,2-Dichloropropane	594-20-7	2.5	0.3975	ug/l	63-133	20	63-133	20	20			
1,2-Dibromoethane	106-93-4	2	0.1929	ug/l	70-130	20	70-130	20	20			
1,3-Dichloropropane	142-28-9	2.5	0.2122	ug/l	70-130	20	70-130	20	20			
1,1,1,2-Tetrachloroethane	630-20-6	0.5	0.1652	ug/l	64-130	20	64-130	20	20			
Bromobenzene	108-86-1	2.5	0.1837	ug/l	70-130	20	70-130	20	20			
n-Butylbenzene	104-51-8	0.5	0.1961	ug/l	53-136	20	53-136	20	20			
sec-Butylbenzene	135-98-8	0.5	0.1806	ug/l	70-130	20	70-130	20	20			
tert-Butylbenzene	98-06-6	2.5	0.3016	ug/l	70-130	20	70-130	20	20			
o-Chlorotoluene	95-49-8	2.5	0.1823	ug/l	70-130	20	70-130	20	20			
p-Chlorotoluene	106-43-4	2.5	0.1847	ug/l	70-130	20	70-130	20	20			
1,2-Dibromo-3-chloropropane	96-12-8	2.5	0.327	ug/l	41-144	20	41-144	20	20			
Hexachlorobutadiene	87-68-3	0.6	0.2301	ug/l	63-130	20	63-130	20	20			
Isopropylbenzene	98-82-8	0.5	0.187	ug/l	70-130	20	70-130	20	20			
p-Isopropyltoluene	99-87-6	0.5	0.1885	ug/l	70-130	20	70-130	20	20			
Naphthalene	91-20-3	2.5	0.2174	ug/l	70-130	20	70-130	20	20			
n-Propylbenzene	103-65-1	0.5	0.1734	ug/l	69-130	20	69-130	20	20			
1,2,3-Trichlorobenzene	87-61-6	2.5	0.2338	ug/l	70-130	20	70-130	20	20			
1,2,4-Trichlorobenzene	120-82-1	2.5	0.2197	ug/l	70-130	20	70-130	20	20			
1,3,5-Trimethylbenzene	108-67-8	2.5	0.2105	ug/l	64-130	20	64-130	20	20			
1,2,4-Trimethylbenzene	95-63-6	2.5	0.2678	ug/l	70-130	20	70-130	20	20			
1,4-Dioxane	123-91-1	250	75.7059	ug/l	56-162	20	56-162	20	20			
1,4-Diethylbenzene	105-05-5	2	0.1084	ug/l	70-130	20	70-130	20	20			
4-Ethyltoluene	622-96-8	2	0.4162	ug/l	70-130	20	70-130	20	20			
1,2,4,5-Tetramethylbenzene	95-93-2	2	0.0965	ug/l	70-130	20	70-130	20	20			
Ethyl ether	60-29-7	2.5	0.2045	ug/l	59-134	20	59-134	20	20			
trans-1,4-Dichloro-2-butene	110-57-6	2.5	0.1733	ug/l	70-130	20	70-130	20	20			
1,2-Dichloroethane-d4	*17060-07-0*									*70-130*		
Toluene-d8	*2037-26-5*									*70-130*		
4-Bromofluorobenzene	*460-00-4*									*70-130*		
Dibromofluoromethane	*1868-53-7*									*70-130*		

Please Note that the RL information provided in this table is calculated using a 100% Solids factor. ***(Soil/Solids only)***
Please Note that the information provided in this table is subject to change at anytime at the discretion of Alpha Analytical, Inc.

Date Created: 03/19/24
Created By: Ben Rao
File: PM16349-1
Page: 1

Langan Engineering & Environmental

NYTCL Semivolatiles - EPA 8270E (LVI) (WATER)

Holding Time: 7 days
Container/Sample Preservation: 2 - Amber 250ml unpreserved

Analyte	CAS #	RL	MDL	Units	LCS Criteria	LCS RPD	MS Criteria	MS RPD	Duplicate RPD	Surrogate Criteria		
Acenaphthene	83-32-9	2.002	0.44408	ug/l	37-111	30	37-111	30	30			
1,2,4-Trichlorobenzene	120-82-1	5.0232	0.49868	ug/l	39-98	30	39-98	30	30			
Hexachlorobenzene	118-74-1	2.002	0.46592	ug/l	40-140	30	40-140	30	30			
Bis(2-chloroethyl)ether	111-44-4	2.002	0.50596	ug/l	40-140	30	40-140	30	30			
2-Chloronaphthalene	91-58-7	2.002	0.4368	ug/l	40-140	30	40-140	30	30			
1,2-Dichlorobenzene	95-50-1	2.002	0.455	ug/l	40-140	30	40-140	30	30			
1,3-Dichlorobenzene	541-73-1	2.002	0.40404	ug/l	40-140	30	40-140	30	30			
1,4-Dichlorobenzene	106-46-7	2.002	0.43316	ug/l	36-97	30	36-97	30	30			
3,3'-Dichlorobenzidine	91-94-1	5.0232	1.62344	ug/l	40-140	30	40-140	30	30			
2,4-Dinitrotoluene	121-14-2	5.0232	1.1648	ug/l	48-143	30	48-143	30	30			
2,6-Dinitrotoluene	606-20-2	5.0232	0.93184	ug/l	40-140	30	40-140	30	30			
Fluoranthene	206-44-0	2.002	0.257348	ug/l	40-140	30	40-140	30	30			
4-Chlorophenyl phenyl ether	7005-72-3	2.002	0.48776	ug/l	40-140	30	40-140	30	30			
4-Bromophenyl phenyl ether	101-55-3	2.002	0.37856	ug/l	40-140	30	40-140	30	30			
Bis(2-chloroisopropyl)ether	108-60-1	2.002	0.5278	ug/l	40-140	30	40-140	30	30			
Bis(2-chloroethoxy)methane	111-91-1	5.0232	0.50232	ug/l	40-140	30	40-140	30	30			
Hexachlorobutadiene	87-68-3	2.002	0.65884	ug/l	40-140	30	40-140	30	30			
Hexachlorocyclopentadiene	77-47-4	20.02	0.68796	ug/l	40-140	30	40-140	30	30			
Hexachloroethane	67-72-1	2.002	0.58604	ug/l	40-140	30	40-140	30	30			
Isophorone	78-59-1	5.0232	1.20484	ug/l	40-140	30	40-140	30	30			
Naphthalene	91-20-3	2.002	0.46592	ug/l	40-140	30	40-140	30	30			
Nitrobenzene	98-95-3	2.002	0.77168	ug/l	40-140	30	40-140	30	30			
NitrosoDiPhenylAmine(NDPA)/DPA	86-30-6	2.002	0.4186	ug/l	40-140	30	40-140	30	30			
n-Nitrosodi-n-propylamine	621-64-7	5.0232	0.64428	ug/l	29-132	30	29-132	30	30			
Bis(2-Ethylhexyl)phthalate	117-81-7	3.003	1.53608	ug/l	40-140	30	40-140	30	30			
Butyl benzyl phthalate	85-68-7	5.0232	1.17208	ug/l	40-140	30	40-140	30	30			
Di-n-butylphthalate	84-74-2	5.0232	0.38948	ug/l	40-140	30	40-140	30	30			
Di-n-octylphthalate	117-84-0	5.0232	1.274	ug/l	40-140	30	40-140	30	30			
Diethyl phthalate	84-66-2	5.0232	0.3822	ug/l	40-140	30	40-140	30	30			
Dimethyl phthalate	131-11-3	5.0232	1.82	ug/l	40-140	30	40-140	30	30			
Benzo(a)anthracene	56-55-3	2.002	0.32578	ug/l	40-140	30	40-140	30	30			
Benzo(a)pyrene	50-32-8	2.002	0.40768	ug/l	40-140	30	40-140	30	30			
Benzo(b)fluoranthene	205-99-2	2.002	0.355264	ug/l	40-140	30	40-140	30	30			
Benzo(k)fluoranthene	207-08-9	2.002	0.37492	ug/l	40-140	30	40-140	30	30			
Chrysene	218-01-9	2.002	0.341068	ug/l	40-140	30	40-140	30	30			
Acenaphthylene	208-96-8	2.002	0.46592	ug/l	45-123	30	45-123	30	30			
Anthracene	120-12-7	2.002	0.32942	ug/l	40-140	30	40-140	30	30			
Benzo(ghi)perylene	191-24-2	2.002	0.296296	ug/l	40-140	30	40-140	30	30			
Fluorene	86-73-7	2.002	0.41496	ug/l	40-140	30	40-140	30	30			
Phenanthrene	85-01-8	2.002	0.33124	ug/l	40-140	30	40-140	30	30			
Dibenzo(a,h)anthracene	53-70-3	2.002	0.323232	ug/l	40-140	30	40-140	30	30			
Indeno(1,2,3-cd)Pyrene	193-39-5	2.002	0.39676	ug/l	40-140	30	40-140	30	30			

Please Note that the RL information provided in this table is calculated using a 100% Solids factor. (Soil/Solids only)
Please Note that the information provided in this table is subject to change at anytime at the discretion of Alpha Analytical, Inc.

Date Created: 03/19/24
Created By: Ben Rao
File: PM16349-1
Page: 2

Langan Engineering & Environmental

NYTCL Semivolatiles - EPA 8270E (LVI) (WATER)

Holding Time: 7 days
Container/Sample Preservation: 2 - Amber 250ml unpreserved

Analyte	CAS #	RL	MDL	Units	LCS Criteria	LCS RPD	MS Criteria	MS RPD	Duplicate RPD	Surrogate Criteria		
Pyrene	129-00-0	2.002	0.279552	ug/l	26-127	30	26-127	30	30			
Biphenyl	92-52-4	2.002	0.45864	ug/l	40-140	30	40-140	30	30			
4-Chloroaniline	106-47-8	5.0232	1.07016	ug/l	40-140	30	40-140	30	30			
2-Nitroaniline	88-74-4	5.0232	0.49868	ug/l	52-143	30	52-143	30	30			
3-Nitroaniline	99-09-2	5.0232	0.81536	ug/l	25-145	30	25-145	30	30			
4-Nitroaniline	100-01-6	5.0232	0.8008	ug/l	51-143	30	51-143	30	30			
Dibenzofuran	132-64-9	2.002	0.49868	ug/l	40-140	30	40-140	30	30			
2-Methylnaphthalene	91-57-6	2.002	0.455	ug/l	40-140	30	40-140	30	30			
Acetophenone	98-86-2	5.0232	0.5278	ug/l	39-129	30	39-129	30	30			
2,4,6-Trichlorophenol	88-06-2	5.0232	0.61152	ug/l	30-130	30	30-130	30	30			
P-Chloro-M-Cresol	59-50-7	2.002	0.35126	ug/l	23-97	30	23-97	30	30			
2-Chlorophenol	95-57-8	2.002	0.48048	ug/l	27-123	30	27-123	30	30			
2,4-Dichlorophenol	120-83-2	5.0232	0.41132	ug/l	30-130	30	30-130	30	30			
2,4-Dimethylphenol	105-67-9	5.0232	1.77996	ug/l	30-130	30	30-130	30	30			
2-Nitrophenol	88-75-5	10.01	0.84812	ug/l	30-130	30	30-130	30	30			
4-Nitrophenol	100-02-7	10.01	0.6734	ug/l	10-80	30	10-80	30	30			
2,4-Dinitrophenol	51-28-5	20.02	6.6612	ug/l	20-130	30	20-130	30	30			
4,6-Dinitro-o-cresol	534-52-1	10.01	1.81636	ug/l	20-164	30	20-164	30	30			
Pentachlorophenol	87-86-5	10.01	1.79452	ug/l	9-103	30	9-103	30	30			
Phenol	108-95-2	5.0232	0.56784	ug/l	12-110	30	12-110	30	30			
2-Methylphenol	95-48-7	5.0232	0.4914	ug/l	30-130	30	30-130	30	30			
3-Methylphenol/4-Methylphenol	106-44-5	5.0232	0.48048	ug/l	30-130	30	30-130	30	30			
2,4,5-Trichlorophenol	95-95-4	5.0232	0.77532	ug/l	30-130	30	30-130	30	30			
Benzoic Acid	65-85-0	50.232	2.66084	ug/l	10-164	30	10-164	30	30			
Benzyl Alcohol	100-51-6	2.002	0.58968	ug/l	26-116	30	26-116	30	30			
Carbazole	86-74-8	2.002	0.4914	ug/l	55-144	30	55-144	30	30			
2-Fluorophenol	*367-12-4*									*21-120*		
Phenol-d6	*13127-88-3*									*10-120*		
Nitrobenzene-d5	*4165-60-0*									*23-120*		
2-Fluorobiphenyl	*321-60-8*									*15-120*		
2,4,6-Tribromophenol	*118-79-6*									*10-120*		
4-Terphenyl-d14	*1718-51-0*									*41-149*		

Please Note that the RL information provided in this table is calculated using a 100% Solids factor. ***(Soil/Solids only)***
Please Note that the information provided in this table is subject to change at anytime at the discretion of Alpha Analytical, Inc.

Date Created: 03/19/24
Created By: Ben Rao
File: PM16349-1
Page: 1

Langan Engineering & Environmental

NYTCL Semivolatiles -EPA 8270E-SIM (LVI) (WATER)

Holding Time: 7 days
Container/Sample Preservation: 2 - Amber 250ml unpreserved

Analyte	CAS #	RL	MDL	Units	LCS Criteria	LCS RPD	MS Criteria	MS RPD	Duplicate RPD	Surrogate Criteria		
Acenaphthene	83-32-9	0.1001	0.01442168	ug/l	40-140	40	40-140	40	40			
2-Chloronaphthalene	91-58-7	0.2002	0.01804712	ug/l	40-140	40	40-140	40	40			
Fluoranthene	206-44-0	0.1001	0.02054052	ug/l	40-140	40	40-140	40	40			
Hexachlorobutadiene	87-68-3	0.5005	0.04674852	ug/l	40-140	40	40-140	40	40			
Naphthalene	91-20-3	0.1001	0.04882696	ug/l	40-140	40	40-140	40	40			
Benzo(a)anthracene	56-55-3	0.1001	0.0198198	ug/l	40-140	40	40-140	40	40			
Benzo(a)pyrene	50-32-8	0.1001	0.01493856	ug/l	40-140	40	40-140	40	40			
Benzo(b)fluoranthene	205-99-2	0.1001	0.01156792	ug/l	40-140	40	40-140	40	40			
Benzo(k)fluoranthene	207-08-9	0.1001	0.00889616	ug/l	40-140	40	40-140	40	40			
Chrysene	218-01-9	0.1001	0.01198288	ug/l	40-140	40	40-140	40	40			
Acenaphthylene	208-96-8	0.1001	0.01222676	ug/l	40-140	40	40-140	40	40			
Anthracene	120-12-7	0.1001	0.01450176	ug/l	40-140	40	40-140	40	40			
Benzo(ghi)perylene	191-24-2	0.1001	0.01365	ug/l	40-140	40	40-140	40	40			
Fluorene	86-73-7	0.1001	0.01456364	ug/l	40-140	40	40-140	40	40			
Phenanthrene	85-01-8	0.1001	0.02333604	ug/l	40-140	40	40-140	40	40			
Dibenzo(a,h)anthracene	53-70-3	0.1001	0.0127218	ug/l	40-140	40	40-140	40	40			
Indeno(1,2,3-cd)Pyrene	193-39-5	0.1001	0.01217216	ug/l	40-140	40	40-140	40	40			
Pyrene	129-00-0	0.1001	0.01902264	ug/l	40-140	40	40-140	40	40			
2-Methylnaphthalene	91-57-6	0.1001	0.02192372	ug/l	40-140	40	40-140	40	40			
Pentachlorophenol	87-86-5	0.8008	0.0143416	ug/l	40-140	40	40-140	40	40			
Hexachlorobenzene	118-74-1	0.8008	0.00938028	ug/l	40-140	40	40-140	40	40			
Hexachloroethane	67-72-1	0.8008	0.06320132	ug/l	40-140	40	40-140	40	40			
2-Fluorophenol	*367-12-4*									*21-120*		
Phenol-d6	*13127-88-3*									*10-120*		
Nitrobenzene-d5	*4165-60-0*									*23-120*		
2-Fluorobiphenyl	*321-60-8*									*15-120*		
2,4,6-Tribromophenol	*118-79-6*									*10-120*		
4-Terphenyl-d14	*1718-51-0*									*41-149*		

Please Note that the RL information provided in this table is calculated using a 100% Solids factor. ***(Soil/Solids only)***
Please Note that the information provided in this table is subject to change at anytime at the discretion of Alpha Analytical, Inc.

Date Created: 03/19/24
Created By: Ben Rao
File: PM16349-1
Page: 1

Langan Engineering & Environmental

TCL Pesticides - EPA 8081B (WATER)

Holding Time: 7 days
Container/Sample Preservation: 2 - Amber 120ml unpreserved

Analyte	CAS #	RL	MDL	Units	LCS Criteria	LCS RPD	MS Criteria	MS RPD	Duplicate RPD	Surrogate Criteria		
Delta-BHC	319-86-8	0.02	0.00467	ug/l	30-150	20	30-150	30	30			
Lindane	58-89-9	0.02	0.00434	ug/l	30-150	20	30-150	30	30			
Alpha-BHC	319-84-6	0.02	0.00439	ug/l	30-150	20	30-150	30	30			
Beta-BHC	319-85-7	0.02	0.0056	ug/l	30-150	20	30-150	30	30			
Heptachlor	76-44-8	0.02	0.0031	ug/l	30-150	20	30-150	30	30			
Aldrin	309-00-2	0.02	0.00216	ug/l	30-150	20	30-150	30	30			
Heptachlor epoxide	1024-57-3	0.02	0.00415	ug/l	30-150	20	30-150	30	30			
Endrin	72-20-8	0.04	0.00429	ug/l	30-150	20	30-150	30	30			
Endrin aldehyde	7421-93-4	0.04	0.0081	ug/l	30-150	20	30-150	30	30			
Endrin ketone	53494-70-5	0.04	0.00477	ug/l	30-150	20	30-150	30	30			
Dieldrin	60-57-1	0.04	0.00429	ug/l	30-150	20	30-150	30	30			
4,4'-DDE	72-55-9	0.04	0.00381	ug/l	30-150	20	30-150	30	30			
4,4'-DDD	72-54-8	0.04	0.00464	ug/l	30-150	20	30-150	30	30			
4,4'-DDT	50-29-3	0.04	0.00432	ug/l	30-150	20	30-150	30	30			
Endosulfan I	959-98-8	0.02	0.00345	ug/l	30-150	20	30-150	30	30			
Endosulfan II	33213-65-9	0.04	0.00519	ug/l	30-150	20	30-150	30	30			
Endosulfan sulfate	1031-07-8	0.04	0.00481	ug/l	30-150	20	30-150	30	30			
Methoxychlor	72-43-5	0.2	0.00684	ug/l	30-150	20	30-150	30	30			
Toxaphene	8001-35-2	0.2	0.0627	ug/l	30-150	20	30-150	30	30			
cis-Chlordane	5103-71-9	0.02	0.00666	ug/l	30-150	20	30-150	30	30			
trans-Chlordane	5103-74-2	0.02	0.00627	ug/l	30-150	20	30-150	30	30			
Chlordane	57-74-9	0.2	0.0463	ug/l	30-150	20	30-150	30	30			
2,4,5,6-Tetrachloro-m-xylene	*877-09-8*									*30-150*		
Decachlorobiphenyl	*2051-24-3*									*30-150*		

Please Note that the RL information provided in this table is calculated using a 100% Solids factor. ***(Soil/Solids only)***
Please Note that the information provided in this table is subject to change at anytime at the discretion of Alpha Analytical, Inc.

Date Created: 03/19/24
Created By: Ben Rao
File: PM16349-1
Page: 1

Langan Engineering & Environmental

Herbicides -EPA 8151A (WATER)

Holding Time: 7 days
Container/Sample Preservation: 2 - Amber 1000ml unpreserved

Analyte	CAS #	RL	MDL	Units	LCS Criteria	LCS RPD	MS Criteria	MS RPD	Duplicate RPD	Surrogate Criteria		
2,4-D	94-75-7	10	0.498	ug/l	30-150	25	30-150	25	25			
2,4,5-T	93-76-5	2	0.531	ug/l	30-150	25	30-150	25	25			
2,4,5-TP (Silvex)	93-72-1	2	0.539	ug/l	30-150	25	30-150	25	25			
DCAA	*19719-28-9*									*30-150*		

Please Note that the RL information provided in this table is calculated using a 100% Solids factor. ***(Soil/Solids only)***
Please Note that the information provided in this table is subject to change at anytime at the discretion of Alpha Analytical, Inc.

Date Created: 03/19/24
Created By: Ben Rao
File: PM16349-1
Page: 1

Langan Engineering & Environmental

TCL PCBs - EPA 8082A (LVI) (WATER)

Holding Time: 365 days
Container/Sample Preservation: 2 - Amber 120ml unpreserved

Analyte	CAS #	RL	MDL	Units	LCS Criteria	LCS RPD	MS Criteria	MS RPD	Duplicate RPD	Surrogate Criteria		
Aroclor 1016	12674-11-2	0.0000714	0.000061047	mg/l	40-140	50	40-140	50	50			
Aroclor 1221	11104-28-2	0.0000714	0.000061047	mg/l	40-140	50	40-140	50	50			
Aroclor 1232	11141-16-5	0.0000714	0.000061047	mg/l	40-140	50	40-140	50	50			
Aroclor 1242	53469-21-9	0.0000714	0.000061047	mg/l	40-140	50	40-140	50	50			
Aroclor 1248	12672-29-6	0.0000714	0.000061047	mg/l	40-140	50	40-140	50	50			
Aroclor 1254	11097-69-1	0.0000714	0.000061047	mg/l	40-140	50	40-140	50	50			
Aroclor 1260	11096-82-5	0.0000714	0.000061047	mg/l	40-140	50	40-140	50	50			
Aroclor 1262	37324-23-5	0.0000714	0.000061047	mg/l	40-140	50	40-140	50	50			
Aroclor 1268	11100-14-4	0.0000714	0.000061047	mg/l	40-140	50	40-140	50	50			
PCBs, Total	1336-36-3	0.0000714	0.000061047	mg/l				50	50			
2,4,5,6-Tetrachloro-m-xylene	*877-09-8*									*30-150*		
Decachlorobiphenyl	*2051-24-3*									*30-150*		

Please Note that the RL information provided in this table is calculated using a 100% Solids factor. ***(Soil/Solids only)***
Please Note that the information provided in this table is subject to change at anytime at the discretion of Alpha Analytical, Inc.

Date Created: 03/19/24
Created By: Ben Rao
File: PM16349-1
Page: 1

Langan Engineering & Environmental

METALS by 6020B (WATER)

Analyte	CAS #	RL	MDL	Units	LCS Criteria	LCS RPD	MS Criteria	MS RPD	Duplicate RPD	Surrogate Criteria	Holding Time	Container
Aluminum, Total	7429-90-5	0.01	0.00327	mg/l	80-120		75-125	20	20		180 days	1 - Plastic 500ml HNO3 preserved
Antimony, Total	7440-36-0	0.004	0.000429	mg/l	80-120		75-125	20	20		180 days	1 - Plastic 500ml HNO3 preserved
Arsenic, Total	7440-38-2	0.0005	0.000165	mg/l	80-120		75-125	20	20		180 days	1 - Plastic 500ml HNO3 preserved
Barium, Total	7440-39-3	0.0005	0.000173	mg/l	80-120		75-125	20	20		180 days	1 - Plastic 500ml HNO3 preserved
Beryllium, Total	7440-41-7	0.0005	0.000107	mg/l	80-120		75-125	20	20		180 days	1 - Plastic 500ml HNO3 preserved
Cadmium, Total	7440-43-9	0.0002	0.0000599	mg/l	80-120		75-125	20	20		180 days	1 - Plastic 500ml HNO3 preserved
Calcium, Total	7440-70-2	0.1	0.0394	mg/l	80-120		75-125	20	20		180 days	1 - Plastic 500ml HNO3 preserved
Chromium, Total	7440-47-3	0.001	0.000178	mg/l	80-120		75-125	20	20		180 days	1 - Plastic 500ml HNO3 preserved
Cobalt, Total	7440-48-4	0.0005	0.000163	mg/l	80-120		75-125	20	20		180 days	1 - Plastic 500ml HNO3 preserved
Copper, Total	7440-50-8	0.001	0.000384	mg/l	80-120		75-125	20	20		180 days	1 - Plastic 500ml HNO3 preserved
Iron, Total	7439-89-6	0.05	0.0191	mg/l	80-120		75-125	20	20		180 days	1 - Plastic 500ml HNO3 preserved
Lead, Total	7439-92-1	0.001	0.000343	mg/l	80-120		75-125	20	20		180 days	1 - Plastic 500ml HNO3 preserved
Magnesium, Total	7439-95-4	0.07	0.0242	mg/l	80-120		75-125	20	20		180 days	1 - Plastic 500ml HNO3 preserved
Manganese, Total	7439-96-5	0.001	0.00044	mg/l	80-120		75-125	20	20		180 days	1 - Plastic 500ml HNO3 preserved
Nickel, Total	7440-02-0	0.002	0.000556	mg/l	80-120		75-125	20	20		180 days	1 - Plastic 500ml HNO3 preserved
Potassium, Total	7440-09-7	0.1	0.0309	mg/l	80-120		75-125	20	20		180 days	1 - Plastic 500ml HNO3 preserved
Selenium, Total	7782-49-2	0.005	0.00173	mg/l	80-120		75-125	20	20		180 days	1 - Plastic 500ml HNO3 preserved
Silver, Total	7440-22-4	0.0004	0.000163	mg/l	80-120		75-125	20	20		180 days	1 - Plastic 500ml HNO3 preserved
Sodium, Total	7440-23-5	0.1	0.0293	mg/l	80-120		75-125	20	20		180 days	1 - Plastic 500ml HNO3 preserved
Thallium, Total	7440-28-0	0.001	0.000143	mg/l	80-120		75-125	20	20		180 days	1 - Plastic 500ml HNO3 preserved
Vanadium, Total	7440-62-2	0.005	0.00157	mg/l	80-120		75-125	20	20		180 days	1 - Plastic 500ml HNO3 preserved
Zinc, Total	7440-66-6	0.01	0.00341	mg/l	80-120		75-125	20	20		180 days	1 - Plastic 500ml HNO3 preserved

Please Note that the RL information provided in this table is calculated using a 100% Solids factor. ***(Soil/Solids only)***

Please Note that the information provided in this table is subject to change at anytime at the discretion of Alpha Analytical, Inc.

Date Created: 03/19/24
Created By: Ben Rao
File: PM16349-1

Langan Engineering & Environmental

METALS by 7470A (WATER)

Analyte	CAS #	RL	MDL	Units	LCS Criteria	LCS RPD	MS Criteria	MS RPD	Duplicate RPD	Surrogate Criteria	Holding Time	Container
Mercury, Total	7439-97-6	0.0002	0.0000915	mg/l	80-120		75-125	20	20		28 days	1 - Plastic 500ml HNO3 preserved

Please Note that the RL information provided in this table is calculated using a 100% Solids factor. ***(Soil/Solids only)***
Please Note that the information provided in this table is subject to change at anytime at the discretion of Alpha Analytical, Inc.

Date Created: 03/19/24
Created By: Ben Rao
File: PM16349-1
Page: 1

Langan Engineering & Environmental

WETCHEM (WATER)

Analyte	CAS #	RL	MDL	Units	LCS Criteria	LCS RPD	MS Criteria	MS RPD	Duplicate RPD	Method	Holding Time	Container
Chromium, Hexavalent	18540-29-9	0.01	0.003	mg/l	85-115	20	85-115	20	20	7196A	24 hours	1 - Plastic 500ml unpreserved
Cyanide, Total	57-12-5	0.005	0.0018	mg/l	85-115	20	80-120	20	20	9010C/9012B	14 days	1 - Plastic 250ml NaOH preserved

Please Note that the RL information provided in this table is calculated using a 100% Solids factor. ***(Soil/Solids only)***
Please Note that the information provided in this table is subject to change at anytime at the discretion of Alpha Analytical, Inc.

Date Created: 03/19/24
Created By: Ben Rao
File: PM16349-1
Page: 1

Langan Engineering & Environmental

1,4 Dioxane via EPA 8270E-SIM (WATER)

Holding Time: 7 days
Container/Sample Preservation: 2 - Amber 250ml unpreserved

Analyte	CAS #	RL	MDL	Units	LCS Criteria	LCS RPD	MS Criteria	MS RPD	Duplicate RPD	Surrogate Criteria		
1,4-Dioxane	123-91-1	150	33.9	ng/l	88-134	30	88-134	30	30			
1,4-Dioxane-d8	*17647-74-4*									*24-71*		
1,4-Dioxane-d8 (IS)	17647-74-4			ng/l								

Please Note that the RL information provided in this table is calculated using a 100% Solids factor. (Soil/Solids only)
Please Note that the information provided in this table is subject to change at anytime at the discretion of Alpha Analytical, Inc.

Date Created: 03/19/24
Created By: Ben Rao
File: PM16349-1
Page: 1

Langan Engineering & Environmental

PFAAs via EPA 1633 (Draft) (WATER)

Holding Time: 28 days
Container/Sample Preservation: 3 - Plastic 500ml unpreserved

Analyte	CAS #	RL	MDL	Units	LCS Criteria	LCS RPD	MS Criteria	MS RPD	Duplicate RPD	Surrogate Criteria		
Perfluorobutanoic Acid (PFBA)	375-22-4	6.4	1.024	ng/l	40-150	30	40-150	30	30			
Perfluoropentanoic Acid (PFPeA)	2706-90-3	3.2	0.856	ng/l	40-150	30	40-150	30	30			
Perfluorobutanesulfonic Acid (PFBS)	375-73-5	1.6	0.536	ng/l	40-150	30	40-150	30	30			
1H,1H,2H,2H-Perfluorohexanesulfonic Acid (4:2FTS)	757124-72-4	6.4	1.672	ng/l	40-150	30	40-150	30	30			
Perfluorohexanoic Acid (PFHxA)	307-24-4	1.6	0.472	ng/l	40-150	30	40-150	30	30			
Perfluoropentanesulfonic Acid (PFPeS)	2706-91-4	1.6	0.28	ng/l	40-150	30	40-150	30	30			
Perfluoroheptanoic Acid (PFHpA)	375-85-9	1.6	0.32	ng/l	40-150	30	40-150	30	30			
Perfluorohexanesulfonic Acid (PFHxS)	355-46-4	1.6	0.384	ng/l	40-150	30	40-150	30	30			
Perfluorooctanoic Acid (PFOA)	335-67-1	1.6	0.696	ng/l	40-150	30	40-150	30	30			
1H,1H,2H,2H-Perfluorooctanesulfonic Acid (6:2FTS)	27619-97-2	6.4	2.16	ng/l	40-150	30	40-150	30	30			
Perfluoroheptanesulfonic Acid (PFHpS)	375-92-8	1.6	0.432	ng/l	40-150	30	40-150	30	30			
Perfluorononanoic Acid (PFNA)	375-95-1	1.6	0.504	ng/l	40-150	30	40-150	30	30			
Perfluorooctanesulfonic Acid (PFOS)	1763-23-1	1.6	0.728	ng/l	40-150	30	40-150	30	30			
Perfluorodecanoic Acid (PFDA)	335-76-2	1.6	0.648	ng/l	40-150	30	40-150	30	30			
1H,1H,2H,2H-Perfluorodecanesulfonic Acid (8:2FTS)	39108-34-4	6.4	2.488	ng/l	40-150	30	40-150	30	30			
Perfluorononanesulfonic Acid (PFNS)	68259-12-1	1.6	0.496	ng/l	40-150	30	40-150	30	30			
N-Methyl Perfluorooctanesulfonamidoacetic Acid (NMeFOSA	2355-31-9	1.6	0.872	ng/l	40-150	30	40-150	30	30			
Perfluoroundecanoic Acid (PFUnA)	2058-94-8	1.6	0.696	ng/l	40-150	30	40-150	30	30			
Perfluorodecanesulfonic Acid (PFDS)	335-77-3	1.6	0.368	ng/l	40-150	30	40-150	30	30			
Perfluorooctanesulfonamide (FOSA)	754-91-6	1.6	0.432	ng/l	40-150	30	40-150	30	30			
N-Ethyl Perfluorooctanesulfonamidoacetic Acid (NEtFOSAA)	2991-50-6	1.6	0.864	ng/l	40-150	30	40-150	30	30			
Perfluorododecanoic Acid (PFDoA)	307-55-1	1.6	0.736	ng/l	40-150	30	40-150	30	30			
Perfluorotridecanoic Acid (PFTrDA)	72629-94-8	1.6	0.6	ng/l	40-150	30	40-150	30	30			
Perfluorotetradecanoic Acid (PFTA)	376-06-7	1.6	0.424	ng/l	40-150	30	40-150	30	30			
2,3,3,3-Tetrafluoro-2-[1,1,2,2,3,3,3-Heptafluoropropoxy]-P	13252-13-6	6.4	0.896	ng/l	40-150	30	40-150	30	30			
4,8-Dioxa-3h-Perfluorononanoic Acid (ADONA)	919005-14-4	6.4	1.008	ng/l	40-150	30	40-150	30	30			
Perfluorododecane Sulfonic Acid (PFDoDS)	79780-39-5	1.6	0.608	ng/l	40-150	30	40-150	30	30			
9-Chlorohexadecafluoro-3-Oxanone-1-Sulfonic Acid (9Cl-PF	756426-58-1	6.4	1.32	ng/l	40-150	30	40-150	30	30			
11-Chloroeicosafluoro-3-Oxaundecane-1-Sulfonic Acid (11C	763051-92-9	6.4	1.32	ng/l	40-150	30	40-150	30	30			
N-Methyl Perfluorooctane Sulfonamide (NMeFOSA)	31506-32-8	1.6	0.696	ng/l	40-150	30	40-150	30	30			
N-Ethyl Perfluorooctane Sulfonamide (NEtFOSA)	4151-50-2	1.6	0.736	ng/l	40-150	30	40-150	30	30			
N-Methyl Perfluorooctanesulfonamido Ethanol (NMeFOSE)	24448-09-7	16	3.76	ng/l	40-150	30	40-150	30	30			
N-Ethyl Perfluorooctanesulfonamido Ethanol (NEtFOSE)	1691-99-2	16	1.96	ng/l	40-150	30	40-150	30	30			
Perfluoro-3-Methoxypropanoic Acid (PFMPA)	377-73-1	3.2	0.456	ng/l	40-150	30	40-150	30	30			
Perfluoro-4-Methoxybutanoic Acid (PFMBA)	863090-89-5	3.2	0.424	ng/l	40-150	30	40-150	30	30			
Perfluoro(2-Ethoxyethane)Sulfonic Acid (PFEESA)	113507-82-7	3.2	0.352	ng/l	40-150	30	40-150	30	30			
Nonafluoro-3,6-Dioxaheptanoic Acid (NFDHA)	151772-58-6	3.2	1.888	ng/l	40-150	30	40-150	30	30			
3-Perfluoropropyl Propanoic Acid (3:3FTCA)	356-02-5	8	2.64	ng/l	40-150	30	40-150	30	30			
2H,2H,3H,3H-Perfluorooctanoic Acid (5:3FTCA)	914637-49-3	40	9.36	ng/l	40-150	30	40-150	30	30			
3-Perfluoroheptyl Propanoic Acid (7:3FTCA)	812-70-4	40	6.312	ng/l	40-150	30	40-150	30	30			
Perfluoro[13C4]Butanoic Acid (MPFBA)	*NONE*									*20-150*		
Perfluoro[13C5]Pentanoic Acid (M5PFPEA)	*NONE*									*20-150*		

Please Note that the RL information provided in this table is calculated using a 100% Solids factor. ***(Soil/Solids only)***
Please Note that the information provided in this table is subject to change at anytime at the discretion of Alpha Analytical, Inc.

Date Created: 03/19/24
Created By: Ben Rao
File: PM16349-1

Langan Engineering & Environmental

PFAAs via EPA 1633 (Draft) (WATER)

Holding Time: 28 days
Container/Sample Preservation: 3 - Plastic 500ml unpreserved

Analyte	CAS #	RL	MDL	Units	LCS Criteria	LCS RPD	MS Criteria	MS RPD	Duplicate RPD	Surrogate Criteria		
Perfluoro[2,3,4-13C3]Butanesulfonic Acid (M3PFBS)	*NONE*									*20-150*		
1H,1H,2H,2H-Perfluoro[1,2-13C2]Hexanesulfonic Acid (M2-	*NONE*									*20-150*		
Perfluoro[1,2,3,4,6-13C5]Hexanoic Acid (M5PFHxA)	*NONE*									*20-150*		
Perfluoro[1,2,3,4-13C4]Heptanoic Acid (M4PFHpA)	*NONE*									*20-150*		
Perfluoro[1,2,3-13C3]Hexanesulfonic Acid (M3PFHxS)	*NONE*									*20-150*		
Perfluoro[13C8]Octanoic Acid (M8PFOA)	*NONE*									*20-150*		
1H,1H,2H,2H-Perfluoro[1,2-13C2]Octanesulfonic Acid (M2-	*NONE*									*20-150*		
Perfluoro[13C9]Nonanoic Acid (M9PFNA)	*NONE*									*20-150*		
Perfluoro[13C8]Octanesulfonic Acid (M8PFOS)	*NONE*									*20-150*		
Perfluoro[1,2,3,4,5,6-13C6]Decanoic Acid (M6PFDA)	*NONE*									*20-150*		
1H,1H,2H,2H-Perfluoro[1,2-13C2]Decanesulfonic Acid (M2-	*NONE*									*20-150*		
N-Deuteriomethylperfluoro-1-octanesulfonamidoacetic Acid	*NONE*									*20-150*		
Perfluoro[1,2,3,4,5,6,7-13C7]Undecanoic Acid (M7-PFUDA)	*NONE*									*20-150*		
Perfluoro[13C8]Octanesulfonamide (M8FOSA)	*NONE*									*20-150*		
N-Deuterioethylperfluoro-1-octanesulfonamidoacetic Acid (	*NONE*									*20-150*		
Perfluoro[1,2-13C2]Dodecanoic Acid (MPFDOA)	*NONE*									*20-150*		
Perfluoro[1,2-13C2]Tetradecanoic Acid (M2PFTEDA)	*NONE*									*20-150*		
2,3,3,3-Tetrafluoro-2-[1,1,2,2,3,3,3-Heptafluoropropoxy]-1	*NONE*									*20-150*		
N-Methyl-d3-Perfluoro-1-Octanesulfonamide (d3-NMeFOSA	*NONE*									*20-150*		
N-Ethyl-d5-Perfluoro-1-Octanesulfonamide (d5-NEtFOSA)	*NONE*									*20-150*		
2-(N-Methyl-d3-Perfluoro-1-Octanesulfonamido)ethan-d4-o	*1265205-95-5*									*20-150*		
2-(N-Ethyl-d5-Perfluoro-1-Octanesulfonamido)ethan-d4-ol	*NONE*									*20-150*		

Please Note that the RL information provided in this table is calculated using a 100% Solids factor. ***(Soil/Solids only)***
Please Note that the information provided in this table is subject to change at anytime at the discretion of Alpha Analytical, Inc.

ATTACHMENT B

AIR SAMPLES
LABORATORY REPORTING LIMITS AND METHOD DETECTION LIMITS

Method	Analyte	Units	Reporting Limit		Method	Analyte	Units	Reporting Limit
TO15	1,1,1-Trichloroethane	1.09	ug/m3		TO15	1,1,1-Trichloroethane	0.2	ppbV
TO15	1,1,2,2-Tetrachloroethane	1.37	ug/m3		TO15	1,1,2,2-Tetrachloroethane	0.2	ppbV
TO15	1,1,2-Trichloroethane	1.09	ug/m3		TO15	1,1,2-Trichloroethane	0.2	ppbV
TO15	1,1-Dichloroethane	0.809	ug/m3		TO15	1,1-Dichloroethane	0.2	ppbV
TO15	1,1-Dichloroethene	0.793	ug/m3		TO15	1,1-Dichloroethene	0.2	ppbV
TO15	1,2,4-Trichlorobenzene	1.48	ug/m3		TO15	1,2,4-Trichlorobenzene	0.2	ppbV
TO15	1,2,4-Trimethylbenzene	0.983	ug/m3		TO15	1,2,4-Trimethylbenzene	0.2	ppbV
TO15	1,2-Dibromoethane	1.54	ug/m3		TO15	1,2-Dibromoethane	0.2	ppbV
TO15	1,2-Dichlorobenzene	1.2	ug/m3		TO15	1,2-Dichlorobenzene	0.2	ppbV
TO15	1,2-Dichloroethane	0.809	ug/m3		TO15	1,2-Dichloroethane	0.2	ppbV
TO15	1,2-Dichloropropane	0.924	ug/m3		TO15	1,2-Dichloropropane	0.2	ppbV
TO15	1,3,5-Trimethylbenzene	0.983	ug/m3		TO15	1,3,5-Trimethylbenzene	0.2	ppbV
TO15	1,3-Butadiene	0.442	ug/m3		TO15	1,3-Butadiene	0.2	ppbV
TO15	1,3-Dichlorobenzene	1.2	ug/m3		TO15	1,3-Dichlorobenzene	0.2	ppbV
TO15	1,4-Dichlorobenzene	1.2	ug/m3		TO15	1,4-Dichlorobenzene	0.2	ppbV
TO15	1,4-Dioxane	0.721	ug/m3		TO15	1,4-Dioxane	0.2	ppbV
TO15	2,2,4-Trimethylpentane	0.934	ug/m3		TO15	2,2,4-Trimethylpentane	0.2	ppbV
TO15	2-Butanone	1.47	ug/m3		TO15	2-Butanone	0.5	ppbV
TO15	2-Hexanone	0.82	ug/m3		TO15	2-Hexanone	0.2	ppbV
TO15	3-Chloropropene	0.626	ug/m3		TO15	3-Chloropropene	0.2	ppbV
TO15	4-Ethyltoluene	0.983	ug/m3		TO15	4-Ethyltoluene	0.2	ppbV
TO15	4-Methyl-2-pentanone	2.05	ug/m3		TO15	4-Methyl-2-pentanone	0.5	ppbV
TO15	Acetone	2.38	ug/m3		TO15	Acetone	1	ppbV
TO15	Benzene	0.639	ug/m3		TO15	Benzene	0.2	ppbV
TO15	Benzyl chloride	1.04	ug/m3		TO15	Benzyl chloride	0.2	ppbV
TO15	Bromodichloromethane	1.34	ug/m3		TO15	Bromodichloromethane	0.2	ppbV
TO15	Bromoform	2.07	ug/m3		TO15	Bromoform	0.2	ppbV
TO15	Bromomethane	0.777	ug/m3		TO15	Bromomethane	0.2	ppbV
TO15	Carbon disulfide	0.623	ug/m3		TO15	Carbon disulfide	0.2	ppbV
TO15	Carbon tetrachloride	1.26	ug/m3		TO15	Carbon tetrachloride	0.2	ppbV
TO15	Chlorobenzene	0.921	ug/m3		TO15	Chlorobenzene	0.2	ppbV
TO15	Chloroethane	0.528	ug/m3		TO15	Chloroethane	0.2	ppbV
TO15	Chloroform	0.977	ug/m3		TO15	Chloroform	0.2	ppbV
TO15	Chloromethane	0.413	ug/m3		TO15	Chloromethane	0.2	ppbV
TO15	cis-1,2-Dichloroethene	0.793	ug/m3		TO15	cis-1,2-Dichloroethene	0.2	ppbV

ATTACHMENT B

AIR SAMPLES
LABORATORY REPORTING LIMITS AND METHOD DETECTION LIMITS

Method	Analyte	Units	Reporting Limit		Method	Analyte	Units	Reporting Limit
TO15	cis-1,3-Dichloropropene	0.908	ug/m3		TO15	cis-1,3-Dichloropropene	0.2	ppbV
TO15	Cyclohexane	0.688	ug/m3		TO15	Cyclohexane	0.2	ppbV
TO15	Dibromochloromethane	1.7	ug/m3		TO15	Dibromochloromethane	0.2	ppbV
TO15	Dichlorodifluoromethane	0.989	ug/m3		TO15	Dichlorodifluoromethane	0.2	ppbV
TO15	Ethanol	9.42	ug/m3		TO15	Ethanol	5	ppbV
TO15	Ethyl Acetate	1.8	ug/m3		TO15	Ethyl Acetate	0.5	ppbV
TO15	Ethylbenzene	0.869	ug/m3		TO15	Ethylbenzene	0.2	ppbV
TO15	Freon-113	1.53	ug/m3		TO15	Freon-113	0.2	ppbV
TO15	Freon-114	1.4	ug/m3		TO15	Freon-114	0.2	ppbV
TO15	Heptane	0.82	ug/m3		TO15	Heptane	0.2	ppbV
TO15	Hexachlorobutadiene	2.13	ug/m3		TO15	Hexachlorobutadiene	0.2	ppbV
TO15	Isopropanol	1.23	ug/m3		TO15	Isopropanol	0.5	ppbV
TO15	Methyl tert butyl ether	0.721	ug/m3		TO15	Methyl tert butyl ether	0.2	ppbV
TO15	Methylene chloride	1.74	ug/m3		TO15	Methylene chloride	0.5	ppbV
TO15	n-Hexane	0.705	ug/m3		TO15	n-Hexane	0.2	ppbV
TO15	o-Xylene	0.869	ug/m3		TO15	o-Xylene	0.2	ppbV
TO15	p/m-Xylene	1.74	ug/m3		TO15	p/m-Xylene	0.4	ppbV
TO15	Styrene	0.852	ug/m3		TO15	Styrene	0.2	ppbV
TO15	Tertiary butyl Alcohol	1.52	ug/m3		TO15	Tertiary butyl Alcohol	0.5	ppbV
TO15	Tetrachloroethene	1.36	ug/m3		TO15	Tetrachloroethene	0.2	ppbV
TO15	Tetrahydrofuran	1.47	ug/m3		TO15	Tetrahydrofuran	0.5	ppbV
TO15	Toluene	0.754	ug/m3		TO15	Toluene	0.2	ppbV
TO15	trans-1,2-Dichloroethene	0.793	ug/m3		TO15	trans-1,2-Dichloroethene	0.2	ppbV
TO15	trans-1,3-Dichloropropene	0.908	ug/m3		TO15	trans-1,3-Dichloropropene	0.2	ppbV
TO15	Trichloroethene	1.07	ug/m3		TO15	Trichloroethene	0.2	ppbV
TO15	Trichlorofluoromethane	1.12	ug/m3		TO15	Trichlorofluoromethane	0.2	ppbV
TO15	Vinyl bromide	0.874	ug/m3		TO15	Vinyl bromide	0.2	ppbV
TO15	Vinyl chloride	0.511	ug/m3		TO15	Vinyl chloride	0.2	ppbV

ATTACHMENT C

ANALYTICAL METHODS/QUALITY ASSURANCE SUMMARY TABLE

Matrix Type	Field Parameters	Laboratory Parameters	Analytical Methods	Sample Preservation	Sample Container Volume and Type	Sample Hold Time	Field Duplicate Samples	Field Blank Samples	Media Blank Samples	Equipment Blank Samples	Trip Blank Samples	Ambient Air Samples	MS/MSD Samples
Soil	Total VOCs via PID	Part 375 + TCL VOCs	EPA 8260C	Cool to 4°C	Two 40-ml VOC vials with 5ml H_2O, one with MeOH or 3 En Core Samplers (separate container for % solids)	14 days	1 per 20 samples (minimum 1)	1 per 20 samples (minimum 1)	NA	NA	NA	NA	1 per 20 samples
		Part 375 + TCL SVOCs	EPA 8270D	Cool to 4°C	4 oz. amber glass jar	14 days extract, 40 days after extraction to analysis							
		Part 375 + TAL Metals + Cyanide	EPA 6010C, EPA 7470A, EPA 7196A, EPA 9014/9010C	Cool to 4°C	2 oz. amber glass jar	6 months, except mercury 28 days							
		Part 375 + TCL Pesticides	EPA 8081B	Cool to 4°C	4 oz. amber glass jar	14 days extract, 40 days after extraction to analysis							
		Part 375 + TCL PCBs	EPA 8082A	Cool to 4°C	4 oz. amber glass jar	14 days extract, 40 days after extraction to analysis							
		NYSDEC List PFAS	EPA 1633	Cool to 4°C	8 oz. HDPE jar	14 days to extract, 28 days after extraction to analysis				1 per day			
		1,4-Dioxane	8270 SIM	Cool to 4°C	4 oz. amber glass jar	14 days extract, 40 days after extraction to analysis				NA			
Groundwater	Temperature, Turbidity, pH, ORP, Conductivity, DO	Part 375 + TCL VOCs	EPA 8260C	Cool to 4°C; HCl to pH <2;no headspace	Three 40-mL VOC vials with Teflon®-lined cap	Analyze within 14 days of collection	1 per 20 samples (minimum 1)	1 per 20 samples (minimum 1)	NA	NA	1 per shipment of VOC samples	NA	1 per 20 samples
		Part 375 + TCL SVOCs	EPA 8270D	Cool to 4°C	Two 1-Liter amber glass	7 days to extract, 40 days after extraction to analysis							
		Part 375 + TAL Metals	EPA 6010C, EPA 7470A	HNO_3	250 ml plastic	6 months, except Mercury 28 days							
		Hexavalent Chromium	EPA 7196A	Cool to 4°C	250 ml plastic	24 hours							
		Cyanide	SM 4500 C/E	NaOH plus 0.6g ascorbic acid	250 ml plastic	14 days							
		Part 375 + TCL Pesticides	EPA 8081B	Cool to 4°C	Two 1-Liter Amber Glass for Pesticides/PCB	7 days to extract, 40 days after extraction to analysis							
		PCBs	EPA 8082A	Cool to 4°C		7 days to extract, 40 days after extraction to analysis							
		PFAS	EPA 1633	Cool to 4°C	Two 250 mL HDPE	14 days to extract, 40 days after extraction to analysis				1 per day			
		1,4-dioxane	8270 SIM	Cool to 4°C	One 1 -Liter Amber Glass	7 days to extract, 40 days after extraction to analysis				NA			

Notes:

1. PID - Photoionization Detector
2. VOC - Volatile organic compound
3. EPA - Environmental Protection Agency
4. TCL - Target compound list
5. TAL - Target analyte list
6. ORP - Oxidation reduction potential
7. DO - Dissolved oxygen
8. LEL - Lower explosive limit
9. CO -Carbon monoxide
10. H_2S - Hydrogen sulfide
11. PFAS - Per-fluoroalkyl substances
12. HDPE - High-Density Polyethylene

ATTACHMENT D

SAMPLE NOMENCLATURE STANDARD OPERATING PROCEDURE

SOP #01 – Sample Nomenclature

INTRODUCTION

The Langan Environmental Group conducts an assortment of site investigations where samples (Vapor, Solids, and Aqueous) are collected and submitted to analytical laboratories for analysis. The results of which are then evaluated and entered into a data base allowing quick submittal to the state regulatory authority (New York State Division of Environmental Conservation [NYSDEC]). In addition, Langan is linking their data management system to graphic and analytical software to enable efficient evaluation of the data as well as creating client-ready presentational material.

SCOPE AND APPLICATION

This Standard Operating Procedure (SOP) is applicable to the general framework for labeling vapor, solid (soil) and aqueous (groundwater) samples that will be submitted for laboratory analysis. The nomenclature being introduced is designed to meet the NYSDEC EQuIS standard and has been incorporated into Langan software scripts to assist project personnel in processing the data. While this SOP is applicable to all site investigation; unanticipated conditions may arise which may require considerable flexibility in complying with this SOP. Therefore, guidance provided in this SOP is presented in terms of general steps and strategies that should be applied; but deviation from this SOP must be reported to the Project Manager (PM) immediately.

GENERAL SAMPLE IDENTIFICATION CONSIDERATIONS

Sample Labels

All sample ware must have a label. Recall that when you are using the Encore™ samples (see below); they are delivered in plastic lined foil bags. You are to label the bags[1]:



All other samples containers including Terra Cores™ must be labeled with laboratory provided self-adhesive labels.

Quick Breakdown of Sample Format

The general format for sample nomenclature is:

[1]Both Alpha and York laboratories permit the combining of the three Encore™ into a single bag. This may not be appropriate for all laboratories so please confirm with the labs themselves

LLNN_ID

Where

LL is a grouping of two (2) to four (4) letters signifying the sample media source. In older nomenclature SOPs this portion of the sample identification is commonly referred to as the *Sample Investigation Code*

NN represents a two digit number identifying the specific sample location or sample sequence number

_ ***(underscore)*** is required between the sample lettering and numeric identification and additional modifying data that determines the date of sampling or the depth of the sample interval

ID is a modifier specific to the sample type media (depth of soil sample or date of groundwater sample)

LL – Sample Investigation Code

Langan has devised a list of two to four letters to insure a quick ability to identify the sample investigation.

Code	Investigation
AA	Ambient Air
DS	Drum
EPB	Endpoint Location - Bottom (Excavation)
EPSW	Endpoint Location - Sidewall (Excavation)
FP	Free Product
IA	Indoor Air
IDW	Investigation Derived Waste (Soil Pile)
MW	Monitoring Well (Permanent)
SB	Soil Boring
SG	Staff Gauge (Stream Gauging)
SL	Sludge
SV	Soil Vapor Point
SVE	Soil Vapor Extraction Well
SW	Surface Water
TMW	Temporary Monitoring Well
TP	Test Pit (Excavated Material from Test Pit Not Associated With Sidewall or Bottom Samples)
WC	Waste Characterization Boring
COMP	Composite Sample
TB	Trip Blank (QA/QC Sampling – All Investigations)
FB	Field Blank (QA/QC Sampling – All Investigations)
DUP	Duplicate (QA/QC Sampling – All Investigations)

NN – Numeric Identifier

The two digit number that follows the sample investigation code (LL) identifies the specific sample based on the soil boring, monitoring well, endpoint or other location identification. For a subset of samples

where there is no specific location identifier, the two digit number is the sequence number for the sample submitted. For example, an aqueous sample from a monitoring well identified as MW-1 would have the sample investigation code of MW and the numeric identifier as 01. Note there is no hyphen. The same can be done for soil borings, a soil sample collected from soil boring 9 (SB-9) would be have the LLNN identification of SB09 (again, no hyphen).

Note however that there is a subset of samples related to laboratory analytical quality assurance, among these includes TB, FB, and DUP. On many investigations, the Scope will require multiple collections of these types of samples, therefore the numerical number represents the sequence sample count where the first sample is 01, the second sample is 02, and the third sample is 03 and so on.

_ Underscore
The underscore is required. It separates the investigation code and numeric identifier from the modifier specific to the sample itself. Note that every effort should be made to insure that the underscore is clear on the sample label and chain of custody (COC).

ID – Modifier Specific to Type Media
Each sample investigation code and numeric identifier is further modified by an ID specific to the sample type media. In general, soil samples (soil borings or endpoint samples) use an ID that indicates the depth at which the sample was taken. Aqueous samples (groundwater or surface water samples) are identified by the date the sample was collected. Other types of samples including quality control (TB, FB, and DUP), Vapor samples (AA, IA, SV or SVE), other soil type samples (IDW, sludge, free product, drum, and others) are also identified by a date. The following rules apply to the ID when using sample depth or sample date.

Sample Depth
The sample depth must be whole numbers (no fractions) separated by a hyphen. Thus for a soil sample collected from the soil boring SB-1 from a depth of 6 feet to 8 feet, the sample would be identified as:

SB01_6-8

Unfortunately, the NYSDEC EQuIS system does not accept fractions. Therefore, if your sample interval is a fraction of a foot (6.5-7.5), round up to the larger interval (6-8).

Sample Date
The sample date is always in the format of MMDDYY. Note that the year is two digits. Thus for a groundwater sample collected on July 1, 2015 from the monitoring well MW-1, the sample would be identified as:

MW01_070115

Special Cases
There are a couple of specific sample types that require further explanation.

Endpoint Sampling
End point sidewall samples are sometimes modified by magnetic direction (N, S, E, and W). For example, the first sidewall endpoint sample from the north wall of an excavation at a depth of 5 feet would be written as:

EPSW01_N_5

Again, note that the N in the identification refers to north and is separated from the prefix investigation code/numeric identifier and ID modifier suffix by underscores.

Vapor Extraction Well Sample
As with the sidewall endpoint samples, the sample name is altered by inserting a middle modifier between the prefix and suffix of the sample name. The middle modifier is used to identify the source of the sample (inlet sample port, midpoint sample port or outlet sample port). For example the midpoint port of the vapor extraction well number 1 sampled on July 1, 2015 would be written as;

SVE01_MID_070115

Matrix Spike and Matrix Spike Duplicate
On occasion, a Langan investigation will collect a sample to be used to provide the lab with a site specific medium to spike to determine the quality of the analytical method. This special case of sampling requires additional information to be used in the sample name, specifically, a suffix specifying whether the sample is the matrix spike (MS) or the matrix spike duplicate (MSD). In the following example, the sample is collected from soil boring number 1 at a depth of 2-4 feet. For the matrix spike sample:

SB01_2-4_MS

and for the matrix spike duplicate sample:

SB01_2-4_MSD

Multiple Interval Groundwater Sampling
Although not currently a common practice, low flow sampling facilitates stratigraphic sampling of a monitoring well. If the scope requires stratigraphic sampling then groundwater samples will be labeled with a lower case letter following the well number. For example, placing the pump or sampling tube at 10 feet below surface in MW01 on July 1, 2015 would require the sample to be labeled as:

MW01a_070115

While a second sample where the pump or tubing intake is placed at 20 feet would be labeled as:

MW01b_070115

Note that it is important that you record what depth the intake for each sample represents in your field notes; as this information is going to be critical to interpreting the results.

NEW YORK STATE OF OPPORTUNITY.

Department of Environmental Conservation

SAMPLING, ANALYSIS, AND ASSESSMENT OF PER- AND POLYFLUOROALKYL SUBSTANCES (PFAS)

Under NYSDEC's Part 375 Remedial Programs

April 2023



www.dec.ny.gov

Table of Contents

Objective 1
Applicability 1
Field Sampling Procedures 1
Analysis and Reporting 2
Routine Analysis 2
Additional Analysis 2
Data Assessment and Application to Site Cleanup 3
Water Sample Results 3
Soil Sample Results 3
Testing for Imported Soil 4
Appendix A - Quality Assurance Project Plan (QAPP) Guidelines for PFAS 5
Appendix B - Sampling Protocols for PFAS in Soils, Sediments and Solids 6
Appendix C - Sampling Protocols for PFAS in Monitoring Wells 8
Appendix D - Sampling Protocols for PFAS in Surface Water 10
Appendix E - Sampling Protocols for PFAS in Private Water Supply Wells 12
Appendix F - Sampling Protocols for PFAS in Fish 14
Appendix G - PFAS Analyte List 22
Appendix H - Data Review Guidelines for Analysis of PFAS in Non-Potable Water and Solids 24

ERRATA SHEET for

SAMPLING, ANALYSIS, AND ASSESSMENT OF PER- AND POLYFLUOROALKYL SUBSTANCES (PFAS) Under NYSDEC's Part 375 Remedial Programs Issued January 17, 2020

Citation and Page Number	Current Text	Corrected Text	Date
Title of Appendix I, page 32	Appendix H	Appendix I	2/25/2020
Document Cover, page 1	Guidelines for Sampling and Analysis of PFAS	Sampling, Analysis, and Assessment of Per- and Polyfluoroalkyl Substances (PFAS) Under NYSDEC's Part 375 Remedial Programs	9/15/2020
Data Assessment and Application to Site Cleanup Page 3	Until such time as Ambient Water Quality Standards (AWQS) and Soil Cleanup Objectives (SCOs) for PFOA and PFOS are published	Until such time as Soil Cleanup Objectives (SCOs) for PFOA and PFOS are published	3/28/2023
Water Sample Results Page 3	PFOA and PFOS should be further assessed and considered as potential contaminants of concern in groundwater or surface water if PFOA or PFOS is detected in any water sample at or above 10 ng/L (ppt) and is determined to be attributable to the site, either by a comparison of upgradient and downgradient levels, or the presence of soil source areas, as defined below.	NYSDEC has adopted ambient water quality guidance values for PFOA and PFOS. Groundwater samples should be compared to the human health criteria of 6.7 ng/l (ppt) for PFOA and 2.7 ng/l (ppt) for PFOS. These guidance values also include criteria for surface water for PFOS applicable for aquatic life, which may be applicable at some sites. Drinking water sample results should be compared to the NYS maximum contaminant level (MCL) of 10 ng/l (ppt).Analysis to determine if PFOA and PFOS concentrations are attributable to the site should include a comparison between upgradient and downgradient levels, and the presence of soil source areas, as defined below.	3/28/2023
Soil Sample Results Page 3	Soil cleanup objectives for PFOA and PFOS have been proposed in an upcoming revision to 6 NYCRR Part 375-6. Until SCOs are in effect, the following are to be used as guidance values:	NYSDEC will delay adding soil cleanup objectives for PFOA and PFOS to 6 NYCRR Part 375-6 until the PFAS rural soil background study has been completed. Until SCOs are in effect, the following are to be used as guidance values:	3/28/2023
Protection of Groundwater Page 3	PFOA (ppb) 1.1 PFOS (ppb) 3.7	PFOA (ppb) 0.8 PFOS (ppb) 1.0	3/28/2023

Citation and Page Number	Current Text	Corrected Text	Date
Footnote 2 Page 3	The movement of PFAS in the environment is being aggressively researched at this time; that research will eventually result in more accurate models for the behaviors of these chemicals. In the meantime, DEC has calculated the guidance value for the protection of groundwater using the same procedure used for all other chemicals, as described in Section 7.7 of the Technical Support Document (http://www.dec.ny.gov/docs/remediation_hudson_pdf/techsuppdoc.pdf).	The Protection of Groundwater values are based on the above referenced ambient groundwater guidance values. Details on that calculation are available in the following document, prepared for the February 2022 proposed changes to Part 375 (https://www.dec.ny.gov/docs/remediation_hudson_pdf/part375techsupport.pdf). The movement of PFAS in the environment is being aggressively researched at this time; that research will eventually result in more accurate models for the behaviors of these chemicals. In the meantime, DEC has calculated the guidance value for the protection of groundwater using the same procedure used for all other chemicals, as described in Section 7.7 of the Technical Support Document (http://www.dec.ny.gov/docs/remediation_hudson_pdf/techsuppdoc.pdf).	3/28/2023
Testing for Imported Soil Page 4	If the concentrations of PFOA and PFOS in leachate are at or above 10 ppt (the Maximum Contaminant Levels established for drinking water by the New York State Department of Health), then the soil is not acceptable.	If the concentrations of PFOA and PFOS in leachate are at or above the ambient water quality guidance values for groundwater, then the soil is not acceptable.	3/28/2023
Routine Analysis, page 9	"However, laboratories analyzing environmental samples…PFOA and PFOS in drinking water by EPA Method 537, 537.1 or ISO 25101."	"However, laboratories analyzing environmental samples…PFOA and PFOS in drinking water by EPA Method 537, 537.1, ISO 25101, or Method 533."	9/15/2020
Additional Analysis, page 9, new paragraph regarding soil parameters	None	"In cases where site-specific cleanup objectives for PFOA and PFOS are to be assessed, soil parameters, such as Total Organic Carbon (EPA Method 9060), soil pH (EPA Method 9045), clay content (percent), and cation exchange capacity (EPA Method 9081), should be included in the analysis to help evaluate factors affecting the leachability of PFAS in site soils."	9/15/2020

Citation and Page Number	Current Text	Corrected Text	Date
Data Assessment and Application to Site Cleanup Page 10	Until such time as Ambient Water Quality Standards (AWQS) and Soil Cleanup Objectives (SCOs) for PFAS are published, the extent of contaminated media potentially subject to remediation should be determined on a case-by-case basis using the procedures discussed below and the criteria in DER-10. Target levels for cleanup of PFAS in other media, including biota and sediment, have not yet been established by the DEC.	Until such time as Ambient Water Quality Standards (AWQS) and Soil Cleanup Objectives (SCOs) for PFOA and PFOS are published, the extent of contaminated media potentially subject to remediation should be determined on a case-by-case basis using the procedures discussed below and the criteria in DER-10. Preliminary target levels for cleanup of PFOA and PFOS in other media, including biota and sediment, have not yet been established by the DEC.	9/15/2020
Water Sample Results Page 10	PFAS should be further assessed and considered as a potential contaminant of concern in groundwater or surface water (…) If PFAS are identified as a contaminant of concern for a site, they should be assessed as part of the remedy selection process in accordance with Part 375 and DER-10.	PFOA and PFOS should be further assessed and considered as potential contaminants of concern in groundwater or surface water (…) If PFOA and/or PFOS are identified as contaminants of concern for a site, they should be assessed as part of the remedy selection process in accordance with Part 375 and DER-10.	9/15/2020

Citation and Page Number	Current Text	Corrected Text	Date
Soil Sample Results, page 10	"The extent of soil contamination for purposes of delineation and remedy selection should be determined by having certain soil samples tested by Synthetic Precipitation Leaching Procedure (SPLP) and the leachate analyzed for PFAS. Soil exhibiting SPLP results above 70 ppt for either PFOA or PFOS (individually or combined) are to be evaluated during the cleanup phase."	"Soil cleanup objectives for PFOA and PFOS will be proposed in an upcoming revision to 6 NYCRR Part 375-6. Until SCOs are in effect, the following are to be used as guidance values. " [Interim SCO Table] "PFOA and PFOS results for soil are to be compared against the guidance values listed above. These guidance values are to be used in determining whether PFOA and PFOS are contaminants of concern for the site and for determining remedial action objectives and cleanup requirements. Site-specific remedial objectives for protection of groundwater can also be presented for evaluation by DEC. Development of site-specific remedial objectives for protection of groundwater will require analysis of additional soil parameters relating to leachability. These additional analyses can include any or all the parameters listed above (soil pH, cation exchange capacity, etc.) and/or use of SPLP. As the understanding of PFAS transport improves, DEC welcomes proposals for site-specific remedial objectives for protection of groundwater. DEC will expect that those may be dependent on additional factors including soil pH, aqueous pH, % organic carbon, % Sand/Silt/Clay, soil cations: K, Ca, Mg, Na, Fe, Al, cation exchange capacity, and anion exchange capacity. Site-specific remedial objectives should also consider the dilution attenuation factor (DAF). The NJDEP publication on DAF can be used as a reference: https://www.nj.gov/dep/srp/guidance/rs/daf.pdf. "	9/15/2020

Citation and Page Number	Current Text	Corrected Text	Date
Testing for Imported Soil Page 11	Soil imported to a site for use in a soil cap, soil cover, or as backfill is to be tested for PFAS in general conformance with DER-10, Section 5.4(e) for the PFAS Analyte List (Appendix F) using the analytical procedures discussed below and the criteria in DER-10 associated with SVOCs. If PFOA or PFOS is detected in any sample at or above 1 µg/kg, then soil should be tested by SPLP and the leachate analyzed for PFAS. If the SPLP results exceed 10 ppt for either PFOA or PFOS (individually) then the source of backfill should be rejected, unless a site-specific exemption is provided by DER. SPLP leachate criteria is based on the Maximum Contaminant Levels proposed for drinking water by New York State's Department of Health, this value may be updated based on future Federal or State promulgated regulatory standards. Remedial parties have the option of analyzing samples concurrently for both PFAS in soil and in the SPLP leachate to minimize project delays. Category B deliverables should be submitted for backfill samples, though a DUSR is not required.	Testing for PFAS should be included any time a full TAL/TCL analyte list is required. Results for PFOA and PFOS should be compared to the applicable guidance values. If PFOA or PFOS is detected in any sample at or above the guidance values then the source of backfill should be rejected, unless a site-specific exemption is provided by DER based on SPLP testing, for example. If the concentrations of PFOA and PFOS in leachate are at or above 10 ppt (the Maximum Contaminant Levels established for drinking water by the New York State Department of Health), then the soil is not acceptable. PFOA, PFOS and 1,4-dioxane are all considered semi-volatile compounds, so composite samples are appropriate for these compounds when sampling in accordance with DER-10, Table 5.4(e)10. Category B deliverables should be submitted for backfill samples, though a DUSR is not required.	9/15/2020

Citation and Page Number	Current Text	Corrected Text	Date
Footnotes	None	[1] TOP Assay analysis of highly contaminated samples, such as those from an AFFF (aqueous film-forming foam) site, can result in incomplete oxidation of the samples and an underestimation of the total perfluoroalkyl substances. [2] The movement of PFAS in the environment is being aggressively researched at this time; that research will eventually result in more accurate models for the behaviors of these chemicals. In the meantime, DEC has calculated the soil cleanup objective for the protection of groundwater using the same procedure used for all other chemicals, as described in Section 7.7 of the Technical Support Document (http://www.dec.ny.gov/docs/remediation_hudson_pdf/techsuppdoc.pdf).	9/15/2020
Additional Analysis, page 9	In cases… soil parameters, such as Total Organic Carbon (EPA Method 9060), soil…	In cases… soil parameters, such as Total Organic Carbon (Lloyd Kahn), soil…	1/8/2021
Appendix A, General Guidelines, fourth bullet	List the ELAP-approved lab(s) to be used for analysis of samples	List the ELAP- certified lab(s) to be used for analysis of samples	1/8/2021
Appendix E, Laboratory Analysis and Containers	Drinking water samples collected using this protocol are intended to be analyzed for PFAS by ISO Method 25101.	Drinking water samples collected using this protocol are intended to be analyzed for PFAS by EPA Method 537, 537.1, 533, or ISO Method 25101	1/8/2021
Water Sample Results Page 9	"In addition, further assessment of water may be warranted if either of the following screening levels are met: a. any other individual PFAS (not PFOA or PFOS) is detected in water at or above 100 ng/L; or b. total concentration of PFAS (including PFOA and PFOS) is detected in water at or above 500 ng/L"	Deleted	6/15/2021

Citation and Page Number	Current Text	Corrected Text	Date
Routine Analysis, Page XX	Currently, New York State Department of Health's Environmental Laboratory Approval Program (ELAP)… criteria set forth in the DER's laboratory guidelines for PFAS in non-potable water and solids (Appendix H - Laboratory Guidelines for Analysis of PFAS in Non-Potable Water and Solids).	Deleted	5/31/2022
Analysis and Reporting, Page XX	As of October 2020, the United States Environmental Protection Agency (EPA) does not have a validated method for analysis of PFAS for media commonly analyzed under DER remedial programs (non-potable waters, solids). DER has developed the following guidelines to ensure consistency in analysis and reporting of PFAS.	Deleted	5/31/2022
Routine Analysis, Page XX	LC-MS/MS analysis for PFAS using methodologies based on EPA Method 537.1 is the procedure to use for environmental samples. Isotope dilution techniques should be utilized for the analysis of PFAS in all media.	EPA Method 1633 is the procedure to use for environmental samples.	
Soil Sample Results, Page XX	Soil cleanup objectives for PFOA and PFOS will be proposed in an upcoming revision to 6 NYCRR Part 375-6	Soil cleanup objectives for PFOA and PFOS have been proposed in an upcoming revision to 6 NYCRR Part 375-6	
Appendix A	"Include in the text… LC-MS/MS for PFAS using methodologies based on EPA Method 537.1"	"Include in the text ….EPA Method 1633"	
Appendix A	"Laboratory should have ELAP certification for PFOA and PFOS in drinking water by EPA Method 537, 537.1, EPA Method 533, or ISO 25101"	Deleted	
Appendix B	"Samples collected using this protocol are intended to be analyzed for PFAS using methodologies based on EPA Method 537.1"	"Samples collected using this protocol are intended to be analyzed for PFAS using EPA Method 1633"	

Citation and Page Number	Current Text	Corrected Text	Date
Appendix C	"Samples collected using this protocol are intended to be analyzed for PFAS using methodologies based on EPA Method 537.1"	"Samples collected using this protocol are intended to be analyzed for PFAS using EPA Method 1633"	
Appendix D	"Samples collected using this protocol are intended to be analyzed for PFAS using methodologies based on EPA Method 537.1"	"Samples collected using this protocol are intended to be analyzed for PFAS using EPA Method 1633"	
Appendix G		Updated to include all forty PFAS analytes in EPA Method 533	
Appendix H		Deleted	
Appendix I	Appendix I	Appendix H	
Appendix H	"These guidelines are intended to be used for the validation of PFAS analytical results for projects within the Division of Environmental Remediation (DER) as well as aid in the preparation of a data usability summary report."	"These guidelines are intended to be used for the validation of PFAS using EPA Method 1633 for projects within the Division of Environmental Remediation (DER)."	
Appendix H	"The holding time is 14 days…"	"The holding time is 28 days…"	
Appendix H, Initial Calibration	"The initial calibration should contain a minimum of five standards for linear fit…"	"The initial calibration should contain a minimum of six standards for linear fit…"	
Appendix H, Initial Calibration	Linear fit calibration curves should have an R^2 value greater than 0.990.	Deleted	
Appendix H, Initial Calibration Verification	Initial Calibration Verification Section	Deleted	
Appendix H	secondary Ion Monitoring Section	Deleted	
Appendix H	Branched and Linear Isomers Section	Deleted	

Sampling, Analysis, and Assessment of Per- and Polyfluoroalkyl Substances (PFAS) Under NYSDEC's Part 375 Remedial Programs

Objective

New York State Department of Environmental Conservation's Division of Environmental Remediation (DER) performs or oversees sampling of environmental media and subsequent analysis of PFAS as part of remedial programs implemented under 6 NYCRR Part 375. To ensure consistency in sampling, analysis, reporting, and assessment of PFAS, DER has developed this document which summarizes currently accepted procedures and updates previous DER technical guidance pertaining to PFAS.

Applicability

All work plans submitted to DEC pursuant to one of the remedial programs under Part 375 shall include PFAS sampling and analysis procedures that conform to the guidelines provided herein.

As part of a site investigation or remedial action compliance program, whenever samples of potentially affected media are collected and analyzed for the standard Target Analyte List/Target Compound List (TAL/TCL), PFAS analysis should also be performed. Potentially affected media can include soil, groundwater, surface water, and sediment. Based upon the potential for biota to be affected, biota sampling and analysis for PFAS may also be warranted as determined pursuant to a Fish and Wildlife Impact Analysis. Soil vapor sampling for PFAS is not required.

Field Sampling Procedures

DER-10 specifies technical guidance applicable to DER's remedial programs. Given the prevalence and use of PFAS, DER has developed "best management practices" specific to sampling for PFAS. As specified in DER-10 Chapter 2, quality assurance procedures are to be submitted with investigation work plans. Typically, these procedures are incorporated into a work plan, or submitted as a stand-alone document (e.g., a Quality Assurance Project Plan). Quality assurance guidelines for PFAS are listed in Appendix A - Quality Assurance Project Plan (QAPP) Guidelines for PFAS.

Field sampling for PFAS performed under DER remedial programs should follow the appropriate procedures outlined for soils, sediments, or other solids (Appendix B), non-potable groundwater (Appendix C), surface water (Appendix D), public or private water supply wells (Appendix E), and fish tissue (Appendix F).

QA/QC samples (e.g. duplicates, MS/MSD) should be collected as specified in DER-10, Section 2.3(c). For sampling equipment coming in contact with aqueous samples only, rinsate or equipment blanks should be collected. Equipment blanks should be collected at a minimum frequency of one per day per site or one per twenty samples, whichever is more frequent.

Analysis and Reporting

The investigation work plan should describe analysis and reporting procedures, including laboratory analytical procedures for the methods discussed below. As specified in DER-10 Section 2.2, laboratories should provide a full Category B deliverable. In addition, a Data Usability Summary Report (DUSR) should be prepared by an independent, third-party data validator. Electronic data submissions should meet the requirements provided at: https://www.dec.ny.gov/chemical/62440.html.

DER has developed a *PFAS Analyte List* (Appendix G) for remedial programs to understand the nature of contamination at sites. It is expected that reported results for PFAS will include, at a minimum, all the compounds listed. If lab and/or matrix specific issues are encountered for any analytes, the DER project manager, in consultation with the DER chemist, will make case-by-case decisions as to whether certain analytes may be temporarily or permanently discontinued from analysis at each site. As with other contaminants that are analyzed for at a site, the *PFAS Analyte List* may be refined for future sampling events based on investigative findings.

Routine Analysis

EPA Method 1633 is the procedure to use for environmental samples. Reporting limits for PFOA and PFOS in aqueous samples should not exceed 2 ng/L. Reporting limits for PFOA and PFOS in solid samples should not exceed 0.5 µg/kg. Reporting limits for all other PFAS in aqueous and solid media should be as close to these limits as possible. If laboratories indicate that they are not able to achieve these reporting limits for the entire *PFAS Analyte List*, site-specific decisions regarding acceptance of elevated reporting limits for specific PFAS can be made by the DER project manager in consultation with the DER chemist. Data review guidelines were developed by DER to ensure data comparability and usability (Appendix H - Data Review Guidelines for Analysis of PFAS in Non-Potable Water and Solids).

Additional Analysis

Additional laboratory methods for analysis of PFAS may be warranted at a site, such as the Synthetic Precipitation Leaching Procedure (SPLP) and Total Oxidizable Precursor Assay (TOP Assay).

In cases where site-specific cleanup objectives for PFOA and PFOS are to be assessed, soil parameters, such as Total Organic Carbon (Lloyd Kahn), soil pH (EPA Method 9045), clay content (percent), and cation exchange capacity (EPA Method 9081), should be included in the analysis to help evaluate factors affecting the leachability of PFAS in site soils.

SPLP is a technique used to determine the mobility of chemicals in liquids, soils and wastes, and may be useful in determining the need for addressing PFAS-containing material as part of the remedy. SPLP by EPA Method 1312 should be used unless otherwise specified by the DER project manager in consultation with the DER chemist.

Impacted materials can be made up of PFAS that are not analyzable by routine analytical methodology. A TOP Assay can be utilized to conceptualize the amount and type of oxidizable PFAS which could be liberated in the environment, which approximates the maximum concentration of perfluoroalkyl substances that could be generated if all polyfluoroalkyl substances were oxidized. For example, some polyfluoroalkyl substances may degrade or transform to form perfluoroalkyl substances (such as PFOA or PFOS), resulting in an increase in perfluoroalkyl substance concentrations as contaminated groundwater moves away from a source. The TOP Assay converts, through oxidation, polyfluoroalkyl substances (precursors) into perfluoroalkyl substances that can be detected by routine analytical methodology.[1]

[1] TOP Assay analysis of highly contaminated samples, such as those from an AFFF (aqueous film-forming foam) site, can result in incomplete oxidation of the samples and an underestimation of the total perfluoroalkyl substances.

Commercial laboratories have adopted methods which allow for the quantification of targeted PFAS in air and biota. The EPA's Office of Research and Development (ORD) is currently developing methods which allow for air emissions characterization of PFAS, including both targeted and non-targeted analysis of PFAS. Consult with the DER project manager and the DER chemist for assistance on analyzing biota/tissue and air samples.

Data Assessment and Application to Site Cleanup

Until such time as Soil Cleanup Objectives (SCOs) for PFOA and PFOS are published, the extent of contaminated media potentially subject to remediation should be determined on a case-by-case basis using the procedures discussed below and the criteria in DER-10. Preliminary target levels for cleanup of PFOA and PFOS in other media, including biota and sediment, have not yet been established by the DEC.

Water Sample Results

NYSDEC has adopted ambient water quality guidance values for PFOA and PFOS. Groundwater samples should be compared to the human health criteria of 6.7 ng/l (ppt) for PFOA and 2.7 ng/l (ppt) for PFOS. These human health criteria should also be applied to surface water that is used as a water supply. This guidance also includes criteria for surface water for PFOS applicable for aquatic life, which may be applicable at some sites. Drinking water sample results should be compared to the NYS maximum contaminant level (MCL) of 10 ng/l (ppt). Analysis to determine if PFOA and PFOS concentrations are attributable to the site should include a comparison between upgradient and downgradient levels, and the presence of soil source areas, as defined below.

If PFOA and/or PFOS are identified as contaminants of concern for a site, they should be assessed as part of the remedy selection process in accordance with Part 375 and DER-10.

Soil Sample Results

NYSDEC will delay adding soil cleanup objectives for PFOA and PFOS to 6 NYCRR Part 375-6 until the PFAS rural soil background study has been completed. Until SCOs are in effect, the following are to be used as guidance values:

Guidance Values for Anticipated Site Use	PFOA (ppb)	PFOS (ppb)
Unrestricted	0.66	0.88
Residential	6.6	8.8
Restricted Residential	33	44
Commercial	500	440
Industrial	600	440
Protection of Groundwater[2]	0.8	1.0

PFOA and PFOS results for soil are to be compared against the guidance values listed above. These guidance values are to be used in determining whether PFOA and PFOS are contaminants of concern for the site and for determining remedial action objectives and cleanup requirements. Site-specific remedial objectives for protection of groundwater can also be presented for evaluation by DEC. Development of site-specific remedial objectives for protection of groundwater will require analysis of additional soil parameters relating to leachability. These

[2] The Protection of Groundwater values are based on the above referenced ambient groundwater guidance values. Details on that calculation are available in the following document, prepared for the February 2022 proposed changes to Part 375 (https://www.dec.ny.gov/docs/remediation_hudson_pdf/part375techsupport.pdf). The movement of PFAS in the environment is being aggressively researched at this time; that research will eventually result in more accurate models for the behaviors of these chemicals. In the meantime, DEC has calculated the guidance value for the protection of groundwater using the same procedure used for all other chemicals, as described in Section 7.7 of the Technical Support Document (http://www.dec.ny.gov/docs/remediation_hudson_pdf/techsuppdoc.pdf).

additional analyses can include any or all the parameters listed above (soil pH, cation exchange capacity, etc.) and/or use of SPLP.

As the understanding of PFAS transport improves, DEC welcomes proposals for site-specific remedial objectives for protection of groundwater. DEC will expect that those may be dependent on additional factors including soil pH, aqueous pH, % organic carbon, % Sand/Silt/Clay, soil cations: K, Ca, Mg, Na, Fe, Al, cation exchange capacity, and anion exchange capacity. Site-specific remedial objectives should also consider the dilution attenuation factor (DAF). The NJDEP publication on DAF can be used as a reference: https://www.nj.gov/dep/srp/guidance/rs/daf.pdf.

Testing for Imported Soil

Testing for PFAS should be included any time a full TAL/TCL analyte list is required. Results for PFOA and PFOS should be compared to the applicable guidance values. If PFOA or PFOS is detected in any sample at or above the guidance values then the source of backfill should be rejected, unless a site-specific exemption is provided by DER based on SPLP testing, for example. If the concentrations of PFOA and PFOS in leachate are at or above the ambient water quality guidance values for groundwater, then the soil is not acceptable.

PFOA, PFOS and 1,4-dioxane are all considered semi-volatile compounds, so composite samples are appropriate for these compounds when sampling in accordance with DER-10, Table 5.4(e)10. Category B deliverables should be submitted for backfill samples, though a DUSR is not required.

Appendix A - Quality Assurance Project Plan (QAPP) Guidelines for PFAS

The following guidelines (general and PFAS-specific) can be used to assist with the development of a QAPP for projects within DER involving sampling and analysis of PFAS.

General Guidelines in Accordance with DER-10

- Document/work plan section title – Quality Assurance Project Plan
- Summarize project scope, goals, and objectives
- Provide project organization including names and resumes of the project manager, Quality Assurance Officer (QAO), field staff, and Data Validator
    - The QAO should not have another position on the project, such as project or task manager, that involves project productivity or profitability as a job performance criterion
- List the ELAP certified lab(s) to be used for analysis of samples
- Include a site map showing sample locations
- Provide detailed sampling procedures for each matrix
- Include Data Quality Usability Objectives
- List equipment decontamination procedures
- Include an "Analytical Methods/Quality Assurance Summary Table" specifying:
    - Matrix type
    - Number or frequency of samples to be collected per matrix
    - Number of field and trip blanks per matrix
    - Analytical parameters to be measured per matrix
    - Analytical methods to be used per matrix with minimum reporting limits
    - Number and type of matrix spike and matrix spike duplicate samples to be collected
    - Number and type of duplicate samples to be collected
    - Sample preservation to be used per analytical method and sample matrix
    - Sample container volume and type to be used per analytical method and sample matrix
    - Sample holding time to be used per analytical method and sample matrix
- Specify Category B laboratory data deliverables and preparation of a DUSR

Specific Guidelines for PFAS

- Include in the text that sampling for PFAS will take place
- Include in the text that PFAS will be analyzed by EPA Method 1633
- Include the list of PFAS compounds to be analyzed (*PFAS Analyte List*)
- Include the laboratory SOP for PFAS analysis
- List the minimum method-achievable Reporting Limits for PFAS
    - Reporting Limits should be less than or equal to:
        - Aqueous – 2 ng/L (ppt)
        - Solids – 0.5 µg/kg (ppb)
- Include the laboratory Method Detection Limits for the PFAS compounds to be analyzed
-
- Include detailed sampling procedures
    - Precautions to be taken
    - Pump and equipment types
    - Decontamination procedures
    - Approved materials only to be used
- Specify that regular ice only will be used for sample shipment
- Specify that equipment blanks should be collected at a minimum frequency of 1 per day per site for each matrix

Appendix B - Sampling Protocols for PFAS in Soils, Sediments and Solids

General

The objective of this protocol is to give general guidelines for the collection of soil, sediment and other solid samples for PFAS analysis. The sampling procedure used should be consistent with Sampling Guidelines and Protocols – Technological Background and Quality Control/Quality Assurance for NYS DEC Spill Response Program – March 1991 (http://www.dec.ny.gov/docs/remediation_hudson_pdf/sgpsect5.pdf), with the following limitations.

Laboratory Analysis and Containers

Samples collected using this protocol are intended to be analyzed for PFAS using EPA Method 1633.

The preferred material for containers is high density polyethylene (HDPE). Pre-cleaned sample containers, coolers, sample labels, and a chain of custody form will be provided by the laboratory.

Equipment

Acceptable materials for sampling include stainless steel, HDPE, PVC, silicone, acetate, and polypropylene. Additional materials may be acceptable if pre-approved by New York State Department of Environmental Conservation's Division of Environmental Remediation.

No sampling equipment components or sample containers should come in to contact with aluminum foil, low density polyethylene, glass, or polytetrafluoroethylene (PTFE, Teflon™) materials including sample bottle cap liners with a PTFE layer.

A list of acceptable equipment is provided below, but other equipment may be considered appropriate based on sampling conditions.

- stainless steel spoon
- stainless steel bowl
- steel hand auger or shovel without any coatings

Equipment Decontamination

Standard two step decontamination using detergent (Alconox is acceptable) and clean, PFAS-free water will be performed for sampling equipment. All sources of water used for equipment decontamination should be verified in advance to be PFAS-free through laboratory analysis or certification.

Sampling Techniques

Sampling is often conducted in areas where a vegetative turf has been established. In these cases, a pre-cleaned trowel or shovel should be used to carefully remove the turf so that it may be replaced at the conclusion of sampling. Surface soil samples (e.g. 0 to 6 inches below surface) should then be collected using a pre-cleaned, stainless steel spoon. Shallow subsurface soil samples (e.g. 6 to ~36 inches below surface) may be collected by digging a hole using a pre-cleaned hand auger or shovel. When the desired subsurface depth is reached, a pre-cleaned hand auger or spoon shall be used to obtain the sample.

When the sample is obtained, it should be deposited into a stainless steel bowl for mixing prior to filling the sample containers. The soil should be placed directly into the bowl and mixed thoroughly by rolling the material into the middle until the material is homogenized. At this point the material within the bowl can be placed into the laboratory provided container.

Sample Identification and Logging

A label shall be attached to each sample container with a unique identification. Each sample shall be included on the chain of custody (COC).

Quality Assurance/Quality Control

- Immediately place samples in a cooler maintained at 4 ± 2º Celsius using ice
- Collect one field duplicate for every sample batch, minimum 1 duplicate per 20 samples. The duplicate shall consist of an additional sample at a given location
- Collect one matrix spike / matrix spike duplicate (MS/MSD) for every sample batch, minimum 1 MS/MSD per 20 samples. The MS/MSD shall consist of an additional two samples at a given location and identified on the COC
- Request appropriate data deliverable (Category B) and an electronic data deliverable

Documentation

A soil log or sample log shall document the location of the sample/borehole, depth of the sample, sampling equipment, duplicate sample, visual description of the material, and any other observations or notes determined to be appropriate. Additionally, care should be performed to limit contact with PFAS containing materials (e.g. waterproof field books, food packaging) during the sampling process.

Personal Protection Equipment (PPE)

For most sampling Level D PPE is anticipated to be appropriate. The sampler should wear nitrile gloves while conducting field work and handling sample containers.

Field staff shall consider the clothing to be worn during sampling activities. Clothing that contains PTFE material (including GORE-TEX®) or that have been waterproofed with PFAS materials should be avoided. All clothing worn by sampling personnel should have been laundered multiple times.

Appropriate rain gear (PVC, polyurethane, or rubber rain gear are acceptable), bug spray, and sunscreen should be used that does not contain PFAS. Well washed cotton coveralls may be used as an alternative to bug spray and/or sunscreen.

PPE that contains PFAS is acceptable when site conditions warrant additional protection for the samplers and no other materials can be used to be protective. Documentation of such use should be provided in the field notes.

Appendix C - Sampling Protocols for PFAS in Monitoring Wells

General

The objective of this protocol is to give general guidelines for the collection of groundwater samples for PFAS analysis. The sampling procedure used should be consistent with Sampling Guidelines and Protocols – Technological Background and Quality Control/Quality Assurance for NYS DEC Spill Response Program – March 1991 (http://www.dec.ny.gov/docs/remediation_hudson_pdf/sgpsect5.pdf), with the following limitations.

Laboratory Analysis and Container

Samples collected using this protocol are intended to be analyzed for PFAS using EPA Method 1633.

The preferred material for containers is high density polyethylene (HDPE). Pre-cleaned sample containers, coolers, sample labels, and a chain of custody form will be provided by the laboratory.

Equipment

Acceptable materials for sampling include: stainless steel, HDPE, PVC, silicone, acetate, and polypropylene. Additional materials may be acceptable if pre-approved by New York State Department of Environmental Conservation's Division of Environmental Remediation.

No sampling equipment components or sample containers should come in contact with aluminum foil, low density polyethylene, glass, or polytetrafluoroethylene (PTFE, Teflon™) materials including plumbers tape and sample bottle cap liners with a PTFE layer.

A list of acceptable equipment is provided below, but other equipment may be considered appropriate based on sampling conditions.

- stainless steel inertia pump with HDPE tubing
- peristaltic pump equipped with HDPE tubing and silicone tubing
- stainless steel bailer with stainless steel ball
- bladder pump (identified as PFAS-free) with HDPE tubing

Equipment Decontamination

Standard two step decontamination using detergent (Alconox is acceptable) and clean, PFAS-free water will be performed for sampling equipment. All sources of water used for equipment decontamination should be verified in advance to be PFAS-free through laboratory analysis or certification.

Sampling Techniques

Monitoring wells should be purged in accordance with the sampling procedure (standard/volume purge or low flow purge) identified in the site work plan, which will determine the appropriate time to collect the sample. If sampling using standard purge techniques, additional purging may be needed to reduce turbidity levels, so samples contain a limited amount of sediment within the sample containers. Sample containers that contain sediment may cause issues at the laboratory, which may result in elevated reporting limits and other issues during the sample preparation that can compromise data usability. Sampling personnel should don new nitrile gloves prior to sample collection due to the potential to contact PFAS containing items (not related to the sampling equipment) during the purging activities.

Sample Identification and Logging

A label shall be attached to each sample container with a unique identification. Each sample shall be included on the chain of custody (COC).

Quality Assurance/Quality Control

- Immediately place samples in a cooler maintained at 4 ± 2º Celsius using ice
- Collect one field duplicate for every sample batch, minimum 1 duplicate per 20 samples. The duplicate shall consist of an additional sample at a given location
- Collect one matrix spike / matrix spike duplicate (MS/MSD) for every sample batch, minimum 1 MS/MSD per 20 samples. The MS/MSD shall consist of an additional two samples at a given location and identified on the COC
- Collect one equipment blank per day per site and minimum 1 equipment blank per 20 samples. The equipment blank shall test the new and decontaminated sampling equipment utilized to obtain a sample for residual PFAS contamination. This sample is obtained by using laboratory provided PFAS-free water and passing the water over or through the sampling device and into laboratory provided sample containers
- Additional equipment blank samples may be collected to assess other equipment that is utilized at the monitoring well
- Request appropriate data deliverable (Category B) and an electronic data deliverable

Documentation

A purge log shall document the location of the sample, sampling equipment, groundwater parameters, duplicate sample, visual description of the material, and any other observations or notes determined to be appropriate. Additionally, care should be performed to limit contact with PFAS containing materials (e.g. waterproof field books, food packaging) during the sampling process.

Personal Protection Equipment (PPE)

For most sampling Level D PPE is anticipated to be appropriate. The sampler should wear nitrile gloves while conducting field work and handling sample containers.

Field staff shall consider the clothing to be worn during sampling activities. Clothing that contains PTFE material (including GORE-TEX®) or that have been waterproofed with PFAS materials should be avoided. All clothing worn by sampling personnel should have been laundered multiple times.

Appropriate rain gear (PVC, polyurethane, or rubber rain gear are acceptable), bug spray, and sunscreen should be used that does not contain PFAS. Well washed cotton coveralls may be used as an alternative to bug spray and/or sunscreen.

PPE that contains PFAS is acceptable when site conditions warrant additional protection for the samplers and no other materials can be used to be protective. Documentation of such use should be provided in the field notes.

Appendix D - Sampling Protocols for PFAS in Surface Water

General

The objective of this protocol is to give general guidelines for the collection of surface water samples for PFAS analysis. The sampling procedure used should be consistent with Sampling Guidelines and Protocols – Technological Background and Quality Control/Quality Assurance for NYS DEC Spill Response Program – March 1991 (http://www.dec.ny.gov/docs/remediation_hudson_pdf/sgpsect5.pdf), with the following limitations.

Laboratory Analysis and Container

Samples collected using this protocol are intended to be analyzed for PFAS using EPA Method 1633.

The preferred material for containers is high density polyethylene (HDPE). Pre-cleaned sample containers, coolers, sample labels, and a chain of custody form will be provided by the laboratory.

Equipment

Acceptable materials for sampling include: stainless steel, HDPE, PVC, silicone, acetate, and polypropylene. Additional materials may be acceptable if pre-approved by New York State Department of Environmental Conservation's Division of Environmental Remediation.

No sampling equipment components or sample containers should come in contact with aluminum foil, low density polyethylene, glass, or polytetrafluoroethylene (PTFE, Teflon™) materials including sample bottle cap liners with a PTFE layer.

A list of acceptable equipment is provided below, but other equipment may be considered appropriate based on sampling conditions.

- stainless steel cup

Equipment Decontamination

Standard two step decontamination using detergent (Alconox is acceptable) and clean, PFAS-free water will be performed for sampling equipment. All sources of water used for equipment decontamination should be verified in advance to be PFAS-free through laboratory analysis or certification.

Sampling Techniques

Where conditions permit, (e.g. creek or pond) sampling devices (e.g. stainless steel cup) should be rinsed with site medium to be sampled prior to collection of the sample. At this point the sample can be collected and poured into the sample container.

If site conditions permit, samples can be collected directly into the laboratory container.

Sample Identification and Logging

A label shall be attached to each sample container with a unique identification. Each sample shall be included on the chain of custody (COC).

Quality Assurance/Quality Control

- Immediately place samples in a cooler maintained at 4 ± 2º Celsius using ice
- Collect one field duplicate for every sample batch, minimum 1 duplicate per 20 samples. The duplicate shall consist of an additional sample at a given location
- Collect one matrix spike / matrix spike duplicate (MS/MSD) for every sample batch, minimum 1 MS/MSD per 20 samples. The MS/MSD shall consist of an additional two samples at a given location and identified on the COC
- Collect one equipment blank per day per site and minimum 1 equipment blank per 20 samples. The equipment blank shall test the new and decontaminated sampling equipment utilized to obtain a sample for residual PFAS contamination. This sample is obtained by using laboratory provided PFAS-free water and passing the water over or through the sampling device and into laboratory provided sample containers
- Request appropriate data deliverable (Category B) and an electronic data deliverable

Documentation

A sample log shall document the location of the sample, sampling equipment, duplicate sample, visual description of the material, and any other observations or notes determined to be appropriate. Additionally, care should be performed to limit contact with PFAS containing materials (e.g. waterproof field books, food packaging) during the sampling process.

Personal Protection Equipment (PPE)

For most sampling Level D PPE is anticipated to be appropriate. The sampler should wear nitrile gloves while conducting field work and handling sample containers.

Field staff shall consider the clothing to be worn during sampling activities. Clothing that contains PTFE material (including GORE-TEX®) or that have been waterproofed with PFAS materials should be avoided. All clothing worn by sampling personnel should have been laundered multiple times.

Appropriate rain gear (PVC, polyurethane, or rubber rain gear are acceptable), bug spray, and sunscreen should be used that does not contain PFAS. Well washed cotton coveralls may be used as an alternative to bug spray and/or sunscreen.

PPE that contains PFAS is acceptable when site conditions warrant additional protection for the samplers and no other materials can be used to be protective. Documentation of such use should be provided in the field notes.

Appendix E - Sampling Protocols for PFAS in Private Water Supply Wells

General

The objective of this protocol is to give general guidelines for the collection of water samples from private water supply wells (with a functioning pump) for PFAS analysis. The sampling procedure used should be consistent with Sampling Guidelines and Protocols – Technological Background and Quality Control/Quality Assurance for NYS DEC Spill Response Program – March 1991 (http://www.dec.ny.gov/docs/remediation_hudson_pdf/sgpsect5.pdf), with the following limitations.

Laboratory Analysis and Container

Drinking water samples collected using this protocol are intended to be analyzed for PFAS by EPA Method 537, 537.1, 533, or ISO Method 25101. The preferred material for containers is high density polyethylene (HDPE). Pre-cleaned sample containers, coolers, sample labels, and a chain of custody form will be provided by the laboratory.

Equipment

Acceptable materials for sampling include stainless steel, HDPE, PVC, silicone, acetate, and polypropylene. Additional materials may be acceptable if pre-approved by New York State Department of Environmental Conservation's Division of Environmental Remediation.

No sampling equipment components or sample containers should come in contact with aluminum foil, low density polyethylene, glass, or polytetrafluoroethylene (PTFE, Teflon™) materials (e.g. plumbers tape), including sample bottle cap liners with a PTFE layer.

Equipment Decontamination

Standard two step decontamination using detergent (Alconox is acceptable) and clean, PFAS-free water will be performed for sampling equipment. All sources of water used for equipment decontamination should be verified in advance to be PFAS-free through laboratory analysis or certification.

Sampling Techniques

Locate and assess the pressure tank and determine if any filter units are present within the building. Establish the sample location as close to the well pump as possible, which is typically the spigot at the pressure tank. Ensure sampling equipment is kept clean during sampling as access to the pressure tank spigot, which is likely located close to the ground, may be obstructed and may hinder sample collection.

Prior to sampling, a faucet downstream of the pressure tank (e.g., washroom sink) should be run until the well pump comes on and a decrease in water temperature is noted which indicates that the water is coming from the well. If the homeowner is amenable, staff should run the water longer to purge the well (15+ minutes) to provide a sample representative of the water in the formation rather than standing water in the well and piping system including the pressure tank. At this point a new pair of nitrile gloves should be donned and the sample can be collected from the sample point at the pressure tank.

Sample Identification and Logging

A label shall be attached to each sample container with a unique identification. Each sample shall be included on the chain of custody (COC).

Quality Assurance/Quality Control

- Immediately place samples in a cooler maintained at 4 ± 2º Celsius using ice
- Collect one field duplicate for every sample batch, minimum 1 duplicate per 20 samples. The duplicate shall consist of an additional sample at a given location
- Collect one matrix spike / matrix spike duplicate (MS/MSD) for every sample batch, minimum 1 MS/MSD per 20 samples. The MS/MSD shall consist of an additional two samples at a given location and identified on the COC
- If equipment was used, collect one equipment blank per day per site and a minimum 1 equipment blank per 20 samples. The equipment blank shall test the new and decontaminated sampling equipment utilized to obtain a sample for residual PFAS contamination. This sample is obtained by using laboratory provided PFAS-free water and passing the water over or through the sampling device and into laboratory provided sample containers.
- A field reagent blank (FRB) should be collected at a rate of one per 20 samples. The lab will provide a FRB bottle containing PFAS free water and one empty FRB bottle. In the field, pour the water from the one bottle into the empty FRB bottle and label appropriately.
- Request appropriate data deliverable (Category B) and an electronic data deliverable
- For sampling events where multiple private wells (homes or sites) are to be sampled per day, it is acceptable to collect QC samples at a rate of one per 20 across multiple sites or days.

Documentation

A sample log shall document the location of the private well, sample point location, owner contact information, sampling equipment, purge duration, duplicate sample, visual description of the material, and any other observations or notes determined to be appropriate and available (e.g. well construction, pump type and location, yield, installation date). Additionally, care should be performed to limit contact with PFAS containing materials (e.g. waterproof field books, food packaging) during the sampling process.

Personal Protection Equipment (PPE)

For most sampling Level D PPE is anticipated to be appropriate. The sampler should wear nitrile gloves while conducting field work and handling sample containers.

Field staff shall consider the clothing to be worn during sampling activities. Clothing that contains PTFE material (including GORE-TEX®) or that have been waterproofed with PFAS materials should be avoided. All clothing worn by sampling personnel should have been laundered multiple times.

Appendix F - Sampling Protocols for PFAS in Fish

This appendix contains a copy of the current SOP developed by the Division of Fish and Wildlife (DFW) entitled "General Fish Handling Procedures for Contaminant Analysis" (Ver. 8). This SOP should be followed when collecting fish for contaminant analysis. Note, however, that the Bureau of Ecosystem Health will not be supplying bags or tags. All supplies are the responsibility of the collector

Procedure Name: General Fish Handling Procedures for Contaminant Analysis

Number: FW-005

Purpose: This procedure describes data collection, fish processing and delivery of fish collected for contaminant monitoring. It contains the chain of custody and collection record forms that should be used for the collections.

Organization: Environmental Monitoring Section
Bureau of Ecosystem Health
Division of Fish and Wildlife (DFW)
New York State Department of Environmental Conservation (NYSDEC)
625 Broadway
Albany, New York 12233-4756

Version: 8

Previous Version Date: 21 March 2018

Summary of Changes to this Version: Updated bureau name to Bureau of Ecosystem Health. Added direction to list the names of all field crew on the collection record. Minor formatting changes on chain of custody and collection records.

Originator or Revised by: Wayne Richter, Jesse Becker

Date: 26 April 2019

Quality Assurance Officer and Approval Date: Jesse Becker, 26 April 2019

NEW YORK STATE
DEPARTMENT OF ENVIRONMENTAL CONSERVATION

GENERAL FISH HANDLING PROCEDURES FOR CONTAMINANT ANALYSES

A. Original copies of all continuity of evidence (i.e., Chain of Custody) and collection record forms must accompany delivery of fish to the lab. A copy shall be directed to the Project Leader or as appropriate, Wayne Richter. All necessary forms will be supplied by the Bureau of Ecosystem Health. Because some samples may be used in legal cases, it is critical that each section is filled out completely. Each Chain of Custody form has three main sections:

   1. The top box is to be filled out **and signed** by the person responsible for the fish collection (e.g., crew leader, field biologist, researcher). This person is responsible for delivery of the samples to DEC facilities or personnel (e.g., regional office or biologist).

   2. The second section is to be filled out **and signed** by the person responsible for the collections while being stored at DEC, before delivery to the analytical lab. This may be the same person as in (1), but it is still required that they complete the section. Also important is the **range of identification numbers** (i.e., tag numbers) included in the sample batch.

   3. Finally, the bottom box is to record any transfers between DEC personnel and facilities. Each subsequent transfer should be **identified, signed, and dated**, until laboratory personnel take possession of the fish.

B. The following data are required on each **Fish Collection Record** form:

   1. Project and Site Name.

   2. DEC Region.

   3. All personnel (and affiliation) involved in the collection.

   4. Method of collection (gill net, hook and line, etc.)

   5. Preservation Method.

C. The following data are to be taken on each fish collected and recorded on the **Fish Collection Record** form:

   1. Tag number - Each specimen is to be individually jaw tagged at time of collection with a unique number. Make sure the tag is turned out so that the number can be read without opening the bag. Use tags in sequential order. For small fish or composite samples place the tag inside the bag with the samples. The Bureau of Ecosystem Health can supply the tags.

   2. Species identification (please be explicit enough to enable assigning genus and species). Group fish by species when processing.

   3. Date collected.

   4. Sample location (waterway and nearest prominent identifiable landmark).

   5. Total length (nearest mm or smallest sub-unit on measuring instrument) and weight (nearest g or

smallest sub-unit of weight on weighing instrument). Take all measures as soon as possible with calibrated, protected instruments (e.g. from wind and upsets) and prior to freezing.

6. Sex - fish may be cut enough to allow sexing or other internal investigation, but do not eviscerate. Make any incision on the right side of the belly flap or exactly down the midline so that a left-side fillet can be removed.

D. General data collection recommendations:

1. It is helpful to use an ID or tag number that will be unique. It is best to use metal striped bass or other uniquely numbered metal tags. If uniquely numbered tags are unavailable, values based on the region, water body and year are likely to be unique: for example, R7CAY11001 for Region 7, Cayuga Lake, 2011, fish 1. If the fish are just numbered 1 through 20, we have to give them new numbers for our database, making it more difficult to trace your fish to their analytical results and creating an additional possibility for errors.

2. Process and record fish of the same species sequentially. Recording mistakes are less likely when all fish from a species are processed together. Starting with the bigger fish species helps avoid missing an individual.

3. If using Bureau of Ecosystem Health supplied tags or other numbered tags, use tags in sequence so that fish are recorded with sequential Tag Numbers. This makes data entry and login at the lab and use of the data in the future easier and reduces keypunch errors.

4. Record length and weight as soon as possible after collection and before freezing. Other data are recorded in the field upon collection. An age determination of each fish is optional, but if done, it is recorded in the appropriate “Age” column.

5. For composite samples of small fish, record the number of fish in the composite in the Remarks column. Record the length and weight of each individual in a composite. All fish in a composite sample should be of the same species and members of a composite should be visually matched for size.

6. Please submit photocopies of topographic maps or good quality navigation charts indicating sampling locations. GPS coordinates can be entered in the Location column of the collection record form in addition to or instead for providing a map. These records are of immense help to us (and hopefully you) in providing documented location records which are not dependent on memory and/or the same collection crew. In addition, they may be helpful for contaminant source trackdown and remediation/control efforts of the Department.

7. When recording data on fish measurements, it will help to ensure correct data recording for the data recorder to call back the numbers to the person making the measurements.

E. Each fish is to be placed in its own individual plastic bag. For small fish to be analyzed as a composite, put all of the fish for one composite in the same bag but use a separate bag for each composite. It is important to individually bag the fish to avoid difficulties or cross contamination when processing the fish for chemical analysis. Be sure to include the fish’s tag number inside the bag, preferably attached to the fish with the tag number turned out so it can be read. Tie or otherwise secure the bag closed. **The Bureau of Ecosystem Health will supply the bags.** If necessary, food grade bags may be procured from a suitable vendor (e.g., grocery store). It is preferable to redundantly label each bag with a manila tag tied between the knot and the body of the bag. This tag should be labeled with the project name, collection location, tag number, collection date, and fish species. If scales are collected, the scale envelope should be labeled with

the same information.

F. Groups of fish, by species, are to be placed in one large plastic bag per sampling location. **The Bureau of Ecosystem Health will supply the larger bags.** Tie or otherwise secure the bag closed. Label the site bag with a manila tag tied between the knot and the body of the bag. The tag should contain: project, collection location, collection date, species and **tag number ranges**. Having this information on the manila tag enables lab staff to know what is in the bag without opening it.

G. Do not eviscerate, fillet or otherwise dissect the fish unless specifically asked to. If evisceration or dissection is specified, the fish must be cut along the exact midline or on the right side so that the left side fillet can be removed intact at the laboratory. If filleting is specified, the procedure for taking a standard fillet (SOP PREPLAB 4) must be followed, including removing scales.

H. Special procedures for PFAS: Unlike legacy contaminants such as PCBs, which are rarely found in day to day life, PFAS are widely used and frequently encountered. Practices that avoid sample contamination are therefore necessary. While no standard practices have been established for fish, procedures for water quality sampling can provide guidance. The following practices should be used for collections when fish are to be analyzed for PFAS:

No materials containing Teflon.
No Post-it notes.
No ice packs; only water ice or dry ice.
Any gloves worn must be powder free nitrile.
No Gore-Tex or similar materials (Gore-Tex is a PFC with PFOA used in its manufacture).
No stain repellent or waterproof treated clothing; these are likely to contain PFCs.
Avoid plastic materials, other than HDPE, including clipboards and waterproof notebooks.
Wash hands after handling any food containers or packages as these may contain PFCs.
Keep pre-wrapped food containers and wrappers isolated from fish handling.
Wear clothing washed at least six times since purchase.
Wear clothing washed without fabric softener.
Staff should avoid cosmetics, moisturizers, hand creams and similar products on the day of sampling as many of these products contain PFCs (Fujii et al. 2013). Sunscreen or insect repellent should not contain ingredients with “fluor” in their name. Apply any sunscreen or insect repellent well downwind from all materials. Hands must be washed after touching any of these products.

I. All fish must be kept at a temperature <45° F (<8° C) immediately following data processing. As soon as possible, freeze at -20° C ± 5° C. Due to occasional freezer failures, daily freezer temperature logs are required. The freezer should be locked or otherwise secured to maintain chain of custody.

J. In most cases, samples should be delivered to the Analytical Services Unit at the Hale Creek field station. Coordinate delivery with field station staff and send copies of the collection records, continuity of evidence forms and freezer temperature logs to the field station. For samples to be analyzed elsewhere, non-routine collections or other questions, contact Wayne Richter, Bureau of Ecosystem Health, NYSDEC, 625 Broadway, Albany, New York 12233-4756, 518-402-8974, or the project leader about sample transfer. Samples will then be directed to the analytical facility and personnel noted on specific project descriptions.

K. A recommended equipment list is at the end of this document.

NEW YORK STATE DEPARTMENT OF ENVIRONMENTAL CONSERVATION
DIVISION OF FISH AND WILDLIFE
FISH COLLECTION RECORD

Project and Site Name _____ DEC Region _____

Collections made by (include all crew) _____

Sampling Method: □Electrofishing □Gill netting □Trap netting □Trawling □Seining □Angling □Other _____

Preservation Method: □Freezing □Other _____ Notes (SWFDB survey number): _____

FOR LAB USE ONLY- LAB ENTRY NO.	COLLECTION OR TAG NO.	SPECIES	DATE TAKEN	LOCATION	AGE	SEX &/OR REPROD. CONDIT	LENGTH ( )	WEIGHT ( )	REMARKS

richter: revised 2011, 5/7/15, 10/4/16, 3/20/17; becker: 3/23/17, 4/26/19

NEW YORK STATE DEPARTMENT OF ENVIRONMENTAL CONSERVATION
CHAIN OF CUSTODY

I, _____, of _____ collected the
(Print Name) (Print Business Address)

following on _____, 20____ from _____
(Date) (Water Body)

in the vicinity of _____
(Landmark, Village, Road, etc.)

Town of _____, in _____ County.

Item(s) _____

_____

Said sample(s) were in my possession and handled according to standard procedures provided to me prior to collection. The sample(s) were placed in the custody of a representative of the New York State Department of Environmental Conservation on _____, 20_____.

_____ _____
Signature Date

I, _____, received the above mentioned sample(s) on the date specified and assigned identification number(s) _____ to the sample(s). I have recorded pertinent data for the sample(s) on the attached collection records. The sample(s) remained in my custody until subsequently transferred, prepared or shipped at times and on dates as attested to below.

_____ _____
Signature Date

SECOND RECIPIENT (Print Name)	TIME & DATE	PURPOSE OF TRANSFER
SIGNATURE	UNIT	
THIRD RECIPIENT (Print Name)	TIME & DATE	PURPOSE OF TRANSFER
SIGNATURE	UNIT	
FOURTH RECIPIENT (Print Name)	TIME & DATE	PURPOSE OF TRANSFER
SIGNATURE	UNIT	
RECEIVED IN LABORATORY BY (Print Name)	TIME & DATE	REMARKS
SIGNATURE	UNIT	
LOGGED IN BY (Print Name)	TIME & DATE	ACCESSION NUMBERS
SIGNATURE	UNIT	

richter: revised 21 April 2014; becker: 23 March 2017, 26 April, 2019

NOTICE OF WARRANTY

By signature to the chain of custody (reverse), the signatory warrants that the information provided is truthful and accurate to the best of his/her ability. The signatory affirms that he/she is willing to testify to those facts provided and the circumstances surrounding the same. Nothing in this warranty or chain of custody negates responsibility nor liability of the signatories for the truthfulness and accuracy of the statements provided.

HANDLING INSTRUCTIONS

On day of collection, collector(s) name(s), address(es), date, geographic location of capture (attach a copy of topographic map or navigation chart), species, number kept of each species, and description of capture vicinity (proper noun, if possible) along with name of Town and County must be indicated on reverse.

Retain organisms in manila tagged plastic bags to avoid mixing capture locations. Note appropriate information on each bag tag.

Keep samples as cool as possible. Put on ice if fish cannot be frozen within 12 hours. If fish are held more than 24 hours without freezing, they will not be retained or analyzed.

Initial recipient (either DEC or designated agent) of samples from collector(s) is responsible for obtaining and recording information on the collection record forms which will accompany the chain of custody. This person will seal the container using packing tape and writing his signature, the time and the date across the tape onto the container with indelible marker. Any time a seal is broken, for whatever purpose, the incident must be recorded on the Chain of Custody (reason, time, and date) in the purpose of transfer block. Container then is resealed using new tape and rewriting signature, with time and date.

EQUIPMENT LIST

Scale or balance of appropriate capacity for the fish to be collected.

Fish measuring board.

Plastic bags of an appropriate size for the fish to be collected and for site bags.

Individually numbered metal tags for fish.

Manila tags to label bags.

Small envelops, approximately 2” x 3.5”, if fish scales are to be collected.

Knife for removing scales.

Chain of custody and fish collection forms.

Clipboard.

Pens or markers.

Paper towels.

Dish soap and brush.

Bucket.

Cooler.

Ice.

Duct tape.

Appendix G – PFAS Analyte List

Group	Chemical Name	Abbreviation	CAS Number
Perfluoroalkyl sulfonic acids	Perfluorobutanesulfonic acid	PFBS	375-73-5
	Perfluoropentanesulfonic acid	PFPeS	2706-91-4
	Perfluorohexanesulfonic acid	PFHxS	355-46-4
	Perfluoroheptanesulfonic acid	PFHpS	375-92-8
	Perfluorooctanesulfonic acid	PFOS	1763-23-1
	Perfluorononanesulfonic acid	PFNS	68259-12-1
	Perfluorodecanesulfonic acid	PFDS	335-77-3
	Perfluorododecanesulfonic acid	PFDoS	79780-39-5
Perfluoroalkyl carboxylic acids	Perfluorobutanoic acid	PFBA	375-22-4
	Perfluoropentanoic acid	PFPeA	2706-90-3
	Perfluorohexanoic acid	PFHxA	307-24-4
	Perfluoroheptanoic acid	PFHpA	375-85-9
	Perfluorooctanoic acid	PFOA	335-67-1
	Perfluorononanoic acid	PFNA	375-95-1
	Perfluorodecanoic acid	PFDA	335-76-2
	Perfluoroundecanoic acid	PFUnA	2058-94-8
	Perfluorododecanoic acid	PFDoA	307-55-1
	Perfluorotridecanoic acid	PFTrDA	72629-94-8
	Perfluorotetradecanoic acid	PFTeDA	376-06-7
Per- and Polyfluoroether carboxylic acids	Hexafluoropropylene oxide dimer acid	HFPO-DA	13252-13-6
	4,8-Dioxa-3H-perfluorononanoic acid	ADONA	919005-14-4
	Perfluoro-3-methoxypropanoic acid	PFMPA	377-73-1
	Perfluoro-4-methoxybutanoic acid	PFMBA	863090-89-5
	Nonafluoro-3,6-dioxaheptanoic acid	NFDHA	151772-58-6
Fluorotelomer sulfonic acids	4:2 Fluorotelomer sulfonic acid	4:2-FTS	757124-72-4
	6:2 Fluorotelomer sulfonic acid	6:2-FTS	27619-97-2
	8:2 Fluorotelomer sulfonic acid	8:2-FTS	39108-34-4
Fluorotelomer carboxylic acids	3:3 Fluorotelomer carboxylic acid	3:3 FTCA	356-02-5
	5:3 Fluorotelomer carboxylic acid	5:3 FTCA	914637-49-3
	7:3 Fluorotelomer carboxylic acid	7:3 FTCA	812-70-4
Perfluorooctane sulfonamides	Perfluorooctane sulfonamide	PFOSA	754-91-6
	N-methylperfluorooctane sulfonamide	NMeFOSA	31506-32-8
	N-ethylperfluorooctane sulfonamide	NEtFOSA	4151-50-2
Perfluorooctane sulfonamidoacetic acids	N-methylperfluorooctane sulfonamidoacetic acid	N-MeFOSAA	2355-31-9
	N-ethylperfluorooctane sulfonamidoacetic acid	N-EtFOSAA	2991-50-6
Perfluorooctane sulfonamide ethanols	N-methylperfluorooctane sulfonamidoethanol	MeFOSE	24448-09-7
	N-ethylperfluorooctane sulfonamidoethanol	EtFOSE	1691-99-2

Group	Chemical Name	Abbreviation	CAS Number
Ether sulfonic acids	9-Chlorohexadecafluoro-3-oxanonane-1-sulfonic acid (F-53B Major)	9Cl-PF3ONS	756426-58-1
	11-Chloroeicosafluoro-3-oxaundecane-1-sulfonic acid (F-53B Minor)	11Cl-PF3OUdS	763051-92-9
	Perfluoro(2-ethoxyethane) sulfonic acid	PFEESA	113507-82-7

Appendix H - Data Review Guidelines for Analysis of PFAS in Non-Potable Water and Solids

General

These guidelines are intended to be used for the validation of PFAS using EPA Method 1633 for projects within the Division of Environmental Remediation (DER). Data reviewers should understand the methodology and techniques utilized in the analysis. Consultation with the end user of the data may be necessary to assist in determining data usability based on the data quality objectives in the Quality Assurance Project Plan. A familiarity with the laboratory's Standard Operating Procedure may also be needed to fully evaluate the data. If you have any questions, please contact DER's Quality Assurance Officer, Dana Barbarossa, at dana.barbarossa@dec.ny.gov.

Preservation and Holding Time

Samples should be preserved with ice to a temperature of less than 6°C upon arrival at the lab. The holding time is 28 days to extraction for aqueous and solid samples. The time from extraction to analysis for aqueous samples is 28 days and 40 days for solids.

Temperature greatly exceeds 6ºC upon arrival at the lab*	Use professional judgement to qualify detects and non-detects as estimated or rejected
Holding time exceeding 28 days to extraction	Use professional judgement to qualify detects and non-detects as estimated or rejected if holding time is grossly exceeded

*Samples that are delivered to the lab immediately after sampling may not meet the thermal preservation guidelines. Samples are considered acceptable if they arrive on ice or an attempt to chill the samples is observed.

Initial Calibration

The initial calibration should contain a minimum of six standards for linear fit and six standards for a quadratic fit. The relative standard deviation (RSD) for a quadratic fit calibration should be less than 20%.

The low-level calibration standard should be within 50% - 150% of the true value, and the mid-level calibration standard within 70% - 130% of the true value.

%RSD >20%	J flag detects and UJ non detects

Continuing Calibration Verification

Continuing calibration verification (CCV) checks should be analyzed at a frequency of one per ten field samples. If CCV recovery is very low, where detection of the analyte could be in question, ensure a low level CCV was analyzed and use to determine data quality.

CCV recovery <70 or >130%	J flag results

Blanks

There should be no detections in the method blanks above the reporting limits. Equipment blanks, field blanks, rinse blanks etc. should be evaluated in the same manner as method blanks. Use the most contaminated blank to evaluate the sample results.

Blank Result	Sample Result	Qualification
Any detection	<Reporting limit	Qualify as ND at reporting limit
Any detection	>Reporting Limit and >10x the blank result	No qualification
>Reporting limit	>Reporting limit and <10x blank result	J+ biased high

Field Duplicates

A blind field duplicate should be collected at rate of one per twenty samples. The relative percent difference (RPD) should be less than 30% for analyte concentrations greater than two times the reporting limit. Use the higher result for final reporting.

RPD >30%	Apply J qualifier to parent sample

Lab Control Spike

Lab control spikes should be analyzed with each extraction batch or one for every twenty samples. In the absence of lab derived criteria, use 70% - 130% recovery criteria to evaluate the data.

Recovery <70% or >130% (lab derived criteria can also be used)	Apply J qualifier to detects and UJ qualifier to non detects

Matrix Spike/Matrix Spike Duplicate

One matrix spike and matrix spike duplicate should be collected at a rate of one per twenty samples. Use professional judgement to reject results based on out of control MS/MSD recoveries.

Recovery <70% or >130% (lab derived criteria can also be used)	Apply J qualifier to detects and UJ qualifier to non detects of parent sample only
RPD >30%	Apply J qualifier to detects and UJ qualifier to non detects of parent sample only

Extracted Internal Standards (Isotope Dilution Analytes)

Problematic analytes (e.g. PFBA, PFPeA, fluorotelomer sulfonates) can have wider recoveries without qualification. Qualify corresponding native compounds with a J flag if outside of the range.

Recovery <50% or >150%	Apply J qualifier
Recovery <25% or >150% for poor responding analytes	Apply J qualifier
Isotope Dilution Analyte (IDA) Recovery <10%	Reject results

Signal to Noise Ratio

The signal to noise ratio for the quantifier ion should be at least 3:1. If the ratio is less than 3:1, the peak is discernable from the baseline noise and symmetrical, the result can be reported. If the peak appears to be baseline noise and/or the shape is irregular, qualify the result as tentatively identified.

Reporting Limits

If project-specific reporting limits were not met, please indicate that in the report along with the reason (e.g. over dilution, dilution for non-target analytes, high sediment in aqueous samples).

Peak Integrations

Target analyte peaks should be integrated properly and consistently when compared to standards. Ensure branched isomer peaks are included for PFAS where standards are available. Inconsistencies should be brought to the attention of the laboratory or identified in the data review summary report.

Method 1633 Analysis of Per- and Polyfluoroalkyl Substances (PFAS) in Aqueous, Solid, Biosolids, Oil and Tissue Samples by LC-MS/MS

References: Method 1633 - Analysis of Per- and Polyfluoroalkyl Substances (PFAS) in Aqueous, Solid, Biosolids, Oil and Tissue Samples by LC-MS/MS (2nd Draft -June 2022)

DOD QSM (US Department of Defense Quality Systems Manual for Environmental Laboratories, version 5.4, 20221)

1. Scope and Application

Matrices: Drinking water, Non-potable Water, Tissues, Oils, Biosolids and Solid Matrices

Definitions: Refer to Alpha Analytical Quality Manual.

1.1 Method 1633 is for use in the Clean Water Act (CWA) for the determination of the per- and polyfluoroalkyl substances (PFAS) in Table 1 in aqueous, solid (soil, biosolids, sediment) and tissue samples by liquid chromatography/mass spectrometry (LC-MS/MS).

1.2 The method calibrates and quantifies PFAS analytes using isotopically labeled standards. Where linear and branched isomers are present in the sample and either qualitative or quantitative standards containing branched and linear isomers are commercially available, the PFAS analyte is reported as a single analyte consisting of the sum of the linear and branched isomer concentrations

1.3 This is a liquid chromatography/tandem mass spectrometry (LC/MS/MS) method for the determination of selected perfluorinated alkyl substances (PFAS) in Non-Drinking Water, tissue soil and biosolid Matrices. Accuracy and precision data have been generated for the compounds listed in Table 1.

1.4 The data report packages present the documentation of any method modification related to the samples tested. Depending upon the nature of the modification and the extent of intended use, the laboratory may be required to demonstrate that the modifications will produce equivalent results for the matrix. Approval of all method modifications is by one or more of the following laboratory personnel before performing the modification: Area Supervisor, Department Supervisor, Laboratory Director, or Quality Assurance Officer.

1.5 This method is restricted to use by or under the supervision of analysts experienced in the operation of the LC/MS/MS and in the interpretation of LC/MS/MS data. Each analyst must demonstrate the ability to generate acceptable results with this method by performing an initial demonstration of capability.

2. Summary of Method

2.1 Environmental samples are prepared and extracted using method-specific procedures. Sample extracts are subjected to cleanup procedures designed to remove interferences. Analyses of the sample extracts are conducted by LC-MS/MS in the multiple reaction monitoring (MRM) mode. Sample concentrations are determined by isotope dilution or

extracted internal standard quantification using isotopically labeled compounds added to the samples before extraction.

2.2 Aqueous samples are spiked with isotopically labeled standards, extracted using solid-phase extraction (SPE) cartridges and undergo cleanup using carbon before analysis.

2.3 Solid and Oil samples are spiked with isotopically labeled standards, extracted into basic methanol, and cleaned up by carbon and SPE cartridges before analysis

2.4 Tissue samples are spiked with isotopically labeled standards, extracted in potassium hydroxide and acetonitrile followed by basic methanol, and cleaned up by carbon and SPE cartridges before analysis.

2.5 A sample extract is injected into an LC equipped with a C18 column that is interfaced to an MS/MS). The analytes are separated and identified by comparing the acquired mass spectra and retention times to reference spectra and retention times for calibration standards acquired under identical LC/MS/MS conditions. The concentration of each analyte is determined by using the isotope dilution technique. Extracted Internal Standards (EIS) analytes are used to monitor the extraction efficiency of the method analytes.

2.6 Method Modifications from Reference

N/A

3. Reporting Limits

The reporting limit for PFAS's are listed in Table 8.

4. Interferences

4.1 PFAS standards, extracts and samples should not come in contact with any glass containers or pipettes as these analytes can potentially adsorb to glass surfaces. PFAS analyte and EIS standards commercially purchased in glass ampoules are acceptable; however, all subsequent transfers or dilutions performed by the analyst must be prepared and stored in polypropylene containers.

4.2 Method interferences may be caused by contaminants in solvents, reagents (including reagent water), sample bottles and caps, and other sample processing hardware that lead to discrete artifacts and/or elevated baselines in the chromatograms. The method analytes in this method can also be found in many common laboratory supplies and equipment, such as PTFE (polytetrafluoroethylene) products, LC solvent lines, methanol, aluminum foil, SPE sample transfer lines, etc. All items such as these must be routinely demonstrated to be free from interferences (less than 1/2 the RL for each method analyte) under the conditions of the analysis by analyzing laboratory reagent blanks as described in Section 9.1. Subtracting blank values from sample results is not permitted.

4.3 Matrix interferences may be caused by contaminants that are co-extracted from the sample. The extent of matrix interferences will vary considerably from source to source, depending upon the nature of the water. Humic and/or fulvic material can be co-extracted during SPE and high levels can cause enhancement and/or suppression in the electrospray ionization

source or low recoveries on the SPE sorbent. Total organic carbon (TOC) is a good indicator of humic content of the sample.

4.4 SPE cartridges can be a source of interferences. The analysis of field and laboratory reagent blanks can provide important information regarding the presence or absence of such interferences. Brands and lots of SPE devices should be tested to ensure that contamination does not preclude analyte identification and quantitation.

5. Health and Safety

5.1 The toxicity or carcinogenicity of each reagent and standard used in this method is not fully established; however, each chemical compound should be treated as a potential health hazard. From this viewpoint, exposure to these chemicals must be reduced to the lowest possible level by whatever means available. A reference file of material safety data sheets is available to all personnel involved in the chemical analysis. Additional references to laboratory safety are available in the Chemical Hygiene Plan.

5.2 All personnel handling environmental samples known to contain or to have been in contact with municipal waste must follow safety practices for handling known disease causative agents.

5.3 PFOA has been described as “likely to be carcinogenic to humans.” Pure standard materials and stock standard solutions of these method analytes should be handled with suitable protection to skin and eyes, and care should be taken not to breathe the vapors or ingest the materials.

6. Sample Collection, Preservation, Shipping and Handling

6.1 Sample Collection for Aqueous Samples

6.1.1 Samples must be collected in two (2) 500-mL or 250-mL high density polyethylene (HDPE) container with an unlined plastic screw cap. All sample containers must have linerless HDPE or polypropylene caps.

6.1.2 The sample handler must wash their hands before sampling and wear nitrile gloves while filling and sealing the sample bottles. PFAS contamination during sampling can occur from a number of common sources, such as food packaging and certain foods and beverages. Proper hand washing and wearing nitrile gloves will aid in minimizing this type of accidental contamination of the samples.

6.1.3 Open the tap and allow the system to flush until the water temperature has stabilized (approximately 3 to 5 min). Collect samples from the flowing system.

6.1.4 Fill sample bottles. Samples do not need to be collected headspace free.

6.1.5 After collecting the sample and cap the bottle. Keep the sample sealed from time of collection until extraction.

6.1.6 Maintain all aqueous samples protected from light at 0 - 6 ºC from the time of collection until shipped to the laboratory. Samples must be shipped as soon as practical with sufficient ice to maintain the sample temperature below 6 ºC during transport and be received by the laboratory within 48 hours of collection. The laboratory must confirm that the sample temperature is 0 - 6 ºC upon receipt.

Once received by the laboratory, the samples must be stored at ≤ -20 ºC until sample preparation.

6.2 Sample Collection for Solid and Oil samples.

6.2.1 Grab samples are collected in polypropylene containers. Sample containers and contact surfaces containing PTFE shall be avoided. Samples should fill no more than ¾ full.

6.2.2 Maintain solid samples protected from light (in HDPE containers) at 0 - 6 ºC from the time of collection until receipt at the laboratory. The laboratory must confirm that the sample temperature is 0 - 6 ºC upon receipt. Once received by the laboratory, the samples must be stored at ≤ -20 ºC until sample preparation.

6.3 Sample Collection for fish and other tissue samples

6.3.1 If the time of collection to the time of receipt at the laboratory is expected to exceed 24 hours, the tissue samples must be frozen upon collection and shipped to the laboratory on dry ice.

6.3.2 Once received by the laboratory, the samples must be maintained protected from light at ≤ -20 ºC until prepared. Store unused samples in HDPE containers or wrapped in aluminum foil at ≤ -20 ºC.

6.3.3 The nature of the tissues of interest may vary by project. Field sampling plans and protocols should explicitly state the samples to be collected and if any processing will be conducted in the field (e.g., filleting of whole fish or removal of organs). All field procedures must involve materials and equipment that have been shown to be free of PFAS.

6.4 Sample Preservation

Not applicable.

6.5 Sample Shipping

Samples must be chilled during shipment and must not exceed 0 – 6 °C during the first 48 hours after collection. Sample temperature must be confirmed to be at or below 0 – 6 °C when the samples are received at the laboratory. Samples stored in the lab must be held at or below 6 °C until extraction but should not be frozen.

NOTE: Samples that are significantly above 0 – 6 ° C, at the time of collection, may need to be iced or refrigerated for a period of time, in order to chill them prior to shipping. This will allow them to be shipped with sufficient ice to meet the above requirements.

6.6 Sample Handling

6.6.1 Aqueous samples (including leachates) should be analyzed as soon as possible; however, samples may be held in the laboratory for up to 90 days from collection, when stored at ≤ -20 ºC and protected from the light. When stored at 0 - 6 ºC and protected from the light, aqueous samples may be held for up to 28 days, with the caveat that issues were observed with certain perfluorooctane sulfonamide ethanols and perfluorooctane sulfonamidoacetic acids after 7 days. These issues are more likely to elevate the observed concentrations of other PFAS compounds via the transformation of these precursors if they are present in the sample.

6.6.2 Solid samples (soils and sediments), Oil and tissue samples may be held for up to 90 days, if stored by the laboratory in the dark at either 0 - 6 ºC or ≤ -20 ºC, with the caveat that samples may need to be extracted as soon as possible if NFDHA is an important analyte.

6.6.3 Biosolids samples may be held for up to 90 days, if stored by the laboratory in the dark at 0 - 6 ºC or at -20 ºC. Because microbiological activity in biosolids samples at 0 - 6 ºC may lead to production of gases which may cause the sample to be expelled from the container when it is opened, as well as producing noxious odors, EPA recommends that samples be frozen if they need to be stored for more than a few days before extraction. Store sample extracts in the dark at less than 0 - 4 ºC until analyzed. If stored in the dark at less than 0 - 4 ºC, sample extracts may be stored for up to 90 days, with the caveat that issues were observed for some ether sulfonates after 28 days. These issues may elevate the observed concentrations of the ether sulfonates in the extract over time. Samples may need to be extracted as soon as possible if NFDHA is an important analyte.

7. Equipment and Supplies

7.1 SAMPLE CONTAINERS – 500-mL or 250-mL high density polyethylene (HDPE) bottles fitted with unlined screw caps. Sample bottles must be discarded after use.

7.2 SAMPLE JARS – 8-ounce wide mouth high density polyethylene (HDPE) bottles fitted with unlined screw caps. Sample bottles must be discarded after use.

7.3 POLYPROPYLENE BOTTLES – 4-mL narrow-mouth polypropylene bottles.

7.4 CENTRIFUGE TUBES – 50-mL conical polypropylene tubes with polypropylene screw caps for storing standard solutions and for collection of the extracts.

7.5 AUTOSAMPLER VIALS – Polypropylene 0.7-mL autosampler vials with polypropylene caps.

7.5.1 NOTE: Polypropylene vials and caps are necessary to prevent contamination of the sample from PTFE coated septa. However, polypropylene caps do not reseal, so evaporation occurs after injection. Thus, multiple injections from the same vial are not possible.

7.6 POLYPROPYLENE GRADUATED CYLINDERS – Suggested sizes include 25, 50, 100 and 1000-mL cylinders.

7.7 Auto Pipets – Suggested sizes include 5, 10, 25, 50, 100, 250, 500, 1000, 5000 and 10,000-µls.

7.8 PLASTIC PIPETS – Polypropylene or polyethylene disposable pipets.

7.9 Silanized glass wool (Sigma-Aldrich, Cat # 20411 or equivalent) – store in a clean glass jar and rinsed with methanol (2 times) prior to use.

7.10 Disposable syringe filter, 25-mm, 0.2-µm Nylon membrane, PALL/Acrodisc or equivalent

7.11 Variable volume pipettes with disposable HDPE or polypropylene tips (10 µL to 5 mL) used for preparation of calibration standards and spiked samples.

7.12 ANALYTICAL BALANCE – Capable of weighing to the nearest 0.0001 g.

7.13 ANALYTICAL BALANCE – Capable of weighing to the nearest 0.1 g.

7.14 SOLID PHASE EXTRACTION (SPE) APPARATUS FOR USING CARTRIDGES

7.14.1 SPE CARTRIDGES – (Phenomenex WAX 150 or 250mg or equivalent). The SPE sorbent must have a pKa above 8 so that it remains positively charged during the extraction.

7.14.1.1 Note: SPE cartridges with different bed volume (e.g., 500 mg) may be used; however, the laboratory must demonstrate that the bed volume does not negatively affect analyte absorption and elution, by performing the initial demonstration of capability analyses described in Section 13.

7.14.2 VACUUM EXTRACTION MANIFOLD – A manual vacuum manifold with large volume sampler for cartridge extractions, or an automatic/robotic sample preparation system designed for use with SPE cartridges, may be used if all QC requirements discussed in Section 9 are met. Extraction and/or elution steps may not be changed or omitted to accommodate the use of an automated system. Care must be taken with automated SPE systems to ensure the PTFE commonly used in these systems does not contribute to unacceptable analyte concentrations in the MB.

7.14.3 SAMPLE DELIVERY SYSTEM – Use of a polypropylene transfer tube system, which transfers the sample directly from the sample container to the SPE cartridge, is recommended, but not mandatory. Standard extraction manifolds come equipped with PTFE transfer tube systems. These can be replaced with 1/8” O.D. x 1/16” I.D. polypropylene or polyethylene tubing cut to an appropriate length to ensure no sample contamination from the sample transfer lines. Other types of non-PTFE tubing may be used provided it meets the MB and LCS QC requirements.

7.15 EXTRACT CONCENTRATION SYSTEM – Extracts are concentrated by evaporation with nitrogen using a water bath set no higher than 55 °C.

7.16 LABORATORY OR ASPIRATOR VACUUM SYSTEM – Sufficient capacity to maintain a vacuum of approximately 10 to 15 inches of mercury for extraction cartridges.

7.17 LIQUID CHROMATOGRAPHY (LC)/TANDEM MASS SPECTROMETER (MS/MS) WITH DATA SYSTEM

7.17.1 LC SYSTEM – Instrument capable of reproducibly injecting up to 10-µL aliquots and performing binary linear gradients at a constant flow rate near the flow rate used for development of this method (0.4 mL/min). The LC must be capable of pumping the water/methanol mobile phase without the use of a degasser which pulls vacuum on the mobile phase bottle (other types of degassers are acceptable). Degassers which pull vacuum on the mobile phase bottle will volatilize the ammonium acetate mobile phase causing the analyte peaks to shift to earlier retention times over the course of the analysis batch. The usage of a column heater is optional.

7.17.2 LC/TANDEM MASS SPECTROMETER – The LC/MS/MS must be capable of negative ion electrospray ionization (ESI) near the suggested LC flow rate of 0.4 mL/min. The system must be capable of performing MS/MS to produce unique product ions for the method analytes within specified retention time segments. A minimum of 10 scans across the chromatographic peak is required to ensure adequate precision.

7.17.3 DATA SYSTEM – An interfaced data system is required to acquire, store, reduce, and output mass spectral data. The computer software should have the capability of processing stored LC/MS/MS data by recognizing an LC peak within any given retention time window. The software must allow integration of the ion abundance of any specific ion within specified time or scan number limits. The software must be able to calculate relative response factors, construct linear regressions or quadratic calibration curves, and calculate analyte concentrations.

7.17.4 INSTRUMENT COLUMNS

7.17.4.1 ANALYTICAL: C18 column, 1.7 µm, 50 x 2.1 mm (Waters Acquity UPLC® BEH or equivalent)

7.17.4.2 OPTIONAL GUARD COLUMN: (Phenomenex Kinetex® Evo C18 or equivalent)

8. Reagents and Standards

8.1 GASES, REAGENTS, AND SOLVENTS – Reagent grade or better chemicals must be used.

8.1.1 REAGENT WATER – Purified water which does not contain any measurable quantities of any method analytes or interfering compounds greater than 1/2 the RL for each method analyte of interest. Prior to daily use, at least 3 L of reagent water should be flushed from the purification system to rinse out any build-up of analytes in the system's tubing.

8.1.2 METHANOL (CH_3OH, CAS#: 67-56-1) – High purity, demonstrated to be free of analytes and interferences.

8.1.3 AMMONIUM ACETATE ($NH_4C_2H_3O_2$, CAS#: 631-61-8) – High purity, demonstrated to be free of analytes and interferences. Store at 2-8° and replace 2 years after opening date.

8.1.4 ACETIC ACID (H_3CCOOH, CAS#: 64-19-7) - High purity, demonstrated to be free of analytes and interferences and stored at room temperature.

8.1.4.1 Acetic Acid (0.1%) – Dissolve acetic acid (1 mL) in reagent water (1 L), store at room temperature, replace after 3 months.

8.1.5 1M AMMONIUM ACETATE/REAGENT WATER – High purity, demonstrated to be free of analytes and interferences.

8.1.6 2mM AMMONIUM ACETATE/METHANOL:WATER (5:95) – To prepare, mix 2 ml of 1M AMMONIUM ACETATE,1 ml ACETIC ACID and 50 ml METHANOL into I Liter of REAGENT WATER.

8.1.7 ACETONITRILE – UPLC grade or equivalent, store at room temperature

8.1.8 TOLUENE – HPLC grade or equivalent.

8.1.9 ACETONE – pesticide grade or equivalent

8.1.10 AMMONIUM HYDROXIDE (NH_3, CAS#: 1336-21-6) – High purity, demonstrated to be free of analytes and interferences, and stored at room temperature.

8.1.11 AQUEOUS AMMONIUM HYDROXIDE (3%) – Add ammonium hydroxide (10 mL, 30%) to reagent water (90 mL), store at room temperature, replace after 3 months.

8.1.12 METHANOLIC AMMONIUM HYDROXIDE (0.3%) - add ammonium hydroxide (1 mL, 30%) to methanol (99 mL), store at room temperature, replace after 1 month

8.1.13 METHANOLIC AMMONIUM HYDROXIDE (1%) - add ammonium hydroxide (3.3 mL, 30%) to methanol (97 mL), store at room temperature, replace after 1 month

8.1.14 METHANOLIC AMMONIUM HYDROXIDE (2%) - add ammonium hydroxide (6.6 mL, 30%) to methanol (93.4 mL), store at room temperature, replace after 1 month

8.1.15 METHANOLIC POTASSIUM HYDROXIDE (0.05 M) – add 3.3 g of potassium hydroxide to 1 L of methanol, store at room temperature, replace after 3 months

8.1.16 METHANOL WITH 4% WATER, 1% AMMONIUM HYDROXIDE AND 0.625% ACETIC ACID - add ammonium hydroxide (3.3 mL, 30%), reagent water (1.7 mL) and acetic acid (0.625 mL) to methanol (92 mL), store at room temperature, replace after 1 month. This solution is used to prepare the instrument blank and calibration standards (Section 8.3.2).

8.1.17 FORMIC ACID – (greater than 96% purity or equivalent). Store at room temperature and replace after 2 years.

8.1.18 FORMIC ACID (aqueous, 0.1 M) - dissolve formic acid (4.6 g) in reagent water (1 L), store at room temperature, replace after 2 years.

8.1.19 FORMIC ACID (aqueous, 0.3 M) - dissolve formic acid (13.8 g) in reagent water (1 L), store at room temperature, replace after 2 years.

8.1.20 FORMIC ACID (aqueous, 5% v/v) - mix 5 mL formic acid with 95 mL reagent water, store at room temperature, replace after 2 years.

8.1.21 FORMIC ACID (methanolic 1:1, 0.1 M formic acid/methanol) - mix equal volumes of methanol and 0.1 M formic acid, store at room temperature, replace after 2 years.

8.1.22 FORMIC ACID (aqueous, 50% v/v) - mix 50 mL formic acid with 50 mL reagent water, store at room temperature, replace after 2 years.

8.1.23 POTASSIUM HYDROXIDE – certified ACS or equivalent, store at room temperature, replace after 2 years.

8.1.24 CARBON - – EnviCarb® 1-M-USP or equivalent, verified by lot number before use, stored at room temperature. Loose carbon allows for better adsorption of interferent organics. Note: The single-laboratory validation laboratory achieved better performance with loose carbon than carbon cartridges. Loose carbon will be used for the multi-laboratory validation to set statistically based method criteria.

8.1.25 NITROGEN – Used for the following purposes: Nitrogen aids in aerosol generation of the ESI liquid spray and is used as collision gas in some MS/MS instruments. The nitrogen used should meet or exceed instrument manufacturer's specifications. In addition, Nitrogen is used to concentrate sample extracts (Ultra High Purity or equivalent).

8.1.26 ARGON – Used as collision gas in some MS/MS instruments. Argon should meet or exceed instrument manufacturer's specifications. Nitrogen gas may be used as the collision gas provided sufficient sensitivity (product ion formation) is achieved.

8.2 REFERENCE MATRICES - Matrices in which PFAS and interfering compounds are not detected by this method. These matrices are to be used to prepare the batch QC samples, LOQ/MDL, and IDOC samples.

8.2.1 Reagent water - purified water, Type I

8.2.2 Solid reference matrix Ottawa Sand or equivalent

8.2.3 Tissue Reference matrix – Cod loin or other animal tissue demonstrated to be PFAS free.

8.3 STANDARD SOLUTIONS – When a compound purity is assayed to be 96% or greater, the weight can be used without correction to calculate the concentration of the stock standard. PFAS analyte and IS standards commercially purchased in glass ampoules are acceptable; however, all subsequent transfers or dilutions performed by the analyst must be prepared and stored in polypropylene containers and are stored at ≤4 °C. Standards for sample fortification generally should be prepared in the smallest volume that can be accurately measured to minimize the addition of excess organic solvent to aqueous samples.

8.3.1 Stock standards and diluted stock standards are stored at ≤4 °C. Prepare a spiking solution, containing the method analytes listed in Table 1, in methanol from prime stocks. The solution is used to prepare the calibration standards and to spike the known reference QC samples that are analyzed with every batch. Quantitative standards containing a mixture of branched and linear isomers must be used for method analytes if they are commercially available. Currently, these include PFOS, PFHxS, NEtFOSAA, and NMeFOSAA.

8.3.2 Calibration standard solutions – A series of calibration solutions containing the target analytes and the Labeled extracted internal standards (EIS) and non-extracted internal standards (NIS) is used to establish the initial calibration of the analytical instrument. Table 4 represents the concentrations of the native, EIS and NIS analytes of the calibration curve. Calibration standard solutions are made using the solution described in section 8.1.16.

8.3.3 ISOTOPE DILUTION EXTRACTED INTERNAL STANDARD (EIS) – Isotopically labelled analogs of the target analytes to be used for the quantification of target analytes. EIS stock standard solutions are purchased in glass ampoules and are stored in accordance with the manufacturer's recommendations. The EIS stock solution to be used for the fortification of samples and QC in accordance with the isotope dilution procedure. Table 2 represents the EIS concentrations and nominal sample amounts added to each field sample and QC element.

8.3.4 ISOTOPE DILUTION NON-EXTRACTED INTERNAL STANDARDS (NIS) – Isotopically labelled analogs to be added post extraction for the measurement of EIS extraction efficiency and is added to the final volume of all extractions. Table 3 represents the EIS concentrations and nominal sample amounts added to each field sample and QC element.

9. Quality Control

9.1 Method Blank

9.1.1 A Method Blank (MB) is required with each extraction batch to confirm that potential background contaminants are not interfering with the identification or quantitation of method analytes. An aliquot of reagent water that is treated exactly as a sample including exposure to all glassware, equipment, solvents, reagents and standards. Prep and analyze a MB for every 20 samples. If the MB produces a peak within the retention time window of any analyte that would prevent the determination of that analyte, determine the source of contamination, and eliminate the interference before processing samples. Background contamination must be reduced to an acceptable level before proceeding. Background from method analytes or other contaminants that interfere with the measurement of method analytes must be below the RL. If the method analytes are detected in the MB at concentrations equal to or greater than this level, then all data for the problem analyte(s) must be considered invalid for all samples in the extraction batch.

9.2 Laboratory Control Sample (LCS)

9.2.1 Low Level LCS or OPR (Ongoing Precision Recovery) sample is required with each extraction batch. A LLCS or OPR samples is a method blank spiked with known quantities of analytes. The fortified concentration of the LCS is spiked at 2X the LOQ. Default limits of 70-130% of the true value may be used for analytes until sufficient replicates have been analyzed to generate proper control limits. Calculate the percent recovery (%*R*) for each analyte using the equation:

9.2.2 An LCS or OPR (Ongoing Precision Recovery) sample is required with each extraction batch. A LCS or OPR samples is a method blank spiked with known quantities of analytes. The fortified concentration of the LCS is spiked at the midpoint of the calibration curve. Default limits of 70-130% of the true value may be used for analytes until sufficient replicates have been analyzed to generate proper control limits. Calculate the percent recovery (%*R*) for each analyte using the equation:

$$\%R = \frac{A \times 100}{B}$$

Where:

A = measured concentration in the fortified sample
B =fortification concentration.

9.1.1 Where applicable, in the absence of additional sample volume required to perform matrix specific QC, LCSD's are to be extracted and analyzed. The concentration and analyte

recovery criteria for the LCSD must be the same as the batch LCS The RSD's must fall within ≤30% of the true value for medium and high-level replicates, and ≤50% for low level replicates. Calculate the relative percent difference (RPD) for duplicate MSs (MS and MSD) using the equation:

$$RPD = \frac{|LCS - LCSD|}{(LCS + LCSD) / 2} \times 100$$

9.1.2 If the LCS and or LCSD results do not meet these criteria for method analytes, then all data for the problem analyte(s) must be considered invalid for all samples in the extraction batch.

9.3 Non-extracted Internal Standard Area (NIS)

Each time an initial calibration is performed, use the data from all the initial calibration standards used to meet the linearity test in Section 10.3.3.3 to calculate the mean area response for each of the NIS compounds, using the equation below.

$$\text{Mean Area}_{NISi} = \sum \text{AREA}_{NISi} / n$$

where:

AreaNISi = Area counts for the ith NIS, where i ranges from 1 to 7, for the seven NIS compounds listed in Table 1
n = The number of ICAL standards (the default value is n = 6). If a different number of standards is used for the ICAL, for example, to increase the calibration range or by dropping a point at either end of the range to meet the linearity criterion, change 6 to match the actual number of standards used)
Record the mean areas for each NIS for use in evaluating results for sample analyses. There is no acceptance criterion associated with the mean NIS area data.

9.4 Extracted Internal Standards (EIS)

9.4.1 The EIS standard is fortified into all samples, CCVs, MBs, LCSs, MSs, MSDs, FD, and FRB prior to extraction. It is also added to the CAL standards. The EIS is a means of assessing method performance from extraction to final chromatographic measurement. Calculate the recovery (%R) for the EIS using the following equation:

$$\%R = (A / B) \times 100$$

Where:
A = calculated EIS concentration for the QC or Field Sample
B = fortified concentration of the EIS.

9.4.2 Default limits of 50-150% may be used for analytes until sufficient replicates have been analyzed to generate proper control limits. A low or high percent recovery for a sample, blank, or CCV does not require discarding the analytical data but it may indicate a potential problem with future analytical data. When EIS recovery from a sample, blank, or CCV are outside control limits, check 1) calculations to locate possible errors, 2) standard solutions for degradation, 3) contamination, and 4)

instrument performance. For CCVs and QC elements spiked with all target analytes, if the recovery of the corresponding target analytes meet the acceptance criteria for the EIS in question, the data can be used but all potential biases in the recovery of the EIS must be documented in the sample report. If the associated target analytes do not meet the acceptance criteria, the data must be reanalyzed.

9.5 Matrix Spike (MS/MSD)

9.5.1 Analysis of an MS is prepared one per preparation batch (if required).

9.5.2 Aliquots of field samples that have been fortified with a known concentration of target compounds, prior to sample preparation and extraction, and analyzed to measure the effect of matrix interferences. The use of MS/MSD samples is generally not required in isotope dilution methods because the labeled compounds added to every sample provide more performance data than spiking a single sample in each preparation batch. Aliquots of field samples

9.5.3 Analyte recoveries may exhibit matrix bias. For samples fortified at or above their native concentration, recoveries should range between 50-150%. If the accuracy of any analyte falls outside the designated range, and the laboratory performance for that analyte is shown to be in control in the LCS, the recovery is judged to be matrix biased. The result for that analyte in the unfortified sample is labeled suspect/matrix to inform the data user that the results are suspect due to matrix effects.

9.6 Laboratory Duplicate

9.6.1 FIELD DUPLICATE OR LABORATORY FORTIFIED SAMPLE MATRIX DUPLICATE (FD or MSD) – Within each extraction batch (not to exceed 20 Field Samples), a minimum of one FD or MSD must be analyzed. Duplicates check the precision associated with sample collection, preservation, storage, and laboratory procedures. If method analytes are not routinely observed in Field Samples, an MSD should be analyzed rather than an FD.

9.6.2 Calculate the relative percent difference (*RPD*) for duplicate measurements (*FD1* and *FD2*) using the equation:

$$RPD = \frac{|FD1 - FD2|}{(FD1 + FD2) / 2} \times 100$$

9.6.3 RPDs for FDs should be ≤30%. Greater variability may be observed when FDs have analyte concentrations that are within a factor of 2 of the RL. At these concentrations, FDs should have RPDs that are ≤50%. If the RPD of any analyte falls outside the designated range, and the laboratory performance for that analyte is shown to be in control in the CCV, the recovery is judged to be matrix biased. The result for that analyte in the unfortified sample is labeled suspect/matrix to inform the data user that the results are suspect due to matrix effects.

9.6.4 If an MSD is analyzed instead of a FD, calculate the relative percent difference (RPD) for duplicate MSs (MS and MSD) using the equation:

$$RPD = \frac{|MS - MSD|}{} \times 100$$

(MS + MSD) / 2

9.6.5 RPDs for duplicate MSs should be ≤30% for samples fortified at or above their native concentration. Greater variability may be observed when MSs are fortified at analyte concentrations that are within a factor of 2 of the RL. MSs fortified at these concentrations should have RPDs that are ≤50% for samples fortified at or above their native concentration. If the RPD of any analyte falls outside the designated range, and the laboratory performance for that analyte is shown to be in control in the LCSD where applicable, the result is judged to be matrix biased. If no LCSD is present, the associated MS and MSD are to be re-analyzed to determine if any analytical has occurred. If the resulting RPDs are still outside control limits, the result for that analyte in the unfortified sample is labeled suspect/matrix to inform the data user that the results are suspect due to matrix effects.

9.7 Bile Salt Interference Check

9.7.1 The laboratory must analyze a TDCA standard after the initial calibration, prior to the analysis of tissue samples, to check for interferences caused by bile salts. If an interference is present, the chromatographic conditions must be modified to eliminate the interference from TDCA (e.g., changing the retention time of TDCA such that it falls outside the

9.8 Initial Calibration Verification (ICV)

9.8.1 After each ICAL, analyze a QCS sample from a source different from the source of the CAL standards. If a second vendor is not available, then a different lot of the standard should be used. The QCS should be prepared and analyzed just like a CCV. Acceptance criteria for the QCS are identical to the CCVs; the calculated amount for each analyte must be ± 30% of the expected value. If measured analyte concentrations are not of acceptable accuracy, check the entire analytical procedure to locate and correct the problem.

9.9 Instrument Sensitivity Check (ISC)

9.9.1 At the start of each 12-hour shift, analyze a standard at the LOQ. The signal-to-noise ratio of the ISC standard must be greater than or equal to 3:1. If the requirements cannot be met, the problem must be corrected before analyses can proceed.

9.10 Continuing Calibration Verification (CCV)

9.10.1 CCV Standards must be analyzed at the beginning of each analysis batch, after every 10 Field Samples, and at the end of the analysis batch.

9.10.2 The recovery of native and isotopically labeled compounds for the CVs must be within 70 - 130%

9.11 Method-specific Quality Control Samples

9.11.1 Instrument Blank – During the analysis of a batch of samples, a solvent blank is analyzed after samples containing high level of target compounds (e.g., calibration, CV) to monitor carryover from the previous injection. The injection blank consists of the solution in Section 8.1.16 fortified with the EIS and NIS for quantitation purposes.

9.12 Example Method Sequence

- INSTRUMENT BLANK
- INSTRUMENT SENSITIVITY CHECK
- CALIBRATION VERIFICATION STANDARD
- QUALITATIVE IDENTIFICATION STANDARDS
- TDCA STANDARD (only if analyzing tissues)
- INSTRUMENT BLANK
- METHOD BLANK
- LOW-LEVEL LCS/OPR
- OPR/LCS
- SAMPLE (10 or fewer)
- CALIBRATION VERIFICATION STANDARD
- INSTRUMENT BLANK
- SAMPLE (10 or fewer)
- CALIBRATION VERIFICATION STANDARD
- INSTRUMENT BLANK

10. Procedure

10.1 Equipment Set-up

10.1.1 This procedure may be performed manually or in an automated mode using a robotic or automatic sample preparation device. If an automated system is used to prepare samples, follow the manufacturer's operating instructions, but all extraction and elution steps must be the same as in the manual procedure. Extraction and/or elution steps may not be changed or omitted to accommodate the use of an automated system. If an automated system is used, the MBs should be rotated among the ports to ensure that all the valves and tubing meet the MB requirements.

10.1.2 Some of the PFAS's adsorb to surfaces, including polypropylene. Therefore, the aqueous sample bottles must be rinsed with the elution solvent whether extractions are performed manually or by automation. The bottle rinse is passed through the cartridge to elute the method analytes and is then collected.

10.1.3 The SPE cartridges and sample bottles described in this section are designed as single use items and should be discarded after use. They may not be refurbished for reuse in subsequent analyses.

10.1.4 All SPE apparatus, including manifolds, tubing and sample ports must be thoroughly rinsed following each use with 1% methanolic ammonium hydroxide, followed by Methanol and then DI water. Additionally, sample manifold ports and transfer tubing should be inspected regularly for signs of wear and/or

discoloration. When such observations are made, the associated components should be replaced.

10.1.5 Prior to the start of any extraction, sample site information must be evaluated for any potentially high level PFAS concentrations or sample matrix irregularities that may impact the extraction process. If such samples are identified, aqueous samples may be pre-screened via direct aqueous injection prior to analysis to estimate the potential PFAS concentrations present.

10.1.6 To perform a direct aqueous injection (DAI) screen, the sample should be inverted several times to try and evenly disperse any organic matter present. A 1 ml aliquot (or less depending on the matrix) is to be taken from the parent sample, volume adjusted to 1 ml with reagent water if less than 1ml, fortified with EIS and NIS spiking solutions to match the concentrations of an extracted sample (typically 5 µl per 1 ml DAI), and then analyzed under the same analytical conditions as field samples.

10.2 Sample Preparation of Aqueous Samples

10.2.1 Samples are preserved, collected, and stored as presented in Section 6.

10.2.2 Determine sample volume. Weigh all samples to the nearest 1g. If visible sediment is present, centrifuge and decant into a new HDPE bottle and record the weight of the new container.

NOTE: Some of the PFAS's adsorb to surfaces, thus the sample volume may not be transferred to a graduated cylinder for volume measurement.

10.2.3 The MB, LCS and FRB may be prepared by measuring reagent water with a polypropylene graduated cylinder or filling an HDPE sample bottle near the top.

10.2.4 Check that the pH is 6.5 ± 0.5. If necessary, adjust pH with 50% formic acid or ammonium hydroxide and 3% aqueous ammonium hydroxide. The extract is now ready for solid-phase extraction (SPE) and cleanup.

10.2.5 Add 20 µL of the EIS to each sample and QC, cap and invert to mix.

10.2.6 If the sample is an LCS, LCSD, MS, or MSD, add the necessary amount of analyte PDS. Cap and invert each sample to mix.

10.3 Sample Prep and Extraction Protocol for Solids.

10.3.1 Homogenize and weigh 5 grams of sample (measured to the nearest hundredth of a gram) into a 50 ml polypropylene centrifuge tube. For laboratory control blanks and spikes, 5 grams of clean sand is used.

10.3.1.1 For Biosolids and other complex matrices, a small aliquot may be required due to co-extracted matrix interferences.

10.3.1.2 For batch QC samples using 5 g of reference solid, add 2.5 g of reagent water. The addition of reagent water to the sand provides a matrix closer in composition to real-world samples.

10.3.2 Add 20 µL of the EIS to each sample and QC.

10.3.3 If the sample is an LCS, LCSD, MS, or MSD, add the necessary amount of analyte PDS. Cap and invert each sample to mix.

10.3.4 Vortex the samples to evenly disperse the spiking solutions and allow to equilibrate for 30 minutes.

10.3.5 To all samples, add 10 ml of 0.3% methanolic ammonium hydroxide, cap, vortex for 25 seconds.

10.3.6 Following mixing, shake each sample for 30 minutes on a shaker table.

10.3.7 Centrifuge each sample at 2800RPM for 10 minutes.

10.3.8 Remove the supernatant and transfer to a clean 50 ml polypropylene centrifuge tube.

10.3.9 Repeat steps 10.3.4 to 10.3.7, with 15 ml of 0.3% methanolic ammonium hydroxide, combining the supernatants.

10.3.10 Add 5ml of 0.3% methanolic ammonium hydroxide to the sample, vortex for 25 seconds and centrifuge each sample at 2800RPM for 10 minutes.

10.3.11 Remove the supernatant and transfer to the same 50 ml polypropylene centrifuge tube containing eluates from the previous cycles.

10.3.12 Add 10 mg of carbon to the combined extract, mix by occasional hand shaking for no more than five minutes and then centrifuge at 2800 rpm for 10 minutes. Immediately decant the extract into a 50 ml polypropylene centrifuge tube.

10.3.13 Dilute to approximately 35 mL with reagent water. Samples containing more than 50% water may yield extracts that are greater than 35 mL in volume; therefore, do not add water to these. Determine the water content in the sample as follows (percent moisture is determined from the % solids):

Water Content in Sample = (Sample Weight * Percent moisture) / 100

10.3.14 Concentrate each extract at approximately 55 ºC with a gentle N2 flow to a final volume that is based on the water content of the sample (see table below). Allow extracts to concentrate for 10 minutes, then mix (by vortex if the volume is < 20. Continue concentrating and mixing every 5 minutes until the extract has been reduced to the required volume as specified in the table below. If the extract volume appears to stop dropping, the concentration must be stopped and the volume at which it was stopped recorded.

Water Content in Sample	Concentrated Final Volume
< 5 grams	15 ml
5-8 grams	15-20 ml
8-9 grams	20-22.5 ml
9-10 grams	22.5-25 ml

10.3.15 Add 40 - 50 mL of reagent water to the extract and vortex. Check that the pH is 6.5 ±0.5 and adjust as necessary with 50% formic acid or 30% ammonium hydroxide, or with 5% formic acid and 3% aqueous ammonium hydroxide. The extracts are ready for SPE and cleanup.

10.4 Sample Prep and Extraction Protocol for Oils.

10.4.1 Weigh 1-2 grams of sample (measured to the nearest hundredth of a gram) into a 50 ml polypropylene centrifuge tube. For laboratory control blanks and spikes, 1 grams of mineral oil is used.

10.4.1.1 For batch QC samples use 1 g of reference oil.

10.4.2 Add 20 µL of the EIS to each sample and QC.

10.4.3 If the sample is an LCS, LCSD, MS, or MSD, add the necessary amount of analyte PDS. Cap and invert each sample to mix.

10.4.4 Vortex the samples to evenly disperse the spiking solutions and allow to equilibrate for 30 minutes.

10.4.5 To all samples, add 10 ml of 0.3% methanolic ammonium hydroxide, cap, vortex for 25 seconds.

10.4.6 Following mixing, shake each sample for 30 minutes on a shaker table.

10.4.7 Centrifuge each sample at 2800RPM for 10 minutes.

10.4.8 Remove the supernatant and transfer to a clean 50 ml polypropylene centrifuge tube.

10.4.9 Repeat steps 10.3.4 to 10.3.7, with 15 ml of 0.3% methanolic ammonium hydroxide, combining the supernatants.

10.4.10 Add 5ml of 0.3% methanolic ammonium hydroxide to the sample, vortex for 25 seconds and centrifuge each sample at 2800RPM for 10 minutes.

10.4.11 Remove the supernatant and transfer to the same 50 ml polypropylene centrifuge tube containing eluates from the previous cycles.

10.4.12 Add 10 mg of carbon to the combined extract, mix by occasional hand shaking for no more than five minutes and then centrifuge at 2800 rpm for 10 minutes. Immediately decant the extract into a 50 ml polypropylene centrifuge tube.

10.5 Sample Prep and Extraction Protocol for Tissues.

10.5.1 Homogenize and weigh 2 grams of sample (measured to the nearest hundredth of a gram) into a 50 ml polypropylene centrifuge tube. For laboratory control blanks and spikes, 2 grams of clean tissue is used.

10.5.2 Add 20 µL of the EIS PDS to each sample and QC.

10.5.3 If the sample is an LCS, LCSD, MS, or MSD, add the necessary amount of analyte PDS. Cap and invert each sample to mix.

10.5.4 Add 10 mL of 0.05M KOH in methanol to each sample. Vortex to disperse the tissue then place tubes on a mixing table to extract for at 16 hours. Centrifuge at 2800 rpm for 10 minutes and collect the supernatant in a 50-mL polypropylene centrifuge tube.

10.5.5 Add 10 mL of acetonitrile to remaining tissue in the 50-mL centrifuge tube, vortex to mix and disperse the tissue. Sonicate for 30 minutes. Centrifuge at 2800 rpm for 10 minutes and collect the supernatant, adding it to the 50-mL centrifuge tube containing the initial extract.

10.5.6 Add 5 mL of 0.05M KOH in methanol to the remaining sample in each centrifuge tube. Vortex to disperse the tissue and hand mix briefly. Centrifuge at 2800 rpm

for 10 minutes and collect the supernatant, adding it to the 50-mL centrifuge tube containing the first two extracts.

10.5.7 Add 10 mg of carbon to the combined extract, mix by occasional hand shaking over a period of no more than five minutes and then centrifuge at 2800 rpm for 10 minutes. Immediately decant the extract into a 50-mL centrifuge tube.

10.5.8 Add 1 mL of reagent water to each tube and concentrate each extract at approximately 55 ºC with a gentle N2 flow to a final volume of 2.5 ml.

10.5.9 Add reagent water to each evaporation/concentrator tube to dilute the extracts to 50 mL. Check that the pH = 6.5 ± 0.5 and adjust as needed with 50% formic acid, or ammonium hydroxide or with 5% formic acid and 3% aqueous ammonium hydroxide. The extracts are ready for SPE and cleanup.

10.6 SPE Extract: All matrices

10.6.1 Pack clean silanized glass wool to half the height of the WAX SPE cartridge barrel.

10.6.2 Pre-condition the cartridges by washing them with 3 X 5 mL of 1% methanolic ammonium hydroxide, discarding the wash volumes.

10.6.3 Rinse the cartridge with 5 mL of 0.3M formic acid, allowing the cartridge to drain using gravity only, discarding the rinse volume. Do not allow the cartridge to go dry

10.6.4 Adjust the vacuum so that the approximate flow rate is ~5 mL/min and load the sample across the cartridge. Do not allow the cartridge to go dry before all the sample has passed through.

10.6.5 Once all the sample has passed across the cartridge, rinse the walls of the reservoir with 2 X 5 mL reagent water, loading the rinse across the cartridge.

10.6.6 Rinse the walls of the reservoir with 5 mL of 1:1 0.1M formic acid/methanol and pass the rinse through the cartridge using vacuum. Dry the cartridge by pulling air through for 15 seconds.

10.6.7 Rinse the inside of the sample bottle with 5 mL of 1% methanolic ammonium hydroxide. Use vacuum to pull the elution solvent through the cartridge and into the collection tubes. When the cartridge bed and glass wool are submerged, stop the cartridge flow by closing the valve, keeping the sorbent bed and wool submerged.

10.6.8 Let the wetted sorbent bed and wool soak for 1 minute.

10.6.9 Open the cartridge valve and collect the eluate into a 15 ml polypropylene collection tube.

10.6.10 Add 25 µL of concentrated acetic acid to each sample eluted in the collection tubes and vortex to mix.

10.6.11 Add 10 mg of carbon to each sample and batch QC extract, using a 10-mg scoop. Handshake occasionally for no more than 5 minutes. It is important to minimize the time the sample extract is in contact with the carbon. Immediately vortex (30 seconds) and centrifuge at 2800 rpm for 10 minutes.

10.6.12 Add NIS solution to a clean collection tube. Place a syringe filter (25-mm filter, 0.2-µm nylon membrane) on a 5-mL polypropylene syringe. Take the plunger out and carefully decant the sample supernatant into the syringe barrel. Replace the

plunger and filter the entire extract into the new collection tube containing the NIS.

10.6.13 Vortex to mix and transfer a portion of the extract into a .7-mL polypropylene LC vial for LC-MS/MS analysis. Cap the collection tube containing the remaining extract and store at 4 °C

10.7 Sample Volume Determination

10.7.1 If using weight to determine volume, weigh the empty bottle to the nearest 1 g and determine the sample weight by subtraction of the empty bottle weight from the original sample weight. Assume a sample density of 1.0 g/mL. In either case, the sample volume will be used in the final calculations of the analyte concentration.

10.8 Initial Calibration - Demonstration and documentation of acceptable initial calibration is required before any samples are analyzed. After the initial calibration is successful, a CCV is required at the beginning and end of each period in which analyses are performed, and after every tenth Field Sample.

10.8.1 ESI-MS/MS TUNE

10.8.1.1 Calibrate the mass scale of the MS with the calibration compounds and procedures prescribed by the manufacturer.

10.8.1.2 Optimize the [M-H]- or [M-CO_2]- for each method analyte by infusing approximately 0.5-1.0 µg/mL of each analyte (prepared in the initial mobile phase conditions) directly into the MS at the chosen LC mobile phase flow rate (0.4 mL/min). This tune can be done on a mix of the method analytes. The MS parameters (voltages, temperatures, gas flows, etc.) are varied until optimal analyte responses are determined. The method analytes may have different optima requiring some compromise between the optima.

The Mass spec conditions found in Table 7 show the Sciex Triple Quad 5500+ operation conditions used in this method.

10.8.1.3 Optimize the product ion for each analyte by infusing approximately 0.5-1.0 µg/mL of each analyte (prepared in the initial mobile phase conditions) directly into the MS at the chosen LC mobile phase flow rate (approximately 0.4 mL/min). This tune can be done on a mix of the method analytes. The MS/MS parameters (collision gas pressure, collision energy, etc.) are varied until optimal analyte responses are determined. Typically, the carboxylic acids have very similar MS/MS conditions, and the sulfonic acids have similar MS/MS conditions.

The conditions found on table 5 are representative of expected tune optimizations for each analyte. If conditions other the ones close to the values provided in table 5 are achieved, the process should be re-performed and/or instrument maintenance performed to resolve the problem.

10.8.2 Establish LC operating parameters that optimize resolution and peak shape. Modifying the standard or extract composition to more aqueous content to prevent poor shape is not permitted.

Table 6 represents the operation conditions of a Sciex Exion LC system when running this method.

10.8.3 Inject 2µl of a mid-level CAL standard under LC/MS conditions to obtain the retention times of each method analyte. Divide the chromatogram into retention time windows each of which contains one or more chromatographic peaks. During MS/MS analysis, fragment a small number of selected precursor ions ([M-H]-) for the analytes in each window and choose the most abundant product ion. For maximum sensitivity, small mass windows of ±0.5 daltons around the product ion mass were used for quantitation.

10.8.4 Inject a mid-level CAL standard under optimized LC/MS/MS conditions to ensure that each method analyte is observed in its MS/MS window and that there are at least 10 scans across the peak for optimum precision.

NOTE: PFHxS, PFOS, NMeFOSAA, and NEtFOSAA have multiple chromatographic peaks using the LC conditions in Table 7 due to chromatographic resolution of the linear and branched isomers of these compounds. Most PFAS's are produced by two different processes. One process gives rise to linear PFAS's only while the other process produces both linear and branched isomers. Thus, both branched and linear PFAS's can potentially be found in the environment. For the aforementioned compounds that give rise to more than one peak, all the chromatographic peaks observed in the standard must be integrated and the areas totaled. Chromatographic peaks in a sample must be integrated in the same way as the CAL standard.

10.8.5 Prepare a set of CAL standards as outlined in table 5. The lowest concentration CAL standard must be at or below the LOQ.

10.8.6 The LC/MS/MS system is calibrated using the isotope dilution technique. Target analytes are quantitated against their isotopically labeled analog (Extracted Internal Standard) where commercially available. If a labeled analog is not commercially available, the extracted internal standard with the closest retention time and /or closest chemical similarity is to be used. Use the LC/MS/MS data system software to generate a linear regression or quadratic calibration curve for each of the analytes. This curve must always be forced through zero and may be concentration weighted, if necessary. Forcing zero allows for a better estimate of the background levels of method analytes. A minimum of 6 calibration points are required for a linear or quadratic calibration model.

10.8.7 **CALIBRATION ACCEPTANCE CRITERIA** – A linear fit is acceptable if the calculated RSD or RSE for each target analyte is ≤20%. If linear or Quadratic regressions are used, coefficient of determination (r^2) values must be greater than 0.99. When quantitated using the initial calibration curve, each calibration point at or above the LOQ for each analyte must calculate to be within 70-130% of its true value. The calculate value of each EIS analyte must be within 50-150% of its true value. If these criteria cannot be met, corrective action is taken to reanalyze the CAL standards, restrict the range of calibration.

10.8.8 **Bile salts interference check -** The laboratory must analyze a TDCA standard after the initial calibration, prior to the analysis of tissue samples, to check for interferences caused by bile salts. If an interference is present, the chromatographic conditions must be modified to eliminate the interference from TDCA (e.g., changing the retention time of TDCA such that it falls outside the

retention window for PFOS by at least one minute), and the initial calibration repeated.

10.9 CONTINUING CALIBRATION CHECK (CCV) – Minimum daily calibration verification is as follows. Verify the initial calibration at the beginning and end of each group of analyses, and after every tenth sample during analyses. In this context, a "sample" is considered to be a Field Sample. MBs, CCVs, LCSs, MSs, FDs FRBs and MSDs are not counted as samples. The beginning CCV of each analysis batch must be at or below the RL in order to verify instrument sensitivity prior to any analyses. If standards have been prepared such that all low CAL points are not in the same CAL solution, it may be necessary to analyze two CAL standards to meet this requirement. Alternatively, the analyte concentrations in the analyte PDS may be customized to meet these criteria. Subsequent CCVs should alternate between a medium and Low concentration CAL standard.

10.9.1 Inject an aliquot of the appropriate concentration CAL standard and analyze with the same conditions used during the initial calibration.

10.9.2 Calculate the concentration of each analyte and EIS in the CCV. The calculated amount for each native and EIS analyte for medium level CCVs must be within ± 30% of the true. If these conditions do not exist, then all data for the problem analyte must be considered invalid, and remedial action should be taken which may require recalibration. Any Field or QC Samples that have been analyzed since the last acceptable calibration verification should be reanalyzed after adequate calibration has been restored, with the following exception. If the CCV fails because the calculated concentration is greater than 130% for a particular method analyte, and Field Sample extracts show no detection for that method analyte, non-detects may be reported without re-analysis.

10.9.3 REMEDIAL ACTION – Failure to meet CCV QC performance criteria may require remedial action. Major maintenance, such as cleaning the electrospray probe, atmospheric pressure ionization source, cleaning the mass analyzer, replacing the LC column, etc., requires recalibration and verification of sensitivity by analyzing a CCV at or below the LOQ.

10.10 EXTRACT ANALYSIS

10.10.1 The same operating conditions used for the initial calibration and summarized in Tables 6 and 7 are to be used.

10.10.2 Prior to analysis of sample extracts, the Instrument mass calibration verification must be performed using standards whose mass range brackets the masses of interest and performed in the negative ion mode. The mass calibration is verified if the calculated mass is within ± .2 daltons of the specified mass.

10.10.3 Establish an appropriate retention time window for each analyte. This should be based on measurements of actual retention time variation for each method analyte in CAL standard solutions analyzed on the LC over the course of time. A value of plus or minus three times the standard deviation of the retention time obtained for each method analyte while establishing the initial calibration can be used to calculate a suggested window size. However, the experience of the analyst should weigh heavily on the determination of the appropriate retention window size.

10.10.4 Calibrate the system by either the analysis of a calibration curve or by confirming the initial calibration is still valid by analyzing a CCV.

10.10.5 Begin analyzing Field Samples, including QC samples, at their appropriate frequency by injecting the same size aliquots under the same conditions used to analyze the CAL standards.

10.10.6 For concentrations at or above the method LOQ, the total (branched and linear isomer) quantification ion response to the total (branched and linear isomer) confirmation ion response ratio must fall within ± 50% of the ratio observed in the midpoint initial calibration standard.

10.10.7 At the conclusion of data acquisition, use the same software that was used in the calibration procedure to identify peaks of interest in predetermined retention time windows. Use the data system software to examine the ion abundances of the peaks in the chromatogram. Identify an analyte by comparison of its retention time with that of the corresponding method analyte peak in a reference standard.

10.10.7.1 Method analyte, EIS analyte, and NIS analyte RTs must fall within 0.4 minutes of the predicted retention times from the midpoint standard of the ICAL or initial daily CV, whichever was used to establish the RT window position for the analytical batch. All branched isomer peaks identified in either the calibration standard or the qualitative (technical grade) standard must fall within in the retention time window for that analyte.

10.10.7.2 For all method analytes with exact corresponding isotopically labeled analogs, method analytes must elute within 0.1 minutes of the associated EIS.

10.10.8 The analyst must not extrapolate beyond the established calibration range. If an analyte peak area exceeds the range of the initial calibration curve, the sample should be re-extracted with a reduced sample volume in order to bring the out of range target analytes into the calibration range. If a smaller sample size would not be representative of the entire sample, the following options are recommended. Re-extract an additional aliquot of sufficient size to ensure that it is representative of the entire sample. Spike it with a higher concentration of internal standard. Prior to LC/MS analysis, dilute the sample so that it has a concentration of internal standard equivalent to that present in the calibration standard. Then, analyze the diluted extract.3

10.10.9 In instances where re-extraction is not an option, dilute a subsample of the sample extract with 0.1% acetic acid by a factor no greater than 10x adjust the amount of the NIS in the diluted extract, and analyze the diluted extract. If the responses for each EIS in the diluted extract meet the S/N and retention time, and the EIS recoveries from the analysis of the diluted extract are greater than 5%, then the compounds associated with those EISs may be quantified using isotope dilution. Use the EIS recoveries from the original analysis to select the dilution factor, with the objective of keeping the EIS recoveries in the dilution above that 5% lower limit. If the adjusted EIS recoveries are below 5%, the dilution is assumed invalid. If the adjusted EIS recoveries are greater than 5%, adjust the compound concentrations, detection limits, and minimum levels to account for the dilution.

11. Data Evaluation, Calculations and Reporting

11.1 Complete chromatographic resolution is not necessary for accurate and precise measurements of analyte concentrations using MS/MS. In validating this method, concentrations were calculated by measuring the product ions listed in Table 9.

11.2 Calculate analyte concentrations using the multipoint calibration established in Section 10.9. Do not use daily calibration verification data to quantitate analytes in samples. Adjust final analyte concentrations to reflect the actual sample volume determined in Section 10.8

C_{ex} = (Area of target analyte * Concentration of Labeled analog) / (area of labeled analog * CF)

C_s = (C_{ex} / sample volume in ml) * 1000

C_{ex} = The concentration of the analyte in the extract
CF = calibration factor from calibration.

11.3 Prior to reporting the data, the chromatogram should be reviewed for any incorrect peak identification or poor integration.

11.4 PFHxS, PFOS, PFOA, NMeFOSAA, and NEtFOSAA have multiple chromatographic peaks using the LC conditions in Table 7 due to the linear and branch isomers of these compounds (Sect. 10.10.4.). The areas of all the linear and branched isomer peaks observed in the CAL standards for each of these analytes must be summed and the concentrations reported as a total for each of these analytes.

11.5 Calculations must utilize all available digits of precision, but final reported concentrations should be rounded to an appropriate number of significant figures (one digit of uncertainty), typically two, and not more than three significant figures.

12. Contingencies for Handling Out-of-Control Data or Unacceptable Data

12.1 Section 9.0 outlines sample batch QC acceptance criteria. If non-compliant organic compound results are to be reported, the Organic Section Head and/or the Laboratory Director, and the Operations Manager must approve the reporting of these results. The laboratory Project Manager shall be notified and may choose to relay the non-compliance to the client, for approval, or other corrective action, such as re-sampling and re-analysis. The analyst, Data Reviewer, or Department Supervisor performing the secondary review initiates the project narrative, and the narrative must clearly document the non-compliance and provide a reason for acceptance of these results.

12.2 All results for the organic compounds of interest are reportable without qualification if extraction and analytical holding times are met, preservation requirements (including cooler temperatures) are met, all QC criteria are met, and matrix interference is not suspected during extraction or analysis of the samples. If any of the below QC parameters are not met, all associated samples must be evaluated for re-extraction and/or re-analysis.

13. Method Performance

13.1 Detection Limit Study (DL) / Limit of Detection Study (LOD) / Limit of Quantitation (LOQ)

13.1.1 The laboratory follows the procedure to determine the DL, LOD, and/or LOQ as outlined in Alpha SOP ID 1732. These studies performed by the laboratory are maintained on file for review.

13.2 Demonstration of Capability Studies

13.2.1 Refer to Alpha SOP ID 1739 for further information regarding IDC/DOC Generation.

13.2.2 The analyst must make a continuing, annual, demonstration of the ability to generate acceptable accuracy and precision with this method.

14. Pollution Prevention and Waste Management

14.1 Refer to Alpha's Chemical Hygiene Plan and Hazardous Waste Management and Disposal SOP for further pollution prevention and waste management information.

14.2 This method utilizes SPE to extract analytes from water. It requires the use of very small volumes of organic solvent and very small quantities of pure analytes, thereby minimizing the potential hazards to both the analyst and the environment as compared to the use of large volumes of organic solvents in conventional liquid-liquid extractions.

14.3 The analytical procedures described in this method generate relatively small amounts of waste since only small amounts of reagents and solvents are used. The matrices of concern are finished drinking water or source water. However, laboratory waste management practices must be conducted consistent with all applicable rules and regulations, and that laboratories protect the air, water, and land by minimizing and controlling all releases from fume hoods and bench operations. Also, compliance is required with any sewage discharge permits and regulations, particularly the hazardous waste identification rules and land disposal restrictions.

15. Referenced Documents

Chemical Hygiene Plan – ID 2124

SOP ID 1732 Detection Limit (DL), Limit of Detection (LOD) & Limit of Quantitation (LOQ) SOP

SOP ID 1739 Demonstration of Capability (DOC) Generation SOP

SOP ID 1728 Hazardous Waste Management and Disposal SOP

16. Attachments

Table 1: Names, Abbreviations, and CAS Registry Numbers for Target PFAS, Extracted Internal Standards and Non-extracted Internal Standards

Parameter	Acronym	CAS
PER- and POLYFLUOROALKYLETHER CARBOXYLIC ACIDS (PFECAs)		
Tetrafluoro-2-(heptafluoropropoxy)propanoic acid	HFPO-DA	13252-13-6
4,8-dioxa-3H-perfluorononanoic acid	ADONA	919005-14-4
Perfluoro-3-methoxypropanoic acid	PFMPA	377-73-1
Perfluoro-4-methoxybutanoic acid	PFMBA	863090-89-5
Nonafluoro-3,6-dioxaheptanoic acid	NFDHA	151772-58-6
PERFLUOROALKYLCARBOXILIC ACIDS (PFCAs)		
Perfluorobutanoic acid	PFBA	375-22-4
Perfluoropentanoic acid	PFPeA	2706-90-3
Perfluorohexanoic acid	PFHxA	307-24-4
Perfluoroheptanoic acid	PFHpA	375-85-9

Perfluorooctanoic acid	PFOA	335-67-1
Perfluorononanoic acid	PFNA	375-95-1
Perfluorodecanoic acid	PFDA	335-76-2
Perfluoroundecanoic acid	PFUnA	2058-94-8
Perfluorododecanoic acid	PFDoA	307-55-1
Perfluorotridecanoic acid	PFTrDA	72629-94-8
Perfluoorotetradecanoic acid	PFTeDA	376-06-7
PERFLUOROALKYL SULFONIC ACIDS (PFASs)		
Perfluorobutanesulfonic acid	PFBS	375-73-5
Perfluoropentanesulfonic acid	PFPeS	2706-91-4
Perfluorohexanesulfonic acid	PFHxS	355-46-4
Perfluoroheptanesulfonic acid	PFHpS	375-92-8
Perfluorooctanesulfonic acid	PFOS	1763-23-1
Perfluorononanesulfonic acid	PFNS	68259-12-1
Perfluorodecanesulfonic acid	PFDS	335-77-3
Perfluorododecanesulfonic acid	PFDoS	79780-39-5
CHLORO-PERFLUOROALKYLSULFONATE		
11-chloroeicosafluoro-3-oxaundecane-1-sulfonic acid	11Cl-PF3OUdS	763051-92-9

Perfluoro(2-ethoxyethane)sulfonic acid	PFEESA	113507-82-7
9-chlorohexadecafluoro-3-oxanone-1-sulfonic acid	9Cl-PF3ONS	756426-58-1
FLUOROTELOMER CARBOXYLIC ACIDS		
3-Perfluoropropyl propanoic acid	3:3FTCA	356-02-5
2H,2H,3H,3H-Perfluorooctanoic acid	5:3FTCA	914637-49-3
Perfluoroheptyl propanoic acid	7:3FTCA	812-70-4
PERFLUOROOCTANESULFONAMIDES		
Perfluorooctanesulfonamide	PFOSA	754-91-6
N-methylperfluoro-1-octanesulfonamide	NMeFOSA	31506-32-8
N-ethylperfluoro-1-octanesulfonamide	NEtFOSA	4151-50-2
PERFLUOROCTANE SULFONAMIDE ETHANOLS		
N-Methyl perfluorooctanesulfonamidoethanol	NMeFOSE	24448-09-7
N-ethyl perfluorooctanesulfonamidoethanol	NEtFOSE	1691-99-2
TELOMER SULFONIC ACIDS		
1H,1H,2H,2H-perfluorohexanesulfonic acid (4:2)	4:2FTS	757124-72-4
1H,1H,2H,2H-perfluorooctanesulfonic acid (6:2)	6:2FTS	27619-97-2
1H,1H,2H,2H-perfluorodecanesulfonic acid (8:2)	8:2FTS	39108-34-4
PERFLUOROOCTANESULFONAMIDOACETIC ACIDS		

N-methyl perfluorooctanesulfonamidoacetic acid	NMeFOSAA	2355-31-9
N-ethyl perfluorooctanesulfonamidoacetic acid	NEtFOSAA	2991-50-6
PERFLUOROETHER AND POLYETHER CARBOXYLIC ACIDS		
Perfluoro-3-methoxypropanoic acid	PFMPA	377-73-1
Perfluoro-4-methoxybutanoic acid	PFMBA	863090-89-5
Perfluoro(2-ethoxyethane)sulfonic acid	PFEESA	113507-82-7
Nonafluoro-3,6-dioxaheptanoic acid	NFDHA	151772-58-6

Table 2: Stock and Nominal Extracted Internal Standard Concentrations

Isotope Labeled Standard	Conc. of EIS Stock (ng/mL)	Nominal amount of EIS added to extracts (ng)
M4PFBA	2000	40
M5PFPeA	1000	20
M5PFHxA	500	10
M4PFHpA	500	10
M8PFOA	500	10
M9PFNA	250	5
M6PFDA	250	5
M7PFUdA	250	5
MPFDoA	250	5
M2PFTeDA	250	5
M3PFBS	466	9.32
M3PFHxS	474	9.48
M8PFOS	479	9.58
M2-4:2FTS	938	18.8
M2-6:2FTS	951	19
M2-8:2FTS	960	19.2
M8FOSA	500	10
d3-N-MeFOSA	500	10
d5-N-EtFOSA	500	10
d3-N-MeFOSAA	1000	20
d5-N-EtFOSAA	1000	20
d7-N-MeFOSE	5000	100
d9-N-EtFOSE	5000	100
M3HFPO-DA	2000	40

Table 3: Stock and Nominal Non-Extracted Internal Standard Concentrations

Isotope Labeled Standard	Conc. of EIS Stock (ng/mL)	Nominal amount of EIS added to extracts (ng)
M3PFBA	1000	40
M2PFHxA	500	10
M4PFOA	500	10
M5PFNA	250	5
M2PFDA	250	5
18O2PFHxS	474	9.48
M4PFOS	479	9.58

Table 4: Initial Calibration levels and Concentrations

Analyte	Cal A	Cal B (LOQ)	CAL C	Cal D	Cal E (CCV)	Cal F	Cal G	Cal H	Cal I
PFBA	.4	.8	2	5	10	20	50	250	500
PFPeA	.2	.4	1	2.5	5	10	25	125	250
PFHxA	.1	.2	.5	1.25	2.5	5	12.5	62.5	125
PFHpA	.1	.2	.5	1.25	2.5	5	12.5	62.5	125
PFOA	.1	.2	.5	1.25	2.5	5	12.5	62.5	125
PFNA	.1	.2	.5	1.25	2.5	5	12.5	62.5	125
PFDA	.1	.2	.5	1.25	2.5	5	12.5	62.5	125
PFUnA	.1	.2	.5	1.25	2.5	5	12.5	62.5	125
PFDoA	.1	.2	.5	1.25	2.5	5	12.5	62.5	125
PFTrDA	.1	.2	.5	1.25	2.5	5	12.5	62.5	125
PFTA	.1	.2	.5	1.25	2.5	5	12.5	62.5	125
PFBS	0.089	0.177	0.444	1.11	2.22	4.44	11.1	55.4	111
PFPeS	0.094	0.188	0.471	1.18	2.35	4.71	11.8	58.8	118
PFHxS	0.091	0.183	0.457	1.14	2.29	4.57	11.4	57.1	114
PFHpS	0.095	0.191	0.477	1.19	2.38	4.77	11.9	59.6	119
PFOS	0.093	0.186	0.464	1.16	2.32	4.64	11.6	58	116
PFNS	0.096	0.192	0.481	1.20	2.41	4.81	12	60.1	120
PFDS	0.097	0.193	0.483	1.21	2.41	4.83	12.1	60.3	121
PFDOS	0.097	0.194	0.485	1.21	2.43	4.85	12.1	60.6	121.
4:2FTS	0.375	0.75	1.88	4.69	9.38	18.8	46.9	234	469
6:2FTS	0.38	0.76	1.9	4.75	9.5	19	47.5	238	475
8:2FTS	0.384	0.768	1.92	4.8	9.6	19.2	48	240	480
PFOSA	.1	.2	.5	1.25	2.5	5	12.5	62.5	125

NMeFOSA	.1	.2	.5	1.25	2.5	5	12.5	62.5	125
NEtFOSA	.1	.2	.5	1.25	2.5	5	12.5	62.5	125
NMeFOSAA	.1	.2	.5	1.25	2.5	5	12.5	62.5	125
NEtFOSAA	.1	.2	.5	1.25	2.5	5	12.5	62.5	125
NMeFOSE	1	2	5	12.5	25	50	125	625	1250
NEtFOSE	1	2	5	12.5	25	50	125	625	1250
HFPO-DA	.4	.8	2	5	10	20	50	250	500
ADONA	0.378	0.756	1.89	4.73	9.45	18.9	47.3	236	473
9Cl-PFONS	0.374	0.748	1.87	4.68	9.35	18.7	46.8	234	468
11Cl-PFOUdS	0.378	0.756	1.89	4.73	9.45	18.9	47.3	236	473
PFMPA	.2	.4	1	2.5	5	10	25	125	250
PFMBA	.2	.4	1	2.5	5	10	25	125	250
PFEESA	0.178	0.356	0.89	2.23	4.45	8.9	22.3	111	223
NFDHA	.2	.4	1	2.5	5	10	25	125	250
3:3FTCA	.5	1	2.5	6.25	12.5	25	62.5	312	624
5:3FTCA	2.5	5	12.5	31.3	62.5	125	312	1560	3120
7:3FTCA	2.5	5	12.5	31.3	62.5	125	312	1560	3125
M4PFBA	10	10	10	10	10	10	10	10	10
M5PFPeA	5	5	5	5	5	5	5	5	5
M5PFHxA	2.5	2.5	2.5	2.5	2.5	2.5	2.5	2.5	2.5
M4PFHpA	2.5	2.5	2.5	2.5	2.5	2.5	2.5	2.5	2.5
M8PFOA	2.5	2.5	2.5	2.5	2.5	2.5	2.5	2.5	2.5
M9PFNA	1.25	1.25	1.25	1.25	1.25	1.25	1.25	1.25	1.25
M6PFDA	1.25	1.25	1.25	1.25	1.25	1.25	1.25	1.25	1.25
M7PFUdA	1.25	1.25	1.25	1.25	1.25	1.25	1.25	1.25	1.25
MPFDoA	1.25	1.25	1.25	1.25	1.25	1.25	1.25	1.25	1.25
M2PFTeDA	1.25	1.25	1.25	1.25	1.25	1.25	1.25	1.25	1.25
M3PFBS	2.33	2.33	2.33	2.33	2.33	2.33	2.33	2.33	2.33
M3PFHxS	2.37	2.37	2.37	2.37	2.37	2.37	2.37	2.37	2.37
M8PFOS	2.4	2.4	2.4	2.4	2.4	2.4	2.4	2.4	2.4
M2-4:2FTS	4.69	4.69	4.69	4.69	4.69	4.69	4.69	4.69	4.69
M2-6:2FTS	4.76	4.76	4.76	4.76	4.76	4.76	4.76	4.76	4.76
M2-8:2FTS	4.8	4.8	4.8	4.8	4.8	4.8	4.8	4.8	4.8
M8FOSA	2.5	2.5	2.5	2.5	2.5	2.5	2.5	2.5	2.5
d3-N-MeFOSA	2.5	2.5	2.5	2.5	2.5	2.5	2.5	2.5	2.5
d5-N-EtFOSA	2.5	2.5	2.5	2.5	2.5	2.5	2.5	2.5	2.5

d3-N-MeFOSAA	5	5	5	5	5	5	5	5	5
d5-N-EtFOSAA	5	5	5	5	5	5	5	5	5
d7-N-MeFOSE	25	25	25	25	25	25	25	25	25
d9-N-EtFOSE	25	25	25	25	25	25	25	25	25
M3HFPO-DA	10	10	10	10	10	10	10	10	10
M3PFBA	5	5	5	5	5	5	5	5	5
M2PFHxA	2.5	2.5	2.5	2.5	2.5	2.5	2.5	2.5	2.5
M4PFOA	2.5	2.5	2.5	2.5	2.5	2.5	2.5	2.5	2.5
M5PFNA	1.25	1.25	1.25	1.25	1.25	1.25	1.25	1.25	1.25
M2PFDA	1.25	1.25	1.25	1.25	1.25	1.25	1.25	1.25	1.25
18O2PFHxS	2.37	2.37	2.37	2.37	2.37	2.37	2.37	2.37	2.37
M4PFOS	2.4	2.4	2.4	2.4	2.4	2.4	2.4	2.4	2.4

Table 5: Expected Mass Transitions and instrument conditions.

Q1	Q2	Analyte	DP Volts	CE Volts
213.032	169.022	PFBA	-50	-14
263.039	219.03	PFPeA	-55	-12
263.039	68.9	PFPeA_2	-55	-55
313.047	269.037	PFHxA	-45	-12
313.047	119	PFHxA_2	-45	-28
363.055	319.045	PFHpA	-60	-12
363.055	169.022	PFHpA_2	-60	-24
413.063	369.053	PFOA	-65	-14
413.063	169.022	PFOA_2	-65	-23
463.071	419.061	PFNA	-70	-14
463.071	219.03	PFNA_2	-70	-24
513.078	469.069	PFDA	-80	-16
513.078	219.03	PFDA_2	-80	-30
563.086	519.076	PFUnA	-85	-18
563.086	269.037	PFUnA_2	-85	-25
613.094	569.084	PFDoA	-85	-18
613.094	319.045	PFDoA_2	-85	-28
663.102	619.092	PFTrDA	-85	-20
663.102	169.022	PFTrDA_2	-85	-36
713.11	669.1	PFTA	-70	-22
713.11	169.022	PFTA_2	-70	-38
299.092	80.062	PFBS	-100	-65

299.092	99.061	PFBS_2	-100	-40
349.1	80.062	PFPeS	-100	-75
349.1	99.061	PFPeS_2	-100	-60
399.107	80.062	PFHxS	-120	-75
399.107	99.061	PFHxS_2	-120	-80
449.115	80.062	PFHpS	-140	-95
449.115	99.061	PFHpS_2	-140	-80
499.113	80.062	PFOS	-145	-108
499.113	99.061	PFOS_2	-145	-85
549.131	80.062	PFNS	-180	-100
549.131	99.061	PFNS_2	-180	-100
599.139	80.062	PFDS	-170	-110
599.138	99.061	PFDS_2	-170	-100
699.154	80.062	PFDoS	-160	-150
699.154	99.061	PFDoS_2	-160	-130
327.146	307.139	4:2FTS	-100	-28
327.146	81.07	4:2FTS_2	-100	-50
427.161	407.155	6:2FTS	-120	-33
427.161	81.07	6:2FTS_2	-120	-65
527.177	507.17	8:2FTS	-140	-39
527.177	81.07	8:2FTS_2	-140	-85
498.146	78.07	FOSA	-150	-90
498.146	478	FOSA_2	-150	-35
512.163	219.03	NMeFOSA	-130	-35
512.163	169.022	NMeFOSA_2	-130	-40
526.192	219.03	NEtFOSA	-140	-35
526.192	169.022	NEtFOSA_2	-140	-35
570.202	419.061	NMeFOSAA	-100	-28
570.202	483	NMeFOSAA_2	-100	-22
584.229	419.061	NEtFOSAA	-100	-28
584.229	526.192	NEtFOSAA_2	-100	-38
616.1	58.9	NMeFOSE	-90	-70
630	58.9	NEtFOSE	-80	-75
285.035	169.022	HFPO-DA	-60	-12
285.035	184.9	HFPO-DA_2	-60	-18
377.06	251.028	ADONA	-65	-18
377.06	84.8	ADONA_2	-65	-48
530.8	351.05	9Cl-PFONS	-130	-38
532.8	353	9Cl-PFONS_2	-130	-38

630.9	451.031	11Cl-PFOUdS	-145	-41
632.9	452.9	11Cl-PFOUdS_2	-145	-41
241.085	177.069	3:3FTCA	-60	-12
241.085	117	3:3FTCA_2	-60	-50
341.101	237.072	5:3FTCA	-70	-20
341.101	217	5:3FTCA_2	-70	-35
441.117	316.9	7:3FTCA	-85	-30
441.117	337.088	7:3FTCA_2	-85	-20
315.093	135.013	PFEESA	-100	-35
315.093	82.9	PFEESA_2	-100	-25
229.032	85.006	PFMPA	-40	-25
279.042	85.006	PFMBA	-45	-25
295.032	201	NFDHA	-30	-15
295.032	84.9	NFDHA_2	-30	-40
217.001	171.999	MPFBA	-50	-14
268.001	222.999	M5PFPeA	-55	-12
318.009	273.007	M5PFHxA	-45	-12
367.024	322.022	M4PFHpA	-60	-12
421.002	376	M8PFOA	-65	-14
472.002	427	M9PFNA	-70	-14
519.033	474.03	M6PFDA	-80	-16
570.033	525.031	M7-PFUdA	-85	-18
615.079	570.033	MPFDoA	-85	-18
715.094	670.092	M2PFTeDA	-70	-22
302.069	80.062	M3PFBS	-100	-65
402.084	80.062	M3PFHxS	-120	-74
507.062	80.062	M8PFOS	-145	-85
329.13	81.07	M2-4:2FTS	-100	-50
429.162	81.07	M2-6:2FTS	-120	-65
529.162	81.07	M2-8:2FTS	-140	-85
506.077	78.07	M8FOSA	-150	-90
515.183	219.03	d3-NMeFOSA	-130	-35
531.222	219.03	d5-NEtFOSA	-140	-35
573.22	419.061	d3-NMeFOSAA	-75	-28
589.259	419.061	d5-NEtFOSAA	-90	-28
623.2	58.9	d7-NMeFOSE	-100	-28
639.2	58.9	d9-NEtFOSE	-100	-28
287.02	169.022	M3HFPO-DA	-60	-12
216.009	171.999	M3PFBA	-50	-14

315.032	270.03	M2PFHxA	-45	-12
417.032	372.03	M4PFOA	-65	-14
468.032	423.03	M5PFNA	-70	-14
515.063	470.061	M2PFDA	-80	-16
403.107	84.062	18O2-PFHxS	-120	-74
503.093	80.062	M4PFOS	-145	-85

Table 6: LC Method Conditions

Time (min)	2 mM Ammonium Acetate (5:95 CH/H_2O)	100% Acetonitrile	Gradient Curve
Initial	100.0	0.0	0
.2	100.0	0.0	2
4	70	30	7
7	45	55	8
9	25	80	8
10	5	95	6
10.4	98	2	10
11.8	100	0	7
12	100	0	1
Waters Aquity UPLC ® BEHC_{18} 2.1 x 50 mm packed with 1.7 µm BEH C_{18} stationary phase Flow rate of 0.4 mL/min 2 µL injection			

Table 7: ESI-MS Method Conditions

ESI Conditions	
Polarity	Negative ion
Curtain Gas	30
Collision gas	9
Ion Spray Voltage	-4500
Desolvation gas temp.	500 ºC
Ion Source Gas 1	30
Ion Source Gas 2	50
Entrance Poitential	-10
Exic Cell Potential	-11

Table 8. Reporting limits by Matrix

Compound	Aqueous (ng/L)	Solid (ng/g)	Tissue (ng/g)
PFBA	6.4	0.8	2
PFPeA	3.2	0.4	1
PFHxA	1.6	0.2	0.5
PFHpA	1.6	0.2	0.5
PFOA	1.6	0.2	0.5
PFNA	1.6	0.2	0.5
PFDA	1.6	0.2	0.5
PFUnA	1.6	0.2	0.5
PFDoA	1.6	0.2	0.5
PFTrDA	1.6	0.2	0.5
PFTA	1.6	0.2	0.5
PFBS	1.6	0.2	0.5
PFPeS	1.6	0.2	0.5
PFHxS	1.6	0.2	0.5
PFHpS	1.6	0.2	0.5
PFOS	1.6	0.2	0.5
PFNS	1.6	0.2	0.5
PFDS	1.6	0.2	0.5
PFDoS	1.6	0.2	0.5
4:2FTS	6.4	0.8	2
6:2FTS	6.4	0.8	2
8:2FTS	6.4	0.8	2
FOSA	1.6	0.2	2
NMeFOSA	1.6	0.2	0.5
NEtFOSA	1.6	0.2	0.5
NMeFOSAA	1.6	0.2	0.5
NEtFOSAA	1.6	0.2	0.5
NMeFOSE	16	2	5
NEtFOSE	16	2	5
HFPO-DA	6.4	0.8	2
ADONA	6.4	0.8	2
9Cl-PFONS	6.4	0.8	2
11Cl-PFOUdS	6.4	0.8	2
3:3FTCA	8	1	2.5
5:3FTCA	40	5	12.5

7:3FTCA	40	5	12.5
PFEESA	3.2	0.4	1
PFMPA	3.2	0.4	1
PFMBA	3.2	0.4	1
NFDHA	3.2	0.4	1

APPENDIX F

COMMUNITY AIR MONITORING PLAN

COMMUNITY AIR MONITORING PLAN

for

172 MONTROSE AVENUE
BROOKLYN, NEW YORK
NYSDEC BCP SITE NO. C224417

Prepared For

Montrose Meserole Owner LLC
440 Park Avenue South 3rd Floor
New York, New York 10016

Prepared By:

Langan Engineering, Environmental, Surveying,
Landscape Architecture and Geology, D.P.C.
368 Ninth Avenue, 8th Floor
New York, New York 10001

December 2025
Langan Project No. 170824801

LANGAN

1.0 Introduction

This site-specific community air monitoring plan (CAMP) was prepared in general compliance with the New York State Department of Health (NYSDOH) Generic CAMP and is intended to mitigate potential exposures of sensitive receptors to nuisance odors and dust resulting from ground-intrusive work. This CAMP is intended for implementation during implementation of the Remedial Action Work Plan (RAWP), which includes but is not limited to, soil/fill excavation and handling and utility trenching.

2.0 Community Air Monitoring

Monitoring for particulates and odors will be conducted during ground-intrusive work by a Langan field representative under the supervision of the remedial engineer (RE). The CAMP will include real-time monitoring for VOCs and particulates at the downwind perimeter of each designated work area when ground-intrusive work is in progress. Continuous monitoring will be required for all ground-intrusive work. Ground-intrusive work includes, but is not limited to, soil/fill excavation and handling and utility trenching. The work zone is defined as the general area in which machinery is operating in support of remediation. A portable photoionization detector (PID) will be used to monitor the work zone and for periodic monitoring of total VOC levels during work such as soil sampling. The site perimeter will be visually monitored for fugitive dust emissions.

The following actions will be taken based on VOC levels measured:

- If total VOC levels exceed 5 parts per million (ppm) above background for the 15-minute average at the perimeter, work activities will be temporarily halted and monitoring continued. If levels readily decrease (per instantaneous readings) below 5 parts per million (ppm) above background, work activities will resume with continued monitoring.
- If total VOC levels at the downwind perimeter of the work zone persist at levels in excess of 5 ppm above background but less than 25 ppm, work will be halted, the source of vapors identified, corrective actions taken to abate emissions, and monitoring continued. After these steps, work will resume provided that the total VOC level 200 feet downwind of the hot zone or half the distance to the nearest potential receptor or residential/commercial structure, whichever is less, but in no case less than 20 feet, is below 5 ppm above background for the 15-minute average.
- If the total VOC level is above 25 ppm at the perimeter of the hot zone, work will be shut down.

The following actions will be taken based on instrumentation measurements:

- If the downwind particulate level is 100 micrograms per cubic meter (µg/m^3) greater than background (upwind perimeter) for the 15-minute period or if airborne dust is observed leaving the work area, then dust suppression must be employed. Work may continue with dust suppression techniques provided that downwind PM10 levels do not exceed 150 µg/m^3 above the background level and provided that no visible dust is migrating from the work area.

- If, after implementation of dust suppression techniques, downwind PM10 levels are greater than 150 µg/m³ above the background level, work must be stopped and a re-evaluation of activities initiated. Work can resume provided that dust suppression measures and other controls are successful in reducing the downwind PM10 concentration to within 150 µg/m³ of the upwind level and in preventing visible dust migration.

3.0 Odor, Vapor, and Dust Suppression Techniques

Preventative measures for dust generation may include wetting site fill and soil, construction of an engineered construction entrance with gravel pad, use of a truck wash area, covering soils with tarps, and limiting vehicle speeds to five miles per hour.

Work practices to minimize odors and vapors include minimizing open storage of contaminated-source soil and handling of contaminated material. Offending odor and organic vapor controls may include the application of foam suppressants, or placing polyethylene sheeting or non-odorous soil over the odor or VOC source areas for short-term control of the odor and VOCs.

If odors develop and cannot otherwise be controlled, additional means to eliminate odor nuisances will include: direct load-out of soils to trucks for off-site disposal; use of chemical odorants in spray or misting systems; and, use of staff to monitor odors in surrounding neighborhoods.

4.0 Monitoring of Nearby Occupied Structures

This section applies where structures within about 20 feet of the ground-intrusive work may be occupied during the planned remedial action. Where this condition exists, the following will be considered for incorporation into the CAMP:

- One of the CAMP monitoring stations will be placed between the remedial work area and nearest outside wall of the occupied structure. If site conditions warrant, a third station may be used to accomplish this task.
    - If 15-minute-average total VOC concentrations exceed 1 ppm above background near the outside wall or next to intake vents of the occupied structure, periodic VOC monitoring will be performed within the occupied structure.
    - If 15-minute-average total PM10 concentrations exceed 150 µg/m³ above background near the outside wall or next to intake vents of the occupied structure, work activities will be temporarily suspended until suppression techniques are implemented and concentrations return to background.
- Where nuisances have developed during remedial work and cannot be corrected using the techniques described in Section 3.0, use of additional engineering controls may be considered, such as vapor/dust barriers or ventilation devices.

- Consideration should be given to scheduling or sequencing ground-intrusive activities during periods when potentially exposed populations may not be occupying the structure.

5.0 Special Requirements for Work Within 20 Feet of Potentially Exposed Individuals or Structures

When work areas are within 20 feet of potentially exposed populations or occupied structures, the continuous monitoring locations for VOCs and particulates must reflect the nearest potentially exposed individuals and the location of ventilation system intakes for nearby structures. The use of engineering controls such as vapor/dust barriers, temporary negative-pressure enclosures, or special ventilation devices should be considered to prevent exposures related to the work activities and to control dust and odors. Consideration should be given to implementing the planned activities when potentially exposed populations are at a minimum, such as during weekends or evening hours in non-residential settings.

- If total VOC concentrations opposite the walls of occupied structures or next to intake vents exceed 1 ppm, monitoring should occur within the occupied structure(s). Depending upon the nature of contamination, chemical-specific colorimetric tubes of sufficient sensitivity may be necessary for comparing the exposure point concentrations with appropriate pre-determined response levels (response actions should also be pre-determined). Background readings in the occupied spaces must be taken prior to commencement of the planned work. Any unusual background readings should be discussed with NYSDOH prior to commencement of the work.
- If total particulate concentrations opposite the walls of occupied structures or next to intake vents exceed 150 µg/m^3, work activities should be suspended until controls are implemented and are successful in reducing the total particulate concentration to 150 µg/m^3 or less at the monitoring point.
- Depending upon the nature of contamination and remedial activities, other parameters (e.g., explosivity, oxygen, hydrogen sulfide, carbon monoxide) may also need to be monitored. Response levels and actions should be pre-determined, as necessary, for each site.

6.0 Special Requirements for Indoor Work With Co-Located Residences or Facilities

Unless a self-contained, negative-pressure enclosure with proper emission controls will encompass the work area, all individuals not directly involved with the planned work must be absent from the room in which the work will occur. Monitoring requirements shall be as stated above under "Special Requirements for Work Within 20 Feet of Potentially Exposed Individuals or Structures" except that in this instance "nearby/occupied structures" would be adjacent occupied rooms. Additionally, the location of all exhaust vents in the room and their discharge points, as well as potential vapor pathways (openings, conduits, etc.) relative to adjoining rooms, should be understood and the monitoring locations established accordingly. In these situations, it is strongly recommended that exhaust fans or other

engineering controls be used to create negative air pressure within the work area during remedial activities. Additionally, it is strongly recommended that the planned work be implemented during hours (e.g. weekends or evenings) when building occupancy is at a minimum.

7.0 Reporting

A summary of CAMP findings, including triggered action levels, will be provided daily to the NYSDEC and NYSDOH project managers as part of daily reporting. In addition to a summary of CAMP findings, daily reports will include:

- The NYSDEC assigned project number
- An update of progress made during the reporting day including a photograph log
- Locations of work and quantities of material imported and exported from the site
- References to an alpha-numeric map for site activities
- A summary of complaints with relevant details (names, phone numbers)
- A summary of CAMP findings, including exceedances, wind direction, work areas, location of CAMP monitoring stations and other relevant site information (exceedances of the 15-minute time weighted average will be reported to the NYSDEC as soon as they are calculated)
- An explanation of notable site conditions

Daily Reports will include a description of daily activities keyed to an alpha-numeric map for the site that identifies work areas. These reports will include a summary of air sampling results, odor and dust problems and corrective actions, and all complaints received from the public.

Daily reports are not intended to be the mode of communication for notification to the NYSDEC of emergencies (accident, spill), requests for changes to the RAWP, or other sensitive or time critical information; however, such conditions must also be included in the daily reports. Emergency conditions and changes to the RAWP will be addressed directly to NYSDEC Project Manager via personal communication.

APPENDIX G

PROJECT PERSONNEL RESUMES

GERALD F. NICHOLLS, PE, CHMM

ASSOCIATE PRINCIPAL

ENVIRONMENTAL ENGINEERING & HAZARDOUS MATERIALS MANAGMENT

Mr. Nicholls' 20 years of expertise includes management of remediation and site investigations, litigation support, expert services, brownfield cleanups, remedial design, industrial hygiene, for projects throughout New York and New Jersey. He works closely with various private, state, commercial, industrial, and municipal clients, acting as a liaison between the client and project team.

In 2019, Real Estate Weekly named Mr. Nicholls one of the Rising Stars of Real Estate.

SELECTED PROJECTS

- Willets Point Development, Brownfield Cleanup Program, Flushing, NY
- 491 Wortman Ave, Air Sparge/Soil Vapor Extraction Design and Implementation, Brownfield Cleanup Program, Bid Documents, Construction Administration, Brooklyn, NY
- Whitehead Realty, Acme Sites, DNAPL Delineation, Site Characterization, Remedial Investigation and Reporting, Brooklyn, NY
- West 17th Street Development, DNAPL Assessment, DNAPL Recovery, Remedial Design, Closure through Brownfield Cleanup Program, Remediation Oversight, Bid Documents, ISS and Containment Wall Design, Construction Administration, New York, NY
- 2 Ingraham Street, Brooklyn, NY
- New York City School Construction Authority On-Call Contract for Hazmat Consulting Services, Various Locations, Five Boroughs of New York, NY
- G4 Capital third party due diligence reviews and environmental risk evaluations, Various Locations, New York, NY
- 140 6th Avenue, Sub-Membrane Depressurization System Design, Spill Remediation, Subslab Remediation and Monitoring Well Piping Design, Remediation Oversight, and Construction Administration, New York, NY
- Gowanus Canal Northside, Demolition and Decommissioning of MOSF, Remediation Investigation, Brownfield Cleanup Program, Brooklyn, NY
- 23-01 42nd Road, Phase I, Phase II Remedial Investigation, Remedial Action Work Plan, Sub-Membrane Depressurization System Design, Underground Storage Tank Closure and Remediation, Brownfield Cleanup Program, Remediation Oversight, Construction Administration, Long Island City, NY
- 23-10 Queens Plaza South, Phase I, Phase II Remedial Investigation, Remedial Action Work Plan, Sub-Membrane Depressurization System Design, Underground Storage Tank Closure and



EDUCATION

M.S., Environmental Engineering
New Jersey Institute of Technology

B.S., Chemistry and Environmental Studies (Double Major)
Ursinus College

PROFESSIONAL REGISTRATION

Professional Engineer (PE) in NY

Certified Hazardous Materials Manager (CHMM)

AFFILIATIONS

Real Estate Board New York

City of Jersey City Environmental Commission, Former Commissioner, Vice Chair and Chair

Alliance of Hazardous Materials Professionals

American Chemical Society

New York League of Conservation Voters

New York City Brownfield Partnership

LANGAN

Remediation, Brownfield Cleanup Program, Remediation Oversight, Construction Administration, Long Island City, NY
- 163 6th Street, Phase I and Phase II Due Diligence, Spill Response, Remedial Action Work Plan, Brooklyn, NY
- 170 Amsterdam Avenue, Remedial Action Work Plan, Voluntary Cleanup Program, Remediation Oversight, Construction Administration, New York, NY
- Urban Health Plan, Medical Building, DNAPL Delineation, Remedial Action Work Plan, Hazardous Waste Management and Minimization, Brownfield Cleanup Program, Bronx, NY
- Second Avenue Subway, Air Monitoring and Ventilated Air Treatment Program, New York, NY
- New York University Spill Sites, 4 Washington Square Village, 7-13, Washington Square North, and 251 Mercer Street, Fuel Oil Spill Cleanup and Closure, New York, NY
- Dormitory Authority of New York (DASNY), City College of New York, Fuel Protection and Leak Detection System Repair and Upgrades, New York, NY
- 45 Broad Street, Waste Characterization, Construction Documents, New York, NY
- 241 West 28th Street, New York, NY
- Surfactant Remediation Project, In-Situ Chemical Oxidation Design and Implementation and Site Closure, Margate City, NJ
- Koppers Site, Trans-Hudson Express Project, Kearny, NJ
- Former Cornell Manufacturing Site, Orangeburg, NY
- Horse Pasture Site, Robins Air Force Base, GA
- Williams Air Force Base, Thermal Enhanced Extraction, Mesa, AZ
- New Jersey Transit, 32nd Street Station Stop (former Hicor Site), Bayonne, NJ
- Nikolski Radio Relay Station, Umnak Island, AK
- Middletown Post Office, Due Diligence, Middletown, NY
- Lower Manhattan Construction Command Center, Environmental Services Contract, New York, NY
- Da Nang International Airport, Da Nang, Vietnam
- 22nd to 8th Street Station Light Rail Extension, Bayonne, NJ
- 69th Street Grade Separation Project, North Bergen, NJ
- Dukes Parkway Landfill, Hillsboro/Manville, NJ
- NYU Langone Medical Center, New Science Building, Remediation Oversight and Construction Administration, Voluntary Cleanup Program, New York, NY
- 86 Warren Street, Waste Characterization and Construction Documents, New York, NY
- 459 Smith Street and Gowanus Green, Due Diligence and Cost Estimating, Brooklyn, NY
- 111 Leroy Street, New York, NY
- 411 Broadway, Phase I, Remedial Investigation, Air/Noise Coordination for E-Designation, New York, NY
- Modera on the Hudson, Remediation Oversight, Remedial Action Work Plan, Submembrane Depressurization System Design, Yonkers, NY
- Honeywell Quanta, Remedial Design Peer Review, Edgewater, NJ
- New York University Tandon School of Engineering (Spill 1009933), Remediation, Laser-Induced Fluorescence Investigation, Remedial System Optimization, Product Recovery, Spill Cleanup, Brooklyn, NY

- 237-261 North 9th Street, Peer Review and Due Diligence, Brooklyn, NY

SELECTED PUBLICATIONS, REPORTS, AND PRESENTATIONS

Burke, M., Ciambruschini, S., Nicholls, G., Tashji, A., Vaidya, S., “Redeveloping a Remediated MGP Site”, MGP Symposium 2019, Atlantic City, NJ.

”Biodegradation Pathways and End Products of Sodium Dioctyl Sulfosuccinate/Sodium Hexadecyl Diphenyl Oxide Disulfonate Surfactant Solution.” Florida Remediation Conference, Orlando, Florida, November 2005.

BRIAN GOCHENAUR, QEP

ASSOCIATE PRINCIPAL

ENVIRONMENTAL SCIENTIST

Mr. Gochenaur is an environmental project manager with 20 years of experience in environmental due diligence, site investigation and remediation, fuel oil storage tank investigation and removal, soil vapor intrusion assessments, in-situ remedial technology, spill closure, vapor barrier and sub-slab depressurization system design and construction, emergency response, environmental and geotechnical site investigations, and health and safety monitoring. He has extensive experience with the New York State Department of Environmental Conservation (NYSDEC) Brownfield Cleanup, Voluntary Cleanup and Spill Programs and New York City Department of Environmental Protection (NYCDEP) "E" Designated and New York City Voluntary Cleanup Program (BCP) sites. His areas of expertise include Phase I Environmental Site Assessments, Phase II Site Investigations, and environmental consulting and oversight on large scale construction projects.



EDUCATION

B.S., Environmental Science
University of Florida

PROFESSIONAL REGISTRATION

Qualified Environmental Professional (QEP) certified by the Institute of Professional Environmental Practice

40-Hour OSHA (HAZWOPER)

SELECTED PROJECTS

- 440 Washington Street, E-Designated services, New York, NY
- 3514 Surf Avenue, Tall Residential and Retail Building, Brooklyn, NY
- ARO 242 West 53, Tall Residential Building, New York, NY
- NY Aquarium Shark Exhibit, Soil Characterization and Excavation Oversight, Coney Island Neighborhood, Brooklyn, NY
- 60 West Street, Site Investigation and Redevelopment, Brooklyn, NY
- 535 4th Avenue, BCP Auto Repair Cleanup and Redevelopment, Brooklyn, NY
- 1525 Bedford Avenue, BCP Gas Station Cleanup and Redevelopment, Brooklyn, NY
- 220 Eleventh Avenue, Residential Building, New York, NY
- 432 Rodney Street, Residential Building, Brooklyn, NY
- 563 Sackett Street, Brooklyn, NY
- 362 West 125th Street, Residential Building, New York, NY
- Bedford Armory Redevelopment, Brooklyn, NY
- 268 West Street, BCP Redevelopment of Former Commercial and Industrial Site, New York, NY
- 110 125th Street, Soil Excavation and Remediation, New York, NY
- Former Roseland Ballroom Redevelopment, Soil Characterization and Excavation Oversight, New York, NY
- 42 Crosby Street, "E" Designated Site Investigation and Remediation, New York, NY
- New York School Construction Authority, Various Locations, In-House Environmental Consulting, Five Boroughs of New York City
- EZ Serve Portfolio, GE Capital, Various Phase II Site Investigations, FL, GA, LA, and MS
- Beth Elohim Child Daycare Center, Lead Based Paint Abatement, Brooklyn, NY
- Price Battery, Environmental Protection Agency (EPA) Lead Fallout Superfund Site, Hamburg, PA

- Clark Portfolio, GE Capital, Various Phase II Locations, MI, IL, ID, and OH
- Tops Plaza Portfolio, Prudential Real Estate Investors, Various Phase II Locations, NY
- Cingular Wireless Portfolio, Cingular Wireless, Various Locations Phase I and II Locations, WA
- Queens Center Mall Expansion, Remedial Oversight, Elmhurst, NY
- Soka Gakkai International-USA, Cultural Center, Brooklyn, NY
- 1752 Shore Parkway, Environmental Remediation, Brooklyn, NY
- Bedford Union Armory, NYS Brownfield Cleanup Program, Brooklyn, NY
- NYCEDC Manhattan Greenway – Harlem River, New York, NY
- 445 Gerard Avenue, Residential Building, Bronx, NY
- Towne Gardens North, Residential Building, Buffalo, NY

KIMBERLY SEMON (DEL COL), PE

SENIOR PROJECT MANAGER

ENVIRONMENTAL ENGINEERING

Ms. Semon has almost 15 years of experience in the environmental remediation and water resource management fields. Her expertise includes groundwater hydrology, water resource planning and management, environmental remediation design, implementation and management of brownfield sites, and drinking water treatment system design. She has performed environmental field work, site research, data management and report preparation and is currently involved with the senior management of environmental-driven and multi-discipline projects within New York State and beyond. Ms. Semon is also well versed in city, state and federal regulatory programs including the Voluntary Cleanup Program, Brownfield Cleanup Program, and Superfund.



SELECTED PROJECTS

- East Adams Redevelopment Phase Two Area (Phase I ESA, BCP Application, RI, RIR, RAWP), Syracuse, NY
- East Adams Redevelopment AOT & Phase One Area (Phase I ESA, BCP Application), Syracuse, NY
- Town of North Castle Water District 2 (PFAS Drinking Water Treatment System), Armonk, NY
- Nike Fire Training Base (PFAS Evaluation, Investigation), Harrison, NY
- 600 Grumman Road, (Phase I ESA, Pre-Construction Services), Bethpage, NY
- 95-119 Woodworth Avenue (Subsurface Investigation, BCP Application), Yonkers, NY
- 50 Commercial Street, (NYS BCP, In-Situ Groundwater Treatment, Environmental Remediation), Brooklyn, NY
- 326-350 Rockaway Avenue (Phase I ESA, NYS BCP, Environmental Remediation, Closeout)
- 15 East 88th Street (Spill Remediation), New York, NY
- 475 Bay Street & 31 Wave Street (Phase I ESA, Phase II ESI, NYS BCP, Environmental Remediation, AQ/N RAP/IR), Staten Island, NY
- 83 Apollo Street (SMDS Design, Environmental Remediation, SMP), Brooklyn, NY
- 62 Hanson Place (SSDS Retrofit Design), Brooklyn, NY
- 197-201 Canal Street (Phase I ESA, NYS BCP, Environmental Remediation), Staten Island, NY
- 1601 Surf Avenue (NYS BCP, Environmental Remediation), Brooklyn, NY
- 445 Gerard Avenue (NYS BCP, Environmental Remediation, SMP), Bronx, NY
- 414-444 Gerard Avenue, (NYS BCP, Environmental Remediation, Closeout), Bronx, NY
- Novak Farm, (Emerging Contaminant Sampling Work Plan) McDonough, NY

EDUCATION

M.S., Sustainable Engineering – Environmental Sustainability
Villanova University

B.S., Chemical Engineering
Villanova University

PROFESSIONAL REGISTRATION

Professional Engineer (PE) in NY

10-Hour OSHA

40-Hour OSHA (HAZWOPER)

AFFILIATIONS

Society of Women Engineers

American Institute of Chemical Engineers


National Groundwater Association

- 27-01 Jackson Avenue, (Phase I ESA, NYS BCP, In-Situ groundwater Treatment, Environmental Remediation, Groundwater Monitoring), Long Island City, NY
- 26-32 Jackson Avenue, (Phase I ESA, Phase II ESI, NYS BCP, Environmental Remediation), Long Island City, NY
- 266-270 West 96th Street, (Phase I ESA, Phase II ESI, NYS BCP, Environmental Remediation), New York, NY
- 1525 Bedford Avenue, (Noise IR, Quarterly Monitoring Report), Brooklyn, NY
- 805-825 Atlantic Avenue, (Phase I ESAs, Subsurface Investigations, NYS BCP, Environmental Remediation, SMP/OM&M), Brooklyn, NY
- 181 Mercer Street, (NYCOER VCP, RIR, RAWP, Environmental Remediation, Spill Closure), New York, NY
- Tottenham Hale, (Phase II ESI), London, UK
- Nine Elms Square Development (Phase II Reporting), London, UK
- Queens Plaza North, (NYS BCP, Environmental Remediation, Closeout), Long Island City, NY
- 335 Bond Street, (BCP Application, Subsurface Investigations, Groundwater Remediation Design), Brooklyn, NY
- 540 West 21st Street, (NYC Voluntary Cleanup Program, RIR, RAWP), New York, NY
- 982-998 Fulton Street, (Phase I ESA), Brooklyn, NY
- 121 Christopher Street, (Phase I ESA), New York, NY
- 2415-2419 Jerome Avenue (Phase I ESA, Phase II ESI, Spill Closure), Bronx, NY
- 267 West 87th Street, (Remedial Investigation & Report), New York, NY
- 211-215 East 38th Street, (Phase I ESA, Phase II ESI), New York, NY
- 615 Tenth Avenue, (Reporting), New York, NY
- River Place I & II, (Annual Reporting, Groundwater Monitoring), New York, NY
- Riverside Parcel 5, (Construction Oversight, Endpoint Sampling, Closure Report), New York, NY
- Riverside Parcel 2, (Construction Oversight), New York, NY
- 170 Amsterdam Avenue, (Construction Oversight), New York, NY
- 17-29 West End Avenue, (Construction Oversight), New York, NY
- 539 Smith Street Bulkhead, , (Construction Oversight), Brooklyn, NY
- Brooklyn Academy of Music North Tower, (Construction Oversight, FER), New York, NY
- Brooklyn Solvent Site (Whitehead Realty), (Construction Oversight), Brooklyn, NY
- Hudson Yards, Terra Firma, (Construction Oversight), New York, NY
- 616 First Avenue, (Construction Oversight), New York, NY
- 27 Wooster Street, (Closure Report), New York, NY
- Columbia University Manhattanville Development, Phase IA & Topdown Area, (Closure Report), New York, NY

ANTHONY MOFFA, JR., ASP, CHMM, COSS, CSP

ASSOCIATE
CORPORATE HEALTH AND SAFETY MANAGER

Anthony is Langan's Corporate Health & Safety Manager and is responsible for managing health and safety compliance in all Langan office locations. He has 28 years of experience in the health and safety field. He is responsible for ensuring compliance with all federal and state occupational health and safety laws and development and implementation of corporate health and safety policies. His responsibilities include reviewing and updating Langan's Corporate Health and Safety Program and assisting employees in the development of site specific Health & Safety Plans. He maintains and manages health and safety records for employees in all Langan office locations including medical evaluations, respirator fit testing, and Hazardous Waste Operations and Emergency Response training. He is also responsible for documentation and investigation of work-related injuries and incidents and sharing this information with employees to assist in the prevention of future incidents. He is also the chairman of the Corporate Health & Safety Committee and Health & Safety Leadership Team that meet periodically throughout the year. He is responsible for coordinating and providing health and safe training to Langan employees. He was formerly the Environmental, Health and Safety Coordinator at a chemical manufacturer. His experience included employee hazard communications, development of material safety data sheets for developed products, respirator fit testing and conducting required Occupational Health & Safety Association and Department of Transportation training.

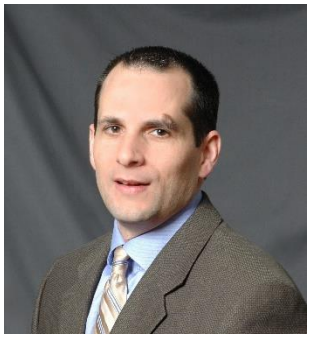

EDUCATION

B.S., Physics
West Chester University

PROFESSIONAL REGISTRATION

Associate Safety Professional (ASP)

Certified Hazardous Material Manager (CHMM)

Certified Occupational Safety Specialist (COSS)

Certified Safety Professional (CSP)

AFFILIATIONS

Pennsylvania Chamber of Business & Industry

Chemical Council of New Jersey

New Jersey Business & Industry Association

American Society of Safety Professionals

WILLIAM BOHRER, PG

SENIOR PROJECT GEOLOGIST

GEOLOGIST

Mr. Bohrer is an experienced geologist responsible for managing Langan's environmental standards and Health and Safety compliance for projects throughout New York City. His services include dissemination of environmental protocols, troubleshooting at project sites, in-house/field training, and maintenance of quality standards across the environmental discipline. Mr. Bohrer has a diverse and extensive background in geophysics, hydrogeology, mining and petroleum, and geotechnical engineering. He has developed conceptual site models for public, industrial and commercial facilities nationwide.



SELECTED PROJECTS

- NYU Poly – 122 Johnson Street, Brooklyn, NY
- Con Edison of New York at Governor's Island, NY, NY
- 535 4th Avenue, Brooklyn, NY
- 27 Wooster Street, New York, NY
- 42 West Street, Brooklyn, NY
- 455 West 19th Street, New York, NY
- Kings Plaza Mall, Brooklyn, NY
- Hudson Yards "Terra Firma," New York, NY
- Hudson Yards, Platform Special Inspection, New York, NY
- PSAC II, Bronx, NY
- 595-647 Smith Street, Brooklyn, NY
- New York University, 7-13 Washington Square North Investigation, New York, NY
- NYU 4 Washington Square Village, New York, NY
- 125th Street and Lenox Avenue, New York, NY
- Sullivan Street Development, New York, NY
- Hudson Crossing II, New York, NY
- New York Aquarium, Shark Tank & Animal Care Facility, Brooklyn, NY
- 209-219 Sullivan Street, New York, NY
- 261 Hudson Street, New York, NY
- 460 Washington Street, New York, NY
- 552 West 24th Street, New York, NY
- Brooklyn Bridge Park Pier 1, New York, NY
- International Leadership Bronx Charter School, Bronx, NY
- 203 East 92nd Street, New York, NY
- HighLine 28-29, New York, NY
- 539 Smith Street Bulkhead, Brooklyn, NY
- Willets Point, Corona, NY
- Plume Migration and Fracture Flow Aquifer Investigation, Brunswick, MD
- Plume Migration and Fracture Flow Aquifer Investigation, Fallston, MD
- Emergency Response Site Investigation & Remediation, Wappingers Falls, NY
- Emergency Response Site Investigation & Remediation, Allentown, PA

EDUCATION

Post Graduate Studies in Geophysics
Cornell University

B.S., Geology
Tufts University

PROFESSIONAL REGISTRATION

Professional Geologist (PG) in NY

40 Hour OSHA HazWOPER

OSHA Construction Safety & Health

OSHA Supervisory Certification
Credential (TWIC)

Transportation Worker Identification

NYS DEC- Protecting New York's Natural Resources with Better Construction Site Management

AFFILIATIONS

American Association of Petroleum Geologists

National Groundwater Association

Geological Society of America

LANGAN

- Emergency Response Site Investigation & Remediation, Shamokin, PA
- Bermuda International Airport, Jet Fuel Release Investigation, Bermuda
- Little Missouri River Basin, Geotechnical Site Evaluation (Horizontal Drilling Pipeline Install), ND
- Seismic Susceptibility Evaluation (Class 2 Injection Wells), Litchfield, OH
- Bedrock Mapping, Bradford and Sullivan Counties, PA
- Soil Solidification, Carteret, NJ

PA Council of Professional Geologists

CAROLINE DEVIN

SENIOR STAFF ENGINEER

ENVIRONMENTAL ENGINEERING

Ms. Devin is a senior staff environmental engineer with over three years of experience in environmental consulting in the New York metropolitan area. Ms. Devin has a background in construction monitoring, daily field inspections, environmental site assessments, remedial investigations, sample collection, report writing, and vapor mitigation system design, installation and management.



EDUCATION

B.S., Environmental Engineering
Cornell University

PROFESSIONAL REGISTRATION

10-Hour OSHA

40-Hour OSHA HAZWOPER

SELECTED PROJECTS

- 473 President Street and President Street Portfolio, Construction Oversight and Remedial Systems, Vapor Collection Installation Oversight and Reporting, Brooklyn NY
- 514 Union Street, Vapor Mitigation System Installation and Indoor Air Sampling, SMD System Inspections, Brooklyn, NY
- 305 Nevins Street, Air Sparge, SVE and SMD System Installation Oversight and Management, Brooklyn, NY
- Mayer Malbin Sites, Phase I Due Diligence Reporting, Phase II Investigation Reporting and Management, Queens, NY
- 805-825 Atlantic Avenue, SMD Inspections and Sampling, Quarterly Groundwater Sampling with Passive Diffusion, Periodic Review Reporting (PRR), Brooklyn, NY
- Gowanus Canal Northside, Remedial Construction Oversight and Management, Brooklyn, NY
- 175 Fifth Avenue – Flatiron Building Renovation, NYCOER Compliance, Air Quality/Noise Reporting Flatiron Building Renovation, New York, NY
- 175-225 Third Street, SMD Inspections, Grossly Contaminated Materials Investigation and Reporting, Brooklyn, NY
- 250 Water Street, Remedial Delineation Investigation and Oversight, New York, NY
- 27-01 Jackson Avenue, Remedial Oversight Support, Quarterly Groundwater Monitoring Reports, Long Island City, NY
- 26-32 Jackson Avenue, NY, Remedial Oversight Support, Long Island City
- West Fordham Road, Phase II Investigation and Reporting, Bronx, NY
- 159 Boerum Street, Remedial Oversight Support, Brooklyn, NY
- Staten Island Ballpark, Remedial Oversight Support, Staten Island, NY
- East Adams Redevelopment, Due Diligence Phase I Inspection, Remedial Investigation and Reporting, Syracuse, NY
- 23-15 44th Road, Long Island City, NY

SELECTED PUBLICATIONS, REPORTS, AND PRESENTATIONS

Tentori, Wang, Devin, Richardson “Treatment of Anaerobic Digester Liquids via Membrane Biofilm Reactors: Simultaneous Aerobic Methanotrophy and Nitrogen Removal”.

APPENDIX H

REMEDIAL ACTION CONSTRUCTION SCHEDULE

Estimated Project Schedule

Item	Action	2024						2025												2026												2027			
		JUL	AUG	SEP	OCT	NOV	DEC	JAN	FEB	MAR	APR	MAY	JUN	JUL	AUG	SEP	OCT	NOV	DEC	JAN	FEB	MAR	APR	MAY	JUN	JUL	AUG	SEP	OCT	NOV	DEC	JAN	FEB	MAR	APR
1	Preparation and Submission of BCP Application and RIWP																																		
2	NYSDEC Review of the BCP Application and RIWP																																		
3	Address NYSDEC Comments to BCP Application and RIWP																																		
4	30-Day Public Comment Period for BCP Application and RIWP																																		
5	Execute BCA																																		
6	Implementation of Remedial Investigation and RIR Preparation																																		
7	Preparation and Submission of CPP																																		
8	RAWP Preparation																																		
9	NYSDEC & NYSDOH Review of RIR and RAWP, including 45-day public comment																																		
10	NYSDEC Approval of RAWP and Issuance of Decision Document																																		
11	Implementation of RAWP with Engineering Oversight																																		
12	Preparation of an Environmental Easement, FER, and SMP (if required)																																		
13	NYSDEC & NYSDOH Review of FER (and SMP, if required)																																		
14	NYSDEC Issues COC																																		

Notes:


a) This is an estimated schedule; all items are subject to change.
b) BCP = Brownfield Cleanup Program
c) NYSDEC = New York State Department of Environmental Conservation
d) BCA = Brownfield Cleanup Agreement
e) NYSDOH = New York State Department of Health
f) CPP = Citizen Participation Plan
g) RIWP = Remedial Investigation Work Plan
h) RIR = Remedial Investigation Report
i) RAWP = Remedial Action Work Plan
j) FER = Final Engineering Report
k) SMP = Site Management Plan
l) COC = Certificate of Completion

APPENDIX I

PROPOSED BLOWER SPECIFICATIONS

THE OBAR GBR76
COMPACT RADIAL BLOWER

Based on 25 years of experience and 2 years of research and development, the patent pending GBR series of compact radial blowers provide the perfect combination of performance and design.

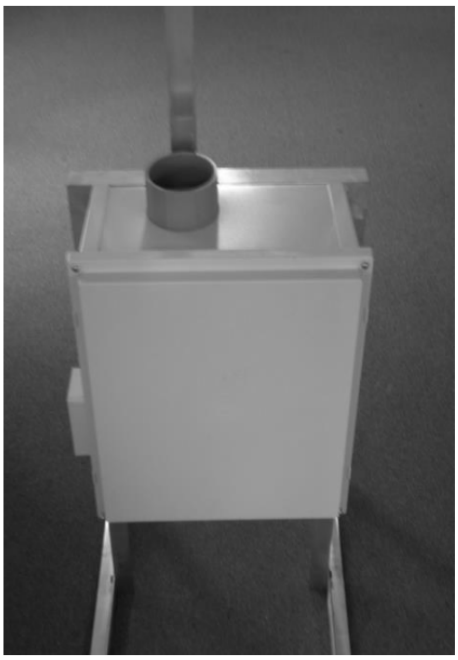

GBR76 WITH ROOF MOUNT

PERFORMANCE

- GBR76 SOE 16" WC @ 0 Max flow 155 CFM.
- GBR76 UD 40" WC @ 0 Max flow 195 CFM.
- Built in speed control to customize performance.
- Condensate bypass built in.
- 12 month warranty - 40,000 hr sealed bearings.

DESIGN

- Our modular design means the blower and manifold assembly can be removed and replaced as a unit. This makes repairs cost effective and easy and allows contractors to upgrade systems simply by swapping assemblies.
- The GBR series is based on a bypass blower designed to handle combustible materials.
- The housing is not required to be air tight, so you can add gauges and alarms without compromising the system.
- Built in condensate bypass.
- Built in speed control.
- Quick disconnect electrical harness.
- All UL listed components including UL listed enclosure for outside use.
- Wall fastening lugs included.
- GBR series roof and wall mounts available to quickly configure the blowers for your installation while providing a custom built look.
- Compact design 16"x 14"x 8" weighing only 18 lbs.
- 3" schedule 40 inlet and exhaust.
- Universal Drive model accepts voltage from 120-240V without alteration

OBAR SYSTEMS INC 2969 ROUTE 23 SOUTH NEWFOUNDLAND NJ 07435 800 949 6227

GBR76 SOE	0”	2”	4”	6”	8”	10”	12”	16”	Wattage
SOE 16	150	140	129	118	105	90	75	35	150-320
SOE 12	125	115	100	83	62	39	0		110-200
SOE 8	105	90	70	42	0				60-120
SOE 4	75	50	0						37-50

GBR SOE performance using built in potentiometer set at sealed vacuums of 16, 12, 8, and 4” WC

GBR76 UD	0”	10”	20”	30”	37”	Wattage
110V	195	158	118	63	20	700-870
220V	197	162	130	89	50	800-1100

Blower Specifications

GBR76 SOE

- **Input Voltage Range:** 108-132 Volts AC RMS, 50/60 Hz, single phase.
- **Input Current:** 6 amps AC RMS
- **Operating Temperature (Ambient Air and Working Air):** 0°C to 50°C
- **Storage Temperature:** -40°C to 85°C
- **Dielectric Testing:** 1500 Volts AC RMS 60 Hz applied for one second between input pins and ground, 3mA leakage maximum.
- **Speed Control Methods:** PWM (Pulse Width Modulation) (1 kHz to 10 kHz)
  0 to 10 VDC speed control.
  Mechanical: A potentiometer is available for speed control of the blower. The potentiometer can be preset for a specific speed. Access for speed adjustment located in motor housing.
- **Approximate Weight:** 4.8 Lbs. / 2.2 Kg
- **Regulatory Agency Certification:** Underwriters Laboratories Inc. UL507 Recognized under File E94403 and compliant under the CE Low Voltage Directive 2006/95/EC.
- **Design Features:** Designed to provide variable airflow for low NOx & CO emission in high efficiency gas fired combustion systems. Built with non-sparking materials. Blower housing assembly constructed of die cast aluminum. Impeller constructed from hardened aluminum. Rubber isolation mounts built into blower construction to dampen vibration within the motor. Two piece blower housing assembly sealed with O-ring gasket for combustion applications. Customer is responsible to check for any leakage once the blower is installed into the final application.
- **Miscellaneous:** Blower inlet, discharge, and all motor cooling inlet and discharge vents must not be obstructed. Motor ventilation air to be free of oils and other foreign particles, (i.e. breathing quality air). Blower is to be mounted so ventilation air cannot be re-circulated.
  POWER CONNECTION: Blower connector, AMP Universal MATE-N-LOK, part no. 1-350943-0.
  SPEED CONNECTION: Blower connector, Molex Mini-Fit Jr., part no. 39-30-3056.
  Mating harnesses available upon request.

GBR76 UD

- **Input Voltage Range:** 100-240 Volts AC RMS, 50/60 Hz, single phase.
- **input Current:** 10 amps AC RMS
- **Operating Temperature (Ambient Air and Working Air):** 0°C to 50°C
- **Storage Temperature:** -40°C to 85°C
- **Dielectric Testing:** 1800 Volts AC RMS 60 Hz applied for one second between input pins and ground, 3mA leakage maximum.
- **Speed Control Methods:** Mechanical- A potentiometer is provided for speed control of the blower. The potentiometer can be preset for specific speed. Access for speed adjustment located inside motor housing.
- **Approximate Weight:** 4.8 Lbs. / 2.2 Kg
- **Regulatory Agency Certification:** Underwriters Laboratories Inc. UL507 Recognized under FIle E94403 and compliant under the CE Low Voltage Directive 2006/95/EC.
- **Design Features:** Designed to provide variable airflow for low NOx & CO emission in high efficiency gas fired combustion systems. Built with non-sparking materials. Blower housing assembly constructed of die cast aluminum. Impeller constructed from hardened aluminum. Rubber isolation mounts built into blower constuction to dampen vibration within the motor. Two piece blower housing assembly sealed with O-ring gasket for combustion applications. Customer is responsible to check for any leakage once the blower is installed into the final application. **Additional Design Features:** (1) PCB coated with silicone. (2) Both bearings utilizing light contact seals. (3) Stainless steel components in working air compartment; ie shaft, washer and nut for securing the impeller, and stainless bearing thrust washer.
- **Miscellaneous:** Blower inlet, discharge, and all motor cooling inlet and discharge vents must not be obstucted. Motor ventilation air to be free of oils and other foreign particles (i.e. breathing quality air). Blower to be mounted so ventilation air cannot be re-circulated.

  POWER CONNECTION: Blower connector, AMP Universal MATE-N-LOK, part no. 350767-1 mates with customer supplied AMP connector, (PN#350766-1) with female terminals. PN#350536-3 or equivalent on 16GA, 600V rated wire
  GROUND LEAD: Amp pin terminal (350547-1) on green/yellow 18 GA. 105ºC, 600V rated wire.

Enclosure Specifications

Ratings:

Ingress Protection (EN 60529): 66/67

Electrical insulation: Totally insulated

Halogen free (DIN/VDE 0472, Part 815): yes


UV resistance: UL 508

Flammability Rating (UL 746 C 5): complies with UL 508


Glow Wire Test (IEC 695-2-1) °C: 960

NEMA Class: UL Type 4, 4X, 6, 6P, 12 and 13

Certificates: Underwriters Laboratories

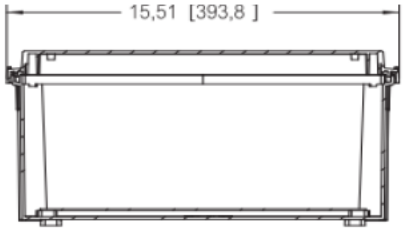

Screw cover

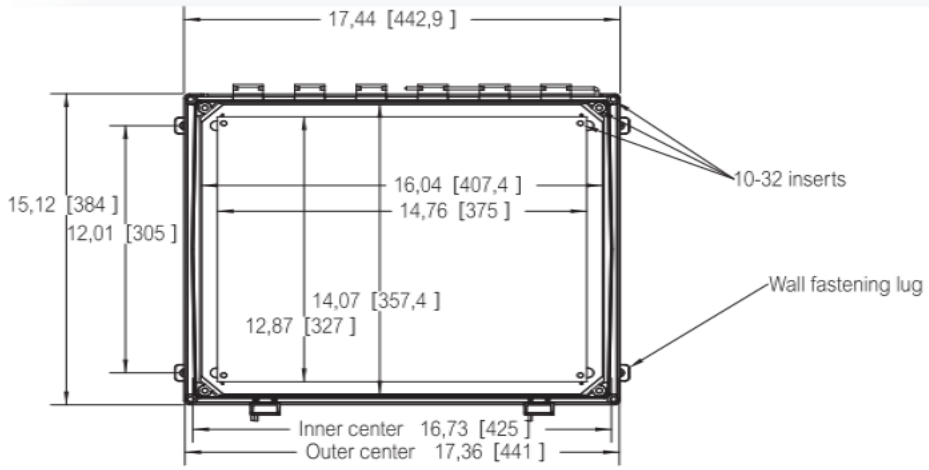

Top View - cover removed

OBAR SYSTEMS INC 2969 ROUTE 23 SOUTH NEWFOUNDLAND NJ 07435 800 949 6227