168 BANKER STREET

BROOKLYN, NEW YORK 11222

Remedial Investigation Report

CEQR Number: 20DCP009K

Prepared for:

Louis Hander

Keren Star Management LLC

329 Hewes Street

Brooklyn, NY 11211

Prepared by:

797 NORTH COUNTRY ROAD

ROCKY POINT, NY 11778

MAY 2025

TABLE OF CONTENTS

LIST OF ACRONYMS……..……..…… **III**

CERTIFICATION……...**IV**

EXECUTIVE SUMMARY **1**

1.0 SITE BACKGROUND 9
1.1 Site Location and Current Usage 9
1.2 Proposed Redevelopment Plan 6
1.3 Description of Surrounding Property 7

2.0 SITE HISTORY **8**
2.1 Past Uses and Ownership 8
2.2 Previous Investigations 8
2.3 Site Inspection 8
2.4 Areas of Concern 9

3.0 PROJECT MANAGEMENT **10**
3.1 Project Organization 10
3.2 Health and Safety 10
3.3 Materials Management 10

4.0 REMEDIAL INVESTIGATION ACTIVITIES **11**
4.1 Geophysical Investigation 11
4.2 Borings and Monitoring Wells 11
4.3 Sample Collection and Chemical Analysis 12

5.0 ENVIRONMENTAL EVALUATION **17**
5.1 Geological and Hydrogeological Conditions 17
5.2 Soil Chemistry 17
5.3 Groundwater Chemistry 18
5.4 Soil Vapor Chemistry 19
5.5 Prior Activity 20
5.6 Impediments to Remedial Action 20

BRUSSEE Environmental Corp.
797 North Country Road, Rocky Point, NY 11778
Cell: 631-338-1749

TABLES

Table 1 – Soil Boring/Well Information
Table 2A – Soil Analytical Results (VOCs) – DPV February 2015 Limited Phase II ESA
Table 2B – Soil Analytical Results (VOCs) – BEC April 2025 RI
Table 3A – Soil Analytical Results (SVOCs) – DPV February 2015 Limited Phase II ESA
Table 3B – Soil Analytical Results (SVOCs) – BEC April 2025 RI
Table 4A – Soil Analytical Results (Pesticides/PCBs) – DPV Feb. 2015 Limited Phase II ESA
Table 4B – Soil Analytical Results (Pesticides/PCBs) – BEC April 2025 RI
Table 5A – Soil Analytical Results (Metals) – DPV February 2015 Limited Phase II ESA
Table 5B – Soil Analytical Results (Metals) – BEC April 2025 RI
Table 6 – Soil Analytical Results (Emerging Contaminants) – BEC April 2025 RI
Table 7A – Groundwater Analytical Results (VOCs) – DPV Feb. 2015 Limited Phase II ESA
Table 7B – Groundwater Analytical Results (VOCs) – BEC April 2025 RI
Table 8A – Groundwater Analytical Results (SVOCs) – DPV Feb. 2015 Limited Phase II ESA
Table 8B – Groundwater Analytical Results (SVOCs) – BEC April 2025 RI
Table 9A – Groundwater Analytical Results (Pesticides/PCBs) – DPV Feb. 2015 Limited Phase II ESA
Table 9B – Groundwater Analytical Results (Pesticides/PCBs) – BEC April 2025 RI
Table 10A – Groundwater Analytical Results (Total Metals) – DPV Feb 2015 Limited Phase II ESA
Table 10B – Groundwater Analytical Results (Total Metals) – BEC April 2025 RI
Table 11 – Groundwater Analytical Results (Dissolved Metals) – BEC April 2025 RI
Table 12 – Groundwater Analytical Results (Emerging Contaminants) – BEC April 2025 RI
Table 13 – Soil Vapor Analytical Results (VOCs) – BEC April 2025 RI

FIGURES

Figure 1 – Site Location Map
Figure 2 – Site Boundary Map
Figure 3 – Redevelopment Plan
Figure 4 – Surrounding Land Use
Figure 5 – Site Sampling Location Map
Figure 6A – Soil Exceedances Map – DPV (February 2015)
Figure 6B – Soil Exceedances Map – BEC (April 2025)
Figure 7A – Groundwater Exceedances Map – DPV (February 2015)
Figure 7B – Groundwater Exceedances Map – BEC (April 2025)
Figure 8 – Posted Soil Vapor Detections
Figure 9 – Groundwater Contour Map

ATTACHMENTS

Appendix A – Phase I Environmental Site Assessment Report (Roux, March 10, 2022)
Includes Limited Subsurface Investigation Report (DPV, March 16, 2015)
Appendix B – Geophysical Investigation Report (Coastal, 4/2/2025)
Appendix C – Soil Boring Logs
Appendix D – Soil Vapor Sampling Logs
Appendix E – Groundwater Sampling Log
Appendix F – Laboratory Reports – Phoenix
Appendix G – Laboratory Reports – York (Emerging Contaminants)

LIST OF ACRONYMS

Acronym	Definition
AOC	Area of Concern
CAMP	Community Air Monitoring Plan
COC	Contaminant of Concern
CPP	Citizen Participation Plan
CSM	Conceptual Site Model
DER-10	New York State Department of Environmental Conservation Technical Guide 10
FID	Flame Ionization Detector
GPS	Global Positioning System
HASP	Health and Safety Plan
HAZWOPER	Hazardous Waste Operations and Emergency Response
IRM	Interim Remedial Measure
NAPL	Non-aqueous Phase Liquid
NYC VCP	New York City Voluntary Cleanup Program
NYC DOHMH	New York City Department of Health and Mental Hygiene
NYC OER	New York City Office of Environmental Remediation
NYS DOH ELAP	New York State Department of Health Environmental Laboratory Accreditation Program
OSHA	Occupational Safety and Health Administration
PID	Photo-ionization Detector
QEP	Qualified Environmental Professional
RI	Remedial Investigation
RIR	Remedial Investigation Report
SCO	Soil Cleanup Objective
SPEED	Searchable Property Environmental Electronic Database

CERTIFICATION

I, Kevin Brussee, am a Qualified Environmental Professional, as defined in RCNY § 43-1402(tt). I have primary direct responsibility for implementation of the Remedial Investigation for the Redevelopment Project located 168 Banker Street, Brooklyn 11222. I am responsible for the content of this Remedial Investigation Report (RIR), have reviewed its contents and certify that this RIR is accurate to the best of my knowledge and contains all available environmental information and data regarding the property.

Kevin Brussee

Qualified Environmental Professional Date Signature

EXECUTIVE SUMMARY

The Remedial Investigation Report (RIR) provides sufficient information for establishment of remedial action objectives, evaluation of remedial action alternatives, and selection of a remedy pursuant to RCNY§ 43-1407(f). The remedial investigation (RI) described in this document is consistent with applicable guidance.

Site Location and Current Usage

The Site is located at 168 Banker Street in the Greenpoint section of the Borough of Brooklyn and is identified as Block 2615, Lot 125 on the New York City Tax Map. The Site is a corner lot located on the north side of Wythe Avenue between North 15th Street to the west and Banker Street to the east. The Site is an irregular shaped lot consisting of 65'-6" of street frontage along Gem Street, 98'-7" of street frontage along North 15th Street, 162'-11" of street frontage along Wythe Avenue, and 78'-7 3/8" of street frontage along Banker Street for a total area of approximately 21,730 square feet (SF). The Site is currently undeveloped but is capped with asphalt. The Site was most recently utilized as a construction company's storage yard for construction equipment, vehicles and materials.

Lot 125 is currently bordered by 190 Banker Street (Lot 25) to the north which is developed with a 2-story brick building industrial building.

Summary of Proposed Redevelopment Plan

The proposed redevelopment plan includes construction of a new slab-on grade, 4-story office building. The building will occupy the entire footprint of the lot. For redevelopment purposes, excavation to a depth of approximately 2 ft will be required across the lot with additional deeper excavation to 4 ft for the building footings/grade beams, and 8 ft for the elevator pit. The total amount of soil anticipated for removal is approximately 3,200 cubic yards (4,800 tons).

The Site elevation is approximately 4 ft. The water table was encountered at a depth of approximately 7.5 ft below grade and therefore, will may be encountered during excavation. The current zoning designation is mixed manufacturing (M1-5). The proposed use of the new building is consistent with existing zoning for the property.

Summary of Past Uses of Site and Areas of Concern

Limited Subsurface Investigation – DPV, March 16, 2015

A Limited Phase II Environmental Site Assessment (Phase II) was performed by DPV Consultants, Inc. (DPV) on February 11, 2015. The Phase II was performed to investigate the two recognized environmental conditions (RECs) identified in a Phase I Report (not provided to BEC for review) referenced in the text of the Phase II. The two RECs investigated as part of the DPV Phase II are summarized below:

- Sanborn maps and city directory listings indicate that several of the adjacent and further surrounding properties were historically utilized for industrial purposes (metal foundries, machine shops, paint and varnish manufacturing and various other manufacturing) and underground gasoline tanks were noted on several of the properties. The Phase I concluded there is a potential for historic operations at adjacent/nearby sites to have impacted groundwater and/or soil gas quality beneath the Site.
- 1887 Sanborn map depicts southwestern half of Site and adjacent areas southwest to N. 14th Street as portion of Bushwick Inlet. The Phase I concluded there is a potential for contaminated and/or structurally unsuitable fill materials to be present on the Site. Presence of fill material was reportedly confirmed during a geotechnical investigation performed in 2003 (not provided to BEC for review).

The Phase II consisted of the installation of eight soil borings (SB-1 through SB-8) across the Site to collect eight soil samples and installation of two temporary groundwater sampling probes to collect two groundwater samples.

Soil sampling was performed to a depth of 15 ft below grade utilizing a Geoprobe with 5 ft rods. Based on the boring logs, fill material appears to have been present at depths ranging from 7 to possibly 10 ft below grade, underlain with a dark gray silt and clay with some sandy layers and shells indicative of shallow marine environment. No olfactory or PID evidence of contamination was encountered within soil recovered from the eight soil borings. DPV collected 8 soil samples for laboratory analysis including *SB-1(8-10')*, *SB-2(8-10')*, *SB-3(8-10')*, *SB-4(6-8')*, *SB-5(8-10')*, *SB-6(4-6')*, *SB-7(8-10')*, and *SB-8(10-12')*. Each of the 8 soil samples were submitted to Alpha

Analytical for laboratory analysis of VOCs (8260), SVOCs (8270), PCBs (8082), pesticides (8081), and priority pollutant metals (6010B and 7470). No pesticides or PCBs were detected within the 8 soil samples. Several VOCs (acetone, 2-butanone, and naphthalene) were detected at concentrations below NYSDEC Part 375.6 Unrestricted Use Soil Cleanup Objectives (UUSCOs). SVOCs were detected above Commercial Soil Cleanup Objectives (Commercial SCOs) within the *SB-5 (8-10')* soil sample including benz(a)anthracene (max. of 69 mg/kg), benzo(a)pyrene (max. of 68 mg/kg), benzo(b)fluoranthene (max. of 88 mg/kg), chrysene (max. of 66 mg/kg), dibenzo(a,h)anthracene (max. of 9.6 mg/kg), indeno(1,2,3-cd)pyrene (max. of 43 mg/kg). In addition, the metals arsenic (max. of 25 mg/kg), and mercury (max. of 7 mg/kg) were detected above Commercial SCOs.

DPV collected groundwater samples from two of the eight soil boring locations (SB-1 and SB-7) by installing a 4ft long mill slot sampler to approximately 3 ft below the water table. Groundwater sample SB-1 was submitted to Alpha Analytical for laboratory analysis of VOCs (8260), SVOCs (8270), pesticides (8081), PCBs (8082), and priority pollutant metals (6010B and 7040). Groundwater sample SB-7 was submitted to Alpha Analytical for laboratory analysis of VOCs (8260), SVOCs (8270), and priority pollutant metals (6010B and 7040).

The VOC naphthalene was detected in groundwater sample *SB-7 GW* at a concentration of 14 µg/L. Several other VOCs were also detected in groundwater samples *SB-1 GW* and *SB-7 GW*, but at concentrations below their respective groundwater standard or guidance value. The SVOCs benzo(a)anthracene, benzo(b)anthracene, chrysene, and indeno(1,2,3)pyrene were detected in both groundwater samples at concentrations exceeding their respective groundwater standards/guidance values. The metals arsenic, beryllium, chromium, copper, lead, mercury, nickel, selenium and zinc were detected in one or both groundwater samples at concentrations exceeding their respective groundwater standards.

Phase I Environmental Site Assessment – Roux, March 10, 2024

A Phase I Environmental Site Assessment (Phase I) was prepared by Roux Environmental Engineering & Geology, D.P.C. (Roux) in March 2024. Roux identified the historic use of the property as predominantly vacant land with the exception of small structures noted as a wash

house, storage and sand blasting (1965 Sanborn Map only). Roux noted that the 2001 through 2007 Sanborn Maps label the Site parking. Roux also noted the Site was utilized by Corzo Contracting as a contracting yard from the mid 1990's to their inspection in February 2022. The Phase I did not identify any RECs for the Site. However, Roux identified the following Business Environmental Risks (BERs) in connection with the Site:

- Presence of Fill Material: The Site was historically located in a marsh/wetland area that was historically filled in by New York City to create additional developable land. Fill material typically consists of non-native materials including bricks, concrete, glass, ceramics, etc. Fill material was confirmed to be present at the Site in the March 2015 Limited Subsurface Investigation conducted by DPV. Any future redevelopment activities should consider the fill material for appropriate disposal in accordance with local, state, and federal regulations.
- Presence of E-Designations: The Site is listed with an E-Designation (E-585) for Hazardous Materials, Noise, and Air applied by the New York City Department of City Planning (NYCDCP) as an instrument to control development of potentially contaminated properties. The hazardous materials portion of the E-Designation would require any redevelopment to be performed under the oversight of the NYC Mayor's Office of Environmental Remediation (NYCOER) and under an approved Remedial Action Work Plan.

The AOCs identified for this site include:

1. Historic fill layer was encountered at depths as great as 7 ft underlain with a grey/black silt and gray clay of the former Bushwick Inlet; and
2. Chlorinated VOCs present in on-Site soil, groundwater and soil gas.

Summary of the Work Performed under the Remedial Investigation

BEC performed the following scope of work within the boundary of the Site in April of 2025:

1. Conducted a Site inspection to identify AOCs and physical obstructions (i.e. structures, buildings, etc.);

2. Installed seven soil borings (BEC9 through BEC14, and BEC5A) across the Site and collected fourteen soil samples and one duplicate for chemical analysis from the soil borings to evaluate soil quality;
3. Installed four soil borings (SB5W, SB5S, SB5E, and SB5N) approximately 5 ft in each cardinal direction around DPV soil sample *SB-5(8-10')* and collected four soil samples for chemical analysis from the soil borings to vertically and horizontally delineate an SVOC hotspot;
4. Installed four temporary groundwater monitoring wells (MW1 through MW4) across the Site to establish groundwater flow, and collected four groundwater samples and one duplicate for chemical analysis to evaluate groundwater quality; and
5. Installed seven soil vapor implants (SV1 through SV7) across the Site and collected seven soil vapor samples for chemical analysis.

Summary of Environmental Findings:

1. The elevation of the Site is approximately 11 ft above mean sea level;
2. Depth to groundwater was detected at a depth of approximately 7.5 ft below sidewalk grade;
3. Regional groundwater flow was calculated to be towards the northeast;
4. Depth to bedrock at the Site is greater than 100 ft;
5. The stratigraphy of the Site, from the surface down, consists of fill material to depths as great as 7 ft underlain with a grey/black silt and gray clay of the former Bushwick Inlet.
6. Soil/fill samples were collected during the RI and the results were compared to NYSDEC Part 375-6 Unrestricted Use Soil Cleanup Objectives (UUSCOs), NYSDEC Part 375-6 Residential Soil Cleanup Objectives (RSCOs), and Restricted Use Restricted Residential Soil Cleanup Objectives (RRSCOs) as presented in 6NYCRR Part 375-6.8 and CP51. Soil/fill samples showed the following:
    - The VOC acetone (max. of 310 µg/kg) was detected above UUSCOs within two soil samples.
    - The chlorinated VOC tetrachloroethene (PCE) was detected above UUSCOs and Protection of Groundwater SCOs within soil sample *BEC11 (0-2')* at a concentration

of 2,700 µg/kg. PCE was also detected within soil sample *BEC11 (4-6')* at a concentration of 130 µg/kg (below UUSCO).

- The chlorinated VOC, trichloroethene was detected within six of the fourteen soil samples and above UUSCOs and Protection of Groundwater SCOs within soil samples *BEC11 (0-2')* (4,300 µg/kg), *BEC13 (0-2')* (9,900 µg/kg), *BEC13 (4-6')* (14,000 µg/kg), and *BEC14 (4-6')* (1,400 µg/kg);
- SVOCs were detected above Commercial SCOs within the *SB5A (0-2')* soil sample including benz(a)anthracene (max. of 130 mg/kg), benzo(a)pyrene (max. of 150 mg/kg), benzo(b)fluoranthene (max. of 150 mg/kg), chrysene (max. of 120 mg/kg), dibenz(a,h)anthracene (max. of 15 mg/kg), and indeno(1,2,3-cd)pyrene (max. of 62 mg/kg). SVOCs were detected above Restricted Residential SCOs within eleven of the fourteen soil samples and two of the four SVOC hotspot delineation soil samples;
- No Polychlorinated biphenyls (PCBs) were detected within any of the soil samples;
- Three pesticides, including 4,4'-DDD (max. of 0.025 mg/kg), 4,4'-DDE (max. of 0.045 mg/kg), 4,4'-DDT (0.0048 mg/kg) were detected above UUSCOs within two of the fourteen samples;
- Metals were detected above Commercial SCOs within shallow soil samples *BEC11 (0-2')*, *BEC12 (0-2')*, and *BEC13 (0-2')*, and deep soil sample *BEC5A (10-12')* including arsenic (max. of 118 mg/kg), cadmium (max. of 11 mg/kg), copper (max. of 487 mg/kg), lead (max. of 2,280 mg/kg), and mercury (max. of 32.4 mg/kg). In addition, the metal barium (max. of 396 mg/kg) was detected above Restricted Residential SCOs within the *BEC13 (0-2'*) soil sample;
- No PFAS compounds were detected within the two soil samples retained for analysis with the exception of Perfluorooctanoic acid (PFOA) at 0.515 µg/kg within the BEC13 (4-6') sample; and
- 1,4-Dioxane was not detected within either of the two soil samples retained for analysis.

7. Groundwater sample results collected during the RI were compared to New York State 6NYCRR Part 703.5 Class GA groundwater quality standards (GQS). Groundwater samples showed the following:

- One VOC, naphthalene (at 97 µg/L in MW4 and 100 µg/L in MW4 Duplicate) was detected above GQS within one of the four groundwater samples. The VOCs 1,2,4-trimethylbenzene, 1,3,5-trimethylbenzene, acetone, benzene, carbon disulfide, m&p-xylene, MTBE, tetrachloroethene (PCE), and/or trans-1,2-dichloroethene were detected at trace concentrations below GQS within the four groundwater samples;
- Several SVOCs including benzo(a)anthracene (max. of 0.87 µg/L), benzo(a)pyrene (max. of 1.4 µg/L), benzo(b)fluoranthene (max. of 0.9 µg/L), benzo(k)fluoranthene (max. of 0.86 µg/L), chrysene (max. of 0.74 µg/L), indeno(1,2,3-cd)pyrene (max. of 1 µg/L), naphthalene (max. of 64 µg/L), and phenol (max. of 2.5 µg/L) were detected above their respective GQSs;
- No Pesticides or PCBs were detected within the groundwater samples collected for analysis;
- The dissolved metals manganese (max. of 1.88 mg/L) and sodium (max. of 98.4 mg/L) were detected at concentrations above GQSs;
- Perfluorooctanoic Acid (PFOA) (max. of 38.7 ng/L) and Perfluorooctanesulfonic Acid (PFOS) (max. of 2.21 ng/L) were detected within the three groundwater samples collected as defined in NYSDECs Sampling, Analysis, and Assessment of Per- and Polyfluoroalkyl Substances (PFAS), dated January 2021 – updated April 2023. PFOA was identified in groundwater beneath the Site at a concentration exceeding its respective Human Health Criteria; and
- 1,4-Dioxane was not detected within the groundwater samples collected for analysis.

8. Soil vapor results collected during the RI were compared to the compounds listed in Table 3.1 Air Guidance Values derived by the New York State Department of Health (NYSDOH) located in the NYSDOH Final Guidance for Evaluating Soil Vapor Intrusion, dated October 2006, the revised NYSDOH Decision Matrices dated May 2017, and the revised NYSDOH Decision Matrices dated February 2024.
   - The soil vapor results indicated low levels of BTEX VOCs and elevated concentrations of chlorinated VOCs (CVOCs).
   - The total concentration of BTEX VOCs (BTEX) ranged from 0.0 µg/m^3 (SV4) to 100.84 µg/m^3 (SV6);

- No petroleum related VOCs were detected above the monitoring level range established within the NYSDOH soil vapor guidance matrices D, E and F;
- Chlorinated VOC, tetrachloroethene (PCE) was detected in all six soil vapor samples. PCE was detected above NYSDOH Soil Vapor Guidance Matrix B in soil vapor sample SV6 (1,550 µg/m^3);
- Chlorinated VOC, trichloroethene (TCE) was detected in the five of the six soil vapor samples. TCE was detected above NYSDOH Soil Vapor Guidance Matrix A in soil vapor samples SV6 (313,000 µg/m^3), SV4 (1,950 µg/m^3), and SV5 (165 µg/m^3);
- Chlorinated VOC, cis-1,2-dichloroethene was detected in the three of the six soil vapor samples. Cis-1,2-dichloroethene was detected above NYSDOH Soil Vapor Guidance Matrix A in soil vapor sample SV6 (9,870 µg/m^3);
- Chlorinated VOC, 1,1-dichloroethene was detected in the two of the six soil vapor samples. 1,1-dichloroethene was detected above NYSDOH Soil Vapor Guidance Matrix A in soil vapor sample SV6 (3,550 µg/m^3);
- Chlorinated VOC, vinyl chloride was detected in the two of the six soil vapor samples. Vinyl chloride was detected above NYSDOH Soil Vapor Guidance Matrix C in soil vapor sample SV6 (159 µg/m^3);
- The chlorinated VOCs 1,1,1-trichloroethane, carbon tetrachloride, methylene chloride, and vinyl chloride were not detected within any of the soil vapor samples.

REMEDIAL INVESTIGATION REPORT

1.0 SITE BACKGROUND

Brussee Environmental Corp. (BEC) was retained by Keren Star Management LLC to investigate the 21,730 SF Site located at 168 Banker Street in the Greenpoint section of the Borough of Brooklyn, New York. The Site will be redeveloped into a new 4-story office building. The RI work was performed in April 2025 and consisted of the installation of seven soil borings to a depth of 15 ft below grade to collect 14 soil samples, installation of 4 horizontal/vertical delineation soil borings to a depth of 12 ft around a prior soil sample collected by DPV to collect four soil samples, installation of four 1" diameter PVC monitoring wells at a depth of 20 ft below grade to collect four groundwater samples, and installation of seven soil vapor implants to collect seven soil vapor samples.

1.1 Site Location and Current Usage

The Site is located at 168 Banker Street in the Greenpoint section of the Borough of Brooklyn and is identified as Block 2615, Lot 125 on the New York City Tax Map. The Site location is shown on Figure 1. The Site is a corner lot located on the north side of Wythe Avenue between North 15th Street to the west and Banker Street to the east. The Site is an irregular shaped lot consisting of 65'-6" of street frontage along Gem Street, 98'-7" of street frontage along North 15th Street, 162'-11" of street frontage along Wythe Avenue, and 78'-7 3/8" of street frontage along Banker Street for a total area of approximately 21,730 square feet (SF). The Site boundary is shown on Figure 2. The Site is currently undeveloped but is capped with asphalt. The Site was most recently utilized as a construction company's storage yard for construction equipment, vehicles and materials.

Lot 125 is currently bordered by 190 Banker Street (Lot 25) to the north which is developed with a 2-story brick building industrial building.

1.2 Proposed Redevelopment Plan

The proposed redevelopment plan includes construction of a new slab-on grade, 4-story office building. The redevelopment plans are shown on Figure 3. The building will occupy the entire

footprint of the lot. For redevelopment purposes, excavation to a depth of approximately 2 ft will be required across the lot with additional deeper excavation to 4 ft for the building footings/grade beams, and 8 ft for the elevator pit. The total amount of soil anticipated for removal is approximately 3,200 cubic yards (4,800 tons).

The Site elevation is approximately 4 ft. The water table was encountered at a depth of approximately 7.5 ft below grade and therefore, will may be encountered during excavation. The current zoning designation is mixed manufacturing (M1-5). The proposed use of the new building is consistent with existing zoning for the property.

1.3 Description of Surrounding Property

The area immediately surrounding the Site consists primarily of industrial/manufacturing, residential, and commercial buildings. Figure 4 shows the surrounding land usage. No schools, day care facilities or hospitals are located within a 250-ft radius of the Site.

2.0 SITE HISTORY

2.1 Past Uses and Ownership

Phase I Environmental Site Assessment – Roux, March 10, 2024

A Phase I Environmental Site Assessment (Phase I) was prepared by Roux Environmental Engineering & Geology, D.P.C. (Roux) in March 2024. Roux identified the historic use of the property as predominantly vacant land with the exception of small structures noted as a wash house, storage and sand blasting (1965 Sanborn Map only). Roux noted that the 2001 through 2007 Sanborn Maps label the Site parking. Roux also noted the Site was utilized by Corzo Contracting as a contracting yard from the mid 1990's to their inspection in February 2022. The Phase I did not identify any RECs for the Site. However, Roux identified the following Business Environmental Risks (BERs) in connection with the Site:

- Presence of Fill Material: The Site was historically located in a marsh/wetland area that was historically filled in by New York City to create additional developable land. Fill material typically consists of non-native materials including bricks, concrete, glass, ceramics, etc. Fill material was confirmed to be present at the Site in the March 2015 Limited Subsurface Investigation conducted by DPV. Any future redevelopment activities should consider the fill material for appropriate disposal in accordance with local, state, and federal regulations.
- Presence of E-Designations: The Site is listed with an E-Designation (E-585) for Hazardous Materials, Noise, and Air applied by the New York City Department of City Planning (NYCDCP) as an instrument to control development of potentially contaminated properties. The hazardous materials portion of the E-Designation would require any redevelopment to be performed under the oversight of the NYC Mayor's Office of Environmental Remediation (NYCOER) and under an approved Remedial Action Work Plan.

2.2 Previous Investigations

Limited Subsurface Investigation – DPV, March 16, 2015

A Limited Phase II Environmental Site Assessment (Phase II) was performed by DPV Consultants, Inc. (DPV) at the Site on February 11, 2015. The Phase II was performed to

investigate the two recognized environmental conditions (RECs) identified in a Phase I Report (not provided to BEC for review) referenced in the text of the Phase II. The two RECs listed in the DPV Phase II are summarized below:

- Sanborn maps and city directory listings indicate that several of the adjacent and further surrounding properties were historically utilized for industrial purposes (metal foundries, machine shops, paint and varnish manufacturing and various other manufacturing) and underground gasoline tanks were noted on several of the properties. The Phase I concluded there is a potential for historic operations at adjacent/nearby sites to have impacted groundwater and/or soil gas quality beneath the Site.
- 1887 Sanborn map depicts southwestern half of Site and adjacent areas southwest to N. 14th Street as portion of Bushwick Inlet. The Phase I concluded there is a potential for contaminated and/or structurally unsuitable fill materials to be present on the Site. Presence of fill material was reportedly confirmed during a geotechnical investigation performed in 2003 (not provided to BEC for review).

The Phase II consisted of the installation of eight soil borings (SB-1 through SB-8) across the Site to collect eight soil samples and installation of two temporary groundwater sampling probes to collect two groundwater samples.

Soil sampling was performed to a depth of 15 ft below grade utilizing a Geoprobe with 5 ft rods. Based on the boring logs, fill material appears to have been present at depths ranging from 7 to possibly 10 ft below grade, underlain with a dark gray silt and clay with some sandy layers and shells indicative of shallow marine environment. No olfactory or PID evidence of contamination was encountered within soil recovered from the eight soil borings. DPV collected 8 soil samples for laboratory analysis including *SB-1(8-10')*, *SB-2(8-10')*, *SB-3(8-10')*, *SB-4(6-8')*, *SB-5(8-10')*, *SB-6(4-6')*, *SB-7(8-10')*, and *SB-8(10-12')*. Each of the 8 soil samples were submitted to Alpha Analytical for laboratory analysis of VOCs (8260), SVOCs (8270), PCBs (8082), pesticides (8081), and priority pollutant metals (6010B and 7470). No pesticides or PCBs were detected within the 8 soil samples. Several VOCs (acetone, 2-butanone, and naphthalene) were detected at concentrations below NYSDEC Part 375.6 Unrestricted Use Soil Cleanup Objectives (UUSCOs). SVOCs were detected above Commercial Soil Cleanup Objectives (Commercial

SCOs) within the *SB-5 (8-10')* soil sample including benz(a)anthracene (max. of 69 mg/kg), benzo(a)pyrene (max. of 68 mg/kg), benzo(b)fluoranthene (max. of 88 mg/kg), chrysene (max. of 66 mg/kg), dibenzo(a,h)anthracene (max. of 9.6 mg/kg), indeno(1,2,3-cd)pyrene (max. of 43 mg/kg). In addition, the metals arsenic (max. of 25 mg/kg), and mercury (max. of 7 mg/kg) were detected above Commercial SCOs.

DPV collected groundwater samples from two of the eight soil boring locations (SB-1 and SB-7) by installing a 4ft long mill slot sampler to approximately 3 ft below the water table. Groundwater sample *SB-1* was submitted to Alpha Analytical for laboratory analysis of VOCs (8260), SVOCs (8270), pesticides (8081), PCBs (8082), and priority pollutant metals (6010B and 7040). Groundwater sample *SB-7* was submitted to Alpha Analytical for laboratory analysis of VOCs (8260), SVOCs (8270), and priority pollutant metals (6010B and 7040).

The VOC naphthalene was detected in groundwater sample *SB-7 GW* at a concentration of 14 µg/L. Several other VOCs were also detected in groundwater samples *SB-1 GW* and *SB-7 GW*, but at concentrations below their respective groundwater standard. The SVOCs benz(a)anthracene, benzo(b)anthracene, chrysene, and indeno(1,2,3)pyrene were detected in both groundwater samples at concentrations exceeding their respective groundwater standards/ guidance values. The metals arsenic, beryllium, chromium, copper, lead, mercury, nickel, selenium and zinc were detected in one or both groundwater samples at concentrations exceeding their respective groundwater standards.

2.3 Site Inspection

BEC representative Jessica Bock inspected the Site on April 2, 2025. Site reconnaissance included a visual inspection of the lot, the utility connections in the sidewalk, the sidewalk areas immediately adjoining the property, and the exteriors of adjacent properties. No visible evidence of underground storage tanks (USTs), such as a fill pipe or vent pipe was observed.

2.4 Areas of Concern

The AOCs identified for this site include:

1. Historic fill layer was encountered at depths as great as 7 ft underlain with a grey/black silt and gray clay of the former Bushwick Inlet.

2. Chlorinated VOCs present in on-Site soil, groundwater and soil gas.

Phase 1 Report is presented in Appendix A.

3.0 PROJECT MANAGEMENT

3.1 Project Organization

The Qualified Environmental Professional (QEP) responsible for preparation of this RIR is Mr. Kevin Brussee of Brussee Environmental Corp.

3.2 Health and Safety

All work described in this RIR was performed in full compliance with applicable laws and regulations, including Site and OSHA worker safety requirements, and HAZWOPER requirements.

3.3 Materials Management

All material encountered during the RI was managed in accordance with applicable laws and regulations.

4.0 REMEDIAL INVESTIGATION ACTIVITIES

BEC performed the following scope of work within the boundary of the Site in April of 2025:

1. Conducted a Site inspection to identify AOCs and physical obstructions (i.e. structures, buildings, etc.);
2. Installed seven soil borings (BEC9 through BEC14, and BEC5A) across the Site and collected fourteen soil samples and one duplicate for chemical analysis from the soil borings to evaluate soil quality;
3. Installed four soil borings (SB5W, SB5S, SB5E, and SB5N) approximately 5 ft in each cardinal direction around DPV soil sample *SB-5(8-10')* and collected four soil samples for chemical analysis from the soil borings to vertically and horizontally delineate an SVOC hotspot;
4. Installed four temporary groundwater monitoring wells (MW1 through MW4) across the Site to establish groundwater flow, and collected four groundwater samples and one duplicate for chemical analysis to evaluate groundwater quality; and
5. Installed seven soil vapor implants (SV1 through SV7) across the Site and collected seven soil vapor samples for chemical analysis.

4.1 Geophysical Investigation

A geophysical survey was performed by Coastal Environmental Solutions, Inc. on April 2, 2025, utilizing the following equipment: ImpulseRadar PinPointR Ultra-Wide Band (UWB) Penetrating Radar System, Vivax-Metrotech vLoc3-Pro Receiver/Transmitter, and TW-6 Pipe and Cable Locator. The site did not contain any evidence of current USTs, formerly removed UST's (evident as a bowl-shaped depression in the GPR data indicating a boundary between settled "native" soil and recently disturbed soil), nor active utilities beyond the temporary electrical. A number of anomalies were detected only with the TW-6 metal detector but did not appear on GPR. A copy of the Geophysical Investigation Report is included in Appendix B.

4.2 Borings and Monitoring Wells

Drilling and Soil Logging

On April 2, 2025, seven soil borings (BEC9 through BEC14, and BEC5A) were installed across the Site. The location of each of the soil borings is shown on Figure 5. All seven soil borings

were performed utilizing a portable Geoprobe™ Model 7822DT equipped with a 5ft long macro-core sampler and disposable acetate liners. The location of soil borings BEC9 through BEC14 were chosen to gain representative soil quality information for the Site. Soil boring BEC5A was performed in the same approximate location as soil boring SB-5 performed by DPV in February 2015 to further investigate the SVOCs detected above Commercial SCOs within the *SB-5(8-10')* soil sample. Soil recovered from each soil boring was field-screened for the presence of VOCs with a PID and visually and olfactorily inspected for evidence of contamination. No PID values above background concentrations were recorded. A soil sample was retained for laboratory analysis from each of the seven soil borings from the interval 0 to 2 ft below sidewalk grade (bsg). A second soil sample was retained for laboratory analysis from each of the seven soil borings from either the interval 4 to 6 ft below grade (BEC10, BEC11, BEC13, and BEC14) or the interval 10 to 12 ft below grade (BEC9 and BEC12).

Soil boring details are provided in Table 1. Boring logs were prepared by a Qualified Environmental Professional and are attached in Appendix B.

Groundwater Monitoring Well Construction

BEC installed four temporary 1-inch diameter PVC monitoring wells across the Site. The four monitoring wells were constructed with 10 ft of 0.010 slotted screen set to intersect the water table and installed to a depth of 15 ft below grade. The water table was encountered at a depth of approximately 7.5 ft below grade. The approximate location of all groundwater monitoring wells installed at the Site for this Remedial Investigation are shown on Figure 5. Monitoring well information is provided in Table 1.

Survey

Soil borings, monitoring wells, and soil vapor sampling locations were measured to the nearest 0.10 ft with respect to two or more permanent site features. Soil boring data including total depth and construction materials is provided in the attached Table 1.

Water Level Measurement

Approximate groundwater level measurements were collected using a Solinst oil/water interface meter to ensure the surface of the water table was within the screened section of the monitoring

well. Groundwater was measured at approximately 7.5 ft below grade at the Site. Groundwater was determined to flow towards the northeast. No free product was observed within the monitoring wells. Water level data is included in Table 1.

4.3 Sample Collection and Chemical Analysis

Sampling performed as part of the field investigation targeted Areas of Concern and also considered other means for bias of sampling based on professional judgment, area history, discolored soil, stressed vegetation, drainage patterns, field instrument measurements, odor, or other field indicators. All media including soil, groundwater and soil vapor were sampled and evaluated in the RIR. Discrete (grab) samples were used for final delineation of the nature and extent of contamination and to determine the impact of contaminants on public health and the environment. The sampling performed and presented in this RIR provides sufficient basis for evaluation of remedial action alternatives, establishment of a qualitative human health exposure assessment and selection of a final remedy.

Soil Sampling

A total of fourteen soil samples and one duplicate soil sample was collected for chemical analysis during the RI and one set of trip blanks were included in the submission to the laboratory. An additional four SVOC hotspot delineation soil samples were collected for chemical analysis in the submission to the laboratory. Data on soil sample collection for chemical analyses, including dates of collection, analytical results, and sample depths, is reported on Tables 2B, 3B, 4B, 5B, and 6. Figure 5 shows the location of samples collected during this RI. Soil exceedances are shown on the attached Figure 6B. Laboratories and analytical methods for soil samples collected during the RI are shown below.

The fourteen soil samples, duplicate sample, and four SVOC hotspot delineation soil samples were collected in pre-cleaned, laboratory supplied glassware, stored in a cooler with ice and submitted for analysis with proper chain of custody to Phoenix Environmental Laboratories (Phoenix) of 587 East Middle Turnpike, Manchester, CT 06040, a New York State ELAP certified environmental laboratory (ELAP Certification No. 11301). The fourteen soil samples and duplicate were analyzed for the presence of volatile organic compounds (VOCs) by EPA

Method 8260, semi-volatile organic compounds (SVOCs) by EPA Method 8270, pesticides and PCBs by EPA Methods 8081/8082, and target analyte list (TAL) metals. The four SVOC hotspot delineation soil samples were analyzed for SVOCs by EPA Method 8270 only. Sample analysis for 1,4-dioxane by EPA Method 8270D (SIM) was performed by Phoenix on soil samples *BEC9 (10-12')* and *BEC13 (4-6')*. Sample analysis for PFAs by EPA Method 537 was performed by York Analytical Laboratories, Inc. (York) on soil samples *BEC9 (10-12')* and *BEC13 (4-6')*.

Groundwater Sampling

Groundwater samples were collected from the four monitoring wells installed on the Site for chemical analysis on April 3, 2025. The groundwater samples were collected from the monitoring wells utilizing a peristaltic pump and dedicated pump tubing. The monitoring wells were developed by purging at least three well volumes prior to sampling. The groundwater samples collected from the newly installed monitoring wells were collected in pre-cleaned, laboratory supplied glassware, stored in a cooler with ice and submitted to Phoenix. The groundwater samples were submitted for laboratory analysis of VOCs by EPA Method 8260, SVOCs by EPA Method 8270, pesticides/PCBs by EPA Methods 8081/8082, total and dissolved TAL metals, and 1,4-dioxane by EPA Method 8270D (SIM). In addition, groundwater samples *MW1*, *MW2*, and *MW3* were submitted to York for laboratory analysis of PFAS using EPA Method 537. Data on groundwater sample collection for chemical analyses, including dates of collection, analytical results, and sample depth is reported in Tables 7B, 8B, 9B, 10B, 11, and 12. Figure 5 shows the location of the groundwater monitoring wells. Groundwater exceedances are shown on the attached Figure 7B. A groundwater purge log was included in Appendix D.

Soil Vapor Sampling

Seven soil vapor probes were installed and seven soil vapor samples (SV1 through SV7) were collected for chemical analysis during the RI. The seven soil vapor sampling locations are shown on Figure 5. Soil vapor sample analytical data is reported in Table 13, and the soil vapor sampling logs are included in Appendix C. Methodologies used for soil vapor assessment conform to the *NYSDOH Final Guidance on Soil Vapor Intrusion, October 2006 and the revised NYSDOH Decision Matrices dated May 2017.*

The four soil vapor implants were installed on April 2, 2025. The seven soil vapor implants were installed using Geoprobe™ equipment and consisted of Geoprobe™ Model 213859, which are constructed of a 6-inch length of double woven stainless-steel wire. The soil vapor implants were installed to a depth of approximately 4 ft below grade. Each implant was attached to ¼-inch polyethylene tubing which extended approximately 18 inches beyond that needed to reach the surface. The tubing was capped with a ¼-inch plastic end to prevent the infiltration of foreign particles into the tube. Coarse sand was placed around the implant to a height of approximately 1 foot above the bottom of the probe. The remainder of the borehole was sealed with a bentonite slurry to the surface.

Sampling of the seven soil vapor implants was conducted on April 3, 2025. Prior to sampling, each sampling location was tested to ensure a proper surface seal had been obtained. In accordance with NYSDOH guidance (NYSDOH Guidance for Evaluating Soil Vapor Intrusion in the State of New York, February 2005), a tracer gas (helium) was used as a quality assurance/quality control device to verify the integrity of the sampling point seal prior to collecting the samples. Prior to testing and collecting samples, the surface immediately surrounding the polyethylene tubing of the soil vapor probe was sealed using a 1 ft by 1 ft square sheet of 2-mil HDPE plastic firmly adhered to a wetted layer of granular bentonite. The seal was then tested by enriching the air space above the seal with a tracer gas (helium) while continuously monitoring air drawn from the implant with a helium detector (Dielectric Model MGD-2002, Multi-Gas Detector) for a minimum of 15 minutes. The tracer gas test procedure was employed at all sampling locations. No surface seal leaks were observed at any of the locations.

Following verification that the surface seal was tight, one to three volumes (i.e., the volume of the sample probe and tube) of air was purged from the implant using a calibrated vacuum pump. After purging, a 6-liter Summa® canister, fitted with a 2-hour flow regulator, was attached to the surface tube of each of the three soil vapor probes. Prior to initiating sample collection, sample identification, canister number, date and start time were recorded on tags attached to each canister and in a bound field notebook. Sampling then proceeded by fully opening the flow control valve on each canister in turn. Immediately after opening the flow control valve on a

canister, the initial vacuum (inches of mercury) was recorded in the field book and on the sample tag. When the vacuum level in the canister was between 5 and 8 inches of mercury (approximately 2 hours), the flow controller valve was closed, and the final vacuum recorded in the field notebook and on the sample tag.

The sample identification, date, start time, start vacuum, end time and end vacuum were recorded on tags attached to each canister and on a sample log sheet (Appendix C). Samples were submitted to Phoenix for laboratory analysis of VOCs EPA Method TO-15.

Chemical Analysis

Chemical analytical work presented in this RIR has been performed in the following manner:

Factor	Description
Quality Assurance Officer	The chemical analytical quality assurance is directed by Phoenix Environmental Laboratories -Phyllis Shiller
Chemical Analytical Laboratory	Chemical analytical laboratory(s) used in the RI is NYS ELAP certified and was Phoenix Environmental Laboratories
Chemical Analytical Methods	Soil and Groundwater analytical methods: • TAL Metals by EPA Method 6010C (rev. 2007), • Dissolved Metals by EPA Method 6010C (rev. 2007) – gw only • VOCs by EPA Method 8260C (rev. 2006) • SVOCs by EPA Method 8270D (rev. 2007) • 1,4-dioxane by EPA Method 8270D (SIM), *BEC9 (10-12')* and *BEC13 (4-6')*, *MW1*, *MW2*, and *MW3* • Pesticides by EPA Method 8081B (rev. 2000) • PCBs by EPA Method 8082A (rev. 2000) Soil Vapor analytical methods: • VOCs by TO-15 parameters

Factor	Description
Quality Assurance Officer	The chemical analytical quality assurance is directed by York Analytical Laboratories – Sarah Widomski
Chemical Analytical Laboratory	Chemical analytical laboratory(s) used in the RI is NYS ELAP certified and was York Analytical Laboratories.
Chemical Analytical Methods	Soil analytical methods *BEC9 (10-12')* and *BEC13 (4-6')*: • Per- and Polyfluoroalkyl Substances (PFAS) compounds by EPA Method 537 Modified – Full PFAS Target Analyte List (21 compounds)

	Groundwater analytical methods – *MW1*, *MW2*, *MW3*: • Per- and Polyfluoroalkyl Substances (PFAS) compounds by EPA Method 537 Modified – Full PFAS Target Analyte List (21 compounds)

Results of Chemical Analyses

Laboratory data for soil, groundwater, and soil vapor are summarized in Tables 2 through 13. Laboratory data deliverables for all samples evaluated in this RIR are provided in digital form in Appendix E and F.

5.0 ENVIRONMENTAL EVALUATION

5.1 Geological and Hydrogeological Conditions

All geological and hydrogeological data presented in this section has been interpreted by the QEP responsible for oversight of this RIR.

Stratigraphy

The stratigraphy of the Site, from the surface down, consists of a layer of fill material that extends to depths as great as 7 ft underlain with a grey/black silt and gray clay of former Bushwick Inlet.

Hydrogeology

Water level data for is provided in Table 1. Depth to groundwater was measured at approximately 7.5 ft below grade. Groundwater was determined to be towards the northeast.

5.2 Soil Chemistry

Data collected during this Remedial Investigation is sufficient to delineate the vertical and horizontal distribution of contaminants in soil/fill at the Site. Summary tables of data for chemical analyses performed on soil samples collected during this investigation is included as Tables 2B, 3B, 4B, 5B, and 6. Figure 6B shows the location and posts the values for soil/fill that exceed the 6NYCRR Part 375-6.8 Protection of Groundwater Standards, Unrestricted Use, Restricted Residential, and Commercial Use Soil Cleanup Objectives.

Soil/fill samples were collected during the RI and the results were compared to NYDEC Part 375-6 Protection of Groundwater SCOs, NYSDEC Part 375-6 Unrestricted Use Soil Cleanup Objectives (SCOs), NYSDEC Part 375-6 Restricted Residential Soil Cleanup Objectives (RRSCOs), and Commercial Soil Cleanup Objectives (CSCOs) as presented in 6NYCRR Part 375-6.8 and CP51. Soil/fill samples showed the following:

- The VOC acetone (max. of 310 µg/kg) was detected above UUSCOs within two soil samples.
- The chlorinated VOC tetrachloroethene (PCE) was detected above UUSCOs and Protection of Groundwater SCOs within soil sample *BEC11 (0-2')* at a concentration of 2,700 µg/kg.

PCE was also detected within soil sample *BEC11 (4-6')* at a concentration of 130 µg/kg (below UUSCO).

- The chlorinated VOC, trichloroethene was detected within six of the fourteen soil samples and above UUSCOs and Protection of Groundwater SCOs within soil samples *BEC11 (0-2')* (4,300 µg/kg), *BEC13 (0-2')* (9,900 µg/kg), *BEC13 (4-6')* (14,000 µg/kg), and *BEC14 (4-6')* (1,400 µg/kg);
- SVOCs were detected above Commercial SCOs within the *SB5A (0-2')* soil sample including benz(a)anthracene (max. of 130 mg/kg), benzo(a)pyrene (max. of 150 mg/kg), benzo(b)fluoranthene (max. of 150 mg/kg), chrysene (max. of 120 mg/kg), dibenz(a,h)anthracene (max. of 15 mg/kg), and indeno(1,2,3-cd)pyrene (max. of 62 mg/kg). SVOCs were detected above Restricted Residential SCOs within eleven of the fourteen soil samples and two of the four SVOC hotspot delineation soil samples;
- No Polychlorinated biphenyls (PCBs) were detected within any of the soil samples;
- Three pesticides, including 4,4'-DDD (max. of 0.025 mg/kg), 4,4'-DDE (max. of 0.045 mg/kg), 4,4'-DDT (0.0048 mg/kg) were detected above UUSCOs within two of the fourteen samples;
- Metals were detected above Commercial SCOs within shallow soil samples *BEC11 (0-2')*, *BEC12 (0-2')*, and *BEC13 (0-2')*, and deep soil sample *BEC5A (10-12')* including arsenic (max. of 118 mg/kg), cadmium (max. of 11 mg/kg), copper (max. of 487 mg/kg), lead (max. of 2,280 mg/kg), and mercury (max. of 32.4 mg/kg). In addition, the metal barium (max. of 396 mg/kg) was detected above Restricted Residential SCOs within the *BEC13 (0-2'*) soil sample;
- No PFAS compounds were detected within the two soil samples retained for analysis with the exception of Perfluorooctanoic acid (PFOA) at 0.515 µg/kg within the BEC13 (4-6') sample; and
- 1,4-Dioxane was not detected within either of the two soil samples retained for analysis.

5.3 Groundwater Chemistry

Data collected during the RI is sufficient to delineate the distribution of contaminants in groundwater at the Site. A summary table of data for chemical analyses performed on groundwater samples is included in Tables 7B, 8B, 9B, 10B, 11, and 12. Figure 7B shows the

location and posts the values for groundwater that exceed the 6NYCRR Part 703.5 Class GA groundwater quality standards (GQS).

Groundwater sample results collected during the RI were compared to New York State 6NYCRR Part 703.5 Class GA groundwater quality standards (GQS). Groundwater samples showed the following:

- One VOC, naphthalene (at 97 µg/L in MW4 and 100 µg/L in MW4 Duplicate) was detected above GQS within one of the four groundwater samples. The VOCs 1,2,4-trimethylbenzene, 1,3,5-trimethylbenzene, acetone, benzene, carbon disulfide, m&p-xylene, MTBE, tetrachloroethene (PCE), and/or trans-1,2-dichloroethene were detected at trace concentrations below GQS within the four groundwater samples;
- Several SVOCs including benzo(a)anthracene (max. of 0.87 µg/L), benzo(a)pyrene (max. of 1.4 µg/L), benzo(b)fluoranthene (max. of 0.9 µg/L), benzo(k)fluoranthene (max. of 0.86 µg/L), chrysene (max. of 0.74 µg/L), indeno(1,2,3-cd)pyrene (max. of 1 µg/L), naphthalene (max. of 64 µg/L), and phenol (max. of 2.5 µg/L) were detected above their respective GQSs;
- No Pesticides or PCBs were detected within the groundwater samples collected for analysis;
- The dissolved metals manganese (max. of 1.88 mg/L) and sodium (max. of 98.4 mg/L) were detected at concentrations above GQSs;
- Perfluorooctanoic Acid (PFOA) (max. of 38.7 ng/L) and Perfluorooctanesulfonic Acid (PFOS) (max. of 2.21 ng/L) were detected within the three groundwater samples collected as defined in NYSDECs Sampling, Analysis, and Assessment of Per- and Polyfluoroalkyl Substances (PFAS), dated January 2021 – updated April 2023. PFOA was identified in groundwater beneath the Site at a concentration exceeding its respective Human Health Criteria; and
- 1,4-Dioxane was not detected within the groundwater samples collected for analysis.

5.4 Soil Vapor Chemistry

Data collected during this Remedial Investigation is sufficient to delineate the distribution of contaminants in soil vapor at the Site. A summary table of data for chemical analyses performed

on all the soil vapor samples collected at the Site is included in Table 13. Figure 8 shows the location and posts the values for soil vapor samples with detected concentrations.

Soil vapor results collected during the RI were compared to the compounds listed in Table 3.1 Air Guidance Values derived by the New York State Department of Health (NYSDOH) located in the NYSDOH Final Guidance for Evaluating Soil Vapor Intrusion, dated October 2006 and the revised NYSDOH Decision Matrices dated May 2017, and the revised Decision Matrices dated February 2024.

- The soil vapor results indicated low levels of BTEX VOCs and elevated concentrations of chlorinated VOCs (CVOCs).
- The total concentration of BTEX VOCs (BTEX) ranged from 0.0 µg/m^3 (SV4) to 100.84 µg/m^3 (SV6);
- No petroleum related VOCs were detected above the monitoring level range established within the NYSDOH soil vapor guidance matrices D, E and F;
- Chlorinated VOC, tetrachloroethene (PCE) was detected in all six soil vapor samples. PCE was detected above NYSDOH Soil Vapor Guidance Matrix B in soil vapor sample SV6 (1,550 µg/m^3);
- Chlorinated VOC, trichloroethene (TCE) was detected in the five of the six soil vapor samples. TCE was detected above NYSDOH Soil Vapor Guidance Matrix A in soil vapor samples SV6 (313,000 µg/m^3), SV4 (1,950 µg/m^3), and SV5 (165 µg/m^3);
- Chlorinated VOC, cis-1,2-dichloroethene was detected in the three of the six soil vapor samples. Cis-1,2-dichloroethene was detected above NYSDOH Soil Vapor Guidance Matrix A in soil vapor sample SV6 (9,870 µg/m^3);
- Chlorinated VOC, 1,1-dichloroethene was detected in the two of the six soil vapor samples. 1,1-dichloroethene was detected above NYSDOH Soil Vapor Guidance Matrix A in soil vapor sample SV6 (3,550 µg/m^3);
- Chlorinated VOC, vinyl chloride was detected in the two of the six soil vapor samples. Vinyl chloride was detected above NYSDOH Soil Vapor Guidance Matrix C in soil vapor sample SV6 (159 µg/m^3);
- The chlorinated VOCs 1,1,1-trichloroethane, carbon tetrachloride, methylene chloride, and vinyl chloride were not detected within any of the soil vapor samples.

5.5 Prior Activity

Based on an evaluation of the data and information from the RIR, disposal of significant amounts of hazardous waste is not suspected for the Site.

5.6 Impediments to Remedial Action

There are no known impediments to remedial action at this property.

TABLES

Table 1
168 Banker Street
Brooklyn, New York
Soil Boring/Well Information

	SAMPLE ID	Date	Total Depth (ft. bg.)	Total Depth (ft. bcg.)	Diameter (in)	Construction Materials	Screen Length (ft)	DTW (ft)	Survey (ft)	GW El (ft)
DPV Limited Phase II ESA (Feb 2015)	SB-1	2/11/2015	20	-	2	Geoprobe	-	-	-	-
	SB-2	2/11/2015	15	-	2	Geoprobe	-	-	-	-
	SB-3	2/11/2015	15	-	2	Geoprobe	-	-	-	-
	SB-4	2/11/2015	15	-	2	Geoprobe	-	-	-	-
	SB-5	2/11/2015	15	-	2	Geoprobe	-	-	-	-
	SB-6	2/11/2015	20	-	2	Geoprobe	-	-	-	-
	SB-7	2/11/2015	20	-	2	Geoprobe	-	-	-	-
	SB-8	2/11/2015	20	-	2	Geoprobe	-	-	-	-
	SB-1 GW	2/11/2015	20	-	2	Check Valve	-	-	-	-
	SB-7 GW	2/11/2015	20	-	2	Check Valve	-	-	-	-
BEC RI (April 2025)	BEC9	4/2/2025	15	-	2	Geoprobe	-	-	-	-
	BEC10	4/2/2025	15	-	2	Geoprobe	-	-	-	-
	BEC11	4/2/2025	15	-	2	Geoprobe	-	-	-	-
	BEC12	4/2/2025	15	-	2	Geoprobe	-	-	-	-
	BEC13	4/2/2025	15	-	2	Geoprobe	-	-	-	-
	BEC14	4/2/2025	15	-	2	Geoprobe	-	-	-	-
	BEC5A	4/2/2025	15	-	2	Geoprobe	-	-	-	-
	SB5N	4/2/2025	12	-	2	Geoprobe	-	-	-	-
	SB5S	4/2/2025	12	-	2	Geoprobe	-	-	-	-
	SB5E	4/2/2025	12	-	2	Geoprobe	-	-	-	-
	SB5W	4/2/2025	12	-	2	Geoprobe	-	-	-	-
	MW1	4/3/2025	15	-	1	PVC	10	7.71	5.98	86.31
	MW2	4/3/2025	15	-	1	PVC	10	9.85	3.82	86.33
	MW3	4/3/2025	15	-	1	PVC	10	8.84	5.06	86.10
	MW4	4/3/2025	15	-	1	PVC	10	8.83	5.15	86.02

14 WYTHE AVENUE
BROOKLYN, NEW YORK

TABLE 2A
DPV LIMITED PHASE II ESA
SUMMARY OF SOIL ANALYTICAL RESULTS FOR VOLATILE ORGANIC COMPOUNDS

Compounds	NYSDEC Commercial RUSCOs (1)	NYSDEC UUSCOs (2)	SB-1 (8-10') 2/11/2015	SB-2 (8-10') 2/11/2015	SB-3 (8-10') 2/11/2015	SB-4 (6-8') 2/11/2015	SB-5 (8-10') 2/11/2015	SB-6 (4-6') 2/11/2015	SB-7 (8-10') 2/11/2015	SB-8 (10-12') 2/11/2015
Target Compound List Volatile Organics										
Methylene chloride	500,000	50	ND	ND	ND	ND	ND	ND	ND	ND
1,1-Dichloroethane	240,000	270	ND	ND	ND	ND	ND	ND	ND	ND
Chloroform	350,000	370	ND	ND	ND	ND	ND	ND	ND	ND
Carbon tetrachloride	22,000	760	ND	ND	ND	ND	ND	ND	ND	ND
1,2-Dichloropropane	NS	NS	ND	ND	ND	ND	ND	ND	ND	ND
Dibromochloromethane	NS	NS	ND	ND	ND	ND	ND	ND	ND	ND
1,1,2-Trichloroethane	NS	NS	ND	ND	ND	ND	ND	ND	ND	ND
Tetrachloroethene	150,000	1,300	ND	ND	ND	ND	ND	ND	ND	2.3
Chlorobenzene	500,000	1,100	ND	ND	ND	ND	ND	ND	ND	ND
Trichlorofluoromethane	NS	NS	ND	ND	ND	ND	ND	ND	ND	ND
1,2-Dichloroethane	30,000	20	ND	ND	ND	ND	ND	ND	ND	ND
1,1,1-Trichloroethane	500,000	680	ND	ND	ND	ND	ND	ND	ND	ND
Bromodichloromethane	NS	NS	ND	ND	ND	ND	ND	ND	ND	ND
trans-1,3-Dichloropropene	NS	NS	ND	ND	ND	ND	ND	ND	ND	ND
cis-1,3-Dichloropropene	NS	NS	ND	ND	ND	ND	ND	ND	ND	ND
1,3-Dichloropropene (Total)	NS	NS	ND	ND	ND	ND	ND	ND	ND	ND
1,1-Dichloropropene	NS	NS	ND	ND	ND	ND	ND	ND	ND	ND
Bromoform	NS	NS	ND	ND	ND	ND	ND	ND	ND	ND
1,1,2,2-Tetrachloroethane	NS	NS	ND	ND	ND	ND	ND	ND	ND	ND
Benzene	44,000	60	ND	ND	ND	0.25 J	ND	ND	ND	ND
Toluene	500,000	700	ND	ND	ND	0.32 J	ND	ND	ND	ND
Ethylbenzene	390,000	1,000	ND	ND	ND	0.32 J	ND	ND	ND	ND
Chloromethane	NS	NS	ND	ND	ND	ND	ND	ND	ND	ND
Bromomethane	NS	NS	ND	ND	ND	ND	ND	ND	ND	ND
Vinyl chloride	13,000	20	ND	ND	3.4	ND	ND	ND	ND	ND
Chloroethane	NS	NS	ND	ND	ND	ND	ND	ND	ND	ND
1,1-Dichloroethene	500,000	330	ND	ND	ND	ND	ND	ND	ND	ND
trans-1,2-Dichloroethene	500,000	190	ND	ND	2.4	ND	ND	ND	ND	ND
Trichloroethene	200,000	470	ND	ND	1.2	ND	ND	ND	ND	ND
1,2-Dichlorobenzene	500,000	1,100	ND	ND	ND	ND	ND	ND	ND	ND
1,3-Dichlorobenzene	280,000	2,400	ND	ND	ND	ND	ND	ND	ND	ND
1,4-Dichlorobenzene	130,000	1,800	ND	ND	ND	ND	ND	ND	ND	ND
Methyl tert butyl ether	500,000	930	ND	ND	ND	ND	ND	ND	ND	ND
m/p-Xylene	500,000	260	ND	ND	ND	0.73 J	ND	ND	ND	ND
o-Xylene	500,000	260	ND	ND	ND	0.32 J	ND	ND	ND	ND
Xylenes (Total)	500,000	260	ND	ND	ND	1.1 J	ND	ND	ND	ND
cis-1,2-Dichloroethene	500,000	250	ND	ND	12	ND	ND	ND	ND	ND
1,2-Dichloroethene (Total)	500,000	250	ND	ND	14	ND	ND	ND	ND	ND
Dibromomethane	NS	NS	ND	ND	ND	ND	ND	ND	ND	ND
Styrene	NS	NS	ND	ND	ND	ND	ND	ND	ND	ND
Dichlorodifluoromethane	NS	NS	ND	ND	ND	ND	ND	ND	ND	ND
Acetone	500,000	50	ND	ND	110	44	15	14	100	7 J
Carbon disulfide	NS	NS	ND	ND	ND	ND	ND	ND	ND	ND
2-Butanone	500,000	120	5.7 J	4.4 J	17	6 J	ND	1.7 J	18	ND
Vinyl acetate	NS	NS	ND	ND	ND	ND	ND	ND	ND	ND
4-Methyl-2-pentanone	NS	NS	ND	ND	ND	ND	ND	ND	ND	ND
1,2,3-Trichlorobenzene	NS	NS	ND	ND	ND	ND	ND	ND	ND	ND
2-Hexanone	NS	NS	ND	ND	ND	ND	ND	ND	ND	ND
Bromochloromethane	NS	NS	ND	ND	ND	ND	ND	ND	ND	ND
2,2-Dichloropropane	NS	NS	ND	ND	ND	ND	ND	ND	ND	ND
1,2-Dibromoethane	NS	NS	ND	ND	ND	ND	ND	ND	ND	ND
1,3-Dichloropropane	NS	NS	ND	ND	ND	ND	ND	ND	ND	ND
1,1,1,2-Tetrachloroethane	NS	NS	ND	ND	ND	ND	ND	ND	ND	ND
Bromobenzene	NS	NS	ND	ND	ND	ND	ND	ND	ND	ND
n-Butylbenzene	NS	12,000	ND	ND	ND	ND	ND	ND	ND	ND
sec-Butylbenzene	500,000	11,000	ND	ND	ND	ND	ND	ND	ND	ND
tert-Butylbenzene	500,000	5,900	ND	ND	ND	ND	ND	ND	ND	ND
o-Chlorotoluene	NS	NS	ND	ND	ND	ND	ND	ND	ND	ND
p-Chlorotoluene	NS	NS	ND	ND	ND	ND	ND	ND	ND	ND
1,2-Dibromo-3-chloropropane	NS	NS	ND	ND	ND	ND	ND	ND	ND	ND
Hexachlorobutadiene	NS	NS	ND	ND	ND	ND	ND	ND	ND	ND
Isopropylbenzene	NS	NS	ND	ND	ND	ND	ND	ND	ND	ND
p-Isopropyltoluene	NS	NS	ND	ND	ND	ND	ND	ND	ND	ND
Naphthalene	500,000	12,000	ND	ND	34	1.3 J	26	0.48 J	0.4 J	ND
Acrylonitrile	NS	NS	0.4 J	ND	ND	ND	ND	ND	ND	ND
n-Propylbenzene	500,000	3,900	ND	ND	ND	ND	ND	ND	ND	ND
1,2,3-Trichlorobenzene	NS	NS	ND	ND	ND	ND	ND	ND	ND	ND
1,2,4-Trichlorobenzene	NS	NS	ND	ND	ND	ND	ND	ND	ND	ND
1,3,5-Trimethylbenzene	190,000	8.4	ND	ND	0.25 J	ND	ND	ND	ND	ND
1,2,4-Trimethylbenzene	190,000	3,600	ND	ND	0.38	ND	ND	ND	ND	ND
1,4-Dioxane	130,000	100	ND	ND	ND	ND	ND	ND	ND	ND
p-Diethylbenzene	NS	NS	ND	ND	0.34 J	ND	ND	ND	ND	ND
p-Diethyltoluene	NS	NS	ND	ND	0.24 J	ND	ND	ND	ND	ND
1,2,4,5-Tetramethylbenzene	NS	NS	ND	ND	ND	ND	ND	ND	ND	ND
Ethyl ether	NS	NS	ND	ND	ND	ND	ND	ND	ND	ND
trans-1,4-Dichloro-2-butene	NS	NS	ND	ND	ND	ND	ND	ND	ND	ND

Notes:
1 - NYSDEC 6 NYCRR Part 375 Table 375-6.8(b) Restricted Commercial) Use Soil Cleanup Objectives, June 2006.
2 - NYSDEC 6 NYCRR Part 375 Table 375-6.8(a) Unrestricted Use Soil Cleanup Objectives, June 2006.
All concentrations are shown in milligrams per kilogram (mg/kg).
NS - None specified
ND - Analyte not detected at or above the laboratory detections limit.
J - Estimated concentration.

Table 2B
168 Banker Street
Brooklyn, New York
BEC Remedial Investigation Soil Analytical Results
Volatile Organic Compounds

COMPOUND	NYSDEC Part 375.6 Protection of Groundwater Standards	NYSDEC Part 375.6 Unrestricted Use Soil Cleanup Objectives*	NYDEC Part 375.6 Restricted Residential Soil Cleanup Objectives*	NYDEC Part 375.6 Commercial Soil Cleanup Objectives*	BEC9		BEC10		BEC11		BEC12		BEC13		BEC14		BEC5A		Soil Dup
					(0-2')	(10-12')	(0-2')	(4-6')	(0-2')	(4-6')	(0-2')	(10-12')	(0-2')	(4-6')	(0-2')	(4-6')	(0-2')	(10-12')	BEC14(4-6')
					4/2/2025	4/2/2025	4/2/2025	4/2/2025	4/2/2025	4/2/2025	4/2/2025	4/2/2025	4/2/2025	4/2/2025	4/2/2025	4/2/2025	4/2/2025	4/2/2025	4/2/2025
					mg/Kg	mg/Kg	mg/Kg	mg/Kg	mg/Kg	mg/Kg	mg/Kg	mg/Kg	mg/Kg	mg/Kg	mg/Kg	mg/Kg	mg/Kg	mg/Kg	mg/Kg
	mg/Kg	mg/Kg	mg/Kg	mg/Kg	Result	Result	Result	Result	Result	Result	Result	Result	Result	Result	Result	Result	Result	Result	Result
1,1,1,2-Tetrachloroethane					ND	ND	ND	ND	ND	ND	ND	ND	ND	ND	ND	ND	ND	ND	ND
1,1,1-Trichloroethane	0.68	0.68	100	500	ND	ND	ND	ND	ND	ND	ND	ND	ND	ND	ND	ND	ND	ND	ND
1,1,2,2-Tetrachloroethane					ND	ND	ND	ND	ND	ND	ND	ND	ND	ND	ND	ND	ND	ND	ND
1,1,2-Trichloroethane					ND	ND	ND	ND	ND	ND	ND	ND	ND	ND	ND	ND	ND	ND	ND
1,1-Dichloroethane	0.27	0.27	26	240	ND	ND	ND	ND	ND	ND	ND	ND	ND	ND	ND	ND	ND	ND	ND
1,1-Dichloroethene	0.33	0.33	100	500	ND	ND	ND	ND	ND	ND	ND	ND	ND	ND	ND	ND	ND	ND	ND
1,1-Dichloropropene					ND	ND	ND	ND	ND	ND	ND	ND	ND	ND	ND	ND	ND	ND	ND
1,2,3-Trichlorobenzene					ND	ND	ND	ND	ND	ND	ND	ND	ND	ND	ND	ND	ND	ND	ND
1,2,3-Trichloropropane					ND	ND	ND	ND	ND	ND	ND	ND	ND	ND	ND	ND	ND	ND	ND
1,2,4-Trichlorobenzene					ND	ND	ND	ND	ND	ND	ND	ND	ND	ND	ND	ND	ND	ND	ND
1,2,4-Trimethylbenzene	3.6	3.6	52	190	ND	ND	ND	ND	ND	ND	ND	ND	ND	ND	ND	ND	ND	ND	ND
1,2-Dibromo-3-chloropropane					ND	ND	ND	ND	ND	ND	ND	ND	ND	ND	ND	ND	ND	ND	ND
1,2-Dibromoethane					ND	ND	ND	ND	ND	ND	ND	ND	ND	ND	ND	ND	ND	ND	ND
1,2-Dichlorobenzene	1.1	1.1	100	500	ND	ND	ND	ND	ND	ND	ND	ND	ND	ND	ND	ND	ND	ND	ND
1,2-Dichloroethane	0.02	0.02	3.1	30	ND	ND	ND	ND	ND	ND	ND	ND	ND	ND	ND	ND	ND	ND	ND
1,2-Dichloropropane					ND	ND	ND	ND	ND	ND	ND	ND	ND	ND	ND	ND	ND	ND	ND
1,3,5-Trimethylbenzene	8.4	8.4	52	190	ND	ND	ND	ND	ND	ND	ND	ND	ND	ND	ND	ND	ND	ND	ND
1,3-Dichlorobenzene	2.4	2.4	4.9	280	ND	ND	ND	ND	ND	ND	ND	ND	ND	ND	ND	ND	ND	ND	ND
1,3-Dichloropropane					ND	ND	ND	ND	ND	ND	ND	ND	ND	ND	ND	ND	ND	ND	ND
1,4-dioxane	0.1	0.1	13		ND	ND	ND	ND	ND	ND	ND	ND	ND	ND	ND	ND	ND	ND	ND
1,4-Dichlorobenzene	1.8	1.8	13	130	ND	ND	ND	ND	ND	ND	ND	ND	ND	ND	ND	ND	ND	ND	ND
2,2-Dichloropropane					ND	ND	ND	ND	ND	ND	ND	ND	ND	ND	ND	ND	ND	ND	ND
2-Chlorotoluene					ND	ND	ND	ND	ND	ND	ND	ND	ND	ND	ND	ND	ND	ND	ND
2-Hexanone (Methyl Butyl Ketone)					ND	ND	ND	ND	ND	ND	ND	ND	ND	ND	ND	ND	ND	ND	ND
2-Isopropyltoluene					ND	ND	ND	ND	ND	ND	ND	ND	ND	ND	ND	ND	ND	ND	ND
4-Chlorotoluene					ND	ND	ND	ND	ND	ND	ND	ND	ND	ND	ND	ND	ND	ND	ND
4-Methyl-2-Pentanone					ND	ND	ND	ND	ND	ND	ND	ND	ND	ND	ND	ND	ND	ND	ND
Acetone	0.05	0.05	100	500	ND	**0.043**	ND	**0.041**	ND	ND	ND	**0.084**	ND	ND	ND	ND	ND	**0.31**	ND
Acrolein					ND	ND	ND	ND	ND	ND	ND	ND	ND	ND	ND	ND	ND	ND	ND
Acrylonitrile					ND	ND	ND	ND	ND	ND	ND	ND	ND	ND	ND	ND	ND	ND	ND
Benzene	0.06	0.06	4.8	44	ND	ND	ND	ND	ND	ND	ND	ND	ND	ND	ND	ND	ND	ND	ND
Bromobenzene					ND	ND	ND	ND	ND	ND	ND	ND	ND	ND	ND	ND	ND	ND	ND
Bromochloromethane					ND	ND	ND	ND	ND	ND	ND	ND	ND	ND	ND	ND	ND	ND	ND
Bromodichloromethane					ND	ND	ND	ND	ND	ND	ND	ND	ND	ND	ND	ND	ND	ND	ND
Bromoform					ND	ND	ND	ND	ND	ND	ND	ND	ND	ND	ND	ND	ND	ND	ND
Bromomethane					ND	ND	ND	ND	ND	ND	ND	ND	ND	ND	ND	ND	ND	ND	ND
Carbon Disulfide					ND	ND	ND	ND	ND	ND	ND	ND	ND	ND	ND	ND	ND	**0.011**	ND
Carbon tetrachloride	0.76	0.76	2.4	22	ND	ND	ND	ND	ND	ND	ND	ND	ND	ND	ND	ND	ND	ND	ND
Chlorobenzene	1.1	1.1	100	500	ND	ND	ND	ND	ND	ND	ND	ND	ND	ND	ND	ND	ND	ND	ND
Chloroethane					ND	ND	ND	ND	ND	ND	ND	ND	ND	ND	ND	ND	ND	ND	ND
Chloroform	0.37	0.37	49	350	ND	ND	ND	ND	ND	ND	ND	ND	ND	ND	ND	ND	ND	ND	ND
Chloromethane					ND	ND	ND	ND	ND	ND	ND	ND	ND	ND	ND	ND	ND	ND	ND
cis-1,2-Dichloroethene	0.25	0.25	100	500	ND	ND	ND	ND	ND	ND	ND	ND	**0.045**	**0.037**	ND	ND	ND	ND	ND
cis-1,3-Dichloropropene					ND	ND	ND	ND	ND	ND	ND	ND	ND	ND	ND	ND	ND	ND	ND
Dibromochloromethane					ND	ND	ND	ND	ND	ND	ND	ND	ND	ND	ND	ND	ND	ND	ND
Dibromomethane					ND	ND	ND	ND	ND	ND	ND	ND	ND	ND	ND	ND	ND	ND	ND
Dichlorodifluoromethane					ND	ND	ND	ND	ND	ND	ND	ND	ND	ND	ND	ND	ND	ND	ND
Ethylbenzene	1	1	41	390	ND	ND	ND	ND	ND	ND	ND	ND	ND	ND	ND	ND	ND	ND	ND
Hexachlorobutadiene					ND	ND	ND	ND	ND	ND	ND	ND	ND	ND	ND	ND	ND	ND	ND
Isopropylbenzene					ND	ND	ND	ND	ND	ND	ND	ND	ND	ND	ND	ND	ND	ND	ND
m&p-Xylenes	1.6	0.26	100		ND	ND	ND	ND	ND	ND	ND	ND	ND	ND	ND	ND	ND	ND	ND
Methyl Ethyl Ketone (2-Butanone)	0.12	0.12	500	500	ND	ND	ND	ND	ND	ND	ND	ND	ND	ND	ND	ND	ND	**0.095**	ND
Methyl t-butyl ether (MTBE)	0.93	0.93	100	500	ND	ND	ND	ND	ND	ND	ND	ND	ND	ND	ND	ND	ND	ND	ND
Methylene chloride	0.05	0.05	100	500	ND	ND	ND	ND	ND	ND	ND	ND	ND	ND	ND	ND	ND	ND	ND
Naphthalene		12	100		ND	**0.051**	**0.052**	ND	ND	ND	ND	ND	ND	ND	**0.0043**	ND	**0.48**	**0.36**	ND
n-Butylbenzene		12	100		ND	ND	ND	ND	ND	ND	ND	ND	ND	ND	ND	ND	ND	ND	ND
n-Propylbenzene	3.9	3.9	100		ND	ND	ND	ND	ND	ND	ND	ND	ND	ND	ND	ND	ND	ND	ND
o-Xylene	1.6	0.26	100		ND	ND	ND	ND	ND	ND	ND	ND	ND	ND	ND	ND	ND	ND	ND
p-Isopropyltoluene					ND	ND	ND	ND	ND	ND	ND	**0.17**	ND	ND	ND	ND	ND	ND	ND
sec-Butylbenzene	11	11	100		ND	ND	ND	ND	ND	ND	ND	ND	ND	ND	ND	ND	ND	ND	ND
Styrene					ND	ND	ND	ND	ND	ND	ND	ND	ND	ND	ND	ND	ND	ND	ND
tert-Butyl alcohol					ND	ND	ND	ND	ND	ND	ND	ND	ND	ND	ND	ND	ND	ND	ND
tert-Butylbenzene	5.9	5.9	100		ND	ND	ND	ND	ND	ND	ND	ND	ND	ND	ND	ND	ND	ND	ND
Tetrachloroethene	1.3	1.3	19	150	ND	ND	ND	ND	**2.7**	**0.13**	ND	ND	ND	ND	ND	ND	ND	ND	ND
Tetrahydrofuran (THF)					ND	ND	ND	ND	ND	ND	ND	ND	ND	ND	ND	ND	ND	ND	ND
Toluene	0.7	0.7	100	500	ND	ND	ND	ND	ND	ND	ND	**0.61**	ND	ND	ND	ND	ND	ND	ND
Total Xylenes	1.6	0.26	100		ND	ND	ND	ND	ND	ND	ND	ND	ND	ND	ND	ND	ND	ND	ND
trans-1,2-Dichloroethene	0.19	0.19	100	500	ND	ND	ND	ND	ND	ND	ND	ND	**0.0081**	**0.0057**	ND	ND	ND	ND	ND
trans-1,3-Dichloropropene					ND	ND	ND	ND	ND	ND	ND	ND	ND	ND	ND	ND	ND	ND	ND
trabs-1,4-dichloro-2-butene					ND	ND	ND	ND	ND	ND	ND	ND	ND	ND	ND	ND	ND	ND	ND
Trichloroethene	0.47	0.47	21	200	ND	ND	ND	ND	**4.3**	**0.16**	ND	ND	**9.9**	**14**	**0.14**	**1.4**	ND	ND	**3.7**
Trichlorofluoromethane					ND	ND	ND	ND	ND	ND	ND	ND	ND	ND	ND	ND	ND	ND	ND
Trichlorotrifluoroethane					ND	ND	ND	ND	ND	ND	ND	ND	ND	ND	ND	ND	ND	ND	ND
Vinyl Chloride	0.02	0.02	0.9	13	ND	ND	ND	ND	ND	ND	ND	ND	ND	ND	ND	ND	ND	ND	ND
Total BTEX Concentration					**0.0**	**0.0**	**0.0**	**0.0**	**0.0**	**0.0**	**0.0**	**0.2**	**0.0**	**0.0**	**0.0**	**0.0**	**0.0**	**0.095**	**0.0**
Total VOCs Concentration					**0.0**	**0.094**	**0.052**	**0.041**	**7.0**	**0.290**	**0.000**	**0.864**	**9.953**	**14.043**	**0.144**	**1.400**	**0.480**	**0.776**	**3.700**

Notes:

* - 6 NYCRR Part 375-6 Remedial Program Soil Cleanup Objectives

RL - Reporting Limit

Bold/highlighted- Indicated exceedance of the NYSDEC Groundwater Protection Standards

Bold/highlighted- Indicated exceedance of the NYSDEC UUSCO Guidance Value

Bold/highlighted- Indicated exceedance of the NYSDEC RRSCO Guidance Value

Bold/highlighted- Indicated exceedance of the NYSDEC CSCO Guidance Value

14 WYTHE AVENUE
BROOKLYN, NEW YORK

TABLE 3A
DPV LIMITED PHASE II ESA
SUMMARY OF ANALYTICAL RESULTS FOR SEMI-VOLATILE ORGANIC COMPOUNDS

Compounds	NYSDEC Commercial RUSCOs (1)	NYSDEC UUSCOs (2)	SB-1 (8-10') 2/11/2015	SB-2 (8-10') 2/11/2015	SB-3 (8-10') 2/11/2015	SB-4 (6-8') 2/11/2015	SB-5 (8-10') 2/11/2015	SB-6 (4-6') 2/11/2015	SB-7 (8-10') 2/11/2015	SB-8 (10-12') 2/11/2015
NYSDEC STARS List Semi-Volatile Organics										
Acenaphthene	500,000	20,000	180 J	580	220	120 J	13,000	320	1,400	110 J
1,2,4-Trichlorobenzene	NS	NS	ND	ND	ND	ND	ND	ND	ND	ND
Hexachlorobenzene	NS	NS	ND	ND	ND	ND	ND	ND	ND	ND
Bis(2-chloroethyl)ether	NS	NS	ND	ND	ND	ND	ND	ND	ND	ND
2-Chloronaphthalene	NS	NS	ND	ND	ND	ND	ND	ND	ND	ND
1,2-Dichlorobenzene	NS	NS	ND	ND	ND	ND	ND	ND	ND	ND
1,3-Dichlorobenzene	NS	NS	ND	ND	ND	ND	ND	ND	ND	ND
1,4-Dichlorobenzene	NS	NS	ND	ND	ND	ND	ND	ND	ND	ND
3,3-Dichlorobenzidine	NS	NS	ND	ND	ND	ND	ND	ND	ND	ND
2,4-Dinitrotoluene	NS	NS	ND	ND	ND	ND	ND	ND	ND	ND
2,6-Dinitrotoluene	NS	NS	ND	ND	ND	ND	ND	ND	ND	ND
Fluoranthene	500,000	100,000	3,600	4,000	1,800	1,400	160,000	5,400	9,500	1,700
4-Chlorophenyl phenyl ether	NS	NS	ND	ND	ND	ND	ND	ND	ND	ND
4-Bromophenyl phenyl ether	NS	NS	ND	ND	ND	ND	ND	ND	ND	ND
Bis(2-chloroisopropyl)ether	NS	NS	ND	ND	ND	ND	ND	ND	ND	ND
Bis(2-chloroethoxy)methane	NS	NS	ND	ND	ND	ND	ND	ND	ND	ND
Hexachlorobutadiene	NS	NS	ND	ND	ND	ND	ND	ND	ND	ND
Hexachlorocyclopentadiene	NS	NS	ND	ND	ND	ND	ND	ND	ND	ND
Hexachloroethane	NS	NS	ND	ND	ND	ND	ND	ND	ND	ND
Isophorone	NS	NS	ND	ND	ND	ND	ND	ND	ND	ND
Naphthalene	12,000	NS	160 J	510	260	ND	3,200	120 J	740	130 J
Nitrobenzene	NS	NS	ND	ND	ND	ND	ND	ND	ND	ND
NitrosoDiPhenylAmine(NDPA)/DPA	NS	NS	ND	ND	ND	ND	ND	ND	ND	ND
n-Nitrosodi-n-propylamine	NS	NS	ND	ND	ND	ND	ND	ND	ND	ND
Bis(2-Ethylyhexyl)phthalate	NS	NS	ND	ND	ND	ND	ND	ND	ND	ND
Butyl benzyl phthalate	NS	NS	ND	ND	ND	ND	ND	ND	ND	ND
Di-n-butylphthalate	NS	NS	ND	ND	ND	ND	ND	ND	ND	ND
Di-n-octylphthalate	NS	NS	ND	ND	ND	ND	ND	ND	ND	ND
Diethyl phthalate	NS	NS	ND	ND	ND	ND	ND	ND	ND	ND
Dimethyl phthalate	NS	NS	ND	ND	ND	ND	ND	ND	ND	ND
Benzo(a)anthracene	5,600	1,000	4,000	1,700	750	790	69,000	2,600	4,000	940
Benzo(a)pyrene	1,000	1,000	7,400	1,500	660	790	68,000	2,500	4,000	850
Benzo(b)fluoranthene	5,600	1,000	7,500	1,900	860	1,200	88,000	3,300	4,500	1,100
Benzo(k)fluoranthene	56,000	800	2,700	640	280	450	27,000	1,100	1,800	350
Chrysene	56,000	1,000	3,700	1,700	770	910	66,000	2,400	3,700	830
Acenaphthylene	500,000	100,000	71 J	140 J	89 J	ND	610	98 J	86 J	ND
Anthracene	500,000	100,000	580	890	440	220	33,000	1,100	3,200	300
Benzo(ghi)perylene	500,000	100,000	5,500	850	320	540	39,000	1,600	2,300	540
Fluorene	500,000	30,000	130 J	560	250	ND	11,000	390	1,500	110 J
Phenanthrene	500,000	100,000	1,600	4,600	1,900	1,000	112,000	3,800	10,000	1,100
Dibenzo(a,h)anthracene	5,600	330	1,300	190	81 J	120 J	9,600	410	270	120 J
Indeno(1,2,3-cd)pyrene	5,600	500	5,800	870	360	560	43,000	1,800	2,500	570
Pyrene	500,000	100,000	3,600	3,600	1,500	1,200	140,000	4,700	8,400	1,500
Biphenyl	NS	NS	ND	70 J	ND	ND	690 J	ND	150 J	ND
4-Chloroaniline	NS	NS	ND	ND	ND	ND	ND	ND	ND	ND
2-Nitroaniline	NS	NS	ND	ND	ND	ND	ND	ND	ND	ND
3-Nitroaniline	NS	NS	ND	ND	ND	ND	ND	ND	ND	ND
4-Nitroaniline	NS	NS	ND	ND	ND	ND	ND	ND	ND	ND
Dibenzofuran	NS	NS	ND	380	220	ND	6,800	230	1,000	ND
2-Methylnaphthalene	NS	NS	ND	210 J	110 J	ND	1,500	77 J	420	ND
1,2,4,5-Tetrachlorobenzene	NS	NS	ND	ND	ND	ND	ND	ND	ND	ND
Acetophenone	NS	NS	ND	ND	ND	ND	ND	ND	ND	ND
2,4,6-Trichlorophenyl	NS	NS	ND	ND	ND	ND	ND	ND	ND	ND
P-Chloro-M-Cresol	500,000	330	ND	ND	ND	ND	ND	ND	ND	ND
2-Chlorophenol	NS	NS	ND	ND	ND	ND	ND	ND	ND	ND
2,4-Dichlorophenol	NS	NS	ND	ND	ND	ND	ND	ND	ND	ND
2-Nitrophenol	NS	NS	ND	ND	ND	ND	ND	ND	ND	ND
4-Nitorphenol	NS	NS	ND	ND	ND	ND	ND	ND	ND	ND
2,4-Dinitrophenol	NS	NS	ND	ND	ND	ND	ND	ND	ND	ND
4,6-Dinitrophenol	NS	NS	ND	ND	ND	ND	ND	ND	ND	ND
Pentachlorophenol	6,700	800	ND	ND	ND	ND	ND	ND	ND	ND
Phenol	500,000	330	ND	ND	ND	ND	ND	ND	ND	ND
2-Methylphenol	NS	NS	ND	ND	ND	ND	ND	ND	ND	ND
3-Methylphenol/4-Methylphenol	NS	NS	ND	160 J	ND	ND	ND	ND	99 J	140 J
2,4,5-Trichlorophenol	NS	NS	ND	ND	ND	ND	ND	ND	ND	ND
Benzoic Acid	NS	NS	ND	440	ND	ND	ND	ND	ND	ND
Benzyl Alcohol	NS	NS	ND	ND	ND	ND	ND	ND	ND	ND
Carbazole	NS	NS	350 J	ND	210	100 J	7,600	360	1,100	84 J

Notes:
1 - NYSDEC 6 NYCRR Part 375 Table 375-6.8(b) Restricted Commercial) Use Soil Cleanup Objectives, June 2006.
2 - NYSDEC 6 NYCRR Part 375 Table 375-6.8(a) Unrestricted Use Soil Cleanup Objectives, June 2006.
Highlighted text denotes concentrations exceeding the RUSCO.
Highlighted text denotes concentrations exceeding the UUSCO.
All concentrations are shown in milligrams per kilogram (mg/kg).
NS - None specified
ND - Analyte not detected at or above the laboratory detections limit.
J - Estimated concentration.

Table 3B
168 Banker Street
Brooklyn, New York
BEC Remedial Investigation Soil Analytical Results
Semi-Volatile Organic Compounds

COMPOUND	NYSDEC Part 375.6 Protection of Groundwater Standards	NYSDEC Part 375.6 Unrestricted Use Soil Cleanup Objectives*	NYDEC Part 375.6 Restricted Residential Soil Cleanup Objectives*	NYDEC Part 375.6 Commercial Soil Cleanup Objectives*	BEC9		BEC10		BEC11		BEC12		BEC13		BEC14		BEC5A		SB5W	SB5S	SB5E	SB5N	Soil Dup
					(0-2')	(10-12')	(0-2')	(4-6')	(0-2')	(4-6')	(0-2')	(10-12')	(0-2')	(4-6')	(0-2')	(4-6')	(0-2')	(10-12')	(8-10')	(8-10')	(8-10')	(8-10')	BEC14(4-6')
					4/2/2025	4/2/2025	4/2/2025	4/2/2025	4/2/2025	4/2/2025	4/2/2025	4/2/2025	4/2/2025	4/2/2025	4/2/2025	4/2/2025	4/2/2025	4/2/2025	4/2/2025	4/2/2025	4/2/2025	4/2/2025	4/2/2025
	mg/Kg	mg/Kg	mg/Kg	mg/Kg	mg/Kg	mg/Kg	mg/Kg	mg/Kg	mg/Kg	mg/Kg	mg/Kg	mg/Kg	mg/Kg	mg/Kg	mg/Kg	mg/Kg	mg/Kg	mg/Kg	mg/Kg	mg/Kg	mg/Kg	mg/Kg	mg/Kg
					Result	Result	Result	Result	Result	Result	Result	Result	Result	Result	Result	Result	Result	Result	Result	Result	Result	Result	Result
1,2,4,5-Tetrachlorobenzene					ND	ND	ND	ND	ND	ND	ND	ND	ND	ND	ND	ND	ND	ND	ND	ND	ND	ND	ND
1,2,4-Trichlorobenzene					ND	ND	ND	ND	ND	ND	ND	ND	ND	ND	ND	ND	ND	ND	ND	ND	ND	ND	ND
1,2-Dichlorobenzene	1.1	1.1	100	500	ND	ND	ND	ND	ND	ND	ND	ND	ND	ND	ND	ND	ND	ND	ND	ND	ND	ND	ND
1,2-Diphenylhydrazine					ND	ND	ND	ND	ND	ND	ND	ND	ND	ND	ND	ND	ND	ND	ND	ND	ND	ND	ND
1,3-Dichlorobenzene	2.4	2.4	49	280	ND	ND	ND	ND	ND	ND	ND	ND	ND	ND	ND	ND	ND	ND	ND	ND	ND	ND	ND
1,4-Dichlorobenzene	1.8	1.8	13	130	ND	ND	ND	ND	ND	ND	ND	ND	ND	ND	ND	ND	ND	ND	ND	ND	ND	ND	ND
2,2'-Oxybis(1-Chloropropane)					ND	ND	ND	ND	ND	ND	ND	ND	ND	ND	ND	ND	ND	ND	ND	ND	ND	ND	ND
2,4,5-Trichlorophenol					ND	ND	ND	ND	ND	ND	ND	ND	ND	ND	ND	ND	ND	ND	ND	ND	ND	ND	ND
2,4,6-Trichlorophenol					ND	ND	ND	ND	ND	ND	ND	ND	ND	ND	ND	ND	ND	ND	ND	ND	ND	ND	ND
2,4-Dichlorophenol					ND	ND	ND	ND	ND	ND	ND	ND	ND	ND	ND	ND	ND	ND	ND	ND	ND	ND	ND
2,4-Dimethylphenol					ND	ND	ND	ND	ND	ND	ND	ND	ND	ND	ND	ND	ND	ND	ND	ND	ND	ND	ND
2,4-Dinitrophenol					ND	ND	ND	ND	ND	ND	ND	ND	ND	ND	ND	ND	ND	ND	ND	ND	ND	ND	ND
2,4-Dinitrotoluene					ND	ND	ND	ND	ND	ND	ND	ND	ND	ND	ND	ND	ND	ND	ND	ND	ND	ND	ND
2,6-Dinitrotoluene					ND	ND	ND	ND	ND	ND	ND	ND	ND	ND	ND	ND	ND	ND	ND	ND	ND	ND	ND
2-Chloronaphthalene					ND	ND	ND	ND	ND	ND	ND	ND	ND	ND	ND	ND	ND	ND	ND	ND	ND	ND	ND
2-Chlorophenol					ND	ND	ND	ND	ND	ND	ND	ND	ND	ND	ND	ND	ND	ND	ND	ND	ND	ND	ND
2-Methylnaphthalene					ND	ND	ND	**2.1**	ND	ND	ND	ND	ND	ND	ND	**0.27**	ND	ND	ND	ND	ND	ND	ND
2-Methylphenol (o-cresol)	0.33	0.33	100	500	ND	ND	ND	ND	ND	ND	ND	ND	ND	ND	ND	ND	ND	ND	ND	ND	ND	ND	ND
2-Nitroaniline					ND	ND	ND	ND	ND	ND	ND	ND	ND	ND	ND	ND	ND	ND	ND	ND	ND	ND	ND
2-Nitrophenol					ND	ND	ND	ND	ND	ND	ND	ND	ND	ND	ND	ND	ND	ND	ND	ND	ND	ND	ND
3&4-Methylphenol (m&p-cresol)		0.33			ND	ND	ND	ND	ND	ND	ND	ND	ND	ND	ND	ND	ND	**2.2**	**7.3**	**5.7**	**1.9**	ND	ND
3,3'-Dichlorobenzidine					ND	ND	ND	ND	ND	ND	ND	ND	ND	ND	ND	ND	ND	ND	ND	ND	ND	ND	ND
3-Nitroaniline					ND	ND	ND	ND	ND	ND	ND	ND	ND	ND	ND	ND	ND	ND	ND	ND	ND	ND	ND
4,6-Dinitro-2-methylphenol					ND	ND	ND	ND	ND	ND	ND	ND	ND	ND	ND	ND	ND	ND	ND	ND	ND	ND	ND
4-Bromophenyl phenyl ether					ND	ND	ND	ND	ND	ND	ND	ND	ND	ND	ND	ND	ND	ND	ND	ND	ND	ND	ND
4-Chloro-3-methylphenol					ND	ND	ND	ND	ND	ND	ND	ND	ND	ND	ND	ND	ND	ND	ND	ND	ND	ND	ND
4-Chloroaniline					ND	ND	ND	ND	ND	ND	ND	ND	ND	ND	ND	ND	ND	ND	ND	ND	ND	ND	ND
4-Chlorophenyl phenyl ether					ND	ND	ND	ND	ND	ND	ND	ND	ND	ND	ND	ND	ND	ND	ND	ND	ND	ND	ND
4-Nitroaniline					ND	ND	ND	ND	ND	ND	ND	ND	ND	ND	ND	ND	ND	ND	ND	ND	ND	ND	ND
4-Nitrophenol					ND	ND	ND	ND	ND	ND	ND	ND	ND	ND	ND	ND	ND	ND	ND	ND	ND	ND	ND
Acenaphthene	98	20	100	500	ND	ND	**0.29**	**5.4**	ND	ND	ND	ND	ND	**0.76**	ND	**0.79**	**13**	ND	ND	ND	**0.36**	ND	ND
Acenaphthylene	107	100	100	500	ND	ND	ND	ND	ND	ND	ND	ND	ND	ND	ND	ND	ND	ND	ND	ND	ND	ND	ND
Acetophenone					ND	ND	ND	ND	ND	ND	ND	ND	ND	ND	ND	ND	ND	ND	ND	ND	ND	ND	ND
Aniline					ND	ND	ND	ND	ND	ND	ND	ND	ND	ND	ND	ND	ND	ND	ND	ND	ND	ND	ND
Anthracene	1000	100	100	500	ND	ND	**0.71**	**7.5**	**0.84**	ND	**0.59**	ND	**0.29**	**1.4**	**0.6**	**1.0**	**33**	**1.9**	**1.1**	**0.47**	ND	**0.43**	ND
Benz(a)anthracene	1	1	1	5.6	**1.1**	ND	**1.3**	**11**	**3.9**	ND	**1.5**	ND	**2.3**	**3.0**	**2.1**	**2.3**	**130**	**4.9**	**2.1**	**0.82**	**0.74**	**1.4**	**0.29**
Benzidine					ND	ND	ND	ND	ND	ND	ND	ND	ND	ND	ND	ND	ND	ND	ND	ND	ND	ND	ND
Benzo(a)pyrene	22	1	1	1	**1.2**	**0.88**	**1.5**	**10**	**4.5**	ND	**1.6**	ND	**2.7**	**3.0**	**1.9**	**2.1**	**150**	**5.3**	**2.1**	**0.79**	**0.8**	**1.5**	**0.3**
Benzo(b)fluoranthene	1.7	1	1	5.6	**1.4**	ND	**1.4**	**9.8**	**6.2**	ND	**1.9**	ND	**4.5**	**3.7**	**2.5**	**2.5**	**160**	**6.3**	**2.5**	**0.97**	**0.96**	**2.0**	**0.38**
Benzo(ghi)perylene	1000	100	100	500	**0.63**	ND	**0.76**	**4.4**	**3.3**	ND	**1.1**	ND	**2.3**	**1.7**	**1.2**	**1.1**	**61**	**3.4**	**1.4**	**0.4**	**0.46**	**1.2**	ND
Benzo(k)fluoranthene	1.7	0.8	3.9	56	**0.48**	ND	**0.5**	**2.4**	**2.1**	ND	**0.67**	ND	**1.4**	**1.3**	**0.82**	**0.79**	**35**	**2.2**	**0.8**	ND	**0.39**	**0.71**	ND
Benzoic acid					ND	ND	ND	ND	ND	ND	ND	ND	ND	ND	ND	ND	ND	ND	ND	ND	ND	ND	ND
Benzyl butyl phthalate					ND	ND	ND	ND	ND	ND	ND	ND	ND	ND	ND	ND	ND	ND	ND	ND	ND	ND	ND
Bis(2-chloroethoxy)methane					ND	ND	ND	ND	ND	ND	ND	ND	ND	ND	ND	ND	ND	ND	ND	ND	ND	ND	ND
Bis(2-chloroethyl)ether					ND	ND	ND	ND	ND	ND	ND	ND	ND	ND	ND	ND	ND	ND	ND	ND	ND	ND	ND
Bis(2-ethylhexyl)phthalate					ND	ND	ND	ND	ND	ND	ND	ND	ND	ND	ND	ND	ND	ND	ND	ND	ND	ND	ND
Carbazole					ND	ND	ND	**3.1**	ND	ND	ND	ND	ND	**0.55**	ND	**0.48**	**5.9**	ND	ND	ND	ND	ND	ND
Chrysene	1	1	3.9	56	**1.0**	ND	**1.2**	**9.9**	**4.0**	ND	**1.5**	ND	**2.7**	**3.0**	**1.9**	**2.1**	**120**	**5.3**	**2.2**	**0.9**	**0.71**	**1.5**	**0.29**
Dibenz(a,h)anthracene	1000	0.33	0.33	0.56	ND	ND	ND	**1.1**	**0.74**	ND	ND	ND	**0.55**	**0.42**	**0.28**	**0.32**	**15**	**0.73**	**0.33**	ND	ND	ND	ND
Dibenzofuran	210	7	59	350	ND	ND	ND	**3.4**	ND	ND	ND	ND	ND	**0.33**	ND	**0.41**	**5.2**	ND	ND	ND	ND	ND	ND
Diethyl phthalate					ND	ND	ND	ND	ND	ND	ND	ND	ND	ND	ND	ND	ND	ND	ND	ND	ND	ND	ND
Dimethylphthalate					ND	ND	ND	ND	ND	ND	ND	ND	ND	ND	ND	ND	ND	ND	ND	ND	ND	ND	ND
Di-n-butylphthalate					ND	ND	ND	ND	ND	ND	ND	ND	ND	ND	ND	ND	ND	ND	ND	ND	ND	ND	ND
Di-n-octylphthalate					ND	ND	ND	ND	ND	ND	ND	ND	ND	ND	ND	ND	ND	ND	ND	ND	ND	ND	ND
Fluoranthene	1000	100	100	500	**1.9**	**1.7**	**3.1**	**25**	**5.9**	ND	**3.0**	ND	**3.2**	**5.6**	**3.8**	**4.2**	**260**	**9.4**	**4.1**	**1.5**	**1.2**	**1.6**	**0.51**
Fluorene	386	30	100	500	ND	ND	**0.29**	**5.9**	ND	ND	ND	ND	ND	**0.62**	ND	**0.68**	**11**	ND	**0.68**	ND	ND	ND	ND
Hexachlorobenzene		0.33	1.2		ND	ND	ND	ND	ND	ND	ND	ND	ND	ND	ND	ND	ND	ND	ND	ND	ND	ND	ND
Hexachlorobutadiene					ND	ND	ND	ND	ND	ND	ND	ND	ND	ND	ND	ND	ND	ND	ND	ND	ND	ND	ND
Hexachlorocyclopentadiene					ND	ND	ND	ND	ND	ND	ND	ND	ND	ND	ND	ND	ND	ND	ND	ND	ND	ND	ND
Hexachloroethane					ND	ND	ND	ND	ND	ND	ND	ND	ND	ND	ND	ND	ND	ND	ND	ND	ND	ND	ND
Indeno(1,2,3-cd)pyrene	8.2	0.5	0.5	5.6	**0.64**	ND	**0.97**	**4.0**	**3.2**	ND	**0.92**	ND	**2.1**	**1.7**	**1.1**	**1.1**	**62**	**3.0**	**1.3**	**0.38**	**0.46**	**1.1**	ND
Isophorone					ND	ND	ND	ND	ND	ND	ND	ND	ND	ND	ND	ND	ND	ND	ND	ND	ND	ND	ND
Naphthalene	12	12	100	500	ND	ND	ND	**3.9**	ND	ND	ND	ND	ND	ND	ND	**0.48**	ND	ND	**0.88**	**0.42**	**0.43**	**0.41**	ND
Nitrobenzene					ND	ND	ND	ND	ND	ND	ND	ND	ND	ND	ND	ND	ND	ND	ND	ND	ND	ND	ND
N-Nitrosodimethylamine					ND	ND	ND	ND	ND	ND	ND	ND	ND	ND	ND	ND	ND	ND	ND	ND	ND	ND	ND
N-Nitrosodi-n-propylamine					ND	ND	ND	ND	ND	ND	ND	ND	ND	ND	ND	ND	ND	ND	ND	ND	ND	ND	ND
N-Nitrosodiphenylamine					ND	ND	ND	ND	ND	ND	ND	ND	ND	ND	ND	ND	ND	ND	ND	ND	ND	ND	ND
Pentachloronitrobenzene					ND	ND	ND	ND	ND	ND	ND	ND	ND	ND	ND	ND	ND	ND	ND	ND	ND	ND	ND
Pentachlorophenol	0.8	0.8	6.7	6.7	ND	ND	ND	ND	ND	ND	ND	ND	ND	ND	ND	ND	ND	ND	ND	ND	ND	ND	ND
Phenanthrene	1000	100	100	500	**0.95**	**2.4**	**2.5**	**29**	**2.9**	ND	**2.5**	**0.32**	**1.4**	**4.9**	**2.2**	**4.2**	**140**	**6.2**	**4.0**	**1.8**	**1.2**	**1.4**	**0.28**
Phenol	0.33	0.33	100	500	ND	ND	ND	ND	ND	ND	ND	ND	ND	ND	ND	ND	ND	ND	ND	ND	ND	ND	ND
Pyrene	1000	100	100	500	**1.8**	**1.6**	**2.8**	**24**	**5.7**	ND	**2.8**	ND	**3.0**	**5.3**	**3.4**	**3.9**	**240**	**9.3**	**4.4**	**1.5**	**1.1**	**1.8**	**0.5**
Pyridine					ND	ND	ND	ND	ND	ND	ND	ND	ND	ND	ND	ND	ND	ND	ND	ND	ND	ND	ND
Total SVOCs					**11.10**	**6.58**	**17.32**	**161.90**	**43.28**	**0.00**	**18.08**	**0.32**	**26.44**	**37.28**	**21.80**	**28.72**	**1,441.10**	**60.13**	**35.19**	**15.65**	**10.71**	**15.05**	**2.55**

Notes:

* - 6 NYCRR Part 375-6 Remedial Program Soil Cleanup Objectives

- Not Analyzed

RL - Reporting Limit

Bold/highlighted- Indicated exceedance of the NYSDEC Groundwater Protection Standards

Bold/highlighted- Indicated exceedance of the NYSDEC UUSCO Guidance Value

Bold/highlighted- Indicated exceedance of the NYSDEC RRSCO Guidance Value

Bold/highlighted- Indicated exceedance of the NYSDEC CSCO Guidance Value

14 WYTHE AVENUE
BROOKLYN, NEW YORK

TABLE 4A
DPV LIMITED PHASE II ESA
SUMMARY OF SOIL ANALYTICAL RESULTS FOR PESTICIDES AND PCBs

Compounds	NYSDEC Commercial RUSCOs (1)	NYSDEC UUSCOs (2)	SB-1 (8-10') 2/11/2015	SB-2 (8-10') 2/11/2015	SB-3 (8-10') 2/11/2015	SB-4 (6-8') 2/11/2015	SB-5 (8-10') 2/11/2015	SB-6 (4-6') 2/11/2015	SB-7 (8-10') 2/11/2015	SB-8 (10-12') 2/11/2015
Polychlorinated Biphenyls (PCBs)										
Aroclor 1016	1,000	1,000	ND	ND	ND	ND	ND	ND	ND	ND
Aroclor 1221	1,000	1,000	ND	ND	ND	ND	ND	ND	ND	ND
Aroclor 1232	1,000	1,000	ND	ND	ND	ND	ND	ND	ND	ND
Aroclor 1242	1,000	1,000	ND	ND	ND	ND	ND	ND	ND	ND
Aroclor 1248	1,000	1,000	ND	ND	ND	ND	ND	ND	ND	ND
Aroclor 1254	1,000	1,000	ND	ND	ND	ND	ND	ND	ND	ND
Aroclor 1260	1,000	1,000	ND	ND	ND	ND	ND	ND	ND	ND
Aroclor 1262	1,000	1,000	ND	ND	ND	ND	ND	ND	ND	ND
Aroclor 1268	1,000	1,000	ND	ND	ND	ND	ND	ND	ND	ND
Organophosphate Pesticides										
Delta BHC	500,000	40	ND	ND	ND	ND	ND	ND	ND	ND
Lindane	9,200	100	ND	ND	ND	ND	ND	ND	ND	ND
Alpha-BHC	3,400	20	ND	ND	ND	ND	ND	ND	ND	ND
Beta-BHC	3,000	36	ND	ND	ND	ND	ND	ND	ND	ND
Heptachlor	15,000	42	ND	ND	ND	ND	ND	ND	ND	ND
Aldrin	680	5	ND	ND	ND	ND	ND	ND	ND	ND
Heptachlor epoxide	NS	NS	ND	ND	ND	ND	ND	ND	ND	ND
Endrin	89,000	14	ND	ND	ND	ND	ND	ND	ND	ND
Endrin ketone	NS	NS	ND	ND	ND	ND	ND	ND	ND	ND
Dieldrin	1,400	5	ND	ND	ND	ND	ND	ND	ND	ND
4,4-DDE	62,000	3.3	ND	ND	ND	ND	ND	ND	ND	ND
4,4-DDD	92,000	3.3	ND	ND	ND	ND	ND	ND	ND	ND
4,4-DDT	47,000	3.3	ND	ND	ND	ND	ND	ND	ND	ND
Endosulfan I	200,000	2,400	ND	ND	ND	ND	ND	ND	ND	ND
Endosulfan II	200,000	2,400	ND	ND	ND	ND	ND	ND	ND	ND
Endosulfan sulfate	200,000	2,400	ND	ND	ND	ND	ND	ND	ND	ND
Methoxychlor	NS	NS	ND	ND	ND	ND	ND	ND	ND	ND
Toxaphene	NS	NS	ND	ND	ND	ND	ND	ND	ND	ND
cis-Chlordane	NS	NS	ND	ND	ND	ND	ND	ND	ND	ND
trans-Chlordane	NS	NS	ND	ND	ND	ND	ND	ND	ND	ND
Chlordane	24,000	94	ND	ND	ND	ND	ND	ND	ND	ND

Notes:

1 - NYSDEC 6 NYCRR Part 375 Table 375-6.8(b) Restricted (Commercial) Use Soil Cleanup Objectives, June 2006.

2 - NYSDEC 6 NYCRR Part 375 Table 375-6.8(a) Unrestricted Use Soil Cleanup Objectives, June 2006.

All concentrations are shown in milligrams per kilogram (mg/kg).

NS - None specified

ND - Analyte not detected at or above the laboratory detections limit.

J - Estimated concentration.

Table 4B
168 Banker Street
Brooklyn, New York
BEC Remedial Investigation Soil Analytical Results
Pesticides PCBs

	COMPOUND	NYSDEC Part 375.6 Protection of Groundwater Standards	NYSDEC Part 375.6 Unrestricted Use Soil Cleanup Objectives*	NYDEC Part 375.6 Restricted Residential Soil Cleanup Objectives*	NYDEC Part 375.6 Commercial Soil Cleanup Objectives*	BEC9		BEC10		BEC11		BEC12		BEC13		BEC14		BEC5A		Soil Dup
						(0-2')	(10-12')	(0-2')	(4-6')	(0-2')	(4-6')	(0-2')	(10-12')	(0-2')	(4-6')	(0-2')	(4-6')	(0-2')	(10-12')	BEC14(4-6')
						4/2/2025	4/2/2025	4/2/2025	4/2/2025	4/2/2025	4/2/2025	4/2/2025	4/2/2025	4/2/2025	4/2/2025	4/2/2025	4/2/2025	4/2/2025	4/2/2025	4/2/2025
		mg/Kg	mg/Kg	mg/Kg	mg/Kg	mg/Kg	mg/Kg	mg/Kg	mg/Kg	mg/Kg	mg/Kg	mg/Kg	mg/Kg	mg/Kg	mg/Kg	mg/Kg	mg/Kg	mg/Kg	mg/Kg	mg/Kg
						Result	Result	Result	Result	Result	Result	Result	Result	Result	Result	Result	Result	Result	Result	Result
Pesticides	4,4' -DDD	17	0.0033	13	62	ND	ND	ND	ND	ND	ND	ND	ND	ND	ND	ND	ND	**0.025**	ND	ND
	4,4' -DDE	136	0.0033	8.9	47	ND	ND	ND	ND	ND	ND	ND	ND	**0.0041**	ND	ND	ND	**0.045**	ND	ND
	4,4' -DDT	14	0.0033	7.9	92	ND	ND	ND	ND	ND	ND	ND	ND	**0.0048**	ND	ND	ND	ND	ND	ND
	a-BHC	0.02	0.02	0.48	3.4	ND	ND	ND	ND	ND	ND	ND	ND	ND	ND	ND	ND	ND	ND	ND
	a-Chlordane	2.9	0.094	4.2	24	ND	ND	ND	ND	ND	ND	ND	ND	ND	ND	ND	ND	ND	ND	ND
	Aldrin	0.19	0.005	0.097	0.68	ND	ND	ND	ND	ND	ND	ND	ND	ND	ND	ND	ND	ND	ND	ND
	b-BHC	0.09	0.036	0.36	3	ND	ND	ND	ND	ND	ND	ND	ND	ND	ND	ND	ND	ND	ND	ND
	Chlordane					ND	ND	ND	ND	ND	ND	ND	ND	ND	ND	ND	ND	ND	ND	ND
	d-BHC	0.25	0.04	100	500	ND	ND	ND	ND	ND	ND	ND	ND	ND	ND	ND	ND	ND	ND	ND
	Dieldrin	0.1	0.005	0.2	1.4	ND	ND	ND	ND	ND	ND	ND	ND	ND	ND	ND	ND	ND	ND	ND
	Endosulfan I	102	2.4	24	200	ND	ND	ND	ND	ND	ND	ND	ND	ND	ND	ND	ND	ND	ND	ND
	Endosulfan II	102	2.4	24	200	ND	ND	ND	ND	ND	ND	ND	ND	ND	ND	ND	ND	ND	ND	ND
	Endosulfan sulfate	1000	2.4	24	200	ND	ND	ND	ND	ND	ND	ND	ND	ND	ND	ND	ND	ND	ND	ND
	Endrin	0.06	0.014	11	89	ND	ND	ND	ND	ND	ND	ND	ND	ND	ND	ND	ND	ND	ND	ND
	Endrin aldehyde					ND	ND	ND	ND	ND	ND	ND	ND	ND	ND	ND	ND	ND	ND	ND
	Endrin ketone					ND	ND	ND	ND	ND	ND	ND	ND	ND	ND	ND	ND	ND	ND	ND
	g-BHC					ND	ND	ND	ND	ND	ND	ND	ND	ND	ND	ND	ND	ND	ND	ND
	g-Chlordane					ND	ND	ND	ND	ND	ND	ND	ND	ND	ND	ND	ND	ND	ND	ND
	Heptachlor	0.38	0.042	2.1	15	ND	ND	ND	ND	ND	ND	ND	ND	ND	ND	ND	ND	ND	ND	ND
	Heptachlor epoxide					ND	ND	ND	ND	ND	ND	ND	ND	ND	ND	ND	ND	ND	ND	ND
	Methoxychlor					ND	ND	ND	ND	ND	ND	ND	ND	ND	ND	ND	ND	ND	ND	ND
	Toxaphene					ND	ND	ND	ND	ND	ND	ND	ND	ND	ND	ND	ND	ND	ND	ND
PCBs	PCB-1016	32	0.1	1	1	ND	ND	ND	ND	ND	ND	ND	ND	ND	ND	ND	ND	ND	ND	ND
	PCB-1221	32	0.1	1	1	ND	ND	ND	ND	ND	ND	ND	ND	ND	ND	ND	ND	ND	ND	ND
	PCB-1232	32	0.1	1	1	ND	ND	ND	ND	ND	ND	ND	ND	ND	ND	ND	ND	ND	ND	ND
	PCB-1242	32	0.1	1	1	ND	ND	ND	ND	ND	ND	ND	ND	ND	ND	ND	ND	ND	ND	ND
	PCB-1248	32	0.1	1	1	ND	ND	ND	ND	ND	ND	ND	ND	ND	ND	ND	ND	ND	ND	ND
	PCB-1254	32	0.1	1	1	ND	ND	ND	ND	ND	ND	ND	ND	ND	ND	ND	ND	ND	ND	ND
	PCB-1260	32	0.1	1	1	ND	ND	ND	ND	ND	ND	ND	ND	ND	ND	ND	ND	ND	ND	ND
	PCB-1262	32	0.1	1	1	ND	ND	ND	ND	ND	ND	ND	ND	ND	ND	ND	ND	ND	ND	ND
	PCB-1268	32	0.1	1	1	ND	ND	ND	ND	ND	ND	ND	ND	ND	ND	ND	ND	ND	ND	ND

Notes:

* - 6 NYCRR Part 375-6 Remedial Program Soil Cleanup Objectives

- Not Analyzed

RL - Reporting Limit

Bold/highlighted- Indicated exceedance of the NYSDEC Groundwater Protection Standards

Bold/highlighted- Indicated exceedance of the NYSDEC UUSCO Guidance Value

Bold/highlighted- Indicated exceedance of the NYSDEC RRSCO Guidance Value

Bold/highlighted- Indicated exceedance of the NYSDEC CSCO Guidance Value

14 WYTHE AVENUE

BROOKLYN, NEW YORK

TABLE 5A

DPV LIMITED PHASE II ESA

SUMMARY OF SOIL ANALYTICAL RESULTS FOR PRIORITY POLLUTANT METALS

Compounds	NYSDEC Commercial RUSCOs (1)	NYSDEC UUSCOs (2)	SB-1 (8-10') 2/11/2015	SB-2 (8-10') 2/11/2015	SB-3 (8-10') 2/11/2015	SB-4 (6-8') 2/11/2015	SB-5 (8-10') 2/11/2015	SB-6 (4-6') 2/11/2015	SB-7 (8-10') 2/11/2015	SB-8 (10-12') 2/11/2015
Priority Pollutant Metals										
Antimony	NS	NS	ND	ND	0.58 J	ND	1.3 J	0.58 J	3.3	1.2 J
Arsenic	16	13	3.4	8.2	7.6	25	5.1	8.7	20	12
Beryllium	590	7.2	0.24	0.39	0.17 J	0.17 J	0.26	0.32	0.21 J	0.15 J
Cadmium	9.3	2.5	0.1 J	0.12 J	0.06 J	0.7	0.22 J	0.21 J	0.37 J	0.25 J
Chromium	1,500	30	9.4	18	9.4	18	11	15	20	12
Copper	270	50	39	190	35	38	49	40	140	58
Lead	1,000	63	59	120	88	65	89	150	340	180
Mercury	2.8	0.18	ND	0.3	0.32	0.14	0.46	0.07 J	7	0.26
Nickel	310	30	0.18	14	10	13	9.1	11	14	12
Selenium	1,500	3.9	7.8	0.76 J	1	2.9	0.15 J	0.26 J	1.4	0.88 J
Silver	1,500	2	0.3 J	ND	ND	0.15 J	ND	ND	0.26 J	ND
Thallium	NS	NS	0.1 J	ND	ND	ND	ND	ND	ND	ND
Zinc	10,000	109	91	170	53	490	190	420	430	120

Notes:

1 - NYSDEC 6 NYCRR Part 375 Table 375-6.8(b) Restricted Commercial) Use Soil Cleanup Objectives, June 2006.

2 - NYSDEC 6 NYCRR Part 375 Table 375-6.8(a) Unrestricted Use Soil Cleanup Objectives, June 2006.

Highlighted text denotes concentrations exceeding the RUSCO.

Highlighted text denotes concentrations exceeding the UUSCO.

All concentrations are shown in milligrams per kilogram (mg/kg).

NS - None specified

ND - Analyte not detected at or above the laboratory detections limit.

J - Estimated concentration.

Table 5B
168 Banker Street
Brooklyn, New York
BE Remedial Investigation Soil Analytical Results
Metals

COMPOUND	NYSDEC Part 375.6 Protection of Groundwater Standards	NYSDEC Part 375.6 Unrestricted Use Soil Cleanup Objectives	NYDEC Part 375.6 Restricted Residential Soil Cleanup Objectives*	NYDEC Part 375.6 Commercial Soil Cleanup Objectives*	BEC9		BEC10		BEC11		BEC12		BEC13		BEC14		BEC5A		Soil Dup
					(0-2')	(10-12')	(0-2')	(4-6')	(0-2')	(4-6')	(0-2')	(10-12')	(0-2')	(4-6')	(0-2')	(4-6')	(0-2')	(10-12')	BEC14(4-6')
					4/2/2025	4/2/2025	4/2/2025	4/2/2025	4/2/2025	4/2/2025	4/2/2025	4/2/2025	4/2/2025	4/2/2025	4/2/2025	4/2/2025	4/2/2025	4/2/2025	4/2/2025
					mg/Kg	mg/Kg	mg/Kg	mg/Kg	mg/Kg	mg/Kg	mg/Kg	mg/Kg	mg/Kg	mg/Kg	mg/Kg	mg/Kg	mg/Kg	mg/Kg	mg/Kg
	mg/Kg	mg/Kg	mg/Kg	mg/Kg	Result	Result	Result	Result	Result	Result	Result	Result	Result	Result	Result	Result	Result	Result	Result
Aluminum					**4,900**	**8,690**	**18,400**	**10,600**	**5,680**	**10,500**	**6,420**	**13,500**	**8,690**	**7,570**	**11,000**	**5,110**	**4,180**	**9,450**	**7,270**
Antimony					ND	ND	ND	ND	ND	ND	**5.7**	ND	**4.1**	ND	ND	ND	**3.7**	**6.3**	ND
Arsenic	16	13	16	16	**8.26**	**2.04**	**5.43**	**3.67**	**17.6**	**6.67**	**118**	**3.85**	**18.3**	**8.5**	**4.84**	**5.96**	**6.03**	**32.6**	**7.16**
Barium	820	350	400	400	**183**	**51**	**140**	**54.6**	**126**	**62.4**	**310**	**71.1**	**396**	**78.7**	**52**	**95.8**	**87.3**	**255**	**96.6**
Beryllium	47	7.2	72	590	**0.31**	**0.47**	**0.81**	**0.47**	**0.38**	**0.53**	**0.52**	**0.66**	**0.48**	**0.36**	**0.71**	**0.33**	**0.38**	**0.57**	**0.43**
Cadmium	7.5	2.5	4.3	9.3	**0.67**	ND	**0.62**	ND	**11**	ND	**1.12**	**0.46**	**1.52**	ND	**2.13**	ND	**0.74**	**1.01**	**0.45**
Calcium					**1,710**	**1,990**	**1,940**	**2,550**	**2,300**	**1,470**	**2,390**	**2,880**	**3,560**	**1,940**	**2,720**	**2,190**	**4,300**	**6,220**	**4,870**
Chromium	19	30	180	1,500	**20.3**	**20.4**	**43.7**	**19.7**	**49.4**	**21.3**	**33.3**	**36.8**	**74.1**	**19.9**	**20.1**	**17.2**	**18.7**	**39.1**	**18.8**
Cobalt					**5.92**	**7.73**	**12.3**	**7.64**	**7.58**	**10.1**	**9.02**	**8.93**	**9.97**	**5.39**	**15.5**	**7.97**	**4.96**	**13.3**	**9.46**
Copper	1,720	50	270	270	**88**	**20.2**	**49.7**	**17.3**	**100**	**20.8**	**487**	**94.3**	**151**	**59**	**133**	**67.8**	**140**	**214**	**52.9**
Iron					**15,500**	**20,800**	**31,600**	**18,200**	**39,000**	**22,400**	**20,600**	**33,300**	**37,700**	**18,300**	**19,100**	**13,500**	**15,500**	**37,400**	**15,500**
Lead	450	63	400	1,000	**232**	**29**	**49.1**	**42.1**	**285**	**56.4**	**2,280**	**20.4**	**599**	**158**	**42.3**	**127**	**231**	**459**	**186**
Magnesium					**1,230**	**2,100**	**5,350**	**2,370**	**1,590**	**2,360**	**1,360**	**2,810**	**1,900**	**2,570**	**3,390**	**1,670**	**2,230**	**2,220**	**2,290**
Manganese	2,000	1,600	2,000	10,000	**180**	**302**	**426**	**289**	**337**	**393**	**1,530**	**637**	**410**	**110**	**423**	**404**	**233**	**516**	**299**
Mercury	0.73	0.18	0.81	2.8	**1.11**	**1.98**	**0.674**	**0.186**	**0.639**	ND	**6.7**	**0.586**	**1.97**	**0.554**	**0.253**	**0.538**	**0.865**	**32.4**	**0.41**
Nickel	130	30	310	310	**15.8**	**15.8**	**26**	**15.4**	**16.4**	**16.3**	**21.3**	**19**	**36**	**15.5**	**28.8**	**14.3**	**11.2**	**28.5**	**18.4**
Potassium					**814**	**1,360**	**2,790**	**1,140**	**880**	**1,380**	**846**	**1,500**	**1,150**	**1,460**	**1,590**	**864**	**827**	**1,290**	**1,320**
Selenium	4	3.9	180	1,500	ND	ND	ND	ND	ND	ND	ND	ND	ND	ND	ND	ND	ND	ND	ND
Silver	8.3	2	180	1,500	ND	ND	ND	ND	ND	ND	ND	ND	ND	ND	ND	ND	ND	ND	ND
Sodium					**115**	**120**	**113**	**96.2**	**91.1**	**82.6**	**127**	**115**	**252**	**169**	**186**	**127**	**197**	**333**	**199**
Thallium					ND	ND	ND	ND	ND	ND	ND	ND	ND	ND	ND	ND	ND	ND	ND
Vanadium					**24.5**	**28.6**	**49.1**	**27**	**27.2**	**42.2**	**26.7**	**48.1**	**31.2**	**29.5**	**32.8**	**20.5**	**17.1**	**33.5**	**28**
Zinc	2,480	109	10,000	10,000	**473**	**37.5**	**166**	**39.8**	**2,880**	**96**	**856**	**68.5**	**555**	**80.6**	**743**	**117**	**261**	**377**	**167**

Notes:

* - 6 NYCRR Part 375-6 Remedial Program Soil Cleanup Objectives

RL - Reporting Limit

Bold/highlighted- Indicated exceedance of the NYSDEC Groundwater Protection Standards

Bold/highlighted- Indicated exceedance of the NYSDEC UUSCO Guidance Value

Bold/highlighted- Indicated exceedance of the NYSDEC RRSCO Guidance Value

Bold/highlighted- Indicated exceedance of the NYSDEC CSCO Guidance Value

Table 6
168 Banker Street
Brooklyn, New York
Remedial Investigation Soil Analytical Results
Emerging Contaminants

Compound	BEC9			BEC13		
	(10-12')			(4-6')		
	4/2/2025			4/2/2025		
	µg/Kg			µg/Kg		
	Result	DL	RL	Result	DL	RL
11CL-PF3OUdS	ND	0.527	1.28	ND	0.363	0.882
1H,1H,2H,2H-Perfluorodecanesulfonic acid (8:2 FTS)	ND	1.28	1.30	ND	0.881	0.896
1H,1H,2H,2H-Perfluorohexanesulfonic acid (4:2 FTS)	ND	1.01	1.27	ND	0.694	0.875
1H,1H,2H,2H-Perfluorooctanesulfonic acid (6:2 FTS)	ND	1.27	1.29	ND	0.875	0.886
3-Perfluoroheptyl propanoic acid (FHpPA)	ND	2.54	8.48	ND	1.75	5.83
3-Perfluoropentyl propanoic acid (FPePA)	ND	3.56	8.48	ND	2.45	5.83
3-Perfluoropropyl propanoic acid (FPrPA)	ND	1.08	1.70	ND	0.739	1.17
9CL-PF3ONS	ND	0.417	1.27	ND	0.287	0.872
ADONA	ND	0.295	1.28	ND	0.203	0.882
HFPO-DA (Gen-X)	ND	1.03	1.36	ND	0.709	0.933
N-EtFOSA	ND	0.336	0.339	ND	0.231	0.233
N-EtFOSAA	ND	0.329	0.339	ND	0.226	0.233
N-EtFOSE	ND	1.18	3.39	ND	0.813	2.33
N-MeFOSA	ND	0.305	0.339	ND	0.210	0.233
N-MeFOSAA	ND	0.251	0.339	ND	0.173	0.233
N-MeFOSE	ND	1.04	3.39	ND	0.713	2.33
Perfluoro(2-ethoxyethane)sulfonic acid (PFEESA)	ND	0.236	0.604	ND	0.162	0.415
Perfluoro-1-decanesulfonic acid (PFDS)	ND	0.324	0.327	ND	0.223	0.225
Perfluoro-1-heptanesulfonic acid (PFHpS)	ND	0.263	0.339	ND	0.181	0.233
Perfluoro-1-nonanesulfonic acid (PFNS)	ND	0.210	0.326	ND	0.145	0.224
Perfluoro-1-octanesulfonamide (FOSA)	ND	0.248	0.339	ND	0.170	0.233
Perfluoro-1-pentanesulfonate (PFPeS)	ND	0.266	0.319	ND	0.183	0.219
Perfluoro-3,6-dioxaheptanoic acid (NFDHA)	ND	0.327	0.678	ND	0.225	0.467
Perfluoro-4-oxapentanoic acid (PFMPA)	ND	0.105	0.678	ND	0.0723	0.467
Perfluoro-5-oxahexanoic acid (PFMBA)	ND	0.163	0.678	ND	0.112	0.467
Perfluorobutanesulfonic acid (PFBS)	ND	0.188	0.300	ND	0.129	0.206
Perfluorodecanoic acid (PFDA)	ND	0.324	0.339	ND	0.223	0.233
Perfluorododecanesulfonic acid (PFDoS)	ND	0.287	0.329	ND	0.197	0.226
Perfluorododecanoic acid (PFDoA)	ND	0.276	0.339	ND	0.190	0.233
Perfluoroheptanoic acid (PFHpA)	ND	0.178	0.339	ND	0.122	0.233
Perfluorohexanesulfonic acid (PFHxS)	ND	0.304	0.310	ND	0.209	0.213
Perfluorohexanoic acid (PFHxA)	ND	0.0899	0.339	ND	0.0618	0.233
Perfluoro-n-butanoic acid (PFBA)	ND	0.185	1.36	ND	0.127	0.933
Perfluorononanoic acid (PFNA)	ND	0.321	0.339	ND	0.220	0.233
Perfluorooctanesulfonic acid (PFOS)	ND	0.283	0.315	ND	0.195	0.217
Perfluorooctanoic acid (PFOA)	ND	0.292	0.339	**0.515**	0.201	0.233
Perfluoropentanoic acid (PFPeA)	ND	0.185	0.678	ND	0.127	0.467
Perfluorotetradecanoic acid (PFTA)	ND	0.175	0.339	ND	0.120	0.233
Perfluorotridecanoic acid (PFTrDA)	ND	0.212	0.339	ND	0.146	0.233
Perfluoroundecanoic acid (PFUnA)	ND	0.336	0.339	ND	0.231	0.233
Combined PFOA and PFOS	**0**			**0.515**		
Combined Total Detections	**0**			**0.515**		

Compound	BEC9		BEC13	
	(10-12')		(4-6)	
	4/2/2025		4/2/2025	
	mg/Kg		mg/Kg	
	Result	RL	Result	RL
1,4-dioxane	< 0.087	0.087	< 0.076	0.076

Notes:

DL- Detection Limit

RL - Reporting Limit

J- The value is estimated.

ND- Not Detected

The USEPA Health Advisory Level for drinking water is 70 ng/L (ppt) for combined detections of PFOA and PFOs

14 WYTHE AVENUE
BROOKLYN, NEW YORK

TABLE 7A
DPV LIMITED PHASE II ESA
SUMMARY OF GROUNDWATER ANALYTICAL RESULTS
FOR VOLATILE ORGANIC COMPOUNDS

Compounds	NYSDEC UUSCOs (2)	SB-1 GW 2/11/2015	SB-7 GW 2/11/2015
Target Compound List Volatile Organics			
Methylene chloride	5	ND	ND
1,1-Dichloroethane	5	ND	ND
Chloroform	7	ND	ND
Carbon tetrachloride	5	ND	ND
1,2-Dichloropropane	1	ND	ND
Dibromochloromethane	50*	ND	ND
1,1,2-Trichloroethane	1	ND	ND
Tetrachloroethene	5	ND	ND
Chlorobenzene	5	ND	ND
Trichlorofluoromethane	5	ND	ND
1,2-Dichloroethane	3	ND	ND
1,1,1-Trichloroethane	5	ND	ND
Bromodichloromethane	50*	ND	ND
trans-1,3-Dichloropropene	0.04	ND	ND
cis-1,3-Dichloropropene	0.04	ND	ND
1,3-Dichloropropene (Total)	0.04	ND	ND
1,1-Dichloropropene	5	ND	ND
Bromoform	50*	ND	ND
1,1,2,2-Tetrachloroethane	5	ND	ND
Benzene	1	0.28 J	0.19 J
Toluene	5	ND	ND
Ethylbenzene	5	ND	ND
Chloromethane	5	ND	ND
Bromomethane	5	ND	ND
Vinyl chloride	2	ND	ND
Chloroethane	5	ND	ND
1,1-Dichloroethene	5	ND	ND
trans-1,2-Dichloroethene	5	ND	ND
Trichloroethene	5	0.25 J	ND
1,2-Dichlorobenzene	3	ND	ND
1,3-Dichlorobenzene	3	ND	ND
1,4-Dichlorobenzene	3	ND	ND
Methyl tert butyl ether	10*	ND	ND
m/p-Xylene	5	ND	ND
o-Xylene	5	ND	ND
Xylenes (Total)	5	ND	ND
cis-1,2-Dichloroethene	5	ND	ND
1,2-Dichloroethene (Total)	5	ND	ND
Dibromomethane	5	ND	ND
Styrene	5	ND	ND
Dichlorodifluoromethane	5	ND	ND
Acetone	50*	5.7	14
Carbon disulfide	60*	ND	2.5 J
2-Butanone	50*	ND	ND
Vinyl acetate	NS	ND	ND
4-Methyl-2-pentanone	NS	ND	ND
1,2,3-Trichloropropane	0.04	ND	ND
2-Hexanone	50*	ND	ND
Bromochloromethane	5	ND	ND
2,2-Dichloropropane	5	ND	ND
1,2-Dibromoethane	0.0006	ND	ND
1,3-Dichloropropane	5	ND	ND
1,1,1,2-Tetrachloroethane	5	ND	ND
Bromobenzene	5	ND	ND
n-Butylbenzene	5	ND	ND
sec-Butylbenzene	5	ND	ND
tert-Butylbenzene	5	ND	ND
o-Chlorotoluene	5	ND	ND
p-Chlorotoluene	5	ND	ND
1,2-Dibromo-3-chloropropane	0.04	ND	ND
Hexachlorobutadiene	0.5	ND	ND
Isopropylbenzene	5	ND	ND
p-Isopropyltoluene	5	ND	ND
Naphthalene	10*	1.8 J	14
Acrylonitrile	5	ND	ND
n-Propylbenzene	5	ND	ND
1,2,3-Trichlorobenzene	5	ND	ND
1,2,4-Trichlorobenzene	5	ND	ND
1,3,5-Trimethylbenzene	5	ND	ND
1,2,4-Trimethylbenzene	5	ND	ND
1,4-Dioxane	NS	ND	ND
p-Diethylbenzene	NS	ND	ND
p-Diethyltoluene	NS	ND	ND
1,2,4,5-Tetramethylbenzene	5	ND	ND
Ethyl ether	NS	ND	ND
trans-1,4-Dichloro-2-butene	5	ND	ND

Notes:
1 - NYSDEC TOGS 1.1.1 - Ambient Water Quality and Standards and Guidance Values and Groundwater Effluent Standards, June 1998
* - Guidance Value
Highlighted text denotes concentrations exceeding the standard.
All concentrations are shown in milligrams per liter (mg/L).
ND - Analyte not detected at or above the laboratory detections limit.
J - Estimated concentration.

Table 7B
168 Banker Street
Brooklyn, New York
BEC Remedial Investigation Groundwater Analytical Results
VOCs

Compound	NYSDEC Groundwater Quality Standards	MW1		MW2		MW3		MW4		Duplicate	
		4/3/2025		4/3/2025		4/3/2025		4/3/2025		4/3/2025	
		µg/L		µg/L		µg/L		µg/L		µg/L	
	µg/L	Result	RL	Result	RL	Result	RL	Result	RL	Result	RL
1,1,1,2-Tetrachloroethane	5	< 1.0	1.0	< 1.0	1.0	< 1.0	1.0	< 1.0	1.0	< 1.0	1.0
1,1,1-Trichloroethane	5	< 5.0	5.0	< 5.0	5.0	< 5.0	5.0	< 5.0	5.0	< 5.0	5.0
1,1,2,2-Tetrachloroethane	5	< 1.0	1.0	< 1.0	1.0	< 1.0	1.0	< 1.0	1.0	< 1.0	1.0
1,1,2-Trichloroethane	1	< 1.0	1.0	< 1.0	1.0	< 1.0	1.0	< 1.0	1.0	< 1.0	1.0
1,1-Dichloroethane	5	< 5.0	5.0	< 5.0	5.0	< 5.0	5.0	< 5.0	5.0	< 5.0	5.0
1,1-Dichloroethene	5	< 1.0	1.0	< 1.0	1.0	< 1.0	1.0	< 1.0	1.0	< 1.0	1.0
1,1-Dichloropropene	5	< 1.0	1.0	< 1.0	1.0	< 1.0	1.0	< 1.0	1.0	< 1.0	1.0
1,2,3-Trichlorobenzene		< 1.0	1.0	< 1.0	1.0	< 1.0	1.0	< 1.0	1.0	< 1.0	1.0
1,2,3-Trichloropropane	0.04	< 0.25	0.25	< 0.25	0.25	< 0.25	0.25	< 0.25	0.25	< 0.25	0.25
1,2,4-Trichlorobenzene		< 1.0	1.0	< 1.0	1.0	< 1.0	1.0	< 1.0	1.0	< 1.0	1.0
1,2,4-Trimethylbenzene	5	< 1.0	1.0	< 1.0	1.0	< 1.0	1.0	**0.65**	1.0	**0.69**	1.0
1,2-Dibromo-3-chloropropane	0.04	< 0.50	0.50	< 0.50	0.50	< 0.50	0.50	< 0.50	0.50	< 0.50	0.50
1,2-Dibromoethane	0.0006	< 0.25	0.25	< 0.25	0.25	< 0.25	0.25	< 0.25	0.25	< 0.25	0.25
1,2-Dichlorobenzene		< 1.0	1.0	< 1.0	1.0	< 1.0	1.0	< 1.0	1.0	< 1.0	1.0
1,2-Dichloroethane	0.6	< 0.60	0.60	< 0.60	0.60	< 0.60	0.60	< 0.60	0.60	< 0.60	0.60
1,2-Dichloropropane	1	< 1.0	1.0	< 1.0	1.0	< 1.0	1.0	< 1.0	1.0	< 1.0	1.0
1,3,5-Trimethylbenzene	5	< 1.0	1.0	< 1.0	1.0	< 1.0	1.0	**0.26**	1.0	**0.26**	1.0
1,3-Dichlorobenzene	3	< 1.0	1.0	< 1.0	1.0	< 1.0	1.0	< 1.0	1.0	< 1.0	1.0
1,3-Dichloropropane	5	< 1.0	1.0	< 1.0	1.0	< 1.0	1.0	< 1.0	1.0	< 1.0	1.0
1,4-Dichlorobenzene		< 1.0	1.0	< 1.0	1.0	< 1.0	1.0	< 1.0	1.0	< 1.0	1.0
1,4-dioxane		< 100	100	< 100	100	< 100	100	< 100	100	< 100	100
2,2-Dichloropropane	5	< 1.0	1.0	< 1.0	1.0	< 1.0	1.0	< 1.0	1.0	< 1.0	1.0
2-Chlorotoluene	5	< 1.0	1.0	< 1.0	1.0	< 1.0	1.0	< 1.0	1.0	< 1.0	1.0
2-Hexanone	50	< 2.5	2.5	< 2.5	2.5	< 2.5	2.5	< 2.5	2.5	< 2.5	2.5
2-Isopropyltoluene	5	< 1.0	1.0	< 1.0	1.0	< 1.0	1.0	< 1.0	1.0	< 1.0	1.0
4-Chlorotoluene	5	< 1.0	1.0	< 1.0	1.0	< 1.0	1.0	< 1.0	1.0	< 1.0	1.0
4-Methyl-2-pentanone		< 2.5	2.5	< 2.5	2.5	< 2.5	2.5	< 2.5	2.5	< 2.5	2.5
Acetone	50	< 5.0	5.0	< 5.0	5.0	< 5.0	5.0	**2.7**	5.0	< 5.0	5.0
Acrolein	5	< 5.0	5.0	< 5.0	5.0	< 5.0	5.0	< 5.0	5.0	< 5.0	5.0
Acrylonitrile	5	< 5.0	5.0	< 5.0	5.0	< 5.0	5.0	< 5.0	5.0	< 5.0	5.0
Benzene	1	< 0.70	0.70	< 0.70	0.70	< 0.70	0.70	**0.29**	0.70	**0.32**	0.70
Bromobenzene	5	< 1.0	1.0	< 1.0	1.0	< 1.0	1.0	< 1.0	1.0	< 1.0	1.0
Bromochloromethane	5	< 1.0	1.0	< 1.0	1.0	< 1.0	1.0	< 1.0	1.0	< 1.0	1.0
Bromodichloromethane	50	< 1.0	1.0	< 1.0	1.0	< 1.0	1.0	< 1.0	1.0	< 1.0	1.0
Bromoform	50	< 5.0	5.0	< 5.0	5.0	< 5.0	5.0	< 5.0	5.0	< 5.0	5.0
Bromomethane	5	< 5.0	5.0	< 5.0	5.0	< 5.0	5.0	< 5.0	5.0	< 5.0	5.0
Carbon Disulfide		< 1.0	1.0	**0.66**	1.0	< 1.0	1.0	**3**	1.0	**3.1**	1.0
Carbon tetrachloride	5	< 1.0	1.0	< 1.0	1.0	< 1.0	1.0	< 1.0	1.0	< 1.0	1.0
Chlorobenzene	5	< 5.0	5.0	< 5.0	5.0	< 5.0	5.0	< 5.0	5.0	< 5.0	5.0
Chloroethane	5	< 5.0	5.0	< 5.0	5.0	< 5.0	5.0	< 5.0	5.0	< 5.0	5.0
Chloroform	7	< 5.0	5.0	< 5.0	5.0	< 5.0	5.0	< 5.0	5.0	< 5.0	5.0
Chloromethane	5	< 5.0	5.0	< 5.0	5.0	< 5.0	5.0	< 5.0	5.0	< 5.0	5.0
cis-1,2-Dichloroethene	5	< 1.0	1.0	< 1.0	1.0	< 1.0	1.0	< 1.0	1.0	< 1.0	1.0
cis-1,3-Dichloropropene	0.4	< 0.40	0.40	< 0.40	0.40	< 0.40	0.40	< 0.40	0.40	< 0.40	0.40
Dibromochloromethane	50	< 1.0	1.0	< 1.0	1.0	< 1.0	1.0	< 1.0	1.0	< 1.0	1.0
Dibromomethane	5	< 1.0	1.0	< 1.0	1.0	< 1.0	1.0	< 1.0	1.0	< 1.0	1.0
Dichlorodifluoromethane	5	< 1.0	1.0	< 1.0	1.0	< 1.0	1.0	< 1.0	1.0	< 1.0	1.0
Ethylbenzene	5	< 1.0	1.0	< 1.0	1.0	< 1.0	1.0	< 1.0	1.0	< 1.0	1.0
Hexachlorobutadiene	0.5	< 0.50	0.50	< 0.50	0.50	< 0.50	0.50	< 0.50	0.50	< 0.50	0.50
Isopropylbenzene	5	< 1.0	1.0	< 1.0	1.0	< 1.0	1.0	< 1.0	1.0	< 1.0	1.0
m&p-Xylene		< 1.0	1.0	< 1.0	1.0	< 1.0	1.0	**0.34**	1.0	**0.39**	1.0
Methyl ethyl ketone	50	< 2.5	2.5	< 2.5	2.5	< 2.5	2.5	< 2.5	2.5	< 2.5	2.5
Methyl t-butyl ether (MTBE)		**0.91**	1.0	< 1.0	1.0	**0.4**	1.0	**0.46**	1.0	**0.51**	1.0
Methylene chloride	5	< 3.0	3.0	< 3.0	3.0	< 3.0	3.0	< 3.0	3.0	< 3.0	3.0
Naphthalene	10	< 1.0	1.0	< 1.0	1.0	< 1.0	1.0	**97**	10	**100**	10
n-Butylbenzene	5	< 1.0	1.0	< 1.0	1.0	< 1.0	1.0	< 1.0	1.0	< 1.0	1.0
n-Propylbenzene	5	< 1.0	1.0	< 1.0	1.0	< 1.0	1.0	< 1.0	1.0	< 1.0	1.0
o-Xylene	5	< 1.0	1.0	< 1.0	1.0	< 1.0	1.0	< 1.0	1.0	< 1.0	1.0
p-Isopropyltoluene	5	< 1.0	1.0	< 1.0	1.0	< 1.0	1.0	< 1.0	1.0	< 1.0	1.0
sec-Butylbenzene	5	< 1.0	1.0	< 1.0	1.0	< 1.0	1.0	< 1.0	1.0	< 1.0	1.0
Styrene	5	< 1.0	1.0	< 1.0	1.0	< 1.0	1.0	< 1.0	1.0	< 1.0	1.0
Tert-butyl alcohol		< 50	50	< 50	50	< 50	50	< 50	50	< 50	50
tert-Butylbenzene	5	< 1.0	1.0	< 1.0	1.0	< 1.0	1.0	< 1.0	1.0	< 1.0	1.0
Tetrachloroethene	5	< 1.0	1.0	**0.32**	1.0	< 1.0	1.0	< 1.0	1.0	< 1.0	1.0
Tetrahydrofuran (THF)	50	< 5.0	5.0	< 5.0	5.0	< 5.0	5.0	< 5.0	5.0	< 5.0	5.0
Toluene	5	< 1.0	1.0	< 1.0	1.0	< 1.0	1.0	< 1.0	1.0	< 1.0	1.0
trans-1,2-Dichloroethene	5	< 5.0	5.0	**0.38**	5.0	< 5.0	5.0	< 5.0	5.0	< 5.0	5.0
trans-1,3-Dichloropropene	0.4	< 0.40	0.40	< 0.40	0.40	< 0.40	0.40	< 0.40	0.40	< 0.40	0.40
trans-1,4-dichloro-2-butene	5	< 2.5	2.5	< 2.5	2.5	< 2.5	2.5	< 2.5	2.5	< 2.5	2.5
Trichloroethene	5	< 1.0	1.0	< 1.0	1.0	< 1.0	1.0	< 1.0	1.0	< 1.0	1.0
Trichlorofluoromethane	5	< 1.0	1.0	< 1.0	1.0	< 1.0	1.0	< 1.0	1.0	< 1.0	1.0
Trichlorotrifluoroethane	5	< 1.0	1.0	< 1.0	1.0	< 1.0	1.0	< 1.0	1.0	< 1.0	1.0
Vinyl chloride	2	< 1.0	1.0	< 1.0	1.0	< 1.0	1.0	< 1.0	1.0	< 1.0	1.0

Notes:

RL - Reporting Limit

Bold/highlighted- Indicated exceedance of the NYSDEC Groundwater Standard

14 WYTHE AVENUE
BROOKLYN, NEW YORK

TABLE 8A
DPV LIMITED PHASE II ESA
SUMMARY OF GROUNDWATER ANALYTICAL RESULTS
FOR SEMI-VOLATILE ORGANIC COMPOUNDS

Compounds	NYSDEC UUSCOs (2)	SB-1 GW 2/11/2015		SB-7 GW 2/11/2015	
NYSDEC STARS List Semi-Volatile Organics					
Acenaphthene	20*	4		0.35	
1,2,4-Trichlorobenzene	5	ND		ND	
Hexachlorobenzene	0.04	ND		ND	
Bis(2-chloroethyl)ether	0.1	ND		ND	
2-Chloronaphthalene	10*	ND		ND	
1,2-Dichlorobenzene	3	ND		ND	
1,3-Dichlorobenzene	3	ND		ND	
1,4-Dichlorobenzene	3	ND		ND	
3,3-Dichlorobenzidine	5	ND		ND	
2,4-Dinitrotoluene	5	ND		ND	
2,6-Dinitrotoluene	5	ND		ND	
Fluoranthene	50*	3.1		0.32	
4-Chlorophenyl phenyl ether	NS	ND		ND	
4-Bromophenyl phenyl ether	NS	ND		ND	
Bis(2-chloroisopropyl)ether	5	ND		ND	
Bis(2-chloroethoxy)methane	5	ND		ND	
Hexachlorobutadiene	0.5	ND		ND	
Hexachlorocyclopentadiene	5	ND		ND	
Hexachloroethane	5	ND		ND	
Isophorone	50*	ND		ND	
Naphthalene	10*	0.62		2	
Nitrobenzene	0.4	ND		ND	
NitrosoDiPhenylAmine(NDPA)/DPA	50*	ND		ND	
n-Nitrosodi-n-propylamine	NS	ND		ND	
Bis(2-Ethylyhexyl)phthalate	5	4.8		ND	
Butyl benzyl phthalate	50*	5	J	2.5	J
Di-n-butylphthalate	50	ND		ND	
Di-n-octylphthalate	50*	ND		ND	
Diethyl phthalate	50*	0.6	J	ND	
Dimethyl phthalale	50*	ND		ND	
Benzo(a)anthracene	0.002*	0.82		0.13	J
Benzo(a)pyrene	ND	0.5		0.14	J
Benzo(b)fluoranthene	0.002*	0.71		0.17	J
Benzo(k)fluoranthene	0.002*	0.3		ND	
Chrysene	0.002*	0.86		0.11	J
Acenaphthylene	NS	0.29		ND	
Anthracene	50*	5.8		0.2	
Benzo(ghi)perylene	NS	0.41		0.1	J
Fluorene	50*	3.6		0.42	
Phenanthrene	50*	9.3		0.97	
Dibenzo(a,h)anthracene	NS	ND		ND	
Indeno(1,2,3-cd)pyrene	0.002*	0.33		0.09	J
Pyrene	50*	2.3		0.23	
Biphenyl	5	ND		ND	
4-Chloroaniline	5	ND		ND	
2-Nitroaniline	5	ND		ND	
3-Nitroaniline	5	ND		ND	
4-Nitroaniline	5	ND		ND	
Dibenzofuran	NS	ND		0.29	J
2-Methylnaphthalene	NS	0.09	J	0.46	
1,2,4,5-Tetrachlorobenzene	5	ND		ND	
Acetophenone	NS	ND		ND	
2,4,6-Trichlorophenyl	NS	ND		ND	
P-Chloro-M-Cresol	NS	ND		ND	
2-Chlorophenol	5	ND		ND	
2,4-Dichlorophenol	5	ND		ND	
2-Nitrophenol	5	ND		ND	
4-Nitorphenol	5	ND		ND	
2,4-Dinitrophenol	5	ND		ND	
4,6-Dinitrophenol	5	ND		ND	
Pentachlorophenol	5	ND		ND	
Phenol	5	ND		ND	
2-Methylphenol	5	ND		ND	
3-Methylphenol/4-Methylphenol	5	ND		ND	
2,4,5-Trichlorophenol	NS	ND		ND	
Benzoic Acid	NS	15	J	9.8	J
Benzyl Alcohol	NS	0.99	J	ND	
Carbazole	NS	ND		0.55	J

Notes:
Notes:
1 - NYSDEC TOGS 1.1.1 - Ambient Water Quality and Standards and Guidance Values and Groundwater Effluent Standards, June 1998
* - Guidance Value
Highlighted text denotes concentrations exceeding the standard.
All concentrations are shown in milligrams per liter (mg/L).
ND - Analyte not detected at or above the laboratory detections limit.
J - Estimated concentration.

Table 8B
168 Banker Street
Brooklyn, New York
BEC Remedial Investigation Groundwater Analytical Results
SVOCs

Compound	NYSDEC Groundwater Quality Standards	MW1		MW2		MW3		MW4		Duplicate	
		4/3/2025		4/3/2025		4/3/2025		4/3/2025		4/3/2025	
		µg/L		µg/L		µg/L		µg/L		µg/L	
	µg/L	Result	RL	Result	RL	Result	RL	Result	RL	Result	RL
1,2,4,5-Tetrachlorobenzene		< 3.6	3.6	< 3.5	3.5	< 3.4	3.4	< 3.3	3.3	< 3.4	3.4
1,2,4-Trichlorobenzene		< 5.2	5.2	< 5.0	5.0	< 4.9	4.9	< 4.7	4.7	< 4.8	4.8
1,2-Dichlorobenzene		< 1.0	1.0	< 1.0	1.0	< 0.98	0.98	< 0.94	0.94	< 0.96	0.96
1,2-Diphenylhydrazine		< 5.2	5.2	< 5.0	5.0	< 4.9	4.9	< 4.7	4.7	< 4.8	4.8
1,3-Dichlorobenzene	3	< 1.0	1.0	< 1.0	1.0	< 0.98	0.98	< 0.94	0.94	< 0.96	0.96
1,4-Dichlorobenzene		< 1.0	1.0	< 1.0	1.0	< 0.98	0.98	< 0.94	0.94	< 0.96	0.96
2,2'-Oxybis(1-Chloropropane)	5	< 5.0	5.0	< 5.0	5.0	< 4.9	4.9	< 4.7	4.7	< 4.8	4.8
2,4,5-Trichlorophenol	1	< 1.0	1.0	< 1.0	1.0	< 0.98	0.98	< 0.94	0.94	< 0.96	0.96
2,4,6-Trichlorophenol	1	< 1.0	1.0	< 1.0	1.0	< 0.98	0.98	< 0.94	0.94	< 0.96	0.96
2,4-Dichlorophenol	1	< 1.0	1.0	< 1.0	1.0	< 0.98	0.98	< 0.94	0.94	< 0.96	0.96
2,4-Dimethylphenol	1	< 1.0	1.0	< 1.0	1.0	< 0.98	0.98	< 0.94	0.94	< 0.96	0.96
2,4-Dinitrophenol	1	< 1.0	1.0	< 1.0	1.0	< 0.98	0.98	< 0.94	0.94	< 0.96	0.96
2,4-Dinitrotoluene	5	< 5.0	5.0	< 5.0	5.0	< 4.9	4.9	< 4.7	4.7	< 4.8	4.8
2,6-Dinitrotoluene	5	< 5.0	5.0	< 5.0	5.0	< 4.9	4.9	< 4.7	4.7	< 4.8	4.8
2-Chloronaphthalene	10	< 5.2	5.2	< 5.0	5.0	< 4.9	4.9	< 4.7	4.7	< 4.8	4.8
2-Chlorophenol	1	< 1.0	1.0	< 1.0	1.0	< 0.98	0.98	< 0.94	0.94	< 0.96	0.96
2-Methylnaphthalene		< 5.2	5.2	< 5.0	5.0	< 4.9	4.9	**2.1**	4.7	**3**	4.8
2-Methylphenol (o-cresol)	1	< 1.0	1.0	< 1.0	1.0	< 0.98	0.98	< 0.94	0.94	< 0.96	0.96
2-Nitroaniline	5	< 5.0	5.0	< 5.0	5.0	< 4.9	4.9	< 4.7	4.7	< 4.8	4.8
2-Nitrophenol	1	< 1.0	1.0	< 1.0	1.0	< 0.98	0.98	< 0.94	0.94	< 0.96	0.96
3&4-Methylphenol (m&p-cresol)		< 1.0	1.0	< 1.0	1.0	< 0.98	0.98	< 0.94	0.94	< 0.96	0.96
3,3'-Dichlorobenzidine	5	< 5.0	5.0	< 5.0	5.0	< 4.9	4.9	< 4.7	4.7	< 4.8	4.8
3-Nitroaniline	5	< 5.0	5.0	< 5.0	5.0	< 4.9	4.9	< 4.7	4.7	< 4.8	4.8
4,6-Dinitro-2-methylphenol	1	< 1.0	1.0	< 1.0	1.0	< 0.98	0.98	< 0.94	0.94	< 0.96	0.96
4-Bromophenyl phenyl ether		< 5.2	5.2	< 5.0	5.0	< 4.9	4.9	< 4.7	4.7	< 4.8	4.8
4-Chloro-3-methylphenol	1	< 1.0	1.0	< 1.0	1.0	< 0.98	0.98	< 0.94	0.94	< 0.96	0.96
4-Chloroaniline	5	< 3.6	3.6	< 3.5	3.5	< 3.4	3.4	< 3.3	3.3	< 3.4	3.4
4-Chlorophenyl phenyl ether		< 5.2	5.2	< 5.0	5.0	< 4.9	4.9	< 4.7	4.7	< 4.8	4.8
4-Nitroaniline	5	< 5.0	5.0	< 5.0	5.0	< 4.9	4.9	< 4.7	4.7	< 4.8	4.8
4-Nitrophenol	1	< 1.0	1.0	< 1.0	1.0	< 0.98	0.98	< 0.94	0.94	< 0.96	0.96
Acenaphthene	20	< 5.2	5.2	**2.9**	5.0	< 4.9	4.9	< 4.7	4.7	< 4.8	4.8
Acenaphthylene		< 0.52	0.52	< 0.50	0.50	< 0.49	0.49	**0.88**	0.47	**1.1**	0.48
Acetophenone		< 5.2	5.2	< 5.0	5.0	< 4.9	4.9	< 4.7	4.7	< 4.8	4.8
Aniline	5	< 3.6	3.6	< 3.5	3.5	< 3.4	3.4	< 3.3	3.3	< 3.4	3.4
Anthracene	50	< 5.2	5.2	< 5.0	5.0	< 4.9	4.9	< 4.7	4.7	< 4.8	4.8
Benz(a)anthracene	0.002	**0.19**	0.02	**0.87**	0.02	**0.11**	0.02	**0.03**	0.02	**0.04**	0.02
Benzidine	5	< 4.6	4.6	< 4.5	4.5	< 4.4	4.4	< 4.2	4.2	< 4.3	4.3
Benzo(a)pyrene	0.002	**0.32**	0.02	**1.4**	0.02	**0.11**	0.02	**0.03**	0.02	< 0.02	0.02
Benzo(b)fluoranthene	0.002	**0.29**	0.02	**0.9**	0.02	**0.09**	0.02	< 0.02	0.02	< 0.02	0.02
Benzo(ghi)perylene		< 0.52	0.52	**0.75**	0.50	< 0.49	0.49	< 0.47	0.47	< 0.48	0.48
Benzo(k)fluoranthene	0.002	**0.22**	0.02	**0.86**	0.02	**0.08**	0.02	< 0.02	0.02	< 0.02	0.02
Benzoic acid		< 26	26	< 25	25	< 25	25	< 24	24	< 24	24
Benzyl butyl phthalate	50	< 5.2	5.2	< 5.0	5.0	< 4.9	4.9	< 4.7	4.7	< 4.8	4.8
Bis(2-chloroethoxy)methane	5	< 5.0	5.0	< 5.0	5.0	< 4.9	4.9	< 4.7	4.7	< 4.8	4.8
Bis(2-chloroethyl)ether	1	< 1.0	1.0	< 1.0	1.0	< 0.98	0.98	< 0.94	0.94	< 0.96	0.96
Bis(2-ethylhexyl)phthalate	5	< 1.0	1.0	< 1.0	1.0	< 0.98	0.98	< 0.94	0.94	< 0.96	0.96
Carbazole		< 5.2	5.2	< 5.0	5.0	< 4.9	4.9	< 4.7	4.7	< 4.8	4.8
Chrysene	0.002	**0.2**	0.02	**0.74**	0.02	**0.11**	0.02	**0.02**	0.02	**0.03**	0.02
Dibenz(a,h)anthracene		< 0.52	0.52	< 0.50	0.50	< 0.49	0.49	< 0.47	0.47	< 0.48	0.48
Dibenzofuran		< 5.0	5.0	< 5.0	5.0	< 4.9	4.9	< 4.7	4.7	< 4.8	4.8
Diethyl phthalate	50	**4.2**	5.2	< 5.0	5.0	< 4.9	4.9	< 4.7	4.7	< 4.8	4.8
Dimethylphthalate	50	< 5.2	5.2	< 5.0	5.0	< 4.9	4.9	< 4.7	4.7	< 4.8	4.8
Di-n-butylphthalate	50	< 5.2	5.2	< 5.0	5.0	< 4.9	4.9	< 4.7	4.7	< 4.8	4.8
Di-n-octylphthalate	50	< 5.2	5.2	< 5.0	5.0	< 4.9	4.9	< 4.7	4.7	< 4.8	4.8
Fluoranthene	50	< 5.2	5.2	< 5.0	5.0	< 4.9	4.9	< 4.7	4.7	< 4.8	4.8
Fluorene	50	< 5.2	5.2	< 5.0	5.0	< 4.9	4.9	< 4.7	4.7	< 4.8	4.8
Hexachlorobenzene	0.04	< 0.04	0.04	< 0.04	0.04	< 0.04	0.04	< 0.04	0.04	< 0.04	0.04
Hexachlorobutadiene	0.5	< 0.50	0.50	< 0.50	0.50	< 0.49	0.49	< 0.47	0.47	< 0.48	0.48
Hexachlorocyclopentadiene	5	< 0.52	0.52	< 0.50	0.50	< 0.49	0.49	< 0.47	0.47	< 0.48	0.48
Hexachloroethane	5	< 1.0	1.0	< 1.0	1.0	< 0.98	0.98	< 0.94	0.94	< 0.96	0.96
Indeno(1,2,3-cd)pyrene	0.002	**0.29**	0.02	**1**	0.02	**0.08**	0.02	**0.04**	0.02	**0.03**	0.02
Isophorone	50	< 5.2	5.2	< 5.0	5.0	< 4.9	4.9	< 4.7	4.7	< 4.8	4.8
Naphthalene	10	< 5.0	5.0	< 5.0	5.0	< 4.9	4.9	**47**	4.7	**64**	4.8
Nitrobenzene	0.4	< 0.40	0.40	< 0.40	0.40	< 0.39	0.39	< 0.38	0.38	< 0.38	0.38
N-Nitrosodimethylamine		< 0.10	0.10	< 0.10	0.10	< 0.10	0.10	< 0.09	0.09	< 0.10	0.10
N-Nitrosodi-n-propylamine		< 5.2	5.2	< 5.0	5.0	< 4.9	4.9	< 4.7	4.7	< 4.8	4.8
N-Nitrosodiphenylamine	50	< 5.2	5.2	< 5.0	5.0	< 4.9	4.9	< 4.7	4.7	< 4.8	4.8
Pentachloronitrobenzene		< 2.6	2.6	< 2.5	2.5	< 2.5	2.5	< 2.4	2.4	< 2.4	2.4
Pentachlorophenol	1	< 0.52	0.52	< 0.50	0.50	< 0.49	0.49	< 0.47	0.47	< 0.48	0.48
Phenanthrene	50	< 0.52	0.52	< 0.50	0.50	< 0.49	0.49	**0.9**	0.47	**1.2**	0.48
Phenol	1	< 1.0	1.0	< 1.0	1.0	< 0.98	0.98	**1.6**	0.94	**2.5**	0.96
Pyrene	50	< 5.2	5.2	< 5.0	5.0	< 4.9	4.9	< 4.7	4.7	< 4.8	4.8
Pyridine	50	< 10	10	< 10	10	< 9.8	9.8	< 9.4	9.4	< 9.6	9.6

Notes:

RL - Reporting Limit

Bold/highlighted- Indicated exceedance of the NYSDEC Groundwater Standard

14 WYTHE AVENUE
BROOKLYN, NEW YORK

TABLE 9A
DPV LIMITED PHASE II ESA
SUMMARY OF GROUNDWATER ANALYTICAL RESULTS FOR PESTICIDES AND PCBs

Compounds	NYSDEC Groundwater Standard (1)	SB-7 GW 2/11/2015
Polychlorinated Biphenyls (PCBs)		
Aroclor 1016	0.09	ND
Aroclor 1221	0.09	ND
Aroclor 1232	0.09	ND
Aroclor 1242	0.09	ND
Aroclor 1248	0.09	ND
Aroclor 1254	0.09	ND
Aroclor 1260	0.09	ND
Aroclor 1262	0.09	ND
Aroclor 1268	0.09	ND
Organophosphate Pesticides		
Delta BHC	0.04	ND
Lindane	0.05	ND
Alpha-BHC	0.01	ND
Beta-BHC	0.04	ND
Heptachlor	0.04	ND
Aldrin	ND	ND
Heptachlor epoxide	0.03	ND
Endrin	ND	ND
Endrin ketone	5	ND
Dieldrin	0.004	ND
4,4-DDE	0.2	ND
4,4-DDD	0.3	ND
4,4-DDT	0.2	ND
Endosulfan I	NS	ND
Endosulfan II	NS	ND
Endosulfan sulfate	NS	ND
Methoxychlor	35	ND
Toxaphene	0.06	ND
cis-Chlordane	NS	ND
trans-Chlordane	NS	ND
Chlordane	0.05	ND

Notes:
1 - NYSDEC TOGS 1.1.1 - Ambient Water Quality and Standards and Guidance Values and Groundwater Effluent Standards, June 1998
All concentrations are shown in micrograms per kilogram (ug/l).
NS - None specified
ND - Analyte not detected at or above the laboratory detections limit.

Table 9B
168 Banker Street
Brooklyn, New York
BEC Remedial Investigation Groundwater Analytical Results
Pesticides/PCBs

	Compound	NYSDEC Groundwater Quality Standards	MW1		MW2		MW3		MW4		Duplicate	
			4/3/2025		4/3/2025		4/3/2025		4/3/2025		4/3/2025	
			µg/L		µg/L		µg/L		µg/L		µg/L	
		µg/L	Result	RL	Result	RL	Result	RL	Result	RL	Result	RL
Pesticides	4,4' -DDD	0.3	< 0.010	0.010	< 0.010	0.010	< 0.009	0.009	< 0.010	0.010	< 0.010	0.010
	4,4' -DDE	0.2	< 0.010	0.010	< 0.010	0.010	< 0.009	0.009	< 0.010	0.010	< 0.010	0.010
	4,4' -DDT	0.2	< 0.010	0.010	< 0.010	0.010	< 0.009	0.009	< 0.010	0.010	< 0.010	0.010
	a-BHC	0.01	< 0.005	0.005	< 0.005	0.005	< 0.005	0.005	< 0.010	0.010	< 0.010	0.010
	a-chlordane		< 0.010	0.010	< 0.010	0.010	< 0.009	0.009	< 0.049	0.049	< 0.047	0.047
	Alachlor	0.5	< 0.075	0.075	< 0.071	0.071	< 0.071	0.071	< 0.37	0.37	< 0.36	0.36
	Aldrin		< 0.002	0.002	< 0.001	0.001	< 0.001	0.001	< 0.007	0.007	< 0.007	0.007
	b-BHC	0.04	< 0.005	0.005	< 0.005	0.005	< 0.005	0.005	< 0.025	0.025	< 0.024	0.024
	Chlordane	0.05	< 0.020	0.020	< 0.019	0.019	< 0.019	0.019	< 0.099	0.099	< 0.095	0.095
	d-BHC	0.04	< 0.005	0.005	< 0.010	0.010	< 0.005	0.005	< 0.025	0.025	< 0.024	0.024
	Dieldrin	0.004	< 0.002	0.002	< 0.001	0.001	< 0.001	0.001	< 0.010	0.010	< 0.010	0.010
	Endosulfan I		< 0.010	0.010	< 0.010	0.010	< 0.009	0.009	< 0.049	0.049	< 0.047	0.047
	Endosulfan II		< 0.010	0.010	< 0.010	0.010	< 0.009	0.009	< 0.049	0.049	< 0.047	0.047
	Endosulfan Sulfate		< 0.010	0.010	< 0.010	0.010	< 0.009	0.009	< 0.049	0.049	< 0.047	0.047
	Endrin		< 0.010	0.010	< 0.010	0.010	< 0.009	0.009	< 0.025	0.025	< 0.024	0.024
	Endrin Aldehyde	5	< 0.010	0.010	< 0.010	0.010	< 0.009	0.009	< 0.049	0.049	< 0.047	0.047
	Endrin ketone	5	< 0.010	0.010	< 0.010	0.010	< 0.009	0.009	< 0.049	0.049	< 0.047	0.047
	g-BHC (Lindane)	0.05	< 0.005	0.005	< 0.005	0.005	< 0.005	0.005	< 0.025	0.025	< 0.024	0.024
	g-chlordane		< 0.010	0.010	< 0.010	0.010	< 0.009	0.009	< 0.049	0.049	< 0.047	0.047
	Heptachlor	0.04	< 0.010	0.010	< 0.010	0.010	< 0.009	0.009	< 0.025	0.025	< 0.024	0.024
	Heptachlor epoxide	0.03	< 0.010	0.010	< 0.010	0.010	< 0.009	0.009	< 0.025	0.025	< 0.024	0.024
	Methoxychlor	35	< 0.10	0.10	< 0.095	0.095	< 0.094	0.094	< 0.49	0.49	< 0.47	0.47
	Toxaphene	0.06	< 0.20	0.20	< 0.19	0.19	< 0.19	0.19	< 0.99	0.99	< 0.95	0.95
PCBs	PCB-1016	0.09	< 0.050	0.050	< 0.048	0.048	< 0.047	0.047	< 0.050	0.050	< 0.048	0.048
	PCB-1221	0.09	< 0.050	0.050	< 0.048	0.048	< 0.047	0.047	< 0.050	0.050	< 0.048	0.048
	PCB-1232	0.09	< 0.050	0.050	< 0.048	0.048	< 0.047	0.047	< 0.050	0.050	< 0.048	0.048
	PCB-1242	0.09	< 0.050	0.050	< 0.048	0.048	< 0.047	0.047	< 0.050	0.050	< 0.048	0.048
	PCB-1248	0.09	< 0.050	0.050	< 0.048	0.048	< 0.047	0.047	< 0.050	0.050	< 0.048	0.048
	PCB-1254	0.09	< 0.050	0.050	< 0.048	0.048	< 0.047	0.047	< 0.050	0.050	< 0.048	0.048
	PCB-1260	0.09	< 0.050	0.050	< 0.048	0.048	< 0.047	0.047	< 0.050	0.050	< 0.048	0.048
	PCB-1262	0.09	< 0.050	0.050	< 0.048	0.048	< 0.047	0.047	< 0.050	0.050	< 0.048	0.048
	PCB-1268	0.09	< 0.050	0.050	< 0.048	0.048	< 0.047	0.047	< 0.050	0.050	< 0.048	0.048

Notes:

RL - Reporting Limit

Bold/highlighted- Indicated exceedance of the NYSDEC Groundwater Standard

14 WYTHE AVENUE
BROOKLYN, NEW YORK

TABLE 10A
DPV LIMITED PHASE II ESA
SUMMARY OF GROUNDWATER ANALYTICAL RESULTS FOR PRIORITY POLLUTANT METALS

Compounds	NYSDEC Groundwater Standard (1)	SB-1 GW 2/11/2015	SB-7 GW 2/11/2015
Priority Pollutant Metals			
Antimony	0.003	0.00075	0.00079 J
Arsenic	0.025	0.03774	0.01349
Beryllium	0.003*	0.00986	0.00369 J
Cadmium	0.005	0.00434	0.00146 J
Chromium	0.05	1.886	0.3935
Copper	0.2	3.013	0.5359
Lead	0.025	2.374	0.9304
Mercury	0.0007	0.00311	0.0008
Nickel	0.01*	0.9743	0.2212
Selenium	0.01	0.0148 J	ND
Silver	0.05	0.00239	ND
Thallium	0.0005*	ND	0.00057 J
Zinc	2*	18.39	1.149

Notes:
1 - NYSDEC TOGS 1.1.1 - Ambient Water Quality and Standards and Guidance Values and Groundwater Effluent Standards, June 1998
* - Guidance Value
Highlighted text denotes concentrations exceeding the standard.
All concentrations are shown in milligrams per liter (mg/L).
ND - Analyte not detected at or above the laboratory detections limit.
J - Estimated concentration.

Table 10B
168 Banker Street
Brooklyn, New York
BEC Remedial Investigation Groundwater Analytical Results
TAL Metals

Compound	NYSDEC Groundwater Quality Standards	MW1		MW2		MW3		MW4		Duplicate	
		4/3/2025		4/3/2025		4/3/2025		4/3/2025		4/3/2025	
		µg/L		µg/L		µg/L		µg/L		µg/L	
	mg/L	Result	RL	Result	RL	Result	RL	Result	RL	Result	RL
Aluminum	0.1	**3.54**	0.020	**1.22**	0.020	**0.31**	0.020	**0.071**	0.020	**0.094**	0.020
Antimony	0.003	< 0.002	0.002	< 0.002	0.002	< 0.002	0.002	< 0.002	0.002	< 0.002	0.002
Arsenic	0.025	**0.008**	0.004	< 0.004	0.004	**0.005**	0.004	**0.005**	0.004	**0.005**	0.004
Barium	1	**0.157**	0.010	**0.188**	0.010	**0.163**	0.010	**0.208**	0.010	**0.22**	0.010
Beryllium	0.003	< 0.001	0.001	< 0.001	0.001	< 0.001	0.001	< 0.001	0.001	< 0.001	0.001
Cadmium	0.005	< 0.004	0.004	< 0.004	0.004	< 0.004	0.004	< 0.004	0.004	< 0.004	0.004
Calcium		**119**	0.010	**117**	0.010	**130**	0.010	**137**	0.010	**143**	0.010
Chromium	0.05	**0.007**	0.001	**0.002**	0.001	**0.004**	0.001	< 0.001	0.001	< 0.001	0.001
Cobalt		< 0.005	0.005	< 0.005	0.005	< 0.005	0.005	< 0.005	0.005	< 0.005	0.005
Copper	0.2	**0.01**	0.005	< 0.005	0.005	< 0.005	0.005	< 0.005	0.005	< 0.005	0.005
Iron	0.3	**24.1**	0.01	**15.9**	0.01	**23.3**	0.01	**25.7**	0.01	**27.3**	0.01
Lead	0.025	**0.032**	0.001	**0.003**	0.001	**0.021**	0.001	**0.002**	0.001	**0.001**	0.001
Magnesium	35	**9.03**	0.010	**14.3**	0.010	**12.2**	0.010	**20.1**	0.010	**21.2**	0.010
Manganese	0.3	**0.754**	0.005	**2.1**	0.005	**0.831**	0.005	**0.942**	0.005	**0.995**	0.005
Mercury	0.0007	< 0.0002	0.0002	< 0.0002	0.0002	< 0.0002	0.0002	< 0.0002	0.0002	< 0.0002	0.0002
Nickel	0.1	**0.006**	0.004	< 0.004	0.004	< 0.004	0.004	**0.006**	0.004	**0.006**	0.004
Potassium		**12.4**	1.0	**10.2**	1.0	**12.3**	1.0	**15.2**	1.0	**15.9**	1.0
Selenium	0.01	< 0.004	0.004	< 0.004	0.004	< 0.004	0.004	< 0.004	0.004	< 0.004	0.004
Silver	0.05	< 0.005	0.005	< 0.005	0.005	< 0.005	0.005	< 0.005	0.005	< 0.005	0.005
Sodium	20	**56.6**	1.0	**12.4**	0.10	**93.4**	1.0	**80.9**	1.0	**83.1**	1.0
Thallium	0.0005	< 0.0005	0.0005	< 0.0005	0.0005	< 0.0005	0.0005	< 0.0005	0.0005	< 0.0005	0.0005
Vanadium		**0.01**	0.010	< 0.010	0.010	< 0.010	0.010	< 0.010	0.010	< 0.010	0.010
Zinc	5	**0.028**	0.010	**0.042**	0.010	**0.017**	0.010	< 0.010	0.010	< 0.010	0.010

Notes:

RL - Reporting Limit

Bold/highlighted- Indicated exceedance of the NYSDEC Groundwater Standard

Table 11
168 Banker Street
Brooklyn, New York
Remedial Investigation Groundwater Analytical Results
Dissolved Metals

Compound	NYSDEC Groundwater Quality Standards	MW1		MW2		MW3		MW4		Duplicate	
		4/3/2025		4/3/2025		4/3/2025		4/3/2025		4/3/2025	
		µg/L		µg/L		µg/L		µg/L		µg/L	
	mg/L	Result	RL	Result	RL	Result	RL	Result	RL	Result	RL
Aluminum	0.1	**0.028**	0.011	**0.021**	0.011	**0.027**	0.011	**0.034**	0.011	**0.027**	0.011
Antimony	0.003	< 0.0009	0.0009	< 0.0009	0.0009	< 0.0009	0.0009	< 0.0009	0.0009	< 0.0009	0.0009
Arsenic	0.025	< 0.003	0.003	< 0.003	0.003	< 0.003	0.003	< 0.003	0.003	< 0.003	0.003
Barium	1	**0.065**	0.011	**0.121**	0.011	**0.072**	0.011	**0.102**	0.011	**0.104**	0.011
Beryllium	0.003	< 0.001	0.001	< 0.001	0.001	< 0.001	0.001	< 0.001	0.001	< 0.001	0.001
Cadmium	0.005	< 0.004	0.004	< 0.004	0.004	< 0.004	0.004	< 0.004	0.004	< 0.004	0.004
Calcium		**105**	0.01	**109**	0.01	**124**	0.01	**131**	0.01	**130**	0.01
Chromium	0.05	< 0.001	0.001	< 0.001	0.001	< 0.001	0.001	< 0.001	0.001	< 0.001	0.001
Cobalt		< 0.005	0.005	< 0.005	0.005	< 0.005	0.005	< 0.005	0.005	< 0.005	0.005
Copper	0.2	< 0.005	0.005	< 0.005	0.005	< 0.005	0.005	< 0.005	0.005	< 0.005	0.005
Iron	0.3	**0.01**	0.01	< 0.01	0.01	**0.01**	0.01	**0.03**	0.01	**0.03**	0.01
Lead	0.025	< 0.002	0.002	< 0.002	0.002	< 0.002	0.002	< 0.002	0.002	< 0.002	0.002
Magnesium	35	**7.31**	0.01	**13**	0.01	**11.6**	0.01	**19.3**	0.01	**19.2**	0.01
Manganese	0.3	**0.588**	0.005	**1.88**	0.005	**0.736**	0.005	**0.843**	0.005	**0.845**	0.005
Mercury	0.0007	< 0.0002	0.0002	< 0.0002	0.0002	< 0.0002	0.0002	< 0.0002	0.0002	< 0.0002	0.0002
Nickel	0.1	< 0.004	0.004	< 0.004	0.004	< 0.004	0.004	**0.005**	0.004	**0.005**	0.004
Potassium		**13.1**	1.1	**10.6**	1.1	**13**	1.1	**15.4**	1.1	**16.6**	1.1
Selenium	0.01	< 0.003	0.003	< 0.003	0.003	< 0.003	0.003	< 0.003	0.003	< 0.003	0.003
Silver	0.05	< 0.005	0.005	< 0.005	0.005	< 0.005	0.005	< 0.005	0.005	< 0.005	0.005
Sodium	20	**61.3**	1.1	**11.6**	0.11	**98.4**	1.1	**82.7**	1.1	**88**	1.1
Thallium	0.0005	< 0.0005	0.0005	< 0.0005	0.0005	< 0.0005	0.0005	< 0.0005	0.0005	< 0.0005	0.0005
Vanadium		< 0.011	0.011	< 0.011	0.011	< 0.011	0.011	< 0.011	0.011	< 0.011	0.011
Zinc	5	< 0.011	0.011	< 0.011	0.011	< 0.011	0.011	< 0.011	0.011	< 0.011	0.011

Notes:

RL - Reporting Limit

Bold/highlighted- Indicated exceedance of the NYSDEC Groundwater Standard

Table 12
168 Banker Street
Brooklyn, New York
Groundwater Analytical Results
Emerging Contaminants

Compound	MW1			MW2			MW3		
	4/3/2025			4/3/2025			4/3/2025		
	ng/L			ng/L			ng/L		
	Result	RL	DL	Result	RL	DL	Result	RL	DL
11CL-PF3OUdS	ND	1.42	7.79	ND	1.52	8.30	ND	1.33	7.27
1H,1H,2H,2H-Perfluorodecanesulfonic acid (8:2 FTS)	ND	2.11	7.91	ND	2.25	8.43	ND	1.97	7.39
1H,1H,2H,2H-Perfluorohexanesulfonic acid (4:2 FTS)	ND	1.84	7.72	ND	1.97	8.23	ND	1.72	7.22
1H,1H,2H,2H-Perfluorooctanesulfonic acid (6:2 FTS)	ND	7.72	7.83	ND	8.23	8.34	ND	7.22	7.31
3-Perfluoroheptyl propanoic acid (FHpPA)	ND	9.75	25.7	ND	10.4	27.4	ND	9.11	24.1
3-Perfluoropentyl propanoic acid (FPePA)	ND	7.55	25.7	ND	8.05	27.4	ND	7.05	24.1
3-Perfluoropropyl propanoic acid (FPrPA)	ND	2.09	5.15	ND	2.23	5.49	ND	1.95	4.81
9CL-PF3ONS	ND	0.721	7.70	ND	0.769	8.21	ND	0.674	7.20
ADONA	ND	0.546	7.79	ND	0.582	8.30	ND	0.510	7.27
HFPO-DA (Gen-X)	ND	3.33	8.24	ND	3.55	8.78	ND	3.11	7.70
N-EtFOSA	ND	1.85	2.06	ND	1.98	2.20	ND	1.73	1.92
N-EtFOSAA	ND	1.06	2.06	ND	1.13	2.20	ND	0.991	1.92
N-EtFOSE	ND	4.11	20.6	ND	4.38	22.0	ND	3.84	19.2
N-MeFOSA	ND	1.63	2.06	ND	1.73	2.20	ND	1.52	1.92
N-MeFOSAA	ND	0.814	2.06	ND	0.867	2.20	ND	0.760	1.92
N-MeFOSE	ND	4.11	20.6	ND	4.38	22.0	ND	3.84	19.2
Perfluoro(2-ethoxyethane)sulfonic acid (PFEESA)	ND	0.515	3.67	ND	0.549	3.91	ND	0.481	3.43
Perfluoro-1-decanesulfonic acid (PFDS)	ND	1.36	1.99	ND	1.45	2.12	ND	1.27	1.86
Perfluoro-1-heptanesulfonic acid (PFHpS)	ND	0.937	1.97	ND	0.999	2.10	ND	0.876	1.84
Perfluoro-1-nonanesulfonic acid (PFNS)	ND	0.886	1.98	ND	0.944	2.11	ND	0.828	1.85
Perfluoro-1-octanesulfonamide (FOSA)	ND	0.906	2.06	ND	0.966	2.20	ND	0.847	1.92
Perfluoro-1-pentanesulfonate (PFPeS)	ND	0.783	1.94	ND	0.834	2.06	ND	0.731	1.81
Perfluoro-3,6-dioxaheptanoic acid (NFDHA)	ND	2.20	4.12	ND	2.35	4.39	ND	2.06	3.85
Perfluoro-4-oxapentanoic acid (PFMPA)	ND	0.257	4.12	ND	0.274	4.39	ND	0.241	3.85
Perfluoro-5-oxahexanoic acid (PFMBA)	ND	0.381	4.12	ND	0.406	4.39	ND	0.356	3.85
Perfluorobutanesulfonic acid (PFBS)	**4.88**	0.484	1.82	**3.37**	0.516	1.94	**3.23**	0.452	1.70
Perfluorodecanoic acid (PFDA)	ND	0.772	2.06	ND	0.823	2.20	ND	0.722	1.92
Perfluorododecanesulfonic acid (PFDoS)	ND	0.958	2.00	ND	1.02	2.13	ND	0.895	1.87
Perfluorododecanoic acid (PFDoA)	ND	0.906	2.06	ND	0.966	2.20	ND	0.847	1.92
Perfluoroheptanoic acid (PFHpA)	**8.09**	0.731	2.06	**5.55**	0.780	2.20	**8.16**	0.683	1.92
Perfluorohexanesulfonic acid (PFHxS)	**1.05**	0.700	1.88	**0.913**	0.747	2.01	**1.84**	0.654	1.76
Perfluorohexanoic acid (PFHxA)	**13.3**	0.360	2.06	**6.81**	0.384	2.20	**9.52**	0.337	1.92
Perfluoro-n-butanoic acid (PFBA)	**10.4**	0.340	8.24	**19.3**	0.362	8.78	**7.85**	0.318	7.70
Perfluorononanoic acid (PFNA)	**1.7**	0.536	2.06	ND	0.571	2.20	**2.21**	0.500	1.92
Perfluorooctanesulfonic acid (PFOS)	ND	0.844	1.92	ND	0.900	2.04	**1.35**	0.789	1.79
Perfluorooctanoic acid (PFOA)	**28.5**	0.433	2.06	**26.2**	0.461	2.20	**38.7**	0.404	1.92
Perfluoropentanoic acid (PFPeA)	**18.5**	0.237	4.12	**5.01**	0.253	4.39	**12.1**	0.221	3.85
Perfluorotetradecanoic acid (PFTA)	ND	0.711	2.06	ND	0.758	2.20	ND	0.664	1.92
Perfluorotridecanoic acid (PFTrDA)	ND	0.762	2.06	ND	0.812	2.20	ND	0.712	1.92
Perfluoroundecanoic acid (PFUnA)	ND	1.16	2.06	ND	1.24	2.20	ND	1.09	1.92
Combined PFOA and PFOS	**28.5**			**26.2**			**40.1**		
Combined Total Detections	**86.4**			**67.2**			**85.0**		

Compound	MW1		MW2		MW3	
	4/3/2025		4/3/2025		4/3/2025	
	µg/L		µg/L		µg/L	
	Result	RL	Result	RL	Result	RL
1,4-dioxane	< 0.20	0.20	< 0.20	0.20	< 0.20	0.20

Notes:

RL- Reporting Limit

The USEPA Health Advisory Level for drinking water is 70 ng/L (ppt) for combined detections of PFOA and PFOs

Q is the Qualifier Column with definitions as follows:


D=result is from an analysis that required a dilution
J=analyte detected at or above the MDL (method detection limit) but below the RL (Reporting Limit) - data is estimated
U=analyte not detected at or above the level indicated
B=analyte found in the analysis batch blank
E=result is estimated and cannot be accurately reported due to levels encountered or interferences
P=this flag is used for pesticide and PCB (Aroclor) target compounds when there is a % difference for detected concentrations that exceed method
NT=this indicates the analyte was not a target for this sample
~=this indicates that no regulatory limit has been established for this analyte

Table 13
168 Banker Street
Brooklyn, New York
Remedial Investigation - Soil Gas Analytical Results
Volatile Organic Compounds

COMPOUNDS	NYSDOH Maximum Sub-Slab Value (µg/m³) [a]	NYSDOH Soil Outdoor Background Levels (µg/m³) [b]	SV1		SV2		SV3		SV4		SV5		SV6		SV7	
			5' bsg		6' bsg		5' bsg		6' bsg		5' bsg		6' bsg		6' bsg	
			4/3/2025		4/3/2025		4/3/2025		4/3/2025		4/3/2025		4/3/2025		4/3/2025	
			µg/m³		µg/m³		µg/m³		µg/m³		µg/m³		µg/m³		µg/m³	
			Result	RL	Result	RL	Result	RL	Result	RL	Result	RL	Result	RL	Result	RL
1,1,1,2-Tetrachloroethane			< 5.00	5.00	< 5.00	5.00	< 5.00	5.00	< 5.00	5.00	< 5.00	5.00	< 5.00	5.00	< 5.00	5.00
1,1,1-Trichloroethane	100	<2.0 - 2.8	< 5.00	5.00	< 5.00	5.00	< 5.00	5.00	< 5.00	5.00	< 5.00	5.00	< 5.00	5.00	< 5.00	5.00
1,1,2,2-Tetrachloroethane		<1.5	< 5.00	5.00	< 5.00	5.00	< 5.00	5.00	< 5.00	5.00	< 5.00	5.00	< 5.00	5.00	< 5.00	5.00
1,1,2-Trichloroethane		<1.0	< 5.00	5.00	< 5.00	5.00	< 5.00	5.00	< 5.00	5.00	< 5.00	5.00	**10.5**	5.00	< 5.00	5.00
1,1-Dichloroethane		<1.0	< 5.02	5.02	< 5.02	5.02	< 5.02	5.02	< 5.02	5.02	< 5.02	5.02	< 5.02	5.02	< 5.02	5.02
1,1-Dichloroethene		<1.0	< 1.00	1.00	< 1.00	1.00	< 1.00	1.00	**24.4**	1.00	< 1.00	1.00	**3,550**	20.0	< 1.00	1.00
1,2,4-Trichlorobenzene		NA	< 5.00	5.00	< 5.00	5.00	< 5.00	5.00	< 5.00	5.00	< 5.00	5.00	< 5.00	5.00	< 5.00	5.00
1,2,4-Trimethylbenzene		<1.0	< 5.01	5.01	< 5.01	5.01	< 5.01	5.01	< 5.01	5.01	< 5.01	5.01	< 5.01	5.01	< 5.01	5.01
1,2-Dibromoethane		<1.5	< 5.00	5.00	< 5.00	5.00	< 5.00	5.00	< 5.00	5.00	< 5.00	5.00	< 5.00	5.00	< 5.00	5.00
1,2-Dichlorobenzene		<2.0	< 5.00	5.00	< 5.00	5.00	< 5.00	5.00	< 5.00	5.00	< 5.00	5.00	< 5.00	5.00	< 5.00	5.00
1,2-Dichloroethane		<1.0	< 5.02	5.02	< 5.02	5.02	< 5.02	5.02	< 5.02	5.02	< 5.02	5.02	< 5.02	5.02	< 5.02	5.02
1,2-Dichloropropane			< 4.99	4.99	< 4.99	4.99	< 4.99	4.99	< 4.99	4.99	< 4.99	4.99	< 4.99	4.99	< 4.99	4.99
1,2-Dichlorotetrafluoroethane			< 5.00	5.00	< 5.00	5.00	< 5.00	5.00	< 5.00	5.00	< 5.00	5.00	< 5.00	5.00	< 5.00	5.00
1,3,5-Trimethylbenzene		<1.0	< 5.01	5.01	< 5.01	5.01	< 5.01	5.01	< 5.01	5.01	< 5.01	5.01	< 5.01	5.01	< 5.01	5.01
1,3-Butadiene		NA	< 5.00	5.00	< 5.00	5.00	< 5.00	5.00	< 5.00	5.00	< 5.00	5.00	< 5.00	5.00	**5.04**	5.00
1,3-Dichlorobenzene		<2.0	< 5.00	5.00	< 5.00	5.00	< 5.00	5.00	< 5.00	5.00	< 5.00	5.00	< 5.00	5.00	< 5.00	5.00
1,4-Dichlorobenzene		NA	< 5.00	5.00	< 5.00	5.00	< 5.00	5.00	< 5.00	5.00	< 5.00	5.00	< 5.00	5.00	< 5.00	5.00
1,4-Dioxane			< 5.01	5.01	< 5.01	5.01	< 5.01	5.01	< 5.01	5.01	< 5.01	5.01	< 5.01	5.01	< 5.01	5.01
2-Hexanone			< 4.99	4.99	< 4.99	4.99	< 4.99	4.99	< 4.99	4.99	< 4.99	4.99	< 4.99	4.99	< 4.99	4.99
4-Ethyltoluene		NA	< 5.01	5.01	< 5.01	5.01	< 5.01	5.01	< 5.01	5.01	< 5.01	5.01	< 5.01	5.01	< 5.01	5.01
4-Isopropyltoluene			< 5.00	5.00	< 5.00	5.00	< 5.00	5.00	< 5.00	5.00	< 5.00	5.00	< 5.00	5.00	< 5.00	5.00
4-Methyl-2-pentanone			< 4.99	4.99	< 4.99	4.99	< 4.99	4.99	**9.87**	4.99	< 4.99	4.99	< 4.99	4.99	< 4.99	4.99
Acetone		NA	**53.7**	5.01	**129**	5.01	**150**	5.01	**584**	20.0	**55.6**	5.01	**107**	5.01	**85.9**	5.01
Acrylonitrile			< 5.01	5.01	< 5.01	5.01	< 5.01	5.01	< 5.01	5.01	< 5.01	5.01	< 5.01	5.01	< 5.01	5.01
Benzene		<1.6 - 4.7	**9.19**	5.01	**10.1**	5.01	**39**	5.01	< 5.01	5.01	< 5.01	5.01	**85.2**	5.01	< 5.01	5.01
Benzyl Chloride		NA	< 5.00	5.00	< 5.00	5.00	< 5.00	5.00	< 5.00	5.00	< 5.00	5.00	< 5.00	5.00	< 5.00	5.00
Bromodichloromethane		<5.0	< 5.00	5.00	< 5.00	5.00	< 5.00	5.00	< 5.00	5.00	< 5.00	5.00	< 5.00	5.00	< 5.00	5.00
Bromoform		<1.0	< 5.00	5.00	< 5.00	5.00	< 5.00	5.00	< 5.00	5.00	< 5.00	5.00	< 5.00	5.00	< 5.00	5.00
Bromomethane		<1.0	< 5.01	5.01	< 5.01	5.01	< 5.01	5.01	< 5.01	5.01	< 5.01	5.01	< 5.01	5.01	< 5.01	5.01
Carbon Disulfide		NA	**5.1**	5.01	**45.4**	5.01	< 5.01	5.01	**40.8**	5.01	< 5.01	5.01	< 5.01	5.01	< 5.01	5.01
Carbon Tetrachloride	5	<3.1	< 1.00	1.00	< 1.00	1.00	< 1.00	1.00	< 1.00	1.00	< 1.00	1.00	< 1.00	1.00	< 1.00	1.00
Chlorobenzene		<2.0	< 5.01	5.01	< 5.01	5.01	< 5.01	5.01	< 5.01	5.01	< 5.01	5.01	< 5.01	5.01	< 5.01	5.01
Chloroethane		NA	< 5.01	5.01	< 5.01	5.01	< 5.01	5.01	< 5.01	5.01	< 5.01	5.01	< 5.01	5.01	< 5.01	5.01
Chloroform		<2.4	< 4.98	4.98	< 4.98	4.98	< 4.98	4.98	< 4.98	4.98	< 4.98	4.98	**136**	4.98	< 4.98	4.98
Chloromethane		<1.0 - 1.4	< 4.99	4.99	< 4.99	4.99	< 4.99	4.99	< 4.99	4.99	< 4.99	4.99	< 4.99	4.99	< 4.99	4.99
cis-1,2-Dichloroethene		<1.0	< 1.00	1.00	**2.3**	1.00	< 1.00	1.00	**47.9**	1.00	< 1.00	1.00	**9,870**	20.0	< 1.00	1.00
cis-1,3-Dichloropropene		NA	< 4.99	4.99	< 4.99	4.99	< 4.99	4.99	< 4.99	4.99	< 4.99	4.99	< 4.99	4.99	< 4.99	4.99
Cyclohexane		NA	< 4.99	4.99	**24.7**	4.99	< 4.99	4.99	**29.9**	4.99	< 4.99	4.99	**29.1**	4.99	< 4.99	4.99
Dibromochloromethane		<5.0	< 5.00	5.00	< 5.00	5.00	< 5.00	5.00	< 5.00	5.00	< 5.00	5.00	< 5.00	5.00	< 5.00	5.00
Dichlorodifluromethane		NA	< 4.99	4.99	< 4.99	4.99	< 4.99	4.99	< 4.99	4.99	< 4.99	4.99	< 4.99	4.99	< 4.99	4.99
Ethanol			< 5.01	5.01	**5.16**	5.01	**5.31**	5.01	**5.57**	5.01	**5.31**	5.01	< 5.01	5.01	**8.66**	5.01
Ethyl Acetate		NA	< 5.01	5.01	< 5.01	5.01	< 5.01	5.01	< 5.01	5.01	< 5.01	5.01	< 5.01	5.01	< 5.01	5.01
Ethylbenzene		<4.3	< 4.99	4.99	< 4.99	4.99	< 4.99	4.99	< 4.99	4.99	< 4.99	4.99	< 4.99	4.99	< 4.99	4.99
Heptane		NA	**29.6**	5.00	**72.9**	5.00	**19.8**	5.00	**10.6**	5.00	**56.5**	5.00	**6.18**	5.00	**10.9**	5.00
Hexachlorobutadiene		NA	< 5.00	5.00	< 5.00	5.00	< 5.00	5.00	< 5.00	5.00	< 5.00	5.00	< 5.00	5.00	< 5.00	5.00
Hexane		<1.5	**43**	5.00	**149**	5.00	**46.8**	5.00	**56**	5.00	**54.2**	5.00	**18.5**	5.00	**37**	5.00
Isoctane			< 4.99	4.99	**74.6**	4.99	**23.5**	4.99	**10.2**	4.99	< 4.99	4.99	< 4.99	4.99	< 4.99	4.99
Isopropylalcohol		NA	< 5.01	5.01	< 5.01	5.01	< 5.01	5.01	< 5.01	5.01	< 5.01	5.01	< 5.01	5.01	< 5.01	5.01
Isopropylbenzene			< 5.01	5.01	< 5.01	5.01	< 5.01	5.01	< 5.01	5.01	< 5.01	5.01	< 5.01	5.01	< 5.01	5.01
Xylene (m&p)		<4.3	**15.1**	4.99	**11.5**	4.99	**12.6**	4.99	< 4.99	4.99	**9.59**	4.99	**8.03**	4.99	**14.4**	4.99
Methyl Ethyl Ketone			< 5.01	5.01	< 5.01	5.01	**10.6**	5.01	**7.96**	5.01	< 5.01	5.01	< 5.01	5.01	< 5.01	5.01
MTBE		NA	< 5.01	5.01	< 5.01	5.01	< 5.01	5.01	< 5.01	5.01	< 5.01	5.01	< 5.01	5.01	< 5.01	5.01
Methylene Chloride		<3.4	< 15.0	15.0	< 15.0	15.0	< 15.0	15.0	< 15.0	15.0	< 15.0	15.0	< 15.0	15.0	< 15.0	15.0
Napthalene			< 5.23	5.23	< 5.23	5.23	< 5.23	5.23	< 5.23	5.23	< 5.23	5.23	< 5.23	5.23	< 5.23	5.23
n-Butylbenzene			< 5.00	5.00	< 5.00	5.00	< 5.00	5.00	< 5.00	5.00	< 5.00	5.00	< 5.00	5.00	< 5.00	5.00
Xylene (o)		<4.3	**5.86**	4.99	**5.03**	4.99	**5.29**	4.99	< 4.99	4.99	< 4.99	4.99	< 4.99	4.99	**5.68**	4.99
Propylene		NA	< 5.01	5.01	**454**	20.0	**282**	5.01	< 5.01	5.01	< 5.01	5.01	< 5.01	5.01	< 5.01	5.01
sec-Butylbenzene			< 5.00	5.00	< 5.00	5.00	< 5.00	5.00	< 5.00	5.00	< 5.00	5.00	**5.29**	5.00	< 5.00	5.00
Styrene		<1.0	< 4.98	4.98	< 4.98	4.98	< 4.98	4.98	< 4.98	4.98	< 4.98	4.98	< 4.98	4.98	< 4.98	4.98
Tetrachloroethene	30		**63.7**	1.25	**94.2**	1.25	**68.5**	1.25	**9.29**	1.25	**50.3**	1.25	**1,550**	25.0	**51**	1.25
Tetrahydrofuran		NA	< 5.01	5.01	< 5.01	5.01	< 5.01	5.01	< 5.01	5.01	< 5.01	5.01	< 5.01	5.01	< 5.01	5.01
Toluene		1.0 - 6.1	**7.98**	5.01	**9.04**	5.01	**10.8**	5.01	< 5.01	5.01	< 5.01	5.01	**7.61**	5.01	**5.57**	5.01
trans-1,2-Dichloroethene		NA	< 4.99	4.99	< 4.99	4.99	< 4.99	4.99	**6.5**	4.99	< 4.99	4.99	**361**	4.99	< 4.99	4.99
trans-1,3-Dichloropropene		NA	< 4.99	4.99	< 4.99	4.99	< 4.99	4.99	< 4.99	4.99	< 4.99	4.99	< 4.99	4.99	< 4.99	4.99
Trichloroethene	5	<1.7	< 0.99	0.99	**3.22**	0.99	**12.6**	0.99	**1,950**	3.97	**165**	0.99	**313,000**	497	**1.13**	0.99
Trichlorofluoromethane		NA	< 5.00	5.00	< 5.00	5.00	< 5.00	5.00	< 5.00	5.00	< 5.00	5.00	< 5.00	5.00	< 5.00	5.00
Trichlorotrifluoroethane			< 5.00	5.00	< 5.00	5.00	< 5.00	5.00	< 5.00	5.00	< 5.00	5.00	< 5.00	5.00	< 5.00	5.00
Vinyl Chloride		<1.0	< 1.00	1.00	< 1.00	1.00	< 1.00	1.00	**48.5**	1.00	< 1.00	1.00	**159**	1.00	< 1.00	1.00
BTEX			**38.13**		**35.67**		**67.69**		**0.00**		**9.59**		**100.84**		**25.65**	
Total VOCs			**233.23**		**1,090.15**		**686.80**		**2,841.49**		**396.50**		**328,903.41**		**225.28**	
Total CVOCs			**63.70**		**99.72**		**81.10**		**2,055.69**		**215.30**		**324,579.00**		**52.13**	


Notes:
NA No guidance value or standard available
bcg - below cellar grade
bsg - below sidewalk grade
(a) Final Guidance for Evaluating Soil Vapor Intrusion in the State of New York. October 2006. New York State Department of Health.
(b) NYSDOH Guidance for Evaluating Soil Vapor Intrusion in the State of New York, February 2005, Summary of Background Levels for Selected Compounds (NYSDOH Database, Outdoor values)
PCE and/or TCE detected above 100 µg/m³

FIGURES

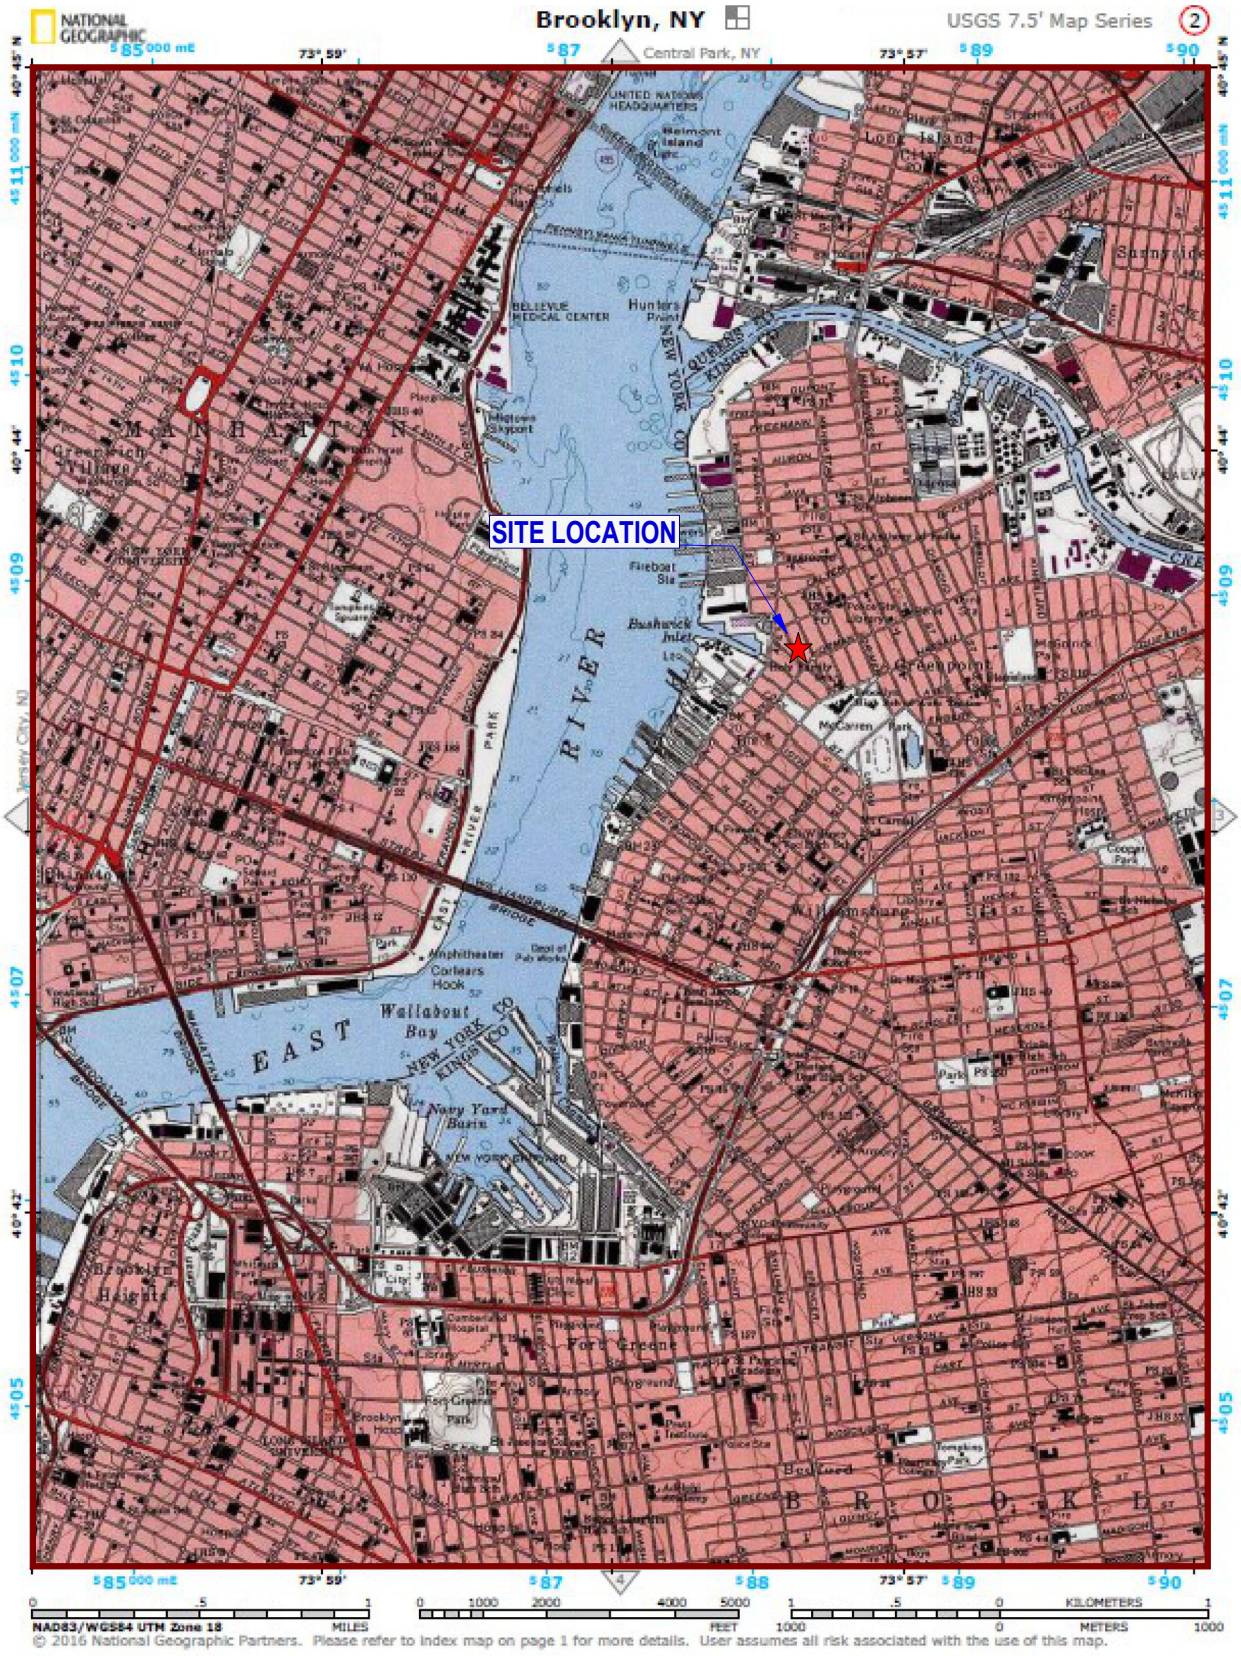

© 2016 National Geographic Partners. Please refer to index map on page 1 for more details. User assumes all risk associated with the use of this map.

BRUSSEE Environmental Corp. PHONE: 631.338.1749	*Figure No.* **1**	Site Name: REDEVELOPMENT PROJECT
		Site Address: 168 BANKER STREET, BROOKLYN, NY
		Drawing Title: SITE LOCATION MAP

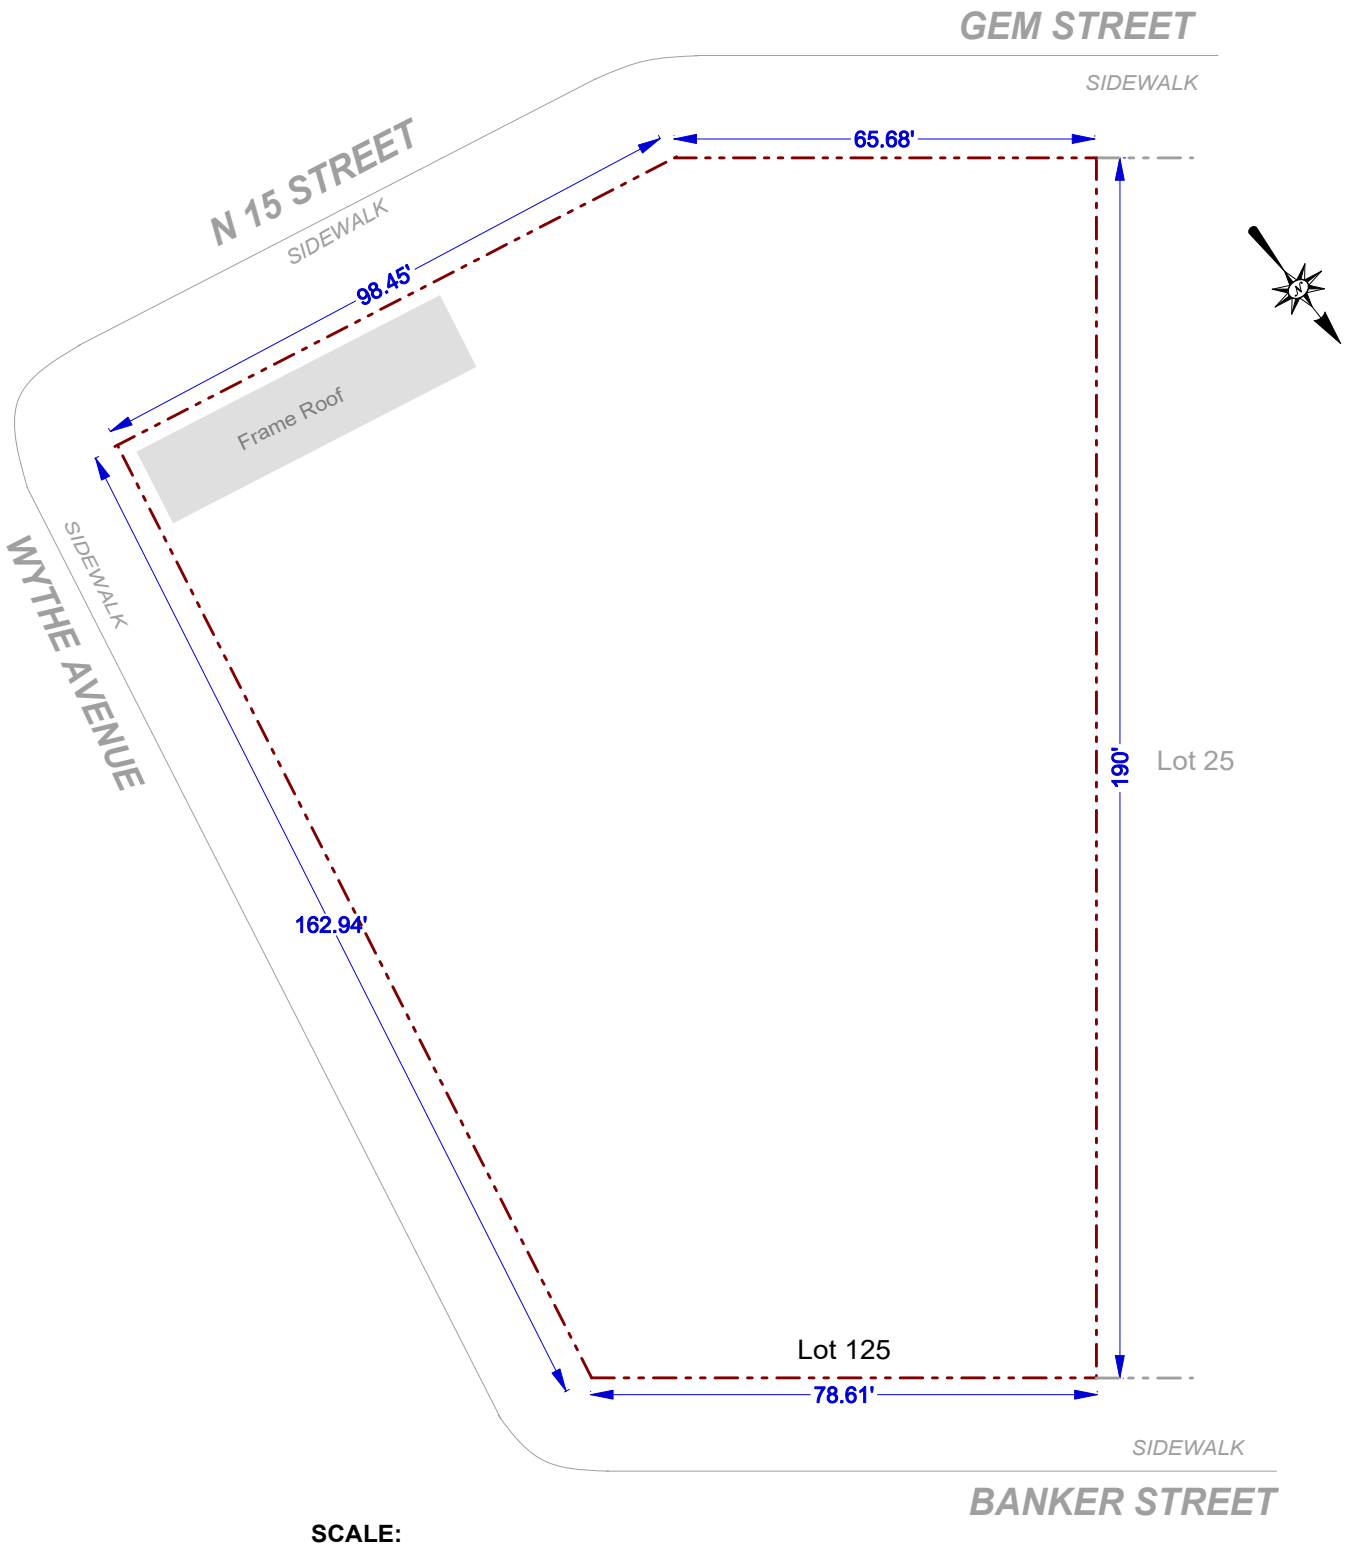

BRUSSEE Environmental Corp. PHONE: 631.338.1749	Figure No. 2	Site Name: REDEVELOPMENT PROJECT Site Address: 168 BANKER STREET, BROOKLYN, NY Drawing Title: SITE BOUNDARY MAP

Figure 3 - Redevelopment Plans

168 Banker Street

BROOKLYN, NY 11222

PROPOSED 4 STORY COMMERCIAL NEW BUILDING

SHEET LIST _PRELIMINARY		
	#	SHEET NAME
1	T-100	TITLESHEET
3	Z-101	ZONING ANALYSIS
4	Z-103	SITE PLAN
5	A-101	1ST FLOOR PLAN - PRELIMINARY
6	A-103	ROOF PLAN - PRELIMINARY
7	A-102	2ND FLOOR PLAN - PRELIMINARY
7	A-105	2ND FLOOR PLAN - PRELIMINARY Copy 1
TOTAL: 7		



COMMERCIAL

S. WIEDER ARCHITECT P.C.

31 SPENCER STREET
SUITE #1404, 14TH FLOOR
BROOKLYN NY, 11205
T: (718) 484-3201



NOTES: SCHEMATIC DRAWINGS, NOT FOR CONSTRUCTION, UNLESS SIGNED & SEALED BY A NYS ARCHITECT & APPROVED BY ALL AGENCIES HAVING JURISDICTION.


WARNING: IT IS A VIOLATION OF THE NYS EDUCATION LAW ARTICLE 59.5 FOR ANY PERSON, UNLESS ACTING UNDER THE DIRECTION OF A LICENSED ARCHITECT, TO ALTER AN ITEM IN ANY WAY.

168 BANKER STREET

TITLESHEET

T-100

DATE: 18.03.2025 22:30:22
SCALE: 1/4" = 1'-0"
SHEET 1 OF 4

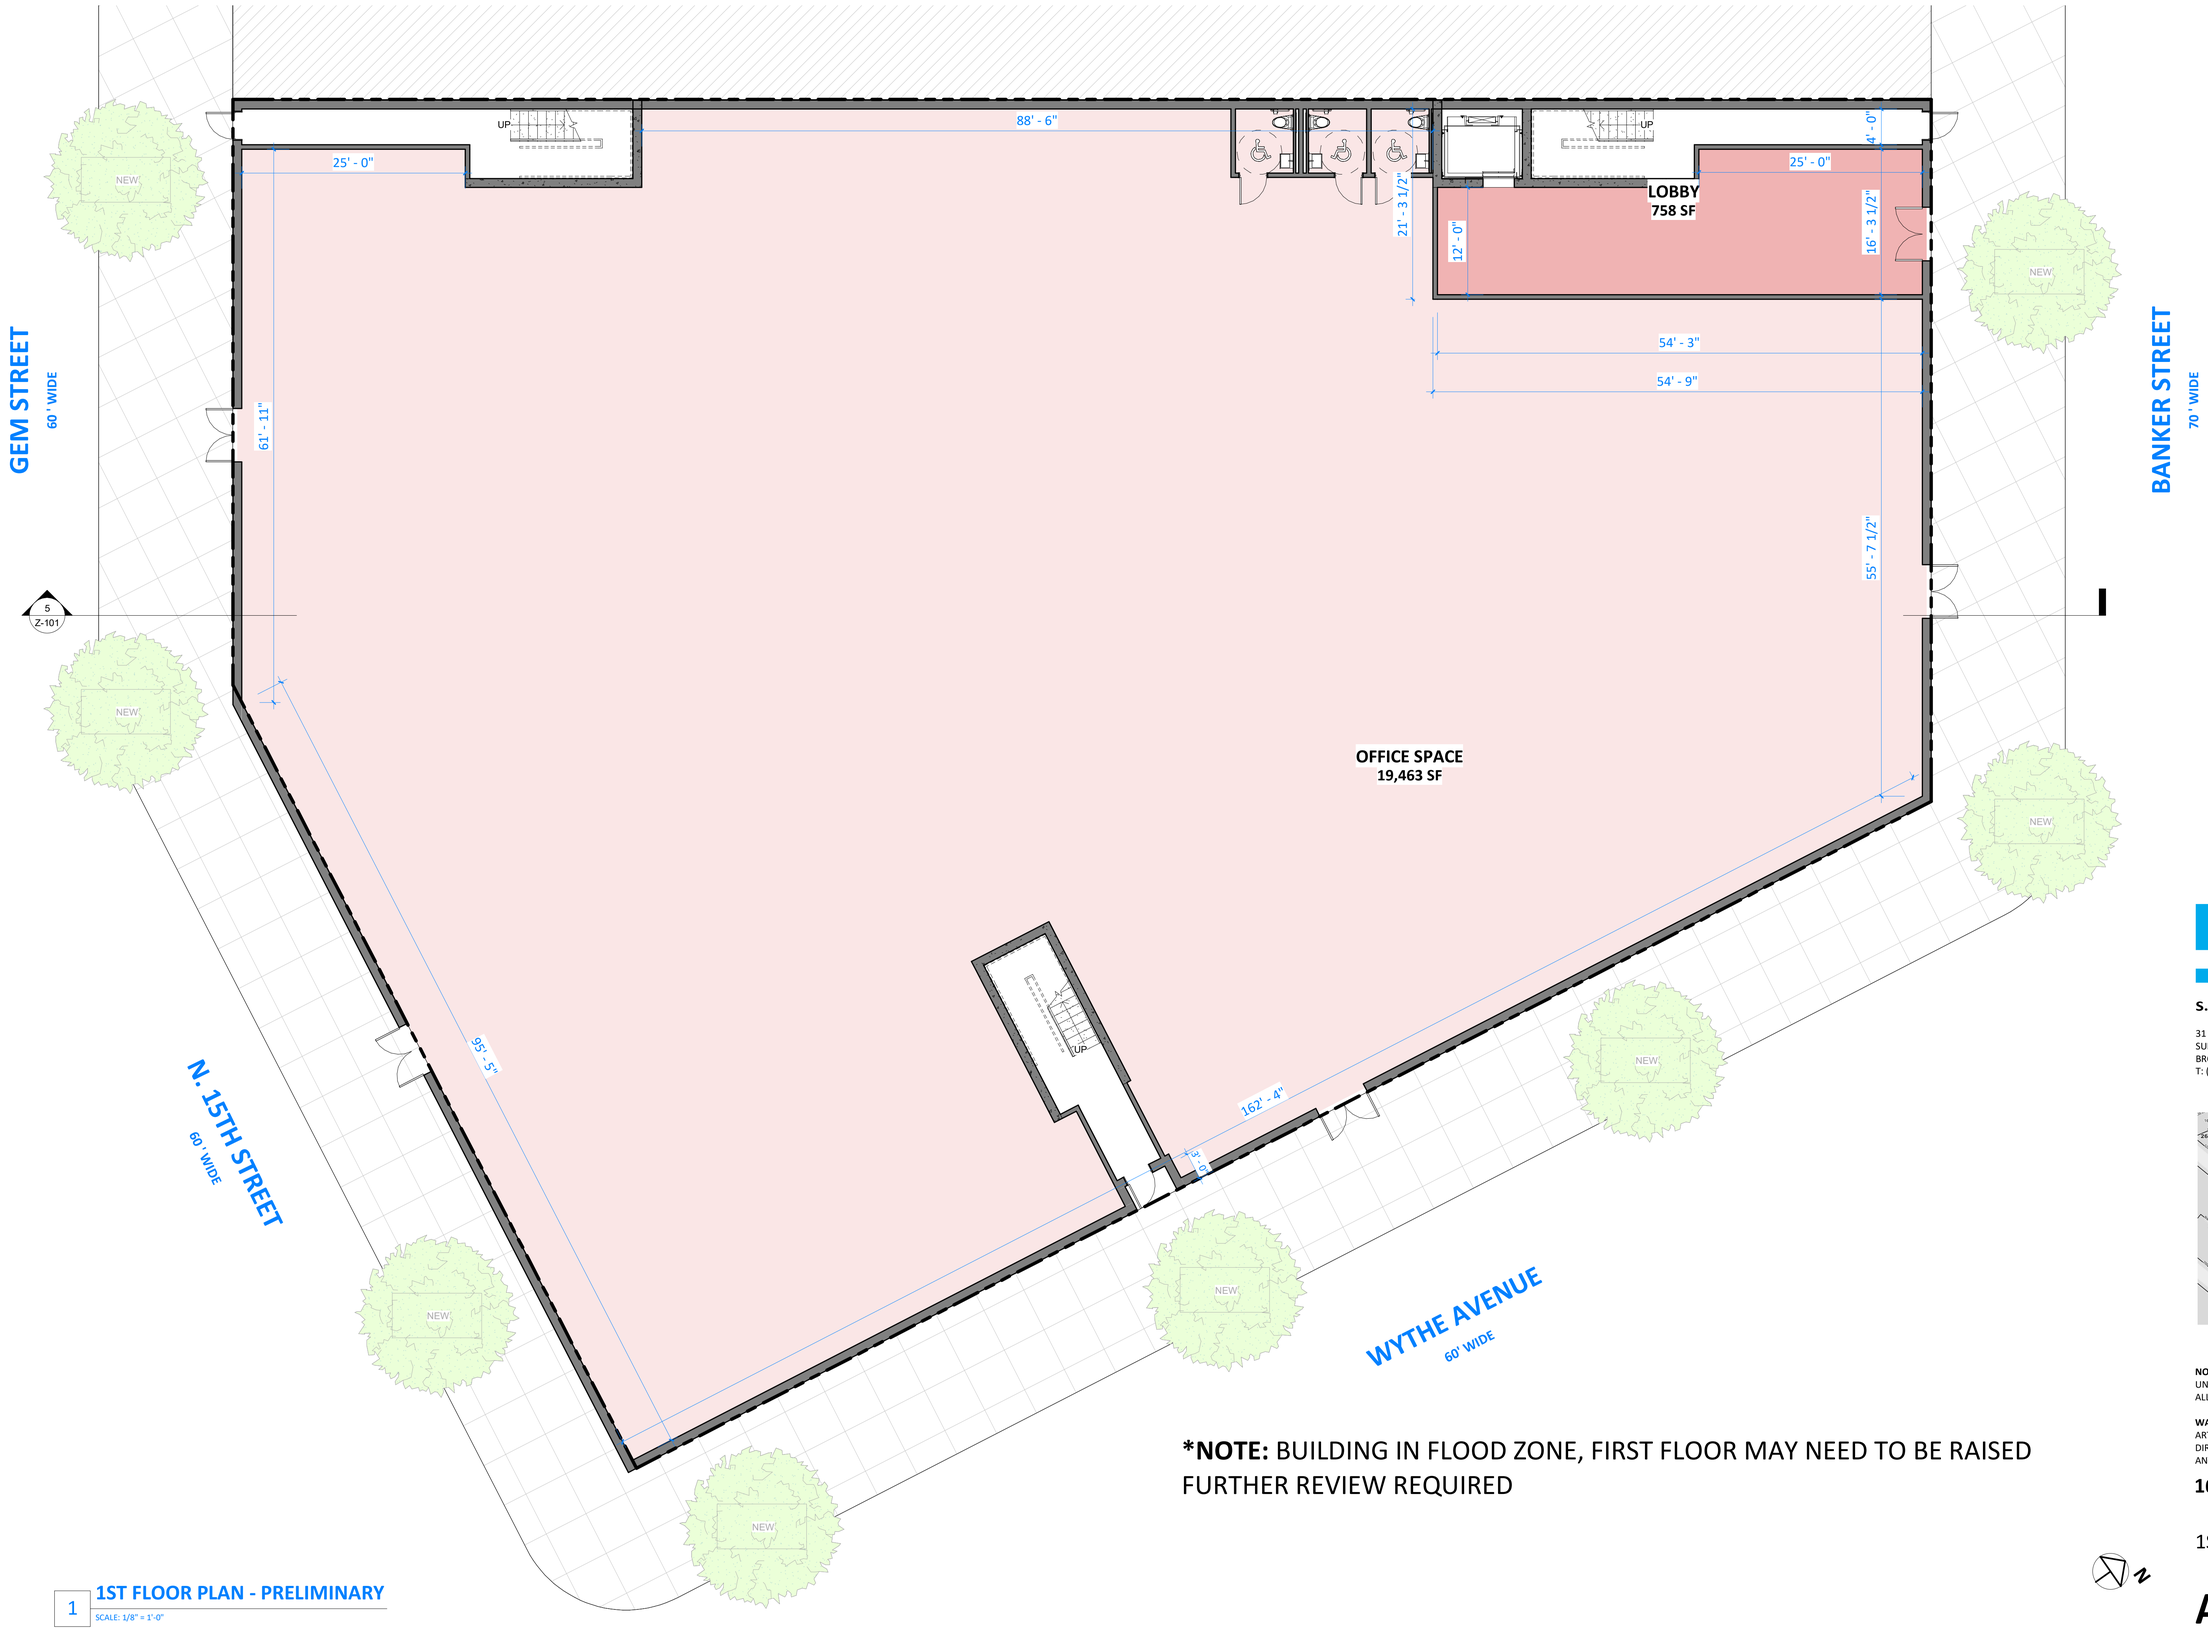

*__NOTE:__ BUILDING IN FLOOD ZONE, FIRST FLOOR MAY NEED TO BE RAISED FURTHER REVIEW REQUIRED

1 **1ST FLOOR PLAN - PRELIMINARY**
SCALE: 1/8" = 1'-0"

S. WIEDER ARCHITECT P.C.

31 SPENCER STREET
SUITE #1404, 14TH FLOOR
BROOKLYN NY, 11205
T: (718) 484-3201



NOTES: SCHEMATIC DRAWINGS, NOT FOR CONSTRUCTION, UNLESS SIGNED & SEALED BY A NYS ARCHITECT & APPROVED BY ALL AGENCIES HAVING JURISDICTION.

WARNING: IT IS A VIOLATION OF THE NYS EDUCATION LAW ARTICLE 59.5 FOR ANY PERSON, UNLESS ACTING UNDER THE DIRECTION OF A LICENSED ARCHITECT, TO ALTER AN ITEM IN ANY WAY.

168 BANKER STREET

1ST FLOOR PLAN - PRELIMINARY

A-101

DATE: 18.03.2025 22:30:02
SCALE: 1/8" = 1'-0"
SHEET 5 OF 4



1 **2ND-4TH TYPE FLOOR PLAN - PRELIMINARY**

SCALE: 1/8" = 1'-0"

S. WIEDER ARCHITECT P.C.

31 SPENCER STREET
SUITE #1404, 14TH FLOOR
BROOKLYN NY, 11205
T: (718) 484-3201



NOTES: SCHEMATIC DRAWINGS, NOT FOR CONSTRUCTION, UNLESS SIGNED & SEALED BY A NYS ARCHITECT & APPROVED BY ALL AGENCIES HAVING JURISDICTION.


WARNING: IT IS A VIOLATION OF THE NYS EDUCATION LAW ARTICLE 59.5 FOR ANY PERSON, UNLESS ACTING UNDER THE DIRECTION OF A LICENSED ARCHITECT, TO ALTER AN ITEM IN ANY WAY.

168 BANKER STREET

2ND FLOOR PLAN - PRELIMINARY

A-102

DATE: 18.03.2025 22:30:03
SCALE: 1/8" = 1'-0"
SHEET 7 OF 4

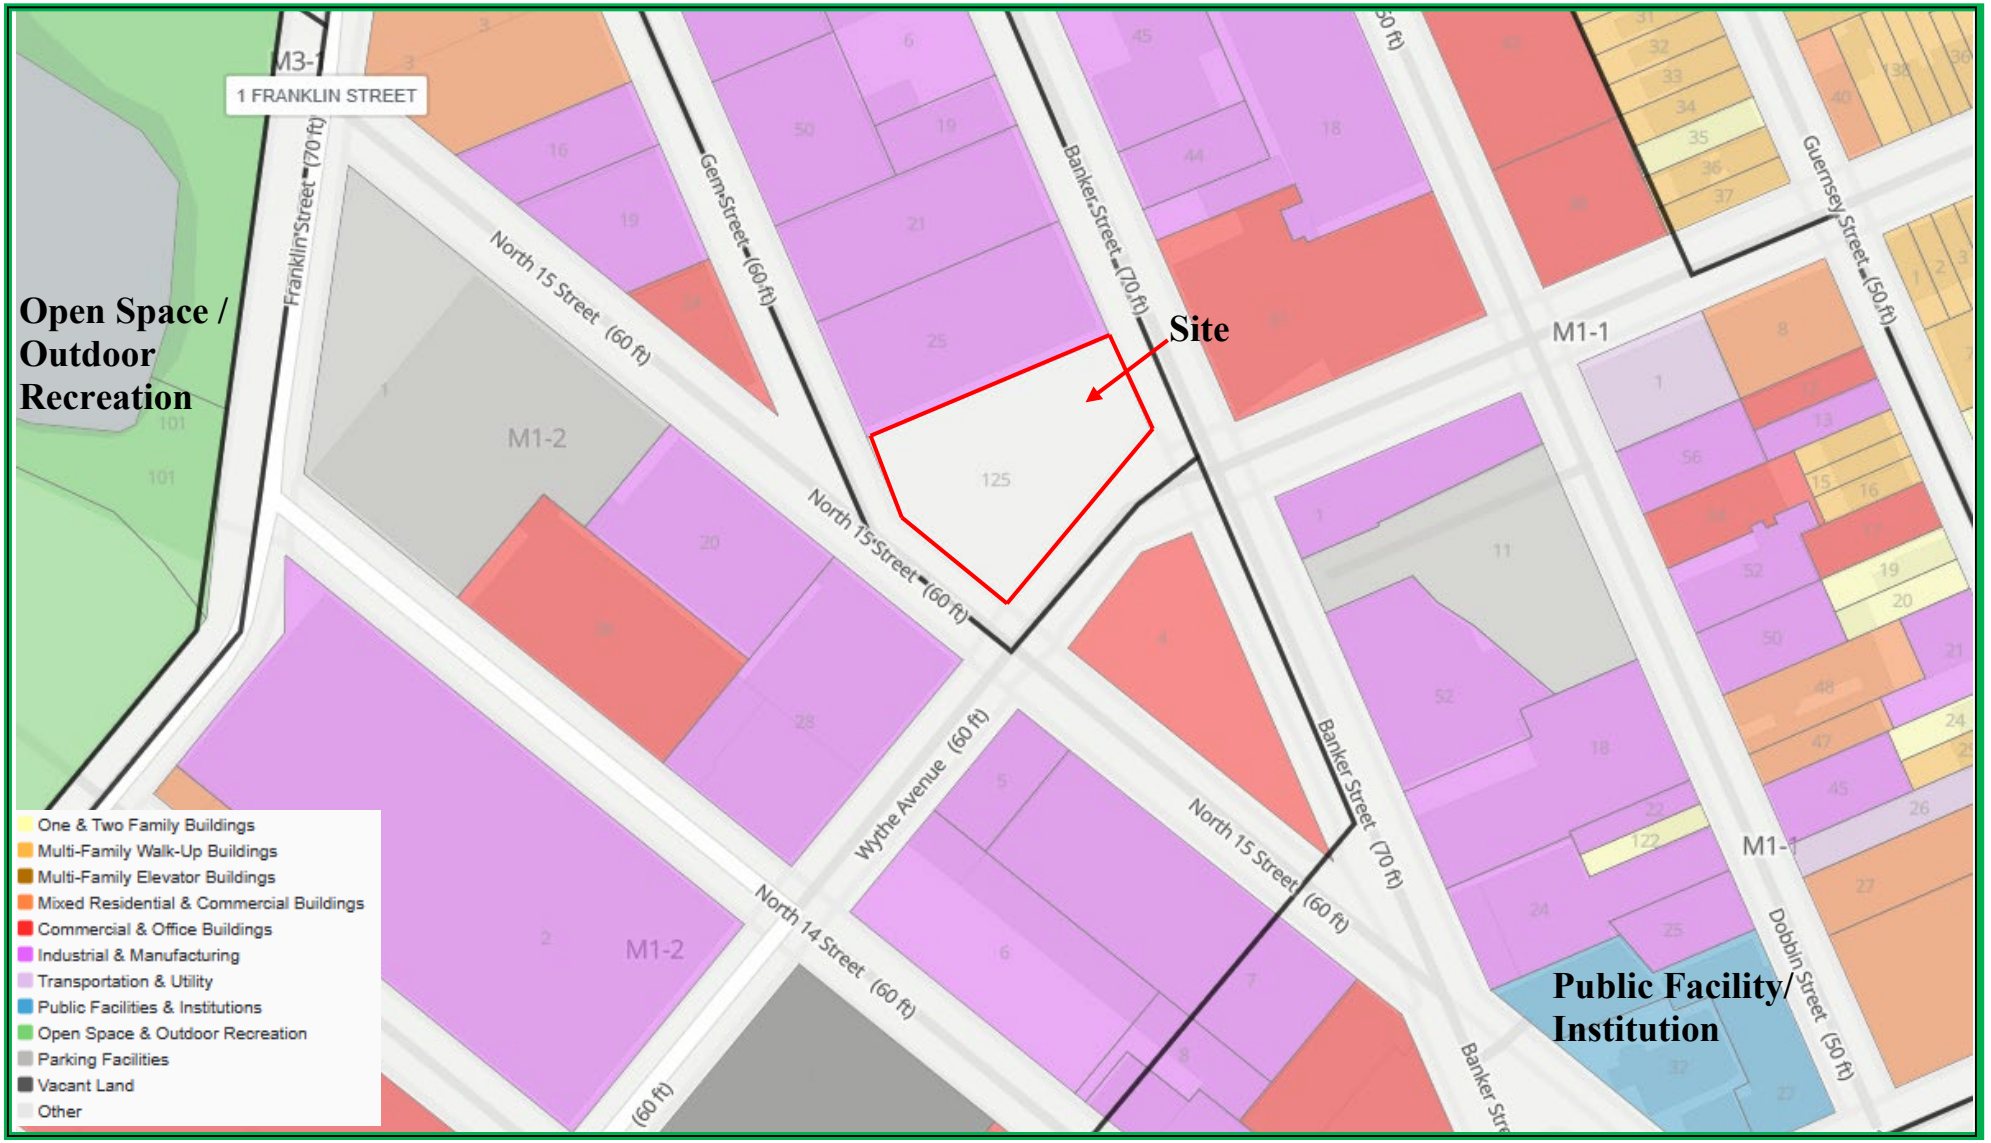


Source: https://zola.planning.nyc.gov/l/lot/4/432/38#18.38/40.748842/-73.93999

FIGURE 4
SURROUNDING LAND USE MAP

168 BANKER STREET, BROOKLYN, NY

HAZARDOUS MATERIALS REMEDIAL INVESTIGATION REPORT

BRUSSEE Environmental Corp.
PHONE: 631.338.1749

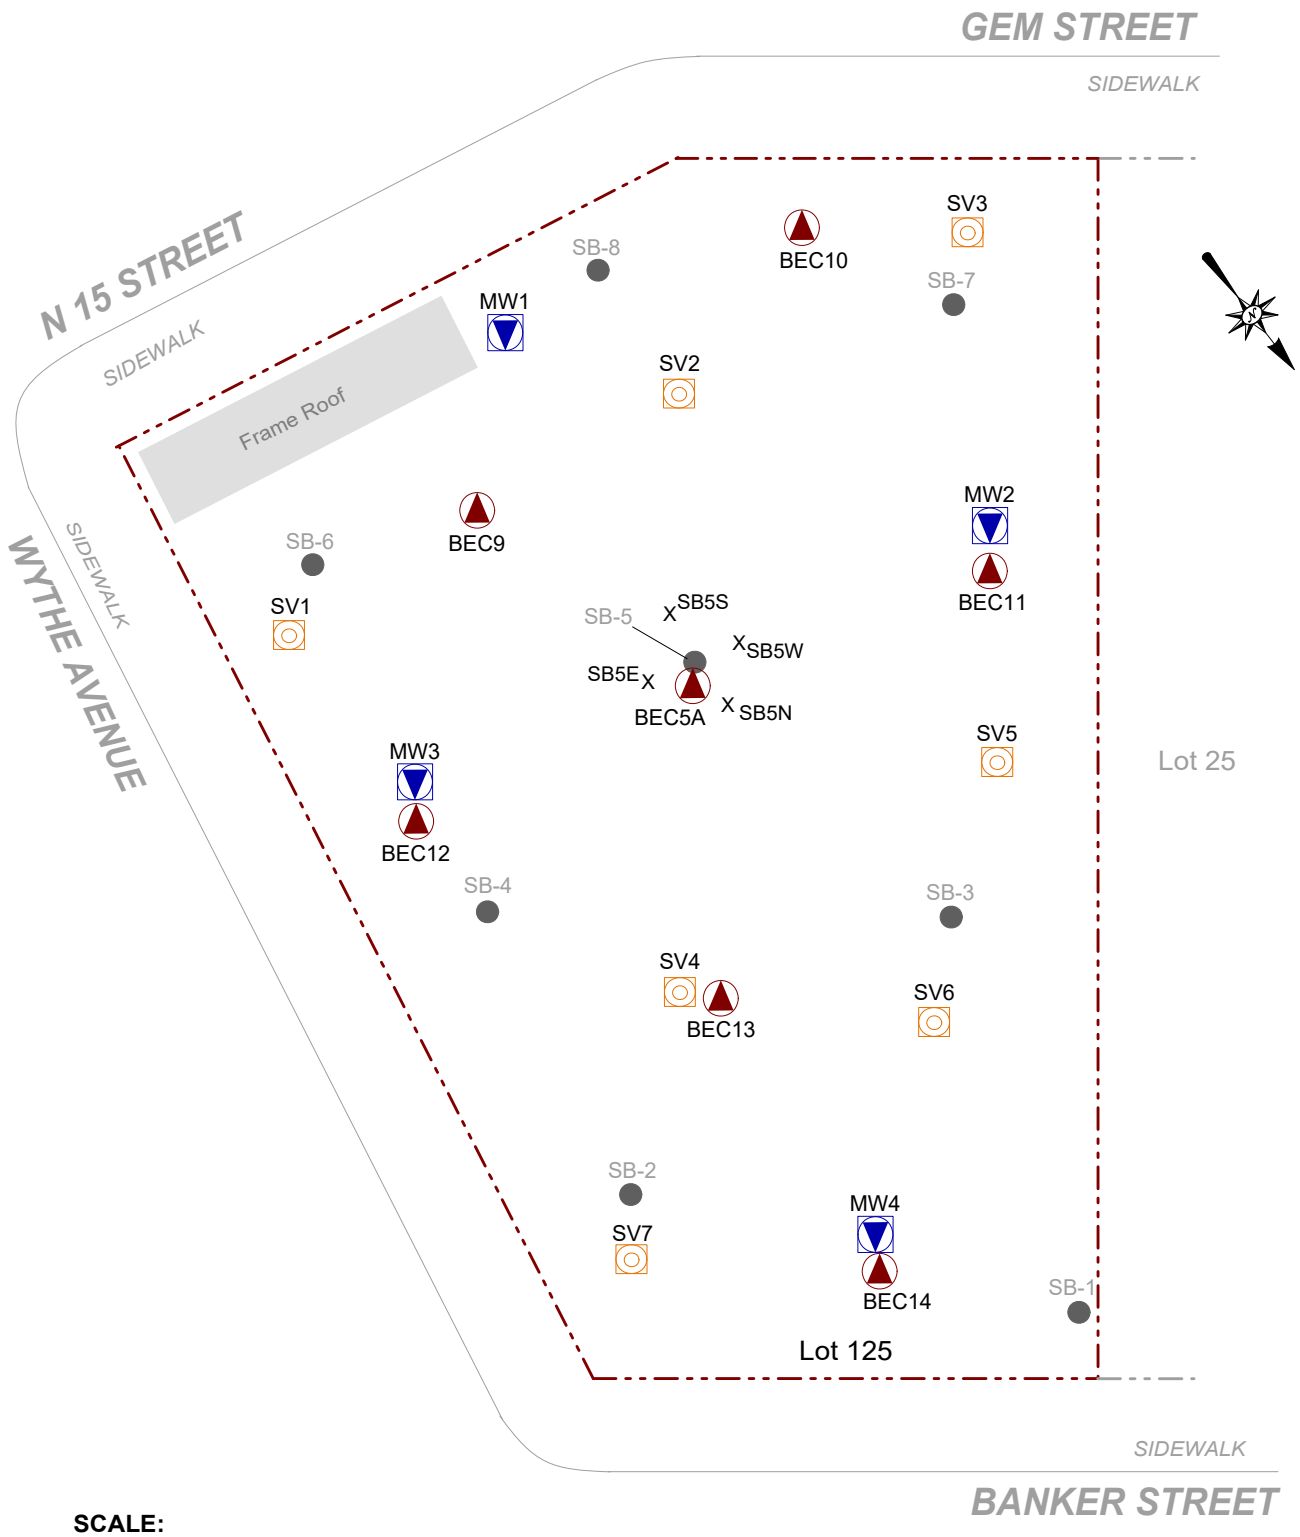

SCALE:

0 15 30

Scale: 1 Inch = 30 feet

KEY:

- Property Boundary
- Current Building
- Soil Boring Sampling Location - DPV (Feb 2015)
- Soil Boring Location - BEC (April 2025)
- Monitoring Well Location - BEC (April 2025)
- Soil Vapor Location - BEC (April 2025)
- X SB5 SVOC Delineation Soil Boring Location - BEC (April 2025)


BRUSSEE
Environmental Corp.
PHONE: 631.338.1749

Figure No. 5

Site Name: REDEVELOPMENT PROJECT

Site Address: 168 BANKER STREET, BROOKLYN, NY


Drawing Title: SAMPLING LOCATIONS MAP

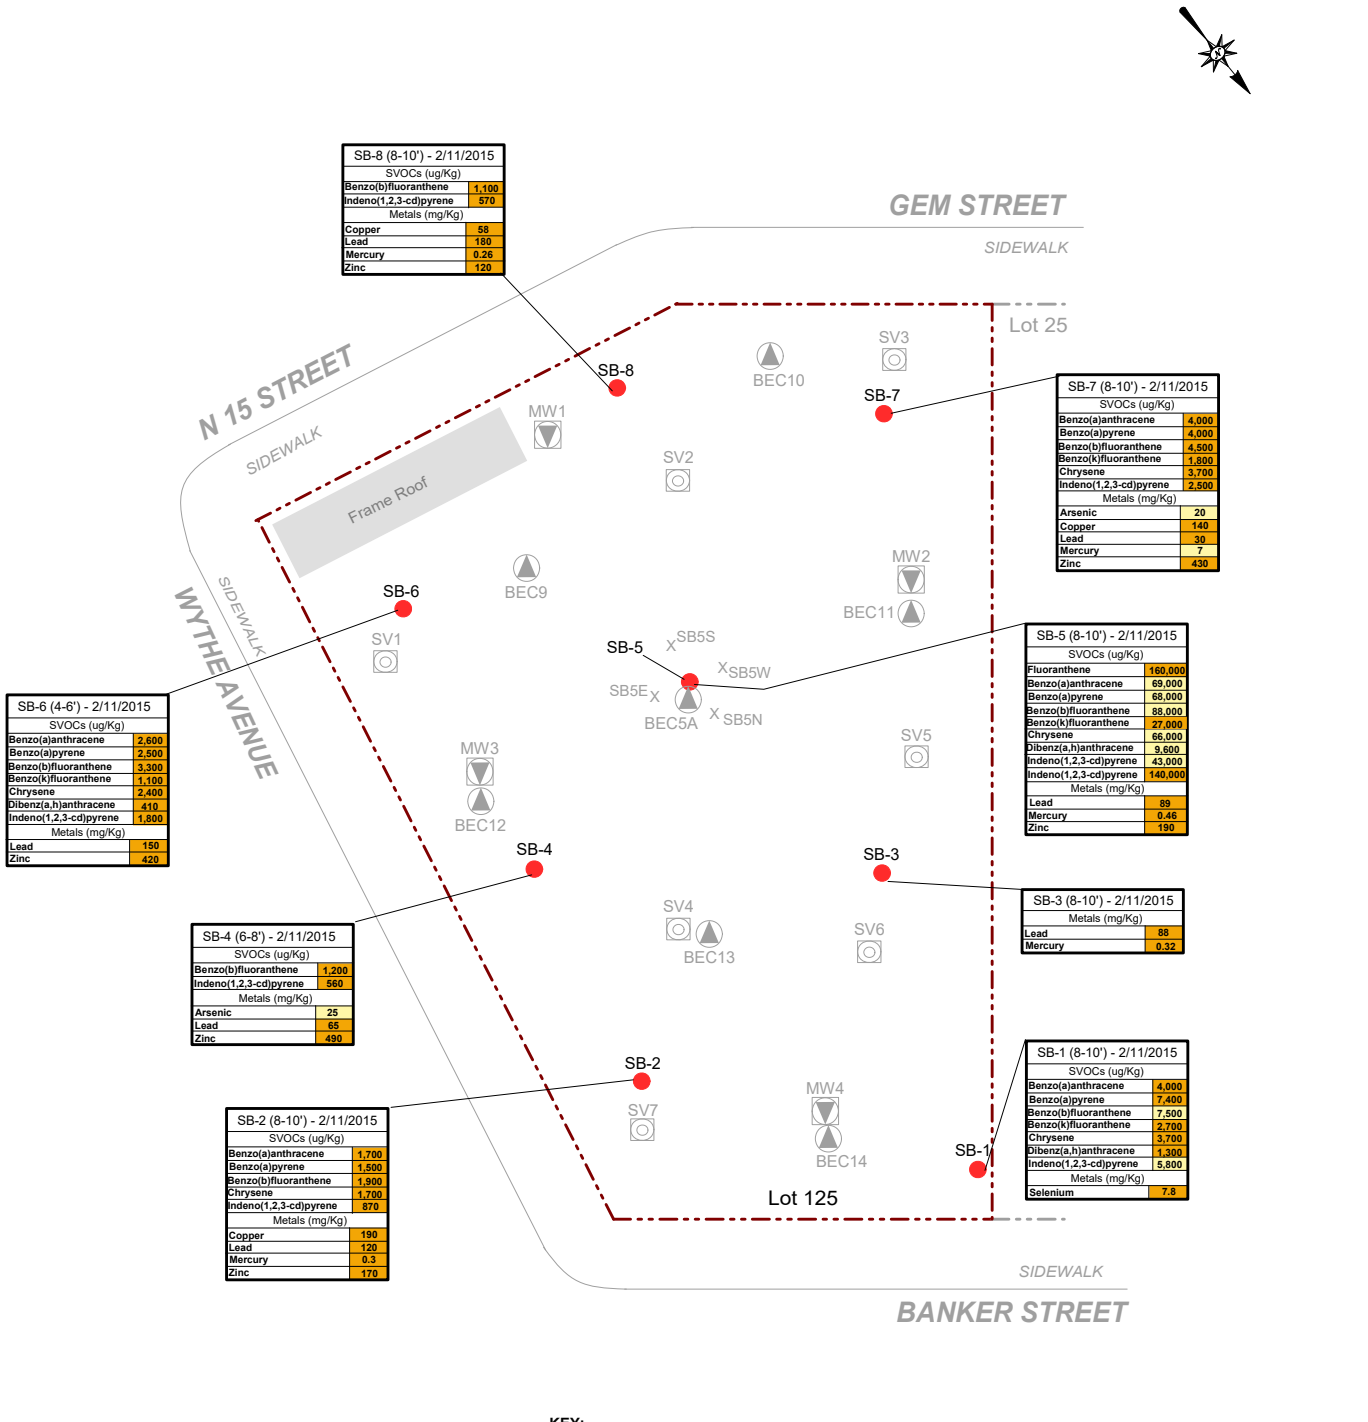

BRUSSEE Environmental Corp.
PHONE: 631.338.1749

Figure No. 6A


Site Name: REDEVELOPMENT PROJECT
Site Address: 168 BANKER STREET, BROOKLYN, NY
Drawing Title: SOIL EXCEEDANCES MAP - DPV (FEBRUARY 2015)

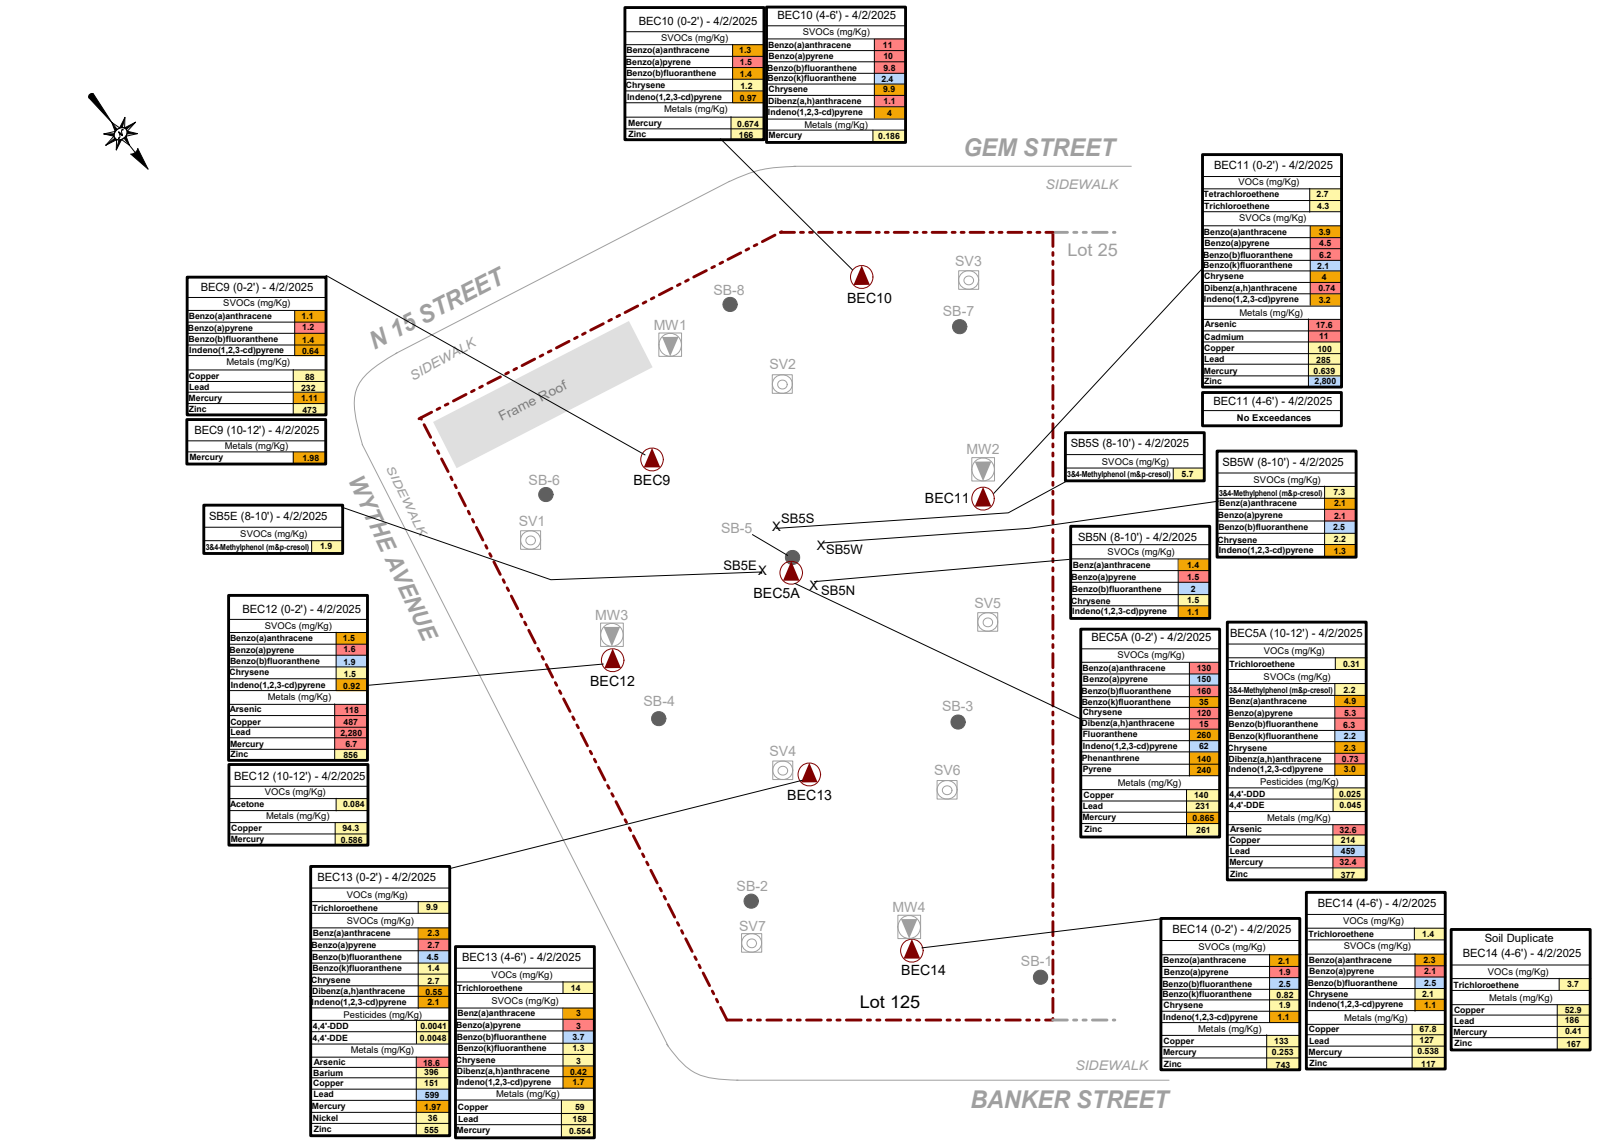

BRUSSEE Environmental Corp.
PHONE: 631.338.1749

Figure No. 6B

Site Name: REDEVELOPMENT PROJECT
Site Address: 168 BANKER STREET, BROOKLYN, NY
Drawing Title: SOIL EXCEEDANCES MAP - BEC (APRIL 2025)

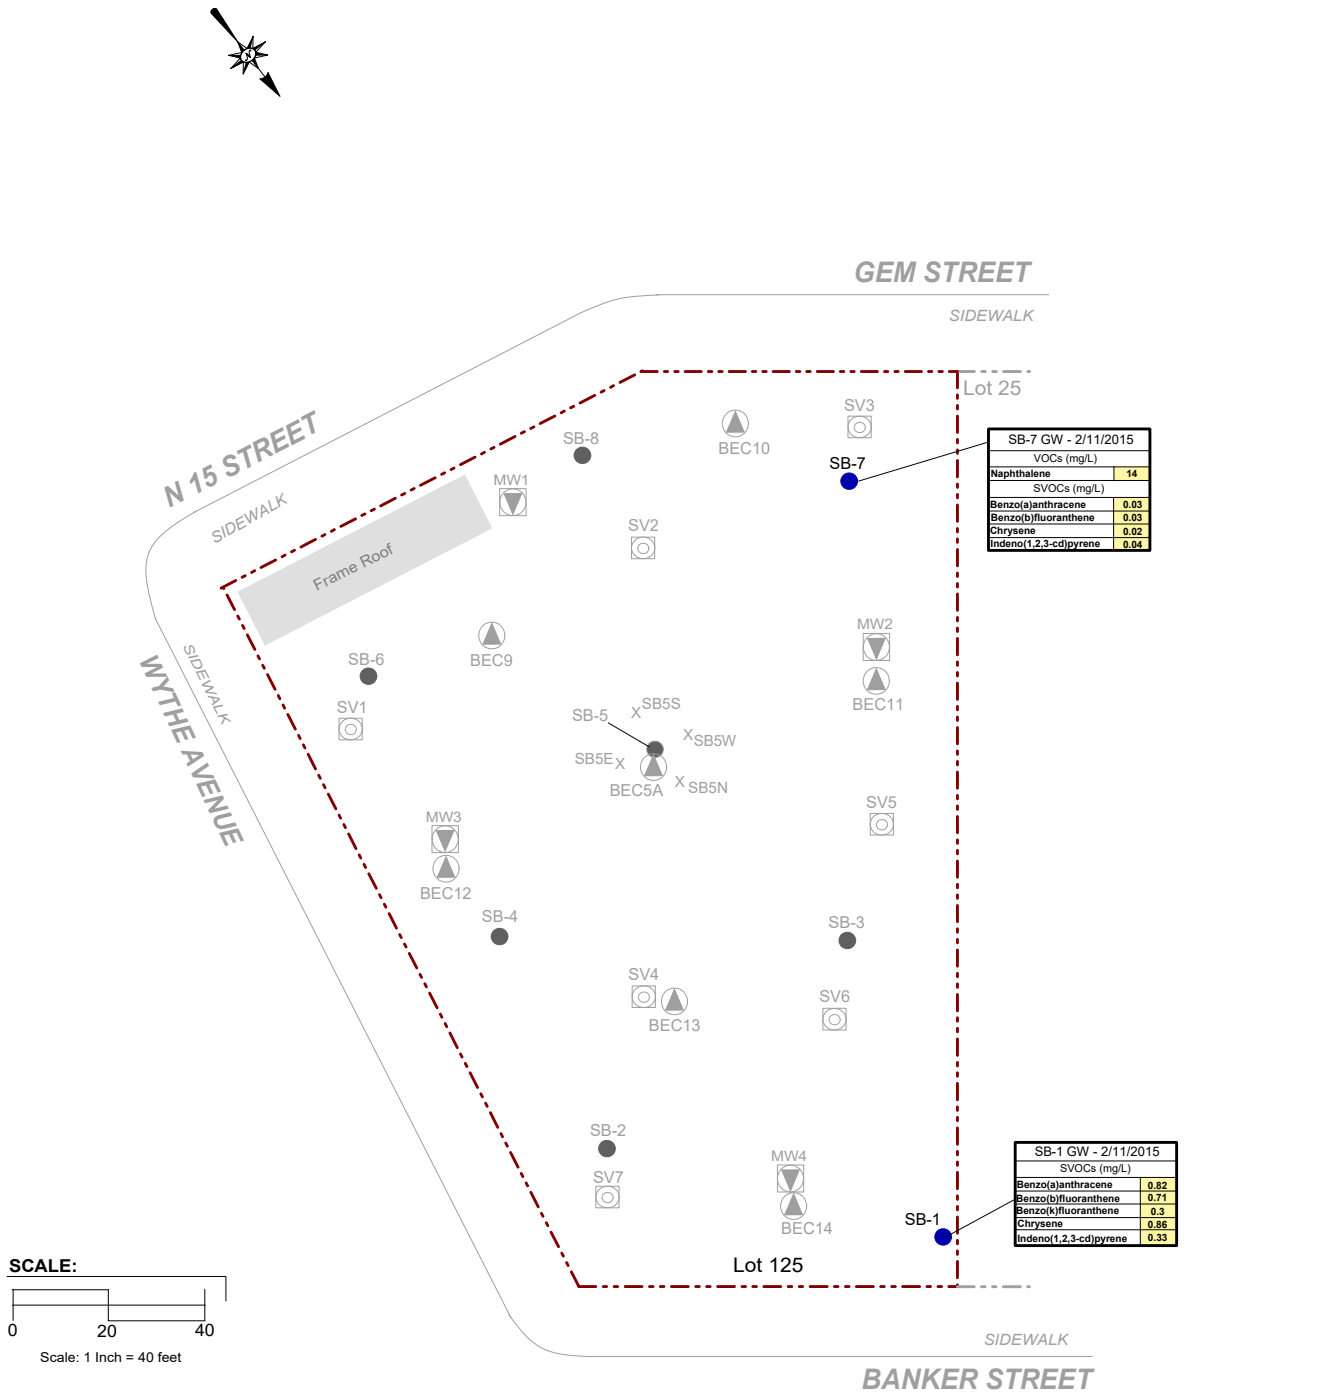


BRUSSEE
Environmental Corp.
PHONE: 631.338.1749

Figure No. 7A

Site Name: REDEVELOPMENT PROJECT

Site Address: 168 BANKER STREET, BROOKLYN, NY

Drawing Title: GROUNDWATER EXCEEDANCES MAP - DPV (FEBRUARY 2015)

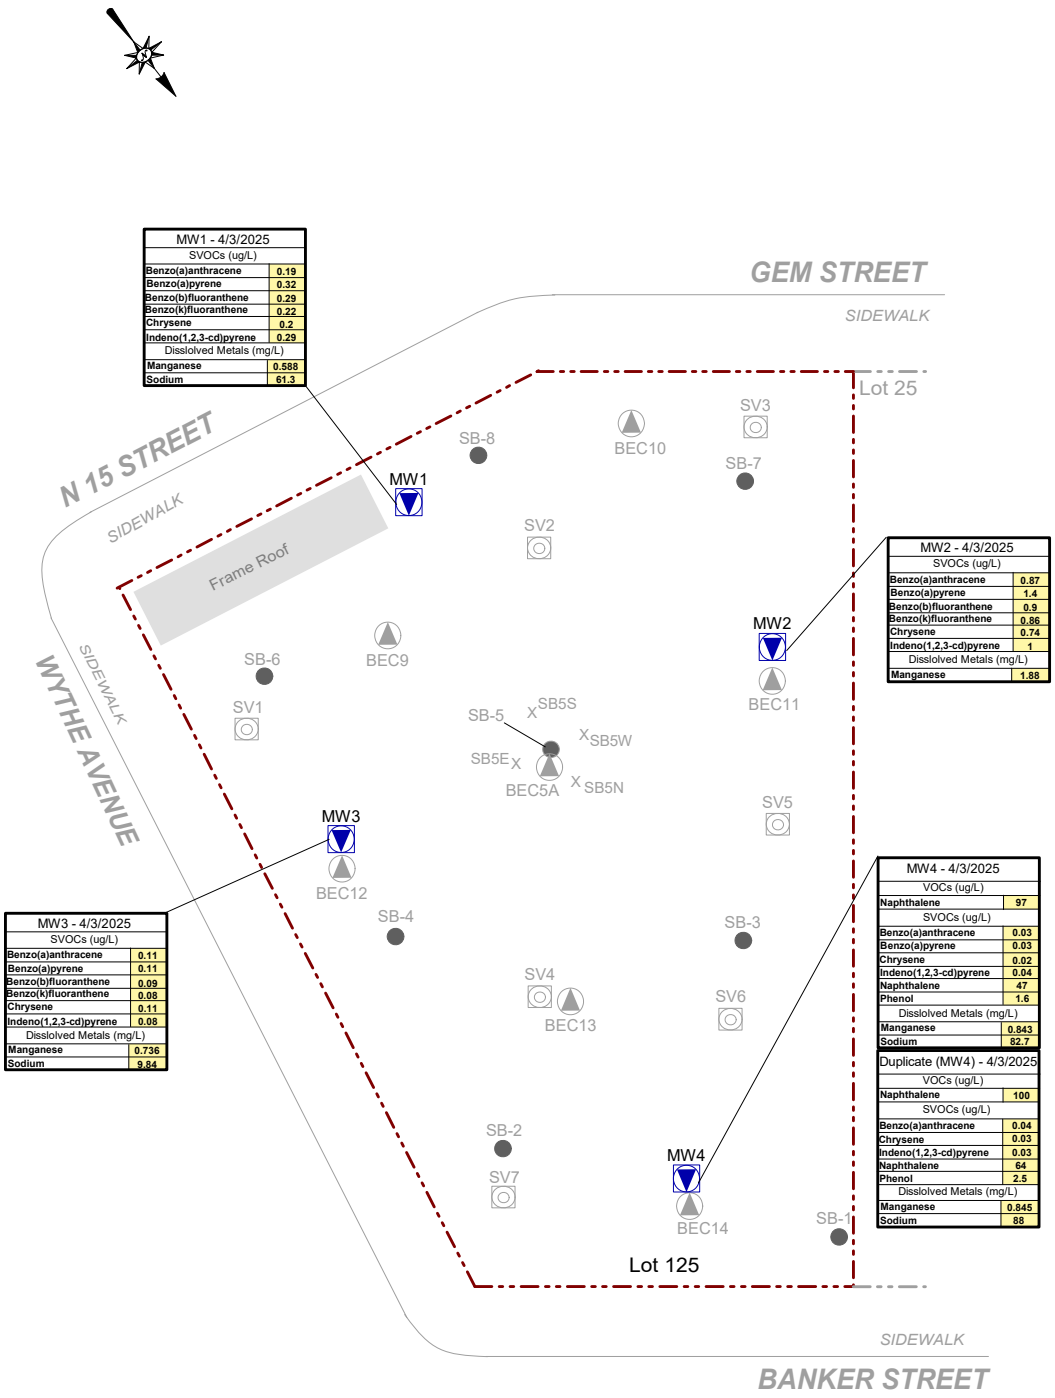

SCALE:

0 20 40

Scale: 1 Inch = 40 feet

KEY:

- Property Boundary
- Current Building
- Exceedance of GWP Standards
- Soil Boring Sampling Location - DPV (Feb 2015)
- Soil Boring Location - BEC (April 2025)
- Monitoring Well Location - BEC (April 2025)
- Soil Vapor Location - BEC (April 2025)
- X SB5 SVOC Delineation Soil Boring Location - BEC (April 2025)


BRUSSEE Environmental Corp.
PHONE: 631.338.1749

Figure No. 8

Site Name: REDEVELOPMENT PROJECT

Site Address: 168 BANKER STREET, BROOKLYN, NY

Drawing Title: GROUNDWATER EXCEEDANCES MAP - BEC (APRIL 2025)

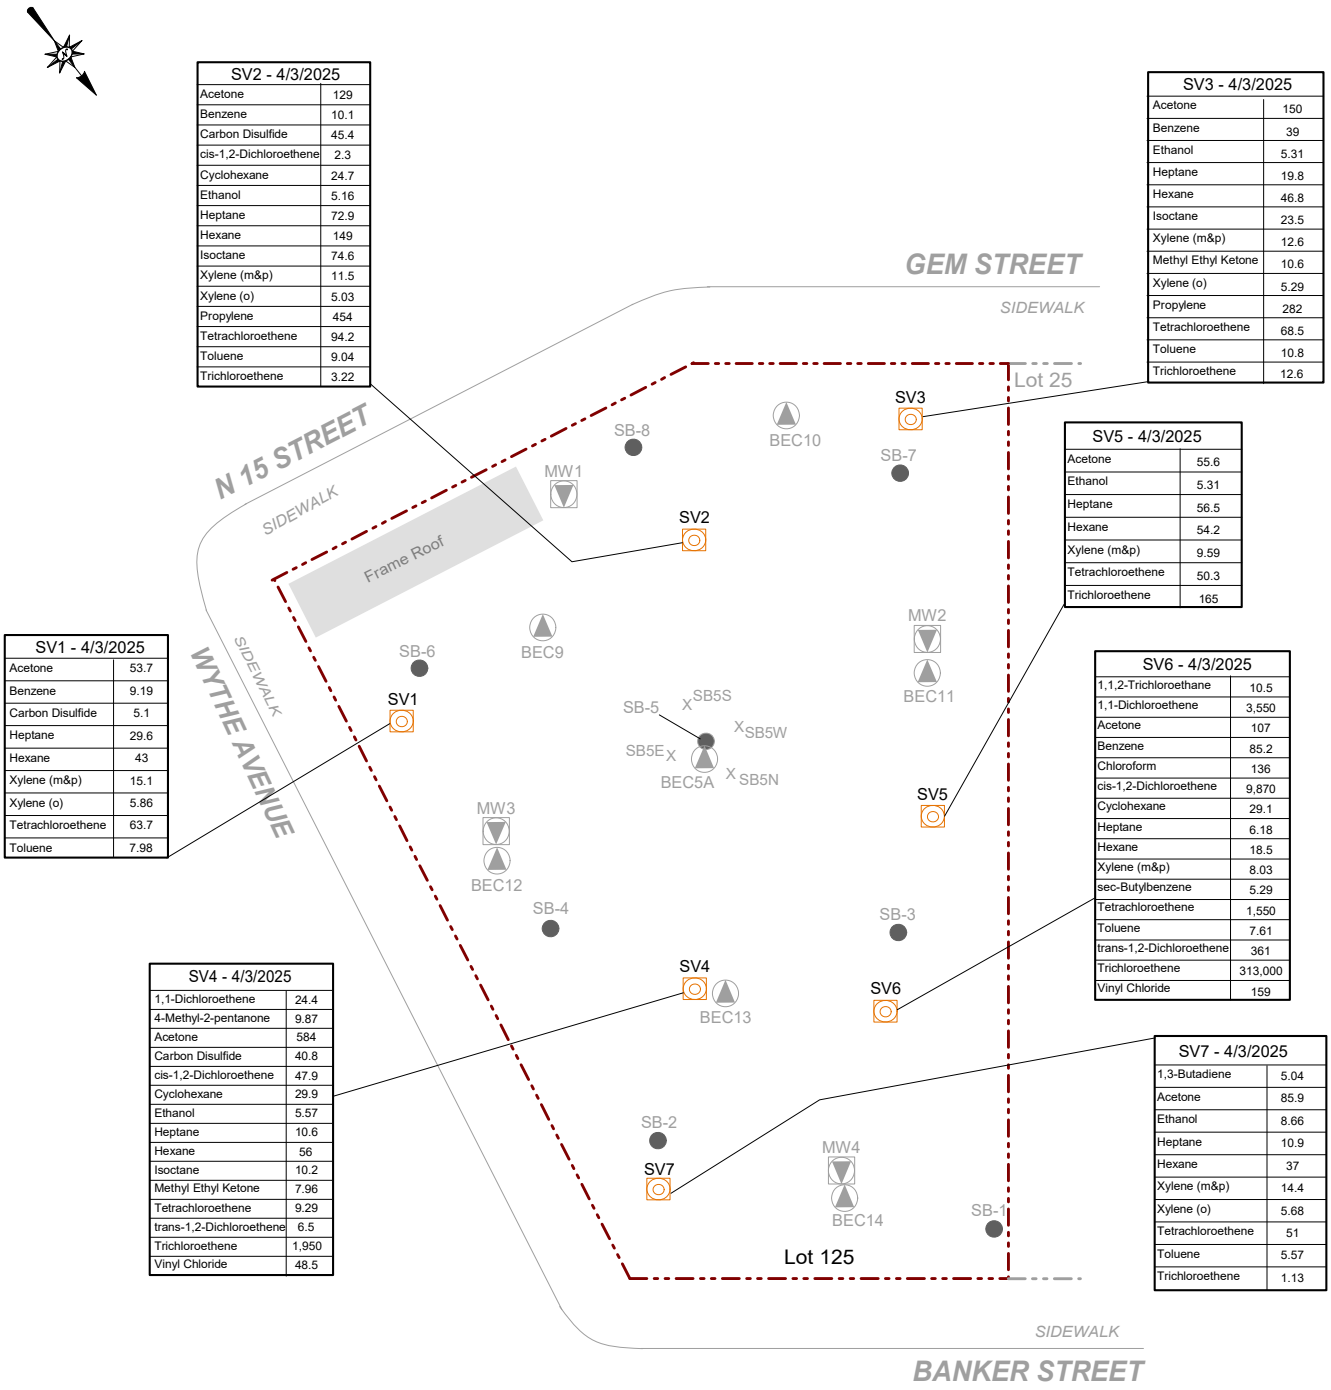

SV2 - 4/3/2025	
Acetone	129
Benzene	10.1
Carbon Disulfide	45.4
cis-1,2-Dichloroethene	2.3
Cyclohexane	24.7
Ethanol	5.16
Heptane	72.9
Hexane	149
Isoctane	74.6
Xylene (m&p)	11.5
Xylene (o)	5.03
Propylene	454
Tetrachloroethene	94.2
Toluene	9.04
Trichloroethene	3.22

SV3 - 4/3/2025	
Acetone	150
Benzene	39
Ethanol	5.31
Heptane	19.8
Hexane	46.8
Isoctane	23.5
Xylene (m&p)	12.6
Methyl Ethyl Ketone	10.6
Xylene (o)	5.29
Propylene	282
Tetrachloroethene	68.5
Toluene	10.8
Trichloroethene	12.6

SV5 - 4/3/2025	
Acetone	55.6
Ethanol	5.31
Heptane	56.5
Hexane	54.2
Xylene (m&p)	9.59
Tetrachloroethene	50.3
Trichloroethene	165

SV1 - 4/3/2025	
Acetone	53.7
Benzene	9.19
Carbon Disulfide	5.1
Heptane	29.6
Hexane	43
Xylene (m&p)	15.1
Xylene (o)	5.86
Tetrachloroethene	63.7
Toluene	7.98

SV6 - 4/3/2025	
1,1,2-Trichloroethane	10.5
1,1-Dichloroethene	3,550
Acetone	107
Benzene	85.2
Chloroform	136
cis-1,2-Dichloroethene	9,870
Cyclohexane	29.1
Heptane	6.18
Hexane	18.5
Xylene (m&p)	8.03
sec-Butylbenzene	5.29
Tetrachloroethene	1,550
Toluene	7.61
trans-1,2-Dichloroethene	361
Trichloroethene	313,000
Vinyl Chloride	159

SV4 - 4/3/2025	
1,1-Dichloroethene	24.4
4-Methyl-2-pentanone	9.87
Acetone	584
Carbon Disulfide	40.8
cis-1,2-Dichloroethene	47.9
Cyclohexane	29.9
Ethanol	5.57
Heptane	10.6
Hexane	56
Isoctane	10.2
Methyl Ethyl Ketone	7.96
Tetrachloroethene	9.29
trans-1,2-Dichloroethene	6.5
Trichloroethene	1,950
Vinyl Chloride	48.5

SV7 - 4/3/2025	
1,3-Butadiene	5.04
Acetone	85.9
Ethanol	8.66
Heptane	10.9
Hexane	37
Xylene (m&p)	14.4
Xylene (o)	5.68
Tetrachloroethene	51
Toluene	5.57
Trichloroethene	1.13

SCALE:

0 20 40

Scale: 1 Inch = 40 feet

KEY:

- Property Boundary
- Current Building
- Soil Boring Sampling Location - DPV (Feb 2015)
- Soil Boring Location - BEC (April 2025)
- Monitoring Well Location - BEC (April 2025)
- Soil Vapor Location - BEC (April 2025)
- X SB5 SVOC Delineation Soil Boring Location - BEC (April 2025)


BRUSSEE Environmental Corp.
PHONE: 631.338.1749

Figure No. 8

Site Name: REDEVELOPMENT PROJECT

Site Address: 168 BANKER STREET, BROOKLYN, NY

Drawing Title: SOIL VAPOR DETECTIONS - BEC (APRIL 2025)

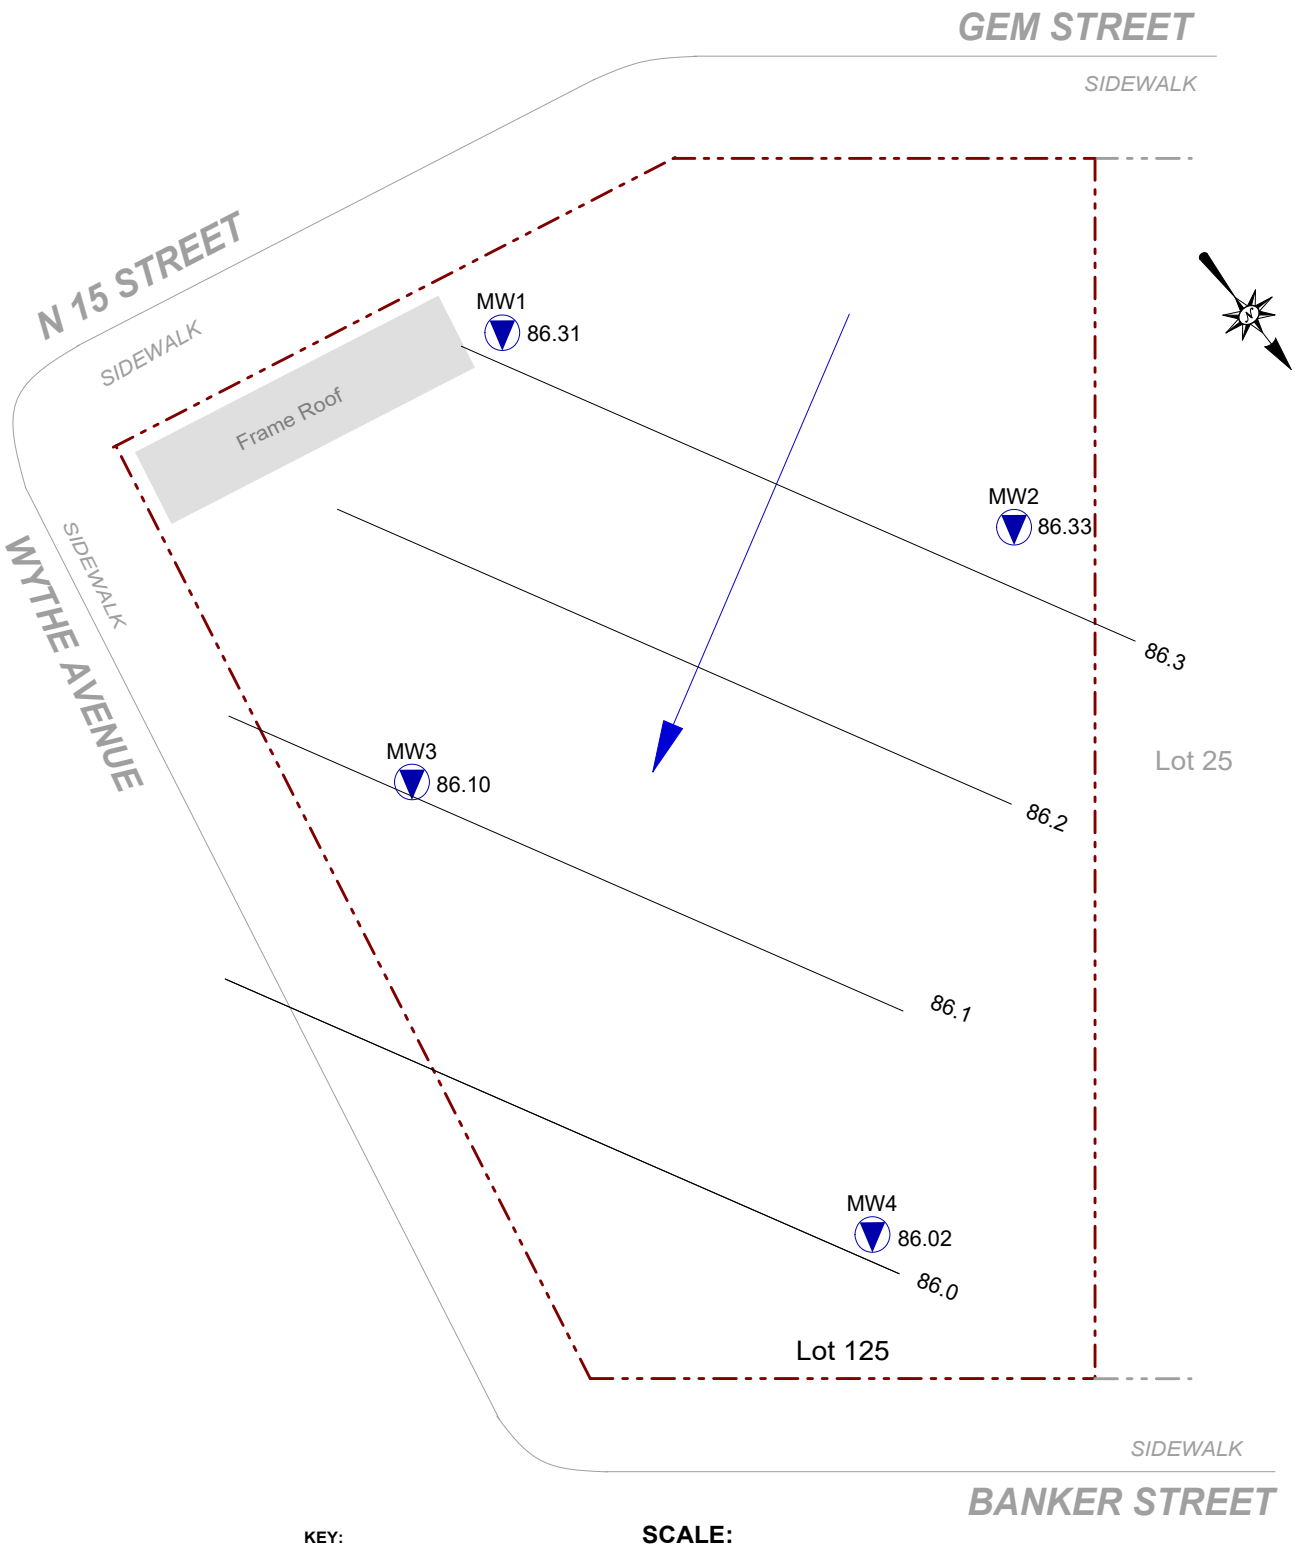

BRUSSEE Environmental Corp. PHONE: 631.338.1749	Figure No. 9	Site Name: REDEVELOPMENT PROJECT Site Address: 168 BANKER STREET, BROOKLYN, NY Drawing Title: GROUNDWATER CONTOUR MAP

APPENDIX A

Phase I Report

(includes DPV Phase II)

Phase I Environmental Site Assessment

14 Wythe Avenue
Brooklyn, New York

March 10, 2022

Prepared for:

Macentico III LLC

Prepared by:
Roux Environmental Engineering and Geology, D.P.C.
209 Shafter Street
Islandia, New York 11749

3565.0002Y100/CV

Environmental Consulting
& Management
+1.800.322.ROUX
rouxinc.com

Table of Contents

Executive Summary 1

1. Introduction 2

2. Methods of Investigation 4
   - 2.1 General 4
   - 2.2 Review of Readily Available Information 4
   - 2.3 Subject Property and Surrounding Area Reconnaissance 5
   - 2.4 Interview with Key Subject Property Manager 6
   - 2.5 User Provided Information 6

3. Subject Property Description 8
   - 3.1 Subject Property Location and Description 8
   - 3.2 Current Surrounding Property Usage 8
   - 3.3 Topographic and Hydrogeologic Setting 8

4. Subject Property History 10
   - 4.1 Historical Subject Property and Surrounding Property Usage 10
   - 4.2 Historical Sanborn Maps 10
   - 4.3 Historical Aerial Photographs 11
   - 4.4 Historical Topographic Maps 11
   - 4.5 City Directory Abstract 11
   - 4.6 Environmental Lien Search and Activity Use Limitations 12

5. Records Review 13
   - 5.1 Environmental Database Review 13
   - 5.2 Freedom of Information Act Letter Responses 16

6. Subject Property Reconnaissance 18
   - 6.1 Utilities 18
   - 6.2 Hazardous Substances and Drums 18
   - 6.3 Storage Tanks 18
   - 6.4 Polychlorinated Biphenyls (PCBs) 18
   - 6.5 Staining and Stressed Vegetation 18
   - 6.6 Solid Waste 18
   - 6.7 Wastewater and Stormwater 19
   - 6.8 Pits, Ponds, Lagoons and Floor Drains 19
   - 6.9 Wells 19

7. Interviews and User Provided Information 20
   - 7.1 Interviews 20
   - 7.2 User Questionnaire 20

8. Summary of Findings 21

9. Report Assumptions and Limitations 22

Table of Contents (Continued)

Figures

1. Subject Property Location Map
2. Subject Property Plan

Appendices

A. Professional Profiles
B. Federal and State Environmental Databases
C. Freedom of Information Law Letters and Responses
D. Historical Sanborn Maps
E. Historical Aerial Maps
F. Historical Topographic Maps
G. City Directory Abstract
H. Subject Property Photographs
I. User Provided Information

Executive Summary

At the request of Macentico III LLC (Client and User), Roux Environmental Engineering and Geology, D.P.C. (Roux) performed a Phase I Environmental Site Assessment (ESA) of the real property identified as 14 Wythe Avenue (Block 2615, Lot 125) in the borough of Brooklyn, City, and State of New York (Subject Property) (Figure 1). A Subject Property Plan showing relevant features is provided as Figure 2. The Phase I ESA is intended to define the historical uses of the Subject Property and identify any potential Recognized Environmental Conditions (RECs) that could warrant further consideration, in accordance with ASTM International Standard Practice E1527-13 (Standard Practice for Environmental Site Assessments: Phase I Environmental Site Assessment Process).

A review of historical sources, including historical aerial photographs, historical topographic maps, historical Certified Sanborn Maps, City Directory Abstract, and interviews with Key Subject Property Managers indicate the Subject Property was predominantly vacant land with the exception of small structures noted as a wash house, storage and sand blasting which were only indicated in the 1965 Sanborn Map. The Subject Property generally remains as vacant land in the subsequent maps reviewed between 1978 and 1996. The Subject Property was most recently identified to be used as parking space in the 2001 through 2007 Sanborn Maps and used by Corzo Contracting as a storage yard since the mid-1990s. The Subject Property is still utilized by Corzo Contracting as a contracting yard which was observed by Roux during the Subject Property reconnaissance conducted in February 2022.

Based on the information gathered during the Phase I ESA process, Roux has not identified RECs, Historical RECs (HRECs) or Controlled RECs (CRECs) in connection with the Subject Property.

Roux has identified the following Business Environmental Risks (BERs) in connection with the Subject Property:

- Presence of Fill Material: The Subject Property was historically located in a marsh/wetland area adjoining the East River to the east. This area was historically filled in by New York City to create additional developable land. Fill materials deposited in this way are typically non-native materials and can include bricks, concrete, glass, ceramics, and the like. Fill material was confirmed to be present at the Subject Property in the March 2015 Limited Subsurface Investigation conducted by DPV Consultants Inc (DPV). Any future redevelopment activities should consider the fill material for appropriate disposal in accordance with local, state, and federal regulations.
- Presence of an E-Designation: The Subject Property was identified to have an E-Designation (E-585) which was applied by the New York City Department of City Planning (NYCDCP) as an instrument to control development of potentially contaminated properties. The E-Designation was identified for hazardous materials, noise, and air. The hazardous materials portion of the E-Designation would require any redevelopment to be performed under the oversight of the NYC Mayor's Office of Environmental Remediation (NYC OER) and under an approved Remedial Action Work Plan (RAWP).

Roux has identified the following data gaps in connection with this Phase I ESA:

- Roux is awaiting responses to Freedom of Information Act (FOIA) requests from the New York State Department of Environmental Conservation (NYSDEC), New York State Department of Health (NYSDOH) and New York City Department of Environmental Protection (NYCDEP) pertaining to the Subject Property. If any pertinent information is obtained from responses to outstanding FOIA requests regarding the Subject Property and adjacent properties, Roux will prepare a letter addendum summarizing these findings.

1. Introduction

At the request of Macentico III LLC (Client and User), Roux Environmental Engineering and Geology, D.P.C. (Roux) performed a Phase I Environmental Site Assessment (ESA) of the real property identified as 14 Wythe Avenue (Block 2615, Lot 125) in the borough of Brooklyn, City, and State of New York (Subject Property) (Figure 1). A Subject Property Plan showing relevant features is provided as Figure 2. The Phase I ESA is intended to define the historical uses of the Subject Property and identify any potential Recognized Environmental Conditions (RECs) that could warrant further consideration, in accordance with ASTM International Standard Practice E1527-13 (Standard Practice for Environmental Site Assessments: Phase I Environmental Site Assessment Process).

The Phase I ESA was conducted in accordance with the scope of work presented in the original contract between Macentico III LLC and Roux, dated February 14, 2022, and in general accordance with the ASTM International Standard Practice E1527-13 (Standard Practice for Environmental Site Assessments), consistent with the USEPA Standards and Practices for All Appropriate Inquiries (AAI) Rule (40 CFR Part 312, Standards and Practices for All Appropriate Inquiries; Final Rule[1]). The preamble for the AAI Rule states:

> *In today's final rule, EPA is referencing the standards and practices developed by ASTM International and known as Standard E1527-05 (entitled "Standard Practice for Environmental Site Assessments: Phase I Environmental Site Assessment Process") and recognizing the E1527-05 standard as consistent with today's final rule. The Agency determined that this voluntary consensus standard is consistent with today's final rule and is compliant with the statutory criteria for all appropriate inquiries. Persons conducting all appropriate inquiries may use the procedures included in the ASTM E1527-05 standard to comply with today's final rule.*[2]

This AAI Rule was subsequently amended in 2013, as indicated in the following "Background":

> *With today's action, EPA is establishing that parties seeking liability relief under CERCLA's landowner liability protections, as well as recipients of brownfields grants for conducting site assessments, will be considered to have met the standards and practices for all appropriate inquiries, as set forth in the Brownfields Amendments to CERCLA and 40 CFR Part 312, if such parties follow the procedures provided in the ASTM E1527-13 "Standard Practice for Environmental Site Assessments: Phase I Environmental Site Assessment Process." EPA made this determination based upon the Agency's finding that the ASTM E1527-13 standard is compliant with the All Appropriate Inquiries Rule. Therefore, parties conducting all appropriate inquiries may use the procedures in the newly issued ASTM E1527-13 standard when conducting all appropriate inquiries.*[3]

In November 2021, the new Phase I standard E1527-21 became active and available, although still under review by EPA. ASTM E1527-13 is now a historic standard, although it remains compliant with AAI and currently is the only standard recognized by EPA as compliant with AAI. Regardless, the two standards are not materially different as it concerns the findings in this report.

The purpose of the Phase I ESA was to identify, to the extent feasible, RECs in connection with the Subject Property. ASTM Standard Practice E1527-13 defines RECs as:

---

1 Final Rule and information available at www.epa.gov/swerosps/bf/regneg.htm#final_rule, and https://federalregister.gov/a/2013-31112.
2 Federal Register: November 1, 2005 (Volume 70, Number 210), page 66081.
3 Federal Register: December 30, 2013 (Volume 78, Number 250).

the presence or likely presence of any hazardous substances or petroleum products in, on, or at a property: (1) due to any release to the environment; (2) under conditions indicative of a release to the environment; or (3) under conditions that pose a material threat of a future release to the environment. De minimis conditions are not recognized environmental conditions.

ASTM Standard Practice E1527-13 provides that identified RECs can be evaluated and classified into Controlled Recognized Environmental Conditions (CRECs) or Historical Recognized Environmental Conditions (HRECs) based on the following definitions. ASTM Standard Practice E1527-13 defines a CREC as:

a recognized environmental condition resulting from a past release of hazardous substances or petroleum products that has been addressed to the satisfaction of the applicable regulatory authority (for example, as evidenced by the issuance of a no further action letter or equivalent, or meeting risk-based criteria established by regulatory authority), with hazardous substances or petroleum products allowed to remain in place subject to the implementation of required controls (for example, property use restrictions, activity and use limitations, institutional controls, or engineering controls).

ASTM Standard Practice E1527-13 defines a HREC as:

a past release of any hazardous substances or petroleum products that has occurred in connection with the property and has been addressed to the satisfaction of the applicable regulatory authority or meeting unrestricted use criteria established by a regulatory authority, without subjecting the property to any required controls (for example, property use restrictions, activity and use limitations, institutional controls, or engineering controls).

To assess the potential for RECs associated with the Subject Property, Roux utilized a variety of informational sources to perform the Phase I ESA, including a radial information search from federal, state, and local regulatory agency databases; Freedom of Information Act (FOIA)/public records responses from federal, state, and local regulatory agencies; and readily available information from the following sources: historical aerial photographs, historical topographic maps and a City Directory Abstract. The historical research and interviews were conducted to develop an understanding of the following:

- Current and past uses of the Subject Property;
- Current and past uses of hazardous substances and/or petroleum at the Subject Property, if any;
- Waste management and disposal practices that might have potentially caused releases or threatened releases of hazardous substances and/or petroleum products at the Subject Property;
- Current and past corrective actions and response activities undertaken to address past and ongoing releases of hazardous substances and/or petroleum products at the Subject Property, if any;
- The existence of any engineering and/or institutional controls recorded for the Subject Property; and
- Current and past uses of adjoining properties that could have resulted in releases or threatened releases of hazardous substances and/or petroleum products to the Subject Property.

Mr. Craig Werle and Mr. Adam Nasiatka served as the Environmental Professionals who conducted this Phase I ESA. As the Environmental Professionals, Mr. Werle and Mr. Nasiatka possess sufficient specific education, training, and experience necessary to exercise professional judgment to develop opinions and conclusions regarding conditions indicative of releases or threatened releases (as defined in §312.1(c) on, at, in, or to a Site, sufficient to meet the objectives and performance factors in §312.20(e) and (f)). Professional profiles for Mr. Werle and Mr. Nasiatka are provided in Appendix A.

2. Methods of Investigation

The methods of investigation used to conduct this Phase I ESA are outlined in the following sections.

2.1 General

The activities performed in conjunction with the Phase I ESA of the Subject Property include:

- Review of federal, state, and local environmental regulatory agency databases provided by Environmental Data Resources (EDR), Inc. of Milford, Connecticut indicating locations of environmental concern within specified radii from the Subject Property (Appendix B);
- Submission of FOIA/public records requests and inquiries to federal, state, and local regulatory agencies for the Subject Property (Appendix C);
- Review of historical information for the Subject Property and surrounding area, including aerial photographs, topographic maps, historical Certified Sanborn Fire Insurance Maps, and other relevant historical information sources;
- Reconnaissance of the Subject Property and surrounding area; and
- Conducted interviews with Key Subject Property Managers.

2.2 Review of Readily Available Information

The resources compiled and reviewed by Roux to date include the following:

- EDR Radius Map with GeoCheck, dated February 11, 2022 (EDR report) (Appendix B);
- Historical Certified Sanborn Fire Insurance Maps dated 1887, 1905, 1916, 1928, 1942, 1951, 1965, 1978 through 1983, 1986 through 1989, 1991, 1993, 1995, 1996 and 2001 through 2007 (Appendix D);
- Historical Aerial Photographs 1924, 1941, 1944, 1951, 1954, 1961, 1966, 1974, 1976, 1980, 1984, 1991, 1994, 2006, 2009, 2013 and 2017 (Appendix E);
- United States Geological Survey (USGS) 15 Minute Topographic Maps, Brooklyn, New York Quadrangle dated 1897, 1898 and 1900; 7.5 Minute Topographic Maps, Brooklyn, New York Quadrangle dated 1947, 1956, 1967, 1979, 1995, 2013, 2016 and 2019 (Appendix F); and
- A search of the City Directory Abstract conducted by EDR (Appendix G).

Pursuant to ASTM E1527-13, Roux contacted and reviewed additional environmental records provided by the following agencies:

Agency	Status
United States Environmental Protection Agency (USEPA)	Online database searched; no records identified.
New York State Department of Environmental Conservation (NYSDEC)	Acknowledgement received; no records provided to date. Online database searched; no records identified.
New York State Department of Health (NYSDOH)	Acknowledgement received; no records provided to date.
New York City Department of Environmental Protection (NYCDEP)	Acknowledgement received; no records provided to date.
New York Fire Department (FDNY)	Response received; no records identified.

Agency	Status
New York City Department of Finance (NYCDOF)	Records accessed online and discussed in Section 5.2.
New York City Department of Buildings (NYCDOB)	Records accessed online and discussed in Section 5.2.
New York City Department of City Planning (NYCDCP)	Online database searched; no records identified.

2.3 Subject Property and Surrounding Area Reconnaissance

Pursuant to ASTM Standard Practice E1527-13, Roux conducted a reconnaissance of the Subject Property and surrounding area on February 18, 2022 to identify, investigate, and assess potential RECs and other potential environmental concerns. The reconnaissance included observation of the Subject Property including structures and buildings and the surrounding area to determine the current use and condition of the Subject Property, indications of past uses of the Subject Property, and current uses of adjacent and adjoining properties and the surrounding area. During the Subject Property reconnaissance, Roux placed particular emphasis on identifying the following features, if present, in accordance with ASTM E1527-13:

- Hazardous substances and petroleum products in connection with identified uses;
- Storage tanks;
- Odors;
- Pools of liquid;
- Drums;
- Hazardous substances and petroleum products containers;
- Unidentified substance containers;
- Polychlorinated biphenyls (PCBs);
- Heating and cooling systems;
- Stains or corrosion;
- Drains and sumps;
- Pits, ponds, or lagoons;
- Stained soil or pavement;
- Stressed vegetation;
- Solid waste;
- Wastewater;
- Wells; and
- Septic systems.

In addition, observation of the general topographic setting of the Subject Property was made, and inquiry was made into the source of potable water for the Subject Property and other utilities, as presented in Section 6. Photographs from the Subject Property reconnaissance are presented in Appendix H.

2.4 Interview with Key Subject Property Manager

On February 18, 2022, Mr. Nasiatka interviewed Mr. James Lema, the Key Subject Property Representative. Mr. Lema was identified as the owner of Corzo Contracting and the Subject Property. During the interview, Mr. Nasiatka asked general questions regarding the current and historical use and conditions of the Subject Property and surrounding area and inquired about specific observations made during the Subject Property reconnaissance. Pertinent information obtained during the interview is presented in appropriate sections throughout this Phase I ESA report.

2.5 User Provided Information

As of the date of this Phase I ESA, Roux was provided with historical environmental documentation related to the Subject Property which is summarized in detail below. Copies of historical environmental reports provided to Roux are attached in Appendix I. Roux is aware of an additional environmental report that was conducted under the oversight of Langan which included test pits. This report was not provided to Roux for review as of the date of this Phase I ESA.

DPV Consultants Inc. (DPV) Limited Subsurface Investigation: 18 Wythe Avenue, Brooklyn, New York 11222, dated March 16, 2015

DPV conducted a Limited Subsurface Investigation at the Subject Property on behalf of Park Central Real Estate Co. LLC and Mitchell Holdings LLC in March 2015. DPV stated that the subsurface work was intended to satisfy environmental issues from an unspecified Phase I ESA. The consultant of record or the date of the Phase I ESA was not mentioned in the report. The former Phase I identified two environmental issues for the Subject Property related to the potential for historical fill materials and the presence of surrounding and adjoining properties with historical uses that included metal foundries, machine shops, paint and varnish manufacturing, various manufacturing as well as several other properties with underground gasoline tanks.

The limited subsurface investigation was conducted on February 11, 2015 and included the installation and sampling of eight soil borings. Borings were installed to a total depth of 15 feet below grade, where groundwater was encountered. Soil quality was generally noted to be fill materials (brick, cinders, and gravel), silty clays and sandy layers with shells. Field data collection indicated no visual or olfactory evidence of contamination and no positive photoionization detector (PID) readings. Soil samples were analyzed for volatile organic compounds (VOCs), semi-volatile organic compounds (SVOCs), PCBs, pesticides, and metals. No VOCs were detected in the soil samples at concentrations exceeding their respective Unrestricted Use Soil Cleanup Objectives (UUSCOs). Several SVOCs characterized as Polycyclic Aromatic Hydrocarbons (PAHs) were detected in the soil samples at concentrations exceeding their respective Commercial Use SCOs (CSCOs). No pesticides or PCBs were detected in any of the soil samples at concentrations exceeding their respective Method Detection Limits (MDLs). Several metals including copper, lead, mercury, selenium, and zinc were detected in the soil samples at concentrations exceeding their respective UUSCOs. Arsenic was detected at concentrations exceeding both RRSCOs and CSCOs. Mercury was also identified to exceed its respective CSCO in a single soil sample.

Groundwater samples were collected from two of the eight soil borings. The installed groundwater probes did not provide enough groundwater to be analyzed for the full suite of analyses. One of the groundwater samples was not analyzed for pesticide and PCB content. It was also noted that the groundwater samples were very turbid as they were collected directly from a Geoprobe sampler by hand with a check valve. The results of the groundwater sampling identified a single VOC (naphthalene) which was detected at a

concentration of 14 micrograms per Liter (µg/L) which exceeded its respective NYSDEC Ambient Water Quality Standards and Guidance Values (AWQSGV). Several SVOCs characterized as PAHs were detected in the groundwater samples at concentrations exceeding their respective AWQSGV. No pesticides or PCBs were detected at concentrations exceeding their respective MDLs in the single groundwater sample analyzed for these compounds. The metals arsenic, beryllium, chromium, copper, lead, mercury, nickel, selenium, and zinc were detected at concentrations exceeding their respective AWQSGV. It was reiterated that the metals identified in the groundwater sample were likely attributed to the turbid samples and the sediment within them.

As previously mentioned, copies of historical reports provided to Roux are attached in Appendix I.

3. Subject Property Description

Descriptions of the Subject Property and surrounding properties are included in the following sections. The location of the Subject Property is presented in Figure 1. A Subject Property Plan showing relevant features is provided as Figure 2.

3.1 Subject Property Location and Description

The Subject Property is identified as a single tax lot situated on the northwestern side of Wythe Avenue within the borough of Brooklyn, New York. The Subject Property is also bounded by North 15th Street to the southwest, Gem Street to the west and Banker Street to the east. The Subject Property is comprised of the following block, lot and addresses as per the NYCDOB:

- Block 2615, Lot 125: 14 Wythe Avenue, Brooklyn, NY 11211

The Subject Property is currently occupied and owned by Corzo Contracting, which operates as a subsurface utility installation contractor. The Subject Property is currently utilized as a yard to store contracting materials. A 1-story wooden frame structure is present in the northern central portion of the lot which is also partially constructed of steel shipping containers. The interior of this wooden structure is used for employee locker rooms, a bathroom, a mechanic/repair area, and storage. The bathroom was identified to be connected to a septic system which is present in the northwestern corner of the Subject Property. The wooden frame structure was identified to be heated by electric heat blowers. Two mobile construction trailers were also present in the northern and northeastern portions of the yard and were identified to be used for office operations. A metal non-permanent overhang is present in the southwestern corner of the Subject Property which contains an electrical meter, electrical panels, and additional material storage.

The Subject Property and surrounding area were inspected during the Subject Property reconnaissance. The findings of the reconnaissance are summarized in Section 6.

3.2 Current Surrounding Property Usage

The areas surrounding the Subject Property are generally developed with commercial and industrial properties. Table 3.2 below provides details on adjoining and adjacent properties.

Table 3.2 Surrounding Property Uses	
North	ACME Smoked Fish Corp
South	Active Construction Site
East	Commercial/ Restaurant (Rule of Thirds)
West	Technipoly Manufacturing

3.3 Topographic and Hydrogeologic Setting

The grade of the Subject Property is generally even. The average elevation of the Subject Property is approximately 9 feet above mean sea level (ft amsl), as shown in the USGS 7.5 Minute Series Topographic Map (Appendix F) and the EDR Report. According to the EDR Report and National Wetlands Inventory, the Subject Property is not located in or adjacent to any wetlands. According to a review of Federal Emergency Management Agency (FEMA) Flood Maps, the Subject Property is located in the 100-year flood zone.

A formal groundwater flow direction study has not been conducted as part of this Phase I ESA. For purposes of investigating potential migration of off-Site groundwater impacts during this Phase I ESA, the regional direction of groundwater flow in the vicinity of the Subject Property is presumed to be generally towards the west-northwest in the direction of the East River. This estimation was based on local topographic and hydraulic features identified in historical maps.

4. Subject Property History

The historical uses of the Subject Property are discussed below.

4.1 Historical Subject Property and Surrounding Property Usage

The historical uses of the Subject Property and surrounding properties were researched by examining Certified Sanborn Fire Insurance Maps (Appendix D); historical aerial photographs (Appendix E); historical USGS topographic maps (Appendix F); and the City Directory Abstract (Appendix G).

4.2 Historical Sanborn Maps

Roux reviewed historical Certified Sanborn Fire Insurance maps for the Subject Property. Table 4.2 provides a summary of the Subject Property and surrounding area from 1897 to 2007, as determined from the Certified Sanborn Fire Insurance maps, which are included as Appendix D.

Table 4.2
Certified Sanborn Fire Insurance Maps

Date	Description
1887	**Subject Property:** The southwestern portion of the Subject Property is noted as under water. **Surrounding Area:** The surrounding area is not shown as developed.
1905-1916	**Subject Property:** The Subject Property is shown as seven full and two partial undeveloped tax lots. **Surrounding Area:** The surrounding area is not shown as developed.
1942	**Subject Property:** The Subject Property is developed with a small 1-story storage structure in the central eastern portion of the lot. **Surrounding Area:** The Subject Property is adjoined to the north with an iron works, to the east with a fireproof door manufacturer with painting, to the south with a paint and varnish manufacturer and smoked fish company and to the west with a pressure/ die casting company and sheet steel products manufacturer.
1951	**Subject Property:** The former structure is no longer present and now two structures identified as sand blasting and a wash house are present in the northeast and northwest corners of the Subject Property. **Surrounding Area:** Generally, the same as the previous Sanborn Map, except, the former fireproof remanufacturer is now noted as a cloth backing and laminating operation and a private garage with auto repair adjoins to the east.
1965	**Subject Property:** Shown as a vacant undeveloped lot with no structures. **Surrounding Area:** Developed to the north with a machine shop, to the east with a textile coating and laminating facility and mechanics depot, to the south with inflammable liquid canning and smoked fish company and to the west with a shipping warehouse.
1978-1996	**Subject Property:** Shown as a vacant undeveloped lot with no structures. **Surrounding Area:** The surrounding area is similar to the 1965 Sanborn Map; however, the eastern adjoining facility is generally noted as commercial/manufacturing, the building to the east is noted as plastic products manufacturing and the buildings to the southwest and west are generally noted as manufacturing.
2001-2007	**Subject Property:** The Subject Property is noted as parking. **Surrounding Area:** Generally, the same as the 1978-1996 Sanborn Maps.

The Subject Property appears to have been predominantly vacant land with the exception of small structures noted as a wash house, storage and sand blasting which were only indicated in the 1965 Sanborn Map.

The Subject Property generally remains as vacant land in the subsequent maps reviewed between 1978 and 1996. The Subject Property was most recently identified to be used as parking space in the 2001 through 2007 Sanborn Maps. No RECs were identified in a review of the Sanborn Maps for the Subject Property.

The area surrounding the Subject Property predominantly contained commercial, manufacturing, and industrial uses which is consistent with the historical nature of this area of Brooklyn and the vicinity to shipping areas along the East River. Historically adjoining operations have consisted of iron works and welding, a machine shop, fireproof door manufacturing which includes painting, paint, and varnish manufacturing, die casting, sheet steel product manufacturing, cloth backing and laminating, general manufacturing, and plastic products manufacturing. Additional information on the environmental quality of surrounding properties is provided in Section 5.1 of this report.

4.3 Historical Aerial Photographs

Historical aerial photographs were obtained from EDR, and they are provided in Appendix E. Historical aerials may indicate past activities at a property that might not have been documented by other means or observed during a reconnaissance visit. Aerial photographs were obtained for the years ranging from 1924 to 2017.

According to a review of the historical aerial photographs, the Subject Property appears to be undeveloped marshland in the 1924 aerial photograph. The Subject Property appears to be used for light storage and parking in the aerial photographs reviewed between 1941 and 1991. The non-permanent wood frame structure appears to be present in the northern central portion of the Subject Property in the 2006 aerial photograph and remains until the most recent 2017 aerial photograph. No RECs were identified in a review of the aerial photographs; however, evidence of landfilling activities were identified which have been previously identified as a BER.

4.4 Historical Topographic Maps

Historical topographic maps of the Subject Property were obtained from EDR, and they are provided in Appendix F. Elevation of the Subject Property was consistent in topographic maps reviewed from 1897 to 2019. Earlier topographic maps dated 1897, 1898 and 1900 identified the Subject Property within wetland areas associated with the East River. The topographic maps between 1947 and 2019 do not show any significant land elevation changes that would suggest mining or disposal activities. As previously mentioned, the presence of historical fill material is considered a BER. No evidence of RECs was identified in a review of the topographic maps for the Subject Property or surrounding area.

4.5 City Directory Abstract

A City Directory Abstract of the Subject Property was obtained from EDR and is presented in Appendix G. Records reviewed from 1927 to 2017 were sourced from New York Telephone, New York Telephone Company, Cole Information Services, Hill-Donnelly Corporation, R.L. Polk & Co. and the EDR Digital Archive Listings in the table below were translated as written in the City Directory.

Listings for 14 Wythe Avenue are provided in Table 4.5 below:

Table 4.5
City Directory Listings for 14 Wythe Avenue

1997	Private Residential Listing

Listings for the Subject Property included a single residential listing in 1997. No RECs were identified in a review of the City Directory Abstract listings.

The listings surrounding the Subject Property include auto repair shops, a tool company, a chemical and rubber company, a fluid manufacturing company, a goods distributor, contracting companies, a paint and enamels company, an electrical supply store, a welding company, a smoked fish company, a potato chip company, music studios, mechanical companies, a paper company, marble company and a fuel oil company. Additional information on the environmental quality of the surrounding properties is provided in Section 5.1 of this report.

4.6 Environmental Lien Search and Activity Use Limitations

The Client did not engage Roux to review title and judicial records for environmental liens or AULs recorded for the Subject Property. Furthermore, these documents were not provided to Roux for review.

5. Records Review

This section summarizes the information regarding the Subject Property and potential environmental sites of concern contained in the standard and additional environmental record sources reviewed by Roux in accordance with ASTM Standard Practice E1527-13.

5.1 Environmental Database Review

Roux used a computerized environmental database and radius map report prepared by EDR to conduct a government records database search of properties of potential environmental concern within a maximum of one-mile radius of the Subject Property. Appendix B contains a complete copy of the EDR Radius Map Report with GeoCheck. A summary of the pertinent results is provided in Table 5.1. Table 5.1 tabulates all the search results with at least one environmental database entry.

Table 5.1
Environmental Database Listings

Database	Subject Property	<1/8 mile	1/8-1/4 mile	1/4-1/2 mile	1/2-1 mile	Total
SEMS-ARCHIVE	0	1	2	1	**NR**	**4**
CORRACTS	0	0	0	0	1	**1**
RCRA-LQG	0	3	11	**NR**	**NR**	**14**
RCRA-SQG	0	2	4	**NR**	**NR**	**6**
RCRA-VSQG	0	0	2	**NR**	**NR**	**2**
NY SHWS	0	0	3	4	17	**24**
NY SWF/LF	0	2	1	2	**NR**	**5**
NY LTANKS	0	2	7	18	**NR**	**27**
NY UST	0	9	17	**NR**	**NR**	**26**
NY MOSF UST	0	0	0	1	**NR**	**1**
NY CBS	0	1	0	**NR**	**NR**	**1**
NY MOSF	0	0	0	1	**NR**	**1**
NY AST	0	4	22	**NR**	**NR**	**26**
NY CBS AST	0	1	0	**NR**	**NR**	**1**
NY MOSF AST	0	0	0	1	**NR**	**1**
NY ENG0 CONTROLS	0	0	0	4	**NR**	**4**
NY INST CONTROLS	0	0	1	4	**NR**	**5**
NY VCP	0	0	2	39	**NR**	**41**
NY BROWNFIELDS	0	5	5	13	**NR**	**23**
NY SPILLS	0	41	**NR**	**NR**	**NR**	**41**

Table 5.1 Environmental Database Listings						
Database	**Subject Property**	**<1/8 mile**	**1/8-1/4 mile**	**1/4-1/2 mile**	**1/2-1 mile**	**Total**
RCRA NONGEN/NLR	0	14	41	**NR**	**NR**	**55**
FUDS	0	0	1	0	0	**NR**
NY DRYCLEANERS	0	1	2	**NR**	**NR**	**3**
NY E DESIGNATION	1	11	**NR**	**NR**	**NR**	**12**
NY HSWDS	0	0	2	0	**NR**	**2**
NY MANIFEST	0	23	65	**NR**	**NR**	**88**
PA MANIFEST	0	0	2	**NR**	**NR**	**2**
NJ MANIFEST	0	6	20	**NR**	**NR**	**26**
EDR MGP	0	0	1	0	2	**3**
EDR HIST AUTO	0	1	**NR**	**NR**	**NR**	**1**

NR – Not Reported

The Subject Property was identified in the NY E DESIGNATION database which is discussed in detail below:

1. **NY E DESIGNATION:** The Subject Property (Lot 125, Tax Block 2615) is listed in the E Designation database and is associated with E-585 for hazardous materials testing, noise, and air. The E Designation for hazardous materials would require any redevelopment that disturbs soil at the Subject Property to be performed under the oversight of the NYC Mayor's Office of Environmental Remediation (NYC OER) which would require environmental investigation and submission of work plans for review. The presence of this E-Designation is not an indication of the presence of contamination; however, the presence of this designation would require environmental investigation during planned redevelopment. The presence of this E Designation is considered a BER.

The Subject Property is not listed in any other environmental databases.

Off-site properties that meet the criteria presented below are discussed in this report:

- Facilities adjoining or adjacent to the Subject Property are examined due to their proximity and the potential for surface water discharges (e.g., stormwater runoff, surface water effluent discharges) to enter the Subject Property or through the migration of groundwater or soil vapor.
- Facilities located topographically or hydraulically upgradient of the Subject Property.

Groundwater flow direction is presumed to be generally west-northwest in the direction of the East River. Facilities that are located downgradient or cross-gradient to the Subject Property—but not adjoining the Subject Property—are not discussed in this report because these facilities are considered to pose a low potential environmental concern to the Subject Property.

Adjoining Property Detail

Corzo Contracting (190 Banker Street, adjoins the Subject Property to the north)

The above referenced facility is listed in the Solid Waste Facility/ Landfill (SWF/LF) database and is listed as an inactive construction and demolition material processing facility. No further information was provided in the database.

Former Anglo Chemical and Rubber Site (1-9 Wythe Avenue, adjoins the Subject Property to the southeast)

The above referenced facility is listed in the NY BROWNFIELDS database and adjoins the Subject Property to the southeast. Research on this facility indicates that the full Remedial Investigation (RI) has not been conducted and this site is generally considered young. A Brownfields Cleanup Application (BCA) was submitted for the site and information is still under review by the NYSDEC. The following information was available:

> "Site Location: The site's address is 1-9 Wythe Avenue, Brooklyn, NY 11222. The site is located in Kings County, New York and is identified as Brooklyn Block 2641 Lots 1, 3 & 4. The site is located in an urban area of the Greenpoint neighborhood of Brooklyn, NY on the south side of Wythe Avenue between Banker Street and N 15th Street and approximately 800 feet east of the East River. Site Size: The site is 0.380 acres in size. Site Features: The site is currently a triangular shaped partially lot with three one-story manufacturing facilities located in the northern portion of the property, with a rear yard on the southern portion. Current Zoning and Land Use: The site is currently partially developed land that is zoned for industrial and commercial use. The surrounding properties are currently used for commercial and warehousing/manufacturing purposes. Past Land Use: As found during the Phase I Environmental Site Assessments, the site was developed between 1916 and 1942 with a 1-story building noted as a Paint and Varnish Manufacturer on the eastern portion, barrel storage on the western portion and manufacturing in the northern and central portion. In 1951 the barrel storage area was expanded to the southeastern portion of the subject property. Between 1965-1981 the layout of the subject property remained the same, however, the operations were updated as inflammable liquid canning. Between 1982 and 1993 the subject property was noted as unspecified manufacturing, with an additional warehouse erected in the southwest corner of the property. Recently the site was used for multiple commercial operations including active furniture woodworking and a kitchen counter remodeling shop. The site is currently improved with three one-story warehousing and is vacant. Site Geology and Hydrogeology: The stratigraphy of the site, from the surface down, consists primarily of urban fill extending to approximately 10 feet below ground surface underlain by a layer of gray black sand with varying amounts of silt and clay extending to approximately 10 ft bgs. This layer is underlain by grey poorly graded sand to 15 ft bgs. Groundwater was encountered at approximately 9 ft bgs and groundwater flow is to the west."

Preliminary data was available in the form of a March 2018 Phase II investigation conducted by Haley & Aldrich for this facility. The environmental impacts generally consisted of SVOCs and metals to soil and a single exceedance of benzene in a single groundwater monitoring well. Additionally, groundwater was noted to flow towards the west at this facility, which is away from the Subject Property. No environmental impacts are anticipated to migrate from this facility onto the Subject Property and it is not considered a REC.

Upgradient Property Detail

A review of the listings in the upgradient area to the east-southeast of the Subject Property generally contained closed NY SPILLS listings. No significant listings suggesting a nearby release were identified in the upgradient area of the Subject Property.

5.2 Freedom of Information Act Letter Responses

FOIA requests were submitted to the NYSDEC, NYSDOH, NYCDEP and the FDNY. Online USEPA, NYSDEC, NYCDOF, NYCDOB and NYCDCP resources and databases were searched for records related to the Subject Property. If any additional pertinent environmental information is received from the outstanding FOIA requests following the issuance of this report, Roux will provide a letter addendum to this report detailing this information. Information obtained from the Internet Databases and FOIA responses is included as Appendix C.

USEPA

The Subject Property was not identified or listed within the USEPA online databases.

NYSDEC

As of the date of this report, the NYSDEC has acknowledged our initial FOIA request in a digital response dated February 15, 2022. The NYSDEC has not stated whether any documents exist for the Subject Property. Any documents obtained from the NYSDEC will be provided as soon as they are received and evaluated.

The previously mentioned Former Anglo Chemical and Rubber Site was listed in an online search of the DECinfo Locator tool. All available information on this facility was discussed in Section 5.1 and no further information was available to summarize. As previously mentioned, the Former Anglo Chemical and Rubber Site should not adversely impact upon the environmental quality of the Subject Property.

NYSDOH

As of the date of this report, the NYSDOH has acknowledged our initial FOIA request in a letter response dated February 15, 2022. The NYSDOH has not stated whether any documents exist for the Subject Property. Any documents obtained from the NYSDOH will be provided as soon as they are received and evaluated.

NYCDEP

As of the date of this report, the NYCDEP has acknowledged our initial FOIA request in a digital response dated February 15, 2022. The NYCDEP has not stated whether any documents exist for the Subject Property. Any documents obtained from the NYCDEP will be provided as soon as they are received and evaluated.

FDNY

As of the date of this report, the FDNY has responded to our FOIL request and provided documentation related to a fuel oil release, violations and enforcement actions associated with the southern adjoining fuel oil supplier at 9 Wythe Avenue. No documentation was provided for the Subject Property.

NYCDOF

The NYCDOF Automated City Register Information System (ACRIS) was searched for the Subject Property. There ACRIS files consisted of a single memorandum of contract. No deeds were listed in ACRIS for the

Subject Property. According to online resources and conversations with the Key Subject Property Manager, the Subject Property is currently owned by Corzo Contracting.

The NYCDOF building classification for the Subject Property is Z9 – Miscellaneous.

NYCDOB

The NYCDOB online database was searched for the Subject Property and the details are outlined below:

The Subject Property is associated with zero open complaints, zero open DOB violations, and zero open Environmental Control Board (ECB) violations. No Certificates of Occupancy (COs) were available for the Subject Property through the online NYCDOB portal for review.

NYCDCP

The NYCDCP zoning resolution of New York City was searched for evidence of E-designations or Restrictive Declarations (RDs) in connection with the Subject Property. As previously mentioned, the Subject Property is associated with an E-Designation for hazardous materials, noise, and air quality (E-585). As previously mentioned, this E-Designation is considered a BER.

6. Subject Property Reconnaissance

The findings of the Subject Property reconnaissance, conducted on February 18, 2022, are discussed below. The weather during the reconnaissance was approximately 32 degrees Fahrenheit and sunny. At the time of the reconnaissance, the Subject Property was observed to be occupied by Corzo Contracting which utilized the Subject Property as a storage yard for contracting vehicles and materials.

6.1 Utilities

The Subject Property was observed to be connected to electric utilities. No sewer, water or natural gas connections were identified. The Subject Property was identified to have a water connection, however, according to the Key Subject Property Manager the water connection is split from the adjoining neighbor (ACME) to the north.

6.2 Hazardous Substances and Drums

Most of the chemical and oil storage was contained within a steel shipping container which was installed within the wood frame structure in the northern central portion of the yard. A few drums were identified in the exterior of the yard, however, these drums appeared to be empty. Minor petroleum staining was identified on the wooden subfloor of the shipping container, which was noted to have a steel subfloor beneath the plywood. The staining was noted to be contained with absorbent materials. The presence of this staining should not adversely impact upon the environmental quality of the Subject Property and is considered a *de minimis condition*.

6.3 Storage Tanks

No evidence of storage tanks (above or below ground) were identified at the Subject Property.

6.4 Polychlorinated Biphenyls (PCBs)

No evidence of suspected PCB-containing equipment or materials were identified at the Subject Property.

6.5 Staining and Stressed Vegetation

Petroleum staining was identified within the shipping container utilized for oil and hazardous materials storage. This staining was contained with absorbent material and was noted on wooden subfloor which was placed on top of the steel floor of the shipping container. Additional petroleum staining/ sheens was identified in the southeastern corner of the yard on the surface of a puddle. The asphalt appeared to be in good condition in the area where the sheen was identified. The presence of this staining should not adversely impact upon the environmental quality of the Subject Property and is considered a *de minimis condition*.

No other evidence of staining or stressed vegetation was identified at the Subject Property.

6.6 Solid Waste

Solid waste appeared to consist of construction materials and debris which was collected and stored in a 20-cubic yard roll off container stored on the western side of the yard. The roll off container is reportedly picked up and transported off-site from a third party contractor.

6.7 Wastewater and Stormwater

Wastewater was identified to be limited to typical sanitary waste generated from a single sink and toilet located in the wooden frame structure. The sanitary structure was identified to be just to the west of the wooden structure and was capped with a manhole cover. Stormwater reportedly flows off-site into municipally managed stormwater catch basins located in the public streets.

6.8 Pits, Ponds, Lagoons and Floor Drains

No pits, ponds, lagoons, or floor drains were identified at the Subject Property.

6.9 Wells

No groundwater monitoring wells were observed at the Subject Property or on visible portions of adjoining properties.

7. Interviews and User Provided Information

Pertinent findings from these sources are summarized in the following sections.

7.1 Interviews

On February 18, 2022, Mr. Nasiatka interviewed Mr. James Lema, the Key Subject Property Representative. Mr. Lema was identified as the owner of Corzo Contracting and the Subject Property. The following information was identified:

- Mr. Lema indicated that there are no petroleum storage tanks (aboveground or belowground) present at the Subject Property.
- Mr. Lema indicated that the wooden frame structure is mostly used as a small scale repair shop and mechanic area for his trucks and equipment.
- Mr. Lema indicated that his company (Corzo Contracting) previously performed test pits at the Subject Property on behalf of Langan, an environmental consultant. Mr. Lema was not able to identify or provide a copy of this report to Roux for review.
- Mr. Lema indicated that he has not had any environmental issues associated with his business operations and there are no NY SPILLS or LTANKS cases or any other environmental enforcement actions or violations associated with his property.

7.2 User Questionnaire

As of the date of this report, Roux was not yet provided with a completed questionnaire. A copy of the blank questionnaire provided to the User is attached in Appendix I.

8. Summary of Findings

Based on the information gathered during the Phase I ESA process, Roux has not identified RECs, HRECs or CRECs in connection with the Subject Property.

Roux has identified the following BERs in connection with the Subject Property:

- Presence of Fill Material: The Subject Property was historically located in a marsh/wetland area adjoining the East River to the east. This area was historically filled in by New York City to create additional developable land. Fill materials deposited in this way are typically non-native materials and can include bricks, concrete, glass, ceramics, and the like. Fill material was confirmed to be present at the Subject Property in the March 2015 Limited Subsurface Investigation conducted by DPV. Any future redevelopment activities should consider the fill material for appropriate disposal in accordance with local, state, and federal regulations.
- Presence of an E-Designation: The Subject Property was identified to have an E-Designation (E-585) which was applied by the NYCDCP as an instrument to control development of potentially contaminated properties. The E-Designation was identified for hazardous materials, noise, and air. The hazardous materials portion of the E-Designation would require any redevelopment to be performed under the oversight of the NYC OER and under an approved RAWP.

Roux has identified the following data gaps in connection with this Phase I ESA:

- Roux is awaiting responses to FOIA requests from the NYSDEC, NYSDOH and NYCDEP pertaining to the Subject Property. If any pertinent information is obtained from responses to outstanding FOIA requests regarding the Subject Property and adjacent properties, Roux will prepare a letter addendum summarizing these findings.

9. Report Assumptions and Limitations

This Phase I ESA Report, including the exhibits attached hereto, describes the results of Roux's initial investigation to identify the potential presence of RECs involving or affecting the Subject Property in accordance with ASTM Standard Practice E1527-13. This Phase I ESA was conducted by Roux in accordance with the regulatory requirements for conducting AAI as set forth in the USEPA AAI Rule, at 40 CFR Part 312. Specifically, the preamble to the AAI Rule states:

> *"In today's final rule, EPA is referencing the standards and practices developed by ASTM International and known as Standard E1527-13 (entitled "Standard Practice for Environmental Site Assessments: Phase I Environmental Site Assessment Process") and recognizing the E1527-13 standard as consistent with today's final rule. The Agency determined that this voluntary consensus standard is consistent with today's final rule and is compliant with the statutory criteria for all appropriate inquiries. Persons conducting all appropriate inquiries may use the procedures included in the ASTM E1527-13 standard to comply with today's final rule.[4]"*

One of the requirements that a person acquiring real property must meet in order to qualify for either the innocent landowner, contiguous owner, or bona fide prospective purchaser (collectively hereinafter "Prospective Purchaser") defense to liability under the federal Comprehensive Environmental Response, Compensation, and Liability Act (CERCLA), is that person must conduct all appropriate inquiry in conformance with the AAI Rule (or the ASTM E1527-13) prior to acquisition of the property. Macentico III LLC understands that, under the AAI Rule, Roux' performance of the Phase I ESA in accordance with ASTM E1527-13 will not alone result in Macentico III LLC satisfying all requirements of the AAI Rule and provide a defense to CERCLA liability.

Macentico III LLC understands that the AAI Rule also requires that the Prospective Purchaser undertake certain additional inquiries and post-acquisition activities to satisfy the CERCLA AAI requirements. **ACCORDINGLY, ROUX MAKES NO GUARANTEES OR WARRANTIES, EXPRESSED OR IMPLIED, REGARDING THIS PHASE I ESA, INCLUDING WITHOUT LIMITATION, ANY WARRANTY THAT THIS PHASE I ESA WILL IN FACT QUALIFY THE CLIENT FOR A DEFENSE TO CERCLA LIABILITY.**

Roux has performed this Phase I ESA in a professional manner using the degree of skill and care exercised for similar projects under similar conditions by reputable and competent environmental consultants. Professional judgments expressed herein are based on the facts currently available to Roux.

The AAI Rule requires, and the conclusions and recommendations stated herein, represent the application of a variety of engineering and technical disciplines to material facts and conditions associated with the Subject Property. As such, these conclusions and recommendations are based on subjective interpretations and the exercise of discretion. Many of these facts and conditions are subject to change over time. Accordingly, the conclusions and recommendations must be considered within this context.

Macentico III LLC understands that Roux will not be responsible for conditions or consequences arising from relevant facts that were concealed, withheld, or not fully disclosed at the time the Phase I ESA was performed. To the extent practicable, Roux has identified data gaps and has evaluated the potential significance of such data gaps. Recommendations to address those data gaps are presented herein and are based on the data available at the time of the performance of the Phase I ESA. Implementation of the recommendations may

[4] Federal Register: November 1, 2005 (Volume 70, Number 210) Page 66081.

not fully address the data gaps as the information obtained from execution of those recommendations may alter or modify the interpretation of the Subject Property conditions and conclusions regarding the data gaps.

It should be noted that Roux has not conducted any intrusive activities on the Subject Property and is relying on information presented by others, often in preliminary, draft, or verbal form. By referencing this information, Roux does not accept responsibility for the accuracy of the underlying data, sampling methods, laboratory analysis, or documentation.

This Phase I ESA Report should not be considered a legal interpretation of existing environmental laws and regulations. The Phase I ESA was conducted with a reasonable degree of inquiry to identify significant RECs, but uncertainty is not eliminated. No Phase I ESA can wholly eliminate uncertainty regarding the potential for RECs in connection with a property. The Phase I ESA process is intended to reduce, but not eliminate, the uncertainty involved with identifying RECs.

This Phase I ESA Report is not an appraisal or value judgment of the Subject Property. Macentico III LLC understands that Roux shall not be liable for any use of the Phase I ESA Report as an appraisal or value judgment of the Subject Property.

The Phase I ESA Report has been prepared for the exclusive Macentico III LLC for specific application to the Subject Property covered by the Phase I ESA Report. Macentico III LLC understands that any third-party use of this Phase I ESA Report is the sole responsibility and at the sole liability of Macentico III LLC.

We declare that, to the best of our professional knowledge and belief, we meet the definition of Environmental Professional as defined in §312.10 of 40 CFR 312; and

We have the specific qualifications based on education, training, and experience to assess a property of the nature, history, and setting of the Subject Property. We have developed and performed all appropriate inquiries in conformance with the standards and practices set forth on 40 CFR 312.

Respectfully Submitted,


ROUX ENVIRONMENTAL ENGINEERING AND GEOLOGY, D.P.C.


Adam P. Nasiatka
Project Geologist

Craig A. Werle, P.G.
Principal Hydrogeologist

FIGURES

1. Subject Property Location Map
2. Subject Property Plan

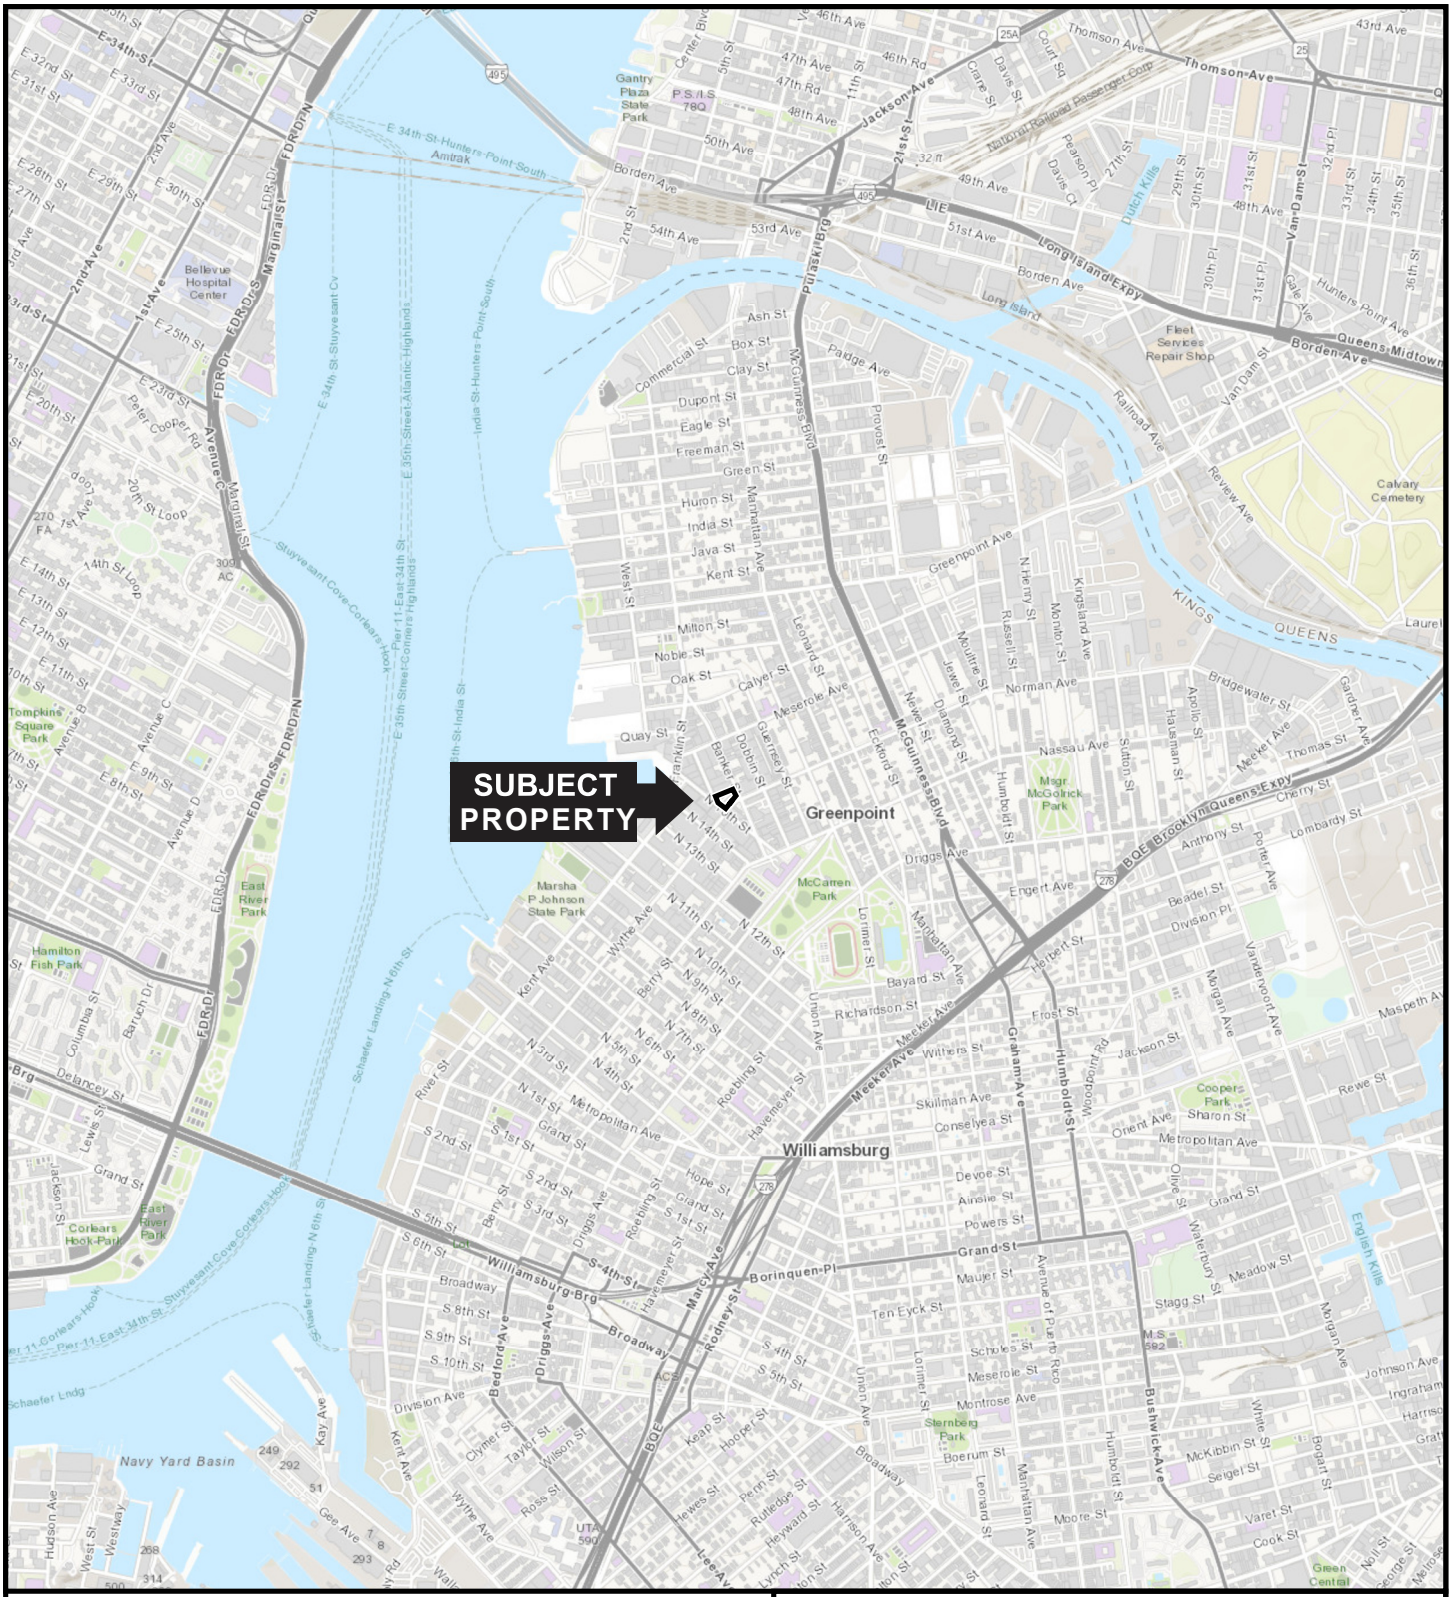
SUBJECT PROPERTY
Greenpoint
Williamsburg
Navy Yard Basin
KINGS
QUEENS
Newtown Creek
Dutch Kills
English Kills
Gowanus Canal
Gantry Plaza State Park
McCarren Park
Msgr McGolrick Park
Marsha P Johnson State Park
East River Park
Tompkins Square Park
Hamilton Fish Park
Corlears Hook Park
Cooper Park
Sternberg Park
Calvary Cemetery
Bellevue Hospital Center
Fleet Services Repair Shop
Meeker Ave
Graham Ave
Humboldt St
McGuinness Blvd
Pulaski Brg
Williamsburg Brg
Borinquen Pl
Grand St
Metropolitan Ave
Broadway
Jackson Ave
Thomson Ave
Queens Midtown Expy
Long Island Expy
BQE Brooklyn Queens Expy
FDR Dr
Marginal St
Van Dam St
Review Ave
Railroad Ave
Bushwick Ave
Morgan Ave
Manhattan Ave
Nassau Ave
Greenpoint Ave
Norman Ave
Meserole Ave
Montrose Ave
Division Ave
Flushing Ave
Navy St
Kent Ave
Wythe Ave
Berry St
Bedford Ave
Driggs Ave
Union Ave
Lorimer St
Havemeyer St
Roebling St
Marcy Ave
Rodney St
Delancey St
Williamsburg Bridge
Manhattan Bridge
Brooklyn Bridge
Pier 11-East 34th St
Schaefer Landing-North 6th St
Stuyvesant Cove-Corlears Hook
East 34th St-Stuyvesant Cv
East 35th Street-Atlantic Highlands
India St-Hunters Point South
Amtrak
LIE
Gowanus Expy
Van Dam St
Hunters Point Ave
Borden Ave
Jackson Ave
Thomson Ave
Calyer St
Quay St
Dobbin St
Guernsey St
Banker St
Franklin St
Oak St
Noble St
Milton St
Java St
Kent St
India St
Huron St
Green St
Eagle St
Freeman St
Dupont St
Clay St
Box St
Ash St
Paidge Ave
Provost St
Commercial St
Newel St
Diamond St
Jewel St
Moultrie St
Russell St
N Henry St
Monitor St
Kingsland Ave
Apollo St
Hausman St
Bridgewater St
Gardner Ave
Meeker Ave
Thomas St
Cherry St
Lombardy St
Anthony St
Potter Ave
Beadel St
Division Pl
Vandervoort Ave
Morgan Ave
Maspeth Ave
Rewe St
Frost St
Herbert St
Engert Ave
Driggs Ave
Richardson St
Bayard St
Lorimer St
Manhattan Ave
Union Ave
Wythe Ave
Kent Ave
Berry St
N 14th St
N 13th St
N 12th St
N 11th St
N 10th St
N 9th St
N 8th St
N 7th St
N 6th St
N 5th St
N 4th St
N 3rd St
N 1st St
S 1st St
S 2nd St
S 3rd St
S 4th St
S 5th St
S 6th St
S 8th St
S 9th St
S 10th St
Broadway
Hope St
Grand St
Metropolitan Ave
Withers St
Skillman Ave
Conselyea St
Devoe St
Ainslie St
Powers St
Grand St
Mauer St
Ten Eyck St
Stagg St
Meadow St
Waterbury St
Olive St
Orient Ave
Sharon St
Jackson St
Woodpoint Rd
Humboldt St
Graham Ave
Meeker Ave
Richardson St
Union Ave
Lorimer St
Manhattan Ave
Nassau Ave
Sutton St

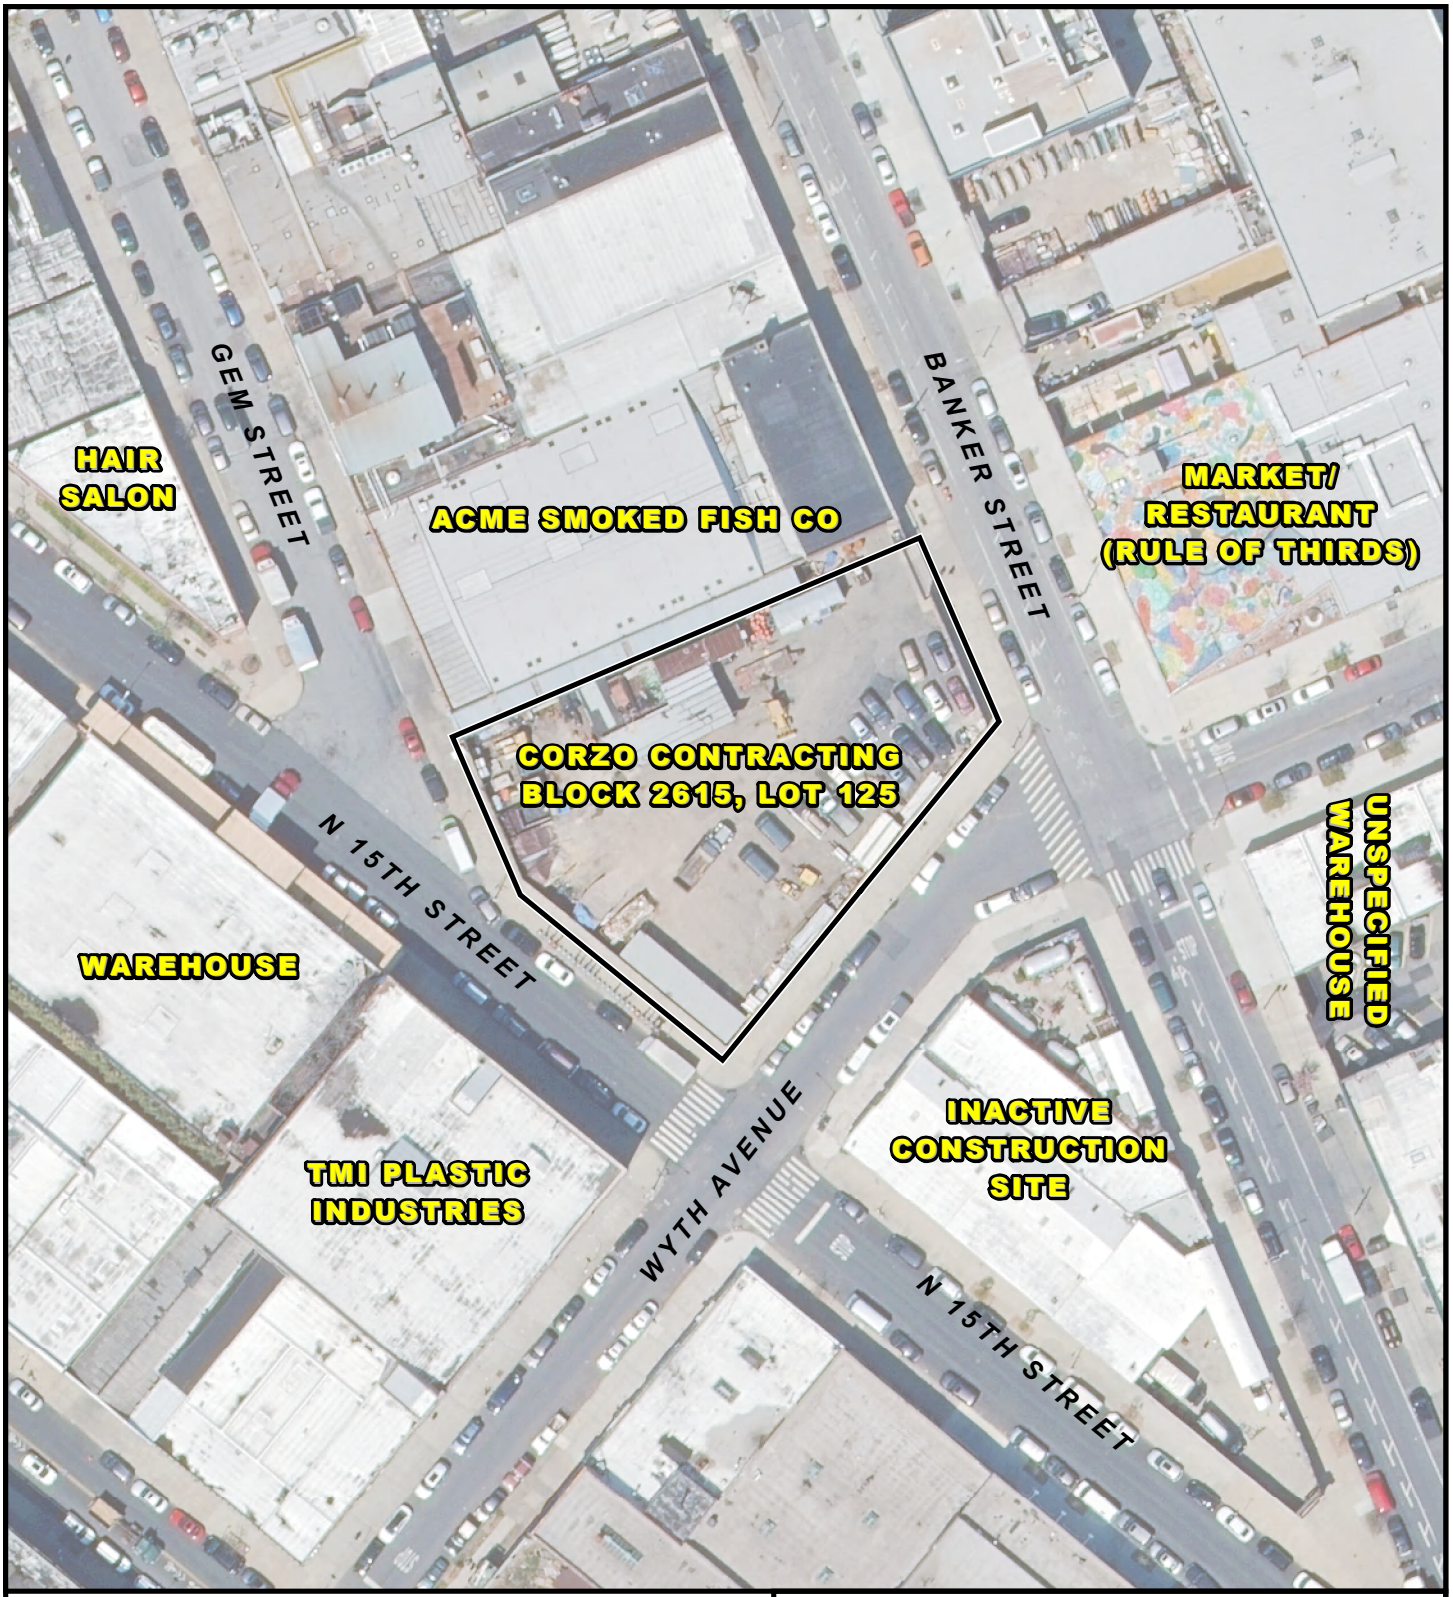

LEGEND

SUBJECT PROPERTY BOUNDARY

N

75 0 75'

Title:

SUBJECT PROPERTY PLAN

14 WYTHE AVENUE
BROOKLYN, NEW YORK

Prepared for:

MACENTICO III LLC

ROUX

Compiled by: A.N.	Date: 03/01/22
Prepared by: M.S.R.	Scale: AS SHOWN
Project Mgr: A.N.	Project: 3565.0002Y000
File: 3565.0002Y100.2.mxd	

FIGURE 2

V:\GIS\PROJECTS\3565\0002Y\100\3565.0002Y100.2.MXD

APPENDICES

A. Professional Profiles
B. Federal and State Environmental Databases
C. Freedom of Information Law Letters and Responses
D. Historical Sanborn Maps
E. Historical Aerial Maps
F. Historical Topographic Maps
G. City Directory Abstract
H. Subject Property Photographs
I. User Provided Information

APPENDIX A

Professional Profiles

ROUX

PROFESSIONAL PROFILE

Adam P. Nasiatka
Project Geologist

TECHNICAL EXPERIENCE

Phase I and II environmental site assessments, remedial construction oversight, Voluntary and Brownfield Cleanup Program requirements, Petroleum Bulk Storage regulations, mold assessment and remediation, soil vapor intrusion, drywell and storm drain investigation and remediation, regulatory coordination, Underground Storage Tank (UST) investigations and removal, engineering control (vapor barrier and sub-slab depressurization system) design and implementation.

EXPERIENCE SUMMARY:

Five years of experience: Project Geologist at Roux Environmental Engineering and Geology, D.P.C.; Project Manager at HydroTech Environmental Engineering and Geology, D.P.C

CREDENTIALS:

B.A. Environmental Science, Natural Resources and Earth Science, SUNY Binghamton 2014
C.E.I – Certified Environmental Inspector – Environmental Assessment Association
C.E.M – Certified Environmental Manager – Environmental Assessment Association
NYC Mayor's Office of Environmental Remediation Gold Certified Professional
Licensed NYS Mold Assessor #MA01542
OSHA 40-Hour HAZWOPER and OSHA 8-Hour Annual Refreshers
OSHA 30-Hour Construction Safety, 2019
OSHA 10-Hour Construction Safety, 2018

PROFESSIONAL AFFILIATIONS:

Environmental Assessment Association

KEY PROJECTS

- Authored and assisted on over 200 Phase I Environmental Site Assessments for properties in the greater New York City area and Long Island. These assessments ranged from small residential properties to large scale industrial, commercial and manufacturing businesses. Responsible for maintaining report integrity and compliance with ASTM E1527-13 standards. Maintained client expectations and delivered accurate results in a timely manner to satisfy tight due diligence deadlines. Provided recommendations and cost estimates to clients if Phase II investigations were warranted.

- Performed a Phase I portfolio for 16 vacant parcels of land owned by the New York City Department of Housing Preservation and Development (NYCHPD). The developer was interested in purchasing and developing affordable housing on these lots. Several NYCHPD specific requirements were incorporated into each Phase I to satisfy the clients due diligence requirements in the allotted timeframe. The client ultimately purchased the lots and is in negotiations with subcontractors for development.

- Project Geologist for a VCP renovation of a 11,000 square foot 5-story former paint manufacturing building located in Brooklyn, New York. Designed and implemented a remedial action work plan that was approved by the NYCOER which included excavation of lead hazardous and metal impacted soil exceeding industrial SCOs. Directed weekly construction meetings with the numerous subcontractors working at the Site regarding their environmental obligations. Coordinated with the NYSDOH regarding the vapor barrier and SSDS design as well as the NYSDEC upon the discovery of lacquer, paint and varnish product present in the soil. Performed hazardous lead delineation sampling to minimize overall costs of soil disposal, transportation and treatment for the client.

- Project Geologist for a VCP redevelopment of a vacant parcel in the middle of the Coney Island in Brooklyn, New York. Technical challenges included planning for construction in the busy summer months as well as the very active local community board. Meetings were held between the client, community board and the OER to convey the importance and goals of the environmental oversight as well as ease tensions of the local residents. Additional precautions were implemented to minimize trucking activities, sidewalk impact, noise pollution as well as dust production. Towards the end of the project, stockpiled soil was identified to be hazardous and was handled expeditiously with the disposal facility in order to minimize construction delays for the client.

- Project Geologist for a 12.5-acre waterfront property in Whitestone, Queens which was entered into the NYSDEC Brownfield Cleanup Program for a second time. The project had originally completed its remediation under a separate consultant but was not issued a Certificate of Completion (COC) due to the contractor importing approximately 35,000 tons of contaminated backfill onto the Site. The Site was purchased in 2015 with the intention of reentering the BCP under a new agreement and developing 51 single family residential homes and a waterfront park. Responsibilities included the characterization of 137 soil grids for contaminants of concern including SVOCs, metals and pesticides. Approvals were obtained from four separate disposal facilities and a disposal plan was established to ensure proper handling of the excavated soil. Mass excavation of approximately 45,000 tons of impacted material (including hazardous lead and cadmium soil) was conducted peaking at 130 trucks removed per day. Provided daily oversight and communicated directly with the NYSDEC case manager documenting the successful implementation of required storm water pollution prevention measures and remedial construction elements. The final phase included the coordination and sampling of soil source facilities to provide a clean 2-foot cover of soil over the excavated areas. Approximately 30,000 tons of clean material was imported to the Site. On-site soils were also sampled and reused to minimize the cost of clean fill importation. The COC for this Site was issued in December 2017.

- Project Geologist for the remediation and subsequent monitoring of a retail gasoline station in Valley Stream, New York. During underground storage tank replacement, impacted soil and groundwater were identified and a NYSDEC spill case was opened.

209 Shafter Street | Islandia, NY 11749
Main: (631) 232-2600 | Direct: (631) 630-2356
Email: anasiatka@rouxinc.com | Website: www.rouxinc.com

Adam P. Nasiatka
Project Geologist

A remedial action work plan was submitted and approved by the NYSDEC and included source soil excavation, endpoint sampling, community air monitoring, odor suppression and backfilling. The work was completed within a month of the identification of the release and the monitoring phase was initiated. A subsurface investigation was conducted at the request of the NYSDEC to delineate any residual soil/ groundwater impact. Dissolved VOCs and SVOCs were identified in the groundwater at concentrations exceeding regulatory standards and a monitoring/ sampling program was proposed and approved. No additional soil contamination remained on Site. Concentrations of groundwater contaminants reduced significantly over time confirming source removal. Coordination was also provided with the law team representing the client and a new purchaser. An access agreement was also developed and executed following the client's sale of the Site to allow for the continuation of the required monitoring activities, meeting all the client's goals for this project.

- Project Geologist for the remediation of a 30,000-square foot former Rubber Adhesives manufacturer in Ravenswood, Queens. The project was enrolled in the BCP and operating under an approved Interim Remedial Measure (IRM) to be performed in conjunction with the development of a 13-story hotel. Due to zoning changes, a strict deadline for the foundation placement had to be met, which provided technical challenges for the entire development team. Five USTs containing a combination of gasoline, toluene, heptane and methyl ethyl ketone were identified, emptied and removed. The entire footprint of the hotel was dug down to bedrock which ranged from 3 to 16 feet below grade. Approximately 2,500 tons of hazardous toluene and 6,000 tons of VOC and metal impacted soil was excavated and disposed off-site. The development team consisting of architects, foundation engineers, developers, environmental consultants and stakeholders attended meetings every week to track progress, issues, environmental obligations and deadlines. Ultimately, the deadline was met and the IRM requirements were completed within time and budget constraints allowing the client to continue with the development of the hotel.
- Project Geologist for the investigation and remediation of stormwater drywells for a client who owned a chain of auto repair shops on Long Island. Drywells were split sampled with the health department and compared to Suffolk County Department of Health Services (SCDHS) Action Levels and several exceedances for VOCs, SVOCs and metals were identified. Coordinated a remediation strategy with the county, which included vacuum truck sediment removal and disposal, endpoint sampling and backfilling the structures with virgin sand.
- Project Geologist for the evaluation of a 25,000-gallon #6 fuel oil tank impacted from Hurricane Sandy located at a large residential complex in Rockaway, Queens. A combined Phase I/II was performed which identified the tank as a significant source of environmental risk. Several temporary monitoring wells and soil probes were installed around the tank and identified significant VOC impacts and petroleum in the soil which prompted the opening of a NYSDEC spill case. The residual product and sludge were removed from the tank and the interior was cleaned and prepped for abandonment. Removal was not deemed technically feasible due to the tanks size and proximately to the foundation walls of the building. Additional soil disposal was conducted on the surface and surrounding the tank until no more product was identified and the NYSDEC spill was subsequently closed.
- Project Manager and Site Assessor for an extensive mold investigation conducted at a 27,000-square foot luxury condominium complex in DUMBO, Brooklyn. The investigation was conducted over several weeks and throughout approximately 20 residential units and common areas including the basement, hallways and amenity spaces. Excess moisture was documented throughout the entire building, accumulating in areas where HVAC ducting was located. Ultimately, it was identified that the HVAC ducts were not properly insulated, and condensation was forming on them and impacting drywall throughout the basement and residential areas. Mold growth was identified in several units throughout the complex, which was confirmed with both bulk and air samples. A remediation plan was provided for all the areas identified with mold impact. Replacement and insulation of the ductwork was recommended to prevent future moisture buildup and potential mold growth. Mold growth in one unit was extreme which required an outside contractor to perform remediation services. Oversight of this work was provided to assess the contractor's ability to follow the remediation work plan provided. Clearance assessment and sampling was also conducted which confirmed the remediation as successful.
- Performed oversight of foundation and general contractors installing various engineering controls including: concrete covers, vapor barriers and SSD systems to ensure appropriate installation methods. Audited and corrected installation methods to ensure strict adherence to engineering design. Performed yearly inspections of these systems for SMP compliance on OER projects and generated SMP inspection reports.

209 Shafter Street | Islandia, NY 11749
Main: (631) 232-2600 | Direct: (631) 630-2356
Email: anasiatka@rouxinc.com | Website: www.rouxinc.com

ROUX

PROFESSIONAL PROFILE

Craig A. Werle, P.G.

Principal Hydrogeologist/National Client Manager

TECHNICAL SPECIALTIES

Soil and groundwater investigations, delineation of groundwater flow systems, design and implementation of remedial systems, development of regulatory strategy and regulatory negotiations, environmental due diligence, environmental compliance audits.

EXPERIENCE SUMMARY

Twenty-nine years of experience: Principal Hydrogeologist at Roux; Principal at ERM Northeast; Staff Hydrogeologist at Suffolk County, New York Department of Environmental Control.

CREDENTIALS

B.A. Geography, Clark University, 1974
MA. Geology, SUNY Binghamton, 1978

REGISTRATIONS

Licensed Professional Geologist in New York – No. 000469

KEY PROJECTS

Brownfields/Real Estate Redevelopment

- Principal-in-Charge for taking the 22-acre Former Avis Headquarters site in Westbury, New York through the NYSDEC Brownfield Cleanup Program (BCP) for Equity One Inc. The project was constructed on an expedited basis to meet the deadlines associated with opening a major new shopping center. The project required very close coordination with all members of the construction team to ensure environmental issues didn't delay the demolition of existing buildings or construction of a 312,000 sq. ft. new retail space. The project included submission of the BCP Application, RI Work Plan, implementation of the RI including soil, groundwater and soil vapor sampling. An IRM was implemented that included the excavation of 40,000 tons of soil in support of a Track 1 cleanup. The NYSDEC-approved Remedial Action Work Plan (RAWP) was implemented including an in-situ chemical oxidation (ISCO) remedy for groundwater and soil vapor monitoring. All remedial work was completed on schedule and the Final Engineering Report (FER) was submitted and a Track 1 Certificate of Completion (COC) was issued before the first tenants took possession of their space.
- Principal-in-Charge of all environmental services for Vornado Realty Trust Rego Mall Expansion. Project included Phase II investigation, preparation of Remedial Action Plan for NYCDEP approval. Preparation of three-dimensional sample grid for in-situ waste characterization, conduct 495 sample in-situ characterization plan, provide environmental support to project team evaluation of disposal strategy for 400,000 tons of soil/urban fill. Provide full time oversight of 9-month excavation/waste shipment process. Prepare Remedial Action Summary Report and Groundwater Monitoring Report.
- Principal-In-Charge of NYSDEC BCP project in Brooklyn New York. The site is auto dealership with petroleum and chlorinated solvent contamination in soil and groundwater. The site has been accepted in the NYSDEC BCP and the RIWP submitted. Implementation of the RI is expected late in 2012 followed by a track 4 RAWP in 2013.
- Principal-in-Charge for Equity One development of a site in Bronx NY into an urban mall. Project includes entry in the New York City Office of Environmental Remediation (NYCOER) Voluntary Cleanup Program (VCP), implementation of an RI, submittal of an RI Report and RAWP recommending a soil excavation remedy. Remedial activity is expected to begin in late 2012.

Industry Experience

- Principal-in-Charge/Project Manager for ECRA/ISRA project at a major aerospace facility in New Jersey for Fortune 100 client. Project included development of regulatory strategy, on-site delineation of multiple areas of soil contamination including large scale disposal pits, identification of radiological contamination, delineation of free phase oil body containing PCBs, delineation of multi-constituent contaminant plume containing TCE, UST removal, and RCRA storage pad closure. Designed and implemented comprehensive remedial pilot study to evaluate groundwater treatment technologies, feasibility and treatment of SVE/AS system, oil collection technologies. Aquifer test conducted in conjunction with pilot test. Excavation and off-site disposal of 5,000 tons of contaminated soil from waste pits. Investigation of off-site impact of TCE plume migration including health risk assessment.
- Principal/Project Manager for hydrogeologic investigation of largest private landfill in Connecticut. Including installation of multi-aquifer monitoring network, delineation of flow system and leachate plume.
- Site investigation and design of a multi-aquifer groundwater recovery system at a Connecticut NPL site. Extensive off-site contaminant plume contained TCE, PCE, methylene chloride and assorted chlorinated and aromatic hydrocarbons. Design reviewed and approved by USEPA Region 1.
- Project Manager for investigation of landfill leachate impacts in groundwater/surface water at private landfill in Colchester, Connecticut. Conducted soil and groundwater testing in support of landfill expansion permit.

209 Shafter Street | Islandia, NY 11749
Main: (631) 232-2600 | Direct: (631) 630-2337
E-mail: cwerle@rouxinc.com | Website: http://www.rouxinc.com

Craig A. Werle, P.G.

Principal Hydrogeologist/National Client Manager

- Investigation of organic chemical impacts to groundwater associated with industrial landfill at major chemical plant in Naugatuck, Connecticut. Included evaluation of hydraulic and geochemical relationship of aquifer system and Naugatuck River.
- Principal-in-Charge/Project Manager for a soil and groundwater investigation at a tool and die manufacturer in Greenfield, Massachusetts. Project included delineation of TCE contamination in soils surrounding a closed dry well. Soils remediation completed through excavation and off-site disposal. Mapped TCE plume on-site and 4,000 feet off-site. Development of regulatory strategy/regulatory negotiation.
- Principal-in-Charge for a soil investigation/removal action and groundwater investigation at a Hicksville, New York State-lead CERCLA site. Project included delineation of TCE/PCE plume in the Upper Glacial Aquifer. Key issues included differentiation of on-site solvent sources from upgradient and downgradient plumes of similar contaminants.
- Project Manager for a soil and groundwater investigation at a solvent recovery facility in Linden, New Jersey. Project included delineation of significant on-site soil contamination from a wide variety of chlorinated and nonchlorinated solvents.
- Project manager for installation of groundwater monitoring network at Acabonac Road Landfill, East Hampton, New York.
- Project Manager for an expedited investigation of a TCE plume migrating through fractured bedrock toward the only on-site source of potable water at a major industrial facility in western New Jersey.
- Principal-in-Charge/Project Manager for the investigation of TCE contamination in groundwater at a Farmingdale, New York manufacturing facility. Project included development and negotiation of a work plan with NYSDEC. Groundwater modeling of potential off-site plume migration was responsible for delisting of the facility.
- Principal/Project Manager for a soil and groundwater investigation at a chemical distribution facility in Norwalk, Connecticut. Project included removal of buried drums and soil containing solvents and waste oils, identification of on-site source areas, delineation of solvent plume in glacial sediments and shoreline deposits adjacent to Long Island Sound. Negotiation of project scope and approach with CTDEP.
- Principal-in-Charge for investigation of a million gallon gasoline spill in a complex glacial environment. Delineation of free phase gasoline plume and multiple dissolved phase plumes, including the installation of 250 monitoring wells. Design/installation/operation of a remedial pumping system responsible for the recovery of over 460,000 gallons of gasoline. Primary technical representative for regulatory, community and media interaction. Installation and routine sampling of vapor well monitoring network to evaluate residential vapor impacts.
- Principal-in-Charge for detailed baseline assessments of six oil terminals in the northeastern United States prior to divestiture by a major U.S. oil company. Assessments included evaluation of compliance issues and implementation of soil and groundwater sampling plans and development of quantitative remedial cost estimates.
- Principal-in-Charge of detailed pre-acquisition environmental assessments of the Come-by-Chance Refinery in Newfoundland and the BORCO Refinery in Grand Bahama Island. Projects included evaluation of compliance and remedial issues based on both local and U.S. regulations and the development of remedial cost estimates.
- Principal-in-Charge of the remediation and divestiture of 28 service stations in New York for an independent petroleum company. This multi-year project included the design/installation/operation of remedial systems including free product recovery; dissolved phase recovery/treatment; and soil vapor extraction/air sparging. Use of risk-based corrective action (RBCA) and intrinsic bioremediation strategies resulted in No Further Action closures of many stations.
- Principal for the design and construction of a 7-acre impermeable cap over an inactive pharmaceutical waste landfill. Through construction of the cap, the landfill was closed in accordance with CTDEP Solid Waste Management regulations. The cap consisted of a 6-inch gas venting/bedding layer; 40-mil HDPE impermeable layer; 18-inch sand drainage layer and 9-inch vegetative layer. Stormwater runoff was collected in a series of riprap drainage swales and a culvert, discharging to a retention basin. The cap construction was completed within the allotted timeframe and budget.
- Principal-in-Charge for the investigation and remediation of a large gasoline leak at a terminal

209 Shafter Street | Islandia, NY 11749
Main: (631) 232-2600 | Direct: (631) 630-2337
E-mail: cwerle@rouxinc.com | Website: http://www.rouxinc.com

Craig A. Werle, P.G.

Principal Hydrogeologist/National Client Manager

overlying Long Island's sole source aquifer. Project included the delineation of the 11-acre free phase product plume and the 3,000 foot long dissolved phase plume. Design/construction/operation of a 10 well, 800 gpm recovery system. Over 150,000 gallons of free phase product recovered. Remediation of the dissolved product plume was successfully completed and approved by NYSDEC and the system was dismantled. Design/implementation of a 90-day SVE/AS pilot test. Development of regulatory strategy, regulatory negotiations. Technical representation with the community, media, surrounding landowners and political officials.

- Development and implementation of an underground storage tank management plan for major chemical facilities in West Virginia and New Jersey.
- Principal-in-Charge of a site investigation and remediation project in southern New Jersey conducted under the NJDEP voluntary cleanup program.
- Principal-in-Charge for a groundwater investigation at a major petroleum transshipment terminal on Bonaire. Project included installation of 22 monitoring wells, evaluation of geologic and hydrogeologic setting, determination of groundwater quality and distribution of petroleum in the subsurface.
- Principal-in-Charge for the development of a quantitative environmental baseline assessment at a portion of the former Exxon Lago Refinery in Aruba. Project included installation of monitoring wells, collection and analysis of priority pollutant soil and groundwater samples. Evaluation of contaminant distribution within all environmental media was the basis of establishing remedial responsibility with the Aruban government for new site ownership.
- Principal in Charge of RI/IRM at former dry cleaning facility in Glen Cove, New York. Including negotiation of work plan with NYSDEC and New York State Attorney General's office, delineation of residual DNAPL, PCE plume in groundwater and PCE in soil
- Management of an ISRA project at a plastic injection molding faciltiy in Randolph, New Jersey. Issues include TCE contamination in soil and groundwater and hydrocarbon contamination from an UST release.
- ISRA project at a former fabric dyeing facility in Haledon, New Jersey Including delineation of chlorinated solvents and petroleum in soils and groundwater. Remediation includes soil removal and engineering controls and deed notice.

Litigation Support/Expert Witness

- Expert witness for Wiley Rein & Fielding and Melito & Adolfsen, PC for Glidden Company v. Aetna Casualty & Surety Company, et al. Included preparation of expert report for three Glidden facilities and deposition testimony. Report and testimony related to timing and nature of contaminant releases and reasonability of past costs.
- Claim evaluation for Mendes & Mount and London Market Insurers for Harsco Corporation facility in Fayetteville, New York. Evaluation related to insured's contribution to contamination at a site with sequential ownership. Also, evaluation of timing of releases, and relative importance of various source areas.
- Expert witness for Cuyler Burk, LLP in Selective Insurance Co. v. Parsippany-Troy Hills (Sharkey Landfill site). Included preparation of expert report related to the timing of contamination and the insured's understanding of environmental conditions.
- Claim evaluation for Mendes & Mount, LLP and London Market Insurers for five sites owned by Federal Pacific Electric Corp. and Cornell Dubilier Electric Company. The report evaluated sources of contamination, reasonability of past costs and potential future costs.
- Claim evaluation for Hardin, Kundla, McKeon, Polletto & Polifroni and the Royal Insurance Company for two Mark IV Industries, Inc. (former Rexon Technology Corp.) facilities in New Jersey. The primary issues evaluated were sources of contamination relative to owned property concerns, critical review of past costs and a projection of future costs.
- Claim evaluation for Jackson& Campbell and AIG for two RSR Corporation sites including a battery recycling/secondary lead smelting facility in West Dallas, Texas and a multiparty site on Harbor Island in Seattle, Washington. Both sites are on the National Priority List. The evaluation examined contaminant sources, owned property issues and past and future costs.
- Expert witness for Hardin, Kundla, McKeon, Polletto & Polifroni and CNA on a residential petroleum spill in Saddle Brook, New Jersey. The expert report evaluated timing of the release,

209 Shafter Street | Islandia, NY 11749
Main: (631) 232-2600 | Direct: (631) 630-2337
E-mail: cwerle@rouxinc.com | Website: http://www.rouxinc.com

Craig A. Werle, P.G.

Principal Hydrogeologist/National Client Manager

remedial costs and selection of remedial technologies.

- Expert witness in a tax certiorari case at a service station site in Farmingdale, New York. Provided expert testimony related to petroleum release, groundwater impact and remediation costs.
- Fact witness and Principal-in-Charge for an oil company client being sued by a developer related to diminished property value resulting from dissolved phase migration. Provided court testimony related to the nature of the release, migration of free/dissolved phase contaminants, hydrogeologic setting and remedial strategy and efficacy of remedial system operation.
- Fact witness and Principal-in-Charge for an Insured seeking recovery of costs from insurance company at a site in Bay Shore, New York. Provided deposition testimony related to on-site and off-site hydrogeologic investigation, remedial strategy, and off-site recovery system design.
- Fact witness and Principal-in-Charge for a property owner suing a major oil company relative to unremediated environmental impacts from significant gasoline releases at a long term service station lease site.
- Expert witness for The Hartford and Melito & Adolfsen in Gould Electronics, Inc. v. Aetna. Included preparation of expert report and deposition testimony. Expert opinion offered on trichloroethylene contamination of soils and groundwater, DNAPL mechanics and volume
- Expert witness for London Market and Mendes & Mount in TRW Corp. v. London Market Insurers. Included preparation of expert report and deposition testimony. Expert opinion offered on trichloroethylene disposal procedures and state of knowledge concerning TCE toxicity
- Expert witness for Leodori and Napierkowski in Leisure Time Tours v. Continental Insurance Co., et al. Included preparation of expert report related to investigation and remediation of free phase hydrocarbons.
- Expert witness for Rogers Towers Bailey Jones & Gray in Petroleum Products Corp. v. Insurance Company of North America. Included preparation of expert report and deposition testimony related to investigation and remediation of hydrocarbon and PCB contamination
- Principal in Charge of claim evaluation services for Kodak Insurance Defense Group. Includes review and evaluation of environmental reports and invoices related to $298 million claim.
- Claim evaluation for Garrity Graham Favetta & Flinn and Utica Insurance Co. related to North Burlington Regional School District claim. Critical evaluation of documentation for the investigation and remediation of a hydrocarbon release from multiple sources.

209 Shafter Street | Islandia, NY 11749
Main: (631) 232-2600 | Direct: (631) 630-2337
E-mail: cwerle@rouxinc.com | Website: http://www.rouxinc.com

APPENDIX B

Federal and State Environmental Databases

14 Wythe Avenue
14 Wythe Avenue
Brooklyn, NY 11222

Inquiry Number: 6857165.2s
February 11, 2022

The EDR Radius Map™ Report with GeoCheck®

6 Armstrong Road, 4th floor
Shelton, CT 06484
Toll Free: 800.352.0050
www.edrnet.com

TABLE OF CONTENTS

SECTION	PAGE
Executive Summary	ES1
Overview Map	2
Detail Map	3
Map Findings Summary	4
Map Findings	8
Orphan Summary	1751
Government Records Searched/Data Currency Tracking	GR-1

GEOCHECK ADDENDUM

Physical Setting Source Addendum	A-1
Physical Setting Source Summary	A-2
Physical Setting Source Map	A-7
Physical Setting Source Map Findings	A-8
Physical Setting Source Records Searched	PSGR-1

Thank you for your business.
Please contact EDR at 1-800-352-0050
with any questions or comments.

Disclaimer - Copyright and Trademark Notice

This Report contains certain information obtained from a variety of public and other sources reasonably available to Environmental Data Resources, Inc. It cannot be concluded from this Report that coverage information for the target and surrounding properties does not exist from other sources. **NO WARRANTY EXPRESSED OR IMPLIED, IS MADE WHATSOEVER IN CONNECTION WITH THIS REPORT. ENVIRONMENTAL DATA RESOURCES, INC. SPECIFICALLY DISCLAIMS THE MAKING OF ANY SUCH WARRANTIES, INCLUDING WITHOUT LIMITATION, MERCHANTABILITY OR FITNESS FOR A PARTICULAR USE OR PURPOSE. ALL RISK IS ASSUMED BY THE USER. IN NO EVENT SHALL ENVIRONMENTAL DATA RESOURCES, INC. BE LIABLE TO ANYONE, WHETHER ARISING OUT OF ERRORS OR OMISSIONS, NEGLIGENCE, ACCIDENT OR ANY OTHER CAUSE, FOR ANY LOSS OF DAMAGE, INCLUDING, WITHOUT LIMITATION, SPECIAL, INCIDENTAL, CONSEQUENTIAL, OR EXEMPLARY DAMAGES. ANY LIABILITY ON THE PART OF ENVIRONMENTAL DATA RESOURCES, INC. IS STRICTLY LIMITED TO A REFUND OF THE AMOUNT PAID FOR THIS REPORT.** Purchaser accepts this Report "AS IS". Any analyses, estimates, ratings, environmental risk levels or risk codes provided in this Report are provided for illustrative purposes only, and are not intended to provide, nor should they be interpreted as providing any facts regarding, or prediction or forecast of, any environmental risk for any property. Only a Phase I Environmental Site Assessment performed by an environmental professional can provide information regarding the environmental risk for any property. Additionally, the information provided in this Report is not to be construed as legal advice.

Copyright 2020 by Environmental Data Resources, Inc. All rights reserved. Reproduction in any media or format, in whole or in part, of any report or map of Environmental Data Resources, Inc., or its affiliates, is prohibited without prior written permission.

EDR and its logos (including Sanborn and Sanborn Map) are trademarks of Environmental Data Resources, Inc. or its affiliates. All other trademarks used herein are the property of their respective owners.

EXECUTIVE SUMMARY

A search of available environmental records was conducted by Environmental Data Resources, Inc (EDR). The report was designed to assist parties seeking to meet the search requirements of EPA's Standards and Practices for All Appropriate Inquiries (40 CFR Part 312), the ASTM Standard Practice for Environmental Site Assessments (E1527-21), the ASTM Standard Practice for Environmental Site Assessments for Forestland or Rural Property (E 2247-16), the ASTM Standard Practice for Limited Environmental Due Diligence: Transaction Screen Process (E 1528-14) or custom requirements developed for the evaluation of environmental risk associated with a parcel of real estate.

TARGET PROPERTY INFORMATION

ADDRESS

14 WYTHE AVENUE
BROOKLYN, NY 11222

COORDINATES

Latitude (North):	40.7243420 - 40ˆ 43' 27.63''
Longitude (West):	73.9556770 - 73ˆ 57' 20.43''
Universal Tranverse Mercator:	Zone 18
UTM X (Meters):	588197.1
UTM Y (Meters):	4508470.0
Elevation:	9 ft. above sea level

USGS TOPOGRAPHIC MAP ASSOCIATED WITH TARGET PROPERTY

Target Property Map:	14115940 BROOKLYN, NY
Version Date:	2019

AERIAL PHOTOGRAPHY IN THIS REPORT

Portions of Photo from:	20150522
Source:	USDA

MAPPED SITES SUMMARY

Target Property Address:
14 WYTHE AVENUE
BROOKLYN, NY 11222

Click on Map ID to see full detail.

MAP ID	SITE NAME	ADDRESS	DATABASE ACRONYMS	RELATIVE ELEVATION	DIST (ft. & mi.) DIRECTION
A1	LOT 125,TAXBLOCK 261	168 BANKER STREET	NY E DESIGNATION	Higher	1 ft.
A2	VAULT #3533	15TH ST & GEM ST	NY Spills	Higher	45, 0.009, WSW
A3	CORZO CONTRACTING CO	190 BANKER STREET	NY SWF/LF, NY UST, NY AST, NY E DESIGNATION	Higher	45, 0.009, North
A4	MANHOLE # 62847	BANKER/NORMAND AVE	NY Spills	Higher	52, 0.010, East
A5	MANHOLE 641	BANKER ST/NORMAN AVE	NY Spills	Higher	52, 0.010, East
A6	MANHOLE 64827	BANKER ST & NORMAN A	NY Spills	Higher	56, 0.011, East
A7	TM 641	BANKER ST & NORMAN A	NY Spills	Higher	56, 0.011, East
A8	CON ED SUBSTATION FE	NORMAN AVE & BANKER	NY Spills	Higher	56, 0.011, East
A9	LOT 21,TAXBLOCK 2615	192 BANKER STREET	NY E DESIGNATION, NY COOLING TOWERS	Higher	74, 0.014, North
A10	STRATFORD TOOL	152 BANKER ST	NY MANIFEST	Higher	90, 0.017, ESE
A11	FORMER ANGLO CHEMICA	1-9 WYTHE AVENUE	NY BROWNFIELDS	Higher	90, 0.017, ESE
A12	MUSTANG BULK	150 BANKER ST	NY Spills	Higher	106, 0.020, ESE
A13	LOT 19,TAXBLOCK 2615	200 BANKER STREET	NY E DESIGNATION	Higher	193, 0.037, North
B14	CON EDISON - MANHOLE	23 NORTH 15 TH ST /	RCRA-LQG, NY MANIFEST	Lower	208, 0.039, WNW
B15	LOT 50,TAXBLOCK 2615	26 GEM STREET	NY E DESIGNATION, NY COOLING TOWERS	Higher	233, 0.044, NNW
B16	ACME SMOKED FISH CO	26-56 GEM ST	NY UST	Higher	233, 0.044, NNW
C17	GASOLINE ALLEY NYC I	151 N 14TH ST	EDR Hist Auto	Higher	236, 0.045, SSW
B18	NYCDEP - BROOKLYN WA	22 N 15TH ST	NY Spills, RCRA NonGen / NLR, NJ MANIFEST, NY...	Higher	286, 0.054, WNW
B19	BROOKLYN WATER MAINT	22 NORTH 15TH STREET	NY UST	Higher	286, 0.054, WNW
B20	B-9 NORTH 15 STREET	22 NORTH 15TH STREET	NY Spills	Higher	286, 0.054, WNW
D21	WH CHRISTIAN & SONS	211-217 BANKER ST	RCRA-SQG, NY LTANKS, NY UST, NY AST, ICIS, FINDS,...	Higher	328, 0.062, North
D22	W H CHRISTIAN & SONS	211 BANKER ST	NY AIRS, NY DRYCLEANERS	Higher	328, 0.062, North
D23	LOT 6,TAXBLOCK 2615	234 BANKER STREET	NY E DESIGNATION	Higher	358, 0.068, NNW
C24	168 NORTH 14TH STREE	168 NORTH 14TH STREE	NY UST	Higher	366, 0.069, SSW
C25	FALSE ALARM LTD	168 N. 14TH ST/ 93-1	NY Spills	Higher	366, 0.069, SSW
C26	VAULT V-2803	42 WHYTHE AVE	NY Spills	Higher	372, 0.070, SW
D27	ARTHUR J EVERS CORP	221 BANKER ST	RCRA NonGen / NLR, FINDS, ECHO, NY MANIFEST	Higher	386, 0.073, North
B28	LOT 1,TAXBLOCK 2614	7 NORTH 15 STREET	NY E DESIGNATION	Lower	391, 0.074, NW
B29	CON EDISON	3 N 15TH ST	NY MANIFEST	Lower	420, 0.080, WNW
B30	V E 2 PLATING CO	7-11 N 15 ST	NY UST, RCRA NonGen / NLR, NY MANIFEST	Lower	420, 0.080, WNW
E31	MANHOLE 4354	KENT AVE/N 14TH ST	NY Spills	Higher	420, 0.080, West
E32	SPILL NUMBER 9808899	KENT AV/NORTH 14TH S	NY Spills	Higher	420, 0.080, West
E33	MANHOLE #TM 625	N 14TH ST AND KEMT A	NY Spills	Higher	420, 0.080, West
E34	TM 625 -	N. 14TH ST & KENT AV	NY Spills	Higher	420, 0.080, West
E35	CON ED PIPELINE NO.	NORTH 14TH/FRANKLIN	NY Spills	Higher	420, 0.080, West
E36	MANHOLE 4354	KENT AV & 14TH ST	NY Spills	Higher	420, 0.080, West
C37	FORMER DUTCH MASTERS	29-41 WYTHE AVENUE A	NY BROWNFIELDS	Higher	424, 0.080, SSW
E38	MAN HOLE 4348	FRANKLIN ST AND NORT	NY Spills	Higher	453, 0.086, West
B39	FRANKLIN AVE	BETWEEN N14TH & N15T	NY Spills	Higher	454, 0.086, WNW

MAPPED SITES SUMMARY

Target Property Address:
14 WYTHE AVENUE
BROOKLYN, NY 11222

Click on Map ID to see full detail.

MAP ID	SITE NAME	ADDRESS	DATABASE ACRONYMS	RELATIVE ELEVATION	DIST (ft. & mi.) DIRECTION
E40	N14TH ST/N15TH/FRANK	N14TH ST/N15TH/FRANK	NY Spills	Higher	455, 0.086, West
F41		14 MESEROLE AVENUE	NY E DESIGNATION, NY COOLING TOWERS	Higher	459, 0.087, NNW
G42	FRONT OF WAREHOUSE	94 BANKER ST	NY Spills	Higher	463, 0.088, SE
F43	HARD CHROME ELECTRO	8 MESEROLE AVE	RCRA-SQG, US AIRS, FINDS, ECHO, NY E DESIGNATION,...	Lower	467, 0.088, NW
G44	LAFAYETTE GRINDING C	115 BANKER ST	RCRA NonGen / NLR, FINDS, ECHO	Higher	468, 0.089, SE
G45	CON EDISON - VAULT S	115 BANKER ST	NY MANIFEST	Higher	468, 0.089, SE
E46	ALBEST METAL STAMPIN	1 KENT AVE	NY MANIFEST	Higher	476, 0.090, WSW
C47	CORNER OF BROADWAY &	NEAR 41 WYTHE AVE	NY Spills	Higher	481, 0.091, SSW
F48	LOT 3,TAXBLOCK 2614	12 FRANKLIN STREET	NY BROWNFIELDS, NY Spills, NY E DESIGNATION	Lower	483, 0.091, NW
H49	MANHOLE #4347	FRANKLIN ST & N 15TH	NY Spills	Lower	486, 0.092, WNW
F50	POLY CONVERTERS OF A	2 MESEROLE AVE	RCRA NonGen / NLR, FINDS, ECHO, NY MANIFEST	Lower	500, 0.095, NW
F51	POLY CONVERTERS OF A	2 MESEROLE AVE	NY MANIFEST	Lower	500, 0.095, NW
52	C H LEIBFRIED MFG CO	95-101 GUERNSEY ST	RCRA NonGen / NLR, FINDS, ECHO	Higher	502, 0.095, East
F53	VS #3184	MESEROLE AVE/GEM ST	NY Spills	Higher	525, 0.099, NW
F54	VAULT 3184	SS MESEROL AVE & GEM	NY Spills	Higher	525, 0.099, NW
F55	VAULT VS3184	MESEROLE AVE/ GEM ST	NY Spills	Higher	525, 0.099, NW
G56	CON EDISON	35 DOBBIN ST	RCRA NonGen / NLR, FINDS, ECHO	Higher	525, 0.099, ESE
G57	CON EDISON	35 DOBBIN ST	NY MANIFEST	Higher	525, 0.099, ESE
G58	CON EDISON	35 DOBBIN ST	NJ MANIFEST	Higher	525, 0.099, ESE
F59	VANAGE SERVICE 3184	MESEROLE AVE & GEM S	NY Spills	Higher	526, 0.100, NW
F60	VAULT VS3184	MESEROLE & GEM ST	NY Spills	Higher	526, 0.100, NW
I61	FORMER F&S CENTRAL M	103 NORTH 13TH STREE	NY BROWNFIELDS	Higher	528, 0.100, SSW
I62	LOT 34,TAXBLOCK 2279	103 NORTH 13 STREET	NY E DESIGNATION	Higher	528, 0.100, SSW
I63	F&S CENTRAL	103 NORTH 13TH STREE	NY AST	Higher	528, 0.100, SSW
I64	WYTHE AVE & N 13TH S	WYTHE AVE & N 13TH S	NY Spills	Higher	544, 0.103, SSW
I65	CON EDISON EXCAVATIO	105 NORTH 13TH STREE	NY Spills	Higher	546, 0.103, SSW
I66	NORTH 13 HOLDINGS LL	105 N 13TH ST	NY Spills, NY MANIFEST	Higher	546, 0.103, SSW
I67	F & S CENTRAL MANUFA	105 N 13TH ST	NJ MANIFEST	Higher	546, 0.103, SSW
I68	F & S CENTRAL MANUFA	105 N 13TH ST	RCRA-LQG, FINDS, ECHO	Higher	546, 0.103, SSW
I69	CON EDISON	109 NORTH 13 ST	NY MANIFEST	Higher	550, 0.104, SSW
H70	LOT 222,TAXBLOCK 259	7 FRANKLIN STREET	NY E DESIGNATION	Lower	558, 0.106, NW
H71	CON EDISON - SERVICE	7 FRANKLIN ST	NJ MANIFEST	Lower	558, 0.106, NW
H72	CON EDISON - SERVICE	7 FRANKLIN ST	RCRA-LQG	Lower	558, 0.106, NW
H73	CON EDISON	7 FRANKLIN ST	NY MANIFEST	Lower	558, 0.106, NW
F74	MANHOLE #62581	MERSEROLE AVE/FRANKL	NY Spills	Lower	565, 0.107, NW
H75	FORMER RUBICK CONSTR	9 FRANKLIN ST.	NY UST	Lower	576, 0.109, NW
F76	LOSTRITTO & CALANDRI	1-23 MESEROLE AVE	NY SWF/LF	Lower	587, 0.111, NW
J77	CON EDISON - VAULT 4	75 N 13TH ST	NY MANIFEST	Higher	592, 0.112, SW
J78	CITY METAL SMELTING	61 N 13TH ST	RCRA NonGen / NLR, FINDS, ECHO	Higher	593, 0.112, SW

MAPPED SITES SUMMARY

Target Property Address:
14 WYTHE AVENUE
BROOKLYN, NY 11222

Click on Map ID to see full detail.

MAP ID	SITE NAME	ADDRESS	DATABASE ACRONYMS	RELATIVE ELEVATION	DIST (ft. & mi.) DIRECTION
J79	CITY METAL SMELTING	61 N. 13TH ST.	SEMS-ARCHIVE, LEAD SMELTERS	Higher	593, 0.112, SW
K80	CON EDISON	128 GUERNSEY ST	NY MANIFEST	Higher	605, 0.115, ENE
K81	CON EDISON	128 GUERNSEY ST	NJ MANIFEST	Higher	605, 0.115, ENE
K82	CON EDISON	128 GUERNSEY ST	RCRA NonGen / NLR, FINDS, ECHO	Higher	605, 0.115, ENE
G83	REGENT CONTROL CORP	4-6 BERRY ST	RCRA NonGen / NLR, FINDS, ECHO, NY MANIFEST	Higher	607, 0.115, SSE
G84	NASH METALWARE CO, I	1 NASSAU AVENUE	NY LTANKS, NY UST, NY CBS, NY AST	Higher	609, 0.115, SSE
G85	NASHMATEL WARE	1 NASSAU AVE	RCRA NonGen / NLR, US AIRS, FINDS, ECHO, NY...	Higher	609, 0.115, SSE
G86	NASH METALWARE CO.	1 NASSAU AVE.	NY CBS AST	Higher	609, 0.115, SSE
L87	I M & N PATTI	8 BERRY ST	NJ MANIFEST	Higher	613, 0.116, SSE
L88	I M & N PATTI	8 BERRY ST	RCRA NonGen / NLR, NY MANIFEST	Higher	613, 0.116, SSE
I89	94 N. 13TH STREET	94 N. 13TH STREET	NY BROWNFIELDS, NY Spills	Higher	620, 0.117, SSW
I90	MANHATTAN POLY BAG C	94 N 13TH ST	RCRA NonGen / NLR, NY MANIFEST	Higher	620, 0.117, SSW
I91	COMMERCIAL PROPERTY	94 NORTH 13TH ST	NY Spills	Higher	620, 0.117, SSW
F92	MANHOLE# 62580	18 FRANKLIN ST	NY Spills	Higher	626, 0.119, NW
E93	VAULT#4146	NORTH 13TH/ KENT AVE	NY Spills	Higher	630, 0.119, WSW
E94	VAULT NUMBER 4154	NORTH 13TH STREET AN	NY Spills	Higher	634, 0.120, WSW
E95	NORTH 13TH ST & KENT	NORTH 13TH ST & KENT	NY Spills	Higher	634, 0.120, WSW
E96	CON EDISON - VAULT 4	13 ST & KENT AVE	RCRA NonGen / NLR, NY MANIFEST	Higher	634, 0.120, WSW
M97	COMMERCIAL	239 BANKER ST	NY Spills	Higher	652, 0.123, North
M98	239 HOLDINGS LLC	239 BANKER STREET	NY UST	Higher	652, 0.123, North
L99	COMMERCIAL PROPERTY	12 BERRY ST	NY Spills	Higher	655, 0.124, South
F100	W. H. CHRISTIAN & SO	22-28 FRANKLIN STREE	NY AST	Higher	674, 0.128, NW
F101	WH CHRISTIAN & SONS	22-28 FRANKLIN ST	NY LTANKS, RCRA NonGen / NLR, ICIS, FINDS, ECHO,...	Higher	674, 0.128, NW
F102	W. H. CHRISTIAN & SO	22-28 FRANKLIN STREE	NY UST	Higher	674, 0.128, NW
G103	JOHN ORAVECZ CHILD C	25 NASSAU AVE	NY AST	Higher	679, 0.129, SE
G104	33 NASSAU AVENUE	33 NASSAU AVENUE	NY AST	Higher	684, 0.130, SE
N105	BKLYN UNION GAS /WIL	KENT AVE N 12TH ST /	SEMS-ARCHIVE	Higher	684, 0.130, WSW
J106	CON EDISON	55 WYTHE AVE	RCRA NonGen / NLR	Higher	711, 0.135, SSW
J107	CON EDISON	55 WYTHE AVE	NY MANIFEST	Higher	711, 0.135, SSW
N108	19 KENT ACQUISITION	19 KENT AVE	NJ MANIFEST	Higher	724, 0.137, WSW
N109	19 KENT ACQUISITION	19 KENT AVENUE	RCRA-LQG, FINDS, ECHO	Higher	724, 0.137, WSW
N110	19 KENT ACQUISITION	19 KENT AVE	NY E DESIGNATION, NY MANIFEST	Higher	724, 0.137, WSW
O111	PAT & DOMS BODY & FE	25 FRANKLIN ST	RCRA NonGen / NLR, FINDS, ECHO, NY MANIFEST	Higher	725, 0.137, NW
I112	WYTHE AVE. (BERRY ST	WYTHE AVE., BERRY ST	EDR MGP	Higher	740, 0.140, SSW
J113	SYLVAN EQUIPMENT COR	91 N 12TH ST	RCRA NonGen / NLR, FINDS, ECHO, NY MANIFEST	Higher	754, 0.143, SW
J114	BLAST OFF SERVICES I	91 N 12TH ST 1ST FLO	RCRA NonGen / NLR, FINDS, ECHO, NY MANIFEST	Higher	754, 0.143, SW
J115	NATIONS RENT	91 N 12TH ST	RCRA NonGen / NLR, NY MANIFEST	Higher	754, 0.143, SW
J116	NATIONS RENT	91 NORTH 12TH ST	NY LTANKS, NY Spills	Higher	754, 0.143, SW
J117	NATIONS RENT	91 NORTH 12TH STREET	NY UST, NY AST	Higher	754, 0.143, SW

MAPPED SITES SUMMARY

Target Property Address:
14 WYTHE AVENUE
BROOKLYN, NY 11222

Click on Map ID to see full detail.

MAP ID	SITE NAME	ADDRESS	DATABASE ACRONYMS	RELATIVE ELEVATION	DIST (ft. & mi.) DIRECTION
K118	CON EDISON SERVICE B	1003 LORIMER ST	RCRA NonGen / NLR, NY MANIFEST	Higher	759, 0.144, NE
I119	STANDARD WHITE METAL	121 N 12 ST	NY UST	Higher	774, 0.147, SSW
N120	BUG, WILLIAMSBURG WO	KENT AVENUE, NORTH 1	NY HSWDS	Higher	777, 0.147, WSW
J121	CON EDISON	65 WYTHE ST	RCRA NonGen / NLR, FINDS, ECHO	Higher	783, 0.148, SSW
J122	CON EDISON	65 WYTHE ST	NJ MANIFEST	Higher	783, 0.148, SSW
J123	CON EDISON	65 WYTHE ST	NY MANIFEST	Higher	783, 0.148, SSW
P124	CON ED	80 MESEROLE AV	NY MANIFEST	Higher	798, 0.151, NNE
N125	FORMER SUNBELT EQUIP	25 KENT AVENUE	NY INST CONTROL, NY BROWNFIELDS	Higher	804, 0.152, WSW
N126	25 KENT	25 KENT AVENUE	NY AST	Higher	804, 0.152, WSW
J127	NYC DEP	12TH ST & WYTHE AVE	NY MANIFEST	Higher	805, 0.152, SSW
J128	CON EDISON MANHOLE:	N 12TH ST & WYTHE AV	RCRA NonGen / NLR, NY MANIFEST	Higher	805, 0.152, SSW
J129	CON ED - MH 64822	WYTHE AVE 74 S/O ROD	RCRA NonGen / NLR, NY MANIFEST	Higher	806, 0.153, SW
Q130	C & J COLLISION SERV	74 GUERNSEY ST	RCRA NonGen / NLR, NY MANIFEST	Higher	812, 0.154, ESE
P131	1031 LORIMER ST	1031 LORIMER STREET	NY AST	Higher	821, 0.155, NE
O132	W. H. CHRISTIAN & SO	31 FRANKLIN ST	NY UST	Higher	831, 0.157, NW
O133	W H CHRISTIAN & SONS	31 FRANKLIN ST	RCRA NonGen / NLR, FINDS, ECHO	Higher	831, 0.157, NW
O134	WH CHRISTIAN & SONS	31 FRANKLIN ST	NY LTANKS	Higher	831, 0.157, NW
O135	33 FRANKLIN	33 FRANKLIN STREET	NY BROWNFIELDS	Higher	847, 0.160, NNW
N136	CON EDISON - TRANSFO	KENT AVENUE AND N. 1	RCRA-LQG, NY MANIFEST, NJ MANIFEST	Higher	867, 0.164, WSW
N137	CON EDISON	N 12TH ST & KENT AVE	RCRA NonGen / NLR, NY MANIFEST	Higher	867, 0.164, WSW
N138	WILLIAMSBURG WORKS	KENT AVE & 12TH STRE	NY VCP	Higher	867, 0.164, WSW
N139	CON EDISON MANHOLE 6	N 12TH ST & KENT AVE	RCRA NonGen / NLR, NJ MANIFEST, NY MANIFEST	Higher	867, 0.164, WSW
N140	K - WILLIAMSBURG WOR	KENT AVE & 12TH STRE	NY SHWS, NY BROWNFIELDS	Higher	867, 0.164, WSW
R141	CON EDISON	74 WYTHE AVE BROOKLY	NY Spills, NY MANIFEST	Higher	870, 0.165, SW
S142	CON EDISON	966 LORIMER ST	NY MANIFEST	Higher	879, 0.166, ENE
S143	CON EDISON	966 LORIMER ST	NJ MANIFEST	Higher	879, 0.166, ENE
S144	CON EDISON	966 LORIMER ST	RCRA NonGen / NLR, FINDS, ECHO	Higher	879, 0.166, ENE
Q145	51-55 NASSAU AVE	51-55 NASSAU AVENUE	NY AST	Higher	887, 0.168, ESE
P146	PUBLIC SCHOOL 31 (OL	75 MESEROLE AVE	NY AST	Higher	892, 0.169, NNE
P147	NYC DEPT OF EDUCATIO	75 MESEROLE AVE	RCRA-SQG, NY MANIFEST, NY LEAD	Higher	892, 0.169, NNE
O148	85 QUAY STREET	85 QUAY STREET	NY AST	Higher	893, 0.169, NW
R149	CON EDISON	76 WYTHE AVE	NY MANIFEST	Higher	907, 0.172, SW
O150	CON EDISON	90 QUAY ST	NY MANIFEST	Lower	908, 0.172, NW
O151	CON EDISON	90 QUAY ST	RCRA NonGen / NLR	Lower	908, 0.172, NW
O152	CON EDISON	90 QUAY ST	RCRA NonGen / NLR	Lower	908, 0.172, NW
O153	CON EDISON	90 QUAY ST	RCRA NonGen / NLR, FINDS, ECHO	Lower	908, 0.172, NW
O154	CON EDISON	90 QUAY ST	NY MANIFEST	Lower	908, 0.172, NW
O155	CON EDISON - MANHOLE	90 QUAY ST AND WEST	RCRA-LQG, NY MANIFEST	Lower	908, 0.172, NW
O156	NYC TRANSIT - 90 QUA	90 QUAY ST	RCRA-SQG, NY MANIFEST, NJ MANIFEST	Lower	908, 0.172, NW

MAPPED SITES SUMMARY

Target Property Address:
14 WYTHE AVENUE
BROOKLYN, NY 11222

Click on Map ID to see full detail.

MAP ID	SITE NAME	ADDRESS	DATABASE ACRONYMS	RELATIVE ELEVATION	DIST (ft. & mi.) DIRECTION
T157	JOSEPH J SARCONA TRU	124 NORTH 12TH STREE	NY UST	Higher	909, 0.172, SSW
158	S & B CAAMANO	54 FRANKLIN ST	NY UST	Higher	919, 0.174, NNW
S159	CON EDISON	83 NORMAN AVE	NJ MANIFEST	Higher	929, 0.176, ENE
S160	CON EDISON	83 NORMAN AVE	NY MANIFEST	Higher	929, 0.176, ENE
S161	CON EDISON	83 NORMAN AVE	RCRA NonGen / NLR, FINDS, ECHO	Higher	929, 0.176, ENE
U162	CON EDISON	QUAY ST & WEST ST	RCRA NonGen / NLR	Lower	964, 0.183, NW
U163	CON EDISON	QUAY ST & WEST ST	NY MANIFEST	Lower	964, 0.183, NW
U164	CON EDISON	QUAY ST & WEST ST	RCRA NonGen / NLR, NJ MANIFEST, NY MANIFEST	Lower	964, 0.183, NW
Q165	CON ED	905 LORIMER ST	NY Spills, NY MANIFEST	Higher	989, 0.187, ESE
Q166	CON EDISON	905 LORIMAR ST	NY MANIFEST	Higher	989, 0.187, ESE
Q167	CON EDISON	905 LORIMER ST	RCRA NonGen / NLR	Higher	989, 0.187, ESE
Q168	CON EDISON	905 LORIMER ST	NJ MANIFEST	Higher	989, 0.187, ESE
Q169	CON EDISON	905 LORIMER ST	NJ MANIFEST	Higher	989, 0.187, ESE
Q170	CON EDISON	905 LORIMER ST	RCRA NonGen / NLR	Higher	989, 0.187, ESE
V171	RITE AID 10580	723-725 MANHATTAN AV	PA MANIFEST	Higher	990, 0.188, ENE
V172	DBA RITE AID #10580	723-725 MANHATTAN AV	RCRA-VSQG, NY MANIFEST	Higher	990, 0.188, ENE
R173	MILLCRAFT MFG CO. IN	75 NORTH 11TH ST	NY UST, NY Spills	Higher	1001, 0.190, SW
V174	735 MANHATTAN AVE	735 MANHATTAN AVENUE	NY AST	Higher	1008, 0.191, NE
175	CON EDISON - MANHOLE	138 CALYER ST	NY MANIFEST	Higher	1008, 0.191, North
U176	CON EDISON - VS 577	40-49 QUAY ST.	RCRA NonGen / NLR, NY MANIFEST	Lower	1009, 0.191, WNW
U177	QUAY STREET SHOP	40-96 QUAY STREET	NY UST	Lower	1009, 0.191, WNW
T178	34 BERRY STREET	34 BERRY STREET	NY BROWNFIELDS	Higher	1014, 0.192, South
T179	BERRY STREET REDEVEL	34-40 BERRY STREET	NY AST	Higher	1014, 0.192, South
S180	CON EDISON - MANHOLE	NORMAN AVE & MANHATT	NY MANIFEST	Higher	1050, 0.199, ENE
P181	GREENPOINT YMCA	99 MESEROLE AVENUE	NY AST	Higher	1055, 0.200, NNE
Q182	CON EDISON	S/S BEDFORD AVE 277	NY MANIFEST	Higher	1064, 0.202, ESE
Q183	CON EDISON	BEDFORD AVE & LORIME	RCRA NonGen / NLR, NJ MANIFEST, NY MANIFEST	Higher	1064, 0.202, ESE
Q184	CON EDISON - MANHOLE	S/S BEDFORD AVE 277	RCRA-LQG	Higher	1064, 0.202, ESE
W185	AUTOMOTIVE TRADES VO	50 BEDFORD AVENUE	NY LTANKS, NY UST, NY AST, NY Spills	Higher	1064, 0.202, SE
W186	NYC DOE - K610	50 BEDFORD AVE	RCRA-LQG, FINDS, ECHO, NY MANIFEST	Higher	1064, 0.202, SE
Q187	CONSOLIDATED EDISON	BEDFORD AND NASSAU A	NY MANIFEST	Higher	1065, 0.202, ESE
R188	CONSOLIDATED EDISON	WYTHE AVE & N. 11 ST	NY MANIFEST	Higher	1067, 0.202, SW
R189	CON EDISON	WYTHE AVE & N 11TH S	RCRA NonGen / NLR, NY MANIFEST	Higher	1067, 0.202, SW
X190	1066 LORIMER ST	1066 LORIMER ST	NY AST	Higher	1076, 0.204, NNE
U191	FORMER CONSOIDATED F	11 WEST AVE	RCRA-LQG, NY MANIFEST	Higher	1077, 0.204, NW
U192	CON EDISON - MANHOLE	18 WEST ST	RCRA-LQG	Higher	1087, 0.206, NW
U193	CON EDISON	18 WEST ST	NY MANIFEST	Higher	1087, 0.206, NW
Y194	761 MANHATTAN AVE	761 MANHATTAN AVENUE	NY AST	Higher	1100, 0.208, NE
T195	BERRY CLEANERS	44 BERRY STREET (Z11	NY DRYCLEANERS	Higher	1102, 0.209, SSW

MAPPED SITES SUMMARY

Target Property Address:
14 WYTHE AVENUE
BROOKLYN, NY 11222

Click on Map ID to see full detail.

MAP ID	SITE NAME	ADDRESS	DATABASE ACRONYMS	RELATIVE ELEVATION	DIST (ft. & mi.) DIRECTION
196	ESTATE OF CARBONARO	59-25 NEW UTRECHT AV	NY UST	Higher	1106, 0.209, ESE
Z197	CON EDISON - MANHOLE	KENT AVE AND N 11 ST	RCRA-LQG, NY MANIFEST, NJ MANIFEST	Higher	1114, 0.211, WSW
V198	J RAFA CLEANERS	718 MANHATTAN AVE	RCRA-SQG, ICIS, US AIRS, NY DRYCLEANERS, NY...	Higher	1116, 0.211, ENE
AA199	FORMER BAYSIDE FUEL	26 N 12TH ST|(FORMER	NY AIRS, NY MANIFEST, NY SPDES	Lower	1119, 0.212, West
AA200	WILLIAMSBURG FORMER	26 N 12TH ST.	NY SHWS	Lower	1119, 0.212, West
Z201	BROOKLYN NORTH 01 DO	50 KENT AVENUE	NY LTANKS, NY Spills	Higher	1127, 0.213, WSW
Z202	BROOKLYN NORTH 1 GAR	50 KENT AVENUE	NY SHWS, NY AST	Higher	1127, 0.213, WSW
Z203	WILLIAMSBURG MGP	50 KENT AVE	RCRA-LQG, FINDS, ECHO	Higher	1127, 0.213, WSW
Z204	WILLIAMSBURG MGP	50 KENT AVE	NY MANIFEST	Higher	1127, 0.213, WSW
Z205	THE BROOKLYN UNION G	50 KENT AVE	PA MANIFEST	Higher	1127, 0.213, WSW
Z206	DSNY BROOKLYN DISTRI	50 KENT AVENUE	NY UST	Higher	1127, 0.213, WSW
S207	680 MANHATTAN AVE	680 MANHATTAN AVE	NY AST, NY Spills	Higher	1134, 0.215, ENE
AB208	CON EDISON	77-79 CALYER ST & WE	NY MANIFEST	Higher	1135, 0.215, NNW
AB209	CON EDISON	77-79 CALYER ST & WE	NJ MANIFEST	Higher	1135, 0.215, NNW
AB210	CON EDISON	77-79 CALYER ST & WE	RCRA NonGen / NLR, FINDS, ECHO	Higher	1135, 0.215, NNW
Z211	HEMISPHERE STEEL PRO	54 N 11TH ST	RCRA NonGen / NLR, NY MANIFEST	Higher	1136, 0.215, SW
S212	CON EDISON	678 MANHATTAN AVE	NY MANIFEST	Higher	1142, 0.216, ENE
S213	CON EDISON SERVICE B	678 MANHATTAN AVE	RCRA NonGen / NLR	Higher	1142, 0.216, ENE
214	RESIDENCE	92 NORMAN AVE	NY LTANKS	Higher	1152, 0.218, ENE
U215	26 WEST STREET	26 WEST STREET	NY VCP	Higher	1157, 0.219, NW
U216	CON EDISON - MANHOLE	26 WEST ST	NY MANIFEST	Higher	1157, 0.219, NW
U217	CONSOLIDATED FREIGHT	11 WEST STREET	NY LTANKS, NY UST, NY AST, NY BROWNFIELDS, NY...	Higher	1161, 0.220, NW
AC218	NY ARMY NATL GUARD O	15-79 BEDFORD AVE	NJ MANIFEST	Higher	1170, 0.222, East
AD219	107-117 NORTH 11TH S	107-117 NORTH 11TH S	NY UST, NY AST	Higher	1175, 0.223, South
AD220	SEAL RITE PAINT & CH	119 N 11TH ST	RCRA NonGen / NLR, FINDS, ECHO	Higher	1176, 0.223, South
AD221	NORTHSIDE ARTS INDUS	119 NORTH 11TH STREE	NY UST	Higher	1176, 0.223, South
Y222	CON EDISON	MESEROLE AVE & MANHA	NY MANIFEST	Higher	1178, 0.223, NE
Y223	CON EDISON	MESEROLE AVE & MANHA	RCRA NonGen / NLR, FINDS, ECHO	Higher	1178, 0.223, NE
Y224	CON EDISON	MESEROLE AVE & MANHA	NJ MANIFEST	Higher	1178, 0.223, NE
Y225	MTA NYCT - MESEROLE	MESEROLE & MANHATTAN	RCRA NonGen / NLR, NJ MANIFEST, NY MANIFEST	Higher	1179, 0.223, NE
Y226	CON EDISON SERVICE B	756 MANHATTAN AVE S	RCRA NonGen / NLR, NJ MANIFEST, NY MANIFEST	Higher	1183, 0.224, NE
Y227	94 PCT	100 MESEROLE AVENUE	NY UST, NY AST	Higher	1202, 0.228, NE
Y228	METRO OIL	100 MESEROLE AVE	RCRA NonGen / NLR	Higher	1202, 0.228, NE
AE229	NAVY FIRE FIGHTING S		FUDS	Higher	1210, 0.229, SW
X230	RITE AID #04782	783 MANHATTAN AVE	RCRA-VSQG, NY MANIFEST	Higher	1212, 0.230, NNE
AC231	650 MANHATTAN AVENUE	650 MANHATTAN AVE	NY AST	Higher	1215, 0.230, East
AC232	CON EDISON	650 MANHATTAN AVE	NJ MANIFEST	Higher	1215, 0.230, East
AC233	CON EDISON	650 MANHATTAN AVE	NY MANIFEST	Higher	1215, 0.230, East
AC234	CON EDISON	650 MANHATTAN AVE	RCRA NonGen / NLR, FINDS, ECHO	Higher	1215, 0.230, East

MAPPED SITES SUMMARY

Target Property Address:
14 WYTHE AVENUE
BROOKLYN, NY 11222

Click on Map ID to see full detail.

MAP ID	SITE NAME	ADDRESS	DATABASE ACRONYMS	RELATIVE ELEVATION	DIST (ft. & mi.) DIRECTION
AE235	SKY HIGH MURALS	85 WYTHE AVE	NY MANIFEST	Higher	1236, 0.234, SSW
AE236	SKY HIGH MURALS	85 WYTHE AVE	RCRA-SQG	Higher	1236, 0.234, SSW
AA237	NORTH 12TH ST. TRANS	20 NORTH 12TH STREET	NY SWF/LF, NY Spills	Lower	1238, 0.234, West
AC238	MERCURY ROOM 102 C-O	NOBLE ST FOOT OF	RCRA NonGen / NLR, NY MANIFEST	Higher	1244, 0.236, East
Z239	BKLYN UNION GAS /PEO	KENT AVE S 10TH & 11	SEMS-ARCHIVE	Higher	1265, 0.240, SW
Z240	BUG, PEOPLES WORKS	KENT AVE.	NY HSWDS	Higher	1265, 0.240, SW
AC241	MTA NYCT - NASSAU AV	NASSAU & MANHATTAN A	RCRA NonGen / NLR, NY MANIFEST	Higher	1270, 0.241, East
AF242	CON EDISON	BEDFORD AVE & 12TH S	RCRA NonGen / NLR, FINDS, ECHO	Higher	1282, 0.243, South
AF243	CON EDISON	BEDFORD AVE & 12TH S	RCRA NonGen / NLR	Higher	1282, 0.243, South
AF244	CON EDISON - OTHER -	BEDFORD AVE & N 12 S	NY MANIFEST	Higher	1282, 0.243, South
AF245	CON EDISON - MANHOLE	BEDFORD AVE	RCRA-LQG, NY MANIFEST	Higher	1282, 0.243, South
AF246	CON EDISON	BEDFORD AVE & 12TH S	NY MANIFEST	Higher	1282, 0.243, South
AF247	CON EDISON - MANHOLE	BEDFORD AVE & NORTH	RCRA-LQG	Higher	1282, 0.243, South
AF248	CON EDISON	BEDFORD AVE & 12TH S	NJ MANIFEST	Higher	1282, 0.243, South
AF249	CONSOLIDATED EDISON	BEDFORD AVE & N 12TH	NY MANIFEST	Higher	1282, 0.243, South
AF250	CON EDISON	BEDFORD AVE & N 12TH	NY MANIFEST	Higher	1282, 0.243, South
AD251	CON EDISON	135 N 11TH ST	RCRA NonGen / NLR, FINDS, ECHO	Higher	1285, 0.243, South
AD252	CON EDISON	135 N 11TH ST	NJ MANIFEST	Higher	1285, 0.243, South
AD253	CON EDISON	135 N 11TH ST	NY MANIFEST	Higher	1285, 0.243, South
AB254	64 OAK ST	64 OAK ST	NY UST	Higher	1298, 0.246, NW
X255	THE GREEN POINT SAVI	807 MANHATTAN AVENUE	NY UST	Higher	1316, 0.249, NNE
AD256	CON ED - MH 57009	55 BERRY ST	RCRA NonGen / NLR	Higher	1317, 0.249, SSW
AD257	55 BERRY ST	55 BERRY ST	NY AST	Higher	1317, 0.249, SSW
AD258	CONSOLIDATED EDISON	55 BERRY ST	NY MANIFEST	Higher	1317, 0.249, SSW
AG259	BAROUH EATON ALLEN C	67 KENT AVE.	NY LTANKS, NY CBS UST, NY AST	Higher	1417, 0.268, SW
AH260	BAYSIDE OIL	1-65 NORTH 12TH STRE	NY VCP	Lower	1452, 0.275, West
AH261	BAYSIDE FUEL OIL DEP	1 N 12TH ST	RCRA-VSQG, NY LTANKS, NY CBS UST, NY MOSF UST, NY..	Lower	1452, 0.275, West
262	GREENPOINT MARINA	43-57 WEST ST AND 2-	NY ENG CONTROLS, NY INST CONTROL, NY BROWNFIELDS	Higher	1466, 0.278, NW
AI263	F N W MECHANICAL	139 NORTH 10TH STREE	NY LTANKS	Higher	1525, 0.289, South
264	93 NORTH 9TH ST	93 NORTH 9TH STREET	NY LTANKS, NY Spills	Higher	1532, 0.290, SSW
AI265	NATIONAL PAPER STOCK	136 NORTH 10TH STREE	NY SWF/LF	Higher	1549, 0.293, SSW
AI266	138-142 NORTH 10TH S	142 NORTH 10TH STREE	NY VCP	Higher	1580, 0.299, South
267	210 NORTH 12TH STREE	210 NORTH 12TH STREE	NY VCP	Higher	1627, 0.308, SSE
AG268	87 KENT AVENUE - (OF	56 NORTH 9TH STREET	NY BROWNFIELDS	Higher	1661, 0.315, SW
AG269	87 KENT AVENUE	56 NORTH 9TH STREET	NY ENG CONTROLS, NY INST CONTROL, NY BROWNFIELDS	Higher	1661, 0.315, SW
270	DELI	112 NASSAU AVE	NY LTANKS, NY Spills	Higher	1678, 0.318, East
AJ271	172-174 NORTH 11TH S	174 NORTH 11TH STREE	NY VCP	Higher	1707, 0.323, South
272	SPILL NUMBER 0010746	111 MILTON STREET	NY LTANKS, NY Spills	Higher	1787, 0.338, North
273	81 MCGUINNESS BLVD	81 MCGUINNESS BLVD	NY VCP	Higher	1813, 0.343, East

MAPPED SITES SUMMARY

Target Property Address:
14 WYTHE AVENUE
BROOKLYN, NY 11222

Click on Map ID to see full detail.

MAP ID	SITE NAME	ADDRESS	DATABASE ACRONYMS	RELATIVE ELEVATION	DIST (ft. & mi.) DIRECTION
AK274	146 WYTHE AVE/BROOKL	146 WYTHE AVENUE	NY LTANKS	Higher	1847, 0.350, SW
AJ275	470 DRIGGS AVE. CONV	470 DRIGGS AVENUE	NY VCP	Higher	1866, 0.353, South
AL276	175 MCGUINNESS BOULE	175 MCGUINNESS BOULE	NY VCP	Higher	1881, 0.356, NE
AM277	501 LEONARD STREET	501 LEONARD STREET	NY VCP	Higher	1885, 0.357, ESE
AK278	66 NORTH 8TH STREET	66 NORTH 8TH STREET	NY VCP	Higher	1896, 0.359, SW
279	WINTER RESIDENCE	167 N. 9TH ST	NY LTANKS	Higher	1899, 0.360, South
AK280	76 NORTH 8TH STREET	76 NORTH 8TH STREET	NY VCP	Higher	1908, 0.361, SW
281	DYMEK HOME	101 ECKFORD STREET	NY LTANKS, NY Spills	Higher	1913, 0.362, ESE
AN282	64 NORTH 8TH STREET	64 NORTH 8TH STREET	NY VCP	Higher	1915, 0.363, SW
AL283	183 MCGUINNESS BOULE	183 MCGUINNESS BOULE	NY VCP	Higher	1919, 0.363, NE
AO284	209 NORTH 11TH STREE	209 NORTH 11TH STREE	NY VCP	Higher	1943, 0.368, SSE
AM285	BRUMAR SHEET METAL I	498 LEONARD STREET	NY LTANKS, NY Spills, NY E DESIGNATION	Higher	1993, 0.377, ESE
AM286	498 LEONARD STREET	498 LEONARD STREET	NY VCP	Higher	1993, 0.377, ESE
AP287	58 GREENPOINT AVE.-O	58 GREENPOINT AVE.	NY SHWS	Higher	2035, 0.385, NNW
288	209-227 MCGUINNESS B	209 MCGUINNESS BLVD	NY VCP	Higher	2052, 0.389, NE
AP289	50 GREENPOINT AVENUE	50 GREENPOINT AVENUE	NY VCP	Higher	2053, 0.389, NNW
AN290	71 & 76 N 7TH STREET	71 NORTH 7TH STREET	NY VCP	Higher	2059, 0.390, SW
AL291	BROOKLYN FILLING STA	176 MCGUINNESS BOULE	NY LTANKS, NY UST, NY Spills	Higher	2067, 0.391, NE
AM292	75 ECKFORD STREET	75 ECKFORD STREET	NY VCP	Higher	2090, 0.396, ESE
AO293	GAS STATION	2 ROEBLING ST	NY LTANKS, NY Spills	Higher	2098, 0.397, SSE
AM294	FORMER CARTER SPRAY	65 ECKFORD STREET	NY BROWNFIELDS	Higher	2116, 0.401, ESE
AQ295	202 NORTH 10TH STREE	202 NORTH 10TH STREE	NY VCP	Higher	2128, 0.403, South
296	186 GREENPOINT AVENU	186 GREENPOINT AVENU	NY VCP	Higher	2133, 0.404, NNE
AR297	BERKMAN BROS INC	ECKFORD ST	RCRA-VSQG, NY SHWS, NY LTANKS, NY CBS, NY AST	Higher	2169, 0.411, ESE
AR298	55 ECKFORD STREET	55-63 ECKFORD STREET	NY BROWNFIELDS	Higher	2169, 0.411, ESE
AQ299	215 NORTH 10TH STREE	215 NORTH 10TH STREE	NY BROWNFIELDS, NY Spills	Higher	2177, 0.412, SSE
AQ300	215 NORTH 10TH STREE	215 NORTH 10TH STREE	NY BROWNFIELDS	Higher	2177, 0.412, SSE
AQ301	215 NORTH 10TH STREE	215 NORTH 10TH STREE	NY SHWS	Higher	2177, 0.412, SSE
AP302	101 WEST STREET	101 WEST STREET	NY VCP	Higher	2186, 0.414, NNW
AP303	101-105 WEST STREET	101-105 WEST STREET,	NY VCP	Higher	2186, 0.414, NNW
304	245-247 DRIGGS AVENU	247 DRIGGS AVENUE	NY VCP	Higher	2189, 0.415, ESE
AS305	FORMER STERLING TRAN	510 DRIGGS AVENUE	NY BROWNFIELDS, NY Spills	Higher	2225, 0.421, South
306	NEKBOH RECYCLING(5 N	5 NORTH 7TH STREET (	NY SWF/LF	Lower	2225, 0.421, WSW
307	28 - 46 ROEBLING STR	28 ROEBLING STREET	NY VCP	Higher	2258, 0.428, SSE
AT308	131 BERRY STREET	131 BERRY STREET	NY VCP	Higher	2265, 0.429, SSW
AU309	HESS#32516	210 GREENPOINT AVENU	RCRA-VSQG, NY LTANKS, NY UST, NY Spills, US AIRS,...	Higher	2291, 0.434, NNE
AV310	59-63 NORTH 6TH STRE	61 NORTH 6TH STREET	NY VCP	Higher	2301, 0.436, SW
AT311	WILLIAMSBURG SQUARE	154 N 7TH ST	SEMS-ARCHIVE, NY UST, LIENS 2, RCRA NonGen / NLR,...	Higher	2327, 0.441, SSW
AT312	154-158 NORTH 7TH ST	154-158 NORTH 7TH ST	NY LTANKS	Higher	2327, 0.441, SSW

MAPPED SITES SUMMARY

Target Property Address:
14 WYTHE AVENUE
BROOKLYN, NY 11222

Click on Map ID to see full detail.

MAP ID	SITE NAME	ADDRESS	DATABASE ACRONYMS	RELATIVE ELEVATION	DIST (ft. & mi.) DIRECTION
AQ313	212-218 NORTH 9TH ST	212 NORTH 9TH STREET	NY VCP	Higher	2334, 0.442, South
314	13-15 GREENPOINT AVE	13-15 GREENPOINT AVE	NY VCP	Higher	2356, 0.446, NNW
AW315	494 MANHATTAN AVENUE	494 MANHATTAN AVENUE	NY VCP	Higher	2386, 0.452, ESE
AU316	193 GREENPOINT AVENU	193 GREENPOINT AVENU	NY VCP	Higher	2393, 0.453, NNE
AS317	207 NORTH 8TH STREET	207 NORTH 8TH STREET	NY VCP	Higher	2408, 0.456, South
AX318	187 BEDFORD AVE - TT	187 BEDFORD AVENUE	NY LTANKS	Higher	2424, 0.459, SSW
AT319	141 NORTH 6TH STREET	141 NORTH 6TH STREET	NY VCP	Higher	2443, 0.463, SSW
AV320	CLEANER SALES & EQUI	135 KENT AVENUE	NY SHWS, NY AST, NY CBS AST	Higher	2460, 0.466, SW
AV321	CLEANERS SALES & EQU	135 KENT AVE	RCRA-VSQG, NY CBS, NY BROWNFIELDS, NY MANIFEST	Higher	2460, 0.466, SW
322	112 NORTH 6TH STREET	112 NORTH 6TH STREET	NY VCP	Higher	2463, 0.466, SSW
AY323	219-223 NORTH 8TH ST	230 NORTH 9TH STREET	NY VCP	Higher	2464, 0.467, South
AY324	235-247 & 253-263 NO	235 NORTH 9TH STREET	NY VCP	Higher	2502, 0.474, SSE
AT325	130 NORTH 6TH STREET	126 NORTH 6TH STREET	NY VCP	Higher	2503, 0.474, SSW
326	GREENPOINT AVENUE	GREENPOINT AVENUE	NY LTANKS, NY Spills	Higher	2518, 0.477, NNE
AW327	NEW 470 PROJECT	12 ECKFORD STREET	NY ENG CONTROLS, NY INST CONTROL, NY BROWNFIELDS	Higher	2518, 0.477, ESE
AW328	NEW 470 PROJECT - OF	12 ECKFORD STREET	NY BROWNFIELDS	Higher	2518, 0.477, ESE
AZ329	149 KENT AVENUE	149 KENT AVENUE	NY ENG CONTROLS, NY INST CONTROL, NY MANIFEST	Higher	2559, 0.485, SW
AZ330	149 KENT AVENUE	149 KENT AVE	NY BROWNFIELDS, FINDS, ECHO	Higher	2559, 0.485, SW
331	540 GRAHAM AVENUE	540 GRAHAM AVENUE	NY VCP	Higher	2585, 0.490, ESE
AW332	470 MANHATTAN AVENUE	470 MANHATTAN AVENUE	NY VCP	Higher	2599, 0.492, ESE
AX333	ST VINCENT DE PAUL R	167 N 6TH ST	NY LTANKS, NY UST	Higher	2603, 0.493, South
334	GREENPOINT FERRY SIT	127-141 WEST STREET	NY BROWNFIELDS	Higher	2604, 0.493, NNW
335	250 NORTH 10TH STREE	250 NORTH 10TH STREE	NY VCP	Higher	2607, 0.494, SSE
336	CITY BARREL CO.	421-429 MEEKER STREE	NY SHWS	Higher	3101, 0.587, SE
337	CARBONA PRODUCTS CO	330 CALYER ST	NY SHWS, NY LTANKS, NY CBS, NY Spills, RCRA NonGen...	Higher	3400, 0.644, NE
338	LOT 16,TAXBLOCK 2364	134 METROPOLITAN AVE	NY SHWS, NY E DESIGNATION	Higher	3468, 0.657, SSW
339	BQE/ANSBACHER COLOR	MEEKER AVENUE	NY SHWS	Higher	3557, 0.674, South
340	BROOKLYN TERMINAL	300 NORTH HENRY STRE	NY SHWS, NY LTANKS, NY MOSF, NY CBS, NY AST, NY...	Higher	3635, 0.688, ENE
341	FYN PAINT AND LACQUE	230 KENT AVENUE	NY SHWS, NY CBS, NY AST, NY ENG CONTROLS, NY INST...	Higher	3665, 0.694, SW
342	FORMER SPIC AND SPAN	315 KINGSLAND AVE	NY SHWS, NY Spills	Higher	3805, 0.721, ENE
343	FORMER NEY SMELTING	269 FREEMAN STREET	NY SHWS	Higher	4019, 0.761, NNE
344	FORMER NUHART PLASTI	49 DUPONT STREET	NY SHWS, NY BROWNFIELDS, NY MANIFEST	Higher	4115, 0.779, North
345	RADIAC RESEARCH CORP	33 S 1ST ST	CORRACTS, RCRA-TSDF, RCRA NonGen / NLR, 2020 COR...	Higher	4173, 0.790, SW
346	GOODMAN BROTHERS CO	18 DIVISION PLACE	RCRA-VSQG, NY SHWS, NY UST, NY CBS, NY AST, NY CBS..	Higher	4503, 0.853, ESE
BA347	460 KINGSLAND AVENUE	460 KINGSLAND AVENUE	NY SHWS, NY AST, NY Spills	Lower	4583, 0.868, NE
BA348	FORMER MANHATTAN ADH	425-459 GREENPOINT A	NY SHWS	Lower	4796, 0.908, NE
349	83 APOLLO STREET OER	83 APOLLO STREET	NY SHWS, NY Spills, NY MANIFEST	Higher	4808, 0.911, ENE
350	CON EDISON - EAST 11	EAST 11TH - EAST 13T	EDR MGP	Lower	4826, 0.914, West
351	FORMER EL PUENTE	98-116 S. 4TH ST.	NY SHWS	Higher	4912, 0.930, SSW

MAPPED SITES SUMMARY

Target Property Address:
14 WYTHE AVENUE
BROOKLYN, NY 11222

Click on Map ID to see full detail.

MAP ID	SITE NAME	ADDRESS	DATABASE ACRONYMS	RELATIVE ELEVATION	DIST (ft. & mi.) DIRECTION
352	S & G WOODWORKING IN	1155 MANHATTAN AVE -	RCRA-VSQG, NY SHWS, NY MANIFEST	Higher	5067, 0.960, North
353	CON EDISON - EAST 14	EAST 14TH - EAST 16T	EDR MGP	Higher	5068, 0.960, WNW
354	95 LOMBARDY ST./ACME	95 LOMBARDY ST	NY SHWS, NY UST	Higher	5126, 0.971, East
355	FORMER KLINK COSMO C	364 RICHARDSON STREE	NY SHWS	Higher	5215, 0.988, ESE

EXECUTIVE SUMMARY

TARGET PROPERTY SEARCH RESULTS

The target property was not listed in any of the databases searched by EDR.

DATABASES WITH NO MAPPED SITES

No mapped sites were found in EDR's search of available ("reasonably ascertainable ") government records either on the target property or within the search radius around the target property for the following databases:

STANDARD ENVIRONMENTAL RECORDS

Lists of Federal NPL (Superfund) sites

NPL ---------- National Priority List
Proposed NPL ---------- Proposed National Priority List Sites
NPL LIENS ---------- Federal Superfund Liens

Lists of Federal Delisted NPL sites

Delisted NPL ---------- National Priority List Deletions

Lists of Federal sites subject to CERCLA removals and CERCLA orders

FEDERAL FACILITY ---------- Federal Facility Site Information listing
SEMS ---------- Superfund Enterprise Management System

Federal institutional controls / engineering controls registries

LUCIS ---------- Land Use Control Information System
US ENG CONTROLS ---------- Engineering Controls Sites List
US INST CONTROLS ---------- Institutional Controls Sites List

Federal ERNS list

ERNS ---------- Emergency Response Notification System

Lists of state and tribal leaking storage tanks

INDIAN LUST ---------- Leaking Underground Storage Tanks on Indian Land
NY HIST LTANKS ---------- Listing of Leaking Storage Tanks

Lists of state and tribal registered storage tanks

FEMA UST ---------- Underground Storage Tank Listing
INDIAN UST ---------- Underground Storage Tanks on Indian Land
NY TANKS ---------- Storage Tank Faciliy Listing

State and tribal institutional control / engineering control registries

NY RES DECL ---------- Restrictive Declarations Listing

EXECUTIVE SUMMARY

Lists of state and tribal voluntary cleanup sites

INDIAN VCP ---- Voluntary Cleanup Priority Listing

Lists of state and tribal brownfield sites

NY ERP ---- Environmental Restoration Program Listing

ADDITIONAL ENVIRONMENTAL RECORDS

Local Brownfield lists

US BROWNFIELDS ---- A Listing of Brownfields Sites

Local Lists of Landfill / Solid Waste Disposal Sites

NY SWRCY ---- Registered Recycling Facility List
NY SWTIRE ---- Registered Waste Tire Storage & Facility List
INDIAN ODI ---- Report on the Status of Open Dumps on Indian Lands
DEBRIS REGION 9 ---- Torres Martinez Reservation Illegal Dump Site Locations
ODI ---- Open Dump Inventory
IHS OPEN DUMPS ---- Open Dumps on Indian Land

Local Lists of Hazardous waste / Contaminated Sites

US HIST CDL ---- Delisted National Clandestine Laboratory Register
NY DEL SHWS ---- Delisted Registry Sites
US CDL ---- National Clandestine Laboratory Register
NY PFAS ---- PFAS Contamination Site Location Listing

Local Lists of Registered Storage Tanks

NY HIST UST ---- Historical Petroleum Bulk Storage Database
NY HIST AST ---- Historical Petroleum Bulk Storage Database

Local Land Records

NY LIENS ---- Spill Liens Information

Records of Emergency Release Reports

HMIRS ---- Hazardous Materials Information Reporting System
NY Hist Spills ---- SPILLS Database
NY SPILLS 90 ---- SPILLS 90 data from FirstSearch
NY SPILLS 80 ---- SPILLS 80 data from FirstSearch

Other Ascertainable Records

DOD ---- Department of Defense Sites
SCRD DRYCLEANERS ---- State Coalition for Remediation of Drycleaners Listing
US FIN ASSUR ---- Financial Assurance Information
EPA WATCH LIST ---- EPA WATCH LIST
TSCA ---- Toxic Substances Control Act

TRIS ---- Toxic Chemical Release Inventory System
SSTS ---- Section 7 Tracking Systems
ROD ---- Records Of Decision
RMP ---- Risk Management Plans
PRP ---- Potentially Responsible Parties
MLTS ---- Material Licensing Tracking System
COAL ASH DOE ---- Steam-Electric Plant Operation Data
COAL ASH EPA ---- Coal Combustion Residues Surface Impoundments List
PCB TRANSFORMER ---- PCB Transformer Registration Database
RADINFO ---- Radiation Information Database
DOT OPS ---- Incident and Accident Data
CONSENT ---- Superfund (CERCLA) Consent Decrees
INDIAN RESERV ---- Indian Reservations
FUSRAP ---- Formerly Utilized Sites Remedial Action Program
UMTRA ---- Uranium Mill Tailings Sites
US MINES ---- Mines Master Index File
ABANDONED MINES ---- Abandoned Mines
UXO ---- Unexploded Ordnance Sites
DOCKET HWC ---- Hazardous Waste Compliance Docket Listing
FUELS PROGRAM ---- EPA Fuels Program Registered Listing
NY COAL ASH ---- Coal Ash Disposal Site Listing
NY Financial Assurance ---- Financial Assurance Information Listing
NY VAPOR REOPENED ---- Vapor Intrusion Legacy Site List
NY UIC ---- Underground Injection Control Wells
MINES MRDS ---- Mineral Resources Data System

EDR HIGH RISK HISTORICAL RECORDS

EDR Exclusive Records

EDR Hist Cleaner ---- EDR Exclusive Historical Cleaners

EDR RECOVERED GOVERNMENT ARCHIVES

Exclusive Recovered Govt. Archives

NY RGA HWS ---- Recovered Government Archive State Hazardous Waste Facilities List
NY RGA LF ---- Recovered Government Archive Solid Waste Facilities List

SURROUNDING SITES: SEARCH RESULTS

Surrounding sites were identified in the following databases.

Elevations have been determined from the USGS Digital Elevation Model and should be evaluated on a relative (not an absolute) basis. Relative elevation information between sites of close proximity should be field verified. Sites with an elevation equal to or higher than the target property have been differentiated below from sites with an elevation lower than the target property.
Page numbers and map identification numbers refer to the EDR Radius Map report where detailed data on individual sites can be reviewed.

Sites listed in ***bold italics*** are in multiple databases.

Unmappable (orphan) sites are not considered in the foregoing analysis.

EXECUTIVE SUMMARY

STANDARD ENVIRONMENTAL RECORDS

Lists of Federal CERCLA sites with NFRAP

SEMS-ARCHIVE: SEMS-ARCHIVE (Superfund Enterprise Management System Archive) tracks sites that have no further interest under the Federal Superfund Program based on available information. The list was formerly known as the CERCLIS-NFRAP, renamed to SEMS ARCHIVE by the EPA in 2015. EPA may perform a minimal level of assessment work at a site while it is archived if site conditions change and/or new information becomes available. Archived sites have been removed and archived from the inventory of SEMS sites. Archived status indicates that, to the best of EPA's knowledge, assessment at a site has been completed and that EPA has determined no further steps will be taken to list the site on the National Priorities List (NPL), unless information indicates this decision was not appropriate or other considerations require a recommendation for listing at a later time. The decision does not necessarily mean that there is no hazard associated with a given site; it only means that. based upon available information, the location is not judged to be potential NPL site.

A review of the SEMS-ARCHIVE list, as provided by EDR, and dated 10/20/2021 has revealed that there are 4 SEMS-ARCHIVE sites within approximately 0.5 miles of the target property.

Equal/Higher Elevation	Address	Direction / Distance	Map ID	Page
CITY METAL SMELTING	***61 N. 13TH ST.***	***SW 0 - 1/8 (0.112 mi.)***	***J79***	***223***
BKLYN UNION GAS /WIL	KENT AVE N 12TH ST /	WSW 1/8 - 1/4 (0.130 mi.)	N105	318
Site ID: 0201979				
EPA Id: NYD980532030				
BKLYN UNION GAS /PEO	KENT AVE S 10TH & 11	SW 1/8 - 1/4 (0.240 mi.)	Z239	872
Site ID: 0201986				
EPA Id: NYD980532105				
WILLIAMSBURG SQUARE	***154 N 7TH ST***	***SSW 1/4 - 1/2 (0.441 mi.)***	***AT311***	***1150***
Site ID: 0204153				
EPA Id: NYD001384072				

Lists of Federal RCRA facilities undergoing Corrective Action

CORRACTS: CORRACTS is a list of handlers with RCRA Corrective Action Activity. This report shows which nationally-defined corrective action core events have occurred for every handler that has had corrective action activity.

A review of the CORRACTS list, as provided by EDR, and dated 09/13/2021 has revealed that there is 1 CORRACTS site within approximately 1 mile of the target property.

Equal/Higher Elevation	Address	Direction / Distance	Map ID	Page
RADIAC RESEARCH CORP	***33 S 1ST ST***	***SW 1/2 - 1 (0.790 mi.)***	***345***	***1396***
EPA ID:: NYD049178296				

EXECUTIVE SUMMARY

Lists of Federal RCRA generators

RCRA-LQG: RCRAInfo is EPA's comprehensive information system, providing access to data supporting the Resource Conservation and Recovery Act (RCRA) of 1976 and the Hazardous and Solid Waste Amendments (HSWA) of 1984. The database includes selective information on sites which generate, transport, store, treat and/or dispose of hazardous waste as defined by the Resource Conservation and Recovery Act (RCRA). Large quantity generators (LQGs) generate over 1,000 kilograms (kg) of hazardous waste, or over 1 kg of acutely hazardous waste per month.

A review of the RCRA-LQG list, as provided by EDR, and dated 09/13/2021 has revealed that there are 14 RCRA-LQG sites within approximately 0.25 miles of the target property.

Equal/Higher Elevation	Address	Direction / Distance	Map ID	Page
F & S CENTRAL MANUFA EPA ID:: NYR000225268	***105 N 13TH ST***	***SSW 0 - 1/8 (0.103 mi.)***	***I68***	***204***
19 KENT ACQUISITION EPA ID:: NYR000226118	***19 KENT AVENUE***	***WSW 1/8 - 1/4 (0.137 mi.)***	***N109***	***338***
CON EDISON - TRANSFO EPA ID:: NYP004154308	***KENT AVENUE AND N. 1***	***WSW 1/8 - 1/4 (0.164 mi.)***	***N136***	***459***
CON EDISON - MANHOLE EPA ID:: NYP004293742	S/S BEDFORD AVE 277	ESE 1/8 - 1/4 (0.202 mi.)	Q184	606
NYC DOE - K610 EPA ID:: NYR000083642	***50 BEDFORD AVE***	***SE 1/8 - 1/4 (0.202 mi.)***	***W186***	***636***
FORMER CONSOIDATED F EPA ID:: NYD986966075	***11 WEST AVE***	***NW 1/8 - 1/4 (0.204 mi.)***	***U191***	***650***
CON EDISON - MANHOLE EPA ID:: NYP004950992	18 WEST ST	NW 1/8 - 1/4 (0.206 mi.)	U192	658
CON EDISON - MANHOLE EPA ID:: NYP004154183	***KENT AVE AND N 11 ST***	***WSW 1/8 - 1/4 (0.211 mi.)***	***Z197***	***668***
WILLIAMSBURG MGP EPA ID:: NYD986872265	***50 KENT AVE***	***WSW 1/8 - 1/4 (0.213 mi.)***	***Z203***	***725***
CON EDISON - MANHOLE EPA ID:: NYP004291738	***BEDFORD AVE***	***S 1/8 - 1/4 (0.243 mi.)***	***AF245***	***887***
CON EDISON - MANHOLE EPA ID:: NYP004184149	BEDFORD AVE & NORTH	S 1/8 - 1/4 (0.243 mi.)	AF247	896

Lower Elevation	Address	Direction / Distance	Map ID	Page
CON EDISON - MANHOLE EPA ID:: NYP004294831	***23 NORTH 15 TH ST /***	***WNW 0 - 1/8 (0.039 mi.)***	***B14***	***27***
CON EDISON - SERVICE EPA ID:: NYP004724365	7 FRANKLIN ST	NW 0 - 1/8 (0.106 mi.)	H72	210
CON EDISON - MANHOLE EPA ID:: NYP004198214	***90 QUAY ST AND WEST***	***NW 1/8 - 1/4 (0.172 mi.)***	***O155***	***512***

RCRA-SQG: RCRAInfo is EPA's comprehensive information system, providing access to data supporting the Resource Conservation and Recovery Act (RCRA) of 1976 and the Hazardous and Solid Waste Amendments (HSWA) of 1984. The database includes selective information on sites which generate, transport, store, treat and/or dispose of hazardous waste as defined by the Resource Conservation and Recovery Act (RCRA). Small quantity generators (SQGs) generate between 100 kg and 1,000 kg of hazardous waste per month.

A review of the RCRA-SQG list, as provided by EDR, and dated 09/13/2021 has revealed that there are 6 RCRA-SQG sites within approximately 0.25 miles of the target property.

Equal/Higher Elevation	Address	Direction / Distance	Map ID	Page
WH CHRISTIAN & SONS EPA ID:: NYD986899425	***211-217 BANKER ST***	***N 0 - 1/8 (0.062 mi.)***	***D21***	***56***
NYC DEPT OF EDUCATIO EPA ID:: NYR000093617	***75 MESEROLE AVE***	***NNE 1/8 - 1/4 (0.169 mi.)***	***P147***	***489***
J RAFA CLEANERS EPA ID:: NYR000001057	***718 MANHATTAN AVE***	***ENE 1/8 - 1/4 (0.211 mi.)***	***V198***	***673***
SKY HIGH MURALS EPA ID:: NYR000237370	85 WYTHE AVE	SSW 1/8 - 1/4 (0.234 mi.)	AE236	861

Lower Elevation	Address	Direction / Distance	Map ID	Page
HARD CHROME ELECTRO EPA ID:: NYD002020758	***8 MESEROLE AVE***	***NW 0 - 1/8 (0.088 mi.)***	***F43***	***125***
NYC TRANSIT - 90 QUA EPA ID:: NYR000140814	***90 QUAY ST***	***NW 1/8 - 1/4 (0.172 mi.)***	***O156***	***516***

RCRA-VSQG: RCRAInfo is EPA's comprehensive information system, providing access to data supporting the Resource Conservation and Recovery Act (RCRA) of 1976 and the Hazardous and Solid Waste Amendments (HSWA) of 1984. The database includes selective information on sites which generate, transport, store, treat and/or dispose of hazardous waste as defined by the Resource Conservation and Recovery Act (RCRA). Very small quantity generators (VSQGs) generate less than 100 kg of hazardous waste, or less than 1 kg of acutely hazardous waste per month.

A review of the RCRA-VSQG list, as provided by EDR, and dated 09/13/2021 has revealed that there are 2 RCRA-VSQG sites within approximately 0.25 miles of the target property.

Equal/Higher Elevation	Address	Direction / Distance	Map ID	Page
DBA RITE AID #10580 EPA ID:: NYR000186528	***723-725 MANHATTAN AV***	***ENE 1/8 - 1/4 (0.188 mi.)***	***V172***	***562***
RITE AID #04782 EPA ID:: NYR000186379	***783 MANHATTAN AVE***	***NNE 1/8 - 1/4 (0.230 mi.)***	***X230***	***844***

Lists of state- and tribal hazardous waste facilities

NY SHWS: The State Hazardous Waste Sites records are the states' equivalent to CERCLIS. These sites may or may not already be listed on the federal CERCLIS list. Priority sites planned for cleanup using state funds (state equivalent of Superfund) are identified along with sites where cleanup will be paid for by potentially responsible parties. The data come from the Department of Environmental Conservation's Inactive Hazardous waste Disposal Sites in New York State.

A review of the NY SHWS list, as provided by EDR, and dated 01/06/2022 has revealed that there are 24

EXECUTIVE SUMMARY

NY SHWS sites within approximately 1 mile of the target property.

Equal/Higher Elevation	Address	Direction / Distance	Map ID	Page
K - WILLIAMSBURG WOR	***KENT AVE & 12TH STRE***	***WSW 1/8 - 1/4 (0.164 mi.)***	***N140***	***472***
Site Code: 372653				
BROOKLYN NORTH 1 GAR	***50 KENT AVENUE***	***WSW 1/8 - 1/4 (0.213 mi.)***	***Z202***	***718***
Site Code: 338766				
58 GREENPOINT AVE.-O	58 GREENPOINT AVE.	NNW 1/4 - 1/2 (0.385 mi.)	AP287	1071
Site Code: 533500				
BERKMAN BROS INC	***ECKFORD ST***	***ESE 1/4 - 1/2 (0.411 mi.)***	***AR297***	***1094***
Site Code: 470590				
215 NORTH 10TH STREE	215 NORTH 10TH STREE	SSE 1/4 - 1/2 (0.412 mi.)	AQ301	1116
Site Code: 513998				
CLEANER SALES & EQUI	***135 KENT AVENUE***	***SW 1/4 - 1/2 (0.466 mi.)***	***AV320***	***1170***
Site Code: 480999				
CITY BARREL CO.	421-429 MEEKER STREE	SE 1/2 - 1 (0.587 mi.)	336	1276
Site Code: 55909				
CARBONA PRODUCTS CO	***330 CALYER ST***	***NE 1/2 - 1 (0.644 mi.)***	***337***	***1277***
Site Code: 338763				
LOT 16,TAXBLOCK 2364	***134 METROPOLITAN AVE***	***SSW 1/2 - 1 (0.657 mi.)***	***338***	***1288***
Site Code: 571481				
BQE/ANSBACHER COLOR	MEEKER AVENUE	S 1/2 - 1 (0.674 mi.)	339	1289
Site Code: 55913				
Class Code: Does not present a significant threat to the public health or the environment - action may be deferred.				
BROOKLYN TERMINAL	***300 NORTH HENRY STRE***	***ENE 1/2 - 1 (0.688 mi.)***	***340***	***1292***
Site Code: 58693				
FYN PAINT AND LACQUE	***230 KENT AVENUE***	***SW 1/2 - 1 (0.694 mi.)***	***341***	***1310***
Site Code: 456283				
FORMER SPIC AND SPAN	***315 KINGSLAND AVE***	***ENE 1/2 - 1 (0.721 mi.)***	***342***	***1381***
Site Code: 405850				
Class Code: Significant threat to the public health or environment - action required.				
FORMER NEY SMELTING	269 FREEMAN STREET	NNE 1/2 - 1 (0.761 mi.)	343	1387
Site Code: 439622				
FORMER NUHART PLASTI	***49 DUPONT STREET***	***N 1/2 - 1 (0.779 mi.)***	***344***	***1389***
Site Code: 416038				
Class Code: Significant threat to the public health or environment - action required.				
GOODMAN BROTHERS CO	***18 DIVISION PLACE***	***ESE 1/2 - 1 (0.853 mi.)***	***346***	***1690***
Site Code: 505634				
Class Code: Significant threat to the public health or environment - action required.				
83 APOLLO STREET OER	***83 APOLLO STREET***	***ENE 1/2 - 1 (0.911 mi.)***	***349***	***1730***
Site Code: 617384				
FORMER EL PUENTE	98-116 S. 4TH ST.	SSW 1/2 - 1 (0.930 mi.)	351	1734
Site Code: 548563				
S & G WOODWORKING IN	***1155 MANHATTAN AVE -***	***N 1/2 - 1 (0.960 mi.)***	***352***	***1736***
Site Code: 421914				
95 LOMBARDY ST./ACME	***95 LOMBARDY ST***	***E 1/2 - 1 (0.971 mi.)***	***354***	***1742***
Site Code: 405853				

Class Code: Significant threat to the public health or environment - action required.

FORMER KLINK COSMO C Site Code: 405851 Class Code: Significant threat to the public health or environment - action required.	364 RICHARDSON STREE	ESE 1/2 - 1 (0.988 mi.)	355	1747

Lower Elevation	Address	Direction / Distance	Map ID	Page
WILLIAMSBURG FORMER Site Code: 533192	26 N 12TH ST.	W 1/8 - 1/4 (0.212 mi.)	AA200	710
460 KINGSLAND AVENUE Site Code: 415641	***460 KINGSLAND AVENUE***	***NE 1/2 - 1 (0.868 mi.)***	***BA347***	***1718***
FORMER MANHATTAN ADH Site Code: 58916	425-459 GREENPOINT A	NE 1/2 - 1 (0.908 mi.)	BA348	1729

Lists of state and tribal landfills and solid waste disposal facilities

NY SWF/LF: The Solid Waste Facilities/Landfill Sites records typically contain an inventory of solid waste disposal facilities or landfills in a particular state. The data come from the list.

A review of the NY SWF/LF list, as provided by EDR, and dated 09/30/2021 has revealed that there are 5 NY SWF/LF sites within approximately 0.5 miles of the target property.

Equal/Higher Elevation	Address	Direction / Distance	Map ID	Page
CORZO CONTRACTING CO	***190 BANKER STREET***	***N 0 - 1/8 (0.009 mi.)***	***A3***	***9***
NATIONAL PAPER STOCK	136 NORTH 10TH STREE	SSW 1/4 - 1/2 (0.293 mi.)	AI265	1016

Lower Elevation	Address	Direction / Distance	Map ID	Page
LOSTRITTO & CALANDRI	1-23 MESEROLE AVE	NW 0 - 1/8 (0.111 mi.)	F76	217
NORTH 12TH ST. TRANS	***20 NORTH 12TH STREET***	***W 1/8 - 1/4 (0.234 mi.)***	***AA237***	***864***
NEKBOH RECYCLING(5 N	5 NORTH 7TH STREET (	WSW 1/4 - 1/2 (0.421 mi.)	306	1127

Lists of state and tribal leaking storage tanks

NY LTANKS: Leaking Storage Tank Incident Reports. These records contain an inventory of reported leaking storage tank incidents reported from 4/1/86 through the most recent update. They can be either leaking underground storage tanks or leaking aboveground storage tanks. The causes of the incidents are tank test failures, tank failures or tank overfills

A review of the NY LTANKS list, as provided by EDR, and dated 01/31/2022 has revealed that there are 27 NY LTANKS sites within approximately 0.5 miles of the target property.

Equal/Higher Elevation	Address	Direction / Distance	Map ID	Page
WH CHRISTIAN & SONS Site ID: 110211 Spill Date: 2003-03-20 Spill Number/Closed Date: 0212557 / 2005-05-26	***211-217 BANKER ST***	***N 0 - 1/8 (0.062 mi.)***	***D21***	***56***
NASH METALWARE CO, I	***1 NASSAU AVENUE***	***SSE 0 - 1/8 (0.115 mi.)***	***G84***	***236***

Site ID: 332794
Spill Date: 2004-10-22
Spill Number/Closed Date: 0408142 / 2009-05-11

WH CHRISTIAN & SONS	***22-28 FRANKLIN ST***	***NW 1/8 - 1/4 (0.128 mi.)***	***F101***	***298***
Site ID: 296974 Spill Date: 1997-07-03 Spill Number/Closed Date: 9704053 / 2009-12-15				
NATIONS RENT	***91 NORTH 12TH ST***	***SW 1/8 - 1/4 (0.143 mi.)***	***J116***	***363***
Site ID: 304635 Spill Date: 2000-06-19 Spill Number/Closed Date: 0003390 / 2003-12-09				
WH CHRISTIAN & SONS	31 FRANKLIN ST	NW 1/8 - 1/4 (0.157 mi.)	O134	454
Site ID: 81346 Spill Date: 1997-12-10 Spill Number/Closed Date: 9710386 / 2003-03-03				
AUTOMOTIVE TRADES VO	***50 BEDFORD AVENUE***	***SE 1/8 - 1/4 (0.202 mi.)***	***W185***	***610***
Site ID: 412394 Site ID: 117362 Spill Date: 2009-04-13 Spill Date: 2000-06-30 Spill Number/Closed Date: 0900454 / 2011-03-22 Spill Number/Closed Date: 0004062 / 2005-03-21				
BROOKLYN NORTH 01 DO	***50 KENT AVENUE***	***WSW 1/8 - 1/4 (0.213 mi.)***	***Z201***	***714***
Site ID: 290161 Spill Date: 1996-04-01 Spill Number/Closed Date: 9600011 / 2005-05-31				
RESIDENCE	92 NORMAN AVE	ENE 1/8 - 1/4 (0.218 mi.)	214	763
Site ID: 359744 Spill Date: 2006-02-17 Spill Number/Closed Date: 0513280 / 2006-02-21				
CONSOLIDATED FREIGHT	***11 WEST STREET***	***NW 1/8 - 1/4 (0.220 mi.)***	***U217***	***765***
Site ID: 158803 Spill Date: 1989-10-02 Spill Number/Closed Date: 8906488 / 2003-03-06				
BAROUH EATON ALLEN C	***67 KENT AVE.***	***SW 1/4 - 1/2 (0.268 mi.)***	***AG259***	***919***
Site ID: 305030 Spill Date: 1999-10-04 Spill Number/Closed Date: 9908120 / 2003-05-06				
F N W MECHANICAL	139 NORTH 10TH STREE	S 1/4 - 1/2 (0.289 mi.)	AI263	1012
Site ID: 191515 Spill Date: 2003-09-23 Spill Number/Closed Date: 0306649 / 2006-11-13				
93 NORTH 9TH ST	***93 NORTH 9TH STREET***	***SSW 1/4 - 1/2 (0.290 mi.)***	***264***	***1013***
Site ID: 275967 Spill Date: 2000-02-16 Spill Number/Closed Date: 9913062 / 2005-06-21				
DELI	***112 NASSAU AVE***	***E 1/4 - 1/2 (0.318 mi.)***	***270***	***1043***
Site ID: 211488 Spill Date: 2001-03-14 Spill Number/Closed Date: 0013080 / 2001-03-14				
SPILL NUMBER 0010746	***111 MILTON STREET***	***N 1/4 - 1/2 (0.338 mi.)***	***272***	***1046***

Site ID: 219109
Spill Date: 1994-01-27
Spill Number/Closed Date: 9312646 / 1994-01-27

146 WYTHE AVE/BROOKL	146 WYTHE AVENUE	SW 1/4 - 1/2 (0.350 mi.)	AK274	1048
Site ID: 303096 Spill Date: 1989-08-23 Spill Number/Closed Date: 8905160 / 1989-08-24				
WINTER RESIDENCE	167 N. 9TH ST	S 1/4 - 1/2 (0.360 mi.)	279	1052
Site ID: 381213 Spill Date: 2007-05-09 Spill Number/Closed Date: 0701659 / 2007-05-10				
DYMEK HOME	***101 ECKFORD STREET***	***ESE 1/4 - 1/2 (0.362 mi.)***	***281***	***1053***
Site ID: 373682 Spill Date: 2006-11-16 Spill Number/Closed Date: 0609437 / 2006-11-22				
BRUMAR SHEET METAL I	***498 LEONARD STREET***	***ESE 1/4 - 1/2 (0.377 mi.)***	***AM285***	***1060***
Site ID: 265770 Site ID: 470012 Spill Date: 2003-03-10 Spill Date: 2012-10-16 Spill Number/Closed Date: 0212132 / 2006-09-26 Spill Number/Closed Date: 1206982 / 2015-04-09				
BROOKLYN FILLING STA	***176 MCGUINNESS BOULE***	***NE 1/4 - 1/2 (0.391 mi.)***	***AL291***	***1073***
Site ID: 228776 Spill Date: 1991-11-04 Spill Number/Closed Date: 9108332 / 2014-10-27				
GAS STATION	***2 ROEBLING ST***	***SSE 1/4 - 1/2 (0.397 mi.)***	***AO293***	***1087***
Site ID: 102738 Spill Date: 2000-10-17 Spill Number/Closed Date: 0008335 / 2005-10-25				
BERKMAN BROS INC	***ECKFORD ST***	***ESE 1/4 - 1/2 (0.411 mi.)***	***AR297***	***1094***
Site ID: 107414 Spill Date: 1993-03-26 Spill Number/Closed Date: 9214462 / 1993-03-31				
HESS#32516	***210 GREENPOINT AVENU***	***NNE 1/4 - 1/2 (0.434 mi.)***	***AU309***	***1128***
Site ID: 174214 Spill Date: 1993-06-15 Spill Number/Closed Date: 9303423 / 2003-10-28				
154-158 NORTH 7TH ST	154-158 NORTH 7TH ST	SSW 1/4 - 1/2 (0.441 mi.)	AT312	1164
Site ID: 219940 Spill Date: 1990-01-16 Spill Number/Closed Date: 8909928 / 2008-06-18				
187 BEDFORD AVE - TT	187 BEDFORD AVENUE	SSW 1/4 - 1/2 (0.459 mi.)	AX318	1168
Site ID: 147917 Spill Date: 2003-10-16 Spill Number/Closed Date: 0307525 / 2015-03-24				
GREENPOINT AVENUE	***GREENPOINT AVENUE***	***NNE 1/4 - 1/2 (0.477 mi.)***	***326***	***1183***
Site ID: 222175 Spill Date: 1990-08-04 Spill Number/Closed Date: 9004970 / 1990-08-05				
ST VINCENT DE PAUL R	***167 N 6TH ST***	***S 1/4 - 1/2 (0.493 mi.)***	***AX333***	***1269***

Site ID: 177051
Spill Date: 2003-05-01
Spill Number/Closed Date: 0301163 / 2005-12-21

Lower Elevation	Address	Direction / Distance	Map ID	Page
BAYSIDE FUEL OIL DEP	***1 N 12TH ST***	***W 1/4 - 1/2 (0.275 mi.)***	***AH261***	***925***

Site ID: 336794
Spill Date: 2005-01-28
Spill Number/Closed Date: 0411570 / 2006-09-22

Lists of state and tribal registered storage tanks

NY UST: The Underground Storage Tank database contains registered USTs. USTs are regulated under Subtitle I of the Resource Conservation and Recovery Act (RCRA). The data come from the Department of Environmental Conservation's Petroleum Bulk Storage (PBS) Database

A review of the NY UST list, as provided by EDR, has revealed that there are 26 NY UST sites within approximately 0.25 miles of the target property.

Equal/Higher Elevation	Address	Direction / Distance	Map ID	Page
CORZO CONTRACTING CO	***190 BANKER STREET***	***N 0 - 1/8 (0.009 mi.)***	***A3***	***9***
Database: UST, Date of Government Version: 09/20/2021				
ACME SMOKED FISH CO	26-56 GEM ST	NNW 0 - 1/8 (0.044 mi.)	B16	32
Database: UST, Date of Government Version: 09/20/2021				
BROOKLYN WATER MAINT	22 NORTH 15TH STREET	WNW 0 - 1/8 (0.054 mi.)	B19	42
Database: UST, Date of Government Version: 09/20/2021				
WH CHRISTIAN & SONS	***211-217 BANKER ST***	***N 0 - 1/8 (0.062 mi.)***	***D21***	***56***
Database: UST, Date of Government Version: 09/20/2021				
168 NORTH 14TH STREE	168 NORTH 14TH STREE	SSW 0 - 1/8 (0.069 mi.)	C24	82
Database: UST, Date of Government Version: 09/20/2021				
NASH METALWARE CO, I	***1 NASSAU AVENUE***	***SSE 0 - 1/8 (0.115 mi.)***	***G84***	***236***
Database: UST, Date of Government Version: 09/20/2021				
239 HOLDINGS LLC	239 BANKER STREET	N 0 - 1/8 (0.123 mi.)	M98	287
Database: UST, Date of Government Version: 09/20/2021				
W. H. CHRISTIAN & SO	22-28 FRANKLIN STREE	NW 1/8 - 1/4 (0.128 mi.)	F102	311
Database: UST, Date of Government Version: 09/20/2021				
NATIONS RENT	***91 NORTH 12TH STREET***	***SW 1/8 - 1/4 (0.143 mi.)***	***J117***	***385***
Database: UST, Date of Government Version: 09/20/2021				
STANDARD WHITE METAL	121 N 12 ST	SSW 1/8 - 1/4 (0.147 mi.)	I119	398
Database: UST, Date of Government Version: 09/20/2021				
W. H. CHRISTIAN & SO	31 FRANKLIN ST	NW 1/8 - 1/4 (0.157 mi.)	O132	443
Database: UST, Date of Government Version: 09/20/2021				
JOSEPH J SARCONA TRU	124 NORTH 12TH STREE	SSW 1/8 - 1/4 (0.172 mi.)	T157	527
Database: UST, Date of Government Version: 09/20/2021				
S & B CAAMANO	54 FRANKLIN ST	NNW 1/8 - 1/4 (0.174 mi.)	158	530
Database: UST, Date of Government Version: 09/20/2021				
MILLCRAFT MFG CO. IN	***75 NORTH 11TH ST***	***SW 1/8 - 1/4 (0.190 mi.)***	***R173***	***571***
Database: UST, Date of Government Version: 09/20/2021				

EXECUTIVE SUMMARY

Equal/Higher Elevation	Address	Direction / Distance	Map ID	Page
AUTOMOTIVE TRADES VO	***50 BEDFORD AVENUE***	***SE 1/8 - 1/4 (0.202 mi.)***	***W185***	***610***
Database: UST, Date of Government Version: 09/20/2021				
ESTATE OF CARBONARO	59-25 NEW UTRECHT AV	ESE 1/8 - 1/4 (0.209 mi.)	196	664
Database: UST, Date of Government Version: 09/20/2021				
DSNY BROOKLYN DISTRI	50 KENT AVENUE	WSW 1/8 - 1/4 (0.213 mi.)	Z206	743
Database: UST, Date of Government Version: 09/20/2021				
CONSOLIDATED FREIGHT	***11 WEST STREET***	***NW 1/8 - 1/4 (0.220 mi.)***	***U217***	***765***
Database: UST, Date of Government Version: 09/20/2021				
107-117 NORTH 11TH S	***107-117 NORTH 11TH S***	***S 1/8 - 1/4 (0.223 mi.)***	***AD219***	***802***
Database: UST, Date of Government Version: 09/20/2021				
NORTHSIDE ARTS INDUS	119 NORTH 11TH STREE	S 1/8 - 1/4 (0.223 mi.)	AD221	814
Database: UST, Date of Government Version: 09/20/2021				
94 PCT	***100 MESEROLE AVENUE***	***NE 1/8 - 1/4 (0.228 mi.)***	***Y227***	***835***
Database: UST, Date of Government Version: 09/20/2021				
64 OAK ST	64 OAK ST	NW 1/8 - 1/4 (0.246 mi.)	AB254	909
Database: UST, Date of Government Version: 09/20/2021				
THE GREEN POINT SAVI	807 MANHATTAN AVENUE	NNE 1/8 - 1/4 (0.249 mi.)	X255	911
Database: UST, Date of Government Version: 09/20/2021				

Lower Elevation	Address	Direction / Distance	Map ID	Page
V E 2 PLATING CO	***7-11 N 15 ST***	***WNW 0 - 1/8 (0.080 mi.)***	***B30***	***93***
Database: UST, Date of Government Version: 09/20/2021				
FORMER RUBICK CONSTR	9 FRANKLIN ST.	NW 0 - 1/8 (0.109 mi.)	H75	216
Database: UST, Date of Government Version: 09/20/2021				
QUAY STREET SHOP	40-96 QUAY STREET	WNW 1/8 - 1/4 (0.191 mi.)	U177	581
Database: UST, Date of Government Version: 09/20/2021				

NY MOSF UST: Major Oil Storage Facilities Database. Facilities are licensed pursuant to Article 12 of the Navigation Law, 6 NYCRR Part 610 and 17 NYCRR Part 30. These facilities may be onshore facilities or vessels, with petroleum storage capacities of 400,000 gallons or greater. Includes MOSF's licensed or closed since April 1, 1986, (responsibility was transferred from DOT on October 13, 1985) plus available data obtained from DOT facilities licensed since Article 12 became law on April 1, 1978.

A review of the NY MOSF UST list, as provided by EDR, and dated 01/01/2002 has revealed that there is 1 NY MOSF UST site within approximately 0.5 miles of the target property.

Lower Elevation	Address	Direction / Distance	Map ID	Page
BAYSIDE FUEL OIL DEP	***1 N 12TH ST***	***W 1/4 - 1/2 (0.275 mi.)***	***AH261***	***925***

NY CBS: These facilities store regulated hazardous substances in aboveground tanks with capacities of 185 gallons or greater, and/or in underground tanks of any size

A review of the NY CBS list, as provided by EDR, and dated 09/20/2021 has revealed that there is 1 NY CBS site within approximately 0.25 miles of the target property.

Equal/Higher Elevation	Address	Direction / Distance	Map ID	Page
NASH METALWARE CO, I	***1 NASSAU AVENUE***	***SSE 0 - 1/8 (0.115 mi.)***	***G84***	***236***
Facility Status: Unregulated/Closed CBS Number: 2-000025				

NY MOSF: These facilities may be onshore facilities or vessels, with petroleum storage capacities of 400,000 gallons or greater.

A review of the NY MOSF list, as provided by EDR, and dated 09/20/2021 has revealed that there is 1 NY MOSF site within approximately 0.5 miles of the target property.

Lower Elevation	Address	Direction / Distance	Map ID	Page
BAYSIDE FUEL OIL DEP	***1 N 12TH ST***	***W 1/4 - 1/2 (0.275 mi.)***	***AH261***	***925***
Tank Status: Inactive Facility Id: 2-1240				

NY AST: The Aboveground Storage Tank database contains registered ASTs. The data come from the Department of Environmental Conservation's Petroleum Bulk Storage (PBS) Database.

A review of the NY AST list, as provided by EDR, has revealed that there are 26 NY AST sites within approximately 0.25 miles of the target property.

Equal/Higher Elevation	Address	Direction / Distance	Map ID	Page
CORZO CONTRACTING CO	***190 BANKER STREET***	***N 0 - 1/8 (0.009 mi.)***	***A3***	***9***
Database: AST, Date of Government Version: 09/20/2021 Facility Id: 2-085251				
WH CHRISTIAN & SONS	***211-217 BANKER ST***	***N 0 - 1/8 (0.062 mi.)***	***D21***	***56***
Database: AST, Date of Government Version: 09/20/2021 Facility Id: 2-117080				
F&S CENTRAL	103 NORTH 13TH STREE	SSW 0 - 1/8 (0.100 mi.)	I63	177
Database: AST, Date of Government Version: 09/20/2021 Facility Id: 2-612487				
NASH METALWARE CO, I	***1 NASSAU AVENUE***	***SSE 0 - 1/8 (0.115 mi.)***	***G84***	***236***
Database: AST, Date of Government Version: 09/20/2021 Facility Id: 2-000025				
W. H. CHRISTIAN & SO	22-28 FRANKLIN STREE	NW 1/8 - 1/4 (0.128 mi.)	F100	296
Database: AST, Date of Government Version: 09/20/2021 Facility Id: 2-233447				
JOHN ORAVECZ CHILD C	25 NASSAU AVE	SE 1/8 - 1/4 (0.129 mi.)	G103	313
Database: AST, Date of Government Version: 09/20/2021 Facility Id: 2-361224				
33 NASSAU AVENUE	33 NASSAU AVENUE	SE 1/8 - 1/4 (0.130 mi.)	G104	316
Database: AST, Date of Government Version: 09/20/2021 Facility Id: 2-608361				
NATIONS RENT	***91 NORTH 12TH STREET***	***SW 1/8 - 1/4 (0.143 mi.)***	***J117***	***385***
Database: AST, Date of Government Version: 09/20/2021 Facility Id: 2-091030				
25 KENT	25 KENT AVENUE	WSW 1/8 - 1/4 (0.152 mi.)	N126	426
Database: AST, Date of Government Version: 09/20/2021				

Facility Id: 2-612973				
1031 LORIMER ST Database: AST, Date of Government Version: 09/20/2021 Facility Id: 2-608410	1031 LORIMER STREET	NE 1/8 - 1/4 (0.155 mi.)	P131	441
51-55 NASSAU AVE Database: AST, Date of Government Version: 09/20/2021 Facility Id: 2-269069	51-55 NASSAU AVENUE	ESE 1/8 - 1/4 (0.168 mi.)	Q145	485
PUBLIC SCHOOL 31 (OL Database: AST, Date of Government Version: 09/20/2021 Facility Id: 2-606277	75 MESEROLE AVE	NNE 1/8 - 1/4 (0.169 mi.)	P146	487
85 QUAY STREET Database: AST, Date of Government Version: 09/20/2021 Facility Id: 2-612948	85 QUAY STREET	NW 1/8 - 1/4 (0.169 mi.)	O148	498
735 MANHATTAN AVE Database: AST, Date of Government Version: 09/20/2021 Facility Id: 2-608413	735 MANHATTAN AVENUE	NE 1/8 - 1/4 (0.191 mi.)	V174	574
BERRY STREET REDEVEL Database: AST, Date of Government Version: 09/20/2021 Facility Id: 2-610890	34-40 BERRY STREET	S 1/8 - 1/4 (0.192 mi.)	T179	588
GREENPOINT YMCA Database: AST, Date of Government Version: 09/20/2021 Facility Id: 2-329215	99 MESEROLE AVENUE	NNE 1/8 - 1/4 (0.200 mi.)	P181	598
AUTOMOTIVE TRADES VO Database: AST, Date of Government Version: 09/20/2021 Facility Id: 2-355305	***50 BEDFORD AVENUE***	***SE 1/8 - 1/4 (0.202 mi.)***	***W185***	***610***
1066 LORIMER ST Database: AST, Date of Government Version: 09/20/2021 Facility Id: 2-600731	1066 LORIMER ST	NNE 1/8 - 1/4 (0.204 mi.)	X190	648
761 MANHATTAN AVE Database: AST, Date of Government Version: 09/20/2021 Facility Id: 2-608260	761 MANHATTAN AVENUE	NE 1/8 - 1/4 (0.208 mi.)	Y194	661
BROOKLYN NORTH 1 GAR Database: AST, Date of Government Version: 09/20/2021 Facility Id: 2-456098	***50 KENT AVENUE***	***WSW 1/8 - 1/4 (0.213 mi.)***	***Z202***	***718***
680 MANHATTAN AVE Database: AST, Date of Government Version: 09/20/2021 Facility Id: 2-600887	***680 MANHATTAN AVE***	***ENE 1/8 - 1/4 (0.215 mi.)***	***S207***	***746***
CONSOLIDATED FREIGHT Database: AST, Date of Government Version: 09/20/2021 Facility Id: 2-032816	***11 WEST STREET***	***NW 1/8 - 1/4 (0.220 mi.)***	***U217***	***765***
107-117 NORTH 11TH S Database: AST, Date of Government Version: 09/20/2021 Facility Id: 2-243795	***107-117 NORTH 11TH S***	***S 1/8 - 1/4 (0.223 mi.)***	***AD219***	***802***
94 PCT Database: AST, Date of Government Version: 09/20/2021 Facility Id: 2-217689	***100 MESEROLE AVENUE***	***NE 1/8 - 1/4 (0.228 mi.)***	***Y227***	***835***
650 MANHATTAN AVENUE Database: AST, Date of Government Version: 09/20/2021 Facility Id: 2-116513	650 MANHATTAN AVE	E 1/8 - 1/4 (0.230 mi.)	AC231	851
55 BERRY ST Database: AST, Date of Government Version: 09/20/2021	55 BERRY ST	SSW 1/8 - 1/4 (0.249 mi.)	AD257	916

Facility Id: 2-310166

NY CBS AST: Chemical Bulk Storage Database. Registration data collected as required by 6 NYCRR Part 596. It includes facilities storing hazardous substances listed in 6 NYCRR Part 597, in aboveground tanks with capacities of 185 gallons or greater, and/or in underground tanks of any size. Includes facilities registered (and closed) since effective date of CBS regulations (July 15, 1988) through the date request is processed.

A review of the NY CBS AST list, as provided by EDR, and dated 01/01/2002 has revealed that there is 1 NY CBS AST site within approximately 0.25 miles of the target property.

Equal/Higher Elevation	Address	Direction / Distance	Map ID	Page
NASH METALWARE CO. Facility Status: 2 Facility Status: 1 CBS Number: 2-000025	1 NASSAU AVE.	SSE 0 - 1/8 (0.115 mi.)	G86	248

NY MOSF AST: Major Oil Storage Facilities Database. Facilities are licensed pursuant to Article 12 of the Navigation Law, 6 NYCRR Part 610 and 17 NYCRR Part 30. These facilities may be onshore facilities or vessels, with petroleum storage capacities of 400,000 gallons or greater. Includes MOSF's licensed or closed since April 1, 1986, (responsibility was transferred from DOT on October 13, 1985) plus available data obtained from DOT facilities licensed since Article 12 became law on April 1, 1978.

A review of the NY MOSF AST list, as provided by EDR, and dated 01/01/2002 has revealed that there is 1 NY MOSF AST site within approximately 0.5 miles of the target property.

Lower Elevation	Address	Direction / Distance	Map ID	Page
BAYSIDE FUEL OIL DEP Facility Status: 1 Facility Status: 1	***1 N 12TH ST***	***W 1/4 - 1/2 (0.275 mi.)***	***AH261***	***925***

State and tribal institutional control / engineering control registries

NY ENG CONTROLS: Environmental Remediation sites that have engineering controls in place.

A review of the NY ENG CONTROLS list, as provided by EDR, and dated 01/06/2022 has revealed that there are 4 NY ENG CONTROLS sites within approximately 0.5 miles of the target property.

Equal/Higher Elevation	Address	Direction / Distance	Map ID	Page
GREENPOINT MARINA Site Code: 494058	***43-57 WEST ST AND 2-***	***NW 1/4 - 1/2 (0.278 mi.)***	***262***	***963***
87 KENT AVENUE Site Code: 492995	***56 NORTH 9TH STREET***	***SW 1/4 - 1/2 (0.315 mi.)***	***AG269***	***1019***
NEW 470 PROJECT Site Code: 531164	***12 ECKFORD STREET***	***ESE 1/4 - 1/2 (0.477 mi.)***	***AW327***	***1185***
149 KENT AVENUE Site Code: 463657	***149 KENT AVENUE***	***SW 1/4 - 1/2 (0.485 mi.)***	***AZ329***	***1215***

Environmental Remediation sites that have institutional controls in place.

A review of the NY INST CONTROL list, as provided by EDR, and dated 01/06/2022 has revealed that there are 5 NY INST CONTROL sites within approximately 0.5 miles of the target property.

Equal/Higher Elevation	Address	Direction / Distance	Map ID	Page
FORMER SUNBELT EQUIP Site Code: 503484	***25 KENT AVENUE***	***WSW 1/8 - 1/4 (0.152 mi.)***	***N125***	***408***
GREENPOINT MARINA Site Code: 494058	***43-57 WEST ST AND 2-***	***NW 1/4 - 1/2 (0.278 mi.)***	***262***	***963***
87 KENT AVENUE Site Code: 492995	***56 NORTH 9TH STREET***	***SW 1/4 - 1/2 (0.315 mi.)***	***AG269***	***1019***
NEW 470 PROJECT Site Code: 531164	***12 ECKFORD STREET***	***ESE 1/4 - 1/2 (0.477 mi.)***	***AW327***	***1185***
149 KENT AVENUE Site Code: 463657	***149 KENT AVENUE***	***SW 1/4 - 1/2 (0.485 mi.)***	***AZ329***	***1215***

Lists of state and tribal voluntary cleanup sites

NY VCP: Voluntary Cleanup Agreements. The voluntary remedial program uses private monies to get contaminated sites remediated to levels allowing for the sites' productive use. The program covers virtually any kind of site and contamination.

A review of the NY VCP list, as provided by EDR, has revealed that there are 41 NY VCP sites within approximately 0.5 miles of the target property.

Equal/Higher Elevation	Address	Direction / Distance	Map ID	Page
WILLIAMSBURG WORKS Database: VCP, Date of Government Version: 01/06/2022 Site Code: 58605	KENT AVE & 12TH STRE	WSW 1/8 - 1/4 (0.164 mi.)	N138	466
26 WEST STREET Database: VCP NYC, Date of Government Version: 12/06/2021	26 WEST STREET	NW 1/8 - 1/4 (0.219 mi.)	U215	764
138-142 NORTH 10TH S Database: VCP NYC, Date of Government Version: 12/06/2021	142 NORTH 10TH STREE	S 1/4 - 1/2 (0.299 mi.)	AI266	1017
210 NORTH 12TH STREE Database: VCP NYC, Date of Government Version: 12/06/2021	210 NORTH 12TH STREE	SSE 1/4 - 1/2 (0.308 mi.)	267	1017
172-174 NORTH 11TH S Database: VCP NYC, Date of Government Version: 12/06/2021	174 NORTH 11TH STREE	S 1/4 - 1/2 (0.323 mi.)	AJ271	1046
81 MCGUINNESS BLVD Database: VCP NYC, Date of Government Version: 12/06/2021	81 MCGUINNESS BLVD	E 1/4 - 1/2 (0.343 mi.)	273	1048
470 DRIGGS AVE. CONV Database: VCP NYC, Date of Government Version: 12/06/2021	470 DRIGGS AVENUE	S 1/4 - 1/2 (0.353 mi.)	AJ275	1050
175 MCGUINNESS BOULE Database: VCP NYC, Date of Government Version: 12/06/2021	175 MCGUINNESS BOULE	NE 1/4 - 1/2 (0.356 mi.)	AL276	1050
501 LEONARD STREET Database: VCP NYC, Date of Government Version: 12/06/2021	501 LEONARD STREET	ESE 1/4 - 1/2 (0.357 mi.)	AM277	1051
66 NORTH 8TH STREET Database: VCP NYC, Date of Government Version: 12/06/2021	66 NORTH 8TH STREET	SW 1/4 - 1/2 (0.359 mi.)	AK278	1051
76 NORTH 8TH STREET Database: VCP NYC, Date of Government Version: 12/06/2021	76 NORTH 8TH STREET	SW 1/4 - 1/2 (0.361 mi.)	AK280	1053

EXECUTIVE SUMMARY

Equal/Higher Elevation	Address	Direction / Distance	Map ID	Page
64 NORTH 8TH STREET Database: VCP NYC, Date of Government Version: 12/06/2021	64 NORTH 8TH STREET	SW 1/4 - 1/2 (0.363 mi.)	AN282	1058
183 MCGUINNESS BOULE Database: VCP NYC, Date of Government Version: 12/06/2021	183 MCGUINNESS BOULE	NE 1/4 - 1/2 (0.363 mi.)	AL283	1059
209 NORTH 11TH STREE Database: VCP NYC, Date of Government Version: 12/06/2021	209 NORTH 11TH STREE	SSE 1/4 - 1/2 (0.368 mi.)	AO284	1059
498 LEONARD STREET Database: VCP NYC, Date of Government Version: 12/06/2021	498 LEONARD STREET	ESE 1/4 - 1/2 (0.377 mi.)	AM286	1070
209-227 MCGUINNESS B Database: VCP NYC, Date of Government Version: 12/06/2021	209 MCGUINNESS BLVD	NE 1/4 - 1/2 (0.389 mi.)	288	1072
50 GREENPOINT AVENUE Database: VCP NYC, Date of Government Version: 12/06/2021	50 GREENPOINT AVENUE	NNW 1/4 - 1/2 (0.389 mi.)	AP289	1072
71 & 76 N 7TH STREET Database: VCP NYC, Date of Government Version: 12/06/2021	71 NORTH 7TH STREET	SW 1/4 - 1/2 (0.390 mi.)	AN290	1072
75 ECKFORD STREET Database: VCP NYC, Date of Government Version: 12/06/2021	75 ECKFORD STREET	ESE 1/4 - 1/2 (0.396 mi.)	AM292	1087
202 NORTH 10TH STREE Database: VCP NYC, Date of Government Version: 12/06/2021	202 NORTH 10TH STREE	S 1/4 - 1/2 (0.403 mi.)	AQ295	1093
186 GREENPOINT AVENU Database: VCP NYC, Date of Government Version: 12/06/2021	186 GREENPOINT AVENU	NNE 1/4 - 1/2 (0.404 mi.)	296	1093
101 WEST STREET Database: VCP NYC, Date of Government Version: 12/06/2021	101 WEST STREET	NNW 1/4 - 1/2 (0.414 mi.)	AP302	1118
101-105 WEST STREET Database: VCP, Date of Government Version: 01/06/2022 Site Code: 57559	101-105 WEST STREET,	NNW 1/4 - 1/2 (0.414 mi.)	AP303	1118
245-247 DRIGGS AVENU Database: VCP NYC, Date of Government Version: 12/06/2021	247 DRIGGS AVENUE	ESE 1/4 - 1/2 (0.415 mi.)	304	1120
28 - 46 ROEBLING STR Database: VCP NYC, Date of Government Version: 12/06/2021	28 ROEBLING STREET	SSE 1/4 - 1/2 (0.428 mi.)	307	1127
131 BERRY STREET Database: VCP NYC, Date of Government Version: 12/06/2021	131 BERRY STREET	SSW 1/4 - 1/2 (0.429 mi.)	AT308	1128
59-63 NORTH 6TH STRE Database: VCP NYC, Date of Government Version: 12/06/2021	61 NORTH 6TH STREET	SW 1/4 - 1/2 (0.436 mi.)	AV310	1150
212-218 NORTH 9TH ST Database: VCP NYC, Date of Government Version: 12/06/2021	212 NORTH 9TH STREET	S 1/4 - 1/2 (0.442 mi.)	AQ313	1166
13-15 GREENPOINT AVE Database: VCP NYC, Date of Government Version: 12/06/2021	13-15 GREENPOINT AVE	NNW 1/4 - 1/2 (0.446 mi.)	314	1166
494 MANHATTAN AVENUE Database: VCP NYC, Date of Government Version: 12/06/2021	494 MANHATTAN AVENUE	ESE 1/4 - 1/2 (0.452 mi.)	AW315	1167
193 GREENPOINT AVENU Database: VCP NYC, Date of Government Version: 12/06/2021	193 GREENPOINT AVENU	NNE 1/4 - 1/2 (0.453 mi.)	AU316	1167
207 NORTH 8TH STREET Database: VCP NYC, Date of Government Version: 12/06/2021	207 NORTH 8TH STREET	S 1/4 - 1/2 (0.456 mi.)	AS317	1167
141 NORTH 6TH STREET Database: VCP NYC, Date of Government Version: 12/06/2021	141 NORTH 6TH STREET	SSW 1/4 - 1/2 (0.463 mi.)	AT319	1169
112 NORTH 6TH STREET Database: VCP NYC, Date of Government Version: 12/06/2021	112 NORTH 6TH STREET	SSW 1/4 - 1/2 (0.466 mi.)	322	1181

Equal/Higher Elevation	Address	Direction / Distance	Map ID	Page
219-223 NORTH 8TH ST Database: VCP NYC, Date of Government Version: 12/06/2021	230 NORTH 9TH STREET	S 1/4 - 1/2 (0.467 mi.)	AY323	1182
235-247 & 253-263 NO Database: VCP NYC, Date of Government Version: 12/06/2021	235 NORTH 9TH STREET	SSE 1/4 - 1/2 (0.474 mi.)	AY324	1182
130 NORTH 6TH STREET Database: VCP NYC, Date of Government Version: 12/06/2021	126 NORTH 6TH STREET	SSW 1/4 - 1/2 (0.474 mi.)	AT325	1182
540 GRAHAM AVENUE Database: VCP NYC, Date of Government Version: 12/06/2021	540 GRAHAM AVENUE	ESE 1/4 - 1/2 (0.490 mi.)	331	1268
470 MANHATTAN AVENUE Database: VCP NYC, Date of Government Version: 12/06/2021	470 MANHATTAN AVENUE	ESE 1/4 - 1/2 (0.492 mi.)	AW332	1268
250 NORTH 10TH STREE Database: VCP NYC, Date of Government Version: 12/06/2021	250 NORTH 10TH STREE	SSE 1/4 - 1/2 (0.494 mi.)	335	1276

Lower Elevation	Address	Direction / Distance	Map ID	Page
BAYSIDE OIL Database: VCP, Date of Government Version: 01/06/2022 Site Code: 57122	1-65 NORTH 12TH STRE	W 1/4 - 1/2 (0.275 mi.)	AH260	923

Lists of state and tribal brownfield sites

NY BROWNFIELDS: Brownfields Site List

A review of the NY BROWNFIELDS list, as provided by EDR, and dated 01/06/2022 has revealed that there are 23 NY BROWNFIELDS sites within approximately 0.5 miles of the target property.

Equal/Higher Elevation	Address	Direction / Distance	Map ID	Page
FORMER ANGLO CHEMICA Site Code: 624874	1-9 WYTHE AVENUE	ESE 0 - 1/8 (0.017 mi.)	A11	22
FORMER DUTCH MASTERS Site Code: 551700	29-41 WYTHE AVENUE A	SSW 0 - 1/8 (0.080 mi.)	C37	116
FORMER F&S CENTRAL M Site Code: 517727	103 NORTH 13TH STREE	SSW 0 - 1/8 (0.100 mi.)	I61	172
94 N. 13TH STREET Site Code: 491045	***94 N. 13TH STREET***	***SSW 0 - 1/8 (0.117 mi.)***	***I89***	***263***
FORMER SUNBELT EQUIP Site Code: 503484	***25 KENT AVENUE***	***WSW 1/8 - 1/4 (0.152 mi.)***	***N125***	***408***
33 FRANKLIN Site Code: 596022	33 FRANKLIN STREET	NNW 1/8 - 1/4 (0.160 mi.)	O135	455
K - WILLIAMSBURG WOR Site Code: 58606	***KENT AVE & 12TH STRE***	***WSW 1/8 - 1/4 (0.164 mi.)***	***N140***	***472***
34 BERRY STREET Site Code: 564025	34 BERRY STREET	S 1/8 - 1/4 (0.192 mi.)	T178	584
CONSOLIDATED FREIGHT Site Code: 494074	***11 WEST STREET***	***NW 1/8 - 1/4 (0.220 mi.)***	***U217***	***765***
GREENPOINT MARINA	***43-57 WEST ST AND 2-***	***NW 1/4 - 1/2 (0.278 mi.)***	***262***	***963***

Site Code: 494058				
87 KENT AVENUE - (OF Site Code: 501773	56 NORTH 9TH STREET	SW 1/4 - 1/2 (0.315 mi.)	AG268	1017
87 KENT AVENUE Site Code: 492995	***56 NORTH 9TH STREET***	***SW 1/4 - 1/2 (0.315 mi.)***	***AG269***	***1019***
FORMER CARTER SPRAY Site Code: 507618	65 ECKFORD STREET	ESE 1/4 - 1/2 (0.401 mi.)	AM294	1089
55 ECKFORD STREET Site Code: 554414	55-63 ECKFORD STREET	ESE 1/4 - 1/2 (0.411 mi.)	AR298	1105
215 NORTH 10TH STREE Site Code: 578474	***215 NORTH 10TH STREE***	***SSE 1/4 - 1/2 (0.412 mi.)***	***AQ299***	***1107***
215 NORTH 10TH STREE Site Code: 515605	215 NORTH 10TH STREE	SSE 1/4 - 1/2 (0.412 mi.)	AQ300	1111
FORMER STERLING TRAN Site Code: 533273 Site Code: 502541	***510 DRIGGS AVENUE***	***S 1/4 - 1/2 (0.421 mi.)***	***AS305***	***1121***
CLEANERS SALES & EQU Site Code: 484026	***135 KENT AVE***	***SW 1/4 - 1/2 (0.466 mi.)***	***AV321***	***1174***
NEW 470 PROJECT Site Code: 531164	***12 ECKFORD STREET***	***ESE 1/4 - 1/2 (0.477 mi.)***	***AW327***	***1185***
NEW 470 PROJECT - OF Site Code: 566609	12 ECKFORD STREET	ESE 1/4 - 1/2 (0.477 mi.)	AW328	1212
149 KENT AVENUE Site Code: 463657	***149 KENT AVE***	***SW 1/4 - 1/2 (0.485 mi.)***	***AZ330***	***1263***
GREENPOINT FERRY SIT Site Code: 567117	127-141 WEST STREET	NNW 1/4 - 1/2 (0.493 mi.)	334	1272

Lower Elevation	Address	Direction / Distance	Map ID	Page
LOT 3,TAXBLOCK 2614 Site Code: 578867	***12 FRANKLIN STREET***	***NW 0 - 1/8 (0.091 mi.)***	***F48***	***142***

ADDITIONAL ENVIRONMENTAL RECORDS

Records of Emergency Release Reports

NY Spills: Data collected on spills reported to NYSDEC. is required by one or more of the following: Article 12 of the Navigation Law, 6 NYCRR Section 613.8 (from PBS regs), or 6 NYCRR Section 595.2 (from CBS regs). It includes spills active as of April 1, 1986, as well as spills occurring since this date.

A review of the NY Spills list, as provided by EDR, and dated 01/31/2022 has revealed that there are 41 NY Spills sites within approximately 0.125 miles of the target property.

Equal/Higher Elevation	Address	Direction / Distance	Map ID	Page
VAULT #3533 Spill Number/Closed Date: 9808835 / 2002-10-28	15TH ST & GEM ST	WSW 0 - 1/8 (0.009 mi.)	A2	8

Site ID: 230888
Spill Date: 1998-10-15

MANHOLE # 62847	BANKER/NORMAND AVE	E 0 - 1/8 (0.010 mi.)	A4	15
Spill Number/Closed Date: 0402785 / 2005-01-24 Site ID: 186770 Spill Date: 2004-06-14				
MANHOLE 641	BANKER ST/NORMAN AVE	E 0 - 1/8 (0.010 mi.)	A5	16
Spill Number/Closed Date: 0406990 / 2004-11-19 Site ID: 251449 Spill Date: 2004-09-23				
MANHOLE 64827	BANKER ST & NORMAN A	E 0 - 1/8 (0.011 mi.)	A6	17
Spill Number/Closed Date: 0404537 / 2005-01-19 Site ID: 309716 Spill Date: 2004-07-27				
TM 641	BANKER ST & NORMAN A	E 0 - 1/8 (0.011 mi.)	A7	18
Spill Number/Closed Date: 0004919 / 2001-10-23 Site ID: 181928 Spill Date: 2000-07-25				
CON ED SUBSTATION FE	NORMAN AVE & BANKER	E 0 - 1/8 (0.011 mi.)	A8	19
Spill Number/Closed Date: 1908357 / 2020-03-05 Site ID: 598535 Spill Date: 2019-11-20				
MUSTANG BULK	150 BANKER ST	ESE 0 - 1/8 (0.020 mi.)	A12	24
Spill Number/Closed Date: 0406925 / 2004-09-23 Spill Number/Closed Date: 1001843 / 2010-09-15 Site ID: 98376 Site ID: 434928 Spill Date: 2004-09-23 Spill Date: 2010-05-17				
NYCDEP - BROOKLYN WA	***22 N 15TH ST***	***WNW 0 - 1/8 (0.054 mi.)***	***B18***	***35***
Spill Number/Closed Date: 2006199 / 2021-01-26 Site ID: 612023 Spill Date: 2020-10-08				
B-9 NORTH 15 STREET	22 NORTH 15TH STREET	WNW 0 - 1/8 (0.054 mi.)	B20	47
Spill Number/Closed Date: 1108135 / 2011-10-04 Spill Number/Closed Date: 9801521 / 2013-04-09 Spill Number/Closed Date: 9515580 / 2008-06-11 Spill Number/Closed Date: 0501684 / 2005-05-23 Spill Number/Closed Date: 0800167 / 2008-04-11 **Additional key fields are available in the Map Findings section* Site ID: 455853 Site ID: 212137 Site ID: 299627 Site ID: 345921 Site ID: 395876 **Additional key fields are available in the Map Findings section* Spill Date: 2011-09-26 Spill Date: 1998-05-05 Spill Date: 1996-03-04 Spill Date: 2005-05-11 Spill Date: 2008-04-04 **Additional key fields are available in the Map Findings section*				
FALSE ALARM LTD	168 N. 14TH ST/ 93-1	SSW 0 - 1/8 (0.069 mi.)	C25	84

Spill Number/Closed Date: 0809769 / 2008-12-04 Site ID: 407262 Spill Date: 2008-12-01				
VAULT V-2803 Spill Number/Closed Date: 1105885 / 2012-01-10 Site ID: 453554 Spill Date: 2011-08-23	42 WHYTHE AVE	SW 0 - 1/8 (0.070 mi.)	C26	85
MANHOLE 4354 Spill Number/Closed Date: 9808915 / 2002-10-29 Site ID: 166013 Spill Date: 1998-10-18	KENT AVE/N 14TH ST	W 0 - 1/8 (0.080 mi.)	E31	107
SPILL NUMBER 9808899 Spill Number/Closed Date: 9808899 / 2002-03-18 Site ID: 202604 Spill Date: 1998-10-17	KENT AV/NORTH 14TH S	W 0 - 1/8 (0.080 mi.)	E32	109
MANHOLE #TM 625 Spill Number/Closed Date: 9810087 / 2002-11-07 Site ID: 222966 Spill Date: 1998-11-10	N 14TH ST AND KEMT A	W 0 - 1/8 (0.080 mi.)	E33	110
TM 625 - Spill Number/Closed Date: 9815002 / 2002-06-06 Site ID: 281453 Spill Date: 1999-03-18	N. 14TH ST & KENT AV	W 0 - 1/8 (0.080 mi.)	E34	111
CON ED PIPELINE NO. Spill Number/Closed Date: 9900419 / 2006-06-09 Site ID: 134830 Spill Date: 1999-04-12	NORTH 14TH/FRANKLIN	W 0 - 1/8 (0.080 mi.)	E35	113
MANHOLE 4354 Spill Number/Closed Date: 9811564 / 2003-02-19 Site ID: 83685 Spill Date: 1998-12-15	KENT AV & 14TH ST	W 0 - 1/8 (0.080 mi.)	E36	115
MAN HOLE 4348 Spill Number/Closed Date: 1216482 / 2013-07-08 Site ID: 479861 Spill Date: 2013-03-18	FRANKLIN ST AND NORT	W 0 - 1/8 (0.086 mi.)	E38	119
FRANKLIN AVE Spill Number/Closed Date: 9900519 / 2006-06-09 Site ID: 74601 Spill Date: 1999-04-14	BETWEEN N14TH & N15T	WNW 0 - 1/8 (0.086 mi.)	B39	120
N14TH ST/N15TH/FRANK Spill Number/Closed Date: 9900968 / 2006-06-09 Site ID: 261180 Spill Date: 1999-04-26	N14TH ST/N15TH/FRANK	W 0 - 1/8 (0.086 mi.)	E40	122
FRONT OF WAREHOUSE Spill Number/Closed Date: 0600809 / 2006-05-01 Site ID: 362897 Spill Date: 2006-04-20	94 BANKER ST	SE 0 - 1/8 (0.088 mi.)	G42	124
CORNER OF BROADWAY & Spill Number/Closed Date: 0407198 / 2004-11-01 Site ID: 130959 Spill Date: 2004-09-29	NEAR 41 WYTHE AVE	SSW 0 - 1/8 (0.091 mi.)	C47	141
VS #3184	MESEROLE AVE/GEM ST	NW 0 - 1/8 (0.099 mi.)	F53	162

Spill Number/Closed Date: 9912478 / 2002-02-26
Site ID: 168890
Spill Date: 2000-02-01

VAULT 3184	SS MESEROL AVE & GEM	NW 0 - 1/8 (0.099 mi.)	F54	163
Spill Number/Closed Date: 9912676 / 2002-02-26 Site ID: 122503 Spill Date: 2000-02-07				
VAULT VS3184	MESEROLE AVE/ GEM ST	NW 0 - 1/8 (0.099 mi.)	F55	164
Spill Number/Closed Date: 9904235 / 1999-10-19 Site ID: 277656 Spill Date: 1999-07-09				
VANAGE SERVICE 3184	MESEROLE AVE & GEM S	NW 0 - 1/8 (0.100 mi.)	F59	170
Spill Number/Closed Date: 9904547 / 2002-04-04 Site ID: 172321 Spill Date: 1999-07-16				
VAULT VS3184	MESEROLE & GEM ST	NW 0 - 1/8 (0.100 mi.)	F60	171
Spill Number/Closed Date: 9904106 / 2007-05-03 Site ID: 189501 Spill Date: 1999-07-08				
WYTHE AVE & N 13TH S	WYTHE AVE & N 13TH S	SSW 0 - 1/8 (0.103 mi.)	I64	179
Spill Number/Closed Date: 8912490 / 2015-06-12 Site ID: 205163 Spill Date: 1989-04-01				
CON EDISON EXCAVATIO	105 NORTH 13TH STREE	SSW 0 - 1/8 (0.103 mi.)	I65	185
Spill Number/Closed Date: 1505367 / 2021-03-17 Site ID: 512726 Spill Date: 2015-08-18				
NORTH 13 HOLDINGS LL	***105 N 13TH ST***	***SSW 0 - 1/8 (0.103 mi.)***	***I66***	***187***
Spill Number/Closed Date: 1506482 / 2016-08-31 Site ID: 513900 Spill Date: 2015-09-18				
94 N. 13TH STREET	***94 N. 13TH STREET***	***SSW 0 - 1/8 (0.117 mi.)***	***I89***	***263***
Spill Number/Closed Date: 1403414 / 2014-06-30 Site ID: 496771 Spill Date: 2014-06-27				
COMMERCIAL PROPERTY	94 NORTH 13TH ST	SSW 0 - 1/8 (0.117 mi.)	I91	274
Spill Number/Closed Date: 1402188 / 2014-05-30 Spill Number/Closed Date: 1309206 / 2014-05-22 Site ID: 495500 Site ID: 489985 Spill Date: 2014-05-29 Spill Date: 2013-12-16				
MANHOLE# 62580	18 FRANKLIN ST	NW 0 - 1/8 (0.119 mi.)	F92	276
Spill Number/Closed Date: 0404080 / 2006-10-06 Site ID: 82230 Spill Date: 2004-07-15				
VAULT#4146	NORTH 13TH/ KENT AVE	WSW 0 - 1/8 (0.119 mi.)	E93	277
Spill Number/Closed Date: 0410252 / 2005-04-22 Site ID: 335196 Spill Date: 2004-12-14				
VAULT NUMBER 4154	NORTH 13TH STREET AN	WSW 0 - 1/8 (0.120 mi.)	E94	279

Spill Number/Closed Date: 1213534 / 2013-04-02
Site ID: 476724
Spill Date: 2012-12-14

NORTH 13TH ST & KENT Spill Number/Closed Date: 9900693 / 2006-06-09 Site ID: 94901 Spill Date: 1999-04-19	NORTH 13TH ST & KENT	WSW 0 - 1/8 (0.120 mi.)	E95	280
COMMERCIAL Spill Number/Closed Date: 0510562 / 2006-01-06 Site ID: 356561 Spill Date: 2005-12-08	239 BANKER ST	N 0 - 1/8 (0.123 mi.)	M97	286
COMMERCIAL PROPERTY Spill Number/Closed Date: 1812134 / Not Reported Site ID: 584094 Spill Date: 2019-03-08	12 BERRY ST	S 0 - 1/8 (0.124 mi.)	L99	289

Lower Elevation	Address	Direction / Distance	Map ID	Page
LOT 3,TAXBLOCK 2614 Spill Number/Closed Date: 1806488 / Not Reported Site ID: 577216 Spill Date: 2018-09-17	***12 FRANKLIN STREET***	***NW 0 - 1/8 (0.091 mi.)***	***F48***	***142***
MANHOLE #4347 Spill Number/Closed Date: 9811591 / 2003-02-19 Site ID: 151987 Spill Date: 1998-12-15	FRANKLIN ST & N 15TH	WNW 0 - 1/8 (0.092 mi.)	H49	146
MANHOLE #62581 Spill Number/Closed Date: 9904561 / 1999-10-21 Site ID: 216678 Spill Date: 1999-07-17	MERSEROLE AVE/FRANKL	NW 0 - 1/8 (0.107 mi.)	F74	215

Other Ascertainable Records

RCRA NonGen / NLR: RCRAInfo is EPA's comprehensive information system, providing access to data supporting the Resource Conservation and Recovery Act (RCRA) of 1976 and the Hazardous and Solid Waste Amendments (HSWA) of 1984. The database includes selective information on sites which generate, transport, store, treat and/or dispose of hazardous waste as defined by the Resource Conservation and Recovery Act (RCRA). Non-Generators do not presently generate hazardous waste.

A review of the RCRA NonGen / NLR list, as provided by EDR, and dated 09/13/2021 has revealed that there are 55 RCRA NonGen / NLR sites within approximately 0.25 miles of the target property.

Equal/Higher Elevation	Address	Direction / Distance	Map ID	Page
NYCDEP - BROOKLYN WA EPA ID:: NYR000143495	***22 N 15TH ST***	***WNW 0 - 1/8 (0.054 mi.)***	***B18***	***35***
ARTHUR J EVERS CORP EPA ID:: NYD986936995	***221 BANKER ST***	***N 0 - 1/8 (0.073 mi.)***	***D27***	***86***
LAFAYETTE GRINDING C EPA ID:: NYD001482785	***115 BANKER ST***	***SE 0 - 1/8 (0.089 mi.)***	***G44***	***135***
C H LEIBFRIED MFG CO	***95-101 GUERNSEY ST***	***E 0 - 1/8 (0.095 mi.)***	***52***	***157***

EPA ID:: NYD061480042				
CON EDISON EPA ID:: NYP004739843	***35 DOBBIN ST***	***ESE 0 - 1/8 (0.099 mi.)***	***G56***	***165***
CITY METAL SMELTING EPA ID:: NYN008010316	***61 N 13TH ST***	***SW 0 - 1/8 (0.112 mi.)***	***J78***	***218***
CON EDISON EPA ID:: NYP004745758	***128 GUERNSEY ST***	***ENE 0 - 1/8 (0.115 mi.)***	***K82***	***227***
REGENT CONTROL CORP EPA ID:: NYD001235209	***4-6 BERRY ST***	***SSE 0 - 1/8 (0.115 mi.)***	***G83***	***230***
NASHMATEL WARE EPA ID:: NYD001338631	***1 NASSAU AVE***	***SSE 0 - 1/8 (0.115 mi.)***	***G85***	***240***
I M & N PATTI EPA ID:: NYR000196454	***8 BERRY ST***	***SSE 0 - 1/8 (0.116 mi.)***	***L88***	***258***
MANHATTAN POLY BAG C EPA ID:: NYD080430606	***94 N 13TH ST***	***SSW 0 - 1/8 (0.117 mi.)***	***I90***	***267***
CON EDISON - VAULT 4 EPA ID:: NYP004127684	***13 ST & KENT AVE***	***WSW 0 - 1/8 (0.120 mi.)***	***E96***	***282***
WH CHRISTIAN & SONS EPA ID:: NYD013779293	***22-28 FRANKLIN ST***	***NW 1/8 - 1/4 (0.128 mi.)***	***F101***	***298***
CON EDISON EPA ID:: NYP004842601	55 WYTHE AVE	SSW 1/8 - 1/4 (0.135 mi.)	J106	319
PAT & DOMS BODY & FE EPA ID:: NY0000623140	***25 FRANKLIN ST***	***NW 1/8 - 1/4 (0.137 mi.)***	***O111***	***345***
SYLVAN EQUIPMENT COR EPA ID:: NY0001497643	***91 N 12TH ST***	***SW 1/8 - 1/4 (0.143 mi.)***	***J113***	***349***
BLAST OFF SERVICES I EPA ID:: NYR000047779	***91 N 12TH ST 1ST FLO***	***SW 1/8 - 1/4 (0.143 mi.)***	***J114***	***354***
NATIONS RENT EPA ID:: NYR000107276	***91 N 12TH ST***	***SW 1/8 - 1/4 (0.143 mi.)***	***J115***	***360***
CON EDISON SERVICE B EPA ID:: NYP004414876	***1003 LORIMER ST***	***NE 1/8 - 1/4 (0.144 mi.)***	***K118***	***394***
CON EDISON EPA ID:: NYP004746046	***65 WYTHE ST***	***SSW 1/8 - 1/4 (0.148 mi.)***	***J121***	***402***
CON EDISON MANHOLE: EPA ID:: NYP004413555	***N 12TH ST & WYTHE AV***	***SSW 1/8 - 1/4 (0.152 mi.)***	***J128***	***430***
CON ED - MH 64822 EPA ID:: NYP004009569	***WYTHE AVE 74 S/O ROD***	***SW 1/8 - 1/4 (0.153 mi.)***	***J129***	***434***
C & J COLLISION SERV EPA ID:: NYD982534182	***74 GUERNSEY ST***	***ESE 1/8 - 1/4 (0.154 mi.)***	***Q130***	***437***
W H CHRISTIAN & SONS EPA ID:: NYR000047563	***31 FRANKLIN ST***	***NW 1/8 - 1/4 (0.157 mi.)***	***O133***	***449***
CON EDISON EPA ID:: NYP004182937	***N 12TH ST & KENT AVE***	***WSW 1/8 - 1/4 (0.164 mi.)***	***N137***	***463***
CON EDISON MANHOLE 6 EPA ID:: NYP004217877	***N 12TH ST & KENT AVE***	***WSW 1/8 - 1/4 (0.164 mi.)***	***N139***	***467***
CON EDISON	***966 LORIMER ST***	***ENE 1/8 - 1/4 (0.166 mi.)***	***S144***	***482***

EPA ID:: NYP004754867				
CON EDISON	***83 NORMAN AVE***	***ENE 1/8 - 1/4 (0.176 mi.)***	***S161***	***535***
EPA ID:: NYP004777090				
CON EDISON	905 LORIMER ST	ESE 1/8 - 1/4 (0.187 mi.)	Q167	552
EPA ID:: NYP004831984				
CON EDISON	905 LORIMER ST	ESE 1/8 - 1/4 (0.187 mi.)	Q170	557
EPA ID:: NYP004804480				
CON EDISON	***BEDFORD AVE & LORIME***	***ESE 1/8 - 1/4 (0.202 mi.)***	***Q183***	***602***
EPA ID:: NYP004197489				
CON EDISON	***WYTHE AVE & N 11TH S***	***SW 1/8 - 1/4 (0.202 mi.)***	***R189***	***645***
EPA ID:: NYP004158580				
CON EDISON	***77-79 CALYER ST & WE***	***NNW 1/8 - 1/4 (0.215 mi.)***	***AB210***	***752***
EPA ID:: NYP004810194				
HEMISPHERE STEEL PRO	***54 N 11TH ST***	***SW 1/8 - 1/4 (0.215 mi.)***	***Z211***	***754***
EPA ID:: NYD002408102				
CON EDISON SERVICE B	678 MANHATTAN AVE	ENE 1/8 - 1/4 (0.216 mi.)	S213	760
EPA ID:: NYP004537569				
SEAL RITE PAINT & CH	***119 N 11TH ST***	***S 1/8 - 1/4 (0.223 mi.)***	***AD220***	***809***
EPA ID:: NYD001280791				
CON EDISON	***MESEROLE AVE & MANHA***	***NE 1/8 - 1/4 (0.223 mi.)***	***Y223***	***817***
EPA ID:: NYP004746590				
MTA NYCT - MESEROLE	***MESEROLE & MANHATTAN***	***NE 1/8 - 1/4 (0.223 mi.)***	***Y225***	***821***
EPA ID:: NYR000140277				
CON EDISON SERVICE B	***756 MANHATTAN AVE S***	***NE 1/8 - 1/4 (0.224 mi.)***	***Y226***	***830***
EPA ID:: NYP004222642				
METRO OIL	100 MESEROLE AVE	NE 1/8 - 1/4 (0.228 mi.)	Y228	841
EPA ID:: NYP000959965				
CON EDISON	***650 MANHATTAN AVE***	***E 1/8 - 1/4 (0.230 mi.)***	***AC234***	***856***
EPA ID:: NYP004745394				
MERCURY ROOM 102 C-O	***NOBLE ST FOOT OF***	***E 1/8 - 1/4 (0.236 mi.)***	***AC238***	***866***
EPA ID:: NYD044168607				
MTA NYCT - NASSAU AV	***NASSAU & MANHATTAN A***	***E 1/8 - 1/4 (0.241 mi.)***	***AC241***	***875***
EPA ID:: NYR000038778				
CON EDISON	***BEDFORD AVE & 12TH S***	***S 1/8 - 1/4 (0.243 mi.)***	***AF242***	***879***
EPA ID:: NYP004814345				
CON EDISON	BEDFORD AVE & 12TH S	S 1/8 - 1/4 (0.243 mi.)	AF243	883
EPA ID:: NYP004789244				
CON EDISON	***135 N 11TH ST***	***S 1/8 - 1/4 (0.243 mi.)***	***AD251***	***904***
EPA ID:: NYP004742391				
CON ED - MH 57009	55 BERRY ST	SSW 1/8 - 1/4 (0.249 mi.)	AD256	913
EPA ID:: NYP004009411				

Lower Elevation	**Address**	**Direction / Distance**	**Map ID**	**Page**
V E 2 PLATING CO	***7-11 N 15 ST***	***WNW 0 - 1/8 (0.080 mi.)***	***B30***	***93***
EPA ID:: NYD001486885				
POLY CONVERTERS OF A	***2 MESEROLE AVE***	***NW 0 - 1/8 (0.095 mi.)***	***F50***	***148***

EPA ID:: NYD980646491				
CON EDISON EPA ID:: NYP004742821	90 QUAY ST	NW 1/8 - 1/4 (0.172 mi.)	O151	503
CON EDISON EPA ID:: NYP004743175	90 QUAY ST	NW 1/8 - 1/4 (0.172 mi.)	O152	505
CON EDISON EPA ID:: NYP004743746	***90 QUAY ST***	***NW 1/8 - 1/4 (0.172 mi.)***	***O153***	***508***
CON EDISON EPA ID:: NYP004751442	QUAY ST & WEST ST	NW 1/8 - 1/4 (0.183 mi.)	U162	537
CON EDISON EPA ID:: NYP004184180	***QUAY ST & WEST ST***	***NW 1/8 - 1/4 (0.183 mi.)***	***U164***	***542***
CON EDISON - VS 577 EPA ID:: NYP004110946	***40-49 QUAY ST.***	***WNW 1/8 - 1/4 (0.191 mi.)***	***U176***	***577***

FUDS: The Listing includes locations of Formerly Used Defense Sites Properties where the US Army Corps Of Engineers is actively working or will take necessary cleanup actions.

A review of the FUDS list, as provided by EDR, and dated 10/26/2021 has revealed that there is 1 FUDS site within approximately 1 mile of the target property.

Equal/Higher Elevation	Address	Direction / Distance	Map ID	Page
NAVY FIRE FIGHTING S		SW 1/8 - 1/4 (0.229 mi.)	AE229	844

NY DRYCLEANERS: A listing of all registered drycleaning facilities.

A review of the NY DRYCLEANERS list, as provided by EDR, and dated 09/02/2021 has revealed that there are 3 NY DRYCLEANERS sites within approximately 0.25 miles of the target property.

Equal/Higher Elevation	Address	Direction / Distance	Map ID	Page
W H CHRISTIAN & SONS Facility Id: 2-6101-00378	***211 BANKER ST***	***N 0 - 1/8 (0.062 mi.)***	***D22***	***74***
BERRY CLEANERS Facility Id: 2-6101-01295	44 BERRY STREET (Z11	SSW 1/8 - 1/4 (0.209 mi.)	T195	664
J RAFA CLEANERS Facility Id: 2-6101-00496	***718 MANHATTAN AVE***	***ENE 1/8 - 1/4 (0.211 mi.)***	***V198***	***673***

NY E DESIGNATION: Lots designation with an ?E? on the Zoning Maps of the City of New York for potential hazardous material contamination, air and/or noise quality impacts.

A review of the NY E DESIGNATION list, as provided by EDR, and dated 12/13/2021 has revealed that there are 12 NY E DESIGNATION sites within approximately 0.125 miles of the target property.

Equal/Higher Elevation	Address	Direction / Distance	Map ID	Page
LOT 125,TAXBLOCK 261	168 BANKER STREET	0 - 1/8 (0.000 mi.)	A1	8
CORZO CONTRACTING CO	***190 BANKER STREET***	***N 0 - 1/8 (0.009 mi.)***	***A3***	***9***
LOT 21,TAXBLOCK 2615	***192 BANKER STREET***	***N 0 - 1/8 (0.014 mi.)***	***A9***	***21***
LOT 19,TAXBLOCK 2615	200 BANKER STREET	N 0 - 1/8 (0.037 mi.)	A13	26
LOT 50,TAXBLOCK 2615	***26 GEM STREET***	***NNW 0 - 1/8 (0.044 mi.)***	***B15***	***31***

EXECUTIVE SUMMARY

Equal/Higher Elevation	Address	Direction / Distance	Map ID	Page
LOT 6,TAXBLOCK 2615	234 BANKER STREET	NNW 0 - 1/8 (0.068 mi.)	D23	81
Not reported	***14 MESEROLE AVENUE***	***NNW 0 - 1/8 (0.087 mi.)***	***F41***	***123***
LOT 34,TAXBLOCK 2279	103 NORTH 13 STREET	SSW 0 - 1/8 (0.100 mi.)	I62	176

Lower Elevation	Address	Direction / Distance	Map ID	Page
LOT 1,TAXBLOCK 2614	7 NORTH 15 STREET	NW 0 - 1/8 (0.074 mi.)	B28	91
HARD CHROME ELECTRO	***8 MESEROLE AVE***	***NW 0 - 1/8 (0.088 mi.)***	***F43***	***125***
LOT 3,TAXBLOCK 2614	***12 FRANKLIN STREET***	***NW 0 - 1/8 (0.091 mi.)***	***F48***	***142***
LOT 222,TAXBLOCK 259	7 FRANKLIN STREET	NW 0 - 1/8 (0.106 mi.)	H70	209

NY HSWDS: The List includes any known or suspected hazardous substance waste disposal sites. Also included are sites delisted from the Registry of Inactive Hazardous Waste Disposal Sites and non-registry sites that U.S. EPA Preliminary Assessment (PA) reports or Site Investigation (SI) reports were prepared. Hazardous Substance Waste Disposal Sites are eligible to be Superfund sites now that the New York State Superfund has been refinanced and changed. This means that the study inventory has served its purpose and will no longer be maintained as a separate entity The latest version of the study is frozen in time. The sites on the study will not automatically be made superfund sites, rather each site will be further evaluated for listing in the registry. So overtime they will be added to the registry or not.

A review of the NY HSWDS list, as provided by EDR, and dated 01/01/2003 has revealed that there are 2 NY HSWDS sites within approximately 0.5 miles of the target property.

Equal/Higher Elevation	Address	Direction / Distance	Map ID	Page
BUG, WILLIAMSBURG WO Facility Id: HS2017	KENT AVENUE, NORTH 1	WSW 1/8 - 1/4 (0.147 mi.)	N120	400
BUG, PEOPLES WORKS Facility Id: HS2016	KENT AVE.	SW 1/8 - 1/4 (0.240 mi.)	Z240	873

NY MANIFEST: Manifest is a document that lists and tracks hazardous waste from the generator through transporters to a TSD facility.

A review of the NY MANIFEST list, as provided by EDR, and dated 01/01/2019 has revealed that there are 88 NY MANIFEST sites within approximately 0.25 miles of the target property.

Equal/Higher Elevation	Address	Direction / Distance	Map ID	Page
STRATFORD TOOL EPA ID: NYP000860486	152 BANKER ST	ESE 0 - 1/8 (0.017 mi.)	A10	22
NYCDEP - BROOKLYN WA EPA ID: NYR000143495	***22 N 15TH ST***	***WNW 0 - 1/8 (0.054 mi.)***	***B18***	***35***
WH CHRISTIAN & SONS EPA ID: NYD986899425	***211-217 BANKER ST***	***N 0 - 1/8 (0.062 mi.)***	***D21***	***56***
ARTHUR J EVERS CORP EPA ID: NYD986936995	***221 BANKER ST***	***N 0 - 1/8 (0.073 mi.)***	***D27***	***86***
CON EDISON - VAULT S EPA ID: NYP004933063	115 BANKER ST	SE 0 - 1/8 (0.089 mi.)	G45	140
ALBEST METAL STAMPIN	1 KENT AVE	WSW 0 - 1/8 (0.090 mi.)	E46	140

EPA ID: NY0001420470				
CON EDISON EPA ID: NYP004739843	35 DOBBIN ST	ESE 0 - 1/8 (0.099 mi.)	G57	167
NORTH 13 HOLDINGS LL EPA ID: NYR000225268	***105 N 13TH ST***	***SSW 0 - 1/8 (0.103 mi.)***	***I66***	***187***
CON EDISON EPA ID: NYP004717625	109 NORTH 13 ST	SSW 0 - 1/8 (0.104 mi.)	I69	207
CON EDISON - VAULT 4 EPA ID: NYP004921316	75 N 13TH ST	SW 0 - 1/8 (0.112 mi.)	J77	218
CON EDISON EPA ID: NYP004745758	128 GUERNSEY ST	ENE 0 - 1/8 (0.115 mi.)	K80	224
REGENT CONTROL CORP EPA ID: NYD001235209	***4-6 BERRY ST***	***SSE 0 - 1/8 (0.115 mi.)***	***G83***	***230***
NASHMATEL WARE EPA ID: NYD001338631	***1 NASSAU AVE***	***SSE 0 - 1/8 (0.115 mi.)***	***G85***	***240***
I M & N PATTI EPA ID: NYR000196454	***8 BERRY ST***	***SSE 0 - 1/8 (0.116 mi.)***	***L88***	***258***
MANHATTAN POLY BAG C EPA ID: NYD080430606	***94 N 13TH ST***	***SSW 0 - 1/8 (0.117 mi.)***	***I90***	***267***
CON EDISON - VAULT 4 EPA ID: NYP004127684	***13 ST & KENT AVE***	***WSW 0 - 1/8 (0.120 mi.)***	***E96***	***282***
WH CHRISTIAN & SONS EPA ID: NYD013779293	***22-28 FRANKLIN ST***	***NW 1/8 - 1/4 (0.128 mi.)***	***F101***	***298***
CON EDISON EPA ID: NYP004842601	55 WYTHE AVE	SSW 1/8 - 1/4 (0.135 mi.)	J107	322
19 KENT ACQUISITION EPA ID: NYR000226118	***19 KENT AVE***	***WSW 1/8 - 1/4 (0.137 mi.)***	***N110***	***343***
PAT & DOMS BODY & FE EPA ID: NY0000623140	***25 FRANKLIN ST***	***NW 1/8 - 1/4 (0.137 mi.)***	***O111***	***345***
SYLVAN EQUIPMENT COR EPA ID: NY0001497643	***91 N 12TH ST***	***SW 1/8 - 1/4 (0.143 mi.)***	***J113***	***349***
BLAST OFF SERVICES I EPA ID: NYR000047779	***91 N 12TH ST 1ST FLO***	***SW 1/8 - 1/4 (0.143 mi.)***	***J114***	***354***
NATIONS RENT EPA ID: NYR000107276	***91 N 12TH ST***	***SW 1/8 - 1/4 (0.143 mi.)***	***J115***	***360***
CON EDISON SERVICE B EPA ID: NYP004414876	***1003 LORIMER ST***	***NE 1/8 - 1/4 (0.144 mi.)***	***K118***	***394***
CON EDISON EPA ID: NYP004746046	65 WYTHE ST	SSW 1/8 - 1/4 (0.148 mi.)	J123	405
CON ED EPA ID: NYP004857587	80 MESEROLE AV	NNE 1/8 - 1/4 (0.151 mi.)	P124	407
NYC DEP EPA ID: NYP003664166	12TH ST & WYTHE AVE	SSW 1/8 - 1/4 (0.152 mi.)	J127	429
CON EDISON MANHOLE: EPA ID: NYP004413555	***N 12TH ST & WYTHE AV***	***SSW 1/8 - 1/4 (0.152 mi.)***	***J128***	***430***
CON ED - MH 64822	***WYTHE AVE 74 S/O ROD***	***SW 1/8 - 1/4 (0.153 mi.)***	***J129***	***434***

EPA ID: NYP004009569				
C & J COLLISION SERV EPA ID: NYD982534182	***74 GUERNSEY ST***	***ESE 1/8 - 1/4 (0.154 mi.)***	***Q130***	***437***
CON EDISON - TRANSFO EPA ID: NYP004154308	***KENT AVENUE AND N. 1***	***WSW 1/8 - 1/4 (0.164 mi.)***	***N136***	***459***
CON EDISON EPA ID: NYP004182937	***N 12TH ST & KENT AVE***	***WSW 1/8 - 1/4 (0.164 mi.)***	***N137***	***463***
CON EDISON MANHOLE 6 EPA ID: NYP004217877	***N 12TH ST & KENT AVE***	***WSW 1/8 - 1/4 (0.164 mi.)***	***N139***	***467***
CON EDISON EPA ID: NYP004273173	***74 WYTHE AVE BROOKLY***	***SW 1/8 - 1/4 (0.165 mi.)***	***R141***	***475***
CON EDISON EPA ID: NYP004754867	966 LORIMER ST	ENE 1/8 - 1/4 (0.166 mi.)	S142	479
NYC DEPT OF EDUCATIO EPA ID: NYR000093617	***75 MESEROLE AVE***	***NNE 1/8 - 1/4 (0.169 mi.)***	***P147***	***489***
CON EDISON EPA ID: NYP004610309	76 WYTHE AVE	SW 1/8 - 1/4 (0.172 mi.)	R149	500
CON EDISON EPA ID: NYP004777090	83 NORMAN AVE	ENE 1/8 - 1/4 (0.176 mi.)	S160	533
CON ED EPA ID: NYP004804480 EPA ID: NYP004831984	***905 LORIMER ST***	***ESE 1/8 - 1/4 (0.187 mi.)***	***Q165***	***547***
CON EDISON EPA ID: NYP004839860	905 LORIMAR ST	ESE 1/8 - 1/4 (0.187 mi.)	Q166	551
DBA RITE AID #10580 EPA ID: NYR000186528	***723-725 MANHATTAN AV***	***ENE 1/8 - 1/4 (0.188 mi.)***	***V172***	***562***
CON EDISON - MANHOLE EPA ID: NYP004909509	138 CALYER ST	N 1/8 - 1/4 (0.191 mi.)	175	577
CON EDISON - MANHOLE EPA ID: NYP004954770	NORMAN AVE & MANHATT	ENE 1/8 - 1/4 (0.199 mi.)	S180	597
CON EDISON EPA ID: NYP004293742	S/S BEDFORD AVE 277	ESE 1/8 - 1/4 (0.202 mi.)	Q182	600
CON EDISON EPA ID: NYP004197489	***BEDFORD AVE & LORIME***	***ESE 1/8 - 1/4 (0.202 mi.)***	***Q183***	***602***
NYC DOE - K610 EPA ID: NYR000083642	***50 BEDFORD AVE***	***SE 1/8 - 1/4 (0.202 mi.)***	***W186***	***636***
CONSOLIDATED EDISON EPA ID: NYP004094538	BEDFORD AND NASSAU A	ESE 1/8 - 1/4 (0.202 mi.)	Q187	642
CONSOLIDATED EDISON EPA ID: NYP004156089	WYTHE AVE & N. 11 ST	SW 1/8 - 1/4 (0.202 mi.)	R188	643
CON EDISON EPA ID: NYP004158580	***WYTHE AVE & N 11TH S***	***SW 1/8 - 1/4 (0.202 mi.)***	***R189***	***645***
FORMER CONSOIDATED F EPA ID: NYD986966075	***11 WEST AVE***	***NW 1/8 - 1/4 (0.204 mi.)***	***U191***	***650***
CON EDISON EPA ID: NYP004950992	18 WEST ST	NW 1/8 - 1/4 (0.206 mi.)	U193	661
CON EDISON - MANHOLE	***KENT AVE AND N 11 ST***	***WSW 1/8 - 1/4 (0.211 mi.)***	***Z197***	***668***

EPA ID: NYP004154183				
J RAFA CLEANERS	***718 MANHATTAN AVE***	***ENE 1/8 - 1/4 (0.211 mi.)***	***V198***	***673***
EPA ID: NYR000001057				
WILLIAMSBURG MGP	50 KENT AVE	WSW 1/8 - 1/4 (0.213 mi.)	Z204	736
EPA ID: NYD986872265				
CON EDISON	77-79 CALYER ST & WE	NNW 1/8 - 1/4 (0.215 mi.)	AB208	749
EPA ID: NYP004810194				
HEMISPHERE STEEL PRO	***54 N 11TH ST***	***SW 1/8 - 1/4 (0.215 mi.)***	***Z211***	***754***
EPA ID: NYD002408102				
CON EDISON	678 MANHATTAN AVE	ENE 1/8 - 1/4 (0.216 mi.)	S212	759
EPA ID: NYP004537569				
CON EDISON - MANHOLE	26 WEST ST	NW 1/8 - 1/4 (0.219 mi.)	U216	764
EPA ID: NYP004972921				
CON EDISON	MESEROLE AVE & MANHA	NE 1/8 - 1/4 (0.223 mi.)	Y222	816
EPA ID: NYP004746590				
MTA NYCT - MESEROLE	***MESEROLE & MANHATTAN***	***NE 1/8 - 1/4 (0.223 mi.)***	***Y225***	***821***
EPA ID: NYR000140277				
CON EDISON SERVICE B	***756 MANHATTAN AVE S***	***NE 1/8 - 1/4 (0.224 mi.)***	***Y226***	***830***
EPA ID: NYP004222642				
RITE AID #04782	***783 MANHATTAN AVE***	***NNE 1/8 - 1/4 (0.230 mi.)***	***X230***	***844***
EPA ID: NYR000186379				
CON EDISON	650 MANHATTAN AVE	E 1/8 - 1/4 (0.230 mi.)	AC233	855
EPA ID: NYP004745394				
SKY HIGH MURALS	85 WYTHE AVE	SSW 1/8 - 1/4 (0.234 mi.)	AE235	860
EPA ID: NYR000237370				
MERCURY ROOM 102 C-O	***NOBLE ST FOOT OF***	***E 1/8 - 1/4 (0.236 mi.)***	***AC238***	***866***
EPA ID: NYD044168607				
MTA NYCT - NASSAU AV	***NASSAU & MANHATTAN A***	***E 1/8 - 1/4 (0.241 mi.)***	***AC241***	***875***
EPA ID: NYR000038778				
CON EDISON - OTHER -	BEDFORD AVE & N 12 S	S 1/8 - 1/4 (0.243 mi.)	AF244	886
EPA ID: NYP004889295				
CON EDISON - MANHOLE	***BEDFORD AVE***	***S 1/8 - 1/4 (0.243 mi.)***	***AF245***	***887***
EPA ID: NYP004664967				
EPA ID: NYP004291738				
CON EDISON	BEDFORD AVE & 12TH S	S 1/8 - 1/4 (0.243 mi.)	AF246	893
EPA ID: NYP004814345				
EPA ID: NYP004789244				
CONSOLIDATED EDISON	BEDFORD AVE & N 12TH	S 1/8 - 1/4 (0.243 mi.)	AF249	901
EPA ID: NYP004184149				
CON EDISON	BEDFORD AVE & N 12TH	S 1/8 - 1/4 (0.243 mi.)	AF250	902
EPA ID: NYP004786257				
CON EDISON	135 N 11TH ST	S 1/8 - 1/4 (0.243 mi.)	AD253	908
EPA ID: NYP004742391				
CONSOLIDATED EDISON	55 BERRY ST	SSW 1/8 - 1/4 (0.249 mi.)	AD258	918
EPA ID: NYP004009411				

Lower Elevation	Address	Direction / Distance	Map ID	Page
CON EDISON - MANHOLE	***23 NORTH 15 TH ST /***	***WNW 0 - 1/8 (0.039 mi.)***	***B14***	***27***

EPA ID: NYP004294831				
CON EDISON EPA ID: NYP004857363	3 N 15TH ST	WNW 0 - 1/8 (0.080 mi.)	B29	91
V E 2 PLATING CO EPA ID: NYD001486885	***7-11 N 15 ST***	***WNW 0 - 1/8 (0.080 mi.)***	***B30***	***93***
HARD CHROME ELECTRO EPA ID: NYD002020758	***8 MESEROLE AVE***	***NW 0 - 1/8 (0.088 mi.)***	***F43***	***125***
POLY CONVERTERS OF A EPA ID: NYD980646491	***2 MESEROLE AVE***	***NW 0 - 1/8 (0.095 mi.)***	***F50***	***148***
POLY CONVERTERS OF A EPA ID: NYT370012361	2 MESEROLE AVE	NW 0 - 1/8 (0.095 mi.)	F51	156
CON EDISON EPA ID: NYP004724365	7 FRANKLIN ST	NW 0 - 1/8 (0.106 mi.)	H73	213
CON EDISON EPA ID: NYP004743175	90 QUAY ST	NW 1/8 - 1/4 (0.172 mi.)	O150	501
CON EDISON EPA ID: NYP004742821	90 QUAY ST	NW 1/8 - 1/4 (0.172 mi.)	O154	511
CON EDISON - MANHOLE EPA ID: NYP004198214	***90 QUAY ST AND WEST***	***NW 1/8 - 1/4 (0.172 mi.)***	***O155***	***512***
NYC TRANSIT - 90 QUA EPA ID: NYR000140814	***90 QUAY ST***	***NW 1/8 - 1/4 (0.172 mi.)***	***O156***	***516***
CON EDISON EPA ID: NYP004751442	QUAY ST & WEST ST	NW 1/8 - 1/4 (0.183 mi.)	U163	540
CON EDISON EPA ID: NYP004184180	***QUAY ST & WEST ST***	***NW 1/8 - 1/4 (0.183 mi.)***	***U164***	***542***
CON EDISON - VS 577 EPA ID: NYP004110946	***40-49 QUAY ST.***	***WNW 1/8 - 1/4 (0.191 mi.)***	***U176***	***577***
FORMER BAYSIDE FUEL EPA ID: NYR000107953 EPA ID: NYD086231917	***26 N 12TH ST|(FORMER***	***W 1/8 - 1/4 (0.212 mi.)***	***AA199***	***708***

PA MANIFEST: Hazardous waste manifest information.

A review of the PA MANIFEST list, as provided by EDR, and dated 06/30/2018 has revealed that there are 2 PA MANIFEST sites within approximately 0.25 miles of the target property.

Equal/Higher Elevation	Address	Direction / Distance	Map ID	Page
RITE AID 10580 Generator EPA Id: NYR000186528	723-725 MANHATTAN AV	ENE 1/8 - 1/4 (0.188 mi.)	V171	560
THE BROOKLYN UNION G Generator EPA Id: NYD986872265	50 KENT AVE	WSW 1/8 - 1/4 (0.213 mi.)	Z205	738

NJ MANIFEST: Hazardous waste manifest information.

A review of the NJ MANIFEST list, as provided by EDR, and dated 12/31/2018 has revealed that there are 26 NJ MANIFEST sites within approximately 0.25 miles of the target property.

Equal/Higher Elevation	Address	Direction / Distance	Map ID	Page
NYCDEP - BROOKLYN WA EPA Id: NYR000143495	***22 N 15TH ST***	***WNW 0 - 1/8 (0.054 mi.)***	***B18***	***35***
CON EDISON EPA Id: NYP004739843	35 DOBBIN ST	ESE 0 - 1/8 (0.099 mi.)	G58	169
F & S CENTRAL MANUFA EPA Id: NYR000225268	105 N 13TH ST	SSW 0 - 1/8 (0.103 mi.)	I67	189
CON EDISON EPA Id: NYP004745758	128 GUERNSEY ST	ENE 0 - 1/8 (0.115 mi.)	K81	226
I M & N PATTI EPA Id: NYR000196454	8 BERRY ST	SSE 0 - 1/8 (0.116 mi.)	L87	250
19 KENT ACQUISITION EPA Id: NYR000226118	19 KENT AVE	WSW 1/8 - 1/4 (0.137 mi.)	N108	323
CON EDISON EPA Id: NYP004746046	65 WYTHE ST	SSW 1/8 - 1/4 (0.148 mi.)	J122	404
CON EDISON - TRANSFO EPA Id: NYP004154308	***KENT AVENUE AND N. 1***	***WSW 1/8 - 1/4 (0.164 mi.)***	***N136***	***459***
CON EDISON MANHOLE 6 EPA Id: NYP004217877	***N 12TH ST & KENT AVE***	***WSW 1/8 - 1/4 (0.164 mi.)***	***N139***	***467***
CON EDISON EPA Id: NYP004754867	966 LORIMER ST	ENE 1/8 - 1/4 (0.166 mi.)	S143	481
CON EDISON EPA Id: NYP004777090	83 NORMAN AVE	ENE 1/8 - 1/4 (0.176 mi.)	S159	532
CON EDISON EPA Id: NYP004831984	905 LORIMER ST	ESE 1/8 - 1/4 (0.187 mi.)	Q168	555
CON EDISON EPA Id: NYP004804480	905 LORIMER ST	ESE 1/8 - 1/4 (0.187 mi.)	Q169	556
CON EDISON EPA Id: NYP004197489	***BEDFORD AVE & LORIME***	***ESE 1/8 - 1/4 (0.202 mi.)***	***Q183***	***602***
CON EDISON - MANHOLE EPA Id: NYP004154183	***KENT AVE AND N 11 ST***	***WSW 1/8 - 1/4 (0.211 mi.)***	***Z197***	***668***
CON EDISON EPA Id: NYP004810194	77-79 CALYER ST & WE	NNW 1/8 - 1/4 (0.215 mi.)	AB209	751
NY ARMY NATL GUARD O EPA Id: NY6210090027	15-79 BEDFORD AVE	E 1/8 - 1/4 (0.222 mi.)	AC218	801
CON EDISON EPA Id: NYP004746590	MESEROLE AVE & MANHA	NE 1/8 - 1/4 (0.223 mi.)	Y224	820
MTA NYCT - MESEROLE EPA Id: NYR000140277	***MESEROLE & MANHATTAN***	***NE 1/8 - 1/4 (0.223 mi.)***	***Y225***	***821***
CON EDISON SERVICE B EPA Id: NYP004222642	***756 MANHATTAN AVE S***	***NE 1/8 - 1/4 (0.224 mi.)***	***Y226***	***830***
CON EDISON EPA Id: NYP004745394	650 MANHATTAN AVE	E 1/8 - 1/4 (0.230 mi.)	AC232	853
CON EDISON	BEDFORD AVE & 12TH S	S 1/8 - 1/4 (0.243 mi.)	AF248	899

EPA Id: NYP004814345 EPA Id: NYP004789244				
CON EDISON EPA Id: NYP004742391	135 N 11TH ST	S 1/8 - 1/4 (0.243 mi.)	AD252	906

Lower Elevation	**Address**	**Direction / Distance**	**Map ID**	**Page**
CON EDISON - SERVICE EPA Id: NYP004724365	7 FRANKLIN ST	NW 0 - 1/8 (0.106 mi.)	H71	209
NYC TRANSIT - 90 QUA EPA Id: NYR000140814 EPA Id: NYP004743175 EPA Id: NYP004742821	***90 QUAY ST***	***NW 1/8 - 1/4 (0.172 mi.)***	***O156***	***516***
CON EDISON EPA Id: NYP004184180	***QUAY ST & WEST ST***	***NW 1/8 - 1/4 (0.183 mi.)***	***U164***	***542***

EDR HIGH RISK HISTORICAL RECORDS

EDR Exclusive Records

EDR MGP: The EDR Proprietary Manufactured Gas Plant Database includes records of coal gas plants (manufactured gas plants) compiled by EDR's researchers. Manufactured gas sites were used in the United States from the 1800's to 1950's to produce a gas that could be distributed and used as fuel. These plants used whale oil, rosin, coal, or a mixture of coal, oil, and water that also produced a significant amount of waste. Many of the byproducts of the gas production, such as coal tar (oily waste containing volatile and non-volatile chemicals), sludges, oils and other compounds are potentially hazardous to human health and the environment. The byproduct from this process was frequently disposed of directly at the plant site and can remain or spread slowly, serving as a continuous source of soil and groundwater contamination.

A review of the EDR MGP list, as provided by EDR, has revealed that there are 3 EDR MGP sites within approximately 1 mile of the target property.

Equal/Higher Elevation	**Address**	**Direction / Distance**	**Map ID**	**Page**
WYTHE AVE. (BERRY ST	WYTHE AVE., BERRY ST	SSW 1/8 - 1/4 (0.140 mi.)	I112	349
CON EDISON - EAST 14	EAST 14TH - EAST 16T	WNW 1/2 - 1 (0.960 mi.)	353	1742

Lower Elevation	**Address**	**Direction / Distance**	**Map ID**	**Page**
CON EDISON - EAST 11	EAST 11TH - EAST 13T	W 1/2 - 1 (0.914 mi.)	350	1734

EDR Hist Auto: EDR has searched selected national collections of business directories and has collected listings of potential gas station/filling station/service station sites that were available to EDR researchers. EDR's review was limited to those categories of sources that might, in EDR's opinion, include gas station/filling station/service station establishments. The categories reviewed included, but were not limited to gas, gas station, gasoline station, filling station, auto, automobile repair, auto service station, service station, etc. This database falls within a category of information EDR classifies as "High Risk Historical Records", or HRHR. EDR's HRHR effort presents unique and sometimes proprietary data about past sites and operations that typically create environmental concerns, but may not show up in current government records searches.

A review of the EDR Hist Auto list, as provided by EDR, has revealed that there is 1 EDR Hist Auto

site within approximately 0.125 miles of the target property.

Equal/Higher Elevation	Address	Direction / Distance	Map ID	Page
GASOLINE ALLEY NYC I	151 N 14TH ST	SSW 0 - 1/8 (0.045 mi.)	C17	34

EXECUTIVE SUMMARY

Due to poor or inadequate address information, the following sites were not mapped. Count: 20 records.

Site Name	Database(s)
MEEKER AVENUE PLUME	Proposed NPL, SEMS
DAVIDSON PIPE SUPPLY COMPANY	NY SHWS
BOX STREET GW	NY SHWS
KENT TERMINAL	NY SHWS, NY VCP
JONES MOTORS	NY SHWS
MEEKER AVENUE PLUME TRACKDOWN	NY SHWS
MORGAN OIL TERMINAL	NY SHWS
K - SCHOLES ST. STATION	NY SHWS, NY BROWNFIELDS
PURVES STREET GROUNDWATER	NY SHWS
OUTLET CITY	NY SHWS
CONEY ISLAND CREEK	NY SWF/LF
CONEY ISLAND, STILLWELL AND NEPTUN	NY SWF/LF
MCCARREN COMFORT STSTION	NY LTANKS
BASEMENT	NY LTANKS
KEAP ST. STATION	NY VCP
PEOPLES WORKS	NY VCP
PEOPLES WORKS	NY VCP
RUTLEDGE STATION	NY VCP
WYTHE AVE (BERRY ST.) STATION	NY VCP
CE - E. 14TH ST. (STUYTOWN) WORKS	NY VCP

OVERVIEW MAP - 6857165.2S



- Target Property
- Sites at elevations higher than or equal to the target property
- Sites at elevations lower than the target property
- Manufactured Gas Plants
- National Priority List Sites
- Dept. Defense Sites


- Indian Reservations BIA
- County Boundary
- Power transmission lines
- Pipelines
- Special Flood Hazard Area (1%)
- 0.2% Annual Chance Flood Hazard
- National Wetland Inventory
- State Wetlands

This report includes Interactive Map Layers to display and/or hide map information. The legend includes only those icons for the default map view.

SITE NAME:	14 Wythe Avenue	CLIENT:	Roux Associates
ADDRESS:	14 Wythe Avenue Brooklyn NY 11222	CONTACT:	Adam Nasiatka
LAT/LONG:	40.724342 / 73.955677	INQUIRY #:	6857165.2s
		DATE:	February 11, 2022 4:04 pm

Copyright © 2022 EDR, Inc. © 2015 TomTom Rel. 2015.

DETAIL MAP - 6857165.2S

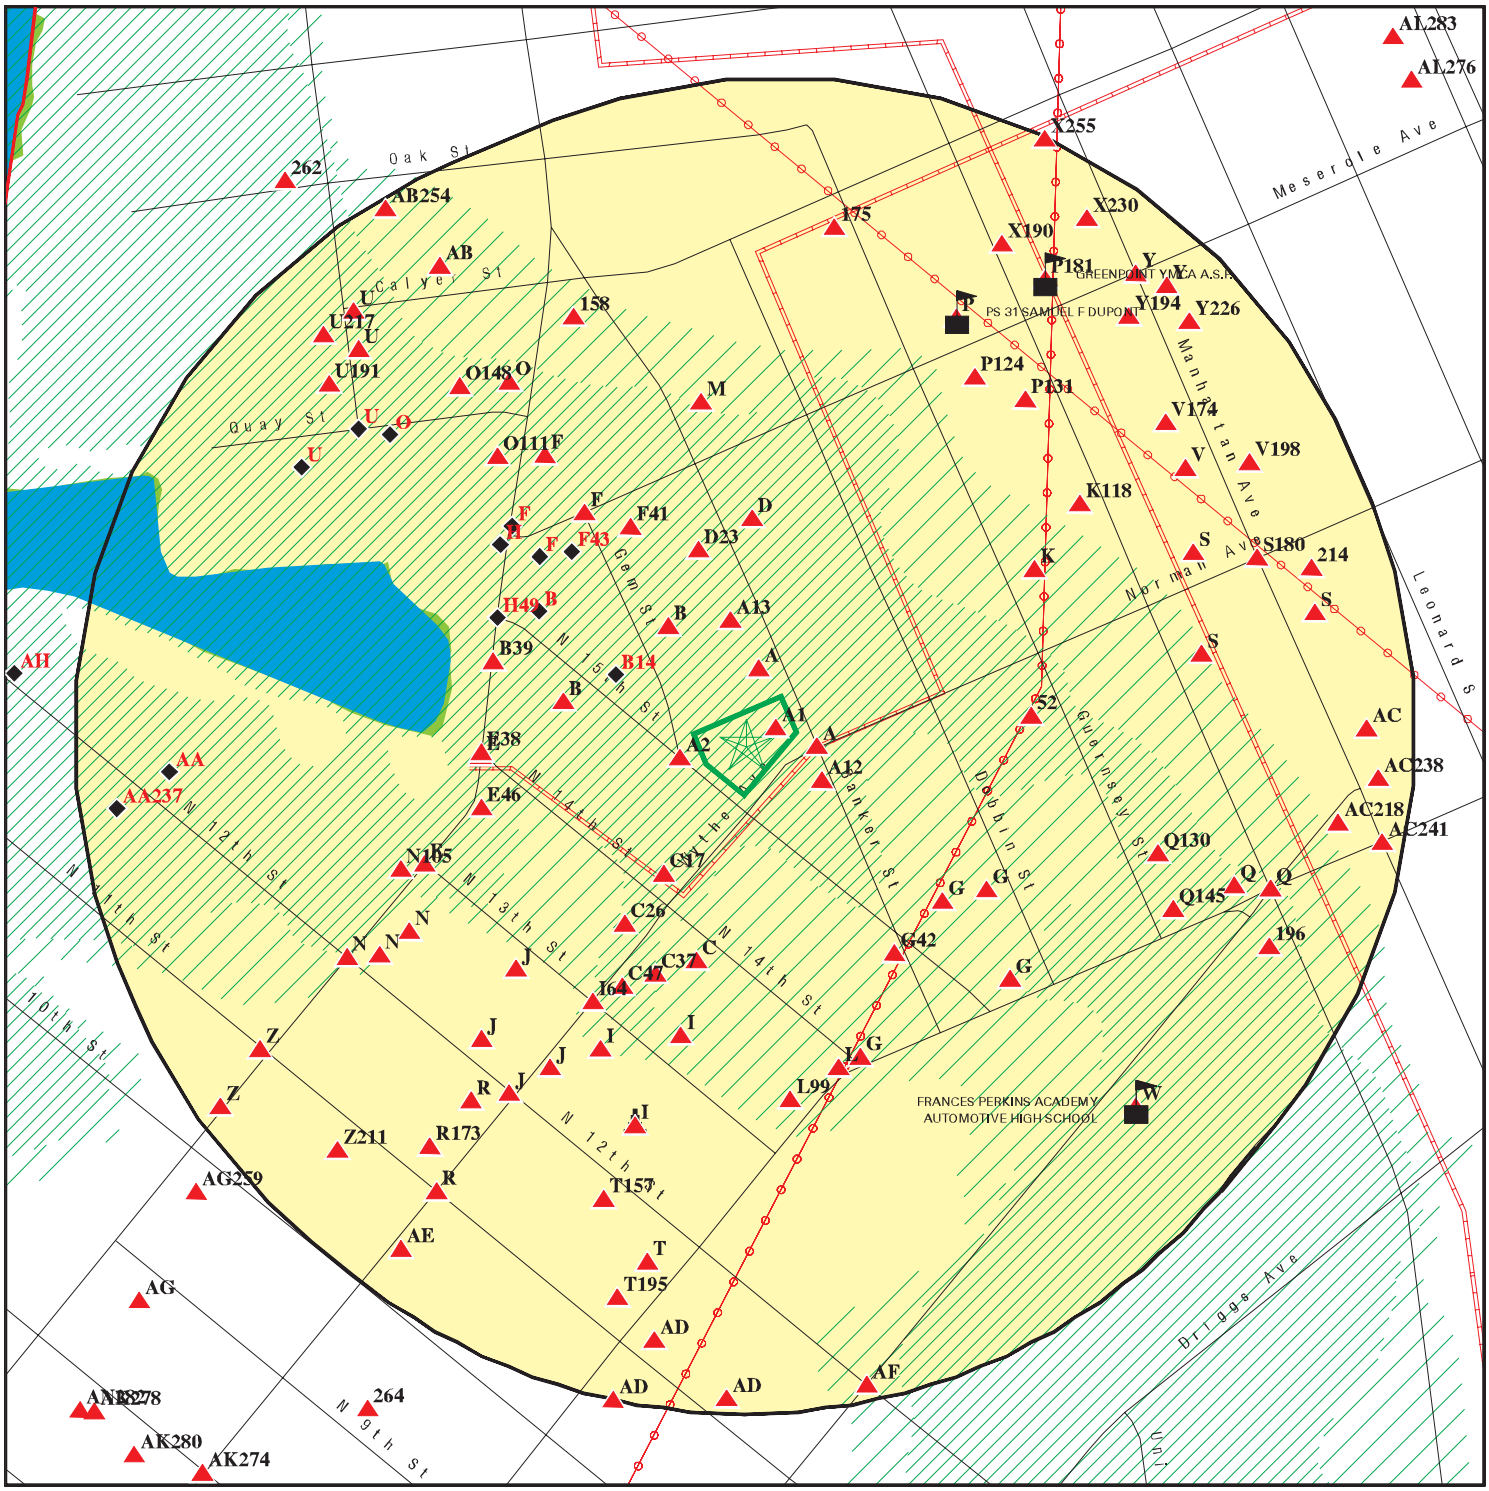

This report includes Interactive Map Layers to display and/or hide map information. The legend includes only those icons for the default map view.

SITE NAME:	14 Wythe Avenue	CLIENT:	Roux Associates
ADDRESS:	14 Wythe Avenue Brooklyn NY 11222	CONTACT:	Adam Nasiatka
		INQUIRY #:	6857165.2s
LAT/LONG:	40.724342 / 73.955677	DATE:	February 11, 2022 4:08 pm

Copyright © 2022 EDR, Inc. © 2015 TomTom Rel. 2015.

MAP FINDINGS SUMMARY

Database	Search Distance (Miles)	Target Property	< 1/8	1/8 - 1/4	1/4 - 1/2	1/2 - 1	> 1	Total Plotted
STANDARD ENVIRONMENTAL RECORDS								
Lists of Federal NPL (Superfund) sites								
NPL	1.000		0	0	0	0	NR	0
Proposed NPL	1.000		0	0	0	0	NR	0
NPL LIENS	1.000		0	0	0	0	NR	0
Lists of Federal Delisted NPL sites								
Delisted NPL	1.000		0	0	0	0	NR	0
Lists of Federal sites subject to CERCLA removals and CERCLA orders								
FEDERAL FACILITY	0.500		0	0	0	NR	NR	0
SEMS	0.500		0	0	0	NR	NR	0
Lists of Federal CERCLA sites with NFRAP								
SEMS-ARCHIVE	0.500		1	2	1	NR	NR	4
Lists of Federal RCRA facilities undergoing Corrective Action								
CORRACTS	1.000		0	0	0	1	NR	1
Lists of Federal RCRA TSD facilities								
RCRA-TSDF	0.500		0	0	0	NR	NR	0
Lists of Federal RCRA generators								
RCRA-LQG	0.250		3	11	NR	NR	NR	14
RCRA-SQG	0.250		2	4	NR	NR	NR	6
RCRA-VSQG	0.250		0	2	NR	NR	NR	2
Federal institutional controls / engineering controls registries								
LUCIS	0.500		0	0	0	NR	NR	0
US ENG CONTROLS	0.500		0	0	0	NR	NR	0
US INST CONTROLS	0.500		0	0	0	NR	NR	0
Federal ERNS list								
ERNS	0.001		0	NR	NR	NR	NR	0
Lists of state- and tribal hazardous waste facilities								
NY SHWS	1.000		0	3	4	17	NR	24
Lists of state and tribal landfills and solid waste disposal facilities								
NY SWF/LF	0.500		2	1	2	NR	NR	5
Lists of state and tribal leaking storage tanks								
INDIAN LUST	0.500		0	0	0	NR	NR	0

MAP FINDINGS SUMMARY

Database	Search Distance (Miles)	Target Property	< 1/8	1/8 - 1/4	1/4 - 1/2	1/2 - 1	> 1	Total Plotted
NY LTANKS	0.500		2	7	18	NR	NR	27
NY HIST LTANKS	0.500		0	0	0	NR	NR	0
Lists of state and tribal registered storage tanks								
FEMA UST	0.250		0	0	NR	NR	NR	0
NY UST	0.250		9	17	NR	NR	NR	26
NY CBS UST	0.250		0	0	NR	NR	NR	0
NY MOSF UST	0.500		0	0	1	NR	NR	1
NY CBS	0.250		1	0	NR	NR	NR	1
NY MOSF	0.500		0	0	1	NR	NR	1
NY AST	0.250		4	22	NR	NR	NR	26
NY CBS AST	0.250		1	0	NR	NR	NR	1
NY MOSF AST	0.500		0	0	1	NR	NR	1
INDIAN UST	0.250		0	0	NR	NR	NR	0
NY TANKS	0.250		0	0	NR	NR	NR	0
State and tribal institutional control / engineering control registries								
NY RES DECL	0.125		0	NR	NR	NR	NR	0
NY ENG CONTROLS	0.500		0	0	4	NR	NR	4
NY INST CONTROL	0.500		0	1	4	NR	NR	5
Lists of state and tribal voluntary cleanup sites								
NY VCP	0.500		0	2	39	NR	NR	41
INDIAN VCP	0.500		0	0	0	NR	NR	0
Lists of state and tribal brownfield sites								
NY BROWNFIELDS	0.500		5	5	13	NR	NR	23
NY ERP	0.500		0	0	0	NR	NR	0
ADDITIONAL ENVIRONMENTAL RECORDS								
Local Brownfield lists								
US BROWNFIELDS	0.500		0	0	0	NR	NR	0
Local Lists of Landfill / Solid Waste Disposal Sites								
NY SWRCY	0.500		0	0	0	NR	NR	0
NY SWTIRE	0.500		0	0	0	NR	NR	0
INDIAN ODI	0.500		0	0	0	NR	NR	0
DEBRIS REGION 9	0.500		0	0	0	NR	NR	0
ODI	0.500		0	0	0	NR	NR	0
IHS OPEN DUMPS	0.500		0	0	0	NR	NR	0
Local Lists of Hazardous waste / Contaminated Sites								
US HIST CDL	0.001		0	NR	NR	NR	NR	0
NY DEL SHWS	1.000		0	0	0	0	NR	0
US CDL	0.001		0	NR	NR	NR	NR	0
NY PFAS	0.500		0	0	0	NR	NR	0

MAP FINDINGS SUMMARY

Database	Search Distance (Miles)	Target Property	< 1/8	1/8 - 1/4	1/4 - 1/2	1/2 - 1	> 1	Total Plotted
Local Lists of Registered Storage Tanks								
NY HIST UST	0.250		0	0	NR	NR	NR	0
NY HIST AST	0.001		0	NR	NR	NR	NR	0
Local Land Records								
NY LIENS	0.001		0	NR	NR	NR	NR	0
LIENS 2	0.001		0	NR	NR	NR	NR	0
Records of Emergency Release Reports								
HMIRS	0.001		0	NR	NR	NR	NR	0
NY Spills	0.125		41	NR	NR	NR	NR	41
NY Hist Spills	0.125		0	NR	NR	NR	NR	0
NY SPILLS 90	0.125		0	NR	NR	NR	NR	0
NY SPILLS 80	0.125		0	NR	NR	NR	NR	0
Other Ascertainable Records								
RCRA NonGen / NLR	0.250		14	41	NR	NR	NR	55
FUDS	1.000		0	1	0	0	NR	1
DOD	1.000		0	0	0	0	NR	0
SCRD DRYCLEANERS	0.500		0	0	0	NR	NR	0
US FIN ASSUR	0.001		0	NR	NR	NR	NR	0
EPA WATCH LIST	0.001		0	NR	NR	NR	NR	0
2020 COR ACTION	0.250		0	0	NR	NR	NR	0
TSCA	0.001		0	NR	NR	NR	NR	0
TRIS	0.001		0	NR	NR	NR	NR	0
SSTS	0.001		0	NR	NR	NR	NR	0
ROD	1.000		0	0	0	0	NR	0
RMP	0.001		0	NR	NR	NR	NR	0
RAATS	0.001		0	NR	NR	NR	NR	0
PRP	0.001		0	NR	NR	NR	NR	0
PADS	0.001		0	NR	NR	NR	NR	0
ICIS	0.001		0	NR	NR	NR	NR	0
FTTS	0.001		0	NR	NR	NR	NR	0
MLTS	0.001		0	NR	NR	NR	NR	0
COAL ASH DOE	0.001		0	NR	NR	NR	NR	0
COAL ASH EPA	0.500		0	0	0	NR	NR	0
PCB TRANSFORMER	0.001		0	NR	NR	NR	NR	0
RADINFO	0.001		0	NR	NR	NR	NR	0
HIST FTTS	0.001		0	NR	NR	NR	NR	0
DOT OPS	0.001		0	NR	NR	NR	NR	0
CONSENT	1.000		0	0	0	0	NR	0
INDIAN RESERV	1.000		0	0	0	0	NR	0
FUSRAP	1.000		0	0	0	0	NR	0
UMTRA	0.500		0	0	0	NR	NR	0
LEAD SMELTERS	0.001		0	NR	NR	NR	NR	0
US AIRS	0.001		0	NR	NR	NR	NR	0
US MINES	0.250		0	0	NR	NR	NR	0
ABANDONED MINES	0.250		0	0	NR	NR	NR	0
FINDS	0.001		0	NR	NR	NR	NR	0
ECHO	0.001		0	NR	NR	NR	NR	0

MAP FINDINGS SUMMARY

Database	Search Distance (Miles)	Target Property	< 1/8	1/8 - 1/4	1/4 - 1/2	1/2 - 1	> 1	Total Plotted
UXO	1.000		0	0	0	0	NR	0
DOCKET HWC	0.001		0	NR	NR	NR	NR	0
FUELS PROGRAM	0.250		0	0	NR	NR	NR	0
NY AIRS	0.001		0	NR	NR	NR	NR	0
NY COAL ASH	0.500		0	0	0	NR	NR	0
NY DRYCLEANERS	0.250		1	2	NR	NR	NR	3
NY E DESIGNATION	0.125		12	NR	NR	NR	NR	12
NY Financial Assurance	0.001		0	NR	NR	NR	NR	0
NY HSWDS	0.500		0	2	0	NR	NR	2
NY MANIFEST	0.250		23	65	NR	NR	NR	88
PA MANIFEST	0.250		0	2	NR	NR	NR	2
NJ MANIFEST	0.250		6	20	NR	NR	NR	26
NY SPDES	0.001		0	NR	NR	NR	NR	0
NY VAPOR REOPENED	0.500		0	0	0	NR	NR	0
NY UIC	0.001		0	NR	NR	NR	NR	0
NY COOLING TOWERS	0.001		0	NR	NR	NR	NR	0
NY LEAD	0.001		0	NR	NR	NR	NR	0
MINES MRDS	0.001		0	NR	NR	NR	NR	0
EDR HIGH RISK HISTORICAL RECORDS								
EDR Exclusive Records								
EDR MGP	1.000		0	1	0	2	NR	3
EDR Hist Auto	0.125		1	NR	NR	NR	NR	1
EDR Hist Cleaner	0.125		0	NR	NR	NR	NR	0
EDR RECOVERED GOVERNMENT ARCHIVES								
Exclusive Recovered Govt. Archives								
NY RGA HWS	0.001		0	NR	NR	NR	NR	0
NY RGA LF	0.001		0	NR	NR	NR	NR	0
- Totals --		0	128	211	88	20	0	447

NOTES:

TP = Target Property

NR = Not Requested at this Search Distance

Sites may be listed in more than one database

A1 **LOT 125,TAXBLOCK 2615** **NY E DESIGNATION** **S127977850**
168 BANKER STREET **N/A**
< 1/8 **BROOKLYN, NY 11211**
1 ft.

Site 1 of 13 in cluster A

Relative: E DESIGNATION:
Higher

Name:	LOT 125,TAXBLOCK 2615
Address:	168 BANKER STREET
City,State,Zip:	BROOKLYN, NY 11211
Tax Lot(s):	125
Tax Block:	2615
Borough Code:	BK
E-No:	E-585
Effective Date:	5/27/2021
Satisfaction Date:	Not reported
Ceqr Number:	20DCP009K
Ulurp Number:	210138ZMK, 210139ZSK
Zoning Map No:	13a
Description:	No operable window and/or air intakes limitations
Lot Remediation Date:	Not reported
Description:	Hazardous Materials* Phase I and Phase II Testing Protocol
Lot Remediation Date:	Not reported
Description:	Window Wall Attenuation & Alternate Ventilation
Lot Remediation Date:	Not reported

Actual:
9 ft.

A2 **VAULT #3533** **NY Spills** **S103573020**
WSW **15TH ST & GEM ST** **N/A**
< 1/8 **BROOKLYN, NY**
0.009 mi.
45 ft.

Site 2 of 13 in cluster A

Relative: SPILLS:
Higher

Name:	VAULT #3533
Address:	15TH ST & GEM ST
City,State,Zip:	BROOKLYN, NY
Spill Number/Closed Date:	9808835 / 2002-10-28
Facility ID:	9808835
Facility Type:	ER
DER Facility ID:	190267
Site ID:	230888
DEC Region:	2
Spill Cause:	Unknown
Spill Class:	C3
SWIS:	2401
Spill Date:	1998-10-15
Investigator:	CAENGELH
Referred To:	Not reported
Reported to Dept:	1998-10-15
CID:	365
Water Affected:	Not reported
Spill Source:	Commercial/Industrial
Spill Notifier:	Responsible Party
Cleanup Ceased:	Not reported
Cleanup Meets Std:	False
Last Inspection:	Not reported
Recommended Penalty:	False

Actual:
9 ft.

VAULT #3533 (Continued) **S103573020**

UST Trust:	False
Remediation Phase:	0
Date Entered In Computer:	1998-10-15
Spill Record Last Update:	2002-10-28
Spiller Name:	Not reported
Spiller Company:	Not reported
Spiller Address:	Not reported
Spiller Company:	Not reported
Contact Name:	Not reported
DEC Memo:	"Prior to Sept, 2004 data translation this spill Lead_DEC Field was ENGELHARDT Con Ed e2mis #120548: Kimmel (77066) 25-MAR-1999 Modified First Reported to CIG DATE based on CIG Log information. 15-OCT-1998 17:05 J. CAMPANILE O.S NETWORKS REPORTS WHILE MAKING ROUTINE 25 YEAR INSPECTION IN VS-3533 HE FOUND APPROX 10 GALS TRANSFORMER OIL ON DIRT (HOLE IS DRY MANUFACTURE DATE FOR TRANS 1961. KNOWN PCB COUNT IS 11PPM 9-19-1985 TRANS WAS RETROFILLED PRIOR TO 1985. TRANS IS LEAKING FROM BOTTOM DUE TO HEAVY RUST. THERE ARE NO DRAINS IN HOLE. NO SUMP PUMP. HOLE IS CONTAINED NO SEWERS OR WATERWAYS AFFECTED. HE TOOK A LIQUID SAMPLE FROMN TRANS AS IT IS KNOWN OIL FROM TRANS. HE WILL REQUEST A PRIORITY 4-6 HR TURNAROUND. HE ALSO INSTALLED STOP TAG # 08548 (NO PRESSURE TEST TAKEN DUE TO UNIT AT MIN & AND LEAKING IS SEEN FROM UNIT. C.I.G MASSERIA NOTIFIED LAB RESULT RECEIVED 10/15/98 - 2325. 98-11120. 19 PPM. UPDATE 10/20/98 1400 EQUIPMENT REMOVED TRANSFORMER. UPDATE: 10/22/98 - 1300 W. TUDY - 74933 - ENV. OPS., REPORTS 19 PPM CLEANUP COMPLETE WITH SLIX AND TAG #08548 REMOVED. "
Remarks:	"POSS LEAKING FROM BOTTOM OF TRANSFORMER BUT UNKNOWN WHAT CAUSED IT - ALL CONTAINED IN THE VAULT - CON ED #120548 - OLD STAMP THAT SAYS 11 PPM PCBS - NO CLEAN UP TIL PCBS CONFIRMED"

All Materials:

Site ID:	230888
Operable Unit ID:	1070014
Operable Unit:	01
Material ID:	316320
Material Code:	0020A
Material Name:	transformer oil
Case No.:	Not reported
Material FA:	Petroleum
Quantity:	10.00
Units:	G
Recovered:	10.00
Oxygenate:	Not reported

A3 **CORZO CONTRACTING CO INC** **NY SWF/LF** **U000394646**
North **190 BANKER STREET** **NY UST** **N/A**
< 1/8 **BROOKLYN, NY 11222** **NY AST**
0.009 mi. **NY E DESIGNATION**
45 ft. **Site 3 of 13 in cluster A**

Relative: **Higher**
Actual: **9 ft.**

SWF/LF:

Name:	CORZO CONTRACTING CO INC
Address:	190 BANKER STREET
City,State,Zip:	BROOKLYN, NY 0
Flag:	INACTIVE
Region Code:	2
Phone Number:	7183493580
Owner Name:	Corzo Contracting Co Inc

CORZO CONTRACTING CO INC (Continued) **U000394646**

Owner Type:	Not reported
Owner Address:	190 Banker Street
Owner Addr2:	Not reported
Owner City,St,Zip:	Brooklyn, NY 11222
Owner Email:	Not reported
Owner Phone:	7183493580
Contact Name:	Not reported
Contact Address:	Not reported
Contact Addr2:	Not reported
Contact City,St,Zip:	Not reported
Contact Email:	Not reported
Contact Phone:	Not reported
Activity Desc:	C&D processing - registration
Activity Number:	[24WE1]
Active:	No
East Coordinate:	111111
North Coordinate:	111111
Accuracy Code:	Not reported
Regulatory Status:	None
Waste Type:	Not reported
Authorization #:	Not reported
Authorization Date:	Not reported
Expiration Date:	Not reported
Operator Name:	Corzo Contracting Co Inc
Operator Type:	Not reported
Laste Date:	Not reported

UST:

Name:	CORZO CONTRACTING CO INC
Address:	190 BANKER STREET
City,State,Zip:	BROOKLYN, NY 11222
Id/Status:	2-085251 / Unregulated/Closed
Program Type:	PBS
Region:	STATE
DEC Region:	2
Expiration Date:	N/A
UTM X:	588204.43678
UTM Y:	4508730.42872
Site Type:	Other

Affiliation Records:

Site Id:	2033
Affiliation Type:	Facility Owner
Company Name:	CORZO MAINTENANCE CO INC.
Contact Type:	Not reported
Contact Name:	Not reported
Address1:	78 RICHFIELD STREET
Address2:	Not reported
City:	PLANIVIEW
State:	NY
Zip Code:	11803
Country Code:	001
Phone:	(516) 349-0061
EMail:	Not reported
Fax Number:	Not reported
Modified By:	TRANSLAT
Date Last Modified:	2004-03-04

CORZO CONTRACTING CO INC (Continued) **U000394646**

Site Id:	2033
Affiliation Type:	Mail Contact
Company Name:	CORZO CONTRACTING CO. INC.
Contact Type:	Not reported
Contact Name:	JAMES M. LEMA
Address1:	78 RICHFIELD STREET
Address2:	Not reported
City:	PLAINVIEW
State:	NY
Zip Code:	11803
Country Code:	001
Phone:	(516) 349-0061
EMail:	Not reported
Fax Number:	Not reported
Modified By:	TRANSLAT
Date Last Modified:	2004-03-04

Site Id:	2033
Affiliation Type:	Facility Operator
Company Name:	CORZO CONTRACTING CO INC
Contact Type:	Not reported
Contact Name:	CORZO CONTRACTING CO INC
Address1:	Not reported
Address2:	Not reported
City:	Not reported
State:	NN
Zip Code:	Not reported
Country Code:	001
Phone:	(718) 349-3580
EMail:	Not reported
Fax Number:	Not reported
Modified By:	TRANSLAT
Date Last Modified:	2004-03-04

Site Id:	2033
Affiliation Type:	Emergency Contact
Company Name:	CORZO MAINTENANCE CO INC.
Contact Type:	Not reported
Contact Name:	JAMES M LEMA
Address1:	Not reported
Address2:	Not reported
City:	Not reported
State:	NN
Zip Code:	Not reported
Country Code:	001
Phone:	(917) 417-3227
EMail:	Not reported
Fax Number:	Not reported
Modified By:	TRANSLAT
Date Last Modified:	2004-03-04

Tank Info:

Tank Number:	001
Tank ID:	3293
Tank Status:	Closed - Removed
Material Name:	Closed - Removed

CORZO CONTRACTING CO INC (Continued) **U000394646**

Capacity Gallons:	3000
Install Date:	Not reported
Date Tank Closed:	01/01/1993
Registered:	True
Tank Location:	Underground
Tank Type:	Steel/carbon steel
Material Code:	0001
Common Name of Substance:	#2 Fuel Oil (On-Site Consumption)
Tightness Test Method:	NN
Date Test:	Not reported
Next Test Date:	Not reported
Pipe Model:	Not reported
Modified By:	TRANSLAT
Last Modified:	04/14/2017

Equipment Records:

H00 - Tank Leak Detection - None
A00 - Tank Internal Protection - None
G99 - Tank Secondary Containment - Other
I04 - Overfill - Product Level Gauge (A/G)
B00 - Tank External Protection - None
C00 - Pipe Location - No Piping
D02 - Pipe Type - Galvanized Steel
F00 - Pipe External Protection - None
J02 - Dispenser - Suction Dispenser

AST:

Name:	CORZO CONTRACTING CO INC
Address:	190 BANKER STREET
City,State,Zip:	BROOKLYN, NY 11222
Region:	STATE
DEC Region:	2
Site Status:	Unregulated/Closed
Facility Id:	2-085251
Program Type:	PBS
UTM X:	588204.43678
UTM Y:	4508730.42872
Expiration Date:	N/A
Site Type:	Other

Affiliation Records:

Site Id:	2033
Affiliation Type:	Facility Owner
Company Name:	CORZO MAINTENANCE CO INC.
Contact Type:	Not reported
Contact Name:	Not reported
Address1:	78 RICHFIELD STREET
Address2:	Not reported
City:	PLANIVIEW
State:	NY
Zip Code:	11803
Country Code:	001
Phone:	(516) 349-0061
EMail:	Not reported
Fax Number:	Not reported
Modified By:	TRANSLAT
Date Last Modified:	2004-03-04

CORZO CONTRACTING CO INC (Continued) **U000394646**

Site Id:	2033
Affiliation Type:	Mail Contact
Company Name:	CORZO CONTRACTING CO. INC.
Contact Type:	Not reported
Contact Name:	JAMES M. LEMA
Address1:	78 RICHFIELD STREET
Address2:	Not reported
City:	PLAINVIEW
State:	NY
Zip Code:	11803
Country Code:	001
Phone:	(516) 349-0061
EMail:	Not reported
Fax Number:	Not reported
Modified By:	TRANSLAT
Date Last Modified:	2004-03-04

Site Id:	2033
Affiliation Type:	Facility Operator
Company Name:	CORZO CONTRACTING CO INC
Contact Type:	Not reported
Contact Name:	CORZO CONTRACTING CO INC
Address1:	Not reported
Address2:	Not reported
City:	Not reported
State:	NN
Zip Code:	Not reported
Country Code:	001
Phone:	(718) 349-3580
EMail:	Not reported
Fax Number:	Not reported
Modified By:	TRANSLAT
Date Last Modified:	2004-03-04

Site Id:	2033
Affiliation Type:	Emergency Contact
Company Name:	CORZO MAINTENANCE CO INC.
Contact Type:	Not reported
Contact Name:	JAMES M LEMA
Address1:	Not reported
Address2:	Not reported
City:	Not reported
State:	NN
Zip Code:	Not reported
Country Code:	001
Phone:	(917) 417-3227
EMail:	Not reported
Fax Number:	Not reported
Modified By:	TRANSLAT
Date Last Modified:	2004-03-04

Tank Info:

Tank Number:	100
Tank Id:	66236
Material Code:	0000
Common Name of Substance:	Empty

CORZO CONTRACTING CO INC (Continued) **U000394646**

Equipment Records:

C02 - Pipe Location - Underground/On-ground
G00 - Tank Secondary Containment - None
H00 - Tank Leak Detection - None
I00 - Overfill - None
A00 - Tank Internal Protection - None
B01 - Tank External Protection - Painted/Asphalt Coating
D01 - Pipe Type - Steel/Carbon Steel/Iron
F01 - Pipe External Protection - Painted/Asphalt Coating

Tank Location:	Aboveground - contact with soil.... Tank bottom rests on soil, allowing no visual inspection.
Tank Type:	Steel/Carbon Steel/Iron
Tank Status:	Closed - Removed
Pipe Model:	Not reported
Install Date:	Not reported
Capacity Gallons:	3000
Tightness Test Method:	NN
Date Test:	Not reported
Next Test Date:	Not reported
Date Tank Closed:	05/17/2003
Register:	True
Modified By:	TRANSLAT
Last Modified:	04/14/2017
Material Name:	empty

E DESIGNATION:

Name:	LOT 25,TAXBLOCK 2615
Address:	190 BANKER STREET
City,State,Zip:	BROOKLYN, NY 11222
Tax Lot(s):	25
Tax Block:	2615
Borough Code:	BK
E-No:	E-585
Effective Date:	5/27/2021
Satisfaction Date:	Not reported
Ceqr Number:	20DCP009K
Ulurp Number:	210138ZMK, 210139ZSK
Zoning Map No:	13a
Description:	No operable window and/or air intakes limitations
Lot Remediation Date:	Not reported
Description:	Hazardous Materials* Phase I and Phase II Testing Protocol
Lot Remediation Date:	Not reported
Description:	Window Wall Attenuation & Alternate Ventilation
Lot Remediation Date:	Not reported

A4
East
< 1/8
0.010 mi.
52 ft.

MANHOLE # 62847
BANKER/NORMAND AVE
BROOKLYN, NY

Site 4 of 13 in cluster A

NY Spills **S106470010**
N/A

Relative:
Higher

Actual:
10 ft.

SPILLS:

Name:	MANHOLE # 62847
Address:	BANKER/NORMAND AVE
City,State,Zip:	BROOKLYN, NY
Spill Number/Closed Date:	0402785 / 2005-01-24
Facility ID:	0402785
Facility Type:	ER
DER Facility ID:	156107
Site ID:	186770
DEC Region:	2
Spill Cause:	Unknown
Spill Class:	C4
SWIS:	2401
Spill Date:	2004-06-14
Investigator:	JHOCONNE
Referred To:	Not reported
Reported to Dept:	2004-06-14
CID:	444
Water Affected:	Not reported
Spill Source:	Unknown
Spill Notifier:	Responsible Party
Cleanup Ceased:	Not reported
Cleanup Meets Std:	False
Last Inspection:	Not reported
Recommended Penalty:	False
UST Trust:	False
Remediation Phase:	0
Date Entered In Computer:	2004-06-14
Spill Record Last Update:	2005-01-24
Spiller Name:	ERT DESK
Spiller Company:	CON ED
Spiller Address:	BANKER/NORMAND AVE
Spiller Company:	001
Contact Name:	ERT DESK
DEC Memo:	"e2mis no. 153836: APPROX. 4 GAL'S OF UNKNOWN OIL ON APPROX. 3000 GAL'S OF WATER. 1 LIQ. SAMPLE TAKEN FROM SPILL Lab Sequence Number: 04-04611-001 - TOTAL PCB 48 ppm Lab Sequence Number: 04-04612-001 - Analysis indicates the presence of a substance similar to a dielectric fluid. Cleanup completed on: Date 7/23/04 Time 1515 hrs Name of cleanup contractor: Clean Harbors Cause of Spill: Unknown Name of Con Edison employee who inspected manhole and determined that manhole was cleaned and that repairs were adequate - There is no evidence of any leakage on the repair or anywhere else in the manhole: Sam Walker"
Remarks:	"ON 3000 GALLONS OF WATER, FOUND DURING INSPECTION: SAMPLES WERE TAKEN: NO TO 5 QUESTIONS AND IS CONTAINED: "

All Materials:

Site ID:	186770
Operable Unit ID:	884376
Operable Unit:	01
Material ID:	490402
Material Code:	0066A
Material Name:	unknown petroleum

MANHOLE # 62847 (Continued) **S106470010**

Case No.:	Not reported
Material FA:	Petroleum
Quantity:	4.00
Units:	G
Recovered:	.00
Oxygenate:	Not reported

A5 **MANHOLE 641** **NY Spills** **S106699560**
East **BANKER ST/NORMAN AVE** **N/A**
< 1/8 **BROOKLYN, NY**
0.010 mi.
52 ft. **Site 5 of 13 in cluster A**

Relative: **Higher**
Actual: **10 ft.**

SPILLS:

Name:	MANHOLE 641
Address:	BANKER ST/NORMAN AVE
City,State,Zip:	BROOKLYN, NY
Spill Number/Closed Date:	0406990 / 2004-11-19
Facility ID:	0406990
Facility Type:	ER
DER Facility ID:	206090
Site ID:	251449
DEC Region:	2
Spill Cause:	Human Error
Spill Class:	C4
SWIS:	2401
Spill Date:	2004-09-23
Investigator:	SKARAKHA
Referred To:	Not reported
Reported to Dept:	2004-09-23
CID:	64
Water Affected:	Not reported
Spill Source:	Tank Truck
Spill Notifier:	Other
Cleanup Ceased:	Not reported
Cleanup Meets Std:	False
Last Inspection:	Not reported
Recommended Penalty:	False
UST Trust:	False
Remediation Phase:	0
Date Entered In Computer:	2004-09-23
Spill Record Last Update:	2004-11-19
Spiller Name:	Not reported
Spiller Company:	UNKNOWN
Spiller Address:	Not reported
Spiller Company:	999
Contact Name:	ERT DESK
DEC Memo:	"e2mis no 155501 APPROX 5 GAL OF UNKNOWN OIL ON APPROX 400 GAL OF WATER. THIS WAS FOUND AS A RESULT OF A 3RD PARTY SPILL FROM AN OIL TRUCK. 3 LIQUID SAMPLES WERE TAKEN. LSN No. 04-07614. FLASH POINT CAME BACK > 176 DEG F. LSN No. 04-07613. PCBs < 1 PPM. LSN No. 04-07615. OIL I.D. INDICATES THE PRESENCE OF KEROSENE. UPDATE: 9/24/04 - 1850 C. LABARBERA - ENV. OPS, REPORTS CLEANUP COMPLETED BY DOUBLE WASHING STRUCTURE WITH BIO GEN 760. TANKER REMOVED 1688 GALS OF LIQUIDS. NO SUMPS OR DRAINS IN STRUCTURE. TAG #44570 REMOVED."
Remarks:	"Lab results came back as kerosene on 400 gallons of water. Less than 5 gallons of kerosene. Con-Ed 155501. No to 5 questions."

MANHOLE 641 (Continued) **S106699560**

All Materials:

Site ID:	251449
Operable Unit ID:	889586
Operable Unit:	01
Material ID:	484833
Material Code:	0012A
Material Name:	kerosene
Case No.:	Not reported
Material FA:	Petroleum
Quantity:	4.00
Units:	G
Recovered:	.00
Oxygenate:	Not reported

A6 **MANHOLE 64827** **NY Spills** **S106697696**
East **BANKER ST & NORMAN AVE** **N/A**
< 1/8 **BROOKLYN, NY**
0.011 mi.
56 ft. **Site 6 of 13 in cluster A**

Relative: **Higher**

Actual: **10 ft.**

SPILLS:

Name:	MANHOLE 64827
Address:	BANKER ST & NORMAN AVE
City,State,Zip:	BROOKLYN, NY
Spill Number/Closed Date:	0404537 / 2005-01-19
Facility ID:	0404537
Facility Type:	ER
DER Facility ID:	152542
Site ID:	309716
DEC Region:	2
Spill Cause:	Equipment Failure
Spill Class:	D4
SWIS:	2401
Spill Date:	2004-07-27
Investigator:	JHOCONNE
Referred To:	Not reported
Reported to Dept:	2004-07-27
CID:	405
Water Affected:	Not reported
Spill Source:	Commercial/Industrial
Spill Notifier:	Responsible Party
Cleanup Ceased:	Not reported
Cleanup Meets Std:	False
Last Inspection:	Not reported
Recommended Penalty:	False
UST Trust:	False
Remediation Phase:	0
Date Entered In Computer:	2004-07-27
Spill Record Last Update:	2005-01-19
Spiller Name:	ERT DESK
Spiller Company:	MANHOLE 64827
Spiller Address:	BANKER ST. AND NORMAN AVE
Spiller Company:	001
Contact Name:	ERT DESK
DEC Memo:	"e2mis no. 154533: MH refurbishing broke cable line on 345 KV FDR 62 and leaked an estimate of 4 gallons dielectric fluid on concrete

MANHOLE 64827 (Continued) **S106697696**

floor and bucket in MH64827. Leak has been stopped by clamping cable. Leon Paretsky's office to have chem lab come to location and take sample and to arrange clean up and to make repairs to feeder. UPDATE 1840HRS - 7/27/04 Sam Walker reports sample has been taken and chain of custody # DD20951 has been dropped off at chemlab. Source of oil spill was not feeder cable it was an oil return line. Lab Sequence Number: 04-05906-001 - TOTAL PCB 2 ppm Source/cause of spill: Feeder 62 started leaking. Trans ops called in for repair. Repair completed on 7/28/04. Nature or repairs: Leak clamped on 7/27/04 and barrel welded in place and complete on 7/28/04 Removed visible traces of oil? _ yes, 7/27/04 Name of Con Edison employee who inspected manhole and determined that manhole was cleaned and that repairs were adequate - There is no evidence of any leakage on the repair or anywhere else in the manhole: sam walker Cleanup completed on Date : 7/27/04 Time: 1600 hrs "

Remarks: "LEAKED FROM FEEER 38 B 62, NO TO THE 5 QUESTIONS, CLAMPING THE FEEDER TO CONTAIN THE LEAK, PENDING CLEAN UP"

All Materials:

Site ID:	309716
Operable Unit ID:	887635
Operable Unit:	01
Material ID:	488522
Material Code:	0541A
Material Name:	dielectric fluid
Case No.:	Not reported
Material FA:	Petroleum
Quantity:	4.00
Units:	G
Recovered:	.00
Oxygenate:	Not reported

A7 **TM 641** **NY Spills** **S104787604**
East **BANKER ST & NORMAN AVE** **N/A**
< 1/8 **BROOKLYN, NY**
0.011 mi.
56 ft. **Site 7 of 13 in cluster A**

Relative: **Higher**
Actual: **10 ft.**

SPILLS:

Name:	TM 641
Address:	BANKER ST & NORMAN AVE
City,State,Zip:	BROOKLYN, NY
Spill Number/Closed Date:	0004919 / 2001-10-23
Facility ID:	0004919
Facility Type:	ER
DER Facility ID:	152542
Site ID:	181928
DEC Region:	2
Spill Cause:	Unknown
Spill Class:	C4
SWIS:	2401
Spill Date:	2000-07-25
Investigator:	JHOCONNE
Referred To:	Not reported
Reported to Dept:	2000-07-25
CID:	257
Water Affected:	Not reported

TM 641 (Continued) **S104787604**

Spill Source:	Unknown
Spill Notifier:	Affected Persons
Cleanup Ceased:	Not reported
Cleanup Meets Std:	False
Last Inspection:	Not reported
Recommended Penalty:	False
UST Trust:	False
Remediation Phase:	0
Date Entered In Computer:	2000-07-25
Spill Record Last Update:	2001-10-23
Spiller Name:	Not reported
Spiller Company:	UNKNOWN
Spiller Address:	Not reported
Spiller Company:	001
Contact Name:	STEVE ROMERO
DEC Memo:	"Prior to Sept, 2004 data translation this spill Lead_DEC Field was O'CONNELL Con Ed e2mis Notes: 7/25/00 1 pint unknown oil on 300gal water in transformer manhole. Liquid sample taken. Historical PCB count is 10ppm. Pressure tested transformer and held pressure. Sample returned <1ppm. Cleanup completed by double washing with slix. Liquids removed by tanker, solids by vactor. No leaking equipment. No sump in hole."
Remarks:	"CLEANUP PENDING TEST RESULTS - 1 PINT ON 300GAL OF WATER REF #132544"
	Not reported

All Materials:

Site ID:	181928
Operable Unit ID:	827347
Operable Unit:	01
Material ID:	549654
Material Code:	0066A
Material Name:	unknown petroleum
Case No.:	Not reported
Material FA:	Petroleum
Quantity:	1.00
Units:	G
Recovered:	.00
Oxygenate:	Not reported

A8 **CON ED SUBSTATION FEEDER** **NY Spills** **S125867263**
East **NORMAN AVE & BANKER ST** **N/A**
< 1/8 **BROOKLYN, NY**
0.011 mi.
56 ft. **Site 8 of 13 in cluster A**

Relative: **Higher**
Actual: **10 ft.**

SPILLS:

Name:	CON ED SUBSTATION FEEDER
Address:	NORMAN AVE & BANKER ST
City,State,Zip:	BROOKLYN, NY
Spill Number/Closed Date:	1908357 / 2020-03-05
Facility ID:	1908357
Facility Type:	ER
DER Facility ID:	547349
Site ID:	598535
DEC Region:	2
Spill Cause:	Equipment Failure
Spill Class:	Not reported

CON ED SUBSTATION FEEDER (Continued) **S125867263**

SWIS:	2401
Spill Date:	2019-11-20
Investigator:	VSZHUNE
Referred To:	Not reported
Reported to Dept:	2019-11-20
CID:	Not reported
Water Affected:	Not reported
Spill Source:	Transformer
Spill Notifier:	Other
Cleanup Ceased:	Not reported
Cleanup Meets Std:	False
Last Inspection:	Not reported
Recommended Penalty:	False
UST Trust:	False
Remediation Phase:	0
Date Entered In Computer:	2019-11-20
Spill Record Last Update:	2020-03-05
Spiller Name:	ERT
Spiller Company:	CON ED
Spiller Address:	89 JOHN ST
Spiller Company:	999
Contact Name:	ERT
DEC Memo:	"emis- 275544 Leak Committee declared a Leak Watch on 345 kV Feeder 62 based on off-line analysis. The estimated leak rate is 7 gallons per day with an estimated loss of 780 gallons of dielectric fluid. All pump houses will be inspected. ChemLab PFT van will patrol the feeder. 11/21/19 - Sekhon On 11/20/19 @ 18:00 the crew installed a clamp on the 10 line in MH64827 terminating the leak at located at Norman Avenue & Banker Street in Brooklyn. An estimated 2390 gallons of oil and 1800 gallons of water was removed from structure. A thru the wall barrel would be needed to make permanent repairs. Case assigned to DEC Zhune (off hr secondary). 3/5/20-Accordingto the Emis 275544 report on 11/20/19 867-STO Extra High Voltage Supervisor Anthony J Pena (03446)reported oil discovered inM64827 at Banker Street Norman Ave. Brooklyn at 13:20. At 17:30 the source of the leak was discovered on the 10 oil line. The pipe was corroded and a leak rate could not measure. The leak was terminated at 18:00 when a temporary clamp was installed and holding. Pending permanent repair which will be initiated on 11/21. A Con Edison tanker removed an estimate amount of oil at 2390 gallons and 1800 gallons of water to be taken to Astoria facility for 0ff-loading and updated totals. A thru the wall barrel would be needed to make permanent repairs. The PFT van did not located any other significant indications along the feeder route. Emis 275544 was created for this incident. On 1/27/20 MH 64827 was double power washed by PSC. PSC removed 250 gallons of NON Hazardous Oily Debris and disposed of it at Clean Earth with manifest 207922081. Spill Closed. "
Remarks:	"feeder Rainey to Farragut Substation, under leak watch. Attempting to determine location"

All Materials:

Site ID:	598535
Operable Unit ID:	1346043
Operable Unit:	01
Material ID:	2356291
Material Code:	0541A
Material Name:	dielectric fluid
Case No.:	Not reported

CON ED SUBSTATION FEEDER (Continued) **S125867263**

Material FA:	Petroleum
Quantity:	780.00
Units:	G
Recovered:	Not reported
Oxygenate:	Not reported

A9
North
< 1/8
0.014 mi.
74 ft.

LOT 21,TAXBLOCK 2615 **NY E DESIGNATION** **S121988866**
192 BANKER STREET **NY COOLING TOWERS** **N/A**
BROOKLYN, NY 11222

Site 9 of 13 in cluster A

Relative:
Higher

Actual:
10 ft.

E DESIGNATION:

Name:	LOT 21,TAXBLOCK 2615
Address:	192 BANKER STREET
City,State,Zip:	BROOKLYN, NY 11222
Tax Lot(s):	21
Tax Block:	2615
Borough Code:	BK
E-No:	E-585
Effective Date:	5/27/2021
Satisfaction Date:	Not reported
Ceqr Number:	20DCP009K
Ulurp Number:	210138ZMK, 210139ZSK
Zoning Map No:	13a
Description:	Hazardous Materials* Phase I and Phase II Testing Protocol
Lot Remediation Date:	Not reported
Description:	Window Wall Attenuation & Alternate Ventilation
Lot Remediation Date:	Not reported
Description:	No operable window and/or air intakes limitations
Lot Remediation Date:	Not reported

COOLING TOWERS:

Name:	Not reported
Address:	192 BANKER STREET
City,State,Zip:	BROOKLYN, NY 11222
Equipment Unique ID:	10184
Equipment Borough:	Manhattan
Intended Use:	Refrigeration
Manufacturer:	Marley
Model:	494C
Cooling Capacity:	100
Cooling Capacity Unit:	Tonnage
Commissioned Date:	09/04/2015
Inspection Date:	09/15/2021
Date of Bacteriological Collection:	09/20/2021
Date of Legionella Collection:	09/15/2021
Last Legionella Result > 1,000 CFU/mL:	no
Latitude:	40.724964
Longitude:	-73.95549

A10
ESE
< 1/8
0.017 mi.
90 ft.

STRATFORD TOOL
152 BANKER ST
BROOKLYN, NY 11222

Site 10 of 13 in cluster A

NY MANIFEST **1009232162**
N/A

Relative:
Higher

Actual:
10 ft.

NY MANIFEST:

Name:	STRATFORD TOOL
Address:	152 BANKER ST
City,State,Zip:	BROOKLYN, NY 11222
Country:	USA
EPA ID:	NYP000860486
Facility Status:	Not reported
Location Address 1:	152 BANKER ST
Code:	BP
Location Address 2:	Not reported
Total Tanks:	Not reported
Location City:	BROOKLYN
Location State:	NY
Location Zip:	11222
Location Zip 4:	Not reported

NY MANIFEST:

EPAID:	NYP000860486
Mailing Name:	STRATFORD TOOL
Mailing Contact:	STRATFORD TOOL
Mailing Address 1:	152 BANKER STREET
Mailing Address 2:	Not reported
Mailing City:	BROOKLYN
Mailing State:	NY
Mailing Zip:	11222
Mailing Zip 4:	Not reported
Mailing Country:	USA
Mailing Phone:	7183888511

A11
ESE
< 1/8
0.017 mi.
90 ft.

FORMER ANGLO CHEMICAL AND RUBBER SITE
1-9 WYTHE AVENUE
BROOKLYN, NY 11222

Site 11 of 13 in cluster A

NY BROWNFIELDS **S127990285**
N/A

Relative:
Higher

Actual:
10 ft.

BROWNFIELDS:

Name:	FORMER ANGLO CHEMICAL AND RUBBER SITE
Address:	1-9 WYTHE AVENUE
City,State,Zip:	BROOKLYN, NY 11222
Program:	BCP
Site Code:	624874
Acres:	0.380
HW Code:	C224337
SWIS:	2401
Town:	New York City
Record Added Date:	09/23/2021
Record Updated Date:	11/05/2021
Update By:	AMSERVIS
Site Description:	"Site Location: The site s address is 1-9 Wythe Avenue, Brooklyn, NY 11222. The site is located in Kings County, New York and is identified as Brooklyn Block 2641 Lots 1, 3 & 4. The site is located in an urban area of the Greenpoint neighborhood of Brooklyn, NY on the south side of Wythe Avenue between Banker Street and N 15th

FORMER ANGLO CHEMICAL AND RUBBER SITE (Continued) **S127990285**

Street and approximately 800 feet east of the East River. Site Size: The site is 0.380 acres in size. Site Features: The site is currently a triangular shaped partially lot with three one-story manufacturing facilities located in the northern portion of the property, with a rear yard on the southern portion. Current Zoning and Land Use: The site is currently partially developed land that is zoned for industrial and commercial use. The surrounding properties are currently used for commercial and warehousing/manufacturing purposes. Past Land Use: As found during the Phase I Environmental Site Assessments, the site was developed between 1916 and 1942 with a 1-story building noted as a Paint and Varnish Manufacturer on the eastern portion, barrel storage on the western portion and manufacturing in the northern and central portion. In 1951 the barrel storage area was expanded to the southeastern portion of the subject property. Between 1965-1981 the layout of the subject property remained the same, however, the operations were updated as inflammable liquid canning . Between 1982 and 1993 the subject property was noted as unspecified manufacturing, with an additional warehouse erected in the southwest corner of the property. Recently the site was used for multiple commercial operations including active furniture woodworking and a kitchen counter remodeling shop. The site is currently improved with three one-story warehousing and is vacant. Site Geology and Hydrogeology: The stratigraphy of the site, from the surface down, consists primarily of urban fill extending to approximately 10 feet below ground surface (ft bgs) underlain by a layer of gray black sand with varying amounts of silt and clay extending to approximately 10 ft bgs. This layer is underlain by grey poorly graded sand to 15 ft bgs. Groundwater was encountered at approximately 9 ft bgs and groundwater flow is to the west. "

Env Problem:	"Information submitted with the BCP application regarding the environmental condition at the site are currently under review and will be revised as additional information becomes available."
Health Problem:	"Information submitted with the BCP application regarding the conditions at the site are currently under review and will be revised as additional information becomes available."
Dump:	Not reported
Structure:	Not reported
Lagoon:	Not reported
Landfill:	Not reported
Pond:	Not reported
Disp Start:	Not reported
Disp Term:	Not reported
Lat/Long:	Not reported
Dell:	Not reported
Record Add:	Not reported
Record Upd:	Not reported
Updated By:	Not reported
Own Op:	Document Repository
Sub Type:	NNN
Owner Name:	Rebecca Cowley
Owner Company:	Brooklyn Public Library - Greenpoint Branch
Owner Address:	107 Norman Avenue
Owner Addr2:	Not reported
Owner City,St,Zip:	Brooklyn, NY 11222
Owner Country:	United States of America
Own Op:	6
Sub Type:	P03

FORMER ANGLO CHEMICAL AND RUBBER SITE (Continued) **S127990285**

Owner Name:	Shlomo Karpen
Owner Company:	One Wythe LLC
Owner Address:	329 Hewes Street
Owner Addr2:	Not reported
Owner City,St,Zip:	Brooklyn, NY 11222
Owner Country:	United States of America
Own Op:	1
Sub Type:	E
Owner Name:	Shlomo Karpen
Owner Company:	One Wythe LLC
Owner Address:	329 Hewes Street
Owner Addr2:	Not reported
Owner City,St,Zip:	Brooklyn, NY 11222
Owner Country:	United States of America
Own Op:	Document Repository
Sub Type:	NNN
Owner Name:	Gerald Esposito
Owner Company:	Brooklyn Community Board 1
Owner Address:	435 Graham Avenue
Owner Addr2:	Not reported
Owner City,St,Zip:	Brooklyn, NY 11211
Owner Country:	United States of America
HW Code:	Not reported
Waste Type:	Not reported
Waste Quantity:	Not reported
Waste Code:	Not reported
Crossref ID:	Not reported
Cross Ref Type Code:	Not reported
Cross Ref Type:	Not reported
Record Added Date:	Not reported
Record Updated:	Not reported
Updated By:	Not reported

A12 **MUSTANG BULK** **NY Spills** **S106699536**
ESE **150 BANKER ST** **N/A**
< 1/8 **BROOKLYN, NY**
0.020 mi.
106 ft. **Site 12 of 13 in cluster A**

Relative: **Higher**

Actual: **10 ft.**

SPILLS:

Name:	SPILL NUMBER 0406925
Address:	150 BANKER ST
City,State,Zip:	BROOKLYN, NY
Spill Number/Closed Date:	0406925 / 2004-09-23
Facility ID:	0406925
Facility Type:	ER
DER Facility ID:	87536
Site ID:	98376
DEC Region:	2
Spill Cause:	Equipment Failure
Spill Class:	C4
SWIS:	2401
Spill Date:	2004-09-23
Investigator:	MXTIPPLE
Referred To:	Not reported
Reported to Dept:	2004-09-23
CID:	38
Water Affected:	Not reported

MUSTANG BULK (Continued) **S106699536**

Spill Source:	Commercial Vehicle
Spill Notifier:	Responsible Party
Cleanup Ceased:	Not reported
Cleanup Meets Std:	False
Last Inspection:	Not reported
Recommended Penalty:	False
UST Trust:	False
Remediation Phase:	0
Date Entered In Computer:	2004-09-23
Spill Record Last Update:	2004-09-23
Spiller Name:	LADOLCEGTA,JOE
Spiller Company:	MODEL PETROLEUM TRANSPORT
Spiller Address:	150 BANKER ST
Spiller Company:	001
Contact Name:	LADOLCEGTA,JOE
DEC Memo:	"Prior to Sept, 2004 data translation this spill Lead_DEC Field was TIPPLE Street spill NYC FD on site. cleand//nfa"
Remarks:	"gasket broke under dome of a tanker while truck was leaving yard 10 - 15 gallons of diesel fuel spilled on roadway. Fire Department on scene. "

All Materials:

Site ID:	98376
Operable Unit ID:	889518
Operable Unit:	01
Material ID:	484735
Material Code:	0008
Material Name:	diesel
Case No.:	Not reported
Material FA:	Petroleum
Quantity:	10.00
Units:	G
Recovered:	.00
Oxygenate:	Not reported

Name:	MUSTANG BULK
Address:	150 BANKER ST
City,State,Zip:	BROOKLYN, NY
Spill Number/Closed Date:	1001843 / 2010-09-15
Facility ID:	1001843
Facility Type:	ER
DER Facility ID:	87536
Site ID:	434928
DEC Region:	2
Spill Cause:	Equipment Failure
Spill Class:	Not reported
SWIS:	2401
Spill Date:	2010-05-17
Investigator:	vszhune
Referred To:	Not reported
Reported to Dept:	2010-05-17
CID:	Not reported
Water Affected:	Not reported
Spill Source:	Commercial Vehicle
Spill Notifier:	Other
Cleanup Ceased:	Not reported
Cleanup Meets Std:	False

MUSTANG BULK (Continued) **S106699536**

Last Inspection:	Not reported
Recommended Penalty:	False
UST Trust:	False
Remediation Phase:	0
Date Entered In Computer:	2010-05-17
Spill Record Last Update:	2010-09-15
Spiller Name:	ELI ARJE
Spiller Company:	MUSTANG BULK
Spiller Address:	150 BANKER ST
Spiller Company:	999
Contact Name:	FF REDER
DEC Memo:	"05/17/10- Zhune spoke FF reder from Hazmat 1 (347)-203-6886. He said a storage gasoline tank from a repair shop was leaking. Approximatelly 20 -25 gallons of a mixture of oil and water went to the street and to the sewer. Fire Department cleaned spill on the street. Fire Department notified DEP. Incident # 185034. Repair Shop owner: Ili Argi 718-266-8360, 732 616-6898 Worker Rodney Lochansingh 06/08/10- Zhune spoke Alex Castro from DEP. Alex responded to this site. Alex spoke to Rodney Lochansingh a worker of the shop. Mr. Lochansingh said he was reparing a truck accidentally he punched one of the two gasoline tanks located on the driver side. Approximatelly 25 gallons of gasoline leaked from the tank. He tried to cleaned the spill but due to the vapors they called the Fire Departement. The F. Department used foam and water to clean the spill. This mixture went to the street and then to the sewer. 09/15/10- Saddle tank spill to street. Fire Department cleaned it. "
Remarks:	"Caller reporting a spill of approx 20 gallons of gasoline/ water mixture. Clean up is in progress."

All Materials:

Site ID:	434928
Operable Unit ID:	1185723
Operable Unit:	01
Material ID:	2180476
Material Code:	0009
Material Name:	gasoline
Case No.:	Not reported
Material FA:	Petroleum
Quantity:	20.00
Units:	G
Recovered:	Not reported
Oxygenate:	Not reported

A13 **LOT 19,TAXBLOCK 2615** **NY E DESIGNATION** **S127977878**
North **200 BANKER STREET** **N/A**
< 1/8 **BROOKLYN, NY 11222**
0.037 mi.
193 ft. **Site 13 of 13 in cluster A**

Relative: **Higher**

Actual: **10 ft.**

E DESIGNATION:

Name:	LOT 19,TAXBLOCK 2615
Address:	200 BANKER STREET
City,State,Zip:	BROOKLYN, NY 11222
Tax Lot(s):	19
Tax Block:	2615
Borough Code:	BK
E-No:	E-585

LOT 19,TAXBLOCK 2615 (Continued) **S127977878**

Effective Date:	5/27/2021
Satisfaction Date:	Not reported
Ceqr Number:	20DCP009K
Ulurp Number:	210138ZMK, 210139ZSK
Zoning Map No:	13a
Description:	No operable window and/or air intakes limitations
Lot Remediation Date:	Not reported
Description:	Hazardous Materials* Phase I and Phase II Testing Protocol
Lot Remediation Date:	Not reported
Description:	Window Wall Attenuation & Alternate Ventilation
Lot Remediation Date:	Not reported

B14 **CON EDISON - MANHOLE 8356** **RCRA-LQG 1016450458**
WNW **23 NORTH 15 TH ST / DENNIS ST** **NY MANIFEST NYP004294831**
< 1/8 **BROOKLYN, NY 11222**
0.039 mi.
208 ft. **Site 1 of 10 in cluster B**

Relative: **Lower**
Actual: **8 ft.**

RCRA-LQG:

Date Form Received by Agency:	20140327
Handler Name:	CON EDISON - MANHOLE 8356
Handler Address:	23 NORTH 15 TH ST / DENNIS ST
Handler City,State,Zip:	BROOKLYN, NY 11222
EPA ID:	NYP004294831
Contact Name:	DENNIS HUACON
Contact Address:	IRVING PLACE, 15TH FL NE
Contact City,State,Zip:	NEW YORK, NY 10003
Contact Telephone:	212-460-2757
Contact Fax:	401-765-1500
Contact Email:	HUACOND@CONED.COM
Contact Title:	ASSOCIATE SCIENTIST
EPA Region:	02
Land Type:	Private
Federal Waste Generator Description:	Large Quantity Generator
Non-Notifier:	Not reported
Biennial Report Cycle:	2013
Accessibility:	Not reported
Active Site Indicator:	Handler Activities
State District Owner:	NY
State District:	NYSDEC R2
Mailing Address:	IRVING PLACE, 15TH FL NE
Mailing City,State,Zip:	NEW YORK, NY 10003
Owner Name:	CONSOLIDATED EDISON COMPANY OF NY, INC.
Owner Type:	Private
Operator Name:	CONSOLIDATED EDISON COMPANY OF NY, INC.
Operator Type:	Private
Short-Term Generator Activity:	No
Importer Activity:	No
Mixed Waste Generator:	No
Transporter Activity:	No
Transfer Facility Activity:	No
Recycler Activity with Storage:	No
Small Quantity On-Site Burner Exemption:	No
Smelting Melting and Refining Furnace Exemption:	No
Underground Injection Control:	No

CON EDISON - MANHOLE 8356 (Continued) **1016450458**

Off-Site Waste Receipt:	No
Universal Waste Indicator:	No
Universal Waste Destination Facility:	No
Federal Universal Waste:	No
Active Site Fed-Reg Treatment Storage and Disposal Facility:	Not reported
Active Site Converter Treatment storage and Disposal Facility:	Not reported
Active Site State-Reg Treatment Storage and Disposal Facility:	Not reported
Active Site State-Reg Handler:	---
Federal Facility Indicator:	Not reported
Hazardous Secondary Material Indicator:	NN
Sub-Part K Indicator:	Not reported
Commercial TSD Indicator:	No
Treatment Storage and Disposal Type:	Not reported
2018 GPRA Permit Baseline:	Not on the Baseline
2018 GPRA Renewals Baseline:	Not on the Baseline
Permit Renewals Workload Universe:	Not reported
Permit Workload Universe:	Not reported
Permit Progress Universe:	Not reported
Post-Closure Workload Universe:	Not reported
Closure Workload Universe:	Not reported
202 GPRA Corrective Action Baseline:	No
Corrective Action Workload Universe:	No
Subject to Corrective Action Universe:	No
Non-TSDFs Where RCRA CA has Been Imposed Universe:	No
TSDFs Potentially Subject to CA Under 3004 (u)/(v) Universe:	No
TSDFs Only Subject to CA under Discretionary Auth Universe:	No
Corrective Action Priority Ranking:	No NCAPS ranking
Environmental Control Indicator:	No
Institutional Control Indicator:	No
Human Exposure Controls Indicator:	N/A
Groundwater Controls Indicator:	N/A
Operating TSDF Universe:	Not reported
Full Enforcement Universe:	Not reported
Significant Non-Complier Universe:	No
Unaddressed Significant Non-Complier Universe:	No
Addressed Significant Non-Complier Universe:	No
Significant Non-Complier With a Compliance Schedule Universe:	No
Financial Assurance Required:	Not reported
Handler Date of Last Change:	20150414
Recognized Trader-Importer:	No
Recognized Trader-Exporter:	No
Importer of Spent Lead Acid Batteries:	No
Exporter of Spent Lead Acid Batteries:	No
Recycler Activity Without Storage:	Not reported
Manifest Broker:	Not reported
Sub-Part P Indicator:	No

Biennial: List of Years
Year: 2013

Click Here for Biennial Reporting System Data:

Hazardous Waste Summary:
Waste Code: D008
Waste Description: LEAD

CON EDISON - MANHOLE 8356 (Continued) **1016450458**

Handler - Owner Operator:

Owner/Operator Indicator:	Owner
Owner/Operator Name:	CONSOLIDATED EDISON COMPANY OF NY, INC.
Legal Status:	Private
Date Became Current:	20130320
Date Ended Current:	Not reported
Owner/Operator Address:	4 IRVING PLACE
Owner/Operator City,State,Zip:	NEW YORK, NY 10003
Owner/Operator Telephone:	Not reported
Owner/Operator Telephone Ext:	Not reported
Owner/Operator Fax:	Not reported
Owner/Operator Email:	Not reported

Owner/Operator Indicator:	Operator
Owner/Operator Name:	CONSOLIDATED EDISON COMPANY OF NY, INC.
Legal Status:	Private
Date Became Current:	20130320
Date Ended Current:	Not reported
Owner/Operator Address:	4 IRVING PLACE
Owner/Operator City,State,Zip:	NEW YORK, NY 10003
Owner/Operator Telephone:	Not reported
Owner/Operator Telephone Ext:	Not reported
Owner/Operator Fax:	Not reported
Owner/Operator Email:	Not reported

Historic Generators:

Receive Date:	20140327
Handler Name:	CON EDISON - MANHOLE 8356
Federal Waste Generator Description:	Large Quantity Generator
State District Owner:	NY
Large Quantity Handler of Universal Waste:	No
Recognized Trader Importer:	No
Recognized Trader Exporter:	No
Spent Lead Acid Battery Importer:	No
Spent Lead Acid Battery Exporter:	No
Current Record:	Yes
Non Storage Recycler Activity:	Not reported
Electronic Manifest Broker:	Not reported

Receive Date:	20130320
Handler Name:	CON EDISON MANHOLE: 8356
Federal Waste Generator Description:	Conditionally Exempt Small Quantity Generator
State District Owner:	NY
Large Quantity Handler of Universal Waste:	No
Recognized Trader Importer:	No
Recognized Trader Exporter:	No
Spent Lead Acid Battery Importer:	No
Spent Lead Acid Battery Exporter:	No
Current Record:	No
Non Storage Recycler Activity:	Not reported
Electronic Manifest Broker:	Not reported

Receive Date:	20130420
Handler Name:	CON EDISON MANHOLE: 8356
Federal Waste Generator Description:	Not a generator, verified
State District Owner:	NY

CON EDISON - MANHOLE 8356 (Continued) **1016450458**

Large Quantity Handler of Universal Waste:	No
Recognized Trader Importer:	No
Recognized Trader Exporter:	No
Spent Lead Acid Battery Importer:	No
Spent Lead Acid Battery Exporter:	No
Current Record:	No
Non Storage Recycler Activity:	Not reported
Electronic Manifest Broker:	Not reported

List of NAICS Codes and Descriptions:

NAICS Code:	221122
NAICS Description:	ELECTRIC POWER DISTRIBUTION

Facility Has Received Notices of Violations:

Violations:	No Violations Found

Evaluation Action Summary:

Evaluations:	No Evaluations Found

NY MANIFEST:

Name:	CON EDISON
Address:	23 NORTH 15 TH ST / DENNIS ST
City,State,Zip:	BROOKLYN, NY 11222
Country:	USA
EPA ID:	NYP004294831
Facility Status:	Not reported
Location Address 1:	23 NORTH 15 TH ST / DENNIS ST
Code:	BP
Location Address 2:	Not reported
Total Tanks:	Not reported
Location City:	BROOKLYN
Location State:	NY
Location Zip:	11222
Location Zip 4:	Not reported

NY MANIFEST:

EPAID:	NYP004294831
Mailing Name:	CON EDISON
Mailing Contact:	CON EDISON
Mailing Address 1:	4 IRVING PL 15TH FL
Mailing Address 2:	Not reported
Mailing City:	NEW YORK
Mailing State:	NY
Mailing Zip:	10003
Mailing Zip 4:	Not reported
Mailing Country:	USA
Mailing Phone:	2124603770

NY MANIFEST:

Document ID:	Not reported
Manifest Status:	Not reported
seq:	Not reported
Year:	2018
Trans1 State ID:	NJD003812047

CON EDISON - MANHOLE 8356 (Continued) **1016450458**

Trans2 State ID:	Not reported
Generator Ship Date:	03/20/2013
Trans1 Recv Date:	03/20/2013
Trans2 Recv Date:	Not reported
TSD Site Recv Date:	03/20/2013
Part A Recv Date:	Not reported
Part B Recv Date:	Not reported
Generator EPA ID:	NYP004294831
Trans1 EPA ID:	Not reported
Trans2 EPA ID:	Not reported
TSDF ID 1:	NJD991291105
TSDF ID 2:	Not reported
Manifest Tracking Number:	002017263GBF
Import Indicator:	N
Export Indicator:	N
Discr Quantity Indicator:	N
Discr Type Indicator:	N
Discr Residue Indicator:	N
Discr Partial Reject Indicator:	N
Discr Full Reject Indicator:	N
Manifest Ref Number:	Not reported
Alt Facility RCRA ID:	Not reported
Alt Facility Sign Date:	Not reported
MGMT Method Type Code:	H141
Waste Code:	Not reported
Waste Code:	Not reported
Waste Code:	Not reported
Waste Code:	Not reported
Waste Code:	Not reported
Waste Code:	Not reported
Quantity:	400
Units:	G - Gallons (liquids only)* (8.3 pounds)
Number of Containers:	1
Container Type:	TT - Cargo tank, tank trucks
Handling Method:	T Chemical, physical, or biological treatment.
Specific Gravity:	1
Waste Code:	D008
Waste Code 1_2:	Not reported
Waste Code 1_3:	Not reported
Waste Code 1_4:	Not reported
Waste Code 1_5:	Not reported
Waste Code 1_6:	Not reported

B15 **LOT 50,TAXBLOCK 2615** **NY E DESIGNATION** **S121988864**
NNW **26 GEM STREET** **NY COOLING TOWERS** **N/A**
< 1/8 **BROOKLYN, NY**
0.044 mi.
233 ft. **Site 2 of 10 in cluster B**

Relative:
Higher

Actual:
9 ft.

E DESIGNATION:

Name:	LOT 50,TAXBLOCK 2615
Address:	26 GEM STREET
City,State,Zip:	BROOKLYN, NY
Tax Lot(s):	50
Tax Block:	2615
Borough Code:	Not reported
E-No:	E-585

LOT 50,TAXBLOCK 2615 (Continued) **S121988864**

Effective Date: 5/27/2021
Satisfaction Date: Not reported
Ceqr Number: 20DCP009K
Ulurp Number: 210138ZMK, 210139ZSK
Zoning Map No: 13a

Description: Hazardous Materials* Phase I and Phase II Testing Protocol
Lot Remediation Date: Not reported

Description: Window Wall Attenuation & Alternate Ventilation
Lot Remediation Date: Not reported

Description: No operable window and/or air intakes limitations
Lot Remediation Date: Not reported

COOLING TOWERS:
Name: Not reported
Address: 26 GEM STREET
City,State,Zip: BROOKLYN, NY 11222
Equipment Unique ID: 10182
Equipment Borough: Manhattan
Intended Use: Refrigeration
Manufacturer: Marley
Model: 495B
Cooling Capacity: 140
Cooling Capacity Unit: Tonnage
Commissioned Date: 09/04/2015
Inspection Date: 09/15/2021
Date of Bacteriological Collection: 09/20/2021
Date of Legionella Collection: 09/15/2021
Last Legionella Result > 1,000 CFU/mL: no
Latitude: 40.724964
Longitude: -73.956498

B16 **ACME SMOKED FISH CO** **NY UST** **U000397395**
NNW **26-56 GEM ST** **N/A**
< 1/8 **BROOKLYN, NY 11222**
0.044 mi.
233 ft. **Site 3 of 10 in cluster B**

Relative:
Higher

Actual:
9 ft.

UST:
Name: ACME SMOKED FISH CO
Address: 26-56 GEM ST
City,State,Zip: BROOKLYN, NY 11222
Id/Status: 2-271861 / Unregulated/Closed
Program Type: PBS
Region: STATE
DEC Region: 2
Expiration Date: N/A
UTM X: 588155.92281
UTM Y: 4508706.52281
Site Type: Other

Affiliation Records:
Site Id: 11492
Affiliation Type: Facility Owner
Company Name: R CASLOW & J BROWNSTEIN
Contact Type: Not reported

ACME SMOKED FISH CO (Continued) **U000397395**

Contact Name:	Not reported
Address1:	272 HUNGRY HARBOR RD
Address2:	Not reported
City:	VALLEY STREAM
State:	NY
Zip Code:	11581
Country Code:	001
Phone:	(516) 791-8307
EMail:	Not reported
Fax Number:	Not reported
Modified By:	CGFREEDM
Date Last Modified:	2004-12-15

Site Id:	11492
Affiliation Type:	Mail Contact
Company Name:	R CASLOW & J BROWNSTEIN
Contact Type:	Not reported
Contact Name:	Not reported
Address1:	272 HUNGRY HARBOR RD
Address2:	Not reported
City:	VALLEY STREAM
State:	NY
Zip Code:	11581
Country Code:	001
Phone:	(516) 791-8307
EMail:	Not reported
Fax Number:	Not reported
Modified By:	CGFREEDM
Date Last Modified:	2004-12-15

Site Id:	11492
Affiliation Type:	Facility Operator
Company Name:	ACME SMOKED FISH CO
Contact Type:	Not reported
Contact Name:	LARRY E MILLER
Address1:	Not reported
Address2:	Not reported
City:	Not reported
State:	NN
Zip Code:	Not reported
Country Code:	001
Phone:	(718) 383-8585
EMail:	Not reported
Fax Number:	Not reported
Modified By:	TRANSLAT
Date Last Modified:	2004-03-04

Site Id:	11492
Affiliation Type:	Emergency Contact
Company Name:	R CASLOW & J BROWNSTEIN
Contact Type:	Not reported
Contact Name:	LARRY E MILLER
Address1:	Not reported
Address2:	Not reported
City:	Not reported
State:	NN
Zip Code:	Not reported

ACME SMOKED FISH CO (Continued) **U000397395**

Country Code:	001
Phone:	(516) 679-0005
EMail:	Not reported
Fax Number:	Not reported
Modified By:	TRANSLAT
Date Last Modified:	2004-03-04

Tank Info:

Tank Number:	001
Tank ID:	9167
Tank Status:	Closed - In Place
Material Name:	Closed - In Place
Capacity Gallons:	5000
Install Date:	05/01/1956
Date Tank Closed:	05/01/1990
Registered:	True
Tank Location:	Underground
Tank Type:	Steel/carbon steel
Material Code:	0001
Common Name of Substance:	#2 Fuel Oil (On-Site Consumption)
Tightness Test Method:	NN
Date Test:	Not reported
Next Test Date:	Not reported
Pipe Model:	Not reported
Modified By:	TRANSLAT
Last Modified:	04/14/2017

Equipment Records:

D01 - Pipe Type - Steel/Carbon Steel/Iron
A00 - Tank Internal Protection - None
J02 - Dispenser - Suction Dispenser
G03 - Tank Secondary Containment - Vault (w/o access)
H00 - Tank Leak Detection - None
B00 - Tank External Protection - None
C00 - Pipe Location - No Piping
F00 - Pipe External Protection - None
I04 - Overfill - Product Level Gauge (A/G)

C17 **GASOLINE ALLEY NYC INC** **EDR Hist Auto** **1020489630**
SSW **151 N 14TH ST** **N/A**
< 1/8 **BROOKLYN, NY 11211**
0.045 mi.
236 ft. **Site 1 of 6 in cluster C**

Relative:
Higher

Actual:
11 ft.

EDR Hist Auto

Year:	Name:	Type:
2002	GASOLINE ALLEY NYC INC	Gasoline Service Stations, NEC
2003	GASOLINE ALLEY NYC INC	Gasoline Service Stations, NEC

B18 **NYCDEP - BROOKLYN WATER MAINTENANCE** **NY Spills** **1010328501**
WNW **22 N 15TH ST** **RCRA NonGen / NLR** **NYR000143495**
< 1/8 **BROOKLYN, NY 11205** **NJ MANIFEST**
0.054 mi. **NY MANIFEST**
286 ft. **Site 4 of 10 in cluster B**

Relative:
Higher

Actual:
9 ft.

SPILLS:

Name:	DEP PROPERTY
Address:	22 NORTH 15TH ST
City,State,Zip:	BROOKLYN, NY
Spill Number/Closed Date:	2006199 / 2021-01-26
Facility ID:	2006199
Facility Type:	ER
DER Facility ID:	344162
Site ID:	612023
DEC Region:	2
Spill Cause:	Equipment Failure
Spill Class:	C4
SWIS:	2401
Spill Date:	2020-10-08
Investigator:	RMPIPER
Referred To:	Not reported
Reported to Dept:	2020-10-08
CID:	Not reported
Water Affected:	Not reported
Spill Source:	Commercial/Industrial
Spill Notifier:	Other
Cleanup Ceased:	Not reported
Cleanup Meets Std:	False
Last Inspection:	Not reported
Recommended Penalty:	False
UST Trust:	False
Remediation Phase:	0
Date Entered In Computer:	2020-10-08
Spill Record Last Update:	2021-01-26
Spiller Name:	JAMES ROFF
Spiller Company:	UNK
Spiller Address:	22 NORTH 15TH ST
Spiller Company:	999
Contact Name:	JAMES ROFF
DEC Memo:	"10/8/20 - Line failure - small product in diesel dispenser pan. Shut the line down. jroff@mesllc.org 10/9/20 - TTF letter sent. closure report missing waste manifest. 1/26/21- DEC Piper received and reviewed closure documents. Based on work to date ,this spill is closed. See DEc Deocs for report."
Remarks:	"1 gal freed clean up in progress."

All Materials:

Site ID:	612023
Operable Unit ID:	1359167
Operable Unit:	01
Material ID:	2370642
Material Code:	0008
Material Name:	diesel
Case No.:	Not reported
Material FA:	Petroleum
Quantity:	1.00
Units:	G
Recovered:	Not reported
Oxygenate:	Not reported

NYCDEP - BROOKLYN WATER MAINTENANCE (Continued) **1010328501**

RCRA NonGen / NLR:

Date Form Received by Agency:	20070101
Handler Name:	NYCDEP - BROOKLYN WATER MAINTENANCE
Handler Address:	22 N 15TH ST
Handler City,State,Zip:	BROOKLYN, NY 11205
EPA ID:	NYR000143495
Contact Name:	SHAY MCATAMNEY
Contact Address:	JUNCTION BLVD
Contact City,State,Zip:	FLUSHING, NY 11373
Contact Telephone:	718-595-4618
Contact Fax:	Not reported
Contact Email:	SMCATAMNEY@DEP.NYC.GOV
Contact Title:	Not reported
EPA Region:	02
Land Type:	Municipal
Federal Waste Generator Description:	Not a generator, verified
Non-Notifier:	Not reported
Biennial Report Cycle:	Not reported
Accessibility:	Not reported
Active Site Indicator:	Not reported
State District Owner:	NY
State District:	NYSDEC R2
Mailing Address:	JUNCTION BLVD
Mailing City,State,Zip:	FLUSHING, NY 11373
Owner Name:	NYCDEP
Owner Type:	Municipal
Operator Name:	NO NAME FOUND
Operator Type:	Municipal
Short-Term Generator Activity:	No
Importer Activity:	No
Mixed Waste Generator:	No
Transporter Activity:	No
Transfer Facility Activity:	No
Recycler Activity with Storage:	No
Small Quantity On-Site Burner Exemption:	No
Smelting Melting and Refining Furnace Exemption:	No
Underground Injection Control:	No
Off-Site Waste Receipt:	No
Universal Waste Indicator:	No
Universal Waste Destination Facility:	No
Federal Universal Waste:	No
Active Site Fed-Reg Treatment Storage and Disposal Facility:	Not reported
Active Site Converter Treatment storage and Disposal Facility:	Not reported
Active Site State-Reg Treatment Storage and Disposal Facility:	Not reported
Active Site State-Reg Handler:	---
Federal Facility Indicator:	Not reported
Hazardous Secondary Material Indicator:	NN
Sub-Part K Indicator:	Not reported
Commercial TSD Indicator:	No
Treatment Storage and Disposal Type:	Not reported
2018 GPRA Permit Baseline:	Not on the Baseline
2018 GPRA Renewals Baseline:	Not on the Baseline
Permit Renewals Workload Universe:	Not reported
Permit Workload Universe:	Not reported
Permit Progress Universe:	Not reported
Post-Closure Workload Universe:	Not reported
Closure Workload Universe:	Not reported

NYCDEP - BROOKLYN WATER MAINTENANCE (Continued) **1010328501**

202 GPRA Corrective Action Baseline:	No
Corrective Action Workload Universe:	No
Subject to Corrective Action Universe:	No
Non-TSDFs Where RCRA CA has Been Imposed Universe:	No
TSDFs Potentially Subject to CA Under 3004 (u)/(v) Universe:	No
TSDFs Only Subject to CA under Discretionary Auth Universe:	No
Corrective Action Priority Ranking:	No NCAPS ranking
Environmental Control Indicator:	No
Institutional Control Indicator:	No
Human Exposure Controls Indicator:	N/A
Groundwater Controls Indicator:	N/A
Operating TSDF Universe:	Not reported
Full Enforcement Universe:	Not reported
Significant Non-Complier Universe:	No
Unaddressed Significant Non-Complier Universe:	No
Addressed Significant Non-Complier Universe:	No
Significant Non-Complier With a Compliance Schedule Universe:	No
Financial Assurance Required:	Not reported
Handler Date of Last Change:	20150414
Recognized Trader-Importer:	No
Recognized Trader-Exporter:	No
Importer of Spent Lead Acid Batteries:	No
Exporter of Spent Lead Acid Batteries:	No
Recycler Activity Without Storage:	Not reported
Manifest Broker:	Not reported
Sub-Part P Indicator:	No

Hazardous Waste Summary:

Waste Code:	D001
Waste Description:	IGNITABLE WASTE

Handler - Owner Operator:

Owner/Operator Indicator:	Owner
Owner/Operator Name:	NYCDEP
Legal Status:	Municipal
Date Became Current:	19850913
Date Ended Current:	Not reported
Owner/Operator Address:	59-17 JUNCTION BLVD
Owner/Operator City,State,Zip:	FLUSHING, NY 11373
Owner/Operator Telephone:	Not reported
Owner/Operator Telephone Ext:	Not reported
Owner/Operator Fax:	Not reported
Owner/Operator Email:	Not reported

Owner/Operator Indicator:	Operator
Owner/Operator Name:	NO NAME FOUND
Legal Status:	Municipal
Date Became Current:	19850913
Date Ended Current:	Not reported
Owner/Operator Address:	Not reported
Owner/Operator City,State,Zip:	Not reported
Owner/Operator Telephone:	Not reported
Owner/Operator Telephone Ext:	Not reported
Owner/Operator Fax:	Not reported
Owner/Operator Email:	Not reported

NYCDEP - BROOKLYN WATER MAINTENANCE (Continued) **1010328501**

Owner/Operator Indicator: Owner
Owner/Operator Name: NYCDEP
Legal Status: Municipal
Date Became Current: 19850913
Date Ended Current: Not reported
Owner/Operator Address: 59-17 JUNCTION BLVD
Owner/Operator City,State,Zip: FLUSHING, NY 11373
Owner/Operator Telephone: Not reported
Owner/Operator Telephone Ext: Not reported
Owner/Operator Fax: Not reported
Owner/Operator Email: Not reported

Owner/Operator Indicator: Operator
Owner/Operator Name: NYCDEP
Legal Status: Municipal
Date Became Current: 19850913
Date Ended Current: Not reported
Owner/Operator Address: Not reported
Owner/Operator City,State,Zip: Not reported
Owner/Operator Telephone: Not reported
Owner/Operator Telephone Ext: Not reported
Owner/Operator Fax: Not reported
Owner/Operator Email: Not reported

Historic Generators:
Receive Date: 20061212
Handler Name: NYCDEP - BROOKLYN WATER MAINTENANCE
Federal Waste Generator Description: Conditionally Exempt Small Quantity Generator
State District Owner: NY
Large Quantity Handler of Universal Waste: No
Recognized Trader Importer: No
Recognized Trader Exporter: No
Spent Lead Acid Battery Importer: No
Spent Lead Acid Battery Exporter: No
Current Record: No
Non Storage Recycler Activity: Not reported
Electronic Manifest Broker: Not reported

Receive Date: 20070101
Handler Name: NYCDEP - BROOKLYN WATER MAINTENANCE
Federal Waste Generator Description: Not a generator, verified
State District Owner: NY
Large Quantity Handler of Universal Waste: No
Recognized Trader Importer: No
Recognized Trader Exporter: No
Spent Lead Acid Battery Importer: No
Spent Lead Acid Battery Exporter: No
Current Record: Yes
Non Storage Recycler Activity: Not reported
Electronic Manifest Broker: Not reported

Receive Date: 20061213
Handler Name: NYCDEP - BROOKLYN WATER MAINTENANCE
Federal Waste Generator Description: Conditionally Exempt Small Quantity Generator
State District Owner: NY
Large Quantity Handler of Universal Waste: No
Recognized Trader Importer: No

NYCDEP - BROOKLYN WATER MAINTENANCE (Continued) **1010328501**

Recognized Trader Exporter:	No
Spent Lead Acid Battery Importer:	No
Spent Lead Acid Battery Exporter:	No
Current Record:	No
Non Storage Recycler Activity:	Not reported
Electronic Manifest Broker:	Not reported

List of NAICS Codes and Descriptions:

NAICS Code:	23491
NAICS Description:	WATER, SEWER, AND PIPELINE CONSTRUCTION

Facility Has Received Notices of Violations:

Violations:	No Violations Found

Evaluation Action Summary:

Evaluations:	No Evaluations Found

NJ MANIFEST:

EPA Id:	NYR000143495
Mail Address:	JUNCTION BLVD
Mail City/State/Zip:	FLUSHING, NY 11373
Facility Phone:	Not reported
Emergency Phone:	Not reported
Contact:	SHAY MCATAMNEY
Comments:	Not reported
SIC Code:	Not reported
County:	NY047
Municipal:	Not reported
Previous EPA Id:	Not reported
Gen Flag:	Not reported
Trans Flag:	Not reported
TSDF Flag:	Not reported
Name Change:	Not reported
Date Change:	Not reported

Manifest:

Manifest Number:	001026937JJK
EPA ID:	NYR000143495
Date Shipped:	03/18/2008
TSDF EPA ID:	NJD002200046
Transporter EPA ID:	NJ0000027193
Transporter 2 EPA ID:	Not reported
Transporter 3 EPA ID:	Not reported
Transporter 4 EPA ID:	Not reported
Transporter 5 EPA ID:	Not reported
Transporter 6 EPA ID:	Not reported
Transporter 7 EPA ID:	Not reported
Transporter 8 EPA ID:	Not reported
Transporter 9 EPA ID:	Not reported
Transporter 10 EPA ID:	Not reported
Date Trans1 Transported Waste:	03/18/2008
Date Trans2 Transported Waste:	Not reported
Date Trans3 Transported Waste:	Not reported
Date Trans4 Transported Waste:	Not reported
Date Trans5 Transported Waste:	Not reported

NYCDEP - BROOKLYN WATER MAINTENANCE (Continued) **1010328501**

Date Trans6 Transported Waste:	Not reported
Date Trans7 Transported Waste:	Not reported
Date Trans8 Transported Waste:	Not reported
Date Trans9 Transported Waste:	Not reported
Date Trans10 Transported Waste:	Not reported
Date TSDF Received Waste:	03/18/2008
TSDF EPA Facility Name:	Not reported
QTY Units:	Not reported
Transporter SEQ ID:	Not reported
Transporter-1 Date:	Not reported
Waste SEQ ID:	Not reported
Waste Type Code 2:	Not reported
Waste Type Code 3:	Not reported
Waste Type Code 4:	Not reported
Waste Type Code 5:	Not reported
Waste Type Code 6:	Not reported
Date Accepted:	Not reported
Manifest Discrepancy Type:	Not reported
Data Entry Number:	Not reported
Was Load Rejected:	FLUSHING, NY 11373
Reason Load Was Rejected:	Not reported

Waste:

Manifest Year:	Not reported
Waste Code:	D001
Hand Code:	H061
Quantity:	110 G

Manifest Number:	001055717GBF
EPA ID:	NYR000143495
Date Shipped:	02/23/2010
TSDF EPA ID:	NJD002200046
Transporter EPA ID:	NJ0000027193
Transporter 2 EPA ID:	Not reported
Transporter 3 EPA ID:	Not reported
Transporter 4 EPA ID:	Not reported
Transporter 5 EPA ID:	Not reported
Transporter 6 EPA ID:	Not reported
Transporter 7 EPA ID:	Not reported
Transporter 8 EPA ID:	Not reported
Transporter 9 EPA ID:	Not reported
Transporter 10 EPA ID:	Not reported
Date Trans1 Transported Waste:	02/23/2010
Date Trans2 Transported Waste:	Not reported
Date Trans3 Transported Waste:	Not reported
Date Trans4 Transported Waste:	Not reported
Date Trans5 Transported Waste:	Not reported
Date Trans6 Transported Waste:	Not reported
Date Trans7 Transported Waste:	Not reported
Date Trans8 Transported Waste:	Not reported
Date Trans9 Transported Waste:	Not reported
Date Trans10 Transported Waste:	Not reported
Date TSDF Received Waste:	02/23/2010
TSDF EPA Facility Name:	Not reported
QTY Units:	Not reported
Transporter SEQ ID:	Not reported
Transporter-1 Date:	Not reported

NYCDEP - BROOKLYN WATER MAINTENANCE (Continued) **1010328501**

Waste SEQ ID:	Not reported
Waste Type Code 2:	Not reported
Waste Type Code 3:	Not reported
Waste Type Code 4:	Not reported
Waste Type Code 5:	Not reported
Waste Type Code 6:	Not reported
Date Accepted:	Not reported
Manifest Discrepancy Type:	Not reported
Data Entry Number:	Not reported
Was Load Rejected:	FLUSHING, NY 11373
Reason Load Was Rejected:	Not reported

Waste:

Manifest Year:	Not reported
Waste Code:	D018
Hand Code:	H141
Quantity:	4 G

NY MANIFEST:

Name:	NYCDEP - BROOKLYN WATER MAINTENANCE
Address:	22 N 15TH ST
City,State,Zip:	BROOKLYN, NY 11205
Country:	USA
EPA ID:	NYR000143495
Facility Status:	Not reported
Location Address 1:	22 N 15TH ST
Code:	BP
Location Address 2:	Not reported
Total Tanks:	Not reported
Location City:	BROOKLYN
Location State:	NY
Location Zip:	11205
Location Zip 4:	Not reported

NY MANIFEST:

EPAID:	NYR000143495
Mailing Name:	NYCDEP - BROOKLYN WATER MAINTENANCE
Mailing Contact:	NYCDEP - BROOKLYN WATER MAINTENANCE
Mailing Address 1:	59-17 JUNCTION BLVD
Mailing Address 2:	Not reported
Mailing City:	ELMHURST
Mailing State:	NY
Mailing Zip:	11373
Mailing Zip 4:	Not reported
Mailing Country:	USA
Mailing Phone:	7185954616

NY MANIFEST:

Document ID:	Not reported
Manifest Status:	Not reported
seq:	Not reported
Year:	2018
Trans1 State ID:	NJ0000027193
Trans2 State ID:	Not reported

NYCDEP - BROOKLYN WATER MAINTENANCE (Continued) **1010328501**

Generator Ship Date:	12/01/2009
Trans1 Recv Date:	12/01/2009
Trans2 Recv Date:	Not reported
TSD Site Recv Date:	12/01/2009
Part A Recv Date:	Not reported
Part B Recv Date:	Not reported
Generator EPA ID:	NYR000143495
Trans1 EPA ID:	Not reported
Trans2 EPA ID:	Not reported
TSDF ID 1:	NJD002200046
TSDF ID 2:	Not reported
Manifest Tracking Number:	001056537GBF
Import Indicator:	N
Export Indicator:	N
Discr Quantity Indicator:	N
Discr Type Indicator:	N
Discr Residue Indicator:	N
Discr Partial Reject Indicator:	N
Discr Full Reject Indicator:	N
Manifest Ref Number:	Not reported
Alt Facility RCRA ID:	Not reported
Alt Facility Sign Date:	Not reported
MGMT Method Type Code:	H061
Waste Code:	Not reported
Waste Code:	Not reported
Waste Code:	Not reported
Waste Code:	Not reported
Waste Code:	Not reported
Waste Code:	Not reported
Quantity:	15
Units:	G - Gallons (liquids only)* (8.3 pounds)
Number of Containers:	1
Container Type:	DM - Metal drums, barrels
Handling Method:	B Incineration, heat recovery, burning.
Specific Gravity:	1
Waste Code:	D001
Waste Code 1_2:	D018
Waste Code 1_3:	Not reported
Waste Code 1_4:	Not reported
Waste Code 1_5:	Not reported
Waste Code 1_6:	Not reported

B19 **BROOKLYN WATER MAINTENANCE** **NY UST** **U004308505**
WNW **22 NORTH 15TH STREET** **N/A**
< 1/8 **BROOKLYN, NY 11222**
0.054 mi.
286 ft. **Site 5 of 10 in cluster B**

Relative: UST:
Higher

Actual: Name:	BROOKLYN WATER MAINTENANCE
9 ft. Address:	22 NORTH 15TH STREET
City,State,Zip:	BROOKLYN, NY 11222
Id/Status:	2-456195 / Active
Program Type:	PBS
Region:	STATE
DEC Region:	2
Expiration Date:	12/06/2023

BROOKLYN WATER MAINTENANCE (Continued) **U004308505**

UTM X: 588084.31341
UTM Y: 4508712.59606
Site Type: Municipality (Incl. Waste Water Treatment Plants, Utilities, Swimming Pools, etc.)

Affiliation Records:

Site Id: 20101
Affiliation Type: Facility Owner
Company Name: NORTHSIDE REALTY MGT
Contact Type: DIRECTOR OF OPERATIONS
Contact Name: JERRY FRAGIAS
Address1: 12 FRANKLIN STREET
Address2: Not reported
City: BROOKLYN
State: NY
Zip Code: 11222
Country Code: 001
Phone: (718) 392-3636
EMail: Not reported
Fax Number: Not reported
Modified By: DAFRANCI
Date Last Modified: 2019-10-11

Site Id: 20101
Affiliation Type: Emergency Contact
Company Name: NORTHSIDE REALTY MGT
Contact Type: Not reported
Contact Name: MARC GREENBERG
Address1: Not reported
Address2: Not reported
City: Not reported
State: NN
Zip Code: Not reported
Country Code: 999
Phone: (212) 689-1520
EMail: Not reported
Fax Number: Not reported
Modified By: DAFRANCI
Date Last Modified: 2019-10-11

Site Id: 20101
Affiliation Type: Facility Operator
Company Name: BROOKLYN WATER MAINTENANCE
Contact Type: Not reported
Contact Name: MARC GREENBERG
Address1: Not reported
Address2: Not reported
City: Not reported
State: NN
Zip Code: Not reported
Country Code: 001
Phone: (718) 391-7610
EMail: Not reported
Fax Number: Not reported
Modified By: DAFRANCI
Date Last Modified: 2019-10-11

Site Id: 20101
Affiliation Type: Mail Contact

BROOKLYN WATER MAINTENANCE (Continued) **U004308505**

Company Name:	NYC DEPT. OF ENVIRONMENTAL PROTECTION
Contact Type:	Not reported
Contact Name:	SHAY MCATAMNEY
Address1:	59-17 JUNCTION BOULEVARD
Address2:	3RD FLOOR LOW RISE
City:	FLUSHING
State:	NY
Zip Code:	11373
Country Code:	001
Phone:	(718) 595-4618
EMail:	SMCATAMNEY@DEP.NYC.GOV
Fax Number:	Not reported
Modified By:	MFLEONAR
Date Last Modified:	2017-10-19

Tank Info:

Tank Number:	001
Tank ID:	36560
Tank Status:	Closed - Removed
Material Name:	Closed - Removed
Capacity Gallons:	1080
Install Date:	02/01/1984
Date Tank Closed:	05/01/1998
Registered:	True
Tank Location:	Underground
Tank Type:	Steel/carbon steel
Tightness Test Method:	01
Date Test:	06/01/1994
Next Test Date:	Not reported
Pipe Model:	Not reported
Modified By:	TRANSLAT
Last Modified:	04/14/2017

Equipment Records:

F00 - Pipe External Protection - None
G00 - Tank Secondary Containment - None
J02 - Dispenser - Suction Dispenser
C02 - Pipe Location - Underground/On-ground
D01 - Pipe Type - Steel/Carbon Steel/Iron
A00 - Tank Internal Protection - None
B01 - Tank External Protection - Painted/Asphalt Coating
H00 - Tank Leak Detection - None
I00 - Overfill - None

Tank Number:	002
Tank ID:	36561
Tank Status:	Closed - Removed
Material Name:	Closed - Removed
Capacity Gallons:	1080
Install Date:	02/01/1984
Date Tank Closed:	05/01/1998
Registered:	True
Tank Location:	Underground
Tank Type:	Steel/carbon steel
Tightness Test Method:	01

BROOKLYN WATER MAINTENANCE (Continued) **U004308505**

Date Test: 06/01/1994
Next Test Date: Not reported
Pipe Model: Not reported
Modified By: TRANSLAT
Last Modified: 04/14/2017

Equipment Records:

F00 - Pipe External Protection - None
J02 - Dispenser - Suction Dispenser
C02 - Pipe Location - Underground/On-ground
G00 - Tank Secondary Containment - None
A00 - Tank Internal Protection - None
B01 - Tank External Protection - Painted/Asphalt Coating
D01 - Pipe Type - Steel/Carbon Steel/Iron
H00 - Tank Leak Detection - None
I00 - Overfill - None

Tank Number: 003
Tank ID: 36562
Tank Status: Closed - Removed
Material Name: Closed - Removed
Capacity Gallons: 1080
Install Date: 02/01/1984
Date Tank Closed: 05/01/1998
Registered: True
Tank Location: Underground
Tank Type: Steel/carbon steel
Tightness Test Method: 01
Date Test: 06/01/1994
Next Test Date: Not reported
Pipe Model: Not reported
Modified By: TRANSLAT
Last Modified: 04/14/2017

Equipment Records:

F00 - Pipe External Protection - None
G00 - Tank Secondary Containment - None
J02 - Dispenser - Suction Dispenser
C02 - Pipe Location - Underground/On-ground
D01 - Pipe Type - Steel/Carbon Steel/Iron
A00 - Tank Internal Protection - None
B01 - Tank External Protection - Painted/Asphalt Coating
H00 - Tank Leak Detection - None
I00 - Overfill - None

Tank Number: 004
Tank ID: 54776
Tank Status: In Service
Material Name: In Service
Capacity Gallons: 1000
Install Date: 05/01/1998
Date Tank Closed: Not reported
Registered: True
Tank Location: Underground
Tank Type: Equivalent technology
Tightness Test Method: -

BROOKLYN WATER MAINTENANCE (Continued) **U004308505**

Date Test: Not reported
Next Test Date: Not reported
Pipe Model: Not reported
Modified By: DAFRANCI
Last Modified: 10/11/2019

Equipment Records:

G04 - Tank Secondary Containment - Double-Walled (Underground)
E04 - Piping Secondary Containment - Double walled UG
J02 - Dispenser - Suction Dispenser
L01 - Piping Leak Detection - Interstitial - Electronic Monitoring
F04 - Pipe External Protection - Fiberglass
C02 - Pipe Location - Underground/On-ground
H01 - Tank Leak Detection - Interstitial - Electronic Monitoring
A00 - Tank Internal Protection - None
K01 - Spill Prevention - Catch Basin
L09 - Piping Leak Detection - Exempt Suction Piping
D06 - Pipe Type - Fiberglass Reinforced Plastic (FRP)
I02 - Overfill - High Level Alarm
B04 - Tank External Protection - Fiberglass

Tank Number: 005
Tank ID: 54777
Tank Status: In Service
Material Name: In Service
Capacity Gallons: 1000
Install Date: 05/01/1998
Date Tank Closed: Not reported
Registered: True
Tank Location: Underground
Tank Type: Equivalent technology
Tightness Test Method: -
Date Test: Not reported
Next Test Date: Not reported
Pipe Model: Not reported
Modified By: DAFRANCI
Last Modified: 10/11/2019

Equipment Records:

G04 - Tank Secondary Containment - Double-Walled (Underground)
E04 - Piping Secondary Containment - Double walled UG
J02 - Dispenser - Suction Dispenser
L01 - Piping Leak Detection - Interstitial - Electronic Monitoring
C02 - Pipe Location - Underground/On-ground
F04 - Pipe External Protection - Fiberglass
H01 - Tank Leak Detection - Interstitial - Electronic Monitoring
A00 - Tank Internal Protection - None
L09 - Piping Leak Detection - Exempt Suction Piping
I02 - Overfill - High Level Alarm
K01 - Spill Prevention - Catch Basin
B04 - Tank External Protection - Fiberglass
D06 - Pipe Type - Fiberglass Reinforced Plastic (FRP)

Tank Number: 006
Tank ID: 54778
Tank Status: In Service

BROOKLYN WATER MAINTENANCE (Continued) **U004308505**

Material Name:	In Service
Capacity Gallons:	1000
Install Date:	05/01/1998
Date Tank Closed:	Not reported
Registered:	True
Tank Location:	Underground
Tank Type:	Equivalent technology
Tightness Test Method:	-
Date Test:	Not reported
Next Test Date:	Not reported
Pipe Model:	Not reported
Modified By:	DAFRANCI
Last Modified:	10/11/2019

Equipment Records:

G04 - Tank Secondary Containment - Double-Walled (Underground)
E04 - Piping Secondary Containment - Double walled UG
J02 - Dispenser - Suction Dispenser
L01 - Piping Leak Detection - Interstitial - Electronic Monitoring
C02 - Pipe Location - Underground/On-ground
F04 - Pipe External Protection - Fiberglass
H01 - Tank Leak Detection - Interstitial - Electronic Monitoring
A00 - Tank Internal Protection - None
L09 - Piping Leak Detection - Exempt Suction Piping
I02 - Overfill - High Level Alarm
K01 - Spill Prevention - Catch Basin
B04 - Tank External Protection - Fiberglass
D06 - Pipe Type - Fiberglass Reinforced Plastic (FRP)

B20 **B-9 NORTH 15 STREET DEP -DDC** **NY Spills** **S103274119**
WNW **22 NORTH 15TH STREET** **N/A**
< 1/8 **BROOKLYN, NY**
0.054 mi.
286 ft. **Site 6 of 10 in cluster B**

Relative:
Higher

Actual:
9 ft.

SPILLS:

Name:	BROOKLYN WATER MAINT.
Address:	22 NORTH 15TH
City,State,Zip:	BROOKLYN, NY
Spill Number/Closed Date:	1108135 / 2011-10-04
Facility ID:	1108135
Facility Type:	ER
DER Facility ID:	410421
Site ID:	455853
DEC Region:	2
Spill Cause:	Equipment Failure
Spill Class:	C4
SWIS:	2401
Spill Date:	2011-09-26
Investigator:	smsanges
Referred To:	Not reported
Reported to Dept:	2011-09-26
CID:	Not reported
Water Affected:	Not reported
Spill Source:	Commercial Vehicle
Spill Notifier:	Other
Cleanup Ceased:	Not reported
Cleanup Meets Std:	False

B-9 NORTH 15 STREET DEP -DDC (Continued) **S103274119**

Last Inspection:	Not reported
Recommended Penalty:	False
UST Trust:	False
Remediation Phase:	0
Date Entered In Computer:	2011-09-26
Spill Record Last Update:	2011-10-04
Spiller Name:	Not reported
Spiller Company:	BROOKLYN WATER MAINT.
Spiller Address:	Not reported
Spiller Company:	999
Contact Name:	SHAY MCHEAMNEY
DEC Memo:	"Spill of hydraulic oil to the parking lot floor. Cleanup complete."
Remarks:	"spill to paved surface/clean up underway"

All Materials:

Site ID:	455853
Operable Unit ID:	1206001
Operable Unit:	01
Material ID:	2202991
Material Code:	0010
Material Name:	hydraulic oil
Case No.:	Not reported
Material FA:	Petroleum
Quantity:	5.00
Units:	G
Recovered:	Not reported
Oxygenate:	Not reported

Name:	B-9 NORTH 15 STREET DEP -DDC
Address:	22 NORTH 15TH STREET
City,State,Zip:	BROOKLYN, NY
Spill Number/Closed Date:	9801521 / 2013-04-09
Facility ID:	9801521
Facility Type:	ER
DER Facility ID:	242398
Site ID:	212137
DEC Region:	2
Spill Cause:	Equipment Failure
Spill Class:	B3
SWIS:	2401
Spill Date:	1998-05-05
Investigator:	JAKOLLEE
Referred To:	Not reported
Reported to Dept:	1998-05-05
CID:	252
Water Affected:	Not reported
Spill Source:	Commercial/Industrial
Spill Notifier:	Other
Cleanup Ceased:	Not reported
Cleanup Meets Std:	False
Last Inspection:	Not reported
Recommended Penalty:	False
UST Trust:	False
Remediation Phase:	0
Date Entered In Computer:	1998-05-05
Spill Record Last Update:	2013-04-09
Spiller Name:	LOU DIMEGLIO

B-9 NORTH 15 STREET DEP -DDC (Continued) **S103274119**

Spiller Company:	NYC DEP BORROW SHOP
Spiller Address:	22 NORTH 15TH ST
Spiller Company:	001
Contact Name:	LOU DIMEGLIO
DEC Memo:	"Prior to Sept, 2004 data translation this spill Lead_DEC Field was KOLLEENY 06/11/08: At direction of my supervisor, Vadim Brevdo, I closed spill no. 9515580 to consolidate with this spill case (9801521), under which remediation of subsurface petroleum contamination at this site will be tracked. Closed spill 9515580 was for diesel tanks; unknown if diesel tanks were at same location as gasoline tanks. - J. Kolleeny 08/04/11: Reviewed Site-Specific Investigation Plan by LiRo, dated April 2011 (in eDocs). Plan states that, based on 1996 aerial photo, old USTs (removed in 1998) were likely located in same area as new USTs. Plan proposes install'n of 4 monitoring wells around existing UST system, with soil sampling during well install'n and GW sampling following well development. If GW is found to be impacted, slug tests may be performed to obtain hydraulic conductivity data. Investigation results will be presented in an ISRP, which will discuss findings and recommend a remedial strategy, if warranted by data. I sent letter (in eDocs) approving SSIP to Afsar Samani of DDC, cc's to Fatemeh Ashkan of DDC and Steve Frank of LiRo. - JK 04/09/13: Reviewed Investigation Summary and Remediation Plan and Spill Closure Request rpt by LiRo, dated 4/5/13 (in eDocs). Rpt summarizes install'n of 4 wells in Sept. 2012 and sampling of wells in Dec. 2012 and Jan. 2013. Results of soil samples showed no VOCs or SVOCs above CP-51 SCLs. GW results for Dec. 2012 showed several low-level exceedances: well LMW-01 had 57 ug/L of MTBE, well LMW-03 had 30 ug/L of naphthalene, well LMW-04 had 160 ug/L MTBE. GW results for Jan. 2013 were similar: LMW-01 again had 57 ug/L of MTBE and LMW-04 had 110 ug/L of MTBE. LiRo concludes that there are no soil impacts ad GW impacts are minimal, therefore they recommend/request spill closure. I closed spill, sent closure letter (in eDocs) to Afsar Samani of DDC, cc's to Fatemeh Ashkan of DDC and Steve Frank of LiRo. - JK "
Remarks:	"TANK REPLACEMENT BEING PERFORMED WHEN CONTAMINATED SOIL WAS ENCOUNTERED-ASSESSMETN WILL BE DONE AFTER TANKS ARE RE-INSTALLED. 06/11/08: These are Caller Remarks [sic] from spill no. 9515580, closed on 6/11/08 to consolidate with this spill case: Piping leaked into the soil of a underground tank. The tanks are 2 1000 gallon diesel tanks. They are still in the ground. piping has been replaced. This occurred in august 1995."

All Materials:

Site ID:	212137
Operable Unit ID:	1062057
Operable Unit:	01
Material ID:	2146798
Material Code:	0008
Material Name:	diesel
Case No.:	Not reported
Material FA:	Petroleum
Quantity:	Not reported
Units:	Not reported
Recovered:	Not reported
Oxygenate:	Not reported

Site ID:	212137
Operable Unit ID:	1062057

B-9 NORTH 15 STREET DEP -DDC (Continued) **S103274119**

Operable Unit:	01
Material ID:	323451
Material Code:	0009
Material Name:	gasoline
Case No.:	Not reported
Material FA:	Petroleum
Quantity:	.00
Units:	G
Recovered:	.00
Oxygenate:	Not reported

Name:	B-9 NORTH 15 STREET YARD DEP -DDC
Address:	22 NORTH 15TH STREET
City,State,Zip:	BROOKLYN, NY
Spill Number/Closed Date:	9515580 / 2008-06-11
Facility ID:	9515580
Facility Type:	ER
DER Facility ID:	242398
Site ID:	299627
DEC Region:	2
Spill Cause:	Equipment Failure
Spill Class:	B3
SWIS:	2401
Spill Date:	1996-03-04
Investigator:	JAKOLLEE
Referred To:	Not reported
Reported to Dept:	1996-03-04
CID:	282
Water Affected:	Not reported
Spill Source:	Commercial/Industrial
Spill Notifier:	Other
Cleanup Ceased:	Not reported
Cleanup Meets Std:	False
Last Inspection:	Not reported
Recommended Penalty:	False
UST Trust:	False
Remediation Phase:	0
Date Entered In Computer:	1996-03-04
Spill Record Last Update:	2008-06-11
Spiller Name:	SAME
Spiller Company:	SAME
Spiller Address:	Not reported
Spiller Company:	001
Contact Name:	LOUIS SANTOS
DEC Memo:	"Prior to Sept, 2004 data translation this spill Lead_DEC Field was KOLLEENY 06/11/08: At direction of my supervisor, Vadim Brevdo, I am closing this spill to consolidate with open spill number 9801521, under which remediation of subsurface petroleum contamination at this site will be tracked. - J. Kolleeny "
Remarks:	"piping leaked into the soil of a underground tank.the tanks are 2 1000 gallon diesel tanks.they are still in the ground. piping has been replaced.this occurred in august 1995. "

All Materials:

Site ID:	299627
Operable Unit ID:	1026658
Operable Unit:	01

B-9 NORTH 15 STREET DEP -DDC (Continued) **S103274119**

Material ID:	355705
Material Code:	0008
Material Name:	diesel
Case No.:	Not reported
Material FA:	Petroleum
Quantity:	.00
Units:	G
Recovered:	.00
Oxygenate:	Not reported
Site ID:	299627
Operable Unit ID:	1026658
Operable Unit:	01
Material ID:	355706
Material Code:	0009
Material Name:	gasoline
Case No.:	Not reported
Material FA:	Petroleum
Quantity:	.00
Units:	G
Recovered:	.00
Oxygenate:	Not reported
Name:	NYC DEP GARAGE
Address:	22 NORTH 15TH STREET
City,State,Zip:	BROOKLYN, NY
Spill Number/Closed Date:	0501684 / 2005-05-23
Facility ID:	0501684
Facility Type:	ER
DER Facility ID:	242398
Site ID:	345921
DEC Region:	2
Spill Cause:	Equipment Failure
Spill Class:	C4
SWIS:	2401
Spill Date:	2005-05-11
Investigator:	SMSANGES
Referred To:	Not reported
Reported to Dept:	2005-05-11
CID:	444
Water Affected:	Not reported
Spill Source:	Commercial Vehicle
Spill Notifier:	Responsible Party
Cleanup Ceased:	Not reported
Cleanup Meets Std:	False
Last Inspection:	Not reported
Recommended Penalty:	Not reported
UST Trust:	Not reported
Remediation Phase:	0
Date Entered In Computer:	2005-05-12
Spill Record Last Update:	2005-05-23
Spiller Name:	KAREN DEVITO
Spiller Company:	NYC DEP GARAGE
Spiller Address:	22 NORTH 15TH STREET
Spiller Company:	001
Contact Name:	KAREN DEVITO

B-9 NORTH 15 STREET DEP -DDC (Continued) **S103274119**

DEC Memo: ""
Remarks: "BROKEN HOSE, SPED DRI PLACED DOWN, AND IS CLEANED UP; NO DRAINS:"

All Materials:
Site ID: 345921
Operable Unit ID: 1103643
Operable Unit: 01
Material ID: 583866
Material Code: 0043A
Material Name: antifreeze
Case No.: Not reported
Material FA: Other
Quantity: 8.00
Units: G
Recovered: 8.00
Oxygenate: Not reported

Name: DEP GARAGE
Address: 22 NORTH 15TH STREET
City,State,Zip: BROOKLYN, NY
Spill Number/Closed Date: 0800167 / 2008-04-11
Facility ID: 0800167
Facility Type: ER
DER Facility ID: 242398
Site ID: 395876
DEC Region: 2
Spill Cause: Equipment Failure
Spill Class: C4
SWIS: 2401
Spill Date: 2008-04-04
Investigator: smsanges
Referred To: Not reported
Reported to Dept: 2008-04-04
CID: 408
Water Affected: Not reported
Spill Source: Commercial Vehicle
Spill Notifier: Other
Cleanup Ceased: Not reported
Cleanup Meets Std: False
Last Inspection: Not reported
Recommended Penalty: Not reported
UST Trust: Not reported
Remediation Phase: 0
Date Entered In Computer: 2008-04-04
Spill Record Last Update: 2008-04-11
Spiller Name: SHAY MCATAMNEY
Spiller Company: DEP GARAGE
Spiller Address: 22 NORTH 15TH STREET
Spiller Company: 001
Contact Name: SHAY MCATAMNEY
DEC Memo: "Delivery truck dribbled hydraulic oil on to cement. no drains impacted. All cleaned"
Remarks: "CLEAN UP IN PROGRESS;"

All Materials:
Site ID: 395876
Operable Unit ID: 1152819

B-9 NORTH 15 STREET DEP -DDC (Continued) **S103274119**

Operable Unit:	01
Material ID:	2143595
Material Code:	0010
Material Name:	hydraulic oil
Case No.:	Not reported
Material FA:	Petroleum
Quantity:	10.00
Units:	G
Recovered:	.00
Oxygenate:	Not reported

Name:	DEP REPAIRS YARD
Address:	22 NORTH 15TH ST
City,State,Zip:	BROOKLYN, NY
Spill Number/Closed Date:	0712917 / 2008-03-10
Facility ID:	0712917
Facility Type:	ER
DER Facility ID:	344162
Site ID:	394602
DEC Region:	2
Spill Cause:	Human Error
Spill Class:	C4
SWIS:	2401
Spill Date:	2008-03-08
Investigator:	SFRAHMAN
Referred To:	Not reported
Reported to Dept:	2008-03-08
CID:	79
Water Affected:	Not reported
Spill Source:	Passenger Vehicle
Spill Notifier:	Responsible Party
Cleanup Ceased:	Not reported
Cleanup Meets Std:	False
Last Inspection:	Not reported
Recommended Penalty:	False
UST Trust:	Not reported
Remediation Phase:	0
Date Entered In Computer:	2008-03-08
Spill Record Last Update:	2008-03-10
Spiller Name:	JOE M ALVAREZ
Spiller Company:	DEP WASTE WATER TREATMENT
Spiller Address:	22 NORTH 15TH ST
Spiller Company:	001
Contact Name:	JOE M ALVAREZ
DEC Memo:	"03/10/08 I spoke with Peter Galante of DEP @ 718.391.7635.Peter indicated that hose connection broken off and spilled approx. 15 gallon on hard concrete.FD Hazmat responded and cleaned it up.No soil was impacted.Spill closed.(sr)"
Remarks:	"OVERFILLED FUEL TANK ON VEH. SPILL CONTAINED. FDNY ON SCENE DOING CLEANUP."

All Materials:

Site ID:	394602
Operable Unit ID:	1151555
Operable Unit:	01
Material ID:	2142298
Material Code:	0009

B-9 NORTH 15 STREET DEP -DDC (Continued) **S103274119**

Material Name:	gasoline
Case No.:	Not reported
Material FA:	Petroleum
Quantity:	15.00
Units:	G
Recovered:	.00
Oxygenate:	Not reported

Name:	BROOKLYN WATER MAINTANENCE
Address:	22 NORTH 15TH ST
City,State,Zip:	BROOKLYN, NY
Spill Number/Closed Date:	1002593 / 2011-02-14
Facility ID:	1002593
Facility Type:	ER
DER Facility ID:	344162
Site ID:	435755
DEC Region:	2
Spill Cause:	Human Error
Spill Class:	C4
SWIS:	2401
Spill Date:	2010-06-04
Investigator:	smsanges
Referred To:	Not reported
Reported to Dept:	2010-06-07
CID:	Not reported
Water Affected:	Not reported
Spill Source:	Institutional, Educational, Gov., Other
Spill Notifier:	Other
Cleanup Ceased:	Not reported
Cleanup Meets Std:	False
Last Inspection:	Not reported
Recommended Penalty:	Not reported
UST Trust:	False
Remediation Phase:	0
Date Entered In Computer:	2010-06-07
Spill Record Last Update:	2011-02-14
Spiller Name:	Not reported
Spiller Company:	NYC DEP
Spiller Address:	Not reported
Spiller Company:	999
Contact Name:	MELISSA WHITLEY
DEC Memo:	"Sangesland spoke to Melissa Whitley at DEP. she said the pump meter was re-calibrated and a tank test is scheduled for the next few days. Inventory reconciliation is using a new system. Tempurature compensation calculations from the Veeter Root system does not add up. The old system was to match delivery quantity from the vendor (this system does add up). After the tank is tested, they will try to work out the new Veeter Root based measuring system. 2/14/2011 - DEP forwarded a 25 page packet of information showing that the problem was human error (forgot to deduct some product manually pumped off) eDocs will not allow the .pdf to be loaded despite several tries."
Remarks:	"ten day inventory reconciliation"

All Materials:

Site ID:	435755
Operable Unit ID:	1186493
Operable Unit:	01

B-9 NORTH 15 STREET DEP -DDC (Continued) **S103274119**

Material ID:	2181293
Material Code:	0008
Material Name:	diesel
Case No.:	Not reported
Material FA:	Petroleum
Quantity:	9.00
Units:	G
Recovered:	Not reported
Oxygenate:	Not reported

Name:	BROOKLYN WATER MAINT.
Address:	22 NORTH 15TH ST
City,State,Zip:	BROOKLYN, NY
Spill Number/Closed Date:	1002082 / 2011-02-14
Facility ID:	1002082
Facility Type:	ER
DER Facility ID:	344162
Site ID:	435179
DEC Region:	2
Spill Cause:	Unknown
Spill Class:	C4
SWIS:	2401
Spill Date:	2010-05-24
Investigator:	smsanges
Referred To:	Not reported
Reported to Dept:	2010-05-24
CID:	Not reported
Water Affected:	Not reported
Spill Source:	Institutional, Educational, Gov., Other
Spill Notifier:	Other
Cleanup Ceased:	Not reported
Cleanup Meets Std:	False
Last Inspection:	Not reported
Recommended Penalty:	Not reported
UST Trust:	False
Remediation Phase:	0
Date Entered In Computer:	2010-05-24
Spill Record Last Update:	2011-02-14
Spiller Name:	Not reported
Spiller Company:	NYC DEP
Spiller Address:	Not reported
Spiller Company:	999
Contact Name:	MALISSA WHITLEY
DEC Memo:	"Problem was determined to be a miscalibration and human error due to insufficient data collection. Spill case closed. DEP forwarded a 25 page document of data on this site, but eDocs would not allow the .pdf to be loaded..... Gave up trying."
Remarks:	"10 day reconciliation"

All Materials:

Site ID:	435179
Operable Unit ID:	1185971
Operable Unit:	01
Material ID:	2180738
Material Code:	0008
Material Name:	diesel
Case No.:	Not reported

B-9 NORTH 15 STREET DEP -DDC (Continued) **S103274119**

Material FA:	Petroleum
Quantity:	4.50
Units:	G
Recovered:	Not reported
Oxygenate:	Not reported
Site ID:	435179
Operable Unit ID:	1185971
Operable Unit:	01
Material ID:	2180737
Material Code:	0009
Material Name:	gasoline
Case No.:	Not reported
Material FA:	Petroleum
Quantity:	8.00
Units:	G
Recovered:	Not reported
Oxygenate:	Not reported

D21 **WH CHRISTIAN & SONS** **RCRA-SQG** **1000171081**
North **211-217 BANKER ST** **NY LTANKS** **NYD986899425**
< 1/8 **BROOKLYN, NY 11222** **NY UST**
0.062 mi. **NY AST**
328 ft. **Site 1 of 4 in cluster D** **ICIS**
FINDS
Relative: Higher **ECHO**
NY MANIFEST
Actual: 10 ft.

RCRA-SQG:

Date Form Received by Agency:		20070101
Handler Name:	WH CHRISTIAN & SONS	
Handler Address:		211-217 BANKER ST
Handler City,State,Zip:		BROOKLYN, NY 11222
EPA ID:		NYD986899425
Contact Name:		Not reported
Contact Address:		BANKER ST
Contact City,State,Zip:		BROOKLYN, NY 11222
Contact Telephone:		Not reported
Contact Fax:		Not reported
Contact Email:		Not reported
Contact Title:		Not reported
EPA Region:		02
Land Type:		Not reported
Federal Waste Generator Description:		Small Quantity Generator
Non-Notifier:		Not reported
Biennial Report Cycle:		Not reported
Accessibility:		Not reported
Active Site Indicator:		Handler Activities
State District Owner:		NY
State District:		NYSDEC R2
Mailing Address:		BANKER ST
Mailing City,State,Zip:		BROOKLYN, NY 11222
Owner Name:		WILLIAM CHRISTIAN
Owner Type:		Private
Operator Name:		WILLIAM CHRISTIAN
Operator Type:		Private
Short-Term Generator Activity:		No

WH CHRISTIAN & SONS (Continued) **1000171081**

Importer Activity:	No
Mixed Waste Generator:	No
Transporter Activity:	No
Transfer Facility Activity:	No
Recycler Activity with Storage:	No
Small Quantity On-Site Burner Exemption:	No
Smelting Melting and Refining Furnace Exemption:	No
Underground Injection Control:	No
Off-Site Waste Receipt:	No
Universal Waste Indicator:	No
Universal Waste Destination Facility:	No
Federal Universal Waste:	No
Active Site Fed-Reg Treatment Storage and Disposal Facility:	Not reported
Active Site Converter Treatment storage and Disposal Facility:	Not reported
Active Site State-Reg Treatment Storage and Disposal Facility:	Not reported
Active Site State-Reg Handler:	---
Federal Facility Indicator:	Not reported
Hazardous Secondary Material Indicator:	NN
Sub-Part K Indicator:	Not reported
Commercial TSD Indicator:	No
Treatment Storage and Disposal Type:	Not reported
2018 GPRA Permit Baseline:	Not on the Baseline
2018 GPRA Renewals Baseline:	Not on the Baseline
Permit Renewals Workload Universe:	Not reported
Permit Workload Universe:	Not reported
Permit Progress Universe:	Not reported
Post-Closure Workload Universe:	Not reported
Closure Workload Universe:	Not reported
202 GPRA Corrective Action Baseline:	No
Corrective Action Workload Universe:	No
Subject to Corrective Action Universe:	No
Non-TSDFs Where RCRA CA has Been Imposed Universe:	No
TSDFs Potentially Subject to CA Under 3004 (u)/(v) Universe:	No
TSDFs Only Subject to CA under Discretionary Auth Universe:	No
Corrective Action Priority Ranking:	No NCAPS ranking
Environmental Control Indicator:	No
Institutional Control Indicator:	No
Human Exposure Controls Indicator:	N/A
Groundwater Controls Indicator:	N/A
Operating TSDF Universe:	Not reported
Full Enforcement Universe:	Not reported
Significant Non-Complier Universe:	No
Unaddressed Significant Non-Complier Universe:	No
Addressed Significant Non-Complier Universe:	No
Significant Non-Complier With a Compliance Schedule Universe:	No
Financial Assurance Required:	Not reported
Handler Date of Last Change:	20150414
Recognized Trader-Importer:	No
Recognized Trader-Exporter:	No
Importer of Spent Lead Acid Batteries:	No
Exporter of Spent Lead Acid Batteries:	No
Recycler Activity Without Storage:	Not reported
Manifest Broker:	Not reported
Sub-Part P Indicator:	No

WH CHRISTIAN & SONS (Continued) **1000171081**

Hazardous Waste Summary:
Waste Code: D000
Waste Description: Not Defined

Waste Code: NONE
Waste Description: Not Defined

Handler - Owner Operator:
Owner/Operator Indicator: Owner
Owner/Operator Name: WILLIAM CHRISTIAN
Legal Status: Private
Date Became Current: Not reported
Date Ended Current: Not reported
Owner/Operator Address: NOT REQUIRED
Owner/Operator City,State,Zip: NOT REQUIRED, WY 99999
Owner/Operator Telephone: 212-555-1212
Owner/Operator Telephone Ext: Not reported
Owner/Operator Fax: Not reported
Owner/Operator Email: Not reported

Owner/Operator Indicator: Operator
Owner/Operator Name: WILLIAM CHRISTIAN
Legal Status: Private
Date Became Current: Not reported
Date Ended Current: Not reported
Owner/Operator Address: NOT REQUIRED
Owner/Operator City,State,Zip: NOT REQUIRED, WY 99999
Owner/Operator Telephone: 212-555-1212
Owner/Operator Telephone Ext: Not reported
Owner/Operator Fax: Not reported
Owner/Operator Email: Not reported

Owner/Operator Indicator: Owner
Owner/Operator Name: WILLIAM CHRISTIAN
Legal Status: Private
Date Became Current: Not reported
Date Ended Current: Not reported
Owner/Operator Address: NOT REQUIRED
Owner/Operator City,State,Zip: NOT REQUIRED, WY 99999
Owner/Operator Telephone: 212-555-1212
Owner/Operator Telephone Ext: Not reported
Owner/Operator Fax: Not reported
Owner/Operator Email: Not reported

Historic Generators:
Receive Date: 19990714
Handler Name: WH CHRISTIAN & SONS
Federal Waste Generator Description: Small Quantity Generator
State District Owner: NY
Large Quantity Handler of Universal Waste: No
Recognized Trader Importer: No
Recognized Trader Exporter: No
Spent Lead Acid Battery Importer: No
Spent Lead Acid Battery Exporter: No
Current Record: No
Non Storage Recycler Activity: Not reported

WH CHRISTIAN & SONS (Continued) **1000171081**

Electronic Manifest Broker: Not reported

Receive Date: 20060101
Handler Name: WH CHRISTIAN & SONS
Federal Waste Generator Description: Small Quantity Generator
State District Owner: NY
Large Quantity Handler of Universal Waste: No
Recognized Trader Importer: No
Recognized Trader Exporter: No
Spent Lead Acid Battery Importer: No
Spent Lead Acid Battery Exporter: No
Current Record: No
Non Storage Recycler Activity: Not reported
Electronic Manifest Broker: Not reported

Receive Date: 20070101
Handler Name: WH CHRISTIAN & SONS
Federal Waste Generator Description: Small Quantity Generator
State District Owner: NY
Large Quantity Handler of Universal Waste: No
Recognized Trader Importer: No
Recognized Trader Exporter: No
Spent Lead Acid Battery Importer: No
Spent Lead Acid Battery Exporter: No
Current Record: Yes
Non Storage Recycler Activity: Not reported
Electronic Manifest Broker: Not reported

Receive Date: 19900430
Handler Name: WH CHRISTIAN & SONS
Federal Waste Generator Description: Large Quantity Generator
State District Owner: NY
Large Quantity Handler of Universal Waste: No
Recognized Trader Importer: No
Recognized Trader Exporter: No
Spent Lead Acid Battery Importer: No
Spent Lead Acid Battery Exporter: No
Current Record: No
Non Storage Recycler Activity: Not reported
Electronic Manifest Broker: Not reported

List of NAICS Codes and Descriptions:
NAICS Codes: No NAICS Codes Found

Facility Has Received Notices of Violation:
Found Violation: No
Agency Which Determined Violation: Not reported
Violation Short Description: Not reported
Date Violation was Determined: Not reported
Actual Return to Compliance Date: Not reported
Return to Compliance Qualifier: Not reported
Violation Responsible Agency: Not reported
Scheduled Compliance Date: Not reported
Enforcement Identifier: Not reported
Date of Enforcement Action: Not reported
Enforcement Responsible Agency: Not reported

WH CHRISTIAN & SONS (Continued) **1000171081**

Enforcement Docket Number: Not reported
Enforcement Attorney: Not reported
Corrective Action Component: Not reported
Appeal Initiated Date: Not reported
Appeal Resolution Date: Not reported
Disposition Status Date: Not reported
Disposition Status: Not reported
Disposition Status Description: Not reported
Consent/Final Order Sequence Number: Not reported
Consent/Final Order Respondent Name: Not reported
Consent/Final Order Lead Agency: Not reported
Enforcement Type: Not reported
Enforcement Responsible Person: Not reported
Enforcement Responsible Sub-Organization: Not reported
SEP Sequence Number: Not reported
SEP Expenditure Amount: Not reported
SEP Scheduled Completion Date: Not reported
SEP Actual Date: Not reported
SEP Defaulted Date: Not reported
SEP Type: Not reported
SEP Type Description: Not reported
Proposed Amount: Not reported
Final Monetary Amount: Not reported
Paid Amount: Not reported
Final Count: Not reported
Final Amount: Not reported

Found Violation: No
Agency Which Determined Violation: Not reported
Violation Short Description: Not reported
Date Violation was Determined: Not reported
Actual Return to Compliance Date: Not reported
Return to Compliance Qualifier: Not reported
Violation Responsible Agency: Not reported
Scheduled Compliance Date: Not reported
Enforcement Identifier: Not reported
Date of Enforcement Action: Not reported
Enforcement Responsible Agency: Not reported
Enforcement Docket Number: Not reported
Enforcement Attorney: Not reported
Corrective Action Component: Not reported
Appeal Initiated Date: Not reported
Appeal Resolution Date: Not reported
Disposition Status Date: Not reported
Disposition Status: Not reported
Disposition Status Description: Not reported
Consent/Final Order Sequence Number: Not reported
Consent/Final Order Respondent Name: Not reported
Consent/Final Order Lead Agency: Not reported
Enforcement Type: Not reported
Enforcement Responsible Person: Not reported
Enforcement Responsible Sub-Organization: Not reported
SEP Sequence Number: Not reported
SEP Expenditure Amount: Not reported
SEP Scheduled Completion Date: Not reported
SEP Actual Date: Not reported
SEP Defaulted Date: Not reported

WH CHRISTIAN & SONS (Continued) **1000171081**

SEP Type: Not reported
SEP Type Description: Not reported
Proposed Amount: Not reported
Final Monetary Amount: Not reported
Paid Amount: Not reported
Final Count: Not reported
Final Amount: Not reported

Found Violation: Yes
Agency Which Determined Violation: EPA
Violation Short Description: Generators - General
Date Violation was Determined: 20060518
Actual Return to Compliance Date: 20070828
Return to Compliance Qualifier: Documented
Violation Responsible Agency: EPA
Scheduled Compliance Date: Not reported
Enforcement Identifier: 001
Date of Enforcement Action: 20060612
Enforcement Responsible Agency: EPA
Enforcement Docket Number: Not reported
Enforcement Attorney: Not reported
Corrective Action Component: No
Appeal Initiated Date: Not reported
Appeal Resolution Date: Not reported
Disposition Status Date: Not reported
Disposition Status: Not reported
Disposition Status Description: Not reported
Consent/Final Order Sequence Number: Not reported
Consent/Final Order Respondent Name: Not reported
Consent/Final Order Lead Agency: Not reported
Enforcement Type: WRITTEN INFORMAL
Enforcement Responsible Person: R2RV
Enforcement Responsible Sub-Organization: RCB
SEP Sequence Number: Not reported
SEP Expenditure Amount: Not reported
SEP Scheduled Completion Date: Not reported
SEP Actual Date: Not reported
SEP Defaulted Date: Not reported
SEP Type: Not reported
SEP Type Description: Not reported
Proposed Amount: Not reported
Final Monetary Amount: Not reported
Paid Amount: Not reported
Final Count: Not reported
Final Amount: Not reported

Found Violation: No
Agency Which Determined Violation: Not reported
Violation Short Description: Not reported
Date Violation was Determined: Not reported
Actual Return to Compliance Date: Not reported
Return to Compliance Qualifier: Not reported
Violation Responsible Agency: Not reported
Scheduled Compliance Date: Not reported
Enforcement Identifier: Not reported
Date of Enforcement Action: Not reported
Enforcement Responsible Agency: Not reported

WH CHRISTIAN & SONS (Continued) **1000171081**

Enforcement Docket Number: Not reported
Enforcement Attorney: Not reported
Corrective Action Component: Not reported
Appeal Initiated Date: Not reported
Appeal Resolution Date: Not reported
Disposition Status Date: Not reported
Disposition Status: Not reported
Disposition Status Description: Not reported
Consent/Final Order Sequence Number: Not reported
Consent/Final Order Respondent Name: Not reported
Consent/Final Order Lead Agency: Not reported
Enforcement Type: Not reported
Enforcement Responsible Person: Not reported
Enforcement Responsible Sub-Organization: Not reported
SEP Sequence Number: Not reported
SEP Expenditure Amount: Not reported
SEP Scheduled Completion Date: Not reported
SEP Actual Date: Not reported
SEP Defaulted Date: Not reported
SEP Type: Not reported
SEP Type Description: Not reported
Proposed Amount: Not reported
Final Monetary Amount: Not reported
Paid Amount: Not reported
Final Count: Not reported
Final Amount: Not reported

Found Violation: Yes
Agency Which Determined Violation: EPA
Violation Short Description: Generators - General
Date Violation was Determined: 19990706
Actual Return to Compliance Date: 19990924
Return to Compliance Qualifier: Observed
Violation Responsible Agency: EPA
Scheduled Compliance Date: 19990924
Enforcement Identifier: 000
Date of Enforcement Action: 19990824
Enforcement Responsible Agency: EPA
Enforcement Docket Number: Not reported
Enforcement Attorney: R2
Corrective Action Component: No
Appeal Initiated Date: Not reported
Appeal Resolution Date: Not reported
Disposition Status Date: Not reported
Disposition Status: Not reported
Disposition Status Description: Not reported
Consent/Final Order Sequence Number: Not reported
Consent/Final Order Respondent Name: Not reported
Consent/Final Order Lead Agency: Not reported
Enforcement Type: WRITTEN INFORMAL
Enforcement Responsible Person: R2CFP
Enforcement Responsible Sub-Organization: RCB
SEP Sequence Number: Not reported
SEP Expenditure Amount: Not reported
SEP Scheduled Completion Date: Not reported
SEP Actual Date: Not reported
SEP Defaulted Date: Not reported

WH CHRISTIAN & SONS (Continued) **1000171081**

SEP Type: Not reported
SEP Type Description: Not reported
Proposed Amount: Not reported
Final Monetary Amount: Not reported
Paid Amount: Not reported
Final Count: Not reported
Final Amount: Not reported

Found Violation: Yes
Agency Which Determined Violation: EPA
Violation Short Description: Generators - General
Date Violation was Determined: 20060518
Actual Return to Compliance Date: 20070828
Return to Compliance Qualifier: Documented
Violation Responsible Agency: EPA
Scheduled Compliance Date: Not reported
Enforcement Identifier: 001
Date of Enforcement Action: 20070828
Enforcement Responsible Agency: EPA
Enforcement Docket Number: Not reported
Enforcement Attorney: Not reported
Corrective Action Component: No
Appeal Initiated Date: Not reported
Appeal Resolution Date: Not reported
Disposition Status Date: Not reported
Disposition Status: Not reported
Disposition Status Description: Not reported
Consent/Final Order Sequence Number: Not reported
Consent/Final Order Respondent Name: Not reported
Consent/Final Order Lead Agency: Not reported
Enforcement Type: FINAL 3008(A) COMPLIANCE ORDER
Enforcement Responsible Person: R2RV
Enforcement Responsible Sub-Organization: RCB
SEP Sequence Number: Not reported
SEP Expenditure Amount: Not reported
SEP Scheduled Completion Date: Not reported
SEP Actual Date: Not reported
SEP Defaulted Date: Not reported
SEP Type: Not reported
SEP Type Description: Not reported
Proposed Amount: Not reported
Final Monetary Amount: Not reported
Paid Amount: Not reported
Final Count: Not reported
Final Amount: Not reported

Found Violation: Yes
Agency Which Determined Violation: EPA
Violation Short Description: Generators - General
Date Violation was Determined: 20060518
Actual Return to Compliance Date: 20070828
Return to Compliance Qualifier: Documented
Violation Responsible Agency: EPA
Scheduled Compliance Date: Not reported
Enforcement Identifier: 001
Date of Enforcement Action: 20070328
Enforcement Responsible Agency: EPA

WH CHRISTIAN & SONS (Continued) **1000171081**

Enforcement Docket Number: Not reported
Enforcement Attorney: Not reported
Corrective Action Component: No
Appeal Initiated Date: Not reported
Appeal Resolution Date: Not reported
Disposition Status Date: Not reported
Disposition Status: Not reported
Disposition Status Description: Not reported
Consent/Final Order Sequence Number: Not reported
Consent/Final Order Respondent Name: Not reported
Consent/Final Order Lead Agency: Not reported
Enforcement Type: INITIAL 3008(A) COMPLIANCE
Enforcement Responsible Person: R2RV
Enforcement Responsible Sub-Organization: RCB
SEP Sequence Number: Not reported
SEP Expenditure Amount: Not reported
SEP Scheduled Completion Date: Not reported
SEP Actual Date: Not reported
SEP Defaulted Date: Not reported
SEP Type: Not reported
SEP Type Description: Not reported
Proposed Amount: Not reported
Final Monetary Amount: Not reported
Paid Amount: Not reported
Final Count: Not reported
Final Amount: Not reported

Evaluation Action Summary:
Evaluation Date: 20070828
Evaluation Responsible Agency: EPA
Found Violation: No
Evaluation Type Description: NOT A SIGNIFICANT NON-COMPLIER
Evaluation Responsible Person Identifier: R2RV
Evaluation Responsible Sub-Organization: RCB
Actual Return to Compliance Date: Not reported
Scheduled Compliance Date: Not reported
Date of Request: Not reported
Date Response Received: Not reported
Request Agency: Not reported
Former Citation: Not reported

Evaluation Date: 20061201
Evaluation Responsible Agency: EPA
Found Violation: No
Evaluation Type Description: SIGNIFICANT NON-COMPLIER
Evaluation Responsible Person Identifier: R2RV
Evaluation Responsible Sub-Organization: RCB
Actual Return to Compliance Date: Not reported
Scheduled Compliance Date: Not reported
Date of Request: Not reported
Date Response Received: Not reported
Request Agency: Not reported
Former Citation: Not reported

Evaluation Date: 20060518
Evaluation Responsible Agency: EPA
Found Violation: Yes

WH CHRISTIAN & SONS (Continued) **1000171081**

Evaluation Type Description:	COMPLIANCE EVALUATION INSPECTION ON-SITE
Evaluation Responsible Person Identifier:	R2RV
Evaluation Responsible Sub-Organization:	RCB
Actual Return to Compliance Date:	20070828
Scheduled Compliance Date:	Not reported
Date of Request:	20060612
Date Response Received:	Not reported
Request Agency:	Not reported
Former Citation:	Not reported

Evaluation Date:	19941229
Evaluation Responsible Agency:	EPA Contractor/Grantee
Found Violation:	No
Evaluation Type Description:	COMPLIANCE EVALUATION INSPECTION ON-SITE
Evaluation Responsible Person Identifier:	R2TRC
Evaluation Responsible Sub-Organization:	RCB
Actual Return to Compliance Date:	Not reported
Scheduled Compliance Date:	Not reported
Date of Request:	Not reported
Date Response Received:	Not reported
Request Agency:	Not reported
Former Citation:	Not reported

Evaluation Date:	19990706
Evaluation Responsible Agency:	EPA
Found Violation:	Yes
Evaluation Type Description:	COMPLIANCE EVALUATION INSPECTION ON-SITE
Evaluation Responsible Person Identifier:	R2CFP
Evaluation Responsible Sub-Organization:	RCB
Actual Return to Compliance Date:	19990924
Scheduled Compliance Date:	19990924
Date of Request:	Not reported
Date Response Received:	Not reported
Request Agency:	Not reported
Former Citation:	Not reported

Evaluation Date:	20060518
Evaluation Responsible Agency:	EPA
Found Violation:	Yes
Evaluation Type Description:	COMPLIANCE EVALUATION INSPECTION ON-SITE
Evaluation Responsible Person Identifier:	R2RV
Evaluation Responsible Sub-Organization:	RCB
Actual Return to Compliance Date:	20070828
Scheduled Compliance Date:	Not reported
Date of Request:	20060612
Date Response Received:	Not reported
Request Agency:	Not reported
Former Citation:	Not reported

Evaluation Date:	20060518
Evaluation Responsible Agency:	EPA
Found Violation:	Yes
Evaluation Type Description:	COMPLIANCE EVALUATION INSPECTION ON-SITE
Evaluation Responsible Person Identifier:	R2RV
Evaluation Responsible Sub-Organization:	RCB
Actual Return to Compliance Date:	20070828
Scheduled Compliance Date:	Not reported

WH CHRISTIAN & SONS (Continued) **1000171081**

Date of Request:	20060612
Date Response Received:	Not reported
Request Agency:	Not reported
Former Citation:	Not reported

LTANKS:

Name:	X
Address:	211 BANKER STREET
City,State,Zip:	BROOKLYN, NY
Spill Number/Closed Date:	0212557 / 2005-05-26
Facility ID:	0212557
Site ID:	110211
Spill Date:	2003-03-20
Spill Cause:	Tank Test Failure
Spill Source:	Commercial/Industrial
Spill Class:	B3
Cleanup Ceased:	Not reported
SWIS:	2401
Investigator:	CESAWYER
Referred To:	Not reported
Reported to Dept:	2003-03-20
CID:	422
Water Affected:	Not reported
Spill Notifier:	Responsible Party
Last Inspection:	Not reported
Recommended Penalty:	False
Meets Standard:	False
UST Involvement:	False
Remediation Phase:	0
Date Entered In Computer:	2003-03-20
Spill Record Last Update:	2005-05-26
Spiller Name:	Not reported
Spiller Company:	SAME
Spiller Address:	Not reported
Spiller County:	999
Spiller Contact:	BOB
Spiller Phone:	(718) 389-7000
Spiller Extention:	227
DEC Region:	2
DER Facility ID:	96623
DEC Memo:	"Prior to Sept, 2004 data translation this spill Lead_DEC Field was SAWYER 3/20/03 - AUSTIN, DDO - SENT OUT TTF LETTER TO BOB KNOZELMAN OF WH CHRISTIAN & sONS 1/7/04-Vought-Spill transferred from Vought to Austin. 1/27/04 - Sawyer - Spill transferred from Austin to Sawyer. 10/5/04 - Sawyer - Received another failed tank test from Pro Test with a letter informing the Department of repair attemps made and the ultimate removal of tank from service. Pro Test will update on further action, investigation and remediation. 03/04/05 - Sawyer - Jim from Protest called me about begining excavation at the above site 0n 3/08/05. They are going to remove the tank an about 60 cubic yards of contamination. 03/30/05 - Sawyer - Met Tom Leddy and Ted Dros of Protest Environmental at excavation. They will pump and pad the pit to clean sheen off water in pit. Clean endpoint samples and a ground water sample will then be needed. 5/26/05 - Sawyer - Received endpoint samples from Protest on 4/12/05 and though some of the groundwater samples were above ground water criteria, this property

WH CHRISTIAN & SONS (Continued) **1000171081**

was included in the Greenpoint Plume. This is the reason there are gasoline constituents in the gw sample. The groundwater is between 12-15 and this is an industrial area. No further action required. Closed."

Remarks: "tank failure, possible bad vent line "

All Materials:

Site ID:	110211
Operable Unit ID:	866012
Operable Unit:	01
Material ID:	512290
Material Code:	0001A
Material Name:	#2 fuel oil
Case No.:	Not reported
Material FA:	Petroleum
Quantity:	.00
Units:	G
Recovered:	.00
Oxygenate:	Not reported

UST:

Name:	W.H. CHRISTIAN & SONS, INC.
Address:	211-217 BANKER STREET
City,State,Zip:	BROOKLYN, NY 11222
Id/Status:	2-117080 / Active
Program Type:	PBS
Region:	STATE
DEC Region:	2
Expiration Date:	06/05/2022
UTM X:	588195.20783
UTM Y:	4508798.63010
Site Type:	Apartment Building/Office Building

Affiliation Records:

Site Id:	3972
Affiliation Type:	Mail Contact
Company Name:	W H CHRISTIAN & SONS INC
Contact Type:	Not reported
Contact Name:	WILLIAM H. CHRISTIAN
Address1:	22-28 FRANKLIN STREET
Address2:	Not reported
City:	BROOKLYN
State:	NY
Zip Code:	11222
Country Code:	001
Phone:	(718) 389-7000
EMail:	Not reported
Fax Number:	Not reported
Modified By:	KXTANG
Date Last Modified:	2007-06-04

Site Id:	3972
Affiliation Type:	Facility Operator
Company Name:	W.H. CHRISTIAN & SONS, INC.
Contact Type:	Not reported
Contact Name:	W.H.CHRISTAIN & SON, INC.
Address1:	Not reported

WH CHRISTIAN & SONS (Continued) **1000171081**

Address2:	Not reported
City:	Not reported
State:	NN
Zip Code:	Not reported
Country Code:	001
Phone:	(718) 389-7000
EMail:	Not reported
Fax Number:	Not reported
Modified By:	KXTANG
Date Last Modified:	2007-06-04

Site Id:	3972
Affiliation Type:	Emergency Contact
Company Name:	W. H. CHRISTIAN & SONS, INC.
Contact Type:	Not reported
Contact Name:	SCOTT CHRISTIAN
Address1:	Not reported
Address2:	Not reported
City:	Not reported
State:	NN
Zip Code:	Not reported
Country Code:	999
Phone:	(917) 974-2584
EMail:	Not reported
Fax Number:	Not reported
Modified By:	MFLEONAR
Date Last Modified:	2017-06-27

Site Id:	3972
Affiliation Type:	Facility Owner
Company Name:	W. H. CHRISTIAN & SONS, INC.
Contact Type:	DIRECTOR OF OPERATION
Contact Name:	SCOTT CHRISTIAN
Address1:	22-28 FRANKLIN ST
Address2:	Not reported
City:	BROOKLYN
State:	NY
Zip Code:	11222
Country Code:	001
Phone:	(718) 389-7000
EMail:	Not reported
Fax Number:	Not reported
Modified By:	MFLEONAR
Date Last Modified:	2017-06-27

Tank Info:

Tank Number:	001
Tank ID:	7904
Tank Status:	Closed - Removed
Material Name:	Closed - Removed
Capacity Gallons:	3000
Install Date:	Not reported
Date Tank Closed:	10/25/2005
Registered:	True
Tank Location:	Underground
Tank Type:	Steel/carbon steel

WH CHRISTIAN & SONS (Continued) **1000171081**

Material Code: 0001
Common Name of Substance: #2 Fuel Oil (On-Site Consumption)

Tightness Test Method: 03
Date Test: 04/01/1998
Next Test Date: Not reported
Pipe Model: Not reported
Modified By: KXTANG
Last Modified: 04/14/2017

Equipment Records:

H00 - Tank Leak Detection - None
I00 - Overfill - None
L09 - Piping Leak Detection - Exempt Suction Piping
G00 - Tank Secondary Containment - None
J02 - Dispenser - Suction Dispenser
A00 - Tank Internal Protection - None
B00 - Tank External Protection - None
C00 - Pipe Location - No Piping
D02 - Pipe Type - Galvanized Steel
F00 - Pipe External Protection - None

AST:

Name: W.H. CHRISTIAN & SONS, INC.
Address: 211-217 BANKER STREET
City,State,Zip: BROOKLYN, NY 11222
Region: STATE
DEC Region: 2
Site Status: Active
Facility Id: 2-117080
Program Type: PBS
UTM X: 588195.20783
UTM Y: 4508798.63010
Expiration Date: 06/05/2022
Site Type: Apartment Building/Office Building

Affiliation Records:

Site Id: 3972
Affiliation Type: Mail Contact
Company Name: W H CHRISTIAN & SONS INC
Contact Type: Not reported
Contact Name: WILLIAM H. CHRISTIAN
Address1: 22-28 FRANKLIN STREET
Address2: Not reported
City: BROOKLYN
State: NY
Zip Code: 11222
Country Code: 001
Phone: (718) 389-7000
EMail: Not reported
Fax Number: Not reported
Modified By: KXTANG
Date Last Modified: 2007-06-04

Site Id: 3972
Affiliation Type: Facility Operator
Company Name: W.H. CHRISTIAN & SONS, INC.
Contact Type: Not reported

WH CHRISTIAN & SONS (Continued) **1000171081**

Contact Name:	W.H.CHRISTAIN & SON, INC.
Address1:	Not reported
Address2:	Not reported
City:	Not reported
State:	NN
Zip Code:	Not reported
Country Code:	001
Phone:	(718) 389-7000
EMail:	Not reported
Fax Number:	Not reported
Modified By:	KXTANG
Date Last Modified:	2007-06-04

Site Id:	3972
Affiliation Type:	Emergency Contact
Company Name:	W. H. CHRISTIAN & SONS, INC.
Contact Type:	Not reported
Contact Name:	SCOTT CHRISTIAN
Address1:	Not reported
Address2:	Not reported
City:	Not reported
State:	NN
Zip Code:	Not reported
Country Code:	999
Phone:	(917) 974-2584
EMail:	Not reported
Fax Number:	Not reported
Modified By:	MFLEONAR
Date Last Modified:	2017-06-27

Site Id:	3972
Affiliation Type:	Facility Owner
Company Name:	W. H. CHRISTIAN & SONS, INC.
Contact Type:	DIRECTOR OF OPERATION
Contact Name:	SCOTT CHRISTIAN
Address1:	22-28 FRANKLIN ST
Address2:	Not reported
City:	BROOKLYN
State:	NY
Zip Code:	11222
Country Code:	001
Phone:	(718) 389-7000
EMail:	Not reported
Fax Number:	Not reported
Modified By:	MFLEONAR
Date Last Modified:	2017-06-27

Tank Info:

Tank Number:	002
Tank Id:	217529
Material Code:	0001
Common Name of Substance:	#2 Fuel Oil (On-Site Consumption)

Equipment Records:

I05 - Overfill - Vent Whistle

WH CHRISTIAN & SONS (Continued) **1000171081**

B05 - Tank External Protection - Jacketed
L09 - Piping Leak Detection - Exempt Suction Piping
J02 - Dispenser - Suction Dispenser
G01 - Tank Secondary Containment - Diking (Aboveground)
H06 - Tank Leak Detection - Impervious Barrier/Concrete Pad (A/G)
C01 - Pipe Location - Aboveground
K00 - Spill Prevention - None
A00 - Tank Internal Protection - None
D01 - Pipe Type - Steel/Carbon Steel/Iron
F00 - Pipe External Protection - None
E01 - Piping Secondary Containment - Diking (AG only)

Tank Location: Aboveground - on saddles, legs, racks, etc.... Tank bottom is elevated above grade or tank pad, allowing visual inspection.
Tank Type: Steel Tank in Concrete
Tank Status: In Service
Pipe Model: Not reported
Install Date: 10/25/2005
Capacity Gallons: 2500
Tightness Test Method: NN
Date Test: Not reported
Next Test Date: Not reported
Date Tank Closed: Not reported
Register: True
Modified By: DMPOKRZY
Last Modified: 06/27/2017
Material Name: #2 fuel oil (on-site consumption)

ICIS:
Enforcement Action ID: 02-2001-1265
FRS ID: 110004446216
Action Name: W H CHRISTIAN & SONS INC.
Facility Name: WH CHRISTIAN & SONS
Facility Address: 211-217 BANKER ST
BROOKLYN, NY 11222
Enforcement Action Type: CAA 113D1 Action For Penalty
Facility County: KINGS
Program System Acronym: ICIS
Enforcement Action Forum Desc: Administrative - Formal
EA Type Code: 113D1
Facility SIC Code: 7216
Federal Facility ID: Not reported
Latitude in Decimal Degrees: 40.725358
Longitude in Decimal Degrees: -73.95573
Permit Type Desc: Not reported
Program System Acronym: 11506
Facility NAICS Code: Not reported
Tribal Land Code: Not reported

Facility Name: WH CHRISTIAN & SONS
Address: 211-217 BANKER ST
Tribal Indicator: N
Fed Facility: No
NAIC Code: Not reported
SIC Code: 7216

Facility Name: WH CHRISTIAN & SONS

WH CHRISTIAN & SONS (Continued) **1000171081**

Address: 211-217 BANKER ST
Tribal Indicator: N
Fed Facility: No
NAIC Code: Not reported
SIC Code: 7216

Facility Name: WH CHRISTIAN & SONS
Address: 211-217 BANKER ST
Tribal Indicator: N
Fed Facility: No
NAIC Code: Not reported
SIC Code: 7216

FINDS:
Registry ID: 110004446216

Click Here:

Environmental Interest/Information System:
AFS (Aerometric Information Retrieval System (AIRS) Facility Subsystem) replaces the former Compliance Data System (CDS), the National Emission Data System (NEDS), and the Storage and Retrieval of Aerometric Data (SAROAD). AIRS is the national repository for information concerning airborne pollution in the United States. AFS is used to track emissions and compliance data from industrial plants. AFS data are utilized by states to prepare State Implementation Plans to comply with regulatory programs and by EPA as an input for the estimation of total national emissions. AFS is undergoing a major redesign to support facility operating permits required under Title V of the Clean Air Act.
AIR SYNTHETIC MINOR
RCRAInfo is a national information system that supports the Resource Conservation and Recovery Act (RCRA) program through the tracking of events and activities related to facilities that generate, transport, and treat, store, or dispose of hazardous waste. RCRAInfo allows RCRA program staff to track the notification, permit, compliance, and corrective action activities required under RCRA.
FIS (New York - Facility Information System) is New York's Department of Environmental Conservation (DEC) information system for tracking environmental facility information found across the State.
ICIS (Integrated Compliance Information System) is the Integrated Compliance Information System and provides a database that, when complete, will contain integrated Enforcement and Compliance information across most of EPA's programs. The vision for ICIS is to replace EPA's independent databases that contain Enforcement data with a single repository for that information. Currently, ICIS contains all Federal Administrative and Judicial enforcement actions. This information is maintained in ICIS by EPA in the Regional offices and it Headquarters. A future release of ICIS will replace the Permit Compliance System (PCS) which supports the NPDES and will integrate that information with Federal actions already in the system. ICIS also has the capability to track other activities occurring in the Region that support Compliance and Enforcement programs. These include; Incident Tracking, Compliance Assistance, and Compliance Monitoring.

Click this hyperlink while viewing on your computer to access additional FINDS: detail in the EDR Site Report.

WH CHRISTIAN & SONS (Continued) **1000171081**

ECHO:

Envid:	1000171081
Registry ID:	110004446216
DFR URL:	http://echo.epa.gov/detailed-facility-report?fid=110004446216
Name:	W H CHRISTIAN & SONS
Address:	211-217 BANKER ST
City,State,Zip:	BROOKLYN, NY 11222

NY MANIFEST:

Name:	WH CHRISTIAN & SONS INC
Address:	211-217 BANKER ST
City,State,Zip:	BROOKLYN, NY 11222
Country:	USA
EPA ID:	NYD986899425
Facility Status:	Not reported
Location Address 1:	211-217 BANKER ST
Code:	BP
Location Address 2:	Not reported
Total Tanks:	Not reported
Location City:	BROOKLYN
Location State:	NY
Location Zip:	11222
Location Zip 4:	Not reported

NY MANIFEST:

EPAID:	NYD986899425
Mailing Name:	WH CHRISTIAN & SONS INC
Mailing Contact:	MARIA GEORGE
Mailing Address 1:	211-217 BANKER STREET
Mailing Address 2:	Not reported
Mailing City:	BROOKLYN
Mailing State:	NY
Mailing Zip:	11222
Mailing Zip 4:	Not reported
Mailing Country:	USA
Mailing Phone:	7183897000

NY MANIFEST:

Document ID:	Not reported
Manifest Status:	Not reported
seq:	Not reported
Year:	2018
Trans1 State ID:	TXR000050930
Trans2 State ID:	OKD981588791
Generator Ship Date:	12/31/2009
Trans1 Recv Date:	12/31/2009
Trans2 Recv Date:	01/12/2010
TSD Site Recv Date:	01/13/2010
Part A Recv Date:	Not reported
Part B Recv Date:	Not reported
Generator EPA ID:	NYD986899425
Trans1 EPA ID:	Not reported
Trans2 EPA ID:	Not reported
TSDF ID 1:	OHD980587364
TSDF ID 2:	Not reported
Manifest Tracking Number:	000280461CEX

WH CHRISTIAN & SONS (Continued) **1000171081**

Import Indicator:	N
Export Indicator:	N
Discr Quantity Indicator:	N
Discr Type Indicator:	N
Discr Residue Indicator:	N
Discr Partial Reject Indicator:	N
Discr Full Reject Indicator:	N
Manifest Ref Number:	Not reported
Alt Facility RCRA ID:	Not reported
Alt Facility Sign Date:	Not reported
MGMT Method Type Code:	H020
Waste Code:	Not reported
Waste Code:	Not reported
Waste Code:	Not reported
Waste Code:	Not reported
Waste Code:	Not reported
Waste Code:	Not reported
Quantity:	523
Units:	P - Pounds
Number of Containers:	3
Container Type:	DF - Fiberboard or plastic drums (glass)
Handling Method:	R Material recovery of more than 75 percent of the total material.
Specific Gravity:	1
Waste Code:	F002
Waste Code 1_2:	D029
Waste Code 1_3:	D039
Waste Code 1_4:	D040
Waste Code 1_5:	Not reported
Waste Code 1_6:	Not reported

D22 **W H CHRISTIAN & SONS** **NY AIRS** **S121488712**
North **211 BANKER ST** **NY DRYCLEANERS** **N/A**
< 1/8 **BROOKLYN, NY 11222**
0.062 mi.
328 ft. **Site 2 of 4 in cluster D**

Relative:
Higher

Actual:
10 ft.

AIRS:

Name:	W H CHRISTIAN & SONS
Address:	211 BANKER ST
City,State,Zip:	BROOKLYN, NY 11222
DECID:	2610100378
Process ID:	Not reported
Latitude:	Not reported
Longitude:	Not reported
FIPS Code:	Not reported
Auth Type Code:	AFR
Permit Status:	Issued
Auth Status Code:	2
Emissions:	Not reported
Issue date:	02/04/2011
Expired Date:	Not reported
Emission Unit date:	Not reported
Contamination:	Not reported
EPA Control Code:	Not reported
Control Eff:	Not reported
Unit:	Not reported

W H CHRISTIAN & SONS (Continued) **S121488712**

Permit Status:	Expired
Auth Status Code:	7
Emissions:	Not reported
Issue date:	09/15/1999
Expired Date:	02/04/2011
Emission Unit date:	Not reported
Contamination:	Not reported
EPA Control Code:	Not reported
Control Eff:	Not reported
Unit:	Not reported

DRYCLEANERS:

Name:	W H CHRISTIAN & SONS
Address:	211 BANKER ST
City,State,Zip:	BROOKLYN, NY
Facility ID:	2-6101-00378
Phone Number:	7183897000
Region:	Not reported
Registration Effective Date:	9/15/1999
Inspection Date:	2/5/2000
Install Date:	Not reported
Expiration Date:	02/04/2011
Removal Date:	Not reported
Drop Shop:	Not reported
Shutdown:	Not reported
Alternate Solvent:	DF-2000; CAS 64742-48-9, synthetic hydrocarbon, ExxonMobil
Current Business:	Not reported

Name:	W H CHRISTIAN & SONS
Address:	211 BANKER ST
City,State,Zip:	BROOKLYN, NY
Facility ID:	2-6101-00378
Phone Number:	7183897000
Region:	Not reported
Registration Effective Date:	9/15/1999
Inspection Date:	2/10/2001
Install Date:	Not reported
Expiration Date:	02/04/2011
Removal Date:	Not reported
Drop Shop:	Not reported
Shutdown:	Not reported
Alternate Solvent:	DF-2000; CAS 64742-48-9, synthetic hydrocarbon, ExxonMobil
Current Business:	Not reported

Name:	W H CHRISTIAN & SONS
Address:	211 BANKER ST
City,State,Zip:	BROOKLYN, NY
Facility ID:	2-6101-00378
Phone Number:	7183897000
Region:	Not reported
Registration Effective Date:	9/15/1999
Inspection Date:	2/9/2002
Install Date:	Not reported
Expiration Date:	02/04/2011
Removal Date:	Not reported
Drop Shop:	Not reported
Shutdown:	Not reported

W H CHRISTIAN & SONS (Continued) **S121488712**

Alternate Solvent: DF-2000; CAS 64742-48-9, synthetic hydrocarbon, ExxonMobil
Current Business: Not reported

Name: W H CHRISTIAN & SONS
Address: 211 BANKER ST
City,State,Zip: BROOKLYN, NY
Facility ID: 2-6101-00378
Phone Number: 7183897000
Region: Not reported
Registration Effective Date: 9/15/1999
Inspection Date: 2/15/2003
Install Date: Not reported
Expiration Date: 02/04/2011
Removal Date: Not reported
Drop Shop: Not reported
Shutdown: Not reported
Alternate Solvent: DF-2000; CAS 64742-48-9, synthetic hydrocarbon, ExxonMobil
Current Business: Not reported

Name: W H CHRISTIAN & SONS
Address: 211 BANKER ST
City,State,Zip: BROOKLYN, NY
Facility ID: 2-6101-00378
Phone Number: 7183897000
Region: Not reported
Registration Effective Date: 9/15/1999
Inspection Date: 2/21/2004
Install Date: Not reported
Expiration Date: 02/04/2011
Removal Date: Not reported
Drop Shop: Not reported
Shutdown: Not reported
Alternate Solvent: DF-2000; CAS 64742-48-9, synthetic hydrocarbon, ExxonMobil
Current Business: Not reported

Name: W H CHRISTIAN & SONS
Address: 211 BANKER ST
City,State,Zip: BROOKLYN, NY
Facility ID: 2-6101-00378
Phone Number: 7183897000
Region: Not reported
Registration Effective Date: 9/15/1999
Inspection Date: 3/16/2005
Install Date: Not reported
Expiration Date: 02/04/2011
Removal Date: Not reported
Drop Shop: Not reported
Shutdown: Not reported
Alternate Solvent: DF-2000; CAS 64742-48-9, synthetic hydrocarbon, ExxonMobil
Current Business: Not reported

Name: W H CHRISTIAN & SONS
Address: 211 BANKER ST
City,State,Zip: BROOKLYN, NY
Facility ID: 2-6101-00378
Phone Number: 7183897000
Region: Not reported

W H CHRISTIAN & SONS (Continued) **S121488712**

Registration Effective Date: 9/15/1999
Inspection Date: 3/4/2006
Install Date: Not reported
Expiration Date: 02/04/2011
Removal Date: Not reported
Drop Shop: Not reported
Shutdown: Not reported
Alternate Solvent: DF-2000; CAS 64742-48-9, synthetic hydrocarbon, ExxonMobil
Current Business: Not reported

Name: W H CHRISTIAN & SONS
Address: 211 BANKER ST
City,State,Zip: BROOKLYN, NY
Facility ID: 2-6101-00378
Phone Number: 7183897000
Region: Not reported
Registration Effective Date: 9/15/1999
Inspection Date: 3/15/2007
Install Date: Not reported
Expiration Date: 02/04/2011
Removal Date: Not reported
Drop Shop: Not reported
Shutdown: Not reported
Alternate Solvent: DF-2000; CAS 64742-48-9, synthetic hydrocarbon, ExxonMobil
Current Business: Not reported

Name: W H CHRISTIAN & SONS
Address: 211 BANKER ST
City,State,Zip: BROOKLYN, NY
Facility ID: 2-6101-00378
Phone Number: 7183897000
Region: Not reported
Registration Effective Date: 9/15/1999
Inspection Date: 3/15/2008
Install Date: Not reported
Expiration Date: 02/04/2011
Removal Date: Not reported
Drop Shop: Not reported
Shutdown: Not reported
Alternate Solvent: DF-2000; CAS 64742-48-9, synthetic hydrocarbon, ExxonMobil
Current Business: Not reported

Name: W H CHRISTIAN & SONS
Address: 211 BANKER ST
City,State,Zip: BROOKLYN, NY
Facility ID: 2-6101-00378
Phone Number: 7183897000
Region: Not reported
Registration Effective Date: 9/15/1999
Inspection Date: 4/11/2009
Install Date: Not reported
Expiration Date: 02/04/2011
Removal Date: Not reported
Drop Shop: Not reported
Shutdown: Not reported
Alternate Solvent: DF-2000; CAS 64742-48-9, synthetic hydrocarbon, ExxonMobil
Current Business: Not reported

W H CHRISTIAN & SONS (Continued) **S121488712**

Name:	W H CHRISTIAN & SONS
Address:	211 BANKER ST
City,State,Zip:	BROOKLYN, NY
Facility ID:	2-6101-00378
Phone Number:	7183897000
Region:	Not reported
Registration Effective Date:	9/15/1999
Inspection Date:	4/5/2010
Install Date:	Not reported
Expiration Date:	02/04/2011
Removal Date:	Not reported
Drop Shop:	Not reported
Shutdown:	Not reported
Alternate Solvent:	DF-2000; CAS 64742-48-9, synthetic hydrocarbon, ExxonMobil
Current Business:	Not reported

Name:	W H CHRISTIAN & SONS
Address:	211 BANKER ST
City,State,Zip:	BROOKLYN, NY
Facility ID:	2-6101-00378
Phone Number:	7183897000
Region:	Not reported
Registration Effective Date:	2/4/2011
Inspection Date:	2/5/2000
Install Date:	Not reported
Expiration Date:	Not reported
Removal Date:	Not reported
Drop Shop:	Not reported
Shutdown:	Not reported
Alternate Solvent:	DF-2000; CAS 64742-48-9, synthetic hydrocarbon, ExxonMobil
Current Business:	Not reported

Name:	W H CHRISTIAN & SONS
Address:	211 BANKER ST
City,State,Zip:	BROOKLYN, NY
Facility ID:	2-6101-00378
Phone Number:	7183897000
Region:	Not reported
Registration Effective Date:	2/4/2011
Inspection Date:	2/10/2001
Install Date:	Not reported
Expiration Date:	Not reported
Removal Date:	Not reported
Drop Shop:	Not reported
Shutdown:	Not reported
Alternate Solvent:	DF-2000; CAS 64742-48-9, synthetic hydrocarbon, ExxonMobil
Current Business:	Not reported

Name:	W H CHRISTIAN & SONS
Address:	211 BANKER ST
City,State,Zip:	BROOKLYN, NY
Facility ID:	2-6101-00378
Phone Number:	7183897000
Region:	Not reported
Registration Effective Date:	2/4/2011
Inspection Date:	2/9/2002
Install Date:	Not reported

W H CHRISTIAN & SONS (Continued) **S121488712**

Expiration Date: Not reported
Removal Date: Not reported
Drop Shop: Not reported
Shutdown: Not reported
Alternate Solvent: DF-2000; CAS 64742-48-9, synthetic hydrocarbon, ExxonMobil
Current Business: Not reported

Name: W H CHRISTIAN & SONS
Address: 211 BANKER ST
City,State,Zip: BROOKLYN, NY
Facility ID: 2-6101-00378
Phone Number: 7183897000
Region: Not reported
Registration Effective Date: 2/4/2011
Inspection Date: 2/15/2003
Install Date: Not reported
Expiration Date: Not reported
Removal Date: Not reported
Drop Shop: Not reported
Shutdown: Not reported
Alternate Solvent: DF-2000; CAS 64742-48-9, synthetic hydrocarbon, ExxonMobil
Current Business: Not reported

Name: W H CHRISTIAN & SONS
Address: 211 BANKER ST
City,State,Zip: BROOKLYN, NY
Facility ID: 2-6101-00378
Phone Number: 7183897000
Region: Not reported
Registration Effective Date: 2/4/2011
Inspection Date: 2/21/2004
Install Date: Not reported
Expiration Date: Not reported
Removal Date: Not reported
Drop Shop: Not reported
Shutdown: Not reported
Alternate Solvent: DF-2000; CAS 64742-48-9, synthetic hydrocarbon, ExxonMobil
Current Business: Not reported

Name: W H CHRISTIAN & SONS
Address: 211 BANKER ST
City,State,Zip: BROOKLYN, NY
Facility ID: 2-6101-00378
Phone Number: 7183897000
Region: Not reported
Registration Effective Date: 2/4/2011
Inspection Date: 3/16/2005
Install Date: Not reported
Expiration Date: Not reported
Removal Date: Not reported
Drop Shop: Not reported
Shutdown: Not reported
Alternate Solvent: DF-2000; CAS 64742-48-9, synthetic hydrocarbon, ExxonMobil
Current Business: Not reported

Name: W H CHRISTIAN & SONS
Address: 211 BANKER ST

W H CHRISTIAN & SONS (Continued) **S121488712**

City,State,Zip: BROOKLYN, NY
Facility ID: 2-6101-00378
Phone Number: 7183897000
Region: Not reported
Registration Effective Date: 2/4/2011
Inspection Date: 3/4/2006
Install Date: Not reported
Expiration Date: Not reported
Removal Date: Not reported
Drop Shop: Not reported
Shutdown: Not reported
Alternate Solvent: DF-2000; CAS 64742-48-9, synthetic hydrocarbon, ExxonMobil
Current Business: Not reported

Name: W H CHRISTIAN & SONS
Address: 211 BANKER ST
City,State,Zip: BROOKLYN, NY
Facility ID: 2-6101-00378
Phone Number: 7183897000
Region: Not reported
Registration Effective Date: 2/4/2011
Inspection Date: 3/15/2007
Install Date: Not reported
Expiration Date: Not reported
Removal Date: Not reported
Drop Shop: Not reported
Shutdown: Not reported
Alternate Solvent: DF-2000; CAS 64742-48-9, synthetic hydrocarbon, ExxonMobil
Current Business: Not reported

Name: W H CHRISTIAN & SONS
Address: 211 BANKER ST
City,State,Zip: BROOKLYN, NY
Facility ID: 2-6101-00378
Phone Number: 7183897000
Region: Not reported
Registration Effective Date: 2/4/2011
Inspection Date: 3/15/2008
Install Date: Not reported
Expiration Date: Not reported
Removal Date: Not reported
Drop Shop: Not reported
Shutdown: Not reported
Alternate Solvent: DF-2000; CAS 64742-48-9, synthetic hydrocarbon, ExxonMobil
Current Business: Not reported

Name: W H CHRISTIAN & SONS
Address: 211 BANKER ST
City,State,Zip: BROOKLYN, NY
Facility ID: 2-6101-00378
Phone Number: 7183897000
Region: Not reported
Registration Effective Date: 2/4/2011
Inspection Date: 4/11/2009
Install Date: Not reported
Expiration Date: Not reported
Removal Date: Not reported

W H CHRISTIAN & SONS (Continued) **S121488712**

Drop Shop:	Not reported
Shutdown:	Not reported
Alternate Solvent:	DF-2000; CAS 64742-48-9, synthetic hydrocarbon, ExxonMobil
Current Business:	Not reported
Name:	W H CHRISTIAN & SONS
Address:	211 BANKER ST
City,State,Zip:	BROOKLYN, NY
Facility ID:	2-6101-00378
Phone Number:	7183897000
Region:	Not reported
Registration Effective Date:	2/4/2011
Inspection Date:	4/5/2010
Install Date:	Not reported
Expiration Date:	Not reported
Removal Date:	Not reported
Drop Shop:	Not reported
Shutdown:	Not reported
Alternate Solvent:	DF-2000; CAS 64742-48-9, synthetic hydrocarbon, ExxonMobil
Current Business:	Not reported

D23 **LOT 6,TAXBLOCK 2615** **NY E DESIGNATION** **S127977952**
NNW **234 BANKER STREET** **N/A**
< 1/8 **BROOKLYN, NY 11222**
0.068 mi.
358 ft. **Site 3 of 4 in cluster D**

Relative:
Higher

Actual:
10 ft.

E DESIGNATION:

Name:	LOT 6,TAXBLOCK 2615
Address:	234 BANKER STREET
City,State,Zip:	BROOKLYN, NY 11222
Tax Lot(s):	6
Tax Block:	2615
Borough Code:	BK
E-No:	E-585
Effective Date:	5/27/2021
Satisfaction Date:	Not reported
Ceqr Number:	20DCP009K
Ulurp Number:	210138ZMK, 210139ZSK
Zoning Map No:	13a
Description:	Air Quality - HVAC natural gas with low Nox only
Lot Remediation Date:	Not reported
Description:	Hazardous Materials* Phase I and Phase II Testing Protocol
Lot Remediation Date:	Not reported
Description:	Window Wall Attenuation & Alternate Ventilation
Lot Remediation Date:	Not reported

C24 **168 NORTH 14TH STREET** **NY UST** **U004045085**
SSW **168 NORTH 14TH STREET** **N/A**
< 1/8 **BROOKLYN, NY 11249**
0.069 mi.
366 ft. **Site 2 of 6 in cluster C**

Relative:
Higher

Actual:
12 ft.

UST:

Name:	168 NORTH 14TH STREET
Address:	168 NORTH 14TH STREET
City,State,Zip:	BROOKLYN, NY 11249
Id/Status:	2-609624 / Unregulated/Closed
Program Type:	PBS
Region:	STATE
DEC Region:	2
Expiration Date:	N/A
UTM X:	588157.65307
UTM Y:	4508552.29701
Site Type:	Other Wholesale/Retail Sales

Affiliation Records:

Site Id:	55723
Affiliation Type:	Facility Owner
Company Name:	JAY WEITZMAN
Contact Type:	PRESIDENT
Contact Name:	JAY WEITZMAN
Address1:	87 KENT AVENUE
Address2:	Not reported
City:	BROOKLYN
State:	NY
Zip Code:	11211
Country Code:	001
Phone:	(718) 963-2200
EMail:	Not reported
Fax Number:	Not reported
Modified By:	kxtang
Date Last Modified:	2004-06-28

Site Id:	55723
Affiliation Type:	Mail Contact
Company Name:	JAY WEITZMAN
Contact Type:	PRESIDENT
Contact Name:	JAY WEITZMAN
Address1:	87 KENT AVENUE
Address2:	Not reported
City:	BROOKLYN
State:	NY
Zip Code:	11211
Country Code:	001
Phone:	(718) 963-2200
EMail:	Not reported
Fax Number:	Not reported
Modified By:	kxtang
Date Last Modified:	2004-06-28

Site Id:	55723
Affiliation Type:	Facility Operator
Company Name:	168 NORTH 14TH STREET
Contact Type:	Not reported
Contact Name:	JAY WEITZMAN
Address1:	Not reported

168 NORTH 14TH STREET (Continued) **U004045085**

Address2:	Not reported
City:	Not reported
State:	NN
Zip Code:	Not reported
Country Code:	001
Phone:	(718) 963-2200
EMail:	Not reported
Fax Number:	Not reported
Modified By:	kxtang
Date Last Modified:	2004-06-28

Site Id:	55723
Affiliation Type:	Emergency Contact
Company Name:	JAY WEITZMAN
Contact Type:	Not reported
Contact Name:	JAY WEITZMAN
Address1:	Not reported
Address2:	Not reported
City:	Not reported
State:	NN
Zip Code:	Not reported
Country Code:	001
Phone:	(718) 963-2200
EMail:	Not reported
Fax Number:	Not reported
Modified By:	kxtang
Date Last Modified:	2004-06-28

Tank Info:

Tank Number:	01
Tank ID:	179312
Tank Status:	Closed - Removed
Material Name:	Closed - Removed
Capacity Gallons:	3000
Install Date:	Not reported
Date Tank Closed:	03/18/2004
Registered:	True
Tank Location:	Underground
Tank Type:	Steel/carbon steel
Material Code:	0001
Common Name of Substance:	#2 Fuel Oil (On-Site Consumption)

Tightness Test Method:	00
Date Test:	Not reported
Next Test Date:	Not reported
Pipe Model:	Not reported
Modified By:	kxtang
Last Modified:	04/14/2017

Equipment Records:

I00 - Overfill - None
A00 - Tank Internal Protection - None
J00 - Dispenser - None
B00 - Tank External Protection - None
C00 - Pipe Location - No Piping
H00 - Tank Leak Detection - None

168 NORTH 14TH STREET (Continued) **U004045085**

D00 - Pipe Type - No Piping
G00 - Tank Secondary Containment - None
K00 - Spill Prevention - None

C25 **FALSE ALARM LTD** **NY Spills** **S109374189**
SSW **168 N. 14TH ST/ 93-101 N. 13TH ST/ 29-43 WYTHE AVE** **N/A**
< 1/8 **BROOKLYN, NY**
0.069 mi.
366 ft. **Site 3 of 6 in cluster C**

Relative: **Higher**

Actual: **12 ft.**

SPILLS:

Name:	FALSE ALARM LTD
Address:	168 N. 14TH ST/ 93-101 N. 13TH ST/ 29-43 WYTHE AVE
City,State,Zip:	BROOKLYN, NY
Spill Number/Closed Date:	0809769 / 2008-12-04
Facility ID:	0809769
Facility Type:	ER
DER Facility ID:	356507
Site ID:	407262
DEC Region:	2
Spill Cause:	Other
Spill Class:	C4
SWIS:	2401
Spill Date:	2008-12-01
Investigator:	jbvought
Referred To:	Not reported
Reported to Dept:	2008-12-01
CID:	Not reported
Water Affected:	Not reported
Spill Source:	Private Dwelling
Spill Notifier:	Other
Cleanup Ceased:	Not reported
Cleanup Meets Std:	False
Last Inspection:	Not reported
Recommended Penalty:	False
UST Trust:	False
Remediation Phase:	0
Date Entered In Computer:	2008-12-01
Spill Record Last Update:	2008-12-04
Spiller Name:	KEN SALTZMAN
Spiller Company:	FALSE ALARM LTD
Spiller Address:	168 NORTH 14TH ST
Spiller Company:	999
Contact Name:	STEVE SALTZMAN
DEC Memo:	"Sangesland spoke to Steve Saltzman. A tank was pulled at the site 4 years ago and the report from the consultant said the owner should call into the DEC for a spill number. The owner never read the report and didn't call in a spill. Now the building is being refinanced and the bank read the report and is now asking for a copy of a closure letter. Owner needs to submit the report they have and DEC will determine if additional work is required. 12/3/08-Vought-Left message for Ken Saltzman to return call to DEC with more info. Vought received callback from Steve Saltzman and tank was abandoned in 2004 (possibly fuel oil UST) and SVOCs detected in sample analyticals. Saltzman will return call to Vought with fax number. Consultant that performed work was Hydro Tech. As per Saltzman, CSL sent to: Mr. Jay Weitzman False Alarm Limited 816 Avenue I Brooklyn, NY 11230 Fax: (732) 382-2270 12/3/08-Vought-Received email copy of Hydro Tech

FALSE ALARM LTD (Continued) **S109374189**

report dated 4/8/04. Report entitled Tank Abandonment . Tank was a 3000-gallon #2 fuel oil UST located in the western interior portion of the onsite building. Tank was abandoned in place via inert foam. GPR survey performed and four soil probes were performed. Soil borings samples at 2 foot intervals down to groundwater at 13'bg. No visual or olfactory evidence of petroleum contamination. Four soil samples analyzed via 8260/8270 show no TAGM 4046 Required Soil Cleanup Objective exceedences other than PAH exceedences attributable to fill material. Vought called and left message for Saltzman to return call to DEC with future use of property including possible redevelopment and requirement of installation of vapor barrier and SSDS. 12/4/08-Vought-Received phone message from Steve Saltzman that property is not being sold but is rather being refinanced and as such property use and foundation will not change and hence vapor barrier and SSDS not required. Spill closed and NFA sent to above address. "

Remarks: "CALLER STATES THAT THERE WAS A TANK ABANDONMENT 03/19/2004. CALLER HAS TEST RESULTS INDICATING SOIL CONTAMINATION."

All Materials:

Site ID:	407262
Operable Unit ID:	1163814
Operable Unit:	01
Material ID:	2155156
Material Code:	0066A
Material Name:	unknown petroleum
Case No.:	Not reported
Material FA:	Petroleum
Quantity:	Not reported
Units:	G
Recovered:	Not reported
Oxygenate:	Not reported

C26 **VAULT V-2803** **NY Spills** **S111237406**
SW **42 WHYTHE AVE** **N/A**
< 1/8 **BROOKLYN, NY**
0.070 mi.
372 ft. **Site 4 of 6 in cluster C**

Relative: **Higher**

Actual: **12 ft.**

SPILLS:

Name:	VAULT V-2803
Address:	42 WHYTHE AVE
City,State,Zip:	BROOKLYN, NY
Spill Number/Closed Date:	1105885 / 2012-01-10
Facility ID:	1105885
Facility Type:	ER
DER Facility ID:	408172
Site ID:	453554
DEC Region:	2
Spill Cause:	Unknown
Spill Class:	C4
SWIS:	2401
Spill Date:	2011-08-23
Investigator:	RWAUSTIN
Referred To:	Not reported
Reported to Dept:	2011-08-23
CID:	Not reported
Water Affected:	Not reported

VAULT V-2803 (Continued) **S111237406**

Spill Source:	Commercial/Industrial
Spill Notifier:	Responsible Party
Cleanup Ceased:	Not reported
Cleanup Meets Std:	False
Last Inspection:	Not reported
Recommended Penalty:	False
UST Trust:	False
Remediation Phase:	0
Date Entered In Computer:	2011-08-23
Spill Record Last Update:	2012-01-10
Spiller Name:	ERT
Spiller Company:	CONEDISON
Spiller Address:	4 IRVING PLACE
Spiller Company:	999
Contact Name:	ERT
DEC Memo:	"1/10/12 - Austin - The 18 gals. of dielectric fluid found had 65 ppm PCBs, so a PCB cleanup was performed in the vault - Con Ed contained and cleaned up the spill - See eDocs files for further details - Spill closed - end"
Remarks:	"18 gallons of oil on top of 60 gallons of water. Spill is contained to the vault. Clean up pending company resources."

All Materials:

Site ID:	453554
Operable Unit ID:	1203711
Operable Unit:	01
Material ID:	2200385
Material Code:	0066A
Material Name:	unknown petroleum
Case No.:	Not reported
Material FA:	Petroleum
Quantity:	18.00
Units:	G
Recovered:	Not reported
Oxygenate:	Not reported

D27 **ARTHUR J EVERS CORP** **RCRA NonGen / NLR** **1000458309**
North **221 BANKER ST** **FINDS** **NYD986936995**
< 1/8 **BROOKLYN, NY 11222** **ECHO**
0.073 mi. **NY MANIFEST**
386 ft. **Site 4 of 4 in cluster D**

Relative: **Higher**
Actual: **10 ft.**

RCRA NonGen / NLR:

Date Form Received by Agency:		20070101
Handler Name:	ARTHUR J EVERS CORP	
Handler Address:		221 BANKER ST
Handler City,State,Zip:		BROOKLYN, NY 11222-2844
EPA ID:		NYD986936995
Contact Name:		Not reported
Contact Address:		PO BOX 381 GREENPOINT STATION
Contact City,State,Zip:		BROOKLYN, NY 11222
Contact Telephone:		Not reported
Contact Fax:		Not reported
Contact Email:		Not reported
Contact Title:		Not reported
EPA Region:		02
Land Type:		Not reported

ARTHUR J EVERS CORP (Continued) **1000458309**

Federal Waste Generator Description:	Not a generator, verified
Non-Notifier:	Not reported
Biennial Report Cycle:	Not reported
Accessibility:	Not reported
Active Site Indicator:	Not reported
State District Owner:	NY
State District:	NYSDEC R2
Mailing Address:	PO BOX 381 GREENPOINT STATION
Mailing City,State,Zip:	BROOKLYN, NY 11222
Owner Name:	EILEEN CARLSON
Owner Type:	Private
Operator Name:	EILEEN CARLSON
Operator Type:	Private
Short-Term Generator Activity:	No
Importer Activity:	No
Mixed Waste Generator:	No
Transporter Activity:	No
Transfer Facility Activity:	No
Recycler Activity with Storage:	No
Small Quantity On-Site Burner Exemption:	No
Smelting Melting and Refining Furnace Exemption:	No
Underground Injection Control:	No
Off-Site Waste Receipt:	No
Universal Waste Indicator:	No
Universal Waste Destination Facility:	No
Federal Universal Waste:	No
Active Site Fed-Reg Treatment Storage and Disposal Facility:	Not reported
Active Site Converter Treatment storage and Disposal Facility:	Not reported
Active Site State-Reg Treatment Storage and Disposal Facility:	Not reported
Active Site State-Reg Handler:	---
Federal Facility Indicator:	Not reported
Hazardous Secondary Material Indicator:	NN
Sub-Part K Indicator:	Not reported
Commercial TSD Indicator:	No
Treatment Storage and Disposal Type:	Not reported
2018 GPRA Permit Baseline:	Not on the Baseline
2018 GPRA Renewals Baseline:	Not on the Baseline
Permit Renewals Workload Universe:	Not reported
Permit Workload Universe:	Not reported
Permit Progress Universe:	Not reported
Post-Closure Workload Universe:	Not reported
Closure Workload Universe:	Not reported
202 GPRA Corrective Action Baseline:	No
Corrective Action Workload Universe:	No
Subject to Corrective Action Universe:	No
Non-TSDFs Where RCRA CA has Been Imposed Universe:	No
TSDFs Potentially Subject to CA Under 3004 (u)/(v) Universe:	No
TSDFs Only Subject to CA under Discretionary Auth Universe:	No
Corrective Action Priority Ranking:	No NCAPS ranking
Environmental Control Indicator:	No
Institutional Control Indicator:	No
Human Exposure Controls Indicator:	N/A
Groundwater Controls Indicator:	N/A
Operating TSDF Universe:	Not reported
Full Enforcement Universe:	Not reported
Significant Non-Complier Universe:	No
Unaddressed Significant Non-Complier Universe:	No

ARTHUR J EVERS CORP (Continued) **1000458309**

Addressed Significant Non-Complier Universe:	No
Significant Non-Complier With a Compliance Schedule Universe:	No
Financial Assurance Required:	Not reported
Handler Date of Last Change:	20150414
Recognized Trader-Importer:	No
Recognized Trader-Exporter:	No
Importer of Spent Lead Acid Batteries:	No
Exporter of Spent Lead Acid Batteries:	No
Recycler Activity Without Storage:	Not reported
Manifest Broker:	Not reported
Sub-Part P Indicator:	No

Hazardous Waste Summary:

Waste Code:	D000
Waste Description:	Not Defined
Waste Code:	D001
Waste Description:	IGNITABLE WASTE
Waste Code:	D002
Waste Description:	CORROSIVE WASTE
Waste Code:	D007
Waste Description:	CHROMIUM
Waste Code:	D008
Waste Description:	LEAD

Handler - Owner Operator:

Owner/Operator Indicator:	Owner
Owner/Operator Name:	EILEEN CARLSON
Legal Status:	Private
Date Became Current:	Not reported
Date Ended Current:	Not reported
Owner/Operator Address:	221 BANKER ST
Owner/Operator City,State,Zip:	BROOKLYN, NY 11222
Owner/Operator Telephone:	718-383-7191
Owner/Operator Telephone Ext:	Not reported
Owner/Operator Fax:	Not reported
Owner/Operator Email:	Not reported
Owner/Operator Indicator:	Owner
Owner/Operator Name:	EILEEN CARLSON
Legal Status:	Private
Date Became Current:	Not reported
Date Ended Current:	Not reported
Owner/Operator Address:	221 BANKER ST
Owner/Operator City,State,Zip:	BROOKLYN, NY 11222
Owner/Operator Telephone:	718-383-7191
Owner/Operator Telephone Ext:	Not reported
Owner/Operator Fax:	Not reported
Owner/Operator Email:	Not reported
Owner/Operator Indicator:	Operator
Owner/Operator Name:	EILEEN CARLSON

ARTHUR J EVERS CORP (Continued) **1000458309**

Legal Status:	Private
Date Became Current:	Not reported
Date Ended Current:	Not reported
Owner/Operator Address:	221 BANKER ST
Owner/Operator City,State,Zip:	BROOKLYN, NY 11222
Owner/Operator Telephone:	718-383-7191
Owner/Operator Telephone Ext:	Not reported
Owner/Operator Fax:	Not reported
Owner/Operator Email:	Not reported

Historic Generators:

Receive Date:	19990708
Handler Name: ARTHUR J EVERS CORP	
Federal Waste Generator Description:	Not a generator, verified
State District Owner:	NY
Large Quantity Handler of Universal Waste:	No
Recognized Trader Importer:	No
Recognized Trader Exporter:	No
Spent Lead Acid Battery Importer:	No
Spent Lead Acid Battery Exporter:	No
Current Record:	No
Non Storage Recycler Activity:	Not reported
Electronic Manifest Broker:	Not reported

Receive Date:	20060101
Handler Name: ARTHUR J EVERS CORP	
Federal Waste Generator Description:	Not a generator, verified
State District Owner:	NY
Large Quantity Handler of Universal Waste:	No
Recognized Trader Importer:	No
Recognized Trader Exporter:	No
Spent Lead Acid Battery Importer:	No
Spent Lead Acid Battery Exporter:	No
Current Record:	No
Non Storage Recycler Activity:	Not reported
Electronic Manifest Broker:	Not reported

Receive Date:	20070101
Handler Name: ARTHUR J EVERS CORP	
Federal Waste Generator Description:	Not a generator, verified
State District Owner:	NY
Large Quantity Handler of Universal Waste:	No
Recognized Trader Importer:	No
Recognized Trader Exporter:	No
Spent Lead Acid Battery Importer:	No
Spent Lead Acid Battery Exporter:	No
Current Record:	Yes
Non Storage Recycler Activity:	Not reported
Electronic Manifest Broker:	Not reported

Receive Date:	19910117
Handler Name: ARTHUR J EVERS CORP	
Federal Waste Generator Description:	Small Quantity Generator
State District Owner:	NY
Large Quantity Handler of Universal Waste:	No
Recognized Trader Importer:	No
Recognized Trader Exporter:	No

ARTHUR J EVERS CORP (Continued) **1000458309**

Spent Lead Acid Battery Importer: No
Spent Lead Acid Battery Exporter: No
Current Record: No
Non Storage Recycler Activity: Not reported
Electronic Manifest Broker: Not reported

List of NAICS Codes and Descriptions:
NAICS Codes: No NAICS Codes Found

Facility Has Received Notices of Violations:
Violations: No Violations Found

Evaluation Action Summary:
Evaluations: No Evaluations Found

FINDS:
Registry ID: 110004459014

Click Here:

Environmental Interest/Information System:
RCRAInfo is a national information system that supports the Resource Conservation and Recovery Act (RCRA) program through the tracking of events and activities related to facilities that generate, transport, and treat, store, or dispose of hazardous waste. RCRAInfo allows RCRA program staff to track the notification, permit, compliance, and corrective action activities required under RCRA.

Click this hyperlink while viewing on your computer to access additional FINDS: detail in the EDR Site Report.

ECHO:
Envid: 1000458309
Registry ID: 110004459014
DFR URL: http://echo.epa.gov/detailed-facility-report?fid=110004459014
Name: ARTHUR J EVERS CORP
Address: 221 BANKER ST
City,State,Zip: BROOKLYN, NY 11222

NY MANIFEST:
Name: ARTHUR J EVERS CORP
Address: 221 BANKER ST
City,State,Zip: BROOKLYN, NY 11222-2844
Country: USA
EPA ID: NYD986936995
Facility Status: Not reported
Location Address 1: 221 BANKERS ST
Code: BP
Location Address 2: Not reported
Total Tanks: Not reported
Location City: BROOKLYN
Location State: NY
Location Zip: 11222
Location Zip 4: Not reported

ARTHUR J EVERS CORP (Continued) **1000458309**

NY MANIFEST:

EPAID:	NYD986936995
Mailing Name:	ARTHUR J EVERS CORP
Mailing Contact:	CATHERINE PARDERLIKES
Mailing Address 1:	221 BANKERS STREET
Mailing Address 2:	Not reported
Mailing City:	BROOKLYN
Mailing State:	NY
Mailing Zip:	11222
Mailing Zip 4:	Not reported
Mailing Country:	USA
Mailing Phone:	7183837191

B28 **LOT 1,TAXBLOCK 2614** **NY E DESIGNATION** **S123676906**
NW **7 NORTH 15 STREET** **N/A**
< 1/8 **BROOKLYN, NY**
0.074 mi.
391 ft. **Site 7 of 10 in cluster B**

Relative: **Lower**
Actual: **8 ft.**

E DESIGNATION:

Name:	LOT 1,TAXBLOCK 2614
Address:	7 NORTH 15 STREET
City,State,Zip:	BROOKLYN, NY
Tax Lot(s):	1
Tax Block:	2614
Borough Code:	Not reported
E-No:	E-483
Effective Date:	2/28/2019
Satisfaction Date:	Not reported
Ceqr Number:	18DCP099K
Ulurp Number:	180387ZSK, 180388ZRK, 180389ZSK
Zoning Map No:	12c
Description:	Exhaust stack location limitations
Lot Remediation Date:	Not reported
Description:	Hazardous Materials* Phase I and Phase II Testing Protocol
Lot Remediation Date:	Not reported
Description:	Window Wall Attenuation & Alternate Ventilation
Lot Remediation Date:	Not reported

B29 **CON EDISON** **NY MANIFEST** **S118463805**
WNW **3 N 15TH ST** **N/A**
< 1/8 **BROOKLYN, NY**
0.080 mi.
420 ft. **Site 8 of 10 in cluster B**

Relative: **Lower**
Actual: **8 ft.**

NY MANIFEST:

Name:	CON EDISON
Address:	3 N 15TH ST
City,State,Zip:	BROOKLYN, NY
Country:	USA
EPA ID:	NYP004857363
Facility Status:	Not reported

CON EDISON (Continued) **S118463805**

Location Address 1:	3 N 15TH ST
Code:	BP
Location Address 2:	VS 3380
Total Tanks:	Not reported
Location City:	BROOKLYN
Location State:	NY
Location Zip:	Not reported
Location Zip 4:	Not reported

NY MANIFEST:

EPAID:	NYP004857363
Mailing Name:	CON EDISON
Mailing Contact:	DENNIS HUACON
Mailing Address 1:	4 IRVING PL 15TH FL
Mailing Address 2:	Not reported
Mailing City:	NEW YORK
Mailing State:	NY
Mailing Zip:	10003
Mailing Zip 4:	Not reported
Mailing Country:	USA
Mailing Phone:	2124603770

NY MANIFEST:

Document ID:	Not reported
Manifest Status:	Not reported
seq:	Not reported
Year:	2018
Trans1 State ID:	NJ0000027193
Trans2 State ID:	Not reported
Generator Ship Date:	10/21/2015
Trans1 Recv Date:	10/21/2015
Trans2 Recv Date:	Not reported
TSD Site Recv Date:	10/23/2015
Part A Recv Date:	Not reported
Part B Recv Date:	Not reported
Generator EPA ID:	NYP004857363
Trans1 EPA ID:	Not reported
Trans2 EPA ID:	Not reported
TSDF ID 1:	NJD002200046
TSDF ID 2:	Not reported
Manifest Tracking Number:	013245004JJK
Import Indicator:	N
Export Indicator:	N
Discr Quantity Indicator:	N
Discr Type Indicator:	N
Discr Residue Indicator:	N
Discr Partial Reject Indicator:	N
Discr Full Reject Indicator:	N
Manifest Ref Number:	Not reported
Alt Facility RCRA ID:	Not reported
Alt Facility Sign Date:	Not reported
MGMT Method Type Code:	H110
Waste Code:	Not reported
Waste Code:	Not reported
Waste Code:	Not reported
Waste Code:	Not reported
Waste Code:	Not reported

CON EDISON (Continued) **S118463805**

Waste Code:	Not reported
Quantity:	1500
Units:	P - Pounds
Number of Containers:	1
Container Type:	TT - Cargo tank, tank trucks
Handling Method:	T Chemical, physical, or biological treatment.
Specific Gravity:	1
Waste Code:	D008
Waste Code 1_2:	Not reported
Waste Code 1_3:	Not reported
Waste Code 1_4:	Not reported
Waste Code 1_5:	Not reported
Waste Code 1_6:	Not reported

B30 **V E 2 PLATING CO** **NY UST** **1000389047**
WNW **7-11 N 15 ST** **RCRA NonGen / NLR** **NYD001486885**
< 1/8 **BROOKLYN, NY 11222** **NY MANIFEST**
0.080 mi.
420 ft. **Site 9 of 10 in cluster B**

Relative: **Lower**

Actual: **8 ft.**

UST:

Name:	PRESTO ELECTRO PLATING CORP
Address:	3-11 NORTH 15TH ST
City,State,Zip:	BROOKLYN, NY 11222
Id/Status:	2-364150 / Unregulated/Closed
Program Type:	PBS
Region:	STATE
DEC Region:	2
Expiration Date:	N/A
UTM X:	588070.93712
UTM Y:	4508722.77460
Site Type:	Other

Affiliation Records:

Site Id:	18445
Affiliation Type:	Facility Owner
Company Name:	VENTURINI
Contact Type:	Not reported
Contact Name:	Not reported
Address1:	1240 78ST
Address2:	Not reported
City:	BROOKLYN
State:	NY
Zip Code:	11228
Country Code:	001
Phone:	(718) 745-3376
EMail:	Not reported
Fax Number:	Not reported
Modified By:	CGFREEDM
Date Last Modified:	2004-12-16

Site Id:	18445
Affiliation Type:	Mail Contact
Company Name:	VENTURINI
Contact Type:	Not reported
Contact Name:	Not reported
Address1:	1240 78ST

V E 2 PLATING CO (Continued) **1000389047**

Address2:	Not reported
City:	BROOKLYN
State:	NY
Zip Code:	11228
Country Code:	001
Phone:	(718) 745-3376
EMail:	Not reported
Fax Number:	Not reported
Modified By:	CGFREEDM
Date Last Modified:	2004-12-16

Site Id:	18445
Affiliation Type:	Facility Operator
Company Name:	PRESTO ELECTRO PLATING CORP
Contact Type:	Not reported
Contact Name:	VENTURINI
Address1:	Not reported
Address2:	Not reported
City:	Not reported
State:	NN
Zip Code:	Not reported
Country Code:	001
Phone:	(718) 383-4747
EMail:	Not reported
Fax Number:	Not reported
Modified By:	TRANSLAT
Date Last Modified:	2004-03-04

Site Id:	18445
Affiliation Type:	Emergency Contact
Company Name:	VENTURINI
Contact Type:	Not reported
Contact Name:	VENTURINI
Address1:	Not reported
Address2:	Not reported
City:	Not reported
State:	NN
Zip Code:	Not reported
Country Code:	001
Phone:	(718) 745-3370
EMail:	Not reported
Fax Number:	Not reported
Modified By:	TRANSLAT
Date Last Modified:	2004-03-04

Tank Info:

Tank Number:	001
Tank ID:	22537
Tank Status:	Closed - In Place
Material Name:	Closed - In Place
Capacity Gallons:	2000
Install Date:	Not reported
Date Tank Closed:	07/01/1996
Registered:	True
Tank Location:	Underground
Tank Type:	Steel/carbon steel

V E 2 PLATING CO (Continued) **1000389047**

Material Code: 0001
Common Name of Substance: #2 Fuel Oil (On-Site Consumption)

Tightness Test Method: NN
Date Test: Not reported
Next Test Date: Not reported
Pipe Model: Not reported
Modified By: TRANSLAT
Last Modified: 04/14/2017

Equipment Records:

A00 - Tank Internal Protection - None
D01 - Pipe Type - Steel/Carbon Steel/Iron
B00 - Tank External Protection - None
C00 - Pipe Location - No Piping
F00 - Pipe External Protection - None
I00 - Overfill - None
G00 - Tank Secondary Containment - None
J02 - Dispenser - Suction Dispenser
H99 - Tank Leak Detection - Other

RCRA NonGen / NLR:

Date Form Received by Agency:		20070101
Handler Name:	V E 2 PLATING CO	
Handler Address:		7-11 N 15 ST
Handler City,State,Zip:		BROOKLYN, NY 11222
EPA ID:		NYD001486885
Contact Name:		Not reported
Contact Address:		HESTER ST
Contact City,State,Zip:		NEW YORK, NY 10002
Contact Telephone:		Not reported
Contact Fax:		Not reported
Contact Email:		Not reported
Contact Title:		Not reported
EPA Region:		02
Land Type:		Not reported
Federal Waste Generator Description:		Not a generator, verified
Non-Notifier:		Not reported
Biennial Report Cycle:		Not reported
Accessibility:		Not reported
Active Site Indicator:		Not reported
State District Owner:		NY
State District:		NYSDEC R2
Mailing Address:		HESTER ST
Mailing City,State,Zip:		NEW YORK, NY 10002
Owner Name:		JACOB GUTMAN
Owner Type:		Private
Operator Name:		JACOB GUTMAN
Operator Type:		Private
Short-Term Generator Activity:		No
Importer Activity:		No
Mixed Waste Generator:		No
Transporter Activity:		No
Transfer Facility Activity:		No
Recycler Activity with Storage:		No
Small Quantity On-Site Burner Exemption:		No
Smelting Melting and Refining Furnace Exemption:		No

V E 2 PLATING CO (Continued) **1000389047**

Underground Injection Control:	No
Off-Site Waste Receipt:	No
Universal Waste Indicator:	No
Universal Waste Destination Facility:	No
Federal Universal Waste:	No
Active Site Fed-Reg Treatment Storage and Disposal Facility:	Not reported
Active Site Converter Treatment storage and Disposal Facility:	Not reported
Active Site State-Reg Treatment Storage and Disposal Facility:	Not reported
Active Site State-Reg Handler:	---
Federal Facility Indicator:	Not reported
Hazardous Secondary Material Indicator:	NN
Sub-Part K Indicator:	Not reported
Commercial TSD Indicator:	No
Treatment Storage and Disposal Type:	Not reported
2018 GPRA Permit Baseline:	Not on the Baseline
2018 GPRA Renewals Baseline:	Not on the Baseline
Permit Renewals Workload Universe:	Not reported
Permit Workload Universe:	Not reported
Permit Progress Universe:	Not reported
Post-Closure Workload Universe:	Not reported
Closure Workload Universe:	Not reported
202 GPRA Corrective Action Baseline:	No
Corrective Action Workload Universe:	No
Subject to Corrective Action Universe:	No
Non-TSDFs Where RCRA CA has Been Imposed Universe:	No
TSDFs Potentially Subject to CA Under 3004 (u)/(v) Universe:	No
TSDFs Only Subject to CA under Discretionary Auth Universe:	No
Corrective Action Priority Ranking:	No NCAPS ranking
Environmental Control Indicator:	No
Institutional Control Indicator:	No
Human Exposure Controls Indicator:	N/A
Groundwater Controls Indicator:	N/A
Operating TSDF Universe:	Not reported
Full Enforcement Universe:	Not reported
Significant Non-Complier Universe:	No
Unaddressed Significant Non-Complier Universe:	No
Addressed Significant Non-Complier Universe:	No
Significant Non-Complier With a Compliance Schedule Universe:	No
Financial Assurance Required:	Not reported
Handler Date of Last Change:	20150414
Recognized Trader-Importer:	No
Recognized Trader-Exporter:	No
Importer of Spent Lead Acid Batteries:	No
Exporter of Spent Lead Acid Batteries:	No
Recycler Activity Without Storage:	Not reported
Manifest Broker:	Not reported
Sub-Part P Indicator:	No

Hazardous Waste Summary:

Waste Code:	D000
Waste Description:	Not Defined
Waste Code:	D002
Waste Description:	CORROSIVE WASTE
Waste Code:	D007

V E 2 PLATING CO (Continued) **1000389047**

Waste Description: CHROMIUM

Waste Code: D008
Waste Description: LEAD

Waste Code: F007
Waste Description: SPENT CYANIDE PLATING BATH SOLUTIONS FROM ELECTROPLATING OPERATIONS.

Waste Code: F008
Waste Description: PLATING BATH RESIDUES FROM THE BOTTOM OF PLATING BATHS FROM ELECTROPLATING OPERATIONS IN WHICH CYANIDES ARE USED IN THE PROCESS.

Waste Code: F009
Waste Description: SPENT STRIPPING AND CLEANING BATH SOLUTIONS FROM ELECTROPLATING OPERATIONS IN WHICH CYANIDES ARE USED IN THE PROCESS.

Handler - Owner Operator:
Owner/Operator Indicator: Owner
Owner/Operator Name: JACOB GUTMAN
Legal Status: Private
Date Became Current: Not reported
Date Ended Current: Not reported
Owner/Operator Address: 83 HESTER ST
Owner/Operator City,State,Zip: NEW YORK, NY 10002
Owner/Operator Telephone: 212-226-7140
Owner/Operator Telephone Ext: Not reported
Owner/Operator Fax: Not reported
Owner/Operator Email: Not reported

Owner/Operator Indicator: Operator
Owner/Operator Name: JACOB GUTMAN
Legal Status: Private
Date Became Current: Not reported
Date Ended Current: Not reported
Owner/Operator Address: 83 HESTER ST
Owner/Operator City,State,Zip: NEW YORK, NY 10002
Owner/Operator Telephone: 212-226-7140
Owner/Operator Telephone Ext: Not reported
Owner/Operator Fax: Not reported
Owner/Operator Email: Not reported

Owner/Operator Indicator: Owner
Owner/Operator Name: JACOB GUTMAN
Legal Status: Private
Date Became Current: Not reported
Date Ended Current: Not reported
Owner/Operator Address: 83 HESTER ST
Owner/Operator City,State,Zip: NEW YORK, NY 10002
Owner/Operator Telephone: 212-226-7140
Owner/Operator Telephone Ext: Not reported
Owner/Operator Fax: Not reported
Owner/Operator Email: Not reported

Historic Generators:
Receive Date: 19990910
Handler Name: V E 2 PLATING CO

V E 2 PLATING CO (Continued) **1000389047**

Federal Waste Generator Description:	Not a generator, verified
State District Owner:	NY
Large Quantity Handler of Universal Waste:	No
Recognized Trader Importer:	No
Recognized Trader Exporter:	No
Spent Lead Acid Battery Importer:	No
Spent Lead Acid Battery Exporter:	No
Current Record:	No
Non Storage Recycler Activity:	Not reported
Electronic Manifest Broker:	Not reported

Receive Date:	20060101
Handler Name: V E 2 PLATING CO	
Federal Waste Generator Description:	Not a generator, verified
State District Owner:	NY
Large Quantity Handler of Universal Waste:	No
Recognized Trader Importer:	No
Recognized Trader Exporter:	No
Spent Lead Acid Battery Importer:	No
Spent Lead Acid Battery Exporter:	No
Current Record:	No
Non Storage Recycler Activity:	Not reported
Electronic Manifest Broker:	Not reported

Receive Date:	20070101
Handler Name: V E 2 PLATING CO	
Federal Waste Generator Description:	Not a generator, verified
State District Owner:	NY
Large Quantity Handler of Universal Waste:	No
Recognized Trader Importer:	No
Recognized Trader Exporter:	No
Spent Lead Acid Battery Importer:	No
Spent Lead Acid Battery Exporter:	No
Current Record:	Yes
Non Storage Recycler Activity:	Not reported
Electronic Manifest Broker:	Not reported

Receive Date:	19950125
Handler Name: V E 2 PLATING CO	
Federal Waste Generator Description:	Large Quantity Generator
State District Owner:	NY
Large Quantity Handler of Universal Waste:	No
Recognized Trader Importer:	No
Recognized Trader Exporter:	No
Spent Lead Acid Battery Importer:	No
Spent Lead Acid Battery Exporter:	No
Current Record:	No
Non Storage Recycler Activity:	Not reported
Electronic Manifest Broker:	Not reported

Receive Date:	19900301
Handler Name: PRESTO ELECTRO PLATING CORPORATION	
Federal Waste Generator Description:	Large Quantity Generator
State District Owner:	NY
Large Quantity Handler of Universal Waste:	No
Recognized Trader Importer:	No
Recognized Trader Exporter:	No

V E 2 PLATING CO (Continued) **1000389047**

Spent Lead Acid Battery Importer: No
Spent Lead Acid Battery Exporter: No
Current Record: No
Non Storage Recycler Activity: Not reported
Electronic Manifest Broker: Not reported

List of NAICS Codes and Descriptions:
NAICS Code: 332813
NAICS Description: ELECTROPLATING, PLATING, POLISHING, ANODIZING, AND COLORING

Facility Has Received Notices of Violation:
Found Violation: Yes
Agency Which Determined Violation: State
Violation Short Description: Generators - General
Date Violation was Determined: 19920114
Actual Return to Compliance Date: 19950228
Return to Compliance Qualifier: Observed
Violation Responsible Agency: State
Scheduled Compliance Date: Not reported
Enforcement Identifier: 000
Date of Enforcement Action: 19920114
Enforcement Responsible Agency: State
Enforcement Docket Number: Not reported
Enforcement Attorney: Not reported
Corrective Action Component: No
Appeal Initiated Date: Not reported
Appeal Resolution Date: Not reported
Disposition Status Date: Not reported
Disposition Status: Not reported
Disposition Status Description: Not reported
Consent/Final Order Sequence Number:Not reported
Consent/Final Order Respondent Name: Not reported
Consent/Final Order Lead Agency: Not reported
Enforcement Type: WRITTEN INFORMAL
Enforcement Responsible Person: NYSAN
Enforcement Responsible Sub-Organization: R2
SEP Sequence Number: Not reported
SEP Expenditure Amount: Not reported
SEP Scheduled Completion Date: Not reported
SEP Actual Date: Not reported
SEP Defaulted Date: Not reported
SEP Type: Not reported
SEP Type Description: Not reported
Proposed Amount: Not reported
Final Monetary Amount: Not reported
Paid Amount: Not reported
Final Count: Not reported
Final Amount: Not reported

Found Violation: Yes
Agency Which Determined Violation: State
Violation Short Description: LDR - General
Date Violation was Determined: 19940503
Actual Return to Compliance Date: 19950228
Return to Compliance Qualifier: Observed
Violation Responsible Agency: State

V E 2 PLATING CO (Continued) **1000389047**

Scheduled Compliance Date: 19940729
Enforcement Identifier: 000
Date of Enforcement Action: 19940629
Enforcement Responsible Agency: State
Enforcement Docket Number: Not reported
Enforcement Attorney: NYDEC
Corrective Action Component: No
Appeal Initiated Date: Not reported
Appeal Resolution Date: Not reported
Disposition Status Date: Not reported
Disposition Status: Not reported
Disposition Status Description: Not reported
Consent/Final Order Sequence Number:Not reported
Consent/Final Order Respondent Name: Not reported
Consent/Final Order Lead Agency: Not reported
Enforcement Type: INITIAL 3008(A) COMPLIANCE
Enforcement Responsible Person: NYHHN
Enforcement Responsible Sub-Organization: R2
SEP Sequence Number: Not reported
SEP Expenditure Amount: Not reported
SEP Scheduled Completion Date: Not reported
SEP Actual Date: Not reported
SEP Defaulted Date: Not reported
SEP Type: Not reported
SEP Type Description: Not reported
Proposed Amount: 9000
Final Monetary Amount: Not reported
Paid Amount: Not reported
Final Count: Not reported
Final Amount: Not reported

Found Violation: Yes
Agency Which Determined Violation: State
Violation Short Description: Generators - General
Date Violation was Determined: 19940503
Actual Return to Compliance Date: 19950228
Return to Compliance Qualifier: Observed
Violation Responsible Agency: State
Scheduled Compliance Date: 19940729
Enforcement Identifier: 000
Date of Enforcement Action: 19940629
Enforcement Responsible Agency: State
Enforcement Docket Number: Not reported
Enforcement Attorney: NYDEC
Corrective Action Component: No
Appeal Initiated Date: Not reported
Appeal Resolution Date: Not reported
Disposition Status Date: Not reported
Disposition Status: Not reported
Disposition Status Description: Not reported
Consent/Final Order Sequence Number:Not reported
Consent/Final Order Respondent Name: Not reported
Consent/Final Order Lead Agency: Not reported
Enforcement Type: INITIAL 3008(A) COMPLIANCE
Enforcement Responsible Person: NYHHN
Enforcement Responsible Sub-Organization: R2
SEP Sequence Number: Not reported

V E 2 PLATING CO (Continued) **1000389047**

SEP Expenditure Amount: Not reported
SEP Scheduled Completion Date: Not reported
SEP Actual Date: Not reported
SEP Defaulted Date: Not reported
SEP Type: Not reported
SEP Type Description: Not reported
Proposed Amount: 9000
Final Monetary Amount: Not reported
Paid Amount: Not reported
Final Count: Not reported
Final Amount: Not reported

Found Violation: Yes
Agency Which Determined Violation: State
Violation Short Description: Generators - General
Date Violation was Determined: 19940503
Actual Return to Compliance Date: 19950228
Return to Compliance Qualifier: Observed
Violation Responsible Agency: State
Scheduled Compliance Date: 19940729
Enforcement Identifier: 000
Date of Enforcement Action: 19940629
Enforcement Responsible Agency: State
Enforcement Docket Number: Not reported
Enforcement Attorney: NYDEC
Corrective Action Component: No
Appeal Initiated Date: Not reported
Appeal Resolution Date: Not reported
Disposition Status Date: Not reported
Disposition Status: Not reported
Disposition Status Description: Not reported
Consent/Final Order Sequence Number:Not reported
Consent/Final Order Respondent Name: Not reported
Consent/Final Order Lead Agency: Not reported
Enforcement Type: INITIAL 3008(A) COMPLIANCE
Enforcement Responsible Person: NYHHN
Enforcement Responsible Sub-Organization: R2
SEP Sequence Number: Not reported
SEP Expenditure Amount: Not reported
SEP Scheduled Completion Date: Not reported
SEP Actual Date: Not reported
SEP Defaulted Date: Not reported
SEP Type: Not reported
SEP Type Description: Not reported
Proposed Amount: 9000
Final Monetary Amount: Not reported
Paid Amount: Not reported
Final Count: Not reported
Final Amount: Not reported

Found Violation: Yes
Agency Which Determined Violation: State
Violation Short Description: Generators - General
Date Violation was Determined: 19920114
Actual Return to Compliance Date: 19950228
Return to Compliance Qualifier: Observed
Violation Responsible Agency: State

V E 2 PLATING CO (Continued) **1000389047**

Scheduled Compliance Date: Not reported
Enforcement Identifier: 000
Date of Enforcement Action: 19920114
Enforcement Responsible Agency: State
Enforcement Docket Number: Not reported
Enforcement Attorney: Not reported
Corrective Action Component: No
Appeal Initiated Date: Not reported
Appeal Resolution Date: Not reported
Disposition Status Date: Not reported
Disposition Status: Not reported
Disposition Status Description: Not reported
Consent/Final Order Sequence Number:Not reported
Consent/Final Order Respondent Name: Not reported
Consent/Final Order Lead Agency: Not reported
Enforcement Type: WRITTEN INFORMAL
Enforcement Responsible Person: NYSAN
Enforcement Responsible Sub-Organization: R2
SEP Sequence Number: Not reported
SEP Expenditure Amount: Not reported
SEP Scheduled Completion Date: Not reported
SEP Actual Date: Not reported
SEP Defaulted Date: Not reported
SEP Type: Not reported
SEP Type Description: Not reported
Proposed Amount: Not reported
Final Monetary Amount: Not reported
Paid Amount: Not reported
Final Count: Not reported
Final Amount: Not reported

Found Violation: Yes
Agency Which Determined Violation: State
Violation Short Description: Generators - General
Date Violation was Determined: 19920114
Actual Return to Compliance Date: 19950228
Return to Compliance Qualifier: Observed
Violation Responsible Agency: State
Scheduled Compliance Date: 19940729
Enforcement Identifier: 000
Date of Enforcement Action: 19940629
Enforcement Responsible Agency: State
Enforcement Docket Number: Not reported
Enforcement Attorney: NYDEC
Corrective Action Component: No
Appeal Initiated Date: Not reported
Appeal Resolution Date: Not reported
Disposition Status Date: Not reported
Disposition Status: Not reported
Disposition Status Description: Not reported
Consent/Final Order Sequence Number:Not reported
Consent/Final Order Respondent Name: Not reported
Consent/Final Order Lead Agency: Not reported
Enforcement Type: INITIAL 3008(A) COMPLIANCE
Enforcement Responsible Person: NYHHN
Enforcement Responsible Sub-Organization: R2
SEP Sequence Number: Not reported

V E 2 PLATING CO (Continued) **1000389047**

SEP Expenditure Amount:	Not reported
SEP Scheduled Completion Date:	Not reported
SEP Actual Date:	Not reported
SEP Defaulted Date:	Not reported
SEP Type:	Not reported
SEP Type Description:	Not reported
Proposed Amount:	9000
Final Monetary Amount:	Not reported
Paid Amount:	Not reported
Final Count:	Not reported
Final Amount:	Not reported

Found Violation:	Yes
Agency Which Determined Violation:	State
Violation Short Description:	LDR - General
Date Violation was Determined:	19940503
Actual Return to Compliance Date:	19950228
Return to Compliance Qualifier:	Observed
Violation Responsible Agency:	State
Scheduled Compliance Date:	19940729
Enforcement Identifier:	000
Date of Enforcement Action:	19940629
Enforcement Responsible Agency:	State
Enforcement Docket Number:	Not reported
Enforcement Attorney:	NYDEC
Corrective Action Component:	No
Appeal Initiated Date:	Not reported
Appeal Resolution Date:	Not reported
Disposition Status Date:	Not reported
Disposition Status:	Not reported
Disposition Status Description:	Not reported
Consent/Final Order Sequence Number:	Not reported
Consent/Final Order Respondent Name:	Not reported
Consent/Final Order Lead Agency:	Not reported
Enforcement Type:	INITIAL 3008(A) COMPLIANCE
Enforcement Responsible Person:	NYHHN
Enforcement Responsible Sub-Organization:	R2
SEP Sequence Number:	Not reported
SEP Expenditure Amount:	Not reported
SEP Scheduled Completion Date:	Not reported
SEP Actual Date:	Not reported
SEP Defaulted Date:	Not reported
SEP Type:	Not reported
SEP Type Description:	Not reported
Proposed Amount:	9000
Final Monetary Amount:	Not reported
Paid Amount:	Not reported
Final Count:	Not reported
Final Amount:	Not reported

Found Violation:	Yes
Agency Which Determined Violation:	State
Violation Short Description:	Generators - General
Date Violation was Determined:	19920114
Actual Return to Compliance Date:	19950228
Return to Compliance Qualifier:	Observed
Violation Responsible Agency:	State

V E 2 PLATING CO (Continued) **1000389047**

Scheduled Compliance Date:	19940729
Enforcement Identifier:	000
Date of Enforcement Action:	19940629
Enforcement Responsible Agency:	State
Enforcement Docket Number:	Not reported
Enforcement Attorney:	NYDEC
Corrective Action Component:	No
Appeal Initiated Date:	Not reported
Appeal Resolution Date:	Not reported
Disposition Status Date:	Not reported
Disposition Status:	Not reported
Disposition Status Description:	Not reported
Consent/Final Order Sequence Number:	Not reported
Consent/Final Order Respondent Name:	Not reported
Consent/Final Order Lead Agency:	Not reported
Enforcement Type:	INITIAL 3008(A) COMPLIANCE
Enforcement Responsible Person:	NYHHN
Enforcement Responsible Sub-Organization:	R2
SEP Sequence Number:	Not reported
SEP Expenditure Amount:	Not reported
SEP Scheduled Completion Date:	Not reported
SEP Actual Date:	Not reported
SEP Defaulted Date:	Not reported
SEP Type:	Not reported
SEP Type Description:	Not reported
Proposed Amount:	9000
Final Monetary Amount:	Not reported
Paid Amount:	Not reported
Final Count:	Not reported
Final Amount:	Not reported

Found Violation:	No
Agency Which Determined Violation:	Not reported
Violation Short Description:	Not reported
Date Violation was Determined:	Not reported
Actual Return to Compliance Date:	Not reported
Return to Compliance Qualifier:	Not reported
Violation Responsible Agency:	Not reported
Scheduled Compliance Date:	Not reported
Enforcement Identifier:	Not reported
Date of Enforcement Action:	Not reported
Enforcement Responsible Agency:	Not reported
Enforcement Docket Number:	Not reported
Enforcement Attorney:	Not reported
Corrective Action Component:	Not reported
Appeal Initiated Date:	Not reported
Appeal Resolution Date:	Not reported
Disposition Status Date:	Not reported
Disposition Status:	Not reported
Disposition Status Description:	Not reported
Consent/Final Order Sequence Number:	Not reported
Consent/Final Order Respondent Name:	Not reported
Consent/Final Order Lead Agency:	Not reported
Enforcement Type:	Not reported
Enforcement Responsible Person:	Not reported
Enforcement Responsible Sub-Organization:	Not reported
SEP Sequence Number:	Not reported

V E 2 PLATING CO (Continued) **1000389047**

SEP Expenditure Amount:	Not reported
SEP Scheduled Completion Date:	Not reported
SEP Actual Date:	Not reported
SEP Defaulted Date:	Not reported
SEP Type:	Not reported
SEP Type Description:	Not reported
Proposed Amount:	Not reported
Final Monetary Amount:	Not reported
Paid Amount:	Not reported
Final Count:	Not reported
Final Amount:	Not reported

Evaluation Action Summary:

Evaluation Date:	19911018
Evaluation Responsible Agency:	State
Found Violation:	Yes
Evaluation Type Description:	COMPLIANCE EVALUATION INSPECTION ON-SITE
Evaluation Responsible Person Identifier:	NYSAN
Evaluation Responsible Sub-Organization:	R2
Actual Return to Compliance Date:	19950228
Scheduled Compliance Date:	Not reported
Date of Request:	Not reported
Date Response Received:	Not reported
Request Agency:	Not reported
Former Citation:	Not reported

Evaluation Date:	19911018
Evaluation Responsible Agency:	State
Found Violation:	Yes
Evaluation Type Description:	COMPLIANCE EVALUATION INSPECTION ON-SITE
Evaluation Responsible Person Identifier:	NYSAN
Evaluation Responsible Sub-Organization:	R2
Actual Return to Compliance Date:	19950228
Scheduled Compliance Date:	19940729
Date of Request:	Not reported
Date Response Received:	Not reported
Request Agency:	Not reported
Former Citation:	Not reported

Evaluation Date:	19911018
Evaluation Responsible Agency:	State
Found Violation:	Yes
Evaluation Type Description:	COMPLIANCE EVALUATION INSPECTION ON-SITE
Evaluation Responsible Person Identifier:	NYSAN
Evaluation Responsible Sub-Organization:	R2
Actual Return to Compliance Date:	19950228
Scheduled Compliance Date:	19940729
Date of Request:	Not reported
Date Response Received:	Not reported
Request Agency:	Not reported
Former Citation:	Not reported

Evaluation Date:	19930526
Evaluation Responsible Agency:	State
Found Violation:	Yes
Evaluation Type Description:	COMPLIANCE EVALUATION INSPECTION ON-SITE
Evaluation Responsible Person Identifier:	NYHHN

V E 2 PLATING CO (Continued) **1000389047**

Evaluation Responsible Sub-Organization:	R2
Actual Return to Compliance Date:	19950228
Scheduled Compliance Date:	19940729
Date of Request:	Not reported
Date Response Received:	Not reported
Request Agency:	Not reported
Former Citation:	Not reported

Evaluation Date:	19930526
Evaluation Responsible Agency:	State
Found Violation:	Yes
Evaluation Type Description:	COMPLIANCE EVALUATION INSPECTION ON-SITE
Evaluation Responsible Person Identifier:	NYHHN
Evaluation Responsible Sub-Organization:	R2
Actual Return to Compliance Date:	19950228
Scheduled Compliance Date:	Not reported
Date of Request:	Not reported
Date Response Received:	Not reported
Request Agency:	Not reported
Former Citation:	Not reported

Evaluation Date:	19930526
Evaluation Responsible Agency:	State
Found Violation:	Yes
Evaluation Type Description:	COMPLIANCE EVALUATION INSPECTION ON-SITE
Evaluation Responsible Person Identifier:	NYHHN
Evaluation Responsible Sub-Organization:	R2
Actual Return to Compliance Date:	19950228
Scheduled Compliance Date:	19940729
Date of Request:	Not reported
Date Response Received:	Not reported
Request Agency:	Not reported
Former Citation:	Not reported

Evaluation Date:	19930526
Evaluation Responsible Agency:	State
Found Violation:	Yes
Evaluation Type Description:	COMPLIANCE EVALUATION INSPECTION ON-SITE
Evaluation Responsible Person Identifier:	NYHHN
Evaluation Responsible Sub-Organization:	R2
Actual Return to Compliance Date:	19950228
Scheduled Compliance Date:	19940729
Date of Request:	Not reported
Date Response Received:	Not reported
Request Agency:	Not reported
Former Citation:	Not reported

Evaluation Date:	19911018
Evaluation Responsible Agency:	State
Found Violation:	Yes
Evaluation Type Description:	COMPLIANCE EVALUATION INSPECTION ON-SITE
Evaluation Responsible Person Identifier:	NYSAN
Evaluation Responsible Sub-Organization:	R2
Actual Return to Compliance Date:	19950228
Scheduled Compliance Date:	19940729
Date of Request:	Not reported
Date Response Received:	Not reported

V E 2 PLATING CO (Continued) **1000389047**

Request Agency:	Not reported
Former Citation:	Not reported
Evaluation Date:	19990901
Evaluation Responsible Agency:	EPA
Found Violation:	No
Evaluation Type Description:	COMPLIANCE EVALUATION INSPECTION ON-SITE
Evaluation Responsible Person Identifier:	R2ME
Evaluation Responsible Sub-Organization:	RCB
Actual Return to Compliance Date:	Not reported
Scheduled Compliance Date:	Not reported
Date of Request:	Not reported
Date Response Received:	Not reported
Request Agency:	Not reported
Former Citation:	Not reported

NY MANIFEST:

Name:	PRESTO ELECTRO PLATING CORP
Address:	7-11 N 15 ST
City,State,Zip:	BROOKLYN, NY 11222
Country:	USA
EPA ID:	NYD001486885
Facility Status:	Not reported
Location Address 1:	7-11 NORTH 15TH ST
Code:	BP
Location Address 2:	Not reported
Total Tanks:	Not reported
Location City:	BROOKLYN
Location State:	NY
Location Zip:	11222
Location Zip 4:	Not reported

NY MANIFEST:

EPAID:	NYD001486885
Mailing Name:	PRESTO ELECTRO PLATING CORP
Mailing Contact:	PRESTO ELECTRO PLATING CORP
Mailing Address 1:	7-11 NORTH 15TH STREET
Mailing Address 2:	Not reported
Mailing City:	BROOKLYN
Mailing State:	NY
Mailing Zip:	11222
Mailing Zip 4:	Not reported
Mailing Country:	USA
Mailing Phone:	7187453376

E31 **MANHOLE 4354** **NY Spills** **S103573095**
West **KENT AVE/N 14TH ST** **N/A**
< 1/8 **BROOKLYN, NY**
0.080 mi.
420 ft. **Site 1 of 13 in cluster E**

Relative: **Higher**
Actual: **9 ft.**

SPILLS:

Name:	MANHOLE 4354
Address:	KENT AVE/N 14TH ST
City,State,Zip:	BROOKLYN, NY
Spill Number/Closed Date:	9808915 / 2002-10-29

MANHOLE 4354 (Continued) **S103573095**

Facility ID:	9808915
Facility Type:	ER
DER Facility ID:	139906
Site ID:	166013
DEC Region:	2
Spill Cause:	Unknown
Spill Class:	C4
SWIS:	2401
Spill Date:	1998-10-18
Investigator:	CAENGELH
Referred To:	Not reported
Reported to Dept:	1998-10-18
CID:	207
Water Affected:	Not reported
Spill Source:	Commercial/Industrial
Spill Notifier:	Responsible Party
Cleanup Ceased:	Not reported
Cleanup Meets Std:	False
Last Inspection:	Not reported
Recommended Penalty:	False
UST Trust:	False
Remediation Phase:	0
Date Entered In Computer:	1998-10-18
Spill Record Last Update:	2002-10-29
Spiller Name:	Not reported
Spiller Company:	CON ED
Spiller Address:	Not reported
Spiller Company:	999
Contact Name:	LISA PRIMEGGIA
DEC Memo:	"Prior to Sept, 2004 data translation this spill Lead_DEC Field was ENGELHARDT Con Ed e2mis #120586: 00:48 10/18/98 G.RICHIE #21683 O.S. #9 REPORTED FINDING 1 QT. UNKNOWN OIL ON TOP OF 200 GAL WATER. IN MH4354 N/E/C KENT AVE AND NO. 14 ST.FOUND WHILE GOING TO WORK ON FEEDER. NO SEWERS OR WATERWAYS ARE AFFECTED .A SAMPLE WAS TAKEN PUT IN FOR 4-6 HRS. PRIORITY . WILL CLEAN HOLE WHEN SAMPLE RESULTS ARE RECEIVED. INSTALLED E.S. TAG #04375 THIS HOLE WAS CLEANED OF OIL ON 10/17/98. IT IS A WATER HOLE NEW SAMPLE WAS CALLED FOR AS R.COSENTINO EPA C.E. LAB RESULT RECEIVED 10/18/98 - 1125. 98-11214. 4 PPM. UPDATE: 10/19/98 - 1100 K. QUEST - 55475 - ENV. OPS., REPORTS 4 PPM CLEANUP COMPLETE WITH SLIX AND TAG #04375 REMOVED."
Remarks:	"con ed # 120585 samples taken - cleanup pending lab results"

All Materials:

Site ID:	166013
Operable Unit ID:	1066268
Operable Unit:	01
Material ID:	316396
Material Code:	0066A
Material Name:	unknown petroleum
Case No.:	Not reported
Material FA:	Petroleum
Quantity:	1.00
Units:	G
Recovered:	.00
Oxygenate:	Not reported

E32 **SPILL NUMBER 9808899** **NY Spills** **S104648026**
West **KENT AV/NORTH 14TH STREET** **N/A**
< 1/8 **BROOKLYN, NY**
0.080 mi.
420 ft. **Site 2 of 13 in cluster E**

Relative: **Higher**

Actual: **9 ft.**

SPILLS:

Name:	SPILL NUMBER 9808899
Address:	KENT AV/NORTH 14TH STREET
City,State,Zip:	BROOKLYN, NY
Spill Number/Closed Date:	9808899 / 2002-03-18
Facility ID:	9808899
Facility Type:	ER
DER Facility ID:	168535
Site ID:	202604
DEC Region:	2
Spill Cause:	Unknown
Spill Class:	C4
SWIS:	2401
Spill Date:	1998-10-17
Investigator:	CAENGELH
Referred To:	Not reported
Reported to Dept:	1998-10-17
CID:	201
Water Affected:	Not reported
Spill Source:	Commercial/Industrial
Spill Notifier:	Local Agency
Cleanup Ceased:	Not reported
Cleanup Meets Std:	False
Last Inspection:	Not reported
Recommended Penalty:	False
UST Trust:	False
Remediation Phase:	0
Date Entered In Computer:	1998-10-17
Spill Record Last Update:	2002-10-29
Spiller Name:	Not reported
Spiller Company:	UNK
Spiller Address:	Not reported
Spiller Company:	999
Contact Name:	CALLER
DEC Memo:	"Prior to Sept, 2004 data translation this spill Lead_DEC Field was ENGELHARDT Con Ed e2mis #120581: 00:56 R.RICHIE #21683 O.S. #9 REPORTED FINDING 1 GAL.UNKNOWN OIL ON TOP OF 200 GAL WATER IN MH4354 N/E/C KENT AVE & N.14 ST. WHILE GOING TO L.E.C. FDR. 6B57. NO SEWERS OR WATERWAYS ARE AFFECTED. A SAMPLE WAS TAKEN PUT IN 4-6 HRS. PRIORITY. INSTALLED E.S.TAG #07551 THERE WAS A JOINT REGULATOR IN THE HOLE CONNECTED TO 1 JT. COULD FIND NO LEAK. UPDATE** 10-17-98 10:00HRS LAB SAMPLE 15PPM 98-11207. UPDATE 10/17/98 - OIL CLEAN UP COMPLETED WITH SLIX AT 17:45."
Remarks:	"MAN HOLE #4354/WORKERS DESCOVERED UNK TYPE OF OIL IN MAN HOLE/CONTAINED AND SAMPLE TAKEN FOR TEST/CON ED REF #120581"

All Materials:

Site ID:	202604
Operable Unit ID:	1070072
Operable Unit:	01
Material ID:	316380
Material Code:	0064A
Material Name:	unknown material
Case No.:	Not reported

SPILL NUMBER 9808899 (Continued) **S104648026**

Material FA:	Other
Quantity:	1.00
Units:	G
Recovered:	.00
Oxygenate:	Not reported

E33 **MANHOLE #TM 625** **NY Spills** **S103574147**
West **N 14TH ST AND KEMT AV** **N/A**
< 1/8 **BROOKLYN, NY**
0.080 mi.
420 ft. **Site 3 of 13 in cluster E**

Relative: **Higher**

Actual: **9 ft.**

SPILLS:

Name:	MANHOLE #TM 625
Address:	N 14TH ST AND KEMT AV
City,State,Zip:	BROOKLYN, NY
Spill Number/Closed Date:	9810087 / 2002-11-07
Facility ID:	9810087
Facility Type:	ER
DER Facility ID:	184356
Site ID:	222966
DEC Region:	2
Spill Cause:	Unknown
Spill Class:	C4
SWIS:	2401
Spill Date:	1998-11-10
Investigator:	CAENGELH
Referred To:	Not reported
Reported to Dept:	1998-11-10
CID:	384
Water Affected:	Not reported
Spill Source:	Unknown
Spill Notifier:	Other
Cleanup Ceased:	Not reported
Cleanup Meets Std:	False
Last Inspection:	Not reported
Recommended Penalty:	False
UST Trust:	False
Remediation Phase:	0
Date Entered In Computer:	1998-11-10
Spill Record Last Update:	2002-11-07
Spiller Name:	Not reported
Spiller Company:	UNKNOWN
Spiller Address:	Not reported
Spiller Company:	999
Contact Name:	Not reported
DEC Memo:	"Prior to Sept, 2004 data translation this spill Lead_DEC Field was ENGELHARDT E2MIS 121185 M.ADAMO #28458 LEAD MECHANIC IN TRANSFORMER GANG REPORTS FINDING APPROX 5 GALLONS OF AN UNKNOWN OIL IN TRANSFORMER HOLE PREVIOUSLY CLEANED OUT AS OF 11/09. CREW ON LOCATION TO INSTALL NEW UNIT. SUBSTANCE CONTAINED TO STRUCTRUE NO SEWERS OR WATERWAYS AFFECTED, LIQUID SAMPLE TAKEN & MARKED AS A RUSH, STOP TAG #22051 PLACED. CREW WILL REMAIN ON LOCATION UNTIL SAMPLE RESULTS ARE RECEIVED & TREAT LOCATION AS 50-499 PPM. #12255 VDC.***** UPDATE EPA PERMIT ISSUED # NYP 004028346. #12255 VDC 10-11-98 15:35HRS CREW ARRIVED ON LOC AND FOUND DEP WAITING & THEY REQUESTED SUPERVISOR ON LOC. VITO VAVALLO ARRIVED AND AND MET WITH MR. OLUREMI, FATIMILEHIN

MANHOLE #TM 625 (Continued) **S103574147**

OF DEP AND FOUND DROPS ALL OVER THAT EQUALLED TO 1 LITER , IN HOLE & HE REQUESTED AN OVER 50 TANKER ON LOC TO PUMP HOLE ASAP. PRODUCT . TANKER WAS DISPATCHED AT 15:15HRS. ALSO HE IS REQUESTING COPY OF PCB RESULTS WHEN IT COMES BACK FROM CHEM LAB & FAXED TO DEP OFFICE # 718-- 595-4686. S.PACE 49874 UPDATE********** 10-11-98 15:52 RON JAMES WAS NOTIFIED AND IS HEADING TO LOC. S.PACE 49874. UPDATE********** 10-11-98 16:00HRS TANKER ARRIVED ON LOC. S.PACE 49874. UPDATE**********10-11-98 17:16HRS @ 1535 HRS DEP REQUESTS COPIES OF E2MIS REPORT & SAMPLE RESULTS FROM YESTERDAYS CLEANUP @ THIS LOCATION. FLUSH IS DELIVERING #120578 FOR HIM TO GIVE TO DEP. 1600HRS TANKER ARRIVED WILL START TO PUMP HOLE. 1625 HRS DEP NOT WAITING ANY LONGER FOR REPORT, DEP LEFT LOCATION & FLUSH DEPT FAXED REPORT TO HIM. 1645 HRS RON JAMES ARRIVED @ LOCATION . TANKER PUMPED STRUCTURE DOWN . WATER ENTERING FROM PRIMARY DUCTS. WILL CONTINUE TO PUMP, WAITING FOR CLEANUP CREW TO RELIEVE THEM. #12255 VDC. **UPDATE: 11/10/98 - 2345. LAB RESULTS <1.0PPM-LAB SEQ#98-12394-J.A.P.-56037 -----11/11/98--0252HRS--F.DELLATORRE FLUSH REPORTS CLEANUP COMPLETED WITH SLIX , REMOVED TAG#03664---G DONATONE---------- "

Remarks: "CON ED #121185 SAMPLES TAKEN FOR PCBS. CLEAN WILL BE DONE PENDING TEST RESULTS."

All Materials:

Site ID:	222966
Operable Unit ID:	1067355
Operable Unit:	01
Material ID:	313970
Material Code:	0066A
Material Name:	unknown petroleum
Case No.:	Not reported
Material FA:	Petroleum
Quantity:	5.00
Units:	G
Recovered:	.00
Oxygenate:	Not reported

E34 **TM 625 -** **NY Spills** **S103829150**
West **N. 14TH ST & KENT AVE** **N/A**
< 1/8 **BROOKLYN, NY**
0.080 mi.
420 ft. **Site 4 of 13 in cluster E**

Relative: **Higher**

Actual: **9 ft.**

SPILLS:

Name:	TM 625 -
Address:	N. 14TH ST & KENT AVE
City,State,Zip:	BROOKLYN, NY
Spill Number/Closed Date:	9815002 / 2002-06-06
Facility ID:	9815002
Facility Type:	ER
DER Facility ID:	228533
Site ID:	281453
DEC Region:	2
Spill Cause:	Unknown
Spill Class:	C3
SWIS:	2401
Spill Date:	1999-03-18
Investigator:	CAENGELH
Referred To:	Not reported

TM 625 - (Continued) **S103829150**

Reported to Dept:	1999-03-18
CID:	322
Water Affected:	Not reported
Spill Source:	Unknown
Spill Notifier:	Affected Persons
Cleanup Ceased:	Not reported
Cleanup Meets Std:	False
Last Inspection:	Not reported
Recommended Penalty:	False
UST Trust:	False
Remediation Phase:	0
Date Entered In Computer:	1999-03-18
Spill Record Last Update:	2002-06-06
Spiller Name:	UNKNOWN
Spiller Company:	Unknown
Spiller Address:	UNKNOWN
Spiller Company:	999
Contact Name:	Not reported
DEC Memo:	"Prior to Sept, 2004 data translation this spill Lead_DEC Field was ENGELHARDT Con Ed e2mis #123696: TM625 LOCATED N/S NORTH 14 ST.36'E/O KENT AVE. MR.RASA WAS ASKED IF ANYTHING ENTERED THE SEWER SYSTEM. HE SAID HE WASN'T SURE HE WOULD GO CHECK, AND IF NECESSARY PUT DOWN PIGS AND DIAPERS AROUND SEWER. UPDATE 10:20 HRS. MR RASA CALLED STATING HE CHECKED AND SAW WATER THAT WAS PUMPED OUT GOING TOWARD SEWER. --PLACED PIGS & DIAPERS AROUND SEWER TO PREVENT SHEEN FROM ENTERING SEWER. S.CRIBBIN OF CIG NOTIFIED AT 1031 HOURS. UPDATE FROM ED RASA - HE REPORTS THAT DIAPERS AROUND SEWER ARE ABSORBING SHEEN.MR.RASA WAS ON LOCATION TO MAKE TRANSFORMER AUTO. -- TRANSFORMER IN TM625 IS A NEW TRANSFORMER.-- PRESSURE TESTED TRANSFORMER OK. -- CHECKED PCB LISTING, TRANSFORMER LISTED AT O-PCB. -- ED RASA UNABLE TO DIAPER SHEEN IN TM625. RON JAMES OF E.H.&S. NOTIFIED OF INCIDENT AT 10;45 HOURS. HE WAS GOING TO LOCATION. UPDATE 1058HRS.3/18/99 R.DONOVAN SPOKE TO ED RASA AND ASKED HIM IF DIAPERS OR PIGS WERE PUT DOWN BEFORE THE PRODUCT ENTERED THE CATCH BASIN. -- ED STATES THE PIGS WERE DOWN BEFORE THE PRODUCT ENTERED THE CATCH BASIN AND HE FEELS THE SHEEN IS BEING ABSORBED WHILE GOING THROUGH THE PIGS & DIAPERS. UPDATE 3/18/99 1252HRS. AT 1252HRS. ED RASSA REPORTS DEP SAGAR CHATTERJEE ARRIVED ON LOCATION AT 1225HRS. MR CHATTERJEE VARIFIED ED RASA'S REPORT AND IS SATISFIED WITH ALL STEPS THAT WERE TAKEN UPDATE 19:00 3/18/99 OIL SAMPLE RECEIVED FOR TM0625 LESS THEN <1 PPM PCB LAB SEQ 99-02777 FLASHPOINT RECEIVED 3/19/99 - 0805. >140 DEG. F 3/19/99 1950HRS - J. DELAROSA, FLUSH OPERATOR, REPORTS CLEAN UP COMPLETED WITH DIAPERS, ABSORBANTS AND SLIX AND ENV. STOP TAG # 18946 REMOVED"
Remarks:	"TRANSFORMER MANHOLE WAS BEING PUMPED OUT ONTO THE STREET IT WAS A CLEAR LIQUID AND THEN SUDDENLY A SHEEN APPEARED - PUMP WAS TURNED OFF AND PADS PUT DOWN TO ABSORB BUT SOME OF THE WATER DID MAKE IT INTO A SEWER - "

All Materials:

Site ID:	281453
Operable Unit ID:	1076026
Operable Unit:	01
Material ID:	308118
Material Code:	0066A
Material Name:	unknown petroleum
Case No.:	Not reported
Material FA:	Petroleum
Quantity:	.00

TM 625 - (Continued) **S103829150**

Units: G
Recovered: .00
Oxygenate: Not reported

E35 **CON ED PIPELINE NO. 7** **NY Spills** **S104648846**
West **NORTH 14TH/FRANKLIN AVE** **N/A**
< 1/8 **BROOKLYN, NY**
0.080 mi.
420 ft. **Site 5 of 13 in cluster E**

Relative: SPILLS:
Higher

Actual:
9 ft.

Name: CON ED PIPELINE NO. 7
Address: NORTH 14TH/FRANKLIN AVE
City,State,Zip: BROOKLYN, NY
Spill Number/Closed Date: 9900419 / 2006-06-09
Facility ID: 9900419
Facility Type: ER
DER Facility ID: 115775
Site ID: 134830
DEC Region: 2
Spill Cause: Equipment Failure
Spill Class: B3
SWIS: 2401
Spill Date: 1999-04-12
Investigator: JHOCONNE
Referred To: Not reported
Reported to Dept: 1999-04-12
CID: 382
Water Affected: Not reported
Spill Source: Commercial/Industrial
Spill Notifier: Responsible Party
Cleanup Ceased: Not reported
Cleanup Meets Std: False
Last Inspection: Not reported
Recommended Penalty: False
UST Trust: False
Remediation Phase: 0
Date Entered In Computer: 1999-04-12
Spill Record Last Update: 2006-06-09
Spiller Name: CALLER
Spiller Company: CON ED
Spiller Address: 4 IRVING PLACE
Spiller Company: 001
Contact Name: JOE DEVOTI
DEC Memo: "Prior to Sept, 2004 data translation this spill Lead_DEC Field was O'CONNELL DEC responder notes: 4/12/99- 2:15PM. ROBERT LEUNG SPOKE TO C. ENGELHARDT AND GAVE HIM THE INFO. No. 6 oil spilled during pigging of No. 7 line. On location John Mitchell (White Hat for Con Ed), Barry Korman, Sal Bocuzzi. Barry Korman syas occurred while pigging, had recovery vac truck @ Noble Street. First truck = 4221 gallons, second truck = 1400 gallons when stopped (noticed oil on street). Notified by NYC Sanitation inpector at 12:00. They then shut down the compressor. Contractor Clean Venture was @ Noble Street - responded by 12:15. They were vac'ing line from North 1st Street to valve 10 (North 11th / Kent) - removed 12,000 gallons. FDNY came in fire boat - did not get off boat. No NYCDEP of USCG response. No oil in water (Bushwick Inlet approx. 50 feet west). Thus far only 1 subsurface

CON ED PIPELINE NO. 7 (Continued) **S104648846**

structure (Con Ed vault) is impacted. There is a sewer near 15th Street - oil did not reach it. Equipment on location: 3600 gallon vac truck (AllState Power Vac); 3150 and 5040 gallon vac trucks (Clean Venture). (CAE) 5/25/99: call from John Mitchell. They have not been monitoring the well. They will start every week for 5 weeks, then go to every 2 weeks if no product. Will be going tomorrow and next Tuesday. (CAE) ~~~~~~~~~~~~~~~~~~~ e2mis no. 124-172: On April 12, 1999, working on Fuel Line #7 in Brooklyn. J. O'Connell and M. Dobler was working Noble Street end and J. Daly was working at North 11th Street end of Fuel Line #7. A Santiation Department employee informed D. Daly that oil was coming out on the street. J. Daly informed J. O'Connell and they meet at the location (Kent Ave) where the oil was coming on the street. They took action by putting pads down, put drain plug on the catch basin and putting oil absorent down around the catch basin. Clean Ventures is at the location. They are in the process of taking oil out of the line. Approx. 30 gallons of oil spilled. UPDATE - April 13, 1999, from manhole 4348, 1800 gallons of oil has been pumped. At present leak has not been found, still looking. UPDATE - April 14, 1999, leak was found at 11:00 am, leak clamped 14:00 Tuesday. LARGE OIL SPILL CLEANUP CHECKLIST -Location of spill: N.14TH STREET AND FRANKLIN STREET, BROOKLYN. -Source/cause of spill: PIGGING OPERATION TO REMOVE # FUEL OIL FROM PIPELINE #7; A 20 INCH DIA PIPELINE. -Description of area affected by spill: 50' X 10' X 12' (EXCAVATION - APPROX.). Excavated contaminated soil, bluestone. -Name of contractor: ALL STATE POWER VAC, CLEAN HARBORS AND RCI. -Recovered oil 1,800 GALLONS; Recovered fluids/solids 200 CUBIC YARDS; Recovered oil/water 3,000+ GALLONS . -8 SOIL SAMPLES WERE COLLECTED FROM THE EXCAVATION. -1 WELL INSTALLED; OIL SHEEN ON WATER. ~~~~~~~~~~~~~~ DEC Responder notes (cont'd.): Results of well gauging/bailing/vacuuming: 5/26/99: Well depth - 140 (11.7'); Top of product - 40.5 ; Top of water - 29 ; product thickness - 11.5 . Well was vacuumed, approx. 400 gallons oil/water removed. 6/4/99: Oil thickness 1', Depth to water 9'6 . Approx. 500 gallons oil/water removed. 6/9/99: Oil thickness 1'2 , Depth to water 9'8 . Approx. 500 gallons oil/water removed. 6/16/99: Oil thickness (pre-vacuum) 1', Depth to water 9'3 . No notation on how much oil/water removed. Post-vacuum oil thickness 1.5 . 6/25/99: Oil thickness 8 , Depth to water 9'4 . No notation on how much oil/water removed. 7/28/99: Oil thickness 4 , Depth to water 8'9 . Approx. 350 gallons oil/water removed. Additional vacuum enhanced fluid recovery (VEFR) events occurred 7/11/00 (16 gallons); 10/27/00 (100 gallons); 1/24/01 (16 gallons); 4/17/01 (30 gallons); 10/4/01 (17 gallons); 4/4/02 (32 gallons); 10/24/02 (110 gallons). THIS IS PART OF APPENDIX B SITE 25/45. (JHO) Update 6/9/06 Spill closed based on final site investigation report located in eDocs App. B Site 25. (SKA)"

Remarks: "CALLER STATES THAT UPON EVACUATING A FUEL LINE THERE WAS AIR IN THE LINE AND OIL POURED ONTO THE STREET. CLEAN UP IS UNDERWAY AND EXCAVATION WILL BE DONE."

All Materials:

Site ID:	134830
Operable Unit ID:	1075184
Operable Unit:	01
Material ID:	307556
Material Code:	0003A
Material Name:	#6 fuel oil
Case No.:	Not reported
Material FA:	Petroleum

CON ED PIPELINE NO. 7 (Continued) **S104648846**

Quantity:	20.00
Units:	G
Recovered:	.00
Oxygenate:	Not reported

E36 **MANHOLE 4354** **NY Spills** **S103575449**
West **KENT AV & 14TH ST** **N/A**
< 1/8 **BROOKLYN, NY**
0.080 mi.
420 ft. **Site 6 of 13 in cluster E**

Relative: **Higher**

Actual: **9 ft.**

SPILLS:

Name:	MANHOLE 4354
Address:	KENT AV & 14TH ST
City,State,Zip:	BROOKLYN, NY
Spill Number/Closed Date:	9811564 / 2003-02-19
Facility ID:	9811564
Facility Type:	ER
DER Facility ID:	76986
Site ID:	83685
DEC Region:	2
Spill Cause:	Unknown
Spill Class:	C4
SWIS:	2401
Spill Date:	1998-12-15
Investigator:	CAENGELH
Referred To:	Not reported
Reported to Dept:	1998-12-15
CID:	365
Water Affected:	Not reported
Spill Source:	Unknown
Spill Notifier:	Other
Cleanup Ceased:	Not reported
Cleanup Meets Std:	False
Last Inspection:	Not reported
Recommended Penalty:	False
UST Trust:	False
Remediation Phase:	0
Date Entered In Computer:	1998-12-15
Spill Record Last Update:	2003-02-19
Spiller Name:	Not reported
Spiller Company:	UNKNOWN
Spiller Address:	Not reported
Spiller Company:	999
Contact Name:	MR POZERELLI
DEC Memo:	"Prior to Sept, 2004 data translation this spill Lead_DEC Field was ENGELHARDT E2MIS 121949 12/15/98-02:45HRS.G. MOORE-#18872-SEN. FIELD OPERATOR-MARKING PHASES- FD APPROX 3-4 GAL OF UNKNOWN OIL ON 100 GALS OF WATER IN MH4354-CONTAINED AND NO SEWERS OR WATERWAYS AFFECTED-NO SUMPS IN MH-AND NO JOINT REGULATOR -TOOK SAMPLE WITH 4-6 HR PRIORITY-PLACED ENV STOP TAG#13578. CONTACTED CIG-S. ROMERO @ 03:28HRS. 12/15/98-08:47hrs-LAB RESULTS REC'D-LAB SEQ#98-13916-RESULTS 15 PPM UPDATE: 12/16/98 - 1400 N. SAVOCA - 17932 - ENV. OPS., REPORTS 15 PPM CLEANUP COMPLETE WITH SLIX AND TAG #13578 REMOVED. INCIDENT IS CLOSED. Detailed Description:"
Remarks:	"3-4 GALLONS OF AN UNKNOWN OIL FOUND IN MANHOLE - CLEAN UP PENDING TEST RESULTS - CON ED REF #121949"

MANHOLE 4354 (Continued) **S103575449**

All Materials:

Site ID:	83685
Operable Unit ID:	1068886
Operable Unit:	01
Material ID:	311855
Material Code:	0066A
Material Name:	unknown petroleum
Case No.:	Not reported
Material FA:	Petroleum
Quantity:	4.00
Units:	G
Recovered:	.00
Oxygenate:	Not reported

C37 **FORMER DUTCH MASTERS PAINT AND VARNISH CO.** **NY BROWNFIELDS** **S121493079**
SSW **29-41 WYTHE AVENUE AND 180 N. 14TH STREET** **N/A**
< 1/8 **BROOKLYN, NY 11249**
0.080 mi.
424 ft. **Site 5 of 6 in cluster C**

Relative: **Higher**
Actual: **12 ft.**

BROWNFIELDS:

Name:	FORMER DUTCH MASTERS PAINT AND VARNISH CO.
Address:	29-41 WYTHE AVENUE AND 180 N. 14TH STREET
City,State,Zip:	BROOKLYN, NY 11249
Program:	BCP
Site Code:	551700
Acres:	0.650
HW Code:	C224262
SWIS:	2401
Town:	New York City
Record Added Date:	06/14/2017
Record Updated Date:	11/22/2021
Update By:	GWBURKE
Site Description:	"Location: The site is comprised of two parcels designated as block 2279, lots 1 and 9, totaling 0.65 acres, and is located at 29-41 Wythe Avenue and 180 North 14th Street in the Williamsburg neighborhood of Brooklyn, NY. Site Features: Lot 1 was improved with a 1-2 story industrial building constructed circa 1925. Lot 9 was improved with a 1-story industrial building constructed circa 1950. Both buildings were recently demolished. Current Zoning and Land Use: The site is currently zoned M1-1 (manufacturing). M1 districts are often buffers between M2 or M3 districts and adjacent residential or commercial districts. M1 districts typically include light industrial uses, such as woodworking shops, repair shops, and wholesale service and storage facilities. The site is currently vacant, with concrete covering the entire site. The land use in the immediate vicinity of the site includes an industrial manufacturing building and new development project to the west, a new hotel and retail shops to the south, new construction, a high school and an existing office building to the east, and an industrial/manufacturing property to the north. Past Use of the Site: A portion of Lot 1 was occupied by a varnish factory beginning sometime prior to 1887. The varnish works expanded to cover the entirety of Lot 1 by 1942. Records show that, by 1951, this lot was occupied by the Dutch Masters Paint and Varnish company until 2007. This lot was also used as a manufacturer of typewriter ribbon, a clothing warehouse, a motorcycle repair shop and

FORMER DUTCH MASTERS PAINT AND VARNISH CO. (Continued) **S121493079**

art studio. A portion of Lot 9 was used as a foundry for the manufacture of window weights from 1902 through 1916. By 1942, the property was used as a bed spring manufacturer. Dutch Masters Paint and Varnish took a mortgage on this lot in 1969. Later, the property was used as a warehouse for typewriter ribbons and a clothing warehouse. In 2009, it was rented out as music studios. Site Geology and Hydrogeology: Subsurface soils at the site consist of historic fill materials to a depth of approximately 8 to 10 feet below the surface, followed by native silty-sand and clay layers. The elevation of the property is approximately 12-13 feet above mean sea level. The area topography gradually slopes to the north toward the East River. Groundwater is 7.5-11.8 feet below grade under water table conditions and flows to the north east toward the East River. The entire site is located within a designated moderate risk flood zone area with a portion of Lot 1 in a high-risk flood area. "

Env Problem: "Nature and Extent of Contamination: Soil and groundwater were analyzed for volatile organic compounds (VOCs), semi-volatile organic compounds (SVOCs), metals, polychlorinated biphenyls (PCBs), and pesticides, and emerging contaminants (per and polyfluorinated alkyl substances, or PFAS, and 1,4-dioxane) in groundwater. Soil vapor samples were analyzed for VOCs. Based upon investigations conducted to date, the primary contaminants of concern for the site include trichloroethene (TCE), and petroleum related SVOCs. Soil - TCE was found in shallow soil across the site. The maximum concentration of trichloroethene was 3.1 parts per million (ppm), which exceeds the applicable protection of groundwater soil cleanup objective (0.47 ppm). Historic fill material has been identified across the site to depths of 15-17 feet. Analysis of the material showed benzo(a)anthracene at 32 ppm, benzo(a)pyrene at 31 ppm, benzo(b)fluoranthene at 24 ppm, chrysene at 51 ppm compared the unrestricted SCO of 1 ppm, and indeno(1,2,3-CD)pyrene at 18 ppm compared to the unrestricted SCO of 0.5 ppm. Data does not indicate any off-site impacts in soil related to this site. Groundwater - TCE was also found in groundwater at the site at a maximum concentration of 8.7 parts per billion (ppb), which slightly exceeds the groundwater standard of 5 ppb. Petroleum related SVOCs were detected across both lots on the site, including benzo(a)anthracene at 66 ppb, benzo(a)pyrene at 61 ppb, benzo(b)fluoranthene at 31 ppb, chrysene at 58 ppb, and indeno(1,2,3-CD)pyrene at 26 ppb, all above the standard of 0.002 ppb. Several metals were detected above standards, including iron, magnesium, manganese and sodium in the majority of samples. These exceedances are not considered contaminants of concern and are likely naturally occurring. Emerging contaminants (i.e., PFAS) were detected at maximum combined concentration of 134.37 parts per trillion. There were no PCBs, pesticides detections above standards. Data does not indicate any off-site impacts in groundwater related to this site. Soil Vapor - Petroleum related VOCs were detected at low levels in soil vapor samples across the site. TCE was detected in soil vapor at concentrations ranging from 0.24 micrograms per cubic meter (ug/m3) to 320 ug/m3. Data does not indicate any off-site impacts in soil vapor related to this site. "

Health Problem: "Access to the site is restricted, which prohibits public access. Persons who enter the site could contact contaminated soil or groundwater by disturbing the surface materials. Contaminated groundwater at the site is not used for drinking or other purposes and the area is served by a public water supply that is not affected by this contamination. Volatile organic compounds in soil vapor (air

FORMER DUTCH MASTERS PAINT AND VARNISH CO. (Continued) **S121493079**

spaces within the soil) may move into buildings and affect the indoor air quality. This process, which is similar to the movement of radon gas from the subsurface into the indoor air of buildings, is referred to as soil vapor intrusion. Because there are currently no on-site buildings, inhalation of site contaminants in indoor air due to soil vapor intrusion does not represent a concern. However, the potential exits for the inhalation of site contaminants for any future onsite development and occupancy. Environmental sampling indicates that soil vapor intrusion is not a concern for offsite buildings. "

Dump:	False
Structure:	False
Lagoon:	False
Landfill:	False
Pond:	False
Disp Start:	Not reported
Disp Term:	Not reported
Lat/Long:	Not reported
Dell:	Not reported
Record Add:	2017-10-12 14:44:00
Record Upd:	2020-07-15 14:06:00
Updated By:	SJWALSH
Own Op:	1
Sub Type:	E
Owner Name:	Jay Weitzman
Owner Company:	False Alarm LTD and M.A.J. Associates, Inc.
Owner Address:	816 Avenue I
Owner Addr2:	Not reported
Owner City,St,Zip:	Brooklyn, NY 11230
Owner Country:	United States of America
Own Op:	Document Repository
Sub Type:	NNN
Owner Name:	Not reported
Owner Company:	Brooklyn Public Library- Leonard Branch
Owner Address:	81 Devoe St at Leonard St
Owner Addr2:	Not reported
Owner City,St,Zip:	Brooklyn, NY 11211
Owner Country:	United States of America
Own Op:	6
Sub Type:	P03
Owner Name:	Jay Weitzman
Owner Company:	False Alarm LTD
Owner Address:	816 Avenue I
Owner Addr2:	Not reported
Owner City,St,Zip:	Brooklyn, NY 11230
Owner Country:	United States of America
Own Op:	6
Sub Type:	P03
Owner Name:	Jay Weitzman
Owner Company:	M.A.J. Associates, Inc.
Owner Address:	816 Avenue I
Owner Addr2:	Not reported
Owner City,St,Zip:	Brooklyn, NY 11230
Owner Country:	United States of America
Own Op:	1
Sub Type:	NNN
Owner Name:	Not reported
Owner Company:	Brooklyn Community Board 1

FORMER DUTCH MASTERS PAINT AND VARNISH CO. (Continued) **S121493079**

Owner Address:	435 Graham Avenue
Owner Addr2:	Not reported
Owner City,St,Zip:	Brooklyn, NY 11211
Owner Country:	United States of America
HW Code:	C224262
Waste Type:	trichloroethene (TCE)
Waste Quantity:	UNKNOWN
Waste Code:	Not reported
HW Code:	C224262
Waste Type:	benzo(a)pyrene
Waste Quantity:	UNKNOWN
Waste Code:	Not reported
HW Code:	C224262
Waste Type:	benzo(b)fluoranthene
Waste Quantity:	UNKNOWN
Waste Code:	Not reported
HW Code:	C224262
Waste Type:	chrysene
Waste Quantity:	UNKNOWN
Waste Code:	Not reported
HW Code:	C224262
Waste Type:	benzo(a)anthracene
Waste Quantity:	UNKNOWN
Waste Code:	Not reported
HW Code:	C224262
Waste Type:	indeno(1,2,3-CD)pyrene
Waste Quantity:	UNKNOWN
Waste Code:	Not reported
Crossref ID:	Not reported
Cross Ref Type Code:	Not reported
Cross Ref Type:	Not reported
Record Added Date:	Not reported
Record Updated:	Not reported
Updated By:	Not reported

E38 **MAN HOLE 4348** **NY Spills** **S113405768**
West **FRANKLIN ST AND NORTH 14 ST** **N/A**
< 1/8 **BROOKLYN, NY**
0.086 mi.
453 ft. **Site 7 of 13 in cluster E**

Relative: **Higher**

Actual: **9 ft.**

SPILLS:

Name:	MAN HOLE 4348
Address:	FRANKLIN ST AND NORTH 14 ST
City,State,Zip:	BROOKLYN, NY
Spill Number/Closed Date:	1216482 / 2013-07-08
Facility ID:	1216482
Facility Type:	ER
DER Facility ID:	435165
Site ID:	479861
DEC Region:	2
Spill Cause:	Unknown
Spill Class:	C4
SWIS:	2401
Spill Date:	2013-03-18
Investigator:	RWAUSTIN
Referred To:	Not reported
Reported to Dept:	2013-03-18

MAN HOLE 4348 (Continued) **S113405768**

CID:	Not reported
Water Affected:	Not reported
Spill Source:	Commercial/Industrial
Spill Notifier:	Other
Cleanup Ceased:	Not reported
Cleanup Meets Std:	False
Last Inspection:	Not reported
Recommended Penalty:	False
UST Trust:	False
Remediation Phase:	0
Date Entered In Computer:	2013-03-18
Spill Record Last Update:	2013-07-08
Spiller Name:	Not reported
Spiller Company:	CON ED
Spiller Address:	Not reported
Spiller Company:	999
Contact Name:	ERT
DEC Memo:	"7/8/13 - Austin - Thick tar-like substance (although analyzed as a light fuel oil) seeping through ducts into vault - Con Ed contained and cleaned up the spill - See eDocs files for further information - Spill closed - end"
Remarks:	"clean up pending investigation"

All Materials:

Site ID:	479861
Operable Unit ID:	1229579
Operable Unit:	01
Material ID:	2227364
Material Code:	0066A
Material Name:	unknown petroleum
Case No.:	Not reported
Material FA:	Petroleum
Quantity:	2.00
Units:	G
Recovered:	Not reported
Oxygenate:	Not reported

B39 **FRANKLIN AVE** **NY Spills** **S103936219**
WNW **BETWEEN N14TH & N15TH** **N/A**
< 1/8 **BROOKLYN, NY**
0.086 mi.
454 ft. **Site 10 of 10 in cluster B**

Relative: **Higher**
Actual: **9 ft.**

SPILLS:

Name:	FRANKLIN AVE
Address:	BETWEEN N14TH & N15TH
City,State,Zip:	BROOKLYN, NY
Spill Number/Closed Date:	9900519 / 2006-06-09
Facility ID:	9900519
Facility Type:	ER
DER Facility ID:	69984
Site ID:	74601
DEC Region:	2
Spill Cause:	Equipment Failure
Spill Class:	C3
SWIS:	2401
Spill Date:	1999-04-14

FRANKLIN AVE (Continued) **S103936219**

Investigator:	JHOCONNE
Referred To:	Not reported
Reported to Dept:	1999-04-14
CID:	233
Water Affected:	Not reported
Spill Source:	Commercial/Industrial
Spill Notifier:	Responsible Party
Cleanup Ceased:	Not reported
Cleanup Meets Std:	False
Last Inspection:	Not reported
Recommended Penalty:	False
UST Trust:	False
Remediation Phase:	0
Date Entered In Computer:	1999-04-14
Spill Record Last Update:	2006-06-09
Spiller Name:	MIKE CESARE
Spiller Company:	CON ED
Spiller Address:	4 IRVING PLACE
Spiller Company:	001
Contact Name:	Not reported
DEC Memo:	"Prior to Sept, 2004 data translation this spill Lead_DEC Field was O'CONNELL 5/6/99: well installed at time of spill, but needs to be furtehr investigated during pipeline closure. (CAE) 1/29/04: Appendix B site no. 25/45. Investigation and remediation to be conducted. (JHO) ~~~~~~~~~~~~~~~~~~~~~~ e2mis no. 124-237: On April 14, 1999, working in the area of a prior leak, incident no. 124172 (DEC # 9900419) when he discovered another leak on Franklin between North 14th & North 15th Street in Brooklyn. This leak is due to a corroded area on exposed pipe. Approx. 2 gallons of No. 6 Fuel Oil from 20 pipeline into trench, oil is contained. Temporary repairs in progress. UPDATE Reported by J. Mitchell, Section Manager cleanup completed approx. 15:45. Soil was removed and propertly bagged and drummed. UPDATE Reported by B. Byrne, Supervisor, clamp was put on approx. 14:40. Update 6/9/06 Spill closed based on final site investigation report located in eDocs App. B Site 25. (SKA) "
Remarks:	"con ed # 124237 spill in a trench spill from a corroded area of pipe line spill contained clean up to be scheduled "

All Materials:

Site ID:	74601
Operable Unit ID:	1075290
Operable Unit:	01
Material ID:	556032
Material Code:	0003A
Material Name:	#6 fuel oil
Case No.:	Not reported
Material FA:	Petroleum
Quantity:	2.00
Units:	G
Recovered:	.00
Oxygenate:	Not reported

E40 **N14TH ST/N15TH/FRANKLIN** **NY Spills** **S103936619**
West **N14TH ST/N15TH/FRANKLIN** **N/A**
< 1/8 **BROOKLYN, NY**
0.086 mi.
455 ft. **Site 8 of 13 in cluster E**

Relative: **Higher**

Actual: **9 ft.**

SPILLS:

Name:	N14TH ST/N15TH/FRANKLIN
Address:	N14TH ST/N15TH/FRANKLIN
City,State,Zip:	BROOKLYN, NY
Spill Number/Closed Date:	9900968 / 2006-06-09
Facility ID:	9900968
Facility Type:	ER
DER Facility ID:	213285
Site ID:	261180
DEC Region:	2
Spill Cause:	Equipment Failure
Spill Class:	C4
SWIS:	2401
Spill Date:	1999-04-26
Investigator:	JHOCONNE
Referred To:	Not reported
Reported to Dept:	1999-04-26
CID:	322
Water Affected:	Not reported
Spill Source:	Commercial/Industrial
Spill Notifier:	Responsible Party
Cleanup Ceased:	Not reported
Cleanup Meets Std:	False
Last Inspection:	Not reported
Recommended Penalty:	False
UST Trust:	False
Remediation Phase:	0
Date Entered In Computer:	1999-04-26
Spill Record Last Update:	2006-06-09
Spiller Name:	CALLER
Spiller Company:	CON ED
Spiller Address:	4 IRVING PLACE
Spiller Company:	001
Contact Name:	Not reported
DEC Memo:	"Prior to Sept, 2004 data translation this spill Lead_DEC Field was O'CONNELL APPENDIX B SITE NO 25/45. TRANSFERRED FROM ENGELHARDT TO O'CONNELL. DEC INSPECTOR NOTES 5-13-99 E-Mailed ERTs for copy of E2MIS report. ~~~~~~~~~~~~~~~~~ E2MIS NO. 124427: Approx. 25 gals. of Fuel Oil No.6 in the sanitary sewer between N. 14th ST. and N. 15th St. on Kent Ave. A floating boom was placed in the sewer. The top was removed from the next sanitary sewer hole approx. 100ft. north and found approx. 1/2 gal. of Fuel oil #6. 4-27-99 Update Both sewer manholes and connecting sewer pipe cleaned by Power washing on 4-26-99 22:45. Residue fuel oil product from leak location at N. 14th and Franklin St. Bklyn. DEC is requesting installation of monitoring well installation to be completed by 4-27-99. LARGE OIL SPILL CLEANUP CHECKLIST - Material spilled/discovered: Oil #6 LOW POUR. - Sample submitted for analysis? Yes Sample ID No. 99-03832-002, 99-03832-001, 99-03830,99-04002-001,99-03965, 99-03967. - Amount spilled/discovered: 25 GALLONS OIL/WATER. - Description of area affected by spill: SEWER MANHOLE RESIDUE OIL FROM EXAVATON MANIFESTED IN SEWER AS EXCAVATION WAS DUG TO DEPTHS OF 12 FEET OR MORE. - Blocked nearby sewers/drains with spill kits. - Removed/recovered

N14TH ST/N15TH/FRANKLIN (Continued) **S103936619**

liquid/solids. - Used absorbents to remove residual fluids. - Removed visible traces of oil. - Washed stained areas. - POWER WASHED SEWER MANHOLE BOTH AJACENT MANHOLES AND CONNECTNG PIPE. - Name of contractor ALL STATE POWER VAC. - Cleanup completed on Date 4/26/99 Time 12:00. Update 6/9/06 Spill closed based on final site investigation report located in eDocs App. B Site 25. (SKA) "

Remarks: "SPILL EFFECTING 2 SEWERS 100 FT APART - SPILL FROM A FEUL LINE - SPILL IS NOT CONTAINED - FLOATING BOOM BEING PUT IN TO TRY TO CONTAIN - CON ED #124427"

All Materials:

Site ID:	261180
Operable Unit ID:	1075738
Operable Unit:	01
Material ID:	304509
Material Code:	0003A
Material Name:	#6 fuel oil
Case No.:	Not reported
Material FA:	Petroleum
Quantity:	25.00
Units:	G
Recovered:	.00
Oxygenate:	Not reported

F41 **NY E DESIGNATION** **S121988902**
NNW **14 MESEROLE AVENUE** **NY COOLING TOWERS** **N/A**
< 1/8 **BROOKLYN, NY 11222**
0.087 mi.
459 ft. **Site 1 of 16 in cluster F**

Relative: **Higher**

Actual: **9 ft.**

E DESIGNATION:

Name:	LOT 1,TAXBLOCK 2615
Address:	14 MESEROLE AVENUE
City,State,Zip:	BROOKLYN, NY
Tax Lot(s):	1
Tax Block:	2615
Borough Code:	Not reported
E-No:	E-585
Effective Date:	5/27/2021
Satisfaction Date:	Not reported
Ceqr Number:	20DCP009K
Ulurp Number:	210138ZMK, 210139ZSK
Zoning Map No:	13a
Description:	Hazardous Materials* Phase I and Phase II Testing Protocol
Lot Remediation Date:	Not reported
Description:	No operable window and/or air intakes limitations
Lot Remediation Date:	Not reported
Description:	Window Wall Attenuation & Alternate Ventilation
Lot Remediation Date:	Not reported

COOLING TOWERS:

Name:	Not reported
Address:	14 MESEROLE AVENUE
City,State,Zip:	BROOKLYN, NY 11222

(Continued) **S121988902**

Equipment Unique ID:	10219
Equipment Borough:	Manhattan
Intended Use:	Refrigeration
Manufacturer:	Marley
Model:	496
Cooling Capacity:	100
Cooling Capacity Unit:	Tonnage
Commissioned Date:	07/23/2016
Inspection Date:	09/15/2021
Date of Bacteriological Collection:	09/20/2021
Date of Legionella Collection:	09/15/2021
Last Legionella Result > 1,000 CFU/mL:	no
Latitude:	40.725777
Longitude:	-73.956668

G42 **FRONT OF WAREHOUSE** **NY Spills** **S107787543**
SE **94 BANKER ST** **N/A**
< 1/8 **BROOKLYN, NY**
0.088 mi.
463 ft. **Site 1 of 12 in cluster G**

Relative: **Higher**

Actual: **12 ft.**

SPILLS:

Name:	FRONT OF WAREHOUSE
Address:	94 BANKER ST
City,State,Zip:	BROOKLYN, NY
Spill Number/Closed Date:	0600809 / 2006-05-01
Facility ID:	0600809
Facility Type:	ER
DER Facility ID:	313112
Site ID:	362897
DEC Region:	2
Spill Cause:	Abandoned Drums
Spill Class:	C3
SWIS:	2401
Spill Date:	2006-04-20
Investigator:	SFRAHMAN
Referred To:	Not reported
Reported to Dept:	2006-04-20
CID:	41
Water Affected:	Not reported
Spill Source:	Commercial/Industrial
Spill Notifier:	Fire Department
Cleanup Ceased:	Not reported
Cleanup Meets Std:	False
Last Inspection:	Not reported
Recommended Penalty:	False
UST Trust:	False
Remediation Phase:	0
Date Entered In Computer:	2006-04-21
Spill Record Last Update:	2006-05-01
Spiller Name:	Not reported
Spiller Company:	UNKNOWN
Spiller Address:	Not reported
Spiller Company:	999
Contact Name:	Not reported
DEC Memo:	"added to drum run. 05/01/06 Sharif Rahman- Drum was found on 04/28/06 ,could not be pumped out bacause of the nature of the fluid (vaselin-semi solid)in it. Site info has been sent to NYC Sanitation

FRONT OF WAREHOUSE (Continued) **S107787543**

to pick up the drum."
Remarks: "PETROLEUM JELLY IN BARREL FOUND NEAR WAREHOUSE"

All Materials:
Site ID: 362897
Operable Unit ID: 1120974
Operable Unit: 01
Material ID: 2110458
Material Code: 0066A
Material Name: unknown petroleum
Case No.: Not reported
Material FA: Petroleum
Quantity: 30.00
Units: G
Recovered: .00
Oxygenate: Not reported

F43 **HARD CHROME ELECTRO PROCESSING CORP** **RCRA-SQG** **1000185169**
NW **8 MESEROLE AVE** **US AIRS** **NYD002020758**
< 1/8 **BROOKLYN, NY 11222** **FINDS**
0.088 mi. **ECHO**
467 ft. **Site 2 of 16 in cluster F** **NY E DESIGNATION**
NY MANIFEST
Relative: Lower
Actual: 8 ft.

RCRA-SQG:
Date Form Received by Agency: 20070101
Handler Name: HARD CHROME ELECTRO PROCESSING CORP
Handler Address: 8 MESEROLE AVE
Handler City,State,Zip: BROOKLYN, NY 11222
EPA ID: NYD002020758
Contact Name: SAM BRACH
Contact Address: Not reported
Contact City,State,Zip: Not reported
Contact Telephone: 718-392-3636
Contact Fax: Not reported
Contact Email: KKHALSA@PRIMEENVIRONMENTAL.COM
Contact Title: Not reported
EPA Region: 02
Land Type: Private
Federal Waste Generator Description: Small Quantity Generator
Non-Notifier: Not reported
Biennial Report Cycle: Not reported
Accessibility: Not reported
Active Site Indicator: Handler Activities
State District Owner: NY
State District: NYSDEC R2
Mailing Address: 12 FRANKLIN STREET
Mailing City,State,Zip: BROOKLYN, NY 11222
Owner Name: HARDCHROME ELECTRO PROCESSNG CORPORATION
Owner Type: Private
Operator Name: NO NAME FOUND
Operator Type: Private
Short-Term Generator Activity: No
Importer Activity: No
Mixed Waste Generator: No
Transporter Activity: No
Transfer Facility Activity: No

HARD CHROME ELECTRO PROCESSING CORP (Continued) **1000185169**

Recycler Activity with Storage:	No
Small Quantity On-Site Burner Exemption:	No
Smelting Melting and Refining Furnace Exemption:	No
Underground Injection Control:	No
Off-Site Waste Receipt:	No
Universal Waste Indicator:	No
Universal Waste Destination Facility:	No
Federal Universal Waste:	No
Active Site Fed-Reg Treatment Storage and Disposal Facility:	Not reported
Active Site Converter Treatment storage and Disposal Facility:	Not reported
Active Site State-Reg Treatment Storage and Disposal Facility:	Not reported
Active Site State-Reg Handler:	---
Federal Facility Indicator:	Not reported
Hazardous Secondary Material Indicator:	NN
Sub-Part K Indicator:	Not reported
Commercial TSD Indicator:	No
Treatment Storage and Disposal Type:	Not reported
2018 GPRA Permit Baseline:	Not on the Baseline
2018 GPRA Renewals Baseline:	Not on the Baseline
Permit Renewals Workload Universe:	Not reported
Permit Workload Universe:	Not reported
Permit Progress Universe:	Not reported
Post-Closure Workload Universe:	Not reported
Closure Workload Universe:	Not reported
202 GPRA Corrective Action Baseline:	No
Corrective Action Workload Universe:	No
Subject to Corrective Action Universe:	No
Non-TSDFs Where RCRA CA has Been Imposed Universe:	No
TSDFs Potentially Subject to CA Under 3004 (u)/(v) Universe:	No
TSDFs Only Subject to CA under Discretionary Auth Universe:	No
Corrective Action Priority Ranking:	No NCAPS ranking
Environmental Control Indicator:	No
Institutional Control Indicator:	No
Human Exposure Controls Indicator:	N/A
Groundwater Controls Indicator:	N/A
Operating TSDF Universe:	Not reported
Full Enforcement Universe:	Not reported
Significant Non-Complier Universe:	No
Unaddressed Significant Non-Complier Universe:	No
Addressed Significant Non-Complier Universe:	No
Significant Non-Complier With a Compliance Schedule Universe:	No
Financial Assurance Required:	Not reported
Handler Date of Last Change:	20150414
Recognized Trader-Importer:	No
Recognized Trader-Exporter:	No
Importer of Spent Lead Acid Batteries:	No
Exporter of Spent Lead Acid Batteries:	No
Recycler Activity Without Storage:	Not reported
Manifest Broker:	Not reported
Sub-Part P Indicator:	No

Biennial: List of Years
Year: 2005

Click Here for Biennial Reporting System Data:

HARD CHROME ELECTRO PROCESSING CORP (Continued) **1000185169**

Hazardous Waste Summary:

Waste Code:	D000
Waste Description:	Not Defined
Waste Code:	D002
Waste Description:	CORROSIVE WASTE
Waste Code:	D005
Waste Description:	BARIUM
Waste Code:	F007
Waste Description:	SPENT CYANIDE PLATING BATH SOLUTIONS FROM ELECTROPLATING OPERATIONS.
Waste Code:	F008
Waste Description:	PLATING BATH RESIDUES FROM THE BOTTOM OF PLATING BATHS FROM ELECTROPLATING OPERATIONS IN WHICH CYANIDES ARE USED IN THE PROCESS.
Waste Code:	F009
Waste Description:	SPENT STRIPPING AND CLEANING BATH SOLUTIONS FROM ELECTROPLATING OPERATIONS IN WHICH CYANIDES ARE USED IN THE PROCESS.

Handler - Owner Operator:

Owner/Operator Indicator:	Operator
Owner/Operator Name:	NO NAME FOUND
Legal Status:	Private
Date Became Current:	19890525
Date Ended Current:	Not reported
Owner/Operator Address:	Not reported
Owner/Operator City,State,Zip:	Not reported
Owner/Operator Telephone:	Not reported
Owner/Operator Telephone Ext:	Not reported
Owner/Operator Fax:	Not reported
Owner/Operator Email:	Not reported
Owner/Operator Indicator:	Owner
Owner/Operator Name:	HARDCHROME ELECTRO PROCESSNG CORPORATION
Legal Status:	Private
Date Became Current:	Not reported
Date Ended Current:	Not reported
Owner/Operator Address:	NOT REQUIRED
Owner/Operator City,State,Zip:	NOT REQUIRED, WY 99999
Owner/Operator Telephone:	212-555-1212
Owner/Operator Telephone Ext:	Not reported
Owner/Operator Fax:	Not reported
Owner/Operator Email:	Not reported
Owner/Operator Indicator:	Owner
Owner/Operator Name:	HARD CHROME ELECTRO PROCESSING CORP
Legal Status:	Private
Date Became Current:	19890525
Date Ended Current:	Not reported
Owner/Operator Address:	8 MESEROLE AVE
Owner/Operator City,State,Zip:	BROOKLYN, NY 11222
Owner/Operator Telephone:	Not reported
Owner/Operator Telephone Ext:	Not reported
Owner/Operator Fax:	Not reported

HARD CHROME ELECTRO PROCESSING CORP (Continued) **1000185169**

Owner/Operator Email: Not reported

Owner/Operator Indicator: Owner
Owner/Operator Name: HARDCHROME ELECTRO PROCESSNG CORPORATION
Legal Status: Private
Date Became Current: Not reported
Date Ended Current: Not reported
Owner/Operator Address: NOT REQUIRED
Owner/Operator City,State,Zip: NOT REQUIRED, WY 99999
Owner/Operator Telephone: 212-555-1212
Owner/Operator Telephone Ext: Not reported
Owner/Operator Fax: Not reported
Owner/Operator Email: Not reported

Owner/Operator Indicator: Operator
Owner/Operator Name: HARD CHROME ELECTRO PROCESSING CORP
Legal Status: Private
Date Became Current: 19890525
Date Ended Current: Not reported
Owner/Operator Address: Not reported
Owner/Operator City,State,Zip: Not reported
Owner/Operator Telephone: Not reported
Owner/Operator Telephone Ext: Not reported
Owner/Operator Fax: Not reported
Owner/Operator Email: Not reported

Historic Generators:
Receive Date: 19990708
Handler Name: HARDCHROME ELECTRO PROCESSING CORP
Federal Waste Generator Description: Not a generator, verified
State District Owner: NY
Large Quantity Handler of Universal Waste: No
Recognized Trader Importer: No
Recognized Trader Exporter: No
Spent Lead Acid Battery Importer: No
Spent Lead Acid Battery Exporter: No
Current Record: No
Non Storage Recycler Activity: Not reported
Electronic Manifest Broker: Not reported

Receive Date: 20060405
Handler Name: HARD CHROME ELECTRO PROCESSING CORP
Federal Waste Generator Description: Small Quantity Generator
State District Owner: Not reported
Large Quantity Handler of Universal Waste: No
Recognized Trader Importer: No
Recognized Trader Exporter: No
Spent Lead Acid Battery Importer: No
Spent Lead Acid Battery Exporter: No
Current Record: No
Non Storage Recycler Activity: Not reported
Electronic Manifest Broker: Not reported

Receive Date: 20070101
Handler Name: HARD CHROME ELECTRO PROCESSING CORP
Federal Waste Generator Description: Small Quantity Generator
State District Owner: NY

HARD CHROME ELECTRO PROCESSING CORP (Continued) **1000185169**

Large Quantity Handler of Universal Waste: No
Recognized Trader Importer: No
Recognized Trader Exporter: No
Spent Lead Acid Battery Importer: No
Spent Lead Acid Battery Exporter: No
Current Record: Yes
Non Storage Recycler Activity: Not reported
Electronic Manifest Broker: Not reported

Receive Date: 19801118
Handler Name: HARDCHROME ELECTRO PROCESSING CORP
Federal Waste Generator Description: Large Quantity Generator
State District Owner: NY
Large Quantity Handler of Universal Waste: No
Recognized Trader Importer: No
Recognized Trader Exporter: No
Spent Lead Acid Battery Importer: No
Spent Lead Acid Battery Exporter: No
Current Record: No
Non Storage Recycler Activity: Not reported
Electronic Manifest Broker: Not reported

Receive Date: 20060406
Handler Name: HARD CHROME ELECTRO PROCESSING CORP
Federal Waste Generator Description: Large Quantity Generator
State District Owner: Not reported
Large Quantity Handler of Universal Waste: No
Recognized Trader Importer: No
Recognized Trader Exporter: No
Spent Lead Acid Battery Importer: No
Spent Lead Acid Battery Exporter: No
Current Record: No
Non Storage Recycler Activity: Not reported
Electronic Manifest Broker: Not reported

List of NAICS Codes and Descriptions:
NAICS Code: 332813
NAICS Description: ELECTROPLATING, PLATING, POLISHING, ANODIZING, AND COLORING

Facility Has Received Notices of Violation:
Found Violation: No
Agency Which Determined Violation: Not reported
Violation Short Description: Not reported
Date Violation was Determined: Not reported
Actual Return to Compliance Date: Not reported
Return to Compliance Qualifier: Not reported
Violation Responsible Agency: Not reported
Scheduled Compliance Date: Not reported
Enforcement Identifier: Not reported
Date of Enforcement Action: Not reported
Enforcement Responsible Agency: Not reported
Enforcement Docket Number: Not reported
Enforcement Attorney: Not reported
Corrective Action Component: Not reported
Appeal Initiated Date: Not reported
Appeal Resolution Date: Not reported

HARD CHROME ELECTRO PROCESSING CORP (Continued) **1000185169**

Disposition Status Date:	Not reported
Disposition Status:	Not reported
Disposition Status Description:	Not reported
Consent/Final Order Sequence Number:	Not reported
Consent/Final Order Respondent Name:	Not reported
Consent/Final Order Lead Agency:	Not reported
Enforcement Type:	Not reported
Enforcement Responsible Person:	Not reported
Enforcement Responsible Sub-Organization:	Not reported
SEP Sequence Number:	Not reported
SEP Expenditure Amount:	Not reported
SEP Scheduled Completion Date:	Not reported
SEP Actual Date:	Not reported
SEP Defaulted Date:	Not reported
SEP Type:	Not reported
SEP Type Description:	Not reported
Proposed Amount:	Not reported
Final Monetary Amount:	Not reported
Paid Amount:	Not reported
Final Count:	Not reported
Final Amount:	Not reported

Found Violation:	No
Agency Which Determined Violation:	Not reported
Violation Short Description:	Not reported
Date Violation was Determined:	Not reported
Actual Return to Compliance Date:	Not reported
Return to Compliance Qualifier:	Not reported
Violation Responsible Agency:	Not reported
Scheduled Compliance Date:	Not reported
Enforcement Identifier:	Not reported
Date of Enforcement Action:	Not reported
Enforcement Responsible Agency:	Not reported
Enforcement Docket Number:	Not reported
Enforcement Attorney:	Not reported
Corrective Action Component:	Not reported
Appeal Initiated Date:	Not reported
Appeal Resolution Date:	Not reported
Disposition Status Date:	Not reported
Disposition Status:	Not reported
Disposition Status Description:	Not reported
Consent/Final Order Sequence Number:	Not reported
Consent/Final Order Respondent Name:	Not reported
Consent/Final Order Lead Agency:	Not reported
Enforcement Type:	Not reported
Enforcement Responsible Person:	Not reported
Enforcement Responsible Sub-Organization:	Not reported
SEP Sequence Number:	Not reported
SEP Expenditure Amount:	Not reported
SEP Scheduled Completion Date:	Not reported
SEP Actual Date:	Not reported
SEP Defaulted Date:	Not reported
SEP Type:	Not reported
SEP Type Description:	Not reported
Proposed Amount:	Not reported
Final Monetary Amount:	Not reported
Paid Amount:	Not reported

HARD CHROME ELECTRO PROCESSING CORP (Continued) **1000185169**

Final Count: Not reported
Final Amount: Not reported

Found Violation: No
Agency Which Determined Violation: Not reported
Violation Short Description: Not reported
Date Violation was Determined: Not reported
Actual Return to Compliance Date: Not reported
Return to Compliance Qualifier: Not reported
Violation Responsible Agency: Not reported
Scheduled Compliance Date: Not reported
Enforcement Identifier: Not reported
Date of Enforcement Action: Not reported
Enforcement Responsible Agency: Not reported
Enforcement Docket Number: Not reported
Enforcement Attorney: Not reported
Corrective Action Component: Not reported
Appeal Initiated Date: Not reported
Appeal Resolution Date: Not reported
Disposition Status Date: Not reported
Disposition Status: Not reported
Disposition Status Description: Not reported
Consent/Final Order Sequence Number: Not reported
Consent/Final Order Respondent Name: Not reported
Consent/Final Order Lead Agency: Not reported
Enforcement Type: Not reported
Enforcement Responsible Person: Not reported
Enforcement Responsible Sub-Organization: Not reported
SEP Sequence Number: Not reported
SEP Expenditure Amount: Not reported
SEP Scheduled Completion Date: Not reported
SEP Actual Date: Not reported
SEP Defaulted Date: Not reported
SEP Type: Not reported
SEP Type Description: Not reported
Proposed Amount: Not reported
Final Monetary Amount: Not reported
Paid Amount: Not reported
Final Count: Not reported
Final Amount: Not reported

Evaluation Action Summary:
Evaluation Date: 19990923
Evaluation Responsible Agency: EPA
Found Violation: No
Evaluation Type Description: COMPLIANCE EVALUATION INSPECTION ON-SITE
Evaluation Responsible Person Identifier: R2AHJ
Evaluation Responsible Sub-Organization: RCB
Actual Return to Compliance Date: Not reported
Scheduled Compliance Date: Not reported
Date of Request: Not reported
Date Response Received: Not reported
Request Agency: Not reported
Former Citation: Not reported

Evaluation Date: 20110506
Evaluation Responsible Agency: EPA

HARD CHROME ELECTRO PROCESSING CORP (Continued) **1000185169**

Found Violation:	No
Evaluation Type Description:	COMPLIANCE EVALUATION INSPECTION ON-SITE
Evaluation Responsible Person Identifier:	R2STP
Evaluation Responsible Sub-Organization:	RCB
Actual Return to Compliance Date:	Not reported
Scheduled Compliance Date:	Not reported
Date of Request:	Not reported
Date Response Received:	Not reported
Request Agency:	Not reported
Former Citation:	Not reported

Evaluation Date:	19860805
Evaluation Responsible Agency:	State
Found Violation:	No
Evaluation Type Description:	COMPLIANCE EVALUATION INSPECTION ON-SITE
Evaluation Responsible Person Identifier:	NYDEC
Evaluation Responsible Sub-Organization:	Not reported
Actual Return to Compliance Date:	Not reported
Scheduled Compliance Date:	Not reported
Date of Request:	Not reported
Date Response Received:	Not reported
Request Agency:	Not reported
Former Citation:	Not reported

US AIRS MINOR:

Envid:	1000185169
Region Code:	02
Programmatic ID:	AIR NY0000002610100678
Facility Registry ID:	110009464445
D and B Number:	Not reported
Primary SIC Code:	3471
NAICS Code:	332813
Default Air Classification Code:	MIN
Facility Type of Ownership Code:	POF
Air CMS Category Code:	Not reported
HPV Status:	Not reported

US AIRS MINOR:

Region Code:	02
Programmatic ID:	AIR NY0000002610100678
Facility Registry ID:	110009464445
Air Operating Status Code:	OPR
Default Air Classification Code:	MIN
Air Program:	MACT Standards (40 CFR Part 63)
Activity Date:	1999-06-03 00:00:00
Activity Status Date:	Not reported
Activity Group:	Compliance Monitoring
Activity Type:	Inspection/Evaluation
Activity Status:	Not reported

FINDS:
Registry ID: 110009464445

Click Here:

HARD CHROME ELECTRO PROCESSING CORP (Continued) **1000185169**

Environmental Interest/Information System:
AFS (Aerometric Information Retrieval System (AIRS) Facility Subsystem) replaces the former Compliance Data System (CDS), the National Emission Data System (NEDS), and the Storage and Retrieval of Aerometric Data (SAROAD). AIRS is the national repository for information concerning airborne pollution in the United States. AFS is used to track emissions and compliance data from industrial plants. AFS data are utilized by states to prepare State Implementation Plans to comply with regulatory programs and by EPA as an input for the estimation of total national emissions. AFS is undergoing a major redesign to support facility operating permits required under Title V of the Clean Air Act.
RISK AND TECHNOLOGY REVIEW
RCRAInfo is a national information system that supports the Resource Conservation and Recovery Act (RCRA) program through the tracking of events and activities related to facilities that generate, transport, and treat, store, or dispose of hazardous waste. RCRAInfo allows RCRA program staff to track the notification, permit, compliance, and corrective action activities required under RCRA.
FIS (New York - Facility Information System) is New York's Department of Environmental Conservation (DEC) information system for tracking environmental facility information found across the State.
HAZARDOUS WASTE BIENNIAL REPORTER
AIR MINOR

Click this hyperlink while viewing on your computer to access additional FINDS: detail in the EDR Site Report.

ECHO:

Envid:	1000185169
Registry ID:	110009464445
DFR URL:	http://echo.epa.gov/detailed-facility-report?fid=110009464445
Name:	8 MESEROLE AVE BUILDING
Address:	8 MESEROLE AVE
City,State,Zip:	BROOKLYN, NY 11222

E DESIGNATION:

Name:	LOT 8,TAXBLOCK 2614
Address:	8 MESEROLE AVENUE
City,State,Zip:	BROOKLYN, NY 11222
Tax Lot(s):	8
Tax Block:	2614
Borough Code:	BK
E-No:	E-483
Effective Date:	2/28/2019
Satisfaction Date:	Not reported
Ceqr Number:	18DCP099K
Ulurp Number:	180387ZSK, 180388ZRK, 180389ZSK
Zoning Map No:	12c
Description:	Exhaust stack location limitations
Lot Remediation Date:	Not reported
Description:	Hazardous Materials* Phase I and Phase II Testing Protocol
Lot Remediation Date:	Not reported
Description:	Window Wall Attenuation & Alternate Ventilation

HARD CHROME ELECTRO PROCESSING CORP (Continued) **1000185169**

Lot Remediation Date: Not reported

NY MANIFEST:
Name: HARCHROME ELECTRO PROCESSING CORP
Address: 8 MESEROLE AVE
City,State,Zip: BROOKLYN, NY 11222
Country: USA
EPA ID: NYD002020758
Facility Status: Not reported
Location Address 1: 8 MESEROLE AVE
Code: BP
Location Address 2: Not reported
Total Tanks: Not reported
Location City: BROOKLYN
Location State: NY
Location Zip: 11222
Location Zip 4: Not reported

NY MANIFEST:
EPAID: NYD002020758
Mailing Name: HARCHROME ELECTRO PROCESSING CORP
Mailing Contact: N/S
Mailing Address 1: 8 MESEROLE AVE
Mailing Address 2: Not reported
Mailing City: BROOKLYN
Mailing State: NY
Mailing Zip: 11222
Mailing Zip 4: Not reported
Mailing Country: USA
Mailing Phone: 9733268800

NY MANIFEST:
Document ID: Not reported
Manifest Status: Not reported
seq: Not reported
Year: 2018
Trans1 State ID: NJD054126164
Trans2 State ID: Not reported
Generator Ship Date: 11/16/2012
Trans1 Recv Date: 11/16/2012
Trans2 Recv Date: Not reported
TSD Site Recv Date: 12/11/2012
Part A Recv Date: Not reported
Part B Recv Date: Not reported
Generator EPA ID: NYD002020758
Trans1 EPA ID: Not reported
Trans2 EPA ID: Not reported
TSDF ID 1: SCD036275626
TSDF ID 2: Not reported
Manifest Tracking Number: 008665134JJK
Import Indicator: N
Export Indicator: N
Discr Quantity Indicator: N
Discr Type Indicator: N
Discr Residue Indicator: N
Discr Partial Reject Indicator: N
Discr Full Reject Indicator: N

HARD CHROME ELECTRO PROCESSING CORP (Continued) **1000185169**

Manifest Ref Number:	Not reported
Alt Facility RCRA ID:	Not reported
Alt Facility Sign Date:	Not reported
MGMT Method Type Code:	H141
Waste Code:	Not reported
Waste Code:	Not reported
Waste Code:	Not reported
Waste Code:	Not reported
Waste Code:	Not reported
Waste Code:	Not reported
Quantity:	495
Units:	G - Gallons (liquids only)* (8.3 pounds)
Number of Containers:	9
Container Type:	DM - Metal drums, barrels
Handling Method:	L Landfill.
Specific Gravity:	1
Waste Code:	D001
Waste Code 1_2:	Not reported
Waste Code 1_3:	Not reported
Waste Code 1_4:	Not reported
Waste Code 1_5:	Not reported
Waste Code 1_6:	Not reported

G44 **LAFAYETTE GRINDING CORPOR** **RCRA NonGen / NLR** **1000161128**
SE **115 BANKER ST** **FINDS** **NYD001482785**
< 1/8 **BROOKLYN, NY 11222** **ECHO**
0.089 mi.
468 ft. **Site 2 of 12 in cluster G**

Relative: **Higher**
Actual: **12 ft.**

RCRA NonGen / NLR:

Date Form Received by Agency:	20070101
Handler Name:	LAFAYETTE GRINDING CORPOR
Handler Address:	115 BANKER ST
Handler City,State,Zip:	BROOKLYN, NY 11222
EPA ID:	NYD001482785
Contact Name:	Not reported
Contact Address:	BANKER ST
Contact City,State,Zip:	BROOKLYN, NY 11222
Contact Telephone:	Not reported
Contact Fax:	Not reported
Contact Email:	Not reported
Contact Title:	Not reported
EPA Region:	02
Land Type:	Not reported
Federal Waste Generator Description:	Not a generator, verified
Non-Notifier:	Not reported
Biennial Report Cycle:	Not reported
Accessibility:	Not reported
Active Site Indicator:	Not reported
State District Owner:	NY
State District:	NYSDEC R2
Mailing Address:	BANKER ST
Mailing City,State,Zip:	BROOKLYN, NY 11222
Owner Name:	VERNITRON CORP
Owner Type:	Private
Operator Name:	VERNITRON CORP
Operator Type:	Private

LAFAYETTE GRINDING CORPOR (Continued) **1000161128**

Short-Term Generator Activity:	No
Importer Activity:	No
Mixed Waste Generator:	No
Transporter Activity:	No
Transfer Facility Activity:	No
Recycler Activity with Storage:	No
Small Quantity On-Site Burner Exemption:	No
Smelting Melting and Refining Furnace Exemption:	No
Underground Injection Control:	No
Off-Site Waste Receipt:	No
Universal Waste Indicator:	No
Universal Waste Destination Facility:	No
Federal Universal Waste:	No
Active Site Fed-Reg Treatment Storage and Disposal Facility:	Not reported
Active Site Converter Treatment storage and Disposal Facility:	Not reported
Active Site State-Reg Treatment Storage and Disposal Facility:	Not reported
Active Site State-Reg Handler:	---
Federal Facility Indicator:	Not reported
Hazardous Secondary Material Indicator:	NN
Sub-Part K Indicator:	Not reported
Commercial TSD Indicator:	No
Treatment Storage and Disposal Type:	Not reported
2018 GPRA Permit Baseline:	Not on the Baseline
2018 GPRA Renewals Baseline:	Not on the Baseline
Permit Renewals Workload Universe:	Not reported
Permit Workload Universe:	Not reported
Permit Progress Universe:	Not reported
Post-Closure Workload Universe:	Not reported
Closure Workload Universe:	Not reported
202 GPRA Corrective Action Baseline:	No
Corrective Action Workload Universe:	No
Subject to Corrective Action Universe:	No
Non-TSDFs Where RCRA CA has Been Imposed Universe:	No
TSDFs Potentially Subject to CA Under 3004 (u)/(v) Universe:	No
TSDFs Only Subject to CA under Discretionary Auth Universe:	No
Corrective Action Priority Ranking:	No NCAPS ranking
Environmental Control Indicator:	No
Institutional Control Indicator:	No
Human Exposure Controls Indicator:	N/A
Groundwater Controls Indicator:	N/A
Operating TSDF Universe:	Not reported
Full Enforcement Universe:	Not reported
Significant Non-Complier Universe:	No
Unaddressed Significant Non-Complier Universe:	No
Addressed Significant Non-Complier Universe:	No
Significant Non-Complier With a Compliance Schedule Universe:	No
Financial Assurance Required:	Not reported
Handler Date of Last Change:	20150414
Recognized Trader-Importer:	No
Recognized Trader-Exporter:	No
Importer of Spent Lead Acid Batteries:	No
Exporter of Spent Lead Acid Batteries:	No
Recycler Activity Without Storage:	Not reported
Manifest Broker:	Not reported
Sub-Part P Indicator:	No

LAFAYETTE GRINDING CORPOR (Continued) **1000161128**

Hazardous Waste Summary:
Waste Code: NONE
Waste Description: Not Defined

Handler - Owner Operator:
Owner/Operator Indicator: Operator
Owner/Operator Name: VERNITRON CORP
Legal Status: Private
Date Became Current: Not reported
Date Ended Current: Not reported
Owner/Operator Address: NOT REQUIRED
Owner/Operator City,State,Zip: NOT REQUIRED, WY 99999
Owner/Operator Telephone: 212-555-1212
Owner/Operator Telephone Ext: Not reported
Owner/Operator Fax: Not reported
Owner/Operator Email: Not reported

Owner/Operator Indicator: Owner
Owner/Operator Name: VERNITRON CORP
Legal Status: Private
Date Became Current: Not reported
Date Ended Current: Not reported
Owner/Operator Address: NOT REQUIRED
Owner/Operator City,State,Zip: NOT REQUIRED, WY 99999
Owner/Operator Telephone: 212-555-1212
Owner/Operator Telephone Ext: Not reported
Owner/Operator Fax: Not reported
Owner/Operator Email: Not reported

Owner/Operator Indicator: Owner
Owner/Operator Name: VERNITRON CORP
Legal Status: Private
Date Became Current: Not reported
Date Ended Current: Not reported
Owner/Operator Address: NOT REQUIRED
Owner/Operator City,State,Zip: NOT REQUIRED, WY 99999
Owner/Operator Telephone: 212-555-1212
Owner/Operator Telephone Ext: Not reported
Owner/Operator Fax: Not reported
Owner/Operator Email: Not reported

Historic Generators:
Receive Date: 19950324
Handler Name: LAFAYETTE GRINDING CORPOR
Federal Waste Generator Description: Not a generator, verified
State District Owner: NY
Large Quantity Handler of Universal Waste: No
Recognized Trader Importer: No
Recognized Trader Exporter: No
Spent Lead Acid Battery Importer: No
Spent Lead Acid Battery Exporter: No
Current Record: No
Non Storage Recycler Activity: Not reported
Electronic Manifest Broker: Not reported

Receive Date: 20060101

LAFAYETTE GRINDING CORPOR (Continued) **1000161128**

Handler Name: LAFAYETTE GRINDING CORPOR
Federal Waste Generator Description: Not a generator, verified
State District Owner: NY
Large Quantity Handler of Universal Waste: No
Recognized Trader Importer: No
Recognized Trader Exporter: No
Spent Lead Acid Battery Importer: No
Spent Lead Acid Battery Exporter: No
Current Record: No
Non Storage Recycler Activity: Not reported
Electronic Manifest Broker: Not reported

Receive Date: 20070101
Handler Name: LAFAYETTE GRINDING CORPOR
Federal Waste Generator Description: Not a generator, verified
State District Owner: NY
Large Quantity Handler of Universal Waste: No
Recognized Trader Importer: No
Recognized Trader Exporter: No
Spent Lead Acid Battery Importer: No
Spent Lead Acid Battery Exporter: No
Current Record: Yes
Non Storage Recycler Activity: Not reported
Electronic Manifest Broker: Not reported

Receive Date: 19800818
Handler Name: LAFAYETTE GRINDING CORPOR
Federal Waste Generator Description: Large Quantity Generator
State District Owner: NY
Large Quantity Handler of Universal Waste: No
Recognized Trader Importer: No
Recognized Trader Exporter: No
Spent Lead Acid Battery Importer: No
Spent Lead Acid Battery Exporter: No
Current Record: No
Non Storage Recycler Activity: Not reported
Electronic Manifest Broker: Not reported

List of NAICS Codes and Descriptions:
NAICS Code: 333319
NAICS Description: OTHER COMMERCIAL AND SERVICE INDUSTRY MACHINERY MANUFACTURING

Facility Has Received Notices of Violation:
Found Violation: No
Agency Which Determined Violation: Not reported
Violation Short Description: Not reported
Date Violation was Determined: Not reported
Actual Return to Compliance Date: Not reported
Return to Compliance Qualifier: Not reported
Violation Responsible Agency: Not reported
Scheduled Compliance Date: Not reported
Enforcement Identifier: Not reported
Date of Enforcement Action: Not reported
Enforcement Responsible Agency: Not reported
Enforcement Docket Number: Not reported
Enforcement Attorney: Not reported

LAFAYETTE GRINDING CORPOR (Continued) **1000161128**

Corrective Action Component:	Not reported
Appeal Initiated Date:	Not reported
Appeal Resolution Date:	Not reported
Disposition Status Date:	Not reported
Disposition Status:	Not reported
Disposition Status Description:	Not reported
Consent/Final Order Sequence Number:	Not reported
Consent/Final Order Respondent Name:	Not reported
Consent/Final Order Lead Agency:	Not reported
Enforcement Type:	Not reported
Enforcement Responsible Person:	Not reported
Enforcement Responsible Sub-Organization:	Not reported
SEP Sequence Number:	Not reported
SEP Expenditure Amount:	Not reported
SEP Scheduled Completion Date:	Not reported
SEP Actual Date:	Not reported
SEP Defaulted Date:	Not reported
SEP Type:	Not reported
SEP Type Description:	Not reported
Proposed Amount:	Not reported
Final Monetary Amount:	Not reported
Paid Amount:	Not reported
Final Count:	Not reported
Final Amount:	Not reported

Evaluation Action Summary:

Evaluation Date:	19880908
Evaluation Responsible Agency:	State
Found Violation:	No
Evaluation Type Description:	COMPLIANCE EVALUATION INSPECTION ON-SITE
Evaluation Responsible Person Identifier:	NYDEC
Evaluation Responsible Sub-Organization:	Not reported
Actual Return to Compliance Date:	Not reported
Scheduled Compliance Date:	Not reported
Date of Request:	Not reported
Date Response Received:	Not reported
Request Agency:	Not reported
Former Citation:	Not reported

FINDS:
Registry ID: 110004334596

Click Here:

Environmental Interest/Information System:
RCRAInfo is a national information system that supports the Resource Conservation and Recovery Act (RCRA) program through the tracking of events and activities related to facilities that generate, transport, and treat, store, or dispose of hazardous waste. RCRAInfo allows RCRA program staff to track the notification, permit, compliance, and corrective action activities required under RCRA.

Click this hyperlink while viewing on your computer to access additional FINDS: detail in the EDR Site Report.

ECHO:

LAFAYETTE GRINDING CORPOR (Continued) **1000161128**

Envid:	1000161128
Registry ID:	110004334596
DFR URL:	http://echo.epa.gov/detailed-facility-report?fid=110004334596
Name:	LAFAYETTE GRINDING CORPOR
Address:	115 BANKER ST
City,State,Zip:	BROOKLYN, NY 11222

G45 **CON EDISON - VAULT SUBMERSIBLE 3462** **NY MANIFEST** **S120958371**
SE **115 BANKER ST** **N/A**
< 1/8 **BROOKLYN, NY 11222**
0.089 mi.
468 ft. **Site 3 of 12 in cluster G**

Relative:
Higher

Actual:
12 ft.

NY MANIFEST:

Name:	CON EDISON - VAULT SUBMERSIBLE 3462
Address:	115 BANKER ST
City,State,Zip:	BROOKLYN, NY 11222
Country:	USA
EPA ID:	NYP004933063
Facility Status:	Not reported
Location Address 1:	115 BANKER ST
Code:	BP
Location Address 2:	Not reported
Total Tanks:	Not reported
Location City:	BROOKLYN
Location State:	NY
Location Zip:	11222
Location Zip 4:	Not reported

NY MANIFEST:

EPAID:	NYP004933063
Mailing Name:	CON EDISON - VAULT SUBMERSIBLE 3462
Mailing Contact:	CON EDISON
Mailing Address 1:	4 IRVING PL 15TH FL NE
Mailing Address 2:	Not reported
Mailing City:	NEW YORK
Mailing State:	NY
Mailing Zip:	10003
Mailing Zip 4:	Not reported
Mailing Country:	USA
Mailing Phone:	Not reported

E46 **ALBEST METAL STAMPING** **NY MANIFEST** **1010203987**
WSW **1 KENT AVE** **N/A**
< 1/8 **BROOKLYN, NY 11211**
0.090 mi.
476 ft. **Site 9 of 13 in cluster E**

Relative:
Higher

Actual:
10 ft.

NY MANIFEST:

Name:	ALBEST METAL STAMPING
Address:	1 KENT AVE
City,State,Zip:	BROOKLYN, NY 11211
Country:	USA
EPA ID:	NY0001420470
Facility Status:	Not reported
Location Address 1:	1 KENT AVE

ALBEST METAL STAMPING (Continued) **1010203987**

Code: BP
Location Address 2: Not reported
Total Tanks: Not reported
Location City: BROOKLYN
Location State: NY
Location Zip: 11211
Location Zip 4: Not reported

NY MANIFEST:
EPAID: NY0001420470
Mailing Name: ALBEST METAL STAMPING
Mailing Contact: DAVID KLEINBARD
Mailing Address 1: 1 KENT AVE
Mailing Address 2: Not reported
Mailing City: BROOKLYN
Mailing State: NY
Mailing Zip: 11211
Mailing Zip 4: Not reported
Mailing Country: USA
Mailing Phone: 7183886000

C47 **CORNER OF BROADWAY & WYTHE AVE** **NY Spills** **S106722213**
SSW **NEAR 41 WYTHE AVE** **N/A**
< 1/8 **BROOKLYN, NY**
0.091 mi.
481 ft. **Site 6 of 6 in cluster C**

Relative:
Higher

Actual:
13 ft.

SPILLS:
Name: CORNER OF BROADWAY & WYTHE AVE
Address: NEAR 41 WYTHE AVE
City,State,Zip: BROOKLYN, NY
Spill Number/Closed Date: 0407198 / 2004-11-01
Facility ID: 0407198
Facility Type: ER
DER Facility ID: 112849
Site ID: 130959
DEC Region: 2
Spill Cause: Abandoned Drums
Spill Class: D4
SWIS: 2401
Spill Date: 2004-09-29
Investigator: TJDEMEO
Referred To: Not reported
Reported to Dept: 2004-09-29
CID: 444
Water Affected: Not reported
Spill Source: Unknown
Spill Notifier: Fire Department
Cleanup Ceased: Not reported
Cleanup Meets Std: False
Last Inspection: Not reported
Recommended Penalty: False
UST Trust: False
Remediation Phase: 0
Date Entered In Computer: 2004-09-29
Spill Record Last Update: 2006-06-27
Spiller Name: JOHN WILSON

CORNER OF BROADWAY & WYTHE AVE (Continued) **S106722213**

Spiller Company:	CORNER OF BROADWAY
Spiller Address:	41ST WIFE AVE
Spiller Company:	001
Contact Name:	JOHN WILSON
DEC Memo:	"Prior to Sept, 2004 data translation this spill Lead_DEC Field was 11/1/04 TJD Drum emptied as part of Drum Run on 10/29/04. Spill closed"
Remarks:	"1 DRUM ON Wythe AVE: Drum Run"

All Materials:

Site ID:	130959
Operable Unit ID:	889796
Operable Unit:	01
Material ID:	485039
Material Code:	0006
Material Name:	crude oil
Case No.:	Not reported
Material FA:	Petroleum
Quantity:	.00
Units:	Not reported
Recovered:	.00
Oxygenate:	Not reported

F48 **LOT 3,TAXBLOCK 2614** **NY BROWNFIELDS S122877518**
NW **12 FRANKLIN STREET** **NY Spills N/A**
< 1/8 **BROOKLYN, NY 11222** **NY E DESIGNATION**
0.091 mi.
483 ft. **Site 3 of 16 in cluster F**

Relative: **Lower**
Actual: **8 ft.**

BROWNFIELDS:

Name:	12 FRANKLIN STREET
Address:	12 FRANKLIN STREET
City,State,Zip:	BROOKLYN, NY 11222
Program:	BCP
Site Code:	578867
Acres:	0.640
HW Code:	C224286
SWIS:	2401
Town:	New York City
Record Added Date:	10/29/2018
Record Updated Date:	03/10/2021
Update By:	JCGRATHW
Site Description:	"Location The 0.64-acre site is located in an urban area in the Greenpoint neighborhood of Brooklyn, New York, and is denoted on the Brooklyn Borough Tax Map as Block 2614, Lot 3. The site is located on the northwestern part of the city block bordered by Meserole Avenue to the north, Gem Street to the east, North 15th Street to the southwest, and Franklin Street to the west. The site is bordered to the southeast by a one-story warehouse building, and the Bushwick Inlet of the East River is located about 400 feet west of the site. Site Features The site encompasses an area of about 27,800 square feet (0.64 acres). Sidewalk elevations (el) generally increase from southwest to northeast and range from about el 8 to 10.5 feet referenced to the North American Vertical Datum of 1988 (NAVD88). The current use of the site is described below: - One-story warehouse (Bacik Sausage Company) - One-story bar/restaurant/brewery (Greenpoint Beer & Ale Co.) - Two-story bar/restaurant (Northern

LOT 3,TAXBLOCK 2614 (Continued) **S122877518**

Territory) - One-story plumbing hardware store (Eastern Metal Plumbing and Hardware - One-story music studio (Scientific Laboratory Music Company) Current Zoning and Land Use The site is located in the M1-2 manufacturing district. M1 districts typically include light industrial and commercial uses, as well as office and retail spaces, which is consistent with the proposed development. The surrounding area includes commercial, industrial, and open space. Past Use of the Site The site has been occupied by commercial and industrial facilities since the early 1900s. The historical site uses are described below: - Lumber company (1916) - Trucking company (1916) - Food manufacturing (1930s-1949) - Garage with three gasoline tanks (1942-1951) - Chipping, blasting and finishing of magnesium castings (1945) - Superior Bearing Bronze Company (1951) - Electroplating (1965-2012) - Polyethylene and cellophane bags manufacturing (1970-2013) - 2,000-gallon UST registered under PBS No. 2-364150 (closed in place in 1996) - Auto shop (2000) - 1,080-gallon UST identified by FNDY documents and visible sidewalk vent pipe Site Geology and Hydrogeology The USGS Bedrock and Engineering Geologic Maps of New York County and Parts of Kings and Queens Counties, New York, and Parts of Bergen and Hudson Counties, New Jersey indicates that the bedrock underlying the site is of the Hartland Formation, and is comprised primarily of dark gray, medium- to coarse-grained muscovite-biotite-garnet schist. During the Limited Subsurface Investigation, fill was identified below the concrete slabs, and predominately consisted of loose, light brown to black, fine- to medium-grained sand with varying amounts of gravel, brick, coal ash, slag, clay, silt and organic material. The surficial fill layer extends to about 1 to 12 feet below sidewalk grade (bsg) across the site footprint. Fine sand, clay and silt stringers of varying depths were observed beneath the fill layer. The inferred regional groundwater flow direction for the area surrounding the site is to the west toward the East River and Bushwick Inlet, located about 400 feet from the site. Groundwater underlying the site was observed at depths ranging from 5 to 8 feet bsg across the site footprint during the Limited Subsurface Investigation."

Env Problem:	"Information submitted with the BCP application regarding the environmental condition at the site are currently under review and will be revised as additional information becomes available."
Health Problem:	"Information submitted with the BCP application regarding the conditions at the site are currently under review and will be revised as additional information becomes available."
Dump:	False
Structure:	False
Lagoon:	False
Landfill:	False
Pond:	False
Disp Start:	Not reported
Disp Term:	Not reported
Lat/Long:	Not reported
Dell:	Not reported
Record Add:	2019-01-30 12:49:00
Record Upd:	2019-01-30 12:49:00
Updated By:	EROBRECH
Own Op:	6
Sub Type:	P02
Owner Name:	Andrew Till
Owner Company:	12 Franklin Property Co LLC

LOT 3,TAXBLOCK 2614 (Continued) **S122877518**

Owner Address:	757 Third Avenue
Owner Addr2:	Not reported
Owner City,St,Zip:	New York, NY 10017
Owner Country:	United States of America
Own Op:	Document Repository
Sub Type:	NNN
Owner Name:	Not reported
Owner Company:	Brooklyn Community Board 1
Owner Address:	435 Graham Avenue
Owner Addr2:	Not reported
Owner City,St,Zip:	Brooklyn, NY 11211
Owner Country:	United States of America
Own Op:	1
Sub Type:	P02
Owner Name:	Andrew Till
Owner Company:	12 Franklin Property Co LLC
Owner Address:	757 Third Avenue, 17th Floor
Owner Addr2:	Not reported
Owner City,St,Zip:	New York, NY 10017
Owner Country:	United States of America
Own Op:	Document Repository
Sub Type:	NNN
Owner Name:	Closed until Spring/Summer 2019
Owner Company:	Brooklyn Public Library-Greenpoint Branch
Owner Address:	107 Norman Avenue
Owner Addr2:	Not reported
Owner City,St,Zip:	Brooklyn, NY 11222
Owner Country:	United States of America
Own Op:	Document Repository
Sub Type:	NNN
Owner Name:	Temp. Substitute during Greenpoint Branch Closure
Owner Company:	Brooklyn Public Library - Leonard Branch
Owner Address:	81 Devoe Street
Owner Addr2:	Not reported
Owner City,St,Zip:	Brooklyn, NY 11211
Owner Country:	United States of America
HW Code:	Not reported
Waste Type:	Not reported
Waste Quantity:	Not reported
Waste Code:	Not reported
Crossref ID:	Not reported
Cross Ref Type Code:	Not reported
Cross Ref Type:	Not reported
Record Added Date:	Not reported
Record Updated:	Not reported
Updated By:	Not reported

SPILLS:

Name:	GREEN POINT BEER - L
Address:	12 FRANKLIN ST
City,State,Zip:	BROOKLYN, NY
Spill Number/Closed Date:	1806488 / Not Reported
Facility ID:	1806488
Facility Type:	ER
DER Facility ID:	530079
Site ID:	577216
DEC Region:	2

LOT 3,TAXBLOCK 2614 (Continued) **S122877518**

Spill Cause:	Other
Spill Class:	Not reported
SWIS:	2401
Spill Date:	2018-09-17
Investigator:	RPMUSTIC
Referred To:	Not reported
Reported to Dept:	2018-09-17
CID:	Not reported
Water Affected:	Not reported
Spill Source:	Commercial/Industrial
Spill Notifier:	Other
Cleanup Ceased:	Not reported
Cleanup Meets Std:	False
Last Inspection:	Not reported
Recommended Penalty:	False
UST Trust:	False
Remediation Phase:	1
Date Entered In Computer:	2018-09-17
Spill Record Last Update:	2021-03-31
Spiller Name:	Not reported
Spiller Company:	GREEN POINT BEER
Spiller Address:	Not reported
Spiller Company:	999
Contact Name:	PAUL
DEC Memo:	"9/17/18 Paul from Langan sent the following email As discussed, we identified petroleum impacts to soil and groundwater during a subsurface investigation. The site address is 12 Franklin Street in Brooklyn, NY, it comprises Lots 1, 3 and 8 of Block 2614 on the Brooklyn Borough Tax map. The investigation included advancement of 6 soil borings and installation of 3 monitoring wells and 3 soil vapor points. See attached map. " Evidence of petroleum impacts (e.g., odors, staining, and/or PID readings of up to 4,690 parts per million [ppm]) were observed in four soil borings (EB01, EB03, EB04 and EB06) " Petroleum-related VOCs (1,2,4-trimethylbenzene, benzene, ethylbenzene, and total xylenes) and SVOCs (naphthalene) were detected in soil at concentrations above the Unrestricted Use SCOs in boring EB06 and EB01. " Petroleum-related VOCs (1,2,4,5-tetramethylbenzene, chloroethane, n-propylbenzene) and SVOCs (naphthalene) were detected in groundwater at concentrations above the NYSDEC TOGS SGVs for Class GA water in monitoring well MW03. 11/14/19- DEC Piper - Spill project transferred to MD Hoque as per Vadim Brevdo. 12/10/2019-M.Hoque: A remedial investigation is on-going under the NYSDEC BCP program (BCP site# C224286). (MDH) 12/12/2019-M. Hoque: Spoke to Paul McMohan of Langan, consultant for the open spill case and the BCP site# C224286. He told that a remedial investigation completed at the site under BCP program and a RI report will submit to DEC in a upcoming month. RI report will address the spill case to resolve/closure of the spill. (MDH) 11/20/2020-M. Hoque: A tele conference was held with Paul McMohn of Langan Environmental regarding site status. The site is under DEC BCP program and RI completed. A remedial investigation report is still under their internal review to submit to DEC. I requested him to send me a copy of RIR for review.(MDH) 3/31/21-J. Grathwol This spill will be remediated under the BCP, Site Code C224286. This project is transferred to Richard Mustico. (JCG)"
Remarks:	"contamination based on sample results"

LOT 3,TAXBLOCK 2614 (Continued) **S122877518**

All Materials:

Site ID:	577216
Operable Unit ID:	1324993
Operable Unit:	01
Material ID:	2333508
Material Code:	0001A
Material Name:	#2 fuel oil
Case No.:	Not reported
Material FA:	Petroleum
Quantity:	Not reported
Units:	G
Recovered:	Not reported
Oxygenate:	Not reported

E DESIGNATION:

Name:	LOT 3,TAXBLOCK 2614
Address:	12 FRANKLIN STREET
City,State,Zip:	BROOKLYN, NY 11222
Tax Lot(s):	3
Tax Block:	2614
Borough Code:	BK
E-No:	E-483
Effective Date:	2/28/2019
Satisfaction Date:	Not reported
Ceqr Number:	18DCP099K
Ulurp Number:	180387ZSK, 180388ZRK, 180389ZSK
Zoning Map No:	12c
Description:	Exhaust stack location limitations
Lot Remediation Date:	Not reported
Description:	Hazardous Materials* Phase I and Phase II Testing Protocol
Lot Remediation Date:	Not reported
Description:	Window Wall Attenuation & Alternate Ventilation
Lot Remediation Date:	Not reported

H49 **MANHOLE #4347** **NY Spills** **S103575467**
WNW **FRANKLIN ST & N 15TH ST** **N/A**
< 1/8 **BROOKLYN, NY**
0.092 mi.
486 ft. **Site 1 of 6 in cluster H**

Relative: **Lower**
Actual: **8 ft.**

SPILLS:

Name:	MANHOLE #4347
Address:	FRANKLIN ST & N 15TH ST
City,State,Zip:	BROOKLYN, NY
Spill Number/Closed Date:	9811591 / 2003-02-19
Facility ID:	9811591
Facility Type:	ER
DER Facility ID:	129024
Site ID:	151987
DEC Region:	2
Spill Cause:	Unknown
Spill Class:	C4
SWIS:	2401

MANHOLE #4347 (Continued) **S103575467**

Spill Date:	1998-12-15
Investigator:	JHOCONNE
Referred To:	Not reported
Reported to Dept:	1998-12-15
CID:	351
Water Affected:	Not reported
Spill Source:	Unknown
Spill Notifier:	Other
Cleanup Ceased:	Not reported
Cleanup Meets Std:	False
Last Inspection:	Not reported
Recommended Penalty:	False
UST Trust:	False
Remediation Phase:	0
Date Entered In Computer:	1998-12-15
Spill Record Last Update:	2003-02-19
Spiller Name:	Not reported
Spiller Company:	UNKNOWN
Spiller Address:	Not reported
Spiller Company:	999
Contact Name:	MIKE CEASAR
DEC Memo:	"Prior to Sept, 2004 data translation this spill Lead_DEC Field was O'CONNELL E2MIS 121959 R.CALISE #14889 SENIOR FIELD OPERATOR WHILE ATTEMPTING TO IDENTIFY FEEDER 6B47 IN MH4347 FOUND AN UNDIAPERABLE SHEEN OF UNKNOWN OIL ON 33 GALLONS OF WATER. CONTAINED TO STRUCTURE, NO SEWERS OR WATERWAYS AFFECTED. THERE IS A TANK IN STRUCTURE BUT IS NOT LEAKING. LIQUID SAMPLE TAKEN WITH A 4-6 HOUR TURN AROUND & STOP TAG#08766 PLACED. UPDATE 15-DEC-1998 2042HRS LAB RESULTS RETURNED <1.00PPM LAB SQUENCE # 98-135959 UPDATE 1/28/99 22:40 OIL CLEAN UP COMPLETED WITH SLIX IN MH4347 AND OIL TAG REMOVED BY ROSENKING FLUSH DEPT....."
Remarks:	"NOTIFIER LOCATED A SHEEN (ABOUT 1 OUNCE OF PRODUCT) ON WATER IN A MANHOLE - SAMPLE TAKEN CLEAN UP PENDING RESULTS - CON ED #121959"

All Materials:

Site ID:	151987
Operable Unit ID:	1068902
Operable Unit:	01
Material ID:	311879
Material Code:	0066A
Material Name:	unknown petroleum
Case No.:	Not reported
Material FA:	Petroleum
Quantity:	1.00
Units:	G
Recovered:	.00
Oxygenate:	Not reported

F50 **POLY CONVERTERS OF AMERICA INC** **RCRA NonGen / NLR** **1000439808**
NW **2 MESEROLE AVE** **FINDS** **NYD980646491**
< 1/8 **BROOKLYN, NY 11222** **ECHO**
0.095 mi. **NY MANIFEST**
500 ft. **Site 4 of 16 in cluster F**

Relative: **Lower**
Actual: **8 ft.**

RCRA NonGen / NLR:

Date Form Received by Agency:	20070101
Handler Name:	POLY CONVERTERS OF AMERICA INC
Handler Address:	2 MESEROLE AVE
Handler City,State,Zip:	BROOKLYN, NY 11222-2609
EPA ID:	NYD980646491
Contact Name:	Not reported
Contact Address:	MESEROLE AVE
Contact City,State,Zip:	BROOKLYN, NY 11222
Contact Telephone:	Not reported
Contact Fax:	Not reported
Contact Email:	Not reported
Contact Title:	Not reported
EPA Region:	02
Land Type:	Not reported
Federal Waste Generator Description:	Not a generator, verified
Non-Notifier:	Not reported
Biennial Report Cycle:	Not reported
Accessibility:	Not reported
Active Site Indicator:	Not reported
State District Owner:	NY
State District:	NYSDEC R2
Mailing Address:	MESEROLE AVE
Mailing City,State,Zip:	BROOKLYN, NY 11222
Owner Name:	MURRAY LEDERMAN
Owner Type:	Private
Operator Name:	MURRAY LEDERMAN
Operator Type:	Private
Short-Term Generator Activity:	No
Importer Activity:	No
Mixed Waste Generator:	No
Transporter Activity:	No
Transfer Facility Activity:	No
Recycler Activity with Storage:	No
Small Quantity On-Site Burner Exemption:	No
Smelting Melting and Refining Furnace Exemption:	No
Underground Injection Control:	No
Off-Site Waste Receipt:	No
Universal Waste Indicator:	No
Universal Waste Destination Facility:	No
Federal Universal Waste:	No
Active Site Fed-Reg Treatment Storage and Disposal Facility:	Not reported
Active Site Converter Treatment storage and Disposal Facility:	Not reported
Active Site State-Reg Treatment Storage and Disposal Facility:	Not reported
Active Site State-Reg Handler:	---
Federal Facility Indicator:	Not reported
Hazardous Secondary Material Indicator:	NN
Sub-Part K Indicator:	Not reported
Commercial TSD Indicator:	No
Treatment Storage and Disposal Type:	Not reported
2018 GPRA Permit Baseline:	Not on the Baseline
2018 GPRA Renewals Baseline:	Not on the Baseline
Permit Renewals Workload Universe:	Not reported

POLY CONVERTERS OF AMERICA INC (Continued) **1000439808**

Permit Workload Universe:	Not reported
Permit Progress Universe:	Not reported
Post-Closure Workload Universe:	Not reported
Closure Workload Universe:	Not reported
202 GPRA Corrective Action Baseline:	No
Corrective Action Workload Universe:	No
Subject to Corrective Action Universe:	No
Non-TSDFs Where RCRA CA has Been Imposed Universe:	No
TSDFs Potentially Subject to CA Under 3004 (u)/(v) Universe:	No
TSDFs Only Subject to CA under Discretionary Auth Universe:	No
Corrective Action Priority Ranking:	No NCAPS ranking
Environmental Control Indicator:	No
Institutional Control Indicator:	No
Human Exposure Controls Indicator:	N/A
Groundwater Controls Indicator:	N/A
Operating TSDF Universe:	Not reported
Full Enforcement Universe:	Not reported
Significant Non-Complier Universe:	No
Unaddressed Significant Non-Complier Universe:	No
Addressed Significant Non-Complier Universe:	No
Significant Non-Complier With a Compliance Schedule Universe:	No
Financial Assurance Required:	Not reported
Handler Date of Last Change:	20150414
Recognized Trader-Importer:	No
Recognized Trader-Exporter:	No
Importer of Spent Lead Acid Batteries:	No
Exporter of Spent Lead Acid Batteries:	No
Recycler Activity Without Storage:	Not reported
Manifest Broker:	Not reported
Sub-Part P Indicator:	No

Hazardous Waste Summary:

Waste Code:	D001
Waste Description:	IGNITABLE WASTE

Handler - Owner Operator:

Owner/Operator Indicator:	Owner
Owner/Operator Name:	MURRAY LEDERMAN
Legal Status:	Private
Date Became Current:	Not reported
Date Ended Current:	Not reported
Owner/Operator Address:	NOT REQUIRED
Owner/Operator City,State,Zip:	NOT REQUIRED, WY 99999
Owner/Operator Telephone:	212-555-1212
Owner/Operator Telephone Ext:	Not reported
Owner/Operator Fax:	Not reported
Owner/Operator Email:	Not reported

Owner/Operator Indicator:	Owner
Owner/Operator Name:	MURRAY LEDERMAN
Legal Status:	Private
Date Became Current:	Not reported
Date Ended Current:	Not reported
Owner/Operator Address:	NOT REQUIRED
Owner/Operator City,State,Zip:	NOT REQUIRED, WY 99999

POLY CONVERTERS OF AMERICA INC (Continued) **1000439808**

Owner/Operator Telephone: 212-555-1212
Owner/Operator Telephone Ext: Not reported
Owner/Operator Fax: Not reported
Owner/Operator Email: Not reported

Owner/Operator Indicator: Operator
Owner/Operator Name: MURRAY LEDERMAN
Legal Status: Private
Date Became Current: Not reported
Date Ended Current: Not reported
Owner/Operator Address: NOT REQUIRED
Owner/Operator City,State,Zip: NOT REQUIRED, WY 99999
Owner/Operator Telephone: 212-555-1212
Owner/Operator Telephone Ext: Not reported
Owner/Operator Fax: Not reported
Owner/Operator Email: Not reported

Historic Generators:

Receive Date: 19990708
Handler Name: POLY CONVERTERS OF AMERICA INC
Federal Waste Generator Description: Not a generator, verified
State District Owner: NY
Large Quantity Handler of Universal Waste: No
Recognized Trader Importer: No
Recognized Trader Exporter: No
Spent Lead Acid Battery Importer: No
Spent Lead Acid Battery Exporter: No
Current Record: No
Non Storage Recycler Activity: Not reported
Electronic Manifest Broker: Not reported

Receive Date: 20060101
Handler Name: POLY CONVERTERS OF AMERICA INC
Federal Waste Generator Description: Not a generator, verified
State District Owner: NY
Large Quantity Handler of Universal Waste: No
Recognized Trader Importer: No
Recognized Trader Exporter: No
Spent Lead Acid Battery Importer: No
Spent Lead Acid Battery Exporter: No
Current Record: No
Non Storage Recycler Activity: Not reported
Electronic Manifest Broker: Not reported

Receive Date: 20070101
Handler Name: POLY CONVERTERS OF AMERICA INC
Federal Waste Generator Description: Not a generator, verified
State District Owner: NY
Large Quantity Handler of Universal Waste: No
Recognized Trader Importer: No
Recognized Trader Exporter: No
Spent Lead Acid Battery Importer: No
Spent Lead Acid Battery Exporter: No
Current Record: Yes
Non Storage Recycler Activity: Not reported
Electronic Manifest Broker: Not reported

POLY CONVERTERS OF AMERICA INC (Continued) **1000439808**

Receive Date: 19810602
Handler Name: POLY CONVERTERS OF AMERICA INC
Federal Waste Generator Description: Large Quantity Generator
State District Owner: NY
Large Quantity Handler of Universal Waste: No
Recognized Trader Importer: No
Recognized Trader Exporter: No
Spent Lead Acid Battery Importer: No
Spent Lead Acid Battery Exporter: No
Current Record: No
Non Storage Recycler Activity: Not reported
Electronic Manifest Broker: Not reported

List of NAICS Codes and Descriptions:
NAICS Codes: No NAICS Codes Found

Facility Has Received Notices of Violation:
Found Violation: Yes
Agency Which Determined Violation: State
Violation Short Description: Generators - General
Date Violation was Determined: 19870522
Actual Return to Compliance Date: 19871118
Return to Compliance Qualifier: Observed
Violation Responsible Agency: State
Scheduled Compliance Date: 19871101
Enforcement Identifier: 001
Date of Enforcement Action: 19870624
Enforcement Responsible Agency: State
Enforcement Docket Number: Not reported
Enforcement Attorney: Not reported
Corrective Action Component: No
Appeal Initiated Date: Not reported
Appeal Resolution Date: Not reported
Disposition Status Date: Not reported
Disposition Status: Not reported
Disposition Status Description: Not reported
Consent/Final Order Sequence Number: Not reported
Consent/Final Order Respondent Name: Not reported
Consent/Final Order Lead Agency: Not reported
Enforcement Type: WRITTEN INFORMAL
Enforcement Responsible Person: NYDEC
Enforcement Responsible Sub-Organization: Not reported
SEP Sequence Number: Not reported
SEP Expenditure Amount: Not reported
SEP Scheduled Completion Date: Not reported
SEP Actual Date: Not reported
SEP Defaulted Date: Not reported
SEP Type: Not reported
SEP Type Description: Not reported
Proposed Amount: Not reported
Final Monetary Amount: Not reported
Paid Amount: Not reported
Final Count: Not reported
Final Amount: Not reported

Found Violation: No

POLY CONVERTERS OF AMERICA INC (Continued) **1000439808**

Agency Which Determined Violation:	Not reported
Violation Short Description:	Not reported
Date Violation was Determined:	Not reported
Actual Return to Compliance Date:	Not reported
Return to Compliance Qualifier:	Not reported
Violation Responsible Agency:	Not reported
Scheduled Compliance Date:	Not reported
Enforcement Identifier:	Not reported
Date of Enforcement Action:	Not reported
Enforcement Responsible Agency:	Not reported
Enforcement Docket Number:	Not reported
Enforcement Attorney:	Not reported
Corrective Action Component:	Not reported
Appeal Initiated Date:	Not reported
Appeal Resolution Date:	Not reported
Disposition Status Date:	Not reported
Disposition Status:	Not reported
Disposition Status Description:	Not reported
Consent/Final Order Sequence Number:	Not reported
Consent/Final Order Respondent Name:	Not reported
Consent/Final Order Lead Agency:	Not reported
Enforcement Type:	Not reported
Enforcement Responsible Person:	Not reported
Enforcement Responsible Sub-Organization:	Not reported
SEP Sequence Number:	Not reported
SEP Expenditure Amount:	Not reported
SEP Scheduled Completion Date:	Not reported
SEP Actual Date:	Not reported
SEP Defaulted Date:	Not reported
SEP Type:	Not reported
SEP Type Description:	Not reported
Proposed Amount:	Not reported
Final Monetary Amount:	Not reported
Paid Amount:	Not reported
Final Count:	Not reported
Final Amount:	Not reported

Found Violation:	No
Agency Which Determined Violation:	Not reported
Violation Short Description:	Not reported
Date Violation was Determined:	Not reported
Actual Return to Compliance Date:	Not reported
Return to Compliance Qualifier:	Not reported
Violation Responsible Agency:	Not reported
Scheduled Compliance Date:	Not reported
Enforcement Identifier:	Not reported
Date of Enforcement Action:	Not reported
Enforcement Responsible Agency:	Not reported
Enforcement Docket Number:	Not reported
Enforcement Attorney:	Not reported
Corrective Action Component:	Not reported
Appeal Initiated Date:	Not reported
Appeal Resolution Date:	Not reported
Disposition Status Date:	Not reported
Disposition Status:	Not reported
Disposition Status Description:	Not reported
Consent/Final Order Sequence Number:	Not reported

POLY CONVERTERS OF AMERICA INC (Continued) **1000439808**

Consent/Final Order Respondent Name:	Not reported
Consent/Final Order Lead Agency:	Not reported
Enforcement Type:	Not reported
Enforcement Responsible Person:	Not reported
Enforcement Responsible Sub-Organization:	Not reported
SEP Sequence Number:	Not reported
SEP Expenditure Amount:	Not reported
SEP Scheduled Completion Date:	Not reported
SEP Actual Date:	Not reported
SEP Defaulted Date:	Not reported
SEP Type:	Not reported
SEP Type Description:	Not reported
Proposed Amount:	Not reported
Final Monetary Amount:	Not reported
Paid Amount:	Not reported
Final Count:	Not reported
Final Amount:	Not reported

Found Violation:	Yes
Agency Which Determined Violation:	State
Violation Short Description:	Generators - General
Date Violation was Determined:	19870127
Actual Return to Compliance Date:	19870127
Return to Compliance Qualifier:	Not Resolved
Violation Responsible Agency:	State
Scheduled Compliance Date:	Not reported
Enforcement Identifier:	Not reported
Date of Enforcement Action:	Not reported
Enforcement Responsible Agency:	Not reported
Enforcement Docket Number:	Not reported
Enforcement Attorney:	Not reported
Corrective Action Component:	Not reported
Appeal Initiated Date:	Not reported
Appeal Resolution Date:	Not reported
Disposition Status Date:	Not reported
Disposition Status:	Not reported
Disposition Status Description:	Not reported
Consent/Final Order Sequence Number:	Not reported
Consent/Final Order Respondent Name:	Not reported
Consent/Final Order Lead Agency:	Not reported
Enforcement Type:	Not reported
Enforcement Responsible Person:	Not reported
Enforcement Responsible Sub-Organization:	Not reported
SEP Sequence Number:	Not reported
SEP Expenditure Amount:	Not reported
SEP Scheduled Completion Date:	Not reported
SEP Actual Date:	Not reported
SEP Defaulted Date:	Not reported
SEP Type:	Not reported
SEP Type Description:	Not reported
Proposed Amount:	Not reported
Final Monetary Amount:	Not reported
Paid Amount:	Not reported
Final Count:	Not reported
Final Amount:	Not reported

POLY CONVERTERS OF AMERICA INC (Continued) **1000439808**

Evaluation Action Summary:

Evaluation Date:	19870522
Evaluation Responsible Agency:	State
Found Violation:	Yes
Evaluation Type Description:	COMPLIANCE EVALUATION INSPECTION ON-SITE
Evaluation Responsible Person Identifier:	NYDEC
Evaluation Responsible Sub-Organization:	Not reported
Actual Return to Compliance Date:	19871118
Scheduled Compliance Date:	19871101
Date of Request:	Not reported
Date Response Received:	Not reported
Request Agency:	Not reported
Former Citation:	Not reported

Evaluation Date:	20110525
Evaluation Responsible Agency:	EPA
Found Violation:	No
Evaluation Type Description:	COMPLIANCE EVALUATION INSPECTION ON-SITE
Evaluation Responsible Person Identifier:	R2STP
Evaluation Responsible Sub-Organization:	RCB
Actual Return to Compliance Date:	Not reported
Scheduled Compliance Date:	Not reported
Date of Request:	Not reported
Date Response Received:	Not reported
Request Agency:	Not reported
Former Citation:	Not reported

Evaluation Date:	19990708
Evaluation Responsible Agency:	EPA
Found Violation:	No
Evaluation Type Description:	COMPLIANCE EVALUATION INSPECTION ON-SITE
Evaluation Responsible Person Identifier:	R2ME
Evaluation Responsible Sub-Organization:	RCB
Actual Return to Compliance Date:	Not reported
Scheduled Compliance Date:	Not reported
Date of Request:	Not reported
Date Response Received:	Not reported
Request Agency:	Not reported
Former Citation:	Not reported

Evaluation Date:	19870127
Evaluation Responsible Agency:	State
Found Violation:	Yes
Evaluation Type Description:	NON-FINANCIAL RECORD REVIEW
Evaluation Responsible Person Identifier:	NYDEC
Evaluation Responsible Sub-Organization:	Not reported
Actual Return to Compliance Date:	19870127
Scheduled Compliance Date:	Not reported
Date of Request:	Not reported
Date Response Received:	Not reported
Request Agency:	Not reported
Former Citation:	Not reported

FINDS:

Registry ID: 110004388680

POLY CONVERTERS OF AMERICA INC (Continued) **1000439808**

Click Here:

Environmental Interest/Information System:
RCRAInfo is a national information system that supports the Resource Conservation and Recovery Act (RCRA) program through the tracking of events and activities related to facilities that generate, transport, and treat, store, or dispose of hazardous waste. RCRAInfo allows RCRA program staff to track the notification, permit, compliance, and corrective action activities required under RCRA.

Click this hyperlink while viewing on your computer to access additional FINDS: detail in the EDR Site Report.

ECHO:

Envid:	1000439808
Registry ID:	110004388680
DFR URL:	http://echo.epa.gov/detailed-facility-report?fid=110004388680
Name:	POLY CONVERTERS OF AMERICA INC
Address:	2 MESEROLE AVE
City,State,Zip:	BROOKLYN, NY 11222

NY MANIFEST:

Name:	POLY CONVERTORS INC
Address:	2 MESEROLE AVE
City,State,Zip:	BROOKLYN, NY 11222-2609
Country:	USA
EPA ID:	NYD980646491
Facility Status:	Not reported
Location Address 1:	2 MESEROLE AVE
Code:	BP
Location Address 2:	Not reported
Total Tanks:	Not reported
Location City:	BROOKLYN
Location State:	NY
Location Zip:	11222
Location Zip 4:	Not reported

NY MANIFEST:

EPAID:	NYD980646491
Mailing Name:	POLY CONVERTORS INC
Mailing Contact:	POLY CONVERTORS INCORPORATED
Mailing Address 1:	2 MESEROLE AVE
Mailing Address 2:	Not reported
Mailing City:	BROOKLYN
Mailing State:	NY
Mailing Zip:	11222
Mailing Zip 4:	Not reported
Mailing Country:	USA
Mailing Phone:	7183833466

NY MANIFEST:

Document ID:	Not reported
Manifest Status:	Not reported
seq:	Not reported
Year:	2018
Trans1 State ID:	NJD054126164
Trans2 State ID:	Not reported

POLY CONVERTERS OF AMERICA INC (Continued) **1000439808**

Generator Ship Date:	06/18/2012
Trans1 Recv Date:	06/18/2012
Trans2 Recv Date:	Not reported
TSD Site Recv Date:	07/02/2012
Part A Recv Date:	Not reported
Part B Recv Date:	Not reported
Generator EPA ID:	NYD980646491
Trans1 EPA ID:	Not reported
Trans2 EPA ID:	Not reported
TSDF ID 1:	SCD036275626
TSDF ID 2:	Not reported
Manifest Tracking Number:	008665763JJK
Import Indicator:	N
Export Indicator:	N
Discr Quantity Indicator:	Y
Discr Type Indicator:	N
Discr Residue Indicator:	N
Discr Partial Reject Indicator:	N
Discr Full Reject Indicator:	N
Manifest Ref Number:	Not reported
Alt Facility RCRA ID:	Not reported
Alt Facility Sign Date:	Not reported
MGMT Method Type Code:	H061
Waste Code:	Not reported
Waste Code:	Not reported
Waste Code:	Not reported
Waste Code:	Not reported
Waste Code:	Not reported
Waste Code:	Not reported
Quantity:	2730
Units:	P - Pounds
Number of Containers:	6
Container Type:	DM - Metal drums, barrels
Handling Method:	B Incineration, heat recovery, burning.
Specific Gravity:	1
Waste Code:	D001
Waste Code 1_2:	Not reported
Waste Code 1_3:	Not reported
Waste Code 1_4:	Not reported
Waste Code 1_5:	Not reported
Waste Code 1_6:	Not reported

F51 **POLY CONVERTERS OF AMERICA INC** **NY MANIFEST** **S108933954**
NW **2 MESEROLE AVE** **N/A**
< 1/8 **BROOKLYN, NY 11222**
0.095 mi.
500 ft. **Site 5 of 16 in cluster F**

Relative: NY MANIFEST:
Lower

Name:	POLY CONVERTERS OF AMERICA INC
Address:	2 MESEROLE AVE
City,State,Zip:	BROOKLYN, NY 11222
Country:	USA
EPA ID:	NYT370012361
Facility Status:	Not reported
Location Address 1:	2 MESEROLE AVE
Code:	BP

Actual:
8 ft.

POLY CONVERTERS OF AMERICA INC (Continued) **S108933954**

Location Address 2: Not reported
Total Tanks: Not reported
Location City: BROOKLYN
Location State: NY
Location Zip: 11222
Location Zip 4: Not reported

NY MANIFEST:
EPAID: NYT370012361
Mailing Name: POLY CONVERTERS OF AMERICA INC
Mailing Contact: MARLENE LEDERMAN
Mailing Address 1: 2 MESEROLE AVENUE
Mailing Address 2: Not reported
Mailing City: BROOKLYN
Mailing State: NY
Mailing Zip: 11222
Mailing Zip 4: Not reported
Mailing Country: USA
Mailing Phone: 7183833466

52
East
< 1/8
0.095 mi.
502 ft.

C H LEIBFRIED MFG CORP **RCRA NonGen / NLR** **1000122157**
95-101 GUERNSEY ST **FINDS** **NYD061480042**
BROOKLYN, NY 11222 **ECHO**

Relative:
Higher

Actual:
12 ft.

RCRA NonGen / NLR:
Date Form Received by Agency: 20070101
Handler Name: C H LEIBFRIED MFG CORP
Handler Address: 95-101 GUERNSEY ST
Handler City,State,Zip: BROOKLYN, NY 11222
EPA ID: NYD061480042
Contact Name: R ALLEN
Contact Address: GUERNSEY ST
Contact City,State,Zip: BROOKLYN, NY 11222
Contact Telephone: 718-388-4041
Contact Fax: Not reported
Contact Email: Not reported
Contact Title: Not reported
EPA Region: 02
Land Type: Not reported
Federal Waste Generator Description: Not a generator, verified
Non-Notifier: Not reported
Biennial Report Cycle: Not reported
Accessibility: Not reported
Active Site Indicator: Not reported
State District Owner: NY
State District: NYSDEC R2
Mailing Address: GUERNSEY ST
Mailing City,State,Zip: BROOKLYN, NY 11222
Owner Name: THE LEWISON GROUP
Owner Type: Private
Operator Name: THE LEWISON GROUP
Operator Type: Private
Short-Term Generator Activity: No
Importer Activity: No
Mixed Waste Generator: No

C H LEIBFRIED MFG CORP (Continued) **1000122157**

Transporter Activity:	No
Transfer Facility Activity:	No
Recycler Activity with Storage:	No
Small Quantity On-Site Burner Exemption:	No
Smelting Melting and Refining Furnace Exemption:	No
Underground Injection Control:	No
Off-Site Waste Receipt:	No
Universal Waste Indicator:	No
Universal Waste Destination Facility:	No
Federal Universal Waste:	No
Active Site Fed-Reg Treatment Storage and Disposal Facility:	Not reported
Active Site Converter Treatment storage and Disposal Facility:	Not reported
Active Site State-Reg Treatment Storage and Disposal Facility:	Not reported
Active Site State-Reg Handler:	---
Federal Facility Indicator:	Not reported
Hazardous Secondary Material Indicator:	NN
Sub-Part K Indicator:	Not reported
Commercial TSD Indicator:	No
Treatment Storage and Disposal Type:	Not reported
2018 GPRA Permit Baseline:	Not on the Baseline
2018 GPRA Renewals Baseline:	Not on the Baseline
Permit Renewals Workload Universe:	Not reported
Permit Workload Universe:	Not reported
Permit Progress Universe:	Not reported
Post-Closure Workload Universe:	Not reported
Closure Workload Universe:	Not reported
202 GPRA Corrective Action Baseline:	No
Corrective Action Workload Universe:	No
Subject to Corrective Action Universe:	No
Non-TSDFs Where RCRA CA has Been Imposed Universe:	No
TSDFs Potentially Subject to CA Under 3004 (u)/(v) Universe:	No
TSDFs Only Subject to CA under Discretionary Auth Universe:	No
Corrective Action Priority Ranking:	No NCAPS ranking
Environmental Control Indicator:	No
Institutional Control Indicator:	No
Human Exposure Controls Indicator:	N/A
Groundwater Controls Indicator:	N/A
Operating TSDF Universe:	Not reported
Full Enforcement Universe:	Not reported
Significant Non-Complier Universe:	No
Unaddressed Significant Non-Complier Universe:	No
Addressed Significant Non-Complier Universe:	No
Significant Non-Complier With a Compliance Schedule Universe:	No
Financial Assurance Required:	Not reported
Handler Date of Last Change:	20150414
Recognized Trader-Importer:	No
Recognized Trader-Exporter:	No
Importer of Spent Lead Acid Batteries:	No
Exporter of Spent Lead Acid Batteries:	No
Recycler Activity Without Storage:	Not reported
Manifest Broker:	Not reported
Sub-Part P Indicator:	No

Hazardous Waste Summary:

Waste Code:	D001
Waste Description:	IGNITABLE WASTE

C H LEIBFRIED MFG CORP (Continued) **1000122157**

Waste Code: F017
Waste Description: Not Defined

Handler - Owner Operator:
Owner/Operator Indicator: Owner
Owner/Operator Name: THE LEWISON GROUP
Legal Status: Private
Date Became Current: Not reported
Date Ended Current: Not reported
Owner/Operator Address: NOT REQUIRED
Owner/Operator City,State,Zip: NOT REQUIRED, WY 99999
Owner/Operator Telephone: 212-555-1212
Owner/Operator Telephone Ext: Not reported
Owner/Operator Fax: Not reported
Owner/Operator Email: Not reported

Owner/Operator Indicator: Operator
Owner/Operator Name: THE LEWISON GROUP
Legal Status: Private
Date Became Current: Not reported
Date Ended Current: Not reported
Owner/Operator Address: NOT REQUIRED
Owner/Operator City,State,Zip: NOT REQUIRED, WY 99999
Owner/Operator Telephone: 212-555-1212
Owner/Operator Telephone Ext: Not reported
Owner/Operator Fax: Not reported
Owner/Operator Email: Not reported

Owner/Operator Indicator: Owner
Owner/Operator Name: THE LEWISON GROUP
Legal Status: Private
Date Became Current: Not reported
Date Ended Current: Not reported
Owner/Operator Address: NOT REQUIRED
Owner/Operator City,State,Zip: NOT REQUIRED, WY 99999
Owner/Operator Telephone: 212-555-1212
Owner/Operator Telephone Ext: Not reported
Owner/Operator Fax: Not reported
Owner/Operator Email: Not reported

Historic Generators:
Receive Date: 20060101
Handler Name: C H LEIBFRIED MFG CORP
Federal Waste Generator Description: Not a generator, verified
State District Owner: NY
Large Quantity Handler of Universal Waste: No
Recognized Trader Importer: No
Recognized Trader Exporter: No
Spent Lead Acid Battery Importer: No
Spent Lead Acid Battery Exporter: No
Current Record: No
Non Storage Recycler Activity: Not reported
Electronic Manifest Broker: Not reported

Receive Date: 20070101
Handler Name: C H LEIBFRIED MFG CORP

C H LEIBFRIED MFG CORP (Continued) **1000122157**

Federal Waste Generator Description:	Not a generator, verified
State District Owner:	NY
Large Quantity Handler of Universal Waste:	No
Recognized Trader Importer:	No
Recognized Trader Exporter:	No
Spent Lead Acid Battery Importer:	No
Spent Lead Acid Battery Exporter:	No
Current Record:	Yes
Non Storage Recycler Activity:	Not reported
Electronic Manifest Broker:	Not reported

Receive Date:	19800818
Handler Name:	C H LEIBFRIED MFG CORP
Federal Waste Generator Description:	Not reported
State District Owner:	NY
Large Quantity Handler of Universal Waste:	No
Recognized Trader Importer:	No
Recognized Trader Exporter:	No
Spent Lead Acid Battery Importer:	No
Spent Lead Acid Battery Exporter:	No
Current Record:	No
Non Storage Recycler Activity:	Not reported
Electronic Manifest Broker:	Not reported

List of NAICS Codes and Descriptions:

NAICS Code:	332919
NAICS Description:	OTHER METAL VALVE AND PIPE FITTING MANUFACTURING

Facility Has Received Notices of Violation:

Found Violation:	No
Agency Which Determined Violation:	Not reported
Violation Short Description:	Not reported
Date Violation was Determined:	Not reported
Actual Return to Compliance Date:	Not reported
Return to Compliance Qualifier:	Not reported
Violation Responsible Agency:	Not reported
Scheduled Compliance Date:	Not reported
Enforcement Identifier:	Not reported
Date of Enforcement Action:	Not reported
Enforcement Responsible Agency:	Not reported
Enforcement Docket Number:	Not reported
Enforcement Attorney:	Not reported
Corrective Action Component:	Not reported
Appeal Initiated Date:	Not reported
Appeal Resolution Date:	Not reported
Disposition Status Date:	Not reported
Disposition Status:	Not reported
Disposition Status Description:	Not reported
Consent/Final Order Sequence Number:	Not reported
Consent/Final Order Respondent Name:	Not reported
Consent/Final Order Lead Agency:	Not reported
Enforcement Type:	Not reported
Enforcement Responsible Person:	Not reported
Enforcement Responsible Sub-Organization:	Not reported
SEP Sequence Number:	Not reported
SEP Expenditure Amount:	Not reported

C H LEIBFRIED MFG CORP (Continued) **1000122157**

SEP Scheduled Completion Date:	Not reported
SEP Actual Date:	Not reported
SEP Defaulted Date:	Not reported
SEP Type:	Not reported
SEP Type Description:	Not reported
Proposed Amount:	Not reported
Final Monetary Amount:	Not reported
Paid Amount:	Not reported
Final Count:	Not reported
Final Amount:	Not reported

Evaluation Action Summary:

Evaluation Date:	19890816
Evaluation Responsible Agency:	State
Found Violation:	No
Evaluation Type Description:	COMPLIANCE EVALUATION INSPECTION ON-SITE
Evaluation Responsible Person Identifier:	NYDEC
Evaluation Responsible Sub-Organization:	Not reported
Actual Return to Compliance Date:	Not reported
Scheduled Compliance Date:	Not reported
Date of Request:	Not reported
Date Response Received:	Not reported
Request Agency:	Not reported
Former Citation:	Not reported

FINDS:

Registry ID: 110004362519

Click Here:

Environmental Interest/Information System:

RCRAInfo is a national information system that supports the Resource Conservation and Recovery Act (RCRA) program through the tracking of events and activities related to facilities that generate, transport, and treat, store, or dispose of hazardous waste. RCRAInfo allows RCRA program staff to track the notification, permit, compliance, and corrective action activities required under RCRA.

Click this hyperlink while viewing on your computer to access additional FINDS: detail in the EDR Site Report.

ECHO:

Envid:	1000122157
Registry ID:	110004362519
DFR URL:	http://echo.epa.gov/detailed-facility-report?fid=110004362519
Name:	C H LEIBFRIED MFG CORP
Address:	95-101 GUERNSEY ST
City,State,Zip:	BROOKLYN, NY 11222

F53 **VS #3184** **NY Spills** **S104509538**
NW **MESEROLE AVE/GEM ST** **N/A**
< 1/8 **BROOKLYN, NY**
0.099 mi.
525 ft. **Site 6 of 16 in cluster F**

Relative: **Higher**

Actual: **9 ft.**

SPILLS:

Name:	VS #3184
Address:	MESEROLE AVE/GEM ST
City,State,Zip:	BROOKLYN, NY
Spill Number/Closed Date:	9912478 / 2002-02-26
Facility ID:	9912478
Facility Type:	ER
DER Facility ID:	142237
Site ID:	168890
DEC Region:	2
Spill Cause:	Unknown
Spill Class:	C4
SWIS:	2401
Spill Date:	2000-02-01
Investigator:	JHOCONNE
Referred To:	Not reported
Reported to Dept:	2000-02-01
CID:	281
Water Affected:	Not reported
Spill Source:	Commercial/Industrial
Spill Notifier:	Affected Persons
Cleanup Ceased:	Not reported
Cleanup Meets Std:	False
Last Inspection:	Not reported
Recommended Penalty:	False
UST Trust:	False
Remediation Phase:	0
Date Entered In Computer:	2000-02-01
Spill Record Last Update:	2002-02-26
Spiller Name:	Not reported
Spiller Company:	UNKNOWN
Spiller Address:	Not reported
Spiller Company:	999
Contact Name:	MARK SCHLAGEL
DEC Memo:	"Prior to Sept, 2004 data translation this spill Lead_DEC Field was O'CONNELL "
Remarks:	"ABOVE MATERIAL DISCOVERED AT ABOVE LOCATION. SAMPLE TAKEN AND CLEANUP PENDING LAB RESULTS. MATERIAL DISCOVERED ON TOP OF 500 GALLONS OF WATER. CON ED #129815. NO CALL BACK REQEUSTED."

All Materials:

Site ID:	168890
Operable Unit ID:	1087013
Operable Unit:	01
Material ID:	294362
Material Code:	0066A
Material Name:	unknown petroleum
Case No.:	Not reported
Material FA:	Petroleum
Quantity:	1.00
Units:	G
Recovered:	.00
Oxygenate:	Not reported

F54 **VAULT 3184** **NY Spills** **S104509691**
NW **SS MESEROL AVE & GEM ST** **N/A**
< 1/8 **BROOKLYN, NY**
0.099 mi.
525 ft. **Site 7 of 16 in cluster F**

Relative: **Higher**
Actual: **9 ft.**

SPILLS:

Name:	VAULT 3184
Address:	SS MESEROL AVE & GEM ST
City,State,Zip:	BROOKLYN, NY
Spill Number/Closed Date:	9912676 / 2002-02-26
Facility ID:	9912676
Facility Type:	ER
DER Facility ID:	106205
Site ID:	122503
DEC Region:	2
Spill Cause:	Unknown
Spill Class:	C4
SWIS:	2401
Spill Date:	2000-02-07
Investigator:	JHOCONNE
Referred To:	Not reported
Reported to Dept:	2000-02-07
CID:	388
Water Affected:	Not reported
Spill Source:	Unknown
Spill Notifier:	Affected Persons
Cleanup Ceased:	Not reported
Cleanup Meets Std:	False
Last Inspection:	Not reported
Recommended Penalty:	False
UST Trust:	False
Remediation Phase:	0
Date Entered In Computer:	2000-02-07
Spill Record Last Update:	2002-02-26
Spiller Name:	Not reported
Spiller Company:	UNKNOWN
Spiller Address:	Not reported
Spiller Company:	999
Contact Name:	CALLER
DEC Memo:	"Prior to Sept, 2004 data translation this spill Lead_DEC Field was O'CONNELL "
Remarks:	"caller reports 1 quart on 400 gallons of water. con ed #129876. sample taken cleanup pending results. "

All Materials:

Site ID:	122503
Operable Unit ID:	1087204
Operable Unit:	01
Material ID:	294555
Material Code:	0066A
Material Name:	unknown petroleum
Case No.:	Not reported
Material FA:	Petroleum
Quantity:	1.00
Units:	G
Recovered:	.00
Oxygenate:	Not reported

F55 **VAULT VS3184** **NY Spills** **S104192591**
NW **MESEROLE AVE/ GEM ST** **N/A**
< 1/8 **BROOKLYN, NY**
0.099 mi.
525 ft. **Site 8 of 16 in cluster F**

Relative: **Higher**

Actual: **9 ft.**

SPILLS:

Name:	VAULT VS3184
Address:	MESEROLE AVE/ GEM ST
City,State,Zip:	BROOKLYN, NY
Spill Number/Closed Date:	9904235 / 1999-10-19
Facility ID:	9904235
Facility Type:	ER
DER Facility ID:	225690
Site ID:	277656
DEC Region:	2
Spill Cause:	Unknown
Spill Class:	C4
SWIS:	2401
Spill Date:	1999-07-09
Investigator:	JHOCONNE
Referred To:	Not reported
Reported to Dept:	1999-07-09
CID:	382
Water Affected:	Not reported
Spill Source:	Unknown
Spill Notifier:	Other
Cleanup Ceased:	Not reported
Cleanup Meets Std:	False
Last Inspection:	Not reported
Recommended Penalty:	False
UST Trust:	False
Remediation Phase:	0
Date Entered In Computer:	1999-07-09
Spill Record Last Update:	2000-06-02
Spiller Name:	Not reported
Spiller Company:	UNKNOWN
Spiller Address:	Not reported
Spiller Company:	999
Contact Name:	RICHARD ROACH
DEC Memo:	"Prior to Sept, 2004 data translation this spill Lead_DEC Field was O'CONNELL con ed e2mis notes: 1 pint unknown oil on approx. 3 gal water in VS 3184. Spill appears to be contained. Transformer was pressure-tested on 7/8 and held pressure (not leaking). Liquid sample taken. Lab results received lab seq pcb=65ppm-- will use prior epa# from incident to proceed with cleanup. Cleanup completed and tag removed. Double washed and dug out 1/2 drum dirt, no sump. Over 50 ppm cleanup paperwork retained with env.ops. Incident is closed. "
Remarks:	"1 QT OF UNK OIL IN VAULT. CONTAINED CLEAN UP PENDING LAB RESULTS. CON ED 126-317"

All Materials:

Site ID:	277656
Operable Unit ID:	1083161
Operable Unit:	01
Material ID:	304126
Material Code:	0066A
Material Name:	unknown petroleum
Case No.:	Not reported
Material FA:	Petroleum

VAULT VS3184 (Continued) **S104192591**

Quantity: .00
Units: G
Recovered: .00
Oxygenate: Not reported

G56 **CON EDISON** **RCRA NonGen / NLR** **1018279182**
ESE **35 DOBBIN ST** **FINDS** **NYP004739843**
< 1/8 **BROOKLYN, NY 11222** **ECHO**
0.099 mi.
525 ft. **Site 4 of 12 in cluster G**

Relative: **Higher**
Actual: **12 ft.**

RCRA NonGen / NLR:

Date Form Received by Agency:		20150227
Handler Name:	CON EDISON	
Handler Address:		35 DOBBIN ST
Handler City,State,Zip:		BROOKLYN, NY 11222
EPA ID:		NYP004739843
Contact Name:		THOMAS TEELING
Contact Address:		Not reported
Contact City,State,Zip:		Not reported
Contact Telephone:		212-460-3770
Contact Fax:		Not reported
Contact Email:		Not reported
Contact Title:		Not reported
EPA Region:		02
Land Type:		Private
Federal Waste Generator Description:		Not a generator, verified
Non-Notifier:		Not reported
Biennial Report Cycle:		Not reported
Accessibility:		Not reported
Active Site Indicator:		Not reported
State District Owner:		NY
State District:		NYSDEC R2
Mailing Address:		IRVING PL, 15TH FL NE
Mailing City,State,Zip:		NEW YORK, NY 10003
Owner Name:		Not reported
Owner Type:		Not reported
Operator Name:		Not reported
Operator Type:		Not reported
Short-Term Generator Activity:		No
Importer Activity:		No
Mixed Waste Generator:		No
Transporter Activity:		No
Transfer Facility Activity:		No
Recycler Activity with Storage:		No
Small Quantity On-Site Burner Exemption:		No
Smelting Melting and Refining Furnace Exemption:		No
Underground Injection Control:		No
Off-Site Waste Receipt:		No
Universal Waste Indicator:		No
Universal Waste Destination Facility:		No
Federal Universal Waste:		No
Active Site Fed-Reg Treatment Storage and Disposal Facility:		Not reported
Active Site Converter Treatment storage and Disposal Facility:		Not reported
Active Site State-Reg Treatment Storage and Disposal Facility:		Not reported
Active Site State-Reg Handler:		---
Federal Facility Indicator:		Not reported

CON EDISON (Continued) **1018279182**

Hazardous Secondary Material Indicator:	NN
Sub-Part K Indicator:	Not reported
Commercial TSD Indicator:	No
Treatment Storage and Disposal Type:	Not reported
2018 GPRA Permit Baseline:	Not on the Baseline
2018 GPRA Renewals Baseline:	Not on the Baseline
Permit Renewals Workload Universe:	Not reported
Permit Workload Universe:	Not reported
Permit Progress Universe:	Not reported
Post-Closure Workload Universe:	Not reported
Closure Workload Universe:	Not reported
202 GPRA Corrective Action Baseline:	No
Corrective Action Workload Universe:	No
Subject to Corrective Action Universe:	No
Non-TSDFs Where RCRA CA has Been Imposed Universe:	No
TSDFs Potentially Subject to CA Under 3004 (u)/(v) Universe:	No
TSDFs Only Subject to CA under Discretionary Auth Universe:	No
Corrective Action Priority Ranking:	No NCAPS ranking
Environmental Control Indicator:	No
Institutional Control Indicator:	No
Human Exposure Controls Indicator:	N/A
Groundwater Controls Indicator:	N/A
Operating TSDF Universe:	Not reported
Full Enforcement Universe:	Not reported
Significant Non-Complier Universe:	No
Unaddressed Significant Non-Complier Universe:	No
Addressed Significant Non-Complier Universe:	No
Significant Non-Complier With a Compliance Schedule Universe:	No
Financial Assurance Required:	Not reported
Handler Date of Last Change:	20160502
Recognized Trader-Importer:	No
Recognized Trader-Exporter:	No
Importer of Spent Lead Acid Batteries:	No
Exporter of Spent Lead Acid Batteries:	No
Recycler Activity Without Storage:	Not reported
Manifest Broker:	Not reported
Sub-Part P Indicator:	No

Historic Generators:

Receive Date:	20150227
Handler Name: CON EDISON	
Federal Waste Generator Description:	Large Quantity Generator
State District Owner:	NY
Large Quantity Handler of Universal Waste:	No
Recognized Trader Importer:	No
Recognized Trader Exporter:	No
Spent Lead Acid Battery Importer:	No
Spent Lead Acid Battery Exporter:	No
Current Record:	No
Non Storage Recycler Activity:	Not reported
Electronic Manifest Broker:	Not reported

Receive Date:	20150227
Handler Name: CON EDISON	
Federal Waste Generator Description:	Not a generator, verified
State District Owner:	NY

CON EDISON (Continued) **1018279182**

Large Quantity Handler of Universal Waste:	No
Recognized Trader Importer:	No
Recognized Trader Exporter:	No
Spent Lead Acid Battery Importer:	No
Spent Lead Acid Battery Exporter:	No
Current Record:	Yes
Non Storage Recycler Activity:	Not reported
Electronic Manifest Broker:	Not reported

List of NAICS Codes and Descriptions:
NAICS Codes: No NAICS Codes Found

Facility Has Received Notices of Violations:
Violations: No Violations Found

Evaluation Action Summary:
Evaluations: No Evaluations Found

FINDS:
Registry ID: 110067687658

Click Here:

Environmental Interest/Information System:
RCRAInfo is a national information system that supports the Resource Conservation and Recovery Act (RCRA) program through the tracking of events and activities related to facilities that generate, transport, and treat, store, or dispose of hazardous waste. RCRAInfo allows RCRA program staff to track the notification, permit, compliance, and corrective action activities required under RCRA.

Click this hyperlink while viewing on your computer to access additional FINDS: detail in the EDR Site Report.

ECHO:

Envid:	1018279182
Registry ID:	110067687658
DFR URL:	http://echo.epa.gov/detailed-facility-report?fid=110067687658
Name:	CON EDISON
Address:	35 DOBBIN ST
City,State,Zip:	BROOKLYN, NY 11222

G57 **CON EDISON** **NY MANIFEST** **S117740795**
ESE **35 DOBBIN ST** **N/A**
< 1/8 **BROOKLYN, NY 11222**
0.099 mi.
525 ft. **Site 5 of 12 in cluster G**

Relative: Higher
Actual: 12 ft.

NY MANIFEST:

Name:	CON EDISON
Address:	35 DOBBIN ST
City,State,Zip:	BROOKLYN, NY 11222
Country:	USA
EPA ID:	NYP004739843
Facility Status:	Not reported
Location Address 1:	35 DOBBIN ST

CON EDISON (Continued) **S117740795**

Code:	BP
Location Address 2:	SB 8079
Total Tanks:	Not reported
Location City:	BROOKLYN
Location State:	NY
Location Zip:	11222
Location Zip 4:	Not reported

NY MANIFEST:

EPAID:	NYP004739843
Mailing Name:	CON EDISON
Mailing Contact:	TOM TEELING
Mailing Address 1:	4 IRVING PLACE - 15TH FLOOR
Mailing Address 2:	Not reported
Mailing City:	NEW YORK
Mailing State:	NY
Mailing Zip:	10003
Mailing Zip 4:	Not reported
Mailing Country:	USA
Mailing Phone:	Not reported

NY MANIFEST:

Document ID:	Not reported
Manifest Status:	Not reported
seq:	Not reported
Year:	2018
Trans1 State ID:	NJD003812047
Trans2 State ID:	Not reported
Generator Ship Date:	02/27/2015
Trans1 Recv Date:	02/27/2015
Trans2 Recv Date:	Not reported
TSD Site Recv Date:	03/05/2015
Part A Recv Date:	Not reported
Part B Recv Date:	Not reported
Generator EPA ID:	NYP004739843
Trans1 EPA ID:	Not reported
Trans2 EPA ID:	Not reported
TSDF ID 1:	NJD991291105
TSDF ID 2:	Not reported
Manifest Tracking Number:	002621309GBF
Import Indicator:	N
Export Indicator:	N
Discr Quantity Indicator:	N
Discr Type Indicator:	N
Discr Residue Indicator:	N
Discr Partial Reject Indicator:	N
Discr Full Reject Indicator:	N
Manifest Ref Number:	Not reported
Alt Facility RCRA ID:	Not reported
Alt Facility Sign Date:	Not reported
MGMT Method Type Code:	H110
Waste Code:	Not reported
Waste Code:	Not reported
Waste Code:	Not reported
Waste Code:	Not reported
Waste Code:	Not reported
Waste Code:	Not reported

CON EDISON (Continued) **S117740795**

Quantity:	400
Units:	P - Pounds
Number of Containers:	1
Container Type:	TT - Cargo tank, tank trucks
Handling Method:	T Chemical, physical, or biological treatment.
Specific Gravity:	1
Waste Code:	D008
Waste Code 1_2:	Not reported
Waste Code 1_3:	Not reported
Waste Code 1_4:	Not reported
Waste Code 1_5:	Not reported
Waste Code 1_6:	Not reported

G58 **CON EDISON** **NJ MANIFEST** **S120668015**
ESE **35 DOBBIN ST** **N/A**
< 1/8 **BROOKLYN, NY 11222**
0.099 mi.
525 ft. **Site 6 of 12 in cluster G**

Relative: **Higher**
Actual: **12 ft.**

NJ MANIFEST:

EPA Id:	NYP004739843
Mail Address:	IRVING PL, 15TH FL NE
Mail City/State/Zip:	NEW YORK, NY 10003
Facility Phone:	Not reported
Emergency Phone:	Not reported
Contact:	THOMAS TEELING
Comments:	Not reported
SIC Code:	Not reported
County:	NY047
Municipal:	Not reported
Previous EPA Id:	Not reported
Gen Flag:	Not reported
Trans Flag:	Not reported
TSDF Flag:	Not reported
Name Change:	Not reported
Date Change:	Not reported

Manifest:

Manifest Number:	002621309GBF
EPA ID:	NYP004739843
Date Shipped:	2/27/2015
TSDF EPA ID:	NJD991291105
Transporter EPA ID:	NJD003812047
Transporter 2 EPA ID:	Not reported
Transporter 3 EPA ID:	Not reported
Transporter 4 EPA ID:	Not reported
Transporter 5 EPA ID:	Not reported
Transporter 6 EPA ID:	Not reported
Transporter 7 EPA ID:	Not reported
Transporter 8 EPA ID:	Not reported
Transporter 9 EPA ID:	Not reported
Transporter 10 EPA ID:	Not reported
Date Trans1 Transported Waste:	Not reported
Date Trans2 Transported Waste:	Not reported
Date Trans3 Transported Waste:	Not reported
Date Trans4 Transported Waste:	Not reported
Date Trans5 Transported Waste:	Not reported

CON EDISON (Continued) **S120668015**

Date Trans6 Transported Waste:	Not reported
Date Trans7 Transported Waste:	Not reported
Date Trans8 Transported Waste:	Not reported
Date Trans9 Transported Waste:	Not reported
Date Trans10 Transported Waste:	Not reported
Date TSDF Received Waste:	Not reported
TSDF EPA Facility Name:	Not reported
QTY Units:	Not reported
Transporter SEQ ID:	Not reported
Transporter-1 Date:	Not reported
Waste SEQ ID:	Not reported
Waste Type Code 2:	Not reported
Waste Type Code 3:	Not reported
Waste Type Code 4:	Not reported
Waste Type Code 5:	Not reported
Waste Type Code 6:	Not reported
Date Accepted:	Not reported
Manifest Discrepancy Type:	Not reported
Data Entry Number:	Not reported
Was Load Rejected:	NEW YORK, NY 10003
Reason Load Was Rejected:	Not reported

F59 **VANAGE SERVICE 3184** **NY Spills** **S104192868**
NW **MESEROLE AVE & GEM ST** **N/A**
< 1/8 **BROOKLYN, NY**
0.100 mi.
526 ft. **Site 9 of 16 in cluster F**

Relative: **Higher**

Actual: **9 ft.**

SPILLS:

Name:	VANAGE SERVICE 3184
Address:	MESEROLE AVE & GEM ST
City,State,Zip:	BROOKLYN, NY
Spill Number/Closed Date:	9904547 / 2002-04-04
Facility ID:	9904547
Facility Type:	ER
DER Facility ID:	145033
Site ID:	172321
DEC Region:	2
Spill Cause:	Unknown
Spill Class:	C4
SWIS:	2401
Spill Date:	1999-07-16
Investigator:	JHOCONNE
Referred To:	Not reported
Reported to Dept:	1999-07-16
CID:	389
Water Affected:	Not reported
Spill Source:	Unknown
Spill Notifier:	Other
Cleanup Ceased:	Not reported
Cleanup Meets Std:	False
Last Inspection:	Not reported
Recommended Penalty:	False
UST Trust:	False
Remediation Phase:	0
Date Entered In Computer:	1999-07-16

VANAGE SERVICE 3184 (Continued) **S104192868**

Spill Record Last Update:	2002-04-04
Spiller Name:	UNKNOWN
Spiller Company:	Unknown
Spiller Address:	UNKNOWN
Spiller Company:	999
Contact Name:	Not reported
DEC Memo:	"Prior to Sept, 2004 data translation this spill Lead_DEC Field was O'CONNELL "
Remarks:	"1 gal of unknown oil leaked into vaultage service clean up is pending sample results no callback necessary"

All Materials:

Site ID:	172321
Operable Unit ID:	1083335
Operable Unit:	01
Material ID:	304424
Material Code:	0066A
Material Name:	unknown petroleum
Case No.:	Not reported
Material FA:	Petroleum
Quantity:	1.00
Units:	G
Recovered:	.00
Oxygenate:	Not reported

F60 **VAULT VS3184** **NY Spills** **S104192472**
NW **MESEROLE & GEM ST** **N/A**
< 1/8 **BROOKLYN, NY**
0.100 mi.
526 ft. **Site 10 of 16 in cluster F**

Relative: **Higher**

Actual: **9 ft.**

SPILLS:

Name:	VAULT VS3184
Address:	MESEROLE & GEM ST
City,State,Zip:	BROOKLYN, NY
Spill Number/Closed Date:	9904106 / 2007-05-03
Facility ID:	9904106
Facility Type:	ER
DER Facility ID:	158182
Site ID:	189501
DEC Region:	2
Spill Cause:	Unknown
Spill Class:	C3
SWIS:	2401
Spill Date:	1999-07-08
Investigator:	JHOCONNE
Referred To:	Not reported
Reported to Dept:	1999-07-08
CID:	255
Water Affected:	Not reported
Spill Source:	Commercial/Industrial
Spill Notifier:	Affected Persons
Cleanup Ceased:	Not reported
Cleanup Meets Std:	False
Last Inspection:	Not reported
Recommended Penalty:	False
UST Trust:	False

VAULT VS3184 (Continued) **S104192472**

Remediation Phase:	0
Date Entered In Computer:	1999-07-08
Spill Record Last Update:	2007-05-03
Spiller Name:	Not reported
Spiller Company:	UNKNOWN
Spiller Address:	Not reported
Spiller Company:	999
Contact Name:	MIKE CESARE
DEC Memo:	"05/03/07 - See e-docs for Con Ed report detailing cleanup and closure. Prior to Sept, 2004 data translation this spill Lead_DEC Field was ENGELHARDT "
Remarks:	"2 Gallons on 260 gallons of water in a vault - clean up pending test results con ed #126235"

All Materials:

Site ID:	189501
Operable Unit ID:	1078527
Operable Unit:	01
Material ID:	303999
Material Code:	0066A
Material Name:	unknown petroleum
Case No.:	Not reported
Material FA:	Petroleum
Quantity:	2.00
Units:	G
Recovered:	.00
Oxygenate:	Not reported

I61 **FORMER F&S CENTRAL MANUFACTURING CORP. SITE** **NY BROWNFIELDS** **S118372394**
SSW **103 NORTH 13TH STREET** **N/A**
< 1/8 **BROOKLYN, NY 11249**
0.100 mi.
528 ft. **Site 1 of 14 in cluster I**

Relative: **Higher**

Actual: **13 ft.**

BROWNFIELDS:

Name:	FORMER F&S CENTRAL MANUFACTURING CORP. SITE
Address:	103 NORTH 13TH STREET
City,State,Zip:	BROOKLYN, NY 11249
Program:	BCP
Site Code:	517727
Acres:	0.279
HW Code:	C224230
SWIS:	2401
Town:	New York City
Record Added Date:	12/07/2015
Record Updated Date:	01/02/2018
Update By:	BXANDERS
Site Description:	"Location: The Former F&S Central Manufacturing site is located at 103 North 13th Street, identified as Block 2279, Lot 34 in the Greenpoint section of Brooklyn. Site Features: The site is comprised of a single tax parcel totaling 12,500 square feet (0.29 acres), and is currently vacant. The exterior walls and concrete slab of a former one-story manufacturing building remain, with the slab approximately 3 feet above sidewalk grade. Current Zoning and Land Use: The site is zoned as a M1-2 district which allows both commercial and light industrial use. The surrounding parcels are used for a combination of commercial and light industrial. Prior to acceptance into the BCP,

FORMER F&S CENTRAL MANUFACTURING CORP. SITE (Continued) **S118372394**

the site was used for commercial warehouse space. The nearest residential area is approximately 1000 feet to the south. Past Use of the Site: The site was undeveloped prior to 1905. From 1916 to 1930, the site was developed with three small one-story sheds/storage rooms and a portion of a single-story commercial building. The former one-story warehouse/manufacturing building was constructed in 1930. The building was used as an iron pipe warehouse (1940s 1950s), a paper storage warehouse (1960s), metal pipe hanger manufacturing facility (1970s), contractor s storage facility (1990s) and a food storage warehouse (2000s). Site Geography and Hydrogeology: Bedrock in this area of Brooklyn is an igneous intrusive classified as the Ravenswood grano-diorite of middle Ordovician to middle Cambrian age. Unconsolidated sediments overlie the bedrock and consist of Pleistocene aged sand, gravel and silty clays, deposited by glacial-fluvial activity. Non-native fill materials consisting of dredge spoils, rubble and other materials have historically been used to reinforce and extend shoreline areas and to raise and improve the drainage of low lying areas. Soil at the site is described as historic fill material to a depth as great as 13 feet below the existing building slab (10 feet below sidewalk grade), followed by a native grey (wet) sandy silt. Bedrock was not encountered at the site. The elevation of the site is approximately 14 feet above mean sea level and gradually slopes to the northwest. The depth to groundwater beneath the site is approximately 7 feet below sidewalk grade. The groundwater flows to the north-northwest."

Env Problem:

"Post-Remediation: Remediation at the site is complete. Prior to remediation, the primary contaminants of concern were benzene, ethylbenzene, total xylene, 1,2,4-trimethylbenzene, 1,3,5-trimethylbenzene, benz(a)anthracene, benzo(a)pyrene, benzo(k)fluoranthene, chrysene, chromium, lead, arsenic and mercury in soil; and 1,1,1-trichloroethane and trichloroethene (TCE) in soil vapor. Remedial actions have successfully achieved soil cleanup objectives for unrestricted use. Prior to Remediation: Soil and groundwater samples were analyzed for volatile organic compounds (VOCs), semi-volatile organic compounds (SVOCs), metals and PCB/pesticides. Based upon investigations conducted to date, the primary contaminants of concern include benzene, ethylbenzene, total xylene, 1,2,4-trimethylbenzene, 1,3,5-trimethylbenzene, benz(a)anthracene, benzo(a)pyrene, benzo(k)fluoranthene, chrysene, chromium, lead, arsenic and mercury in soil; and 1,1,1-trichloroethane and trichloroethene (TCE) in soil vapor. Soil - The VOCs found in subsurface soils were predominantly in the shallower soils (0-5 feet bgs). Concentrations were found as high as 0.2 ppm for benzene; 7.1 ppm for ethylbenzene, and 31 ppm for total xylene. Both 1,2,4-trimethylbenzene (24 ppm) and 1,3,5-trimethylbenzene (23 ppm) were found in deeper soils at 7 to 11 feet bgs. Offsite investigations were not conducted as the adjacent properties are fully built out with existing structures. The SVOCs were found in the shallower soils. These were found as high as 2.4 ppm for benz(a)anthracene; benzo(a)pyrene (1.7 ppm); benzo(k)fluoranthene (1.5 ppm); and chrysene (3.8 ppm). The exception to this was in the southwest corner of the site, where the same SVOC constituents were found at concentrations approximately 12 to 15 times higher at 12 to 16 feet bgs. The metal constituents were also found mostly in the shallower soils. Chromium was found as high as 381 ppm; lead at 37,500 ppm; barium at 6,840 ppm; and mercury at 11.4 ppm. Hazardous levels of lead (as high as 14.9 mg/L TCLP) were found

FORMER F&S CENTRAL MANUFACTURING CORP. SITE (Continued) **S118372394**

	between 4 and 13 feet bgs in the western half of the site. All soil borings were drilled to 20 feet bgs, and there were no detections of any contaminant below 13 feet bgs. Bedrock was not encountered during the investigation. Groundwater - Both lead and chromium were found to slightly exceed groundwater standards on-site, as well as naturally occurring metals including, sodium, manganese and iron. There were no VOC or SVOC constituents detected in groundwater. Soil Vapor - Soil vapor was sampled at depths ranging from 5 to 6 feet below ground surface (bgs) and low levels of petroleum-related VOCs were noted. Also, TCE and 1,1,1-trichloroethane were detected as high as 173 micrograms per cubic meter (ug/m3) and 2,090 ug/m3 respectively, and are attributed to a suspected off-site source."
Health Problem:	"Remedial actions are complete and have eliminated the potential for contact with site-related contaminants. "
Dump:	False
Structure:	False
Lagoon:	False
Landfill:	False
Pond:	False
Disp Start:	Not reported
Disp Term:	Not reported
Lat/Long:	Not reported
Dell:	Not reported
Record Add:	2016-02-01 14:13:00
Record Upd:	2017-06-26 10:13:00
Updated By:	GWHEITZM
Own Op:	6
Sub Type:	P03
Owner Name:	Simon Dushinsky
Owner Company:	North 13 Holdings LLC
Owner Address:	505 Flushing Avenue
Owner Addr2:	Unit 1D
Owner City,St,Zip:	Brooklyn, NY 11205
Owner Country:	United States of America
Own Op:	1
Sub Type:	06
Owner Name:	Simon Dushinsky
Owner Company:	North 13 Holdings LLC
Owner Address:	505 Flushing Avenue
Owner Addr2:	Unit 1D
Owner City,St,Zip:	Brooklyn, NY 11205
Owner Country:	United States of America
Own Op:	Document Repository
Sub Type:	NNN
Owner Name:	Not reported
Owner Company:	Brooklyn Public Library - Greenpoint Branch
Owner Address:	107 Norman Street
Owner Addr2:	Not reported
Owner City,St,Zip:	Brooklyn, NY 11222
Owner Country:	United States of America
HW Code:	C224230
Waste Type:	benzo(b)fluoranthene
Waste Quantity:	UNKNOWN
Waste Code:	Not reported
HW Code:	C224230
Waste Type:	1,1,1-trichloroethane
Waste Quantity:	UNKNOWN

FORMER F&S CENTRAL MANUFACTURING CORP. SITE (Continued) **S118372394**

Waste Code:	Not reported
HW Code:	C224230
Waste Type:	lead
Waste Quantity:	UNKNOWN
Waste Code:	Not reported
HW Code:	C224230
Waste Type:	benzo(a)pyrene
Waste Quantity:	UNKNOWN
Waste Code:	Not reported
HW Code:	C224230
Waste Type:	dibenz[a,h]anthracene
Waste Quantity:	UNKNOWN
Waste Code:	Not reported
HW Code:	C224230
Waste Type:	arsenic
Waste Quantity:	UNKNOWN
Waste Code:	Not reported
HW Code:	C224230
Waste Type:	benzene
Waste Quantity:	UNKNOWN
Waste Code:	Not reported
HW Code:	C224230
Waste Type:	chrysene
Waste Quantity:	UNKNOWN
Waste Code:	Not reported
HW Code:	C224230
Waste Type:	benzo[k]fluoranthene
Waste Quantity:	UNKNOWN
Waste Code:	Not reported
HW Code:	C224230
Waste Type:	1,3,5-trimethylbenzene
Waste Quantity:	UNKNOWN
Waste Code:	Not reported
HW Code:	C224230
Waste Type:	benzo(a)anthracene
Waste Quantity:	UNKNOWN
Waste Code:	Not reported
HW Code:	C224230
Waste Type:	indeno(1,2,3-CD)pyrene
Waste Quantity:	UNKNOWN
Waste Code:	Not reported
HW Code:	C224230
Waste Type:	ethylbenzene
Waste Quantity:	UNKNOWN
Waste Code:	Not reported
HW Code:	C224230
Waste Type:	xylene (mixed)
Waste Quantity:	UNKNOWN
Waste Code:	Not reported
HW Code:	C224230
Waste Type:	chromium
Waste Quantity:	UNKNOWN
Waste Code:	Not reported
HW Code:	C224230
Waste Type:	mercury
Waste Quantity:	UNKNOWN
Waste Code:	Not reported

FORMER F&S CENTRAL MANUFACTURING CORP. SITE (Continued) **S118372394**

HW Code:	C224230
Waste Type:	trichloroethene (TCE)
Waste Quantity:	UNKNOWN
Waste Code:	Not reported
HW Code:	C224230
Waste Type:	1,2,4-trimethylbenzene
Waste Quantity:	UNKNOWN
Waste Code:	Not reported
Crossref ID:	C224230-03-16
Cross Ref Type Code:	23
Cross Ref Type:	Agreement/Consent Order Number
Record Added Date:	2017-12-08 10:47:00
Record Updated:	2017-12-08 10:47:00
Updated By:	SXDEYETT
Crossref ID:	04042015
Cross Ref Type Code:	26
Cross Ref Type:	Agreement/Consent Order Date
Record Added Date:	2017-12-08 10:47:00
Record Updated:	2017-12-08 10:47:00
Updated By:	SXDEYETT
Crossref ID:	1506482
Cross Ref Type Code:	01
Cross Ref Type:	Spill No.
Record Added Date:	2016-08-26 15:52:00
Record Updated:	2016-08-26 15:52:00
Updated By:	SXMAHAT

I62 **LOT 34,TAXBLOCK 2279** **NY E DESIGNATION** **S125395142**
SSW **103 NORTH 13 STREET** **N/A**
< 1/8 **BROOKLYN, NY 11249**
0.100 mi.
528 ft. **Site 2 of 14 in cluster I**

Relative:
Higher

Actual:
13 ft.

E DESIGNATION:

Name:	LOT 34,TAXBLOCK 2279
Address:	103 NORTH 13 STREET
City,State,Zip:	BROOKLYN, NY 11249
Tax Lot(s):	34
Tax Block:	2279
Borough Code:	BK
E-No:	E-507
Effective Date:	4/9/2019
Satisfaction Date:	Not reported
Ceqr Number:	18DCP182K
Ulurp Number:	190083ZRK, 190084ZSK, 190085ZSK
Zoning Map No:	12c, 13a
Description:	Air Quality - HVAC electricity only for heating and cooling
Lot Remediation Date:	Not reported
Description:	Air Quality - HVAC natural gas for hot water only
Lot Remediation Date:	Not reported
Description:	Exhaust stack location limitations
Lot Remediation Date:	Not reported
Description:	Window Wall Attenuation & Alternate Ventilation
Lot Remediation Date:	Not reported

I63 **F&S CENTRAL** **NY AST** **A100412868**
SSW **103 NORTH 13TH STREET** **N/A**
< 1/8 **BROOKLYN, NY 11249**
0.100 mi.
528 ft. **Site 3 of 14 in cluster I**

Relative:
Higher

Actual:
13 ft.

AST:

Name:	F&S CENTRAL
Address:	103 NORTH 13TH STREET
City,State,Zip:	BROOKLYN, NY 11249
Region:	STATE
DEC Region:	2
Site Status:	Unregistered
Facility Id:	2-612487
Program Type:	PBS
UTM X:	588113.54345
UTM Y:	4508506.83942
Expiration Date:	N/A
Site Type:	Other Wholesale/Retail Sales

Affiliation Records:

Site Id:	515642
Affiliation Type:	Facility Owner
Company Name:	NORTH 13 HOLDING LLC
Contact Type:	MANAGING PARTNER
Contact Name:	SIMON DUSHINSKY
Address1:	505 FLUSING AVENUE, UNIT 1D
Address2:	Not reported
City:	BROOKLYN
State:	NY
Zip Code:	11205
Country Code:	001
Phone:	(718) 246-4762
EMail:	Not reported
Fax Number:	Not reported
Modified By:	CGFREEDM
Date Last Modified:	2015-11-03

Site Id:	515642
Affiliation Type:	Mail Contact
Company Name:	NORTH 13 HOLDING LLC
Contact Type:	Not reported
Contact Name:	CHESKEL KRIEGER
Address1:	505 FLUSING AVENUE
Address2:	UNIT 1D
City:	BROOKLYN
State:	NY
Zip Code:	11205
Country Code:	001
Phone:	(718) 246-4762
EMail:	CH@RABSKYGROUP.COM
Fax Number:	Not reported
Modified By:	CGFREEDM
Date Last Modified:	2015-11-03

Site Id:	515642
Affiliation Type:	Facility Operator
Company Name:	F&S CENTRAL
Contact Type:	Not reported
Contact Name:	BOB MORO

F&S CENTRAL (Continued) **A100412868**

Address1:	Not reported
Address2:	Not reported
City:	Not reported
State:	NN
Zip Code:	Not reported
Country Code:	001
Phone:	(609) 464-2319
EMail:	Not reported
Fax Number:	Not reported
Modified By:	CGFREEDM
Date Last Modified:	2015-11-03

Site Id:	515642
Affiliation Type:	Emergency Contact
Company Name:	NORTH 13 HOLDING LLC
Contact Type:	Not reported
Contact Name:	CHESKEL KRIEGER
Address1:	Not reported
Address2:	Not reported
City:	Not reported
State:	NN
Zip Code:	Not reported
Country Code:	001
Phone:	(718) 246-4762
EMail:	Not reported
Fax Number:	Not reported
Modified By:	CGFREEDM
Date Last Modified:	2015-11-03

Tank Info:

Tank Number:	01
Tank Id:	258430

Equipment Records:

L00 - Piping Leak Detection - None
D00 - Pipe Type - No Piping
H00 - Tank Leak Detection - None
I00 - Overfill - None
E00 - Piping Secondary Containment - None
K00 - Spill Prevention - None
A00 - Tank Internal Protection - None
B00 - Tank External Protection - None
C00 - Pipe Location - No Piping
F00 - Pipe External Protection - None
J00 - Dispenser - None
G00 - Tank Secondary Containment - None

Tank Location:	Aboveground - on saddles, legs, racks, etc.... Tank bottom is elevated above grade or tank pad, allowing visual inspection.
Tank Type:	Steel/Carbon Steel/Iron
Tank Status:	Unregistered
Pipe Model:	Not reported
Install Date:	Not reported
Capacity Gallons:	550
Tightness Test Method:	NN
Date Test:	Not reported
Next Test Date:	Not reported

F&S CENTRAL (Continued) **A100412868**

Date Tank Closed:	Not reported
Register:	True
Modified By:	CGFREEDM
Last Modified:	04/14/2017
Material Name:	#2 fuel oil (on-site consumption)

I64 **WYTHE AVE & N 13TH ST** **NY Spills** **S103483460**
SSW **WYTHE AVE & N 13TH ST** **N/A**
< 1/8 **BROOKLYN, NY**
0.103 mi.
544 ft. **Site 4 of 14 in cluster I**

Relative: **Higher**

Actual: **13 ft.**

SPILLS:

Name:	WYTHE AVE & N 13TH ST
Address:	WYTHE AVE & N 13TH ST
City,State,Zip:	BROOKLYN, NY
Spill Number/Closed Date:	8912490 / 2015-06-12
Facility ID:	8912490
Facility Type:	ER
DER Facility ID:	170411
Site ID:	205163
DEC Region:	2
Spill Cause:	Equipment Failure
Spill Class:	B3
SWIS:	2401
Spill Date:	1989-04-01
Investigator:	JMOCONNE
Referred To:	Not reported
Reported to Dept:	1995-05-04
CID:	Not reported
Water Affected:	Not reported
Spill Source:	Commercial/Industrial
Spill Notifier:	Responsible Party
Cleanup Ceased:	Not reported
Cleanup Meets Std:	True
Last Inspection:	Not reported
Recommended Penalty:	False
UST Trust:	False
Remediation Phase:	0
Date Entered In Computer:	Not reported
Spill Record Last Update:	2015-06-15
Spiller Name:	Not reported
Spiller Company:	CON ED
Spiller Address:	Not reported
Spiller Company:	999
Contact Name:	Not reported
DEC Memo:	"Prior to Sept, 2004 data translation this spill Lead_DEC Field was O'CONNELL APPENDIX B SITE NO. 63. 6/28/12 - Reviewed investigation work plan. Location of the incident needs to be better determined to properly investigate; the reported cause was a leaking two inch water service line impinging on the oil circulating line over a period of time created a hole; investigation was proposed instead where the feeder crosses the water main (not a service line); a large sewer (eight foot diameter) may also be in vicinity of work area running along Wythe Avenue; relatively shallow groundwater so investigation must be conducted to evaluate its condition; letter sent 6/28/12 Also requested pdf copy of work plan for our files. (JOC) 12/30/13 - response to the letter above submitted via the Department's FTS on

WYTHE AVE & N 13TH ST (Continued) **S103483460**

December 24th. (JOC) 1/17/14 - reviewed response letter, sent email response today including comments to add steps to work plan to make another effort to locate the involved water service line and to clarify the details about the 10 inch circulating line to make sure the correct pipe gets ivestigated and to get additional details about the depth and possible effects on groundwater flow from the large trunk sewer. (JOC) 4/30/14 - spoke with Con Edison PM Madsen - he is moving to new position within the company but advised he will keep working on this through work plan approval then turn it over to new Con Edison PM. Expect revised work plan this quarter. (JOC) 5/16/14 - revised SIWP received through Department FTS today. Under review. (JOC) 5/30/14 - conditional approval letter sent 5/30 (JOC) 6/27/14 - received response letter from CDM Smith/Con Edison dated June 23rd. CDM Smith had reviewed the other recently available reports for the area and made adjustments to the scope based on the relatively shallow depth to groundwater and for flow direction, will adjust based on whether a water service line is located per the history of the spill, and included a schedule for the investigation. The schedule has the utility clearance/geophysical work occuring during the first week of August, investigation work completed by the first week of September and report submission by the first week of November. Sent letter today approving the scope changes and schedule. (JOC) 8/14/14 - called Con Edison PM (Chang) at beginning of month requesting status of work per the schedule; Mr. Chang advised that they were about 7 business days behind the schedule, that they expected to be doing a site walk early in the week of 8/11 with geophysical work tentatively scheduled for 8/13. Sent email to Mr. Chang on 8/13 requesting update, whether the work had started. He called and left a message in response stating that the geophysical work was in progress, that he would follow-up with an email. Received email late in the day on 8/13 advising that geophysical work did ocucr, but they did not gain any other information about the location of a 2 inch water service line, that borings in the vicinity of the sewer along Wythe would be hand-clear only and shallow. He indicated that information and pictures of the work would sent later. He requested meeting at site Monday 8/18. I responded by email asking whether they could access any of the nearby buildings regarding the water service and suggested we meet sooner than 8/18. Held conference call this morning. During call received two pictures and one site figure. Pictures showed the markouts completed, and the site figure showed proposed boring locations and areas cleared by the geophysical work. Figure still shows feeder and circulating lines on opposite sides of Wythe Ave. They provided update on what was completed. Agreed that they need to confirm location of feeder and try again to find water main on Wythe, that the locations should be more north and south of N. 13th if they cannot find the service line. Received additional emails later - 1 confirming that the feeder is not located as shown on the figure, that the manhole in the intersection is distribution not transmission, that the feeder and circulating line are both on the east side of Wythe. Sewer depth was field checked - 8 foot diameter and 14 foot depth, and based on the 8 to 10 foot groundwater depth here, the sewer would limit LNAPL movement. As such, the locations for primary borings can all be on the east side of sewer. Second emails included scheduling for driller and geophysical for tomorrow morning, to meet at site per Con Ed PM at 9:30 to 10. Con Ed PM also followed up that appropriate Con Edison group advised that it is a 10 inch feeder and 10 inch circulating

WYTHE AVE & N 13TH ST (Continued) **S103483460**

line here. Con Edison PM had also mentioned that site at SE corner of intersection undergoing construction and had bad odors of naphthalene. Sent email to DER CO Deyette regarding the noted conditions for work at site 224069. (JOC) 8/19/14 - met at Wythe Avenue and N. 13th Street on 8/15 with Con Edison remediation staff, CDM Smith, ADT and Diversified Geophysics (Silver). They had not found with any certainty the locations of any water service lines. Mr. Silver indicated one line he thought was likely a water service line. CDM Smith indicated they had gotten no response from NYCDEP for tap cards. Apparently they had not yet actually tried to get into the buildings, so this was pursued at the time. Got access to the building unit with the suspect line, found water meter and vault under floor showing it was in fact the water line, roughly 50 feet north of N. 13th Street. Agreed that this would be a good location to start. As part of utility clearance, they will see if there has been a repair barrel installed here on the feeder/return. At the time they had a NYCDOT permit for the intersection only, so they cannot do any work outside that area. Con Edison indicated they will get NYCDOT permit for this block, and will advise on the schedule. Spoke with GEI consultant on-site person on construction site south of N. 13th who indicated they were not aware of any water service lines on the Wythe side but would confer with others. Today sent completed request form by email to NYCDEP requesting tap locations for water service on east side of Wythe between N.12th and N.14th. (JOC) 8/21/14 - NYCDEP responded that a visit the Brooklyn Permitting & Connections office at 250 Livingston Street to get water connection information. Sent email to DEC Region 2 Environmental Permits regarding LI well permit application 2-6161-01342/00001 providing information on this spill. Called Con Edison PM Chang to advise of the same permit application. He advised that they had not yet heard from NYCDOT for the permits. Discussed that if they get the permits they may proceed at the locations selected around the water line north of N. 13th Street. (JOC) 9/29/14 - work in progress. I had requested and obtained copies of documents from the construction project site located at southeast corner of Wythe and N. 13th, including tap card and tie-back drawings. Provided same to Con Edison PM Chang on 8/26. Work was to start right after Labor Day, but a heat alert was put in place so the work was delayed until 9/4. They started at the location north of N. 13th Street, focusing on trying to find a repair to the return line. Visited site on 9/8. They excavated both the return line and the feeder at the location of the water line; found the water line crossing right over the return, but found no repair at that location. Visited site on 9/9 with excavation open to meet with Con Edison staff who could confirm what was exposed. Con Edison S&TO (Slote) came to the location and confirmed (visually) that there was no repair at that location. Con Edison confirmed (9/17) that return line is east of the feeder, along the east side of Wythe. In that no repair was noted at the location, plan was to move south of the intersection for the noted water tap location there. They had to get NYCDOT permits and schedule for the work. Geophys work occurred on 9/19, targetting the area 25 feet south of the intersection of N. 13th. They started clearance work on 9/22. Visited site 9/23. CDM Smith (Horn), Con Edison CM, ADT on location. They had cleared the return line, but again found no repair. Plan at that point was to pre-clear boring locations along that section the next day, which they did. On 9/26, I reviewed the information again about the tap location, and the detail from the tap card was that the measured

WYTHE AVE & N 13TH ST (Continued) **S103483460**

distance was from the building line rather than the property line. Reviewed aerial photos of prior building at that location (since removed for ongoing construction project within that property) showed that they had a small parking area along N. 13th Street, so the building was 18 to 20 feet south of the property line. Sent email to CDM Smith/Con Edison early AM to make sure that one of the borings would be placed approximately 50 feet south of the property line. CDM Smith confirmed that this would be the case. Went to the location later to check on progress. Four borings completed along this section, two completed as monitoring wells (screen 5 to 20 feet), water found at about 15 feet below grade in both. Note that the dewatering system at the adjacent site location is off, so the groundwater level is expected to be recovering (it was at approximately 8 feet below grade prior to the dewatering project). Impacted intervals noted at roughly 6 feet and 9 feet below grade at the locations and were sampled. Discussed with Con Edison and CDM at the time that it would be worth conducting additional analyses at this location. They agreed and VOC and SVOC analyses added to chain of custody. Will check on wells shortly and need to wait for lab results.(JOC) 10/17/14 - at site in AM. CDM Smith (Horn) and ADT at location to develop wells. Two wells had been installed in parking lane close to curb on eastern side of Wythe south of N. 13th Street. Southern well had initial PID ~20 ppm, water ~13 feet; northern well had PID ~400 ppm and water ~11 feet below grade. The ground does slope downward from south to north, so the difference is not unreasonable. There was no evidence that the dewatering system at the adjacent site (east side of Wythe) was operating (no noise at all, and no activity on site). It was believed that the groundwater would be a few feet higher in the absence of any pumping; it may still be recovering, but unknown at this point. The southern well was found installed with a bottom cap on the top of the well (rather than a j-plug) which could not be removed; they had decided to pull up the pipe a couple inches and cut it off, after which they started to develop. No sheen noted in either well. They will continue to develop and collect sample for waste characterization from the drum of development water.(JOC) 11/5/14 - received update on Saturday 11/1 with soil data; no dielectric fluid detections but some VOC and SVOC detections; met with CDM Smith/Con Edison at another site today where they (Chang, Con Ed, and Beattie/Krupka, CDM Smith) indicated they could check/sample the wells tomorrow (focus on LNAPL presence and for TPH as dissolved if not) and agreed that we can meet to determine the locations for north of N. 13th Street at the same time. (JOC) 11/6/14 - went to location, on site were CDM (Horn) and ADT; ADT setting up traffic controls/safety, went to north of N. 13th to look at spacing/locations for soil borings and discussed with Horn; 211 ppm on opening B2, water at about 10 feet below grade, interface probe did not detect any LNAPL; having problem with pump so they had not sampled at all before I left site; sent email response today to 10/31 update and proposal about spacing/locations for borings/wells. (JOC) 11/17/14 - met at location with Con Edison (Chang, Baez), CDM (Horn), ADT (multiple), and Diversified (Silver) who would be completing geophysical work; went through scope and locations, selected five locations (two previously pre-cleared) and location for test pit around area a little past mid-block toward N. 14th Street where there was another potential water line to check for repair on feeder/return line. Still need to wait on Part 753 callout for utility marking. Potentially will start work at the water line/feeder

WYTHE AVE & N 13TH ST (Continued) **S103483460**

return this Wednesday. (JOC) 11/24/14 - spoke with Con Edison PM (Chang) this AM; work has been delayed due to various reasons, including receipt of NYCDOT permits and incomplete utility markout (Code 53). Con Edison is completing additional geophysical work today to make sure the locations of all utilities, including on the west side of Wythe Avenue, are known before they start work. They will let me know when the intrusive work (at TP-3, the ~mid-block location with another potential water service line) is scheduled. (JOC) 12/9/14 - Work restarted 12/1 to clear locations near where TP-3 would be going, first to check in parking lane to find water service line, checked on their progress earlier in the day (they had just started, nothing to see) and later in the day but they were gone (~310PM) and no work in center of street near feeders yet. The feeder was eventually uncovered along with the water service, but no repair was identified. Met on location on 12/4, re-confirmed locations for soil borings and wells along east side of Wythe Avenue, while ADT was on location pre-clearing those locations. Met on location on 12/5, believing they would have Geoprobe on location but it was not; finishing pre-clearing. Met on location on 12/8 in late morning and afternoon. Had already completed and installed boring/well at B-9, and proceeded to completed B-8 boring and boring/well at B-7. Next work day scheduled for 12/10, expecting to complete the last two borings and develop the two wells. (JOC) 2/10/15 - received via email January 15th draft data for work completed to date for soil and groundwater investigation; proposed to conduct sampling of two remaining wells north of N.13th Street and abandon wells at the same time based on findings to date; spoke with Con Edison PM (Chang) about the matter, explained that since the data was draft and with no report, the Department cannot approve the plan as such, any wells abandoned for which additional sampling would be needed following review of completed report would be Con Edison's responsibility to replace; received notice that National Grid, the RP for a nearby former MGP site, had requested to sample the wells installed by Con Edison, which was eventually coordinated by the involved consultants. Wells were sampled for B-07 and B-09, the remaining wells, on February 3rd; National Grid also sampled B-07. Two wells south fo N. 13th were sampled for National Grid on February 4th. Con Edison abandoned all four wells the same day. Asphalt repairs continued on Feb 5th and 6th. (JOC) 3/4/15 - asphalt repairs were completed on Feb 10. We are awaiting submission of the investigation report. (JOC) 5/1/15 - The investigation report was submitted on April 24 and is under review. (JOC) 6/15/15 - This spill was included in Order on Consent R2-1023-88-06 for investigation and, if found needed, remediation by Con Edison. Con Edison has limited information documenting the exact location of the release and on the initial remedial efforts completed, and as such, an investigation was necessary to determine whether impacts from the spill remain. Using the available information for the spill, the investigation was completed along Wythe Avenue north and south of the intersection with N. 13th Street. The investigation included three test pits to expose the feeder in the vicinity of water service lines in the area, since the reported cause of the dielectric fluid (DF) release involved a leaking two inch water line which over time impacted the feeder. Since the test pit work found no repaired section of the feeder, and impacts related to a DF release were not noted at those locations, nine soil borings were then completed along the east side of Wythe Avenue north and south of the intersection with N. 13th Street,

WYTHE AVE & N 13TH ST (Continued) **S103483460**

proximate to the feeder, with four of those borings converted to monitoring wells. Soil samples collected from these borings and groundwater samples from the wells did not find any impact from dielectric fluid. The result reported for a soil sample collected from the initial test pit (TP-1) for TPH analysis included 392 mg/kg which was identified as Sun #6, which is a dielectric fluid but would not have been the kind used in this feeder (more on TPH fingerprinting below). Other impacts unrelated to the DF release were also noted. To the southeast of the investigation location is a remediation site called the Wythe Ave. Station, with site code 224069, which is a former manufactured gas plant (MGP) site. Remedial work, under the oversight of the Department s Division of Environmental Remediation (DER), as well as building construction activities were ongoing at the MGP site at the time of this spill investigation. The work at the MGP site included for a period of time dewatering around the perimeter of the site, which lowered the local water table in the area of investigation for spill 8912490. Based on prior investigation work done at the MGP site, the spill investigation area is downgradient of the MGP site. As such, information about impacts noted and contaminant concentrations (soils from the soil borings in the dielectric fluid spill investigation were additionally analyzed for VOCs/SVOCs) were provided to the MGP site DER project manager. The Department s project manager advised that in the dewatering activities, there were no observations of NAPL recovery/impacts through the on-site treatment system installed for the groundwater being pumped. Additionally, the responsible party for the MGP site collected groundwater samples from wells installed during the spill investigation. The spill investigation was limited to a degree by other utilities in the investigation area, including an eight-foot diameter sewer which runs, generally speaking, parallel to the feeder/return beneath the center of Wythe Avenue; partially under and to the west of the feeder. The remedial investigation report documents the investigation activities completed, provides sample analysis summary tables, a data usability summary report, and the overall recommendation that since no dielectric fluid impacts were found the spill should be closed. In reviewing the RIR, the following should be noted: some of the data validation completed identified some modifications that should be made to sample analyses result data qualifiers, but not all of those modifications as described in the DUSR/validation were made to the summary tables included in the report; there are errors in the RIR text regarding Department soil cleanup objectives (e.g., naphthalene); the entries provided in the RIR data summary tables under the soil cleanup criteria column are, per the RIR table footnotes, 375-6.8(b) restricted residential or protection of groundwater, or if not available, CP-51 supplement soil cleanup objectives; some of the entries made in the same column for the various dielectric fluids are also incorrect (e.g., the Sun products were all mineral oil based and as such the 7,400 mg/kg sco is applicable); the DUSR did not evaluate the data using the project-specific data objectives/goals as defined in the Appendix B Program FSP/QAPP; while the laboratory conducting the analyses did provide identifications for petroleum in some of the samples collected, the identifications were based on GC-FID fingerprint methods only and the laboratory offered no detailed explanation on their identifications; the logs for the test pits mis-identify the equipment used and for TP-2 and TP-3 the completion dates are incorrect; for one sample (63-TP-01) the summary table in

WYTHE AVE & N 13TH ST (Continued) **S103483460**

the RIR mis-identifies the result for TPH fingerprinting as No. 6 fuel oil, while the laboratory report identifies the contaminant in the sample as Sun #6 dielectric fluid with the result at 392 mg/kg. For the purposes of this spill investigation, all of the results for TPH analyses using the approved methodology were well below the DF soil cleanup objective, so the quality of the identification is not significant. While impacts were noted in several locations, the impacts are not related to the DF spill; as noted above, the Department s project manager for the MGP site is aware of this investigation, and the responsible party for the MGP site had collected groundwater samples from the wells installed for this spill that are proximate to the MGP site. The four wells which had been installed in Wythe Avenue have been abandoned and repairs completed to the street surface. While there are a number of noted issues with the RIR, overall the conclusion remains that no DF impacts related to this spill were identified. Based on the investigation completed, this spill is closed. Spill Closure letter sent via email to Con Edison on 6/12/15.(JOC) "

Remarks: "Reported by Con Ed as required under Consent Order."

All Materials:

Site ID:	205163
Operable Unit ID:	939208
Operable Unit:	01
Material ID:	438415
Material Code:	0541A
Material Name:	dielectric fluid
Case No.:	Not reported
Material FA:	Petroleum
Quantity:	6000.00
Units:	G
Recovered:	.00
Oxygenate:	Not reported

I65 **CON EDISON EXCAVATION** **NY Spills** **S118260637**
SSW **105 NORTH 13TH STREET** **N/A**
< 1/8 **BROOKLYN, NY**
0.103 mi.
546 ft. **Site 5 of 14 in cluster I**

Relative:
Higher

Actual:
14 ft.

SPILLS:

Name:	CON EDISON EXCAVATION
Address:	105 NORTH 13TH STREET
City,State,Zip:	BROOKLYN, NY
Spill Number/Closed Date:	1505367 / 2021-03-17
Facility ID:	1505367
Facility Type:	ER
DER Facility ID:	467274
Site ID:	512726
DEC Region:	2
Spill Cause:	Unknown
Spill Class:	C4
SWIS:	2401
Spill Date:	2015-08-18
Investigator:	EJKIM
Referred To:	Not reported
Reported to Dept:	2015-08-18

CON EDISON EXCAVATION (Continued) **S118260637**

CID:	Not reported
Water Affected:	Not reported
Spill Source:	Unknown
Spill Notifier:	Responsible Party
Cleanup Ceased:	Not reported
Cleanup Meets Std:	False
Last Inspection:	Not reported
Recommended Penalty:	False
UST Trust:	False
Remediation Phase:	0
Date Entered In Computer:	2015-08-18
Spill Record Last Update:	2021-03-17
Spiller Name:	CON EDISON
Spiller Company:	CON EDISON
Spiller Address:	105 N13TH ST
Spiller Company:	999
Contact Name:	CON EDISON
DEC Memo:	"8/18/15-Vought-Duty desk officer. Spill assigned to Con Edison Unassigned as part of routine Con Edison minor spill portfolio review and possible closure. As per EMIS 242205, Construction Mgmt Street Ops Construction Rep A. Natale discovered 1 gallon of unknown oil in excavation while excavating a test pit to install a manhole. No WR# is available and he is awaiting help to get an env tag#, CoC and sample jars. He will reach out to Env. Ops and call back with necessary info. 8/19 - Sekhon emis 242205 3/17/21 - Kim - Con Ed determined that the unknown oil was from a 3rd party spill to public property. Lab analysis results and Oil ID (Con Ed approval date: 8/19/15) indicated the presence of a substance similar to a light fuel oil. Affected soil was removed for the manhole installation and was transported off-site for disposal. No additional remediation actions were taken by Con Ed. See document files for further information Spill closed end"
Remarks:	"Discovered unknown oil from unknown source. Cleanup is pending."

All Materials:

Site ID:	512726
Operable Unit ID:	1261977
Operable Unit:	01
Material ID:	2265469
Material Code:	0066A
Material Name:	unknown petroleum
Case No.:	Not reported
Material FA:	Petroleum
Quantity:	1.00
Units:	G
Recovered:	Not reported
Oxygenate:	Not reported

I66 **NORTH 13 HOLDINGS LLC** **NY Spills** **S118261672**
SSW **105 N 13TH ST** **NY MANIFEST** **N/A**
< 1/8 **BROOKLYN, NY 11249**
0.103 mi.
546 ft. **Site 6 of 14 in cluster I**

Relative: **Higher**

Actual: **14 ft.**

SPILLS:

Name:	NYSDEC BCP SITE- C224230
Address:	105 NORTH 13TH STREET
City,State,Zip:	BROOKLYN, NY 11249
Spill Number/Closed Date:	1506482 / 2016-08-31
Facility ID:	1506482
Facility Type:	ER
DER Facility ID:	485749
Site ID:	513900
DEC Region:	2
Spill Cause:	Unknown
Spill Class:	C3
SWIS:	2401
Spill Date:	2015-09-18
Investigator:	SXMAHAT
Referred To:	Not reported
Reported to Dept:	2015-09-18
CID:	Not reported
Water Affected:	Not reported
Spill Source:	Commercial/Industrial
Spill Notifier:	Other
Cleanup Ceased:	Not reported
Cleanup Meets Std:	False
Last Inspection:	Not reported
Recommended Penalty:	False
UST Trust:	False
Remediation Phase:	0
Date Entered In Computer:	2015-09-18
Spill Record Last Update:	2016-09-06
Spiller Name:	KEVIN
Spiller Company:	NORTH 13 HOLDINGS LLC
Spiller Address:	105 NORTH 13TH STREET
Spiller Company:	999
Contact Name:	KEVIN
DEC Memo:	"9/24/15: Mahat DEC Mahat contacted Kevin from EBC inquiring about the spill and its nature. He mentioned that they found some old contaminated soil during the excavation. Phase II is under the progress. Kevin will provide the a narrative email and Phase II report shortly. DEC is waiting for a report. 8/26/16: Mahat e/c: DEC Mahat sent an email to Kevin asking for any update or report on the spill case. On 8/26/16, DEC Mahat received an email informing that site is a DEC BCP site. Email : Site is a NYSDEC BCP Project Former F&S Central Manufacturing Corp Site. C224230 PM is Scott Deyette. Entire Site is being excavated to 15 ft below grade for new building. Endpoint samples already indicate a Track 1 was achieved. Final Engineering Report will be submitted to DEC in 2017. DEC Mahat will partner with DEC BCP PM to discuss the future of the spill case. 8/31/16: Mahat The spill case is closed as the site is acutely under remediation under NYSDEC BCP program. BCP Application number has bee crossed referenced. No further action is required by the DEC spill Units. "
Remarks:	"materials found when testing soil no clean up started"

NORTH 13 HOLDINGS LLC (Continued) **S118261672**

All Materials:

Site ID:	513900
Operable Unit ID:	1263113
Operable Unit:	01
Material ID:	2266769
Material Code:	0063A
Material Name:	unknown hazardous material
Case No.:	Not reported
Material FA:	Hazardous Material
Quantity:	Not reported
Units:	Not reported
Recovered:	Not reported
Oxygenate:	Not reported

NY MANIFEST:

Name:	NORTH 13 HOLDINGS LLC
Address:	105 N 13TH ST
City,State,Zip:	BROOKLYN, NY 11249
Country:	USA
EPA ID:	NYR000225268
Facility Status:	Not reported
Location Address 1:	103 N 13TH ST
Code:	BP
Location Address 2:	Not reported
Total Tanks:	Not reported
Location City:	BROOKLYN
Location State:	NY
Location Zip:	11249
Location Zip 4:	Not reported

NY MANIFEST:

EPAID:	NYR000225268
Mailing Name:	NORTH 13 HOLDINGS LLC
Mailing Contact:	NORTH 13 HOLDINGS LLC
Mailing Address 1:	505 FLUSHING AVE UNIT 1D
Mailing Address 2:	Not reported
Mailing City:	BROOKLYN
Mailing State:	NY
Mailing Zip:	11205
Mailing Zip 4:	Not reported
Mailing Country:	USA
Mailing Phone:	7182454769

NY MANIFEST:

Document ID:	Not reported
Manifest Status:	Not reported
seq:	Not reported
Year:	2018
Trans1 State ID:	NJ0000027193
Trans2 State ID:	Not reported
Generator Ship Date:	12/29/2015
Trans1 Recv Date:	12/29/2015
Trans2 Recv Date:	Not reported
TSD Site Recv Date:	12/29/2015
Part A Recv Date:	Not reported

NORTH 13 HOLDINGS LLC (Continued) **S118261672**

Part B Recv Date:	Not reported
Generator EPA ID:	NYR000225268
Trans1 EPA ID:	Not reported
Trans2 EPA ID:	Not reported
TSDF ID 1:	NJD002200046
TSDF ID 2:	Not reported
Manifest Tracking Number:	014160142JJK
Import Indicator:	N
Export Indicator:	N
Discr Quantity Indicator:	N
Discr Type Indicator:	N
Discr Residue Indicator:	N
Discr Partial Reject Indicator:	N
Discr Full Reject Indicator:	N
Manifest Ref Number:	Not reported
Alt Facility RCRA ID:	Not reported
Alt Facility Sign Date:	Not reported
MGMT Method Type Code:	H110
Waste Code:	Not reported
Waste Code:	Not reported
Waste Code:	Not reported
Waste Code:	Not reported
Waste Code:	Not reported
Waste Code:	Not reported
Quantity:	6750
Units:	P - Pounds
Number of Containers:	45
Container Type:	DM - Metal drums, barrels
Handling Method:	T Chemical, physical, or biological treatment.
Specific Gravity:	1
Waste Code:	D002
Waste Code 1_2:	Not reported
Waste Code 1_3:	Not reported
Waste Code 1_4:	Not reported
Waste Code 1_5:	Not reported
Waste Code 1_6:	Not reported

I67 **F & S CENTRAL MANUFACTURING** **NJ MANIFEST** **S120679166**
SSW **105 N 13TH ST** **N/A**
< 1/8 **BROOKLYN, NY 11249**
0.103 mi.
546 ft. **Site 7 of 14 in cluster I**

Relative: **Higher**
Actual: **14 ft.**

NJ MANIFEST:

EPA Id:	NYR000225268
Mail Address:	FLUSHING AVE UNIT 1D
Mail City/State/Zip:	BROOKLYN, NY 11205
Facility Phone:	Not reported
Emergency Phone:	Not reported
Contact:	CHARLES KRIEGER
Comments:	Not reported
SIC Code:	Not reported
County:	NY047
Municipal:	Not reported
Previous EPA Id:	Not reported
Gen Flag:	Not reported
Trans Flag:	Not reported

F & S CENTRAL MANUFACTURING (Continued) **S120679166**

TSDF Flag:	Not reported
Name Change:	Not reported
Date Change:	Not reported

Manifest:

Manifest Number:	017056705JJK
EPA ID:	NYR000225268
Date Shipped:	3/1/2017
TSDF EPA ID:	NJD991291105
Transporter EPA ID:	NJR986649705
Transporter 2 EPA ID:	Not reported
Transporter 3 EPA ID:	Not reported
Transporter 4 EPA ID:	Not reported
Transporter 5 EPA ID:	Not reported
Transporter 6 EPA ID:	Not reported
Transporter 7 EPA ID:	Not reported
Transporter 8 EPA ID:	Not reported
Transporter 9 EPA ID:	Not reported
Transporter 10 EPA ID:	Not reported
Date Trans1 Transported Waste:	Not reported
Date Trans2 Transported Waste:	Not reported
Date Trans3 Transported Waste:	Not reported
Date Trans4 Transported Waste:	Not reported
Date Trans5 Transported Waste:	Not reported
Date Trans6 Transported Waste:	Not reported
Date Trans7 Transported Waste:	Not reported
Date Trans8 Transported Waste:	Not reported
Date Trans9 Transported Waste:	Not reported
Date Trans10 Transported Waste:	Not reported
Date TSDF Received Waste:	Not reported
TSDF EPA Facility Name:	Not reported
QTY Units:	Not reported
Transporter SEQ ID:	Not reported
Transporter-1 Date:	Not reported
Waste SEQ ID:	Not reported
Waste Type Code 2:	Not reported
Waste Type Code 3:	Not reported
Waste Type Code 4:	Not reported
Waste Type Code 5:	Not reported
Waste Type Code 6:	Not reported
Date Accepted:	Not reported
Manifest Discrepancy Type:	Not reported
Data Entry Number:	Not reported
Was Load Rejected:	BROOKLYN, NY 11205
Reason Load Was Rejected:	Not reported

Manifest Number:	017056706JJK
EPA ID:	NYR000225268
Date Shipped:	3/1/2017
TSDF EPA ID:	NJD991291105
Transporter EPA ID:	NJR986649705
Transporter 2 EPA ID:	Not reported
Transporter 3 EPA ID:	Not reported
Transporter 4 EPA ID:	Not reported
Transporter 5 EPA ID:	Not reported
Transporter 6 EPA ID:	Not reported
Transporter 7 EPA ID:	Not reported
Transporter 8 EPA ID:	Not reported

F & S CENTRAL MANUFACTURING (Continued) **S120679166**

Transporter 9 EPA ID:	Not reported
Transporter 10 EPA ID:	Not reported
Date Trans1 Transported Waste:	Not reported
Date Trans2 Transported Waste:	Not reported
Date Trans3 Transported Waste:	Not reported
Date Trans4 Transported Waste:	Not reported
Date Trans5 Transported Waste:	Not reported
Date Trans6 Transported Waste:	Not reported
Date Trans7 Transported Waste:	Not reported
Date Trans8 Transported Waste:	Not reported
Date Trans9 Transported Waste:	Not reported
Date Trans10 Transported Waste:	Not reported
Date TSDF Received Waste:	Not reported
TSDF EPA Facility Name:	Not reported
QTY Units:	Not reported
Transporter SEQ ID:	Not reported
Transporter-1 Date:	Not reported
Waste SEQ ID:	Not reported
Waste Type Code 2:	Not reported
Waste Type Code 3:	Not reported
Waste Type Code 4:	Not reported
Waste Type Code 5:	Not reported
Waste Type Code 6:	Not reported
Date Accepted:	Not reported
Manifest Discrepancy Type:	Not reported
Data Entry Number:	Not reported
Was Load Rejected:	BROOKLYN, NY 11205
Reason Load Was Rejected:	Not reported

Manifest Number:	017056710JJK
EPA ID:	NYR000225268
Date Shipped:	3/2/2017
TSDF EPA ID:	NJD991291105
Transporter EPA ID:	NJR986649705
Transporter 2 EPA ID:	Not reported
Transporter 3 EPA ID:	Not reported
Transporter 4 EPA ID:	Not reported
Transporter 5 EPA ID:	Not reported
Transporter 6 EPA ID:	Not reported
Transporter 7 EPA ID:	Not reported
Transporter 8 EPA ID:	Not reported
Transporter 9 EPA ID:	Not reported
Transporter 10 EPA ID:	Not reported
Date Trans1 Transported Waste:	Not reported
Date Trans2 Transported Waste:	Not reported
Date Trans3 Transported Waste:	Not reported
Date Trans4 Transported Waste:	Not reported
Date Trans5 Transported Waste:	Not reported
Date Trans6 Transported Waste:	Not reported
Date Trans7 Transported Waste:	Not reported
Date Trans8 Transported Waste:	Not reported
Date Trans9 Transported Waste:	Not reported
Date Trans10 Transported Waste:	Not reported
Date TSDF Received Waste:	Not reported
TSDF EPA Facility Name:	Not reported
QTY Units:	Not reported
Transporter SEQ ID:	Not reported

F & S CENTRAL MANUFACTURING (Continued) **S120679166**

Transporter-1 Date:	Not reported
Waste SEQ ID:	Not reported
Waste Type Code 2:	Not reported
Waste Type Code 3:	Not reported
Waste Type Code 4:	Not reported
Waste Type Code 5:	Not reported
Waste Type Code 6:	Not reported
Date Accepted:	Not reported
Manifest Discrepancy Type:	Not reported
Data Entry Number:	Not reported
Was Load Rejected:	BROOKLYN, NY 11205
Reason Load Was Rejected:	Not reported

Manifest Number:	017056718JJK
EPA ID:	NYR000225268
Date Shipped:	2/23/2017
TSDF EPA ID:	NJD991291105
Transporter EPA ID:	NJR986649705
Transporter 2 EPA ID:	Not reported
Transporter 3 EPA ID:	Not reported
Transporter 4 EPA ID:	Not reported
Transporter 5 EPA ID:	Not reported
Transporter 6 EPA ID:	Not reported
Transporter 7 EPA ID:	Not reported
Transporter 8 EPA ID:	Not reported
Transporter 9 EPA ID:	Not reported
Transporter 10 EPA ID:	Not reported
Date Trans1 Transported Waste:	Not reported
Date Trans2 Transported Waste:	Not reported
Date Trans3 Transported Waste:	Not reported
Date Trans4 Transported Waste:	Not reported
Date Trans5 Transported Waste:	Not reported
Date Trans6 Transported Waste:	Not reported
Date Trans7 Transported Waste:	Not reported
Date Trans8 Transported Waste:	Not reported
Date Trans9 Transported Waste:	Not reported
Date Trans10 Transported Waste:	Not reported
Date TSDF Received Waste:	Not reported
TSDF EPA Facility Name:	Not reported
QTY Units:	Not reported
Transporter SEQ ID:	Not reported
Transporter-1 Date:	Not reported
Waste SEQ ID:	Not reported
Waste Type Code 2:	Not reported
Waste Type Code 3:	Not reported
Waste Type Code 4:	Not reported
Waste Type Code 5:	Not reported
Waste Type Code 6:	Not reported
Date Accepted:	Not reported
Manifest Discrepancy Type:	Not reported
Data Entry Number:	Not reported
Was Load Rejected:	BROOKLYN, NY 11205
Reason Load Was Rejected:	Not reported

Manifest Number:	014160142JJK
EPA ID:	NYR000225268
Date Shipped:	12/29/2015

F & S CENTRAL MANUFACTURING (Continued) **S120679166**

TSDF EPA ID:	NJD002200046
Transporter EPA ID:	NJ0000027193
Transporter 2 EPA ID:	Not reported
Transporter 3 EPA ID:	Not reported
Transporter 4 EPA ID:	Not reported
Transporter 5 EPA ID:	Not reported
Transporter 6 EPA ID:	Not reported
Transporter 7 EPA ID:	Not reported
Transporter 8 EPA ID:	Not reported
Transporter 9 EPA ID:	Not reported
Transporter 10 EPA ID:	Not reported
Date Trans1 Transported Waste:	Not reported
Date Trans2 Transported Waste:	Not reported
Date Trans3 Transported Waste:	Not reported
Date Trans4 Transported Waste:	Not reported
Date Trans5 Transported Waste:	Not reported
Date Trans6 Transported Waste:	Not reported
Date Trans7 Transported Waste:	Not reported
Date Trans8 Transported Waste:	Not reported
Date Trans9 Transported Waste:	Not reported
Date Trans10 Transported Waste:	Not reported
Date TSDF Received Waste:	Not reported
TSDF EPA Facility Name:	Not reported
QTY Units:	Not reported
Transporter SEQ ID:	Not reported
Transporter-1 Date:	Not reported
Waste SEQ ID:	Not reported
Waste Type Code 2:	Not reported
Waste Type Code 3:	Not reported
Waste Type Code 4:	Not reported
Waste Type Code 5:	Not reported
Waste Type Code 6:	Not reported
Date Accepted:	Not reported
Manifest Discrepancy Type:	Not reported
Data Entry Number:	Not reported
Was Load Rejected:	BROOKLYN, NY 11205
Reason Load Was Rejected:	Not reported

Manifest Number:	017056663JJK
EPA ID:	NYR000225268
Date Shipped:	3/1/2017
TSDF EPA ID:	NJD991291105
Transporter EPA ID:	NJR000029967
Transporter 2 EPA ID:	Not reported
Transporter 3 EPA ID:	Not reported
Transporter 4 EPA ID:	Not reported
Transporter 5 EPA ID:	Not reported
Transporter 6 EPA ID:	Not reported
Transporter 7 EPA ID:	Not reported
Transporter 8 EPA ID:	Not reported
Transporter 9 EPA ID:	Not reported
Transporter 10 EPA ID:	Not reported
Date Trans1 Transported Waste:	Not reported
Date Trans2 Transported Waste:	Not reported
Date Trans3 Transported Waste:	Not reported
Date Trans4 Transported Waste:	Not reported
Date Trans5 Transported Waste:	Not reported

F & S CENTRAL MANUFACTURING (Continued) **S120679166**

Date Trans6 Transported Waste:	Not reported
Date Trans7 Transported Waste:	Not reported
Date Trans8 Transported Waste:	Not reported
Date Trans9 Transported Waste:	Not reported
Date Trans10 Transported Waste:	Not reported
Date TSDF Received Waste:	Not reported
TSDF EPA Facility Name:	Not reported
QTY Units:	Not reported
Transporter SEQ ID:	Not reported
Transporter-1 Date:	Not reported
Waste SEQ ID:	Not reported
Waste Type Code 2:	Not reported
Waste Type Code 3:	Not reported
Waste Type Code 4:	Not reported
Waste Type Code 5:	Not reported
Waste Type Code 6:	Not reported
Date Accepted:	Not reported
Manifest Discrepancy Type:	Not reported
Data Entry Number:	Not reported
Was Load Rejected:	BROOKLYN, NY 11205
Reason Load Was Rejected:	Not reported

Manifest Number:	017056664JJK
EPA ID:	NYR000225268
Date Shipped:	2/27/2017
TSDF EPA ID:	NJD991291105
Transporter EPA ID:	NJR000029967
Transporter 2 EPA ID:	Not reported
Transporter 3 EPA ID:	Not reported
Transporter 4 EPA ID:	Not reported
Transporter 5 EPA ID:	Not reported
Transporter 6 EPA ID:	Not reported
Transporter 7 EPA ID:	Not reported
Transporter 8 EPA ID:	Not reported
Transporter 9 EPA ID:	Not reported
Transporter 10 EPA ID:	Not reported
Date Trans1 Transported Waste:	Not reported
Date Trans2 Transported Waste:	Not reported
Date Trans3 Transported Waste:	Not reported
Date Trans4 Transported Waste:	Not reported
Date Trans5 Transported Waste:	Not reported
Date Trans6 Transported Waste:	Not reported
Date Trans7 Transported Waste:	Not reported
Date Trans8 Transported Waste:	Not reported
Date Trans9 Transported Waste:	Not reported
Date Trans10 Transported Waste:	Not reported
Date TSDF Received Waste:	Not reported
TSDF EPA Facility Name:	Not reported
QTY Units:	Not reported
Transporter SEQ ID:	Not reported
Transporter-1 Date:	Not reported
Waste SEQ ID:	Not reported
Waste Type Code 2:	Not reported
Waste Type Code 3:	Not reported
Waste Type Code 4:	Not reported
Waste Type Code 5:	Not reported
Waste Type Code 6:	Not reported

F & S CENTRAL MANUFACTURING (Continued) **S120679166**

Date Accepted:	Not reported
Manifest Discrepancy Type:	Not reported
Data Entry Number:	Not reported
Was Load Rejected:	BROOKLYN, NY 11205
Reason Load Was Rejected:	Not reported
Manifest Number:	017056669JJK
EPA ID:	NYR000225268
Date Shipped:	2/27/2017
TSDF EPA ID:	NJD991291105
Transporter EPA ID:	NJR000029967
Transporter 2 EPA ID:	Not reported
Transporter 3 EPA ID:	Not reported
Transporter 4 EPA ID:	Not reported
Transporter 5 EPA ID:	Not reported
Transporter 6 EPA ID:	Not reported
Transporter 7 EPA ID:	Not reported
Transporter 8 EPA ID:	Not reported
Transporter 9 EPA ID:	Not reported
Transporter 10 EPA ID:	Not reported
Date Trans1 Transported Waste:	Not reported
Date Trans2 Transported Waste:	Not reported
Date Trans3 Transported Waste:	Not reported
Date Trans4 Transported Waste:	Not reported
Date Trans5 Transported Waste:	Not reported
Date Trans6 Transported Waste:	Not reported
Date Trans7 Transported Waste:	Not reported
Date Trans8 Transported Waste:	Not reported
Date Trans9 Transported Waste:	Not reported
Date Trans10 Transported Waste:	Not reported
Date TSDF Received Waste:	Not reported
TSDF EPA Facility Name:	Not reported
QTY Units:	Not reported
Transporter SEQ ID:	Not reported
Transporter-1 Date:	Not reported
Waste SEQ ID:	Not reported
Waste Type Code 2:	Not reported
Waste Type Code 3:	Not reported
Waste Type Code 4:	Not reported
Waste Type Code 5:	Not reported
Waste Type Code 6:	Not reported
Date Accepted:	Not reported
Manifest Discrepancy Type:	Not reported
Data Entry Number:	Not reported
Was Load Rejected:	BROOKLYN, NY 11205
Reason Load Was Rejected:	Not reported
Manifest Number:	017056719JJK
EPA ID:	NYR000225268
Date Shipped:	2/23/2017
TSDF EPA ID:	NJD991291105
Transporter EPA ID:	NJR986649705
Transporter 2 EPA ID:	Not reported
Transporter 3 EPA ID:	Not reported
Transporter 4 EPA ID:	Not reported
Transporter 5 EPA ID:	Not reported
Transporter 6 EPA ID:	Not reported

F & S CENTRAL MANUFACTURING (Continued) **S120679166**

Transporter 7 EPA ID:	Not reported
Transporter 8 EPA ID:	Not reported
Transporter 9 EPA ID:	Not reported
Transporter 10 EPA ID:	Not reported
Date Trans1 Transported Waste:	Not reported
Date Trans2 Transported Waste:	Not reported
Date Trans3 Transported Waste:	Not reported
Date Trans4 Transported Waste:	Not reported
Date Trans5 Transported Waste:	Not reported
Date Trans6 Transported Waste:	Not reported
Date Trans7 Transported Waste:	Not reported
Date Trans8 Transported Waste:	Not reported
Date Trans9 Transported Waste:	Not reported
Date Trans10 Transported Waste:	Not reported
Date TSDF Received Waste:	Not reported
TSDF EPA Facility Name:	Not reported
QTY Units:	Not reported
Transporter SEQ ID:	Not reported
Transporter-1 Date:	Not reported
Waste SEQ ID:	Not reported
Waste Type Code 2:	Not reported
Waste Type Code 3:	Not reported
Waste Type Code 4:	Not reported
Waste Type Code 5:	Not reported
Waste Type Code 6:	Not reported
Date Accepted:	Not reported
Manifest Discrepancy Type:	Not reported
Data Entry Number:	Not reported
Was Load Rejected:	BROOKLYN, NY 11205
Reason Load Was Rejected:	Not reported
Manifest Number:	017056697JJK
EPA ID:	NYR000225268
Date Shipped:	2/23/2017
TSDF EPA ID:	NJD991291105
Transporter EPA ID:	NJR986649705
Transporter 2 EPA ID:	Not reported
Transporter 3 EPA ID:	Not reported
Transporter 4 EPA ID:	Not reported
Transporter 5 EPA ID:	Not reported
Transporter 6 EPA ID:	Not reported
Transporter 7 EPA ID:	Not reported
Transporter 8 EPA ID:	Not reported
Transporter 9 EPA ID:	Not reported
Transporter 10 EPA ID:	Not reported
Date Trans1 Transported Waste:	Not reported
Date Trans2 Transported Waste:	Not reported
Date Trans3 Transported Waste:	Not reported
Date Trans4 Transported Waste:	Not reported
Date Trans5 Transported Waste:	Not reported
Date Trans6 Transported Waste:	Not reported
Date Trans7 Transported Waste:	Not reported
Date Trans8 Transported Waste:	Not reported
Date Trans9 Transported Waste:	Not reported
Date Trans10 Transported Waste:	Not reported
Date TSDF Received Waste:	Not reported
TSDF EPA Facility Name:	Not reported

F & S CENTRAL MANUFACTURING (Continued) **S120679166**

QTY Units:	Not reported
Transporter SEQ ID:	Not reported
Transporter-1 Date:	Not reported
Waste SEQ ID:	Not reported
Waste Type Code 2:	Not reported
Waste Type Code 3:	Not reported
Waste Type Code 4:	Not reported
Waste Type Code 5:	Not reported
Waste Type Code 6:	Not reported
Date Accepted:	Not reported
Manifest Discrepancy Type:	Not reported
Data Entry Number:	Not reported
Was Load Rejected:	BROOKLYN, NY 11205
Reason Load Was Rejected:	Not reported

Manifest Number:	017056701JJK
EPA ID:	NYR000225268
Date Shipped:	2/22/2017
TSDF EPA ID:	NJD991291105
Transporter EPA ID:	NJR986649705
Transporter 2 EPA ID:	Not reported
Transporter 3 EPA ID:	Not reported
Transporter 4 EPA ID:	Not reported
Transporter 5 EPA ID:	Not reported
Transporter 6 EPA ID:	Not reported
Transporter 7 EPA ID:	Not reported
Transporter 8 EPA ID:	Not reported
Transporter 9 EPA ID:	Not reported
Transporter 10 EPA ID:	Not reported
Date Trans1 Transported Waste:	Not reported
Date Trans2 Transported Waste:	Not reported
Date Trans3 Transported Waste:	Not reported
Date Trans4 Transported Waste:	Not reported
Date Trans5 Transported Waste:	Not reported
Date Trans6 Transported Waste:	Not reported
Date Trans7 Transported Waste:	Not reported
Date Trans8 Transported Waste:	Not reported
Date Trans9 Transported Waste:	Not reported
Date Trans10 Transported Waste:	Not reported
Date TSDF Received Waste:	Not reported
TSDF EPA Facility Name:	Not reported
QTY Units:	Not reported
Transporter SEQ ID:	Not reported
Transporter-1 Date:	Not reported
Waste SEQ ID:	Not reported
Waste Type Code 2:	Not reported
Waste Type Code 3:	Not reported
Waste Type Code 4:	Not reported
Waste Type Code 5:	Not reported
Waste Type Code 6:	Not reported
Date Accepted:	Not reported
Manifest Discrepancy Type:	Not reported
Data Entry Number:	Not reported
Was Load Rejected:	BROOKLYN, NY 11205
Reason Load Was Rejected:	Not reported

Manifest Number:	017056702JJK

F & S CENTRAL MANUFACTURING (Continued) **S120679166**

EPA ID:	NYR000225268
Date Shipped:	3/1/2017
TSDF EPA ID:	NJD991291105
Transporter EPA ID:	NJR986649705
Transporter 2 EPA ID:	Not reported
Transporter 3 EPA ID:	Not reported
Transporter 4 EPA ID:	Not reported
Transporter 5 EPA ID:	Not reported
Transporter 6 EPA ID:	Not reported
Transporter 7 EPA ID:	Not reported
Transporter 8 EPA ID:	Not reported
Transporter 9 EPA ID:	Not reported
Transporter 10 EPA ID:	Not reported
Date Trans1 Transported Waste:	Not reported
Date Trans2 Transported Waste:	Not reported
Date Trans3 Transported Waste:	Not reported
Date Trans4 Transported Waste:	Not reported
Date Trans5 Transported Waste:	Not reported
Date Trans6 Transported Waste:	Not reported
Date Trans7 Transported Waste:	Not reported
Date Trans8 Transported Waste:	Not reported
Date Trans9 Transported Waste:	Not reported
Date Trans10 Transported Waste:	Not reported
Date TSDF Received Waste:	Not reported
TSDF EPA Facility Name:	Not reported
QTY Units:	Not reported
Transporter SEQ ID:	Not reported
Transporter-1 Date:	Not reported
Waste SEQ ID:	Not reported
Waste Type Code 2:	Not reported
Waste Type Code 3:	Not reported
Waste Type Code 4:	Not reported
Waste Type Code 5:	Not reported
Waste Type Code 6:	Not reported
Date Accepted:	Not reported
Manifest Discrepancy Type:	Not reported
Data Entry Number:	Not reported
Was Load Rejected:	BROOKLYN, NY 11205
Reason Load Was Rejected:	Not reported

Manifest Number:	017056704JJK
EPA ID:	NYR000225268
Date Shipped:	3/1/2017
TSDF EPA ID:	NJD991291105
Transporter EPA ID:	NJR986649705
Transporter 2 EPA ID:	Not reported
Transporter 3 EPA ID:	Not reported
Transporter 4 EPA ID:	Not reported
Transporter 5 EPA ID:	Not reported
Transporter 6 EPA ID:	Not reported
Transporter 7 EPA ID:	Not reported
Transporter 8 EPA ID:	Not reported
Transporter 9 EPA ID:	Not reported
Transporter 10 EPA ID:	Not reported
Date Trans1 Transported Waste:	Not reported
Date Trans2 Transported Waste:	Not reported
Date Trans3 Transported Waste:	Not reported

F & S CENTRAL MANUFACTURING (Continued) **S120679166**

Date Trans4 Transported Waste:	Not reported
Date Trans5 Transported Waste:	Not reported
Date Trans6 Transported Waste:	Not reported
Date Trans7 Transported Waste:	Not reported
Date Trans8 Transported Waste:	Not reported
Date Trans9 Transported Waste:	Not reported
Date Trans10 Transported Waste:	Not reported
Date TSDF Received Waste:	Not reported
TSDF EPA Facility Name:	Not reported
QTY Units:	Not reported
Transporter SEQ ID:	Not reported
Transporter-1 Date:	Not reported
Waste SEQ ID:	Not reported
Waste Type Code 2:	Not reported
Waste Type Code 3:	Not reported
Waste Type Code 4:	Not reported
Waste Type Code 5:	Not reported
Waste Type Code 6:	Not reported
Date Accepted:	Not reported
Manifest Discrepancy Type:	Not reported
Data Entry Number:	Not reported
Was Load Rejected:	BROOKLYN, NY 11205
Reason Load Was Rejected:	Not reported

Manifest Number:	017056709JJK
EPA ID:	NYR000225268
Date Shipped:	3/2/2017
TSDF EPA ID:	NJD991291105
Transporter EPA ID:	NJR986649705
Transporter 2 EPA ID:	Not reported
Transporter 3 EPA ID:	Not reported
Transporter 4 EPA ID:	Not reported
Transporter 5 EPA ID:	Not reported
Transporter 6 EPA ID:	Not reported
Transporter 7 EPA ID:	Not reported
Transporter 8 EPA ID:	Not reported
Transporter 9 EPA ID:	Not reported
Transporter 10 EPA ID:	Not reported
Date Trans1 Transported Waste:	Not reported
Date Trans2 Transported Waste:	Not reported
Date Trans3 Transported Waste:	Not reported
Date Trans4 Transported Waste:	Not reported
Date Trans5 Transported Waste:	Not reported
Date Trans6 Transported Waste:	Not reported
Date Trans7 Transported Waste:	Not reported
Date Trans8 Transported Waste:	Not reported
Date Trans9 Transported Waste:	Not reported
Date Trans10 Transported Waste:	Not reported
Date TSDF Received Waste:	Not reported
TSDF EPA Facility Name:	Not reported
QTY Units:	Not reported
Transporter SEQ ID:	Not reported
Transporter-1 Date:	Not reported
Waste SEQ ID:	Not reported
Waste Type Code 2:	Not reported
Waste Type Code 3:	Not reported
Waste Type Code 4:	Not reported

F & S CENTRAL MANUFACTURING (Continued) **S120679166**

Waste Type Code 5:	Not reported
Waste Type Code 6:	Not reported
Date Accepted:	Not reported
Manifest Discrepancy Type:	Not reported
Data Entry Number:	Not reported
Was Load Rejected:	BROOKLYN, NY 11205
Reason Load Was Rejected:	Not reported
Manifest Number:	017056665JJK
EPA ID:	NYR000225268
Date Shipped:	2/27/2017
TSDF EPA ID:	NJD991291105
Transporter EPA ID:	NJR000029967
Transporter 2 EPA ID:	Not reported
Transporter 3 EPA ID:	Not reported
Transporter 4 EPA ID:	Not reported
Transporter 5 EPA ID:	Not reported
Transporter 6 EPA ID:	Not reported
Transporter 7 EPA ID:	Not reported
Transporter 8 EPA ID:	Not reported
Transporter 9 EPA ID:	Not reported
Transporter 10 EPA ID:	Not reported
Date Trans1 Transported Waste:	Not reported
Date Trans2 Transported Waste:	Not reported
Date Trans3 Transported Waste:	Not reported
Date Trans4 Transported Waste:	Not reported
Date Trans5 Transported Waste:	Not reported
Date Trans6 Transported Waste:	Not reported
Date Trans7 Transported Waste:	Not reported
Date Trans8 Transported Waste:	Not reported
Date Trans9 Transported Waste:	Not reported
Date Trans10 Transported Waste:	Not reported
Date TSDF Received Waste:	Not reported
TSDF EPA Facility Name:	Not reported
QTY Units:	Not reported
Transporter SEQ ID:	Not reported
Transporter-1 Date:	Not reported
Waste SEQ ID:	Not reported
Waste Type Code 2:	Not reported
Waste Type Code 3:	Not reported
Waste Type Code 4:	Not reported
Waste Type Code 5:	Not reported
Waste Type Code 6:	Not reported
Date Accepted:	Not reported
Manifest Discrepancy Type:	Not reported
Data Entry Number:	Not reported
Was Load Rejected:	BROOKLYN, NY 11205
Reason Load Was Rejected:	Not reported
Manifest Number:	017056668JJK
EPA ID:	NYR000225268
Date Shipped:	2/27/2017
TSDF EPA ID:	NJD991291105
Transporter EPA ID:	NJR986649705
Transporter 2 EPA ID:	Not reported
Transporter 3 EPA ID:	Not reported
Transporter 4 EPA ID:	Not reported

F & S CENTRAL MANUFACTURING (Continued) **S120679166**

Transporter 5 EPA ID:	Not reported
Transporter 6 EPA ID:	Not reported
Transporter 7 EPA ID:	Not reported
Transporter 8 EPA ID:	Not reported
Transporter 9 EPA ID:	Not reported
Transporter 10 EPA ID:	Not reported
Date Trans1 Transported Waste:	Not reported
Date Trans2 Transported Waste:	Not reported
Date Trans3 Transported Waste:	Not reported
Date Trans4 Transported Waste:	Not reported
Date Trans5 Transported Waste:	Not reported
Date Trans6 Transported Waste:	Not reported
Date Trans7 Transported Waste:	Not reported
Date Trans8 Transported Waste:	Not reported
Date Trans9 Transported Waste:	Not reported
Date Trans10 Transported Waste:	Not reported
Date TSDF Received Waste:	Not reported
TSDF EPA Facility Name:	Not reported
QTY Units:	Not reported
Transporter SEQ ID:	Not reported
Transporter-1 Date:	Not reported
Waste SEQ ID:	Not reported
Waste Type Code 2:	Not reported
Waste Type Code 3:	Not reported
Waste Type Code 4:	Not reported
Waste Type Code 5:	Not reported
Waste Type Code 6:	Not reported
Date Accepted:	Not reported
Manifest Discrepancy Type:	Not reported
Data Entry Number:	Not reported
Was Load Rejected:	BROOKLYN, NY 11205
Reason Load Was Rejected:	Not reported

Manifest Number:	017056670JJK
EPA ID:	NYR000225268
Date Shipped:	2/27/2017
TSDF EPA ID:	NJD991291105
Transporter EPA ID:	NJR000029967
Transporter 2 EPA ID:	Not reported
Transporter 3 EPA ID:	Not reported
Transporter 4 EPA ID:	Not reported
Transporter 5 EPA ID:	Not reported
Transporter 6 EPA ID:	Not reported
Transporter 7 EPA ID:	Not reported
Transporter 8 EPA ID:	Not reported
Transporter 9 EPA ID:	Not reported
Transporter 10 EPA ID:	Not reported
Date Trans1 Transported Waste:	Not reported
Date Trans2 Transported Waste:	Not reported
Date Trans3 Transported Waste:	Not reported
Date Trans4 Transported Waste:	Not reported
Date Trans5 Transported Waste:	Not reported
Date Trans6 Transported Waste:	Not reported
Date Trans7 Transported Waste:	Not reported
Date Trans8 Transported Waste:	Not reported
Date Trans9 Transported Waste:	Not reported
Date Trans10 Transported Waste:	Not reported

F & S CENTRAL MANUFACTURING (Continued) **S120679166**

Date TSDF Received Waste:	Not reported
TSDF EPA Facility Name:	Not reported
QTY Units:	Not reported
Transporter SEQ ID:	Not reported
Transporter-1 Date:	Not reported
Waste SEQ ID:	Not reported
Waste Type Code 2:	Not reported
Waste Type Code 3:	Not reported
Waste Type Code 4:	Not reported
Waste Type Code 5:	Not reported
Waste Type Code 6:	Not reported
Date Accepted:	Not reported
Manifest Discrepancy Type:	Not reported
Data Entry Number:	Not reported
Was Load Rejected:	BROOKLYN, NY 11205
Reason Load Was Rejected:	Not reported

Manifest Number:	017056699JJK
EPA ID:	NYR000225268
Date Shipped:	2/27/2017
TSDF EPA ID:	NJD991291105
Transporter EPA ID:	NJR986649705
Transporter 2 EPA ID:	Not reported
Transporter 3 EPA ID:	Not reported
Transporter 4 EPA ID:	Not reported
Transporter 5 EPA ID:	Not reported
Transporter 6 EPA ID:	Not reported
Transporter 7 EPA ID:	Not reported
Transporter 8 EPA ID:	Not reported
Transporter 9 EPA ID:	Not reported
Transporter 10 EPA ID:	Not reported
Date Trans1 Transported Waste:	Not reported
Date Trans2 Transported Waste:	Not reported
Date Trans3 Transported Waste:	Not reported
Date Trans4 Transported Waste:	Not reported
Date Trans5 Transported Waste:	Not reported
Date Trans6 Transported Waste:	Not reported
Date Trans7 Transported Waste:	Not reported
Date Trans8 Transported Waste:	Not reported
Date Trans9 Transported Waste:	Not reported
Date Trans10 Transported Waste:	Not reported
Date TSDF Received Waste:	Not reported
TSDF EPA Facility Name:	Not reported
QTY Units:	Not reported
Transporter SEQ ID:	Not reported
Transporter-1 Date:	Not reported
Waste SEQ ID:	Not reported
Waste Type Code 2:	Not reported
Waste Type Code 3:	Not reported
Waste Type Code 4:	Not reported
Waste Type Code 5:	Not reported
Waste Type Code 6:	Not reported
Date Accepted:	Not reported
Manifest Discrepancy Type:	Not reported
Data Entry Number:	Not reported
Was Load Rejected:	BROOKLYN, NY 11205
Reason Load Was Rejected:	Not reported

F & S CENTRAL MANUFACTURING (Continued) **S120679166**

Manifest Number:	017056703JJK
EPA ID:	NYR000225268
Date Shipped:	3/1/2017
TSDF EPA ID:	NJD991291105
Transporter EPA ID:	NJR986649705
Transporter 2 EPA ID:	Not reported
Transporter 3 EPA ID:	Not reported
Transporter 4 EPA ID:	Not reported
Transporter 5 EPA ID:	Not reported
Transporter 6 EPA ID:	Not reported
Transporter 7 EPA ID:	Not reported
Transporter 8 EPA ID:	Not reported
Transporter 9 EPA ID:	Not reported
Transporter 10 EPA ID:	Not reported
Date Trans1 Transported Waste:	Not reported
Date Trans2 Transported Waste:	Not reported
Date Trans3 Transported Waste:	Not reported
Date Trans4 Transported Waste:	Not reported
Date Trans5 Transported Waste:	Not reported
Date Trans6 Transported Waste:	Not reported
Date Trans7 Transported Waste:	Not reported
Date Trans8 Transported Waste:	Not reported
Date Trans9 Transported Waste:	Not reported
Date Trans10 Transported Waste:	Not reported
Date TSDF Received Waste:	Not reported
TSDF EPA Facility Name:	Not reported
QTY Units:	Not reported
Transporter SEQ ID:	Not reported
Transporter-1 Date:	Not reported
Waste SEQ ID:	Not reported
Waste Type Code 2:	Not reported
Waste Type Code 3:	Not reported
Waste Type Code 4:	Not reported
Waste Type Code 5:	Not reported
Waste Type Code 6:	Not reported
Date Accepted:	Not reported
Manifest Discrepancy Type:	Not reported
Data Entry Number:	Not reported
Was Load Rejected:	BROOKLYN, NY 11205
Reason Load Was Rejected:	Not reported

Manifest Number:	017056707JJK
EPA ID:	NYR000225268
Date Shipped:	3/1/2017
TSDF EPA ID:	NJD991291105
Transporter EPA ID:	NJR986649705
Transporter 2 EPA ID:	Not reported
Transporter 3 EPA ID:	Not reported
Transporter 4 EPA ID:	Not reported
Transporter 5 EPA ID:	Not reported
Transporter 6 EPA ID:	Not reported
Transporter 7 EPA ID:	Not reported
Transporter 8 EPA ID:	Not reported
Transporter 9 EPA ID:	Not reported
Transporter 10 EPA ID:	Not reported
Date Trans1 Transported Waste:	Not reported
Date Trans2 Transported Waste:	Not reported

F & S CENTRAL MANUFACTURING (Continued) **S120679166**

Date Trans3 Transported Waste:	Not reported
Date Trans4 Transported Waste:	Not reported
Date Trans5 Transported Waste:	Not reported
Date Trans6 Transported Waste:	Not reported
Date Trans7 Transported Waste:	Not reported
Date Trans8 Transported Waste:	Not reported
Date Trans9 Transported Waste:	Not reported
Date Trans10 Transported Waste:	Not reported
Date TSDF Received Waste:	Not reported
TSDF EPA Facility Name:	Not reported
QTY Units:	Not reported
Transporter SEQ ID:	Not reported
Transporter-1 Date:	Not reported
Waste SEQ ID:	Not reported
Waste Type Code 2:	Not reported
Waste Type Code 3:	Not reported
Waste Type Code 4:	Not reported
Waste Type Code 5:	Not reported
Waste Type Code 6:	Not reported
Date Accepted:	Not reported
Manifest Discrepancy Type:	Not reported
Data Entry Number:	Not reported
Was Load Rejected:	BROOKLYN, NY 11205
Reason Load Was Rejected:	Not reported

I68 **F & S CENTRAL MANUFACTURING** **RCRA-LQG** **1018281150**
SSW **105 N 13TH ST** **FINDS** **NYR000225268**
< 1/8 **BROOKLYN, NY 11249** **ECHO**
0.103 mi.
546 ft. **Site 8 of 14 in cluster I**

Relative: **Higher**
Actual: **14 ft.**

RCRA-LQG:

Date Form Received by Agency:	20151221
Handler Name:	F & S CENTRAL MANUFACTURING
Handler Address:	105 N 13TH ST
Handler City,State,Zip:	BROOKLYN, NY 11249
EPA ID:	NYR000225268
Contact Name:	CHARLES KRIEGER
Contact Address:	FLUSHING AVE UNIT 1D
Contact City,State,Zip:	BROOKLYN, NY 11205
Contact Telephone:	718-246-4762
Contact Fax:	718-246-4769
Contact Email:	CH@RABSKYGROUP.COM
Contact Title:	DIRECTOR OF OPERATIONS
EPA Region:	02
Land Type:	Private
Federal Waste Generator Description:	Large Quantity Generator
Non-Notifier:	Not reported
Biennial Report Cycle:	Not reported
Accessibility:	Not reported
Active Site Indicator:	Handler Activities
State District Owner:	NY
State District:	NYSDEC R2
Mailing Address:	FLUSHING AVE UNIT 1D
Mailing City,State,Zip:	BROOKLYN, NY 11205
Owner Name:	NORTH 13 HOLDING LLC
Owner Type:	Private

F & S CENTRAL MANUFACTURING (Continued) **1018281150**

Operator Name:	GALAXY DEVELOPERS
Operator Type:	Private
Short-Term Generator Activity:	No
Importer Activity:	No
Mixed Waste Generator:	No
Transporter Activity:	No
Transfer Facility Activity:	No
Recycler Activity with Storage:	No
Small Quantity On-Site Burner Exemption:	No
Smelting Melting and Refining Furnace Exemption:	No
Underground Injection Control:	No
Off-Site Waste Receipt:	No
Universal Waste Indicator:	No
Universal Waste Destination Facility:	No
Federal Universal Waste:	No
Active Site Fed-Reg Treatment Storage and Disposal Facility:	Not reported
Active Site Converter Treatment storage and Disposal Facility:	Not reported
Active Site State-Reg Treatment Storage and Disposal Facility:	Not reported
Active Site State-Reg Handler:	---
Federal Facility Indicator:	Not reported
Hazardous Secondary Material Indicator:	NN
Sub-Part K Indicator:	Not reported
Commercial TSD Indicator:	No
Treatment Storage and Disposal Type:	Not reported
2018 GPRA Permit Baseline:	Not on the Baseline
2018 GPRA Renewals Baseline:	Not on the Baseline
Permit Renewals Workload Universe:	Not reported
Permit Workload Universe:	Not reported
Permit Progress Universe:	Not reported
Post-Closure Workload Universe:	Not reported
Closure Workload Universe:	Not reported
202 GPRA Corrective Action Baseline:	No
Corrective Action Workload Universe:	No
Subject to Corrective Action Universe:	No
Non-TSDFs Where RCRA CA has Been Imposed Universe:	No
TSDFs Potentially Subject to CA Under 3004 (u)/(v) Universe:	No
TSDFs Only Subject to CA under Discretionary Auth Universe:	No
Corrective Action Priority Ranking:	No NCAPS ranking
Environmental Control Indicator:	No
Institutional Control Indicator:	No
Human Exposure Controls Indicator:	N/A
Groundwater Controls Indicator:	N/A
Operating TSDF Universe:	Not reported
Full Enforcement Universe:	Not reported
Significant Non-Complier Universe:	No
Unaddressed Significant Non-Complier Universe:	No
Addressed Significant Non-Complier Universe:	No
Significant Non-Complier With a Compliance Schedule Universe:	No
Financial Assurance Required:	Not reported
Handler Date of Last Change:	20151221
Recognized Trader-Importer:	No
Recognized Trader-Exporter:	No
Importer of Spent Lead Acid Batteries:	No
Exporter of Spent Lead Acid Batteries:	No
Recycler Activity Without Storage:	Not reported
Manifest Broker:	Not reported
Sub-Part P Indicator:	No

F & S CENTRAL MANUFACTURING (Continued) **1018281150**

Hazardous Waste Summary:
- Waste Code: D002
- Waste Description: CORROSIVE WASTE

Handler - Owner Operator:

Owner/Operator Indicator:	Owner
Owner/Operator Name:	NORTH 13 HOLDING LLC
Legal Status:	Private
Date Became Current:	20140101
Date Ended Current:	Not reported
Owner/Operator Address:	505 FLUSHING AVE UNIT 1D
Owner/Operator City,State,Zip:	BROOKLYN, NY 11205
Owner/Operator Telephone:	718-246-4762
Owner/Operator Telephone Ext:	Not reported
Owner/Operator Fax:	Not reported
Owner/Operator Email:	Not reported

Owner/Operator Indicator:	Operator
Owner/Operator Name:	GALAXY DEVELOPERS
Legal Status:	Private
Date Became Current:	20141218
Date Ended Current:	Not reported
Owner/Operator Address:	Not reported
Owner/Operator City,State,Zip:	Not reported
Owner/Operator Telephone:	Not reported
Owner/Operator Telephone Ext:	Not reported
Owner/Operator Fax:	Not reported
Owner/Operator Email:	Not reported

Historic Generators:

Receive Date:	20151221
Handler Name:	F & S CENTRAL MANUFACTURING
Federal Waste Generator Description:	Large Quantity Generator
State District Owner:	NY
Large Quantity Handler of Universal Waste:	No
Recognized Trader Importer:	No
Recognized Trader Exporter:	No
Spent Lead Acid Battery Importer:	No
Spent Lead Acid Battery Exporter:	No
Current Record:	Yes
Non Storage Recycler Activity:	Not reported
Electronic Manifest Broker:	Not reported

List of NAICS Codes and Descriptions:
- NAICS Code: 236220
- NAICS Description: COMMERCIAL AND INSTITUTIONAL BUILDING CONSTRUCTION

Facility Has Received Notices of Violations:
- Violations: No Violations Found

Evaluation Action Summary:
- Evaluations: No Evaluations Found

F & S CENTRAL MANUFACTURING (Continued) **1018281150**

FINDS:
Registry ID: 110067204340

Click Here:

Environmental Interest/Information System:
RCRAInfo is a national information system that supports the Resource Conservation and Recovery Act (RCRA) program through the tracking of events and activities related to facilities that generate, transport, and treat, store, or dispose of hazardous waste. RCRAInfo allows RCRA program staff to track the notification, permit, compliance, and corrective action activities required under RCRA.

Click this hyperlink while viewing on your computer to access additional FINDS: detail in the EDR Site Report.

ECHO:

Envid:	1018281150
Registry ID:	110067204340
DFR URL:	http://echo.epa.gov/detailed-facility-report?fid=110067204340
Name:	F & S CENTRAL MANUFACTURING
Address:	105 N 13TH ST
City,State,Zip:	BROOKLYN, NY 11249

I69 **CON EDISON** **NY MANIFEST** **S117738690**
SSW **109 NORTH 13 ST** **N/A**
< 1/8 **BROOKLYN, NY 11222**
0.104 mi.
550 ft. **Site 9 of 14 in cluster I**

Relative:
Higher

Actual:
14 ft.

NY MANIFEST:

Name:	CON EDISON
Address:	109 NORTH 13 ST
City,State,Zip:	BROOKLYN, NY 11222
Country:	USA
EPA ID:	NYP004717625
Facility Status:	Not reported
Location Address 1:	109 NORTH 13 ST
Code:	BP
Location Address 2:	SB8348
Total Tanks:	Not reported
Location City:	BROOKLYN
Location State:	NY
Location Zip:	11222
Location Zip 4:	Not reported

NY MANIFEST:

EPAID:	NYP004717625
Mailing Name:	CON EDISON
Mailing Contact:	CON EDISON
Mailing Address 1:	4 IRVING PL
Mailing Address 2:	15TH FL
Mailing City:	NEW YORK
Mailing State:	NY
Mailing Zip:	10003
Mailing Zip 4:	Not reported
Mailing Country:	USA
Mailing Phone:	Not reported

CON EDISON (Continued) **S117738690**

NY MANIFEST:

Document ID:	Not reported
Manifest Status:	Not reported
seq:	Not reported
Year:	2018
Trans1 State ID:	NJD003812047
Trans2 State ID:	NJD003812047
Generator Ship Date:	01/22/2015
Trans1 Recv Date:	01/22/2015
Trans2 Recv Date:	01/28/2015
TSD Site Recv Date:	01/28/2015
Part A Recv Date:	Not reported
Part B Recv Date:	Not reported
Generator EPA ID:	NYP004717625
Trans1 EPA ID:	Not reported
Trans2 EPA ID:	Not reported
TSDF ID 1:	NJD991291105
TSDF ID 2:	Not reported
Manifest Tracking Number:	002620569GBF
Import Indicator:	N
Export Indicator:	N
Discr Quantity Indicator:	N
Discr Type Indicator:	N
Discr Residue Indicator:	N
Discr Partial Reject Indicator:	N
Discr Full Reject Indicator:	N
Manifest Ref Number:	Not reported
Alt Facility RCRA ID:	Not reported
Alt Facility Sign Date:	Not reported
MGMT Method Type Code:	H110
Waste Code:	Not reported
Waste Code:	Not reported
Waste Code:	Not reported
Waste Code:	Not reported
Waste Code:	Not reported
Waste Code:	Not reported
Quantity:	30
Units:	G - Gallons (liquids only)* (8.3 pounds)
Number of Containers:	1
Container Type:	TT - Cargo tank, tank trucks
Handling Method:	T Chemical, physical, or biological treatment.
Specific Gravity:	1
Waste Code:	D008
Waste Code 1_2:	Not reported
Waste Code 1_3:	Not reported
Waste Code 1_4:	Not reported
Waste Code 1_5:	Not reported
Waste Code 1_6:	Not reported

H70 **LOT 222,TAXBLOCK 2590** **NY E DESIGNATION** **S117676018**
NW **7 FRANKLIN STREET** **N/A**
< 1/8 **BROOKLYN, NY 11222**
0.106 mi.
558 ft. **Site 2 of 6 in cluster H**

Relative: **Lower**
Actual: **7 ft.**

E DESIGNATION:

Name:	LOT 222,TAXBLOCK 2590
Address:	7 FRANKLIN STREET
City,State,Zip:	BROOKLYN, NY 11222
Tax Lot(s):	222
Tax Block:	2590
Borough Code:	BK
E-No:	E-138
Effective Date:	5/11/2005
Satisfaction Date:	Not reported
Ceqr Number:	04DCP003K
Ulurp Number:	050110 ZRK, 050111 ZMK, 050415 MMK, 040416 MMK, 040417 MMK, 040418 MMK, 050110 (A)ZRK, 050111 (A)ZMK
Zoning Map No:	12c, 12d, 13a, 13b
Description:	Window Wall Attenuation & Alternate Ventilation
Lot Remediation Date:	Not reported
Description:	Underground Gasoline Storage Tanks* Testing Protocol.
Lot Remediation Date:	Not reported

H71 **CON EDISON - SERVICE BOX 43446** **NJ MANIFEST** **S120666634**
NW **7 FRANKLIN ST** **N/A**
< 1/8 **BROOKLYN, NY 11222**
0.106 mi.
558 ft. **Site 3 of 6 in cluster H**

Relative: **Lower**
Actual: **7 ft.**

NJ MANIFEST:

EPA Id:	NYP004724365
Mail Address:	IRVING PLACE, 15TH FL NE
Mail City/State/Zip:	NEW YORK, NY 10003
Facility Phone:	Not reported
Emergency Phone:	Not reported
Contact:	THERESA BURKARD
Comments:	Not reported
SIC Code:	Not reported
County:	NY047
Municipal:	Not reported
Previous EPA Id:	Not reported
Gen Flag:	Not reported
Trans Flag:	Not reported
TSDF Flag:	Not reported
Name Change:	Not reported
Date Change:	Not reported

Manifest:

Manifest Number:	002422483GBF
EPA ID:	NYP004724365
Date Shipped:	2/3/2015
TSDF EPA ID:	NJD991291105
Transporter EPA ID:	NJD003812047
Transporter 2 EPA ID:	Not reported
Transporter 3 EPA ID:	Not reported
Transporter 4 EPA ID:	Not reported

CON EDISON - SERVICE BOX 43446 (Continued) **S120666634**

Transporter 5 EPA ID:	Not reported
Transporter 6 EPA ID:	Not reported
Transporter 7 EPA ID:	Not reported
Transporter 8 EPA ID:	Not reported
Transporter 9 EPA ID:	Not reported
Transporter 10 EPA ID:	Not reported
Date Trans1 Transported Waste:	Not reported
Date Trans2 Transported Waste:	Not reported
Date Trans3 Transported Waste:	Not reported
Date Trans4 Transported Waste:	Not reported
Date Trans5 Transported Waste:	Not reported
Date Trans6 Transported Waste:	Not reported
Date Trans7 Transported Waste:	Not reported
Date Trans8 Transported Waste:	Not reported
Date Trans9 Transported Waste:	Not reported
Date Trans10 Transported Waste:	Not reported
Date TSDF Received Waste:	Not reported
TSDF EPA Facility Name:	Not reported
QTY Units:	Not reported
Transporter SEQ ID:	Not reported
Transporter-1 Date:	Not reported
Waste SEQ ID:	Not reported
Waste Type Code 2:	Not reported
Waste Type Code 3:	Not reported
Waste Type Code 4:	Not reported
Waste Type Code 5:	Not reported
Waste Type Code 6:	Not reported
Date Accepted:	Not reported
Manifest Discrepancy Type:	Not reported
Data Entry Number:	Not reported
Was Load Rejected:	NEW YORK, NY 10003
Reason Load Was Rejected:	Not reported

H72 **CON EDISON - SERVICE BOX 43446** **RCRA-LQG** **1018277699**
NW **7 FRANKLIN ST** **NYP004724365**
< 1/8 **BROOKLYN, NY 11222**
0.106 mi.
558 ft. **Site 4 of 6 in cluster H**

Relative: RCRA-LQG:
Lower

Date Form Received by Agency:	20160205
Handler Name:	CON EDISON - SERVICE BOX 43446
Handler Address:	7 FRANKLIN ST
Handler City,State,Zip:	BROOKLYN, NY 11222
EPA ID:	NYP004724365
Contact Name:	THERESA BURKARD
Contact Address:	IRVING PLACE, 15TH FL NE
Contact City,State,Zip:	NEW YORK, NY 10003
Contact Telephone:	212-460-2262
Contact Fax:	646-582-2258
Contact Email:	BURKARDT@CONED.COM
Contact Title:	ASSOCIATE SCIENTIST
EPA Region:	02
Land Type:	Private
Federal Waste Generator Description:	Large Quantity Generator
Non-Notifier:	Not reported

Actual:
7 ft.

CON EDISON - SERVICE BOX 43446 (Continued) **1018277699**

Biennial Report Cycle:	2015
Accessibility:	Not reported
Active Site Indicator:	Handler Activities
State District Owner:	NY
State District:	NYSDEC R2
Mailing Address:	IRVING PLACE, 15TH FL NE
Mailing City,State,Zip:	NEW YORK, NY 10003
Owner Name:	CONSOLIDATED EDISON COMPANY OF NY, INC.
Owner Type:	Private
Operator Name:	CONSOLIDATED EDISON COMPANY OF NY, INC.
Operator Type:	Private
Short-Term Generator Activity:	No
Importer Activity:	No
Mixed Waste Generator:	No
Transporter Activity:	No
Transfer Facility Activity:	No
Recycler Activity with Storage:	No
Small Quantity On-Site Burner Exemption:	No
Smelting Melting and Refining Furnace Exemption:	No
Underground Injection Control:	No
Off-Site Waste Receipt:	No
Universal Waste Indicator:	No
Universal Waste Destination Facility:	No
Federal Universal Waste:	No
Active Site Fed-Reg Treatment Storage and Disposal Facility:	Not reported
Active Site Converter Treatment storage and Disposal Facility:	Not reported
Active Site State-Reg Treatment Storage and Disposal Facility:	Not reported
Active Site State-Reg Handler:	---
Federal Facility Indicator:	Not reported
Hazardous Secondary Material Indicator:	NN
Sub-Part K Indicator:	Not reported
Commercial TSD Indicator:	No
Treatment Storage and Disposal Type:	Not reported
2018 GPRA Permit Baseline:	Not on the Baseline
2018 GPRA Renewals Baseline:	Not on the Baseline
Permit Renewals Workload Universe:	Not reported
Permit Workload Universe:	Not reported
Permit Progress Universe:	Not reported
Post-Closure Workload Universe:	Not reported
Closure Workload Universe:	Not reported
202 GPRA Corrective Action Baseline:	No
Corrective Action Workload Universe:	No
Subject to Corrective Action Universe:	No
Non-TSDFs Where RCRA CA has Been Imposed Universe:	No
TSDFs Potentially Subject to CA Under 3004 (u)/(v) Universe:	No
TSDFs Only Subject to CA under Discretionary Auth Universe:	No
Corrective Action Priority Ranking:	No NCAPS ranking
Environmental Control Indicator:	No
Institutional Control Indicator:	No
Human Exposure Controls Indicator:	N/A
Groundwater Controls Indicator:	N/A
Operating TSDF Universe:	Not reported
Full Enforcement Universe:	Not reported
Significant Non-Complier Universe:	No
Unaddressed Significant Non-Complier Universe:	No
Addressed Significant Non-Complier Universe:	No
Significant Non-Complier With a Compliance Schedule Universe:	No

CON EDISON - SERVICE BOX 43446 (Continued) **1018277699**

Financial Assurance Required:	Not reported
Handler Date of Last Change:	20161107
Recognized Trader-Importer:	No
Recognized Trader-Exporter:	No
Importer of Spent Lead Acid Batteries:	No
Exporter of Spent Lead Acid Batteries:	No
Recycler Activity Without Storage:	Not reported
Manifest Broker:	Not reported
Sub-Part P Indicator:	No

Biennial: List of Years
Year: 2015

Click Here for Biennial Reporting System Data:

Hazardous Waste Summary:
Waste Code: D008
Waste Description: LEAD

Handler - Owner Operator:

Owner/Operator Indicator:	Operator
Owner/Operator Name:	CONSOLIDATED EDISON COMPANY OF NY, INC.
Legal Status:	Private
Date Became Current:	20150203
Date Ended Current:	Not reported
Owner/Operator Address:	4 IRVING PLACE
Owner/Operator City,State,Zip:	NEW YORK, NY 10003
Owner/Operator Telephone:	Not reported
Owner/Operator Telephone Ext:	Not reported
Owner/Operator Fax:	Not reported
Owner/Operator Email:	Not reported

Owner/Operator Indicator:	Owner
Owner/Operator Name:	CONSOLIDATED EDISON COMPANY OF NY, INC.
Legal Status:	Private
Date Became Current:	20150203
Date Ended Current:	Not reported
Owner/Operator Address:	4 IRVING PLACE
Owner/Operator City,State,Zip:	NEW YORK, NY 10003
Owner/Operator Telephone:	Not reported
Owner/Operator Telephone Ext:	Not reported
Owner/Operator Fax:	Not reported
Owner/Operator Email:	Not reported

Historic Generators:

Receive Date:	20160205
Handler Name:	CON EDISON - SERVICE BOX 43446
Federal Waste Generator Description:	Large Quantity Generator
State District Owner:	NY
Large Quantity Handler of Universal Waste:	No
Recognized Trader Importer:	No
Recognized Trader Exporter:	No
Spent Lead Acid Battery Importer:	No
Spent Lead Acid Battery Exporter:	No
Current Record:	Yes

CON EDISON - SERVICE BOX 43446 (Continued) **1018277699**

Non Storage Recycler Activity: Not reported
Electronic Manifest Broker: Not reported

Receive Date: 20150203
Handler Name: CON EDISON
Federal Waste Generator Description: Small Quantity Generator
State District Owner: NY
Large Quantity Handler of Universal Waste: No
Recognized Trader Importer: No
Recognized Trader Exporter: No
Spent Lead Acid Battery Importer: No
Spent Lead Acid Battery Exporter: No
Current Record: No
Non Storage Recycler Activity: Not reported
Electronic Manifest Broker: Not reported

Receive Date: 20150203
Handler Name: CON EDISON
Federal Waste Generator Description: Not a generator, verified
State District Owner: NY
Large Quantity Handler of Universal Waste: No
Recognized Trader Importer: No
Recognized Trader Exporter: No
Spent Lead Acid Battery Importer: No
Spent Lead Acid Battery Exporter: No
Current Record: No
Non Storage Recycler Activity: Not reported
Electronic Manifest Broker: Not reported

List of NAICS Codes and Descriptions:
NAICS Code: 221122
NAICS Description: ELECTRIC POWER DISTRIBUTION

Facility Has Received Notices of Violations:
Violations: No Violations Found

Evaluation Action Summary:
Evaluations: No Evaluations Found

H73 **CON EDISON** **NY MANIFEST** **S117739330**
NW **7 FRANKLIN ST** **N/A**
< 1/8 **BROOKLYN, NY 11222**
0.106 mi.
558 ft. **Site 5 of 6 in cluster H**

Relative: **Lower**
Actual: **7 ft.**

NY MANIFEST:
Name: CON EDISON
Address: 7 FRANKLIN ST
City,State,Zip: BROOKLYN, NY 11222
Country: USA
EPA ID: NYP004724365
Facility Status: Not reported
Location Address 1: 7 FRANKLIN ST
Code: BP
Location Address 2: Not reported

CON EDISON (Continued) **S117739330**

Total Tanks:	Not reported
Location City:	BROOKLYN
Location State:	NY
Location Zip:	11222
Location Zip 4:	Not reported

NY MANIFEST:

EPAID:	NYP004724365
Mailing Name:	CON EDISON
Mailing Contact:	CON EDISON
Mailing Address 1:	4 IRVING PL
Mailing Address 2:	15TH FL
Mailing City:	NEW YORK
Mailing State:	NY
Mailing Zip:	10003
Mailing Zip 4:	Not reported
Mailing Country:	USA
Mailing Phone:	Not reported

NY MANIFEST:

Document ID:	Not reported
Manifest Status:	Not reported
seq:	Not reported
Year:	2018
Trans1 State ID:	NJD003812047
Trans2 State ID:	Not reported
Generator Ship Date:	02/03/2015
Trans1 Recv Date:	02/03/2015
Trans2 Recv Date:	Not reported
TSD Site Recv Date:	02/09/2015
Part A Recv Date:	Not reported
Part B Recv Date:	Not reported
Generator EPA ID:	NYP004724365
Trans1 EPA ID:	Not reported
Trans2 EPA ID:	Not reported
TSDF ID 1:	NJD991291105
TSDF ID 2:	Not reported
Manifest Tracking Number:	002422483GBF
Import Indicator:	N
Export Indicator:	N
Discr Quantity Indicator:	N
Discr Type Indicator:	N
Discr Residue Indicator:	N
Discr Partial Reject Indicator:	N
Discr Full Reject Indicator:	N
Manifest Ref Number:	Not reported
Alt Facility RCRA ID:	Not reported
Alt Facility Sign Date:	Not reported
MGMT Method Type Code:	H110
Waste Code:	Not reported
Waste Code:	Not reported
Waste Code:	Not reported
Waste Code:	Not reported
Waste Code:	Not reported
Waste Code:	Not reported
Quantity:	1000
Units:	G - Gallons (liquids only)* (8.3 pounds)

CON EDISON (Continued) **S117739330**

Number of Containers:	1
Container Type:	TT - Cargo tank, tank trucks
Handling Method:	T Chemical, physical, or biological treatment.
Specific Gravity:	1
Waste Code:	D008
Waste Code 1_2:	Not reported
Waste Code 1_3:	Not reported
Waste Code 1_4:	Not reported
Waste Code 1_5:	Not reported
Waste Code 1_6:	Not reported

F74 **MANHOLE #62581** **NY Spills** **S104192894**
NW **MERSEROLE AVE/FRANKLIN ST** **N/A**
< 1/8 **BROOKLYN, NY**
0.107 mi.
565 ft. **Site 11 of 16 in cluster F**

Relative: **Lower**

Actual: **8 ft.**

SPILLS:

Name:	MANHOLE #62581
Address:	MERSEROLE AVE/FRANKLIN ST
City,State,Zip:	BROOKLYN, NY
Spill Number/Closed Date:	9904561 / 1999-10-21
Facility ID:	9904561
Facility Type:	ER
DER Facility ID:	179406
Site ID:	216678
DEC Region:	2
Spill Cause:	Unknown
Spill Class:	C4
SWIS:	2401
Spill Date:	1999-07-17
Investigator:	JHOCONNE
Referred To:	Not reported
Reported to Dept:	1999-07-17
CID:	252
Water Affected:	Not reported
Spill Source:	Commercial/Industrial
Spill Notifier:	Other
Cleanup Ceased:	Not reported
Cleanup Meets Std:	False
Last Inspection:	Not reported
Recommended Penalty:	False
UST Trust:	False
Remediation Phase:	0
Date Entered In Computer:	1999-07-17
Spill Record Last Update:	2000-06-05
Spiller Name:	UNKNOWN
Spiller Company:	Unknown
Spiller Address:	UNKNOWN
Spiller Company:	999
Contact Name:	RICHARD ROACHE
DEC Memo:	"Prior to Sept, 2004 data translation this spill Lead_DEC Field was O'CONNELL CON ED E2MS NOTES Approximately 2oz. unknown oil on approx. 100gals. of water. Spill appears to be contained to manhole. Liquid sample(oil & water)taken on 4-6 hr priority turnaround. CLeanup pending PCB results from Chem Lab. 7-17-99 17:35hrs. Update Lab Seq#99-07447 <1.00ppm Flush rports in MH62581 (,1ppm) cleanup is

MANHOLE #62581 (Continued) **S104192894**

completed and E.S. tag #03513 was removed. Incident is closed."
Remarks: "MATERIAL IS CONTAINED IN MANHOLE-SAMPLE TAKEN-CLEANUP PENDING RESULTS- CON ED #126598"

All Materials:
Site ID: 216678
Operable Unit ID: 1083343
Operable Unit: 01
Material ID: 304436
Material Code: 0066A
Material Name: unknown petroleum
Case No.: Not reported
Material FA: Petroleum
Quantity: .00
Units: G
Recovered: .00
Oxygenate: Not reported

H75 **FORMER RUBICK CONSTRUCTION BUILDING** **NY UST** **U004118712**
NW **9 FRANKLIN ST.** **N/A**
< 1/8 **ALLEGANY, NY 14706**
0.109 mi.
576 ft. **Site 6 of 6 in cluster H**

Relative:
Lower

Actual:
8 ft.

UST:
Name: FORMER RUBICK CONSTRUCTION BUILDING
Address: 9 FRANKLIN ST.
City,State,Zip: ALLEGANY, NY 14706
Id/Status: 9-600987 / Unregulated/Closed
Program Type: PBS
Region: STATE
DEC Region: 9
Expiration Date: N/A
UTM X: 588033.33663
UTM Y: 4508808.89309
Site Type: Other

Tank Info:

Tank Number: 1
Tank ID: 220744
Tank Status: Closed - Removed
Material Name: Closed - Removed
Capacity Gallons: 500
Install Date: Not reported
Date Tank Closed: 07/25/1999
Registered: True
Tank Location: Underground
Tank Type: Steel/carbon steel
Material Code: 0009
Common Name of Substance: Gasoline

Tightness Test Method: NN
Date Test: Not reported
Next Test Date: Not reported
Pipe Model: Not reported
Modified By: aeskalsk
Last Modified: 04/14/2017

FORMER RUBICK CONSTRUCTION BUILDING (Continued) **U004118712**

Tank Number:	2
Tank ID:	220745
Tank Status:	Closed - Removed
Material Name:	Closed - Removed
Capacity Gallons:	750
Install Date:	Not reported
Date Tank Closed:	07/25/1999
Registered:	True
Tank Location:	Underground
Tank Type:	Steel/carbon steel
Material Code:	0009
Common Name of Substance:	Gasoline
Tightness Test Method:	NN
Date Test:	Not reported
Next Test Date:	Not reported
Pipe Model:	Not reported
Modified By:	aeskalsk
Last Modified:	04/14/2017

F76 **LOSTRITTO & CALANDRILLO CORP.** **NY SWF/LF** **S105841733**
NW **1-23 MESEROLE AVE** **N/A**
< 1/8 **BROOKLYN, NY 11222**
0.111 mi.
587 ft. **Site 12 of 16 in cluster F**

Relative: SWF/LF:
Lower

Actual: Name:	LOSTRITTO & CALANDRILLO CORP.
8 ft. Address:	1-23 MESEROLE AVE
City,State,Zip:	BROOKLYN, NY 11222
Flag:	INACTIVE
Region Code:	2
Phone Number:	7183896857
Owner Name:	Not reported
Owner Type:	Not reported
Owner Address:	Not reported
Owner Addr2:	Not reported
Owner City,St,Zip:	Not reported
Owner Email:	Not reported
Owner Phone:	Not reported
Contact Name:	RALPH SCOPO; MANAGER
Contact Address:	Not reported
Contact Addr2:	Not reported
Contact City,St,Zip:	Not reported
Contact Email:	Not reported
Contact Phone:	Not reported
Activity Desc:	Transfer station - permit
Activity Number:	[24T23]
Active:	No
East Coordinate:	587900
North Coordinate:	4508800
Accuracy Code:	Not reported
Regulatory Status:	Not reported
Waste Type:	Not reported
Authorization #:	2-6101-00010
Authorization Date:	Not reported
Expiration Date:	Not reported
Operator Name:	Not reported

LOSTRITTO & CALANDRILLO CORP. (Continued) **S105841733**

Operator Type: Not reported
Laste Date: Not reported

J77 **CON EDISON - VAULT 4154** **NY MANIFEST** **S120958203**
SW **75 N 13TH ST** **N/A**
< 1/8 **BROOKLYN, NY 11249**
0.112 mi.
592 ft. **Site 1 of 16 in cluster J**

Relative: **Higher**
Actual: **14 ft.**

NY MANIFEST:

Name:	CON EDISON - VAULT 4154
Address:	75 N 13TH ST
City,State,Zip:	BROOKLYN, NY 11249
Country:	USA
EPA ID:	NYP004921316
Facility Status:	Not reported
Location Address 1:	75 N 13TH ST
Code:	BP
Location Address 2:	Not reported
Total Tanks:	Not reported
Location City:	BROOKLYN
Location State:	NY
Location Zip:	11249
Location Zip 4:	Not reported

NY MANIFEST:

EPAID:	NYP004921316
Mailing Name:	CON EDISON - VAULT 4154
Mailing Contact:	CON EDISON
Mailing Address 1:	4 IRVING PL 15TH FL NE
Mailing Address 2:	Not reported
Mailing City:	NEW YORK
Mailing State:	NY
Mailing Zip:	10003
Mailing Zip 4:	Not reported
Mailing Country:	USA
Mailing Phone:	Not reported

J78 **CITY METAL SMELTING & REFINING CO** **RCRA NonGen / NLR** **1006810137**
SW **61 N 13TH ST** **FINDS** **NYN008010316**
< 1/8 **BROOKLYN, NY 11211** **ECHO**
0.112 mi.
593 ft. **Site 2 of 16 in cluster J**

Relative: **Higher**
Actual: **13 ft.**

RCRA NonGen / NLR:

Date Form Received by Agency:	20070101
Handler Name:	CITY METAL SMELTING & REFINING CO
Handler Address:	61 N 13TH ST
Handler City,State,Zip:	BROOKLYN, NY 11211-1005
EPA ID:	NYN008010316
Contact Name:	Not reported
Contact Address:	N 13TH ST
Contact City,State,Zip:	BROOKLYN, NY 11211-1005
Contact Telephone:	Not reported
Contact Fax:	Not reported
Contact Email:	Not reported

CITY METAL SMELTING & REFINING CO (Continued) **1006810137**

Contact Title:	Not reported
EPA Region:	02
Land Type:	Private
Federal Waste Generator Description:	Not a generator, verified
Non-Notifier:	Not reported
Biennial Report Cycle:	Not reported
Accessibility:	Not reported
Active Site Indicator:	Not reported
State District Owner:	NY
State District:	NYSDEC R2
Mailing Address:	N 13TH ST
Mailing City,State,Zip:	BROOKLYN, NY 11211-1005
Owner Name:	CITY METAL SMELTING & REFINING CO
Owner Type:	Private
Operator Name:	CITY METAL SMELTING & REFINING CO
Operator Type:	Private
Short-Term Generator Activity:	No
Importer Activity:	No
Mixed Waste Generator:	No
Transporter Activity:	No
Transfer Facility Activity:	No
Recycler Activity with Storage:	No
Small Quantity On-Site Burner Exemption:	No
Smelting Melting and Refining Furnace Exemption:	No
Underground Injection Control:	No
Off-Site Waste Receipt:	No
Universal Waste Indicator:	No
Universal Waste Destination Facility:	No
Federal Universal Waste:	No
Active Site Fed-Reg Treatment Storage and Disposal Facility:	Not reported
Active Site Converter Treatment storage and Disposal Facility:	Not reported
Active Site State-Reg Treatment Storage and Disposal Facility:	Not reported
Active Site State-Reg Handler:	---
Federal Facility Indicator:	Not reported
Hazardous Secondary Material Indicator:	NN
Sub-Part K Indicator:	Not reported
Commercial TSD Indicator:	No
Treatment Storage and Disposal Type:	Not reported
2018 GPRA Permit Baseline:	Not on the Baseline
2018 GPRA Renewals Baseline:	Not on the Baseline
Permit Renewals Workload Universe:	Not reported
Permit Workload Universe:	Not reported
Permit Progress Universe:	Not reported
Post-Closure Workload Universe:	Not reported
Closure Workload Universe:	Not reported
202 GPRA Corrective Action Baseline:	No
Corrective Action Workload Universe:	No
Subject to Corrective Action Universe:	No
Non-TSDFs Where RCRA CA has Been Imposed Universe:	No
TSDFs Potentially Subject to CA Under 3004 (u)/(v) Universe:	No
TSDFs Only Subject to CA under Discretionary Auth Universe:	No
Corrective Action Priority Ranking:	No NCAPS ranking
Environmental Control Indicator:	No
Institutional Control Indicator:	No
Human Exposure Controls Indicator:	N/A
Groundwater Controls Indicator:	N/A
Operating TSDF Universe:	Not reported

CITY METAL SMELTING & REFINING CO (Continued) **1006810137**

Full Enforcement Universe:	Not reported
Significant Non-Complier Universe:	No
Unaddressed Significant Non-Complier Universe:	No
Addressed Significant Non-Complier Universe:	No
Significant Non-Complier With a Compliance Schedule Universe:	No
Financial Assurance Required:	Not reported
Handler Date of Last Change:	20150414
Recognized Trader-Importer:	No
Recognized Trader-Exporter:	No
Importer of Spent Lead Acid Batteries:	No
Exporter of Spent Lead Acid Batteries:	No
Recycler Activity Without Storage:	Not reported
Manifest Broker:	Not reported
Sub-Part P Indicator:	No

Handler - Owner Operator:

Owner/Operator Indicator:	Operator
Owner/Operator Name:	CITY METAL SMELTING & REFINING CO
Legal Status:	Private
Date Became Current:	20010101
Date Ended Current:	Not reported
Owner/Operator Address:	61 N 13TH ST
Owner/Operator City,State,Zip:	BROOKLYN, NY 11211-1005
Owner/Operator Telephone:	Not reported
Owner/Operator Telephone Ext:	Not reported
Owner/Operator Fax:	Not reported
Owner/Operator Email:	Not reported

Owner/Operator Indicator:	Owner
Owner/Operator Name:	CITY METAL SMELTING & REFINING CO
Legal Status:	Private
Date Became Current:	Not reported
Date Ended Current:	Not reported
Owner/Operator Address:	61 N 13TH ST
Owner/Operator City,State,Zip:	BROOKLYN, NY 11211-1005
Owner/Operator Telephone:	Not reported
Owner/Operator Telephone Ext:	Not reported
Owner/Operator Fax:	Not reported
Owner/Operator Email:	Not reported

Owner/Operator Indicator:	Owner
Owner/Operator Name:	CITY METAL SMELTING & REFINING CO
Legal Status:	Private
Date Became Current:	20010101
Date Ended Current:	Not reported
Owner/Operator Address:	61 N 13TH ST
Owner/Operator City,State,Zip:	BROOKLYN, NY 11211-1005
Owner/Operator Telephone:	Not reported
Owner/Operator Telephone Ext:	Not reported
Owner/Operator Fax:	Not reported
Owner/Operator Email:	Not reported

Historic Generators:

Receive Date:	20020522
Handler Name:	CITY METAL SMELTING & REFINING CO

CITY METAL SMELTING & REFINING CO (Continued) **1006810137**

Federal Waste Generator Description:	Not a generator, verified
State District Owner:	NY
Large Quantity Handler of Universal Waste:	No
Recognized Trader Importer:	No
Recognized Trader Exporter:	No
Spent Lead Acid Battery Importer:	No
Spent Lead Acid Battery Exporter:	No
Current Record:	No
Non Storage Recycler Activity:	Not reported
Electronic Manifest Broker:	Not reported

Receive Date:	20060101
Handler Name:	CITY METAL SMELTING & REFINING CO
Federal Waste Generator Description:	Not a generator, verified
State District Owner:	NY
Large Quantity Handler of Universal Waste:	No
Recognized Trader Importer:	No
Recognized Trader Exporter:	No
Spent Lead Acid Battery Importer:	No
Spent Lead Acid Battery Exporter:	No
Current Record:	No
Non Storage Recycler Activity:	Not reported
Electronic Manifest Broker:	Not reported

Receive Date:	20070101
Handler Name:	CITY METAL SMELTING & REFINING CO
Federal Waste Generator Description:	Not a generator, verified
State District Owner:	NY
Large Quantity Handler of Universal Waste:	No
Recognized Trader Importer:	No
Recognized Trader Exporter:	No
Spent Lead Acid Battery Importer:	No
Spent Lead Acid Battery Exporter:	No
Current Record:	Yes
Non Storage Recycler Activity:	Not reported
Electronic Manifest Broker:	Not reported

List of NAICS Codes and Descriptions:

NAICS Codes:	No NAICS Codes Found

Facility Has Received Notices of Violation:

Found Violation:	No
Agency Which Determined Violation:	Not reported
Violation Short Description:	Not reported
Date Violation was Determined:	Not reported
Actual Return to Compliance Date:	Not reported
Return to Compliance Qualifier:	Not reported
Violation Responsible Agency:	Not reported
Scheduled Compliance Date:	Not reported
Enforcement Identifier:	Not reported
Date of Enforcement Action:	Not reported
Enforcement Responsible Agency:	Not reported
Enforcement Docket Number:	Not reported
Enforcement Attorney:	Not reported
Corrective Action Component:	Not reported
Appeal Initiated Date:	Not reported

CITY METAL SMELTING & REFINING CO (Continued) **1006810137**

Appeal Resolution Date:	Not reported
Disposition Status Date:	Not reported
Disposition Status:	Not reported
Disposition Status Description:	Not reported
Consent/Final Order Sequence Number:	Not reported
Consent/Final Order Respondent Name:	Not reported
Consent/Final Order Lead Agency:	Not reported
Enforcement Type:	Not reported
Enforcement Responsible Person:	Not reported
Enforcement Responsible Sub-Organization:	Not reported
SEP Sequence Number:	Not reported
SEP Expenditure Amount:	Not reported
SEP Scheduled Completion Date:	Not reported
SEP Actual Date:	Not reported
SEP Defaulted Date:	Not reported
SEP Type:	Not reported
SEP Type Description:	Not reported
Proposed Amount:	Not reported
Final Monetary Amount:	Not reported
Paid Amount:	Not reported
Final Count:	Not reported
Final Amount:	Not reported

Evaluation Action Summary:

Evaluation Date:	20020501
Evaluation Responsible Agency:	EPA
Found Violation:	No
Evaluation Type Description:	COMPLIANCE EVALUATION INSPECTION ON-SITE
Evaluation Responsible Person Identifier:	R2PFC
Evaluation Responsible Sub-Organization:	RCB
Actual Return to Compliance Date:	Not reported
Scheduled Compliance Date:	Not reported
Date of Request:	Not reported
Date Response Received:	Not reported
Request Agency:	Not reported
Former Citation:	Not reported

FINDS:

Registry ID: 110014357908

Click Here:

Environmental Interest/Information System:

RCRAInfo is a national information system that supports the Resource Conservation and Recovery Act (RCRA) program through the tracking of events and activities related to facilities that generate, transport, and treat, store, or dispose of hazardous waste. RCRAInfo allows RCRA program staff to track the notification, permit, compliance, and corrective action activities required under RCRA.

Click this hyperlink while viewing on your computer to access additional FINDS: detail in the EDR Site Report.

ECHO:

Envid:	1006810137
Registry ID:	110014357908

CITY METAL SMELTING & REFINING CO (Continued) **1006810137**

DFR URL: http://echo.epa.gov/detailed-facility-report?fid=110014357908
Name: CITY METAL SMELTING & REFINING CO
Address: 61 N 13TH ST
City,State,Zip: BROOKLYN, NY 11211

J79 **CITY METAL SMELTING & REFINING CO.** **SEMS-ARCHIVE** **1014201282**
SW **61 N. 13TH ST.** **LEAD SMELTERS** **NYN000206659**
< 1/8 **BROOKLYN, NY 11211**
0.112 mi.
593 ft. **Site 3 of 16 in cluster J**

Relative:
Higher

Actual:
13 ft.

SEMS Archive:
Site ID: 0206659
EPA ID: NYN000206659
Name: CITY METAL SMELTING & REFINING CO.
Address: 61 N. 13TH ST.
Address 2: Not reported
City,State,Zip: BROOKLYN, NY 11211
Cong District: Not reported
FIPS Code: 36047
FF: N
NPL: Not on the NPL
Non NPL Status: Removal Only Site (No Site Assessment Work Needed)

SEMS Archive Detail:
Region: 02
Site ID: 0206659
EPA ID: NYN000206659
Site Name: CITY METAL SMELTING & REFINING CO.
NPL: N
FF: N
OU: 00
Action Code: HX
Action Name: PRE-CERC
SEQ: 1
Start Date: Not reported
Finish Date: 2012-12-04 05:00:00
Qual: Not reported
Current Action Lead: EPA Perf

Region: 02
Site ID: 0206659
EPA ID: NYN000206659
Site Name: CITY METAL SMELTING & REFINING CO.
NPL: N
FF: N
OU: 00
Action Code: RS
Action Name: RV ASSESS
SEQ: 1
Start Date: 2014-07-17 04:00:00
Finish Date: 2014-07-17 04:00:00
Qual: Not reported
Current Action Lead: EPA Perf

Lead Smelter Sites:
Site ID: 206659

CITY METAL SMELTING & REFINING CO. (Continued) **1014201282**

Facility Region Id:	2
Latitude:	Not reported
Longitude:	Not reported
CoC Ind:	Not reported
Contaminant Name:	Not reported
FF Ind:	N
NAI:	N
Non-Primary Site-Sub Type:	Not reported
NPL:	Not on the NPL
Primary Site-Sub Type:	Batteries/scrap metals/secondary smelting/precious metal recovery (Recycling)
Special Initiative:	Unrecognized Smelter per 2001 Report
Site number:	019
Street map and/or aerial photo:	Y
Sanborn fire ins map ref.:	Brooklyn 1904-8 v.4 #32
Comments:	SMD1940
DJS match to SMD 48-49:	Not reported

Lead Smelter Sites:

Site ID:	206659
Facility Region Id:	2
Latitude:	Not reported
Longitude:	Not reported
CoC Ind:	Not reported
Contaminant Name:	Not reported
FF Ind:	N
NAI:	N
Non-Primary Site-Sub Type:	Not reported
NPL:	Not on the NPL
Primary Site-Sub Type:	Batteries/scrap metals/secondary smelting/precious metal recovery (Recycling)
Special Initiative:	Unrecognized Smelter per 2001 Report
Site number:	019
Street map and/or aerial photo:	Y
Sanborn fire ins map ref.:	Brooklyn 1904-8 v.4 #32
Comments:	SMD1940
DJS match to SMD 48-49:	Not reported

K80 **CON EDISON** **NY MANIFEST** **S117741350**
ENE **128 GUERNSEY ST** **N/A**
< 1/8 **BROOKLYN, NY 11222**
0.115 mi.
605 ft. **Site 1 of 4 in cluster K**

Relative:
Higher

Actual:
12 ft.

NY MANIFEST:

Name:	CON EDISON
Address:	128 GUERNSEY ST
City,State,Zip:	BROOKLYN, NY 11222
Country:	USA
EPA ID:	NYP004745758
Facility Status:	Not reported
Location Address 1:	128 GUERSEY ST
Code:	BP
Location Address 2:	SB 8162
Total Tanks:	Not reported

CON EDISON (Continued) **S117741350**

Location City: BROOKLYN
Location State: NY
Location Zip: 11222
Location Zip 4: Not reported

NY MANIFEST:
EPAID: NYP004745758
Mailing Name: CON EDISON
Mailing Contact: TOM TEELING
Mailing Address 1: 4 IRVING PLACE - 15TH FLOOR
Mailing Address 2: Not reported
Mailing City: NEW YORK
Mailing State: NY
Mailing Zip: 10003
Mailing Zip 4: Not reported
Mailing Country: USA
Mailing Phone: Not reported

NY MANIFEST:
Document ID: Not reported
Manifest Status: Not reported
seq: Not reported
Year: 2018
Trans1 State ID: NJD003812047
Trans2 State ID: Not reported
Generator Ship Date: 03/07/2015
Trans1 Recv Date: 03/07/2015
Trans2 Recv Date: Not reported
TSD Site Recv Date: 03/11/2015
Part A Recv Date: Not reported
Part B Recv Date: Not reported
Generator EPA ID: NYP004745758
Trans1 EPA ID: Not reported
Trans2 EPA ID: Not reported
TSDF ID 1: NJD991291105
TSDF ID 2: Not reported
Manifest Tracking Number: 002618941GBF
Import Indicator: N
Export Indicator: N
Discr Quantity Indicator: N
Discr Type Indicator: N
Discr Residue Indicator: N
Discr Partial Reject Indicator: N
Discr Full Reject Indicator: N
Manifest Ref Number: Not reported
Alt Facility RCRA ID: Not reported
Alt Facility Sign Date: Not reported
MGMT Method Type Code: H110
Waste Code: Not reported
Waste Code: Not reported
Waste Code: Not reported
Waste Code: Not reported
Waste Code: Not reported
Waste Code: Not reported
Quantity: 500
Units: P - Pounds
Number of Containers: 1

CON EDISON (Continued) **S117741350**

Container Type:	TT - Cargo tank, tank trucks
Handling Method:	T Chemical, physical, or biological treatment.
Specific Gravity:	1
Waste Code:	D008
Waste Code 1_2:	Not reported
Waste Code 1_3:	Not reported
Waste Code 1_4:	Not reported
Waste Code 1_5:	Not reported
Waste Code 1_6:	Not reported

K81 **CON EDISON** **NJ MANIFEST** **S120668534**
ENE **128 GUERNSEY ST** **N/A**
< 1/8 **BROOKLYN, NY 11222**
0.115 mi.
605 ft. **Site 2 of 4 in cluster K**

Relative:
Higher

Actual:
12 ft.

NJ MANIFEST:

EPA Id:	NYP004745758
Mail Address:	IRVING PL, 15TH FL NE
Mail City/State/Zip:	NEW YORK, NY 10003
Facility Phone:	Not reported
Emergency Phone:	Not reported
Contact:	THOMAS TEELING
Comments:	Not reported
SIC Code:	Not reported
County:	NY047
Municipal:	Not reported
Previous EPA Id:	Not reported
Gen Flag:	Not reported
Trans Flag:	Not reported
TSDF Flag:	Not reported
Name Change:	Not reported
Date Change:	Not reported

Manifest:

Manifest Number:	002618941GBF
EPA ID:	NYP004745758
Date Shipped:	3/7/2015
TSDF EPA ID:	NJD991291105
Transporter EPA ID:	NJD003812047
Transporter 2 EPA ID:	Not reported
Transporter 3 EPA ID:	Not reported
Transporter 4 EPA ID:	Not reported
Transporter 5 EPA ID:	Not reported
Transporter 6 EPA ID:	Not reported
Transporter 7 EPA ID:	Not reported
Transporter 8 EPA ID:	Not reported
Transporter 9 EPA ID:	Not reported
Transporter 10 EPA ID:	Not reported
Date Trans1 Transported Waste:	Not reported
Date Trans2 Transported Waste:	Not reported
Date Trans3 Transported Waste:	Not reported
Date Trans4 Transported Waste:	Not reported
Date Trans5 Transported Waste:	Not reported
Date Trans6 Transported Waste:	Not reported
Date Trans7 Transported Waste:	Not reported
Date Trans8 Transported Waste:	Not reported

CON EDISON (Continued) **S120668534**

Date Trans9 Transported Waste:	Not reported
Date Trans10 Transported Waste:	Not reported
Date TSDF Received Waste:	Not reported
TSDF EPA Facility Name:	Not reported
QTY Units:	Not reported
Transporter SEQ ID:	Not reported
Transporter-1 Date:	Not reported
Waste SEQ ID:	Not reported
Waste Type Code 2:	Not reported
Waste Type Code 3:	Not reported
Waste Type Code 4:	Not reported
Waste Type Code 5:	Not reported
Waste Type Code 6:	Not reported
Date Accepted:	Not reported
Manifest Discrepancy Type:	Not reported
Data Entry Number:	Not reported
Was Load Rejected:	NEW YORK, NY 10003
Reason Load Was Rejected:	Not reported

K82 **CON EDISON** **RCRA NonGen / NLR** **1018279733**
ENE **128 GUERNSEY ST** **FINDS** **NYP004745758**
< 1/8 **BROOKLYN, NY 11222** **ECHO**
0.115 mi.
605 ft. **Site 3 of 4 in cluster K**

Relative: **Higher**
Actual: **12 ft.**

RCRA NonGen / NLR:

Date Form Received by Agency:		20150307
Handler Name:	CON EDISON	
Handler Address:		128 GUERNSEY ST
Handler City,State,Zip:		BROOKLYN, NY 11222
EPA ID:		NYP004745758
Contact Name:		THOMAS TEELING
Contact Address:		Not reported
Contact City,State,Zip:		Not reported
Contact Telephone:		212-460-3770
Contact Fax:		Not reported
Contact Email:		Not reported
Contact Title:		Not reported
EPA Region:		02
Land Type:		Private
Federal Waste Generator Description:		Not a generator, verified
Non-Notifier:		Not reported
Biennial Report Cycle:		Not reported
Accessibility:		Not reported
Active Site Indicator:		Not reported
State District Owner:		NY
State District:		NYSDEC R2
Mailing Address:		IRVING PL, 15TH FL NE
Mailing City,State,Zip:		NEW YORK, NY 10003
Owner Name:		Not reported
Owner Type:		Not reported
Operator Name:		Not reported
Operator Type:		Not reported
Short-Term Generator Activity:		No
Importer Activity:		No
Mixed Waste Generator:		No

CON EDISON (Continued) **1018279733**

Transporter Activity:	No
Transfer Facility Activity:	No
Recycler Activity with Storage:	No
Small Quantity On-Site Burner Exemption:	No
Smelting Melting and Refining Furnace Exemption:	No
Underground Injection Control:	No
Off-Site Waste Receipt:	No
Universal Waste Indicator:	No
Universal Waste Destination Facility:	No
Federal Universal Waste:	No
Active Site Fed-Reg Treatment Storage and Disposal Facility:	Not reported
Active Site Converter Treatment storage and Disposal Facility:	Not reported
Active Site State-Reg Treatment Storage and Disposal Facility:	Not reported
Active Site State-Reg Handler:	---
Federal Facility Indicator:	Not reported
Hazardous Secondary Material Indicator:	NN
Sub-Part K Indicator:	Not reported
Commercial TSD Indicator:	No
Treatment Storage and Disposal Type:	Not reported
2018 GPRA Permit Baseline:	Not on the Baseline
2018 GPRA Renewals Baseline:	Not on the Baseline
Permit Renewals Workload Universe:	Not reported
Permit Workload Universe:	Not reported
Permit Progress Universe:	Not reported
Post-Closure Workload Universe:	Not reported
Closure Workload Universe:	Not reported
202 GPRA Corrective Action Baseline:	No
Corrective Action Workload Universe:	No
Subject to Corrective Action Universe:	No
Non-TSDFs Where RCRA CA has Been Imposed Universe:	No
TSDFs Potentially Subject to CA Under 3004 (u)/(v) Universe:	No
TSDFs Only Subject to CA under Discretionary Auth Universe:	No
Corrective Action Priority Ranking:	No NCAPS ranking
Environmental Control Indicator:	No
Institutional Control Indicator:	No
Human Exposure Controls Indicator:	N/A
Groundwater Controls Indicator:	N/A
Operating TSDF Universe:	Not reported
Full Enforcement Universe:	Not reported
Significant Non-Complier Universe:	No
Unaddressed Significant Non-Complier Universe:	No
Addressed Significant Non-Complier Universe:	No
Significant Non-Complier With a Compliance Schedule Universe:	No
Financial Assurance Required:	Not reported
Handler Date of Last Change:	20160502
Recognized Trader-Importer:	No
Recognized Trader-Exporter:	No
Importer of Spent Lead Acid Batteries:	No
Exporter of Spent Lead Acid Batteries:	No
Recycler Activity Without Storage:	Not reported
Manifest Broker:	Not reported
Sub-Part P Indicator:	No

Historic Generators:

Receive Date:	20150307
Handler Name:	CON EDISON

CON EDISON (Continued) **1018279733**

Federal Waste Generator Description:	Large Quantity Generator
State District Owner:	NY
Large Quantity Handler of Universal Waste:	No
Recognized Trader Importer:	No
Recognized Trader Exporter:	No
Spent Lead Acid Battery Importer:	No
Spent Lead Acid Battery Exporter:	No
Current Record:	No
Non Storage Recycler Activity:	Not reported
Electronic Manifest Broker:	Not reported

Receive Date:	20150307
Handler Name: CON EDISON	
Federal Waste Generator Description:	Not a generator, verified
State District Owner:	NY
Large Quantity Handler of Universal Waste:	No
Recognized Trader Importer:	No
Recognized Trader Exporter:	No
Spent Lead Acid Battery Importer:	No
Spent Lead Acid Battery Exporter:	No
Current Record:	Yes
Non Storage Recycler Activity:	Not reported
Electronic Manifest Broker:	Not reported

List of NAICS Codes and Descriptions:
NAICS Codes: No NAICS Codes Found

Facility Has Received Notices of Violations:
Violations: No Violations Found

Evaluation Action Summary:
Evaluations: No Evaluations Found

FINDS:
Registry ID: 110067695293

Click Here:

Environmental Interest/Information System:
RCRAInfo is a national information system that supports the Resource Conservation and Recovery Act (RCRA) program through the tracking of events and activities related to facilities that generate, transport, and treat, store, or dispose of hazardous waste. RCRAInfo allows RCRA program staff to track the notification, permit, compliance, and corrective action activities required under RCRA.

Click this hyperlink while viewing on your computer to access additional FINDS: detail in the EDR Site Report.

ECHO:

Envid:	1018279733
Registry ID:	110067695293
DFR URL:	http://echo.epa.gov/detailed-facility-report?fid=110067695293
Name:	CON EDISON
Address:	128 GUERNSEY ST

CON EDISON (Continued) **1018279733**

City,State,Zip: BROOKLYN, NY 11222

G83 **REGENT CONTROL CORP** **RCRA NonGen / NLR** **1000208586**
SSE **4-6 BERRY ST** **FINDS** **NYD001235209**
< 1/8 **BROOKLYN, NY 11211** **ECHO**
0.115 mi. **NY MANIFEST**
607 ft. **Site 7 of 12 in cluster G**

Relative: **Higher**
Actual: **13 ft.**

RCRA NonGen / NLR:

Date Form Received by Agency:		20070101
Handler Name:	REGENT CONTROL CORP	
Handler Address:		4-6 BERRY ST
Handler City,State,Zip:		BROOKLYN, NY 11211-1024
EPA ID:		NYD001235209
Contact Name:		Not reported
Contact Address:		BERRY ST
Contact City,State,Zip:		BROOKLYN, NY 11211
Contact Telephone:		Not reported
Contact Fax:		Not reported
Contact Email:		Not reported
Contact Title:		Not reported
EPA Region:		02
Land Type:		Not reported
Federal Waste Generator Description:		Not a generator, verified
Non-Notifier:		Not reported
Biennial Report Cycle:		Not reported
Accessibility:		Not reported
Active Site Indicator:		Not reported
State District Owner:		NY
State District:		NYSDEC R2
Mailing Address:		BERRY ST
Mailing City,State,Zip:		BROOKLYN, NY 11211
Owner Name:		DESAI MAHENDRA D
Owner Type:		Private
Operator Name:		DESAI MAHENDRA D
Operator Type:		Private
Short-Term Generator Activity:		No
Importer Activity:		No
Mixed Waste Generator:		No
Transporter Activity:		No
Transfer Facility Activity:		No
Recycler Activity with Storage:		No
Small Quantity On-Site Burner Exemption:		No
Smelting Melting and Refining Furnace Exemption:		No
Underground Injection Control:		No
Off-Site Waste Receipt:		No
Universal Waste Indicator:		No
Universal Waste Destination Facility:		No
Federal Universal Waste:		No
Active Site Fed-Reg Treatment Storage and Disposal Facility:		Not reported
Active Site Converter Treatment storage and Disposal Facility:		Not reported
Active Site State-Reg Treatment Storage and Disposal Facility:		Not reported
Active Site State-Reg Handler:		---
Federal Facility Indicator:		Not reported
Hazardous Secondary Material Indicator:		NN
Sub-Part K Indicator:		Not reported
Commercial TSD Indicator:		No
Treatment Storage and Disposal Type:		Not reported

REGENT CONTROL CORP (Continued) **1000208586**

2018 GPRA Permit Baseline:	Not on the Baseline
2018 GPRA Renewals Baseline:	Not on the Baseline
Permit Renewals Workload Universe:	Not reported
Permit Workload Universe:	Not reported
Permit Progress Universe:	Not reported
Post-Closure Workload Universe:	Not reported
Closure Workload Universe:	Not reported
202 GPRA Corrective Action Baseline:	No
Corrective Action Workload Universe:	No
Subject to Corrective Action Universe:	No
Non-TSDFs Where RCRA CA has Been Imposed Universe:	No
TSDFs Potentially Subject to CA Under 3004 (u)/(v) Universe:	No
TSDFs Only Subject to CA under Discretionary Auth Universe:	No
Corrective Action Priority Ranking:	No NCAPS ranking
Environmental Control Indicator:	No
Institutional Control Indicator:	No
Human Exposure Controls Indicator:	N/A
Groundwater Controls Indicator:	N/A
Operating TSDF Universe:	Not reported
Full Enforcement Universe:	Not reported
Significant Non-Complier Universe:	No
Unaddressed Significant Non-Complier Universe:	No
Addressed Significant Non-Complier Universe:	No
Significant Non-Complier With a Compliance Schedule Universe:	No
Financial Assurance Required:	Not reported
Handler Date of Last Change:	20150414
Recognized Trader-Importer:	No
Recognized Trader-Exporter:	No
Importer of Spent Lead Acid Batteries:	No
Exporter of Spent Lead Acid Batteries:	No
Recycler Activity Without Storage:	Not reported
Manifest Broker:	Not reported
Sub-Part P Indicator:	No

Hazardous Waste Summary:

Waste Code:	D000
Waste Description:	Not Defined
Waste Code:	D002
Waste Description:	CORROSIVE WASTE
Waste Code:	F007
Waste Description:	SPENT CYANIDE PLATING BATH SOLUTIONS FROM ELECTROPLATING OPERATIONS.
Waste Code:	F008
Waste Description:	PLATING BATH RESIDUES FROM THE BOTTOM OF PLATING BATHS FROM ELECTROPLATING OPERATIONS IN WHICH CYANIDES ARE USED IN THE PROCESS.
Waste Code:	F009
Waste Description:	SPENT STRIPPING AND CLEANING BATH SOLUTIONS FROM ELECTROPLATING OPERATIONS IN WHICH CYANIDES ARE USED IN THE PROCESS.
Waste Code:	P029
Waste Description:	COPPER CYANIDE (OR) COPPER CYANIDE CU(CN)
Waste Code:	P030

REGENT CONTROL CORP (Continued) **1000208586**

Waste Description: CYANIDES (SOLUBLE CYANIDE SALTS), NOT OTHERWISE SPECIFIED

Waste Code: P098
Waste Description: POTASSIUM CYANIDE (OR) POTASSIUM CYANIDE K(CN)

Waste Code: P106
Waste Description: SODIUM CYANIDE (OR) SODIUM CYANIDE NA(CN)

Waste Code: P121
Waste Description: ZINC CYANIDE (OR) ZINC CYANIDE ZN(CN)2

Handler - Owner Operator:

Owner/Operator Indicator:	Owner
Owner/Operator Name:	DESAI MAHENDRA D
Legal Status:	Private
Date Became Current:	Not reported
Date Ended Current:	Not reported
Owner/Operator Address:	NOT REQUIRED
Owner/Operator City,State,Zip:	NOT REQUIRED, WY 99999
Owner/Operator Telephone:	212-555-1212
Owner/Operator Telephone Ext:	Not reported
Owner/Operator Fax:	Not reported
Owner/Operator Email:	Not reported

Owner/Operator Indicator:	Owner
Owner/Operator Name:	DESAI MAHENDRA D
Legal Status:	Private
Date Became Current:	Not reported
Date Ended Current:	Not reported
Owner/Operator Address:	NOT REQUIRED
Owner/Operator City,State,Zip:	NOT REQUIRED, WY 99999
Owner/Operator Telephone:	212-555-1212
Owner/Operator Telephone Ext:	Not reported
Owner/Operator Fax:	Not reported
Owner/Operator Email:	Not reported

Owner/Operator Indicator:	Operator
Owner/Operator Name:	DESAI MAHENDRA D
Legal Status:	Private
Date Became Current:	Not reported
Date Ended Current:	Not reported
Owner/Operator Address:	NOT REQUIRED
Owner/Operator City,State,Zip:	NOT REQUIRED, WY 99999
Owner/Operator Telephone:	212-555-1212
Owner/Operator Telephone Ext:	Not reported
Owner/Operator Fax:	Not reported
Owner/Operator Email:	Not reported

Historic Generators:

Receive Date:	19990708
Handler Name: REGENT CONTROL CORP	
Federal Waste Generator Description:	Not a generator, verified
State District Owner:	NY
Large Quantity Handler of Universal Waste:	No
Recognized Trader Importer:	No
Recognized Trader Exporter:	No

REGENT CONTROL CORP (Continued) **1000208586**

Spent Lead Acid Battery Importer:	No
Spent Lead Acid Battery Exporter:	No
Current Record:	No
Non Storage Recycler Activity:	Not reported
Electronic Manifest Broker:	Not reported

Receive Date:	20060101
Handler Name:	REGENT CONTROL CORP
Federal Waste Generator Description:	Not a generator, verified
State District Owner:	NY
Large Quantity Handler of Universal Waste:	No
Recognized Trader Importer:	No
Recognized Trader Exporter:	No
Spent Lead Acid Battery Importer:	No
Spent Lead Acid Battery Exporter:	No
Current Record:	No
Non Storage Recycler Activity:	Not reported
Electronic Manifest Broker:	Not reported

Receive Date:	20070101
Handler Name:	REGENT CONTROL CORP
Federal Waste Generator Description:	Not a generator, verified
State District Owner:	NY
Large Quantity Handler of Universal Waste:	No
Recognized Trader Importer:	No
Recognized Trader Exporter:	No
Spent Lead Acid Battery Importer:	No
Spent Lead Acid Battery Exporter:	No
Current Record:	Yes
Non Storage Recycler Activity:	Not reported
Electronic Manifest Broker:	Not reported

Receive Date:	19800818
Handler Name:	REGENT CONTROL CORP
Federal Waste Generator Description:	Large Quantity Generator
State District Owner:	NY
Large Quantity Handler of Universal Waste:	No
Recognized Trader Importer:	No
Recognized Trader Exporter:	No
Spent Lead Acid Battery Importer:	No
Spent Lead Acid Battery Exporter:	No
Current Record:	No
Non Storage Recycler Activity:	Not reported
Electronic Manifest Broker:	Not reported

List of NAICS Codes and Descriptions:

NAICS Code:	332813
NAICS Description:	ELECTROPLATING, PLATING, POLISHING, ANODIZING, AND COLORING

Facility Has Received Notices of Violation:

Found Violation:	No
Agency Which Determined Violation:	Not reported
Violation Short Description:	Not reported
Date Violation was Determined:	Not reported
Actual Return to Compliance Date:	Not reported
Return to Compliance Qualifier:	Not reported

REGENT CONTROL CORP (Continued) **1000208586**

Violation Responsible Agency: Not reported
Scheduled Compliance Date: Not reported
Enforcement Identifier: Not reported
Date of Enforcement Action: Not reported
Enforcement Responsible Agency: Not reported
Enforcement Docket Number: Not reported
Enforcement Attorney: Not reported
Corrective Action Component: Not reported
Appeal Initiated Date: Not reported
Appeal Resolution Date: Not reported
Disposition Status Date: Not reported
Disposition Status: Not reported
Disposition Status Description: Not reported
Consent/Final Order Sequence Number: Not reported
Consent/Final Order Respondent Name: Not reported
Consent/Final Order Lead Agency: Not reported
Enforcement Type: Not reported
Enforcement Responsible Person: Not reported
Enforcement Responsible Sub-Organization: Not reported
SEP Sequence Number: Not reported
SEP Expenditure Amount: Not reported
SEP Scheduled Completion Date: Not reported
SEP Actual Date: Not reported
SEP Defaulted Date: Not reported
SEP Type: Not reported
SEP Type Description: Not reported
Proposed Amount: Not reported
Final Monetary Amount: Not reported
Paid Amount: Not reported
Final Count: Not reported
Final Amount: Not reported

Found Violation: No
Agency Which Determined Violation: Not reported
Violation Short Description: Not reported
Date Violation was Determined: Not reported
Actual Return to Compliance Date: Not reported
Return to Compliance Qualifier: Not reported
Violation Responsible Agency: Not reported
Scheduled Compliance Date: Not reported
Enforcement Identifier: Not reported
Date of Enforcement Action: Not reported
Enforcement Responsible Agency: Not reported
Enforcement Docket Number: Not reported
Enforcement Attorney: Not reported
Corrective Action Component: Not reported
Appeal Initiated Date: Not reported
Appeal Resolution Date: Not reported
Disposition Status Date: Not reported
Disposition Status: Not reported
Disposition Status Description: Not reported
Consent/Final Order Sequence Number: Not reported
Consent/Final Order Respondent Name: Not reported
Consent/Final Order Lead Agency: Not reported
Enforcement Type: Not reported
Enforcement Responsible Person: Not reported
Enforcement Responsible Sub-Organization: Not reported

REGENT CONTROL CORP (Continued) **1000208586**

SEP Sequence Number: Not reported
SEP Expenditure Amount: Not reported
SEP Scheduled Completion Date: Not reported
SEP Actual Date: Not reported
SEP Defaulted Date: Not reported
SEP Type: Not reported
SEP Type Description: Not reported
Proposed Amount: Not reported
Final Monetary Amount: Not reported
Paid Amount: Not reported
Final Count: Not reported
Final Amount: Not reported

Evaluation Action Summary:
Evaluation Date: 19990902
Evaluation Responsible Agency: EPA
Found Violation: No
Evaluation Type Description: COMPLIANCE EVALUATION INSPECTION ON-SITE
Evaluation Responsible Person Identifier: R2THP
Evaluation Responsible Sub-Organization: RCB
Actual Return to Compliance Date: Not reported
Scheduled Compliance Date: Not reported
Date of Request: Not reported
Date Response Received: Not reported
Request Agency: Not reported
Former Citation: Not reported

Evaluation Date: 19930120
Evaluation Responsible Agency: EPA
Found Violation: No
Evaluation Type Description: COMPLIANCE EVALUATION INSPECTION ON-SITE
Evaluation Responsible Person Identifier: R2
Evaluation Responsible Sub-Organization: RCB
Actual Return to Compliance Date: Not reported
Scheduled Compliance Date: Not reported
Date of Request: Not reported
Date Response Received: Not reported
Request Agency: Not reported
Former Citation: Not reported

FINDS:
Registry ID: 110004332865

Click Here:

Environmental Interest/Information System:
RCRAInfo is a national information system that supports the Resource Conservation and Recovery Act (RCRA) program through the tracking of events and activities related to facilities that generate, transport, and treat, store, or dispose of hazardous waste. RCRAInfo allows RCRA program staff to track the notification, permit, compliance, and corrective action activities required under RCRA.

Click this hyperlink while viewing on your computer to access additional FINDS: detail in the EDR Site Report.

REGENT CONTROL CORP (Continued) **1000208586**

ECHO:
- Envid: 1000208586
- Registry ID: 110004332865
- DFR URL: http://echo.epa.gov/detailed-facility-report?fid=110004332865
- Name: REGENT CONTROL CORP
- Address: 4-6 BERRY ST
- City,State,Zip: BROOKLYN, NY 11211

NY MANIFEST:
- Name: REGENT CONTROL CO
- Address: 4-6 BERRY ST
- City,State,Zip: BROOKLYN, NY 11211-1024
- Country: USA
- EPA ID: NYD001235209
- Facility Status: Not reported
- Location Address 1: 4 - 6 BERRY ST
- Code: BP
- Location Address 2: Not reported
- Total Tanks: Not reported
- Location City: BROOKLYN
- Location State: NY
- Location Zip: 11211
- Location Zip 4: Not reported

NY MANIFEST:
- EPAID: NYD001235209
- Mailing Name: REGENT CONTROL CO
- Mailing Contact: REGENT CONTROL CO
- Mailing Address 1: 4 - 6 BERRY STREET
- Mailing Address 2: Not reported
- Mailing City: BROOKLYN
- Mailing State: NY
- Mailing Zip: 11211
- Mailing Zip 4: Not reported
- Mailing Country: USA
- Mailing Phone: 0000000000

G84 **NASH METALWARE CO, INC** **NY LTANKS** **U001840125**
SSE **1 NASSAU AVENUE** **NY UST** **N/A**
< 1/8 **BROOKLYN, NY 11249** **NY CBS**
0.115 mi. **NY AST**
609 ft. **Site 8 of 12 in cluster G**

Relative: Higher

Actual: 13 ft.

LTANKS:
- Name: NASH METAL WARE CO, INC
- Address: 1 NASSAU AVENUE
- City,State,Zip: BROOKLYN, NY 11222
- Spill Number/Closed Date: 0408142 / 2009-05-11
- Facility ID: 0408142
- Site ID: 332794
- Spill Date: 2004-10-22
- Spill Cause: Tank Test Failure
- Spill Source: Commercial/Industrial
- Spill Class: C4
- Cleanup Ceased: Not reported
- SWIS: 2401

NASH METALWARE CO, INC (Continued) **U001840125**

Investigator:	BKFALVEY
Referred To:	Not reported
Reported to Dept:	2004-10-22
CID:	407
Water Affected:	Not reported
Spill Notifier:	Tank Tester
Last Inspection:	Not reported
Recommended Penalty:	False
Meets Standard:	False
UST Involvement:	False
Remediation Phase:	0
Date Entered In Computer:	2004-10-22
Spill Record Last Update:	2009-05-11
Spiller Name:	STEHPANIE EISENBERG
Spiller Company:	Not reported
Spiller Address:	1 NASSAU AVE
Spiller County:	001
Spiller Contact:	STEHPANIE EISENBERG
Spiller Phone:	(718) 384-1500
Spiller Extention:	Not reported
DEC Region:	2
DER Facility ID:	15779
DEC Memo:	"8/05-Spoke with A-1 Crown leak. Will get back to me with the owner information. 9/05-Spoke to Stephanie Eisenberg. tank is no longer in use. Will send in paperwork. S. Scharf 4/06- Called stepahnie Eisenberg- reminded her to send in the paperwork that tanks is empty and building now uses gas. 9/14/06 called Stephanie Eisenberg (owner) - left message. bf 9/21/06 ttf letter sent to S. Eisenberg. bf 4/29/09 On 3/30/09, received letter from Mark Salamack of PTC. Tank failed because of many connections to heaters throughout the building were not properly sealed off. No contamination found when tank was removed. No odors or staining of soil found. Three samples taken from under the tank. Minor exceedances in 1 Benzo(a)anthracene, Benzo(a)pyrene, Benzo(b)fluoranthene. NFA. bf"
Remarks:	"PBS No: 2-333166"

All TTF:

Facility ID:	Not reported
Spill Number:	0408142
Spill Tank Test:	1548276
Site ID:	332794
Tank Number:	1
Tank Size:	10000
Material:	Not reported
EPA UST:	Not reported
UST:	Not reported
Cause:	Not reported
Source:	Not reported
Test Method:	03
Test Method 2:	Horner EZ Check I or II
Leak Rate:	.00
Gross Fail:	Not reported
Modified By:	Watchdog
Last Modified Date:	Not reported

UST:

NASH METALWARE CO, INC (Continued) **U001840125**

Name:	NASH METALWARE CO, INC
Address:	1 NASSAU AVENUE
City,State,Zip:	BROOKLYN, NY 11249
Id/Status:	2-333166 / Unregulated/Closed
Program Type:	PBS
Region:	STATE
DEC Region:	2
Expiration Date:	N/A
UTM X:	588283.63571
UTM Y:	4508490.57685
Site Type:	Manufacturing (Other than Chemical)/Processing

Affiliation Records:

Site Id:	15799
Affiliation Type:	Facility Owner
Company Name:	NASH METALWARE CO INC.
Contact Type:	PRES
Contact Name:	STEPHANIE EISENBERG
Address1:	PO BOX 383 / 1 NASSAU AVE
Address2:	Not reported
City:	BROOKLYN
State:	NY
Zip Code:	11222
Country Code:	001
Phone:	(718) 384-1500
EMail:	Not reported
Fax Number:	Not reported
Modified By:	MSBAPTIS
Date Last Modified:	2009-02-05

Site Id:	15799
Affiliation Type:	Mail Contact
Company Name:	NASH METALWARE CO., INC.
Contact Type:	Not reported
Contact Name:	STEPHANIE EISENBERG
Address1:	1 NASSAU AVENUE
Address2:	Not reported
City:	BROOKLYN
State:	NY
Zip Code:	11222
Country Code:	001
Phone:	(718) 384-1500
EMail:	AMERICANMETAL@MINDSPRING.COM
Fax Number:	Not reported
Modified By:	dxliving
Date Last Modified:	2009-01-23

Site Id:	15799
Affiliation Type:	Facility Operator
Company Name:	NASH METALWARE CO, INC
Contact Type:	Not reported
Contact Name:	N/A
Address1:	Not reported
Address2:	Not reported
City:	Not reported
State:	NN
Zip Code:	Not reported
Country Code:	001

NASH METALWARE CO, INC (Continued) **U001840125**

Phone:	(718) 384-1500
EMail:	Not reported
Fax Number:	Not reported
Modified By:	MSBAPTIS
Date Last Modified:	2009-02-05

Site Id:	15799
Affiliation Type:	Emergency Contact
Company Name:	NASH METALWARE CO INC.
Contact Type:	Not reported
Contact Name:	STEPHANIE EISENBERG
Address1:	Not reported
Address2:	Not reported
City:	Not reported
State:	NN
Zip Code:	Not reported
Country Code:	999
Phone:	(646) 552-7208
EMail:	Not reported
Fax Number:	Not reported
Modified By:	MSBAPTIS
Date Last Modified:	2009-02-05

Tank Info:

Tank Number:	001
Tank ID:	35326
Tank Status:	Closed - Removed
Material Name:	Closed - Removed
Capacity Gallons:	10000
Install Date:	Not reported
Date Tank Closed:	01/20/2009
Registered:	True
Tank Location:	Underground
Tank Type:	Steel/carbon steel
Material Code:	0001
Common Name of Substance:	#2 Fuel Oil (On-Site Consumption)

Tightness Test Method:	03
Date Test:	09/22/1999
Next Test Date:	Not reported
Pipe Model:	Not reported
Modified By:	MSBAPTIS
Last Modified:	04/14/2017

Equipment Records:

I04 - Overfill - Product Level Gauge (A/G)
H00 - Tank Leak Detection - None
L09 - Piping Leak Detection - Exempt Suction Piping
B00 - Tank External Protection - None
C00 - Pipe Location - No Piping
F00 - Pipe External Protection - None
A00 - Tank Internal Protection - None
D01 - Pipe Type - Steel/Carbon Steel/Iron
J02 - Dispenser - Suction Dispenser
G00 - Tank Secondary Containment - None

NASH METALWARE CO, INC (Continued) **U001840125**

CBS:
Name: NASH METALWARE CO.
Address: 1 NASSAU AVENUE
City,State,Zip: BROOKLYN, NY 11222
CBS Number: 2-000025
Program Type: CBS
Facility Status: Unregulated/Closed
Expiration Date: Not reported
Dec Region: 2
UTMX: 588270.89497
UTMY: 4508479.01912

AST:
Name: NASH METALWARE CO.
Address: 1 NASSAU AVENUE
City,State,Zip: BROOKLYN, NY 11222
Region: STATE
DEC Region: 2
Site Status: Unregulated/Closed
Facility Id: 2-000025
Program Type: CBS
UTM X: 588270.89497
UTM Y: 4508479.01912
Expiration Date: N/A
Site Type: Manufacturing (Other than Chemical)/Processing

Tank Info:

Tank Number: 001
Tank Id: 182933
Tank Location: Aboveground - contact with soil.... Tank bottom rests on soil, allowing no visual inspection.
Tank Type: Steel/Carbon Steel/Iron
Tank Status: Closed - In Place
Pipe Model: Not reported
Install Date: 06/01/1983
Capacity Gallons: 500
Tightness Test Method: NN
Date Test: Not reported
Next Test Date: Not reported
Date Tank Closed: Not reported
Register: True
Modified By: CBSInit
Last Modified: 03/21/2005
Material Name: Not reported

G85 **NASHMATEL WARE** **RCRA NonGen / NLR** **1000242734**
SSE **1 NASSAU AVE** **US AIRS** **NYD001338631**
< 1/8 **BROOKLYN, NY 11222** **FINDS**
0.115 mi. **ECHO**
609 ft. **Site 9 of 12 in cluster G** **NY MANIFEST**

Relative:
Higher

Actual:
13 ft.

RCRA NonGen / NLR:
Date Form Received by Agency: 20070101
Handler Name: NASHMATEL WARE
Handler Address: 1 NASSAU AVE
Handler City,State,Zip: BROOKLYN, NY 11222-3115

NASHMATEL WARE (Continued) **1000242734**

EPA ID:	NYD001338631
Contact Name:	Not reported
Contact Address:	NASSAU AVE
Contact City,State,Zip:	BROOKLYN, NY 11222
Contact Telephone:	Not reported
Contact Fax:	Not reported
Contact Email:	Not reported
Contact Title:	Not reported
EPA Region:	02
Land Type:	Not reported
Federal Waste Generator Description:	Not a generator, verified
Non-Notifier:	Not reported
Biennial Report Cycle:	Not reported
Accessibility:	Not reported
Active Site Indicator:	Not reported
State District Owner:	NY
State District:	NYSDEC R2
Mailing Address:	NASSAU AVE
Mailing City,State,Zip:	BROOKLYN, NY 11222
Owner Name:	OWNERNAME
Owner Type:	Private
Operator Name:	OWNERNAME
Operator Type:	Private
Short-Term Generator Activity:	No
Importer Activity:	No
Mixed Waste Generator:	No
Transporter Activity:	No
Transfer Facility Activity:	No
Recycler Activity with Storage:	No
Small Quantity On-Site Burner Exemption:	No
Smelting Melting and Refining Furnace Exemption:	No
Underground Injection Control:	No
Off-Site Waste Receipt:	No
Universal Waste Indicator:	No
Universal Waste Destination Facility:	No
Federal Universal Waste:	No
Active Site Fed-Reg Treatment Storage and Disposal Facility:	Not reported
Active Site Converter Treatment storage and Disposal Facility:	Not reported
Active Site State-Reg Treatment Storage and Disposal Facility:	Not reported
Active Site State-Reg Handler:	---
Federal Facility Indicator:	Not reported
Hazardous Secondary Material Indicator:	NN
Sub-Part K Indicator:	Not reported
Commercial TSD Indicator:	No
Treatment Storage and Disposal Type:	Not reported
2018 GPRA Permit Baseline:	Not on the Baseline
2018 GPRA Renewals Baseline:	Not on the Baseline
Permit Renewals Workload Universe:	Not reported
Permit Workload Universe:	Not reported
Permit Progress Universe:	Not reported
Post-Closure Workload Universe:	Not reported
Closure Workload Universe:	Not reported
202 GPRA Corrective Action Baseline:	No
Corrective Action Workload Universe:	No
Subject to Corrective Action Universe:	No
Non-TSDFs Where RCRA CA has Been Imposed Universe:	No
TSDFs Potentially Subject to CA Under 3004 (u)/(v) Universe:	No

NASHMATEL WARE (Continued) **1000242734**

TSDFs Only Subject to CA under Discretionary Auth Universe:	No
Corrective Action Priority Ranking:	No NCAPS ranking
Environmental Control Indicator:	No
Institutional Control Indicator:	No
Human Exposure Controls Indicator:	N/A
Groundwater Controls Indicator:	N/A
Operating TSDF Universe:	Not reported
Full Enforcement Universe:	Not reported
Significant Non-Complier Universe:	No
Unaddressed Significant Non-Complier Universe:	No
Addressed Significant Non-Complier Universe:	No
Significant Non-Complier With a Compliance Schedule Universe:	No
Financial Assurance Required:	Not reported
Handler Date of Last Change:	20150414
Recognized Trader-Importer:	No
Recognized Trader-Exporter:	No
Importer of Spent Lead Acid Batteries:	No
Exporter of Spent Lead Acid Batteries:	No
Recycler Activity Without Storage:	Not reported
Manifest Broker:	Not reported
Sub-Part P Indicator:	No

Hazardous Waste Summary:

Waste Code:	D000
Waste Description:	Not Defined

Handler - Owner Operator:

Owner/Operator Indicator:	Operator
Owner/Operator Name:	OWNERNAME
Legal Status:	Private
Date Became Current:	Not reported
Date Ended Current:	Not reported
Owner/Operator Address:	NOT REQUIRED
Owner/Operator City,State,Zip:	NOT REQUIRED, WY 99999
Owner/Operator Telephone:	212-555-1212
Owner/Operator Telephone Ext:	Not reported
Owner/Operator Fax:	Not reported
Owner/Operator Email:	Not reported

Owner/Operator Indicator:	Owner
Owner/Operator Name:	OWNERNAME
Legal Status:	Private
Date Became Current:	Not reported
Date Ended Current:	Not reported
Owner/Operator Address:	NOT REQUIRED
Owner/Operator City,State,Zip:	NOT REQUIRED, WY 99999
Owner/Operator Telephone:	212-555-1212
Owner/Operator Telephone Ext:	Not reported
Owner/Operator Fax:	Not reported
Owner/Operator Email:	Not reported

Owner/Operator Indicator:	Owner
Owner/Operator Name:	OWNERNAME
Legal Status:	Private
Date Became Current:	Not reported

NASHMATEL WARE (Continued) **1000242734**

Date Ended Current:	Not reported
Owner/Operator Address:	NOT REQUIRED
Owner/Operator City,State,Zip:	NOT REQUIRED, WY 99999
Owner/Operator Telephone:	212-555-1212
Owner/Operator Telephone Ext:	Not reported
Owner/Operator Fax:	Not reported
Owner/Operator Email:	Not reported

Historic Generators:

Receive Date:	19990708
Handler Name: NASHMATEL WARE	
Federal Waste Generator Description:	Not a generator, verified
State District Owner:	NY
Large Quantity Handler of Universal Waste:	No
Recognized Trader Importer:	No
Recognized Trader Exporter:	No
Spent Lead Acid Battery Importer:	No
Spent Lead Acid Battery Exporter:	No
Current Record:	No
Non Storage Recycler Activity:	Not reported
Electronic Manifest Broker:	Not reported

Receive Date:	20060101
Handler Name: NASHMATEL WARE	
Federal Waste Generator Description:	Not a generator, verified
State District Owner:	NY
Large Quantity Handler of Universal Waste:	No
Recognized Trader Importer:	No
Recognized Trader Exporter:	No
Spent Lead Acid Battery Importer:	No
Spent Lead Acid Battery Exporter:	No
Current Record:	No
Non Storage Recycler Activity:	Not reported
Electronic Manifest Broker:	Not reported

Receive Date:	20070101
Handler Name: NASHMATEL WARE	
Federal Waste Generator Description:	Not a generator, verified
State District Owner:	NY
Large Quantity Handler of Universal Waste:	No
Recognized Trader Importer:	No
Recognized Trader Exporter:	No
Spent Lead Acid Battery Importer:	No
Spent Lead Acid Battery Exporter:	No
Current Record:	Yes
Non Storage Recycler Activity:	Not reported
Electronic Manifest Broker:	Not reported

Receive Date:	19841207
Handler Name: NASHMATEL WARE	
Federal Waste Generator Description:	Large Quantity Generator
State District Owner:	NY
Large Quantity Handler of Universal Waste:	No
Recognized Trader Importer:	No
Recognized Trader Exporter:	No
Spent Lead Acid Battery Importer:	No
Spent Lead Acid Battery Exporter:	No

NASHMATEL WARE (Continued) **1000242734**

Current Record: No
Non Storage Recycler Activity: Not reported
Electronic Manifest Broker: Not reported

List of NAICS Codes and Descriptions:
NAICS Codes: No NAICS Codes Found

Facility Has Received Notices of Violation:
Found Violation: No
Agency Which Determined Violation: Not reported
Violation Short Description: Not reported
Date Violation was Determined: Not reported
Actual Return to Compliance Date: Not reported
Return to Compliance Qualifier: Not reported
Violation Responsible Agency: Not reported
Scheduled Compliance Date: Not reported
Enforcement Identifier: Not reported
Date of Enforcement Action: Not reported
Enforcement Responsible Agency: Not reported
Enforcement Docket Number: Not reported
Enforcement Attorney: Not reported
Corrective Action Component: Not reported
Appeal Initiated Date: Not reported
Appeal Resolution Date: Not reported
Disposition Status Date: Not reported
Disposition Status: Not reported
Disposition Status Description: Not reported
Consent/Final Order Sequence Number: Not reported
Consent/Final Order Respondent Name: Not reported
Consent/Final Order Lead Agency: Not reported
Enforcement Type: Not reported
Enforcement Responsible Person: Not reported
Enforcement Responsible Sub-Organization: Not reported
SEP Sequence Number: Not reported
SEP Expenditure Amount: Not reported
SEP Scheduled Completion Date: Not reported
SEP Actual Date: Not reported
SEP Defaulted Date: Not reported
SEP Type: Not reported
SEP Type Description: Not reported
Proposed Amount: Not reported
Final Monetary Amount: Not reported
Paid Amount: Not reported
Final Count: Not reported
Final Amount: Not reported

Found Violation: No
Agency Which Determined Violation: Not reported
Violation Short Description: Not reported
Date Violation was Determined: Not reported
Actual Return to Compliance Date: Not reported
Return to Compliance Qualifier: Not reported
Violation Responsible Agency: Not reported
Scheduled Compliance Date: Not reported
Enforcement Identifier: Not reported
Date of Enforcement Action: Not reported

NASHMATEL WARE (Continued) **1000242734**

Enforcement Responsible Agency: Not reported
Enforcement Docket Number: Not reported
Enforcement Attorney: Not reported
Corrective Action Component: Not reported
Appeal Initiated Date: Not reported
Appeal Resolution Date: Not reported
Disposition Status Date: Not reported
Disposition Status: Not reported
Disposition Status Description: Not reported
Consent/Final Order Sequence Number:Not reported
Consent/Final Order Respondent Name: Not reported
Consent/Final Order Lead Agency: Not reported
Enforcement Type: Not reported
Enforcement Responsible Person: Not reported
Enforcement Responsible Sub-Organization: Not reported
SEP Sequence Number: Not reported
SEP Expenditure Amount: Not reported
SEP Scheduled Completion Date: Not reported
SEP Actual Date: Not reported
SEP Defaulted Date: Not reported
SEP Type: Not reported
SEP Type Description: Not reported
Proposed Amount: Not reported
Final Monetary Amount: Not reported
Paid Amount: Not reported
Final Count: Not reported
Final Amount: Not reported

Evaluation Action Summary:
Evaluation Date: 19921211
Evaluation Responsible Agency: EPA
Found Violation: No
Evaluation Type Description: COMPLIANCE EVALUATION INSPECTION ON-SITE
Evaluation Responsible Person Identifier: R2
Evaluation Responsible Sub-Organization: RCB
Actual Return to Compliance Date: Not reported
Scheduled Compliance Date: Not reported
Date of Request: Not reported
Date Response Received: Not reported
Request Agency: Not reported
Former Citation: Not reported

Evaluation Date: 19990901
Evaluation Responsible Agency: EPA
Found Violation: No
Evaluation Type Description: COMPLIANCE EVALUATION INSPECTION ON-SITE
Evaluation Responsible Person Identifier: R2ME
Evaluation Responsible Sub-Organization: RCB
Actual Return to Compliance Date: Not reported
Scheduled Compliance Date: Not reported
Date of Request: Not reported
Date Response Received: Not reported
Request Agency: Not reported
Former Citation: Not reported

NASHMATEL WARE (Continued) **1000242734**

US AIRS MINOR:
Envid: 1000242734
Region Code: 02
Programmatic ID: AIR NY0000002610100782
Facility Registry ID: 110009464061
D and B Number: Not reported
Primary SIC Code: 5719
NAICS Code: 999999
Default Air Classification Code: MIN
Facility Type of Ownership Code: POF
Air CMS Category Code: Not reported
HPV Status: Not reported

US AIRS MINOR:
Region Code: 02
Programmatic ID: AIR NY0000002610100782
Facility Registry ID: 110009464061
Air Operating Status Code: OPR
Default Air Classification Code: MIN
Air Program: State Implementation Plan for National Primary and Secondary Ambient Air Quality Standards
Activity Date: 1985-08-15 00:00:00
Activity Status Date: Not reported
Activity Group: Compliance Monitoring
Activity Type: Inspection/Evaluation
Activity Status: Not reported

Region Code: 02
Programmatic ID: AIR NY0000002610100782
Facility Registry ID: 110009464061
Air Operating Status Code: OPR
Default Air Classification Code: MIN
Air Program: State Implementation Plan for National Primary and Secondary Ambient Air Quality Standards
Activity Date: 1986-03-27 00:00:00
Activity Status Date: Not reported
Activity Group: Compliance Monitoring
Activity Type: Inspection/Evaluation
Activity Status: Not reported

Region Code: 02
Programmatic ID: AIR NY0000002610100782
Facility Registry ID: 110009464061
Air Operating Status Code: OPR
Default Air Classification Code: MIN
Air Program: State Implementation Plan for National Primary and Secondary Ambient Air Quality Standards
Activity Date: 1986-05-13 00:00:00
Activity Status Date: Not reported
Activity Group: Compliance Monitoring
Activity Type: Inspection/Evaluation
Activity Status: Not reported

Region Code: 02
Programmatic ID: AIR NY0000002610100782
Facility Registry ID: 110009464061
Air Operating Status Code: OPR
Default Air Classification Code: MIN
Air Program: State Implementation Plan for National Primary and Secondary Ambient Air Quality Standards
Activity Date: 1989-05-11 00:00:00

NASHMATEL WARE (Continued) **1000242734**

Activity Status Date: Not reported
Activity Group: Compliance Monitoring
Activity Type: Inspection/Evaluation
Activity Status: Not reported

Region Code: 02
Programmatic ID: AIR NY0000002610100782
Facility Registry ID: 110009464061
Air Operating Status Code: OPR
Default Air Classification Code: MIN
Air Program: State Implementation Plan for National Primary and Secondary Ambient Air Quality Standards
Activity Date: 1992-06-05 00:00:00
Activity Status Date: Not reported
Activity Group: Compliance Monitoring
Activity Type: Inspection/Evaluation
Activity Status: Not reported

Region Code: 02
Programmatic ID: AIR NY0000002610100782
Facility Registry ID: 110009464061
Air Operating Status Code: OPR
Default Air Classification Code: MIN
Air Program: State Implementation Plan for National Primary and Secondary Ambient Air Quality Standards
Activity Date: 2006-05-11 00:00:00
Activity Status Date: Not reported
Activity Group: Compliance Monitoring
Activity Type: Inspection/Evaluation
Activity Status: Not reported

FINDS:
Registry ID: 110009464061

Click Here:

Environmental Interest/Information System:
AFS (Aerometric Information Retrieval System (AIRS) Facility Subsystem) replaces the former Compliance Data System (CDS), the National Emission Data System (NEDS), and the Storage and Retrieval of Aerometric Data (SAROAD). AIRS is the national repository for information concerning airborne pollution in the United States. AFS is used to track emissions and compliance data from industrial plants. AFS data are utilized by states to prepare State Implementation Plans to comply with regulatory programs and by EPA as an input for the estimation of total national emissions. AFS is undergoing a major redesign to support facility operating permits required under Title V of the Clean Air Act.
RCRAInfo is a national information system that supports the Resource Conservation and Recovery Act (RCRA) program through the tracking of events and activities related to facilities that generate, transport, and treat, store, or dispose of hazardous waste. RCRAInfo allows RCRA program staff to track the notification, permit, compliance, and corrective action activities required under RCRA.
FIS (New York - Facility Information System) is New York's Department of Environmental Conservation (DEC) information system for tracking environmental facility information found across the State.
AIR MINOR

NASHMATEL WARE (Continued) **1000242734**

Click this hyperlink while viewing on your computer to access additional FINDS: detail in the EDR Site Report.

ECHO:

Envid:	1000242734
Registry ID:	110009464061
DFR URL:	http://echo.epa.gov/detailed-facility-report?fid=110009464061
Name:	NASH METALWARE CO INC
Address:	1 NASSAU AVE
City,State,Zip:	BROOKLYN, NY 11222

NY MANIFEST:

Name:	NASH METALWARE CO
Address:	1 NASSAU AVE
City,State,Zip:	BROOKLYN, NY 11222-3115
Country:	USA
EPA ID:	NYD001338631
Facility Status:	Not reported
Location Address 1:	1 NASSAU AVE
Code:	BP
Location Address 2:	Not reported
Total Tanks:	Not reported
Location City:	BROOKLYN
Location State:	NY
Location Zip:	11222
Location Zip 4:	Not reported

NY MANIFEST:

EPAID:	NYD001338631
Mailing Name:	NASH METALWARE CO
Mailing Contact:	NASH METALWARE CO
Mailing Address 1:	1 NASSAU AVENUE
Mailing Address 2:	Not reported
Mailing City:	BROOKLYN
Mailing State:	NY
Mailing Zip:	11222
Mailing Zip 4:	Not reported
Mailing Country:	USA
Mailing Phone:	2123841500

G86 **NASH METALWARE CO.** **NY CBS AST** **S104073387**
SSE **1 NASSAU AVE.** **N/A**
< 1/8 **BROOKLYN, NY 11222**
0.115 mi.
609 ft. **Site 10 of 12 in cluster G**

Relative:
Higher

Actual:
13 ft.

CBS AST:

CBS Number:	2-000025
ICS Number:	2-125091
PBS Number:	Not reported
MOSF Number:	Not reported
SPDES Number:	Not reported
Facility Status:	IN SERVICE
Facility Type:	D
Telephone:	(718) 922-9777
Facility Town:	NEW YORK CITY

NASH METALWARE CO. (Continued) **S104073387**

Region:	STATE
Expiration Date:	03/17/1997
Total Capacity of All Active Tanks(gal):	0
Operator:	BEN CLARK
Emergency Contact:	STEPHANIE EISENBERG
Emergency Phone:	(212) 431-8660
Owner Name:	NASH METALWARE CO.
Owner Address:	1 NASSAU AVE.
Owner City,St,Zip:	BROOKLYN, NY 11222
Owner Telephone:	(718) 384-1500
Owner Type:	Corporate/Commercial
Owner Sub Type:	Not reported
Mail Name:	NASH METALWARE CO.
Mail Contact Addr:	1 NASSAU AVE.
Mail Contact Addr2:	Not reported
Mail Contact Contact:	STEPHANIE EISENBERG
Mail Contact City,St,Zip:	BROOKLYN, NY 11222
Mail Phone:	(718) 384-1500

Tank Id:	001
CAS Number:	79016
Federal ID:	Not reported
Tank Status:	0
Install Date:	06/83
Tank Closed:	00/00
Capacity (Gal):	500
Chemical:	Trichloroethene
Tank Location:	Indoors, Aboveground
Tank Type:	Steel/carbon steel
Total Tanks:	0
Tank Secret:	False
Tank Secondary Containment:	None
Tank Error Status:	No Missing Data
Date Entered:	03/17/1989
Certified Date:	03/20/1995
Substance:	Single Hazardous Substance on DEC List
Internal Protection:	None
External Protection:	None
Pipe Location:	Aboveground
Pipe Type:	Steel/Iron
Pipe Internal:	None
Pipe External:	None
Pipe Flag:	None
Leak Detection:	Other
Overfill Protection:	High Level Alarm
Haz Percent:	100
Last Test:	Not reported
Due Date:	Not reported
SWIS Code:	6101
Lat/Long:	Not reported
Is Updated:	False
Renew Date:	04/19/93
Is It There:	False
Delinquent:	False
Date Expired:	03/17/95
Owner Mark:	1
Certificate Needs to be Printed:	False

NASH METALWARE CO. (Continued) **S104073387**

Fiscal Amt for Registration Fee Correct: True
Renewal Has Been Printed for Facility: True
Pre-Printed Renewal App Last Printed: 10/09/1998

L87 **I M & N PATTI** **NJ MANIFEST** **S117987451**
SSE **8 BERRY ST** **N/A**
< 1/8 **BROOKLYN, NY 11249**
0.116 mi.
613 ft. **Site 1 of 3 in cluster L**

Relative:
Higher

Actual:
13 ft.

NJ MANIFEST:

EPA Id:	NYR000196454
Mail Address:	BERRY ST
Mail City/State/Zip:	BROOKLYN, NY 11249
Facility Phone:	Not reported
Emergency Phone:	Not reported
Contact:	ANTHONY J RUSSO
Comments:	Not reported
SIC Code:	Not reported
County:	NY047
Municipal:	Not reported
Previous EPA Id:	Not reported
Gen Flag:	Not reported
Trans Flag:	Not reported
TSDF Flag:	Not reported
Name Change:	Not reported
Date Change:	Not reported

Manifest:

Manifest Number:	010559537JJK
EPA ID:	NYR000196454
Date Shipped:	9/12/2012
TSDF EPA ID:	NJD991291105
Transporter EPA ID:	NJR000029967
Transporter 2 EPA ID:	Not reported
Transporter 3 EPA ID:	Not reported
Transporter 4 EPA ID:	Not reported
Transporter 5 EPA ID:	Not reported
Transporter 6 EPA ID:	Not reported
Transporter 7 EPA ID:	Not reported
Transporter 8 EPA ID:	Not reported
Transporter 9 EPA ID:	Not reported
Transporter 10 EPA ID:	Not reported
Date Trans1 Transported Waste:	Not reported
Date Trans2 Transported Waste:	Not reported
Date Trans3 Transported Waste:	Not reported
Date Trans4 Transported Waste:	Not reported
Date Trans5 Transported Waste:	Not reported
Date Trans6 Transported Waste:	Not reported
Date Trans7 Transported Waste:	Not reported
Date Trans8 Transported Waste:	Not reported
Date Trans9 Transported Waste:	Not reported
Date Trans10 Transported Waste:	Not reported
Date TSDF Received Waste:	Not reported
TSDF EPA Facility Name:	Not reported
QTY Units:	Not reported
Transporter SEQ ID:	Not reported
Transporter-1 Date:	Not reported

I M & N PATTI (Continued) **S117987451**

Waste SEQ ID:	Not reported
Waste Type Code 2:	Not reported
Waste Type Code 3:	Not reported
Waste Type Code 4:	Not reported
Waste Type Code 5:	Not reported
Waste Type Code 6:	Not reported
Date Accepted:	Not reported
Manifest Discrepancy Type:	Not reported
Data Entry Number:	Not reported
Was Load Rejected:	BROOKLYN, NY 11249
Reason Load Was Rejected:	Not reported

Waste:

Manifest Year:	Not reported
Waste Code:	D008
Hand Code:	Not reported
Quantity:	32,580.00 Pounds

Manifest Number:	010558467JJK
EPA ID:	NYR000196454
Date Shipped:	8/30/2012
TSDF EPA ID:	NJD991291105
Transporter EPA ID:	NJR000029967
Transporter 2 EPA ID:	Not reported
Transporter 3 EPA ID:	Not reported
Transporter 4 EPA ID:	Not reported
Transporter 5 EPA ID:	Not reported
Transporter 6 EPA ID:	Not reported
Transporter 7 EPA ID:	Not reported
Transporter 8 EPA ID:	Not reported
Transporter 9 EPA ID:	Not reported
Transporter 10 EPA ID:	Not reported
Date Trans1 Transported Waste:	Not reported
Date Trans2 Transported Waste:	Not reported
Date Trans3 Transported Waste:	Not reported
Date Trans4 Transported Waste:	Not reported
Date Trans5 Transported Waste:	Not reported
Date Trans6 Transported Waste:	Not reported
Date Trans7 Transported Waste:	Not reported
Date Trans8 Transported Waste:	Not reported
Date Trans9 Transported Waste:	Not reported
Date Trans10 Transported Waste:	Not reported
Date TSDF Received Waste:	Not reported
TSDF EPA Facility Name:	Not reported
QTY Units:	Not reported
Transporter SEQ ID:	Not reported
Transporter-1 Date:	Not reported
Waste SEQ ID:	Not reported
Waste Type Code 2:	Not reported
Waste Type Code 3:	Not reported
Waste Type Code 4:	Not reported
Waste Type Code 5:	Not reported
Waste Type Code 6:	Not reported
Date Accepted:	Not reported
Manifest Discrepancy Type:	Not reported
Data Entry Number:	Not reported
Was Load Rejected:	BROOKLYN, NY 11249

I M & N PATTI (Continued) **S117987451**

Reason Load Was Rejected: Not reported

Waste:
Manifest Year: Not reported
Waste Code: D008
Hand Code: Not reported
Quantity: 51,300.00 Pounds

Manifest Number: 010559504JJK
EPA ID: NYR000196454
Date Shipped: 9/6/2012
TSDF EPA ID: NJD991291105
Transporter EPA ID: NJR000029967
Transporter 2 EPA ID: Not reported
Transporter 3 EPA ID: Not reported
Transporter 4 EPA ID: Not reported
Transporter 5 EPA ID: Not reported
Transporter 6 EPA ID: Not reported
Transporter 7 EPA ID: Not reported
Transporter 8 EPA ID: Not reported
Transporter 9 EPA ID: Not reported
Transporter 10 EPA ID: Not reported
Date Trans1 Transported Waste: Not reported
Date Trans2 Transported Waste: Not reported
Date Trans3 Transported Waste: Not reported
Date Trans4 Transported Waste: Not reported
Date Trans5 Transported Waste: Not reported
Date Trans6 Transported Waste: Not reported
Date Trans7 Transported Waste: Not reported
Date Trans8 Transported Waste: Not reported
Date Trans9 Transported Waste: Not reported
Date Trans10 Transported Waste: Not reported
Date TSDF Received Waste: Not reported
TSDF EPA Facility Name: Not reported
QTY Units: Not reported
Transporter SEQ ID: Not reported
Transporter-1 Date: Not reported
Waste SEQ ID: Not reported
Waste Type Code 2: Not reported
Waste Type Code 3: Not reported
Waste Type Code 4: Not reported
Waste Type Code 5: Not reported
Waste Type Code 6: Not reported
Date Accepted: Not reported
Manifest Discrepancy Type: Not reported
Data Entry Number: Not reported
Was Load Rejected: BROOKLYN, NY 11249
Reason Load Was Rejected: Not reported

Waste:
Manifest Year: Not reported
Waste Code: D008
Hand Code: Not reported
Quantity: 36,500.00 Pounds

Manifest Number: 010559505JJK

I M & N PATTI (Continued) **S117987451**

EPA ID:	NYR000196454
Date Shipped:	9/6/2012
TSDF EPA ID:	NJD991291105
Transporter EPA ID:	NJR000029967
Transporter 2 EPA ID:	Not reported
Transporter 3 EPA ID:	Not reported
Transporter 4 EPA ID:	Not reported
Transporter 5 EPA ID:	Not reported
Transporter 6 EPA ID:	Not reported
Transporter 7 EPA ID:	Not reported
Transporter 8 EPA ID:	Not reported
Transporter 9 EPA ID:	Not reported
Transporter 10 EPA ID:	Not reported
Date Trans1 Transported Waste:	Not reported
Date Trans2 Transported Waste:	Not reported
Date Trans3 Transported Waste:	Not reported
Date Trans4 Transported Waste:	Not reported
Date Trans5 Transported Waste:	Not reported
Date Trans6 Transported Waste:	Not reported
Date Trans7 Transported Waste:	Not reported
Date Trans8 Transported Waste:	Not reported
Date Trans9 Transported Waste:	Not reported
Date Trans10 Transported Waste:	Not reported
Date TSDF Received Waste:	Not reported
TSDF EPA Facility Name:	Not reported
QTY Units:	Not reported
Transporter SEQ ID:	Not reported
Transporter-1 Date:	Not reported
Waste SEQ ID:	Not reported
Waste Type Code 2:	Not reported
Waste Type Code 3:	Not reported
Waste Type Code 4:	Not reported
Waste Type Code 5:	Not reported
Waste Type Code 6:	Not reported
Date Accepted:	Not reported
Manifest Discrepancy Type:	Not reported
Data Entry Number:	Not reported
Was Load Rejected:	BROOKLYN, NY 11249
Reason Load Was Rejected:	Not reported

Waste:

Manifest Year:	Not reported
Waste Code:	D008
Hand Code:	Not reported
Quantity:	42,160.00 Pounds

Manifest Number:	010558466JJK
EPA ID:	NYR000196454
Date Shipped:	8/30/2012
TSDF EPA ID:	NJD991291105
Transporter EPA ID:	NJR000029967
Transporter 2 EPA ID:	Not reported
Transporter 3 EPA ID:	Not reported
Transporter 4 EPA ID:	Not reported
Transporter 5 EPA ID:	Not reported
Transporter 6 EPA ID:	Not reported
Transporter 7 EPA ID:	Not reported

I M & N PATTI (Continued) **S117987451**

Transporter 8 EPA ID:	Not reported
Transporter 9 EPA ID:	Not reported
Transporter 10 EPA ID:	Not reported
Date Trans1 Transported Waste:	Not reported
Date Trans2 Transported Waste:	Not reported
Date Trans3 Transported Waste:	Not reported
Date Trans4 Transported Waste:	Not reported
Date Trans5 Transported Waste:	Not reported
Date Trans6 Transported Waste:	Not reported
Date Trans7 Transported Waste:	Not reported
Date Trans8 Transported Waste:	Not reported
Date Trans9 Transported Waste:	Not reported
Date Trans10 Transported Waste:	Not reported
Date TSDF Received Waste:	Not reported
TSDF EPA Facility Name:	Not reported
QTY Units:	Not reported
Transporter SEQ ID:	Not reported
Transporter-1 Date:	Not reported
Waste SEQ ID:	Not reported
Waste Type Code 2:	Not reported
Waste Type Code 3:	Not reported
Waste Type Code 4:	Not reported
Waste Type Code 5:	Not reported
Waste Type Code 6:	Not reported
Date Accepted:	Not reported
Manifest Discrepancy Type:	Not reported
Data Entry Number:	Not reported
Was Load Rejected:	BROOKLYN, NY 11249
Reason Load Was Rejected:	Not reported

Waste:

Manifest Year:	Not reported
Waste Code:	D008
Hand Code:	Not reported
Quantity:	42,480.00 Pounds

Manifest Number:	010559549JJK
EPA ID:	NYR000196454
Date Shipped:	9/12/2012
TSDF EPA ID:	NJD991291105
Transporter EPA ID:	NJR000029967
Transporter 2 EPA ID:	Not reported
Transporter 3 EPA ID:	Not reported
Transporter 4 EPA ID:	Not reported
Transporter 5 EPA ID:	Not reported
Transporter 6 EPA ID:	Not reported
Transporter 7 EPA ID:	Not reported
Transporter 8 EPA ID:	Not reported
Transporter 9 EPA ID:	Not reported
Transporter 10 EPA ID:	Not reported
Date Trans1 Transported Waste:	Not reported
Date Trans2 Transported Waste:	Not reported
Date Trans3 Transported Waste:	Not reported
Date Trans4 Transported Waste:	Not reported
Date Trans5 Transported Waste:	Not reported
Date Trans6 Transported Waste:	Not reported
Date Trans7 Transported Waste:	Not reported

I M & N PATTI (Continued) **S117987451**

Date Trans8 Transported Waste:	Not reported
Date Trans9 Transported Waste:	Not reported
Date Trans10 Transported Waste:	Not reported
Date TSDF Received Waste:	Not reported
TSDF EPA Facility Name:	Not reported
QTY Units:	Not reported
Transporter SEQ ID:	Not reported
Transporter-1 Date:	Not reported
Waste SEQ ID:	Not reported
Waste Type Code 2:	Not reported
Waste Type Code 3:	Not reported
Waste Type Code 4:	Not reported
Waste Type Code 5:	Not reported
Waste Type Code 6:	Not reported
Date Accepted:	Not reported
Manifest Discrepancy Type:	Not reported
Data Entry Number:	Not reported
Was Load Rejected:	BROOKLYN, NY 11249
Reason Load Was Rejected:	Not reported

Waste:

Manifest Year:	Not reported
Waste Code:	D008
Hand Code:	Not reported
Quantity:	39,040.00 Pounds

Manifest Number:	010559535JJK
EPA ID:	NYR000196454
Date Shipped:	9/12/2012
TSDF EPA ID:	NJD991291105
Transporter EPA ID:	NJR000029967
Transporter 2 EPA ID:	Not reported
Transporter 3 EPA ID:	Not reported
Transporter 4 EPA ID:	Not reported
Transporter 5 EPA ID:	Not reported
Transporter 6 EPA ID:	Not reported
Transporter 7 EPA ID:	Not reported
Transporter 8 EPA ID:	Not reported
Transporter 9 EPA ID:	Not reported
Transporter 10 EPA ID:	Not reported
Date Trans1 Transported Waste:	Not reported
Date Trans2 Transported Waste:	Not reported
Date Trans3 Transported Waste:	Not reported
Date Trans4 Transported Waste:	Not reported
Date Trans5 Transported Waste:	Not reported
Date Trans6 Transported Waste:	Not reported
Date Trans7 Transported Waste:	Not reported
Date Trans8 Transported Waste:	Not reported
Date Trans9 Transported Waste:	Not reported
Date Trans10 Transported Waste:	Not reported
Date TSDF Received Waste:	Not reported
TSDF EPA Facility Name:	Not reported
QTY Units:	Not reported
Transporter SEQ ID:	Not reported
Transporter-1 Date:	Not reported
Waste SEQ ID:	Not reported
Waste Type Code 2:	Not reported

I M & N PATTI (Continued) **S117987451**

Waste Type Code 3:	Not reported
Waste Type Code 4:	Not reported
Waste Type Code 5:	Not reported
Waste Type Code 6:	Not reported
Date Accepted:	Not reported
Manifest Discrepancy Type:	Not reported
Data Entry Number:	Not reported
Was Load Rejected:	BROOKLYN, NY 11249
Reason Load Was Rejected:	Not reported

Waste:

Manifest Year:	Not reported
Waste Code:	D008
Hand Code:	Not reported
Quantity:	38,980.00 Pounds

Manifest Number:	010559536JJK
EPA ID:	NYR000196454
Date Shipped:	9/12/2012
TSDF EPA ID:	NJD991291105
Transporter EPA ID:	NJR000029967
Transporter 2 EPA ID:	Not reported
Transporter 3 EPA ID:	Not reported
Transporter 4 EPA ID:	Not reported
Transporter 5 EPA ID:	Not reported
Transporter 6 EPA ID:	Not reported
Transporter 7 EPA ID:	Not reported
Transporter 8 EPA ID:	Not reported
Transporter 9 EPA ID:	Not reported
Transporter 10 EPA ID:	Not reported
Date Trans1 Transported Waste:	Not reported
Date Trans2 Transported Waste:	Not reported
Date Trans3 Transported Waste:	Not reported
Date Trans4 Transported Waste:	Not reported
Date Trans5 Transported Waste:	Not reported
Date Trans6 Transported Waste:	Not reported
Date Trans7 Transported Waste:	Not reported
Date Trans8 Transported Waste:	Not reported
Date Trans9 Transported Waste:	Not reported
Date Trans10 Transported Waste:	Not reported
Date TSDF Received Waste:	Not reported
TSDF EPA Facility Name:	Not reported
QTY Units:	Not reported
Transporter SEQ ID:	Not reported
Transporter-1 Date:	Not reported
Waste SEQ ID:	Not reported
Waste Type Code 2:	Not reported
Waste Type Code 3:	Not reported
Waste Type Code 4:	Not reported
Waste Type Code 5:	Not reported
Waste Type Code 6:	Not reported
Date Accepted:	Not reported
Manifest Discrepancy Type:	Not reported
Data Entry Number:	Not reported
Was Load Rejected:	BROOKLYN, NY 11249
Reason Load Was Rejected:	Not reported

I M & N PATTI (Continued) **S117987451**

Waste:

Manifest Year:	Not reported
Waste Code:	D008
Hand Code:	Not reported
Quantity:	36,720.00 Pounds
Manifest Number:	010558469JJK
EPA ID:	NYR000196454
Date Shipped:	8/30/2012
TSDF EPA ID:	NJD991291105
Transporter EPA ID:	NJR000029967
Transporter 2 EPA ID:	Not reported
Transporter 3 EPA ID:	Not reported
Transporter 4 EPA ID:	Not reported
Transporter 5 EPA ID:	Not reported
Transporter 6 EPA ID:	Not reported
Transporter 7 EPA ID:	Not reported
Transporter 8 EPA ID:	Not reported
Transporter 9 EPA ID:	Not reported
Transporter 10 EPA ID:	Not reported
Date Trans1 Transported Waste:	Not reported
Date Trans2 Transported Waste:	Not reported
Date Trans3 Transported Waste:	Not reported
Date Trans4 Transported Waste:	Not reported
Date Trans5 Transported Waste:	Not reported
Date Trans6 Transported Waste:	Not reported
Date Trans7 Transported Waste:	Not reported
Date Trans8 Transported Waste:	Not reported
Date Trans9 Transported Waste:	Not reported
Date Trans10 Transported Waste:	Not reported
Date TSDF Received Waste:	Not reported
TSDF EPA Facility Name:	Not reported
QTY Units:	Not reported
Transporter SEQ ID:	Not reported
Transporter-1 Date:	Not reported
Waste SEQ ID:	Not reported
Waste Type Code 2:	Not reported
Waste Type Code 3:	Not reported
Waste Type Code 4:	Not reported
Waste Type Code 5:	Not reported
Waste Type Code 6:	Not reported
Date Accepted:	Not reported
Manifest Discrepancy Type:	Not reported
Data Entry Number:	Not reported
Was Load Rejected:	BROOKLYN, NY 11249
Reason Load Was Rejected:	Not reported

Waste:

Manifest Year:	Not reported
Waste Code:	D008
Hand Code:	Not reported
Quantity:	47,680.00 Pounds
Manifest Number:	010559506JJK
EPA ID:	NYR000196454

I M & N PATTI (Continued) **S117987451**

Date Shipped:	9/6/2012
TSDF EPA ID:	NJD991291105
Transporter EPA ID:	NJR000029967
Transporter 2 EPA ID:	Not reported
Transporter 3 EPA ID:	Not reported
Transporter 4 EPA ID:	Not reported
Transporter 5 EPA ID:	Not reported
Transporter 6 EPA ID:	Not reported
Transporter 7 EPA ID:	Not reported
Transporter 8 EPA ID:	Not reported
Transporter 9 EPA ID:	Not reported
Transporter 10 EPA ID:	Not reported
Date Trans1 Transported Waste:	Not reported
Date Trans2 Transported Waste:	Not reported
Date Trans3 Transported Waste:	Not reported
Date Trans4 Transported Waste:	Not reported
Date Trans5 Transported Waste:	Not reported
Date Trans6 Transported Waste:	Not reported
Date Trans7 Transported Waste:	Not reported
Date Trans8 Transported Waste:	Not reported
Date Trans9 Transported Waste:	Not reported
Date Trans10 Transported Waste:	Not reported
Date TSDF Received Waste:	Not reported
TSDF EPA Facility Name:	Not reported
QTY Units:	Not reported
Transporter SEQ ID:	Not reported
Transporter-1 Date:	Not reported
Waste SEQ ID:	Not reported
Waste Type Code 2:	Not reported
Waste Type Code 3:	Not reported
Waste Type Code 4:	Not reported
Waste Type Code 5:	Not reported
Waste Type Code 6:	Not reported
Date Accepted:	Not reported
Manifest Discrepancy Type:	Not reported
Data Entry Number:	Not reported
Was Load Rejected:	BROOKLYN, NY 11249
Reason Load Was Rejected:	Not reported

Waste:

Manifest Year:	Not reported
Waste Code:	D008
Hand Code:	Not reported
Quantity:	45,600.00 Pounds

L88 **I M & N PATTI** **RCRA NonGen / NLR** **1014958393**
SSE **8 BERRY ST** **NY MANIFEST** **NYR000196454**
< 1/8 **BROOKLYN, NY 11249**
0.116 mi.
613 ft. **Site 2 of 3 in cluster L**

Relative: **Higher**
Actual: **13 ft.**

RCRA NonGen / NLR:

Date Form Received by Agency:		20121120
Handler Name:	I M & N PATTI	
Handler Address:		8 BERRY ST

I M & N PATTI (Continued) **1014958393**

Handler City,State,Zip:	BROOKLYN, NY 11249
EPA ID:	NYR000196454
Contact Name:	ANTHONY J RUSSO
Contact Address:	FRESH MEADOW LN
Contact City,State,Zip:	FRESH MEADOW, NY 11249
Contact Telephone:	718-961-4600
Contact Fax:	718-961-2820
Contact Email:	ANTHONYR@ANTHONYRUSSOINC.COM
Contact Title:	PRESIDENT
EPA Region:	02
Land Type:	Private
Federal Waste Generator Description:	Not a generator, verified
Non-Notifier:	Not reported
Biennial Report Cycle:	Not reported
Accessibility:	Not reported
Active Site Indicator:	Not reported
State District Owner:	NY
State District:	NYSDEC R2
Mailing Address:	BERRY ST
Mailing City,State,Zip:	BROOKLYN, NY 11249
Owner Name:	IM & PATTI
Owner Type:	Private
Operator Name:	IM & PATTI
Operator Type:	Private
Short-Term Generator Activity:	No
Importer Activity:	No
Mixed Waste Generator:	No
Transporter Activity:	No
Transfer Facility Activity:	No
Recycler Activity with Storage:	No
Small Quantity On-Site Burner Exemption:	No
Smelting Melting and Refining Furnace Exemption:	No
Underground Injection Control:	No
Off-Site Waste Receipt:	No
Universal Waste Indicator:	No
Universal Waste Destination Facility:	No
Federal Universal Waste:	No
Active Site Fed-Reg Treatment Storage and Disposal Facility:	Not reported
Active Site Converter Treatment storage and Disposal Facility:	Not reported
Active Site State-Reg Treatment Storage and Disposal Facility:	Not reported
Active Site State-Reg Handler:	---
Federal Facility Indicator:	Not reported
Hazardous Secondary Material Indicator:	NN
Sub-Part K Indicator:	Not reported
Commercial TSD Indicator:	No
Treatment Storage and Disposal Type:	Not reported
2018 GPRA Permit Baseline:	Not on the Baseline
2018 GPRA Renewals Baseline:	Not on the Baseline
Permit Renewals Workload Universe:	Not reported
Permit Workload Universe:	Not reported
Permit Progress Universe:	Not reported
Post-Closure Workload Universe:	Not reported
Closure Workload Universe:	Not reported
202 GPRA Corrective Action Baseline:	No
Corrective Action Workload Universe:	No
Subject to Corrective Action Universe:	No
Non-TSDFs Where RCRA CA has Been Imposed Universe:	No

I M & N PATTI (Continued) **1014958393**

TSDFs Potentially Subject to CA Under 3004 (u)/(v) Universe:	No
TSDFs Only Subject to CA under Discretionary Auth Universe:	No
Corrective Action Priority Ranking:	No NCAPS ranking
Environmental Control Indicator:	No
Institutional Control Indicator:	No
Human Exposure Controls Indicator:	N/A
Groundwater Controls Indicator:	N/A
Operating TSDF Universe:	Not reported
Full Enforcement Universe:	Not reported
Significant Non-Complier Universe:	No
Unaddressed Significant Non-Complier Universe:	No
Addressed Significant Non-Complier Universe:	No
Significant Non-Complier With a Compliance Schedule Universe:	No
Financial Assurance Required:	Not reported
Handler Date of Last Change:	20150414
Recognized Trader-Importer:	No
Recognized Trader-Exporter:	No
Importer of Spent Lead Acid Batteries:	No
Exporter of Spent Lead Acid Batteries:	No
Recycler Activity Without Storage:	Not reported
Manifest Broker:	Not reported
Sub-Part P Indicator:	No

Hazardous Waste Summary:

Waste Code:	D008
Waste Description:	LEAD

Handler - Owner Operator:

Owner/Operator Indicator:	Operator
Owner/Operator Name:	IM & PATTI
Legal Status:	Private
Date Became Current:	19740201
Date Ended Current:	Not reported
Owner/Operator Address:	8 BERRY ST
Owner/Operator City,State,Zip:	BROOKLYN, NY 11249
Owner/Operator Telephone:	718-963-3700
Owner/Operator Telephone Ext:	Not reported
Owner/Operator Fax:	Not reported
Owner/Operator Email:	Not reported

Owner/Operator Indicator:	Owner
Owner/Operator Name:	IM & PATTI
Legal Status:	Private
Date Became Current:	19740201
Date Ended Current:	Not reported
Owner/Operator Address:	8 BERRY ST
Owner/Operator City,State,Zip:	BROOKLYN, NY 11249
Owner/Operator Telephone:	718-963-3700
Owner/Operator Telephone Ext:	Not reported
Owner/Operator Fax:	Not reported
Owner/Operator Email:	Not reported

Owner/Operator Indicator:	Operator
Owner/Operator Name:	IM & PATTI
Legal Status:	Private

I M & N PATTI (Continued) **1014958393**

Date Became Current:	19740201
Date Ended Current:	Not reported
Owner/Operator Address:	8 BERRY ST
Owner/Operator City,State,Zip:	BROOKLYN, NY 11249
Owner/Operator Telephone:	718-963-3700
Owner/Operator Telephone Ext:	Not reported
Owner/Operator Fax:	Not reported
Owner/Operator Email:	Not reported
Owner/Operator Indicator:	Owner
Owner/Operator Name:	IM & PATTI
Legal Status:	Private
Date Became Current:	19740201
Date Ended Current:	Not reported
Owner/Operator Address:	8 BERRY ST
Owner/Operator City,State,Zip:	BROOKLYN, NY 11249
Owner/Operator Telephone:	718-963-3700
Owner/Operator Telephone Ext:	Not reported
Owner/Operator Fax:	Not reported
Owner/Operator Email:	Not reported

Historic Generators:

Receive Date:	20121120
Handler Name: I M & N PATTI	
Federal Waste Generator Description:	Not a generator, verified
State District Owner:	NY
Large Quantity Handler of Universal Waste:	No
Recognized Trader Importer:	No
Recognized Trader Exporter:	No
Spent Lead Acid Battery Importer:	No
Spent Lead Acid Battery Exporter:	No
Current Record:	Yes
Non Storage Recycler Activity:	Not reported
Electronic Manifest Broker:	Not reported
Receive Date:	20120823
Handler Name: I M & N PATTI	
Federal Waste Generator Description:	Large Quantity Generator
State District Owner:	Not reported
Large Quantity Handler of Universal Waste:	No
Recognized Trader Importer:	No
Recognized Trader Exporter:	No
Spent Lead Acid Battery Importer:	No
Spent Lead Acid Battery Exporter:	No
Current Record:	No
Non Storage Recycler Activity:	Not reported
Electronic Manifest Broker:	Not reported

List of NAICS Codes and Descriptions:

NAICS Code:	53112
NAICS Description:	LESSORS OF NONRESIDENTIAL BUILDINGS (EXCEPT MINIWAREHOUSES)

Facility Has Received Notices of Violations:

Violations:	No Violations Found

I M & N PATTI (Continued) **1014958393**

Evaluation Action Summary:
Evaluations: No Evaluations Found

NY MANIFEST:

Name:	I M & N PATTI
Address:	8 BERRY ST
City,State,Zip:	BROOKLYN, NY 11249
Country:	USA
EPA ID:	NYR000196454
Facility Status:	Not reported
Location Address 1:	8 BERRY STREET
Code:	BP
Location Address 2:	Not reported
Total Tanks:	Not reported
Location City:	BROOKLYN
Location State:	NY
Location Zip:	11249
Location Zip 4:	Not reported

NY MANIFEST:

EPAID:	NYR000196454
Mailing Name:	I M & N PATTI
Mailing Contact:	I M & N PATTI
Mailing Address 1:	8 BERRY ST
Mailing Address 2:	Not reported
Mailing City:	BROOKLYN
Mailing State:	NY
Mailing Zip:	11249
Mailing Zip 4:	Not reported
Mailing Country:	USA
Mailing Phone:	7189614600

NY MANIFEST:

Document ID:	Not reported
Manifest Status:	Not reported
seq:	Not reported
Year:	2018
Trans1 State ID:	NJR000029967
Trans2 State ID:	Not reported
Generator Ship Date:	09/12/2012
Trans1 Recv Date:	09/12/2012
Trans2 Recv Date:	Not reported
TSD Site Recv Date:	09/12/2012
Part A Recv Date:	Not reported
Part B Recv Date:	Not reported
Generator EPA ID:	NYR000196454
Trans1 EPA ID:	Not reported
Trans2 EPA ID:	Not reported
TSDF ID 1:	NJD991291105
TSDF ID 2:	Not reported
Manifest Tracking Number:	010559535JJK
Import Indicator:	N
Export Indicator:	N
Discr Quantity Indicator:	Y
Discr Type Indicator:	N

I M & N PATTI (Continued) **1014958393**

Discr Residue Indicator:	N
Discr Partial Reject Indicator:	N
Discr Full Reject Indicator:	N
Manifest Ref Number:	Not reported
Alt Facility RCRA ID:	Not reported
Alt Facility Sign Date:	Not reported
MGMT Method Type Code:	H111
Waste Code:	Not reported
Waste Code:	Not reported
Waste Code:	Not reported
Waste Code:	Not reported
Waste Code:	Not reported
Waste Code:	Not reported
Quantity:	38980
Units:	P - Pounds
Number of Containers:	9
Container Type:	DT - Dump trucks
Handling Method:	T Chemical, physical, or biological treatment.
Specific Gravity:	1
Waste Code:	D008
Waste Code 1_2:	Not reported
Waste Code 1_3:	Not reported
Waste Code 1_4:	Not reported
Waste Code 1_5:	Not reported
Waste Code 1_6:	Not reported

I89 **94 N. 13TH STREET** **NY BROWNFIELDS S116041508**
SSW **94 N. 13TH STREET** **NY Spills N/A**
< 1/8 **BROOKLYN, NY 11249**
0.117 mi.
620 ft. **Site 10 of 14 in cluster I**

Relative: **Higher**

Actual: **14 ft.**

BROWNFIELDS:

Name:	94 N. 13TH STREET
Address:	94 N. 13TH STREET
City,State,Zip:	BROOKLYN, NY 11249
Program:	BCP
Site Code:	491045
Acres:	1.147
HW Code:	C224186
SWIS:	2401
Town:	New York City
Record Added Date:	01/22/2014
Record Updated Date:	02/27/2014
Update By:	BXANDERS
Site Description:	"BCP Denial Letter signed by DER Div Director on 2/19/14. Site Location: The proposed 94 N. 13th Street BCP site is located in the Williamsburg section of Brooklyn, Kings County. The site is made up of two tax parcels and is bordered by Wythe Avenue, N. 12th Street, and N. 13th Street. Site Features: The site is developed with two-one story commercial/industrial buildings which were built in the 1960's and are occupied. There is a small parking area and buildings cover most of the site area, which is approximately 1.147 acres in size. Current Zoning and Land Use: The site is zoned M1-2 which includes light industrial uses and is currently used by a manufacturer of clear plastic bags, and a manufacturer of wooden pallets. Past Uses of the Site: Previous uses were manufacturing and include the storage

94 N. 13TH STREET (Continued) **S116041508**

	of manufactured gas and also as a plating facility. Site Geology and Hydrogeology: The geologic setting of Long Island is well documented and consists of crystalline bedrock overlain by layers of unconsolidated deposits. The bedrock in this area is igneous intrusive classified as the ravenwood grano-diorite of middle Ordovician to middle Cambrian age. Unconsolidated sediments overlie the bedrock and consist of Pleistocene aged sand, gravel and silty clays, deposited by glacial-fluvial activity. Non-native fill materials consisteing of dredge spoils, rubble and/or other materials have historically been used to raise and improve the drainage of low lying areas. Subsurface soils consist of a mixture of a silty non-native fill, to a depth of approximately 12 feet below grade followed by sand and gravel. The elevation of the site is 15 feet above National Geodetic Vertical Datum (NGVD) and the area topography gradually slopes to the northwest. Groundwater is present at a depth of approximately 7 feet below the surface and is expected to flow north. "
Env Problem:	"Nature of Contamination: Based upon investigations conducted to date, the primary contaminants of concern include benzene, toluene, ethylbenzene and xylene (BTEX), napthalene, 1,2,4-trimethylbenzene, and 1,3,5-trimethylbenzene; various SVOCs (PAHs), including benz(a)anthracene, benzo(a)pyrene, benzo(b)fluoranthene, chrysene and indeno(1,2,3-cd)pyrene; and several metals (lead, mercury, barium, nickel, zinc and copper). Soil- Subsurface soil contains maximum concentrations of BTEX (944 ppm), napthalene (280 ppm), total PAHs (218 ppm), lead (920 ppm), mercury (18 ppm). The metals concentrations were 920 ppm for lead, 18 ppm for mercury, 160 ppm for copper, 52 ppm for nickel, 2,300 ppm for zinc, and 2,400 ppm for barium. Groundwater- On-site groundwater contained low levels of PAHs, with a maximum concentration of total PAHs of 7 ug/L. Lead was detected at a maximum concentration of 254 ug/L. Off-site groundwater contained BTEX concentrations as high as 6,480 ug/L, 1,600 ug/L of napthalene, total PAHs of 1,670 ug/L, 600 ug/L of 1,2,4-trimethylbenzene,and 160 ug/L of 1,3,5-trimethylbenzene. "
Health Problem:	""
Dump:	Not reported
Structure:	Not reported
Lagoon:	Not reported
Landfill:	Not reported
Pond:	Not reported
Disp Start:	Not reported
Disp Term:	Not reported
Lat/Long:	Not reported
Dell:	Not reported
Record Add:	Not reported
Record Upd:	Not reported
Updated By:	Not reported
Own Op:	Document Repository
Sub Type:	NNN
Owner Name:	Not reported
Owner Company:	Brooklyn Public Library-Greenpoint Branch
Owner Address:	107 Norman Avenue
Owner Addr2:	Not reported
Owner City,St,Zip:	Brooklyn, NY 11222
Owner Country:	United States of America
Own Op:	4
Sub Type:	E

94 N. 13TH STREET (Continued) **S116041508**

Owner Name:	Not reported
Owner Company:	Star Poly Bag, Inc.
Owner Address:	94 N. 13th Street
Owner Addr2:	Not reported
Owner City,St,Zip:	Brooklyn, NY 11211
Owner Country:	United States of America
Own Op:	1
Sub Type:	E
Owner Name:	Not reported
Owner Company:	94 North LLC
Owner Address:	23 Heyward Street
Owner Addr2:	Not reported
Owner City,St,Zip:	Brooklyn, NY 11211
Owner Country:	United States of America
Own Op:	6
Sub Type:	P03
Owner Name:	Zelig Weiss
Owner Company:	Wythe Berry LLC
Owner Address:	56 Skillman Avenue
Owner Addr2:	Not reported
Owner City,St,Zip:	Brooklyn, NY 11211
Owner Country:	United States of America
Own Op:	1
Sub Type:	E
Owner Name:	Not reported
Owner Company:	Golden Fountain Realty Inc.
Owner Address:	32-18 152nd Street
Owner Addr2:	Not reported
Owner City,St,Zip:	Flushing, NY 11354
Owner Country:	United States of America
Own Op:	4
Sub Type:	E
Owner Name:	Not reported
Owner Company:	New York Pallets Distribution, Inc.
Owner Address:	94 N. 13th Street
Owner Addr2:	Not reported
Owner City,St,Zip:	Brooklyn, NY 11211
Owner Country:	United States of America
HW Code:	Not reported
Waste Type:	Not reported
Waste Quantity:	Not reported
Waste Code:	Not reported
Crossref ID:	Not reported
Cross Ref Type Code:	Not reported
Cross Ref Type:	Not reported
Record Added Date:	Not reported
Record Updated:	Not reported
Updated By:	Not reported

SPILLS:

Name:	CONSTRUCTION SITE - FORMER MGP
Address:	94 N 13TH STREET
City,State,Zip:	BROOKLYN, NY
Spill Number/Closed Date:	1403414 / 2014-06-30
Facility ID:	1403414
Facility Type:	ER
DER Facility ID:	451766

94 N. 13TH STREET (Continued) **S116041508**

Site ID:	496771
DEC Region:	2
Spill Cause:	Unknown
Spill Class:	C4
SWIS:	2401
Spill Date:	2014-06-27
Investigator:	HRPATEL
Referred To:	Not reported
Reported to Dept:	2014-06-30
CID:	Not reported
Water Affected:	Not reported
Spill Source:	Commercial/Industrial
Spill Notifier:	Affected Persons
Cleanup Ceased:	Not reported
Cleanup Meets Std:	False
Last Inspection:	Not reported
Recommended Penalty:	False
UST Trust:	Not reported
Remediation Phase:	0
Date Entered In Computer:	2014-06-30
Spill Record Last Update:	2014-07-01
Spiller Name:	mordy steinfeld
Spiller Company:	level hotel
Spiller Address:	Not reported
Spiller Company:	999
Contact Name:	MORDY STEINFELD
DEC Memo:	"06/27/14-Hiralkumar Patel. alternate addresses: 94-102 North 13th Street, 45-59 Wythe Ave, 103-109 North 12th Street 3:51 PM:- DEC Vought sent copy of email he received from DEC Rivera. DEC Rivera received inquiry from Lisa Bloodgood. Ms. Bloodgood visited site on 06/26/14 and noted awful odors at the site. 4:30 PM:- visited site. noted very strong odors in and around the subject site. at the time of inspection, site construction activities were not happening, but a groundwater treatment system was running. site soil has been disturbed and some areas have been excavated to groundwater which is about 10-15 ft bg. met with Terrance, person who is monitoring groundwater treatment system. he mentioned that system will operate 24/7. noted white smoke from pump on the treatment system. spoke with Raphael Rivera (973-417-4467), person who has rented the treatment system. he mentioned that the system uses biodegradable oil and smoke from the system is not hazardous. spoke with Mordy Steinfeld (on-site) and Charles Sosik (over the phone). they are working to get contractor to resolve odor issue. also spoke with John Brooks (over the phone), attorney representing the site owner/developer. he will discuss with National Grid. Mordy Steinfeld **site developer** Level Hotel Ph. (718) 599-1145 (o) (432) 363-5377 (c) Email: mordy@levelhotel.com John Brook **attorney for site owner/developer** PH. (516) 455-0215 received call from Mr. Brook. he mentioned that developer's crew will cover site excavation area with tarp to control any odors from open excavation. while waiting for response from property owner/developer's crew, met with Mr. Morang from GEI, around 7 PM. at this time, the site was locked and no access provided to GEI. GEI represents National Grid. Mr. Morang mentioned that GEI has four air monitoring stations within the property, along the perimeter. he noted that there were no PID readings during work hours today. but after site work was completed, the groundwater treatment system was turned on. he also mentioned that the treatment system was

94 N. 13TH STREET (Continued) **S116041508**

installed recently. Mr. Morang suspects odors due to improper installation of the treatment system, but it can not be confirmed as no site access available. alongwith Mr. Morang, we checked air quality near corner of Wythe Ave and N 13th Street (where the treatment system is located) and found PID readings around 0.4 ppm. at this time, air quality was improved, but there were still some pockets of strong odors. Mr. Morang mentioned that from next week, GEI will use foam to abate any odors from the site. Russell Morang GEI Consultants, Inc. Ph. (860) 368-5416 (O) (860) 608-1438 (C) Email: rmorang@geiconsultants.com Donald Campbell National Grid Ph. (718) 963-5453 (O) (347) 452-5983 (C) 06/30/14-Hiralkumar Patel. 9:40 AM:- visited site. noted tarp in deeper excavation areas where groundwater was visible during earlier site visit. also noted a tarp on the entire frac tank. some odors noted near the intersection of Wythe Ave and N 13th St. DEC Scott Deyette (BCP # C224186) is managing this former MGP site. after discussing with DEC Austin, case closed. refer to BCP # C224186. 07/01/14-Hiralkumar Patel. 2:37 PM:- spoke with DEC Scott. informed him that as per Mr. Morang, GEI was planning to use foam to abate odors. Scott has discussed with involved parties and mentioned that GEI is there only for air monitoring and property owner is responsible to address any environmental issues. Scott asked to provide his cell phone number (518-461-3721) to whoever has any inquiry about remediation."

Remarks: "Lisa Bloodgood went to site on 06/26/14 and noted odors at the site."

Not reported

All Materials:

Site ID:	496771
Operable Unit ID:	1246251
Operable Unit:	01
Material ID:	2247384
Material Code:	0064A
Material Name:	unknown material
Case No.:	Not reported
Material FA:	Other
Quantity:	Not reported
Units:	Not reported
Recovered:	Not reported
Oxygenate:	Not reported

I90 **MANHATTAN POLY BAG CO** **RCRA NonGen / NLR** **1000239975**
SSW **94 N 13TH ST** **NY MANIFEST** **NYD080430606**
< 1/8 **BROOKLYN, NY 11211**
0.117 mi.
620 ft. **Site 11 of 14 in cluster I**

Relative: **Higher**
Actual: **14 ft.**

RCRA NonGen / NLR:

Date Form Received by Agency:		20070101
Handler Name:	MANHATTAN POLY BAG CO	
Handler Address:		94 N 13TH ST
Handler City,State,Zip:		BROOKLYN, NY 11211-1008
EPA ID:		NYD080430606
Contact Name:		Not reported
Contact Address:		N 13TH ST
Contact City,State,Zip:		BROOKLYN, NY 11211
Contact Telephone:		Not reported
Contact Fax:		Not reported

MANHATTAN POLY BAG CO (Continued) **1000239975**

Contact Email:	Not reported
Contact Title:	Not reported
EPA Region:	02
Land Type:	Not reported
Federal Waste Generator Description:	Not a generator, verified
Non-Notifier:	Not reported
Biennial Report Cycle:	Not reported
Accessibility:	Not reported
Active Site Indicator:	Not reported
State District Owner:	NY
State District:	NYSDEC R2
Mailing Address:	N 13TH ST
Mailing City,State,Zip:	BROOKLYN, NY 11211
Owner Name:	WILLIAM & SYLVIA KAUFMAN
Owner Type:	Private
Operator Name:	WILLIAM & SYLVIA KAUFMAN
Operator Type:	Private
Short-Term Generator Activity:	No
Importer Activity:	No
Mixed Waste Generator:	No
Transporter Activity:	No
Transfer Facility Activity:	No
Recycler Activity with Storage:	No
Small Quantity On-Site Burner Exemption:	No
Smelting Melting and Refining Furnace Exemption:	No
Underground Injection Control:	No
Off-Site Waste Receipt:	No
Universal Waste Indicator:	No
Universal Waste Destination Facility:	No
Federal Universal Waste:	No
Active Site Fed-Reg Treatment Storage and Disposal Facility:	Not reported
Active Site Converter Treatment storage and Disposal Facility:	Not reported
Active Site State-Reg Treatment Storage and Disposal Facility:	Not reported
Active Site State-Reg Handler:	---
Federal Facility Indicator:	Not reported
Hazardous Secondary Material Indicator:	NN
Sub-Part K Indicator:	Not reported
Commercial TSD Indicator:	No
Treatment Storage and Disposal Type:	Not reported
2018 GPRA Permit Baseline:	Not on the Baseline
2018 GPRA Renewals Baseline:	Not on the Baseline
Permit Renewals Workload Universe:	Not reported
Permit Workload Universe:	Not reported
Permit Progress Universe:	Not reported
Post-Closure Workload Universe:	Not reported
Closure Workload Universe:	Not reported
202 GPRA Corrective Action Baseline:	No
Corrective Action Workload Universe:	No
Subject to Corrective Action Universe:	No
Non-TSDFs Where RCRA CA has Been Imposed Universe:	No
TSDFs Potentially Subject to CA Under 3004 (u)/(v) Universe:	No
TSDFs Only Subject to CA under Discretionary Auth Universe:	No
Corrective Action Priority Ranking:	No NCAPS ranking
Environmental Control Indicator:	No
Institutional Control Indicator:	No
Human Exposure Controls Indicator:	N/A
Groundwater Controls Indicator:	N/A

MANHATTAN POLY BAG CO (Continued) **1000239975**

Operating TSDF Universe:	Not reported
Full Enforcement Universe:	Not reported
Significant Non-Complier Universe:	No
Unaddressed Significant Non-Complier Universe:	No
Addressed Significant Non-Complier Universe:	No
Significant Non-Complier With a Compliance Schedule Universe:	No
Financial Assurance Required:	Not reported
Handler Date of Last Change:	20150414
Recognized Trader-Importer:	No
Recognized Trader-Exporter:	No
Importer of Spent Lead Acid Batteries:	No
Exporter of Spent Lead Acid Batteries:	No
Recycler Activity Without Storage:	Not reported
Manifest Broker:	Not reported
Sub-Part P Indicator:	No

Hazardous Waste Summary:

Waste Code:	D001
Waste Description:	IGNITABLE WASTE

Handler - Owner Operator:

Owner/Operator Indicator:	Owner
Owner/Operator Name:	WILLIAM & SYLVIA KAUFMAN
Legal Status:	Private
Date Became Current:	Not reported
Date Ended Current:	Not reported
Owner/Operator Address:	NOT REQUIRED
Owner/Operator City,State,Zip:	NOT REQUIRED, WY 99999
Owner/Operator Telephone:	212-555-1212
Owner/Operator Telephone Ext:	Not reported
Owner/Operator Fax:	Not reported
Owner/Operator Email:	Not reported

Owner/Operator Indicator:	Operator
Owner/Operator Name:	WILLIAM & SYLVIA KAUFMAN
Legal Status:	Private
Date Became Current:	Not reported
Date Ended Current:	Not reported
Owner/Operator Address:	NOT REQUIRED
Owner/Operator City,State,Zip:	NOT REQUIRED, WY 99999
Owner/Operator Telephone:	212-555-1212
Owner/Operator Telephone Ext:	Not reported
Owner/Operator Fax:	Not reported
Owner/Operator Email:	Not reported

Owner/Operator Indicator:	Owner
Owner/Operator Name:	WILLIAM & SYLVIA KAUFMAN
Legal Status:	Private
Date Became Current:	Not reported
Date Ended Current:	Not reported
Owner/Operator Address:	NOT REQUIRED
Owner/Operator City,State,Zip:	NOT REQUIRED, WY 99999
Owner/Operator Telephone:	212-555-1212
Owner/Operator Telephone Ext:	Not reported
Owner/Operator Fax:	Not reported

MANHATTAN POLY BAG CO (Continued) **1000239975**

Owner/Operator Email: Not reported

Historic Generators:

Receive Date: 19990708
Handler Name: MANHATTAN POLY BAG CO
Federal Waste Generator Description: Not a generator, verified
State District Owner: NY
Large Quantity Handler of Universal Waste: No
Recognized Trader Importer: No
Recognized Trader Exporter: No
Spent Lead Acid Battery Importer: No
Spent Lead Acid Battery Exporter: No
Current Record: No
Non Storage Recycler Activity: Not reported
Electronic Manifest Broker: Not reported

Receive Date: 20060101
Handler Name: MANHATTAN POLY BAG CO
Federal Waste Generator Description: Not a generator, verified
State District Owner: NY
Large Quantity Handler of Universal Waste: No
Recognized Trader Importer: No
Recognized Trader Exporter: No
Spent Lead Acid Battery Importer: No
Spent Lead Acid Battery Exporter: No
Current Record: No
Non Storage Recycler Activity: Not reported
Electronic Manifest Broker: Not reported

Receive Date: 20070101
Handler Name: MANHATTAN POLY BAG CO
Federal Waste Generator Description: Not a generator, verified
State District Owner: NY
Large Quantity Handler of Universal Waste: No
Recognized Trader Importer: No
Recognized Trader Exporter: No
Spent Lead Acid Battery Importer: No
Spent Lead Acid Battery Exporter: No
Current Record: Yes
Non Storage Recycler Activity: Not reported
Electronic Manifest Broker: Not reported

Receive Date: 19801218
Handler Name: MANHATTAN POLY BAG CO
Federal Waste Generator Description: Large Quantity Generator
State District Owner: NY
Large Quantity Handler of Universal Waste: No
Recognized Trader Importer: No
Recognized Trader Exporter: No
Spent Lead Acid Battery Importer: No
Spent Lead Acid Battery Exporter: No
Current Record: No
Non Storage Recycler Activity: Not reported
Electronic Manifest Broker: Not reported

List of NAICS Codes and Descriptions:

MANHATTAN POLY BAG CO (Continued) **1000239975**

NAICS Codes: No NAICS Codes Found

Facility Has Received Notices of Violation:

Found Violation: No
Agency Which Determined Violation: Not reported
Violation Short Description: Not reported
Date Violation was Determined: Not reported
Actual Return to Compliance Date: Not reported
Return to Compliance Qualifier: Not reported
Violation Responsible Agency: Not reported
Scheduled Compliance Date: Not reported
Enforcement Identifier: Not reported
Date of Enforcement Action: Not reported
Enforcement Responsible Agency: Not reported
Enforcement Docket Number: Not reported
Enforcement Attorney: Not reported
Corrective Action Component: Not reported
Appeal Initiated Date: Not reported
Appeal Resolution Date: Not reported
Disposition Status Date: Not reported
Disposition Status: Not reported
Disposition Status Description: Not reported
Consent/Final Order Sequence Number: Not reported
Consent/Final Order Respondent Name: Not reported
Consent/Final Order Lead Agency: Not reported
Enforcement Type: Not reported
Enforcement Responsible Person: Not reported
Enforcement Responsible Sub-Organization: Not reported
SEP Sequence Number: Not reported
SEP Expenditure Amount: Not reported
SEP Scheduled Completion Date: Not reported
SEP Actual Date: Not reported
SEP Defaulted Date: Not reported
SEP Type: Not reported
SEP Type Description: Not reported
Proposed Amount: Not reported
Final Monetary Amount: Not reported
Paid Amount: Not reported
Final Count: Not reported
Final Amount: Not reported

Found Violation: Yes
Agency Which Determined Violation: State
Violation Short Description: Generators - General
Date Violation was Determined: 19881028
Actual Return to Compliance Date: 19890126
Return to Compliance Qualifier: Observed
Violation Responsible Agency: State
Scheduled Compliance Date: 19890116
Enforcement Identifier: 001
Date of Enforcement Action: 19881201
Enforcement Responsible Agency: State
Enforcement Docket Number: Not reported
Enforcement Attorney: Not reported
Corrective Action Component: No
Appeal Initiated Date: Not reported
Appeal Resolution Date: Not reported

MANHATTAN POLY BAG CO (Continued) **1000239975**

Disposition Status Date: Not reported
Disposition Status: Not reported
Disposition Status Description: Not reported
Consent/Final Order Sequence Number: Not reported
Consent/Final Order Respondent Name: Not reported
Consent/Final Order Lead Agency: Not reported
Enforcement Type: WRITTEN INFORMAL
Enforcement Responsible Person: NYDEC
Enforcement Responsible Sub-Organization: Not reported
SEP Sequence Number: Not reported
SEP Expenditure Amount: Not reported
SEP Scheduled Completion Date: Not reported
SEP Actual Date: Not reported
SEP Defaulted Date: Not reported
SEP Type: Not reported
SEP Type Description: Not reported
Proposed Amount: Not reported
Final Monetary Amount: Not reported
Paid Amount: Not reported
Final Count: Not reported
Final Amount: Not reported

Found Violation: No
Agency Which Determined Violation: Not reported
Violation Short Description: Not reported
Date Violation was Determined: Not reported
Actual Return to Compliance Date: Not reported
Return to Compliance Qualifier: Not reported
Violation Responsible Agency: Not reported
Scheduled Compliance Date: Not reported
Enforcement Identifier: Not reported
Date of Enforcement Action: Not reported
Enforcement Responsible Agency: Not reported
Enforcement Docket Number: Not reported
Enforcement Attorney: Not reported
Corrective Action Component: Not reported
Appeal Initiated Date: Not reported
Appeal Resolution Date: Not reported
Disposition Status Date: Not reported
Disposition Status: Not reported
Disposition Status Description: Not reported
Consent/Final Order Sequence Number: Not reported
Consent/Final Order Respondent Name: Not reported
Consent/Final Order Lead Agency: Not reported
Enforcement Type: Not reported
Enforcement Responsible Person: Not reported
Enforcement Responsible Sub-Organization: Not reported
SEP Sequence Number: Not reported
SEP Expenditure Amount: Not reported
SEP Scheduled Completion Date: Not reported
SEP Actual Date: Not reported
SEP Defaulted Date: Not reported
SEP Type: Not reported
SEP Type Description: Not reported
Proposed Amount: Not reported
Final Monetary Amount: Not reported
Paid Amount: Not reported

MANHATTAN POLY BAG CO (Continued) **1000239975**

Final Count: Not reported
Final Amount: Not reported

Evaluation Action Summary:
Evaluation Date: 19870312
Evaluation Responsible Agency: State
Found Violation: No
Evaluation Type Description: COMPLIANCE EVALUATION INSPECTION ON-SITE
Evaluation Responsible Person Identifier: NYDEC
Evaluation Responsible Sub-Organization: Not reported
Actual Return to Compliance Date: Not reported
Scheduled Compliance Date: Not reported
Date of Request: Not reported
Date Response Received: Not reported
Request Agency: Not reported
Former Citation: Not reported

Evaluation Date: 19881028
Evaluation Responsible Agency: State
Found Violation: Yes
Evaluation Type Description: COMPLIANCE EVALUATION INSPECTION ON-SITE
Evaluation Responsible Person Identifier: NYDEC
Evaluation Responsible Sub-Organization: Not reported
Actual Return to Compliance Date: 19890126
Scheduled Compliance Date: 19890116
Date of Request: Not reported
Date Response Received: Not reported
Request Agency: Not reported
Former Citation: Not reported

Evaluation Date: 19990915
Evaluation Responsible Agency: EPA
Found Violation: No
Evaluation Type Description: COMPLIANCE EVALUATION INSPECTION ON-SITE
Evaluation Responsible Person Identifier: R2TM
Evaluation Responsible Sub-Organization: RCB
Actual Return to Compliance Date: Not reported
Scheduled Compliance Date: Not reported
Date of Request: Not reported
Date Response Received: Not reported
Request Agency: Not reported
Former Citation: Not reported

NY MANIFEST:
Name: MANHATTAN POLY BAG COMPANY
Address: 94 N 13TH ST
City,State,Zip: BROOKLYN, NY 11211-1008
Country: USA
EPA ID: NYD080430606
Facility Status: Not reported
Location Address 1: 94 NORTH 13 STREET
Code: BP
Location Address 2: Not reported
Total Tanks: Not reported
Location City: BROOKLYN

MANHATTAN POLY BAG CO (Continued) **1000239975**

Location State: NY
Location Zip: 11211
Location Zip 4: Not reported

NY MANIFEST:
EPAID: NYD080430606
Mailing Name: MANHATTAN POLY BAG COMPANY
Mailing Contact: GALEK SEYMOUR PRODUCTION
Mailing Address 1: 94 NORTH 13 STREET
Mailing Address 2: Not reported
Mailing City: BROOKLYN
Mailing State: NY
Mailing Zip: 11211
Mailing Zip 4: Not reported
Mailing Country: USA
Mailing Phone: 2126796577

I91 **COMMERCIAL PROPERTY** **NY Spills** **S116155545**
SSW **94 NORTH 13TH ST** **N/A**
< 1/8 **BROOKLYN, NY**
0.117 mi.
620 ft. **Site 12 of 14 in cluster I**

Relative:
Higher

Actual:
14 ft.

SPILLS:
Name: CONSTRUCTION SITE
Address: 94 NORTH 13TH ST
City,State,Zip: BROOKLYN, NY
Spill Number/Closed Date: 1402188 / 2014-05-30
Facility ID: 1402188
Facility Type: ER
DER Facility ID: 445083
Site ID: 495500
DEC Region: 2
Spill Cause: Unknown
Spill Class: A1
SWIS: 2401
Spill Date: 2014-05-29
Investigator: AAOBLIGA
Referred To: Not reported
Reported to Dept: 2014-05-29
CID: Not reported
Water Affected: Not reported
Spill Source: Unknown
Spill Notifier: DEC
Cleanup Ceased: Not reported
Cleanup Meets Std: False
Last Inspection: Not reported
Recommended Penalty: False
UST Trust: Not reported
Remediation Phase: 0
Date Entered In Computer: 2014-05-30
Spill Record Last Update: 2014-05-30
Spiller Name: Not reported
Spiller Company: wythe berry llc
Spiller Address: 266 broadway ste 301
Spiller Company: 999
Contact Name: WYTHE BERRY LLC

COMMERCIAL PROPERTY (Continued) **S116155545**

DEC Memo:	"Obligado - According to DEC Montineau, while walking past this site she noticed petroleum odors in the vicinity of a drain pipe that was visible through the open gate to this construction site. From the Construction fence signs the owner is: Wythe Berry LLC 266 Broadway Suite 301 Brooklyn NY 11211 718-599-1145 The General Contractor is: Riverside Developers USA Inc. 266 Broadway Suite 301 Brooklyn NY 718-599-1105 and Atweek Inc. 184 Division Ave Brooklyn NY 11211 This site was a BCP site. 94 North 13th Street, site ID #C224186. However the application was denied in Feb 2014 because it is already a Haz waste site under Consent Oder. From UIS The proposed BCP site is part of a larger former manufactured gas plant (MGP) site, currently under an Order on Consent with Brooklyn Union Gas Company, d/b/a KeySpan Energy Delivery New York and KeySpan Gas East Corporation, d/b/a KeySpan Energy Delivery Long Island, d/b/a National Grid, Index Number A2-0552-0606. The site is identified as the Wythe Avenue Holder Station, Site Number 224069. This Order obligates National Grid to develop and implement a remedial program for the site. Spill closed."
Remarks:	"petroleum odors from pipe"

All Materials:

Site ID:	495500
Operable Unit ID:	1245004
Operable Unit:	01
Material ID:	2245906
Material Code:	0066A
Material Name:	unknown petroleum
Case No.:	Not reported
Material FA:	Petroleum
Quantity:	1.00
Units:	G
Recovered:	.00
Oxygenate:	Not reported

Name:	COMMERCIAL PROPERTY
Address:	94 NORTH 13TH ST
City,State,Zip:	BROOKLYN, NY
Spill Number/Closed Date:	1309206 / 2014-05-22
Facility ID:	1309206
Facility Type:	ER
DER Facility ID:	445083
Site ID:	489985
DEC Region:	2
Spill Cause:	Unknown
Spill Class:	Not reported
SWIS:	2401
Spill Date:	2013-12-16
Investigator:	SXMAHAT
Referred To:	Not reported
Reported to Dept:	2013-12-16
CID:	Not reported
Water Affected:	Not reported
Spill Source:	Commercial/Industrial
Spill Notifier:	Other
Cleanup Ceased:	Not reported
Cleanup Meets Std:	False
Last Inspection:	Not reported

COMMERCIAL PROPERTY (Continued) **S116155545**

Recommended Penalty:	False
UST Trust:	False
Remediation Phase:	0
Date Entered In Computer:	2013-12-16
Spill Record Last Update:	2015-10-28
Spiller Name:	Not reported
Spiller Company:	UNKNOWN
Spiller Address:	Not reported
Spiller Company:	999
Contact Name:	CHARLES SOSIK
DEC Memo:	"12/16/13: Mahat DEC made an attempt to contact Mr. Charles Siski @ 631.504.600 to get more information about the spill. He was away from the desk. Mr. Kevin (Senior Project Manger) suggested to call him tomorrow morning. 12/23/13: Mahat A phone conversation was conducted with Mr. Charles Sosik @ 631.504.6000 regarding more inforamtion about the spill. He mentioned that the site is a MGP (Manufancture Gas Plant) site. During a soil sample for the potnetial buyer they discovered heavy VOC and SVOC. DEC Engineer Jane O'connell is also involved in this case since it is a MGP site. Further investigation is pending as Mr. Sosik is submitting the lab report to DEC. 5/21/14: Mahat Spill case is closed on the data base since it is as MGP site and long term remediation team is working on the case. BCP #C224186 is cross referece for this spill case. "
Remarks:	"cleanup pending - eoc contamination"

All Materials:

Site ID:	489985
Operable Unit ID:	1239555
Operable Unit:	01
Material ID:	2239593
Material Code:	0009
Material Name:	gasoline
Case No.:	Not reported
Material FA:	Petroleum
Quantity:	Not reported
Units:	Not reported
Recovered:	Not reported
Oxygenate:	Not reported

F92 **MANHOLE# 62580** **NY Spills** **S106471115**
NW **18 FRANKLIN ST** **N/A**
< 1/8 **BROOKLYN, NY**
0.119 mi.
626 ft. **Site 13 of 16 in cluster F**

Relative: **Higher**
Actual: **9 ft.**

SPILLS:

Name:	MANHOLE# 62580
Address:	18 FRANKLIN ST
City,State,Zip:	BROOKLYN, NY
Spill Number/Closed Date:	0404080 / 2006-10-06
Facility ID:	0404080
Facility Type:	ER
DER Facility ID:	75900
Site ID:	82230
DEC Region:	2
Spill Cause:	Unknown
Spill Class:	C4

MANHOLE# 62580 (Continued) **S106471115**

SWIS:	2401
Spill Date:	2004-07-15
Investigator:	JHOCONNE
Referred To:	Not reported
Reported to Dept:	2004-07-16
CID:	408
Water Affected:	Not reported
Spill Source:	Unknown
Spill Notifier:	Responsible Party
Cleanup Ceased:	Not reported
Cleanup Meets Std:	False
Last Inspection:	Not reported
Recommended Penalty:	False
UST Trust:	False
Remediation Phase:	0
Date Entered In Computer:	2004-07-16
Spill Record Last Update:	2004-10-06
Spiller Name:	ERT DESK
Spiller Company:	MANHOLE# 62580
Spiller Address:	18 FRANKLIN ST
Spiller Company:	001
Contact Name:	ERT DESK
DEC Memo:	"Prior to Sept, 2004 data translation this spill Lead_DEC Field was O'CONNELL e2mis no. 154348: APPROX 1 QT OF AN UNKNOWN OIL ON APPROX 200 GALS OF WATER IN MH62580. CLEANUP PENDING LAB RESULT. FOUND EARTHEN SUMP. LSN 04-05562 PCB 3 PPM. UPDATE 16-JUL-2004 07:56 HRS. FOUND EARTHEN SUMP. UPDATE 16-JUL-2004 08:55 HRS. REMOVED ALL LIQUID WITH VACTOR, DBL. WASHED STRUCTURE WITH BULL-DOG, ENVIR. TAG# 39285 REMOVED, SEALED EARTHEN SUMP REPORTED 07:56 HRS. CLEANUP COMPLETE 100%"
Remarks:	"1 QUART OF UNKNOWN OIL ON WATER IN A MANHOLE. FOUND AN EARTH AND SUMP IN THE MANHOLE. CON ED # 154348."

All Materials:

Site ID:	82230
Operable Unit ID:	887298
Operable Unit:	01
Material ID:	488097
Material Code:	0066A
Material Name:	unknown petroleum
Case No.:	Not reported
Material FA:	Petroleum
Quantity:	.00
Units:	L
Recovered:	.00
Oxygenate:	Not reported

E93 **VAULT#4146** **NY Spills** **S106736182**
WSW **NORTH 13TH/ KENT AVE** **N/A**
< 1/8 **BROOKLYN, NY**
0.119 mi.
630 ft. **Site 10 of 13 in cluster E**

Relative: SPILLS:
Higher

Name:	VAULT#4146
Address:	NORTH 13TH/ KENT AVE
City,State,Zip:	BROOKLYN, NY

Actual:
10 ft.

VAULT#4146 (Continued) **S106736182**

Spill Number/Closed Date:	0410252 / 2005-04-22
Facility ID:	0410252
Facility Type:	ER
DER Facility ID:	270410
Site ID:	335196
DEC Region:	2
Spill Cause:	Unknown
Spill Class:	C4
SWIS:	2401
Spill Date:	2004-12-14
Investigator:	SKARAKHA
Referred To:	Not reported
Reported to Dept:	2004-12-15
CID:	444
Water Affected:	Not reported
Spill Source:	Unknown
Spill Notifier:	Responsible Party
Cleanup Ceased:	Not reported
Cleanup Meets Std:	False
Last Inspection:	Not reported
Recommended Penalty:	False
UST Trust:	False
Remediation Phase:	0
Date Entered In Computer:	2004-12-15
Spill Record Last Update:	2005-04-22
Spiller Name:	ERT DESK
Spiller Company:	VAULT#4146
Spiller Address:	NORTH 13TH/ KENT AVE
Spiller Company:	001
Contact Name:	ERT DESK
DEC Memo:	"156580 12/14/04 - 1220 R. CHARLES FOUND APPROX 1 OZ OF AN UNKNOWN OIL ON APPROX 20 GALS OF WATER IN THE CEMENT SUMP OF V4146 (FDR - 6B43). SPILL IS CONTAINED TO SUMP. NO SEWERS OR WATERWAYS AFFECTED. THERE IS A SEWER CONNECTION VIA AN UNPLUGGED, DEFECTIVE SUMP PUMP AND PIPING. THE TRAP OF THE PUMP WAS CHECKED AND NO TRACE OF OIL WAS FOUND. TRANSFORMER WAS PRESSURE TESTED AND HELD PRESSURE. TRANSFORMER INSTALLED 1/1/65. HISTORICAL PCB COUNT IS 2 PPM DTD 12/10/02. TAG # 34899 PLACED IN STRUCTURE. PCB SAMPLE TAKEN. CHAIN OF CUSTODY FORM # EE09683 FILLED OUT AN MARKED 'E' PRIORITY. CLEANUP PENDING LAB RESULT. Lab Sequence Number: 04-10382-001 - TOTAL PCB 64 ppm Update 12/15/04 @ 21:00 HRS. A. Walker reports, 75 Gal. liquid removed by ConEd over 50 tanker. 4 drums of solid waste removed and picked up by Astoria drum pickup. Double washed with BG760 and A1 HYDRO, sump found sealed, tag remains in place due to dirt under transformer. Update 1/8/2005 05:00hrs. O.S. B.Bamonte reports on location with Hufford, Eckstein and Glodowski. Structure was double washed with 5 gallons of safety clean detergent. Sump was found cemented. All solids were drummed. One drum was generated consisting of PCB solids, PPE and zone material. No lead. Drum was taken back to 3rd. Ave. yd. under the one trip rule. An >50 Astoria tanker removed 300 gallons of wash liquids from structure. Env. stop tag was removed. Job 100% complete."
Remarks:	"1 OUNCE ON 20 GALLONS OF WATER: COMING OFF 24 HOUR CLOCK, DUE TO TIME RESTRAINTS: NO TO 5 QUESTIONS: CONED # 156580"

All Materials:

Site ID:	335196
Operable Unit ID:	1097277

VAULT#4146 (Continued) **S106736182**

Operable Unit:	01
Material ID:	577257
Material Code:	0066A
Material Name:	unknown petroleum
Case No.:	Not reported
Material FA:	Petroleum
Quantity:	.00
Units:	G
Recovered:	.00
Oxygenate:	Not reported

E94 **VAULT NUMBER 4154** **NY Spills** **S112808526**
WSW **NORTH 13TH STREET AND KENT AVE** **N/A**
< 1/8 **BROOKLYN, NY**
0.120 mi.
634 ft. **Site 11 of 13 in cluster E**

Relative:
Higher

Actual:
10 ft.

SPILLS:

Name:	VAULT NUMBER 4154
Address:	NORTH 13TH STREET AND KENT AVE
City,State,Zip:	BROOKLYN, NY
Spill Number/Closed Date:	1213534 / 2013-04-02
Facility ID:	1213534
Facility Type:	ER
DER Facility ID:	432048
Site ID:	476724
DEC Region:	2
Spill Cause:	Unknown
Spill Class:	C4
SWIS:	2401
Spill Date:	2012-12-14
Investigator:	RWAUSTIN
Referred To:	Not reported
Reported to Dept:	2012-12-14
CID:	Not reported
Water Affected:	Not reported
Spill Source:	Unknown
Spill Notifier:	Local Agency
Cleanup Ceased:	Not reported
Cleanup Meets Std:	False
Last Inspection:	Not reported
Recommended Penalty:	False
UST Trust:	False
Remediation Phase:	0
Date Entered In Computer:	2012-12-14
Spill Record Last Update:	2013-04-02
Spiller Name:	Not reported
Spiller Company:	CON ED
Spiller Address:	Not reported
Spiller Company:	999
Contact Name:	ERT
DEC Memo:	"4/2/13 - Austin - 1 pint of unk. oil atop 75 gals water - Con Ed contained and cleaned up the spill - See eDocs files for further information - Spill closed - end"
Remarks:	"1026 THE CALLER STATED 1 PINT OF UNKNOWN OIL WAS DISCOVERED ON WATER. THE SPILL IS CONTAINED INTO THE STRUCTURE. THE CLEAN UP IS PENDING TESTING."

VAULT NUMBER 4154 (Continued) **S112808526**

All Materials:

Site ID:	476724
Operable Unit ID:	1226547
Operable Unit:	01
Material ID:	2223833
Material Code:	0063A
Material Name:	unknown hazardous material
Case No.:	Not reported
Material FA:	Hazardous Material
Quantity:	Not reported
Units:	Not reported
Recovered:	Not reported
Oxygenate:	Not reported

E95 **NORTH 13TH ST & KENT AVE** **NY Spills** **S103936380**
WSW **NORTH 13TH ST & KENT AVE** **N/A**
< 1/8 **BROOKLYN, NY**
0.120 mi.
634 ft. **Site 12 of 13 in cluster E**

Relative: **Higher**

Actual: **10 ft.**

SPILLS:

Name:	NORTH 13TH ST & KENT AVE
Address:	NORTH 13TH ST & KENT AVE
City,State,Zip:	BROOKLYN, NY
Spill Number/Closed Date:	9900693 / 2006-06-09
Facility ID:	9900693
Facility Type:	ER
DER Facility ID:	84940
Site ID:	94901
DEC Region:	2
Spill Cause:	Equipment Failure
Spill Class:	B3
SWIS:	2401
Spill Date:	1999-04-19
Investigator:	JHOCONNE
Referred To:	Not reported
Reported to Dept:	1999-04-19
CID:	205
Water Affected:	Not reported
Spill Source:	Commercial/Industrial
Spill Notifier:	Responsible Party
Cleanup Ceased:	Not reported
Cleanup Meets Std:	False
Last Inspection:	Not reported
Recommended Penalty:	False
UST Trust:	False
Remediation Phase:	0
Date Entered In Computer:	1999-04-19
Spill Record Last Update:	2006-06-09
Spiller Name:	JOE DEVOTI
Spiller Company:	CON ED
Spiller Address:	4 IRVING PLACE
Spiller Company:	001
Contact Name:	CALLER
DEC Memo:	"Prior to Sept, 2004 data translation this spill Lead_DEC Field was O'CONNELL 4/19/99: On scene Dan Shah (ERT), Bernard Hennelly (Eng.

NORTH 13TH ST & KENT AVE (Continued) **S103936380**

Specialist), Ray Turkin, Barry Korman, John Mitchell. Crews were pulling manholes as precursor to re-starting pigging operation in No. 7 pipeline. Found unknown quantity of unknown oil in manhole marked FDNY Looks like aged #6 oil. All service boxes and manholes in area were checked and are clean. Con Ed contacted FDNY maintenance communications. Manhole had been paved over - Con Ed crew had to break up asphaly on top of manhole to open it. In addtion to No. 7 pipeline, Bayside Fuel terminal located across the street (on west side of Kent Ave). Chem Lab on-site to take samples for oil ID and PCBs. Con Ed was to resume pigging operation today, but will wait until clean up is complete. FDNY on-site @ 1215 hrs, off site at 1220 hrs. NYCDEP (Keith Williams) on-site at 1220 hrs. (JHO) 1410 hrs: John Mitchell, Con Ed, spoke with FDNY Bob Shields. Manhole is for fire alarm conduits. Con Ed checked other FDNY manholes in every direction from this one - all clean. All State power vac is cleaning the manhole. They will check for sources once manhole is cleaned (seepage through manhole walls, oil in conduits, etc.). Oil ID is due back this afternoon. (JHO) 5/5/99: Manhole is to be monitored for additional oil accumulation. (JHO) ~~~~~~~~~~~~~~~~~~~~ e2mis no. 124-322: On April 19, 1999, C. Sabatasso of Transmission Operations reported approx.2.5 gallons of a oily substance between the outer cover and inner pan of a Fire Department Manhole. This is part of the job at Fuel Oil Line #7 pulling manhole covers before start pigging operations. Chem Lab has been notified to come take samples. UPDATE: spoke with C. Sabatasso via phone and was informed that manhole cover had been pull and the amount of the substance had to be changed from 2.5 gallons to 250 gallons of an oily substance. LARGE OIL SPILL CLEANUP CHECKLIST - Material spilled/discovered: Oil FUEL OIL #6. - Sample submitted for analysis? Yes Sample ID No.99-03967 & 03965. - Amount spilled/discovered: 100 GALLONS. - Removed/recovered liquid/solids. - Removed visible traces of oil. - Washed stained areas. - Name of contractor: ALL STATE POWER VAC. - Cleanup completed on Date: 4/19/99 Time: 20:15. Update 6/9/06 Spill closed based on final site investigation report located in eDocs App. B Site 25. (SKA)"

Remarks: "fire dept manhole - pipeline leaked. clean up in progress. con ed # 124322"

All Materials:

Site ID:	94901
Operable Unit ID:	1079467
Operable Unit:	01
Material ID:	307816
Material Code:	0003A
Material Name:	#6 fuel oil
Case No.:	Not reported
Material FA:	Petroleum
Quantity:	250.00
Units:	G
Recovered:	.00
Oxygenate:	Not reported

E96 **CON EDISON - VAULT 4146** **RCRA NonGen / NLR** **1010325471**
WSW **13 ST & KENT AVE** **NY MANIFEST** **NYP004127684**
< 1/8 **BROOKLYN, NY 11211**
0.120 mi.
634 ft. **Site 13 of 13 in cluster E**

Relative: **Higher**
Actual: **10 ft.**

RCRA NonGen / NLR:

Date Form Received by Agency:		20060223
Handler Name:	CON EDISON - VAULT 4146	
Handler Address:		13 ST & KENT AVE
Handler City,State,Zip:		BROOKLYN, NY 11211
EPA ID:		NYP004127684
Contact Name:		FRANKLIN MURRAY
Contact Address:		4 IRVING PLACE
Contact City,State,Zip:		NEW YORK, NY 10003
Contact Telephone:		212-460-2808
Contact Fax:		Not reported
Contact Email:		MURRAYFR@CONED.COM
Contact Title:		Not reported
EPA Region:		02
Land Type:		Private
Federal Waste Generator Description:		Not a generator, verified
Non-Notifier:		Not reported
Biennial Report Cycle:		Not reported
Accessibility:		Not reported
Active Site Indicator:		Not reported
State District Owner:		NY
State District:		NYSDEC R2
Mailing Address:		4 IRVING PLACE
Mailing City,State,Zip:		NEW YORK, NY 10003
Owner Name:		CONSOLIDATED EDISON COMPANY OF NY, INC.
Owner Type:		Private
Operator Name:		CONSOLIDATED EDISON COMPANY OF NY, INC.
Operator Type:		Private
Short-Term Generator Activity:		No
Importer Activity:		No
Mixed Waste Generator:		No
Transporter Activity:		No
Transfer Facility Activity:		No
Recycler Activity with Storage:		No
Small Quantity On-Site Burner Exemption:		No
Smelting Melting and Refining Furnace Exemption:		No
Underground Injection Control:		No
Off-Site Waste Receipt:		No
Universal Waste Indicator:		No
Universal Waste Destination Facility:		No
Federal Universal Waste:		No
Active Site Fed-Reg Treatment Storage and Disposal Facility:		Not reported
Active Site Converter Treatment storage and Disposal Facility:		Not reported
Active Site State-Reg Treatment Storage and Disposal Facility:		Not reported
Active Site State-Reg Handler:		---
Federal Facility Indicator:		Not reported
Hazardous Secondary Material Indicator:		NN
Sub-Part K Indicator:		Not reported
Commercial TSD Indicator:		No
Treatment Storage and Disposal Type:		Not reported
2018 GPRA Permit Baseline:		Not on the Baseline
2018 GPRA Renewals Baseline:		Not on the Baseline
Permit Renewals Workload Universe:		Not reported

CON EDISON - VAULT 4146 (Continued) **1010325471**

Permit Workload Universe:	Not reported
Permit Progress Universe:	Not reported
Post-Closure Workload Universe:	Not reported
Closure Workload Universe:	Not reported
202 GPRA Corrective Action Baseline:	No
Corrective Action Workload Universe:	No
Subject to Corrective Action Universe:	No
Non-TSDFs Where RCRA CA has Been Imposed Universe:	No
TSDFs Potentially Subject to CA Under 3004 (u)/(v) Universe:	No
TSDFs Only Subject to CA under Discretionary Auth Universe:	No
Corrective Action Priority Ranking:	No NCAPS ranking
Environmental Control Indicator:	No
Institutional Control Indicator:	No
Human Exposure Controls Indicator:	N/A
Groundwater Controls Indicator:	N/A
Operating TSDF Universe:	Not reported
Full Enforcement Universe:	Not reported
Significant Non-Complier Universe:	No
Unaddressed Significant Non-Complier Universe:	No
Addressed Significant Non-Complier Universe:	No
Significant Non-Complier With a Compliance Schedule Universe:	No
Financial Assurance Required:	Not reported
Handler Date of Last Change:	20150414
Recognized Trader-Importer:	No
Recognized Trader-Exporter:	No
Importer of Spent Lead Acid Batteries:	No
Exporter of Spent Lead Acid Batteries:	No
Recycler Activity Without Storage:	Not reported
Manifest Broker:	Not reported
Sub-Part P Indicator:	No

Biennial: List of Years

Year:	2005

Click Here for Biennial Reporting System Data:

Handler - Owner Operator:

Owner/Operator Indicator:	Owner
Owner/Operator Name:	CONSOLIDATED EDISON COMPANY OF NY, INC.
Legal Status:	Private
Date Became Current:	20041214
Date Ended Current:	Not reported
Owner/Operator Address:	4 IRVING PLACE
Owner/Operator City,State,Zip:	NEW YORK, NY 10003
Owner/Operator Telephone:	Not reported
Owner/Operator Telephone Ext:	Not reported
Owner/Operator Fax:	Not reported
Owner/Operator Email:	Not reported

Owner/Operator Indicator:	Operator
Owner/Operator Name:	CONSOLIDATED EDISON COMPANY OF NY, INC.
Legal Status:	Private
Date Became Current:	20041214
Date Ended Current:	Not reported
Owner/Operator Address:	4 IRVING PLACE
Owner/Operator City,State,Zip:	NEW YORK, NY 10003

CON EDISON - VAULT 4146 (Continued) **1010325471**

Owner/Operator Telephone:	Not reported
Owner/Operator Telephone Ext:	Not reported
Owner/Operator Fax:	Not reported
Owner/Operator Email:	Not reported
Owner/Operator Indicator:	Operator
Owner/Operator Name:	CONSOLIDATED EDISON COMPANY OF NY, INC.
Legal Status:	Private
Date Became Current:	20041214
Date Ended Current:	Not reported
Owner/Operator Address:	4 IRVING PLACE
Owner/Operator City,State,Zip:	NEW YORK, NY 10003
Owner/Operator Telephone:	Not reported
Owner/Operator Telephone Ext:	Not reported
Owner/Operator Fax:	Not reported
Owner/Operator Email:	Not reported
Owner/Operator Indicator:	Owner
Owner/Operator Name:	CONSOLIDATED EDISON COMPANY OF NY, INC.
Legal Status:	Private
Date Became Current:	20041214
Date Ended Current:	Not reported
Owner/Operator Address:	4 IRVING PLACE
Owner/Operator City,State,Zip:	NEW YORK, NY 10003
Owner/Operator Telephone:	Not reported
Owner/Operator Telephone Ext:	Not reported
Owner/Operator Fax:	Not reported
Owner/Operator Email:	Not reported

Historic Generators:

Receive Date:	20060222
Handler Name: CON EDISON - VAULT 4146	
Federal Waste Generator Description:	Not a generator, verified
State District Owner:	Not reported
Large Quantity Handler of Universal Waste:	No
Recognized Trader Importer:	No
Recognized Trader Exporter:	No
Spent Lead Acid Battery Importer:	No
Spent Lead Acid Battery Exporter:	No
Current Record:	No
Non Storage Recycler Activity:	Not reported
Electronic Manifest Broker:	Not reported
Receive Date:	20060223
Handler Name: CON EDISON - VAULT 4146	
Federal Waste Generator Description:	Not a generator, verified
State District Owner:	NY
Large Quantity Handler of Universal Waste:	No
Recognized Trader Importer:	No
Recognized Trader Exporter:	No
Spent Lead Acid Battery Importer:	No
Spent Lead Acid Battery Exporter:	No
Current Record:	Yes
Non Storage Recycler Activity:	Not reported
Electronic Manifest Broker:	Not reported
Receive Date:	20060221

CON EDISON - VAULT 4146 (Continued) **1010325471**

Handler Name: CON EDISON - VAULT 4146
Federal Waste Generator Description: Large Quantity Generator
State District Owner: Not reported
Large Quantity Handler of Universal Waste: No
Recognized Trader Importer: No
Recognized Trader Exporter: No
Spent Lead Acid Battery Importer: No
Spent Lead Acid Battery Exporter: No
Current Record: No
Non Storage Recycler Activity: Not reported
Electronic Manifest Broker: Not reported

List of NAICS Codes and Descriptions:
NAICS Code: 221122
NAICS Description: ELECTRIC POWER DISTRIBUTION

Facility Has Received Notices of Violations:
Violations: No Violations Found

Evaluation Action Summary:
Evaluations: No Evaluations Found

NY MANIFEST:
Name: CONSOLIDATED EDISON
Address: 13 ST & KENT AVE
City,State,Zip: BROOKLYN, NY 11211
Country: USA
EPA ID: NYP004127684
Facility Status: Not reported
Location Address 1: V4146-N135TH ST & KENT AVE
Code: BP
Location Address 2: Not reported
Total Tanks: Not reported
Location City: BROOKLYN
Location State: NY
Location Zip: Not reported
Location Zip 4: Not reported

NY MANIFEST:
EPAID: NYP004127684
Mailing Name: CONSOLIDATED EDISON
Mailing Contact: Franklin Murray
Mailing Address 1: 4 IRIVING PL RM 828
Mailing Address 2: Not reported
Mailing City: NEW YORK
Mailing State: NY
Mailing Zip: 10003
Mailing Zip 4: Not reported
Mailing Country: USA
Mailing Phone: 2124603770

M97 **COMMERCIAL** **NY Spills** **S107488956**
North **239 BANKER ST** **N/A**
< 1/8 **BROOKLYN, NY**
0.123 mi.
652 ft. **Site 1 of 2 in cluster M**

Relative: **Higher**

Actual: **12 ft.**

SPILLS:

Name:	COMMERCIAL
Address:	239 BANKER ST
City,State,Zip:	BROOKLYN, NY
Spill Number/Closed Date:	0510562 / 2006-01-06
Facility ID:	0510562
Facility Type:	ER
DER Facility ID:	306619
Site ID:	356561
DEC Region:	2
Spill Cause:	Unknown
Spill Class:	C4
SWIS:	2401
Spill Date:	2005-12-08
Investigator:	JMKRIMGO
Referred To:	Not reported
Reported to Dept:	2005-12-08
CID:	407
Water Affected:	Not reported
Spill Source:	Commercial/Industrial
Spill Notifier:	Other
Cleanup Ceased:	Not reported
Cleanup Meets Std:	False
Last Inspection:	Not reported
Recommended Penalty:	False
UST Trust:	False
Remediation Phase:	0
Date Entered In Computer:	2005-12-08
Spill Record Last Update:	2006-01-09
Spiller Name:	MAX STARK
Spiller Company:	COMMERCIAL
Spiller Address:	239 BANKER ST
Spiller Company:	001
Contact Name:	MAX STARK
DEC Memo:	"Dec 9, 2005 Contaminated soil letter sent to: Meserole Ave LLC PO Box 22-0434 Brooklyn, NY 11222-0434 01/06/06. J.Krimgold reviewed the letter report submitted by Don Carlo Enviro. dated 12/29/06. According to the report remediation of this site has been completed by excavating soil around abandoned fill line. NFA letter."
Remarks:	"soil sampling shows contamination"

All Materials:

Site ID:	356561
Operable Unit ID:	1113861
Operable Unit:	01
Material ID:	2103921
Material Code:	0001A
Material Name:	#2 fuel oil
Case No.:	Not reported
Material FA:	Petroleum
Quantity:	Not reported
Units:	G
Recovered:	.00
Oxygenate:	Not reported

M98 **239 HOLDINGS LLC** **NY UST** **U004274802**
North **239 BANKER STREET** **N/A**
< 1/8 **BROOKLYN, NY 11222**
0.123 mi.
652 ft. **Site 2 of 2 in cluster M**

Relative:
Higher

Actual:
12 ft.

UST:

Name:	239 HOLDINGS LLC
Address:	239 BANKER STREET
City,State,Zip:	BROOKLYN, NY 11222
Id/Status:	2-607228 / Unregulated/Closed
Program Type:	PBS
Region:	STATE
DEC Region:	2
Expiration Date:	N/A
UTM X:	588157.03391
UTM Y:	4508863.56719
Site Type:	Apartment Building/Office Building

Affiliation Records:

Site Id:	29081
Affiliation Type:	Mail Contact
Company Name:	Not reported
Contact Type:	Not reported
Contact Name:	DAVID COHEN
Address1:	390 BERRY ST-SUITE 200
Address2:	Not reported
City:	BROOKLYN
State:	NY
Zip Code:	11249
Country Code:	001
Phone:	Not reported
EMail:	Not reported
Fax Number:	Not reported
Modified By:	MRBARROW
Date Last Modified:	2017-10-12

Site Id:	29081
Affiliation Type:	Emergency Contact
Company Name:	239 HOLDINGS LLC
Contact Type:	Not reported
Contact Name:	Not reported
Address1:	Not reported
Address2:	Not reported
City:	Not reported
State:	NN
Zip Code:	Not reported
Country Code:	999
Phone:	Not reported
EMail:	Not reported
Fax Number:	Not reported
Modified By:	MRBARROW
Date Last Modified:	2017-10-12

Site Id:	29081
Affiliation Type:	Facility Operator
Company Name:	239 HOLDINGS LLC
Contact Type:	Not reported
Contact Name:	NA
Address1:	Not reported

239 HOLDINGS LLC (Continued) **U004274802**

Address2:	Not reported
City:	Not reported
State:	NN
Zip Code:	Not reported
Country Code:	001
Phone:	Not reported
EMail:	Not reported
Fax Number:	Not reported
Modified By:	MRBARROW
Date Last Modified:	2017-10-12

Site Id:	29081
Affiliation Type:	Facility Owner
Company Name:	239 HOLDINGS LLC
Contact Type:	CONSULTANT
Contact Name:	JOHN SCHRETZMAYER
Address1:	390 BERRY STREET-SUITE 11249
Address2:	Not reported
City:	BROOKLYN
State:	NY
Zip Code:	11249
Country Code:	001
Phone:	Not reported
EMail:	Not reported
Fax Number:	Not reported
Modified By:	MRBARROW
Date Last Modified:	2017-10-12

Tank Info:

Tank Number:	001
Tank ID:	62541
Tank Status:	Closed - Removed
Material Name:	Closed - Removed
Capacity Gallons:	3000
Install Date:	Not reported
Date Tank Closed:	04/10/2017
Registered:	True
Tank Location:	Underground
Tank Type:	Steel/carbon steel
Material Code:	0001
Common Name of Substance:	#2 Fuel Oil (On-Site Consumption)

Tightness Test Method:	-
Date Test:	Not reported
Next Test Date:	Not reported
Pipe Model:	Not reported
Modified By:	MRBARROW
Last Modified:	10/12/2017

Equipment Records:

H00 - Tank Leak Detection - None
I00 - Overfill - None
L09 - Piping Leak Detection - Exempt Suction Piping
J02 - Dispenser - Suction Dispenser
G00 - Tank Secondary Containment - None
B00 - Tank External Protection - None

239 HOLDINGS LLC (Continued) **U004274802**

F00 - Pipe External Protection - None
C01 - Pipe Location - Aboveground
A00 - Tank Internal Protection - None
D01 - Pipe Type - Steel/Carbon Steel/Iron

L99 **COMMERCIAL PROPERTY** **NY Spills** **S123661729**
South **12 BERRY ST** **N/A**
< 1/8 **BROOKLYN, NY**
0.124 mi.
655 ft. **Site 3 of 3 in cluster L**

Relative: **Higher**
Actual: **14 ft.**

SPILLS:

Name:	COMMERCIAL PROPERTY
Address:	12 BERRY ST
City,State,Zip:	BROOKLYN, NY
Spill Number/Closed Date:	1812134 / Not Reported
Facility ID:	1812134
Facility Type:	ER
DER Facility ID:	536522
Site ID:	584094
DEC Region:	2
Spill Cause:	Unknown
Spill Class:	Not reported
SWIS:	2401
Spill Date:	2019-03-08
Investigator:	HRPATEL
Referred To:	Not reported
Reported to Dept:	2019-03-11
CID:	Not reported
Water Affected:	Not reported
Spill Source:	Commercial/Industrial
Spill Notifier:	Other
Cleanup Ceased:	Not reported
Cleanup Meets Std:	False
Last Inspection:	Not reported
Recommended Penalty:	False
UST Trust:	False
Remediation Phase:	1
Date Entered In Computer:	2019-03-11
Spill Record Last Update:	2021-09-09
Spiller Name:	CHELSEA SARINACCI
Spiller Company:	COMMERCIAL PROPERTY
Spiller Address:	12 BERRY ST
Spiller Company:	999
Contact Name:	CHELSEA SARINACCI
DEC Memo:	"3/11/19- Zhune spoke to Chelsea Farinacci 516-441-5800. Chelsea said our technician performed a Phase II at this site. He collected groundwater samples and found petroleum contamination. They submitted the samples to the laboratory. 3/20/19-CSL Letter was sent to: 10 Berry Development 217 Havemeyer Street, Suite 4 Brooklyn, NY 11211 03/21/19-Hiralkumar Patel. alternate address: 12-16 Berry St, 113-131 North 13th Street no PBS or other spills found. as per NYC DOB record, a permit application was approved on 04/24/2018 to construct at new 3 story commercial and community facility building. 10 Berry Development LLC. **property owner** c/o Cayuga Capital Management LLC 217 Havemeyer Street, 4th Floor Brooklyn, NY 11211 Attn.: Jamie Wiseman Ph. (718) 388-3265 email: jwiseman@cayugacapital.com 04/16/19-Hiralkumar Patel. 1:41 PM:- received call from Chris

COMMERCIAL PROPERTY (Continued) **S123661729**

Tomasello, retained by property owner. he mentioned that Advanced Cleanup Technologies conducted Phase I and Phase II for bank. based on investigation results, the bank refused to finance the property. now property owner is requesting additional time to submit required report as per letter dated 03/20/19. asked Chris to submit available Phase I/II reports for review, prior to any comments on request to extend deadline for report submission. 04/17/19-Hiralkumar Patel. 9:52 AM:- received email from Chris including Phase I (text only) and Phase II report. 04/23/19-Hiralkumar Patel. 10:56 AM:- received message from Chelsea from ACT. 04/29/19-Hiralkumar Patel. 9:32 AM:- spoke with Chelsea and asked her to submit Phase I/II reports for review. Chelsea Farinacci Advanced Cleanup Technologies Ph. (516) 441-5800 Ext. 102 email: chelseaf@act.earth 10:14 AM:- received email from Chelsea including Phase I/II reports. summary of Phase I dated 02/14/19: - block #: 2279 / lot #: 30 - subject property is located approx. 0.19 miles southeast of Bushwick Inlet and 1.33 miles northwest of Newtown Creek - subject property currently contains a commercial storage yard - property is approx. 20,640 sq. ft. in area - vicinity of the site is approx. 14 ft above mean sea level - bedrock beneath the site is located approx. 200 ft bg - regional groundwater in the vicinity of the site is expected to flow northwest towards Bushwick Inlet ---------- - as of 1887, the site contained one and two-story buildings and tanks all identified as Eagle Oil Works. by 1905, the buildings and tanks had been replaced by a one-story storage building, a two-story office building, a two-story stable, and a two-story foundry all identified as Kings County Iron Foundry. by 1916, the one-story storage building had been demolished. by 1942, the two-story stable and foundry had been replaced by a one-story storage building and a two-story garage, and the property had been identified as Albert Pipe Supply Co. Inc. by 1965, the property had been identified as Ace Surplus Co. Inc. and machine storage. by 1978, the property had been identified as contractors and machine storage and the garage had been identified as pipe storage. by 1993, the property had been identified as lumber storage. the property remained substantially unchanged through 2007 - exterior storm drains were observed at the site - oil stains were observed on the eastern portion of the rear yard area - minor fresh oil stain was observed in the southern portion of the front yard area - cylinders of argon, acetylene, and propane are stored in a chemical storage area located along the northern property boundary. containers were observed in fair condition with no associated stains or spills - a 55-gal drum is stored along the western property boundary. drum was observed in good condition with no associated stains or spills - groundwater monitoring well was observed in the sidewalk at the site along N 13th Street - no evidence of current/former AST/UST was noted at the site summary of Phase II dated 03/29/19: - scope of work included the installation and screening of one soil boring, three temporary groundwater wells, and three soil vapor probes - soil boring SB-1 was advanced to a depth of 16 ft bg in concrete-paved yard on the eastern portion of the site - PID reading of up to 8.6 ppm was noted at approx. 14 ft bg - two soil samples were collected from SB-1: 4.5-6.5 ft and 12-14 ft depths - soil beneath the site generally consisted of fill material containing sand, degraded asphalt, brick fragments, concrete and coal from ground surface to approx. 4 ft bg. from 4 to 10 ft bg, soil consisted fill containing light to olive brown moist silty sand followed by degraded asphalt, bricks and concrete slag. from 11 to 12 ft in depth,

COMMERCIAL PROPERTY (Continued) **S123661729**

petroleum-stained wet soil was observed containing degraded asphalt and concrete and visible beads of oil ---------- - static water table was observed at approx. 12 ft bg - saturated soil containing gravel, brick, highly discolored clay and oil/water mix was observed from approx. water table surface to 16 ft in depth ---------- - temporary wells consisted of a 1.25 in riser pipe from ground surface to the water table followed by a 20 mil slotted stainless steel groundwater sampler positioned to intersect the water table - discolored water with a petroleum sheen was noted in TW-1 - gray to black water and petroleum odors were noted in groundwater samples from TW-2 and TW-3 - groundwater sample from TW-1 was analyzed for finger print also and lab identified the dissolved petroleum as hydraulic fluid ---------- - soil vapor samples SV-1 and SV-2 were collected in the front yard of the property, while SV-3 was collected from the rear storage yard - soil-vapor samples were collected approx. 1 to 2 ft below the concrete slab - no contamination noted in soil samples - found minute VOC contamination in groundwater and soil-vapor samples 2:08 PM:- sent email to Chris. informed him that based on review of available information, the department requires delineation of contamination and determination of site-specific groundwater flow direction via installation of permanent monitoring wells. asked him to submit an investigation work plan, including a work schedule, by COB 05/24/19. email copied to Mr. Wiseman. 05/23/19-Hiralkumar Patel. received email from Chris (at 3:48 PM on 05/22/19) including an investigation work plan. reviewed the work plan which needs to be revised. 8:57 AM:- sent email to Chris and asked to submit a revised work plan including/correcting following: - site address is listed as 475 Route 111, Manorville, NY on 2nd page - Section No. 4 is missing - conflicting info about # of wells: Section No. 3 proposes to install 2 wells, but Section No. 5 proposes to sample 9 wells - first bullet in Section 6 should read Soil and groundwater samples selected & . - conflicting info about management of purge water: Section NO. 5 states that & purge water will be filtered through a granulated activated carbon device prior to being discharged ; but Section No. 7 states that & all water generated during well development will be containerized& - construction of previously installed well (total depth, screen size, screen length, screen depth etc.) on sidewalk must be confirmed. will this well be purged/sampled? - RIR must include a scaled site map with all current/previous boring/well locations - RIR must be submitted within 60 days of the work plan approval also informed Chris that borings/wells should be installed at/near the former boring/temporary well locations to confirm subsurface condition. asked him to submit the revised work plan no later than 05/29/19. email copied to Mr. Wiseman, Nicholas Patti (npattijr@gmail.com), and Julian Russell (julian@cayugacapital.com). 05/28/19-Hiralkumar Patel. 3:04 PM:- received email from Chris including a revised investigation work plan. work plan proposes: - installation of nine soil borings to a depth of groundwater interface - collection of soil samples from highest PID/at groundwater interface (only one sample at water table if no elevated levels of PID detected) - installation of nine 2-in diameter wells (in 9 borings), with 10 ft of screen, to a depth of 15 ft bg - collection of groundwater samples from 9 on-site wells and 1 previously installed (by unknown party) well on sidewalk - analysis of soil and groundwater samples for 8260/8270 - disposal of soil cuttings and purged water - submission of RIR within 60 days of work plan approval 05/29/19-Hiralkumar Patel. 2:03 PM:- sent letter to Mr.

COMMERCIAL PROPERTY (Continued) **S123661729**

Wiseman approving work plan dated 05/28/19. letter emailed to Mr. Wiseman and Chris. 09/25/19-Hiralkumar Patel. 1:41 PM:- received email from Chris including a subsurface investigation report which is missing/including incomplete info. 09/26/19-Hiralkumar Patel. 10:39 AM:- sent email to Chris and asked to re-submit investigation report: - including all boring/well logs - correcting typo on page 7 (beneath Table 2, report says Monitoring wells MW6 and MW5 were not sampled due to product) - correcting mis-match info about appendix/addendum (table of contents list figures/photos etc. as addendum but text mention those info as appendix) - including well survey data using one reference point (text on page 6 states Utilizing a Solinst Model 122 Product/Water Interface Meter measurements of depth to product (if present), depth to groundwater and total depth of the monitoring was collected and recorded in feet from the top of the well casing down) - including groundwater contour map confirming site-specific groundwater flow direction email copied to Mr. Wiseman and Julian Russell (julian@cayugacapital.com). 10/02/19-Hiralkumar Patel. 11:44 AM:- received email from Chris including a revised report. summary: - ten (10) borings (MW1 through MW9, SBA) were extended to 15 ft bg - subsurface soil consists fill materials (cinder ash, black beauty, red brick, asphalt, concrete, blue stone, coal, glass and metal slag) with medium to fine orange to green sands from surface to 10 ft bg. at approx. 10 ft a coarser gravely sand materials with bits of fill was found along with varying amounts of contamination to the groundwater level - depth to groundwater has been measured to be approx. 10.7 to 12 ft bg - below the groundwater interface there was peat in some of the borings, but each boring ended in competent grey clay down to 15 ft bg ---------- - installed 2-inch monitoring wells (with 10 ft of screen and 5 ft of riser) in each boring, except for MW9 which extended to 20 ft bg - wells were surveyed on 07/18/19 - depth to water was noted between 10.65 and 13.55 ft - based on survey data, groundwater at the site flows to the north ---------- - during groundwater sampling, product was noted in wells MW6 (0.30 ft) and MW8 (film) ------- - due to presence of free floating product, a vacuum truck was dispatched (on 07/18/19, 08/01/19 and 08/08/19) to pump out wells containing product - product noted in wells MW5, MW6, MW7 and MW8 - oil odor was noted at 14 ft bg in boring SBA - boring MW1 was installed to a depth of 20 ft bg (but log shows soil description/PID values only until 15 ft bg). oil noted in boring MW1 ---------- - strong odor noted in 12.5-15 ft depth in boring MW3 - oil odors noted at 0-5 and 10-15 ft depth in boring MW4 - oil noted above clay at 14 ft bg in boring MW5 - 2 ft of free oil was noted in spoon in boring MW6 - oil in soil noted at 15 ft bg in boring MW7 - free oil noted in sleeve in boring MW8 - oil noted at 15 ft bg in boring MW9 - no contamination was noted in soil or groundwater samples PAL Env. recommended: - bi-weekly VEFRing until construction commences on 09/01/2020 - installation of sub-slab membrane and passive SSDS based on boring logs, signs of contamination (odor or visible oil) were noted in all boring/well except MW2. 10/04/19-Hiralkumar Patel. 12:13 PM:- sent email to Chris and asked him to clarify which well was installed to 20 ft bg as text on page 6 indicates installation of well MW9 to 20 ft bg, but log for boring MW1 shows installation to 20 ft bg. also asked him to submit complete log for boring installed to 20 ft bg (as all logs show details to 15 ft bg) and details about screen size and depth in 20 ft deep well. email copied to Mr. Wiseman and Julian Russell. 10/09/19-Hiralkumar Patel. 10:59 AM:- received email from Chris including a re-revised

COMMERCIAL PROPERTY (Continued) **S123661729**

investigation summary report. Chris mentioned that borings BA and MW1 were drilled to 20 ft bg, but wells were installed at 15 ft bg with 10 ft of screen and 5 ft of riser. 2:39 PM:- sent letter to Mr. Wiseman requiring 1) complete delineation of contamination via installation of wells up- and down-gradient of the site, and 2) bi-weekly gauging of wells/product removal. asked him to submit report by the end of 12/13/19. letter emailed to Mr. Wiseman and Chris. 10/29/19-Hiralkumar Patel. 12:25 PM:- received email from Chris including an investigation work plan for groundwater delineation. work plan proposes installation of six monitoring wells (1 on-site and 5 off-site) to delineate groundwater contamination up- and down-gradient of the site. soil samples will be collected during well installation (two soil samples if soil contamination noted above groundwater otherwise one soil sample at the groundwater interface). six new monitoring wells and an existing well by the truck gate (installed by unknown party) will be sampled a week later. soil and groundwater samples will be analyzed for VOCs/SVOCs. report will be submitted within 60 days of work plan approval. 2:35 PM:- sent email to Mr. Wiseman approving the work plan. email copied to Julian Russell (julian@cayugacapital.com) and Chris. 12/04/19-Hiralkumar Patel. 10:16 AM:- received email from Chris. he mentioned that due to delay in permit process, sidewalk wells will be installed on 12/05 and 12/06/19. 02/18/20-Hiralkumar Patel. 1:19 PM:- received email from Chris including a report. summary: - installed six soil borings: five on sidewalk (MW10, MW11, MW12, MW14 and MW15) and one (MW13) in yard - fill materials (cinder ash, black beauty, red brick, asphalt, concrete, blue stone, coal, glass and metal slag) with medium to fine orange to green sands from the surface to 10 ft bg - at approx. 10 ft, a coarser gravely sand materials with bits of fill was found along the varying amounts of contamination to the groundwater level - two soil samples were collected from each boring except boring MW13 where refusal encountered at 9 ft bg - high PID readings were noted in borings MW10 (806 ppm at 10-12.5 ft bg), MW11 (698 ppm at 12.5-15 ft bg) and MW12 (385 ppm at 12.5-15 ft bg) ------ - 2-inch diameter wells with 10 ft of screen were set in six soil borings, to a total depth of 15 ft bg - during the course of the investigation, groundwater was found to fluctuate up to 0.40 tenths of an inch - groundwater flows to the north - on 01/16/20, groundwater was measured between 9.44 and 13.55 ft bg - on 01/16/20, product was noted in wells MW6 (0.08 ft), MW7 (film), MW8 (film), MW10 (film) and MW12 (0.14 ft) - on 08/08/19, 1.33 ft of product was recorded in well MW6, but PAL believes that the product thickness may have been incorrectly measured due to the extreme viscosity and thickness of the product ---------- - absorbent socks were placed in wells MW6, MW7, MW8, MW10 and MW12 - no contamination noted in soil or groundwater samples - a Class A Superfund site (# C224069, former MGP site) is located directly across N 13th street - samples from borings MW10 and MW11, both located between the site and former MGP site, were analyzed for full list 8260/8270 Chris recommended installation of vapor barrier and passive SSDS during planned redevelopment of the site into 2-story slab on-grade building. the report is missing addendum 4 - disposal manifests. 03/05/20-Hiralkumar Patel. 2:13 PM:- sent email to Chris and asked him to submit missing addendum 4 in the report. also asked him to re-gauge existing wells to confirm presence/absence of free phase product and to determine amount recovered using absorbent socks. email copied to Mr. Wiseman. 03/06/20-Hiralkumar Patel. 3:05 PM:- received email from Chris

COMMERCIAL PROPERTY (Continued) **S123661729**

including a map with well gauging data collected today. Chris also stated that there was no waste generated so no disposal manifests were included in addendum 4 in investigation summary report dated 02/07/20. as per the map: - 0.05 ft of oil noted in well MW7 - there was no sock in well MW7 - dirty sock noted in wells MW6, MW8 and MW12 - dirty sock replaced in wells MW6, MW8 and MW12, and a new sock was placed in well MW7 04/06/20-Hiralkumar Patel. 1:01 PM:- discussed with DEC Austin. based on review of available information, the department requires continuous groundwater monitoring/passive product recovery. 1:12 PM:- spoke with Chris. informed him that the department requires continuous groundwater monitoring/passive product recovery. asked him to provide well monitoring visit schedule, in accordance with applicable guidance on COVID-19. 04/08/20-Hiralkumar Patel. 11:00 AM:- spoke with Chris, Jamie Wiseman, and Julian Russell. informed them that based on review of available information, the department requires groundwater monitoring/passive product recovery. asked them to provide well monitoring visit schedule, in accordance with applicable guidance on COVID-19. Julian Russell Cayuga Capital Management LLC Ph. (929) 304-3062 email: julian@cayugacapital.com 04/24/20-Hiralkumar Patel. 12:32 PM:- sent email to Julian inquiring updates. email copied to Chris and Mr. Wiseman. 12:36 PM:- received email form Julian. he mentioned that Chris has been to the site to take further samples as requested and will be submitting a summary report with the proposed clean up scope early next week. 04/30/20-Hiralkumar Patel. 12:31 PM:- received email from Chris including a remedial plan. the submitted remedial plan is missing data for second visit after 04/08/20 (report states two visits were made, but data for only one visit was included), measuring unit in summary table, plan to keep existing wells safe during construction and copy of SSDS plan. 05/05/20-Hiralkumar Patel. received email from Julian (at 3:33 PM on 05/04/20) inquiring status on review of remedial plan. 05/06/20-Hiralkumar Patel. 9:18 AM:- sent email to Julian and asked him to provide details about how existing wells be kept safe during construction. email copied to Chris, Mr. Wiseman, Nicholas Patti (npattijr@gmail.com), and Chris Rands (chris@psstudiollc.com). 9:29 AM:- sent email to Chris and asked him to submit a revised remedial plan including 1) summary of second visit, 2) unit for depth to water/product, 3) plan for keeping existing wells safe during construction and 4) copy of SSDS plan. email copied to Julian. 05/07/20-Hiralkumar Patel. 11:55 AM:- received email from Chris including a revised remedial plan with SSDS/vapor barrier plan drawing. - existing wells were gauged on 04/16/20 and 04/30/20 - 0.05 ft of product was noted in well MW6 on 04/16/20 - oil film was noted in wells MW-7, MW-8 and MW-12 - rolled, tied polyethylene absorbent pads were placed in affected wells - stained/soaked pads were noted in wells MW6, MW7, MW8 and MW12 - proposes bi-weekly site visits (with report submission) for period of six months to replace absorbent pads and gauge wells Chris mentioned that the new building that is to be constructed is a two-story building with no cellar. the foundation will consist of driven steel piles with concrete pile caps and slab on grade. an impermeable liner and passive vapor recovery system will be installed beneath the building. Chris also stated that any wells damaged/destroyed during construction shall be repaired/replaced as required. 05/12/20-Hiralkumar Patel. 1:28 PM:- sent email to Chris and informed him that the proposed site remedial plan looks good. asked him to submit bi-weekly well gauging/monitoring reports as proposed and

COMMERCIAL PROPERTY (Continued) **S123661729**

provide construction schedule (once available). email copied to Julian and Mr. Wiseman. 05/28/20-Hiralkumar Patel. received email from Chris (at 8:43 PM on 05/27/20) including bi-weekly status report. all fifteen (15) wells were gauged on 05/15/20. wells MW6, MW7, MW8 and MW12 contained absorbent pads. pads from wells MW6, MW7 and MW12 were found almost soaked. cord for pad in well MW8 snugged on side and the pad hung out of water. impacted pads were replaced. 06/25/20-Hiralkumar Patel. received email from Chris (at 4:32 PM on 06/24/20) including revised bi-weekly status report for 05/28/20, 06/11/20 and 06/23/20. during these monitoring, no measurable product was noted in wells but sheen has been noted in wells MW6, MW7, MW8 and MW12. absorbent pads in wells MW6, MW7, MW8 and MW12 have been replaced. Chris stated that more mud than oil has been noted on pads. 07/21/20-Hiralkumar Patel. received email from Chris (at 5:31 PM on 07/20/20) including bi-weekly status report for 07/09/20. 13 out of 15 monitoring wells were gauged. wells MW6 and MW8 were hidden by new construction at the site. no product was noted in wells, except sheen in wells MW7 and MW12. pads in wells MW7 and MW12 were replaced. 08/04/20-Hiralkumar Patel. 9:01 AM:- sent email to Chris and asked him to submit bi-weekly status report for the week of July 20th. also asked him to schedule site inspection tomorrow afternoon, if possible, as next bi-weekly gauging due this week. email copied to Julian and Mr. Wiseman. 08/12/20-Hiralkumar Patel. 1:50 PM:- visited site to witness gauging of wells MW6, MW7, MW8 and MW12. wells MW6 and MW8 were hidden under gravel surface and could not be gauged. Chris gauged wells MW7 and MW12. in both wells, rolled absorbent pads were found minimally stained/soaked (mostly stained with little oil). both wells were gauged using oil/water interface, but no free product was noted. new absorbent pad was placed in both wells. 08/27/20-Hiralkumar Patel. received email from Chris (at 6:07 PM on 08/26/20) including a bi-weekly status report for 07/21/20. 13 out of 15 monitoring wells were gauged. wells MW6 and MW8 were hidden by new construction at the site. no product was noted in wells, except sheen in wells MW7 and MW12. pads in wells MW7 and MW12 were replaced. received email from Chris (at 7:58 PM on 08/26/20) including a bi-weekly status report for 08/12/20. all 15 monitoring wells were gauged. absorbent pad from MW6 was completely stained, but this pad was lastly replaced on 07/09/20. absorbent pad from well M12 contained very little oil and was mostly orange rust and microbes. 09/30/20-Hiralkumar Patel. 10:15 AM:- spoke with Chris and inquired him about gauging wells MW6 and MW8 on 08/12/20. he mentioned that those wells were found after I left the site. absorbent pad in well MW6 was completely stained, but was replaced almost after a month. Chris will submit reports for bi-weekly visits after 08/12/20. 10/01/20-Hiralkumar Patel. 12:58 PM:- received email from Chris including a bi-weekly status report for 08/25/20. 1:25 PM:- received email from Chris including a bi-weekly status report for 09/09/20. during both gauging events, no measurable product was noted in wells but sheen has been noted in wells MW6, MW7, MW8 and MW12. absorbent pads in wells MW6, MW7, MW8 and MW12 have been replaced. MW12 contains very little oil and is mostly orange rust and microbes. 10/06/20-Hiralkumar Patel. 10:22 AM:- received email from Chris including a bi-weekly status report for 09/23/20. all wells were gauged except well MW10 due to debris in the well. well MW10 will be purged prior to next monitoring event. no measurable product was noted in wells but sheen has been noted in wells MW6, MW7, MW8 and MW12. absorbent pads in wells MW6, MW7, MW8 and MW12 have been

COMMERCIAL PROPERTY (Continued) **S123661729**

replaced. 02/09/21-Hiralkumar Patel. 8:11 AM:- sent email to Chris inquiring updates. email copied to Julian (email could not be delivered) and Nicholas Patti Jr (npattijr@gmail.com). 05/28/21-Hiralkumar Patel. 9:53 AM:- sent email to Chris inquiring updates. email copied to Nicholas Patti Jr (npattijr@gmail.com). 06/07/21-Hiralkumar Patel. received email from Chris (at 4:00 PM on 06/04/21). he is currently out of country and will follow up upon his return on 12th. 07/20/21-Hiralkumar Patel. 3:10 PM:- sent email to Chris inquiring updates. email copied to Nicholas Patti. 09/09/21-Hiralkumar Patel. 2:04 PM:- spoke with Chris and reminded him to submit site status report. DEC requires: 1) groundwater investigation up and down gradient of the site, 2) bi-weekly well gauging/product removal"

Remarks: "discovered during phase 2 investigation"

All Materials:

Site ID:	584094
Operable Unit ID:	1331761
Operable Unit:	01
Material ID:	2340984
Material Code:	0066A
Material Name:	unknown petroleum
Case No.:	Not reported
Material FA:	Petroleum
Quantity:	Not reported
Units:	Not reported
Recovered:	Not reported
Oxygenate:	Not reported

F100 **W. H. CHRISTIAN & SONS, INC.** **NY AST** **A100296584**
NW **22-28 FRANKLIN STREET** **N/A**
1/8-1/4 **BROOKLYN, NY 11222**
0.128 mi.
674 ft. **Site 14 of 16 in cluster F**

Relative:
Higher

Actual:
9 ft.

AST:

Name:	W. H. CHRISTIAN & SONS, INC.
Address:	22-28 FRANKLIN STREET
City,State,Zip:	BROOKLYN, NY 11222
Region:	STATE
DEC Region:	2
Site Status:	Active
Facility Id:	2-233447
Program Type:	PBS
UTM X:	588049.74878
UTM Y:	4508844.58275
Expiration Date:	07/07/2022
Site Type:	Apartment Building/Office Building

Affiliation Records:

Site Id:	8496
Affiliation Type:	Mail Contact
Company Name:	W. H. CHRISTIAN & SONS, INC.
Contact Type:	Not reported
Contact Name:	WILLIAM H. CHRISTIAN
Address1:	22-28 FRANKLIN STREET
Address2:	Not reported
City:	BROOKLYN

W. H. CHRISTIAN & SONS, INC. (Continued) **A100296584**

State: NY
Zip Code: 11222
Country Code: 001
Phone: (718) 389-7000
EMail: HR@WHCHRISTIAN.COM
Fax Number: Not reported
Modified By: MFLEONAR
Date Last Modified: 2017-06-27

Site Id: 8496
Affiliation Type: Facility Operator
Company Name: W. H. CHRISTIAN & SONS, INC.
Contact Type: Not reported
Contact Name: W H CHRISTIAN & SONS INC
Address1: Not reported
Address2: Not reported
City: Not reported
State: NN
Zip Code: Not reported
Country Code: 001
Phone: (718) 389-7000
EMail: Not reported
Fax Number: Not reported
Modified By: NRLOMBAR
Date Last Modified: 2005-08-23

Site Id: 8496
Affiliation Type: Facility Owner
Company Name: W. H. CHRISTIAN & SONS, INC.
Contact Type: DIRECTOR OF OPERATION
Contact Name: SCOTT CHRISTIAN
Address1: 22-28 FRANKLIN ST
Address2: Not reported
City: BROOKLYN
State: NY
Zip Code: 11222
Country Code: 001
Phone: (718) 389-7000
EMail: Not reported
Fax Number: Not reported
Modified By: MFLEONAR
Date Last Modified: 2017-06-27

Site Id: 8496
Affiliation Type: Emergency Contact
Company Name: W. H. CHRISTIAN & SONS, INC.
Contact Type: Not reported
Contact Name: SCOTT CHRISTIAN
Address1: Not reported
Address2: Not reported
City: Not reported
State: NN
Zip Code: Not reported
Country Code: 999
Phone: (917) 974-2584
EMail: Not reported
Fax Number: Not reported

W. H. CHRISTIAN & SONS, INC. (Continued) **A100296584**

Modified By: MFLEONAR
Date Last Modified: 2017-06-27

Tank Info:

Tank Number: 003
Tank Id: 207833
Material Code: 0001
Common Name of Substance: #2 Fuel Oil (On-Site Consumption)

Equipment Records:

C01 - Pipe Location - Aboveground
H06 - Tank Leak Detection - Impervious Barrier/Concrete Pad (A/G)
L00 - Piping Leak Detection - None
G01 - Tank Secondary Containment - Diking (Aboveground)
K00 - Spill Prevention - None
D01 - Pipe Type - Steel/Carbon Steel/Iron
A00 - Tank Internal Protection - None
J02 - Dispenser - Suction Dispenser
F00 - Pipe External Protection - None
E01 - Piping Secondary Containment - Diking (AG only)
I05 - Overfill - Vent Whistle
B05 - Tank External Protection - Jacketed

Tank Location: Aboveground - on saddles, legs, racks, etc.... Tank bottom is elevated above grade or tank pad, allowing visual inspection.
Tank Type: Steel Tank in Concrete
Tank Status: In Service
Pipe Model: Not reported
Install Date: 08/01/2005
Capacity Gallons: 1500
Tightness Test Method: -
Date Test: Not reported
Next Test Date: Not reported
Date Tank Closed: Not reported
Register: True
Modified By: MFLEONAR
Last Modified: 06/27/2017
Material Name: #2 fuel oil (on-site consumption)

F101 **WH CHRISTIAN & SONS** **NY LTANKS** **1000171080**
NW **22-28 FRANKLIN ST** **RCRA NonGen / NLR** **NYD013779293**
1/8-1/4 **BROOKLYN, NY 11222** **ICIS**
0.128 mi. **FINDS**
674 ft. **Site 15 of 16 in cluster F** **ECHO**
NY MANIFEST

Relative:
Higher

Actual:
9 ft.

LTANKS:

Name: WH CHRISTIAN & SONS
Address: 22 FRANKLIN ST
City,State,Zip: BROOKLYN, NY
Spill Number/Closed Date: 9704053 / 2009-12-15
Facility ID: 9704053
Site ID: 296974
Spill Date: 1997-07-03
Spill Cause: Tank Test Failure
Spill Source: Commercial/Industrial
Spill Class: C4

WH CHRISTIAN & SONS (Continued) **1000171080**

Cleanup Ceased:	Not reported
SWIS:	2401
Investigator:	BKFALVEY
Referred To:	Not reported
Reported to Dept:	1997-07-03
CID:	252
Water Affected:	Not reported
Spill Notifier:	Tank Tester
Last Inspection:	Not reported
Recommended Penalty:	False
Meets Standard:	False
UST Involvement:	True
Remediation Phase:	0
Date Entered In Computer:	1997-07-03
Spill Record Last Update:	2009-12-15
Spiller Name:	BOB
Spiller Company:	WH CHRISTIAN & SONS
Spiller Address:	22 TO 28 FRANKLIN ST
Spiller County:	001
Spiller Contact:	BOB
Spiller Phone:	(718) 389-7000
Spiller Extention:	227
DEC Region:	2
DER Facility ID:	240308
DEC Memo:	"8/24/05, Dyber: No contact from Konzelman. Referred to region. Next Step: Perform state-funded investigation. 8/3/05, Dyber: I have not received closure report. Left message for Konzelman. If no return call or report, refer to region. 7/21/05, Dyber: Lavin called and said he has no information about any cleanup. His firm just does tank tests. Called WH Christian and talked with Bob Konzelman. He said that the tank was removed in 1997. He will send the closure report. 7/18/05 and 7/21/05, Dyber: Left messages for Tom Lavin. Prior to Sept, 2004 data translation this spill Lead_DEC Field was ROMMEL C PBS # DOES NOT MATCH FACILITY. PBS RECORD FOR FACILITY2-233447 DOES NOT MATCH TANKS. 4/12/04-Vought-Spill transferred from Mulqueen to Rommel as per Rommel. 11/23/09 bf: Sent ttf letter to: William H. Christian W.H. Christian & Sons Inc. 22 Franklin Street Brooklyn, NY 11222 12/15/09 Received faxed letter on 12/10/09 from Isaac Mungra of IJM Mechanical Corp. Vent line was the cause of the failure. No contamination was present during the excavation of the vent line replacement. Tank was retested and passed. No report available. Tank was closed in-place. NFA. "
Remarks:	"LEAK IS IN THE TANK TOPS ABOVE PRODUCT LEVEL-3 TANKS MAINIFOLDED TOGETHER"

All TTF:

Facility ID:	Not reported
Spill Number:	9704053
Spill Tank Test:	1545198
Site ID:	296974
Tank Number:	00000000000
Tank Size:	0
Material:	0009
EPA UST:	Not reported
UST:	Not reported
Cause:	Not reported
Source:	Not reported
Test Method:	20

WH CHRISTIAN & SONS (Continued) **1000171080**

Test Method 2:	USTest 2000/P/LL plus USTest 2000/U
Leak Rate:	.00
Gross Fail:	Not reported
Modified By:	Spills
Last Modified Date:	Not reported

All Materials:

Site ID:	296974
Operable Unit ID:	1049926
Operable Unit:	01
Material ID:	333312
Material Code:	0009
Material Name:	gasoline
Case No.:	Not reported
Material FA:	Petroleum
Quantity:	.00
Units:	G
Recovered:	.00
Oxygenate:	Not reported

RCRA NonGen / NLR:

Date Form Received by Agency:		20070101
Handler Name:	WH CHRISTIAN & SONS	
Handler Address:		22-28 FRANKLIN ST
Handler City,State,Zip:		BROOKLYN, NY 11222-2039
EPA ID:		NYD013779293
Contact Name:		Not reported
Contact Address:		FRANKLIN ST
Contact City,State,Zip:		BROOKLYN, NY 11222
Contact Telephone:		Not reported
Contact Fax:		Not reported
Contact Email:		Not reported
Contact Title:		Not reported
EPA Region:		02
Land Type:		Not reported
Federal Waste Generator Description:		Not a generator, verified
Non-Notifier:		Not reported
Biennial Report Cycle:		Not reported
Accessibility:		Not reported
Active Site Indicator:		Not reported
State District Owner:		NY
State District:		NYSDEC R2
Mailing Address:		FRANKLIN ST
Mailing City,State,Zip:		BROOKLYN, NY 11222
Owner Name:		UNKNOWN
Owner Type:		Private
Operator Name:		UNKNOWN
Operator Type:		Private
Short-Term Generator Activity:		No
Importer Activity:		No
Mixed Waste Generator:		No
Transporter Activity:		No
Transfer Facility Activity:		No
Recycler Activity with Storage:		No
Small Quantity On-Site Burner Exemption:		No

WH CHRISTIAN & SONS (Continued) **1000171080**

Smelting Melting and Refining Furnace Exemption:	No
Underground Injection Control:	No
Off-Site Waste Receipt:	No
Universal Waste Indicator:	No
Universal Waste Destination Facility:	No
Federal Universal Waste:	No
Active Site Fed-Reg Treatment Storage and Disposal Facility:	Not reported
Active Site Converter Treatment storage and Disposal Facility:	Not reported
Active Site State-Reg Treatment Storage and Disposal Facility:	Not reported
Active Site State-Reg Handler:	---
Federal Facility Indicator:	Not reported
Hazardous Secondary Material Indicator:	NN
Sub-Part K Indicator:	Not reported
Commercial TSD Indicator:	No
Treatment Storage and Disposal Type:	Not reported
2018 GPRA Permit Baseline:	Not on the Baseline
2018 GPRA Renewals Baseline:	Not on the Baseline
Permit Renewals Workload Universe:	Not reported
Permit Workload Universe:	Not reported
Permit Progress Universe:	Not reported
Post-Closure Workload Universe:	Not reported
Closure Workload Universe:	Not reported
202 GPRA Corrective Action Baseline:	No
Corrective Action Workload Universe:	No
Subject to Corrective Action Universe:	No
Non-TSDFs Where RCRA CA has Been Imposed Universe:	No
TSDFs Potentially Subject to CA Under 3004 (u)/(v) Universe:	No
TSDFs Only Subject to CA under Discretionary Auth Universe:	No
Corrective Action Priority Ranking:	No NCAPS ranking
Environmental Control Indicator:	No
Institutional Control Indicator:	No
Human Exposure Controls Indicator:	N/A
Groundwater Controls Indicator:	N/A
Operating TSDF Universe:	Not reported
Full Enforcement Universe:	Not reported
Significant Non-Complier Universe:	No
Unaddressed Significant Non-Complier Universe:	No
Addressed Significant Non-Complier Universe:	No
Significant Non-Complier With a Compliance Schedule Universe:	No
Financial Assurance Required:	Not reported
Handler Date of Last Change:	20150414
Recognized Trader-Importer:	No
Recognized Trader-Exporter:	No
Importer of Spent Lead Acid Batteries:	No
Exporter of Spent Lead Acid Batteries:	No
Recycler Activity Without Storage:	Not reported
Manifest Broker:	Not reported
Sub-Part P Indicator:	No

Hazardous Waste Summary:

Waste Code:	D000
Waste Description:	Not Defined
Waste Code:	D001
Waste Description:	IGNITABLE WASTE

WH CHRISTIAN & SONS (Continued) **1000171080**

Waste Code: F002
Waste Description: THE FOLLOWING SPENT HALOGENATED SOLVENTS: TETRACHLOROETHYLENE, METHYLENE CHLORIDE, TRICHLOROETHYLENE, 1,1,1-TRICHLOROETHANE, CHLOROBENZENE, 1,1,2-TRICHLORO-1,2,2-TRIFLUOROETHANE, ORTHO-DICHLOROBENZENE, TRICHLOROFLUOROMETHANE, AND 1,1,2, TRICHLOROETHANE; ALL SPENT SOLVENT MIXTURES/BLENDS CONTAINING, BEFORE USE, A TOTAL OF TEN PERCENT OR MORE (BY VOLUME) OF ONE OR MORE OF THE ABOVE HALOGENATED SOLVENTS OR THOSE SOLVENTS LISTED IN F001, F004, AND F005; AND STILL BOTTOMS FROM THE RECOVERY OF THESE SPENT SOLVENTS AND SPENT SOLVENT MIXTURES.

Handler - Owner Operator:
Owner/Operator Indicator: Owner
Owner/Operator Name: UNKNOWN
Legal Status: Private
Date Became Current: Not reported
Date Ended Current: Not reported
Owner/Operator Address: NOT REQUIRED
Owner/Operator City,State,Zip: NOT REQUIRED, WY 99999
Owner/Operator Telephone: 212-555-1212
Owner/Operator Telephone Ext: Not reported
Owner/Operator Fax: Not reported
Owner/Operator Email: Not reported

Owner/Operator Indicator: Operator
Owner/Operator Name: UNKNOWN
Legal Status: Private
Date Became Current: Not reported
Date Ended Current: Not reported
Owner/Operator Address: NOT REQUIRED
Owner/Operator City,State,Zip: NOT REQUIRED, WY 99999
Owner/Operator Telephone: 212-555-1212
Owner/Operator Telephone Ext: Not reported
Owner/Operator Fax: Not reported
Owner/Operator Email: Not reported

Owner/Operator Indicator: Owner
Owner/Operator Name: UNKNOWN
Legal Status: Private
Date Became Current: Not reported
Date Ended Current: Not reported
Owner/Operator Address: NOT REQUIRED
Owner/Operator City,State,Zip: NOT REQUIRED, WY 99999
Owner/Operator Telephone: 212-555-1212
Owner/Operator Telephone Ext: Not reported
Owner/Operator Fax: Not reported
Owner/Operator Email: Not reported

Historic Generators:
Receive Date: 19990708
Handler Name: WH CHRISTIAN & SONS
Federal Waste Generator Description: Not a generator, verified
State District Owner: NY
Large Quantity Handler of Universal Waste: No
Recognized Trader Importer: No
Recognized Trader Exporter: No

WH CHRISTIAN & SONS (Continued) **1000171080**

Spent Lead Acid Battery Importer: No
Spent Lead Acid Battery Exporter: No
Current Record: No
Non Storage Recycler Activity: Not reported
Electronic Manifest Broker: Not reported

Receive Date: 20060101
Handler Name: WH CHRISTIAN & SONS
Federal Waste Generator Description: Not a generator, verified
State District Owner: NY
Large Quantity Handler of Universal Waste: No
Recognized Trader Importer: No
Recognized Trader Exporter: No
Spent Lead Acid Battery Importer: No
Spent Lead Acid Battery Exporter: No
Current Record: No
Non Storage Recycler Activity: Not reported
Electronic Manifest Broker: Not reported

Receive Date: 20070101
Handler Name: WH CHRISTIAN & SONS
Federal Waste Generator Description: Not a generator, verified
State District Owner: NY
Large Quantity Handler of Universal Waste: No
Recognized Trader Importer: No
Recognized Trader Exporter: No
Spent Lead Acid Battery Importer: No
Spent Lead Acid Battery Exporter: No
Current Record: Yes
Non Storage Recycler Activity: Not reported
Electronic Manifest Broker: Not reported

Receive Date: 19870731
Handler Name: WH CHRISTIAN & SONS
Federal Waste Generator Description: Small Quantity Generator
State District Owner: NY
Large Quantity Handler of Universal Waste: No
Recognized Trader Importer: No
Recognized Trader Exporter: No
Spent Lead Acid Battery Importer: No
Spent Lead Acid Battery Exporter: No
Current Record: No
Non Storage Recycler Activity: Not reported
Electronic Manifest Broker: Not reported

List of NAICS Codes and Descriptions:
NAICS Codes: No NAICS Codes Found

Facility Has Received Notices of Violation:
Found Violation: Yes
Agency Which Determined Violation: EPA
Violation Short Description: Generators - General
Date Violation was Determined: 20060518
Actual Return to Compliance Date: 20070828
Return to Compliance Qualifier: Documented
Violation Responsible Agency: EPA

WH CHRISTIAN & SONS (Continued) **1000171080**

Scheduled Compliance Date: Not reported
Enforcement Identifier: 001
Date of Enforcement Action: 20070328
Enforcement Responsible Agency: EPA
Enforcement Docket Number: 02-2007-7108
Enforcement Attorney: Not reported
Corrective Action Component: No
Appeal Initiated Date: Not reported
Appeal Resolution Date: Not reported
Disposition Status Date: Not reported
Disposition Status: Not reported
Disposition Status Description: Not reported
Consent/Final Order Sequence Number: Not reported
Consent/Final Order Respondent Name: Not reported
Consent/Final Order Lead Agency: Not reported
Enforcement Type: INITIAL 3008(A) COMPLIANCE
Enforcement Responsible Person: R2RV
Enforcement Responsible Sub-Organization: RCB
SEP Sequence Number: Not reported
SEP Expenditure Amount: Not reported
SEP Scheduled Completion Date: Not reported
SEP Actual Date: Not reported
SEP Defaulted Date: Not reported
SEP Type: Not reported
SEP Type Description: Not reported
Proposed Amount: 18525
Final Monetary Amount: Not reported
Paid Amount: Not reported
Final Count: Not reported
Final Amount: Not reported

Found Violation: No
Agency Which Determined Violation: Not reported
Violation Short Description: Not reported
Date Violation was Determined: Not reported
Actual Return to Compliance Date: Not reported
Return to Compliance Qualifier: Not reported
Violation Responsible Agency: Not reported
Scheduled Compliance Date: Not reported
Enforcement Identifier: Not reported
Date of Enforcement Action: Not reported
Enforcement Responsible Agency: Not reported
Enforcement Docket Number: Not reported
Enforcement Attorney: Not reported
Corrective Action Component: Not reported
Appeal Initiated Date: Not reported
Appeal Resolution Date: Not reported
Disposition Status Date: Not reported
Disposition Status: Not reported
Disposition Status Description: Not reported
Consent/Final Order Sequence Number: Not reported
Consent/Final Order Respondent Name: Not reported
Consent/Final Order Lead Agency: Not reported
Enforcement Type: Not reported
Enforcement Responsible Person: Not reported
Enforcement Responsible Sub-Organization: Not reported
SEP Sequence Number: Not reported

WH CHRISTIAN & SONS (Continued) **1000171080**

SEP Expenditure Amount: Not reported
SEP Scheduled Completion Date: Not reported
SEP Actual Date: Not reported
SEP Defaulted Date: Not reported
SEP Type: Not reported
SEP Type Description: Not reported
Proposed Amount: Not reported
Final Monetary Amount: Not reported
Paid Amount: Not reported
Final Count: Not reported
Final Amount: Not reported

Found Violation: No
Agency Which Determined Violation: Not reported
Violation Short Description: Not reported
Date Violation was Determined: Not reported
Actual Return to Compliance Date: Not reported
Return to Compliance Qualifier: Not reported
Violation Responsible Agency: Not reported
Scheduled Compliance Date: Not reported
Enforcement Identifier: Not reported
Date of Enforcement Action: Not reported
Enforcement Responsible Agency: Not reported
Enforcement Docket Number: Not reported
Enforcement Attorney: Not reported
Corrective Action Component: Not reported
Appeal Initiated Date: Not reported
Appeal Resolution Date: Not reported
Disposition Status Date: Not reported
Disposition Status: Not reported
Disposition Status Description: Not reported
Consent/Final Order Sequence Number: Not reported
Consent/Final Order Respondent Name: Not reported
Consent/Final Order Lead Agency: Not reported
Enforcement Type: Not reported
Enforcement Responsible Person: Not reported
Enforcement Responsible Sub-Organization: Not reported
SEP Sequence Number: Not reported
SEP Expenditure Amount: Not reported
SEP Scheduled Completion Date: Not reported
SEP Actual Date: Not reported
SEP Defaulted Date: Not reported
SEP Type: Not reported
SEP Type Description: Not reported
Proposed Amount: Not reported
Final Monetary Amount: Not reported
Paid Amount: Not reported
Final Count: Not reported
Final Amount: Not reported

Found Violation: Yes
Agency Which Determined Violation: EPA
Violation Short Description: Generators - General
Date Violation was Determined: 20060518
Actual Return to Compliance Date: 20070828
Return to Compliance Qualifier: Documented
Violation Responsible Agency: EPA

WH CHRISTIAN & SONS (Continued) **1000171080**

Scheduled Compliance Date: Not reported
Enforcement Identifier: 001
Date of Enforcement Action: 20060612
Enforcement Responsible Agency: EPA
Enforcement Docket Number: Not reported
Enforcement Attorney: Not reported
Corrective Action Component: No
Appeal Initiated Date: Not reported
Appeal Resolution Date: Not reported
Disposition Status Date: Not reported
Disposition Status: Not reported
Disposition Status Description: Not reported
Consent/Final Order Sequence Number: Not reported
Consent/Final Order Respondent Name: Not reported
Consent/Final Order Lead Agency: Not reported
Enforcement Type: WRITTEN INFORMAL
Enforcement Responsible Person: R2RV
Enforcement Responsible Sub-Organization: RCB
SEP Sequence Number: Not reported
SEP Expenditure Amount: Not reported
SEP Scheduled Completion Date: Not reported
SEP Actual Date: Not reported
SEP Defaulted Date: Not reported
SEP Type: Not reported
SEP Type Description: Not reported
Proposed Amount: Not reported
Final Monetary Amount: Not reported
Paid Amount: Not reported
Final Count: Not reported
Final Amount: Not reported

Found Violation: No
Agency Which Determined Violation: Not reported
Violation Short Description: Not reported
Date Violation was Determined: Not reported
Actual Return to Compliance Date: Not reported
Return to Compliance Qualifier: Not reported
Violation Responsible Agency: Not reported
Scheduled Compliance Date: Not reported
Enforcement Identifier: Not reported
Date of Enforcement Action: Not reported
Enforcement Responsible Agency: Not reported
Enforcement Docket Number: Not reported
Enforcement Attorney: Not reported
Corrective Action Component: Not reported
Appeal Initiated Date: Not reported
Appeal Resolution Date: Not reported
Disposition Status Date: Not reported
Disposition Status: Not reported
Disposition Status Description: Not reported
Consent/Final Order Sequence Number: Not reported
Consent/Final Order Respondent Name: Not reported
Consent/Final Order Lead Agency: Not reported
Enforcement Type: Not reported
Enforcement Responsible Person: Not reported
Enforcement Responsible Sub-Organization: Not reported
SEP Sequence Number: Not reported

WH CHRISTIAN & SONS (Continued) **1000171080**

SEP Expenditure Amount: Not reported
SEP Scheduled Completion Date: Not reported
SEP Actual Date: Not reported
SEP Defaulted Date: Not reported
SEP Type: Not reported
SEP Type Description: Not reported
Proposed Amount: Not reported
Final Monetary Amount: Not reported
Paid Amount: Not reported
Final Count: Not reported
Final Amount: Not reported

Found Violation: Yes
Agency Which Determined Violation: EPA
Violation Short Description: Generators - General
Date Violation was Determined: 20060518
Actual Return to Compliance Date: 20070828
Return to Compliance Qualifier: Documented
Violation Responsible Agency: EPA
Scheduled Compliance Date: Not reported
Enforcement Identifier: 001
Date of Enforcement Action: 20070828
Enforcement Responsible Agency: EPA
Enforcement Docket Number: Not reported
Enforcement Attorney: Not reported
Corrective Action Component: No
Appeal Initiated Date: Not reported
Appeal Resolution Date: Not reported
Disposition Status Date: Not reported
Disposition Status: Not reported
Disposition Status Description: Not reported
Consent/Final Order Sequence Number:Not reported
Consent/Final Order Respondent Name: Not reported
Consent/Final Order Lead Agency: Not reported
Enforcement Type: FINAL 3008(A) COMPLIANCE ORDER
Enforcement Responsible Person: R2RV
Enforcement Responsible Sub-Organization: RCB
SEP Sequence Number: Not reported
SEP Expenditure Amount: Not reported
SEP Scheduled Completion Date: Not reported
SEP Actual Date: Not reported
SEP Defaulted Date: Not reported
SEP Type: Not reported
SEP Type Description: Not reported
Proposed Amount: Not reported
Final Monetary Amount: Not reported
Paid Amount: Not reported
Final Count: Not reported
Final Amount: Not reported

Evaluation Action Summary:
Evaluation Date: 20060518
Evaluation Responsible Agency: EPA
Found Violation: Yes
Evaluation Type Description: COMPLIANCE EVALUATION INSPECTION ON-SITE
Evaluation Responsible Person Identifier: R2RV
Evaluation Responsible Sub-Organization: RCB

WH CHRISTIAN & SONS (Continued) **1000171080**

Actual Return to Compliance Date:	20070828
Scheduled Compliance Date:	Not reported
Date of Request:	20060612
Date Response Received:	Not reported
Request Agency:	Not reported
Former Citation:	Not reported
Evaluation Date:	20070128
Evaluation Responsible Agency:	EPA
Found Violation:	No
Evaluation Type Description:	SIGNIFICANT NON-COMPLIER
Evaluation Responsible Person Identifier:	R2RV
Evaluation Responsible Sub-Organization:	RCB
Actual Return to Compliance Date:	Not reported
Scheduled Compliance Date:	Not reported
Date of Request:	Not reported
Date Response Received:	Not reported
Request Agency:	Not reported
Former Citation:	Not reported
Evaluation Date:	20070828
Evaluation Responsible Agency:	EPA
Found Violation:	No
Evaluation Type Description:	NOT A SIGNIFICANT NON-COMPLIER
Evaluation Responsible Person Identifier:	R2RV
Evaluation Responsible Sub-Organization:	RCB
Actual Return to Compliance Date:	Not reported
Scheduled Compliance Date:	Not reported
Date of Request:	Not reported
Date Response Received:	Not reported
Request Agency:	Not reported
Former Citation:	Not reported
Evaluation Date:	20060518
Evaluation Responsible Agency:	EPA
Found Violation:	Yes
Evaluation Type Description:	COMPLIANCE EVALUATION INSPECTION ON-SITE
Evaluation Responsible Person Identifier:	R2RV
Evaluation Responsible Sub-Organization:	RCB
Actual Return to Compliance Date:	20070828
Scheduled Compliance Date:	Not reported
Date of Request:	20060612
Date Response Received:	Not reported
Request Agency:	Not reported
Former Citation:	Not reported
Evaluation Date:	19990706
Evaluation Responsible Agency:	EPA
Found Violation:	No
Evaluation Type Description:	COMPLIANCE EVALUATION INSPECTION ON-SITE
Evaluation Responsible Person Identifier:	R2CFP
Evaluation Responsible Sub-Organization:	RCB
Actual Return to Compliance Date:	Not reported
Scheduled Compliance Date:	Not reported
Date of Request:	Not reported
Date Response Received:	Not reported
Request Agency:	Not reported

WH CHRISTIAN & SONS (Continued) **1000171080**

Former Citation:	Not reported
Evaluation Date:	20060518
Evaluation Responsible Agency:	EPA
Found Violation:	Yes
Evaluation Type Description:	COMPLIANCE EVALUATION INSPECTION ON-SITE
Evaluation Responsible Person Identifier:	R2RV
Evaluation Responsible Sub-Organization:	RCB
Actual Return to Compliance Date:	20070828
Scheduled Compliance Date:	Not reported
Date of Request:	20060612
Date Response Received:	Not reported
Request Agency:	Not reported
Former Citation:	Not reported

ICIS:

Enforcement Action ID:	02-2007-7108
FRS ID:	110004350452
Action Name:	WH Christian & Sons, Inc. (SB)
Facility Name:	WH CHRISTIAN & SONS
Facility Address:	22-28 FRANKLIN ST BROOKLYN, NY 112222039
Enforcement Action Type:	RCRA 3008A AO For Comp And/Or Penalty
Facility County:	KINGS
Program System Acronym:	RCRAINFO
Enforcement Action Forum Desc:	Administrative - Formal
EA Type Code:	3008A
Facility SIC Code:	Not reported
Federal Facility ID:	Not reported
Latitude in Decimal Degrees:	40.72611
Longitude in Decimal Degrees:	-73.95739
Permit Type Desc:	Not reported
Program System Acronym:	NYD013779293
Facility NAICS Code:	Not reported
Tribal Land Code:	Not reported

Facility Name:	WH CHRISTIAN & SONS
Address:	22-28 FRANKLIN ST
Tribal Indicator:	N
Fed Facility:	No
NAIC Code:	Not reported
SIC Code:	Not reported

Facility Name:	WH CHRISTIAN & SONS
Address:	22-28 FRANKLIN ST
Tribal Indicator:	N
Fed Facility:	No
NAIC Code:	Not reported
SIC Code:	Not reported

FINDS:

Registry ID: 110004350452

WH CHRISTIAN & SONS (Continued) **1000171080**

Click Here:

Environmental Interest/Information System:
RCRAInfo is a national information system that supports the Resource Conservation and Recovery Act (RCRA) program through the tracking of events and activities related to facilities that generate, transport, and treat, store, or dispose of hazardous waste. RCRAInfo allows RCRA program staff to track the notification, permit, compliance, and corrective action activities required under RCRA.

Click this hyperlink while viewing on your computer to access additional FINDS: detail in the EDR Site Report.

ECHO:

Envid:	1000171080
Registry ID:	110004350452
DFR URL:	http://echo.epa.gov/detailed-facility-report?fid=110004350452
Name:	WH CHRISTIAN & SONS
Address:	22-28 FRANKLIN ST
City,State,Zip:	BROOKLYN, NY 11222

NY MANIFEST:

Name:	WH CHRISTIAN AND SONS
Address:	22-28 FRANKLIN ST
City,State,Zip:	BROOKLYN, NY 11222-2039
Country:	USA
EPA ID:	NYD013779293
Facility Status:	Not reported
Location Address 1:	22-28 FRANKLIN ST
Code:	BP
Location Address 2:	Not reported
Total Tanks:	Not reported
Location City:	BROOKLYN
Location State:	NY
Location Zip:	11222
Location Zip 4:	Not reported

NY MANIFEST:

EPAID:	NYD013779293
Mailing Name:	WH CHRISTIAN AND SONS
Mailing Contact:	WH CHRISTIAN AND SONS
Mailing Address 1:	22-28 FRANKLIN STREET
Mailing Address 2:	Not reported
Mailing City:	BROOKLYN
Mailing State:	NY
Mailing Zip:	11222
Mailing Zip 4:	Not reported
Mailing Country:	USA
Mailing Phone:	7183897000

F102 **W. H. CHRISTIAN & SONS, INC.** **NY UST** **U004076778**
NW **22-28 FRANKLIN STREET** **N/A**
1/8-1/4 **BROOKLYN, NY 11222**
0.128 mi.
674 ft. **Site 16 of 16 in cluster F**

Relative:
Higher

Actual:
9 ft.

UST:

Name:	W. H. CHRISTIAN & SONS, INC.
Address:	22-28 FRANKLIN STREET
City,State,Zip:	BROOKLYN, NY 11222
Id/Status:	2-233447 / Active
Program Type:	PBS
Region:	STATE
DEC Region:	2
Expiration Date:	07/07/2022
UTM X:	588049.74878
UTM Y:	4508844.58275
Site Type:	Apartment Building/Office Building

Affiliation Records:

Site Id:	8496
Affiliation Type:	Mail Contact
Company Name:	W. H. CHRISTIAN & SONS, INC.
Contact Type:	Not reported
Contact Name:	WILLIAM H. CHRISTIAN
Address1:	22-28 FRANKLIN STREET
Address2:	Not reported
City:	BROOKLYN
State:	NY
Zip Code:	11222
Country Code:	001
Phone:	(718) 389-7000
EMail:	HR@WHCHRISTIAN.COM
Fax Number:	Not reported
Modified By:	MFLEONAR
Date Last Modified:	2017-06-27

Site Id:	8496
Affiliation Type:	Facility Operator
Company Name:	W. H. CHRISTIAN & SONS, INC.
Contact Type:	Not reported
Contact Name:	W H CHRISTIAN & SONS INC
Address1:	Not reported
Address2:	Not reported
City:	Not reported
State:	NN
Zip Code:	Not reported
Country Code:	001
Phone:	(718) 389-7000
EMail:	Not reported
Fax Number:	Not reported
Modified By:	NRLOMBAR
Date Last Modified:	2005-08-23

Site Id:	8496
Affiliation Type:	Facility Owner
Company Name:	W. H. CHRISTIAN & SONS, INC.
Contact Type:	DIRECTOR OF OPERATION
Contact Name:	SCOTT CHRISTIAN
Address1:	22-28 FRANKLIN ST

W. H. CHRISTIAN & SONS, INC. (Continued) **U004076778**

Address2:	Not reported
City:	BROOKLYN
State:	NY
Zip Code:	11222
Country Code:	001
Phone:	(718) 389-7000
EMail:	Not reported
Fax Number:	Not reported
Modified By:	MFLEONAR
Date Last Modified:	2017-06-27

Site Id:	8496
Affiliation Type:	Emergency Contact
Company Name:	W. H. CHRISTIAN & SONS, INC.
Contact Type:	Not reported
Contact Name:	SCOTT CHRISTIAN
Address1:	Not reported
Address2:	Not reported
City:	Not reported
State:	NN
Zip Code:	Not reported
Country Code:	999
Phone:	(917) 974-2584
EMail:	Not reported
Fax Number:	Not reported
Modified By:	MFLEONAR
Date Last Modified:	2017-06-27

Tank Info:

Tank Number:	001
Tank ID:	11003
Tank Status:	Closed - In Place
Material Name:	Closed - In Place
Capacity Gallons:	2000
Install Date:	Not reported
Date Tank Closed:	08/01/2005
Registered:	True
Tank Location:	Underground
Tank Type:	Steel/carbon steel
Material Code:	0001
Common Name of Substance:	#2 Fuel Oil (On-Site Consumption)

Tightness Test Method:	21
Date Test:	03/20/2003
Next Test Date:	Not reported
Pipe Model:	Not reported
Modified By:	MFLEONAR
Last Modified:	06/27/2017

Equipment Records:

L09 - Piping Leak Detection - Exempt Suction Piping
H00 - Tank Leak Detection - None
K00 - Spill Prevention - None
D01 - Pipe Type - Steel/Carbon Steel/Iron
A00 - Tank Internal Protection - None
J02 - Dispenser - Suction Dispenser

W. H. CHRISTIAN & SONS, INC. (Continued) **U004076778**

C03 - Pipe Location - Aboveground/Underground Combination
G00 - Tank Secondary Containment - None
F00 - Pipe External Protection - None
B00 - Tank External Protection - None
I05 - Overfill - Vent Whistle

Tank Number: 002
Tank ID: 11002
Tank Status: Closed - In Place
Material Name: Closed - In Place
Capacity Gallons: 1080
Install Date: Not reported
Date Tank Closed: 04/05/2001
Registered: True
Tank Location: Underground
Tank Type: Steel/carbon steel
Material Code: 0001
Common Name of Substance: #2 Fuel Oil (On-Site Consumption)

Tightness Test Method: -
Date Test: Not reported
Next Test Date: Not reported
Pipe Model: Not reported
Modified By: MFLEONAR
Last Modified: 06/27/2017

Equipment Records:

L09 - Piping Leak Detection - Exempt Suction Piping
H00 - Tank Leak Detection - None
D01 - Pipe Type - Steel/Carbon Steel/Iron
A00 - Tank Internal Protection - None
J02 - Dispenser - Suction Dispenser
C03 - Pipe Location - Aboveground/Underground Combination
G00 - Tank Secondary Containment - None
B00 - Tank External Protection - None
F00 - Pipe External Protection - None
I05 - Overfill - Vent Whistle

G103 **JOHN ORAVECZ CHILD CARE** **NY AST** **U003391690**
SE **25 NASSAU AVE** **N/A**
1/8-1/4 **BROOKLYN, NY 11222**
0.129 mi.
679 ft. **Site 11 of 12 in cluster G**

Relative:
Higher

Actual:
13 ft.

AST:
Name: JOHN ORAVECZ CHILD CARE
Address: 25 NASSAU AVE
City,State,Zip: BROOKLYN, NY 11222
Region: STATE
DEC Region: 2
Site Status: Active
Facility Id: 2-361224
Program Type: PBS
UTM X: 588375.10468
UTM Y: 4508532.04431
Expiration Date: 10/06/2012
Site Type: School

JOHN ORAVECZ CHILD CARE (Continued) **U003391690**

Affiliation Records:

Site Id:	18227
Affiliation Type:	Facility Owner
Company Name:	REV JOSE PANTHAPLAMTHOTTIYIL
Contact Type:	PASTOR
Contact Name:	REV JOSE PANTHAPLAMTHOTTIYIL
Address1:	HOLY FAMILTY CHURCH 21 NASSAU
Address2:	Not reported
City:	BROOKLYN
State:	NY
Zip Code:	11222
Country Code:	001
Phone:	(718) 388-5145
EMail:	Not reported
Fax Number:	Not reported
Modified By:	dxliving
Date Last Modified:	2007-08-29

Site Id:	18227
Affiliation Type:	Mail Contact
Company Name:	HOLY FAMILY CHURCH
Contact Type:	Not reported
Contact Name:	PASTOR
Address1:	21 NASSAU AVE
Address2:	Not reported
City:	BROOKLYN
State:	NY
Zip Code:	11222
Country Code:	001
Phone:	(718) 388-5145
EMail:	Not reported
Fax Number:	Not reported
Modified By:	TRANSLAT
Date Last Modified:	2004-03-04

Site Id:	18227
Affiliation Type:	Facility Operator
Company Name:	JOHN ORAVECZ CHILD CARE
Contact Type:	Not reported
Contact Name:	REV JOSE PANTHAPLAMTHOTTIYIL
Address1:	Not reported
Address2:	Not reported
City:	Not reported
State:	NN
Zip Code:	Not reported
Country Code:	001
Phone:	(718) 782-2727
EMail:	Not reported
Fax Number:	Not reported
Modified By:	dxliving
Date Last Modified:	2007-08-29

Site Id:	18227
Affiliation Type:	Emergency Contact
Company Name:	REV JOSE PANTHAPLAMTHOTTIYIL
Contact Type:	Not reported
Contact Name:	REV JOSE PANTHAPLAMTHOTTIYIL

JOHN ORAVECZ CHILD CARE (Continued) **U003391690**

Address1:	Not reported
Address2:	Not reported
City:	Not reported
State:	NN
Zip Code:	Not reported
Country Code:	999
Phone:	(718) 388-5145
EMail:	Not reported
Fax Number:	Not reported
Modified By:	dxliving
Date Last Modified:	2007-08-29

Tank Info:

Tank Number:	001
Tank Id:	22065
Material Code:	0001
Common Name of Substance:	#2 Fuel Oil (On-Site Consumption)

Equipment Records:

	J02 - Dispenser - Suction Dispenser
	C01 - Pipe Location - Aboveground
	I04 - Overfill - Product Level Gauge (A/G)
	L00 - Piping Leak Detection - None
	A00 - Tank Internal Protection - None
	D01 - Pipe Type - Steel/Carbon Steel/Iron
	K00 - Spill Prevention - None
	B04 - Tank External Protection - Fiberglass
	E00 - Piping Secondary Containment - None
	G03 - Tank Secondary Containment - Vault (w/o access)
	H00 - Tank Leak Detection - None
	F00 - Pipe External Protection - None
Tank Location:	Aboveground - on saddles, legs, racks, etc.... Tank bottom is elevated above grade or tank pad, allowing visual inspection.
Tank Type:	Fiberglass Coated Steel
Tank Status:	In Service
Pipe Model:	Not reported
Install Date:	07/31/1974
Capacity Gallons:	4000
Tightness Test Method:	NN
Date Test:	Not reported
Next Test Date:	Not reported
Date Tank Closed:	Not reported
Register:	True
Modified By:	dxliving
Last Modified:	04/14/2017
Material Name:	#2 fuel oil (on-site consumption)

G104 **33 NASSAU AVENUE** **NY AST** **A100292150**
SE **33 NASSAU AVENUE** **N/A**
1/8-1/4 **BROOKLYN, NY 11222**
0.130 mi.
684 ft. **Site 12 of 12 in cluster G**

Relative:
Higher

Actual:
13 ft.

AST:

Name:	33 NASSAU AVENUE
Address:	33 NASSAU AVENUE
City,State,Zip:	BROOKLYN, NY 11222
Region:	STATE
DEC Region:	2
Site Status:	Unregulated/Closed
Facility Id:	2-608361
Program Type:	PBS
UTM X:	588406.90175
UTM Y:	4508538.75892
Expiration Date:	N/A
Site Type:	Manufacturing (Other than Chemical)/Processing

Affiliation Records:

Site Id:	30213
Affiliation Type:	Facility Owner
Company Name:	WILLMARK SALES COMPANY INC.
Contact Type:	Not reported
Contact Name:	Not reported
Address1:	33 NASSAU AVENUE
Address2:	Not reported
City:	BROOKLYN
State:	NY
Zip Code:	11222
Country Code:	001
Phone:	(718) 388-7141
EMail:	Not reported
Fax Number:	Not reported
Modified By:	TRANSLAT
Date Last Modified:	2004-03-04

Site Id:	30213
Affiliation Type:	Facility Operator
Company Name:	33 NASSAU AVENUE
Contact Type:	Not reported
Contact Name:	ROBERT LEIBOWIT
Address1:	Not reported
Address2:	Not reported
City:	Not reported
State:	NN
Zip Code:	Not reported
Country Code:	001
Phone:	(718) 388-7141
EMail:	Not reported
Fax Number:	Not reported
Modified By:	TRANSLAT
Date Last Modified:	2004-03-04

Site Id:	30213
Affiliation Type:	Emergency Contact
Company Name:	WILLMARK SALES COMPANY INC.
Contact Type:	Not reported
Contact Name:	BURTON PECHMAN

33 NASSAU AVENUE (Continued) **A100292150**

Address1:	Not reported
Address2:	Not reported
City:	Not reported
State:	NN
Zip Code:	Not reported
Country Code:	001
Phone:	(718) 388-7141
EMail:	Not reported
Fax Number:	Not reported
Modified By:	TRANSLAT
Date Last Modified:	2004-03-04

Site Id:	30213
Affiliation Type:	Mail Contact
Company Name:	UNFLAT & ASSOCIATES
Contact Type:	Not reported
Contact Name:	ULRIC GLOUDON
Address1:	573 JOHNSON AVENUE
Address2:	Not reported
City:	BROOKLYN
State:	NY
Zip Code:	11237
Country Code:	001
Phone:	(718) 386-6100
EMail:	Not reported
Fax Number:	Not reported
Modified By:	TRANSLAT
Date Last Modified:	2004-03-04

Tank Info:

Tank Number:	001
Tank Id:	65077
Material Code:	0001
Common Name of Substance:	#2 Fuel Oil (On-Site Consumption)

Equipment Records:

	C01 - Pipe Location - Aboveground
	J02 - Dispenser - Suction Dispenser
	A00 - Tank Internal Protection - None
	B01 - Tank External Protection - Painted/Asphalt Coating
	D01 - Pipe Type - Steel/Carbon Steel/Iron
	F01 - Pipe External Protection - Painted/Asphalt Coating
	G03 - Tank Secondary Containment - Vault (w/o access)
	H00 - Tank Leak Detection - None
	L09 - Piping Leak Detection - Exempt Suction Piping
	I05 - Overfill - Vent Whistle
Tank Location:	Aboveground - on saddles, legs, racks, etc.... Tank bottom is elevated above grade or tank pad, allowing visual inspection.
Tank Type:	Steel/Carbon Steel/Iron
Tank Status:	Closed - Removed
Pipe Model:	Not reported
Install Date:	02/01/2001
Capacity Gallons:	2500
Tightness Test Method:	-
Date Test:	Not reported

33 NASSAU AVENUE (Continued) **A100292150**

Next Test Date:	Not reported
Date Tank Closed:	05/17/2011
Register:	True
Modified By:	LXZIELIN
Last Modified:	04/14/2017
Material Name:	#2 fuel oil (on-site consumption)

N105 **BKLYN UNION GAS /WILLIAMSBURGH WORKS** **SEMS-ARCHIVE** **1003863853**
WSW **KENT AVE N 12TH ST /E RIV** **NYD980532030**
1/8-1/4 **BROOKLYN, NY 11211**
0.130 mi.
684 ft. **Site 1 of 12 in cluster N**

Relative:
Higher

Actual:
10 ft.

SEMS Archive:

Site ID:	0201979
EPA ID:	NYD980532030
Name:	BKLYN UNION GAS /WILLIAMSBURGH WORKS
Address:	KENT AVE N 12TH ST /E RIV
Address 2:	Not reported
City,State,Zip:	BROOKLYN, NY 11211
Cong District:	14
FIPS Code:	36047
FF:	N
NPL:	Not on the NPL
Non NPL Status:	NFRAP-Site does not qualify for the NPL based on existing information

SEMS Archive Detail:

Region:	02
Site ID:	0201979
EPA ID:	NYD980532030
Site Name:	BKLYN UNION GAS /WILLIAMSBURGH WORKS
NPL:	N
FF:	N
OU:	00
Action Code:	VS
Action Name:	ARCH SITE
SEQ:	1
Start Date:	Not reported
Finish Date:	1986-09-24 04:00:00
Qual:	Not reported
Current Action Lead:	EPA Perf In-Hse

Region:	02
Site ID:	0201979
EPA ID:	NYD980532030
Site Name:	BKLYN UNION GAS /WILLIAMSBURGH WORKS
NPL:	N
FF:	N
OU:	00
Action Code:	PA
Action Name:	PA
SEQ:	1
Start Date:	1986-09-05 04:00:00
Finish Date:	1986-09-24 04:00:00
Qual:	N
Current Action Lead:	EPA Perf

Region: 02

BKLYN UNION GAS /WILLIAMSBURGH WORKS (Continued) **1003863853**

Site ID:	0201979
EPA ID:	NYD980532030
Site Name:	BKLYN UNION GAS /WILLIAMSBURGH WORKS
NPL:	N
FF:	N
OU:	00
Action Code:	DS
Action Name:	DISCVRY
SEQ:	1
Start Date:	1981-06-01 04:00:00
Finish Date:	1981-06-01 04:00:00
Qual:	Not reported
Current Action Lead:	EPA Perf

J106 **CON EDISON** **RCRA NonGen / NLR** **1019325623**
SSW **55 WYTHE AVE** **NYP004842601**
1/8-1/4 **BROOKLYN, NY 11249**
0.135 mi.
711 ft. **Site 4 of 16 in cluster J**

Relative: **Higher**

Actual: **16 ft.**

RCRA NonGen / NLR:

Date Form Received by Agency:		20150922
Handler Name:	CON EDISON	
Handler Address:		55 WYTHE AVE
Handler City,State,Zip:		BROOKLYN, NY 11249
EPA ID:		NYP004842601
Contact Name:		THOMAS TEELING
Contact Address:		Not reported
Contact City,State,Zip:		Not reported
Contact Telephone:		212-460-3770
Contact Fax:		Not reported
Contact Email:		Not reported
Contact Title:		Not reported
EPA Region:		02
Land Type:		Private
Federal Waste Generator Description:		Not a generator, verified
Non-Notifier:		Not reported
Biennial Report Cycle:		Not reported
Accessibility:		Not reported
Active Site Indicator:		Not reported
State District Owner:		NY
State District:		NYSDEC R2
Mailing Address:		IRVING PL 15TH FL NE
Mailing City,State,Zip:		NEW YORK, NY 10003
Owner Name:		Not reported
Owner Type:		Not reported
Operator Name:		Not reported
Operator Type:		Not reported
Short-Term Generator Activity:		No
Importer Activity:		No
Mixed Waste Generator:		No
Transporter Activity:		No
Transfer Facility Activity:		No
Recycler Activity with Storage:		No
Small Quantity On-Site Burner Exemption:		No
Smelting Melting and Refining Furnace Exemption:		No
Underground Injection Control:		No

CON EDISON (Continued) **1019325623**

Off-Site Waste Receipt:	No
Universal Waste Indicator:	No
Universal Waste Destination Facility:	No
Federal Universal Waste:	No
Active Site Fed-Reg Treatment Storage and Disposal Facility:	Not reported
Active Site Converter Treatment storage and Disposal Facility:	Not reported
Active Site State-Reg Treatment Storage and Disposal Facility:	Not reported
Active Site State-Reg Handler:	---
Federal Facility Indicator:	Not reported
Hazardous Secondary Material Indicator:	NN
Sub-Part K Indicator:	Not reported
Commercial TSD Indicator:	No
Treatment Storage and Disposal Type:	Not reported
2018 GPRA Permit Baseline:	Not on the Baseline
2018 GPRA Renewals Baseline:	Not on the Baseline
Permit Renewals Workload Universe:	Not reported
Permit Workload Universe:	Not reported
Permit Progress Universe:	Not reported
Post-Closure Workload Universe:	Not reported
Closure Workload Universe:	Not reported
202 GPRA Corrective Action Baseline:	No
Corrective Action Workload Universe:	No
Subject to Corrective Action Universe:	No
Non-TSDFs Where RCRA CA has Been Imposed Universe:	No
TSDFs Potentially Subject to CA Under 3004 (u)/(v) Universe:	No
TSDFs Only Subject to CA under Discretionary Auth Universe:	No
Corrective Action Priority Ranking:	No NCAPS ranking
Environmental Control Indicator:	No
Institutional Control Indicator:	No
Human Exposure Controls Indicator:	N/A
Groundwater Controls Indicator:	N/A
Operating TSDF Universe:	Not reported
Full Enforcement Universe:	Not reported
Significant Non-Complier Universe:	No
Unaddressed Significant Non-Complier Universe:	No
Addressed Significant Non-Complier Universe:	No
Significant Non-Complier With a Compliance Schedule Universe:	No
Financial Assurance Required:	Not reported
Handler Date of Last Change:	20160909
Recognized Trader-Importer:	No
Recognized Trader-Exporter:	No
Importer of Spent Lead Acid Batteries:	No
Exporter of Spent Lead Acid Batteries:	No
Recycler Activity Without Storage:	Not reported
Manifest Broker:	Not reported
Sub-Part P Indicator:	No

Biennial: List of Years
Year: 2015

Click Here for Biennial Reporting System Data:

Handler - Owner Operator:

Owner/Operator Indicator:	Operator
Owner/Operator Name:	CONSOLIDATED EDISON COMPANY OF NY, INC.
Legal Status:	Private

CON EDISON (Continued) **1019325623**

Date Became Current:	20150923
Date Ended Current:	Not reported
Owner/Operator Address:	4 IRVING PLACE
Owner/Operator City,State,Zip:	NEW YORK, NY 10003
Owner/Operator Telephone:	Not reported
Owner/Operator Telephone Ext:	Not reported
Owner/Operator Fax:	Not reported
Owner/Operator Email:	Not reported
Owner/Operator Indicator:	Owner
Owner/Operator Name:	CONSOLIDATED EDISON COMPANY OF NY, INC.
Legal Status:	Private
Date Became Current:	20150923
Date Ended Current:	Not reported
Owner/Operator Address:	4 IRVING PLACE
Owner/Operator City,State,Zip:	NEW YORK, NY 10003
Owner/Operator Telephone:	Not reported
Owner/Operator Telephone Ext:	Not reported
Owner/Operator Fax:	Not reported
Owner/Operator Email:	Not reported

Historic Generators:

Receive Date:	20160226
Handler Name: CON EDISON - EXCAVATION 0	
Federal Waste Generator Description:	Large Quantity Generator
State District Owner:	NY
Large Quantity Handler of Universal Waste:	No
Recognized Trader Importer:	No
Recognized Trader Exporter:	No
Spent Lead Acid Battery Importer:	No
Spent Lead Acid Battery Exporter:	No
Current Record:	No
Non Storage Recycler Activity:	Not reported
Electronic Manifest Broker:	Not reported
Receive Date:	20150922
Handler Name: CON EDISON	
Federal Waste Generator Description:	Large Quantity Generator
State District Owner:	NY
Large Quantity Handler of Universal Waste:	No
Recognized Trader Importer:	No
Recognized Trader Exporter:	No
Spent Lead Acid Battery Importer:	No
Spent Lead Acid Battery Exporter:	No
Current Record:	No
Non Storage Recycler Activity:	Not reported
Electronic Manifest Broker:	Not reported
Receive Date:	20150922
Handler Name: CON EDISON	
Federal Waste Generator Description:	Not a generator, verified
State District Owner:	NY
Large Quantity Handler of Universal Waste:	No
Recognized Trader Importer:	No
Recognized Trader Exporter:	No
Spent Lead Acid Battery Importer:	No
Spent Lead Acid Battery Exporter:	No

CON EDISON (Continued) **1019325623**

Current Record: Yes
Non Storage Recycler Activity: Not reported
Electronic Manifest Broker: Not reported

List of NAICS Codes and Descriptions:
NAICS Code: 221122
NAICS Description: ELECTRIC POWER DISTRIBUTION

Facility Has Received Notices of Violations:
Violations: No Violations Found

Evaluation Action Summary:
Evaluations: No Evaluations Found

J107 **CON EDISON** **NY MANIFEST** **S118462859**
SSW **55 WYTHE AVE** **N/A**
1/8-1/4 **BROOKLYN, NY 11249**
0.135 mi.
711 ft. **Site 5 of 16 in cluster J**

Relative:
Higher

Actual:
16 ft.

NY MANIFEST:
Name: CON EDISON
Address: 55 WYTHE AVE
City,State,Zip: BROOKLYN, NY 11249
Country: USA
EPA ID: NYP004842601
Facility Status: Not reported
Location Address 1: 55 WYTHE AVE
Code: BP
Location Address 2: Not reported
Total Tanks: Not reported
Location City: BROOKLYN
Location State: NY
Location Zip: 11249
Location Zip 4: Not reported

NY MANIFEST:
EPAID: NYP004842601
Mailing Name: CON EDISON
Mailing Contact: DENNIS HUACON
Mailing Address 1: 4 IRVING PL 15TH FL
Mailing Address 2: Not reported
Mailing City: NEW YORK
Mailing State: NY
Mailing Zip: 10003
Mailing Zip 4: Not reported
Mailing Country: USA
Mailing Phone: 2124603770

NY MANIFEST:
Document ID: Not reported
Manifest Status: Not reported
seq: Not reported
Year: 2018
Trans1 State ID: NJ0000027193

CON EDISON (Continued) **S118462859**

Trans2 State ID:	Not reported
Generator Ship Date:	10/28/2015
Trans1 Recv Date:	10/28/2015
Trans2 Recv Date:	Not reported
TSD Site Recv Date:	11/10/2015
Part A Recv Date:	Not reported
Part B Recv Date:	Not reported
Generator EPA ID:	NYP004842601
Trans1 EPA ID:	Not reported
Trans2 EPA ID:	Not reported
TSDF ID 1:	MID048090633
TSDF ID 2:	Not reported
Manifest Tracking Number:	014087937JJK
Import Indicator:	N
Export Indicator:	N
Discr Quantity Indicator:	Y
Discr Type Indicator:	N
Discr Residue Indicator:	N
Discr Partial Reject Indicator:	N
Discr Full Reject Indicator:	N
Manifest Ref Number:	Not reported
Alt Facility RCRA ID:	Not reported
Alt Facility Sign Date:	Not reported
MGMT Method Type Code:	H141
Waste Code:	Not reported
Waste Code:	Not reported
Waste Code:	Not reported
Waste Code:	Not reported
Waste Code:	Not reported
Waste Code:	Not reported
Quantity:	17264
Units:	K - Kilograms (2.2 pounds)
Number of Containers:	1
Container Type:	CM - Metal boxes, cases, roll-offs
Handling Method:	L Landfill.
Specific Gravity:	1
Waste Code:	B007
Waste Code 1_2:	Not reported
Waste Code 1_3:	Not reported
Waste Code 1_4:	Not reported
Waste Code 1_5:	Not reported
Waste Code 1_6:	Not reported

N108 **19 KENT ACQUISITION LLC - FORMER SUNBELT EQUIPMENT** **NJ MANIFEST** **S122377745**
WSW **19 KENT AVE** **N/A**
1/8-1/4 **BROOKLYN, NY 11234**
0.137 mi.
724 ft. **Site 2 of 12 in cluster N**

Relative: **Higher**
Actual: **12 ft.**

NJ MANIFEST:

EPA Id:	NYR000226118
Mail Address:	N 10TH ST
Mail City/State/Zip:	BROOKLYN, NY 11234
Facility Phone:	Not reported
Emergency Phone:	Not reported
Contact:	ALLEN M KONSTAM
Comments:	Not reported

19 KENT ACQUISITION LLC - FORMER SUNBELT EQUIPMENT SITE (Continued) **S122377745**

SIC Code:	Not reported
County:	NY047
Municipal:	Not reported
Previous EPA Id:	Not reported
Gen Flag:	Not reported
Trans Flag:	Not reported
TSDF Flag:	Not reported
Name Change:	Not reported
Date Change:	Not reported

Manifest:

Manifest Number:	016327335JJK
EPA ID:	NYR000226118
Date Shipped:	1/25/2017
TSDF EPA ID:	NJD991291105
Transporter EPA ID:	PAD146714878
Transporter 2 EPA ID:	Not reported
Transporter 3 EPA ID:	Not reported
Transporter 4 EPA ID:	Not reported
Transporter 5 EPA ID:	Not reported
Transporter 6 EPA ID:	Not reported
Transporter 7 EPA ID:	Not reported
Transporter 8 EPA ID:	Not reported
Transporter 9 EPA ID:	Not reported
Transporter 10 EPA ID:	Not reported
Date Trans1 Transported Waste:	Not reported
Date Trans2 Transported Waste:	Not reported
Date Trans3 Transported Waste:	Not reported
Date Trans4 Transported Waste:	Not reported
Date Trans5 Transported Waste:	Not reported
Date Trans6 Transported Waste:	Not reported
Date Trans7 Transported Waste:	Not reported
Date Trans8 Transported Waste:	Not reported
Date Trans9 Transported Waste:	Not reported
Date Trans10 Transported Waste:	Not reported
Date TSDF Received Waste:	Not reported
TSDF EPA Facility Name:	Not reported
QTY Units:	Not reported
Transporter SEQ ID:	Not reported
Transporter-1 Date:	Not reported
Waste SEQ ID:	Not reported
Waste Type Code 2:	Not reported
Waste Type Code 3:	Not reported
Waste Type Code 4:	Not reported
Waste Type Code 5:	Not reported
Waste Type Code 6:	Not reported
Date Accepted:	Not reported
Manifest Discrepancy Type:	Not reported
Data Entry Number:	Not reported
Was Load Rejected:	BROOKLYN, NY 11234
Reason Load Was Rejected:	Not reported

Manifest Number:	016327336JJK
EPA ID:	NYR000226118
Date Shipped:	1/25/2017
TSDF EPA ID:	NJD991291105
Transporter EPA ID:	PAD146714878
Transporter 2 EPA ID:	Not reported

19 KENT ACQUISITION LLC - FORMER SUNBELT EQUIPMENT SITE (Continued) **S122377745**

Transporter 3 EPA ID:	Not reported
Transporter 4 EPA ID:	Not reported
Transporter 5 EPA ID:	Not reported
Transporter 6 EPA ID:	Not reported
Transporter 7 EPA ID:	Not reported
Transporter 8 EPA ID:	Not reported
Transporter 9 EPA ID:	Not reported
Transporter 10 EPA ID:	Not reported
Date Trans1 Transported Waste:	Not reported
Date Trans2 Transported Waste:	Not reported
Date Trans3 Transported Waste:	Not reported
Date Trans4 Transported Waste:	Not reported
Date Trans5 Transported Waste:	Not reported
Date Trans6 Transported Waste:	Not reported
Date Trans7 Transported Waste:	Not reported
Date Trans8 Transported Waste:	Not reported
Date Trans9 Transported Waste:	Not reported
Date Trans10 Transported Waste:	Not reported
Date TSDF Received Waste:	Not reported
TSDF EPA Facility Name:	Not reported
QTY Units:	Not reported
Transporter SEQ ID:	Not reported
Transporter-1 Date:	Not reported
Waste SEQ ID:	Not reported
Waste Type Code 2:	Not reported
Waste Type Code 3:	Not reported
Waste Type Code 4:	Not reported
Waste Type Code 5:	Not reported
Waste Type Code 6:	Not reported
Date Accepted:	Not reported
Manifest Discrepancy Type:	Not reported
Data Entry Number:	Not reported
Was Load Rejected:	BROOKLYN, NY 11234
Reason Load Was Rejected:	Not reported

Manifest Number:	016327369JJK
EPA ID:	NYR000226118
Date Shipped:	3/22/2017
TSDF EPA ID:	NJD991291105
Transporter EPA ID:	NJR000029967
Transporter 2 EPA ID:	Not reported
Transporter 3 EPA ID:	Not reported
Transporter 4 EPA ID:	Not reported
Transporter 5 EPA ID:	Not reported
Transporter 6 EPA ID:	Not reported
Transporter 7 EPA ID:	Not reported
Transporter 8 EPA ID:	Not reported
Transporter 9 EPA ID:	Not reported
Transporter 10 EPA ID:	Not reported
Date Trans1 Transported Waste:	Not reported
Date Trans2 Transported Waste:	Not reported
Date Trans3 Transported Waste:	Not reported
Date Trans4 Transported Waste:	Not reported
Date Trans5 Transported Waste:	Not reported
Date Trans6 Transported Waste:	Not reported
Date Trans7 Transported Waste:	Not reported
Date Trans8 Transported Waste:	Not reported

19 KENT ACQUISITION LLC - FORMER SUNBELT EQUIPMENT SITE (Continued) **S122377745**

Date Trans9 Transported Waste:	Not reported
Date Trans10 Transported Waste:	Not reported
Date TSDF Received Waste:	Not reported
TSDF EPA Facility Name:	Not reported
QTY Units:	Not reported
Transporter SEQ ID:	Not reported
Transporter-1 Date:	Not reported
Waste SEQ ID:	Not reported
Waste Type Code 2:	Not reported
Waste Type Code 3:	Not reported
Waste Type Code 4:	Not reported
Waste Type Code 5:	Not reported
Waste Type Code 6:	Not reported
Date Accepted:	Not reported
Manifest Discrepancy Type:	Not reported
Data Entry Number:	Not reported
Was Load Rejected:	BROOKLYN, NY 11234
Reason Load Was Rejected:	Not reported

Manifest Number:	016327392JJK
EPA ID:	NYR000226118
Date Shipped:	1/26/2017
TSDF EPA ID:	NJD991291105
Transporter EPA ID:	PAD146714878
Transporter 2 EPA ID:	Not reported
Transporter 3 EPA ID:	Not reported
Transporter 4 EPA ID:	Not reported
Transporter 5 EPA ID:	Not reported
Transporter 6 EPA ID:	Not reported
Transporter 7 EPA ID:	Not reported
Transporter 8 EPA ID:	Not reported
Transporter 9 EPA ID:	Not reported
Transporter 10 EPA ID:	Not reported
Date Trans1 Transported Waste:	Not reported
Date Trans2 Transported Waste:	Not reported
Date Trans3 Transported Waste:	Not reported
Date Trans4 Transported Waste:	Not reported
Date Trans5 Transported Waste:	Not reported
Date Trans6 Transported Waste:	Not reported
Date Trans7 Transported Waste:	Not reported
Date Trans8 Transported Waste:	Not reported
Date Trans9 Transported Waste:	Not reported
Date Trans10 Transported Waste:	Not reported
Date TSDF Received Waste:	Not reported
TSDF EPA Facility Name:	Not reported
QTY Units:	Not reported
Transporter SEQ ID:	Not reported
Transporter-1 Date:	Not reported
Waste SEQ ID:	Not reported
Waste Type Code 2:	Not reported
Waste Type Code 3:	Not reported
Waste Type Code 4:	Not reported
Waste Type Code 5:	Not reported
Waste Type Code 6:	Not reported
Date Accepted:	Not reported
Manifest Discrepancy Type:	Not reported
Data Entry Number:	Not reported

19 KENT ACQUISITION LLC - FORMER SUNBELT EQUIPMENT SITE (Continued) **S122377745**

Was Load Rejected:	BROOKLYN, NY 11234
Reason Load Was Rejected:	Not reported
Manifest Number:	016327396JJK
EPA ID:	NYR000226118
Date Shipped:	1/20/2017
TSDF EPA ID:	NJD991291105
Transporter EPA ID:	NJR000029967
Transporter 2 EPA ID:	Not reported
Transporter 3 EPA ID:	Not reported
Transporter 4 EPA ID:	Not reported
Transporter 5 EPA ID:	Not reported
Transporter 6 EPA ID:	Not reported
Transporter 7 EPA ID:	Not reported
Transporter 8 EPA ID:	Not reported
Transporter 9 EPA ID:	Not reported
Transporter 10 EPA ID:	Not reported
Date Trans1 Transported Waste:	Not reported
Date Trans2 Transported Waste:	Not reported
Date Trans3 Transported Waste:	Not reported
Date Trans4 Transported Waste:	Not reported
Date Trans5 Transported Waste:	Not reported
Date Trans6 Transported Waste:	Not reported
Date Trans7 Transported Waste:	Not reported
Date Trans8 Transported Waste:	Not reported
Date Trans9 Transported Waste:	Not reported
Date Trans10 Transported Waste:	Not reported
Date TSDF Received Waste:	Not reported
TSDF EPA Facility Name:	Not reported
QTY Units:	Not reported
Transporter SEQ ID:	Not reported
Transporter-1 Date:	Not reported
Waste SEQ ID:	Not reported
Waste Type Code 2:	Not reported
Waste Type Code 3:	Not reported
Waste Type Code 4:	Not reported
Waste Type Code 5:	Not reported
Waste Type Code 6:	Not reported
Date Accepted:	Not reported
Manifest Discrepancy Type:	Not reported
Data Entry Number:	Not reported
Was Load Rejected:	BROOKLYN, NY 11234
Reason Load Was Rejected:	Not reported
Manifest Number:	016327406JJK
EPA ID:	NYR000226118
Date Shipped:	3/13/2017
TSDF EPA ID:	NJD991291105
Transporter EPA ID:	NJR000029967
Transporter 2 EPA ID:	Not reported
Transporter 3 EPA ID:	Not reported
Transporter 4 EPA ID:	Not reported
Transporter 5 EPA ID:	Not reported
Transporter 6 EPA ID:	Not reported
Transporter 7 EPA ID:	Not reported
Transporter 8 EPA ID:	Not reported
Transporter 9 EPA ID:	Not reported

19 KENT ACQUISITION LLC - FORMER SUNBELT EQUIPMENT SITE (Continued) **S122377745**

Transporter 10 EPA ID:	Not reported
Date Trans1 Transported Waste:	Not reported
Date Trans2 Transported Waste:	Not reported
Date Trans3 Transported Waste:	Not reported
Date Trans4 Transported Waste:	Not reported
Date Trans5 Transported Waste:	Not reported
Date Trans6 Transported Waste:	Not reported
Date Trans7 Transported Waste:	Not reported
Date Trans8 Transported Waste:	Not reported
Date Trans9 Transported Waste:	Not reported
Date Trans10 Transported Waste:	Not reported
Date TSDF Received Waste:	Not reported
TSDF EPA Facility Name:	Not reported
QTY Units:	Not reported
Transporter SEQ ID:	Not reported
Transporter-1 Date:	Not reported
Waste SEQ ID:	Not reported
Waste Type Code 2:	Not reported
Waste Type Code 3:	Not reported
Waste Type Code 4:	Not reported
Waste Type Code 5:	Not reported
Waste Type Code 6:	Not reported
Date Accepted:	Not reported
Manifest Discrepancy Type:	Not reported
Data Entry Number:	Not reported
Was Load Rejected:	BROOKLYN, NY 11234
Reason Load Was Rejected:	Not reported

Manifest Number:	016327326JJK
EPA ID:	NYR000226118
Date Shipped:	1/24/2017
TSDF EPA ID:	NJD991291105
Transporter EPA ID:	PAD146714878
Transporter 2 EPA ID:	Not reported
Transporter 3 EPA ID:	Not reported
Transporter 4 EPA ID:	Not reported
Transporter 5 EPA ID:	Not reported
Transporter 6 EPA ID:	Not reported
Transporter 7 EPA ID:	Not reported
Transporter 8 EPA ID:	Not reported
Transporter 9 EPA ID:	Not reported
Transporter 10 EPA ID:	Not reported
Date Trans1 Transported Waste:	Not reported
Date Trans2 Transported Waste:	Not reported
Date Trans3 Transported Waste:	Not reported
Date Trans4 Transported Waste:	Not reported
Date Trans5 Transported Waste:	Not reported
Date Trans6 Transported Waste:	Not reported
Date Trans7 Transported Waste:	Not reported
Date Trans8 Transported Waste:	Not reported
Date Trans9 Transported Waste:	Not reported
Date Trans10 Transported Waste:	Not reported
Date TSDF Received Waste:	Not reported
TSDF EPA Facility Name:	Not reported
QTY Units:	Not reported
Transporter SEQ ID:	Not reported
Transporter-1 Date:	Not reported

19 KENT ACQUISITION LLC - FORMER SUNBELT EQUIPMENT SITE (Continued) **S122377745**

Waste SEQ ID:	Not reported
Waste Type Code 2:	Not reported
Waste Type Code 3:	Not reported
Waste Type Code 4:	Not reported
Waste Type Code 5:	Not reported
Waste Type Code 6:	Not reported
Date Accepted:	Not reported
Manifest Discrepancy Type:	Not reported
Data Entry Number:	Not reported
Was Load Rejected:	BROOKLYN, NY 11234
Reason Load Was Rejected:	Not reported
Manifest Number:	016327329JJK
EPA ID:	NYR000226118
Date Shipped:	1/24/2017
TSDF EPA ID:	NJD991291105
Transporter EPA ID:	PAD146714878
Transporter 2 EPA ID:	Not reported
Transporter 3 EPA ID:	Not reported
Transporter 4 EPA ID:	Not reported
Transporter 5 EPA ID:	Not reported
Transporter 6 EPA ID:	Not reported
Transporter 7 EPA ID:	Not reported
Transporter 8 EPA ID:	Not reported
Transporter 9 EPA ID:	Not reported
Transporter 10 EPA ID:	Not reported
Date Trans1 Transported Waste:	Not reported
Date Trans2 Transported Waste:	Not reported
Date Trans3 Transported Waste:	Not reported
Date Trans4 Transported Waste:	Not reported
Date Trans5 Transported Waste:	Not reported
Date Trans6 Transported Waste:	Not reported
Date Trans7 Transported Waste:	Not reported
Date Trans8 Transported Waste:	Not reported
Date Trans9 Transported Waste:	Not reported
Date Trans10 Transported Waste:	Not reported
Date TSDF Received Waste:	Not reported
TSDF EPA Facility Name:	Not reported
QTY Units:	Not reported
Transporter SEQ ID:	Not reported
Transporter-1 Date:	Not reported
Waste SEQ ID:	Not reported
Waste Type Code 2:	Not reported
Waste Type Code 3:	Not reported
Waste Type Code 4:	Not reported
Waste Type Code 5:	Not reported
Waste Type Code 6:	Not reported
Date Accepted:	Not reported
Manifest Discrepancy Type:	Not reported
Data Entry Number:	Not reported
Was Load Rejected:	BROOKLYN, NY 11234
Reason Load Was Rejected:	Not reported
Manifest Number:	016327333JJK
EPA ID:	NYR000226118
Date Shipped:	1/25/2017
TSDF EPA ID:	NJD991291105

19 KENT ACQUISITION LLC - FORMER SUNBELT EQUIPMENT SITE (Continued) **S122377745**

Transporter EPA ID:	PAD146714878
Transporter 2 EPA ID:	Not reported
Transporter 3 EPA ID:	Not reported
Transporter 4 EPA ID:	Not reported
Transporter 5 EPA ID:	Not reported
Transporter 6 EPA ID:	Not reported
Transporter 7 EPA ID:	Not reported
Transporter 8 EPA ID:	Not reported
Transporter 9 EPA ID:	Not reported
Transporter 10 EPA ID:	Not reported
Date Trans1 Transported Waste:	Not reported
Date Trans2 Transported Waste:	Not reported
Date Trans3 Transported Waste:	Not reported
Date Trans4 Transported Waste:	Not reported
Date Trans5 Transported Waste:	Not reported
Date Trans6 Transported Waste:	Not reported
Date Trans7 Transported Waste:	Not reported
Date Trans8 Transported Waste:	Not reported
Date Trans9 Transported Waste:	Not reported
Date Trans10 Transported Waste:	Not reported
Date TSDF Received Waste:	Not reported
TSDF EPA Facility Name:	Not reported
QTY Units:	Not reported
Transporter SEQ ID:	Not reported
Transporter-1 Date:	Not reported
Waste SEQ ID:	Not reported
Waste Type Code 2:	Not reported
Waste Type Code 3:	Not reported
Waste Type Code 4:	Not reported
Waste Type Code 5:	Not reported
Waste Type Code 6:	Not reported
Date Accepted:	Not reported
Manifest Discrepancy Type:	Not reported
Data Entry Number:	Not reported
Was Load Rejected:	BROOKLYN, NY 11234
Reason Load Was Rejected:	Not reported
Manifest Number:	016327370JJK
EPA ID:	NYR000226118
Date Shipped:	3/22/2017
TSDF EPA ID:	NJD991291105
Transporter EPA ID:	NJR000029967
Transporter 2 EPA ID:	Not reported
Transporter 3 EPA ID:	Not reported
Transporter 4 EPA ID:	Not reported
Transporter 5 EPA ID:	Not reported
Transporter 6 EPA ID:	Not reported
Transporter 7 EPA ID:	Not reported
Transporter 8 EPA ID:	Not reported
Transporter 9 EPA ID:	Not reported
Transporter 10 EPA ID:	Not reported
Date Trans1 Transported Waste:	Not reported
Date Trans2 Transported Waste:	Not reported
Date Trans3 Transported Waste:	Not reported
Date Trans4 Transported Waste:	Not reported
Date Trans5 Transported Waste:	Not reported
Date Trans6 Transported Waste:	Not reported

19 KENT ACQUISITION LLC - FORMER SUNBELT EQUIPMENT SITE (Continued) **S122377745**

Date Trans7 Transported Waste:	Not reported
Date Trans8 Transported Waste:	Not reported
Date Trans9 Transported Waste:	Not reported
Date Trans10 Transported Waste:	Not reported
Date TSDF Received Waste:	Not reported
TSDF EPA Facility Name:	Not reported
QTY Units:	Not reported
Transporter SEQ ID:	Not reported
Transporter-1 Date:	Not reported
Waste SEQ ID:	Not reported
Waste Type Code 2:	Not reported
Waste Type Code 3:	Not reported
Waste Type Code 4:	Not reported
Waste Type Code 5:	Not reported
Waste Type Code 6:	Not reported
Date Accepted:	Not reported
Manifest Discrepancy Type:	Not reported
Data Entry Number:	Not reported
Was Load Rejected:	BROOKLYN, NY 11234
Reason Load Was Rejected:	Not reported

Manifest Number:	016327394JJK
EPA ID:	NYR000226118
Date Shipped:	1/26/2017
TSDF EPA ID:	NJD991291105
Transporter EPA ID:	PAD146714878
Transporter 2 EPA ID:	Not reported
Transporter 3 EPA ID:	Not reported
Transporter 4 EPA ID:	Not reported
Transporter 5 EPA ID:	Not reported
Transporter 6 EPA ID:	Not reported
Transporter 7 EPA ID:	Not reported
Transporter 8 EPA ID:	Not reported
Transporter 9 EPA ID:	Not reported
Transporter 10 EPA ID:	Not reported
Date Trans1 Transported Waste:	Not reported
Date Trans2 Transported Waste:	Not reported
Date Trans3 Transported Waste:	Not reported
Date Trans4 Transported Waste:	Not reported
Date Trans5 Transported Waste:	Not reported
Date Trans6 Transported Waste:	Not reported
Date Trans7 Transported Waste:	Not reported
Date Trans8 Transported Waste:	Not reported
Date Trans9 Transported Waste:	Not reported
Date Trans10 Transported Waste:	Not reported
Date TSDF Received Waste:	Not reported
TSDF EPA Facility Name:	Not reported
QTY Units:	Not reported
Transporter SEQ ID:	Not reported
Transporter-1 Date:	Not reported
Waste SEQ ID:	Not reported
Waste Type Code 2:	Not reported
Waste Type Code 3:	Not reported
Waste Type Code 4:	Not reported
Waste Type Code 5:	Not reported
Waste Type Code 6:	Not reported
Date Accepted:	Not reported

19 KENT ACQUISITION LLC - FORMER SUNBELT EQUIPMENT SITE (Continued) **S122377745**

Manifest Discrepancy Type:	Not reported
Data Entry Number:	Not reported
Was Load Rejected:	BROOKLYN, NY 11234
Reason Load Was Rejected:	Not reported
Manifest Number:	016327399JJK
EPA ID:	NYR000226118
Date Shipped:	1/20/2017
TSDF EPA ID:	NJD991291105
Transporter EPA ID:	NJR000029967
Transporter 2 EPA ID:	Not reported
Transporter 3 EPA ID:	Not reported
Transporter 4 EPA ID:	Not reported
Transporter 5 EPA ID:	Not reported
Transporter 6 EPA ID:	Not reported
Transporter 7 EPA ID:	Not reported
Transporter 8 EPA ID:	Not reported
Transporter 9 EPA ID:	Not reported
Transporter 10 EPA ID:	Not reported
Date Trans1 Transported Waste:	Not reported
Date Trans2 Transported Waste:	Not reported
Date Trans3 Transported Waste:	Not reported
Date Trans4 Transported Waste:	Not reported
Date Trans5 Transported Waste:	Not reported
Date Trans6 Transported Waste:	Not reported
Date Trans7 Transported Waste:	Not reported
Date Trans8 Transported Waste:	Not reported
Date Trans9 Transported Waste:	Not reported
Date Trans10 Transported Waste:	Not reported
Date TSDF Received Waste:	Not reported
TSDF EPA Facility Name:	Not reported
QTY Units:	Not reported
Transporter SEQ ID:	Not reported
Transporter-1 Date:	Not reported
Waste SEQ ID:	Not reported
Waste Type Code 2:	Not reported
Waste Type Code 3:	Not reported
Waste Type Code 4:	Not reported
Waste Type Code 5:	Not reported
Waste Type Code 6:	Not reported
Date Accepted:	Not reported
Manifest Discrepancy Type:	Not reported
Data Entry Number:	Not reported
Was Load Rejected:	BROOKLYN, NY 11234
Reason Load Was Rejected:	Not reported
Manifest Number:	016327404JJK
EPA ID:	NYR000226118
Date Shipped:	3/13/2017
TSDF EPA ID:	NJD991291105
Transporter EPA ID:	NJR000029967
Transporter 2 EPA ID:	Not reported
Transporter 3 EPA ID:	Not reported
Transporter 4 EPA ID:	Not reported
Transporter 5 EPA ID:	Not reported
Transporter 6 EPA ID:	Not reported
Transporter 7 EPA ID:	Not reported

19 KENT ACQUISITION LLC - FORMER SUNBELT EQUIPMENT SITE (Continued) **S122377745**

Transporter 8 EPA ID:	Not reported
Transporter 9 EPA ID:	Not reported
Transporter 10 EPA ID:	Not reported
Date Trans1 Transported Waste:	Not reported
Date Trans2 Transported Waste:	Not reported
Date Trans3 Transported Waste:	Not reported
Date Trans4 Transported Waste:	Not reported
Date Trans5 Transported Waste:	Not reported
Date Trans6 Transported Waste:	Not reported
Date Trans7 Transported Waste:	Not reported
Date Trans8 Transported Waste:	Not reported
Date Trans9 Transported Waste:	Not reported
Date Trans10 Transported Waste:	Not reported
Date TSDF Received Waste:	Not reported
TSDF EPA Facility Name:	Not reported
QTY Units:	Not reported
Transporter SEQ ID:	Not reported
Transporter-1 Date:	Not reported
Waste SEQ ID:	Not reported
Waste Type Code 2:	Not reported
Waste Type Code 3:	Not reported
Waste Type Code 4:	Not reported
Waste Type Code 5:	Not reported
Waste Type Code 6:	Not reported
Date Accepted:	Not reported
Manifest Discrepancy Type:	Not reported
Data Entry Number:	Not reported
Was Load Rejected:	BROOKLYN, NY 11234
Reason Load Was Rejected:	Not reported

Manifest Number:	016327414JJK
EPA ID:	NYR000226118
Date Shipped:	3/13/2017
TSDF EPA ID:	NJD991291105
Transporter EPA ID:	NJR000029967
Transporter 2 EPA ID:	Not reported
Transporter 3 EPA ID:	Not reported
Transporter 4 EPA ID:	Not reported
Transporter 5 EPA ID:	Not reported
Transporter 6 EPA ID:	Not reported
Transporter 7 EPA ID:	Not reported
Transporter 8 EPA ID:	Not reported
Transporter 9 EPA ID:	Not reported
Transporter 10 EPA ID:	Not reported
Date Trans1 Transported Waste:	Not reported
Date Trans2 Transported Waste:	Not reported
Date Trans3 Transported Waste:	Not reported
Date Trans4 Transported Waste:	Not reported
Date Trans5 Transported Waste:	Not reported
Date Trans6 Transported Waste:	Not reported
Date Trans7 Transported Waste:	Not reported
Date Trans8 Transported Waste:	Not reported
Date Trans9 Transported Waste:	Not reported
Date Trans10 Transported Waste:	Not reported
Date TSDF Received Waste:	Not reported
TSDF EPA Facility Name:	Not reported
QTY Units:	Not reported

19 KENT ACQUISITION LLC - FORMER SUNBELT EQUIPMENT SITE (Continued) **S122377745**

Transporter SEQ ID:	Not reported
Transporter-1 Date:	Not reported
Waste SEQ ID:	Not reported
Waste Type Code 2:	Not reported
Waste Type Code 3:	Not reported
Waste Type Code 4:	Not reported
Waste Type Code 5:	Not reported
Waste Type Code 6:	Not reported
Date Accepted:	Not reported
Manifest Discrepancy Type:	Not reported
Data Entry Number:	Not reported
Was Load Rejected:	BROOKLYN, NY 11234
Reason Load Was Rejected:	Not reported
Manifest Number:	016327324JJK
EPA ID:	NYR000226118
Date Shipped:	1/24/2017
TSDF EPA ID:	NJD991291105
Transporter EPA ID:	PAD146714878
Transporter 2 EPA ID:	Not reported
Transporter 3 EPA ID:	Not reported
Transporter 4 EPA ID:	Not reported
Transporter 5 EPA ID:	Not reported
Transporter 6 EPA ID:	Not reported
Transporter 7 EPA ID:	Not reported
Transporter 8 EPA ID:	Not reported
Transporter 9 EPA ID:	Not reported
Transporter 10 EPA ID:	Not reported
Date Trans1 Transported Waste:	Not reported
Date Trans2 Transported Waste:	Not reported
Date Trans3 Transported Waste:	Not reported
Date Trans4 Transported Waste:	Not reported
Date Trans5 Transported Waste:	Not reported
Date Trans6 Transported Waste:	Not reported
Date Trans7 Transported Waste:	Not reported
Date Trans8 Transported Waste:	Not reported
Date Trans9 Transported Waste:	Not reported
Date Trans10 Transported Waste:	Not reported
Date TSDF Received Waste:	Not reported
TSDF EPA Facility Name:	Not reported
QTY Units:	Not reported
Transporter SEQ ID:	Not reported
Transporter-1 Date:	Not reported
Waste SEQ ID:	Not reported
Waste Type Code 2:	Not reported
Waste Type Code 3:	Not reported
Waste Type Code 4:	Not reported
Waste Type Code 5:	Not reported
Waste Type Code 6:	Not reported
Date Accepted:	Not reported
Manifest Discrepancy Type:	Not reported
Data Entry Number:	Not reported
Was Load Rejected:	BROOKLYN, NY 11234
Reason Load Was Rejected:	Not reported
Manifest Number:	016327325JJK
EPA ID:	NYR000226118

19 KENT ACQUISITION LLC - FORMER SUNBELT EQUIPMENT SITE (Continued) **S122377745**

Date Shipped:	1/23/2017
TSDF EPA ID:	NJD991291105
Transporter EPA ID:	PAD146714878
Transporter 2 EPA ID:	Not reported
Transporter 3 EPA ID:	Not reported
Transporter 4 EPA ID:	Not reported
Transporter 5 EPA ID:	Not reported
Transporter 6 EPA ID:	Not reported
Transporter 7 EPA ID:	Not reported
Transporter 8 EPA ID:	Not reported
Transporter 9 EPA ID:	Not reported
Transporter 10 EPA ID:	Not reported
Date Trans1 Transported Waste:	Not reported
Date Trans2 Transported Waste:	Not reported
Date Trans3 Transported Waste:	Not reported
Date Trans4 Transported Waste:	Not reported
Date Trans5 Transported Waste:	Not reported
Date Trans6 Transported Waste:	Not reported
Date Trans7 Transported Waste:	Not reported
Date Trans8 Transported Waste:	Not reported
Date Trans9 Transported Waste:	Not reported
Date Trans10 Transported Waste:	Not reported
Date TSDF Received Waste:	Not reported
TSDF EPA Facility Name:	Not reported
QTY Units:	Not reported
Transporter SEQ ID:	Not reported
Transporter-1 Date:	Not reported
Waste SEQ ID:	Not reported
Waste Type Code 2:	Not reported
Waste Type Code 3:	Not reported
Waste Type Code 4:	Not reported
Waste Type Code 5:	Not reported
Waste Type Code 6:	Not reported
Date Accepted:	Not reported
Manifest Discrepancy Type:	Not reported
Data Entry Number:	Not reported
Was Load Rejected:	BROOKLYN, NY 11234
Reason Load Was Rejected:	Not reported

Manifest Number:	016327327JJK
EPA ID:	NYR000226118
Date Shipped:	1/24/2017
TSDF EPA ID:	NJD991291105
Transporter EPA ID:	PAD146714878
Transporter 2 EPA ID:	Not reported
Transporter 3 EPA ID:	Not reported
Transporter 4 EPA ID:	Not reported
Transporter 5 EPA ID:	Not reported
Transporter 6 EPA ID:	Not reported
Transporter 7 EPA ID:	Not reported
Transporter 8 EPA ID:	Not reported
Transporter 9 EPA ID:	Not reported
Transporter 10 EPA ID:	Not reported
Date Trans1 Transported Waste:	Not reported
Date Trans2 Transported Waste:	Not reported
Date Trans3 Transported Waste:	Not reported
Date Trans4 Transported Waste:	Not reported

19 KENT ACQUISITION LLC - FORMER SUNBELT EQUIPMENT SITE (Continued) **S122377745**

Date Trans5 Transported Waste:	Not reported
Date Trans6 Transported Waste:	Not reported
Date Trans7 Transported Waste:	Not reported
Date Trans8 Transported Waste:	Not reported
Date Trans9 Transported Waste:	Not reported
Date Trans10 Transported Waste:	Not reported
Date TSDF Received Waste:	Not reported
TSDF EPA Facility Name:	Not reported
QTY Units:	Not reported
Transporter SEQ ID:	Not reported
Transporter-1 Date:	Not reported
Waste SEQ ID:	Not reported
Waste Type Code 2:	Not reported
Waste Type Code 3:	Not reported
Waste Type Code 4:	Not reported
Waste Type Code 5:	Not reported
Waste Type Code 6:	Not reported
Date Accepted:	Not reported
Manifest Discrepancy Type:	Not reported
Data Entry Number:	Not reported
Was Load Rejected:	BROOKLYN, NY 11234
Reason Load Was Rejected:	Not reported

Manifest Number:	016327331JJK
EPA ID:	NYR000226118
Date Shipped:	1/23/2017
TSDF EPA ID:	NJD991291105
Transporter EPA ID:	PAD146714878
Transporter 2 EPA ID:	Not reported
Transporter 3 EPA ID:	Not reported
Transporter 4 EPA ID:	Not reported
Transporter 5 EPA ID:	Not reported
Transporter 6 EPA ID:	Not reported
Transporter 7 EPA ID:	Not reported
Transporter 8 EPA ID:	Not reported
Transporter 9 EPA ID:	Not reported
Transporter 10 EPA ID:	Not reported
Date Trans1 Transported Waste:	Not reported
Date Trans2 Transported Waste:	Not reported
Date Trans3 Transported Waste:	Not reported
Date Trans4 Transported Waste:	Not reported
Date Trans5 Transported Waste:	Not reported
Date Trans6 Transported Waste:	Not reported
Date Trans7 Transported Waste:	Not reported
Date Trans8 Transported Waste:	Not reported
Date Trans9 Transported Waste:	Not reported
Date Trans10 Transported Waste:	Not reported
Date TSDF Received Waste:	Not reported
TSDF EPA Facility Name:	Not reported
QTY Units:	Not reported
Transporter SEQ ID:	Not reported
Transporter-1 Date:	Not reported
Waste SEQ ID:	Not reported
Waste Type Code 2:	Not reported
Waste Type Code 3:	Not reported
Waste Type Code 4:	Not reported
Waste Type Code 5:	Not reported

19 KENT ACQUISITION LLC - FORMER SUNBELT EQUIPMENT SITE (Continued) **S122377745**

Waste Type Code 6:	Not reported
Date Accepted:	Not reported
Manifest Discrepancy Type:	Not reported
Data Entry Number:	Not reported
Was Load Rejected:	BROOKLYN, NY 11234
Reason Load Was Rejected:	Not reported
Manifest Number:	016327339JJK
EPA ID:	NYR000226118
Date Shipped:	1/25/2017
TSDF EPA ID:	NJD991291105
Transporter EPA ID:	PAD146714878
Transporter 2 EPA ID:	Not reported
Transporter 3 EPA ID:	Not reported
Transporter 4 EPA ID:	Not reported
Transporter 5 EPA ID:	Not reported
Transporter 6 EPA ID:	Not reported
Transporter 7 EPA ID:	Not reported
Transporter 8 EPA ID:	Not reported
Transporter 9 EPA ID:	Not reported
Transporter 10 EPA ID:	Not reported
Date Trans1 Transported Waste:	Not reported
Date Trans2 Transported Waste:	Not reported
Date Trans3 Transported Waste:	Not reported
Date Trans4 Transported Waste:	Not reported
Date Trans5 Transported Waste:	Not reported
Date Trans6 Transported Waste:	Not reported
Date Trans7 Transported Waste:	Not reported
Date Trans8 Transported Waste:	Not reported
Date Trans9 Transported Waste:	Not reported
Date Trans10 Transported Waste:	Not reported
Date TSDF Received Waste:	Not reported
TSDF EPA Facility Name:	Not reported
QTY Units:	Not reported
Transporter SEQ ID:	Not reported
Transporter-1 Date:	Not reported
Waste SEQ ID:	Not reported
Waste Type Code 2:	Not reported
Waste Type Code 3:	Not reported
Waste Type Code 4:	Not reported
Waste Type Code 5:	Not reported
Waste Type Code 6:	Not reported
Date Accepted:	Not reported
Manifest Discrepancy Type:	Not reported
Data Entry Number:	Not reported
Was Load Rejected:	BROOKLYN, NY 11234
Reason Load Was Rejected:	Not reported
Manifest Number:	016327340JJK
EPA ID:	NYR000226118
Date Shipped:	1/25/2017
TSDF EPA ID:	NJD991291105
Transporter EPA ID:	PAD146714878
Transporter 2 EPA ID:	Not reported
Transporter 3 EPA ID:	Not reported
Transporter 4 EPA ID:	Not reported
Transporter 5 EPA ID:	Not reported

19 KENT ACQUISITION LLC - FORMER SUNBELT EQUIPMENT SITE (Continued) **S122377745**

Transporter 6 EPA ID:	Not reported
Transporter 7 EPA ID:	Not reported
Transporter 8 EPA ID:	Not reported
Transporter 9 EPA ID:	Not reported
Transporter 10 EPA ID:	Not reported
Date Trans1 Transported Waste:	Not reported
Date Trans2 Transported Waste:	Not reported
Date Trans3 Transported Waste:	Not reported
Date Trans4 Transported Waste:	Not reported
Date Trans5 Transported Waste:	Not reported
Date Trans6 Transported Waste:	Not reported
Date Trans7 Transported Waste:	Not reported
Date Trans8 Transported Waste:	Not reported
Date Trans9 Transported Waste:	Not reported
Date Trans10 Transported Waste:	Not reported
Date TSDF Received Waste:	Not reported
TSDF EPA Facility Name:	Not reported
QTY Units:	Not reported
Transporter SEQ ID:	Not reported
Transporter-1 Date:	Not reported
Waste SEQ ID:	Not reported
Waste Type Code 2:	Not reported
Waste Type Code 3:	Not reported
Waste Type Code 4:	Not reported
Waste Type Code 5:	Not reported
Waste Type Code 6:	Not reported
Date Accepted:	Not reported
Manifest Discrepancy Type:	Not reported
Data Entry Number:	Not reported
Was Load Rejected:	BROOKLYN, NY 11234
Reason Load Was Rejected:	Not reported

N109 **19 KENT ACQUISITION LLC - FORMER SUNBELT EQUIPMENT** **RCRA-LQG** **1018281235**
WSW **19 KENT AVENUE** **FINDS** **NYR000226118**
1/8-1/4 **BROOKLYN, NY 11234** **ECHO**
0.137 mi.
724 ft. **Site 3 of 12 in cluster N**

Relative: **Higher**
Actual: **12 ft.**

RCRA-LQG:

Date Form Received by Agency:	20180129
Handler Name:	19 KENT ACQUISITION LLC - FORMER SUNBELT EQUIPMENT SITE
Handler Address:	19 KENT AVENUE
Handler City,State,Zip:	BROOKLYN, NY 11234
EPA ID:	NYR000226118
Contact Name:	RICH FURCHES
Contact Address:	ARCH STREET
Contact City,State,Zip:	PHILADELPHIA, PA 19104
Contact Telephone:	215-399-4496
Contact Fax:	Not reported
Contact Email:	RFURCHES@RUBENSTEINPARTNERS.COM
Contact Title:	Not reported
EPA Region:	02
Land Type:	Private
Federal Waste Generator Description:	Large Quantity Generator
Non-Notifier:	Not reported
Biennial Report Cycle:	2017
Accessibility:	Not reported

19 KENT ACQUISITION LLC - FORMER SUNBELT EQUIPMENT SITE (Continued) **1018281235**

Active Site Indicator:	Handler Activities
State District Owner:	NY
State District:	NYSDEC R2
Mailing Address:	ARCH STREET, 29TH FLOOR
Mailing City,State,Zip:	PHILADELPHIA, PA 19104
Owner Name:	19 KENT ACQUISITIONS LLC
Owner Type:	Private
Operator Name:	19 KENT ACQUISITIONS LLC
Operator Type:	Private
Short-Term Generator Activity:	No
Importer Activity:	No
Mixed Waste Generator:	No
Transporter Activity:	No
Transfer Facility Activity:	No
Recycler Activity with Storage:	No
Small Quantity On-Site Burner Exemption:	No
Smelting Melting and Refining Furnace Exemption:	No
Underground Injection Control:	No
Off-Site Waste Receipt:	No
Universal Waste Indicator:	No
Universal Waste Destination Facility:	No
Federal Universal Waste:	No
Active Site Fed-Reg Treatment Storage and Disposal Facility:	Not reported
Active Site Converter Treatment storage and Disposal Facility:	Not reported
Active Site State-Reg Treatment Storage and Disposal Facility:	Not reported
Active Site State-Reg Handler:	---
Federal Facility Indicator:	Not reported
Hazardous Secondary Material Indicator:	NN
Sub-Part K Indicator:	Not reported
Commercial TSD Indicator:	No
Treatment Storage and Disposal Type:	Not reported
2018 GPRA Permit Baseline:	Not on the Baseline
2018 GPRA Renewals Baseline:	Not on the Baseline
Permit Renewals Workload Universe:	Not reported
Permit Workload Universe:	Not reported
Permit Progress Universe:	Not reported
Post-Closure Workload Universe:	Not reported
Closure Workload Universe:	Not reported
202 GPRA Corrective Action Baseline:	No
Corrective Action Workload Universe:	No
Subject to Corrective Action Universe:	No
Non-TSDFs Where RCRA CA has Been Imposed Universe:	No
TSDFs Potentially Subject to CA Under 3004 (u)/(v) Universe:	No
TSDFs Only Subject to CA under Discretionary Auth Universe:	No
Corrective Action Priority Ranking:	No NCAPS ranking
Environmental Control Indicator:	No
Institutional Control Indicator:	No
Human Exposure Controls Indicator:	N/A
Groundwater Controls Indicator:	N/A
Operating TSDF Universe:	Not reported
Full Enforcement Universe:	Not reported
Significant Non-Complier Universe:	No
Unaddressed Significant Non-Complier Universe:	No
Addressed Significant Non-Complier Universe:	No
Significant Non-Complier With a Compliance Schedule Universe:	No
Financial Assurance Required:	Not reported
Handler Date of Last Change:	20181106

19 KENT ACQUISITION LLC - FORMER SUNBELT EQUIPMENT SITE (Continued) **1018281235**

Recognized Trader-Importer: No
Recognized Trader-Exporter: No
Importer of Spent Lead Acid Batteries: No
Exporter of Spent Lead Acid Batteries: No
Recycler Activity Without Storage: No
Manifest Broker: No
Sub-Part P Indicator: No

Biennial: List of Years
Year: 2017

Click Here for Biennial Reporting System Data:

Hazardous Waste Summary:
Waste Code: D008
Waste Description: LEAD

Handler - Owner Operator:
Owner/Operator Indicator: Owner
Owner/Operator Name: 19 KENT ACQUISITIONS LLC
Legal Status: Private
Date Became Current: 20161230
Date Ended Current: Not reported
Owner/Operator Address: 2929 ARCH ST
Owner/Operator City,State,Zip: PHILADELPHIA, PA 19104
Owner/Operator Telephone: 718-408-8849
Owner/Operator Telephone Ext: Not reported
Owner/Operator Fax: Not reported
Owner/Operator Email: Not reported

Owner/Operator Indicator: Operator
Owner/Operator Name: RICK FURCHES
Legal Status: Private
Date Became Current: 20161230
Date Ended Current: Not reported
Owner/Operator Address: Not reported
Owner/Operator City,State,Zip: Not reported
Owner/Operator Telephone: Not reported
Owner/Operator Telephone Ext: Not reported
Owner/Operator Fax: Not reported
Owner/Operator Email: Not reported

Owner/Operator Indicator: Operator
Owner/Operator Name: 19 KENT ACQUISITIONS LLC
Legal Status: Private
Date Became Current: 20180126
Date Ended Current: Not reported
Owner/Operator Address: 2929 ARCH STREET
Owner/Operator City,State,Zip: PHILADELPHIA, PA 19104
Owner/Operator Telephone: 215-399-4496
Owner/Operator Telephone Ext: Not reported
Owner/Operator Fax: Not reported
Owner/Operator Email: Not reported

Owner/Operator Indicator: Owner
Owner/Operator Name: 19 KENT ACQUISITIONS LLC

19 KENT ACQUISITION LLC - FORMER SUNBELT EQUIPMENT SITE (Continued) **1018281235**

Legal Status: Private
Date Became Current: 20161230
Date Ended Current: Not reported
Owner/Operator Address: 2929 ARCH ST
Owner/Operator City,State,Zip: PHILADELPHIA, PA 19104
Owner/Operator Telephone: 718-408-8849
Owner/Operator Telephone Ext: Not reported
Owner/Operator Fax: Not reported
Owner/Operator Email: Not reported

Owner/Operator Indicator: Owner
Owner/Operator Name: 19 KENT ACQUISITIONS LLC
Legal Status: Private
Date Became Current: 20161230
Date Ended Current: Not reported
Owner/Operator Address: 2929 ARCH STREET
Owner/Operator City,State,Zip: PHILADELPHIA, PA 19104
Owner/Operator Telephone: 215-399-4496
Owner/Operator Telephone Ext: Not reported
Owner/Operator Fax: Not reported
Owner/Operator Email: Not reported

Owner/Operator Indicator: Operator
Owner/Operator Name: RICK FURCHES
Legal Status: Private
Date Became Current: 20161230
Date Ended Current: Not reported
Owner/Operator Address: Not reported
Owner/Operator City,State,Zip: Not reported
Owner/Operator Telephone: Not reported
Owner/Operator Telephone Ext: Not reported
Owner/Operator Fax: Not reported
Owner/Operator Email: Not reported

Historic Generators:
Receive Date: 20180129
Handler Name: 19 KENT ACQUISITION LLC - FORMER SUNBELT EQUIPMENT SITE
Federal Waste Generator Description: Large Quantity Generator
State District Owner: NY
Large Quantity Handler of Universal Waste: No
Recognized Trader Importer: No
Recognized Trader Exporter: No
Spent Lead Acid Battery Importer: No
Spent Lead Acid Battery Exporter: No
Current Record: Yes
Non Storage Recycler Activity: No
Electronic Manifest Broker: No

Receive Date: 20170418
Handler Name: 19 KENT ACQUISITION LLC - FORMER SUNBELT EQUIPMENT SITE
Federal Waste Generator Description: Not a generator, verified
State District Owner: NY
Large Quantity Handler of Universal Waste: No
Recognized Trader Importer: No
Recognized Trader Exporter: No
Spent Lead Acid Battery Importer: No
Spent Lead Acid Battery Exporter: No

19 KENT ACQUISITION LLC - FORMER SUNBELT EQUIPMENT SITE (Continued) **1018281235**

Current Record: No
Non Storage Recycler Activity: Not reported
Electronic Manifest Broker: Not reported

Receive Date: 20160315
Handler Name: 19 KENT ACQUISITION LLC - FORMER SUNBELT EQUIPMENT SITE
Federal Waste Generator Description: Large Quantity Generator
State District Owner: NY
Large Quantity Handler of Universal Waste: No
Recognized Trader Importer: No
Recognized Trader Exporter: No
Spent Lead Acid Battery Importer: No
Spent Lead Acid Battery Exporter: No
Current Record: No
Non Storage Recycler Activity: Not reported
Electronic Manifest Broker: Not reported

List of NAICS Codes and Descriptions:
NAICS Code: 236116
NAICS Description: NEW MULTIFAMILY HOUSING CONSTRUCTION (EXCEPT OPERATIVE BUILDERS)

Facility Has Received Notices of Violations:
Violations: No Violations Found

Evaluation Action Summary:
Evaluations: No Evaluations Found

FINDS:
Registry ID: 110067548513

Click Here:

Environmental Interest/Information System:
RCRAInfo is a national information system that supports the Resource Conservation and Recovery Act (RCRA) program through the tracking of events and activities related to facilities that generate, transport, and treat, store, or dispose of hazardous waste. RCRAInfo allows RCRA program staff to track the notification, permit, compliance, and corrective action activities required under RCRA.
HAZARDOUS WASTE BIENNIAL REPORTER

Click this hyperlink while viewing on your computer to access additional FINDS: detail in the EDR Site Report.

ECHO:
Envid: 1018281235
Registry ID: 110067548513
DFR URL: http://echo.epa.gov/detailed-facility-report?fid=110067548513
Name: 19 KENT ACQUISITION LLC - FORMER SUNBELT EQUIPMENT SITE
Address: 19 KENT AVENUE
City,State,Zip: BROOKLYN, NY 11234

N110 **19 KENT ACQUISITION LLC - FORMER SUNBELT EQUIPMENT** **NY E DESIGNATION** **S119015904**
WSW **19 KENT AVE** **NY MANIFEST** **N/A**
1/8-1/4 **BROOKLYN, NY 11234**
0.137 mi.
724 ft. **Site 4 of 12 in cluster N**

Relative:
Higher

Actual:
12 ft.

E DESIGNATION:

Name:	LOT 1,TAXBLOCK 2282
Address:	19 KENT AVENUE
City,State,Zip:	BROOKLYN, NY
Tax Lot(s):	1
Tax Block:	2282
Borough Code:	Not reported
E-No:	E-373
Effective Date:	7/14/2016
Satisfaction Date:	2/24/2020
Ceqr Number:	16DCP065K
Ulurp Number:	160124ZSK, 160125ZSK, 160126ZRK
Zoning Map No:	12c, 13a
Description:	Air Quality - HVAC fuel limited to natural gas
Lot Remediation Date:	2/24/2020
Description:	Exhaust stack location limitations
Lot Remediation Date:	2/24/2020
Description:	Window Wall Attenuation & Alternate Ventilation
Lot Remediation Date:	2/24/2020

NY MANIFEST:

Name:	19 KENT ACQUISITION LLC - FORMER SUNBELT EQUIPMENT SITE
Address:	19 KENT AVE
City,State,Zip:	BROOKLYN, NY 11234
Country:	USA
EPA ID:	NYR000226118
Facility Status:	Not reported
Location Address 1:	19 KENT AVENUE
Code:	BP
Location Address 2:	Not reported
Total Tanks:	Not reported
Location City:	BROOKLYN
Location State:	NY
Location Zip:	11234
Location Zip 4:	Not reported

NY MANIFEST:

EPAID:	NYR000226118
Mailing Name:	19 KENT ACQUISITION LLC - FORMER SUNBELT EQUIPMENT SITE
Mailing Contact:	CIRA CENTRE
Mailing Address 1:	2929 ARCH ST 29TH FL
Mailing Address 2:	Not reported
Mailing City:	PHILADELPHIA
Mailing State:	PA
Mailing Zip:	19104
Mailing Zip 4:	Not reported
Mailing Country:	USA
Mailing Phone:	6315046000

19 KENT ACQUISITION LLC - FORMER SUNBELT EQUIPMENT SITE (Continued) **S119015904**

NY MANIFEST:

Document ID:	Not reported
Manifest Status:	Not reported
seq:	Not reported
Year:	2018
Trans1 State ID:	NJR986649705
Trans2 State ID:	Not reported
Generator Ship Date:	11/09/2016
Trans1 Recv Date:	11/09/2016
Trans2 Recv Date:	Not reported
TSD Site Recv Date:	11/09/2016
Part A Recv Date:	Not reported
Part B Recv Date:	Not reported
Generator EPA ID:	NYR000226118
Trans1 EPA ID:	Not reported
Trans2 EPA ID:	Not reported
TSDF ID 1:	NJD991291105
TSDF ID 2:	Not reported
Manifest Tracking Number:	016327381JJK
Import Indicator:	N
Export Indicator:	N
Discr Quantity Indicator:	Y
Discr Type Indicator:	N
Discr Residue Indicator:	N
Discr Partial Reject Indicator:	N
Discr Full Reject Indicator:	N
Manifest Ref Number:	Not reported
Alt Facility RCRA ID:	Not reported
Alt Facility Sign Date:	Not reported
MGMT Method Type Code:	H110
Waste Code:	Not reported
Waste Code:	Not reported
Waste Code:	Not reported
Waste Code:	Not reported
Waste Code:	Not reported
Waste Code:	Not reported
Quantity:	43200
Units:	P - Pounds
Number of Containers:	1
Container Type:	DT - Dump trucks
Handling Method:	T Chemical, physical, or biological treatment.
Specific Gravity:	1
Waste Code:	D008
Waste Code 1_2:	Not reported
Waste Code 1_3:	Not reported
Waste Code 1_4:	Not reported
Waste Code 1_5:	Not reported
Waste Code 1_6:	Not reported

O111 **PAT & DOMS BODY & FENDER REPAIR** **RCRA NonGen / NLR** **1004755884**
NW **25 FRANKLIN ST** **FINDS** **NY0000623140**
1/8-1/4 **BROOKLYN, NY 11222** **ECHO**
0.137 mi. **NY MANIFEST**
725 ft. **Site 1 of 13 in cluster O**

Relative: **Higher**
Actual: **9 ft.**

RCRA NonGen / NLR:

Date Form Received by Agency:	20070101
Handler Name:	PAT & DOMS BODY & FENDER REPAIR
Handler Address:	25 FRANKLIN ST
Handler City,State,Zip:	BROOKLYN, NY 11222
EPA ID:	NY0000623140
Contact Name:	PATRICK ROMANELLO
Contact Address:	FRANKLIN ST
Contact City,State,Zip:	BROOKLYN, NY 11222
Contact Telephone:	718-383-5540
Contact Fax:	Not reported
Contact Email:	Not reported
Contact Title:	Not reported
EPA Region:	02
Land Type:	Private
Federal Waste Generator Description:	Not a generator, verified
Non-Notifier:	Not reported
Biennial Report Cycle:	Not reported
Accessibility:	Not reported
Active Site Indicator:	Not reported
State District Owner:	NY
State District:	NYSDEC R2
Mailing Address:	FRANKLIN ST
Mailing City,State,Zip:	BROOKLYN, NY 11222
Owner Name:	PATRICK ROMANELLO
Owner Type:	Private
Operator Name:	PATRICK ROMANELLO
Operator Type:	Private
Short-Term Generator Activity:	No
Importer Activity:	No
Mixed Waste Generator:	No
Transporter Activity:	No
Transfer Facility Activity:	No
Recycler Activity with Storage:	No
Small Quantity On-Site Burner Exemption:	No
Smelting Melting and Refining Furnace Exemption:	No
Underground Injection Control:	No
Off-Site Waste Receipt:	No
Universal Waste Indicator:	No
Universal Waste Destination Facility:	No
Federal Universal Waste:	No
Active Site Fed-Reg Treatment Storage and Disposal Facility:	Not reported
Active Site Converter Treatment storage and Disposal Facility:	Not reported
Active Site State-Reg Treatment Storage and Disposal Facility:	Not reported
Active Site State-Reg Handler:	---
Federal Facility Indicator:	Not reported
Hazardous Secondary Material Indicator:	NN
Sub-Part K Indicator:	Not reported
Commercial TSD Indicator:	No
Treatment Storage and Disposal Type:	Not reported
2018 GPRA Permit Baseline:	Not on the Baseline
2018 GPRA Renewals Baseline:	Not on the Baseline
Permit Renewals Workload Universe:	Not reported

PAT & DOMS BODY & FENDER REPAIR (Continued) **1004755884**

Permit Workload Universe:	Not reported
Permit Progress Universe:	Not reported
Post-Closure Workload Universe:	Not reported
Closure Workload Universe:	Not reported
202 GPRA Corrective Action Baseline:	No
Corrective Action Workload Universe:	No
Subject to Corrective Action Universe:	No
Non-TSDFs Where RCRA CA has Been Imposed Universe:	No
TSDFs Potentially Subject to CA Under 3004 (u)/(v) Universe:	No
TSDFs Only Subject to CA under Discretionary Auth Universe:	No
Corrective Action Priority Ranking:	No NCAPS ranking
Environmental Control Indicator:	No
Institutional Control Indicator:	No
Human Exposure Controls Indicator:	N/A
Groundwater Controls Indicator:	N/A
Operating TSDF Universe:	Not reported
Full Enforcement Universe:	Not reported
Significant Non-Complier Universe:	No
Unaddressed Significant Non-Complier Universe:	No
Addressed Significant Non-Complier Universe:	No
Significant Non-Complier With a Compliance Schedule Universe:	No
Financial Assurance Required:	Not reported
Handler Date of Last Change:	20150414
Recognized Trader-Importer:	No
Recognized Trader-Exporter:	No
Importer of Spent Lead Acid Batteries:	No
Exporter of Spent Lead Acid Batteries:	No
Recycler Activity Without Storage:	Not reported
Manifest Broker:	Not reported
Sub-Part P Indicator:	No

Hazardous Waste Summary:

Waste Code:	D001
Waste Description:	IGNITABLE WASTE
Waste Code:	D035
Waste Description:	METHYL ETHYL KETONE
Waste Code:	F003
Waste Description:	THE FOLLOWING SPENT NONHALOGENATED SOLVENTS: XYLENE, ACETONE, ETHYL ACETATE, ETHYL BENZENE, ETHYL ETHER, METHYL ISOBUTYL KETONE, N-BUTYL ALCOHOL, CYCLOHEXANONE, AND METHANOL; ALL SPENT SOLVENT MIXTURES/BLENDS CONTAINING, BEFORE USE, ONLY THE ABOVE SPENT NONHALOGENATED SOLVENTS; AND ALL SPENT SOLVENT MIXTURES/BLENDS CONTAINING, BEFORE USE, ONE OR MORE OF THE ABOVE NONHALOGENATED SOLVENTS, AND A TOTAL OF TEN PERCENT OR MORE (BY VOLUME) OF ONE OR MORE OF THOSE SOLVENTS LISTED IN F001, F002, F004, AND F005; AND STILL BOTTOMS FROM THE RECOVERY OF THESE SPENT SOLVENTS AND SPENT SOLVENT MIXTURES.
Waste Code:	F005
Waste Description:	THE FOLLOWING SPENT NONHALOGENATED SOLVENTS: TOLUENE, METHYL ETHYL KETONE, CARBON DISULFIDE, ISOBUTANOL, PYRIDINE, BENZENE, 2-ETHOXYETHANOL, AND 2-NITROPROPANE; ALL SPENT SOLVENT MIXTURES/BLENDS CONTAINING, BEFORE USE, A TOTAL OF TEN PERCENT OR MORE (BY VOLUME) OF ONE OR MORE OF THE ABOVE NONHALOGENATED SOLVENTS OR THOSE SOLVENTS

PAT & DOMS BODY & FENDER REPAIR (Continued) **1004755884**

LISTED IN F001, F002, OR F004; AND STILL BOTTOMS FROM THE RECOVERY OF THESE SPENT SOLVENTS AND SPENT SOLVENT MIXTURES.

Handler - Owner Operator:

Owner/Operator Indicator:	Owner
Owner/Operator Name:	PATRICK ROMANELLO
Legal Status:	Private
Date Became Current:	Not reported
Date Ended Current:	Not reported
Owner/Operator Address:	25 FRANKLIN ST
Owner/Operator City,State,Zip:	BROOKLYN, NY 11222
Owner/Operator Telephone:	718-383-5540
Owner/Operator Telephone Ext:	Not reported
Owner/Operator Fax:	Not reported
Owner/Operator Email:	Not reported

Owner/Operator Indicator:	Operator
Owner/Operator Name:	PATRICK ROMANELLO
Legal Status:	Private
Date Became Current:	Not reported
Date Ended Current:	Not reported
Owner/Operator Address:	25 FRANKLIN ST
Owner/Operator City,State,Zip:	BROOKLYN, NY 11222
Owner/Operator Telephone:	718-383-5540
Owner/Operator Telephone Ext:	Not reported
Owner/Operator Fax:	Not reported
Owner/Operator Email:	Not reported

Owner/Operator Indicator:	Owner
Owner/Operator Name:	PATRICK ROMANELLO
Legal Status:	Private
Date Became Current:	Not reported
Date Ended Current:	Not reported
Owner/Operator Address:	25 FRANKLIN ST
Owner/Operator City,State,Zip:	BROOKLYN, NY 11222
Owner/Operator Telephone:	718-383-5540
Owner/Operator Telephone Ext:	Not reported
Owner/Operator Fax:	Not reported
Owner/Operator Email:	Not reported

Historic Generators:

Receive Date:	20060101
Handler Name:	PAT & DOMS BODY & FENDER REPAIR
Federal Waste Generator Description:	Not a generator, verified
State District Owner:	NY
Large Quantity Handler of Universal Waste:	No
Recognized Trader Importer:	No
Recognized Trader Exporter:	No
Spent Lead Acid Battery Importer:	No
Spent Lead Acid Battery Exporter:	No
Current Record:	No
Non Storage Recycler Activity:	Not reported
Electronic Manifest Broker:	Not reported

Receive Date:	20070101
Handler Name:	PAT & DOMS BODY & FENDER REPAIR

PAT & DOMS BODY & FENDER REPAIR (Continued) **1004755884**

Federal Waste Generator Description:	Not a generator, verified
State District Owner:	NY
Large Quantity Handler of Universal Waste:	No
Recognized Trader Importer:	No
Recognized Trader Exporter:	No
Spent Lead Acid Battery Importer:	No
Spent Lead Acid Battery Exporter:	No
Current Record:	Yes
Non Storage Recycler Activity:	Not reported
Electronic Manifest Broker:	Not reported

Receive Date:	19940826
Handler Name:	PAT & DOMS BODY & FENDER REPAIR
Federal Waste Generator Description:	Conditionally Exempt Small Quantity Generator
State District Owner:	NY
Large Quantity Handler of Universal Waste:	No
Recognized Trader Importer:	No
Recognized Trader Exporter:	No
Spent Lead Acid Battery Importer:	No
Spent Lead Acid Battery Exporter:	No
Current Record:	No
Non Storage Recycler Activity:	Not reported
Electronic Manifest Broker:	Not reported

List of NAICS Codes and Descriptions:
NAICS Codes: No NAICS Codes Found

Facility Has Received Notices of Violations:
Violations: No Violations Found

Evaluation Action Summary:
Evaluations: No Evaluations Found

FINDS:
Registry ID: 110019746783

Click Here:

Environmental Interest/Information System:
RCRAInfo is a national information system that supports the Resource Conservation and Recovery Act (RCRA) program through the tracking of events and activities related to facilities that generate, transport, and treat, store, or dispose of hazardous waste. RCRAInfo allows RCRA program staff to track the notification, permit, compliance, and corrective action activities required under RCRA.
FIS (New York - Facility Information System) is New York's Department of Environmental Conservation (DEC) information system for tracking environmental facility information found across the State.

Click this hyperlink while viewing on your computer to access additional FINDS: detail in the EDR Site Report.

ECHO:
Envid: 1004755884
Registry ID: 110019746783

PAT & DOMS BODY & FENDER REPAIR (Continued) **1004755884**

DFR URL: http://echo.epa.gov/detailed-facility-report?fid=110019746783
Name: PAT & DOM'S COLLISION INC
Address: 25 FRANKLIN STREET
City,State,Zip: BROOKLYN, NY 11222

NY MANIFEST:
Name: PAT & DOMS BODY & FENDER REPAIR
Address: 25 FRANKLIN ST
City,State,Zip: BROOKLYN, NY 11222
Country: USA
EPA ID: NY0000623140
Facility Status: Not reported
Location Address 1: 25 FRANKLIN ST
Code: BP
Location Address 2: Not reported
Total Tanks: Not reported
Location City: BROOKLYN
Location State: NY
Location Zip: 11222
Location Zip 4: Not reported

NY MANIFEST:
EPAID: NY0000623140
Mailing Name: PAT & DOMS BODY & FENDER REPAIR
Mailing Contact: JAMES MOONEY
Mailing Address 1: 25 FRANKLIN ST
Mailing Address 2: Not reported
Mailing City: BROOKLYN
Mailing State: NY
Mailing Zip: 11222
Mailing Zip 4: Not reported
Mailing Country: USA
Mailing Phone: 7183835540

I112 **WYTHE AVE. (BERRY ST.) STATION** **EDR MGP** **1008407903**
SSW **WYTHE AVE., BERRY ST., N 12TH AND 13TH ST** **N/A**
1/8-1/4 **BROOKLYN, NY 11211**
0.140 mi.
740 ft. **Site 13 of 14 in cluster I**

Relative: Higher
Actual: 17 ft.

Manufactured Gas Plants:
No additional information available

J113 **SYLVAN EQUIPMENT CORP** **RCRA NonGen / NLR** **1001128042**
SW **91 N 12TH ST** **FINDS** **NY0001497643**
1/8-1/4 **BROOKLYN, NY 11211** **ECHO**
0.143 mi. **NY MANIFEST**
754 ft. **Site 6 of 16 in cluster J**

Relative: Higher
Actual: 16 ft.

RCRA NonGen / NLR:
Date Form Received by Agency: 20070101
Handler Name: SYLVAN EQUIPMENT CORP
Handler Address: 91 N 12TH ST

SYLVAN EQUIPMENT CORP (Continued) **1001128042**

Handler City,State,Zip:	BROOKLYN, NY 11211
EPA ID:	NY0001497643
Contact Name:	Not reported
Contact Address:	N 12TH ST
Contact City,State,Zip:	BROOKLYN, NY 11211
Contact Telephone:	Not reported
Contact Fax:	Not reported
Contact Email:	Not reported
Contact Title:	Not reported
EPA Region:	02
Land Type:	Private
Federal Waste Generator Description:	Not a generator, verified
Non-Notifier:	Not reported
Biennial Report Cycle:	Not reported
Accessibility:	Not reported
Active Site Indicator:	Not reported
State District Owner:	NY
State District:	NYSDEC R2
Mailing Address:	N 12TH ST
Mailing City,State,Zip:	BROOKLYN, NY 11211
Owner Name:	ELLIOT PRIGOZEN
Owner Type:	Private
Operator Name:	ELLIOT PRIGOZEN
Operator Type:	Private
Short-Term Generator Activity:	No
Importer Activity:	No
Mixed Waste Generator:	No
Transporter Activity:	No
Transfer Facility Activity:	No
Recycler Activity with Storage:	No
Small Quantity On-Site Burner Exemption:	No
Smelting Melting and Refining Furnace Exemption:	No
Underground Injection Control:	No
Off-Site Waste Receipt:	No
Universal Waste Indicator:	No
Universal Waste Destination Facility:	No
Federal Universal Waste:	No
Active Site Fed-Reg Treatment Storage and Disposal Facility:	Not reported
Active Site Converter Treatment storage and Disposal Facility:	Not reported
Active Site State-Reg Treatment Storage and Disposal Facility:	Not reported
Active Site State-Reg Handler:	---
Federal Facility Indicator:	Not reported
Hazardous Secondary Material Indicator:	NN
Sub-Part K Indicator:	Not reported
Commercial TSD Indicator:	No
Treatment Storage and Disposal Type:	Not reported
2018 GPRA Permit Baseline:	Not on the Baseline
2018 GPRA Renewals Baseline:	Not on the Baseline
Permit Renewals Workload Universe:	Not reported
Permit Workload Universe:	Not reported
Permit Progress Universe:	Not reported
Post-Closure Workload Universe:	Not reported
Closure Workload Universe:	Not reported
202 GPRA Corrective Action Baseline:	No
Corrective Action Workload Universe:	No
Subject to Corrective Action Universe:	No
Non-TSDFs Where RCRA CA has Been Imposed Universe:	No

SYLVAN EQUIPMENT CORP (Continued) **1001128042**

TSDFs Potentially Subject to CA Under 3004 (u)/(v) Universe:	No
TSDFs Only Subject to CA under Discretionary Auth Universe:	No
Corrective Action Priority Ranking:	No NCAPS ranking
Environmental Control Indicator:	No
Institutional Control Indicator:	No
Human Exposure Controls Indicator:	N/A
Groundwater Controls Indicator:	N/A
Operating TSDF Universe:	Not reported
Full Enforcement Universe:	Not reported
Significant Non-Complier Universe:	No
Unaddressed Significant Non-Complier Universe:	No
Addressed Significant Non-Complier Universe:	No
Significant Non-Complier With a Compliance Schedule Universe:	No
Financial Assurance Required:	Not reported
Handler Date of Last Change:	20150414
Recognized Trader-Importer:	No
Recognized Trader-Exporter:	No
Importer of Spent Lead Acid Batteries:	No
Exporter of Spent Lead Acid Batteries:	No
Recycler Activity Without Storage:	Not reported
Manifest Broker:	Not reported
Sub-Part P Indicator:	No

Hazardous Waste Summary:

Waste Code:	D001
Waste Description:	IGNITABLE WASTE
Waste Code:	D018
Waste Description:	BENZENE
Waste Code:	NONE
Waste Description:	Not Defined

Handler - Owner Operator:

Owner/Operator Indicator:	Owner
Owner/Operator Name:	ELLIOT PRIGOZEN
Legal Status:	Private
Date Became Current:	Not reported
Date Ended Current:	Not reported
Owner/Operator Address:	91 N 12TH ST
Owner/Operator City,State,Zip:	BROOKLYN, NY 11211
Owner/Operator Telephone:	718-387-4872
Owner/Operator Telephone Ext:	Not reported
Owner/Operator Fax:	Not reported
Owner/Operator Email:	Not reported
Owner/Operator Indicator:	Operator
Owner/Operator Name:	ELLIOT PRIGOZEN
Legal Status:	Private
Date Became Current:	Not reported
Date Ended Current:	Not reported
Owner/Operator Address:	91 N 12TH ST
Owner/Operator City,State,Zip:	BROOKLYN, NY 11211
Owner/Operator Telephone:	718-387-4872
Owner/Operator Telephone Ext:	Not reported

SYLVAN EQUIPMENT CORP (Continued) **1001128042**

Owner/Operator Fax: Not reported
Owner/Operator Email: Not reported

Owner/Operator Indicator: Owner
Owner/Operator Name: ELLIOT PRIGOZEN
Legal Status: Private
Date Became Current: Not reported
Date Ended Current: Not reported
Owner/Operator Address: 91 N 12TH ST
Owner/Operator City,State,Zip: BROOKLYN, NY 11211
Owner/Operator Telephone: 718-387-4872
Owner/Operator Telephone Ext: Not reported
Owner/Operator Fax: Not reported
Owner/Operator Email: Not reported

Historic Generators:
Receive Date: 19970506
Handler Name: SYLVAN EQUIPMENT CORP
Federal Waste Generator Description: Not a generator, verified
State District Owner: NY
Large Quantity Handler of Universal Waste: No
Recognized Trader Importer: No
Recognized Trader Exporter: No
Spent Lead Acid Battery Importer: No
Spent Lead Acid Battery Exporter: No
Current Record: No
Non Storage Recycler Activity: Not reported
Electronic Manifest Broker: Not reported

Receive Date: 20060101
Handler Name: SYLVAN EQUIPMENT CORP
Federal Waste Generator Description: Not a generator, verified
State District Owner: NY
Large Quantity Handler of Universal Waste: No
Recognized Trader Importer: No
Recognized Trader Exporter: No
Spent Lead Acid Battery Importer: No
Spent Lead Acid Battery Exporter: No
Current Record: No
Non Storage Recycler Activity: Not reported
Electronic Manifest Broker: Not reported

Receive Date: 20070101
Handler Name: SYLVAN EQUIPMENT CORP
Federal Waste Generator Description: Not a generator, verified
State District Owner: NY
Large Quantity Handler of Universal Waste: No
Recognized Trader Importer: No
Recognized Trader Exporter: No
Spent Lead Acid Battery Importer: No
Spent Lead Acid Battery Exporter: No
Current Record: Yes
Non Storage Recycler Activity: Not reported
Electronic Manifest Broker: Not reported

Receive Date: 19970319
Handler Name: SYLVAN EQUIPMENT CORP

SYLVAN EQUIPMENT CORP (Continued) **1001128042**

Federal Waste Generator Description:	Small Quantity Generator
State District Owner:	NY
Large Quantity Handler of Universal Waste:	No
Recognized Trader Importer:	No
Recognized Trader Exporter:	No
Spent Lead Acid Battery Importer:	No
Spent Lead Acid Battery Exporter:	No
Current Record:	No
Non Storage Recycler Activity:	Not reported
Electronic Manifest Broker:	Not reported

List of NAICS Codes and Descriptions:
NAICS Codes: No NAICS Codes Found

Facility Has Received Notices of Violations:
Violations: No Violations Found

Evaluation Action Summary:
Evaluations: No Evaluations Found

FINDS:
Registry ID: 110012554306

Click Here:

Environmental Interest/Information System:
RCRAInfo is a national information system that supports the Resource Conservation and Recovery Act (RCRA) program through the tracking of events and activities related to facilities that generate, transport, and treat, store, or dispose of hazardous waste. RCRAInfo allows RCRA program staff to track the notification, permit, compliance, and corrective action activities required under RCRA.
Registry ID: 110001572147

Click Here:

Environmental Interest/Information System:
RCRAInfo is a national information system that supports the Resource Conservation and Recovery Act (RCRA) program through the tracking of events and activities related to facilities that generate, transport, and treat, store, or dispose of hazardous waste. RCRAInfo allows RCRA program staff to track the notification, permit, compliance, and corrective action activities required under RCRA.

Click this hyperlink while viewing on your computer to access additional FINDS: detail in the EDR Site Report.

ECHO:

Envid:	1001128042
Registry ID:	110001572147
DFR URL:	http://echo.epa.gov/detailed-facility-report?fid=110001572147
Name:	SYLVAN EQUIPMENT CORP
Address:	91 N 12TH ST
City,State,Zip:	BROOKLYN, NY 11211

Envid: 1001128042

SYLVAN EQUIPMENT CORP (Continued) **1001128042**

Registry ID:	110012554306
DFR URL:	http://echo.epa.gov/detailed-facility-report?fid=110012554306
Name:	NATIONS RENT
Address:	91 N 12TH ST
City,State,Zip:	BROOKLYN, NY 11211

NY MANIFEST:

Name:	SYLVAN EQUIPMENT CORP
Address:	91 N 12TH ST
City,State,Zip:	BROOKLYN, NY 11211
Country:	USA
EPA ID:	NY0001497643
Facility Status:	Not reported
Location Address 1:	91 N 12TH ST
Code:	BP
Location Address 2:	Not reported
Total Tanks:	Not reported
Location City:	BROOKLYN
Location State:	NY
Location Zip:	11211
Location Zip 4:	Not reported

NY MANIFEST:

EPAID:	NY0001497643
Mailing Name:	SYLVAN EQUIPMENT CORP
Mailing Contact:	ELLIOT PRIGOZEN
Mailing Address 1:	91 N 12TH ST
Mailing Address 2:	Not reported
Mailing City:	BROOKLYN
Mailing State:	NY
Mailing Zip:	11211
Mailing Zip 4:	Not reported
Mailing Country:	USA
Mailing Phone:	7183874872

J114 **BLAST OFF SERVICES INC** **RCRA NonGen / NLR** **1001215605**
SW **91 N 12TH ST 1ST FLOOR** **FINDS** **NYR000047779**
1/8-1/4 **BROOKLYN, NY 11211** **ECHO**
0.143 mi. **NY MANIFEST**
754 ft. **Site 7 of 16 in cluster J**

Relative: **Higher**

Actual: **16 ft.**

RCRA NonGen / NLR:

Date Form Received by Agency:		20070101
Handler Name:	BLAST OFF SERVICES INC	
Handler Address:		91 N 12TH ST 1ST FLOOR
Handler City,State,Zip:		BROOKLYN, NY 11211
EPA ID:		NYR000047779
Contact Name:		Not reported
Contact Address:		MEEKER AVE
Contact City,State,Zip:		BROOKLYN, NY 11222
Contact Telephone:		Not reported
Contact Fax:		Not reported
Contact Email:		Not reported
Contact Title:		Not reported
EPA Region:		02
Land Type:		Not reported
Federal Waste Generator Description:		Not a generator, verified

BLAST OFF SERVICES INC (Continued) **1001215605**

Non-Notifier:	Not reported
Biennial Report Cycle:	Not reported
Accessibility:	Not reported
Active Site Indicator:	Not reported
State District Owner:	NY
State District:	NYSDEC R2
Mailing Address:	MEEKER AVE
Mailing City,State,Zip:	BROOKLYN, NY 11222
Owner Name:	LYNN PRIGOZEN
Owner Type:	Private
Operator Name:	LYNN PRIGOZEN
Operator Type:	Private
Short-Term Generator Activity:	No
Importer Activity:	No
Mixed Waste Generator:	No
Transporter Activity:	No
Transfer Facility Activity:	No
Recycler Activity with Storage:	No
Small Quantity On-Site Burner Exemption:	No
Smelting Melting and Refining Furnace Exemption:	No
Underground Injection Control:	No
Off-Site Waste Receipt:	No
Universal Waste Indicator:	No
Universal Waste Destination Facility:	No
Federal Universal Waste:	No
Active Site Fed-Reg Treatment Storage and Disposal Facility:	Not reported
Active Site Converter Treatment storage and Disposal Facility:	Not reported
Active Site State-Reg Treatment Storage and Disposal Facility:	Not reported
Active Site State-Reg Handler:	---
Federal Facility Indicator:	Not reported
Hazardous Secondary Material Indicator:	NN
Sub-Part K Indicator:	Not reported
Commercial TSD Indicator:	No
Treatment Storage and Disposal Type:	Not reported
2018 GPRA Permit Baseline:	Not on the Baseline
2018 GPRA Renewals Baseline:	Not on the Baseline
Permit Renewals Workload Universe:	Not reported
Permit Workload Universe:	Not reported
Permit Progress Universe:	Not reported
Post-Closure Workload Universe:	Not reported
Closure Workload Universe:	Not reported
202 GPRA Corrective Action Baseline:	No
Corrective Action Workload Universe:	No
Subject to Corrective Action Universe:	No
Non-TSDFs Where RCRA CA has Been Imposed Universe:	No
TSDFs Potentially Subject to CA Under 3004 (u)/(v) Universe:	No
TSDFs Only Subject to CA under Discretionary Auth Universe:	No
Corrective Action Priority Ranking:	No NCAPS ranking
Environmental Control Indicator:	No
Institutional Control Indicator:	No
Human Exposure Controls Indicator:	N/A
Groundwater Controls Indicator:	N/A
Operating TSDF Universe:	Not reported
Full Enforcement Universe:	Not reported
Significant Non-Complier Universe:	No
Unaddressed Significant Non-Complier Universe:	No
Addressed Significant Non-Complier Universe:	No

BLAST OFF SERVICES INC (Continued) **1001215605**

Significant Non-Complier With a Compliance Schedule Universe: No
Financial Assurance Required: Not reported
Handler Date of Last Change: 20150414
Recognized Trader-Importer: No
Recognized Trader-Exporter: No
Importer of Spent Lead Acid Batteries: No
Exporter of Spent Lead Acid Batteries: No
Recycler Activity Without Storage: Not reported
Manifest Broker: Not reported
Sub-Part P Indicator: No

Hazardous Waste Summary:
Waste Code: D008
Waste Description: LEAD

Handler - Owner Operator:
Owner/Operator Indicator: Owner
Owner/Operator Name: LYNN PRIGOZEN
Legal Status: Private
Date Became Current: Not reported
Date Ended Current: Not reported
Owner/Operator Address: 91 N 12TH ST 1ST FLOOR
Owner/Operator City,State,Zip: BROOKLYN, NY 11211
Owner/Operator Telephone: 718-387-4872
Owner/Operator Telephone Ext: Not reported
Owner/Operator Fax: Not reported
Owner/Operator Email: Not reported

Owner/Operator Indicator: Owner
Owner/Operator Name: LYNN PRIGOZEN
Legal Status: Private
Date Became Current: Not reported
Date Ended Current: Not reported
Owner/Operator Address: 91 N 12TH ST 1ST FLOOR
Owner/Operator City,State,Zip: BROOKLYN, NY 11211
Owner/Operator Telephone: 718-387-4872
Owner/Operator Telephone Ext: Not reported
Owner/Operator Fax: Not reported
Owner/Operator Email: Not reported

Owner/Operator Indicator: Operator
Owner/Operator Name: LYNN PRIGOZEN
Legal Status: Private
Date Became Current: Not reported
Date Ended Current: Not reported
Owner/Operator Address: 91 N 12TH ST 1ST FLOOR
Owner/Operator City,State,Zip: BROOKLYN, NY 11211
Owner/Operator Telephone: 718-387-4872
Owner/Operator Telephone Ext: Not reported
Owner/Operator Fax: Not reported
Owner/Operator Email: Not reported

Historic Generators:
Receive Date: 19990714
Handler Name: BLAST OFF SERVICES INC

BLAST OFF SERVICES INC (Continued) **1001215605**

Federal Waste Generator Description: Small Quantity Generator
State District Owner: NY
Large Quantity Handler of Universal Waste: No
Recognized Trader Importer: No
Recognized Trader Exporter: No
Spent Lead Acid Battery Importer: No
Spent Lead Acid Battery Exporter: No
Current Record: No
Non Storage Recycler Activity: Not reported
Electronic Manifest Broker: Not reported

Receive Date: 20060101
Handler Name: BLAST OFF SERVICES INC
Federal Waste Generator Description: Not a generator, verified
State District Owner: NY
Large Quantity Handler of Universal Waste: No
Recognized Trader Importer: No
Recognized Trader Exporter: No
Spent Lead Acid Battery Importer: No
Spent Lead Acid Battery Exporter: No
Current Record: No
Non Storage Recycler Activity: Not reported
Electronic Manifest Broker: Not reported

Receive Date: 20070101
Handler Name: BLAST OFF SERVICES INC
Federal Waste Generator Description: Not a generator, verified
State District Owner: NY
Large Quantity Handler of Universal Waste: No
Recognized Trader Importer: No
Recognized Trader Exporter: No
Spent Lead Acid Battery Importer: No
Spent Lead Acid Battery Exporter: No
Current Record: Yes
Non Storage Recycler Activity: Not reported
Electronic Manifest Broker: Not reported

Receive Date: 19971211
Handler Name: BLAST OFF SERVICES INC
Federal Waste Generator Description: Large Quantity Generator
State District Owner: NY
Large Quantity Handler of Universal Waste: No
Recognized Trader Importer: No
Recognized Trader Exporter: No
Spent Lead Acid Battery Importer: No
Spent Lead Acid Battery Exporter: No
Current Record: No
Non Storage Recycler Activity: Not reported
Electronic Manifest Broker: Not reported

List of NAICS Codes and Descriptions:
NAICS Codes: No NAICS Codes Found

Facility Has Received Notices of Violation:
Found Violation: No
Agency Which Determined Violation: Not reported

BLAST OFF SERVICES INC (Continued) **1001215605**

Violation Short Description:	Not reported
Date Violation was Determined:	Not reported
Actual Return to Compliance Date:	Not reported
Return to Compliance Qualifier:	Not reported
Violation Responsible Agency:	Not reported
Scheduled Compliance Date:	Not reported
Enforcement Identifier:	Not reported
Date of Enforcement Action:	Not reported
Enforcement Responsible Agency:	Not reported
Enforcement Docket Number:	Not reported
Enforcement Attorney:	Not reported
Corrective Action Component:	Not reported
Appeal Initiated Date:	Not reported
Appeal Resolution Date:	Not reported
Disposition Status Date:	Not reported
Disposition Status:	Not reported
Disposition Status Description:	Not reported
Consent/Final Order Sequence Number:	Not reported
Consent/Final Order Respondent Name:	Not reported
Consent/Final Order Lead Agency:	Not reported
Enforcement Type:	Not reported
Enforcement Responsible Person:	Not reported
Enforcement Responsible Sub-Organization:	Not reported
SEP Sequence Number:	Not reported
SEP Expenditure Amount:	Not reported
SEP Scheduled Completion Date:	Not reported
SEP Actual Date:	Not reported
SEP Defaulted Date:	Not reported
SEP Type:	Not reported
SEP Type Description:	Not reported
Proposed Amount:	Not reported
Final Monetary Amount:	Not reported
Paid Amount:	Not reported
Final Count:	Not reported
Final Amount:	Not reported

Evaluation Action Summary:

Evaluation Date:	19981103
Evaluation Responsible Agency:	EPA
Found Violation:	No
Evaluation Type Description:	COMPLIANCE EVALUATION INSPECTION ON-SITE
Evaluation Responsible Person Identifier:	R2MD
Evaluation Responsible Sub-Organization:	RCB
Actual Return to Compliance Date:	Not reported
Scheduled Compliance Date:	Not reported
Date of Request:	Not reported
Date Response Received:	Not reported
Request Agency:	Not reported
Former Citation:	Not reported

FINDS:
Registry ID: 110004538992

Click Here:

BLAST OFF SERVICES INC (Continued) **1001215605**

Environmental Interest/Information System:
RCRAInfo is a national information system that supports the Resource Conservation and Recovery Act (RCRA) program through the tracking of events and activities related to facilities that generate, transport, and treat, store, or dispose of hazardous waste. RCRAInfo allows RCRA program staff to track the notification, permit, compliance, and corrective action activities required under RCRA.

Click this hyperlink while viewing on your computer to access additional FINDS: detail in the EDR Site Report.

ECHO:

Envid:	1001215605
Registry ID:	110004538992
DFR URL:	http://echo.epa.gov/detailed-facility-report?fid=110004538992
Name:	BLAST OFF SERVICES INC
Address:	91 N 12TH ST 1ST FLOOR
City,State,Zip:	BROOKLYN, NY 11211

NY MANIFEST:

Name:	BLAST OFF SERVICES INC
Address:	91 N 12TH ST 1ST FLOOR
City,State,Zip:	BROOKLYN, NY 11211
Country:	USA
EPA ID:	NYR000047779
Facility Status:	Not reported
Location Address 1:	91 NORTH 12TH STREET 1ST FLOOR
Code:	BP
Location Address 2:	Not reported
Total Tanks:	Not reported
Location City:	BROOKLYN
Location State:	NY
Location Zip:	11211
Location Zip 4:	Not reported

NY MANIFEST:

EPAID:	NYR000047779
Mailing Name:	BLAST OFF SERVICES INC
Mailing Contact:	ELLIOT PRIGOZEN
Mailing Address 1:	880 MEEKER AVENUE
Mailing Address 2:	Not reported
Mailing City:	BROOKLYN
Mailing State:	NY
Mailing Zip:	11222
Mailing Zip 4:	Not reported
Mailing Country:	USA
Mailing Phone:	7183874872

J115 **NATIONS RENT** **RCRA NonGen / NLR** **1005444406**
SW **91 N 12TH ST** **NY MANIFEST** **NYR000107276**
1/8-1/4 **BROOKLYN, NY 11211**
0.143 mi.
754 ft. **Site 8 of 16 in cluster J**

Relative: **Higher**
Actual: **16 ft.**

RCRA NonGen / NLR:

Date Form Received by Agency:		20070101
Handler Name:	NATIONS RENT	
Handler Address:		91 N 12TH ST
Handler City,State,Zip:		BROOKLYN, NY 11211
EPA ID:		NYR000107276
Contact Name:		MICHAEL RICCARDI
Contact Address:		N 12TH ST
Contact City,State,Zip:		BROOKLYN, NY 11211
Contact Telephone:		718-387-4872
Contact Fax:		Not reported
Contact Email:		Not reported
Contact Title:		Not reported
EPA Region:		02
Land Type:		Private
Federal Waste Generator Description:		Not a generator, verified
Non-Notifier:		Not reported
Biennial Report Cycle:		Not reported
Accessibility:		Not reported
Active Site Indicator:		Not reported
State District Owner:		NY
State District:		NYSDEC R2
Mailing Address:		N 12TH ST
Mailing City,State,Zip:		BROOKLYN, NY 11211
Owner Name:		ELLIOT PRIGOZEN & PARTNERS
Owner Type:		Private
Operator Name:		ELLIOT PRIGOZEN & PARTNERS
Operator Type:		Private
Short-Term Generator Activity:		No
Importer Activity:		No
Mixed Waste Generator:		No
Transporter Activity:		No
Transfer Facility Activity:		No
Recycler Activity with Storage:		No
Small Quantity On-Site Burner Exemption:		No
Smelting Melting and Refining Furnace Exemption:		No
Underground Injection Control:		No
Off-Site Waste Receipt:		No
Universal Waste Indicator:		No
Universal Waste Destination Facility:		No
Federal Universal Waste:		No
Active Site Fed-Reg Treatment Storage and Disposal Facility:		Not reported
Active Site Converter Treatment storage and Disposal Facility:		Not reported
Active Site State-Reg Treatment Storage and Disposal Facility:		Not reported
Active Site State-Reg Handler:		---
Federal Facility Indicator:		Not reported
Hazardous Secondary Material Indicator:		NN
Sub-Part K Indicator:		Not reported
Commercial TSD Indicator:		No
Treatment Storage and Disposal Type:		Not reported
2018 GPRA Permit Baseline:		Not on the Baseline
2018 GPRA Renewals Baseline:		Not on the Baseline
Permit Renewals Workload Universe:		Not reported

NATIONS RENT (Continued) **1005444406**

Permit Workload Universe:	Not reported
Permit Progress Universe:	Not reported
Post-Closure Workload Universe:	Not reported
Closure Workload Universe:	Not reported
202 GPRA Corrective Action Baseline:	No
Corrective Action Workload Universe:	No
Subject to Corrective Action Universe:	No
Non-TSDFs Where RCRA CA has Been Imposed Universe:	No
TSDFs Potentially Subject to CA Under 3004 (u)/(v) Universe:	No
TSDFs Only Subject to CA under Discretionary Auth Universe:	No
Corrective Action Priority Ranking:	No NCAPS ranking
Environmental Control Indicator:	No
Institutional Control Indicator:	No
Human Exposure Controls Indicator:	N/A
Groundwater Controls Indicator:	N/A
Operating TSDF Universe:	Not reported
Full Enforcement Universe:	Not reported
Significant Non-Complier Universe:	No
Unaddressed Significant Non-Complier Universe:	No
Addressed Significant Non-Complier Universe:	No
Significant Non-Complier With a Compliance Schedule Universe:	No
Financial Assurance Required:	Not reported
Handler Date of Last Change:	20150414
Recognized Trader-Importer:	No
Recognized Trader-Exporter:	No
Importer of Spent Lead Acid Batteries:	No
Exporter of Spent Lead Acid Batteries:	No
Recycler Activity Without Storage:	Not reported
Manifest Broker:	Not reported
Sub-Part P Indicator:	No

Hazardous Waste Summary:

Waste Code:	D008
Waste Description:	LEAD

Handler - Owner Operator:

Owner/Operator Indicator:	Owner
Owner/Operator Name:	ELLIOT PRIGOZEN & PARTNERS
Legal Status:	Private
Date Became Current:	Not reported
Date Ended Current:	Not reported
Owner/Operator Address:	91 N 12TH ST
Owner/Operator City,State,Zip:	BROOKLYN, NY 11211
Owner/Operator Telephone:	718-387-4872
Owner/Operator Telephone Ext:	Not reported
Owner/Operator Fax:	Not reported
Owner/Operator Email:	Not reported

Owner/Operator Indicator:	Operator
Owner/Operator Name:	ELLIOT PRIGOZEN & PARTNERS
Legal Status:	Private
Date Became Current:	20010101
Date Ended Current:	Not reported
Owner/Operator Address:	91 N 12TH ST
Owner/Operator City,State,Zip:	BROOKLYN, NY 11211

NATIONS RENT (Continued) **1005444406**

Owner/Operator Telephone:	718-387-4872
Owner/Operator Telephone Ext:	Not reported
Owner/Operator Fax:	Not reported
Owner/Operator Email:	Not reported
Owner/Operator Indicator:	Owner
Owner/Operator Name:	ELLIOT PRIGOZEN & PARTNERS
Legal Status:	Private
Date Became Current:	20010101
Date Ended Current:	Not reported
Owner/Operator Address:	91 N 12TH ST
Owner/Operator City,State,Zip:	BROOKLYN, NY 11211
Owner/Operator Telephone:	718-387-4872
Owner/Operator Telephone Ext:	Not reported
Owner/Operator Fax:	Not reported
Owner/Operator Email:	Not reported

Historic Generators:

Receive Date:	20060101
Handler Name: NATIONS RENT	
Federal Waste Generator Description:	Not a generator, verified
State District Owner:	NY
Large Quantity Handler of Universal Waste:	No
Recognized Trader Importer:	No
Recognized Trader Exporter:	No
Spent Lead Acid Battery Importer:	No
Spent Lead Acid Battery Exporter:	No
Current Record:	No
Non Storage Recycler Activity:	Not reported
Electronic Manifest Broker:	Not reported
Receive Date:	20070101
Handler Name: NATIONS RENT	
Federal Waste Generator Description:	Not a generator, verified
State District Owner:	NY
Large Quantity Handler of Universal Waste:	No
Recognized Trader Importer:	No
Recognized Trader Exporter:	No
Spent Lead Acid Battery Importer:	No
Spent Lead Acid Battery Exporter:	No
Current Record:	Yes
Non Storage Recycler Activity:	Not reported
Electronic Manifest Broker:	Not reported
Receive Date:	20020619
Handler Name: NATIONS RENT	
Federal Waste Generator Description:	Conditionally Exempt Small Quantity Generator
State District Owner:	NY
Large Quantity Handler of Universal Waste:	No
Recognized Trader Importer:	No
Recognized Trader Exporter:	No
Spent Lead Acid Battery Importer:	No
Spent Lead Acid Battery Exporter:	No
Current Record:	No
Non Storage Recycler Activity:	Not reported
Electronic Manifest Broker:	Not reported

NATIONS RENT (Continued) **1005444406**

List of NAICS Codes and Descriptions:
NAICS Codes: No NAICS Codes Found

Facility Has Received Notices of Violations:
Violations: No Violations Found

Evaluation Action Summary:
Evaluations: No Evaluations Found

NY MANIFEST:

Name:	NATIONS RENT
Address:	91 N 12TH ST
City,State,Zip:	BROOKLYN, NY 11211
Country:	USA
EPA ID:	NYR000107276
Facility Status:	Not reported
Location Address 1:	31 NORTH 12TH STREET
Code:	BP
Location Address 2:	Not reported
Total Tanks:	Not reported
Location City:	BROOKLYN
Location State:	NY
Location Zip:	11211
Location Zip 4:	Not reported

NY MANIFEST:

EPAID:	NYR000107276
Mailing Name:	NATIONS RENT
Mailing Contact:	M RICCARDI
Mailing Address 1:	31 NORTH 12TH STREET
Mailing Address 2:	Not reported
Mailing City:	BROOKLYN
Mailing State:	NY
Mailing Zip:	11211
Mailing Zip 4:	Not reported
Mailing Country:	USA
Mailing Phone:	7183874872

J116 **NATIONS RENT** **NY LTANKS** **S104621824**
SW **91 NORTH 12TH ST** **NY Spills** **N/A**
1/8-1/4 **BROOKLYN, NY**
0.143 mi.
754 ft. **Site 9 of 16 in cluster J**

Relative:
Higher

Actual:
16 ft.

LTANKS:

Name:	NATIONS RENT
Address:	91 NORTH 12TH ST
City,State,Zip:	BROOKLYN, NY
Spill Number/Closed Date:	0003390 / 2003-12-09
Facility ID:	0003390
Site ID:	304635
Spill Date:	2000-06-19
Spill Cause:	Tank Failure
Spill Source:	Commercial/Industrial

NATIONS RENT (Continued) **S104621824**

Spill Class:	B3
Cleanup Ceased:	Not reported
SWIS:	2401
Investigator:	SMSANGES
Referred To:	Not reported
Reported to Dept:	2000-06-19
CID:	389
Water Affected:	Not reported
Spill Notifier:	Other
Last Inspection:	Not reported
Recommended Penalty:	False
Meets Standard:	False
UST Involvement:	True
Remediation Phase:	0
Date Entered In Computer:	2000-06-19
Spill Record Last Update:	2003-12-09
Spiller Name:	UNKNOWN
Spiller Company:	Unknown
Spiller Address:	UNKNOWN
Spiller County:	999
Spiller Contact:	CALLER
Spiller Phone:	Not reported
Spiller Extention:	Not reported
DEC Region:	2
DER Facility ID:	109591
DEC Memo:	"Prior to Sept, 2004 data translation this spill Lead_DEC Field was SANGESLAND 6/20 SPOKE WITH TYREE..CLEANUP IN PROGRESS, WILL TAKE END POINT SAMPLES 3/15/01 HISTORICAL SITE CLEANUP MANAGED BY S. SANGESLAND This duplicate spill number is closed. Ref SPILL #9906462"
Remarks:	"caller reporting a spill of material from a leaky tank no clean up as of yet and no callback is necessary"

All Materials:

Site ID:	304635
Operable Unit ID:	824755
Operable Unit:	01
Material ID:	551711
Material Code:	0015
Material Name:	motor oil
Case No.:	Not reported
Material FA:	Petroleum
Quantity:	.00
Units:	G
Recovered:	.00
Oxygenate:	Not reported

Site ID:	304635
Operable Unit ID:	824755
Operable Unit:	01
Material ID:	551712
Material Code:	0022
Material Name:	waste oil/used oil
Case No.:	Not reported
Material FA:	Petroleum
Quantity:	.00
Units:	G
Recovered:	.00
Oxygenate:	Not reported

NATIONS RENT (Continued) **S104621824**

Site ID: 304635
Operable Unit ID: 824755
Operable Unit: 01
Material ID: 551709
Material Code: 0008
Material Name: diesel
Case No.: Not reported
Material FA: Petroleum
Quantity: .00
Units: G
Recovered: .00
Oxygenate: Not reported

Site ID: 304635
Operable Unit ID: 824755
Operable Unit: 01
Material ID: 551710
Material Code: 0010
Material Name: hydraulic oil
Case No.: Not reported
Material FA: Petroleum
Quantity: .00
Units: G
Recovered: .00
Oxygenate: Not reported

SPILLS:
Name: SPILL NUMBER 0207277
Address: 91 NORTH 12TH ST
City,State,Zip: BROOKLYN, NY
Spill Number/Closed Date: 0207277 / 2003-11-19
Facility ID: 0207277
Facility Type: ER
DER Facility ID: 109591
Site ID: 267813
DEC Region: 2
Spill Cause: Unknown
Spill Class: C3
SWIS: 2401
Spill Date: 2002-10-14
Investigator: JBVOUGHT
Referred To: Not reported
Reported to Dept: 2002-10-14
CID: 281
Water Affected: Not reported
Spill Source: Commercial/Industrial
Spill Notifier: Local Agency
Cleanup Ceased: Not reported
Cleanup Meets Std: False
Last Inspection: Not reported
Recommended Penalty: False
UST Trust: False
Remediation Phase: 0
Date Entered In Computer: 2002-10-14
Spill Record Last Update: 2003-12-24
Spiller Name: Not reported

NATIONS RENT (Continued) **S104621824**

Spiller Company: UNKNOWN
Spiller Address: Not reported
Spiller Company: 999
Contact Name: NYC DEP/OPERATOR #483
DEC Memo: "Prior to Sept, 2004 data translation this spill Lead_DEC Field was VOUGHT DEC Sigona spoke to DEC Vought on 10/15/2002. PBS database indicates that there were underground tanks removed in 2000 no longer a regulated facility. 11/19/2003-Vought-Spill to drain and DEP notified. Spill closed by Vought."
Remarks: "CITIZEN REPORTED THAT CONSTRUCTION COMPANY IS WORKING AT ABOVE LOCATION AND AN UNKNOWN TYPE OIL APPEARS TO BE LEAKING ON SITE AND RUNNING OFF INTO A DRAIN IN AREA. DEP IS ENROUTE TO FURTHER INVWTIGATE THE PROBLEM."

All Materials:
Site ID: 267813
Operable Unit ID: 858901
Operable Unit: 01
Material ID: 517867
Material Code: 0066A
Material Name: unknown petroleum
Case No.: Not reported
Material FA: Petroleum
Quantity: .00
Units: G
Recovered: .00
Oxygenate: Not reported

Name: SYLVAN EQUIPMENT
Address: 91 NORTH 12TH ST
City,State,Zip: BROOKLYN, NY
Spill Number/Closed Date: 9906462 / 2012-04-02
Facility ID: 9906462
Facility Type: ER
DER Facility ID: 109591
Site ID: 126861
DEC Region: 2
Spill Cause: Unknown
Spill Class: B2
SWIS: 2401
Spill Date: 1999-07-15
Investigator: HRPATEL
Referred To: Not reported
Reported to Dept: 1999-08-31
CID: 252
Water Affected: Not reported
Spill Source: Commercial/Industrial
Spill Notifier: Other
Cleanup Ceased: Not reported
Cleanup Meets Std: False
Last Inspection: Not reported
Recommended Penalty: False
UST Trust: False
Remediation Phase: 0
Date Entered In Computer: 1999-08-31
Spill Record Last Update: 2015-01-07
Spiller Name: UNKNOWN

NATIONS RENT (Continued) **S104621824**

Spiller Company: Unknown
Spiller Address: UNKNOWN
Spiller Company: 999
Contact Name: UNK
DEC Memo: "Prior to Sept, 2004 data translation this spill Lead_DEC Field was ROMMEL 9/3/99 - Environmental firm was hired by company which is buying the on site company and leasing the land. Environmental firm did a phase 1 & phase 2 assessment with several wells and borings. Found floating product and contamination. SS told them to delineate the site, submit a profile of what is there now and a proposal of what will be done to clean it up. They asked about DEC going after a former owner, SS said no, DEC holds present owner responsible. Envir. firm will submit such a report soon 2/18/2000 Sangesland called Mr. Pradhan at Malcolm Pirnie (614-888-4953). Left a voice mail to ask whatever happened to the report DEC asked for in Sept.99 Report should include: 1) Delineate the site 2) Outline what is on the property now and what will be built 3) Identify how the product will be remediated. ALSO SEE SPILL # 0003390 4/12/04-Vought-Spill transferred from Sangesland to Rommel as per Rommel. 1/11/2006 - Haggerty - Malcolm Pirnie did Phase I,II site assessments to determine if this property was a canidate for development. After discovering free-floating product on groundwater, the decision was made not to develop this property. As far as I know, no additional investigation or remediation was done on site. I have made every attempt to locate responsible party with no luck I am requesting a site visit Alternate addresses 70-72 Wythe Ave 91-101 N 12 St 82 N 13 St 58 Wythe Ave 92 N 13 St I believe this property is located at the intersection of North 13th and Wythe Ave Region 2 rep visited the site, but could not get inside to inspect. Site is rented to Nations Rent - Oscar Parker salesman - 718-387-4872 Posted sign showed two different property managers: Segal Realty Group LLC 718-388-9000 M.C. O'Brien Inc. 718-252-9191 Albany review (above) - jcgrathw 1/29/07 - Austin - Transferred from Albany assignment to Patel in R-2 office for further work - end 03/09/07-Hiralkumar Patel. left message for Bill Blaker (718-387-4872), tenant (Nations Rent) at site. 03/14/07-Hiralkumar Patel. spoke with Mr. Blaker. he gave Mr. Prigozen's number (718-366-7930). spoke with Sage Prigozen. he will ask his father, who is owner of property, to call. received message from Mr. Prigozen (Cell: 917-750-4112), property owner. 03/16/07-Hiralkumar Patel. spoke with Mr. Prigozen, property owner. currently he is living in Florida. as per him, they found this contamination during tank removal and has all paperwork in storage in NY. he will submit these paper once he comes to NY in June 07. Elliot Prigozen 3400 Pen American Drive Miami, Florida 33133 Ph. (917) 750-4112 (C) Fax (305) 860-6699 email: elliotp@bobcatzone.com 06/14/07-Hiralkumar Patel. tried cell number for Elliot, but no success. left message for Elliot's son. 06/15/07-Hiralkumar Patel. left message for Elliot's son. 06/18/07-Hiralkumar Patel. received call from Elliot Prigozen. he searched for records and found some reports on tank removals. asked him to send copy of those reports. Mr. Prigozen will be back in city after 10 days and will send copies at that time. PBS #: 2-091030. as per PBS record, site had following tanks: 1. two 1,500 gal Lube Oil UST, closed and removed in July 2000 2. one 1,500 gal gasoline UST, closed and removed in July 2000 3. four 550 gal diesel USTs, closed and removed in Dec. 1998 4. one 1,000 gal diesel AST, closed and removed in Apr. 2002 5. one 550 gal gasoline UST, closed-in-place in June 1989 6. one 550 gal diesel UST,

NATIONS RENT (Continued) **S104621824**

closed-in-place 7. one 1,100 gal gasoline UST, closed-in-place total 11 tanks were on-site. sent letter to Mr. Prigozen requiring Phase I, soil and groundwater delineation. letter emailed to Mr. Prigozen. 07/02/07-Hiralkumar Patel. received message from Mr. Prigozen. left message for Sage Prigozen as Elliot's number was busy. 07/05/07-Hiralkumar Patel. received copy of three reports from Mr. Prigozen. 1. addendum to tank closure report (don't have original tank closure report) for four 550 gal USTs 2. geoprobe investigation report for soil investigation in area of previously removed four 550 gal USTs (four 550 gal USTs were located in parking lot along Kent Avenue) 3. closure report for four 1500 gal tanks, which were located near main entrance (on north side) along north 12th street, and were removed in June 2000. addendum to four 550 gal USTs closure includes a further review of sample analyticals for samples taken after tanks removed in Aug. 1998. during tank removal found heavy SVOC contamination in three endpoint samples out of four samples. geoprobe investigation in area of previously removed 550 gal USTs was done as found heavy SVOC contamination during endpoint analysis. abstract: - report prepared on Oct. 7, 1998 - four borings were installed (one on each side of excavation area of previous 550 gal UST location) - three soil samples from the smear zone at approx. 7 ft bg, were chosen for analysis: S-1 (southeast of excavation), S-3 (northwest of excavation) and S-4 (northeast of excavation) - all three samples were analyzed for SVOCs only (as didn't found VOCs in previous sampling) - few SVOC contamination found in sample S-3 (which is along Kent ave) abstract of tank closure report for 1500 gal tanks: - removed four 1500 gal single wall, concrete-encased USTs. - from regional water table maps, groundwater occurs approx. 15 ft bg and flows in a northwesterly direction - tanks were located approx. 4 ft bg - tanks were in good condition with no corrosion. no visible holes or leaks were noted - sidewall samples were collected at 8 ft and bottom sample was collected at 12 ft bg - groundwater was not encountered at the site during excavation - approx. 79.16 tons of contaminated soil were removed - highest PID observed in west side wall sample (PID: 398.3 ppm) - due to observed staining, odors and documented PID readings, the DEC was notified (spill #: 0003390) - minor contamination found in soil endpoint samples spoke with Mr. Prigozen. explained him that spill was reported as found free product on groundwater during environmental investigation in 1999. and during tank removal activities, no groundwater sample was taken. asked him to delineate groundwater contamination. asked him to install monitoring wells atleast to previous tanks locations (one along kent ave and one along north 12th street). sent email to Mr. Prigozen with specific requirement of monitoring well locations. 07/09/07-Hiralkumar Patel. received call from Mr. Prigozen. he mentioned that he removed four 550 gal tanks from his site, which were located along Kent Avenuen and based on closure report addendum, there was no soil contamination. and he believes that groundwater contamination, found in 1999, came from Texaco oil terminal along Kent Avenue. asked Mr. Prigozen to look for investigation report from Aug. 1999, based on which this case was reported. if monitoring wells, during that investigation, were installed along kent ave and found contaminated then based on groundwater flow direction data (if available in report), the department can ask upgradient property to do investigation, but if no site specific groundwater flow direction or previous monitoring well location available to the Deparment, then the department requires him to do groundwater delineation with

NATIONS RENT (Continued) **S104621824**

site-specific groundwater flow direction. Mr. Prigozen will look for report. 07/09/07- Sangesland received a call from an Environmental consultant in Charlotte, North Carolina. He asked if the DEC required work to be done by a licenced New York State Prof. Engineer. Sangesland said no. The only requirement is the lab used for testing must be NYS Licenced and if any material is removed from the site it must be taken by a licenced hauler. 07/13/07-Hiralkumar Patel. received limited Phase II report from Mr. Prigozen. abstract: - an affidavit dated 06/13/1989 indicates that one 550 gal gasoline tank was purged and filled with concrete slurry in the sourthern portion of the site - two soil borings and nine monitoring wells were installed - highest PID reading found in boring BK-6 (595 ppm) at 5 to 7 ft bg less than -------- - groundwater sample was not obtained from boring location BK-6, which was installed closed to sediment trap area less than ---------- - based on site topography and nearby waterways, it is determined that the nearby groundwater flow direction is to the northwest - free product was measured in two monitoring wells (MW-10 with 1.5 inch and MW-7 with 0.05 inch of free product) less than ---------- - minor tetracholorethane was found in (assumed) upgradient groundwater samples (BK-1, BK-2 and BK-3) - MTBE contamination (236 ppb) found in groundwater samples MW-2 and MW-3 (area near abandoned gasoline tank) - highest contamination found in soil sample at BK-6 (near old sediment trap) ----------Xylene----Benzene BK-6 (1-3 ft)------8,730-----2,025 BK-6 (3-5 ft)------3,320-------327 //during Phase II, borings were installed to maximum depth of 17.5 ft bg, but report doesn't mentioned about groundwater depth.// 07/18/07-Hiralkumar Patel. after reviewing available reports found following: - no groundwater depth information - free product in wells MW-7 and MW-10 along Kent Avneue, but no groundwater flow direction - MTBE contamination in groundwater sample at BK3, which is close to previously abandoned gasoline tank location - benzene and xylene contamination in sample at BK-6, which is close to sediment trap. no groundwater sample taken from there. spoke with Mr. Prigozen. based on available data, asked Mr. Prigozen to do following: - soil and groundwater sampling at previous sampling location BK-6 (as found Benzene and Xylene in soil and had highest PID during Phase II investigation) - soil and groundwater sampling at previous sampling location BK-3, close to previously abandoned gasoline UST (as found MTBE in gw) - complete groundwater delineation (with atleast three permanent monitoring wells and site specific groundwater flow direction) in area of previous boring locations MW-7 and MW-10. asked Mr. Prigozen to check any previous wells exists on site. if not then he needs to install new wells. based on available data and reports, asked Mr. Prigozen to disregard requirement of Phase I investigation, as mentioned in letter dated June 18, 2007. 07/19/07-Hiralkumar Patel. sent letter to Mr. Prigozen requiring soil/groundwater sampling at previous boring locations BK-3 and BK-6 and complete groundwater delineation in area of previous boring locations BK-7 and BK-10. letter emailed to Mr. Prigozen with map (from former phase II report) indicating locations where the Department requires further investigation. 09/06/07-Hiralkumar Patel. received email from Mr. Prigozen. he is contacting companies for price quote. 09/13/07-Hiralkumar Patel. left message for Mr. Prigozen. received call from Mr. Prigozen. he is reviewing quotes from companies and will fanalize next week. he will send company's name next week with scheduling and estimated date for report submission.

NATIONS RENT (Continued) **S104621824**

09/20/07-Hiralkumar Patel. received email from Mr. Prigozen. he has hired Hart & Hickman to do the investigative work. they will be on site in two to three weeks. Theron Grim Hart & Hickman, PC Ph. (704) 586-0007 Mr. Prigozen will call once get dates finalized for investigation work. 09/28/07-Hiralkumar Patel. received email from Mr. Prigozen. contractor will start work on Oct. 8th, 2007. 10/23/07-Hiralkumar Patel. received call from Mr. Grim. he just received analytical data from lab and they found contamination and free product in groundwater. Mr. Grim will submit report within two weeks. asked Mr. Grim to send analytical data, groundwater flow direction and site map with sampling locations for review. he will send these tomorrow. 10/26/07-Hiralkumar Patel. received analytical data for few samples and site map. found soil and groundwater contamination in area of former sediment trap. waiting for full report. 11/06/07-Hiralkumar Patel. spoke with Mat Ingalls Hart & Hickman, PC. Mr. Grim is no longer working there. Mat is sending report to Mr. Prigozen to review and approval and once gets approval, he will forward report. Mat Ingalls Ph. (704) 887-4617 email: mingalls@harthickman.com 11/15/07-Hiralkumar Patel. received report from Mr. Ingalls. abstract: - installed four soil borings (BK-3A, BK-6A, BK-7A and BK-10A); three soil samples (BK-3A, BK-7A and BK-10A) were advanced to depth of 5 ft below grade adjacent to existing wells and boring BK-6A was installed adjacent to the northwest corner of the sediment trap and was advanced to depth of 12 ft bg (later converted to temporary well) - installed one temporary well (BK-6A) - found high PID in BK-6A (from 21.3 ppm to 2,350 ppm with max at water table at 7 ft depth) - sampled recently installed temporary well and two existing wells (BK-3 and BK-7) - depth to groundwater at the site ranges from approx. 5 ft bg in the northern portion of the site to 10 ft bg in the southern portion of the site - map indicates shallow groundwater generally flows to the southwest less than -------- - during static water level measurements, 2.37 ft of free product was measured in monitoring well BK-10 less than ---------- - directly south of the bayside fuel oil depot and also upgradient of the subject site is the former Williamburg Manufactured Gas site. soil analyticals: ----------BK-6A (5-7 ft) Benzene----------895 Ethylbenzene----------16,300 Isopropylbenzene----------3,180 p-Isopropyltoluene-------10,200 n-Propylbenzene----------5,780 1,2,4-Trimethylbenzene---22,200 Xylene----------2,530 groundwater analyticals: ----------BK-6 Benzene----------2,110 Ethylbenzene----------844 MTBE----------257 Naphthalene----------697 1,2,4-Trimethylbenzene--3,020 Xylene----------247 conclusions: - based on groundwater elevation data and lack of impacts at the potential source area well BK-7 (previous 550 gal USTs area), it appears the free product in well BK-10 is likely from an offside source - Bayside fuel oil depot is located adjacent and upgradient, and site is under Voluntary Cleanup Program (ID #: V00587-2) less than ---------- - petroleum impacts identified in soil sample collected from BK-6A are likely associated with four 1500 gal USTs located adjacent to sediment trap - lack of groundwater impacts in downgradient monitoring well BK-3 indicates impacts from onsite or upgradient sources have likely not migrated off-site report missing following: - no analysis done to identify product found in well # 10 - no site specific groundwater flow direction available - no information about tidal influence on flow direction 11/20/07-Hiralkumar Patel. left message for Mr.

NATIONS RENT (Continued) **S104621824**

Ingalls to provide missing information. sent email to Mr. Prigozen and Mr. Ingalls with missing information including detailed scaled site plan with all major suspected sites in neighbourhood. 11/21/07-Hiralkumar Patel. received message from Mr. Ingalls. left message for Mr. Ingalls. 11/26/07-Hiralkumar Patel. received email from Mr. Ingalls proposing fingerprint analysis of oil from well # 10, 12 hour tidal survey and detailed site map. sent email to Mr. Ingalls asking 24 hours of tidal survey (instead of 12 hours), fingerprint analysis and detailed site map with surrounding area. 11/28/07-Hiralkumar Patel. received call from Mr. Ingalls. they will do tidal survey on two day period as access available from 8 am to 6 pm only. will submit report after Dec. 10, 2007. 12/13/07-Hiralkumar Patel. received addendum to Phase II report. abstract: - collected groundwater elevation data from monitoring wells BK-3, BK-4, BK-7, BK-8, BK-10 and BK-11 less than ---------- - product was found in wells BK-10 and BK-4 less than ---------- - tidal influence survey indicates that the monitoring well water levels were consistent during the observation period (9.5 hours) and showed no tidal influence less than --------- - direction of groundwater flow was determined to be southeast less than ---------- - product observed in BK-10 is highly weathered middle distillate such as diesel oil or fuel oil less than -------- - floating free product (approx. 0.46 ft) was observed in BK-4; BK-4 is located near four former 1500 gal USTs - collected sample from BK-04 and held at lab (not analyzed) - Bayside Oil is located upgradient from subject site based on following, contractor believes that product in BK-10 is from off-site: - product thickness (2.67 ft) - degree of weathering and biological degradation - sepearation distance (approx. 50 ft) and cross gradient location of BK-10 from the former UST basin - confirmed site groundwater flow direction to the southeast - absence of floating product in BK-7 installed in the immediate vicinity of former UST basin summary: found free product in two wells: BK-4 and BK-10. BK-4 is located in area of previous 1500 gal USTs and BK-10 is located close to corner of Kent ave and N. 13th st. oil in BK-4 could be from previously removed tanks on-site, but oil in BK-10 could be coming from off-site. spoke with Matt. he mentioned that they did not found well BK-4 during Phase II investigation, but found during recent well survey. found free product in well and took sample and it is on hold, in lab. asked Matt to analyze sample from BK-4. also asked him to monitor and remove product from existing wells on-site. discussed with DEC Austin. as owner suspecting off-site spill that impacting well BK-10 at his property, Austin asked to pump out product, weekly for a month to see if any more product comes to the site and then based on product recovery data, may require futher work by site owner. sent email to Matt and Mr. Prigozen requiring analysis of sample from BK-4 and monitoring and product removal from existing wells on weekly basis. 12/24/07-Hiralkumar Patel. spoke with DEC Leszek, who is handling project at Bayside Oil. he confirmed that there was no product found in two monitoring wells (MW-4 & MW-12) located along Kent ave, near 91 N 12th street site. 01/08/08-Hiralkumar Patel. spoke with Matt. he submitted proposal for product removal but haven't heard back. spoke with Mr. Prigozen. he hasn't hire anyone to remove product. asked Mr. Prigozen to remove product from wells on his property and also explained him to install well upgradient from well # 10, on sidewalk, to prove any off-site migration. 01/15/08-Hiralkumar Patel. spoke with Mr. Prigozen. he has authorized Matt to pump product out. asked him to schedule upgradient

NATIONS RENT (Continued) **S104621824**

well installation on sidewalk along kent ave. he is waiting for proposal from Matt. left message for Matt to submit analyticals for sample taken from well # 4. also asked to submit schedule for product removal and to plan for upgradient (from well # 10) well installation. 01/17/08-Hiralkumar Patel. received message from Matt. left message for Matt. received analyticals for sample from well BK-4. during fingerprint analysis, found product from well BK-4 in range from degraded gasoline or similar material to diesel or fuel oil. well BK-4 is installed in area of previous 1500 gal USTs. 01/24/08-Hiralkumar Patel. received call from Matt. they are removing product from BK-4 and BK-10. asked them to continue removing product from these wells for about a month and then based on remaining product, the department may require downgradient well from BK-4 and upgradient well from BK-10. Matt will send report. 03/20/08-Hiralkumar Patel. left message for Mr. Ingalls to submit product recovery data. sent email to Mr. Ingalls and Mr. Prigozen to submit product recovery data by end of 03/28/08. 03/24/08-Hiralkumar Patel. received message from Mr. Ingalls. they finished field work and will submit report, once get Mr. Prigozen reviews it. 03/27/08-Hiralkumar Patel. received report from Mr. Ingalls. abstract: - fingerprint result indicate that the product observed in BK-4 is a mix of low boiling material such as petroleum solvent or degraded gasoline, and a middle distillate such as diesel fuel or fuel oil that has undergone extensive biological degradation apparent product thickness (in feet) in BK-4 and BK-10:
----------01/21/08---------02/06/08---------02/14/08----------02/21/08
BK-04---------0.53----------0.21----------0.29----------0.34
BK-10---------2.55----------0.76----------0.56----------0.91 04/25/08-Hiralkumar Patel. left message from Mr. INgalls to continue product recovery from both wells until finds clean groundwater. based on recent product recovery report, product thickness in wells BK-04 and BK-10 has been reduced. but closest well to well BK-10 is BK-07 which is 50 ft away and crossgradient and next downgradient well from BK-10 is BK-06A which is 250 ft away and has groundwater contaminated. also closest well to BK-04 is BK-06A which is about 40 ft away and crossgradient and there are no downgradient well from BK-04. discussed with DEC Austin. as product thickness in both wells reduced, Austin believes that this could be localized problem. Austin asked for complete horizontal delineation of groundwater contamination around BK-04, BK-10 and BK-06A. Austin asked to call owner regarding continuous recovery of product and about further groundwater investigation work. spoke with Mr. Prigozen. asked him to continue product recovery from both wells. also mentioned to him regarding further groundwater delineation. Mr. Prigozen still believes that product in both wells coming from off-site. sent letter to Mr. Prigozen requiring removal of product from existing wells and further soil/groundwater delineation around wells BK-04 and BK-10 and previous boring location BK-06A. letter emailed to Mr. Prigozen and Mr. Ingalls. 04/30/08-Hiralkumar Patel. received call from Mr. Ingalls. they still believes that product in BK-10 is coming from off-site. they are planning to install well on sidewalk to see any off-site migration. Mr. Ingalls asked for number of wells around BK-10 and BK-04. mentioned to Mr. Ingalls that the department requires complete delineation which may require multiple wells on-site as well as off-site. asked him to install one permanent

NATIONS RENT (Continued) **S104621824**

well at previous boring location BK-06 as found contaminated groundwater in previous investigation and BK-06 is cross gradient from BK-04. 06/04/08-Hiralkumar Patel. left message for Mr. Ingalls. spoke with Mr. Prigozen. they are currently removing oil from wells and will install required well in two weeks. 07/08/08-Hiralkumar Patel. spoke with Mr. Ingalls. they are removing oil from wells on weekly basis but haven't heard from owner regarding further well installation. spoke with Mr. Prigozen. he was out for work and just came back. he will talk to Mr. Ingalls regarding further well installation and will submit schedule by end of 07/18/08. 08/25/08-Hiralkumar Patel. left message for Mr. Prigozen. 09/19/08-Hiralkumar Patel. spoke with Mr. Ingalls. he mentioned that he tried few times but no response from Mr. Prigozen. left message for Mr. Prigozen. 09/22/08-Hiralkumar Patel. received call from Mr. Prigozen. he mentioned that he was out of country and will contact Mr. Ingalls. will install wells in early october. Mr. Prigozen will ask Mr. Ingalls to call with work schedules. 12/01/08-Hiralkumar Patel. left message for Mr. Ingalls. spoke with Mr. Prigozen. he will call back as was busy. 12/02/08-Hiralkumar Patel. received message from Mr. Prigozen. left message for Mr. Prigozen. 12/03/08-Hiralkumar Patel. received call from Mr. Ingalls. they are still waiting for authorization for required work. received call from Mr. Prigozen. he mentioned that he has gave authorization long time back. asked Mr. Prigozen to contact Mr. Ingalls to solve this confusion and asked to call back with work schedule. received call from Mr. Ingalls. he spoke with Mr. Prigozen and Mr. Prigozen asked him to start work after New Year holiday. mentioned to Mr. Ingalls that required report is overdue since June 2008 and the department can't approve any more extension. he will contact Mr. Prigozen and will call back. 12/04/08-Hiralkumar Patel. received call from Mr. Ingalls. he got approval from Mr. Prigozen for additional work. he spoke with drilling company and can start work from 12/22/08. approves it and asked Mr. Ingalls to submit proposed well location map alongwith existing well locations. sent email to Mr. Ingalls to submit proposed well location map, by end of 12/09/08, including locations of previous borings and wells. email copied to Mr. Prigozen. 12/05/08-Hiralkumar Patel. received email from Ed from Hart & Hickman with proposed well location. they are proposing to install three wells: one upgradient from BK-10 (along property boundry along Kent ave), one downgradient from BK-04 (along N. 12th street) and one downgradient from previous boring BK-06 (across sediment trap which might be route for groundwater contamination.) Edward H. Stephens Hart & Hickman, PC Ph. (704) 586-0007 (704) 887-4609 Fax (704) 586-0373 email: EStephens@harthickman.com sent email to Ed and Mr. Prigozen approving proposed well locations. email copied to Mr. Ingalls. required investigation report submission by the end of Jan. 26, 2009 and weekly submission of well monitoring/product recovery data. 12/09/08-Hiralkumar Patel. received call from Ed from Hart & Hickman. he asked about location of well BK-14. he proposed to install well downgradient from sediment trap instead of at BK-14. mentioned to Ed that the Department wants well at (suspect) source location (which is sediment trap) to capture mostly contaminated material and based on findings, more wells needs to be installed. 12/15/08-Hiralkumar Patel. spoke with Ed at Hart & Hickman. they have scheduled well installation on 12/29/08. 01/06/09-Hiralkumar Patel. received email from Ed. they installed four monitoring wells on 12/30/08 and will submit report once gets sample analyticals.

NATIONS RENT (Continued) **S104621824**

02/04/09-Hiralkumar Patel. received email from Ed with site map including results of recent groundwater investigation. four more wells (or borings) were installed. well/boring BK-12 installed upgradient from BK-10. no contamination found in BK-12. well/boring BK-14 installed near previous sediment trap and found contaminated groundwater. well/boring BK-13 installed on southwest side of BK-14, where no contamination found. well/boring BK-15 was installed on northwest of BK-4 and found contaminated groundwater. groundwater analyticals: ----------BK-14------BK-15
Benzene----------1,060 Ethylbenzene----------468
Xylene----------204 Naphthalene----------738------1,040
02/11/09-Hiralkumar Patel. received call from Ed. he mentioned that during recent survey, they found groundwater flowing in southeast towards northwest portion of the site (near intersection of Kent ave and N. 13th street) and groundwater flowing in south direction towards southeast portion of the site (near intersection of N. 12th street and Wythe ave). according to recent groundwater flow direction, BK-13 is downgradient from BK-14, but cross gradient from BK-4. asked Ed for off-site investigation, downgradient from wells BK-15 and BK-4. also asked for weekly monitoring and recovery of free product. Ed will speak with Mr. Prigozen and will submit complete investigation report. 02/12/09-Hiralkumar Patel. received additional Phase II report (analyticals recorded earlier). abstract: - four borings were advanced to depth of 15 ft bg - one soil sample, with highest PID, from each boring was sent for analysis - groundwater flows to the southeast in the western portion and to the south in eastern portion of the site - found 1.78 ft of free product in BK-10A - strong odor found during installation of wells BK-12 and BK-13 - high PID readings were found during installation of BK-13 (276 ppm at 5 ft) and BK-14 (729 ppm at 6 ft) conclusions from Ed: - free product was not observed in BK-12 (which is upgradient from BK-10) during the recent assessment, it is not common to observe a delay in free product recharge into newly installed monitoring well. BK-12 should be observed over time to confirm occurence of free product. - based on local groundwater flow direction and the absence of a potential on-site source in the vicinity of the observed free product at BK-10A, H&H believes the observed free product has migrated on-site from the upgradient Bayside OIl Depot. - based upon the result of the receptor survey, soil and groundwater assessment, existing poor groundwater quality in the vicinity of the subject property, and a documented upgradient source of groundwater impacts including free product, soil and groundwater impacts at the site can be most effectively managed through LAND USE RESTRICTIONS AND STANDARD ENGINEERING CONTROLS. 02/20/09-Hiralkumar Patel. spoke with Ed regarding conclusions in submitted report. mentioned to Ed that clean groundwater was found in upgradient well BK-12 which indicates no off-site source. Ed mentioned that they will go back to site to check well again as suspecting that newly installed well could recharge slowly. spoke with Mr. Prigozen. based on results of investigations till date, asked him to start weekly monitoring of all wells, and removal of any product, immediately. also asked him for off-site investigation downgradient from wells BK-4 and BK-15. told him that product must be removed from wells by next week (end of 02/28/09) and weekly there after. 02/23/09-Hiralkumar Patel. spoke with Mr. Prigozen. will do product removal on 02/25/09. alternate addresses: 58 Wythe Ave, 91-101 N 12 St, 70-72 Wythe Ave, 82 N 13 St, 92 N 13 St found two old closed spill reports: 1. 0003390:- consolidated with

NATIONS RENT (Continued) **S104621824**

this spill 2. 0207277:- surface spill reported 02/25/09-Hiralkumar Patel. spoke with Mr. Prigozen. he has hired his mechanic guy to bail out product from wells. he mentioned that he got directions from Ed how to remove product and got some forms for recording. he also mentioned that they have waste oil tank on-site and they will collect product into this on-site tank and will pump out tank once get full. asked Mr. Prigozen to call once he reach to site tomorrow (02/26/09). Mr. Prigozen asked to send STIP at following address: Sylvan Holdings LLC. **property owner** c/o Sage Prigozen **Elliot's son** 58-64A Maurice Avenue Maspeth, NY 11378 Ph. (917) 750-4112 (C) Fax (305) 860-6699 email: sagep@bobcatzone.com 02/26/09-Hiralkumar Patel. received call from Mr. Prigozen. he has hired Tri-State environment for product removal (not local mechanic). will submit report. asked him to remove product weekly. 02/27/09-Hiralkumar Patel. received call from Mr. Prigozen. he is planning to hire some local investiation team for further investigation. will call back with company's name who will do further investigations. sent STIP to Mr. Prigozen (7005 1820 0007 9827 6066). STIP emailed to Mr. Prigozen. 03/13/09-Hiralkumar Patel. received call from Paul from Ecosystems. they have been hired by Mr. Prigozen. will submit work plan for additional investigation. Paul Ciminello Ecosystems Strategies Inc. Ph. (845) 452-1658 (O) (914) 475-4208 (C) Email: paul@ecosystemsstrategies.com 03/16/09-Hiralkumar Patel. received STIP delivery confirmation (letter delivered on 03/11/09). 03/25/09-Hiralkumar Patel. received email from Ecosystems with work plan for further investigation. abstact: - will put absorbent pads in wells BK-4 and BK-10 as an interim remedial measure; pads will be changed, as needed, on a weekly basis - will verify groundwater flow direction - propose to install six to ten borings on site - borings will be extended (at a minimum) to the soil/groundwater interface or until refusal - at least two soil samples will be collected: one with highest PID and one at groundwater interface; if no PIDs found then only one soil sample will be collected at groundwater interface - convert one to two borings into a monitoring well - wells will be installed with a ten ft of screen; mimimum of 2 ft of screening will extend above water table according to submitted site plan in proposed work plan, Ecosystems is planning to install all borings around BK-10, but no investigation proposed to delienation soil/groundwater contamination around BK-04. less than ---------- spoke with Mr. Prigozen. told him that without having signed Stipulation agreement, i can't approve any work plan. Mr. Prigozen mentioned that his attorney asked him not to sign STIP as he might loose right to get fund from brownfield program. Mr. Prigozen will ask him attorney to call. Mr. Prigozen has choose to proceed with proposed plan without having approval from the department. spoke with Paul at Ecosystems. they are at the site today and are surveying all wells to confirm groundwater flow direction. they have put absorbent pads in wells and recovering free product. asked Paul about investigation around BK-04. he is currently concentrating on finding source for BK-10 and will eventually include investigation around BK-04. mentioned to him that the department requires investigation around BK-04 also and will only approve the work plan if includes soil/gw investigation around BK-04 along with investigation around BK-10. 03/26/09-Hiralkumar Patel. received email from Larry Schnapf, environmental attorney representing Mr. Prigozen. Larry claims that contamination found in BK-10 is from an upgradient oil depot, so he advised his client not to sign STIP which result in waiver of righs to seek reimbursement

NATIONS RENT (Continued) **S104621824**

from the spill fund. he mentioned that his client will sign STIP if oil spill fund waiver paragraph deleted from agreement. Larry Schnapf email: Lawrence.Schnapf@srz.com 04/01/09-Hiralkumar Patel. spoke with Paul at Ecosystem. groundwater flow direction found almost in same direction as found earlier. no product found in well upgradient from BK-10. 04/02/09-Hiralkumar Patel. received email from Paul with report. abstract: - groundwater flow measurements are broadly consistent with the findings of previous consultant - groundwater flowing towards the south - review of sanborn maps indicates that the western portion was associated with oil refining activities predominantly performed on the adjoining property to the west (towards bayside oil depot) - numerous tanks are shown on the site between 1887 and 1916 - between 1905 and 1965 a tunnel, that appears to have contained pipes connecting both sites, extended beneath Kent ave less than ---------- - according to sanborn maps from 1887 to 1916, western portion of the site (in area of Bk-10) was occupied by an oil refining company and site had multiple tanks on western portion - adjoining to the southwest was MGP site from 1887 to 1916 - 1942 sanborn map showing a tunnel beneath kent ave between the subject site and western property (currently bayside oil depot) spoke with Mr. Schnapf. Mr. Schnapf mentioned that they are suspecting that old tunnel between two properties (current bayside oil depot and subject site) might be bringing contamination on his client's property. he is planning for more soil and groundwater investigation and investigation about a tunnel before signing STIP. discussed with DEC legal and legal division agreed with this. asked Mr. Schnapf to submit revised work plan for soil and groundwater investigation around BK-4 and BK-10 and tunnel investigation with time schedule. Mr. Schnapf will ask Paul to submit revised work plan by 04/06/09. spoke with Paul at Ecosystems. asked him for revised work plan. also asked him to submit site map with approx. locations of following: - BK-10, BK-4 - previous tanks on the property (from 1887 to 1916) - adjoining MGP site - tunnel under kent ave 04/06/09-Hiralkumar Patel. sent email (at 3:30 PM) to Mr. Prigozen to submit revised work plan by 4 PM today. received revised work plan. abstract: - absorbent booms will be used in wells BK-04 and BK-10 as an interim remedial measures - will sample all wells - proposes to dig minimum of three test pits in area where tunnel was located - test pits will be extended to a maximum depth of 10 ft bg or until groundwater is reached - if contamination found in soil during test pit installation, samples will be collected and soil will be removed for off-site disposal - total of 8 to 12 soil borings will be extended across the site with 3 to 5 of these boring being completed as wells - borings will be extended (at a minimum) to the soil/groundwater interface - two soil samples will be collected from each borings: one at soil/groundwater interface and one at highest PID - will submit investigation report within 10 weeks of the approval less than -------- 04/07/09-Hiralkumar Patel. sent work plan approval letter to Mr. Prigozen. letter emailed to Mr. Prigozen, Paul and Mr. Schnapf. 04/16/09-Hiralkumar Patel. received email from Richard Hooker from Ecosystems. will start investigation work at 8 AM on 04/23/09. 05/06/09-Hiralkumar Patel. received email from Richard. they completed extension of test pits at the western property line and the sampling and laboratory analysis of all existing wells. will install on- and off-site monitoring wells and extension of soil boring on-site on 05/13/09. 06/16/09-Hiralkumar Patel. 4:58 PM:- received email from Paul. he just received comments on the draft report from

NATIONS RENT (Continued) **S104621824**

client and will incorporate these changes. will submit report tomorrow. 06/19/09-Hiralkumar Patel. 3:21 PM:- received investigation summary report from Paul. abstract: - one test pit was installed immediately southeast of center point of western property line - eleven soil borings were installed: nine borings (B-1 through B-9) were installed in the vicinity of BK-4 and two borings (B-10 and B-11) were installed in the vicinity of BK-10 - sampling was conducted at each boring location at five-ft intervals to a maximum depth of 20 ft bg or until refusl was reached - test pit documented the presence of a 10 inch diameter iron pipe in a brick-lined depression - broken end of pipe was found approx. 2.5 ft bg and the pipe was found to extend down to approx. 6 ft bg before turning sharply west beneath Kent Ave - water was encountered in test pit at approx. 4 ft bg and no evidence of contamination was encountered less than ---------- - field evidence of contamination was observed at the groundwater interface at most borings extended in the vicinity of BK-4 less than ---------- - no field evidence of contamination was encountered in the vicinity of BK-10 less than ========= - soil borings B-1, B-9 and B-10 were completed as temporary monitoring wells MW-1, MW-2 and MW-3 respectively - screen interval from 2 ft above to 8 ft below static groundwater level - free product was noted in monitoring well MW-2 (B-9) and remains in BK-10 - previously unknown well (MW-4) was discovered to the northeast of BK-10 - found free product in BK-10: 4.7 inches of product on 03/25/09 and 4.2 inches of product on 05/13/09 less than ---------- - found 1.5 inch of free product in MW-2 less than ---------- - borings B-10 and B-11 were installed to the southwest and southeast of BK-10; soil samples from these borings at the groundwater interface found no contamination - boring B-10 was converted into well MW-3; sampled MW-3 and previously unknown well MW-4 (20 ft north of BK-10) and found no contamination - soil samples from borings collected in the area of BK-4 indicate significant, but uneven soil contamination immediately southeast of the repair shop; these results confirm the presence of an area of subsurface petroleum contamination beneath and southeast of the repair shop - petroleum odors found in borings B-1 throgh B-9 - high PID readings found in borings B-2, B-5, B-6 and B-7 PID readings (in ppm): depth (in ft)----------B-2-----B-5------B-6------B-7 1----------845 6----------400 7----------1,500----------142 8----------3,000 10----------3,500----------4,943 11----------500 - heavy soil contamination found in soil samples soil analyticals: ----------B-2---------B-4--------B-4-------B-5----- ---B-7--------B-9 10 ft 9.6 ft 11 ft 11 ft 8.5 ft 8 ft Toluene---------- --510,000 Ethylbenzene----------6, 000----------3,000,000 Xylene----------1, 700----------9,100,000 1,2,4-Trimethylbenzene----------30,000------42, 000----------170,000 1,3,5-Trimethylbenzene----------4, 200----------70,000 Isopropylbenzene----------3,100--------2,400-------2,600---20,

NATIONS RENT (Continued) **S104621824**

000-------77,000----4,400
n-butylbenzene----------23,
000-------35,000
n-propylbenzene----------5,100--------4,700-------5,400---34,
000-------52,000 - found high PID in well cap well----------PID
(ppm) BK-10A---------159 BK-14----------430 BK-13----------156
BK-4----------316 BK-15----------56 MW-2----------86 groundwater
analyticals: ----------BK-14
Benzene----------740 Toluene----------50
Xylene----------228 1,2,4-Trimethylbenzene-----1,900
Naphthalene----------260 MTBE----------130 -
will submit RAWP by 07/17/09 1:45 PM:- spoke with Mr. Prigozen. based on results of further investigation, informed him that the department requires stipulation agreement signed before reviewing or approving any remediation action work plan. also asked him to schedule a site visit. he agreed to meet at the site at 10 AM on 07/01/09. 2:03 PM:- received call from Paul. he spoke with Mr. Prigozen and will meet at 10 AM on 07/01/09. 07/01/09-Hiralkumar Patel. 10:00 AM:- visited site. met Mr. Prigozen and Paul. repair shop nearby entrance along N. 12th street consists three 275 gal ASTs: two for fresh oil and one for waste oil. waste oil tank is not registered. asked Mr. Prigozen to register waste oil tank. inpected areas around sediment trap/repair shop, BK-10, old abandoned tunnel and previosly abandoned gasoline UST. Paul mentioned that abandoned tunnel extends towards BK-10. Paul will submit RAP by 07/17/09. proposes to excavate area by repair shop entrance as found heavily impacted soil in boring B7. asked Mr. Prigozen to excavate all following areas: - around BK-10 (as it could be localized problem) - entire abandoned tunnel running towards BK-10 (to investigate any more product in tunnel) - in front of repair shop in area of B-7 - around B-9/MW-2 as found free product in it suggest to remove old abandoned gasoline UST as found 236 ppb MTBE in well BK-3 nearby tank location. Paul suggest to sample BK-3 again before any excavation in this area. mentioned to Mr. Prigozen that based on gw analytical results from BK-3, the department doesn't require removal of the tank, but as they will do excavation in other part of site, it will be easy to use on-site equipments to dug this suspected area. Mr. Prigozen will discuss with Paul regarding gasoline UST removal. found self-contained parts cleaning machine with small tank (probably 15-20 gal). no stains/odors found around parts cleaning machine. found well cap missing for BK-10. asked Paul to replace it. asked Mr. Prigozen to send his tenant's contact info. 12:46 PM:- received email from Mr. Prigozen with tenant's contact info. David Williams Director of Real Estate and Construction Sunbelt Rentals 800 Hartford Turnpike Shrewsbury, MA 01545-4107 Ph. (508) 925-1611 (O) (508) 245-1107 (C) email: David.williams@sunbeltrentals.com 1:40 PM:- left message for Mr. Williams. 3:51 PM:- sent revised STIP to Mr. Prigozen. asked him to submit signed STIP by end of 07/13/09. 07/06/09-Hiralkumar Patel. 1:45 PM:- received message from Mr. Williams. 07/24/09-Hiralkumar Patel. 10:41 AM:- received work plan from Ecosystems. proposes to monitoring/recover product from wells, excavate contaminated soils from areas of B-7 and BK-10. 07/27/09-Hiralkumar Patel. 10:40 AM:- spoke with Paul about work schedule. today he will send cost estimates to Mr. Prigozen and expect to start work by Aug. 3, 2009. asked him to send confirmed work schedule. 10:43 AM:- sent email to Mr. Prigozen approving proposed plan and asked to submit work schedule. email copied to Paul. 08/06/09-Hiralkumar Patel. 11:53 AM:-

NATIONS RENT (Continued) **S104621824**

left message for Paul about work schedule. 12:18 PM:- received message from Paul. he met property owner and tenant yesterday to coordinate excavation and planning to start work on 08/14/09. will send email with confirmed schedule. 08/12/09-Hiralkumar Patel. 10:39 AM:- received email from Paul. they will start soil excavation on 08/21/09 and expect to finish by 08/22/09. 2:10 PM:- sent email to Paul. asked him to call me once excavation starts as planning to visit site during endpoint sample collection. 08/21/09-Hiralkumar Patel. 8:48 AM:- spoke with Richard (845-803-2709) at Ecosystems. they have started excavation in area of BK-10. found contaminated sand, construction debris and clay layer. thick clay layer found right below water table. 11:20 AM:- received call from Richard. while digging area around BK-10, well was destroyed and found brick structure in ground and heavily contaminated soil. 2:00 PM:- visited site. area around BK-10 was excavated and patially backfilled after collecting endpoint samples. found water in excavation, but no product. Richrd mentioned that brick walls found on both side of BK-10 running parallel to N. 13th Street. Richard believes that this channel in ground around BK-10 was holding some product which was appearing in BK-10. crew was excavating area around B-7 (in front of garage entrance) at the time of site visit. found sticky black material from excavation with strange odors. Richard believes that this black material could be source of heavy contamination in B-7. will excavate to depth of 8 ft where contamination found during soil investigation. crew was also working inside garage where B-2 was installed and product found in MW-2. will collect appropriate endpoint samples. left site around 3 PM. 3:47 PM:- received call from Mr. Prigozen. while working inside garage around MW-2, they found abandoned tank in ground. will investigate more. 08/22/09-Hiralkumar Patel. 9:25 AM:- received call from Mr. Prigozen. they are planning to remove tank. 08/24/09-Hiralkumar Patel. 8:09 AM:- received call from Mr. Prigozen. he mentioned that tank removal is not possible as tank is located closed to foundation wall. it is about 1,500 gal tank. as per Mr. Prigozen, tank was full of product when discovered. asked him to pump out tank, clean it and then collect soil samples through bottom and sides of the tank to confirm no contamination around tank. 08/25/09-Hiralkumar Patel. 10:58 AM:- spoke with Mr. Prigozen. they pumped out at least 3,000 gal of product from tank. currently cleaning tank. 09/23/09-Hiralkumar Patel. 2:22 PM:- received call from Mr. Williams from Sunbelt Rentals inquiring about waste oil tank registration. 2:26 PM:- sent email to Mr. Williams with PBS registration form and instruction. 09/28/09-Hiralkumar Patel. 2:54 PM:- left message for Paul inquiring about cleanup report. 10/30/09-Hiralkumar Patel. 2:25 PM:- received tank closure and cleanup report from Ecosystems. abstract: - found shallow (18 inches) dark-stained soil immediately beneath the asphalt during excavation around BK-10 - beneath the stained material, found construction debris to 7 ft bg around BK-10; no evidence of contamination - immediately beneath well BK-10, a brick lined channel was encountered at 10 ft bg; expanding northwest-southeast for approx. 15 ft, the channel contained grossly contaminated sandy soil and debris - excavation in area immediately southeast of the machine shop found no field evidence of contamination until groundwater was encountered at approx. 7 ft bg and in shallow soils at the far southeastern corner of the excavation where an area of heavy, bituminous material was encountered at between 2 and 3 ft bg - found 3,000 gal previously unknown UST in area of MW-2 inside shop -

NATIONS RENT (Continued) **S104621824**

collected four soil samples through sidewall and two soil samples through bottom of 3,000 gal tank - collected total of six endpoint soil samples (four sidewalls and two bottoms) from each excavations at BK-10 as well as outside of repair shop - collected groundwater samples from wells BK-4, BK-13, BK-14, BK-15 and MW-1 - found little SVOC contamination in endpoint soil samples, but no VOC contamination - found VOC contamination in groundwater sample from BK-13 (but as per report dated 03/04/10, sampling data for BK-13 and BK-14 were switched in the subject report and contamination was actually found in BK-14) - proposes quarterly monitoring for a year based on groundwater result from BK-13 VOC result:
----------BK-14 Benzene----------570
Toluene----------86 Ethylbenzene----------530
Xylene----------239 1,2,4-Trimethylbenzene-----1,400
Naphthalene----------430 MTBE----------87
11/02/09-Hiralkumar Patel. reviewed all previous soil and groundwater data and found: - according to Limited Phase II Environmental Site Assessment, dated Aug. 16, 1999, no contamination found in soil sample in BK-4 at 7-9 ft - found free product in well BK-4, BK-10 and well MW-2 (inside repair shop) - found soil contamination at the entrance of repair shop - contaminated soil removed from area around BK-10 and at the entrance of repair shop - found old 3,000 gal tank inside repair shop nearby MW-2 - collected soil samples through walls and bottom of 3,000 gal UST and found no contamination - installed two wells BK-13 and MW-1 downgradient from BK-4 - no free product ever observed in BK-13 and MW-1 - no free product or groundwater contamination observed in BK-4 during sampling in Oct. 2009 - found soil and groundwater contamination in area around sediment trap (BK-6 and BK-6A) - found high PID in BK-6A throughout boring (from 21.3 ppm to 2,350 ppm with max at water table at 7 ft depth) - no excavation conducted in area of sediment trap spoke with Richard about excavation around sediment trap and BK-6/BK-6A area. Richard mentioned that as found clean sidewall sample from excavation in front of repair shop area, they didn't excavated area around sediment trap. 11/03/09-Hiralkumar Patel. 9:35 AM:- spoke with Mr. Prigozen and informed him that the department requires removal of contaminated soil from area of BK-6/BK-6A (as there was soil contamination above water table and high PID readings during installation of boring BK-6A). also mentioned that the Department suggest to excavate area around BK-4, while excavating area around BK-6A, as found free product earlier. Mr. Prigozen requested copy of site map and he will discuss with Ecosystem. 9:52 AM:- spoke with Richard about location of 3,000 gal tank and MW-2 inside repair shop. Richard mentioned that MW-2 was about 6 ft from tank's north end and there was drain between tank and MW-2. they removed contamination from drain and MW-2 areas. MW-2 was destroyed during excavation work. 10:32 AM:- sent email to Mr. Prigozen with copy of site maps with sample analyticals and asked Mr. Prigozen to remove contaminated soil from area of sediment trap. email copied to Paul. 11/20/09-Hiralkumar Patel. 3:02 PM:- spoke with Mr. Prigozen regarding excavation in sediment trap. he spoke with Paul and waiting for his response. will call back.
11/24/09-Hiralkumar Patel. 10:39 AM:- received email from Richard. they are discussing with Mr. Prigozen and will call back by next week. 12/04/09-Hiralkumar Patel. 2:43 PM:- left message for Mr. Prigozen. 2:47 PM:- spoke with Richard. they are currently discussing and will call back by end of 12/07/09. 3:45 PM:- received call from Mr. Prigozen. he spoke with Richard and will call back once gets

NATIONS RENT (Continued) **S104621824**

answer from Ecosystem next week. 12/09/09-Hiralkumar Patel. received email from Ecosystem (at 5:20 PM on 12/08/09) including response to soil excavation requirement in area of BK-6/BK-4 (response was recalled immediately). Ecosystem proposed for quarterly groundwater sampling instead of soil excavation in area between BK-6 and BK-4 based on endpoint samples from recent excavation and groundwater sample results in Oct. 2009 2:15 PM:- spoke with Mr. Prigozen. based on level of soil contamination and depth of water table, suggested Mr. Prigozen to excavate area around sediment trap and BK-4 to remove probably last spot of contamination. Mr. Prigozen mentioned that he would like to do excavation, if any, in his presence. he is out of NY during winter and will be back in summar. he requested to postpone soil excavation, if any, till summer. based on spill history and soil/gw sample results, approved Mr. Prigozen's request to postpone any soil excavation till summer, but required monthly monitoring and quarterly sampling from existing wells. 2:31 PM:- spoke with Richard at Ecosystem regarding their response which was recalled. Richard mentioned that there is some change in it and will send revised one. Richard requested to hold requirement of gw monitoring and sampling until they submit revised response. 12/15/09-Hiralkumar Patel. 11:38 AM:- spoke with Richard regarding response to soil excavation in area of BK-6/BK-4. Richard mentioned that owner's attorney is currently reviewing it and will submit soon. 12/21/09-Hiralkumar Patel. 2:02 PM:- spoke with Richard and asked to send document by end of tomorrow. 12/22/09-Hiralkumar Patel. received email from Richard (at 4:29 PM on 12/21/09) including response regarding excavation in area of BK-6/BK-4. Ecosystem recommends at least three quarterly rounds of groundwater sampling from existing wells and continued monitoring of the booms in BK-4 prior to decision regarding implementation of any additional remediation. 12/23/09-Hiralkumar Patel. 1:37 PM:- left message for Mr. Prigozen and informed him that the department is agreed with recommendations for three rounds of quarterly sampling. asked him to provide dates for first round of sampling. 1:39 PM:- spoke with Richard. informed him that the department agreed with their recommendation of quarterly groundwater sampling. asked Richard to send dates for first round of sampling. 1:53 PM:- sent email to Mr. Prigozen and asked to submit first quarterly groundwater sampling report by the end of 02/12/10. email copied to Richard and Paul. 2:54 PM:- received call from Mr. Prigozen. he received email and will ask Paul to collect groundwater samples in Jan. 2010. 03/04/10-Hiralkumar Patel. 12:02 PM:- received first quarterly groundwater sampling report. collected groundwater samples from wells MW-1, BK-4, BK-13, BK-14 and BK-15 on 02/01/10. groundwater samples were analyzed for VOCs (via 8260) only. no free product observed in well BK-4. found VOC contamination in groundwater sample from BK-14 and very minor contamination in other wells. but as per report from Oct. 2009, no contamination found in BK-14, but contamination was found in BK-13. Paul mentioned that sample results for BK-13 and BK-14 were switched in report dated 10/30/09. groundwater analyticals:
----------BK-14 Benzene----------469 Toluene----------89 Ethylbenzene----------485 Xylene----------201 1,2,4-Trimethylbenzene-----1,290 Naphthalene----------266 MTBE----------61
06/22/10-Hiralkumar Patel. received quarterly groundwater sampling report from Ecosystems. on 06/08/10, they sampled wells MW-1, BK-4, BK-13, BK-14 and BK-15. found contamination in groundwater sample from well BK-14: the well in previous sediment trap area. found only

NATIONS RENT (Continued) **S104621824**

MTBE (71 ppb) in well BK-4. will sample wells again in Sep. 2010. groundwater analyticals: ----------BK-14 Benzene----------600 Toluene----------92 Ethylbenzene----------470 Xylene----------196 1,2,4-Trimethylbenzene-------930 Naphthalene----------250 MTBE----------64 11:56 AM:- spoke with Mr. Prigozen. informed him that groundwater is contaminated near sediment trap area and if they continue groundwater monitoring and are planning for no excavation, then this case may be transferred to remediation group for long-term remediation. Mr. Prigozen will discuss with Ecosystems and will call back by 07/10/10. 07/28/10-Hiralkumar Patel. 11:08 AM:- received email from Mr. Prigozen. he mentioned that they will excavate area around BK-6/BK-4 in August, 2010. Ecosystem will send work schedule. 08/04/10-Hiralkumar Patel. 9:01 AM:- received email from Richard. they have scheduled a soil excavation around sediment trap on 08/12/10. work will start at 9 AM. 09/13/10-Hiralkumar Patel. 11:51 AM:- sent email to Paul inquiring updates. email copied to Mr. Prigozen. 11:53 AM:- received email from Paul. he will submit report by end of Sep., 2010. 10/26/10-Hiralkumar Patel. 1:56 PM:- received supplemental remediation report from Ecosystems. the submitted report doesn't include info about depth of endpoint sidewall samples and sample analyticals were compared with Part 375 instead of TAGM 4046. 10/27/10-Hiralkumar Patel. 10:22 AM:- spoke with Richard at Ecosystems regarding excavation dimension and endpoint sampling depths. Richard mentioned that final excavation was approx. 50 ft by 30 ft to 15 ft depth. they collected endpoint sidewall samples at groundwater interface (at 7 ft depth) and bottom soil sample was collected at 15 ft depth. as per Richard, groundwater was seeping into excavation at very low rate, so groundwater was not present in exavation for sampling. asked Richard to submit revised report including info about sidewall sampling depth and sample results comparison with TAGM 4046 instead of Part 375. 10:31 AM:- left message for Mr. Prigozen. informed him that based on results of endpoint samples, the department requires further investigation/remediation. 10:40 AM:- sent email to Richard asking to submit revised report. email copied to Mr. Prigozen. 11:38 AM:- received call from Mr. Prigozen. he mentioned that he doesn't remeber discussing about excavation around BK-4 and based on groundwater sampling results, he does not want to dug in area of BK-4. informed Mr. Prigozen that based on quarterly groundwater sampling results from BK-4, the department does not require excavation, but based on endpoint sample results from recent excavation, the department requires further investigation/remediation. 11/30/10-Hiralkumar Patel. 9:32 AM:- spoke with Rich. he will submit revised report. they are proposing for groundwater monitoring at this time and based on monitoring results, may propose additional investigation in former sediment trap area. 12/02/10-Hiralkumar Patel. 2:13 PM:- received revised report from Ecosystems. - excavated area around former sediment trap and well BK-14 - no field evidence of contamination until groundwater was encountered at approx. 7 ft bg and in shallow soils at the far southeastern corner of the excavation where an area of heavy, bituminous material was encountered at between 2 and 3 ft bg - during excavation, petroleum odors and PID readings between 300 and 600 were recorded - five endpoint samples (four sidewalls and one bottom) were collected from excavation - sampled groundwater in wells BK-4, BK-13, BK-15 and MW-1 - petroleum contaminated soils remain at depths greater than 15 ft below the former sediment trap and below

NATIONS RENT (Continued) **S104621824**

static water level - found heavy contamination in bottom endpoint soil sample - very minor VOC contamination found in groundwater samples (max 43 ppb MTBE in BK-4)
----------bottom 15 ft bg
Benzene----------3,400
Toluene----------2,900
Ethylbenzene----------31,000
Xylene----------5,400
1,2,4-Trimethylbenzene---------210,000
Naphthalene----------29,000
Isopropylbenzene----------19,000
n-Butylbenzene----------33,000
n-Propylbenzene----------37,000 due to heavy soil contamination in endpoint bottom sample and heavy contamination in groundwater sample from well BK-14, which was installed in the vicinity of the sediment trap, the department requires further complete delineation of soil and groundwater investigation including installation of one well at the location of endpoint bottom sample with deeper screen. 12/07/10-Hiralkumar Patel. discussed with DEC Austin regarding soil contamination below water table. he asked to contact MGP project manager in Albany as MGP site was in neighbourhood. 11:10 AM:- spoke with DEC William Ottaway in Albany regarding MGP site. Bill mentioned that Douglas MacNeal is the project manager for MGP site (V-00732) on Kent ave. Bill mentioned that MGP waste contains very high SVOCs and may have some VOCs. reviewed recent report. no SVOCs found in any endpoint sample. 1:38 PM:- sent letter to Mr. Prigozen requiring additional soil and groundwater investigation in former sediment trap area. letter emailed to Mr. Prigozen and Paul. 12/20/10-Hiralkumar Patel. 2:22 PM:- received message from Paul from Ecosystems. 12/21/10-Hiralkumar Patel. 2:31 PM:- left message for Paul. 12/29/10-Hiralkumar Patel. 1:35 PM:- received email from Rich. a well at the former sediment trap will be installed on 01/06/11. 01/04/11-Hiralkumar Patel. 3:21 PM:- spoke with Rich. they will start well installation work around 8 AM. he also mentioned that a new drain structure has been installed in the previous sediment trap area. so they have to relocate the new well. Rich will decide well location once visit the site. 01/06/11-Hiralkumar Patel. 10:01 AM:- received call from Rich. they installed boring in area close to former sediment trap. boring was installed to 19 ft depth where they found refusal. during boring, found 160 ppm on PID at groundwater interface (groundwater at 7 ft depth) and 75 ppm from 10-15 ft depth. there was no recovery in 15-20 ft range. the boring was installed in previously excavated area to 15 ft depth. so highest PID was found at groundwater interface in backfill material. a well will be installed in boring with 15 ft of screen. as high soil contamination found at 15 ft depth in endpoint sample from excavation and as no recovery in 15-20 ft depth, asked Rich to install another boring in area. 11:15 AM:- visited site. Rich installed another boring to 20 ft depth and collected soil from 15 to 20 ft depth only. minor odor noticed in clayey material from 15 to 20 ft depth. asked Rich to collect two soil samples: one at 15-16 and one at 19-20 ft depth. Rich will sample all existing wells, around former sediment trap area, next week. 02/17/11-Hiralkumar Patel. 1:13 PM:- received supplemental investigation report from Rich. abstract: - two soil borings (2B-1 and 2B-2) installed in former sediment trap area - collected two soil samples from each boring: at 7 and 15 ft from 2B-1 and at 15 and 20 ft at 2B-2 - installed 2 inch well

NATIONS RENT (Continued) **S104621824**

(BK-14(R)) at boring 2B-1 with 10 ft of screen (from 5 to 15 ft bg) - sampled water from wells BK-4, BK-13, BK-14(R) and BK-15 - no contamination found in any soil sample (not even in sample at 15 ft bg in 2B-1 which was collected in same area as endpoint bottom sample after excavation around former sediment trap) - very minor contamination found in water samples except sample from BK-14(R) groundwater analyticals: ----------BK-14(R) Benzene----------190 Ethylbenzene----------280 Xylene----------120 1,2,4-Trimethylbenzene------1,300 Naphthalene----------210 - recommended sampling of wells MW-1, BK-4, BK-13, BK-14(R) and BK-15 after three months 03/17/11-Hiralkumar Patel. discussed with DEC Austin. based on consistent data in well BK-14, Austin asked for remediation. 3:16 PM:- sent letter to Mr. Prigozen requiring submission of a RAP for remediation of contamination in and around the area of the former sediment trap. letter emailed to Mr. Prigozen, Paul and Rich. 05/20/11-Hiralkumar Patel. 10:40 AM:- received call from Paul. he mentioned that as groundwater contamination found in only by former sediment trap area, he propose to monitor groundwater for some time before any active remediation. he will send work plan by 06/03/11. 07/20/11-Hiralkumar Patel. 1:46 PM:- received quarterly groundwater sampling report from Ecosystem. on 04/28/11, groundwater samples were collected from wells MW-1, BK-4, BK-13, BK-14R and BK-15 and analyzed for VOCs only. next round of quarterly sampling is schedule for the end of July 2011. found contamination in samples from BK-14R. groundwater analyticals: ----------BK-14(R) Benzene----------44 Ethylbenzene----------150 Xylene----------182 1,2,4-Trimethylbenzene--------380 Naphthalene----------240 Paul mentioned that results of groundwater samples support the conclusion that significant natural attenuation of contamination is taking place and he requested to close the case (but quarterly sampling is scheduled for end of July, 2011). need a revised report as confusing info in the report. 08/03/11-Hiralkumar Patel. 11:43 AM:- left message for Paul. 12:32 PM:- sent email to Paul requiring to submit revised report. informed him that the Department requires minimum of two years of groundwater monitoring before considering case closure. asked him to submit revised report and results of groundwater samples that must have been taken in july 2011. email copied to Mr. Prigozen, Larry Schnapf (attorney) and Richard. 08/05/11-Hiralkumar Patel. 2:14 PM:- received call from Richard. he mentioned that as first round of groundwater samples taken in 2009, two years of monitoring is over and thats why they requested closure. informed him that the Department requires two years of groundwater monitoring after the replacement of well in the former sediment trap area. 02/08/12-Hiralkumar Patel. 3:42 PM:- spoke with Mr. Prigozen. he mentioned that groundwater samples were taken last month. asked him to submit report by the end of 02/17/12. 3:45 PM:- sent email to Mr. Prigozen and asked to submit report by 02/17/12. email copied to Paul. 02/10/12-Hiralkumar Patel. received email from Paul (at 5:55 PM on 02/08/12). he will submit report by 02/21/12. 02/21/12-Hiralkumar Patel. 11:22 AM:- received quarterly groundwater monitoring report from Ecosystems. abstract: - wells MW-1, BK-4, BK-13, BK-14R and BK-15 were sampled on 02/01/12 - found very minor contamination in groundwater samples (max 41 ppb 1,2,4-Trimethylbenzene in BK-14R) 04/02/12-Hiralkumar Patel. after reviewing available information, case closed based on results of soil endpoint samples and groundwater samples. 3:35 PM:- sent spill

NATIONS RENT (Continued) **S104621824**

closure letter to Mr. Prigozen. letter emailed to Mr. Prigozen and Paul. 12/05/14-Hiralkumar Patel. received call from Charles Sosik from EBC. he mentioned that soil contamination was noted during collection of waste characterization samples as part of proposed redevelopment of the site by the new owner. he inquired about either reopening the subject spill or reporting a new one. informed him that the case was closed based on available sample results and work summary and it will only be reopened if previously unknown environmental conditions found at the site which requires further work. asked him to provide sample results once available. he mentioned that the entire site will be dug down to 20-25 ft along with dewatering. 3:11 PM:- received email from Mr. Sosik including above discussion."

Remarks: "HISTORICAL SPILL-FLOATING PRODUCT ON GROUND WATER-SPILL WILL CONTINUE TO BE INVESTIGATED."

All Materials:

Site ID:	126861
Operable Unit ID:	1084902
Operable Unit:	01
Material ID:	299189
Material Code:	0008
Material Name:	diesel
Case No.:	Not reported
Material FA:	Petroleum
Quantity:	.00
Units:	G
Recovered:	.00
Oxygenate:	Not reported

J117 **NATIONS RENT** **NY UST** **U003153135**
SW **91 NORTH 12TH STREET** **NY AST** **N/A**
1/8-1/4 **BROOKLYN, NY 11249**
0.143 mi.
754 ft. **Site 10 of 16 in cluster J**

Relative: Higher
Actual: 16 ft.

UST:

Name:	NATIONS RENT
Address:	91 NORTH 12TH STREET
City,State,Zip:	BROOKLYN, NY 11249
Id/Status:	2-091030 / Unregulated/Closed
Program Type:	PBS
Region:	STATE
DEC Region:	2
Expiration Date:	N/A
UTM X:	588016.89596
UTM Y:	4508483.82918
Site Type:	Other Wholesale/Retail Sales

Affiliation Records:

Site Id:	2258
Affiliation Type:	Facility Owner
Company Name:	NATIONS RENT
Contact Type:	Not reported
Contact Name:	Not reported
Address1:	91 NORTH 12TH STREET
Address2:	Not reported
City:	BROOKLYN

NATIONS RENT (Continued) **U003153135**

State: NY
Zip Code: 11211
Country Code: 001
Phone: (718) 387-4872
EMail: Not reported
Fax Number: Not reported
Modified By: TRANSLAT
Date Last Modified: 2004-03-04

Site Id: 2258
Affiliation Type: Mail Contact
Company Name: NATIONS RENT
Contact Type: Not reported
Contact Name: JOE GAGLIARDI
Address1: 91 NORTH 12TH STREET
Address2: Not reported
City: BROOKLYN
State: NY
Zip Code: 11211
Country Code: 001
Phone: (718) 387-4872
EMail: Not reported
Fax Number: Not reported
Modified By: TRANSLAT
Date Last Modified: 2004-03-04

Site Id: 2258
Affiliation Type: Facility Operator
Company Name: NATIONS RENT
Contact Type: Not reported
Contact Name: NATIONS RENT
Address1: Not reported
Address2: Not reported
City: Not reported
State: NN
Zip Code: Not reported
Country Code: 001
Phone: (718) 387-4872
EMail: Not reported
Fax Number: Not reported
Modified By: TRANSLAT
Date Last Modified: 2004-03-04

Site Id: 2258
Affiliation Type: Emergency Contact
Company Name: NATIONS RENT
Contact Type: Not reported
Contact Name: JOE GAGLIARDI
Address1: Not reported
Address2: Not reported
City: Not reported
State: NN
Zip Code: Not reported
Country Code: 001
Phone: (718) 387-4872
EMail: Not reported
Fax Number: Not reported

NATIONS RENT (Continued) **U003153135**

Modified By: TRANSLAT
Date Last Modified: 2004-03-04

Tank Info:

Tank Number: 001
Tank ID: 3573
Tank Status: Closed - In Place
Material Name: Closed - In Place
Capacity Gallons: 550
Install Date: Not reported
Date Tank Closed: 06/01/1989
Registered: True
Tank Location: Underground
Tank Type: Steel/carbon steel
Material Code: 0009
Common Name of Substance: Gasoline

Tightness Test Method: NN
Date Test: Not reported
Next Test Date: Not reported
Pipe Model: Not reported
Modified By: TRANSLAT
Last Modified: 04/14/2017

Equipment Records:

H00 - Tank Leak Detection - None
I00 - Overfill - None
G00 - Tank Secondary Containment - None
J02 - Dispenser - Suction Dispenser
B00 - Tank External Protection - None
C00 - Pipe Location - No Piping
F00 - Pipe External Protection - None
A00 - Tank Internal Protection - None
D01 - Pipe Type - Steel/Carbon Steel/Iron

Tank Number: 002
Tank ID: 3574
Tank Status: Closed - In Place
Material Name: Closed - In Place
Capacity Gallons: 550
Install Date: Not reported
Date Tank Closed: Not reported
Registered: True
Tank Location: Underground
Tank Type: Steel/carbon steel
Material Code: 0008
Common Name of Substance: Diesel

Tightness Test Method: NN
Date Test: Not reported
Next Test Date: Not reported
Pipe Model: Not reported
Modified By: TRANSLAT
Last Modified: 04/14/2017

NATIONS RENT (Continued) **U003153135**

Equipment Records:

H00 - Tank Leak Detection - None
I00 - Overfill - None
B00 - Tank External Protection - None
C00 - Pipe Location - No Piping
F00 - Pipe External Protection - None
G00 - Tank Secondary Containment - None
J02 - Dispenser - Suction Dispenser
A00 - Tank Internal Protection - None
D01 - Pipe Type - Steel/Carbon Steel/Iron

Tank Number:	003
Tank ID:	3575
Tank Status:	Closed - In Place
Material Name:	Closed - In Place
Capacity Gallons:	1100
Install Date:	Not reported
Date Tank Closed:	Not reported
Registered:	True
Tank Location:	Underground
Tank Type:	Steel/carbon steel
Material Code:	0009
Common Name of Substance:	Gasoline
Tightness Test Method:	NN
Date Test:	Not reported
Next Test Date:	Not reported
Pipe Model:	Not reported
Modified By:	TRANSLAT
Last Modified:	04/14/2017

Equipment Records:

H00 - Tank Leak Detection - None
I00 - Overfill - None
J02 - Dispenser - Suction Dispenser
G00 - Tank Secondary Containment - None
B00 - Tank External Protection - None
C00 - Pipe Location - No Piping
F00 - Pipe External Protection - None
A00 - Tank Internal Protection - None
D01 - Pipe Type - Steel/Carbon Steel/Iron

Tank Number:	004
Tank ID:	3576
Tank Status:	Closed - Removed
Material Name:	Closed - Removed
Capacity Gallons:	1500
Install Date:	06/01/2000
Date Tank Closed:	07/01/2000
Registered:	True
Tank Location:	Underground
Tank Type:	Steel/carbon steel
Material Code:	0013
Common Name of Substance:	Lube Oil

NATIONS RENT (Continued) **U003153135**

Tightness Test Method: 03
Date Test: Not reported
Next Test Date: Not reported
Pipe Model: Not reported
Modified By: TRANSLAT
Last Modified: 04/14/2017

Equipment Records:

B00 - Tank External Protection - None
C00 - Pipe Location - No Piping
F00 - Pipe External Protection - None
G00 - Tank Secondary Containment - None
J02 - Dispenser - Suction Dispenser
A00 - Tank Internal Protection - None
D01 - Pipe Type - Steel/Carbon Steel/Iron
H00 - Tank Leak Detection - None
I00 - Overfill - None

Tank Number: 005
Tank ID: 3577
Tank Status: Closed - Removed
Material Name: Closed - Removed
Capacity Gallons: 1500
Install Date: 12/01/1998
Date Tank Closed: 07/01/2000
Registered: True
Tank Location: Underground
Tank Type: Steel/carbon steel
Material Code: 0013
Common Name of Substance: Lube Oil

Tightness Test Method: 03
Date Test: 08/01/1997
Next Test Date: Not reported
Pipe Model: Not reported
Modified By: TRANSLAT
Last Modified: 04/14/2017

Equipment Records:

H00 - Tank Leak Detection - None
I00 - Overfill - None
B00 - Tank External Protection - None
C00 - Pipe Location - No Piping
F00 - Pipe External Protection - None
G00 - Tank Secondary Containment - None
J02 - Dispenser - Suction Dispenser
A00 - Tank Internal Protection - None
D01 - Pipe Type - Steel/Carbon Steel/Iron

Tank Number: 006
Tank ID: 3578
Tank Status: Closed - Removed
Material Name: Closed - Removed
Capacity Gallons: 1500
Install Date: 12/01/1998
Date Tank Closed: 07/01/2000

NATIONS RENT (Continued) **U003153135**

Registered: True
Tank Location: Underground
Tank Type: Steel/carbon steel
Material Code: 0009
Common Name of Substance: Gasoline

Tightness Test Method: 03
Date Test: 08/01/1997
Next Test Date: Not reported
Pipe Model: Not reported
Modified By: TRANSLAT
Last Modified: 04/14/2017

Equipment Records:

B00 - Tank External Protection - None
C00 - Pipe Location - No Piping
F00 - Pipe External Protection - None
A00 - Tank Internal Protection - None
D01 - Pipe Type - Steel/Carbon Steel/Iron
G00 - Tank Secondary Containment - None
J02 - Dispenser - Suction Dispenser
H00 - Tank Leak Detection - None
I00 - Overfill - None

Tank Number: 007
Tank ID: 3579
Tank Status: Closed - Removed
Material Name: Closed - Removed
Capacity Gallons: 550
Install Date: 12/01/1998
Date Tank Closed: 08/01/1998
Registered: True
Tank Location: Underground
Tank Type: Steel/carbon steel
Material Code: 0008
Common Name of Substance: Diesel

Tightness Test Method: 03
Date Test: 08/01/1997
Next Test Date: Not reported
Pipe Model: Not reported
Modified By: TRANSLAT
Last Modified: 04/14/2017

Equipment Records:

A00 - Tank Internal Protection - None
D01 - Pipe Type - Steel/Carbon Steel/Iron
H00 - Tank Leak Detection - None
I00 - Overfill - None
G00 - Tank Secondary Containment - None
J02 - Dispenser - Suction Dispenser
B00 - Tank External Protection - None
C00 - Pipe Location - No Piping
F00 - Pipe External Protection - None

Tank Number: 008

NATIONS RENT (Continued) **U003153135**

Tank ID:	3580
Tank Status:	Closed - Removed
Material Name:	Closed - Removed
Capacity Gallons:	550
Install Date:	12/01/1998
Date Tank Closed:	08/01/1998
Registered:	True
Tank Location:	Underground
Tank Type:	Steel/carbon steel
Material Code:	0008
Common Name of Substance:	Diesel
Tightness Test Method:	03
Date Test:	08/01/1997
Next Test Date:	Not reported
Pipe Model:	Not reported
Modified By:	TRANSLAT
Last Modified:	04/14/2017

Equipment Records:

A00 - Tank Internal Protection - None
D01 - Pipe Type - Steel/Carbon Steel/Iron
H00 - Tank Leak Detection - None
I00 - Overfill - None
G00 - Tank Secondary Containment - None
J02 - Dispenser - Suction Dispenser
B00 - Tank External Protection - None
C00 - Pipe Location - No Piping
F00 - Pipe External Protection - None

Tank Number:	009
Tank ID:	3581
Tank Status:	Closed - Removed
Material Name:	Closed - Removed
Capacity Gallons:	550
Install Date:	12/01/1998
Date Tank Closed:	08/01/1998
Registered:	True
Tank Location:	Underground
Tank Type:	Steel/carbon steel
Material Code:	0008
Common Name of Substance:	Diesel
Tightness Test Method:	03
Date Test:	08/01/1997
Next Test Date:	Not reported
Pipe Model:	Not reported
Modified By:	TRANSLAT
Last Modified:	04/14/2017

Equipment Records:

A00 - Tank Internal Protection - None
D01 - Pipe Type - Steel/Carbon Steel/Iron
B00 - Tank External Protection - None
C00 - Pipe Location - No Piping
F00 - Pipe External Protection - None
G00 - Tank Secondary Containment - None

NATIONS RENT (Continued) **U003153135**

J02 - Dispenser - Suction Dispenser
H00 - Tank Leak Detection - None
I00 - Overfill - None

Tank Number:	010
Tank ID:	3582
Tank Status:	Closed - Removed
Material Name:	Closed - Removed
Capacity Gallons:	550
Install Date:	12/01/1998
Date Tank Closed:	08/01/1998
Registered:	True
Tank Location:	Underground
Tank Type:	Steel/carbon steel
Material Code:	0008
Common Name of Substance:	Diesel
Tightness Test Method:	03
Date Test:	08/01/1997
Next Test Date:	Not reported
Pipe Model:	Not reported
Modified By:	TRANSLAT
Last Modified:	04/14/2017

Equipment Records:

H00 - Tank Leak Detection - None
I00 - Overfill - None
A00 - Tank Internal Protection - None
D01 - Pipe Type - Steel/Carbon Steel/Iron
G00 - Tank Secondary Containment - None
J02 - Dispenser - Suction Dispenser
B00 - Tank External Protection - None
C00 - Pipe Location - No Piping
F00 - Pipe External Protection - None

AST:

Name:	NATIONS RENT
Address:	91 NORTH 12TH STREET
City,State,Zip:	BROOKLYN, NY 11249
Region:	STATE
DEC Region:	2
Site Status:	Unregulated/Closed
Facility Id:	2-091030
Program Type:	PBS
UTM X:	588016.89596
UTM Y:	4508483.82918
Expiration Date:	N/A
Site Type:	Other Wholesale/Retail Sales

Affiliation Records:

Site Id:	2258
Affiliation Type:	Facility Owner
Company Name:	NATIONS RENT
Contact Type:	Not reported
Contact Name:	Not reported
Address1:	91 NORTH 12TH STREET
Address2:	Not reported

NATIONS RENT (Continued) **U003153135**

City:	BROOKLYN
State:	NY
Zip Code:	11211
Country Code:	001
Phone:	(718) 387-4872
EMail:	Not reported
Fax Number:	Not reported
Modified By:	TRANSLAT
Date Last Modified:	2004-03-04

Site Id:	2258
Affiliation Type:	Mail Contact
Company Name:	NATIONS RENT
Contact Type:	Not reported
Contact Name:	JOE GAGLIARDI
Address1:	91 NORTH 12TH STREET
Address2:	Not reported
City:	BROOKLYN
State:	NY
Zip Code:	11211
Country Code:	001
Phone:	(718) 387-4872
EMail:	Not reported
Fax Number:	Not reported
Modified By:	TRANSLAT
Date Last Modified:	2004-03-04

Site Id:	2258
Affiliation Type:	Facility Operator
Company Name:	NATIONS RENT
Contact Type:	Not reported
Contact Name:	NATIONS RENT
Address1:	Not reported
Address2:	Not reported
City:	Not reported
State:	NN
Zip Code:	Not reported
Country Code:	001
Phone:	(718) 387-4872
EMail:	Not reported
Fax Number:	Not reported
Modified By:	TRANSLAT
Date Last Modified:	2004-03-04

Site Id:	2258
Affiliation Type:	Emergency Contact
Company Name:	NATIONS RENT
Contact Type:	Not reported
Contact Name:	JOE GAGLIARDI
Address1:	Not reported
Address2:	Not reported
City:	Not reported
State:	NN
Zip Code:	Not reported
Country Code:	001
Phone:	(718) 387-4872
EMail:	Not reported

NATIONS RENT (Continued) **U003153135**

Fax Number: Not reported
Modified By: TRANSLAT
Date Last Modified: 2004-03-04

Tank Info:

Tank Number: 5
Tank Id: 63392
Material Code: 0008
Common Name of Substance: Diesel

Equipment Records:

A00 - Tank Internal Protection - None
B00 - Tank External Protection - None
F00 - Pipe External Protection - None
G00 - Tank Secondary Containment - None
H00 - Tank Leak Detection - None
I00 - Overfill - None
C01 - Pipe Location - Aboveground
J00 - Dispenser - None
D00 - Pipe Type - No Piping

Tank Location: Aboveground - contact with soil.... Tank bottom rests on soil, allowing no visual inspection.
Tank Type: Steel/Carbon Steel/Iron
Tank Status: Closed - Removed
Pipe Model: Not reported
Install Date: Not reported
Capacity Gallons: 1000
Tightness Test Method: NN
Date Test: Not reported
Next Test Date: Not reported
Date Tank Closed: 04/24/2002
Register: True
Modified By: TRANSLAT
Last Modified: 04/14/2017
Material Name: diesel

K118 **CON EDISON SERVICE BOX: 14358** **RCRA NonGen / NLR** **1016967888**
NE **1003 LORIMER ST** **NY MANIFEST** **NYP004414876**
1/8-1/4 **BROOKLYN, NY 11222**
0.144 mi.
759 ft. **Site 4 of 4 in cluster K**

Relative: **Higher**
Actual: **13 ft.**

RCRA NonGen / NLR:
Date Form Received by Agency: 20140208
Handler Name: CON EDISON SERVICE BOX: 14358
Handler Address: 1003 LORIMER ST
Handler City,State,Zip: BROOKLYN, NY 11222
EPA ID: NYP004414876
Contact Name: THOMAS TEELING
Contact Address: Not reported
Contact City,State,Zip: Not reported
Contact Telephone: 212-460-3770
Contact Fax: Not reported
Contact Email: Not reported
Contact Title: SENIOR SCIENTIST
EPA Region: 02

CON EDISON SERVICE BOX: 14358 (Continued) **1016967888**

Land Type:	Private
Federal Waste Generator Description:	Not a generator, verified
Non-Notifier:	Not reported
Biennial Report Cycle:	Not reported
Accessibility:	Not reported
Active Site Indicator:	Not reported
State District Owner:	NY
State District:	NYSDEC R2
Mailing Address:	IRVING PL, 15TH FL NE
Mailing City,State,Zip:	NEW YORK, NY 10003
Owner Name:	Not reported
Owner Type:	Not reported
Operator Name:	Not reported
Operator Type:	Not reported
Short-Term Generator Activity:	No
Importer Activity:	No
Mixed Waste Generator:	No
Transporter Activity:	No
Transfer Facility Activity:	No
Recycler Activity with Storage:	No
Small Quantity On-Site Burner Exemption:	No
Smelting Melting and Refining Furnace Exemption:	No
Underground Injection Control:	No
Off-Site Waste Receipt:	No
Universal Waste Indicator:	No
Universal Waste Destination Facility:	No
Federal Universal Waste:	No
Active Site Fed-Reg Treatment Storage and Disposal Facility:	Not reported
Active Site Converter Treatment storage and Disposal Facility:	Not reported
Active Site State-Reg Treatment Storage and Disposal Facility:	Not reported
Active Site State-Reg Handler:	---
Federal Facility Indicator:	Not reported
Hazardous Secondary Material Indicator:	NN
Sub-Part K Indicator:	Not reported
Commercial TSD Indicator:	No
Treatment Storage and Disposal Type:	Not reported
2018 GPRA Permit Baseline:	Not on the Baseline
2018 GPRA Renewals Baseline:	Not on the Baseline
Permit Renewals Workload Universe:	Not reported
Permit Workload Universe:	Not reported
Permit Progress Universe:	Not reported
Post-Closure Workload Universe:	Not reported
Closure Workload Universe:	Not reported
202 GPRA Corrective Action Baseline:	No
Corrective Action Workload Universe:	No
Subject to Corrective Action Universe:	No
Non-TSDFs Where RCRA CA has Been Imposed Universe:	No
TSDFs Potentially Subject to CA Under 3004 (u)/(v) Universe:	No
TSDFs Only Subject to CA under Discretionary Auth Universe:	No
Corrective Action Priority Ranking:	No NCAPS ranking
Environmental Control Indicator:	No
Institutional Control Indicator:	No
Human Exposure Controls Indicator:	N/A
Groundwater Controls Indicator:	N/A
Operating TSDF Universe:	Not reported
Full Enforcement Universe:	Not reported
Significant Non-Complier Universe:	No

CON EDISON SERVICE BOX: 14358 (Continued) **1016967888**

Unaddressed Significant Non-Complier Universe:	No
Addressed Significant Non-Complier Universe:	No
Significant Non-Complier With a Compliance Schedule Universe:	No
Financial Assurance Required:	Not reported
Handler Date of Last Change:	20141014
Recognized Trader-Importer:	No
Recognized Trader-Exporter:	No
Importer of Spent Lead Acid Batteries:	No
Exporter of Spent Lead Acid Batteries:	No
Recycler Activity Without Storage:	Not reported
Manifest Broker:	Not reported
Sub-Part P Indicator:	No

Historic Generators:

Receive Date:	20140108
Handler Name: CON EDISON SERVICE BOX:	14358
Federal Waste Generator Description:	Conditionally Exempt Small Quantity Generator
State District Owner:	NY
Large Quantity Handler of Universal Waste:	No
Recognized Trader Importer:	No
Recognized Trader Exporter:	No
Spent Lead Acid Battery Importer:	No
Spent Lead Acid Battery Exporter:	No
Current Record:	No
Non Storage Recycler Activity:	Not reported
Electronic Manifest Broker:	Not reported

Receive Date:	20140208
Handler Name: CON EDISON SERVICE BOX:	14358
Federal Waste Generator Description:	Not a generator, verified
State District Owner:	NY
Large Quantity Handler of Universal Waste:	No
Recognized Trader Importer:	No
Recognized Trader Exporter:	No
Spent Lead Acid Battery Importer:	No
Spent Lead Acid Battery Exporter:	No
Current Record:	Yes
Non Storage Recycler Activity:	Not reported
Electronic Manifest Broker:	Not reported

List of NAICS Codes and Descriptions:

NAICS Codes:	No NAICS Codes Found

Facility Has Received Notices of Violations:

Violations:	No Violations Found

Evaluation Action Summary:

Evaluations:	No Evaluations Found

NY MANIFEST:

Name:	CON EDISON
Address:	1003 LORIMER ST
City,State,Zip:	BROOKLYN, NY 11222

CON EDISON SERVICE BOX: 14358 (Continued) **1016967888**

Country:	USA
EPA ID:	NYP004414876
Facility Status:	Not reported
Location Address 1:	1103 LORIMER ST
Code:	BP
Location Address 2:	Not reported
Total Tanks:	Not reported
Location City:	BROOKLYN
Location State:	NY
Location Zip:	11222
Location Zip 4:	Not reported

NY MANIFEST:

EPAID:	NYP004414876
Mailing Name:	CON EDISON
Mailing Contact:	CON EDISON
Mailing Address 1:	4 IRVING PLACE
Mailing Address 2:	15TH FL
Mailing City:	NEW YORK
Mailing State:	NY
Mailing Zip:	10003
Mailing Zip 4:	Not reported
Mailing Country:	USA
Mailing Phone:	Not reported

NY MANIFEST:

Document ID:	Not reported
Manifest Status:	Not reported
seq:	Not reported
Year:	2018
Trans1 State ID:	NJ0000027193
Trans2 State ID:	Not reported
Generator Ship Date:	01/08/2014
Trans1 Recv Date:	01/08/2014
Trans2 Recv Date:	Not reported
TSD Site Recv Date:	01/09/2014
Part A Recv Date:	Not reported
Part B Recv Date:	Not reported
Generator EPA ID:	NYP004414876
Trans1 EPA ID:	Not reported
Trans2 EPA ID:	Not reported
TSDF ID 1:	NJD002200046
TSDF ID 2:	Not reported
Manifest Tracking Number:	011692611JJK
Import Indicator:	N
Export Indicator:	N
Discr Quantity Indicator:	N
Discr Type Indicator:	N
Discr Residue Indicator:	N
Discr Partial Reject Indicator:	N
Discr Full Reject Indicator:	N
Manifest Ref Number:	Not reported
Alt Facility RCRA ID:	Not reported
Alt Facility Sign Date:	Not reported
MGMT Method Type Code:	H110
Waste Code:	Not reported
Waste Code:	Not reported

CON EDISON SERVICE BOX: 14358 (Continued) **1016967888**

Waste Code:	Not reported
Waste Code:	Not reported
Waste Code:	Not reported
Waste Code:	Not reported
Quantity:	800
Units:	P - Pounds
Number of Containers:	1
Container Type:	TT - Cargo tank, tank trucks
Handling Method:	T Chemical, physical, or biological treatment.
Specific Gravity:	1
Waste Code:	D008
Waste Code 1_2:	Not reported
Waste Code 1_3:	Not reported
Waste Code 1_4:	Not reported
Waste Code 1_5:	Not reported
Waste Code 1_6:	Not reported

I119 **STANDARD WHITE METALS CORP** **NY UST** **U000394618**
SSW **121 N 12 ST** **N/A**
1/8-1/4 **BROOKLYN, NY 11215**
0.147 mi.
774 ft. **Site 14 of 14 in cluster I**

Relative: **Higher**

Actual: **18 ft.**

UST:

Name:	STANDARD WHITE METALS CORP
Address:	121 N 12 ST
City,State,Zip:	BROOKLYN, NY 11215
Id/Status:	2-084751 / Unregulated/Closed
Program Type:	PBS
Region:	STATE
DEC Region:	2
Expiration Date:	N/A
UTM X:	585042.68248
UTM Y:	4502650.31308
Site Type:	Unknown

Affiliation Records:

Site Id:	1987
Affiliation Type:	Facility Owner
Company Name:	STANDARD WHITE METALS CORP
Contact Type:	Not reported
Contact Name:	Not reported
Address1:	121 N 12 ST
Address2:	Not reported
City:	BROOKLYN
State:	NY
Zip Code:	11211
Country Code:	001
Phone:	(718) 963-2200
EMail:	Not reported
Fax Number:	Not reported
Modified By:	TRANSLAT
Date Last Modified:	2004-03-04

Site Id:	1987
Affiliation Type:	Mail Contact
Company Name:	STANDARD WHITE METALS CORP

STANDARD WHITE METALS CORP (Continued) **U000394618**

Contact Type:	Not reported
Contact Name:	Not reported
Address1:	121 N 12 ST
Address2:	Not reported
City:	BROOKLYN
State:	NY
Zip Code:	11211
Country Code:	001
Phone:	(718) 963-2200
EMail:	Not reported
Fax Number:	Not reported
Modified By:	TRANSLAT
Date Last Modified:	2004-03-04

Site Id:	1987
Affiliation Type:	Facility Operator
Company Name:	STANDARD WHITE METALS CORP
Contact Type:	Not reported
Contact Name:	STANDARD WHITE METALS CORP
Address1:	Not reported
Address2:	Not reported
City:	Not reported
State:	NN
Zip Code:	Not reported
Country Code:	001
Phone:	(718) 963-2200
EMail:	Not reported
Fax Number:	Not reported
Modified By:	TRANSLAT
Date Last Modified:	2004-03-04

Site Id:	1987
Affiliation Type:	Emergency Contact
Company Name:	STANDARD WHITE METALS CORP
Contact Type:	Not reported
Contact Name:	PAT DE FALCO
Address1:	Not reported
Address2:	Not reported
City:	Not reported
State:	NN
Zip Code:	Not reported
Country Code:	001
Phone:	(516) 277-4586
EMail:	Not reported
Fax Number:	Not reported
Modified By:	TRANSLAT
Date Last Modified:	2004-03-04

Tank Info:

Tank Number:	001
Tank ID:	3239
Tank Status:	Closed - In Place
Material Name:	Closed - In Place
Capacity Gallons:	7500
Install Date:	03/01/1985
Date Tank Closed:	Not reported

STANDARD WHITE METALS CORP (Continued) **U000394618**

Registered:	True
Tank Location:	Underground
Tank Type:	Steel/carbon steel
Material Code:	0001
Common Name of Substance:	#2 Fuel Oil (On-Site Consumption)
Tightness Test Method:	NN
Date Test:	Not reported
Next Test Date:	Not reported
Pipe Model:	Not reported
Modified By:	TRANSLAT
Last Modified:	04/14/2017

Equipment Records:

I04 - Overfill - Product Level Gauge (A/G)
J02 - Dispenser - Suction Dispenser
A00 - Tank Internal Protection - None
D01 - Pipe Type - Steel/Carbon Steel/Iron
B00 - Tank External Protection - None
C00 - Pipe Location - No Piping
F00 - Pipe External Protection - None
G03 - Tank Secondary Containment - Vault (w/o access)
H00 - Tank Leak Detection - None

N120 **BUG, WILLIAMSBURG WORKS** **NY HSWDS** **S102872858**
WSW **KENT AVENUE, NORTH 12TH STREET** **N/A**
1/8-1/4 **BROOKLYN, NY 11211**
0.147 mi.
777 ft. **Site 5 of 12 in cluster N**

Relative:
Higher

Actual:
11 ft.

HSWDS:

Facility ID:	HS2017
Region:	2
Facility Status:	Unknown
Owner Type:	U
Owner:	(formerly) Brooklyn Union Gas
Owner Address:	195 Montague Street
Owner Phone:	(718)403-3053
Operator Type:	Same
Operator:	Unknown
Operator:	Unknown
Operator Phone:	Unknown
EPA ID:	NYD980532030
Registry:	Not on NYS Registry of Inactive Haz Waste Disposal Sites
Registry Site ID:	Unknown
RCRA Permitted:	Unknown
Site Code:	Coal Gasification Plant
Owner City State:	Brooklyn
Operator City State:	Not reported
Quadrange:	Unknown
Latitude:	40 43 25 N
Longitude:	73 57 30 W
Acres:	0.00
Operator Date:	1850
Close Date:	1936
Completed:	PA
Active:	No
PCB's Disposed:	No

BUG, WILLIAMSBURG WORKS (Continued) **S102872858**

Pesticides Disposed:	No
Metals Disposed:	No
Asbestos Disposed:	No
Volatile Organic Compounds Disposed:	No
Semi Volatile Organic Compounds Disposed:	No
Analytical Info Exists for Air:	Not reported
Analytical Info Exists for Ground:	None
Analytical Info Exists for Surface:	Not reported
Analytical Info Exists for Sediments:	Not reported
Analytical Info Exists for Surface:	Not reported
Analytical Info Exists for Substance:	Not reported
Analytical Info Exists for Waste:	Not reported
Analytical Info Exists for Leachate:	Not reported
Analytical Info Exists for EP Toxicity:	Not reported
Analytical Info Exists for TCLP:	Not reported
Threat to Environment/Public Health:	Environmental
Surface Water Contamination:	Unknown
Surface Water Body Class:	Unknown
Groundwater Contamination:	Unknown
Groundwater Classification:	Unknown
Drinking Water Contamination:	Unknown
Drinking Water Supply is Active:	Unknown
Any Known Fish or Wildlife:	Unknown
Hazardous Exposure:	Unknown
Site Has Controlled Acess:	Unknown
Ambient Air Contamination:	Unknown
Direct Contact:	Unknown
EPA Hazardous Ranking System Score:	Unknown
Inventory:	Not reported
Nefrap:	Not reported
Mailing:	Not reported
Tax Map No:	Not reported
Qualify:	Not reported
Next Action:	Not reported
Agencies:	Not reported
Air:	Not reported
Building:	Not reported
Site Desc:	Not reported
Drink:	Not reported
Eptox:	Not reported
Fish:	Not reported
Ground:	Not reported
Ground Desc:	Not reported
Hazardous Threat:	Not reported
Haz Threat Desc:	Not reported
Leachate:	Not reported
Preparer:	Not reported
Sediment:	Not reported
Soil:	Not reported
Surface:	Not reported
Status:	Not reported
Surface Soil:	Not reported
Surface:	Not reported
TCLP:	Not reported
Waste:	Not reported

J121 **CON EDISON** **RCRA NonGen / NLR** **1018279758**
SSW **65 WYTHE ST** **FINDS** **NYP004746046**
1/8-1/4 **BROOKLYN, NY 11249** **ECHO**
0.148 mi.
783 ft. **Site 11 of 16 in cluster J**

Relative: **Higher**
Actual: **18 ft.**

RCRA NonGen / NLR:

Date Form Received by Agency:		20150308
Handler Name:	CON EDISON	
Handler Address:		65 WYTHE ST
Handler City,State,Zip:		BROOKLYN, NY 11249
EPA ID:		NYP004746046
Contact Name:		THOMAS TEELING
Contact Address:		Not reported
Contact City,State,Zip:		Not reported
Contact Telephone:		212-460-3770
Contact Fax:		Not reported
Contact Email:		Not reported
Contact Title:		Not reported
EPA Region:		02
Land Type:		Private
Federal Waste Generator Description:		Not a generator, verified
Non-Notifier:		Not reported
Biennial Report Cycle:		Not reported
Accessibility:		Not reported
Active Site Indicator:		Not reported
State District Owner:		NY
State District:		NYSDEC R2
Mailing Address:		IRVING PL, 15TH FL NE
Mailing City,State,Zip:		NEW YORK, NY 10003
Owner Name:		Not reported
Owner Type:		Not reported
Operator Name:		Not reported
Operator Type:		Not reported
Short-Term Generator Activity:		No
Importer Activity:		No
Mixed Waste Generator:		No
Transporter Activity:		No
Transfer Facility Activity:		No
Recycler Activity with Storage:		No
Small Quantity On-Site Burner Exemption:		No
Smelting Melting and Refining Furnace Exemption:		No
Underground Injection Control:		No
Off-Site Waste Receipt:		No
Universal Waste Indicator:		No
Universal Waste Destination Facility:		No
Federal Universal Waste:		No
Active Site Fed-Reg Treatment Storage and Disposal Facility:		Not reported
Active Site Converter Treatment storage and Disposal Facility:		Not reported
Active Site State-Reg Treatment Storage and Disposal Facility:		Not reported
Active Site State-Reg Handler:		---
Federal Facility Indicator:		Not reported
Hazardous Secondary Material Indicator:		NN
Sub-Part K Indicator:		Not reported
Commercial TSD Indicator:		No
Treatment Storage and Disposal Type:		Not reported
2018 GPRA Permit Baseline:		Not on the Baseline
2018 GPRA Renewals Baseline:		Not on the Baseline
Permit Renewals Workload Universe:		Not reported

CON EDISON (Continued) **1018279758**

Permit Workload Universe:	Not reported
Permit Progress Universe:	Not reported
Post-Closure Workload Universe:	Not reported
Closure Workload Universe:	Not reported
202 GPRA Corrective Action Baseline:	No
Corrective Action Workload Universe:	No
Subject to Corrective Action Universe:	No
Non-TSDFs Where RCRA CA has Been Imposed Universe:	No
TSDFs Potentially Subject to CA Under 3004 (u)/(v) Universe:	No
TSDFs Only Subject to CA under Discretionary Auth Universe:	No
Corrective Action Priority Ranking:	No NCAPS ranking
Environmental Control Indicator:	No
Institutional Control Indicator:	No
Human Exposure Controls Indicator:	N/A
Groundwater Controls Indicator:	N/A
Operating TSDF Universe:	Not reported
Full Enforcement Universe:	Not reported
Significant Non-Complier Universe:	No
Unaddressed Significant Non-Complier Universe:	No
Addressed Significant Non-Complier Universe:	No
Significant Non-Complier With a Compliance Schedule Universe:	No
Financial Assurance Required:	Not reported
Handler Date of Last Change:	20160502
Recognized Trader-Importer:	No
Recognized Trader-Exporter:	No
Importer of Spent Lead Acid Batteries:	No
Exporter of Spent Lead Acid Batteries:	No
Recycler Activity Without Storage:	Not reported
Manifest Broker:	Not reported
Sub-Part P Indicator:	No

Historic Generators:

Receive Date:	20150308
Handler Name: CON EDISON	
Federal Waste Generator Description:	Small Quantity Generator
State District Owner:	NY
Large Quantity Handler of Universal Waste:	No
Recognized Trader Importer:	No
Recognized Trader Exporter:	No
Spent Lead Acid Battery Importer:	No
Spent Lead Acid Battery Exporter:	No
Current Record:	No
Non Storage Recycler Activity:	Not reported
Electronic Manifest Broker:	Not reported

Receive Date:	20150308
Handler Name: CON EDISON	
Federal Waste Generator Description:	Not a generator, verified
State District Owner:	NY
Large Quantity Handler of Universal Waste:	No
Recognized Trader Importer:	No
Recognized Trader Exporter:	No
Spent Lead Acid Battery Importer:	No
Spent Lead Acid Battery Exporter:	No
Current Record:	Yes
Non Storage Recycler Activity:	Not reported

CON EDISON (Continued) **1018279758**

Electronic Manifest Broker: Not reported

List of NAICS Codes and Descriptions:
NAICS Codes: No NAICS Codes Found

Facility Has Received Notices of Violations:
Violations: No Violations Found

Evaluation Action Summary:
Evaluations: No Evaluations Found

FINDS:
Registry ID: 110067695523

Click Here:

Environmental Interest/Information System:
RCRAInfo is a national information system that supports the Resource Conservation and Recovery Act (RCRA) program through the tracking of events and activities related to facilities that generate, transport, and treat, store, or dispose of hazardous waste. RCRAInfo allows RCRA program staff to track the notification, permit, compliance, and corrective action activities required under RCRA.

Click this hyperlink while viewing on your computer to access additional FINDS: detail in the EDR Site Report.

ECHO:

Envid:	1018279758
Registry ID:	110067695523
DFR URL:	http://echo.epa.gov/detailed-facility-report?fid=110067695523
Name:	CON EDISON
Address:	65 WYTHE ST
City,State,Zip:	BROOKLYN, NY 11249

J122 **CON EDISON** **NJ MANIFEST** **S120668556**
SSW **65 WYTHE ST** **N/A**
1/8-1/4 **BROOKLYN, NY 11249**
0.148 mi.
783 ft. **Site 12 of 16 in cluster J**

Relative:
Higher

Actual:
18 ft.

NJ MANIFEST:

EPA Id:	NYP004746046
Mail Address:	IRVING PL, 15TH FL NE
Mail City/State/Zip:	NEW YORK, NY 10003
Facility Phone:	Not reported
Emergency Phone:	Not reported
Contact:	THOMAS TEELING
Comments:	Not reported
SIC Code:	Not reported
County:	NY047
Municipal:	Not reported
Previous EPA Id:	Not reported
Gen Flag:	Not reported
Trans Flag:	Not reported
TSDF Flag:	Not reported

CON EDISON (Continued) **S120668556**

Name Change:	Not reported
Date Change:	Not reported

Manifest:

Manifest Number:	002610886GBF
EPA ID:	NYP004746046
Date Shipped:	3/8/2015
TSDF EPA ID:	NJD991291105
Transporter EPA ID:	NJD003812047
Transporter 2 EPA ID:	Not reported
Transporter 3 EPA ID:	Not reported
Transporter 4 EPA ID:	Not reported
Transporter 5 EPA ID:	Not reported
Transporter 6 EPA ID:	Not reported
Transporter 7 EPA ID:	Not reported
Transporter 8 EPA ID:	Not reported
Transporter 9 EPA ID:	Not reported
Transporter 10 EPA ID:	Not reported
Date Trans1 Transported Waste:	Not reported
Date Trans2 Transported Waste:	Not reported
Date Trans3 Transported Waste:	Not reported
Date Trans4 Transported Waste:	Not reported
Date Trans5 Transported Waste:	Not reported
Date Trans6 Transported Waste:	Not reported
Date Trans7 Transported Waste:	Not reported
Date Trans8 Transported Waste:	Not reported
Date Trans9 Transported Waste:	Not reported
Date Trans10 Transported Waste:	Not reported
Date TSDF Received Waste:	Not reported
TSDF EPA Facility Name:	Not reported
QTY Units:	Not reported
Transporter SEQ ID:	Not reported
Transporter-1 Date:	Not reported
Waste SEQ ID:	Not reported
Waste Type Code 2:	Not reported
Waste Type Code 3:	Not reported
Waste Type Code 4:	Not reported
Waste Type Code 5:	Not reported
Waste Type Code 6:	Not reported
Date Accepted:	Not reported
Manifest Discrepancy Type:	Not reported
Data Entry Number:	Not reported
Was Load Rejected:	NEW YORK, NY 10003
Reason Load Was Rejected:	Not reported

J123 **CON EDISON** **NY MANIFEST** **S117741379**
SSW **65 WYTHE ST** **N/A**
1/8-1/4 **BROOKLYN, NY 11249**
0.148 mi.
783 ft. **Site 13 of 16 in cluster J**

Relative:
Higher

Actual:
18 ft.

NY MANIFEST:

Name:	CON EDISON
Address:	65 WYTHE ST
City,State,Zip:	BROOKLYN, NY 11249
Country:	USA

CON EDISON (Continued) **S117741379**

EPA ID:	NYP004746046
Facility Status:	Not reported
Location Address 1:	65 DIVISION AV
Code:	BP
Location Address 2:	SB7161
Total Tanks:	Not reported
Location City:	BROOKLYN
Location State:	NY
Location Zip:	11201
Location Zip 4:	Not reported

NY MANIFEST:

EPAID:	NYP004746046
Mailing Name:	CON EDISON
Mailing Contact:	CON EDISON
Mailing Address 1:	4 IRVING PL
Mailing Address 2:	15TH FL
Mailing City:	NEW YORK
Mailing State:	NY
Mailing Zip:	10003
Mailing Zip 4:	Not reported
Mailing Country:	USA
Mailing Phone:	Not reported

NY MANIFEST:

Document ID:	Not reported
Manifest Status:	Not reported
seq:	Not reported
Year:	2018
Trans1 State ID:	NJD003812047
Trans2 State ID:	NJD003812047
Generator Ship Date:	03/08/2015
Trans1 Recv Date:	03/08/2015
Trans2 Recv Date:	03/17/2015
TSD Site Recv Date:	03/17/2015
Part A Recv Date:	Not reported
Part B Recv Date:	Not reported
Generator EPA ID:	NYP004746046
Trans1 EPA ID:	Not reported
Trans2 EPA ID:	Not reported
TSDF ID 1:	NJD991291105
TSDF ID 2:	Not reported
Manifest Tracking Number:	002610886GBF
Import Indicator:	N
Export Indicator:	N
Discr Quantity Indicator:	N
Discr Type Indicator:	N
Discr Residue Indicator:	N
Discr Partial Reject Indicator:	N
Discr Full Reject Indicator:	N
Manifest Ref Number:	Not reported
Alt Facility RCRA ID:	Not reported
Alt Facility Sign Date:	Not reported
MGMT Method Type Code:	H110
Waste Code:	Not reported
Waste Code:	Not reported
Waste Code:	Not reported

CON EDISON (Continued) **S117741379**

Waste Code:	Not reported
Waste Code:	Not reported
Waste Code:	Not reported
Quantity:	250
Units:	P - Pounds
Number of Containers:	1
Container Type:	TT - Cargo tank, tank trucks
Handling Method:	T Chemical, physical, or biological treatment.
Specific Gravity:	1
Waste Code:	D008
Waste Code 1_2:	Not reported
Waste Code 1_3:	Not reported
Waste Code 1_4:	Not reported
Waste Code 1_5:	Not reported
Waste Code 1_6:	Not reported

P124 **CON ED** **NY MANIFEST** **S118463823**
NNE **80 MESEROLE AV** **N/A**
1/8-1/4 **BROOKLYN, NY 11222**
0.151 mi.
798 ft. **Site 1 of 5 in cluster P**

Relative: **Higher**
Actual: **14 ft.**

NY MANIFEST:

Name:	CON ED
Address:	80 MESEROLE AV
City,State,Zip:	BROOKLYN, NY 11222
Country:	USA
EPA ID:	NYP004857587
Facility Status:	Not reported
Location Address 1:	80 MESEROLE AV
Code:	BP
Location Address 2:	MH 4322
Total Tanks:	Not reported
Location City:	BROOKLYN
Location State:	NY
Location Zip:	11222
Location Zip 4:	Not reported

NY MANIFEST:

EPAID:	NYP004857587
Mailing Name:	CON ED
Mailing Contact:	TOM TEELING
Mailing Address 1:	4 IRVING PLACE - 15TH FLOOR
Mailing Address 2:	Not reported
Mailing City:	NEW YORK
Mailing State:	NY
Mailing Zip:	10003
Mailing Zip 4:	Not reported
Mailing Country:	USA
Mailing Phone:	2124603770

NY MANIFEST:

Document ID:	Not reported
Manifest Status:	Not reported
seq:	Not reported
Year:	2018
Trans1 State ID:	NJD003812047

CON ED (Continued) **S118463823**

Trans2 State ID:	Not reported
Generator Ship Date:	10/21/2015
Trans1 Recv Date:	10/21/2015
Trans2 Recv Date:	Not reported
TSD Site Recv Date:	10/23/2015
Part A Recv Date:	Not reported
Part B Recv Date:	Not reported
Generator EPA ID:	NYP004857587
Trans1 EPA ID:	Not reported
Trans2 EPA ID:	Not reported
TSDF ID 1:	NJD991291105
TSDF ID 2:	Not reported
Manifest Tracking Number:	002622052GBF
Import Indicator:	N
Export Indicator:	N
Discr Quantity Indicator:	N
Discr Type Indicator:	N
Discr Residue Indicator:	N
Discr Partial Reject Indicator:	N
Discr Full Reject Indicator:	N
Manifest Ref Number:	Not reported
Alt Facility RCRA ID:	Not reported
Alt Facility Sign Date:	Not reported
MGMT Method Type Code:	H110
Waste Code:	Not reported
Waste Code:	Not reported
Waste Code:	Not reported
Waste Code:	Not reported
Waste Code:	Not reported
Waste Code:	Not reported
Quantity:	200
Units:	G - Gallons (liquids only)* (8.3 pounds)
Number of Containers:	1
Container Type:	TT - Cargo tank, tank trucks
Handling Method:	T Chemical, physical, or biological treatment.
Specific Gravity:	1
Waste Code:	D008
Waste Code 1_2:	Not reported
Waste Code 1_3:	Not reported
Waste Code 1_4:	Not reported
Waste Code 1_5:	Not reported
Waste Code 1_6:	Not reported

N125 **FORMER SUNBELT EQUIPMENT** **NY INST CONTROL** **S117535352**
WSW **25 KENT AVENUE** **NY BROWNFIELDS** **N/A**
1/8-1/4 **BROOKLYN, NY 11249**
0.152 mi.
804 ft. **Site 6 of 12 in cluster N**

Relative:
Higher

Actual:
12 ft.

INST CONTROL:

Name:	FORMER SUNBELT EQUIPMENT
Address:	25 KENT AVENUE
City,State,Zip:	BROOKLYN, NY 11249
Site Code:	503484
Control Name:	Site Management Plan
HW Code:	C224207
Control Code:	32

FORMER SUNBELT EQUIPMENT (Continued) **S117535352**

Control Type: INST
Dt record added: 11/29/2017
Dt rec updated: 11/08/2019
Updated By: SXDEYETT
Site Code: 503484
Site Description: "Location: The Former Sunbelt Equipment site is located in an urban area in the Williamsburg section of Brooklyn, Kings County. The site is bounded by Wythe Avenue to the east, N 13th Street to the north, Kent Avenue to the west, and N 12th Street to the south. Site Features: The site comprises the full block. The property formerly included two groups of interconnected structures which have been razed. The perimeter of the site is enclosed with 10-ft. tall chain-link, corrugated metal and/or plywood fencing. Concrete block walls, 2-3 feet tall, border portions of the north, east and west property boundaries and are topped by the aforementioned fencing. Current Zoning/Use: The site is currently zoned M1-2 which are often buffers between M2 or M3 districts and adjacent residential or commercial districts. M1 districts include light industrial uses although offices, hotels and most retail uses are also permitted. The property is currently vacant. Surrounding land uses are primarily industrial including a former MGP site and an abandoned major oil storage facility (MOSF); however, both of these sites are slated for redevelopment as parks. Past Use(s) of the Site: Beginning in roughly 1867, the site was part of a large, multi-block petroleum refinery known as the Pratt works. Sanborn fire insurance maps dated 1887 and 1916 show numerous storage tanks related to the Pratt Works, and to paint manufacturing facilities. Subsequent land uses include manufacturing, lumber storage, and a scrap metal yard. Most recently, the property was used for storage and maintenance of heavy construction equipment. Multiple spills have been reported related to petroleum free product observed at the water table near the intersection of Kent Ave and N. 13th St. and in association with underground storage tank (UST) removals. A total of 11 USTs were removed or closed in place and excavation and removal of petroleum contaminated soil was conducted near the northwest corner and at the center of the site. An approximate total of 85 tons of contaminated soil has been excavated and disposed of off-site. Site Geology and Hydrogeology: Regional maps show bedrock as an igneous intrusive known as the Ravenswood granodiorite of middle Ordovician to middle Cambrian age. Soil borings on the site have not encountered bedrock and it is presumed to be in excess of 70 feet below ground surface. Unconsolidated sediments overlie the bedrock and consist of Pleistocene aged sand, gravel and silty clays, deposited by glacial-fluvial activity. Non-native fill materials consisting of dredge spoils, rubble and/or other materials have historically been used to reinforce and extend shoreline areas and to raise and improve the drainage of low lying areas. Soil at the site is described as historic fill material to a depth of approximately 8 to 12 feet below the surface underlain by native brown fine sand with silt and some clay. Groundwater at the site is present under water table conditions at a depth of approximately 5 to 12 feet below grade. Local flow on site appears to be to the southeast; however, it is highly likely that overall flow is westward towards the East River. "
Env Problem: "Prior to Remediation: Sampling data indicate that soil, groundwater and soil vapor have been impacted by on-site and/or off-site contamination. The primary contaminants of concern include metals, VOCs and SVOCs. Soil: Soils contain metals above unrestricted and/or

FORMER SUNBELT EQUIPMENT (Continued) **S117535352**

restricted use SCOs including high concentrations of arsenic and lead. Lead concentrations are particularly high in the western portion of the site where concentrations of lead range from 397 to 9,350 parts per million (ppm). Soils throughout the site contain VOCs above unrestricted use SCOs. Visibly petroleum-contaminated soils have been found in several areas near locations where underground storage tanks were once located. SVOCs including benzo(a)anthracene, benzo(a)pyrene and benzo(b)fluoranthene above unrestricted and restricted use SCOs. Benzo(a)pyrene concentrations range from 1 to 13.6 ppm. Site contamination extends to depths of approximately 15 feet. Deeper soils appear to be unimpacted. Groundwater: Groundwater on the site exceeds standards for VOCs. Most notable is benzene at concentrations up to 3,300 parts per billion (ppb). SVOCs include naphthalene at concentrations up to 600 ppb. Both the VOCs and SVOCs appear to be derived from former petroleum tank locations. Soil Vapor: TCE (ND-16.2 ug/m3) PCE (ND-245 ug/m3) and TCA (ND-284 ug/m3) were detected in soil vapor samples collected from the site. These COCs have not been identified in soil or groundwater samples collected at the site and therefore no on-site source has been identified. Post-Remediation: Remediation at the site is complete. Prior to remediation, the primary contaminants of concern were VOCs, SVOCs and metals in soil; VOCs and SVOCs in groundwater; and VOCs in soil vapor. Remedial actions have successfully achieved soil cleanup objectives for unrestricted use over a majority of the site, and restricted residential and commercial use in two small areas of the site. Residual contamination in the soil in these two areas is being managed under a Site Management Plan."

Health Problem: "Remedial actions are complete and measures are in place where necessary to control the potential for coming in contact with residual contamination remaining at the site."
Dump: False
Structure: False
Lagoon: False
Landfill: False
Pond: False
Disp Start: Not reported
Disp Term: Not reported
Lat/Long: Not reported
Dell: Not reported
Record Add: 2015-01-09 13:33:00
Record Upd: 2017-12-08 15:29:00
Updated By: SXDEYETT
Own Op: 1
Sub Type: 06
Owner Name: Eric Shiela
Owner Company: 19 Kent Acquisition LLC
Owner Address: 2929 Arch Street, 28th Floor
Owner Addr2: Not reported
Owner City,St,Zip: Philadelphia, PA 19104-2868
Owner Country: United States of America
Own Op: 6
Sub Type: P03
Owner Name: Rick Furches
Owner Company: Rubenstein Partners
Owner Address: 2929 Arch Street
Owner Addr2: 28th Floor
Owner City,St,Zip: Philadelphia, PA 19104

FORMER SUNBELT EQUIPMENT (Continued) **S117535352**

Owner Country: United States of America
Own Op: Document Repository
Sub Type: C01
Owner Name: Dealice Fuller
Owner Company: Community Board No. 1, Brooklyn
Owner Address: 435 Graham Avenue
Owner Addr2: Not reported
Owner City,St,Zip: Brooklyn, NY 11211
Owner Country: United States of America
Own Op: 6
Sub Type: P03
Owner Name: Eric Shiela
Owner Company: 19 Kent Acquisition LLC
Owner Address: 2929 Arch Street, 28th Floor
Owner Addr2: Not reported
Owner City,St,Zip: Philadelphia, PA 19104
Owner Country: United States of America
Own Op: 6
Sub Type: P03
Owner Name: Jeremiah Kane
Owner Company: 19 Kent Partners LLC
Owner Address: 2929 Arch Street, 28th Floor
Owner Addr2: Not reported
Owner City,St,Zip: Philadelphia, PA 19104
Owner Country: United States of America
HW Code: C224207
Waste Type: benzene, toluene, ethylbenzene and xylenes (BTEX)
Waste Quantity: UNKNOWN
Waste Code: Not reported
HW Code: C224207
Waste Type: 1,1,1-TRICHLOROETHANE
Waste Quantity: UNKNOWN
Waste Code: Not reported
HW Code: C224207
Waste Type: Polycyclic Aromatic Hydrocarbons (PAHs), Total
Waste Quantity: UNKNOWN
Waste Code: Not reported
HW Code: C224207
Waste Type: LEAD
Waste Quantity: UNKNOWN
Waste Code: Not reported
HW Code: C224207
Waste Type: COPPER
Waste Quantity: UNKNOWN
Waste Code: Not reported
HW Code: C224207
Waste Type: ARSENIC
Waste Quantity: UNKNOWN
Waste Code: Not reported
HW Code: C224207
Waste Type: MERCURY
Waste Quantity: UNKNOWN
Waste Code: Not reported
HW Code: C224207
Waste Type: tetrachloroethene (PCE)
Waste Quantity: UNKNOWN
Waste Code: Not reported

FORMER SUNBELT EQUIPMENT (Continued) **S117535352**

HW Code: C224207
Waste Type: trichloroethene (TCE)
Waste Quantity: UNKNOWN
Waste Code: Not reported
Crossref ID: C224207-03-15
Cross Ref Type Code: 23
Cross Ref Type: Agreement/Consent Order Number
Record Added Date: 2017-12-08 15:41:00
Record Updated: 2017-12-08 15:41:00
Updated By: SXDEYETT
Crossref ID: 2017110700464001
Cross Ref Type Code: 25
Cross Ref Type: County Recording Identifier
Record Added Date: 2017-11-29 07:31:00
Record Updated: 2017-11-29 07:31:00
Updated By: SXDEYETT
Crossref ID: 04062015
Cross Ref Type Code: 26
Cross Ref Type: Agreement/Consent Order Date
Record Added Date: 2017-12-08 15:41:00
Record Updated: 2017-12-08 15:41:00
Updated By: SXDEYETT

Name: FORMER SUNBELT EQUIPMENT
Address: 25 KENT AVENUE
City,State,Zip: BROOKLYN, NY 11249
Site Code: 503484
Control Name: Landuse Restriction
HW Code: C224207
Control Code: 25
Control Type: INST
Dt record added: 11/29/2017
Dt rec updated: 11/08/2019
Updated By: SXDEYETT
Site Code: 503484
Site Description: "Location: The Former Sunbelt Equipment site is located in an urban area in the Williamsburg section of Brooklyn, Kings County. The site is bounded by Wythe Avenue to the east, N 13th Street to the north, Kent Avenue to the west, and N 12th Street to the south. Site Features: The site comprises the full block. The property formerly included two groups of interconnected structures which have been razed. The perimeter of the site is enclosed with 10-ft. tall chain-link, corrugated metal and/or plywood fencing. Concrete block walls, 2-3 feet tall, border portions of the north, east and west property boundaries and are topped by the aforementioned fencing. Current Zoning/Use: The site is currently zoned M1-2 which are often buffers between M2 or M3 districts and adjacent residential or commercial districts. M1 districts include light industrial uses although offices, hotels and most retail uses are also permitted. The property is currently vacant. Surrounding land uses are primarily industrial including a former MGP site and an abandoned major oil storage facility (MOSF); however, both of these sites are slated for redevelopment as parks. Past Use(s) of the Site: Beginning in roughly 1867, the site was part of a large, multi-block petroleum refinery known as the Pratt works. Sanborn fire insurance maps dated 1887 and 1916 show numerous storage tanks related to the Pratt Works, and to paint manufacturing facilities. Subsequent land uses include

FORMER SUNBELT EQUIPMENT (Continued) **S117535352**

manufacturing, lumber storage, and a scrap metal yard. Most recently, the property was used for storage and maintenance of heavy construction equipment. Multiple spills have been reported related to petroleum free product observed at the water table near the intersection of Kent Ave and N. 13th St. and in association with underground storage tank (UST) removals. A total of 11 USTs were removed or closed in place and excavation and removal of petroleum contaminated soil was conducted near the northwest corner and at the center of the site. An approximate total of 85 tons of contaminated soil has been excavated and disposed of off-site. Site Geology and Hydrogeology: Regional maps show bedrock as an igneous intrusive known as the Ravenswood granodiorite of middle Ordovician to middle Cambrian age. Soil borings on the site have not encountered bedrock and it is presumed to be in excess of 70 feet below ground surface. Unconsolidated sediments overlie the bedrock and consist of Pleistocene aged sand, gravel and silty clays, deposited by glacial-fluvial activity. Non-native fill materials consisting of dredge spoils, rubble and/or other materials have historically been used to reinforce and extend shoreline areas and to raise and improve the drainage of low lying areas. Soil at the site is described as historic fill material to a depth of approximately 8 to 12 feet below the surface underlain by native brown fine sand with silt and some clay. Groundwater at the site is present under water table conditions at a depth of approximately 5 to 12 feet below grade. Local flow on site appears to be to the southeast; however, it is highly likely that overall flow is westward towards the East River. "

Env Problem: "Prior to Remediation: Sampling data indicate that soil, groundwater and soil vapor have been impacted by on-site and/or off-site contamination. The primary contaminants of concern include metals, VOCs and SVOCs. Soil: Soils contain metals above unrestricted and/or restricted use SCOs including high concentrations of arsenic and lead. Lead concentrations are particularly high in the western portion of the site where concentrations of lead range from 397 to 9,350 parts per million (ppm). Soils throughout the site contain VOCs above unrestricted use SCOs. Visibly petroleum-contaminated soils have been found in several areas near locations where underground storage tanks were once located. SVOCs including benzo(a)anthracene, benzo(a)pyrene and benzo(b)fluoranthene above unrestricted and restricted use SCOs. Benzo(a)pyrene concentrations range from 1 to 13.6 ppm. Site contamination extends to depths of approximately 15 feet. Deeper soils appear to be unimpacted. Groundwater: Groundwater on the site exceeds standards for VOCs. Most notable is benzene at concentrations up to 3,300 parts per billion (ppb). SVOCs include naphthalene at concentrations up to 600 ppb. Both the VOCs and SVOCs appear to be derived from former petroleum tank locations. Soil Vapor: TCE (ND-16.2 ug/m3) PCE (ND-245 ug/m3) and TCA (ND-284 ug/m3) were detected in soil vapor samples collected from the site. These COCs have not been identified in soil or groundwater samples collected at the site and therefore no on-site source has been identified. Post-Remediation: Remediation at the site is complete. Prior to remediation, the primary contaminants of concern were VOCs, SVOCs and metals in soil; VOCs and SVOCs in groundwater; and VOCs in soil vapor. Remedial actions have successfully achieved soil cleanup objectives for unrestricted use over a majority of the site, and restricted residential and commercial use in two small areas of the site. Residual contamination in the soil in these two areas is being managed under a Site Management Plan."

FORMER SUNBELT EQUIPMENT (Continued) **S117535352**

Health Problem: "Remedial actions are complete and measures are in place where necessary to control the potential for coming in contact with residual contamination remaining at the site."
Dump: False
Structure: False
Lagoon: False
Landfill: False
Pond: False
Disp Start: Not reported
Disp Term: Not reported
Lat/Long: Not reported
Dell: Not reported
Record Add: 2015-01-09 13:33:00
Record Upd: 2017-12-08 15:29:00
Updated By: SXDEYETT
Own Op: 1
Sub Type: 06
Owner Name: Eric Shiela
Owner Company: 19 Kent Acquisition LLC
Owner Address: 2929 Arch Street, 28th Floor
Owner Addr2: Not reported
Owner City,St,Zip: Philadelphia, PA 19104-2868
Owner Country: United States of America
Own Op: 6
Sub Type: P03
Owner Name: Rick Furches
Owner Company: Rubenstein Partners
Owner Address: 2929 Arch Street
Owner Addr2: 28th Floor
Owner City,St,Zip: Philadelphia, PA 19104
Owner Country: United States of America
Own Op: Document Repository
Sub Type: C01
Owner Name: Dealice Fuller
Owner Company: Community Board No. 1, Brooklyn
Owner Address: 435 Graham Avenue
Owner Addr2: Not reported
Owner City,St,Zip: Brooklyn, NY 11211
Owner Country: United States of America
Own Op: 6
Sub Type: P03
Owner Name: Eric Shiela
Owner Company: 19 Kent Acquisition LLC
Owner Address: 2929 Arch Street, 28th Floor
Owner Addr2: Not reported
Owner City,St,Zip: Philadelphia, PA 19104
Owner Country: United States of America
Own Op: 6
Sub Type: P03
Owner Name: Jeremiah Kane
Owner Company: 19 Kent Partners LLC
Owner Address: 2929 Arch Street, 28th Floor
Owner Addr2: Not reported
Owner City,St,Zip: Philadelphia, PA 19104
Owner Country: United States of America
HW Code: C224207
Waste Type: benzene, toluene, ethylbenzene and xylenes (BTEX)

FORMER SUNBELT EQUIPMENT (Continued) **S117535352**

Waste Quantity: UNKNOWN
Waste Code: Not reported
HW Code: C224207
Waste Type: 1,1,1-TRICHLOROETHANE
Waste Quantity: UNKNOWN
Waste Code: Not reported
HW Code: C224207
Waste Type: Polycyclic Aromatic Hydrocarbons (PAHs), Total
Waste Quantity: UNKNOWN
Waste Code: Not reported
HW Code: C224207
Waste Type: LEAD
Waste Quantity: UNKNOWN
Waste Code: Not reported
HW Code: C224207
Waste Type: COPPER
Waste Quantity: UNKNOWN
Waste Code: Not reported
HW Code: C224207
Waste Type: ARSENIC
Waste Quantity: UNKNOWN
Waste Code: Not reported
HW Code: C224207
Waste Type: MERCURY
Waste Quantity: UNKNOWN
Waste Code: Not reported
HW Code: C224207
Waste Type: tetrachloroethene (PCE)
Waste Quantity: UNKNOWN
Waste Code: Not reported
HW Code: C224207
Waste Type: trichloroethene (TCE)
Waste Quantity: UNKNOWN
Waste Code: Not reported
Crossref ID: C224207-03-15
Cross Ref Type Code: 23
Cross Ref Type: Agreement/Consent Order Number
Record Added Date: 2017-12-08 15:41:00
Record Updated: 2017-12-08 15:41:00
Updated By: SXDEYETT
Crossref ID: 2017110700464001
Cross Ref Type Code: 25
Cross Ref Type: County Recording Identifier
Record Added Date: 2017-11-29 07:31:00
Record Updated: 2017-11-29 07:31:00
Updated By: SXDEYETT
Crossref ID: 04062015
Cross Ref Type Code: 26
Cross Ref Type: Agreement/Consent Order Date
Record Added Date: 2017-12-08 15:41:00
Record Updated: 2017-12-08 15:41:00
Updated By: SXDEYETT

Name: FORMER SUNBELT EQUIPMENT
Address: 25 KENT AVENUE
City,State,Zip: BROOKLYN, NY 11249
Site Code: 503484

FORMER SUNBELT EQUIPMENT (Continued) **S117535352**

Control Name: Ground Water Use Restriction
HW Code: C224207
Control Code: 08
Control Type: INST
Dt record added: 11/29/2017
Dt rec updated: 11/08/2019
Updated By: SXDEYETT
Site Code: 503484
Site Description: "Location: The Former Sunbelt Equipment site is located in an urban area in the Williamsburg section of Brooklyn, Kings County. The site is bounded by Wythe Avenue to the east, N 13th Street to the north, Kent Avenue to the west, and N 12th Street to the south. Site Features: The site comprises the full block. The property formerly included two groups of interconnected structures which have been razed. The perimeter of the site is enclosed with 10-ft. tall chain-link, corrugated metal and/or plywood fencing. Concrete block walls, 2-3 feet tall, border portions of the north, east and west property boundaries and are topped by the aforementioned fencing. Current Zoning/Use: The site is currently zoned M1-2 which are often buffers between M2 or M3 districts and adjacent residential or commercial districts. M1 districts include light industrial uses although offices, hotels and most retail uses are also permitted. The property is currently vacant. Surrounding land uses are primarily industrial including a former MGP site and an abandoned major oil storage facility (MOSF); however, both of these sites are slated for redevelopment as parks. Past Use(s) of the Site: Beginning in roughly 1867, the site was part of a large, multi-block petroleum refinery known as the Pratt works. Sanborn fire insurance maps dated 1887 and 1916 show numerous storage tanks related to the Pratt Works, and to paint manufacturing facilities. Subsequent land uses include manufacturing, lumber storage, and a scrap metal yard. Most recently, the property was used for storage and maintenance of heavy construction equipment. Multiple spills have been reported related to petroleum free product observed at the water table near the intersection of Kent Ave and N. 13th St. and in association with underground storage tank (UST) removals. A total of 11 USTs were removed or closed in place and excavation and removal of petroleum contaminated soil was conducted near the northwest corner and at the center of the site. An approximate total of 85 tons of contaminated soil has been excavated and disposed of off-site. Site Geology and Hydrogeology: Regional maps show bedrock as an igneous intrusive known as the Ravenswood granodiorite of middle Ordovician to middle Cambrian age. Soil borings on the site have not encountered bedrock and it is presumed to be in excess of 70 feet below ground surface. Unconsolidated sediments overlie the bedrock and consist of Pleistocene aged sand, gravel and silty clays, deposited by glacial-fluvial activity. Non-native fill materials consisting of dredge spoils, rubble and/or other materials have historically been used to reinforce and extend shoreline areas and to raise and improve the drainage of low lying areas. Soil at the site is described as historic fill material to a depth of approximately 8 to 12 feet below the surface underlain by native brown fine sand with silt and some clay. Groundwater at the site is present under water table conditions at a depth of approximately 5 to 12 feet below grade. Local flow on site appears to be to the southeast; however, it is highly likely that overall flow is westward towards the East River. "
Env Problem: "Prior to Remediation: Sampling data indicate that soil, groundwater

FORMER SUNBELT EQUIPMENT (Continued) **S117535352**

and soil vapor have been impacted by on-site and/or off-site contamination. The primary contaminants of concern include metals, VOCs and SVOCs. Soil: Soils contain metals above unrestricted and/or restricted use SCOs including high concentrations of arsenic and lead. Lead concentrations are particularly high in the western portion of the site where concentrations of lead range from 397 to 9,350 parts per million (ppm). Soils throughout the site contain VOCs above unrestricted use SCOs. Visibly petroleum-contaminated soils have been found in several areas near locations where underground storage tanks were once located. SVOCs including benzo(a)anthracene, benzo(a)pyrene and benzo(b)fluoranthene above unrestricted and restricted use SCOs. Benzo(a)pyrene concentrations range from 1 to 13.6 ppm. Site contamination extends to depths of approximately 15 feet. Deeper soils appear to be unimpacted. Groundwater: Groundwater on the site exceeds standards for VOCs. Most notable is benzene at concentrations up to 3,300 parts per billion (ppb). SVOCs include naphthalene at concentrations up to 600 ppb. Both the VOCs and SVOCs appear to be derived from former petroleum tank locations. Soil Vapor: TCE (ND-16.2 ug/m3) PCE (ND-245 ug/m3) and TCA (ND-284 ug/m3) were detected in soil vapor samples collected from the site. These COCs have not been identified in soil or groundwater samples collected at the site and therefore no on-site source has been identified. Post-Remediation: Remediation at the site is complete. Prior to remediation, the primary contaminants of concern were VOCs, SVOCs and metals in soil; VOCs and SVOCs in groundwater; and VOCs in soil vapor. Remedial actions have successfully achieved soil cleanup objectives for unrestricted use over a majority of the site, and restricted residential and commercial use in two small areas of the site. Residual contamination in the soil in these two areas is being managed under a Site Management Plan."

Health Problem: "Remedial actions are complete and measures are in place where necessary to control the potential for coming in contact with residual contamination remaining at the site."
Dump: False
Structure: False
Lagoon: False
Landfill: False
Pond: False
Disp Start: Not reported
Disp Term: Not reported
Lat/Long: Not reported
Dell: Not reported
Record Add: 2015-01-09 13:33:00
Record Upd: 2017-12-08 15:29:00
Updated By: SXDEYETT
Own Op: 1
Sub Type: 06
Owner Name: Eric Shiela
Owner Company: 19 Kent Acquisition LLC
Owner Address: 2929 Arch Street, 28th Floor
Owner Addr2: Not reported
Owner City,St,Zip: Philadelphia, PA 19104-2868
Owner Country: United States of America
Own Op: 6
Sub Type: P03
Owner Name: Rick Furches
Owner Company: Rubenstein Partners

FORMER SUNBELT EQUIPMENT (Continued) **S117535352**

Owner Address: 2929 Arch Street
Owner Addr2: 28th Floor
Owner City,St,Zip: Philadelphia, PA 19104
Owner Country: United States of America
Own Op: Document Repository
Sub Type: C01
Owner Name: Dealice Fuller
Owner Company: Community Board No. 1, Brooklyn
Owner Address: 435 Graham Avenue
Owner Addr2: Not reported
Owner City,St,Zip: Brooklyn, NY 11211
Owner Country: United States of America
Own Op: 6
Sub Type: P03
Owner Name: Eric Shiela
Owner Company: 19 Kent Acquisition LLC
Owner Address: 2929 Arch Street, 28th Floor
Owner Addr2: Not reported
Owner City,St,Zip: Philadelphia, PA 19104
Owner Country: United States of America
Own Op: 6
Sub Type: P03
Owner Name: Jeremiah Kane
Owner Company: 19 Kent Partners LLC
Owner Address: 2929 Arch Street, 28th Floor
Owner Addr2: Not reported
Owner City,St,Zip: Philadelphia, PA 19104
Owner Country: United States of America
HW Code: C224207
Waste Type: benzene, toluene, ethylbenzene and xylenes (BTEX)
Waste Quantity: UNKNOWN
Waste Code: Not reported
HW Code: C224207
Waste Type: 1,1,1-TRICHLOROETHANE
Waste Quantity: UNKNOWN
Waste Code: Not reported
HW Code: C224207
Waste Type: Polycyclic Aromatic Hydrocarbons (PAHs), Total
Waste Quantity: UNKNOWN
Waste Code: Not reported
HW Code: C224207
Waste Type: LEAD
Waste Quantity: UNKNOWN
Waste Code: Not reported
HW Code: C224207
Waste Type: COPPER
Waste Quantity: UNKNOWN
Waste Code: Not reported
HW Code: C224207
Waste Type: ARSENIC
Waste Quantity: UNKNOWN
Waste Code: Not reported
HW Code: C224207
Waste Type: MERCURY
Waste Quantity: UNKNOWN
Waste Code: Not reported
HW Code: C224207

FORMER SUNBELT EQUIPMENT (Continued) **S117535352**

Waste Type: tetrachloroethene (PCE)
Waste Quantity: UNKNOWN
Waste Code: Not reported
HW Code: C224207
Waste Type: trichloroethene (TCE)
Waste Quantity: UNKNOWN
Waste Code: Not reported
Crossref ID: C224207-03-15
Cross Ref Type Code: 23
Cross Ref Type: Agreement/Consent Order Number
Record Added Date: 2017-12-08 15:41:00
Record Updated: 2017-12-08 15:41:00
Updated By: SXDEYETT
Crossref ID: 2017110700464001
Cross Ref Type Code: 25
Cross Ref Type: County Recording Identifier
Record Added Date: 2017-11-29 07:31:00
Record Updated: 2017-11-29 07:31:00
Updated By: SXDEYETT
Crossref ID: 04062015
Cross Ref Type Code: 26
Cross Ref Type: Agreement/Consent Order Date
Record Added Date: 2017-12-08 15:41:00
Record Updated: 2017-12-08 15:41:00
Updated By: SXDEYETT

Name: FORMER SUNBELT EQUIPMENT
Address: 25 KENT AVENUE
City,State,Zip: BROOKLYN, NY 11249
Site Code: 503484
Control Name: Environmental Easement
HW Code: C224207
Control Code: J
Control Type: INST
Dt record added: 11/29/2017
Dt rec updated: 11/08/2019
Updated By: SXDEYETT
Site Code: 503484
Site Description: "Location: The Former Sunbelt Equipment site is located in an urban area in the Williamsburg section of Brooklyn, Kings County. The site is bounded by Wythe Avenue to the east, N 13th Street to the north, Kent Avenue to the west, and N 12th Street to the south. Site Features: The site comprises the full block. The property formerly included two groups of interconnected structures which have been razed. The perimeter of the site is enclosed with 10-ft. tall chain-link, corrugated metal and/or plywood fencing. Concrete block walls, 2-3 feet tall, border portions of the north, east and west property boundaries and are topped by the aforementioned fencing. Current Zoning/Use: The site is currently zoned M1-2 which are often buffers between M2 or M3 districts and adjacent residential or commercial districts. M1 districts include light industrial uses although offices, hotels and most retail uses are also permitted. The property is currently vacant. Surrounding land uses are primarily industrial including a former MGP site and an abandoned major oil storage facility (MOSF); however, both of these sites are slated for redevelopment as parks. Past Use(s) of the Site: Beginning in roughly 1867, the site was part of a large, multi-block petroleum refinery

FORMER SUNBELT EQUIPMENT (Continued) **S117535352**

known as the Pratt works. Sanborn fire insurance maps dated 1887 and 1916 show numerous storage tanks related to the Pratt Works, and to paint manufacturing facilities. Subsequent land uses include manufacturing, lumber storage, and a scrap metal yard. Most recently, the property was used for storage and maintenance of heavy construction equipment. Multiple spills have been reported related to petroleum free product observed at the water table near the intersection of Kent Ave and N. 13th St. and in association with underground storage tank (UST) removals. A total of 11 USTs were removed or closed in place and excavation and removal of petroleum contaminated soil was conducted near the northwest corner and at the center of the site. An approximate total of 85 tons of contaminated soil has been excavated and disposed of off-site. Site Geology and Hydrogeology: Regional maps show bedrock as an igneous intrusive known as the Ravenswood granodiorite of middle Ordovician to middle Cambrian age. Soil borings on the site have not encountered bedrock and it is presumed to be in excess of 70 feet below ground surface. Unconsolidated sediments overlie the bedrock and consist of Pleistocene aged sand, gravel and silty clays, deposited by glacial-fluvial activity. Non-native fill materials consisting of dredge spoils, rubble and/or other materials have historically been used to reinforce and extend shoreline areas and to raise and improve the drainage of low lying areas. Soil at the site is described as historic fill material to a depth of approximately 8 to 12 feet below the surface underlain by native brown fine sand with silt and some clay. Groundwater at the site is present under water table conditions at a depth of approximately 5 to 12 feet below grade. Local flow on site appears to be to the southeast; however, it is highly likely that overall flow is westward towards the East River. "

Env Problem: "Prior to Remediation: Sampling data indicate that soil, groundwater and soil vapor have been impacted by on-site and/or off-site contamination. The primary contaminants of concern include metals, VOCs and SVOCs. Soil: Soils contain metals above unrestricted and/or restricted use SCOs including high concentrations of arsenic and lead. Lead concentrations are particularly high in the western portion of the site where concentrations of lead range from 397 to 9,350 parts per million (ppm). Soils throughout the site contain VOCs above unrestricted use SCOs. Visibly petroleum-contaminated soils have been found in several areas near locations where underground storage tanks were once located. SVOCs including benzo(a)anthracene, benzo(a)pyrene and benzo(b)fluoranthene above unrestricted and restricted use SCOs. Benzo(a)pyrene concentrations range from 1 to 13.6 ppm. Site contamination extends to depths of approximately 15 feet. Deeper soils appear to be unimpacted. Groundwater: Groundwater on the site exceeds standards for VOCs. Most notable is benzene at concentrations up to 3,300 parts per billion (ppb). SVOCs include naphthalene at concentrations up to 600 ppb. Both the VOCs and SVOCs appear to be derived from former petroleum tank locations. Soil Vapor: TCE (ND-16.2 ug/m3) PCE (ND-245 ug/m3) and TCA (ND-284 ug/m3) were detected in soil vapor samples collected from the site. These COCs have not been identified in soil or groundwater samples collected at the site and therefore no on-site source has been identified. Post-Remediation: Remediation at the site is complete. Prior to remediation, the primary contaminants of concern were VOCs, SVOCs and metals in soil; VOCs and SVOCs in groundwater; and VOCs in soil vapor. Remedial actions have successfully achieved soil cleanup objectives for unrestricted use over a majority of the site, and

FORMER SUNBELT EQUIPMENT (Continued) **S117535352**

	restricted residential and commercial use in two small areas of the site. Residual contamination in the soil in these two areas is being managed under a Site Management Plan."
Health Problem:	"Remedial actions are complete and measures are in place where necessary to control the potential for coming in contact with residual contamination remaining at the site."
Dump:	False
Structure:	False
Lagoon:	False
Landfill:	False
Pond:	False
Disp Start:	Not reported
Disp Term:	Not reported
Lat/Long:	Not reported
Dell:	Not reported
Record Add:	2015-01-09 13:33:00
Record Upd:	2017-12-08 15:29:00
Updated By:	SXDEYETT
Own Op:	1
Sub Type:	06
Owner Name:	Eric Shiela
Owner Company:	19 Kent Acquisition LLC
Owner Address:	2929 Arch Street, 28th Floor
Owner Addr2:	Not reported
Owner City,St,Zip:	Philadelphia, PA 19104-2868
Owner Country:	United States of America
Own Op:	6
Sub Type:	P03
Owner Name:	Rick Furches
Owner Company:	Rubenstein Partners
Owner Address:	2929 Arch Street
Owner Addr2:	28th Floor
Owner City,St,Zip:	Philadelphia, PA 19104
Owner Country:	United States of America
Own Op:	Document Repository
Sub Type:	C01
Owner Name:	Dealice Fuller
Owner Company:	Community Board No. 1, Brooklyn
Owner Address:	435 Graham Avenue
Owner Addr2:	Not reported
Owner City,St,Zip:	Brooklyn, NY 11211
Owner Country:	United States of America
Own Op:	6
Sub Type:	P03
Owner Name:	Eric Shiela
Owner Company:	19 Kent Acquisition LLC
Owner Address:	2929 Arch Street, 28th Floor
Owner Addr2:	Not reported
Owner City,St,Zip:	Philadelphia, PA 19104
Owner Country:	United States of America
Own Op:	6
Sub Type:	P03
Owner Name:	Jeremiah Kane
Owner Company:	19 Kent Partners LLC
Owner Address:	2929 Arch Street, 28th Floor
Owner Addr2:	Not reported
Owner City,St,Zip:	Philadelphia, PA 19104

FORMER SUNBELT EQUIPMENT (Continued) **S117535352**

Owner Country: United States of America
HW Code: C224207
Waste Type: benzene, toluene, ethylbenzene and xylenes (BTEX)
Waste Quantity: UNKNOWN
Waste Code: Not reported
HW Code: C224207
Waste Type: 1,1,1-TRICHLOROETHANE
Waste Quantity: UNKNOWN
Waste Code: Not reported
HW Code: C224207
Waste Type: Polycyclic Aromatic Hydrocarbons (PAHs), Total
Waste Quantity: UNKNOWN
Waste Code: Not reported
HW Code: C224207
Waste Type: LEAD
Waste Quantity: UNKNOWN
Waste Code: Not reported
HW Code: C224207
Waste Type: COPPER
Waste Quantity: UNKNOWN
Waste Code: Not reported
HW Code: C224207
Waste Type: ARSENIC
Waste Quantity: UNKNOWN
Waste Code: Not reported
HW Code: C224207
Waste Type: MERCURY
Waste Quantity: UNKNOWN
Waste Code: Not reported
HW Code: C224207
Waste Type: tetrachloroethene (PCE)
Waste Quantity: UNKNOWN
Waste Code: Not reported
HW Code: C224207
Waste Type: trichloroethene (TCE)
Waste Quantity: UNKNOWN
Waste Code: Not reported
Crossref ID: C224207-03-15
Cross Ref Type Code: 23
Cross Ref Type: Agreement/Consent Order Number
Record Added Date: 2017-12-08 15:41:00
Record Updated: 2017-12-08 15:41:00
Updated By: SXDEYETT
Crossref ID: 2017110700464001
Cross Ref Type Code: 25
Cross Ref Type: County Recording Identifier
Record Added Date: 2017-11-29 07:31:00
Record Updated: 2017-11-29 07:31:00
Updated By: SXDEYETT
Crossref ID: 04062015
Cross Ref Type Code: 26
Cross Ref Type: Agreement/Consent Order Date
Record Added Date: 2017-12-08 15:41:00
Record Updated: 2017-12-08 15:41:00
Updated By: SXDEYETT

FORMER SUNBELT EQUIPMENT (Continued) **S117535352**

BROWNFIELDS:

Name:	FORMER SUNBELT EQUIPMENT
Address:	25 KENT AVENUE
City,State,Zip:	BROOKLYN, NY 11249
Program:	BCP
Site Code:	503484
Acres:	1.830
HW Code:	C224207
SWIS:	2401
Town:	New York City
Record Added Date:	01/06/2015
Record Updated Date:	03/09/2021
Update By:	JEBROWN
Site Description:	"Location: The Former Sunbelt Equipment site is located in an urban area in the Williamsburg section of Brooklyn, Kings County. The site is bounded by Wythe Avenue to the east, N 13th Street to the north, Kent Avenue to the west, and N 12th Street to the south. Site Features: The site comprises the full block. The property formerly included two groups of interconnected structures which have been razed. The perimeter of the site is enclosed with 10-ft. tall chain-link, corrugated metal and/or plywood fencing. Concrete block walls, 2-3 feet tall, border portions of the north, east and west property boundaries and are topped by the aforementioned fencing. Current Zoning/Use: The site is currently zoned M1-2 which are often buffers between M2 or M3 districts and adjacent residential or commercial districts. M1 districts include light industrial uses although offices, hotels and most retail uses are also permitted. The property is currently vacant. Surrounding land uses are primarily industrial including a former MGP site and an abandoned major oil storage facility (MOSF); however, both of these sites are slated for redevelopment as parks. Past Use(s) of the Site: Beginning in roughly 1867, the site was part of a large, multi-block petroleum refinery known as the Pratt works. Sanborn fire insurance maps dated 1887 and 1916 show numerous storage tanks related to the Pratt Works, and to paint manufacturing facilities. Subsequent land uses include manufacturing, lumber storage, and a scrap metal yard. Most recently, the property was used for storage and maintenance of heavy construction equipment. Multiple spills have been reported related to petroleum free product observed at the water table near the intersection of Kent Ave and N. 13th St. and in association with underground storage tank (UST) removals. A total of 11 USTs were removed or closed in place and excavation and removal of petroleum contaminated soil was conducted near the northwest corner and at the center of the site. An approximate total of 85 tons of contaminated soil has been excavated and disposed of off-site. Site Geology and Hydrogeology: Regional maps show bedrock as an igneous intrusive known as the Ravenswood granodiorite of middle Ordovician to middle Cambrian age. Soil borings on the site have not encountered bedrock and it is presumed to be in excess of 70 feet below ground surface. Unconsolidated sediments overlie the bedrock and consist of Pleistocene aged sand, gravel and silty clays, deposited by glacial-fluvial activity. Non-native fill materials consisting of dredge spoils, rubble and/or other materials have historically been used to reinforce and extend shoreline areas and to raise and improve the drainage of low lying areas. Soil at the site is described as historic fill material to a depth of approximately 8 to 12 feet below the surface underlain by native brown fine sand with silt and some

FORMER SUNBELT EQUIPMENT (Continued) **S117535352**

clay. Groundwater at the site is present under water table conditions at a depth of approximately 5 to 12 feet below grade. Local flow on site appears to be to the southeast; however, it is highly likely that overall flow is westward towards the East River. "

Env Problem: "Prior to Remediation: Sampling data indicate that soil, groundwater and soil vapor have been impacted by on-site and/or off-site contamination. The primary contaminants of concern include metals, VOCs and SVOCs. Soil: Soils contain metals above unrestricted and/or restricted use SCOs including high concentrations of arsenic and lead. Lead concentrations are particularly high in the western portion of the site where concentrations of lead range from 397 to 9,350 parts per million (ppm). Soils throughout the site contain VOCs above unrestricted use SCOs. Visibly petroleum-contaminated soils have been found in several areas near locations where underground storage tanks were once located. SVOCs including benzo(a)anthracene, benzo(a)pyrene and benzo(b)fluoranthene above unrestricted and restricted use SCOs. Benzo(a)pyrene concentrations range from 1 to 13.6 ppm. Site contamination extends to depths of approximately 15 feet. Deeper soils appear to be unimpacted. Groundwater: Groundwater on the site exceeds standards for VOCs. Most notable is benzene at concentrations up to 3,300 parts per billion (ppb). SVOCs include naphthalene at concentrations up to 600 ppb. Both the VOCs and SVOCs appear to be derived from former petroleum tank locations. Soil Vapor: TCE (ND-16.2 ug/m3) PCE (ND-245 ug/m3) and TCA (ND-284 ug/m3) were detected in soil vapor samples collected from the site. These COCs have not been identified in soil or groundwater samples collected at the site and therefore no on-site source has been identified. Post-Remediation: Remediation at the site is complete. Prior to remediation, the primary contaminants of concern were VOCs, SVOCs and metals in soil; VOCs and SVOCs in groundwater; and VOCs in soil vapor. Remedial actions have successfully achieved soil cleanup objectives for unrestricted use over a majority of the site, and restricted residential and commercial use in two small areas of the site. Residual contamination in the soil in these two areas is being managed under a Site Management Plan."

Health Problem: "Remedial actions are complete and measures are in place where necessary to control the potential for coming in contact with residual contamination remaining at the site."

Dump: False
Structure: False
Lagoon: False
Landfill: False
Pond: False
Disp Start: Not reported
Disp Term: Not reported
Lat/Long: Not reported
Dell: Not reported
Record Add: 2015-01-09 13:33:00
Record Upd: 2017-12-08 15:29:00
Updated By: SXDEYETT
Own Op: 1
Sub Type: 06
Owner Name: Eric Shiela
Owner Company: 19 Kent Acquisition LLC
Owner Address: 2929 Arch Street, 28th Floor
Owner Addr2: Not reported
Owner City,St,Zip: Philadelphia, PA 19104-2868

FORMER SUNBELT EQUIPMENT (Continued) **S117535352**

Owner Country:	United States of America
Own Op:	6
Sub Type:	P03
Owner Name:	Rick Furches
Owner Company:	Rubenstein Partners
Owner Address:	2929 Arch Street
Owner Addr2:	28th Floor
Owner City,St,Zip:	Philadelphia, PA 19104
Owner Country:	United States of America
Own Op:	Document Repository
Sub Type:	C01
Owner Name:	Dealice Fuller
Owner Company:	Community Board No. 1, Brooklyn
Owner Address:	435 Graham Avenue
Owner Addr2:	Not reported
Owner City,St,Zip:	Brooklyn, NY 11211
Owner Country:	United States of America
Own Op:	6
Sub Type:	P03
Owner Name:	Eric Shiela
Owner Company:	19 Kent Acquisition LLC
Owner Address:	2929 Arch Street, 28th Floor
Owner Addr2:	Not reported
Owner City,St,Zip:	Philadelphia, PA 19104
Owner Country:	United States of America
Own Op:	6
Sub Type:	P03
Owner Name:	Jeremiah Kane
Owner Company:	19 Kent Partners LLC
Owner Address:	2929 Arch Street, 28th Floor
Owner Addr2:	Not reported
Owner City,St,Zip:	Philadelphia, PA 19104
Owner Country:	United States of America
HW Code:	C224207
Waste Type:	benzene, toluene, ethylbenzene and xylenes (BTEX)
Waste Quantity:	UNKNOWN
Waste Code:	Not reported
HW Code:	C224207
Waste Type:	1,1,1-TRICHLOROETHANE
Waste Quantity:	UNKNOWN
Waste Code:	Not reported
HW Code:	C224207
Waste Type:	Polycyclic Aromatic Hydrocarbons (PAHs), Total
Waste Quantity:	UNKNOWN
Waste Code:	Not reported
HW Code:	C224207
Waste Type:	LEAD
Waste Quantity:	UNKNOWN
Waste Code:	Not reported
HW Code:	C224207
Waste Type:	COPPER
Waste Quantity:	UNKNOWN
Waste Code:	Not reported
HW Code:	C224207
Waste Type:	ARSENIC
Waste Quantity:	UNKNOWN
Waste Code:	Not reported

FORMER SUNBELT EQUIPMENT (Continued) **S117535352**

HW Code:	C224207
Waste Type:	MERCURY
Waste Quantity:	UNKNOWN
Waste Code:	Not reported
HW Code:	C224207
Waste Type:	tetrachloroethene (PCE)
Waste Quantity:	UNKNOWN
Waste Code:	Not reported
HW Code:	C224207
Waste Type:	trichloroethene (TCE)
Waste Quantity:	UNKNOWN
Waste Code:	Not reported
Crossref ID:	C224207-03-15
Cross Ref Type Code:	23
Cross Ref Type:	Agreement/Consent Order Number
Record Added Date:	2017-12-08 15:41:00
Record Updated:	2017-12-08 15:41:00
Updated By:	SXDEYETT
Crossref ID:	2017110700464001
Cross Ref Type Code:	25
Cross Ref Type:	County Recording Identifier
Record Added Date:	2017-11-29 07:31:00
Record Updated:	2017-11-29 07:31:00
Updated By:	SXDEYETT
Crossref ID:	04062015
Cross Ref Type Code:	26
Cross Ref Type:	Agreement/Consent Order Date
Record Added Date:	2017-12-08 15:41:00
Record Updated:	2017-12-08 15:41:00
Updated By:	SXDEYETT

N126 **25 KENT** **NY AST** **A100470029**
WSW **25 KENT AVENUE** **N/A**
1/8-1/4 **BROOKLYN, NY 11249**
0.152 mi.
804 ft. **Site 7 of 12 in cluster N**

Relative:
Higher

Actual:
12 ft.

AST:

Name:	25 KENT
Address:	25 KENT AVENUE
City,State,Zip:	BROOKLYN, NY 11249
Region:	STATE
DEC Region:	2
Site Status:	Active
Facility Id:	2-612973
Program Type:	PBS
UTM X:	Not reported
UTM Y:	Not reported
Expiration Date:	10/01/2023
Site Type:	Apartment Building/Office Building

Affiliation Records:

Site Id:	580180
Affiliation Type:	Facility Owner
Company Name:	19 KENT ACQUISITION LLC
Contact Type:	PROPERTY MANAGER
Contact Name:	MICHAEL SCARINCI
Address1:	2929 ARCH STREET, 28TH FLOOR

25 KENT (Continued) **A100470029**

Address2:	Not reported
City:	PHILADELPHIA
State:	PA
Zip Code:	19104
Country Code:	001
Phone:	(914) 290-1480
EMail:	Not reported
Fax Number:	Not reported
Modified By:	ACDANIEL
Date Last Modified:	2018-12-05

Site Id:	580180
Affiliation Type:	Mail Contact
Company Name:	RUBENSTEIN PARTNERS
Contact Type:	Not reported
Contact Name:	MICHAEL SCARINCI
Address1:	25 KENT AVENUE
Address2:	Not reported
City:	BROOKLYN
State:	NY
Zip Code:	11249
Country Code:	001
Phone:	(914) 290-1480
EMail:	MSCARINCI@RPOPERATIONS.COM
Fax Number:	Not reported
Modified By:	ACDANIEL
Date Last Modified:	2018-12-05

Site Id:	580180
Affiliation Type:	Facility Operator
Company Name:	25 KENT
Contact Type:	Not reported
Contact Name:	MICHAEL SCARINCI
Address1:	Not reported
Address2:	Not reported
City:	Not reported
State:	NN
Zip Code:	Not reported
Country Code:	001
Phone:	(914) 290-1480
EMail:	Not reported
Fax Number:	Not reported
Modified By:	ACDANIEL
Date Last Modified:	2018-12-05

Site Id:	580180
Affiliation Type:	Emergency Contact
Company Name:	19 KENT ACQUISITION LLC
Contact Type:	Not reported
Contact Name:	MICHAEL SCARINCI
Address1:	Not reported
Address2:	Not reported
City:	Not reported
State:	NN
Zip Code:	Not reported
Country Code:	001
Phone:	(914) 290-1480

25 KENT (Continued) **A100470029**

EMail: Not reported
Fax Number: Not reported
Modified By: ACDANIEL
Date Last Modified: 2018-12-05

Tank Info:

Tank Number: 001
Tank Id: 278511

Equipment Records:

C01 - Pipe Location - Aboveground
J07 - Dispenser - Loading Rack/Transfer Pump
B09 - Tank External Protection - Urethane
A00 - Tank Internal Protection - None
D01 - Pipe Type - Steel/Carbon Steel/Iron
I02 - Overfill - High Level Alarm
K01 - Spill Prevention - Catch Basin
F01 - Pipe External Protection - Painted/Asphalt Coating
E12 - Piping Secondary Containment - Double-Walled (AG only)
L01 - Piping Leak Detection - Interstitial - Electronic Monitoring
H05 - Tank Leak Detection - In-Tank System (ATG)
G02 - Tank Secondary Containment - Vault (w/access)

Tank Location: Aboveground - on saddles, legs, racks, etc.... Tank bottom is elevated above grade or tank pad, allowing visual inspection.
Tank Type: Steel/Carbon Steel/Iron
Tank Status: In Service
Pipe Model: Not reported
Install Date: 10/01/2018
Capacity Gallons: 1500
Tightness Test Method: -
Date Test: Not reported
Next Test Date: Not reported
Date Tank Closed: Not reported
Register: True
Modified By: JSMACRI
Last Modified: 12/06/2018
Material Name: Diesel (E-Gen)

Tank Number: 002
Tank Id: 278512

Equipment Records:

B00 - Tank External Protection - None
H05 - Tank Leak Detection - In-Tank System (ATG)
E12 - Piping Secondary Containment - Double-Walled (AG only)
G12 - Tank Secondary Containment - Double-Walled (AG only)
I02 - Overfill - High Level Alarm
K01 - Spill Prevention - Catch Basin
C01 - Pipe Location - Aboveground
J07 - Dispenser - Loading Rack/Transfer Pump
L00 - Piping Leak Detection - None
A00 - Tank Internal Protection - None
D01 - Pipe Type - Steel/Carbon Steel/Iron
F01 - Pipe External Protection - Painted/Asphalt Coating

Tank Location: Aboveground - on saddles, legs, racks, etc.... Tank bottom is elevated above grade or tank pad, allowing visual inspection.

25 KENT (Continued) **A100470029**

Tank Type:	Steel/Carbon Steel/Iron
Tank Status:	In Service
Pipe Model:	Not reported
Install Date:	10/01/2018
Capacity Gallons:	150
Tightness Test Method:	-
Date Test:	Not reported
Next Test Date:	Not reported
Date Tank Closed:	Not reported
Register:	True
Modified By:	JSMACRI
Last Modified:	12/06/2018
Material Name:	Diesel (E-Gen)

J127 **NYC DEP** **NY MANIFEST** **S119072580**
SSW **12TH ST & WYTHE AVE** **N/A**
1/8-1/4 **BROOKLYN, NY 11222**
0.152 mi.
805 ft. **Site 14 of 16 in cluster J**

Relative: **Higher**
Actual: **19 ft.**

NY MANIFEST:

Name:	NYC DEP
Address:	12TH ST & WYTHE AVE
City,State,Zip:	BROOKLYN, NY 11222
Country:	USA
EPA ID:	NYP003664166
Facility Status:	Not reported
Location Address 1:	12th ST & WYTHE AVE
Code:	BP
Location Address 2:	Not reported
Total Tanks:	Not reported
Location City:	BROOKLYN
Location State:	NY
Location Zip:	11222
Location Zip 4:	Not reported

NY MANIFEST:

EPAID:	NYP003664166
Mailing Name:	NYC DEP
Mailing Contact:	NYC DEP
Mailing Address 1:	59-17 JUNCTION BLVD
Mailing Address 2:	Not reported
Mailing City:	FLUSHING
Mailing State:	NY
Mailing Zip:	11373
Mailing Zip 4:	Not reported
Mailing Country:	USA
Mailing Phone:	9176823008

NY MANIFEST:

Document ID:	Not reported
Manifest Status:	Not reported
seq:	Not reported
Year:	2018
Trans1 State ID:	NYD064748304
Trans2 State ID:	NJD080631369
Generator Ship Date:	10/02/2008
Trans1 Recv Date:	10/02/2008

NYC DEP (Continued) **S119072580**

Trans2 Recv Date:	10/10/2008
TSD Site Recv Date:	10/10/2008
Part A Recv Date:	Not reported
Part B Recv Date:	Not reported
Generator EPA ID:	NYP003664166
Trans1 EPA ID:	Not reported
Trans2 EPA ID:	Not reported
TSDF ID 1:	NJD980536593
TSDF ID 2:	Not reported
Manifest Tracking Number:	004072072JJK
Import Indicator:	N
Export Indicator:	N
Discr Quantity Indicator:	N
Discr Type Indicator:	Y
Discr Residue Indicator:	N
Discr Partial Reject Indicator:	N
Discr Full Reject Indicator:	N
Manifest Ref Number:	Not reported
Alt Facility RCRA ID:	Not reported
Alt Facility Sign Date:	Not reported
MGMT Method Type Code:	H141
Waste Code:	Not reported
Waste Code:	Not reported
Waste Code:	Not reported
Waste Code:	Not reported
Waste Code:	Not reported
Waste Code:	Not reported
Quantity:	500
Units:	P - Pounds
Number of Containers:	1
Container Type:	DF - Fiberboard or plastic drums (glass)
Handling Method:	B Incineration, heat recovery, burning.
Specific Gravity:	1
Waste Code:	D001
Waste Code 1_2:	Not reported
Waste Code 1_3:	Not reported
Waste Code 1_4:	Not reported
Waste Code 1_5:	Not reported
Waste Code 1_6:	Not reported

J128 **CON EDISON MANHOLE: 4359** **RCRA NonGen / NLR** **1016967757**
SSW **N 12TH ST & WYTHE AVE** **NY MANIFEST** **NYP004413555**
1/8-1/4 **BROOKLYN, NY 11249**
0.152 mi.
805 ft. **Site 15 of 16 in cluster J**

Relative: **Higher**
Actual: **19 ft.**

RCRA NonGen / NLR:

Date Form Received by Agency:	20140206
Handler Name:	CON EDISON MANHOLE: 4359
Handler Address:	N 12TH ST & WYTHE AVE
Handler City,State,Zip:	BROOKLYN, NY 11249
EPA ID:	NYP004413555
Contact Name:	THOMAS TEELING
Contact Address:	Not reported
Contact City,State,Zip:	Not reported
Contact Telephone:	212-460-3770
Contact Fax:	Not reported

CON EDISON MANHOLE: 4359 (Continued) **1016967757**

Contact Email:	Not reported
Contact Title:	SENIOR SCIENTIST
EPA Region:	02
Land Type:	Private
Federal Waste Generator Description:	Not a generator, verified
Non-Notifier:	Not reported
Biennial Report Cycle:	Not reported
Accessibility:	Not reported
Active Site Indicator:	Not reported
State District Owner:	NY
State District:	NYSDEC R2
Mailing Address:	IRVING PL, 15TH FL NE
Mailing City,State,Zip:	NEW YORK, NY 10003
Owner Name:	Not reported
Owner Type:	Not reported
Operator Name:	Not reported
Operator Type:	Not reported
Short-Term Generator Activity:	No
Importer Activity:	No
Mixed Waste Generator:	No
Transporter Activity:	No
Transfer Facility Activity:	No
Recycler Activity with Storage:	No
Small Quantity On-Site Burner Exemption:	No
Smelting Melting and Refining Furnace Exemption:	No
Underground Injection Control:	No
Off-Site Waste Receipt:	No
Universal Waste Indicator:	No
Universal Waste Destination Facility:	No
Federal Universal Waste:	No
Active Site Fed-Reg Treatment Storage and Disposal Facility:	Not reported
Active Site Converter Treatment storage and Disposal Facility:	Not reported
Active Site State-Reg Treatment Storage and Disposal Facility:	Not reported
Active Site State-Reg Handler:	---
Federal Facility Indicator:	Not reported
Hazardous Secondary Material Indicator:	NN
Sub-Part K Indicator:	Not reported
Commercial TSD Indicator:	No
Treatment Storage and Disposal Type:	Not reported
2018 GPRA Permit Baseline:	Not on the Baseline
2018 GPRA Renewals Baseline:	Not on the Baseline
Permit Renewals Workload Universe:	Not reported
Permit Workload Universe:	Not reported
Permit Progress Universe:	Not reported
Post-Closure Workload Universe:	Not reported
Closure Workload Universe:	Not reported
202 GPRA Corrective Action Baseline:	No
Corrective Action Workload Universe:	No
Subject to Corrective Action Universe:	No
Non-TSDFs Where RCRA CA has Been Imposed Universe:	No
TSDFs Potentially Subject to CA Under 3004 (u)/(v) Universe:	No
TSDFs Only Subject to CA under Discretionary Auth Universe:	No
Corrective Action Priority Ranking:	No NCAPS ranking
Environmental Control Indicator:	No
Institutional Control Indicator:	No
Human Exposure Controls Indicator:	N/A
Groundwater Controls Indicator:	N/A

CON EDISON MANHOLE: 4359 (Continued) **1016967757**

Operating TSDF Universe:	Not reported
Full Enforcement Universe:	Not reported
Significant Non-Complier Universe:	No
Unaddressed Significant Non-Complier Universe:	No
Addressed Significant Non-Complier Universe:	No
Significant Non-Complier With a Compliance Schedule Universe:	No
Financial Assurance Required:	Not reported
Handler Date of Last Change:	20141014
Recognized Trader-Importer:	No
Recognized Trader-Exporter:	No
Importer of Spent Lead Acid Batteries:	No
Exporter of Spent Lead Acid Batteries:	No
Recycler Activity Without Storage:	Not reported
Manifest Broker:	Not reported
Sub-Part P Indicator:	No

Historic Generators:

Receive Date:	20140106
Handler Name:	CON EDISON MANHOLE: 4359
Federal Waste Generator Description:	Conditionally Exempt Small Quantity Generator
State District Owner:	NY
Large Quantity Handler of Universal Waste:	No
Recognized Trader Importer:	No
Recognized Trader Exporter:	No
Spent Lead Acid Battery Importer:	No
Spent Lead Acid Battery Exporter:	No
Current Record:	No
Non Storage Recycler Activity:	Not reported
Electronic Manifest Broker:	Not reported

Receive Date:	20140206
Handler Name:	CON EDISON MANHOLE: 4359
Federal Waste Generator Description:	Not a generator, verified
State District Owner:	NY
Large Quantity Handler of Universal Waste:	No
Recognized Trader Importer:	No
Recognized Trader Exporter:	No
Spent Lead Acid Battery Importer:	No
Spent Lead Acid Battery Exporter:	No
Current Record:	Yes
Non Storage Recycler Activity:	Not reported
Electronic Manifest Broker:	Not reported

List of NAICS Codes and Descriptions:

NAICS Codes:	No NAICS Codes Found

Facility Has Received Notices of Violations:

Violations:	No Violations Found

Evaluation Action Summary:

Evaluations:	No Evaluations Found

CON EDISON MANHOLE: 4359 (Continued) **1016967757**

NY MANIFEST:

Name:	CON EDISON
Address:	N 12TH ST & WYTHE AVE
City,State,Zip:	BROOKLYN, NY 11249
Country:	USA
EPA ID:	NYP004413555
Facility Status:	Not reported
Location Address 1:	NORTH 12TH & WYTHE AVE
Code:	BP
Location Address 2:	Not reported
Total Tanks:	Not reported
Location City:	BROOKLYN
Location State:	NY
Location Zip:	11249
Location Zip 4:	Not reported

NY MANIFEST:

EPAID:	NYP004413555
Mailing Name:	CON EDISON
Mailing Contact:	CON EDISON
Mailing Address 1:	4 IRVING PLACE
Mailing Address 2:	15TH FL
Mailing City:	NEW YORK
Mailing State:	NY
Mailing Zip:	10003
Mailing Zip 4:	Not reported
Mailing Country:	USA
Mailing Phone:	Not reported

NY MANIFEST:

Document ID:	Not reported
Manifest Status:	Not reported
seq:	Not reported
Year:	2018
Trans1 State ID:	NJ0000027193
Trans2 State ID:	Not reported
Generator Ship Date:	01/06/2014
Trans1 Recv Date:	01/07/2014
Trans2 Recv Date:	Not reported
TSD Site Recv Date:	01/09/2014
Part A Recv Date:	Not reported
Part B Recv Date:	Not reported
Generator EPA ID:	NYP004413555
Trans1 EPA ID:	Not reported
Trans2 EPA ID:	Not reported
TSDF ID 1:	NJD002200046
TSDF ID 2:	Not reported
Manifest Tracking Number:	011696277JJK
Import Indicator:	N
Export Indicator:	N
Discr Quantity Indicator:	N
Discr Type Indicator:	N
Discr Residue Indicator:	N
Discr Partial Reject Indicator:	N
Discr Full Reject Indicator:	N
Manifest Ref Number:	Not reported
Alt Facility RCRA ID:	Not reported

CON EDISON MANHOLE: 4359 (Continued) **1016967757**

Alt Facility Sign Date:	Not reported
MGMT Method Type Code:	H110
Waste Code:	Not reported
Waste Code:	Not reported
Waste Code:	Not reported
Waste Code:	Not reported
Waste Code:	Not reported
Waste Code:	Not reported
Quantity:	1500
Units:	P - Pounds
Number of Containers:	1
Container Type:	TT - Cargo tank, tank trucks
Handling Method:	T Chemical, physical, or biological treatment.
Specific Gravity:	1
Waste Code:	D008
Waste Code 1_2:	Not reported
Waste Code 1_3:	Not reported
Waste Code 1_4:	Not reported
Waste Code 1_5:	Not reported
Waste Code 1_6:	Not reported

J129 **CON ED - MH 64822** **RCRA NonGen / NLR** **1007206416**
SW **WYTHE AVE 74 S/O RODNEY ST** **NY MANIFEST** **NYP004009569**
1/8-1/4 **BROOKLYN, NY 11205**
0.153 mi.
806 ft. **Site 16 of 16 in cluster J**

Relative: **Higher**
Actual: **19 ft.**

RCRA NonGen / NLR:

Date Form Received by Agency:		19980228
Handler Name:	CON ED - MH 64822	
Handler Address:		WYTHE AVE 74 S/O RODNEY ST
Handler City,State,Zip:		BROOKLYN, NY 11205-0000
EPA ID:		NYP004009569
Contact Name:		ANTHONY DRUMMINGS
Contact Address:		CONSOLIDATED EDISON INC
Contact City,State,Zip:		NEW YORK, NY 10003-0000
Contact Telephone:		212-460-3770
Contact Fax:		Not reported
Contact Email:		Not reported
Contact Title:		Not reported
EPA Region:		02
Land Type:		Not reported
Federal Waste Generator Description:		Not a generator, verified
Non-Notifier:		Not reported
Biennial Report Cycle:		Not reported
Accessibility:		Not reported
Active Site Indicator:		Not reported
State District Owner:		NY
State District:		NYSDEC R2
Mailing Address:		CONSOLIDATED EDISON INC
Mailing City,State,Zip:		NEW YORK, NY 10003-0000
Owner Name:		Not reported
Owner Type:		Not reported
Operator Name:		Not reported
Operator Type:		Not reported
Short-Term Generator Activity:		No
Importer Activity:		No

CON ED - MH 64822 (Continued) **1007206416**

Mixed Waste Generator:	No
Transporter Activity:	No
Transfer Facility Activity:	No
Recycler Activity with Storage:	No
Small Quantity On-Site Burner Exemption:	No
Smelting Melting and Refining Furnace Exemption:	No
Underground Injection Control:	No
Off-Site Waste Receipt:	No
Universal Waste Indicator:	No
Universal Waste Destination Facility:	No
Federal Universal Waste:	No
Active Site Fed-Reg Treatment Storage and Disposal Facility:	Not reported
Active Site Converter Treatment storage and Disposal Facility:	Not reported
Active Site State-Reg Treatment Storage and Disposal Facility:	Not reported
Active Site State-Reg Handler:	---
Federal Facility Indicator:	Not reported
Hazardous Secondary Material Indicator:	NN
Sub-Part K Indicator:	Not reported
Commercial TSD Indicator:	No
Treatment Storage and Disposal Type:	Not reported
2018 GPRA Permit Baseline:	Not on the Baseline
2018 GPRA Renewals Baseline:	Not on the Baseline
Permit Renewals Workload Universe:	Not reported
Permit Workload Universe:	Not reported
Permit Progress Universe:	Not reported
Post-Closure Workload Universe:	Not reported
Closure Workload Universe:	Not reported
202 GPRA Corrective Action Baseline:	No
Corrective Action Workload Universe:	No
Subject to Corrective Action Universe:	No
Non-TSDFs Where RCRA CA has Been Imposed Universe:	No
TSDFs Potentially Subject to CA Under 3004 (u)/(v) Universe:	No
TSDFs Only Subject to CA under Discretionary Auth Universe:	No
Corrective Action Priority Ranking:	No NCAPS ranking
Environmental Control Indicator:	No
Institutional Control Indicator:	No
Human Exposure Controls Indicator:	N/A
Groundwater Controls Indicator:	N/A
Operating TSDF Universe:	Not reported
Full Enforcement Universe:	Not reported
Significant Non-Complier Universe:	No
Unaddressed Significant Non-Complier Universe:	No
Addressed Significant Non-Complier Universe:	No
Significant Non-Complier With a Compliance Schedule Universe:	No
Financial Assurance Required:	Not reported
Handler Date of Last Change:	20150414
Recognized Trader-Importer:	No
Recognized Trader-Exporter:	No
Importer of Spent Lead Acid Batteries:	No
Exporter of Spent Lead Acid Batteries:	No
Recycler Activity Without Storage:	Not reported
Manifest Broker:	Not reported
Sub-Part P Indicator:	No

Historic Generators:
Receive Date: 19980227

CON ED - MH 64822 (Continued) **1007206416**

Handler Name: CON ED - MH 64822
Federal Waste Generator Description: Not a generator, verified
State District Owner: NY
Large Quantity Handler of Universal Waste: No
Recognized Trader Importer: No
Recognized Trader Exporter: No
Spent Lead Acid Battery Importer: No
Spent Lead Acid Battery Exporter: No
Current Record: No
Non Storage Recycler Activity: Not reported
Electronic Manifest Broker: Not reported

Receive Date: 19980228
Handler Name: CON ED - MH 64822
Federal Waste Generator Description: Not a generator, verified
State District Owner: NY
Large Quantity Handler of Universal Waste: No
Recognized Trader Importer: No
Recognized Trader Exporter: No
Spent Lead Acid Battery Importer: No
Spent Lead Acid Battery Exporter: No
Current Record: Yes
Non Storage Recycler Activity: Not reported
Electronic Manifest Broker: Not reported

Receive Date: 19980226
Handler Name: CON ED - MH 64822
Federal Waste Generator Description: Large Quantity Generator
State District Owner: NY
Large Quantity Handler of Universal Waste: No
Recognized Trader Importer: No
Recognized Trader Exporter: No
Spent Lead Acid Battery Importer: No
Spent Lead Acid Battery Exporter: No
Current Record: No
Non Storage Recycler Activity: Not reported
Electronic Manifest Broker: Not reported

List of NAICS Codes and Descriptions:
NAICS Code: 2211
NAICS Description: ELECTRIC POWER GENERATION, TRANSMISSION AND DISTRIBUTION

NAICS Code: 22111
NAICS Description: ELECTRIC POWER GENERATION

Facility Has Received Notices of Violations:
Violations: No Violations Found

Evaluation Action Summary:
Evaluations: No Evaluations Found

NY MANIFEST:
Name: CONSOLIDATED EDISON
Address: WYTHE AVE 74 S/O RODNEY ST

CON ED - MH 64822 (Continued) **1007206416**

City,State,Zip: BROOKLYN, NY 11205-0000
Country: USA
EPA ID: NYP004009569
Facility Status: Not reported
Location Address 1: MH64822-WYTHE AVE & RODNEY ST
Code: BP
Location Address 2: Not reported
Total Tanks: Not reported
Location City: BROOKLYN
Location State: NY
Location Zip: 11201
Location Zip 4: Not reported

NY MANIFEST:
EPAID: NYP004009569
Mailing Name: CONSOLIDATED EDISON
Mailing Contact: FRANKLIN MURRAY
Mailing Address 1: 4 IRVING PLACE RM 828
Mailing Address 2: Not reported
Mailing City: NEW YORK
Mailing State: NY
Mailing Zip: 10003
Mailing Zip 4: Not reported
Mailing Country: USA
Mailing Phone: 2124602808

Q130 **C & J COLLISION SERVICE INC** **RCRA NonGen / NLR** **1000108173**
ESE **74 GUERNSEY ST** **NY MANIFEST** **NYD982534182**
1/8-1/4 **BROOKLYN, NY 11222**
0.154 mi.
812 ft. **Site 1 of 12 in cluster Q**

Relative:
Higher

Actual:
13 ft.

RCRA NonGen / NLR:
Date Form Received by Agency: 20070101
Handler Name: C & J COLLISION SERVICE INC
Handler Address: 74 GUERNSEY ST
Handler City,State,Zip: BROOKLYN, NY 11222-3112
EPA ID: NYD982534182
Contact Name: Not reported
Contact Address: GUERNSEY ST
Contact City,State,Zip: BROOKLYN, NY 11222
Contact Telephone: Not reported
Contact Fax: Not reported
Contact Email: Not reported
Contact Title: Not reported
EPA Region: 02
Land Type: Not reported
Federal Waste Generator Description: Not a generator, verified
Non-Notifier: Not reported
Biennial Report Cycle: Not reported
Accessibility: Not reported
Active Site Indicator: Not reported
State District Owner: NY
State District: NYSDEC R2
Mailing Address: GUERNSEY ST
Mailing City,State,Zip: BROOKLYN, NY 11222
Owner Name: JOSEPH OLFANO

C & J COLLISION SERVICE INC (Continued) **1000108173**

Owner Type:	Private
Operator Name:	JOSEPH OLFANO
Operator Type:	Private
Short-Term Generator Activity:	No
Importer Activity:	No
Mixed Waste Generator:	No
Transporter Activity:	No
Transfer Facility Activity:	No
Recycler Activity with Storage:	No
Small Quantity On-Site Burner Exemption:	No
Smelting Melting and Refining Furnace Exemption:	No
Underground Injection Control:	No
Off-Site Waste Receipt:	No
Universal Waste Indicator:	No
Universal Waste Destination Facility:	No
Federal Universal Waste:	No
Active Site Fed-Reg Treatment Storage and Disposal Facility:	Not reported
Active Site Converter Treatment storage and Disposal Facility:	Not reported
Active Site State-Reg Treatment Storage and Disposal Facility:	Not reported
Active Site State-Reg Handler:	---
Federal Facility Indicator:	Not reported
Hazardous Secondary Material Indicator:	NN
Sub-Part K Indicator:	Not reported
Commercial TSD Indicator:	No
Treatment Storage and Disposal Type:	Not reported
2018 GPRA Permit Baseline:	Not on the Baseline
2018 GPRA Renewals Baseline:	Not on the Baseline
Permit Renewals Workload Universe:	Not reported
Permit Workload Universe:	Not reported
Permit Progress Universe:	Not reported
Post-Closure Workload Universe:	Not reported
Closure Workload Universe:	Not reported
202 GPRA Corrective Action Baseline:	No
Corrective Action Workload Universe:	No
Subject to Corrective Action Universe:	No
Non-TSDFs Where RCRA CA has Been Imposed Universe:	No
TSDFs Potentially Subject to CA Under 3004 (u)/(v) Universe:	No
TSDFs Only Subject to CA under Discretionary Auth Universe:	No
Corrective Action Priority Ranking:	No NCAPS ranking
Environmental Control Indicator:	No
Institutional Control Indicator:	No
Human Exposure Controls Indicator:	N/A
Groundwater Controls Indicator:	N/A
Operating TSDF Universe:	Not reported
Full Enforcement Universe:	Not reported
Significant Non-Complier Universe:	No
Unaddressed Significant Non-Complier Universe:	No
Addressed Significant Non-Complier Universe:	No
Significant Non-Complier With a Compliance Schedule Universe:	No
Financial Assurance Required:	Not reported
Handler Date of Last Change:	20150414
Recognized Trader-Importer:	No
Recognized Trader-Exporter:	No
Importer of Spent Lead Acid Batteries:	No
Exporter of Spent Lead Acid Batteries:	No
Recycler Activity Without Storage:	Not reported
Manifest Broker:	Not reported

C & J COLLISION SERVICE INC (Continued) **1000108173**

Sub-Part P Indicator: No

Hazardous Waste Summary:
Waste Code: D001
Waste Description: IGNITABLE WASTE

Handler - Owner Operator:

Owner/Operator Indicator:	Owner
Owner/Operator Name:	JOSEPH OLFANO
Legal Status:	Private
Date Became Current:	Not reported
Date Ended Current:	Not reported
Owner/Operator Address:	NOT REQUIRED
Owner/Operator City,State,Zip:	NOT REQUIRED, WY 99999
Owner/Operator Telephone:	212-555-1212
Owner/Operator Telephone Ext:	Not reported
Owner/Operator Fax:	Not reported
Owner/Operator Email:	Not reported

Owner/Operator Indicator:	Owner
Owner/Operator Name:	JOSEPH OLFANO
Legal Status:	Private
Date Became Current:	Not reported
Date Ended Current:	Not reported
Owner/Operator Address:	NOT REQUIRED
Owner/Operator City,State,Zip:	NOT REQUIRED, WY 99999
Owner/Operator Telephone:	212-555-1212
Owner/Operator Telephone Ext:	Not reported
Owner/Operator Fax:	Not reported
Owner/Operator Email:	Not reported

Owner/Operator Indicator:	Operator
Owner/Operator Name:	JOSEPH OLFANO
Legal Status:	Private
Date Became Current:	Not reported
Date Ended Current:	Not reported
Owner/Operator Address:	NOT REQUIRED
Owner/Operator City,State,Zip:	NOT REQUIRED, WY 99999
Owner/Operator Telephone:	212-555-1212
Owner/Operator Telephone Ext:	Not reported
Owner/Operator Fax:	Not reported
Owner/Operator Email:	Not reported

Historic Generators:

Receive Date:	19990708
Handler Name:	C & J COLLISION SERVICE INC
Federal Waste Generator Description:	Not a generator, verified
State District Owner:	NY
Large Quantity Handler of Universal Waste:	No
Recognized Trader Importer:	No
Recognized Trader Exporter:	No
Spent Lead Acid Battery Importer:	No
Spent Lead Acid Battery Exporter:	No
Current Record:	No
Non Storage Recycler Activity:	Not reported

C & J COLLISION SERVICE INC (Continued) **1000108173**

Electronic Manifest Broker: Not reported

Receive Date: 20060101
Handler Name: C & J COLLISION SERVICE INC
Federal Waste Generator Description: Not a generator, verified
State District Owner: NY
Large Quantity Handler of Universal Waste: No
Recognized Trader Importer: No
Recognized Trader Exporter: No
Spent Lead Acid Battery Importer: No
Spent Lead Acid Battery Exporter: No
Current Record: No
Non Storage Recycler Activity: Not reported
Electronic Manifest Broker: Not reported

Receive Date: 20070101
Handler Name: C & J COLLISION SERVICE INC
Federal Waste Generator Description: Not a generator, verified
State District Owner: NY
Large Quantity Handler of Universal Waste: No
Recognized Trader Importer: No
Recognized Trader Exporter: No
Spent Lead Acid Battery Importer: No
Spent Lead Acid Battery Exporter: No
Current Record: Yes
Non Storage Recycler Activity: Not reported
Electronic Manifest Broker: Not reported

Receive Date: 19880304
Handler Name: C & J COLLISION SERVICE INC
Federal Waste Generator Description: Small Quantity Generator
State District Owner: NY
Large Quantity Handler of Universal Waste: No
Recognized Trader Importer: No
Recognized Trader Exporter: No
Spent Lead Acid Battery Importer: No
Spent Lead Acid Battery Exporter: No
Current Record: No
Non Storage Recycler Activity: Not reported
Electronic Manifest Broker: Not reported

List of NAICS Codes and Descriptions:
NAICS Codes: No NAICS Codes Found

Facility Has Received Notices of Violations:
Violations: No Violations Found

Evaluation Action Summary:
Evaluations: No Evaluations Found

NY MANIFEST:
Name: C & J COLLISION
Address: 74 GUERNSEY ST
City,State,Zip: BROOKLYN, NY 11222-3112

C & J COLLISION SERVICE INC (Continued) **1000108173**

Country:	USA
EPA ID:	NYD982534182
Facility Status:	Not reported
Location Address 1:	74 GUERNSY ST
Code:	BP
Location Address 2:	Not reported
Total Tanks:	Not reported
Location City:	BROOKLYN
Location State:	NY
Location Zip:	11222
Location Zip 4:	Not reported

NY MANIFEST:

EPAID:	NYD982534182
Mailing Name:	C & J COLLISION
Mailing Contact:	C & J COLLISION
Mailing Address 1:	74 GUERNSY STREET
Mailing Address 2:	Not reported
Mailing City:	BROOKLYN
Mailing State:	NY
Mailing Zip:	11222
Mailing Zip 4:	Not reported
Mailing Country:	USA
Mailing Phone:	7187826604

P131 **1031 LORIMER ST** **NY AST** **A100291232**
NE **1031 LORIMER STREET** **N/A**
1/8-1/4 **BROOKLYN, NY 11211**
0.155 mi.
821 ft. **Site 2 of 5 in cluster P**

Relative:
Higher

Actual:
15 ft.

AST:

Name:	1031 LORIMER ST
Address:	1031 LORIMER STREET
City,State,Zip:	BROOKLYN, NY 11211
Region:	STATE
DEC Region:	2
Site Status:	Unregulated/Closed
Facility Id:	2-608410
Program Type:	PBS
UTM X:	588387.44426
UTM Y:	4508909.78701
Expiration Date:	N/A
Site Type:	Apartment Building/Office Building

Affiliation Records:

Site Id:	30262
Affiliation Type:	Facility Owner
Company Name:	BINYAN LORIMER JOINT VENTURE
Contact Type:	PRESIDENT
Contact Name:	HENRY HERMAN
Address1:	PO BOX 532
Address2:	Not reported
City:	HARRIMAN
State:	NY
Zip Code:	10926
Country Code:	001
Phone:	(917) 681-6647

1031 LORIMER ST (Continued) **A100291232**

EMail:	Not reported
Fax Number:	Not reported
Modified By:	DMMOLOUG
Date Last Modified:	2013-03-08

Site Id:	30262
Affiliation Type:	Mail Contact
Company Name:	HENRY HERMAN
Contact Type:	Not reported
Contact Name:	HENRY HERMAN
Address1:	P.O. BOX 532
Address2:	Not reported
City:	HARRIMAN
State:	NY
Zip Code:	10926
Country Code:	001
Phone:	(917) 681-6647
EMail:	HENRYHERMAN6647@GMAIL.COM
Fax Number:	Not reported
Modified By:	DMMOLOUG
Date Last Modified:	2013-03-08

Site Id:	30262
Affiliation Type:	Facility Operator
Company Name:	1031 LORIMER ST
Contact Type:	Not reported
Contact Name:	SAMI
Address1:	Not reported
Address2:	Not reported
City:	Not reported
State:	NN
Zip Code:	Not reported
Country Code:	001
Phone:	(718) 389-0328
EMail:	Not reported
Fax Number:	Not reported
Modified By:	TRANSLAT
Date Last Modified:	2004-03-04

Site Id:	30262
Affiliation Type:	Emergency Contact
Company Name:	BINYAN LORIMER JOINT VENTURE
Contact Type:	Not reported
Contact Name:	HENRY HERMAN
Address1:	Not reported
Address2:	Not reported
City:	Not reported
State:	NN
Zip Code:	Not reported
Country Code:	999
Phone:	(917) 681-6647
EMail:	Not reported
Fax Number:	Not reported
Modified By:	DMMOLOUG
Date Last Modified:	2013-03-08

1031 LORIMER ST (Continued) **A100291232**

Tank Info:

Tank Number:	001
Tank Id:	65134
Material Code:	0001
Common Name of Substance:	#2 Fuel Oil (On-Site Consumption)

Equipment Records:

I04 - Overfill - Product Level Gauge (A/G)
F00 - Pipe External Protection - None
B00 - Tank External Protection - None
G00 - Tank Secondary Containment - None
J02 - Dispenser - Suction Dispenser
K99 - Spill Prevention - Other
C03 - Pipe Location - Aboveground/Underground Combination
L09 - Piping Leak Detection - Exempt Suction Piping
H00 - Tank Leak Detection - None
E00 - Piping Secondary Containment - None
A00 - Tank Internal Protection - None
D01 - Pipe Type - Steel/Carbon Steel/Iron

Tank Location:	Aboveground - contact with soil.... Tank bottom rests on soil, allowing no visual inspection.
Tank Type:	Steel/Carbon Steel/Iron
Tank Status:	Closed - Removed
Pipe Model:	Not reported
Install Date:	05/31/1964
Capacity Gallons:	1500
Tightness Test Method:	-
Date Test:	Not reported
Next Test Date:	Not reported
Date Tank Closed:	04/29/2014
Register:	True
Modified By:	MXLAY
Last Modified:	09/12/2017
Material Name:	#2 fuel oil (on-site consumption)

O132 **W. H. CHRISTIAN & SONS INC** **NY UST** **U000416953**
NW **31 FRANKLIN ST** **N/A**
1/8-1/4 **BROOKLYN, NY 11222**
0.157 mi.
831 ft. **Site 2 of 13 in cluster O**

Relative:
Higher

Actual:
10 ft.

UST:

Name:	W. H. CHRISTIAN & SONS INC
Address:	31 FRANKLIN ST
City,State,Zip:	BROOKLYN, NY 11222
Id/Status:	2-233439 / Unregulated/Closed
Program Type:	PBS
Region:	STATE
DEC Region:	2
Expiration Date:	N/A
UTM X:	588043.59386
UTM Y:	4508894.60020
Site Type:	Other

Affiliation Records:

Site Id:	8495

W. H. CHRISTIAN & SONS INC (Continued) **U000416953**

Affiliation Type:	Mail Contact
Company Name:	W H CHRISTIAN & SONS INC
Contact Type:	Not reported
Contact Name:	WILLIAM CHIRSTIAN
Address1:	22-28 FRANKLIN STREET
Address2:	Not reported
City:	BROOKLYN
State:	NY
Zip Code:	11222
Country Code:	001
Phone:	(718) 389-7000
EMail:	Not reported
Fax Number:	Not reported
Modified By:	TRANSLAT
Date Last Modified:	2004-03-04

Site Id:	8495
Affiliation Type:	Emergency Contact
Company Name:	W. H. CHRISTIAN & SONS, INC.
Contact Type:	Not reported
Contact Name:	GABRIEL LEONI
Address1:	Not reported
Address2:	Not reported
City:	Not reported
State:	NN
Zip Code:	Not reported
Country Code:	001
Phone:	(718) 345-3891
EMail:	Not reported
Fax Number:	Not reported
Modified By:	TRANSLAT
Date Last Modified:	2004-03-04

Site Id:	8495
Affiliation Type:	Facility Owner
Company Name:	W. H. CHRISTIAN & SONS, INC.
Contact Type:	Not reported
Contact Name:	Not reported
Address1:	22-28 FRANKLIN ST
Address2:	Not reported
City:	BROOKLYN
State:	NY
Zip Code:	11222
Country Code:	001
Phone:	(718) 389-7000
EMail:	Not reported
Fax Number:	Not reported
Modified By:	TRANSLAT
Date Last Modified:	2004-03-04

Site Id:	8495
Affiliation Type:	Facility Operator
Company Name:	W. H. CHRISTIAN & SONS, INC.
Contact Type:	Not reported
Contact Name:	Not reported
Address1:	Not reported
Address2:	Not reported

W. H. CHRISTIAN & SONS INC (Continued) **U000416953**

City:	Not reported
State:	NN
Zip Code:	Not reported
Country Code:	001
Phone:	(718) 389-7000
EMail:	Not reported
Fax Number:	Not reported
Modified By:	TRANSLAT
Date Last Modified:	2004-03-04

Tank Info:

Tank Number:	001
Tank ID:	10995
Tank Status:	Closed - Removed
Material Name:	Closed - Removed
Capacity Gallons:	550
Install Date:	Not reported
Date Tank Closed:	11/01/1997
Registered:	True
Tank Location:	Underground
Tank Type:	Steel/carbon steel
Material Code:	0009
Common Name of Substance:	Gasoline
Tightness Test Method:	NN
Date Test:	Not reported
Next Test Date:	Not reported
Pipe Model:	Not reported
Modified By:	TRANSLAT
Last Modified:	04/14/2017

Equipment Records:

H00 - Tank Leak Detection - None
I00 - Overfill - None
G00 - Tank Secondary Containment - None
J02 - Dispenser - Suction Dispenser
C02 - Pipe Location - Underground/On-ground
A00 - Tank Internal Protection - None
D01 - Pipe Type - Steel/Carbon Steel/Iron
F00 - Pipe External Protection - None
B00 - Tank External Protection - None

Tank Number:	002
Tank ID:	10996
Tank Status:	Closed - Removed
Material Name:	Closed - Removed
Capacity Gallons:	550
Install Date:	Not reported
Date Tank Closed:	11/01/1997
Registered:	True
Tank Location:	Underground
Tank Type:	Steel/carbon steel
Material Code:	0009
Common Name of Substance:	Gasoline

W. H. CHRISTIAN & SONS INC (Continued) **U000416953**

Tightness Test Method: NN
Date Test: Not reported
Next Test Date: Not reported
Pipe Model: Not reported
Modified By: TRANSLAT
Last Modified: 04/14/2017

Equipment Records:

H00 - Tank Leak Detection - None
I00 - Overfill - None
D01 - Pipe Type - Steel/Carbon Steel/Iron
A00 - Tank Internal Protection - None
G00 - Tank Secondary Containment - None
J02 - Dispenser - Suction Dispenser
C02 - Pipe Location - Underground/On-ground
F00 - Pipe External Protection - None
B00 - Tank External Protection - None

Tank Number: 003
Tank ID: 10997
Tank Status: Closed - Removed
Material Name: Closed - Removed
Capacity Gallons: 550
Install Date: Not reported
Date Tank Closed: 11/01/1997
Registered: True
Tank Location: Underground
Tank Type: Steel/carbon steel
Material Code: 0009
Common Name of Substance: Gasoline

Tightness Test Method: NN
Date Test: Not reported
Next Test Date: Not reported
Pipe Model: Not reported
Modified By: TRANSLAT
Last Modified: 04/14/2017

Equipment Records:

H00 - Tank Leak Detection - None
I00 - Overfill - None
G00 - Tank Secondary Containment - None
J02 - Dispenser - Suction Dispenser
A00 - Tank Internal Protection - None
D01 - Pipe Type - Steel/Carbon Steel/Iron
C02 - Pipe Location - Underground/On-ground
F00 - Pipe External Protection - None
B00 - Tank External Protection - None

Tank Number: 004
Tank ID: 10998
Tank Status: Closed - Removed
Material Name: Closed - Removed
Capacity Gallons: 550
Install Date: Not reported
Date Tank Closed: 11/01/1997

W. H. CHRISTIAN & SONS INC (Continued) **U000416953**

Registered: True
Tank Location: Underground
Tank Type: Steel/carbon steel
Material Code: 0009
Common Name of Substance: Gasoline

Tightness Test Method: NN
Date Test: Not reported
Next Test Date: Not reported
Pipe Model: Not reported
Modified By: TRANSLAT
Last Modified: 04/14/2017

Equipment Records:

I00 - Overfill - None
H00 - Tank Leak Detection - None
J02 - Dispenser - Suction Dispenser
C02 - Pipe Location - Underground/On-ground
G00 - Tank Secondary Containment - None
D01 - Pipe Type - Steel/Carbon Steel/Iron
A00 - Tank Internal Protection - None
B00 - Tank External Protection - None
F00 - Pipe External Protection - None

Tank Number: 005
Tank ID: 10999
Tank Status: Closed - Removed
Material Name: Closed - Removed
Capacity Gallons: 550
Install Date: Not reported
Date Tank Closed: 11/01/1997
Registered: True
Tank Location: Underground
Tank Type: Steel/carbon steel
Material Code: 0009
Common Name of Substance: Gasoline

Tightness Test Method: NN
Date Test: Not reported
Next Test Date: Not reported
Pipe Model: Not reported
Modified By: TRANSLAT
Last Modified: 04/14/2017

Equipment Records:

H00 - Tank Leak Detection - None
I00 - Overfill - None
A00 - Tank Internal Protection - None
D01 - Pipe Type - Steel/Carbon Steel/Iron
J02 - Dispenser - Suction Dispenser
C02 - Pipe Location - Underground/On-ground
G00 - Tank Secondary Containment - None
B00 - Tank External Protection - None
F00 - Pipe External Protection - None

Tank Number: 006

W. H. CHRISTIAN & SONS INC (Continued) **U000416953**

Tank ID:	11000
Tank Status:	Closed - Removed
Material Name:	Closed - Removed
Capacity Gallons:	550
Install Date:	Not reported
Date Tank Closed:	11/01/1997
Registered:	True
Tank Location:	Underground
Tank Type:	Steel/carbon steel
Material Code:	0009
Common Name of Substance:	Gasoline
Tightness Test Method:	NN
Date Test:	Not reported
Next Test Date:	Not reported
Pipe Model:	Not reported
Modified By:	TRANSLAT
Last Modified:	04/14/2017

Equipment Records:

H00 - Tank Leak Detection - None
I00 - Overfill - None
D01 - Pipe Type - Steel/Carbon Steel/Iron
A00 - Tank Internal Protection - None
G00 - Tank Secondary Containment - None
J02 - Dispenser - Suction Dispenser
C02 - Pipe Location - Underground/On-ground
F00 - Pipe External Protection - None
B00 - Tank External Protection - None

Tank Number:	007
Tank ID:	11001
Tank Status:	Closed - Removed
Material Name:	Closed - Removed
Capacity Gallons:	550
Install Date:	Not reported
Date Tank Closed:	11/01/1997
Registered:	True
Tank Location:	Underground
Tank Type:	Steel/carbon steel
Material Code:	0009
Common Name of Substance:	Gasoline
Tightness Test Method:	NN
Date Test:	Not reported
Next Test Date:	Not reported
Pipe Model:	Not reported
Modified By:	TRANSLAT
Last Modified:	04/14/2017

Equipment Records:

H00 - Tank Leak Detection - None
I00 - Overfill - None
A00 - Tank Internal Protection - None
D01 - Pipe Type - Steel/Carbon Steel/Iron
J02 - Dispenser - Suction Dispenser
C02 - Pipe Location - Underground/On-ground

W. H. CHRISTIAN & SONS INC (Continued) **U000416953**

G00 - Tank Secondary Containment - None
B00 - Tank External Protection - None
F00 - Pipe External Protection - None

O133 **W H CHRISTIAN & SONS INC** **RCRA NonGen / NLR** **1001215590**
NW **31 FRANKLIN ST** **FINDS** **NYR000047563**
1/8-1/4 **BROOKLYN, NY 11222** **ECHO**
0.157 mi.
831 ft. **Site 3 of 13 in cluster O**

Relative: **Higher**
Actual: **10 ft.**

RCRA NonGen / NLR:

Date Form Received by Agency:		20070101
Handler Name:	W H CHRISTIAN & SONS INC	
Handler Address:		31 FRANKLIN ST
Handler City,State,Zip:		BROOKLYN, NY 11222-2007
EPA ID:		NYR000047563
Contact Name:		Not reported
Contact Address:		FRANKLIN ST
Contact City,State,Zip:		BROOKLYN, NY 11222
Contact Telephone:		Not reported
Contact Fax:		Not reported
Contact Email:		Not reported
Contact Title:		Not reported
EPA Region:		02
Land Type:		Not reported
Federal Waste Generator Description:		Not a generator, verified
Non-Notifier:		Not reported
Biennial Report Cycle:		Not reported
Accessibility:		Not reported
Active Site Indicator:		Not reported
State District Owner:		NY
State District:		NYSDEC R2
Mailing Address:		FRANKLIN ST
Mailing City,State,Zip:		BROOKLYN, NY 11222
Owner Name:		WILLIAM CHRISTIAN
Owner Type:		Private
Operator Name:		WILLIAM CHRISTIAN
Operator Type:		Private
Short-Term Generator Activity:		No
Importer Activity:		No
Mixed Waste Generator:		No
Transporter Activity:		No
Transfer Facility Activity:		No
Recycler Activity with Storage:		No
Small Quantity On-Site Burner Exemption:		No
Smelting Melting and Refining Furnace Exemption:		No
Underground Injection Control:		No
Off-Site Waste Receipt:		No
Universal Waste Indicator:		No
Universal Waste Destination Facility:		No
Federal Universal Waste:		No
Active Site Fed-Reg Treatment Storage and Disposal Facility:		Not reported
Active Site Converter Treatment storage and Disposal Facility:		Not reported
Active Site State-Reg Treatment Storage and Disposal Facility:		Not reported
Active Site State-Reg Handler:		---
Federal Facility Indicator:		Not reported
Hazardous Secondary Material Indicator:		NN
Sub-Part K Indicator:		Not reported

W H CHRISTIAN & SONS INC (Continued) **1001215590**

Commercial TSD Indicator:	No
Treatment Storage and Disposal Type:	Not reported
2018 GPRA Permit Baseline:	Not on the Baseline
2018 GPRA Renewals Baseline:	Not on the Baseline
Permit Renewals Workload Universe:	Not reported
Permit Workload Universe:	Not reported
Permit Progress Universe:	Not reported
Post-Closure Workload Universe:	Not reported
Closure Workload Universe:	Not reported
202 GPRA Corrective Action Baseline:	No
Corrective Action Workload Universe:	No
Subject to Corrective Action Universe:	No
Non-TSDFs Where RCRA CA has Been Imposed Universe:	No
TSDFs Potentially Subject to CA Under 3004 (u)/(v) Universe:	No
TSDFs Only Subject to CA under Discretionary Auth Universe:	No
Corrective Action Priority Ranking:	No NCAPS ranking
Environmental Control Indicator:	No
Institutional Control Indicator:	No
Human Exposure Controls Indicator:	N/A
Groundwater Controls Indicator:	N/A
Operating TSDF Universe:	Not reported
Full Enforcement Universe:	Not reported
Significant Non-Complier Universe:	No
Unaddressed Significant Non-Complier Universe:	No
Addressed Significant Non-Complier Universe:	No
Significant Non-Complier With a Compliance Schedule Universe:	No
Financial Assurance Required:	Not reported
Handler Date of Last Change:	20150414
Recognized Trader-Importer:	No
Recognized Trader-Exporter:	No
Importer of Spent Lead Acid Batteries:	No
Exporter of Spent Lead Acid Batteries:	No
Recycler Activity Without Storage:	Not reported
Manifest Broker:	Not reported
Sub-Part P Indicator:	No

Hazardous Waste Summary:

Waste Code:	D001
Waste Description:	IGNITABLE WASTE

Handler - Owner Operator:

Owner/Operator Indicator:	Owner
Owner/Operator Name:	WILLIAM CHRISTIAN
Legal Status:	Private
Date Became Current:	Not reported
Date Ended Current:	Not reported
Owner/Operator Address:	22-28 FRANKLIN ST
Owner/Operator City,State,Zip:	BROOKLYN, NY 11222
Owner/Operator Telephone:	718-389-7000
Owner/Operator Telephone Ext:	Not reported
Owner/Operator Fax:	Not reported
Owner/Operator Email:	Not reported

Owner/Operator Indicator:	Owner
Owner/Operator Name:	WILLIAM CHRISTIAN

W H CHRISTIAN & SONS INC (Continued) **1001215590**

Legal Status:	Private
Date Became Current:	Not reported
Date Ended Current:	Not reported
Owner/Operator Address:	22-28 FRANKLIN ST
Owner/Operator City,State,Zip:	BROOKLYN, NY 11222
Owner/Operator Telephone:	718-389-7000
Owner/Operator Telephone Ext:	Not reported
Owner/Operator Fax:	Not reported
Owner/Operator Email:	Not reported

Owner/Operator Indicator:	Operator
Owner/Operator Name:	WILLIAM CHRISTIAN
Legal Status:	Private
Date Became Current:	Not reported
Date Ended Current:	Not reported
Owner/Operator Address:	22-28 FRANKLIN ST
Owner/Operator City,State,Zip:	BROOKLYN, NY 11222
Owner/Operator Telephone:	718-389-7000
Owner/Operator Telephone Ext:	Not reported
Owner/Operator Fax:	Not reported
Owner/Operator Email:	Not reported

Historic Generators:

Receive Date:	19990708
Handler Name: W H CHRISTIAN & SONS INC	
Federal Waste Generator Description:	Not a generator, verified
State District Owner:	NY
Large Quantity Handler of Universal Waste:	No
Recognized Trader Importer:	No
Recognized Trader Exporter:	No
Spent Lead Acid Battery Importer:	No
Spent Lead Acid Battery Exporter:	No
Current Record:	No
Non Storage Recycler Activity:	Not reported
Electronic Manifest Broker:	Not reported

Receive Date:	20060101
Handler Name: W H CHRISTIAN & SONS INC	
Federal Waste Generator Description:	Not a generator, verified
State District Owner:	NY
Large Quantity Handler of Universal Waste:	No
Recognized Trader Importer:	No
Recognized Trader Exporter:	No
Spent Lead Acid Battery Importer:	No
Spent Lead Acid Battery Exporter:	No
Current Record:	No
Non Storage Recycler Activity:	Not reported
Electronic Manifest Broker:	Not reported

Receive Date:	20070101
Handler Name: W H CHRISTIAN & SONS INC	
Federal Waste Generator Description:	Not a generator, verified
State District Owner:	NY
Large Quantity Handler of Universal Waste:	No
Recognized Trader Importer:	No
Recognized Trader Exporter:	No
Spent Lead Acid Battery Importer:	No

W H CHRISTIAN & SONS INC (Continued) **1001215590**

Spent Lead Acid Battery Exporter: No
Current Record: Yes
Non Storage Recycler Activity: Not reported
Electronic Manifest Broker: Not reported

Receive Date: 19971208
Handler Name: W H CHRISTIAN & SONS INC
Federal Waste Generator Description: Small Quantity Generator
State District Owner: NY
Large Quantity Handler of Universal Waste: No
Recognized Trader Importer: No
Recognized Trader Exporter: No
Spent Lead Acid Battery Importer: No
Spent Lead Acid Battery Exporter: No
Current Record: No
Non Storage Recycler Activity: Not reported
Electronic Manifest Broker: Not reported

List of NAICS Codes and Descriptions:
NAICS Codes: No NAICS Codes Found

Facility Has Received Notices of Violation:
Found Violation: No
Agency Which Determined Violation: Not reported
Violation Short Description: Not reported
Date Violation was Determined: Not reported
Actual Return to Compliance Date: Not reported
Return to Compliance Qualifier: Not reported
Violation Responsible Agency: Not reported
Scheduled Compliance Date: Not reported
Enforcement Identifier: Not reported
Date of Enforcement Action: Not reported
Enforcement Responsible Agency: Not reported
Enforcement Docket Number: Not reported
Enforcement Attorney: Not reported
Corrective Action Component: Not reported
Appeal Initiated Date: Not reported
Appeal Resolution Date: Not reported
Disposition Status Date: Not reported
Disposition Status: Not reported
Disposition Status Description: Not reported
Consent/Final Order Sequence Number: Not reported
Consent/Final Order Respondent Name: Not reported
Consent/Final Order Lead Agency: Not reported
Enforcement Type: Not reported
Enforcement Responsible Person: Not reported
Enforcement Responsible Sub-Organization: Not reported
SEP Sequence Number: Not reported
SEP Expenditure Amount: Not reported
SEP Scheduled Completion Date: Not reported
SEP Actual Date: Not reported
SEP Defaulted Date: Not reported
SEP Type: Not reported
SEP Type Description: Not reported
Proposed Amount: Not reported
Final Monetary Amount: Not reported

W H CHRISTIAN & SONS INC (Continued) **1001215590**

Paid Amount: Not reported
Final Count: Not reported
Final Amount: Not reported

Found Violation: No
Agency Which Determined Violation: Not reported
Violation Short Description: Not reported
Date Violation was Determined: Not reported
Actual Return to Compliance Date: Not reported
Return to Compliance Qualifier: Not reported
Violation Responsible Agency: Not reported
Scheduled Compliance Date: Not reported
Enforcement Identifier: Not reported
Date of Enforcement Action: Not reported
Enforcement Responsible Agency: Not reported
Enforcement Docket Number: Not reported
Enforcement Attorney: Not reported
Corrective Action Component: Not reported
Appeal Initiated Date: Not reported
Appeal Resolution Date: Not reported
Disposition Status Date: Not reported
Disposition Status: Not reported
Disposition Status Description: Not reported
Consent/Final Order Sequence Number: Not reported
Consent/Final Order Respondent Name: Not reported
Consent/Final Order Lead Agency: Not reported
Enforcement Type: Not reported
Enforcement Responsible Person: Not reported
Enforcement Responsible Sub-Organization: Not reported
SEP Sequence Number: Not reported
SEP Expenditure Amount: Not reported
SEP Scheduled Completion Date: Not reported
SEP Actual Date: Not reported
SEP Defaulted Date: Not reported
SEP Type: Not reported
SEP Type Description: Not reported
Proposed Amount: Not reported
Final Monetary Amount: Not reported
Paid Amount: Not reported
Final Count: Not reported
Final Amount: Not reported

Evaluation Action Summary:
Evaluation Date: 19980817
Evaluation Responsible Agency: EPA
Found Violation: No
Evaluation Type Description: COMPLIANCE EVALUATION INSPECTION ON-SITE
Evaluation Responsible Person Identifier: R2MD
Evaluation Responsible Sub-Organization: RCB
Actual Return to Compliance Date: Not reported
Scheduled Compliance Date: Not reported
Date of Request: Not reported
Date Response Received: Not reported
Request Agency: Not reported
Former Citation: Not reported

Evaluation Date: 19990706

W H CHRISTIAN & SONS INC (Continued) **1001215590**

Evaluation Responsible Agency:	EPA
Found Violation:	No
Evaluation Type Description:	COMPLIANCE EVALUATION INSPECTION ON-SITE
Evaluation Responsible Person Identifier:	R2CFP
Evaluation Responsible Sub-Organization:	RCB
Actual Return to Compliance Date:	Not reported
Scheduled Compliance Date:	Not reported
Date of Request:	Not reported
Date Response Received:	Not reported
Request Agency:	Not reported
Former Citation:	Not reported

FINDS:
Registry ID: 110004538947

Click Here:

Environmental Interest/Information System:
RCRAInfo is a national information system that supports the Resource Conservation and Recovery Act (RCRA) program through the tracking of events and activities related to facilities that generate, transport, and treat, store, or dispose of hazardous waste. RCRAInfo allows RCRA program staff to track the notification, permit, compliance, and corrective action activities required under RCRA.

Click this hyperlink while viewing on your computer to access additional FINDS: detail in the EDR Site Report.

ECHO:

Envid:	1001215590
Registry ID:	110004538947
DFR URL:	http://echo.epa.gov/detailed-facility-report?fid=110004538947
Name:	W H CHRISTIAN & SONS INC
Address:	31 FRANKLIN ST
City,State,Zip:	BROOKLYN, NY 11222

O134 **WH CHRISTIAN & SONS** **NY LTANKS** **S102960155**
NW **31 FRANKLIN ST** **N/A**
1/8-1/4 **BROOKLYN, NY**
0.157 mi.
831 ft. **Site 4 of 13 in cluster O**

Relative:
Higher

Actual:
10 ft.

LTANKS:

Name:	WH CHRISTIAN & SONS
Address:	31 FRANKLIN ST
City,State,Zip:	BROOKLYN, NY
Spill Number/Closed Date:	9710386 / 2003-03-03
Facility ID:	9710386
Site ID:	81346
Spill Date:	1997-12-10
Spill Cause:	Tank Failure
Spill Source:	Commercial/Industrial
Spill Class:	B3
Cleanup Ceased:	Not reported
SWIS:	2401
Investigator:	TOMASELLO
Referred To:	Not reported

WH CHRISTIAN & SONS (Continued) **S102960155**

Reported to Dept:	1997-12-10
CID:	322
Water Affected:	Not reported
Spill Notifier:	Other
Last Inspection:	Not reported
Recommended Penalty:	False
Meets Standard:	False
UST Involvement:	True
Remediation Phase:	0
Date Entered In Computer:	1997-12-10
Spill Record Last Update:	2003-03-03
Spiller Name:	BOB
Spiller Company:	WH CHRISTIAN & SONS
Spiller Address:	31 FRANKLIN ST
Spiller County:	001
Spiller Contact:	ROBERT KONZELMAN
Spiller Phone:	(718) 389-7000
Spiller Extention:	Not reported
DEC Region:	2
DER Facility ID:	75275
DEC Memo:	""
Remarks:	"during tank removal contaminated soil found"

All Materials:

Site ID:	81346
Operable Unit ID:	1056759
Operable Unit:	01
Material ID:	328688
Material Code:	0009
Material Name:	gasoline
Case No.:	Not reported
Material FA:	Petroleum
Quantity:	.00
Units:	G
Recovered:	.00
Oxygenate:	Not reported

O135 **33 FRANKLIN** **NY BROWNFIELDS** **S125896292**
NNW **33 FRANKLIN STREET** **N/A**
1/8-1/4 **BROOKLYN, NY 11222**
0.160 mi.
847 ft. **Site 5 of 13 in cluster O**

Relative:
Higher

Actual:
10 ft.

BROWNFIELDS:

Name:	33 FRANKLIN
Address:	33 FRANKLIN STREET
City,State,Zip:	BROOKLYN, NY 11222
Program:	BCP
Site Code:	596022
Acres:	0.425
HW Code:	C224303
SWIS:	2401
Town:	New York City
Record Added Date:	11/04/2019
Record Updated Date:	11/02/2021
Update By:	JHOCONNE
Site Description:	"Location: The site is located at 33 Franklin Street in the

33 FRANKLIN (Continued) **S125896292**

Greenpoint section of Brooklyn, NY and is currently identified as Block 2589 and Lot 13 on the New York City Tax Map. The site is an irregular shaped lot located on the west side of Franklin Street, south side of Calyer Street and north side of Quay Street for a total of approximately 0.43 acres. Site Features: The site was developed with a 1-story warehouse in 1968, which is currently vacant. Current Zoning and Land Use: The site is zoned M1-2 (manufacturing) with an R6A (residential) overlay. The site is located within a Special Mixed-Use District (MX) which was established in 1997 to encourage investment in, and enhance the vitality of, existing neighborhoods with mixed residential and industrial uses in close proximity and create expanded opportunities for new mixed-use communities. Surrounding land use includes single family residential, mixed-use commercial/retail/residential and office buildings to the east, industrial/manufacturing facilities to the south and commercial/industrial buildings to the west. Past Use of the Site: The site was developed with three, 3-story dwellings with rear yards and one, 2-story stable fronting to the north along Calyer Street from at least 1887, with a carpenter and an iron foundry occupying the rear of the site. By 1905, one of the dwellings was identified as an office and foundry. By 1951, the 2- to 3-story dwelling had been converted to White Metal Foundry, with two additional 1-story foundry structures in the rear yard. By 1965, the majority of the site was undeveloped, with portions of a factory remaining on the southern border along Quay Street. By 1978, the site was redeveloped with the existing 1-story manufacturing/warehouse building with a mezzanine, which covered the entirety of the lot. The Sanborn maps identified the building with a new construction date of 1968. The site was utilized as storage for an art gallery known as Marlborough Gallery from 1984 to April 2020. The site is currently vacant. Site Geology and Hydrogeology: Subsurface soils at the site consist of historic fill materials to a depth of approximately four feet below grade followed by native fine to medium sand. According to the USGS topographic map for the area (Brooklyn Quadrangle), the elevation of the property is approximately thirteen feet above mean sea level. The topography within the immediate area slopes gradually to the west. Groundwater occurs beneath the site at a depth of approximately seven feet below grade under water table conditions. Based on investigations conducted to date, groundwater flow is generally west.
"

Env Problem: "Soil and groundwater were analyzed for volatile organic compounds (VOCs), semi-volatile organic compounds (SVOCs), metals, polychlorinated biphenyls (PCBs), per- and polyfluoroalkyl substances (PFAS), and pesticides. Based upon investigations conducted to date, the primary contaminants of concern include VOCs, SVOCs and metals in soil. Soil: The following VOCs were detected at concentrations exceeding the applicable unrestricted use soil cleanup objectives (UUSCOs): tetrachloroethene, or PCE, at a concentration of 2.5 parts per million (ppm) compared to the UUSCO of 1.3 ppm; and trichloroethene, or TCE, at a maximum concentration of 0.52 ppm (UUSCO is 0.47 ppm). The following SVOCs exceeded their respective UUSCOs: benzo(a)anthracene at 1.8 ppm (UUSCO is 1 ppm); benzo(a)pyrene at 3.2 ppm (UUSCO is 1 ppm); benzo(b)fluoranthene at 5.1 ppm (UUSCO is 1 ppm); chrysene at 4.8 ppm (UUSCO is 1 ppm); and indeno(1,2,3-cd)pyrene at 2.5 ppm (UUSCO is 0.5 ppm). Several metals were detected at concentrations exceeding the UUSCOs including: arsenic at 19.6 ppm (UUSCO is 13 ppm); barium at 718 ppm (UUSCO is

33 FRANKLIN (Continued) **S125896292**

350 ppm); cadmium at 6.56 ppm (UUSCO is 2.5 ppm); lead at 739 ppm (UUSCO is 63 ppm); and mercury at 15 ppm (UUSCO is 0.18 ppm). PFAS was not detected in any soil samples. All exceedances of UUSCOs are limited to the historic fill layer in the upper 4 feet of the site. Data does not indicate any off-site impacts in soil related to this site. Groundwater: The SVOCs benzo(a)anthracene (maximum concentration of 0.08 parts per billion, or ppb), benzo(a)pyrene (maximum concentration of 0.08 ppb), chrysene (maximum concentration of 0.09 ppb) and indeno(1,2,3-cd)pyrene (maximum concentration of 0.07 ppb) were detected above their respective ambient water quality standards. Only naturally occurring metals were detected in filtered groundwater samples. Perfluorooctanoic acid (PFOA) was detected at a maximum concentration of 148 parts per trillion (ppt) and perfluorooctanesulfonic acid (PFOS) was detected at a maximum concentration of 28.9 ppt, exceeding the maximum contaminant limit of 10 ppt each. The highest concentrations of PFAS were detected in the most upgradient well. Data does not indicate any off-site impacts in groundwater related to this site. Soil Vapor: The chlorinated solvents detected include: 1,1,1-trichloroethane at a maximum concentration of 122 micrograms per cubic meter (ug/m3); PCE at a maximum concentration of 60.1 ug/m3; and TCE at a maximum concentration of 13.6 ug/m3. Data does not indicate any off-site impacts in soil vapor related to this site. "

Health Problem: "Since the site is entirely covered by the building people will not come in contact with site-related soil and groundwater contamination unless they dig below the surface. People are not drinking the contaminated groundwater because the area is served by a public water supply that is not affected by this contamination. Volatile organic compounds in soil vapor (air spaces within the soil) may move into buildings and affect the indoor air quality. This process, which is similar to the movement of radon gas from the subsurface into the indoor air of buildings, is referred to as soil vapor intrusion. Because the building on the site is vacant, the inhalation of site-related contaminants due to soil vapor intrusion does not represent a current concern, however the potential exists for the indoor air in future on-site buildings to be impacted by site contaminants via the soil vapor intrusion pathway. Environmental sampling indicates soil vapor intrusion is not a concern for off-site buildings. "

Dump: False
Structure: False
Lagoon: False
Landfill: False
Pond: False
Disp Start: Not reported
Disp Term: Not reported
Lat/Long: Not reported
Dell: Not reported
Record Add: 2020-03-26 16:09:00
Record Upd: 2021-03-31 16:56:00
Updated By: JHOCONNE
Own Op: 1
Sub Type: NNN
Owner Name: Not reported
Owner Company: Marlborough Gallery
Owner Address: 40 West 57th Street
Owner Addr2: Not reported

33 FRANKLIN (Continued) **S125896292**

Owner City,St,Zip:	New York, NY 10019
Owner Country:	United States of America
Own Op:	6
Sub Type:	P03
Owner Name:	Joel Hirsch
Owner Company:	Franklin 33 LLC
Owner Address:	18 Heyward Street, 3rd Floor
Owner Addr2:	Not reported
Owner City,St,Zip:	Brooklyn, NY 11249
Owner Country:	United States of America
Own Op:	Document Repository
Sub Type:	NNN
Owner Name:	Not reported
Owner Company:	Brooklyn Public Library-Leonard Branch
Owner Address:	81 Devoe Street
Owner Addr2:	Not reported
Owner City,St,Zip:	Brooklyn, NY 11211
Owner Country:	United States of America
Own Op:	Document Repository
Sub Type:	NNN
Owner Name:	Not reported
Owner Company:	Brooklyn Community Board 1
Owner Address:	435 Graham Avenue
Owner Addr2:	Not reported
Owner City,St,Zip:	Brooklyn, NY 11211
Owner Country:	United States of America
HW Code:	C224303
Waste Type:	tetrachloroethene (PCE)
Waste Quantity:	UNKNOWN
Waste Code:	Not reported
HW Code:	C224303
Waste Type:	benzo(b)fluoranthene
Waste Quantity:	UNKNOWN
Waste Code:	Not reported
HW Code:	C224303
Waste Type:	mercury
Waste Quantity:	UNKNOWN
Waste Code:	Not reported
HW Code:	C224303
Waste Type:	benzo(a)anthracene
Waste Quantity:	UNKNOWN
Waste Code:	Not reported
HW Code:	C224303
Waste Type:	chrysene
Waste Quantity:	UNKNOWN
Waste Code:	Not reported
HW Code:	C224303
Waste Type:	indeno(1,2,3-CD)pyrene
Waste Quantity:	UNKNOWN
Waste Code:	Not reported
HW Code:	C224303
Waste Type:	trichloroethene (TCE)
Waste Quantity:	UNKNOWN
Waste Code:	Not reported
HW Code:	C224303
Waste Type:	1,1,1-trichloroethane
Waste Quantity:	UNKNOWN

33 FRANKLIN (Continued) **S125896292**

Waste Code:	Not reported
HW Code:	C224303
Waste Type:	cadmium
Waste Quantity:	UNKNOWN
Waste Code:	Not reported
HW Code:	C224303
Waste Type:	benzo(a)pyrene
Waste Quantity:	UNKNOWN
Waste Code:	Not reported
HW Code:	C224303
Waste Type:	lead
Waste Quantity:	UNKNOWN
Waste Code:	Not reported
Crossref ID:	Not reported
Cross Ref Type Code:	Not reported
Cross Ref Type:	Not reported
Record Added Date:	Not reported
Record Updated:	Not reported
Updated By:	Not reported

N136 **CON EDISON - TRANSFORMER VAULT 3477** **RCRA-LQG 1012184918**
WSW **KENT AVENUE AND N. 12TH STREET** **NY MANIFEST NYP004154308**
1/8-1/4 **BROOKLYN, NY 11222** **NJ MANIFEST**
0.164 mi.
867 ft. **Site 8 of 12 in cluster N**

Relative: RCRA-LQG:
Higher

Date Form Received by Agency:	20080221
Handler Name:	CON EDISON - TRANSFORMER VAULT 3477
Handler Address:	KENT AVENUE AND N. 12TH STREET
Handler City,State,Zip:	BROOKLYN, NY 11222
EPA ID:	NYP004154308
Contact Name:	FRANKLIN MURRAY
Contact Address:	Not reported
Contact City,State,Zip:	Not reported
Contact Telephone:	212-460-2808
Contact Fax:	Not reported
Contact Email:	MURRAYFR@CONED.COM
Contact Title:	Not reported
EPA Region:	02
Land Type:	Private
Federal Waste Generator Description:	Large Quantity Generator
Non-Notifier:	Not reported
Biennial Report Cycle:	2007
Accessibility:	Not reported
Active Site Indicator:	Handler Activities
State District Owner:	Not reported
State District:	Not reported
Mailing Address:	4 IRVING PLACE
Mailing City,State,Zip:	NEW YORK, NY 10003
Owner Name:	CONSOLIDATED EDISON COMPANY OF NY, INC.
Owner Type:	Private
Operator Name:	CONSOLIDATED EDISON COMPANY OF NY, INC.
Operator Type:	Private
Short-Term Generator Activity:	No
Importer Activity:	No
Mixed Waste Generator:	No
Transporter Activity:	No

Actual:
11 ft.

CON EDISON - TRANSFORMER VAULT 3477 (Continued) **1012184918**

Transfer Facility Activity:	No
Recycler Activity with Storage:	No
Small Quantity On-Site Burner Exemption:	No
Smelting Melting and Refining Furnace Exemption:	No
Underground Injection Control:	No
Off-Site Waste Receipt:	No
Universal Waste Indicator:	No
Universal Waste Destination Facility:	No
Federal Universal Waste:	No
Active Site Fed-Reg Treatment Storage and Disposal Facility:	Not reported
Active Site Converter Treatment storage and Disposal Facility:	Not reported
Active Site State-Reg Treatment Storage and Disposal Facility:	Not reported
Active Site State-Reg Handler:	---
Federal Facility Indicator:	Not reported
Hazardous Secondary Material Indicator:	NN
Sub-Part K Indicator:	Not reported
Commercial TSD Indicator:	No
Treatment Storage and Disposal Type:	Not reported
2018 GPRA Permit Baseline:	Not on the Baseline
2018 GPRA Renewals Baseline:	Not on the Baseline
Permit Renewals Workload Universe:	Not reported
Permit Workload Universe:	Not reported
Permit Progress Universe:	Not reported
Post-Closure Workload Universe:	Not reported
Closure Workload Universe:	Not reported
202 GPRA Corrective Action Baseline:	No
Corrective Action Workload Universe:	No
Subject to Corrective Action Universe:	No
Non-TSDFs Where RCRA CA has Been Imposed Universe:	No
TSDFs Potentially Subject to CA Under 3004 (u)/(v) Universe:	No
TSDFs Only Subject to CA under Discretionary Auth Universe:	No
Corrective Action Priority Ranking:	No NCAPS ranking
Environmental Control Indicator:	No
Institutional Control Indicator:	No
Human Exposure Controls Indicator:	N/A
Groundwater Controls Indicator:	N/A
Operating TSDF Universe:	Not reported
Full Enforcement Universe:	Not reported
Significant Non-Complier Universe:	No
Unaddressed Significant Non-Complier Universe:	No
Addressed Significant Non-Complier Universe:	No
Significant Non-Complier With a Compliance Schedule Universe:	No
Financial Assurance Required:	Not reported
Handler Date of Last Change:	20150414
Recognized Trader-Importer:	No
Recognized Trader-Exporter:	No
Importer of Spent Lead Acid Batteries:	No
Exporter of Spent Lead Acid Batteries:	No
Recycler Activity Without Storage:	Not reported
Manifest Broker:	Not reported
Sub-Part P Indicator:	No

Biennial: List of Years

Year:	2007

Click Here for Biennial Reporting System Data:

CON EDISON - TRANSFORMER VAULT 3477 (Continued) **1012184918**

Hazardous Waste Summary:
- Waste Code: D008
- Waste Description: LEAD

Handler - Owner Operator:

Owner/Operator Indicator:	Operator
Owner/Operator Name:	CONSOLIDATED EDISON COMPANY OF NY, INC.
Legal Status:	Private
Date Became Current:	20071004
Date Ended Current:	Not reported
Owner/Operator Address:	4 IRVING PLACE
Owner/Operator City,State,Zip:	NEW YORK, NY 10003
Owner/Operator Telephone:	Not reported
Owner/Operator Telephone Ext:	Not reported
Owner/Operator Fax:	Not reported
Owner/Operator Email:	Not reported

Owner/Operator Indicator:	Owner
Owner/Operator Name:	CONSOLIDATED EDISON COMPANY OF NY, INC.
Legal Status:	Private
Date Became Current:	20071004
Date Ended Current:	Not reported
Owner/Operator Address:	4 IRVING PLACE
Owner/Operator City,State,Zip:	NEW YORK, NY 10003
Owner/Operator Telephone:	Not reported
Owner/Operator Telephone Ext:	Not reported
Owner/Operator Fax:	Not reported
Owner/Operator Email:	Not reported

Historic Generators:

Receive Date:	20080221
Handler Name:	CON EDISON - TRANSFORMER VAULT 3477
Federal Waste Generator Description:	Large Quantity Generator
State District Owner:	Not reported
Large Quantity Handler of Universal Waste:	No
Recognized Trader Importer:	No
Recognized Trader Exporter:	No
Spent Lead Acid Battery Importer:	No
Spent Lead Acid Battery Exporter:	No
Current Record:	Yes
Non Storage Recycler Activity:	Not reported
Electronic Manifest Broker:	Not reported

List of NAICS Codes and Descriptions:
- NAICS Code: 221122
- NAICS Description: ELECTRIC POWER DISTRIBUTION

Facility Has Received Notices of Violations:
- Violations: No Violations Found

Evaluation Action Summary:
- Evaluations: No Evaluations Found

CON EDISON - TRANSFORMER VAULT 3477 (Continued) **1012184918**

NY MANIFEST:

Name:	CONED
Address:	KENT AVENUE AND N. 12TH STREET
City,State,Zip:	BROOKLYN, NY 11222
Country:	USA
EPA ID:	NYP004154308
Facility Status:	Not reported
Location Address 1:	KENT AVENUE AND N. 12TH STREET
Code:	BP
Location Address 2:	Not reported
Total Tanks:	Not reported
Location City:	BROOKLYN
Location State:	NY
Location Zip:	11222
Location Zip 4:	Not reported

NY MANIFEST:

EPAID:	NYP004154308
Mailing Name:	CONED
Mailing Contact:	CONED
Mailing Address 1:	4 IRVING PLACE
Mailing Address 2:	Not reported
Mailing City:	NEW YORK
Mailing State:	NY
Mailing Zip:	10003
Mailing Zip 4:	Not reported
Mailing Country:	USA
Mailing Phone:	Not reported

NJ MANIFEST:

EPA Id:	NYP004154308
Mail Address:	4 IRVING PLACE
Mail City/State/Zip:	NEW YORK, NY 10003
Facility Phone:	Not reported
Emergency Phone:	Not reported
Contact:	FRANKLIN MURRAY
Comments:	Not reported
SIC Code:	Not reported
County:	NY047
Municipal:	Not reported
Previous EPA Id:	Not reported
Gen Flag:	Not reported
Trans Flag:	Not reported
TSDF Flag:	Not reported
Name Change:	Not reported
Date Change:	Not reported

Manifest:

Manifest Number:	000263016GBF
EPA ID:	NYP004154308
Date Shipped:	10/04/2007
TSDF EPA ID:	NJD991291105
Transporter EPA ID:	NJD003812047
Transporter 2 EPA ID:	Not reported
Transporter 3 EPA ID:	Not reported
Transporter 4 EPA ID:	Not reported

CON EDISON - TRANSFORMER VAULT 3477 (Continued) **1012184918**

Transporter 5 EPA ID:	Not reported
Transporter 6 EPA ID:	Not reported
Transporter 7 EPA ID:	Not reported
Transporter 8 EPA ID:	Not reported
Transporter 9 EPA ID:	Not reported
Transporter 10 EPA ID:	Not reported
Date Trans1 Transported Waste:	10/04/2007
Date Trans2 Transported Waste:	Not reported
Date Trans3 Transported Waste:	Not reported
Date Trans4 Transported Waste:	Not reported
Date Trans5 Transported Waste:	Not reported
Date Trans6 Transported Waste:	Not reported
Date Trans7 Transported Waste:	Not reported
Date Trans8 Transported Waste:	Not reported
Date Trans9 Transported Waste:	Not reported
Date Trans10 Transported Waste:	Not reported
Date TSDF Received Waste:	10/04/2007
TSDF EPA Facility Name:	Not reported
QTY Units:	Not reported
Transporter SEQ ID:	Not reported
Transporter-1 Date:	Not reported
Waste SEQ ID:	Not reported
Waste Type Code 2:	Not reported
Waste Type Code 3:	Not reported
Waste Type Code 4:	Not reported
Waste Type Code 5:	Not reported
Waste Type Code 6:	Not reported
Date Accepted:	Not reported
Manifest Discrepancy Type:	Not reported
Data Entry Number:	Not reported
Was Load Rejected:	NEW YORK, NY 10003
Reason Load Was Rejected:	Not reported

N137 **CON EDISON** **RCRA NonGen / NLR** **1014396113**
WSW **N 12TH ST & KENT AVE** **NY MANIFEST** **NYP004182937**
1/8-1/4 **BROOKLYN, NY 11211**
0.164 mi.
867 ft. **Site 9 of 12 in cluster N**

Relative: RCRA NonGen / NLR:
Higher

Actual: Date Form Received by Agency:		20160601
11 ft. Handler Name:	CON EDISON	
Handler Address:		N 12TH ST & KENT AVE
Handler City,State,Zip:		BROOKLYN, NY 11211
EPA ID:		NYP004182937
Contact Name:		CAROLINE ISKANDER
Contact Address:		Not reported
Contact City,State,Zip:		Not reported
Contact Telephone:		718-666-4714
Contact Fax:		Not reported
Contact Email:		Not reported
Contact Title:		Not reported
EPA Region:		02
Land Type:		Private
Federal Waste Generator Description:		Not a generator, verified
Non-Notifier:		Not reported

CON EDISON (Continued) **1014396113**

Biennial Report Cycle:	Not reported
Accessibility:	Not reported
Active Site Indicator:	Not reported
State District Owner:	NY
State District:	NYSDEC R2
Mailing Address:	4 IRVING PL, RM 828
Mailing City,State,Zip:	NEW YORK, NY 10003
Owner Name:	Not reported
Owner Type:	Not reported
Operator Name:	Not reported
Operator Type:	Not reported
Short-Term Generator Activity:	No
Importer Activity:	No
Mixed Waste Generator:	No
Transporter Activity:	No
Transfer Facility Activity:	No
Recycler Activity with Storage:	No
Small Quantity On-Site Burner Exemption:	No
Smelting Melting and Refining Furnace Exemption:	No
Underground Injection Control:	No
Off-Site Waste Receipt:	No
Universal Waste Indicator:	No
Universal Waste Destination Facility:	No
Federal Universal Waste:	No
Active Site Fed-Reg Treatment Storage and Disposal Facility:	Not reported
Active Site Converter Treatment storage and Disposal Facility:	Not reported
Active Site State-Reg Treatment Storage and Disposal Facility:	Not reported
Active Site State-Reg Handler:	---
Federal Facility Indicator:	Not reported
Hazardous Secondary Material Indicator:	NN
Sub-Part K Indicator:	Not reported
Commercial TSD Indicator:	No
Treatment Storage and Disposal Type:	Not reported
2018 GPRA Permit Baseline:	Not on the Baseline
2018 GPRA Renewals Baseline:	Not on the Baseline
Permit Renewals Workload Universe:	Not reported
Permit Workload Universe:	Not reported
Permit Progress Universe:	Not reported
Post-Closure Workload Universe:	Not reported
Closure Workload Universe:	Not reported
202 GPRA Corrective Action Baseline:	No
Corrective Action Workload Universe:	No
Subject to Corrective Action Universe:	No
Non-TSDFs Where RCRA CA has Been Imposed Universe:	No
TSDFs Potentially Subject to CA Under 3004 (u)/(v) Universe:	No
TSDFs Only Subject to CA under Discretionary Auth Universe:	No
Corrective Action Priority Ranking:	No NCAPS ranking
Environmental Control Indicator:	No
Institutional Control Indicator:	No
Human Exposure Controls Indicator:	N/A
Groundwater Controls Indicator:	N/A
Operating TSDF Universe:	Not reported
Full Enforcement Universe:	Not reported
Significant Non-Complier Universe:	No
Unaddressed Significant Non-Complier Universe:	No
Addressed Significant Non-Complier Universe:	No
Significant Non-Complier With a Compliance Schedule Universe:	No

CON EDISON (Continued) **1014396113**

Financial Assurance Required:	Not reported
Handler Date of Last Change:	20160620
Recognized Trader-Importer:	No
Recognized Trader-Exporter:	No
Importer of Spent Lead Acid Batteries:	No
Exporter of Spent Lead Acid Batteries:	No
Recycler Activity Without Storage:	Not reported
Manifest Broker:	Not reported
Sub-Part P Indicator:	No

Historic Generators:

Receive Date:	20090713
Handler Name: CON EDISON	
Federal Waste Generator Description:	Conditionally Exempt Small Quantity Generator
State District Owner:	NY
Large Quantity Handler of Universal Waste:	No
Recognized Trader Importer:	No
Recognized Trader Exporter:	No
Spent Lead Acid Battery Importer:	No
Spent Lead Acid Battery Exporter:	No
Current Record:	No
Non Storage Recycler Activity:	Not reported
Electronic Manifest Broker:	Not reported

Receive Date:	20160601
Handler Name: CON EDISON	
Federal Waste Generator Description:	Not a generator, verified
State District Owner:	NY
Large Quantity Handler of Universal Waste:	No
Recognized Trader Importer:	No
Recognized Trader Exporter:	No
Spent Lead Acid Battery Importer:	No
Spent Lead Acid Battery Exporter:	No
Current Record:	Yes
Non Storage Recycler Activity:	Not reported
Electronic Manifest Broker:	Not reported

List of NAICS Codes and Descriptions:

NAICS Codes:	No NAICS Codes Found

Facility Has Received Notices of Violations:

Violations:	No Violations Found

Evaluation Action Summary:

Evaluations:	No Evaluations Found

NY MANIFEST:

Name:	CONSOLIDATED EDISON
Address:	N 12TH ST & KENT AVE
City,State,Zip:	BROOKLYN, NY 11211
Country:	USA
EPA ID:	NYP004182937
Facility Status:	Not reported

CON EDISON (Continued) **1014396113**

Location Address 1: N 12th ST & KENT AVE - MH 63427
Code: BP
Location Address 2: Not reported
Total Tanks: Not reported
Location City: BROOKLYN
Location State: NY
Location Zip: 11201
Location Zip 4: Not reported

NY MANIFEST:
EPAID: NYP004182937
Mailing Name: CONSOLIDATED EDISON
Mailing Contact: FRANKLYN MURRAY
Mailing Address 1: 4 IRVING PLACE RM 828
Mailing Address 2: Not reported
Mailing City: NEW YORK
Mailing State: NY
Mailing Zip: 10003
Mailing Zip 4: Not reported
Mailing Country: USA
Mailing Phone: 2124602808

N138 **WILLIAMSBURG WORKS** **NY VCP** **S113922154**
WSW **KENT AVE & 12TH STREET** **N/A**
1/8-1/4 **BROOKLYN, NY 11211**
0.164 mi.
867 ft. **Site 10 of 12 in cluster N**

Relative:
Higher

Actual:
11 ft.

VCP:
Name: WILLIAMSBURG WORKS
Address: KENT AVE & 12TH STREET
City,State,Zip: BROOKLYN, NY 11211-
Program Type: VCP
Site Code: 58605
HW Code: V00704
Site Class: N
SWIS: 2401
Region: 2
Town: New York City
Acres: Not reported
Date Record Added: 11/06/2003
Date Record Updated: 10/30/2006
Updated By: DKMACNEA
Site Description: "See Site 224055"
Env Problem: ""
Health Problem: ""
Dump: Not reported
Structure: Not reported
Lagoon: Not reported
Landfill: Not reported
Pond: Not reported
Disp Start: Not reported
Disp Term: Not reported
Lat/Long: Not reported
Dell: Not reported
Record Add: Not reported
Record Upd: Not reported

WILLIAMSBURG WORKS (Continued) **S113922154**

Updated By:	Not reported
Own Op:	Not reported
Sub Type:	Not reported
Owner Name:	Not reported
Owner Company:	Not reported
Owner Address:	Not reported
Owner Addr2:	Not reported
Owner City,St,Zip:	Not reported
Owner Country:	Not reported
HW Code:	Not reported
Waste Type:	Not reported
Waste Quantity:	Not reported
Waste Code:	Not reported
Crossref ID:	Not reported
Cross Ref Type Code:	Not reported
Cross Ref Type:	Not reported
Record Added Date:	Not reported
Record Updated:	Not reported
Updated By:	Not reported

N139 **CON EDISON MANHOLE 63427** **RCRA NonGen / NLR** **1014918177**
WSW **N 12TH ST & KENT AVE S SIDE** **NJ MANIFEST** **NYP004217877**
1/8-1/4 **BROOKLYN, NY 11201** **NY MANIFEST**
0.164 mi.
867 ft. **Site 11 of 12 in cluster N**

Relative: **Higher**
Actual: **11 ft.**

RCRA NonGen / NLR:

Date Form Received by Agency:	20101113
Handler Name:	CON EDISON MANHOLE 63427
Handler Address:	N 12TH ST & KENT AVE S SIDE
Handler City,State,Zip:	BROOKLYN, NY 11201
EPA ID:	NYP004217877
Contact Name:	DOMINICK TURITTO
Contact Address:	Not reported
Contact City,State,Zip:	Not reported
Contact Telephone:	718-802-5194
Contact Fax:	Not reported
Contact Email:	Not reported
Contact Title:	SR OFFICE ASSISTANT A X L1-2
EPA Region:	02
Land Type:	Private
Federal Waste Generator Description:	Not a generator, verified
Non-Notifier:	Not reported
Biennial Report Cycle:	Not reported
Accessibility:	Not reported
Active Site Indicator:	Not reported
State District Owner:	NY
State District:	NYSDEC R2
Mailing Address:	IRVING PL RM 828
Mailing City,State,Zip:	NEW YORK, NY 10003
Owner Name:	Not reported
Owner Type:	Not reported
Operator Name:	Not reported
Operator Type:	Not reported
Short-Term Generator Activity:	No
Importer Activity:	No
Mixed Waste Generator:	No
Transporter Activity:	No

CON EDISON MANHOLE 63427 (Continued) **1014918177**

Transfer Facility Activity:	No
Recycler Activity with Storage:	No
Small Quantity On-Site Burner Exemption:	No
Smelting Melting and Refining Furnace Exemption:	No
Underground Injection Control:	No
Off-Site Waste Receipt:	No
Universal Waste Indicator:	No
Universal Waste Destination Facility:	No
Federal Universal Waste:	No
Active Site Fed-Reg Treatment Storage and Disposal Facility:	Not reported
Active Site Converter Treatment storage and Disposal Facility:	Not reported
Active Site State-Reg Treatment Storage and Disposal Facility:	Not reported
Active Site State-Reg Handler:	---
Federal Facility Indicator:	Not reported
Hazardous Secondary Material Indicator:	NN
Sub-Part K Indicator:	Not reported
Commercial TSD Indicator:	No
Treatment Storage and Disposal Type:	Not reported
2018 GPRA Permit Baseline:	Not on the Baseline
2018 GPRA Renewals Baseline:	Not on the Baseline
Permit Renewals Workload Universe:	Not reported
Permit Workload Universe:	Not reported
Permit Progress Universe:	Not reported
Post-Closure Workload Universe:	Not reported
Closure Workload Universe:	Not reported
202 GPRA Corrective Action Baseline:	No
Corrective Action Workload Universe:	No
Subject to Corrective Action Universe:	No
Non-TSDFs Where RCRA CA has Been Imposed Universe:	No
TSDFs Potentially Subject to CA Under 3004 (u)/(v) Universe:	No
TSDFs Only Subject to CA under Discretionary Auth Universe:	No
Corrective Action Priority Ranking:	No NCAPS ranking
Environmental Control Indicator:	No
Institutional Control Indicator:	No
Human Exposure Controls Indicator:	N/A
Groundwater Controls Indicator:	N/A
Operating TSDF Universe:	Not reported
Full Enforcement Universe:	Not reported
Significant Non-Complier Universe:	No
Unaddressed Significant Non-Complier Universe:	No
Addressed Significant Non-Complier Universe:	No
Significant Non-Complier With a Compliance Schedule Universe:	No
Financial Assurance Required:	Not reported
Handler Date of Last Change:	20110701
Recognized Trader-Importer:	No
Recognized Trader-Exporter:	No
Importer of Spent Lead Acid Batteries:	No
Exporter of Spent Lead Acid Batteries:	No
Recycler Activity Without Storage:	Not reported
Manifest Broker:	Not reported
Sub-Part P Indicator:	No

Historic Generators:

Receive Date:	20101014
Handler Name:	CON EDISON MANHOLE 63427
Federal Waste Generator Description:	Conditionally Exempt Small Quantity Generator

CON EDISON MANHOLE 63427 (Continued) **1014918177**

State District Owner: NY
Large Quantity Handler of Universal Waste: No
Recognized Trader Importer: No
Recognized Trader Exporter: No
Spent Lead Acid Battery Importer: No
Spent Lead Acid Battery Exporter: No
Current Record: No
Non Storage Recycler Activity: Not reported
Electronic Manifest Broker: Not reported

Receive Date: 20101113
Handler Name: CON EDISON MANHOLE 63427
Federal Waste Generator Description: Not a generator, verified
State District Owner: NY
Large Quantity Handler of Universal Waste: No
Recognized Trader Importer: No
Recognized Trader Exporter: No
Spent Lead Acid Battery Importer: No
Spent Lead Acid Battery Exporter: No
Current Record: Yes
Non Storage Recycler Activity: Not reported
Electronic Manifest Broker: Not reported

List of NAICS Codes and Descriptions:
NAICS Codes: No NAICS Codes Found

Facility Has Received Notices of Violations:
Violations: No Violations Found

Evaluation Action Summary:
Evaluations: No Evaluations Found

NJ MANIFEST:
EPA Id: NYP004217877
Mail Address: IRVING PL RM 828
Mail City/State/Zip: NEW YORK, NY 10003
Facility Phone: Not reported
Emergency Phone: Not reported
Contact: DOMINICK TURITTO
Comments: Not reported
SIC Code: Not reported
County: NY047
Municipal: Not reported
Previous EPA Id: Not reported
Gen Flag: Not reported
Trans Flag: Not reported
TSDF Flag: Not reported
Name Change: Not reported
Date Change: Not reported

Manifest:
Manifest Number: 000183774GBF
EPA ID: NYP004217877
Date Shipped: 10/19/2010
TSDF EPA ID: NJD991291105

CON EDISON MANHOLE 63427 (Continued) **1014918177**

Transporter EPA ID:	NJD003812047
Transporter 2 EPA ID:	NJD003812047
Transporter 3 EPA ID:	Not reported
Transporter 4 EPA ID:	Not reported
Transporter 5 EPA ID:	Not reported
Transporter 6 EPA ID:	Not reported
Transporter 7 EPA ID:	Not reported
Transporter 8 EPA ID:	Not reported
Transporter 9 EPA ID:	Not reported
Transporter 10 EPA ID:	Not reported
Date Trans1 Transported Waste:	10/19/2010
Date Trans2 Transported Waste:	10/20/2010
Date Trans3 Transported Waste:	Not reported
Date Trans4 Transported Waste:	Not reported
Date Trans5 Transported Waste:	Not reported
Date Trans6 Transported Waste:	Not reported
Date Trans7 Transported Waste:	Not reported
Date Trans8 Transported Waste:	Not reported
Date Trans9 Transported Waste:	Not reported
Date Trans10 Transported Waste:	Not reported
Date TSDF Received Waste:	10/20/2010
TSDF EPA Facility Name:	Not reported
QTY Units:	Not reported
Transporter SEQ ID:	Not reported
Transporter-1 Date:	Not reported
Waste SEQ ID:	Not reported
Waste Type Code 2:	Not reported
Waste Type Code 3:	Not reported
Waste Type Code 4:	Not reported
Waste Type Code 5:	Not reported
Waste Type Code 6:	Not reported
Date Accepted:	Not reported
Manifest Discrepancy Type:	Not reported
Data Entry Number:	Not reported
Was Load Rejected:	NEW YORK, NY 10003
Reason Load Was Rejected:	Not reported

Waste:

Manifest Year:	Not reported
Waste Code:	D008
Hand Code:	H141
Quantity:	1100 P

NY MANIFEST:

Name:	CONSOLIDATED EDISON - MH 63427
Address:	N 12TH ST & KENT AVE S SIDE
City,State,Zip:	BROOKLYN, NY 11201
Country:	USA
EPA ID:	NYP004217877
Facility Status:	Not reported
Location Address 1:	N 12th ST & KENT AVE
Code:	BP
Location Address 2:	Not reported
Total Tanks:	Not reported

CON EDISON MANHOLE 63427 (Continued) **1014918177**

Location City:	BROOKLYN
Location State:	NY
Location Zip:	11201
Location Zip 4:	Not reported

NY MANIFEST:

EPAID:	NYP004217877
Mailing Name:	CONSOLIDATED EDISON - MH 63427
Mailing Contact:	TOM TEELING
Mailing Address 1:	4 IRVING PLACE RM 828
Mailing Address 2:	Not reported
Mailing City:	NEW YORK
Mailing State:	NY
Mailing Zip:	10003
Mailing Zip 4:	Not reported
Mailing Country:	USA
Mailing Phone:	2124603770

NY MANIFEST:

Document ID:	Not reported
Manifest Status:	Not reported
seq:	Not reported
Year:	2018
Trans1 State ID:	NJD003812047
Trans2 State ID:	Not reported
Generator Ship Date:	10/19/2010
Trans1 Recv Date:	10/19/2010
Trans2 Recv Date:	Not reported
TSD Site Recv Date:	10/20/2010
Part A Recv Date:	Not reported
Part B Recv Date:	Not reported
Generator EPA ID:	NYP004217877
Trans1 EPA ID:	Not reported
Trans2 EPA ID:	Not reported
TSDF ID 1:	NJD991291105
TSDF ID 2:	Not reported
Manifest Tracking Number:	000183774GBF
Import Indicator:	N
Export Indicator:	N
Discr Quantity Indicator:	Y
Discr Type Indicator:	N
Discr Residue Indicator:	N
Discr Partial Reject Indicator:	N
Discr Full Reject Indicator:	N
Manifest Ref Number:	Not reported
Alt Facility RCRA ID:	Not reported
Alt Facility Sign Date:	Not reported
MGMT Method Type Code:	H141
Waste Code:	Not reported
Waste Code:	Not reported
Waste Code:	Not reported
Waste Code:	Not reported
Waste Code:	Not reported
Waste Code:	Not reported
Quantity:	1100
Units:	P - Pounds
Number of Containers:	1

CON EDISON MANHOLE 63427 (Continued) **1014918177**

Container Type:	CM - Metal boxes, cases, roll-offs
Handling Method:	L Landfill.
Specific Gravity:	1
Waste Code:	D008
Waste Code 1_2:	Not reported
Waste Code 1_3:	Not reported
Waste Code 1_4:	Not reported
Waste Code 1_5:	Not reported
Waste Code 1_6:	Not reported

N140 **K - WILLIAMSBURG WORKS** **NY SHWS** **S109209078**
WSW **KENT AVE & 12TH STREET** **NY BROWNFIELDS** **N/A**
1/8-1/4 **BROOKLYN, NY 11211**
0.164 mi.
867 ft. **Site 12 of 12 in cluster N**

Relative:
Higher

Actual:
11 ft.

SHWS:

Name:	K - WILLIAMSBURG WORKS
Address:	KENT AVE & 12TH STREET
City,State,Zip:	BROOKLYN, NY 11211-
Program:	HW
Site Code:	372653
Classification:	A
Region:	2
Acres:	5.800
HW Code:	224055
Record Add:	10/27/2006
Record Upd:	01/06/2020
Updated By:	DJEATON

Site Description: "Location: The Williamsburg Works Manufactured Gas Plant (MGP) site is located in a commercial/industrial area in the Williamsburg section of Brooklyn, New York. The site is approximately six acres in size and is composed of three parcels of land located on the east bank of the East River between North 11th and North 12th Streets on the west and east sides of Kent Avenue. Site features: Site features include a vacant asphalt paved lot and the foundation slab for the recently demolished document storage warehouse on the west side of Kent Avenue and a two -story commercial building on the east side of Kent Avenue. Current zoning and land use: The land uses in the area surrounding the MGP site are currently a mix of industrial, residential, and parkland uses. The privately-owned document storage warehouse was in active use until it was destroyed in a fire on January 31, 2015 and subsequently demolished. The vacant lot at 50 Kent Ave. is owned by the NYC Department of Parks and Recreation and used as an outdoor music venue, flea market and skate park. The two-story commercial building on the east side of Kent Avenue is privately owned and in active use. The nearest residential property is located approximately 1 block to the south. Past use of the site: A manufactured gas plant operated on the site from circa 1850 until approximately 1930. Following the decommissioning of the MGP, the lot was occupied by a NYC Department of Sanitation Garage that was demolished around 2000. Site Geology and Hydrogeology: The site is underlain by: urban fill and varied glacial sediments consisting of outwash sand and gravel, till, and lenticular clay more than 100 feet in thickness. The groundwater table is approximately 5 feet below ground surface. Groundwater flows to the west, toward the East River. "

K - WILLIAMSBURG WORKS (Continued) **S109209078**

Env Problem:	"The Remedial Investigation of the site has not been fully completed, since large portions of the site are occupied by buildings. However, the work that has been completed has identified significant coal tar contamination in the subsurface. Soils beneath the vacant lot at 50 Kent Avenue are heavily impacted. Design work is currently under way for an excavation IRM on this parcel during the 2015 field season, and tar collection wells have been completed around the perimeter of this property. Tar removal from these wells is taking place on a continuing basis. Tar contamination has moved off site to the north but does not appear to have reached the shoreline in that area. A large portion of the former plant footprint lies beneath the former document storage warehouse. Test borings around the perimeter of this building confirm the presence of MGP tars in the area, and off site migration of this tar has taken place, leading to contamination of sediments beneath adjacent areas of the East River."
Health Problem:	"The NYSDOH will evaluate the potential for impacts to public health from exposure to site contaminants once sufficient information from the investigation of the site becomes available for review. "
Dump:	False
Structure:	False
Lagoon:	False
Landfill:	False
Pond:	False
Disp Start:	Not reported
Disp Term:	Not reported
Lat/Long:	Not reported
Dell:	Not reported
Record Add:	2013-09-20 14:19:00
Record Upd:	2013-09-20 14:19:00
Updated By:	ldennist
Own Op:	1
Sub Type:	C01
Owner Name:	kAY zIAS
Owner Company:	City of New York Parks & Recreation, Capital Projects Divisi
Owner Address:	117-02 Roosevelt Avenue
Owner Addr2:	Flushing Meadows Corona Park
Owner City,St,Zip:	FLUSHING, NY 11368
Owner Country:	United States of America
Own Op:	Document Repository
Sub Type:	C01
Owner Name:	Williamsburg Branch
Owner Company:	Brooklyn Public Library
Owner Address:	240 Division St., at Marcy Ave.
Owner Addr2:	Not reported
Owner City,St,Zip:	Brooklyn, NY 11211
Owner Country:	United States of America
HW Code:	224055
Waste Type:	COAL TAR
Waste Quantity:	UNKNOWN
Waste Code:	Not reported
HW Code:	224055
Waste Type:	COAL TAR
Waste Quantity:	UNKNOWN
Waste Code:	Not reported
Crossref ID:	224028
Cross Ref Type Code:	02
Cross Ref Type:	HW Site ID

K - WILLIAMSBURG WORKS (Continued) **S109209078**

Record Added Date:	2009-11-20 15:19:00
Record Updated:	2009-11-20 15:19:00
Updated By:	MOBARRIE
Crossref ID:	224055A
Cross Ref Type Code:	02
Cross Ref Type:	HW Site ID
Record Added Date:	2018-07-31 15:11:00
Record Updated:	2018-07-31 15:11:00
Updated By:	GHPRATT
Crossref ID:	2-1240
Cross Ref Type Code:	19
Cross Ref Type:	MOSF No.
Record Added Date:	2018-04-12 08:25:00
Record Updated:	2018-04-12 08:25:00
Updated By:	GHPRATT
Crossref ID:	V00587
Cross Ref Type Code:	04
Cross Ref Type:	VCP Site ID
Record Added Date:	2016-08-04 11:56:00
Record Updated:	2016-08-04 11:56:00
Updated By:	JHOCONNE

BROWNFIELDS:

Name:	K - WILLIAMSBURG WORKS
Address:	KENT AVE & 12TH STREET
City,State,Zip:	BROOKLYN, NY 11211-
Program:	BCP
Site Code:	58606
Acres:	5.000
HW Code:	C224055
SWIS:	2401
Town:	New York City
Record Added Date:	04/30/2004
Record Updated Date:	12/07/2009
Update By:	MOBARRIE
Site Description:	"See Site 224055"
Env Problem:	""
Health Problem:	""
Dump:	Not reported
Structure:	Not reported
Lagoon:	Not reported
Landfill:	Not reported
Pond:	Not reported
Disp Start:	Not reported
Disp Term:	Not reported
Lat/Long:	Not reported
Dell:	Not reported
Record Add:	Not reported
Record Upd:	Not reported
Updated By:	Not reported
Own Op:	1
Sub Type:	B99
Owner Name:	Not reported
Owner Company:	KEYSPAN
Owner Address:	Not reported
Owner Addr2:	Not reported
Owner City,St,Zip:	NY

K - WILLIAMSBURG WORKS (Continued) **S109209078**

Owner Country:	Unknown
HW Code:	Not reported
Waste Type:	Not reported
Waste Quantity:	Not reported
Waste Code:	Not reported
Crossref ID:	Not reported
Cross Ref Type Code:	Not reported
Cross Ref Type:	Not reported
Record Added Date:	Not reported
Record Updated:	Not reported
Updated By:	Not reported

R141 **CON EDISON** **NY Spills** **S104789770**
SW **74 WYTHE AVE BROOKLYN NY** **NY MANIFEST** **N/A**
1/8-1/4 **BROOKLYN, NY 11201**
0.165 mi.
870 ft. **Site 1 of 5 in cluster R**

Relative: **Higher**

Actual: **19 ft.**

SPILLS:

Name:	SPILL NUMBER 0007305
Address:	74-76 WYTHE AVE
City,State,Zip:	BROOKLYN, NY
Spill Number/Closed Date:	0007305 / 2000-09-22
Facility ID:	0007305
Facility Type:	ER
DER Facility ID:	187360
Site ID:	226995
DEC Region:	2
Spill Cause:	Housekeeping
Spill Class:	D5
SWIS:	2401
Spill Date:	2000-09-21
Investigator:	JMKRIMGO
Referred To:	Not reported
Reported to Dept:	2000-09-21
CID:	365
Water Affected:	Not reported
Spill Source:	Commercial/Industrial
Spill Notifier:	Citizen
Cleanup Ceased:	Not reported
Cleanup Meets Std:	False
Last Inspection:	Not reported
Recommended Penalty:	False
UST Trust:	False
Remediation Phase:	0
Date Entered In Computer:	2000-09-21
Spill Record Last Update:	2000-09-22
Spiller Name:	Not reported
Spiller Company:	Not reported
Spiller Address:	74-76 WYTHE AV
Spiller Company:	001
Contact Name:	Not reported
DEC Memo:	"Prior to Sept, 2004 data translation this spill Lead_DEC Field was KRIMGOLD "
Remarks:	"THE COMPANY THERE HAS A DRIVEWAY ON NORTH 12TH ST & IT APPEARS THE HYDRAULIC OIL OR BRAKE FLUID IS SPILLING FROM THE BUILDING INTO THE ROADWAY - THERE IS A SEWER ON THE CORNER - UNK IF THE SEWER IS AFFECTED - YOU CAN VISIBLY SEE THE TRAIL ON THE STREET"

CON EDISON (Continued) **S104789770**

All Materials:

Site ID:	226995
Operable Unit ID:	828163
Operable Unit:	01
Material ID:	548399
Material Code:	0010
Material Name:	hydraulic oil
Case No.:	Not reported
Material FA:	Petroleum
Quantity:	.00
Units:	G
Recovered:	.00
Oxygenate:	Not reported

Name:	WAREHOUSE
Address:	74 WYTHE AVE
City,State,Zip:	BROOKLYN, NY
Spill Number/Closed Date:	1006299 / 2010-12-15
Facility ID:	1006299
Facility Type:	ER
DER Facility ID:	394650
Site ID:	439651
DEC Region:	2
Spill Cause:	Equipment Failure
Spill Class:	C3
SWIS:	2401
Spill Date:	2010-09-08
Investigator:	SFRAHMAN
Referred To:	Not reported
Reported to Dept:	2010-09-09
CID:	Not reported
Water Affected:	Not reported
Spill Source:	Commercial/Industrial
Spill Notifier:	Other
Cleanup Ceased:	Not reported
Cleanup Meets Std:	False
Last Inspection:	Not reported
Recommended Penalty:	False
UST Trust:	False
Remediation Phase:	0
Date Entered In Computer:	2010-09-09
Spill Record Last Update:	2011-05-12
Spiller Name:	LOUIS BASCELLI
Spiller Company:	UNKNOWN WAREHOUSE
Spiller Address:	74 WITHE AVE
Spiller Company:	999
Contact Name:	LOUIS BASCELLI
DEC Memo:	"Property is being sold. Purchaser hired a firm to do a phase 2 and found contaminated soil under a crack in the cement floor. This location used to have an oil tank standing above it. Eastern Environmental has been hired by the current owner. They have opened the floor and will have a guzzler truck suck out contaminated soil. In the next few days they HOPE to hit clean endpoints and send samples in to confirm cleanup is complete. If they do not get clean endpoints they will call Sharif Rahman directly for further instructions. 10/08/10 Stopped by the site.The area in questionw was

CON EDISON (Continued) **S104789770**

dug and contaminated soil was removed and excavation backfilled, cemented.Report will be sent to DEC.(sr) 12/14/10 Rec'd analytical report for soil sample.VOCs/SVOCs exceedances are minor.Report in edocs.Case closed.(sr) 05/12/11 Doug from Eastern Environmental(631-727-2700) called me to say that his company was not paid for the work and asked why the spill was closed without disposal manifest.He also mentioned that the tank and associated contamination was removed properly.I explained it to him that the spill was closed based on end point data.(sr)"

Remarks: "onto concrete. Further Information Unknown at this time."

All Materials:

Site ID:	439651
Operable Unit ID:	1190286
Operable Unit:	01
Material ID:	2185264
Material Code:	0066A
Material Name:	unknown petroleum
Case No.:	Not reported
Material FA:	Petroleum
Quantity:	Not reported
Units:	Not reported
Recovered:	Not reported
Oxygenate:	Not reported

Name:	SUPERIOR INGREDIENTS
Address:	74 WYTHE AVE
City,State,Zip:	BROOKLYN, NY
Spill Number/Closed Date:	1000353 / 2010-04-09
Facility ID:	1000353
Facility Type:	ER
DER Facility ID:	380506
Site ID:	431516
DEC Region:	2
Spill Cause:	Unknown
Spill Class:	Not reported
SWIS:	3101
Spill Date:	2010-04-08
Investigator:	hrpatel
Referred To:	Not reported
Reported to Dept:	2010-04-08
CID:	Not reported
Water Affected:	Not reported
Spill Source:	Commercial/Industrial
Spill Notifier:	Citizen
Cleanup Ceased:	Not reported
Cleanup Meets Std:	False
Last Inspection:	Not reported
Recommended Penalty:	False
UST Trust:	False
Remediation Phase:	0
Date Entered In Computer:	2010-04-08
Spill Record Last Update:	2010-04-09
Spiller Name:	Not reported
Spiller Company:	SUPERIOR INGREDIENTS
Spiller Address:	74 WYTHE AVE
Spiller Company:	999

CON EDISON (Continued) **S104789770**

Contact Name: ANONYMOUS
DEC Memo: "04/09/10-Hiralkumar Patel. visited site (at 4:05 PM on 04/08/10). found red food color on water from backside of the warehouse. no oil spilled. no odors. case closed."
Remarks: "Caller states that a liquid petroleum looking product is running down the road from the back door of the warehouse.Spill is visible from North of 12TH ST, has not entered sewer yet, DEC DLE # 10-005628 generated also."

All Materials:
Site ID: 431516
Operable Unit ID: 1182989
Operable Unit: 01
Material ID: 2177177
Material Code: 0064A
Material Name: unknown material
Case No.: Not reported
Material FA: Other
Quantity: Not reported
Units: Not reported
Recovered: Not reported
Oxygenate: Not reported

NY MANIFEST:
Name: CON EDISON
Address: 74 WYTHE AVE BROOKLYN NY
City,State,Zip: BROOKLYN, NY 11201
Country: USA
EPA ID: NYP004273173
Facility Status: Not reported
Location Address 1: 74 WYTHE AVE BROOKLYN NY
Code: BP
Location Address 2: Not reported
Total Tanks: Not reported
Location City: BROOKLYN
Location State: NY
Location Zip: 11201
Location Zip 4: Not reported

NY MANIFEST:
EPAID: NYP004273173
Mailing Name: CON EDISON
Mailing Contact: TOM TEELING
Mailing Address 1: 4 IRVING PLACE - 15TH FLOOR
Mailing Address 2: Not reported
Mailing City: NEW YORK
Mailing State: NY
Mailing Zip: 10003
Mailing Zip 4: Not reported
Mailing Country: USA
Mailing Phone: 2124603770

NY MANIFEST:
Document ID: Not reported
Manifest Status: Not reported
seq: Not reported

CON EDISON (Continued) **S104789770**

Year:	2018
Trans1 State ID:	NJD003812047
Trans2 State ID:	Not reported
Generator Ship Date:	10/10/2012
Trans1 Recv Date:	10/10/2012
Trans2 Recv Date:	Not reported
TSD Site Recv Date:	10/11/2012
Part A Recv Date:	Not reported
Part B Recv Date:	Not reported
Generator EPA ID:	NYP004273173
Trans1 EPA ID:	Not reported
Trans2 EPA ID:	Not reported
TSDF ID 1:	NJD991291105
TSDF ID 2:	Not reported
Manifest Tracking Number:	001675291GBF
Import Indicator:	N
Export Indicator:	N
Discr Quantity Indicator:	N
Discr Type Indicator:	N
Discr Residue Indicator:	N
Discr Partial Reject Indicator:	N
Discr Full Reject Indicator:	N
Manifest Ref Number:	Not reported
Alt Facility RCRA ID:	Not reported
Alt Facility Sign Date:	Not reported
MGMT Method Type Code:	H141
Waste Code:	Not reported
Waste Code:	Not reported
Waste Code:	Not reported
Waste Code:	Not reported
Waste Code:	Not reported
Waste Code:	Not reported
Quantity:	400
Units:	G - Gallons (liquids only)* (8.3 pounds)
Number of Containers:	1
Container Type:	TT - Cargo tank, tank trucks
Handling Method:	T Chemical, physical, or biological treatment.
Specific Gravity:	1
Waste Code:	D008
Waste Code 1_2:	Not reported
Waste Code 1_3:	Not reported
Waste Code 1_4:	Not reported
Waste Code 1_5:	Not reported
Waste Code 1_6:	Not reported

S142 **CON EDISON** **NY MANIFEST** **S118087961**
ENE **966 LORIMER ST** **N/A**
1/8-1/4 **BROOKLYN, NY 11222**
0.166 mi.
879 ft. **Site 1 of 10 in cluster S**

Relative: NY MANIFEST:
Higher

Name:	CON EDISON
Address:	966 LORIMER ST
City,State,Zip:	BROOKLYN, NY 11222
Country:	USA
EPA ID:	NYP004754867

Actual:
14 ft.

CON EDISON (Continued) **S118087961**

Facility Status:	Not reported
Location Address 1:	966 LORIMER STREET
Code:	BP
Location Address 2:	SB # 31317
Total Tanks:	Not reported
Location City:	BROOKLYN
Location State:	NY
Location Zip:	11222
Location Zip 4:	Not reported

NY MANIFEST:

EPAID:	NYP004754867
Mailing Name:	CON EDISON
Mailing Contact:	TOM TELLING
Mailing Address 1:	4 IRVING PLACE-15TH FLOOR
Mailing Address 2:	Not reported
Mailing City:	NEW YORK
Mailing State:	NY
Mailing Zip:	10003
Mailing Zip 4:	Not reported
Mailing Country:	USA
Mailing Phone:	2124603770

NY MANIFEST:

Document ID:	Not reported
Manifest Status:	Not reported
seq:	Not reported
Year:	2018
Trans1 State ID:	NJD003812047
Trans2 State ID:	Not reported
Generator Ship Date:	03/20/2015
Trans1 Recv Date:	03/20/2015
Trans2 Recv Date:	Not reported
TSD Site Recv Date:	03/24/2015
Part A Recv Date:	Not reported
Part B Recv Date:	Not reported
Generator EPA ID:	NYP004754867
Trans1 EPA ID:	Not reported
Trans2 EPA ID:	Not reported
TSDF ID 1:	NJD991291105
TSDF ID 2:	Not reported
Manifest Tracking Number:	002660521GBF
Import Indicator:	N
Export Indicator:	N
Discr Quantity Indicator:	N
Discr Type Indicator:	N
Discr Residue Indicator:	N
Discr Partial Reject Indicator:	N
Discr Full Reject Indicator:	N
Manifest Ref Number:	Not reported
Alt Facility RCRA ID:	Not reported
Alt Facility Sign Date:	Not reported
MGMT Method Type Code:	H110
Waste Code:	Not reported
Waste Code:	Not reported
Waste Code:	Not reported
Waste Code:	Not reported

CON EDISON (Continued) **S118087961**

Waste Code:	Not reported
Waste Code:	Not reported
Quantity:	1000
Units:	P - Pounds
Number of Containers:	1
Container Type:	TT - Cargo tank, tank trucks
Handling Method:	T Chemical, physical, or biological treatment.
Specific Gravity:	1
Waste Code:	D008
Waste Code 1_2:	Not reported
Waste Code 1_3:	Not reported
Waste Code 1_4:	Not reported
Waste Code 1_5:	Not reported
Waste Code 1_6:	Not reported

S143 **CON EDISON** **NJ MANIFEST** **S120669331**
ENE **966 LORIMER ST** **N/A**
1/8-1/4 **BROOKLYN, NY 11222**
0.166 mi.
879 ft. **Site 2 of 10 in cluster S**

Relative: **Higher**

Actual: **14 ft.**

NJ MANIFEST:

EPA Id:	NYP004754867
Mail Address:	IRVING PL, 15TH FL NE
Mail City/State/Zip:	NEW YORK, NY 10003
Facility Phone:	Not reported
Emergency Phone:	Not reported
Contact:	THOMAS TEELING
Comments:	Not reported
SIC Code:	Not reported
County:	NY047
Municipal:	Not reported
Previous EPA Id:	Not reported
Gen Flag:	Not reported
Trans Flag:	Not reported
TSDF Flag:	Not reported
Name Change:	Not reported
Date Change:	Not reported

Manifest:

Manifest Number:	002660521GBF
EPA ID:	NYP004754867
Date Shipped:	3/20/2015
TSDF EPA ID:	NJD991291105
Transporter EPA ID:	NJD003812047
Transporter 2 EPA ID:	Not reported
Transporter 3 EPA ID:	Not reported
Transporter 4 EPA ID:	Not reported
Transporter 5 EPA ID:	Not reported
Transporter 6 EPA ID:	Not reported
Transporter 7 EPA ID:	Not reported
Transporter 8 EPA ID:	Not reported
Transporter 9 EPA ID:	Not reported
Transporter 10 EPA ID:	Not reported
Date Trans1 Transported Waste:	Not reported
Date Trans2 Transported Waste:	Not reported
Date Trans3 Transported Waste:	Not reported

CON EDISON (Continued) **S120669331**

Date Trans4 Transported Waste:	Not reported
Date Trans5 Transported Waste:	Not reported
Date Trans6 Transported Waste:	Not reported
Date Trans7 Transported Waste:	Not reported
Date Trans8 Transported Waste:	Not reported
Date Trans9 Transported Waste:	Not reported
Date Trans10 Transported Waste:	Not reported
Date TSDF Received Waste:	Not reported
TSDF EPA Facility Name:	Not reported
QTY Units:	Not reported
Transporter SEQ ID:	Not reported
Transporter-1 Date:	Not reported
Waste SEQ ID:	Not reported
Waste Type Code 2:	Not reported
Waste Type Code 3:	Not reported
Waste Type Code 4:	Not reported
Waste Type Code 5:	Not reported
Waste Type Code 6:	Not reported
Date Accepted:	Not reported
Manifest Discrepancy Type:	Not reported
Data Entry Number:	Not reported
Was Load Rejected:	NEW YORK, NY 10003
Reason Load Was Rejected:	Not reported

S144 **CON EDISON** **RCRA NonGen / NLR** **1018280597**
ENE **966 LORIMER ST** **FINDS** **NYP004754867**
1/8-1/4 **BROOKLYN, NY 11222** **ECHO**
0.166 mi.
879 ft. **Site 3 of 10 in cluster S**

Relative: **Higher**
Actual: **14 ft.**

RCRA NonGen / NLR:

Date Form Received by Agency:		20150320
Handler Name:	CON EDISON	
Handler Address:		966 LORIMER ST
Handler City,State,Zip:		BROOKLYN, NY 11222
EPA ID:		NYP004754867
Contact Name:		THOMAS TEELING
Contact Address:		Not reported
Contact City,State,Zip:		Not reported
Contact Telephone:		212-460-3770
Contact Fax:		Not reported
Contact Email:		Not reported
Contact Title:		Not reported
EPA Region:		02
Land Type:		Private
Federal Waste Generator Description:		Not a generator, verified
Non-Notifier:		Not reported
Biennial Report Cycle:		Not reported
Accessibility:		Not reported
Active Site Indicator:		Not reported
State District Owner:		NY
State District:		NYSDEC R2
Mailing Address:		IRVING PL, 15TH FL NE
Mailing City,State,Zip:		NEW YORK, NY 10003
Owner Name:		Not reported
Owner Type:		Not reported

CON EDISON (Continued) **1018280597**

Operator Name:	Not reported
Operator Type:	Not reported
Short-Term Generator Activity:	No
Importer Activity:	No
Mixed Waste Generator:	No
Transporter Activity:	No
Transfer Facility Activity:	No
Recycler Activity with Storage:	No
Small Quantity On-Site Burner Exemption:	No
Smelting Melting and Refining Furnace Exemption:	No
Underground Injection Control:	No
Off-Site Waste Receipt:	No
Universal Waste Indicator:	No
Universal Waste Destination Facility:	No
Federal Universal Waste:	No
Active Site Fed-Reg Treatment Storage and Disposal Facility:	Not reported
Active Site Converter Treatment storage and Disposal Facility:	Not reported
Active Site State-Reg Treatment Storage and Disposal Facility:	Not reported
Active Site State-Reg Handler:	---
Federal Facility Indicator:	Not reported
Hazardous Secondary Material Indicator:	NN
Sub-Part K Indicator:	Not reported
Commercial TSD Indicator:	No
Treatment Storage and Disposal Type:	Not reported
2018 GPRA Permit Baseline:	Not on the Baseline
2018 GPRA Renewals Baseline:	Not on the Baseline
Permit Renewals Workload Universe:	Not reported
Permit Workload Universe:	Not reported
Permit Progress Universe:	Not reported
Post-Closure Workload Universe:	Not reported
Closure Workload Universe:	Not reported
202 GPRA Corrective Action Baseline:	No
Corrective Action Workload Universe:	No
Subject to Corrective Action Universe:	No
Non-TSDFs Where RCRA CA has Been Imposed Universe:	No
TSDFs Potentially Subject to CA Under 3004 (u)/(v) Universe:	No
TSDFs Only Subject to CA under Discretionary Auth Universe:	No
Corrective Action Priority Ranking:	No NCAPS ranking
Environmental Control Indicator:	No
Institutional Control Indicator:	No
Human Exposure Controls Indicator:	N/A
Groundwater Controls Indicator:	N/A
Operating TSDF Universe:	Not reported
Full Enforcement Universe:	Not reported
Significant Non-Complier Universe:	No
Unaddressed Significant Non-Complier Universe:	No
Addressed Significant Non-Complier Universe:	No
Significant Non-Complier With a Compliance Schedule Universe:	No
Financial Assurance Required:	Not reported
Handler Date of Last Change:	20160502
Recognized Trader-Importer:	No
Recognized Trader-Exporter:	No
Importer of Spent Lead Acid Batteries:	No
Exporter of Spent Lead Acid Batteries:	No
Recycler Activity Without Storage:	Not reported
Manifest Broker:	Not reported
Sub-Part P Indicator:	No

CON EDISON (Continued) **1018280597**

Historic Generators:
Receive Date: 20150320
Handler Name: CON EDISON
Federal Waste Generator Description: Large Quantity Generator
State District Owner: NY
Large Quantity Handler of Universal Waste: No
Recognized Trader Importer: No
Recognized Trader Exporter: No
Spent Lead Acid Battery Importer: No
Spent Lead Acid Battery Exporter: No
Current Record: No
Non Storage Recycler Activity: Not reported
Electronic Manifest Broker: Not reported

Receive Date: 20150320
Handler Name: CON EDISON
Federal Waste Generator Description: Not a generator, verified
State District Owner: NY
Large Quantity Handler of Universal Waste: No
Recognized Trader Importer: No
Recognized Trader Exporter: No
Spent Lead Acid Battery Importer: No
Spent Lead Acid Battery Exporter: No
Current Record: Yes
Non Storage Recycler Activity: Not reported
Electronic Manifest Broker: Not reported

List of NAICS Codes and Descriptions:
NAICS Codes: No NAICS Codes Found

Facility Has Received Notices of Violations:
Violations: No Violations Found

Evaluation Action Summary:
Evaluations: No Evaluations Found

FINDS:
Registry ID: 110067708779

Click Here:

Environmental Interest/Information System:
RCRAInfo is a national information system that supports the Resource Conservation and Recovery Act (RCRA) program through the tracking of events and activities related to facilities that generate, transport, and treat, store, or dispose of hazardous waste. RCRAInfo allows RCRA program staff to track the notification, permit, compliance, and corrective action activities required under RCRA.

Click this hyperlink while viewing on your computer to access additional FINDS: detail in the EDR Site Report.

ECHO:
Envid: 1018280597
Registry ID: 110067708779

CON EDISON (Continued) **1018280597**

DFR URL: http://echo.epa.gov/detailed-facility-report?fid=110067708779
Name: CON EDISON
Address: 966 LORIMER ST
City,State,Zip: BROOKLYN, NY 11222

Q145 **51-55 NASSAU AVE** **NY AST** **U004077592**
ESE **51-55 NASSAU AVENUE** **N/A**
1/8-1/4 **BROOKLYN, NY 11222**
0.168 mi.
887 ft. **Site 2 of 12 in cluster Q**

Relative:
Higher

Actual:
13 ft.

AST:
Name: 51-55 NASSAU AVE
Address: 51-55 NASSAU AVENUE
City,State,Zip: BROOKLYN, NY 11222
Region: STATE
DEC Region: 2
Site Status: Unregulated/Closed
Facility Id: 2-269069
Program Type: PBS
UTM X: 588464.10501
UTM Y: 4508565.10981
Expiration Date: N/A
Site Type: Other

Affiliation Records:
Site Id: 11241
Affiliation Type: Facility Operator
Company Name: 51-55 NASSAU AVE
Contact Type: Not reported
Contact Name: PERRY
Address1: Not reported
Address2: Not reported
City: Not reported
State: NN
Zip Code: Not reported
Country Code: 001
Phone: (718) 388-2690
EMail: Not reported
Fax Number: Not reported
Modified By: MSBAPTIS
Date Last Modified: 2014-03-25

Site Id: 11241
Affiliation Type: Emergency Contact
Company Name: MELISSA ETLIN
Contact Type: Not reported
Contact Name: MELISSA ETLIN
Address1: Not reported
Address2: Not reported
City: Not reported
State: NN
Zip Code: Not reported
Country Code: 001
Phone: (718) 349-1484
EMail: Not reported
Fax Number: Not reported
Modified By: TRANSLAT

51-55 NASSAU AVE (Continued) **U004077592**

Date Last Modified: 2004-03-04

Site Id: 11241
Affiliation Type: Mail Contact
Company Name: TELEPHONE COMPANY BLDG LLC
Contact Type: Not reported
Contact Name: MARC ETLIN
Address1: 51-55 NASSAU AVENUE
Address2: Not reported
City: BROOKLYN
State: NY
Zip Code: 11222
Country Code: 001
Phone: (917) 494-2456
EMail: MARC.ETLIN@VERIZON.NET
Fax Number: Not reported
Modified By: NRLOMBAR
Date Last Modified: 2014-05-29

Site Id: 11241
Affiliation Type: Facility Owner
Company Name: TELEPHONE COMPANY BLDG LLC
Contact Type: Not reported
Contact Name: Not reported
Address1: 51-55 NASSAU AVE.
Address2: Not reported
City: BROOKLYN
State: NY
Zip Code: 11222
Country Code: 001
Phone: (718) 302-8390
EMail: Not reported
Fax Number: Not reported
Modified By: NRLOMBAR
Date Last Modified: 2014-05-29

Tank Info:

Tank Number: 001
Tank Id: 13575
Material Code: 0001
Common Name of Substance: #2 Fuel Oil (On-Site Consumption)

Equipment Records:

G00 - Tank Secondary Containment - None
J02 - Dispenser - Suction Dispenser
B00 - Tank External Protection - None
C00 - Pipe Location - No Piping
E02 - Piping Secondary Containment - Vault (with Access)
F00 - Pipe External Protection - None
A00 - Tank Internal Protection - None
D01 - Pipe Type - Steel/Carbon Steel/Iron
K00 - Spill Prevention - None
I04 - Overfill - Product Level Gauge (A/G)
H00 - Tank Leak Detection - None
L09 - Piping Leak Detection - Exempt Suction Piping

51-55 NASSAU AVE (Continued) **U004077592**

Tank Location:	Aboveground in subterranean vault with access for inspections..... Tank in subterranean vault but accessible for inspection.
Tank Type:	Steel/Carbon Steel/Iron
Tank Status:	Closed - Removed
Pipe Model:	Not reported
Install Date:	01/14/2014
Capacity Gallons:	3000
Tightness Test Method:	NN
Date Test:	Not reported
Next Test Date:	Not reported
Date Tank Closed:	01/02/2013
Register:	True
Modified By:	NRLOMBAR
Last Modified:	04/14/2017
Material Name:	#2 fuel oil (on-site consumption)

P146 **PUBLIC SCHOOL 31 (OLD 126)-BROOKLYN K031** **NY AST** **A100178457**
NNE **75 MESEROLE AVE** **N/A**
1/8-1/4 **BROOKLYN, NY 11222**
0.169 mi.
892 ft. **Site 3 of 5 in cluster P**

Relative:
Higher

Actual:
14 ft.

AST:

Name:	PUBLIC SCHOOL 31 (OLD 126)-BROOKLYN K031
Address:	75 MESEROLE AVE
City,State,Zip:	BROOKLYN, NY 11222
Region:	STATE
DEC Region:	2
Site Status:	Active
Facility Id:	2-606277
Program Type:	PBS
UTM X:	588329.94178
UTM Y:	4508950.82709
Expiration Date:	07/11/2021
Site Type:	School

Affiliation Records:

Site Id:	28141
Affiliation Type:	Facility Owner
Company Name:	NYC DEPARTMENT OF EDUCATION
Contact Type:	MANAGER, FUEL DIVISION
Contact Name:	MUNENDRA SHARMA
Address1:	44-36 VERNON BLVD.
Address2:	Not reported
City:	LONG ISLAND CITY
State:	NY
Zip Code:	11101
Country Code:	001
Phone:	(718) 349-5752
EMail:	Not reported
Fax Number:	Not reported
Modified By:	DAFRANCI
Date Last Modified:	2020-07-28

Site Id:	28141
Affiliation Type:	Emergency Contact
Company Name:	NYC DEPARTMENT OF EDUCATION
Contact Type:	Not reported

PUBLIC SCHOOL 31 (OLD 126)-BROOKLYN K031 (Continued) **A100178457**

Contact Name:	KEN MAHADEO
Address1:	Not reported
Address2:	Not reported
City:	Not reported
State:	NN
Zip Code:	Not reported
Country Code:	999
Phone:	(646) 210-7918
EMail:	Not reported
Fax Number:	Not reported
Modified By:	JSMACRI
Date Last Modified:	2020-02-04

Site Id:	28141
Affiliation Type:	Facility Operator
Company Name:	PUBLIC SCHOOL 31 (OLD 126)-BROOKLYN K031
Contact Type:	Not reported
Contact Name:	MICHAEL KELLY
Address1:	Not reported
Address2:	Not reported
City:	Not reported
State:	NN
Zip Code:	Not reported
Country Code:	001
Phone:	(718) 946-3586
EMail:	Not reported
Fax Number:	Not reported
Modified By:	MRBARROW
Date Last Modified:	2016-05-09

Site Id:	28141
Affiliation Type:	Mail Contact
Company Name:	NYC DEPARTMENT OF EDUCATION
Contact Type:	Not reported
Contact Name:	JOSEPH YOUNGHESE
Address1:	FIELD OPERATIONS-FUEL DIVISION
Address2:	44-36 VERNON BLVD.
City:	LONG ISLAND CITY
State:	NY
Zip Code:	11101
Country Code:	001
Phone:	(718) 349-5779
EMail:	JYOUNGHESE@SCHOOLS.NYC.GOV
Fax Number:	Not reported
Modified By:	JSMACRI
Date Last Modified:	2021-01-25

Tank Info:

Tank Number:	001
Tank Id:	61206
Material Code:	0001
Common Name of Substance:	#2 Fuel Oil (On-Site Consumption)

Equipment Records:

G02 - Tank Secondary Containment - Vault (w/access)

PUBLIC SCHOOL 31 (OLD 126)-BROOKLYN K031 (Continued) **A100178457**

E00 - Piping Secondary Containment - None
I02 - Overfill - High Level Alarm
J02 - Dispenser - Suction Dispenser
C01 - Pipe Location - Aboveground
I04 - Overfill - Product Level Gauge (A/G)
H06 - Tank Leak Detection - Impervious Barrier/Concrete Pad (A/G)
L00 - Piping Leak Detection - None
A00 - Tank Internal Protection - None
B01 - Tank External Protection - Painted/Asphalt Coating
D01 - Pipe Type - Steel/Carbon Steel/Iron
F01 - Pipe External Protection - Painted/Asphalt Coating
H01 - Tank Leak Detection - Interstitial - Electronic Monitoring
K00 - Spill Prevention - None

Tank Location:	Aboveground - on saddles, legs, racks, etc.... Tank bottom is elevated above grade or tank pad, allowing visual inspection.
Tank Type:	Steel/Carbon Steel/Iron
Tank Status:	In Service
Pipe Model:	Not reported
Install Date:	01/01/2000
Capacity Gallons:	6000
Tightness Test Method:	NN
Date Test:	Not reported
Next Test Date:	Not reported
Date Tank Closed:	Not reported
Register:	True
Modified By:	MRBARROW
Last Modified:	04/14/2017
Material Name:	#2 fuel oil (on-site consumption)

P147 **NYC DEPT OF EDUCATION - PS 31K** **RCRA-SQG** **1004762108**
NNE **75 MESEROLE AVE** **NY MANIFEST** **NYR000093617**
1/8-1/4 **BROOKLYN, NY 11222** **NY LEAD**
0.169 mi.
892 ft. **Site 4 of 5 in cluster P**

Relative: **Higher**
Actual: **14 ft.**

RCRA-SQG:

Date Form Received by Agency:	20151020
Handler Name:	NYC DEPT OF EDUCATION - PS 31K
Handler Address:	75 MESEROLE AVE
Handler City,State,Zip:	BROOKLYN, NY 11222
EPA ID:	NYR000093617
Contact Name:	ALEXANDER LEMPERT
Contact Address:	THOMSON AVE
Contact City,State,Zip:	LONG ISLAND CITY, NY 11101
Contact Telephone:	718-472-8501
Contact Fax:	718-472-8500
Contact Email:	ALEMPERT@NYCSCA.ORG
Contact Title:	SENIOR DIRECTOR
EPA Region:	02
Land Type:	Municipal
Federal Waste Generator Description:	Small Quantity Generator
Non-Notifier:	Not reported
Biennial Report Cycle:	Not reported
Accessibility:	Not reported
Active Site Indicator:	Handler Activities
State District Owner:	NY
State District:	NYSDEC R2
Mailing Address:	THOMSON AVE

NYC DEPT OF EDUCATION - PS 31K (Continued) **1004762108**

Mailing City,State,Zip:	LONG ISLAND CITY, NY 11101
Owner Name:	NYC DEPT OF EDUCATION
Owner Type:	Municipal
Operator Name:	NYC DEPT OF SCHOOL FACILITIES
Operator Type:	Municipal
Short-Term Generator Activity:	No
Importer Activity:	No
Mixed Waste Generator:	No
Transporter Activity:	No
Transfer Facility Activity:	No
Recycler Activity with Storage:	No
Small Quantity On-Site Burner Exemption:	No
Smelting Melting and Refining Furnace Exemption:	No
Underground Injection Control:	No
Off-Site Waste Receipt:	No
Universal Waste Indicator:	No
Universal Waste Destination Facility:	No
Federal Universal Waste:	No
Active Site Fed-Reg Treatment Storage and Disposal Facility:	Not reported
Active Site Converter Treatment storage and Disposal Facility:	Not reported
Active Site State-Reg Treatment Storage and Disposal Facility:	Not reported
Active Site State-Reg Handler:	---
Federal Facility Indicator:	Not reported
Hazardous Secondary Material Indicator:	NN
Sub-Part K Indicator:	Not reported
Commercial TSD Indicator:	No
Treatment Storage and Disposal Type:	Not reported
2018 GPRA Permit Baseline:	Not on the Baseline
2018 GPRA Renewals Baseline:	Not on the Baseline
Permit Renewals Workload Universe:	Not reported
Permit Workload Universe:	Not reported
Permit Progress Universe:	Not reported
Post-Closure Workload Universe:	Not reported
Closure Workload Universe:	Not reported
202 GPRA Corrective Action Baseline:	No
Corrective Action Workload Universe:	No
Subject to Corrective Action Universe:	No
Non-TSDFs Where RCRA CA has Been Imposed Universe:	No
TSDFs Potentially Subject to CA Under 3004 (u)/(v) Universe:	No
TSDFs Only Subject to CA under Discretionary Auth Universe:	No
Corrective Action Priority Ranking:	No NCAPS ranking
Environmental Control Indicator:	No
Institutional Control Indicator:	No
Human Exposure Controls Indicator:	N/A
Groundwater Controls Indicator:	N/A
Operating TSDF Universe:	Not reported
Full Enforcement Universe:	Not reported
Significant Non-Complier Universe:	No
Unaddressed Significant Non-Complier Universe:	No
Addressed Significant Non-Complier Universe:	No
Significant Non-Complier With a Compliance Schedule Universe:	No
Financial Assurance Required:	Not reported
Handler Date of Last Change:	20151209
Recognized Trader-Importer:	No
Recognized Trader-Exporter:	No
Importer of Spent Lead Acid Batteries:	No
Exporter of Spent Lead Acid Batteries:	No

NYC DEPT OF EDUCATION - PS 31K (Continued) **1004762108**

Recycler Activity Without Storage: Not reported
Manifest Broker: Not reported
Sub-Part P Indicator: No

Hazardous Waste Summary:
Waste Code: D008
Waste Description: LEAD

Handler - Owner Operator:
Owner/Operator Indicator: Owner
Owner/Operator Name: NYC DEPT OF EDUCATION
Legal Status: Municipal
Date Became Current: 19000110
Date Ended Current: Not reported
Owner/Operator Address: 30-30 THOMSON AVE
Owner/Operator City,State,Zip: LONG ISLAND CITY, NY 11101
Owner/Operator Telephone: 718-472-8501
Owner/Operator Telephone Ext: Not reported
Owner/Operator Fax: Not reported
Owner/Operator Email: Not reported

Owner/Operator Indicator: Operator
Owner/Operator Name: NYC DEPT OF SCHOOL FACILITIES
Legal Status: Municipal
Date Became Current: 19000110
Date Ended Current: Not reported
Owner/Operator Address: Not reported
Owner/Operator City,State,Zip: Not reported
Owner/Operator Telephone: Not reported
Owner/Operator Telephone Ext: Not reported
Owner/Operator Fax: Not reported
Owner/Operator Email: Not reported

Owner/Operator Indicator: Owner
Owner/Operator Name: NEW YORK CITY BOARD OF EDUCATION
Legal Status: Municipal
Date Became Current: 20010101
Date Ended Current: Not reported
Owner/Operator Address: 28-11 QUEENS PLZ N
Owner/Operator City,State,Zip: LONG ISLAND CITY, NY 11101
Owner/Operator Telephone: 718-391-6902
Owner/Operator Telephone Ext: Not reported
Owner/Operator Fax: Not reported
Owner/Operator Email: Not reported

Owner/Operator Indicator: Owner
Owner/Operator Name: NEW YORK CITY BOARD OF EDUCATION
Legal Status: Municipal
Date Became Current: Not reported
Date Ended Current: Not reported
Owner/Operator Address: 28-11 QUEENS PLZ N
Owner/Operator City,State,Zip: LONG ISLAND CITY, NY 11101
Owner/Operator Telephone: 718-391-6902
Owner/Operator Telephone Ext: Not reported
Owner/Operator Fax: Not reported

NYC DEPT OF EDUCATION - PS 31K (Continued) **1004762108**

Owner/Operator Email: Not reported

Owner/Operator Indicator: Operator
Owner/Operator Name: NEW YORK CITY BOARD OF EDUCATION
Legal Status: Municipal
Date Became Current: 20010101
Date Ended Current: Not reported
Owner/Operator Address: 28-11 QUEENS PLZ N
Owner/Operator City,State,Zip: LONG ISLAND CITY, NY 11101
Owner/Operator Telephone: 718-391-6902
Owner/Operator Telephone Ext: Not reported
Owner/Operator Fax: Not reported
Owner/Operator Email: Not reported

Historic Generators:
Receive Date: 20060101
Handler Name: NYC BD OF ED - PUBLIC SCHOOL 31K
Federal Waste Generator Description: Not a generator, verified
State District Owner: NY
Large Quantity Handler of Universal Waste: No
Recognized Trader Importer: No
Recognized Trader Exporter: No
Spent Lead Acid Battery Importer: No
Spent Lead Acid Battery Exporter: No
Current Record: No
Non Storage Recycler Activity: Not reported
Electronic Manifest Broker: Not reported

Receive Date: 20070101
Handler Name: NYC BD OF ED - PUBLIC SCHOOL 31K
Federal Waste Generator Description: Not a generator, verified
State District Owner: NY
Large Quantity Handler of Universal Waste: No
Recognized Trader Importer: No
Recognized Trader Exporter: No
Spent Lead Acid Battery Importer: No
Spent Lead Acid Battery Exporter: No
Current Record: No
Non Storage Recycler Activity: Not reported
Electronic Manifest Broker: Not reported

Receive Date: 20010131
Handler Name: NYC BD OF ED - PUBLIC SCHOOL 31K
Federal Waste Generator Description: Small Quantity Generator
State District Owner: NY
Large Quantity Handler of Universal Waste: No
Recognized Trader Importer: No
Recognized Trader Exporter: No
Spent Lead Acid Battery Importer: No
Spent Lead Acid Battery Exporter: No
Current Record: No
Non Storage Recycler Activity: Not reported
Electronic Manifest Broker: Not reported

Receive Date: 20151020
Handler Name: NYC DEPT OF EDUCATION - PS 31K
Federal Waste Generator Description: Small Quantity Generator

NYC DEPT OF EDUCATION - PS 31K (Continued) **1004762108**

State District Owner:	NY
Large Quantity Handler of Universal Waste:	No
Recognized Trader Importer:	No
Recognized Trader Exporter:	No
Spent Lead Acid Battery Importer:	No
Spent Lead Acid Battery Exporter:	No
Current Record:	Yes
Non Storage Recycler Activity:	Not reported
Electronic Manifest Broker:	Not reported

List of NAICS Codes and Descriptions:

NAICS Code:	611110
NAICS Description:	ELEMENTARY AND SECONDARY SCHOOLS

Facility Has Received Notices of Violations:

Violations:	No Violations Found

Evaluation Action Summary:

Evaluations:	No Evaluations Found

NY MANIFEST:

Name:	NYC BOARD OF EDUCATION
Address:	75 MESEROLE AVE
City,State,Zip:	BROOKLYN, NY 11222
Country:	USA
EPA ID:	NYR000093617
Facility Status:	Not reported
Location Address 1:	75 MESSEROLE AVE
Code:	BP
Location Address 2:	Not reported
Total Tanks:	Not reported
Location City:	BROOKLYN
Location State:	NY
Location Zip:	11201
Location Zip 4:	Not reported

NY MANIFEST:

EPAID:	NYR000093617
Mailing Name:	NYC BOARD OF EDUCATION
Mailing Contact:	NYC BOARD OF EDUCATION
Mailing Address 1:	75 MESSEROLE AVE
Mailing Address 2:	Not reported
Mailing City:	BROOKLYN
Mailing State:	NY
Mailing Zip:	11201
Mailing Zip 4:	Not reported
Mailing Country:	USA
Mailing Phone:	7186170771

NY MANIFEST:

Document ID:	Not reported
Manifest Status:	Not reported
seq:	Not reported
Year:	2018

NYC DEPT OF EDUCATION - PS 31K (Continued) **1004762108**

Trans1 State ID:	NYD049178296
Trans2 State ID:	Not reported
Generator Ship Date:	10/15/2009
Trans1 Recv Date:	10/15/2009
Trans2 Recv Date:	Not reported
TSD Site Recv Date:	10/28/2009
Part A Recv Date:	Not reported
Part B Recv Date:	Not reported
Generator EPA ID:	NYR000093617
Trans1 EPA ID:	Not reported
Trans2 EPA ID:	Not reported
TSDF ID 1:	CDX480000000
TSDF ID 2:	Not reported
Manifest Tracking Number:	004855068JJK
Import Indicator:	N
Export Indicator:	Y
Discr Quantity Indicator:	N
Discr Type Indicator:	N
Discr Residue Indicator:	N
Discr Partial Reject Indicator:	N
Discr Full Reject Indicator:	N
Manifest Ref Number:	Not reported
Alt Facility RCRA ID:	Not reported
Alt Facility Sign Date:	Not reported
MGMT Method Type Code:	H141
Waste Code:	Not reported
Waste Code:	Not reported
Waste Code:	Not reported
Waste Code:	Not reported
Waste Code:	Not reported
Waste Code:	Not reported
Quantity:	300
Units:	P - Pounds
Number of Containers:	7
Container Type:	DF - Fiberboard or plastic drums (glass)
Handling Method:	B Incineration, heat recovery, burning.
Specific Gravity:	1
Waste Code:	D001
Waste Code 1_2:	Not reported
Waste Code 1_3:	Not reported
Waste Code 1_4:	Not reported
Waste Code 1_5:	Not reported
Waste Code 1_6:	Not reported

NYC LEAD 2:

Name:	P.S. 31 (OLD 126) - K
Address:	75 MESEROLE AVENUE
City,State,Zip:	BROOKLYN, NY
Geographical District:	14
Building Code:	K031
Room:	102
Deteriorated Paint:	No
Presence of LBP:	NA
Stabilization Required:	NA
Stabilization Complete:	NA

NYC DEPT OF EDUCATION - PS 31K (Continued) **1004762108**

Name:	P.S. 31 (OLD 126) - K
Address:	75 MESEROLE AVENUE
City,State,Zip:	BROOKLYN, NY
Geographical District:	14
Building Code:	K031
Room:	103
Deteriorated Paint:	No
Presence of LBP:	NA
Stabilization Required:	NA
Stabilization Complete:	NA

Name:	P.S. 31 (OLD 126) - K
Address:	75 MESEROLE AVENUE
City,State,Zip:	BROOKLYN, NY
Geographical District:	14
Building Code:	K031
Room:	107
Deteriorated Paint:	No
Presence of LBP:	NA
Stabilization Required:	NA
Stabilization Complete:	NA

Name:	P.S. 31 (OLD 126) - K
Address:	75 MESEROLE AVENUE
City,State,Zip:	BROOKLYN, NY
Geographical District:	14
Building Code:	K031
Room:	109
Deteriorated Paint:	No
Presence of LBP:	NA
Stabilization Required:	NA
Stabilization Complete:	NA

Name:	P.S. 31 (OLD 126) - K
Address:	75 MESEROLE AVENUE
City,State,Zip:	BROOKLYN, NY
Geographical District:	14
Building Code:	K031
Room:	110
Deteriorated Paint:	No
Presence of LBP:	NA
Stabilization Required:	NA
Stabilization Complete:	NA

Name:	P.S. 31 (OLD 126) - K
Address:	75 MESEROLE AVENUE
City,State,Zip:	BROOKLYN, NY
Geographical District:	14
Building Code:	K031
Room:	112
Deteriorated Paint:	No
Presence of LBP:	NA
Stabilization Required:	NA
Stabilization Complete:	NA

Name:	P.S. 31 (OLD 126) - K
Address:	75 MESEROLE AVENUE

NYC DEPT OF EDUCATION - PS 31K (Continued) **1004762108**

City,State,Zip:	BROOKLYN, NY
Geographical District:	14
Building Code:	K031
Room:	113
Deteriorated Paint:	No
Presence of LBP:	NA
Stabilization Required:	NA
Stabilization Complete:	NA

Name:	P.S. 31 (OLD 126) - K
Address:	75 MESEROLE AVENUE
City,State,Zip:	BROOKLYN, NY
Geographical District:	14
Building Code:	K031
Room:	201
Deteriorated Paint:	No
Presence of LBP:	NA
Stabilization Required:	NA
Stabilization Complete:	NA

Name:	P.S. 31 (OLD 126) - K
Address:	75 MESEROLE AVENUE
City,State,Zip:	BROOKLYN, NY
Geographical District:	14
Building Code:	K031
Room:	202
Deteriorated Paint:	No
Presence of LBP:	NA
Stabilization Required:	NA
Stabilization Complete:	NA

Name:	P.S. 31 (OLD 126) - K
Address:	75 MESEROLE AVENUE
City,State,Zip:	BROOKLYN, NY
Geographical District:	14
Building Code:	K031
Room:	204
Deteriorated Paint:	No
Presence of LBP:	NA
Stabilization Required:	NA
Stabilization Complete:	NA

Name:	P.S. 31 (OLD 126) - K
Address:	75 MESEROLE AVENUE
City,State,Zip:	BROOKLYN, NY
Geographical District:	14
Building Code:	K031
Room:	Not reported
Deteriorated Paint:	No
Presence of LBP:	NA
Stabilization Required:	NA
Stabilization Complete:	NA

Name:	P.S. 31 (OLD 126) - K
Address:	75 MESEROLE AVENUE
City,State,Zip:	BROOKLYN, NY
Geographical District:	14

NYC DEPT OF EDUCATION - PS 31K (Continued) **1004762108**

Building Code:	K031
Room:	208
Deteriorated Paint:	No
Presence of LBP:	NA
Stabilization Required:	NA
Stabilization Complete:	NA

Name:	P.S. 31 (OLD 126) - K
Address:	75 MESEROLE AVENUE
City,State,Zip:	BROOKLYN, NY
Geographical District:	14
Building Code:	K031
Room:	209
Deteriorated Paint:	No
Presence of LBP:	NA
Stabilization Required:	NA
Stabilization Complete:	NA

Name:	P.S. 31 (OLD 126) - K
Address:	75 MESEROLE AVENUE
City,State,Zip:	BROOKLYN, NY
Geographical District:	14
Building Code:	K031
Room:	211
Deteriorated Paint:	No
Presence of LBP:	NA
Stabilization Required:	NA
Stabilization Complete:	NA

Name:	P.S. 31 (OLD 126) - K
Address:	75 MESEROLE AVENUE
City,State,Zip:	BROOKLYN, NY
Geographical District:	14
Building Code:	K031
Room:	212
Deteriorated Paint:	No
Presence of LBP:	NA
Stabilization Required:	NA
Stabilization Complete:	NA

Name:	P.S. 31 (OLD 126) - K
Address:	75 MESEROLE AVENUE
City,State,Zip:	BROOKLYN, NY
Geographical District:	14
Building Code:	K031
Room:	213
Deteriorated Paint:	No
Presence of LBP:	NA
Stabilization Required:	NA
Stabilization Complete:	NA

O148 **85 QUAY STREET** **NY AST** **A100470014**
NW **85 QUAY STREET** **N/A**
1/8-1/4 **BROOKLYN, NY 11222**
0.169 mi.
893 ft. **Site 6 of 13 in cluster O**

Relative:
Higher

Actual:
9 ft.

AST:

Name:	85 QUAY STREET
Address:	85 QUAY STREET
City,State,Zip:	BROOKLYN, NY 11222
Region:	STATE
DEC Region:	2
Site Status:	Unregulated/Closed
Facility Id:	2-612948
Program Type:	PBS
UTM X:	Not reported
UTM Y:	Not reported
Expiration Date:	N/A
Site Type:	Apartment Building/Office Building

Affiliation Records:

Site Id:	578178
Affiliation Type:	Facility Owner
Company Name:	85 QUAY STREET LLC
Contact Type:	OWNER
Contact Name:	ERIC ORLOFSKY
Address1:	515 ROCKAWAY AVENUE
Address2:	Not reported
City:	VALLEY STREAM
State:	NY
Zip Code:	11581
Country Code:	001
Phone:	(516) 821-7201
EMail:	Not reported
Fax Number:	Not reported
Modified By:	ACDANIEL
Date Last Modified:	2018-10-11

Site Id:	578178
Affiliation Type:	Mail Contact
Company Name:	EBD MANAGEMENT SERVICES LLC
Contact Type:	Not reported
Contact Name:	MILEAKA OWENS
Address1:	515 ROCKAWAY AVENUE
Address2:	Not reported
City:	VALLEY STREAM
State:	NY
Zip Code:	11581
Country Code:	001
Phone:	(646) 828-8494
EMail:	MANAGEMENT@CENTERSC.COM
Fax Number:	Not reported
Modified By:	ACDANIEL
Date Last Modified:	2018-10-11

Site Id:	578178
Affiliation Type:	Facility Operator
Company Name:	85 QUAY STREET
Contact Type:	Not reported
Contact Name:	NOT LISTED

85 QUAY STREET (Continued) **A100470014**

Address1:	Not reported
Address2:	Not reported
City:	Not reported
State:	NN
Zip Code:	Not reported
Country Code:	001
Phone:	(646) 828-8494
EMail:	Not reported
Fax Number:	Not reported
Modified By:	ACDANIEL
Date Last Modified:	2018-10-11

Site Id:	578178
Affiliation Type:	Emergency Contact
Company Name:	85 QUAY STREET LLC
Contact Type:	Not reported
Contact Name:	ANIKKA MORALES
Address1:	Not reported
Address2:	Not reported
City:	Not reported
State:	NN
Zip Code:	Not reported
Country Code:	001
Phone:	(646) 828-8494
EMail:	Not reported
Fax Number:	Not reported
Modified By:	ACDANIEL
Date Last Modified:	2018-10-11

Tank Info:

Tank Number:	01
Tank Id:	278099

Equipment Records:

G02 - Tank Secondary Containment - Vault (w/access)
I05 - Overfill - Vent Whistle
E00 - Piping Secondary Containment - None
H00 - Tank Leak Detection - None
J05 - Dispenser - On Site Heating System (Supply/Return)
A00 - Tank Internal Protection - None
D01 - Pipe Type - Steel/Carbon Steel/Iron
K00 - Spill Prevention - None
B00 - Tank External Protection - None
F00 - Pipe External Protection - None
L00 - Piping Leak Detection - None
C01 - Pipe Location - Aboveground

Tank Location:	Aboveground - contact with impervious barrier... Tank bottom rests on impervious barrier, allowing visual indication of leaks.
Tank Type:	Steel/Carbon Steel/Iron
Tank Status:	Closed - Removed
Pipe Model:	Not reported
Install Date:	01/01/1911
Capacity Gallons:	3000
Tightness Test Method:	-
Date Test:	Not reported
Next Test Date:	Not reported

85 QUAY STREET (Continued) **A100470014**

Date Tank Closed:	12/28/2018
Register:	True
Modified By:	DAFRANCI
Last Modified:	02/19/2019
Material Name:	#2 fuel oil (on-site consumption)

R149 **CON EDISON** **NY MANIFEST** **S117314006**
SW **76 WYTHE AVE** **N/A**
1/8-1/4 **BROOKLYN, NY 11249**
0.172 mi.
907 ft. **Site 2 of 5 in cluster R**

Relative:
Higher

Actual:
20 ft.

NY MANIFEST:

Name:	CON EDISON
Address:	76 WYTHE AVE
City,State,Zip:	BROOKLYN, NY 11249
Country:	USA
EPA ID:	NYP004610309
Facility Status:	Not reported
Location Address 1:	76 WYTHE AVE
Code:	BP
Location Address 2:	Not reported
Total Tanks:	Not reported
Location City:	BROOKLYN
Location State:	NY
Location Zip:	11249
Location Zip 4:	Not reported

NY MANIFEST:

EPAID:	NYP004610309
Mailing Name:	CON EDISON
Mailing Contact:	TOM TEELING
Mailing Address 1:	4 IRVING PLACE 15TH FLOOR
Mailing Address 2:	Not reported
Mailing City:	NEW YORK
Mailing State:	NY
Mailing Zip:	10003
Mailing Zip 4:	Not reported
Mailing Country:	USA
Mailing Phone:	Not reported

NY MANIFEST:

Document ID:	Not reported
Manifest Status:	Not reported
seq:	Not reported
Year:	2018
Trans1 State ID:	NJ0000027193
Trans2 State ID:	Not reported
Generator Ship Date:	07/28/2014
Trans1 Recv Date:	07/28/2014
Trans2 Recv Date:	Not reported
TSD Site Recv Date:	07/29/2014
Part A Recv Date:	Not reported
Part B Recv Date:	Not reported
Generator EPA ID:	NYP004610309
Trans1 EPA ID:	Not reported
Trans2 EPA ID:	Not reported
TSDF ID 1:	NJD002200046

CON EDISON (Continued) **S117314006**

TSDF ID 2:	Not reported
Manifest Tracking Number:	012775249JJK
Import Indicator:	N
Export Indicator:	N
Discr Quantity Indicator:	N
Discr Type Indicator:	N
Discr Residue Indicator:	N
Discr Partial Reject Indicator:	N
Discr Full Reject Indicator:	N
Manifest Ref Number:	Not reported
Alt Facility RCRA ID:	Not reported
Alt Facility Sign Date:	Not reported
MGMT Method Type Code:	H110
Waste Code:	Not reported
Waste Code:	Not reported
Waste Code:	Not reported
Waste Code:	Not reported
Waste Code:	Not reported
Waste Code:	Not reported
Quantity:	500
Units:	G - Gallons (liquids only)* (8.3 pounds)
Number of Containers:	1
Container Type:	TT - Cargo tank, tank trucks
Handling Method:	T Chemical, physical, or biological treatment.
Specific Gravity:	1
Waste Code:	D008
Waste Code 1_2:	Not reported
Waste Code 1_3:	Not reported
Waste Code 1_4:	Not reported
Waste Code 1_5:	Not reported
Waste Code 1_6:	Not reported

O150 **CON EDISON** **NY MANIFEST** **S117741109**
NW **90 QUAY ST** **N/A**
1/8-1/4 **BROOKLYN, NY 11222**
0.172 mi.
908 ft. **Site 7 of 13 in cluster O**

Relative:
Lower

Actual:
8 ft.

NY MANIFEST:

Name:	CON EDISON
Address:	90 QUAY ST
City,State,Zip:	BROOKLYN, NY 11222
Country:	USA
EPA ID:	NYP004743175
Facility Status:	Not reported
Location Address 1:	90 QUAY ST
Code:	BP
Location Address 2:	Not reported
Total Tanks:	Not reported
Location City:	BROOKLYN
Location State:	NY
Location Zip:	11222
Location Zip 4:	Not reported

NY MANIFEST:

EPAID:	NYP004743175
Mailing Name:	CON EDISON

CON EDISON (Continued) **S117741109**

Mailing Contact:	CON EDISON
Mailing Address 1:	4 IRVING PL
Mailing Address 2:	15TH FL
Mailing City:	NEW YORK
Mailing State:	NY
Mailing Zip:	10003
Mailing Zip 4:	Not reported
Mailing Country:	USA
Mailing Phone:	Not reported

NY MANIFEST:

Document ID:	Not reported
Manifest Status:	Not reported
seq:	Not reported
Year:	2018
Trans1 State ID:	NJD003812047
Trans2 State ID:	Not reported
Generator Ship Date:	03/05/2015
Trans1 Recv Date:	03/05/2015
Trans2 Recv Date:	Not reported
TSD Site Recv Date:	03/11/2015
Part A Recv Date:	Not reported
Part B Recv Date:	Not reported
Generator EPA ID:	NYP004743175
Trans1 EPA ID:	Not reported
Trans2 EPA ID:	Not reported
TSDF ID 1:	NJD991291105
TSDF ID 2:	Not reported
Manifest Tracking Number:	002610769GBF
Import Indicator:	N
Export Indicator:	N
Discr Quantity Indicator:	N
Discr Type Indicator:	N
Discr Residue Indicator:	N
Discr Partial Reject Indicator:	N
Discr Full Reject Indicator:	N
Manifest Ref Number:	Not reported
Alt Facility RCRA ID:	Not reported
Alt Facility Sign Date:	Not reported
MGMT Method Type Code:	H110
Waste Code:	Not reported
Waste Code:	Not reported
Waste Code:	Not reported
Waste Code:	Not reported
Waste Code:	Not reported
Waste Code:	Not reported
Quantity:	500
Units:	P - Pounds
Number of Containers:	1
Container Type:	TT - Cargo tank, tank trucks
Handling Method:	T Chemical, physical, or biological treatment.
Specific Gravity:	1
Waste Code:	D008
Waste Code 1_2:	Not reported
Waste Code 1_3:	Not reported
Waste Code 1_4:	Not reported
Waste Code 1_5:	Not reported

CON EDISON (Continued) **S117741109**

Waste Code 1_6: Not reported

O151 **CON EDISON** **RCRA NonGen / NLR** **1018279463**
NW **90 QUAY ST** **NYP004742821**
1/8-1/4 **BROOKLYN, NY 11222**
0.172 mi.
908 ft. **Site 8 of 13 in cluster O**

Relative: **Lower**
Actual: **8 ft.**

RCRA NonGen / NLR:

Date Form Received by Agency:		20150304
Handler Name:	CON EDISON	
Handler Address:		90 QUAY ST
Handler City,State,Zip:		BROOKLYN, NY 11222
EPA ID:		NYP004742821
Contact Name:		THOMAS TEELING
Contact Address:		Not reported
Contact City,State,Zip:		Not reported
Contact Telephone:		212-460-3770
Contact Fax:		Not reported
Contact Email:		Not reported
Contact Title:		Not reported
EPA Region:		02
Land Type:		Private
Federal Waste Generator Description:		Not a generator, verified
Non-Notifier:		Not reported
Biennial Report Cycle:		Not reported
Accessibility:		Not reported
Active Site Indicator:		Not reported
State District Owner:		NY
State District:		NYSDEC R2
Mailing Address:		IRVING PL, 15TH FL NE
Mailing City,State,Zip:		NEW YORK, NY 10003
Owner Name:		Not reported
Owner Type:		Not reported
Operator Name:		Not reported
Operator Type:		Not reported
Short-Term Generator Activity:		No
Importer Activity:		No
Mixed Waste Generator:		No
Transporter Activity:		No
Transfer Facility Activity:		No
Recycler Activity with Storage:		No
Small Quantity On-Site Burner Exemption:		No
Smelting Melting and Refining Furnace Exemption:		No
Underground Injection Control:		No
Off-Site Waste Receipt:		No
Universal Waste Indicator:		No
Universal Waste Destination Facility:		No
Federal Universal Waste:		No
Active Site Fed-Reg Treatment Storage and Disposal Facility:		Not reported
Active Site Converter Treatment storage and Disposal Facility:		Not reported
Active Site State-Reg Treatment Storage and Disposal Facility:		Not reported
Active Site State-Reg Handler:		---
Federal Facility Indicator:		Not reported
Hazardous Secondary Material Indicator:		NN
Sub-Part K Indicator:		Not reported
Commercial TSD Indicator:		No

CON EDISON (Continued) **1018279463**

Treatment Storage and Disposal Type:	Not reported
2018 GPRA Permit Baseline:	Not on the Baseline
2018 GPRA Renewals Baseline:	Not on the Baseline
Permit Renewals Workload Universe:	Not reported
Permit Workload Universe:	Not reported
Permit Progress Universe:	Not reported
Post-Closure Workload Universe:	Not reported
Closure Workload Universe:	Not reported
202 GPRA Corrective Action Baseline:	No
Corrective Action Workload Universe:	No
Subject to Corrective Action Universe:	No
Non-TSDFs Where RCRA CA has Been Imposed Universe:	No
TSDFs Potentially Subject to CA Under 3004 (u)/(v) Universe:	No
TSDFs Only Subject to CA under Discretionary Auth Universe:	No
Corrective Action Priority Ranking:	No NCAPS ranking
Environmental Control Indicator:	No
Institutional Control Indicator:	No
Human Exposure Controls Indicator:	N/A
Groundwater Controls Indicator:	N/A
Operating TSDF Universe:	Not reported
Full Enforcement Universe:	Not reported
Significant Non-Complier Universe:	No
Unaddressed Significant Non-Complier Universe:	No
Addressed Significant Non-Complier Universe:	No
Significant Non-Complier With a Compliance Schedule Universe:	No
Financial Assurance Required:	Not reported
Handler Date of Last Change:	20160502
Recognized Trader-Importer:	No
Recognized Trader-Exporter:	No
Importer of Spent Lead Acid Batteries:	No
Exporter of Spent Lead Acid Batteries:	No
Recycler Activity Without Storage:	Not reported
Manifest Broker:	Not reported
Sub-Part P Indicator:	No

Historic Generators:

Receive Date:	20150304
Handler Name: CON EDISON	
Federal Waste Generator Description:	Small Quantity Generator
State District Owner:	NY
Large Quantity Handler of Universal Waste:	No
Recognized Trader Importer:	No
Recognized Trader Exporter:	No
Spent Lead Acid Battery Importer:	No
Spent Lead Acid Battery Exporter:	No
Current Record:	No
Non Storage Recycler Activity:	Not reported
Electronic Manifest Broker:	Not reported

Receive Date:	20150304
Handler Name: CON EDISON	
Federal Waste Generator Description:	Not a generator, verified
State District Owner:	NY
Large Quantity Handler of Universal Waste:	No
Recognized Trader Importer:	No
Recognized Trader Exporter:	No

CON EDISON (Continued) **1018279463**

Spent Lead Acid Battery Importer: No
Spent Lead Acid Battery Exporter: No
Current Record: Yes
Non Storage Recycler Activity: Not reported
Electronic Manifest Broker: Not reported

List of NAICS Codes and Descriptions:
NAICS Codes: No NAICS Codes Found

Facility Has Received Notices of Violations:
Violations: No Violations Found

Evaluation Action Summary:
Evaluations: No Evaluations Found

O152 **CON EDISON** **RCRA NonGen / NLR** **1018279494**
NW **90 QUAY ST** **NYP004743175**
1/8-1/4 **BROOKLYN, NY 11222**
0.172 mi.
908 ft. **Site 9 of 13 in cluster O**

Relative: **Lower**
Actual: **8 ft.**

RCRA NonGen / NLR:

Date Form Received by Agency:		20150304
Handler Name:	CON EDISON	
Handler Address:		90 QUAY ST
Handler City,State,Zip:		BROOKLYN, NY 11222
EPA ID:		NYP004743175
Contact Name:		THOMAS TEELING
Contact Address:		Not reported
Contact City,State,Zip:		Not reported
Contact Telephone:		212-460-3770
Contact Fax:		Not reported
Contact Email:		Not reported
Contact Title:		Not reported
EPA Region:		02
Land Type:		Private
Federal Waste Generator Description:		Not a generator, verified
Non-Notifier:		Not reported
Biennial Report Cycle:		Not reported
Accessibility:		Not reported
Active Site Indicator:		Not reported
State District Owner:		NY
State District:		NYSDEC R2
Mailing Address:		IRVING PL, 15TH FL NE
Mailing City,State,Zip:		NEW YORK, NY 10003
Owner Name:		Not reported
Owner Type:		Not reported
Operator Name:		Not reported
Operator Type:		Not reported
Short-Term Generator Activity:		No
Importer Activity:		No
Mixed Waste Generator:		No
Transporter Activity:		No
Transfer Facility Activity:		No
Recycler Activity with Storage:		No

CON EDISON (Continued) **1018279494**

Small Quantity On-Site Burner Exemption:	No
Smelting Melting and Refining Furnace Exemption:	No
Underground Injection Control:	No
Off-Site Waste Receipt:	No
Universal Waste Indicator:	No
Universal Waste Destination Facility:	No
Federal Universal Waste:	No
Active Site Fed-Reg Treatment Storage and Disposal Facility:	Not reported
Active Site Converter Treatment storage and Disposal Facility:	Not reported
Active Site State-Reg Treatment Storage and Disposal Facility:	Not reported
Active Site State-Reg Handler:	---
Federal Facility Indicator:	Not reported
Hazardous Secondary Material Indicator:	NN
Sub-Part K Indicator:	Not reported
Commercial TSD Indicator:	No
Treatment Storage and Disposal Type:	Not reported
2018 GPRA Permit Baseline:	Not on the Baseline
2018 GPRA Renewals Baseline:	Not on the Baseline
Permit Renewals Workload Universe:	Not reported
Permit Workload Universe:	Not reported
Permit Progress Universe:	Not reported
Post-Closure Workload Universe:	Not reported
Closure Workload Universe:	Not reported
202 GPRA Corrective Action Baseline:	No
Corrective Action Workload Universe:	No
Subject to Corrective Action Universe:	No
Non-TSDFs Where RCRA CA has Been Imposed Universe:	No
TSDFs Potentially Subject to CA Under 3004 (u)/(v) Universe:	No
TSDFs Only Subject to CA under Discretionary Auth Universe:	No
Corrective Action Priority Ranking:	No NCAPS ranking
Environmental Control Indicator:	No
Institutional Control Indicator:	No
Human Exposure Controls Indicator:	N/A
Groundwater Controls Indicator:	N/A
Operating TSDF Universe:	Not reported
Full Enforcement Universe:	Not reported
Significant Non-Complier Universe:	No
Unaddressed Significant Non-Complier Universe:	No
Addressed Significant Non-Complier Universe:	No
Significant Non-Complier With a Compliance Schedule Universe:	No
Financial Assurance Required:	Not reported
Handler Date of Last Change:	20160502
Recognized Trader-Importer:	No
Recognized Trader-Exporter:	No
Importer of Spent Lead Acid Batteries:	No
Exporter of Spent Lead Acid Batteries:	No
Recycler Activity Without Storage:	Not reported
Manifest Broker:	Not reported
Sub-Part P Indicator:	No

Biennial: List of Years
Year: 2015

Click Here for Biennial Reporting System Data:

Hazardous Waste Summary:

CON EDISON (Continued) **1018279494**

Waste Code: D008
Waste Description: LEAD

Handler - Owner Operator:
Owner/Operator Indicator: Operator
Owner/Operator Name: CONSOLIDATED EDISON CO OF NY INC
Legal Status: Private
Date Became Current: 20150304
Date Ended Current: Not reported
Owner/Operator Address: 4 IRVING PL
Owner/Operator City,State,Zip: NEW YORK, NY 10003
Owner/Operator Telephone: Not reported
Owner/Operator Telephone Ext: Not reported
Owner/Operator Fax: Not reported
Owner/Operator Email: Not reported

Owner/Operator Indicator: Owner
Owner/Operator Name: CONSOLIDATED EDISON CO OF NY INC
Legal Status: Private
Date Became Current: 20150304
Date Ended Current: Not reported
Owner/Operator Address: 4 IRVING PL
Owner/Operator City,State,Zip: NEW YORK, NY 10003
Owner/Operator Telephone: Not reported
Owner/Operator Telephone Ext: Not reported
Owner/Operator Fax: Not reported
Owner/Operator Email: Not reported

Historic Generators:
Receive Date: 20160205
Handler Name: CON EDISON - MANHOLE 4344
Federal Waste Generator Description: Large Quantity Generator
State District Owner: NY
Large Quantity Handler of Universal Waste: No
Recognized Trader Importer: No
Recognized Trader Exporter: No
Spent Lead Acid Battery Importer: No
Spent Lead Acid Battery Exporter: No
Current Record: No
Non Storage Recycler Activity: Not reported
Electronic Manifest Broker: Not reported

Receive Date: 20150304
Handler Name: CON EDISON
Federal Waste Generator Description: Small Quantity Generator
State District Owner: NY
Large Quantity Handler of Universal Waste: No
Recognized Trader Importer: No
Recognized Trader Exporter: No
Spent Lead Acid Battery Importer: No
Spent Lead Acid Battery Exporter: No
Current Record: No
Non Storage Recycler Activity: Not reported
Electronic Manifest Broker: Not reported

Receive Date: 20150304

CON EDISON (Continued) **1018279494**

Handler Name: CON EDISON
Federal Waste Generator Description: Not a generator, verified
State District Owner: NY
Large Quantity Handler of Universal Waste: No
Recognized Trader Importer: No
Recognized Trader Exporter: No
Spent Lead Acid Battery Importer: No
Spent Lead Acid Battery Exporter: No
Current Record: Yes
Non Storage Recycler Activity: Not reported
Electronic Manifest Broker: Not reported

List of NAICS Codes and Descriptions:
NAICS Code: 221122
NAICS Description: ELECTRIC POWER DISTRIBUTION

Facility Has Received Notices of Violations:
Violations: No Violations Found

Evaluation Action Summary:
Evaluations: No Evaluations Found

O153 **CON EDISON** **RCRA NonGen / NLR** **1018279547**
NW **90 QUAY ST** **FINDS** **NYP004743746**
1/8-1/4 **BROOKLYN, NY 11222** **ECHO**
0.172 mi.
908 ft. **Site 10 of 13 in cluster O**

Relative: **Lower**
Actual: **8 ft.**

RCRA NonGen / NLR:
Date Form Received by Agency: 20150305
Handler Name: CON EDISON
Handler Address: 90 QUAY ST
Handler City,State,Zip: BROOKLYN, NY 11222
EPA ID: NYP004743746
Contact Name: THOMAS TEELING
Contact Address: Not reported
Contact City,State,Zip: Not reported
Contact Telephone: 212-460-3770
Contact Fax: Not reported
Contact Email: Not reported
Contact Title: Not reported
EPA Region: 02
Land Type: Private
Federal Waste Generator Description: Not a generator, verified
Non-Notifier: Not reported
Biennial Report Cycle: Not reported
Accessibility: Not reported
Active Site Indicator: Not reported
State District Owner: NY
State District: NYSDEC R2
Mailing Address: IRVING PL, 15TH FL NE
Mailing City,State,Zip: NEW YORK, NY 10003
Owner Name: Not reported
Owner Type: Not reported
Operator Name: Not reported

CON EDISON (Continued) **1018279547**

Operator Type:	Not reported
Short-Term Generator Activity:	No
Importer Activity:	No
Mixed Waste Generator:	No
Transporter Activity:	No
Transfer Facility Activity:	No
Recycler Activity with Storage:	No
Small Quantity On-Site Burner Exemption:	No
Smelting Melting and Refining Furnace Exemption:	No
Underground Injection Control:	No
Off-Site Waste Receipt:	No
Universal Waste Indicator:	No
Universal Waste Destination Facility:	No
Federal Universal Waste:	No
Active Site Fed-Reg Treatment Storage and Disposal Facility:	Not reported
Active Site Converter Treatment storage and Disposal Facility:	Not reported
Active Site State-Reg Treatment Storage and Disposal Facility:	Not reported
Active Site State-Reg Handler:	---
Federal Facility Indicator:	Not reported
Hazardous Secondary Material Indicator:	NN
Sub-Part K Indicator:	Not reported
Commercial TSD Indicator:	No
Treatment Storage and Disposal Type:	Not reported
2018 GPRA Permit Baseline:	Not on the Baseline
2018 GPRA Renewals Baseline:	Not on the Baseline
Permit Renewals Workload Universe:	Not reported
Permit Workload Universe:	Not reported
Permit Progress Universe:	Not reported
Post-Closure Workload Universe:	Not reported
Closure Workload Universe:	Not reported
202 GPRA Corrective Action Baseline:	No
Corrective Action Workload Universe:	No
Subject to Corrective Action Universe:	No
Non-TSDFs Where RCRA CA has Been Imposed Universe:	No
TSDFs Potentially Subject to CA Under 3004 (u)/(v) Universe:	No
TSDFs Only Subject to CA under Discretionary Auth Universe:	No
Corrective Action Priority Ranking:	No NCAPS ranking
Environmental Control Indicator:	No
Institutional Control Indicator:	No
Human Exposure Controls Indicator:	N/A
Groundwater Controls Indicator:	N/A
Operating TSDF Universe:	Not reported
Full Enforcement Universe:	Not reported
Significant Non-Complier Universe:	No
Unaddressed Significant Non-Complier Universe:	No
Addressed Significant Non-Complier Universe:	No
Significant Non-Complier With a Compliance Schedule Universe:	No
Financial Assurance Required:	Not reported
Handler Date of Last Change:	20160502
Recognized Trader-Importer:	No
Recognized Trader-Exporter:	No
Importer of Spent Lead Acid Batteries:	No
Exporter of Spent Lead Acid Batteries:	No
Recycler Activity Without Storage:	Not reported
Manifest Broker:	Not reported
Sub-Part P Indicator:	No

CON EDISON (Continued) **1018279547**

Historic Generators:
Receive Date: 20150305
Handler Name: CON EDISON
Federal Waste Generator Description: Small Quantity Generator
State District Owner: NY
Large Quantity Handler of Universal Waste: No
Recognized Trader Importer: No
Recognized Trader Exporter: No
Spent Lead Acid Battery Importer: No
Spent Lead Acid Battery Exporter: No
Current Record: No
Non Storage Recycler Activity: Not reported
Electronic Manifest Broker: Not reported

Receive Date: 20150305
Handler Name: CON EDISON
Federal Waste Generator Description: Not a generator, verified
State District Owner: NY
Large Quantity Handler of Universal Waste: No
Recognized Trader Importer: No
Recognized Trader Exporter: No
Spent Lead Acid Battery Importer: No
Spent Lead Acid Battery Exporter: No
Current Record: Yes
Non Storage Recycler Activity: Not reported
Electronic Manifest Broker: Not reported

List of NAICS Codes and Descriptions:
NAICS Codes: No NAICS Codes Found

Facility Has Received Notices of Violations:
Violations: No Violations Found

Evaluation Action Summary:
Evaluations: No Evaluations Found

FINDS:
Registry ID: 110067691108

Click Here:

Environmental Interest/Information System:
RCRAInfo is a national information system that supports the Resource Conservation and Recovery Act (RCRA) program through the tracking of events and activities related to facilities that generate, transport, and treat, store, or dispose of hazardous waste. RCRAInfo allows RCRA program staff to track the notification, permit, compliance, and corrective action activities required under RCRA.
HAZARDOUS WASTE BIENNIAL REPORTER

Click this hyperlink while viewing on your computer to access additional FINDS: detail in the EDR Site Report.

ECHO:
Envid: 1018279547

CON EDISON (Continued) **1018279547**

Registry ID:	110067691108
DFR URL:	http://echo.epa.gov/detailed-facility-report?fid=110067691108
Name:	CON EDISON
Address:	90 QUAY ST
City,State,Zip:	BROOKLYN, NY 11222

O154 **CON EDISON** **NY MANIFEST** **S117741080**
NW **90 QUAY ST** **N/A**
1/8-1/4 **BROOKLYN, NY 11222**
0.172 mi.
908 ft. **Site 11 of 13 in cluster O**

Relative:
Lower

Actual:
8 ft.

NY MANIFEST:

Name:	CON EDISON
Address:	90 QUAY ST
City,State,Zip:	BROOKLYN, NY 11222
Country:	USA
EPA ID:	NYP004742821
Facility Status:	Not reported
Location Address 1:	F/O 90 QUAY ST
Code:	BP
Location Address 2:	SB8418
Total Tanks:	Not reported
Location City:	BROOKLYN
Location State:	NY
Location Zip:	11222
Location Zip 4:	Not reported

NY MANIFEST:

EPAID:	NYP004742821
Mailing Name:	CON EDISON
Mailing Contact:	CON EDISON
Mailing Address 1:	4 IRVING PL
Mailing Address 2:	15TH FL
Mailing City:	NEW YORK
Mailing State:	NY
Mailing Zip:	10003
Mailing Zip 4:	Not reported
Mailing Country:	USA
Mailing Phone:	Not reported

NY MANIFEST:

Document ID:	Not reported
Manifest Status:	Not reported
seq:	Not reported
Year:	2018
Trans1 State ID:	NJD003812047
Trans2 State ID:	Not reported
Generator Ship Date:	03/04/2015
Trans1 Recv Date:	03/04/2015
Trans2 Recv Date:	Not reported
TSD Site Recv Date:	03/06/2015
Part A Recv Date:	Not reported
Part B Recv Date:	Not reported
Generator EPA ID:	NYP004742821
Trans1 EPA ID:	Not reported
Trans2 EPA ID:	Not reported
TSDF ID 1:	NJD991291105

CON EDISON (Continued) **S117741080**

TSDF ID 2:	Not reported
Manifest Tracking Number:	002563839GBF
Import Indicator:	N
Export Indicator:	N
Discr Quantity Indicator:	N
Discr Type Indicator:	N
Discr Residue Indicator:	N
Discr Partial Reject Indicator:	N
Discr Full Reject Indicator:	N
Manifest Ref Number:	Not reported
Alt Facility RCRA ID:	Not reported
Alt Facility Sign Date:	Not reported
MGMT Method Type Code:	H110
Waste Code:	Not reported
Waste Code:	Not reported
Waste Code:	Not reported
Waste Code:	Not reported
Waste Code:	Not reported
Waste Code:	Not reported
Quantity:	2000
Units:	P - Pounds
Number of Containers:	1
Container Type:	TT - Cargo tank, tank trucks
Handling Method:	T Chemical, physical, or biological treatment.
Specific Gravity:	1
Waste Code:	D008
Waste Code 1_2:	Not reported
Waste Code 1_3:	Not reported
Waste Code 1_4:	Not reported
Waste Code 1_5:	Not reported
Waste Code 1_6:	Not reported

O155 **CON EDISON - MANHOLE 4337** **RCRA-LQG** **1014397497**
NW **90 QUAY ST AND WEST ST** **NY MANIFEST** **NYP004198214**
1/8-1/4 **BROOKLYN, NY 11222**
0.172 mi.
908 ft. **Site 12 of 13 in cluster O**

Relative: RCRA-LQG:
Lower

Date Form Received by Agency:	20100416
Handler Name:	CON EDISON - MANHOLE 4337
Handler Address:	90 QUAY ST AND WEST ST
Handler City,State,Zip:	BROOKLYN, NY 11222
EPA ID:	NYP004198214
Contact Name:	THOMAS P TEELING
Contact Address:	Not reported
Contact City,State,Zip:	Not reported
Contact Telephone:	212-460-3770
Contact Fax:	Not reported
Contact Email:	TEELINGT@CONED.COM
Contact Title:	Not reported
EPA Region:	02
Land Type:	Private
Federal Waste Generator Description:	Large Quantity Generator
Non-Notifier:	Not reported
Biennial Report Cycle:	2009
Accessibility:	Not reported

Actual:
8 ft.

CON EDISON - MANHOLE 4337 (Continued) **1014397497**

Active Site Indicator:	Handler Activities
State District Owner:	Not reported
State District:	Not reported
Mailing Address:	IRVING PLACE
Mailing City,State,Zip:	NEW YORK, NY 10003
Owner Name:	CONSOLIDATED EDISON CO. OF NY INC
Owner Type:	Private
Operator Name:	CONSOLIDATED EDISON CO. OF NY INC.
Operator Type:	Private
Short-Term Generator Activity:	No
Importer Activity:	No
Mixed Waste Generator:	No
Transporter Activity:	No
Transfer Facility Activity:	No
Recycler Activity with Storage:	No
Small Quantity On-Site Burner Exemption:	No
Smelting Melting and Refining Furnace Exemption:	No
Underground Injection Control:	No
Off-Site Waste Receipt:	No
Universal Waste Indicator:	No
Universal Waste Destination Facility:	No
Federal Universal Waste:	No
Active Site Fed-Reg Treatment Storage and Disposal Facility:	Not reported
Active Site Converter Treatment storage and Disposal Facility:	Not reported
Active Site State-Reg Treatment Storage and Disposal Facility:	Not reported
Active Site State-Reg Handler:	---
Federal Facility Indicator:	Not reported
Hazardous Secondary Material Indicator:	NN
Sub-Part K Indicator:	Not reported
Commercial TSD Indicator:	No
Treatment Storage and Disposal Type:	Not reported
2018 GPRA Permit Baseline:	Not on the Baseline
2018 GPRA Renewals Baseline:	Not on the Baseline
Permit Renewals Workload Universe:	Not reported
Permit Workload Universe:	Not reported
Permit Progress Universe:	Not reported
Post-Closure Workload Universe:	Not reported
Closure Workload Universe:	Not reported
202 GPRA Corrective Action Baseline:	No
Corrective Action Workload Universe:	No
Subject to Corrective Action Universe:	No
Non-TSDFs Where RCRA CA has Been Imposed Universe:	No
TSDFs Potentially Subject to CA Under 3004 (u)/(v) Universe:	No
TSDFs Only Subject to CA under Discretionary Auth Universe:	No
Corrective Action Priority Ranking:	No NCAPS ranking
Environmental Control Indicator:	No
Institutional Control Indicator:	No
Human Exposure Controls Indicator:	N/A
Groundwater Controls Indicator:	N/A
Operating TSDF Universe:	Not reported
Full Enforcement Universe:	Not reported
Significant Non-Complier Universe:	No
Unaddressed Significant Non-Complier Universe:	No
Addressed Significant Non-Complier Universe:	No
Significant Non-Complier With a Compliance Schedule Universe:	No
Financial Assurance Required:	Not reported
Handler Date of Last Change:	20150414

CON EDISON - MANHOLE 4337 (Continued) **1014397497**

Recognized Trader-Importer:	No
Recognized Trader-Exporter:	No
Importer of Spent Lead Acid Batteries:	No
Exporter of Spent Lead Acid Batteries:	No
Recycler Activity Without Storage:	Not reported
Manifest Broker:	Not reported
Sub-Part P Indicator:	No

Biennial: List of Years
Year: 2009

Click Here for Biennial Reporting System Data:

Hazardous Waste Summary:
Waste Code: D008
Waste Description: LEAD

Handler - Owner Operator:

Owner/Operator Indicator:	Owner
Owner/Operator Name:	CONSOLIDATED EDISON CO. OF NY INC
Legal Status:	Private
Date Became Current:	20091015
Date Ended Current:	Not reported
Owner/Operator Address:	4 IRVING PLACE
Owner/Operator City,State,Zip:	NYC, NY 10003
Owner/Operator Telephone:	Not reported
Owner/Operator Telephone Ext:	Not reported
Owner/Operator Fax:	Not reported
Owner/Operator Email:	Not reported

Owner/Operator Indicator:	Operator
Owner/Operator Name:	CONSOLIDATED EDISON CO. OF NY INC.
Legal Status:	Private
Date Became Current:	20091015
Date Ended Current:	Not reported
Owner/Operator Address:	4 IRVING PLACE
Owner/Operator City,State,Zip:	NYC, NY 10003
Owner/Operator Telephone:	Not reported
Owner/Operator Telephone Ext:	Not reported
Owner/Operator Fax:	Not reported
Owner/Operator Email:	Not reported

Historic Generators:

Receive Date:	20100416
Handler Name:	CON EDISON - MANHOLE 4337
Federal Waste Generator Description:	Large Quantity Generator
State District Owner:	Not reported
Large Quantity Handler of Universal Waste:	No
Recognized Trader Importer:	No
Recognized Trader Exporter:	No
Spent Lead Acid Battery Importer:	No
Spent Lead Acid Battery Exporter:	No
Current Record:	Yes
Non Storage Recycler Activity:	Not reported
Electronic Manifest Broker:	Not reported

CON EDISON - MANHOLE 4337 (Continued) **1014397497**

List of NAICS Codes and Descriptions:
NAICS Code: 221122
NAICS Description: ELECTRIC POWER DISTRIBUTION

Facility Has Received Notices of Violations:
Violations: No Violations Found

Evaluation Action Summary:
Evaluations: No Evaluations Found

NY MANIFEST:
Name: CONSOLIDATED EDISON
Address: 90 QUAY ST AND WEST ST
City,State,Zip: BROOKLYN, NY 11222
Country: USA
EPA ID: NYP004198214
Facility Status: Not reported
Location Address 1: 90 QUAY ST AND WEST ST
Code: BP
Location Address 2: Not reported
Total Tanks: Not reported
Location City: BROOKLYN
Location State: NY
Location Zip: 11222
Location Zip 4: Not reported

NY MANIFEST:
EPAID: NYP004198214
Mailing Name: CONSOLIDATED EDISON
Mailing Contact: FRANKLYN MURRAY
Mailing Address 1: 4 IRVING PLACE RM 828
Mailing Address 2: Not reported
Mailing City: NEW YORK
Mailing State: NY
Mailing Zip: 10003
Mailing Zip 4: Not reported
Mailing Country: USA
Mailing Phone: 2124602808

NY MANIFEST:
Document ID: Not reported
Manifest Status: Not reported
seq: Not reported
Year: 2018
Trans1 State ID: NJD003812047
Trans2 State ID: NJD003812047
Generator Ship Date: 10/19/2009
Trans1 Recv Date: 10/19/2009
Trans2 Recv Date: 10/21/2009
TSD Site Recv Date: 10/21/2009
Part A Recv Date: Not reported
Part B Recv Date: Not reported
Generator EPA ID: NYP004198214
Trans1 EPA ID: Not reported

CON EDISON - MANHOLE 4337 (Continued) **1014397497**

Trans2 EPA ID:	Not reported
TSDF ID 1:	NJD991291105
TSDF ID 2:	Not reported
Manifest Tracking Number:	000893830GBF
Import Indicator:	N
Export Indicator:	N
Discr Quantity Indicator:	N
Discr Type Indicator:	N
Discr Residue Indicator:	N
Discr Partial Reject Indicator:	N
Discr Full Reject Indicator:	N
Manifest Ref Number:	Not reported
Alt Facility RCRA ID:	Not reported
Alt Facility Sign Date:	Not reported
MGMT Method Type Code:	H111
Waste Code:	Not reported
Waste Code:	Not reported
Waste Code:	Not reported
Waste Code:	Not reported
Waste Code:	Not reported
Waste Code:	Not reported
Quantity:	1000
Units:	G - Gallons (liquids only)* (8.3 pounds)
Number of Containers:	1
Container Type:	TT - Cargo tank, tank trucks
Handling Method:	T Chemical, physical, or biological treatment.
Specific Gravity:	1
Waste Code:	D008
Waste Code 1_2:	Not reported
Waste Code 1_3:	Not reported
Waste Code 1_4:	Not reported
Waste Code 1_5:	Not reported
Waste Code 1_6:	Not reported

O156 **NYC TRANSIT - 90 QUAY ST** **RCRA-SQG** **1010327955**
NW **90 QUAY ST** **NY MANIFEST** **NYR000140814**
1/8-1/4 **BROOKLYN, NY 11222** **NJ MANIFEST**
0.172 mi.
908 ft. **Site 13 of 13 in cluster O**

Relative: RCRA-SQG:
Lower

Date Form Received by Agency:		20210824
Handler Name:	NYC TRANSIT - 90 QUAY ST	
Handler Address:		90 QUAY ST
Handler City,State,Zip:		BROOKLYN, NY 11222
EPA ID:		NYR000140814
Contact Name:		ISABEL POTTER
Contact Address:		BROADWAY
Contact City,State,Zip:		NEW YORK, NY 10004
Contact Telephone:		646-252-5777
Contact Fax:		Not reported
Contact Email:		ENVIRONMENTALPROTECTIONNYCT@NYCT.COM
Contact Title:		SYSTEM SAFETY SPECIALIST
EPA Region:		02
Land Type:		State
Federal Waste Generator Description:		Small Quantity Generator
Non-Notifier:		Not reported

Actual:
8 ft.

NYC TRANSIT - 90 QUAY ST (Continued) **1010327955**

Biennial Report Cycle:	Not reported
Accessibility:	Not reported
Active Site Indicator:	Handler Activities
State District Owner:	NY
State District:	NYSDEC R2
Mailing Address:	BROADWAY
Mailing City,State,Zip:	NEW YORK, NY 10004
Owner Name:	MTA - NYC TRANSIT
Owner Type:	State
Operator Name:	MTA - NYC TRANSIT
Operator Type:	State
Short-Term Generator Activity:	Yes
Importer Activity:	No
Mixed Waste Generator:	No
Transporter Activity:	No
Transfer Facility Activity:	No
Recycler Activity with Storage:	No
Small Quantity On-Site Burner Exemption:	No
Smelting Melting and Refining Furnace Exemption:	No
Underground Injection Control:	No
Off-Site Waste Receipt:	No
Universal Waste Indicator:	No
Universal Waste Destination Facility:	No
Federal Universal Waste:	No
Active Site Fed-Reg Treatment Storage and Disposal Facility:	Not reported
Active Site Converter Treatment storage and Disposal Facility:	Not reported
Active Site State-Reg Treatment Storage and Disposal Facility:	Not reported
Active Site State-Reg Handler:	---
Federal Facility Indicator:	Not reported
Hazardous Secondary Material Indicator:	N
Sub-Part K Indicator:	Not reported
Commercial TSD Indicator:	No
Treatment Storage and Disposal Type:	Not reported
2018 GPRA Permit Baseline:	Not on the Baseline
2018 GPRA Renewals Baseline:	Not on the Baseline
Permit Renewals Workload Universe:	Not reported
Permit Workload Universe:	Not reported
Permit Progress Universe:	Not reported
Post-Closure Workload Universe:	Not reported
Closure Workload Universe:	Not reported
202 GPRA Corrective Action Baseline:	No
Corrective Action Workload Universe:	No
Subject to Corrective Action Universe:	No
Non-TSDFs Where RCRA CA has Been Imposed Universe:	No
TSDFs Potentially Subject to CA Under 3004 (u)/(v) Universe:	No
TSDFs Only Subject to CA under Discretionary Auth Universe:	No
Corrective Action Priority Ranking:	No NCAPS ranking
Environmental Control Indicator:	No
Institutional Control Indicator:	No
Human Exposure Controls Indicator:	N/A
Groundwater Controls Indicator:	N/A
Operating TSDF Universe:	Not reported
Full Enforcement Universe:	Not reported
Significant Non-Complier Universe:	No
Unaddressed Significant Non-Complier Universe:	No
Addressed Significant Non-Complier Universe:	No
Significant Non-Complier With a Compliance Schedule Universe:	No

NYC TRANSIT - 90 QUAY ST (Continued) **1010327955**

Financial Assurance Required:	Not reported
Handler Date of Last Change:	20210824
Recognized Trader-Importer:	No
Recognized Trader-Exporter:	No
Importer of Spent Lead Acid Batteries:	No
Exporter of Spent Lead Acid Batteries:	No
Recycler Activity Without Storage:	No
Manifest Broker:	No
Sub-Part P Indicator:	No

Hazardous Waste Summary:

Waste Code:	D001
Waste Description:	IGNITABLE WASTE
Waste Code:	D002
Waste Description:	CORROSIVE WASTE

Handler - Owner Operator:

Owner/Operator Indicator:	Owner
Owner/Operator Name:	NEW YORK CITY TRANSIT
Legal Status:	State
Date Became Current:	19980801
Date Ended Current:	Not reported
Owner/Operator Address:	2 BROADWAY - 27TH FLOOR
Owner/Operator City,State,Zip:	NEW YORK, NY 10004
Owner/Operator Telephone:	Not reported
Owner/Operator Telephone Ext:	Not reported
Owner/Operator Fax:	Not reported
Owner/Operator Email:	Not reported
Owner/Operator Indicator:	Operator
Owner/Operator Name:	NEW YORK CITY TRANSIT
Legal Status:	State
Date Became Current:	19980801
Date Ended Current:	Not reported
Owner/Operator Address:	Not reported
Owner/Operator City,State,Zip:	Not reported
Owner/Operator Telephone:	Not reported
Owner/Operator Telephone Ext:	Not reported
Owner/Operator Fax:	Not reported
Owner/Operator Email:	Not reported
Owner/Operator Indicator:	Operator
Owner/Operator Name:	NEW YORK CITY TRANSIT
Legal Status:	State
Date Became Current:	19980801
Date Ended Current:	Not reported
Owner/Operator Address:	Not reported
Owner/Operator City,State,Zip:	Not reported
Owner/Operator Telephone:	Not reported
Owner/Operator Telephone Ext:	Not reported
Owner/Operator Fax:	Not reported
Owner/Operator Email:	Not reported
Owner/Operator Indicator:	Owner

NYC TRANSIT - 90 QUAY ST (Continued) **1010327955**

Owner/Operator Name:	MTA - NEW YORK CITY TRANSIT
Legal Status:	State
Date Became Current:	19300101
Date Ended Current:	Not reported
Owner/Operator Address:	2 BROADWAY - 27TH FLOOR
Owner/Operator City,State,Zip:	NEW YORK, NY 10004
Owner/Operator Telephone:	Not reported
Owner/Operator Telephone Ext:	Not reported
Owner/Operator Fax:	Not reported
Owner/Operator Email:	Not reported

Owner/Operator Indicator:	Owner
Owner/Operator Name:	MTA - NYC TRANSIT
Legal Status:	State
Date Became Current:	19300101
Date Ended Current:	Not reported
Owner/Operator Address:	2 BROADWAY - 27TH FL
Owner/Operator City,State,Zip:	NEW YORK, NY 10004
Owner/Operator Telephone:	Not reported
Owner/Operator Telephone Ext:	Not reported
Owner/Operator Fax:	Not reported
Owner/Operator Email:	Not reported

Owner/Operator Indicator:	Operator
Owner/Operator Name:	MTA - NYC TRANSIT
Legal Status:	State
Date Became Current:	19300101
Date Ended Current:	Not reported
Owner/Operator Address:	2 BROADWAY - 27TH FL
Owner/Operator City,State,Zip:	NEW YORK, NY 10004
Owner/Operator Telephone:	Not reported
Owner/Operator Telephone Ext:	Not reported
Owner/Operator Fax:	Not reported
Owner/Operator Email:	Not reported

Owner/Operator Indicator:	Owner
Owner/Operator Name:	NEW YORK CITY TRANSIT
Legal Status:	State
Date Became Current:	19980801
Date Ended Current:	Not reported
Owner/Operator Address:	2 BROADWAY - 27TH FLOOR
Owner/Operator City,State,Zip:	NEW YORK, NY 10004
Owner/Operator Telephone:	Not reported
Owner/Operator Telephone Ext:	Not reported
Owner/Operator Fax:	Not reported
Owner/Operator Email:	Not reported

Owner/Operator Indicator:	Operator
Owner/Operator Name:	MTA - NEW YORK CITY TRANSIT
Legal Status:	State
Date Became Current:	19300101
Date Ended Current:	Not reported
Owner/Operator Address:	2 BROADWAY - 27TH FLOOR
Owner/Operator City,State,Zip:	NEW YORK, NY 10004
Owner/Operator Telephone:	Not reported
Owner/Operator Telephone Ext:	Not reported
Owner/Operator Fax:	Not reported

NYC TRANSIT - 90 QUAY ST (Continued) **1010327955**

Owner/Operator Email: Not reported

Historic Generators:

Receive Date: 20060731
Handler Name: NYC TRANSIT - STORAGE FACILITY
Federal Waste Generator Description: Large Quantity Generator
State District Owner: NY
Large Quantity Handler of Universal Waste: No
Recognized Trader Importer: No
Recognized Trader Exporter: No
Spent Lead Acid Battery Importer: No
Spent Lead Acid Battery Exporter: No
Current Record: No
Non Storage Recycler Activity: Not reported
Electronic Manifest Broker: Not reported

Receive Date: 20070101
Handler Name: NYC TRANSIT - STORAGE FACILITY
Federal Waste Generator Description: Small Quantity Generator
State District Owner: NY
Large Quantity Handler of Universal Waste: No
Recognized Trader Importer: No
Recognized Trader Exporter: No
Spent Lead Acid Battery Importer: No
Spent Lead Acid Battery Exporter: No
Current Record: No
Non Storage Recycler Activity: Not reported
Electronic Manifest Broker: Not reported

Receive Date: 20060801
Handler Name: NYC TRANSIT - STORAGE FACILITY
Federal Waste Generator Description: Large Quantity Generator
State District Owner: NY
Large Quantity Handler of Universal Waste: No
Recognized Trader Importer: No
Recognized Trader Exporter: No
Spent Lead Acid Battery Importer: No
Spent Lead Acid Battery Exporter: No
Current Record: No
Non Storage Recycler Activity: Not reported
Electronic Manifest Broker: Not reported

Receive Date: 20200114
Handler Name: NYC TRANSIT - 90 QUAY ST
Federal Waste Generator Description: Small Quantity Generator
State District Owner: NY
Large Quantity Handler of Universal Waste: No
Recognized Trader Importer: No
Recognized Trader Exporter: No
Spent Lead Acid Battery Importer: No
Spent Lead Acid Battery Exporter: No
Current Record: No
Non Storage Recycler Activity: No
Electronic Manifest Broker: No

Receive Date: 20210824
Handler Name: NYC TRANSIT - 90 QUAY ST

NYC TRANSIT - 90 QUAY ST (Continued) **1010327955**

Federal Waste Generator Description:	Small Quantity Generator
State District Owner:	NY
Large Quantity Handler of Universal Waste:	No
Recognized Trader Importer:	No
Recognized Trader Exporter:	No
Spent Lead Acid Battery Importer:	No
Spent Lead Acid Battery Exporter:	No
Current Record:	Yes
Non Storage Recycler Activity:	No
Electronic Manifest Broker:	No

List of NAICS Codes and Descriptions:

NAICS Code:	485111
NAICS Description:	MIXED MODE TRANSIT SYSTEMS

Facility Has Received Notices of Violations:

Violations:	No Violations Found

Evaluation Action Summary:

Evaluations:	No Evaluations Found

NY MANIFEST:

Name:	NYC TRANSIT - STORAGE FACILITY
Address:	90 QUAY ST
City,State,Zip:	BROOKLYN, NY 11222
Country:	USA
EPA ID:	NYR000140814
Facility Status:	Not reported
Location Address 1:	90 QUAY ST
Code:	BP
Location Address 2:	Not reported
Total Tanks:	Not reported
Location City:	BROOKLYN
Location State:	NY
Location Zip:	11222
Location Zip 4:	Not reported

NY MANIFEST:

EPAID:	NYR000140814
Mailing Name:	NYC TRANSIT - STORAGE FACILITY
Mailing Contact:	NYC TRANSIT - STORAGE FACILITY
Mailing Address 1:	2 BROADWAY
Mailing Address 2:	27TH FLOOR
Mailing City:	NEW YORK
Mailing State:	NY
Mailing Zip:	10004
Mailing Zip 4:	Not reported
Mailing Country:	USA
Mailing Phone:	6462525777

NY MANIFEST:

Document ID:	Not reported
Manifest Status:	Not reported
seq:	Not reported

NYC TRANSIT - 90 QUAY ST (Continued) **1010327955**

Year:	2018
Trans1 State ID:	NJ0000027193
Trans2 State ID:	Not reported
Generator Ship Date:	09/29/2006
Trans1 Recv Date:	09/29/2006
Trans2 Recv Date:	Not reported
TSD Site Recv Date:	10/02/2006
Part A Recv Date:	Not reported
Part B Recv Date:	Not reported
Generator EPA ID:	NYR000140814
Trans1 EPA ID:	Not reported
Trans2 EPA ID:	Not reported
TSDF ID 1:	NJD002200046
TSDF ID 2:	Not reported
Manifest Tracking Number:	001029634JJK
Import Indicator:	N
Export Indicator:	N
Discr Quantity Indicator:	N
Discr Type Indicator:	N
Discr Residue Indicator:	N
Discr Partial Reject Indicator:	N
Discr Full Reject Indicator:	N
Manifest Ref Number:	Not reported
Alt Facility RCRA ID:	Not reported
Alt Facility Sign Date:	Not reported
MGMT Method Type Code:	H061
Waste Code:	Not reported
Waste Code:	Not reported
Waste Code:	Not reported
Waste Code:	Not reported
Waste Code:	Not reported
Waste Code:	Not reported
Quantity:	312
Units:	G - Gallons (liquids only)* (8.3 pounds)
Number of Containers:	5
Container Type:	CW - Wooden boxes
Handling Method:	B Incineration, heat recovery, burning.
Specific Gravity:	1
Waste Code:	D001
Waste Code 1_2:	Not reported
Waste Code 1_3:	Not reported
Waste Code 1_4:	Not reported
Waste Code 1_5:	Not reported
Waste Code 1_6:	Not reported

NJ MANIFEST:

EPA Id:	NYR000140814
Mail Address:	BROADWAY - 27TH FLOOR
Mail City/State/Zip:	NEW YORK, NY 10004
Facility Phone:	Not reported
Emergency Phone:	Not reported
Contact:	SHERRY L BULKLEY
Comments:	Not reported
SIC Code:	Not reported
County:	NY047
Municipal:	Not reported

NYC TRANSIT - 90 QUAY ST (Continued) **1010327955**

Previous EPA Id:	Not reported
Gen Flag:	Not reported
Trans Flag:	Not reported
TSDF Flag:	Not reported
Name Change:	Not reported
Date Change:	Not reported

Manifest:

Manifest Number:	001033782JJK
EPA ID:	NYR000140814
Date Shipped:	09/07/2007
TSDF EPA ID:	NJD002200046
Transporter EPA ID:	NJ0000027193
Transporter 2 EPA ID:	Not reported
Transporter 3 EPA ID:	Not reported
Transporter 4 EPA ID:	Not reported
Transporter 5 EPA ID:	Not reported
Transporter 6 EPA ID:	Not reported
Transporter 7 EPA ID:	Not reported
Transporter 8 EPA ID:	Not reported
Transporter 9 EPA ID:	Not reported
Transporter 10 EPA ID:	Not reported
Date Trans1 Transported Waste:	09/07/2007
Date Trans2 Transported Waste:	Not reported
Date Trans3 Transported Waste:	Not reported
Date Trans4 Transported Waste:	Not reported
Date Trans5 Transported Waste:	Not reported
Date Trans6 Transported Waste:	Not reported
Date Trans7 Transported Waste:	Not reported
Date Trans8 Transported Waste:	Not reported
Date Trans9 Transported Waste:	Not reported
Date Trans10 Transported Waste:	Not reported
Date TSDF Received Waste:	09/10/2007
TSDF EPA Facility Name:	Not reported
QTY Units:	Not reported
Transporter SEQ ID:	Not reported
Transporter-1 Date:	Not reported
Waste SEQ ID:	Not reported
Waste Type Code 2:	Not reported
Waste Type Code 3:	Not reported
Waste Type Code 4:	Not reported
Waste Type Code 5:	Not reported
Waste Type Code 6:	Not reported
Date Accepted:	Not reported
Manifest Discrepancy Type:	Not reported
Data Entry Number:	Not reported
Was Load Rejected:	NEW YORK, NY 10004
Reason Load Was Rejected:	Not reported

Waste:

Manifest Year:	Not reported
Waste Code:	D001
Hand Code:	H06
Quantity:	55 G
Manifest Year:	Not reported
Waste Code:	D002
Hand Code:	H14

NYC TRANSIT - 90 QUAY ST (Continued) **1010327955**

Quantity: 55 G

EPA Id: NYP004743175
Mail Address: IRVING PL15TH FL NE
Mail City/State/Zip: NEW YORK, NY 10003
Facility Phone: Not reported
Emergency Phone: Not reported
Contact: THERESA BURKARD
Comments: Not reported
SIC Code: Not reported
County: NY047
Municipal: Not reported
Previous EPA Id: Not reported
Gen Flag: Not reported
Trans Flag: Not reported
TSDF Flag: Not reported
Name Change: Not reported
Date Change: Not reported

Manifest:
Manifest Number: 002610769GBF
EPA ID: NYP004743175
Date Shipped: 3/5/2015
TSDF EPA ID: NJD991291105
Transporter EPA ID: NJD003812047
Transporter 2 EPA ID: Not reported
Transporter 3 EPA ID: Not reported
Transporter 4 EPA ID: Not reported
Transporter 5 EPA ID: Not reported
Transporter 6 EPA ID: Not reported
Transporter 7 EPA ID: Not reported
Transporter 8 EPA ID: Not reported
Transporter 9 EPA ID: Not reported
Transporter 10 EPA ID: Not reported
Date Trans1 Transported Waste: Not reported
Date Trans2 Transported Waste: Not reported
Date Trans3 Transported Waste: Not reported
Date Trans4 Transported Waste: Not reported
Date Trans5 Transported Waste: Not reported
Date Trans6 Transported Waste: Not reported
Date Trans7 Transported Waste: Not reported
Date Trans8 Transported Waste: Not reported
Date Trans9 Transported Waste: Not reported
Date Trans10 Transported Waste: Not reported
Date TSDF Received Waste: Not reported
TSDF EPA Facility Name: Not reported
QTY Units: Not reported
Transporter SEQ ID: Not reported
Transporter-1 Date: Not reported
Waste SEQ ID: Not reported
Waste Type Code 2: Not reported
Waste Type Code 3: Not reported
Waste Type Code 4: Not reported
Waste Type Code 5: Not reported
Waste Type Code 6: Not reported

NYC TRANSIT - 90 QUAY ST (Continued) **1010327955**

Date Accepted:	Not reported
Manifest Discrepancy Type:	Not reported
Data Entry Number:	Not reported
Was Load Rejected:	NEW YORK, NY 10003
Reason Load Was Rejected:	Not reported

Manifest Number:	002610917GBF
EPA ID:	NYP004743175
Date Shipped:	3/4/2015
TSDF EPA ID:	NJD991291105
Transporter EPA ID:	NJD003812047
Transporter 2 EPA ID:	Not reported
Transporter 3 EPA ID:	Not reported
Transporter 4 EPA ID:	Not reported
Transporter 5 EPA ID:	Not reported
Transporter 6 EPA ID:	Not reported
Transporter 7 EPA ID:	Not reported
Transporter 8 EPA ID:	Not reported
Transporter 9 EPA ID:	Not reported
Transporter 10 EPA ID:	Not reported
Date Trans1 Transported Waste:	Not reported
Date Trans2 Transported Waste:	Not reported
Date Trans3 Transported Waste:	Not reported
Date Trans4 Transported Waste:	Not reported
Date Trans5 Transported Waste:	Not reported
Date Trans6 Transported Waste:	Not reported
Date Trans7 Transported Waste:	Not reported
Date Trans8 Transported Waste:	Not reported
Date Trans9 Transported Waste:	Not reported
Date Trans10 Transported Waste:	Not reported
Date TSDF Received Waste:	Not reported
TSDF EPA Facility Name:	Not reported
QTY Units:	Not reported
Transporter SEQ ID:	Not reported
Transporter-1 Date:	Not reported
Waste SEQ ID:	Not reported
Waste Type Code 2:	Not reported
Waste Type Code 3:	Not reported
Waste Type Code 4:	Not reported
Waste Type Code 5:	Not reported
Waste Type Code 6:	Not reported
Date Accepted:	Not reported
Manifest Discrepancy Type:	Not reported
Data Entry Number:	Not reported
Was Load Rejected:	NEW YORK, NY 10003
Reason Load Was Rejected:	Not reported

EPA Id:	NYP004742821
Mail Address:	IRVING PL, 15TH FL NE
Mail City/State/Zip:	NEW YORK, NY 10003
Facility Phone:	Not reported
Emergency Phone:	Not reported
Contact:	THOMAS TEELING
Comments:	Not reported
SIC Code:	Not reported

NYC TRANSIT - 90 QUAY ST (Continued) **1010327955**

County:	NY047
Municipal:	Not reported
Previous EPA Id:	Not reported
Gen Flag:	Not reported
Trans Flag:	Not reported
TSDF Flag:	Not reported
Name Change:	Not reported
Date Change:	Not reported

Manifest:

Manifest Number:	002563839GBF
EPA ID:	NYP004742821
Date Shipped:	3/4/2015
TSDF EPA ID:	NJD991291105
Transporter EPA ID:	NJD003812047
Transporter 2 EPA ID:	Not reported
Transporter 3 EPA ID:	Not reported
Transporter 4 EPA ID:	Not reported
Transporter 5 EPA ID:	Not reported
Transporter 6 EPA ID:	Not reported
Transporter 7 EPA ID:	Not reported
Transporter 8 EPA ID:	Not reported
Transporter 9 EPA ID:	Not reported
Transporter 10 EPA ID:	Not reported
Date Trans1 Transported Waste:	Not reported
Date Trans2 Transported Waste:	Not reported
Date Trans3 Transported Waste:	Not reported
Date Trans4 Transported Waste:	Not reported
Date Trans5 Transported Waste:	Not reported
Date Trans6 Transported Waste:	Not reported
Date Trans7 Transported Waste:	Not reported
Date Trans8 Transported Waste:	Not reported
Date Trans9 Transported Waste:	Not reported
Date Trans10 Transported Waste:	Not reported
Date TSDF Received Waste:	Not reported
TSDF EPA Facility Name:	Not reported
QTY Units:	Not reported
Transporter SEQ ID:	Not reported
Transporter-1 Date:	Not reported
Waste SEQ ID:	Not reported
Waste Type Code 2:	Not reported
Waste Type Code 3:	Not reported
Waste Type Code 4:	Not reported
Waste Type Code 5:	Not reported
Waste Type Code 6:	Not reported
Date Accepted:	Not reported
Manifest Discrepancy Type:	Not reported
Data Entry Number:	Not reported
Was Load Rejected:	NEW YORK, NY 10003
Reason Load Was Rejected:	Not reported

T157 **JOSEPH J SARCONA TRUCKING CO** **NY UST** **U000394949**
SSW **124 NORTH 12TH STREET** **N/A**
1/8-1/4 **BROOKLYN, NY 11249**
0.172 mi.
909 ft. **Site 1 of 4 in cluster T**

Relative:
Higher

Actual:
20 ft.

UST:

Name:	JOSEPH J SARCONA TRUCKING CO
Address:	124 NORTH 12TH STREET
City,State,Zip:	BROOKLYN, NY 11249
Id/Status:	2-109088 / Unregulated/Closed
Program Type:	PBS
Region:	STATE
DEC Region:	2
Expiration Date:	N/A
UTM X:	588106.48083
UTM Y:	4508396.68358
Site Type:	Trucking/Transportation/Fleet Operation

Affiliation Records:

Site Id:	3261
Affiliation Type:	Facility Owner
Company Name:	ROBERT SHARON P.C.
Contact Type:	Not reported
Contact Name:	Not reported
Address1:	8 WEST 38 STREET
Address2:	Not reported
City:	NEW YORK
State:	NY
Zip Code:	10018
Country Code:	001
Phone:	(212) 764-4040
EMail:	Not reported
Fax Number:	Not reported
Modified By:	TRANSLAT
Date Last Modified:	2004-03-04

Site Id:	3261
Affiliation Type:	Mail Contact
Company Name:	ROBERT SHARON P.C.
Contact Type:	Not reported
Contact Name:	ROBERT SHARON P.C.
Address1:	8 WEST 38 STREET
Address2:	Not reported
City:	NEW YORK
State:	NY
Zip Code:	10018
Country Code:	001
Phone:	(212) 764-4040
EMail:	Not reported
Fax Number:	Not reported
Modified By:	TRANSLAT
Date Last Modified:	2004-03-04

Site Id:	3261
Affiliation Type:	Facility Operator
Company Name:	JOSEPH J SARCONA TRUCKING CO
Contact Type:	Not reported
Contact Name:	JOSEPH J SARCONA TRUCKING CO
Address1:	Not reported

JOSEPH J SARCONA TRUCKING CO (Continued) **U000394949**

Address2:	Not reported
City:	Not reported
State:	NN
Zip Code:	Not reported
Country Code:	001
Phone:	(718) 782-9576
EMail:	Not reported
Fax Number:	Not reported
Modified By:	TRANSLAT
Date Last Modified:	2004-03-04

Site Id:	3261
Affiliation Type:	Emergency Contact
Company Name:	ROBERT SHARON P.C.
Contact Type:	Not reported
Contact Name:	ROBERT SHARON
Address1:	Not reported
Address2:	Not reported
City:	Not reported
State:	NN
Zip Code:	Not reported
Country Code:	001
Phone:	(212) 764-4040
EMail:	Not reported
Fax Number:	Not reported
Modified By:	TRANSLAT
Date Last Modified:	2004-03-04

Tank Info:

Tank Number:	001
Tank ID:	3926
Tank Status:	Closed - Removed
Material Name:	Closed - Removed
Capacity Gallons:	550
Install Date:	Not reported
Date Tank Closed:	12/01/1994
Registered:	True
Tank Location:	Underground
Tank Type:	Steel/carbon steel
Material Code:	0009
Common Name of Substance:	Gasoline

Tightness Test Method:	NN
Date Test:	Not reported
Next Test Date:	Not reported
Pipe Model:	Not reported
Modified By:	TRANSLAT
Last Modified:	04/14/2017

Equipment Records:

C02 - Pipe Location - Underground/On-ground
G00 - Tank Secondary Containment - None
J02 - Dispenser - Suction Dispenser
B00 - Tank External Protection - None
F00 - Pipe External Protection - None
A00 - Tank Internal Protection - None

JOSEPH J SARCONA TRUCKING CO (Continued) **U000394949**

D01 - Pipe Type - Steel/Carbon Steel/Iron
H00 - Tank Leak Detection - None
I00 - Overfill - None

Tank Number: 002
Tank ID: 3927
Tank Status: Closed - Removed
Material Name: Closed - Removed
Capacity Gallons: 550
Install Date: Not reported
Date Tank Closed: 12/01/1994
Registered: True
Tank Location: Underground
Tank Type: Steel/carbon steel
Material Code: 0009
Common Name of Substance: Gasoline

Tightness Test Method: NN
Date Test: Not reported
Next Test Date: Not reported
Pipe Model: Not reported
Modified By: TRANSLAT
Last Modified: 04/14/2017

Equipment Records:

C02 - Pipe Location - Underground/On-ground
G00 - Tank Secondary Containment - None
J02 - Dispenser - Suction Dispenser
H00 - Tank Leak Detection - None
I00 - Overfill - None
A00 - Tank Internal Protection - None
D01 - Pipe Type - Steel/Carbon Steel/Iron
B00 - Tank External Protection - None
F00 - Pipe External Protection - None

Tank Number: 003
Tank ID: 3928
Tank Status: Closed - Removed
Material Name: Closed - Removed
Capacity Gallons: 550
Install Date: Not reported
Date Tank Closed: 12/01/1994
Registered: True
Tank Location: Underground
Tank Type: Steel/carbon steel
Material Code: 0009
Common Name of Substance: Gasoline

Tightness Test Method: NN
Date Test: Not reported
Next Test Date: Not reported
Pipe Model: Not reported
Modified By: TRANSLAT
Last Modified: 04/14/2017

Equipment Records:

JOSEPH J SARCONA TRUCKING CO (Continued) **U000394949**

C02 - Pipe Location - Underground/On-ground
G00 - Tank Secondary Containment - None
J02 - Dispenser - Suction Dispenser
A00 - Tank Internal Protection - None
D01 - Pipe Type - Steel/Carbon Steel/Iron
H00 - Tank Leak Detection - None
I00 - Overfill - None
B00 - Tank External Protection - None
F00 - Pipe External Protection - None

158
NNW
1/8-1/4
0.174 mi.
919 ft.

S & B CAAMANO
54 FRANKLIN ST
BROOKLYN, NY 11222

NY UST **U003127560**
N/A

Relative:
Higher

Actual:
12 ft.

UST:

Name:	S & B CAAMANO
Address:	54 FRANKLIN ST
City,State,Zip:	BROOKLYN, NY 11222
Id/Status:	2-110795 / Unregulated/Closed
Program Type:	PBS
Region:	STATE
DEC Region:	2
Expiration Date:	N/A
UTM X:	588070.52928
UTM Y:	4508960.38085
Site Type:	Manufacturing (Other than Chemical)/Processing

Affiliation Records:

Site Id:	3411
Affiliation Type:	Facility Owner
Company Name:	SERAFIN & BELEN J CAAMANO
Contact Type:	Not reported
Contact Name:	Not reported
Address1:	53-29 80TH ST
Address2:	Not reported
City:	ELMHURST
State:	NY
Zip Code:	11373
Country Code:	001
Phone:	(718) 639-6354
EMail:	Not reported
Fax Number:	Not reported
Modified By:	TRANSLAT
Date Last Modified:	2004-03-04

Site Id:	3411
Affiliation Type:	Mail Contact
Company Name:	BUDD WOODWORK
Contact Type:	Not reported
Contact Name:	SERAFIN CAAMANO
Address1:	54 FRANKLIN STREET
Address2:	Not reported
City:	BROOKLYN
State:	NY
Zip Code:	11222
Country Code:	001

S & B CAAMANO (Continued) **U003127560**

Phone:	(718) 689-1110
EMail:	Not reported
Fax Number:	Not reported
Modified By:	TRANSLAT
Date Last Modified:	2004-03-04

Site Id:	3411
Affiliation Type:	Facility Operator
Company Name:	S & B CAAMANO
Contact Type:	Not reported
Contact Name:	BUDD WOODWORK INC
Address1:	Not reported
Address2:	Not reported
City:	Not reported
State:	NN
Zip Code:	Not reported
Country Code:	001
Phone:	(718) 389-1111
EMail:	Not reported
Fax Number:	Not reported
Modified By:	TRANSLAT
Date Last Modified:	2004-03-04

Site Id:	3411
Affiliation Type:	Emergency Contact
Company Name:	SERAFIN & BELEN J CAAMANO
Contact Type:	Not reported
Contact Name:	SERAFIN & BELEN J CAAMANO
Address1:	Not reported
Address2:	Not reported
City:	Not reported
State:	NN
Zip Code:	Not reported
Country Code:	001
Phone:	(718) 639-6354
EMail:	Not reported
Fax Number:	Not reported
Modified By:	TRANSLAT
Date Last Modified:	2004-03-04

Tank Info:

Tank Number:	100
Tank ID:	4864
Tank Status:	Closed - In Place
Material Name:	Closed - In Place
Capacity Gallons:	2000
Install Date:	Not reported
Date Tank Closed:	11/01/1998
Registered:	True
Tank Location:	Underground
Tank Type:	Steel/carbon steel
Material Code:	0001
Common Name of Substance:	#2 Fuel Oil (On-Site Consumption)

Tightness Test Method:	NN
Date Test:	Not reported

S & B CAAMANO (Continued) **U003127560**

Next Test Date: Not reported
Pipe Model: Not reported
Modified By: TRANSLAT
Last Modified: 04/14/2017

Equipment Records:

H00 - Tank Leak Detection - None
J02 - Dispenser - Suction Dispenser
G00 - Tank Secondary Containment - None
B00 - Tank External Protection - None
C00 - Pipe Location - No Piping
F00 - Pipe External Protection - None
A00 - Tank Internal Protection - None
D01 - Pipe Type - Steel/Carbon Steel/Iron
I04 - Overfill - Product Level Gauge (A/G)

S159 **CON EDISON** **NJ MANIFEST** **S120671285**
ENE **83 NORMAN AVE** **N/A**
1/8-1/4 **BROOKLYN, NY 11222**
0.176 mi.
929 ft. **Site 4 of 10 in cluster S**

Relative: **Higher**
Actual: **14 ft.**

NJ MANIFEST:
EPA Id: NYP004777090
Mail Address: IRVING PL 15TH FL NE
Mail City/State/Zip: NEW YORK, NY 10003
Facility Phone: Not reported
Emergency Phone: Not reported
Contact: THOMAS TEELING
Comments: Not reported
SIC Code: Not reported
County: NY047
Municipal: Not reported
Previous EPA Id: Not reported
Gen Flag: Not reported
Trans Flag: Not reported
TSDF Flag: Not reported
Name Change: Not reported
Date Change: Not reported

Manifest:
Manifest Number: 002624021GBF
EPA ID: NYP004777090
Date Shipped: 4/30/2015
TSDF EPA ID: NJD991291105
Transporter EPA ID: NJD003812047
Transporter 2 EPA ID: Not reported
Transporter 3 EPA ID: Not reported
Transporter 4 EPA ID: Not reported
Transporter 5 EPA ID: Not reported
Transporter 6 EPA ID: Not reported
Transporter 7 EPA ID: Not reported
Transporter 8 EPA ID: Not reported
Transporter 9 EPA ID: Not reported
Transporter 10 EPA ID: Not reported
Date Trans1 Transported Waste: Not reported
Date Trans2 Transported Waste: Not reported
Date Trans3 Transported Waste: Not reported
Date Trans4 Transported Waste: Not reported

CON EDISON (Continued) **S120671285**

Date Trans5 Transported Waste:	Not reported
Date Trans6 Transported Waste:	Not reported
Date Trans7 Transported Waste:	Not reported
Date Trans8 Transported Waste:	Not reported
Date Trans9 Transported Waste:	Not reported
Date Trans10 Transported Waste:	Not reported
Date TSDF Received Waste:	Not reported
TSDF EPA Facility Name:	Not reported
QTY Units:	Not reported
Transporter SEQ ID:	Not reported
Transporter-1 Date:	Not reported
Waste SEQ ID:	Not reported
Waste Type Code 2:	Not reported
Waste Type Code 3:	Not reported
Waste Type Code 4:	Not reported
Waste Type Code 5:	Not reported
Waste Type Code 6:	Not reported
Date Accepted:	Not reported
Manifest Discrepancy Type:	Not reported
Data Entry Number:	Not reported
Was Load Rejected:	NEW YORK, NY 10003
Reason Load Was Rejected:	Not reported

S160 **CON EDISON** **NY MANIFEST** **S118090095**
ENE **83 NORMAN AVE** **N/A**
1/8-1/4 **BROOKLYN, NY 11222**
0.176 mi.
929 ft. **Site 5 of 10 in cluster S**

Relative: **Higher**
Actual: **14 ft.**

NY MANIFEST:

Name:	CON EDISON
Address:	83 NORMAN AVE
City,State,Zip:	BROOKLYN, NY 11222
Country:	USA
EPA ID:	NYP004777090
Facility Status:	Not reported
Location Address 1:	83 NORMAN AVE
Code:	BP
Location Address 2:	SB 8319
Total Tanks:	Not reported
Location City:	BROOKLYN
Location State:	NY
Location Zip:	11222
Location Zip 4:	Not reported

NY MANIFEST:

EPAID:	NYP004777090
Mailing Name:	CON EDISON
Mailing Contact:	TOM TEELING
Mailing Address 1:	4 IRVING PLACE - 15TH FLOOR
Mailing Address 2:	Not reported
Mailing City:	NEW YORK
Mailing State:	NY
Mailing Zip:	10003
Mailing Zip 4:	Not reported
Mailing Country:	USA

CON EDISON (Continued) **S118090095**

Mailing Phone: Not reported

NY MANIFEST:

Document ID:	Not reported
Manifest Status:	Not reported
seq:	Not reported
Year:	2018
Trans1 State ID:	NJD003812047
Trans2 State ID:	NJD003812047
Generator Ship Date:	04/30/2015
Trans1 Recv Date:	04/30/2015
Trans2 Recv Date:	05/05/2015
TSD Site Recv Date:	05/05/2015
Part A Recv Date:	Not reported
Part B Recv Date:	Not reported
Generator EPA ID:	NYP004777090
Trans1 EPA ID:	Not reported
Trans2 EPA ID:	Not reported
TSDF ID 1:	NJD991291105
TSDF ID 2:	Not reported
Manifest Tracking Number:	002624021GBF
Import Indicator:	N
Export Indicator:	N
Discr Quantity Indicator:	N
Discr Type Indicator:	N
Discr Residue Indicator:	N
Discr Partial Reject Indicator:	N
Discr Full Reject Indicator:	N
Manifest Ref Number:	Not reported
Alt Facility RCRA ID:	Not reported
Alt Facility Sign Date:	Not reported
MGMT Method Type Code:	H110
Waste Code:	Not reported
Waste Code:	Not reported
Waste Code:	Not reported
Waste Code:	Not reported
Waste Code:	Not reported
Waste Code:	Not reported
Quantity:	500
Units:	P - Pounds
Number of Containers:	1
Container Type:	TT - Cargo tank, tank trucks
Handling Method:	T Chemical, physical, or biological treatment.
Specific Gravity:	1
Waste Code:	D008
Waste Code 1_2:	Not reported
Waste Code 1_3:	Not reported
Waste Code 1_4:	Not reported
Waste Code 1_5:	Not reported
Waste Code 1_6:	Not reported

S161 **CON EDISON** **RCRA NonGen / NLR** **1019902724**
ENE **83 NORMAN AVE** **FINDS** **NYP004777090**
1/8-1/4 **BROOKLYN, NY 11222** **ECHO**
0.176 mi.
929 ft. **Site 6 of 10 in cluster S**

Relative: **Higher**
Actual: **14 ft.**

RCRA NonGen / NLR:

Date Form Received by Agency:		20150430
Handler Name:	CON EDISON	
Handler Address:		83 NORMAN AVE
Handler City,State,Zip:		BROOKLYN, NY 11222
EPA ID:		NYP004777090
Contact Name:		THOMAS TEELING
Contact Address:		Not reported
Contact City,State,Zip:		Not reported
Contact Telephone:		212-460-3770
Contact Fax:		Not reported
Contact Email:		Not reported
Contact Title:		Not reported
EPA Region:		02
Land Type:		Private
Federal Waste Generator Description:		Not a generator, verified
Non-Notifier:		Not reported
Biennial Report Cycle:		Not reported
Accessibility:		Not reported
Active Site Indicator:		Not reported
State District Owner:		NY
State District:		NYSDEC R2
Mailing Address:		IRVING PL 15TH FL NE
Mailing City,State,Zip:		NEW YORK, NY 10003
Owner Name:		Not reported
Owner Type:		Not reported
Operator Name:		Not reported
Operator Type:		Not reported
Short-Term Generator Activity:		No
Importer Activity:		No
Mixed Waste Generator:		No
Transporter Activity:		No
Transfer Facility Activity:		No
Recycler Activity with Storage:		No
Small Quantity On-Site Burner Exemption:		No
Smelting Melting and Refining Furnace Exemption:		No
Underground Injection Control:		No
Off-Site Waste Receipt:		No
Universal Waste Indicator:		No
Universal Waste Destination Facility:		No
Federal Universal Waste:		No
Active Site Fed-Reg Treatment Storage and Disposal Facility:		Not reported
Active Site Converter Treatment storage and Disposal Facility:		Not reported
Active Site State-Reg Treatment Storage and Disposal Facility:		Not reported
Active Site State-Reg Handler:		---
Federal Facility Indicator:		Not reported
Hazardous Secondary Material Indicator:		NN
Sub-Part K Indicator:		Not reported
Commercial TSD Indicator:		No
Treatment Storage and Disposal Type:		Not reported
2018 GPRA Permit Baseline:		Not on the Baseline
2018 GPRA Renewals Baseline:		Not on the Baseline
Permit Renewals Workload Universe:		Not reported

CON EDISON (Continued) **1019902724**

Permit Workload Universe:	Not reported
Permit Progress Universe:	Not reported
Post-Closure Workload Universe:	Not reported
Closure Workload Universe:	Not reported
202 GPRA Corrective Action Baseline:	No
Corrective Action Workload Universe:	No
Subject to Corrective Action Universe:	No
Non-TSDFs Where RCRA CA has Been Imposed Universe:	No
TSDFs Potentially Subject to CA Under 3004 (u)/(v) Universe:	No
TSDFs Only Subject to CA under Discretionary Auth Universe:	No
Corrective Action Priority Ranking:	No NCAPS ranking
Environmental Control Indicator:	No
Institutional Control Indicator:	No
Human Exposure Controls Indicator:	N/A
Groundwater Controls Indicator:	N/A
Operating TSDF Universe:	Not reported
Full Enforcement Universe:	Not reported
Significant Non-Complier Universe:	No
Unaddressed Significant Non-Complier Universe:	No
Addressed Significant Non-Complier Universe:	No
Significant Non-Complier With a Compliance Schedule Universe:	No
Financial Assurance Required:	Not reported
Handler Date of Last Change:	20160909
Recognized Trader-Importer:	No
Recognized Trader-Exporter:	No
Importer of Spent Lead Acid Batteries:	No
Exporter of Spent Lead Acid Batteries:	No
Recycler Activity Without Storage:	Not reported
Manifest Broker:	Not reported
Sub-Part P Indicator:	No

Historic Generators:

Receive Date:	20150430
Handler Name: CON EDISON	
Federal Waste Generator Description:	Small Quantity Generator
State District Owner:	NY
Large Quantity Handler of Universal Waste:	No
Recognized Trader Importer:	No
Recognized Trader Exporter:	No
Spent Lead Acid Battery Importer:	No
Spent Lead Acid Battery Exporter:	No
Current Record:	No
Non Storage Recycler Activity:	Not reported
Electronic Manifest Broker:	Not reported

Receive Date:	20150430
Handler Name: CON EDISON	
Federal Waste Generator Description:	Not a generator, verified
State District Owner:	NY
Large Quantity Handler of Universal Waste:	No
Recognized Trader Importer:	No
Recognized Trader Exporter:	No
Spent Lead Acid Battery Importer:	No
Spent Lead Acid Battery Exporter:	No
Current Record:	Yes
Non Storage Recycler Activity:	Not reported

CON EDISON (Continued) **1019902724**

Electronic Manifest Broker: Not reported

List of NAICS Codes and Descriptions:
NAICS Codes: No NAICS Codes Found

Facility Has Received Notices of Violations:
Violations: No Violations Found

Evaluation Action Summary:
Evaluations: No Evaluations Found

FINDS:
Registry ID: 110069694227

Click Here:

Environmental Interest/Information System:
RCRAInfo is a national information system that supports the Resource Conservation and Recovery Act (RCRA) program through the tracking of events and activities related to facilities that generate, transport, and treat, store, or dispose of hazardous waste. RCRAInfo allows RCRA program staff to track the notification, permit, compliance, and corrective action activities required under RCRA.

Click this hyperlink while viewing on your computer to access additional FINDS: detail in the EDR Site Report.

ECHO:

Envid:	1019902724
Registry ID:	110069694227
DFR URL:	http://echo.epa.gov/detailed-facility-report?fid=110069694227
Name:	CON EDISON
Address:	83 NORMAN AVE
City,State,Zip:	BROOKLYN, NY 11222

U162 **CON EDISON** **RCRA NonGen / NLR** **1018280272**
NW **QUAY ST & WEST ST** **NYP004751442**
1/8-1/4 **BROOKLYN, NY 11222**
0.183 mi.
964 ft. **Site 1 of 11 in cluster U**

Relative: **Lower**
Actual: **8 ft.**

RCRA NonGen / NLR:

Date Form Received by Agency:	20150315
Handler Name:	CON EDISON
Handler Address:	QUAY ST & WEST ST
Handler City,State,Zip:	BROOKLYN, NY 11222
EPA ID:	NYP004751442
Contact Name:	THOMAS TEELING
Contact Address:	Not reported
Contact City,State,Zip:	Not reported
Contact Telephone:	212-460-3770
Contact Fax:	Not reported
Contact Email:	Not reported
Contact Title:	Not reported
EPA Region:	02
Land Type:	Private

CON EDISON (Continued) **1018280272**

Federal Waste Generator Description:	Not a generator, verified
Non-Notifier:	Not reported
Biennial Report Cycle:	Not reported
Accessibility:	Not reported
Active Site Indicator:	Not reported
State District Owner:	NY
State District:	NYSDEC R2
Mailing Address:	IRVING PL, 15TH FL NE
Mailing City,State,Zip:	NEW YORK, NY 10003
Owner Name:	Not reported
Owner Type:	Not reported
Operator Name:	Not reported
Operator Type:	Not reported
Short-Term Generator Activity:	No
Importer Activity:	No
Mixed Waste Generator:	No
Transporter Activity:	No
Transfer Facility Activity:	No
Recycler Activity with Storage:	No
Small Quantity On-Site Burner Exemption:	No
Smelting Melting and Refining Furnace Exemption:	No
Underground Injection Control:	No
Off-Site Waste Receipt:	No
Universal Waste Indicator:	No
Universal Waste Destination Facility:	No
Federal Universal Waste:	No
Active Site Fed-Reg Treatment Storage and Disposal Facility:	Not reported
Active Site Converter Treatment storage and Disposal Facility:	Not reported
Active Site State-Reg Treatment Storage and Disposal Facility:	Not reported
Active Site State-Reg Handler:	---
Federal Facility Indicator:	Not reported
Hazardous Secondary Material Indicator:	NN
Sub-Part K Indicator:	Not reported
Commercial TSD Indicator:	No
Treatment Storage and Disposal Type:	Not reported
2018 GPRA Permit Baseline:	Not on the Baseline
2018 GPRA Renewals Baseline:	Not on the Baseline
Permit Renewals Workload Universe:	Not reported
Permit Workload Universe:	Not reported
Permit Progress Universe:	Not reported
Post-Closure Workload Universe:	Not reported
Closure Workload Universe:	Not reported
202 GPRA Corrective Action Baseline:	No
Corrective Action Workload Universe:	No
Subject to Corrective Action Universe:	No
Non-TSDFs Where RCRA CA has Been Imposed Universe:	No
TSDFs Potentially Subject to CA Under 3004 (u)/(v) Universe:	No
TSDFs Only Subject to CA under Discretionary Auth Universe:	No
Corrective Action Priority Ranking:	No NCAPS ranking
Environmental Control Indicator:	No
Institutional Control Indicator:	No
Human Exposure Controls Indicator:	N/A
Groundwater Controls Indicator:	N/A
Operating TSDF Universe:	Not reported
Full Enforcement Universe:	Not reported
Significant Non-Complier Universe:	No
Unaddressed Significant Non-Complier Universe:	No

CON EDISON (Continued) **1018280272**

Addressed Significant Non-Complier Universe:	No
Significant Non-Complier With a Compliance Schedule Universe:	No
Financial Assurance Required:	Not reported
Handler Date of Last Change:	20160502
Recognized Trader-Importer:	No
Recognized Trader-Exporter:	No
Importer of Spent Lead Acid Batteries:	No
Exporter of Spent Lead Acid Batteries:	No
Recycler Activity Without Storage:	Not reported
Manifest Broker:	Not reported
Sub-Part P Indicator:	No

Biennial: List of Years
Year: 2015

Click Here for Biennial Reporting System Data:

Hazardous Waste Summary:
Waste Code: D008
Waste Description: LEAD

Handler - Owner Operator:

Owner/Operator Indicator:	Owner
Owner/Operator Name:	CONSOLIDATED EDISON COMPANY OF NY, INC.
Legal Status:	Private
Date Became Current:	20150315
Date Ended Current:	Not reported
Owner/Operator Address:	4 IRVING PLACE
Owner/Operator City,State,Zip:	NEW YORK, NY 10003
Owner/Operator Telephone:	Not reported
Owner/Operator Telephone Ext:	Not reported
Owner/Operator Fax:	Not reported
Owner/Operator Email:	Not reported

Owner/Operator Indicator:	Operator
Owner/Operator Name:	CONSOLIDATED EDISON COMPANY OF NY, INC.
Legal Status:	Private
Date Became Current:	20150315
Date Ended Current:	Not reported
Owner/Operator Address:	4 IRVING PLACE
Owner/Operator City,State,Zip:	NEW YORK, NY 10003
Owner/Operator Telephone:	Not reported
Owner/Operator Telephone Ext:	Not reported
Owner/Operator Fax:	Not reported
Owner/Operator Email:	Not reported

Historic Generators:

Receive Date:	20160205
Handler Name:	CON EDISON - MANHOLE 4337
Federal Waste Generator Description:	Large Quantity Generator
State District Owner:	NY
Large Quantity Handler of Universal Waste:	No
Recognized Trader Importer:	No
Recognized Trader Exporter:	No
Spent Lead Acid Battery Importer:	No

CON EDISON (Continued) **1018280272**

Spent Lead Acid Battery Exporter: No
Current Record: No
Non Storage Recycler Activity: Not reported
Electronic Manifest Broker: Not reported

Receive Date: 20150315
Handler Name: CON EDISON
Federal Waste Generator Description: Large Quantity Generator
State District Owner: NY
Large Quantity Handler of Universal Waste: No
Recognized Trader Importer: No
Recognized Trader Exporter: No
Spent Lead Acid Battery Importer: No
Spent Lead Acid Battery Exporter: No
Current Record: No
Non Storage Recycler Activity: Not reported
Electronic Manifest Broker: Not reported

Receive Date: 20150315
Handler Name: CON EDISON
Federal Waste Generator Description: Not a generator, verified
State District Owner: NY
Large Quantity Handler of Universal Waste: No
Recognized Trader Importer: No
Recognized Trader Exporter: No
Spent Lead Acid Battery Importer: No
Spent Lead Acid Battery Exporter: No
Current Record: Yes
Non Storage Recycler Activity: Not reported
Electronic Manifest Broker: Not reported

List of NAICS Codes and Descriptions:
NAICS Code: 221122
NAICS Description: ELECTRIC POWER DISTRIBUTION

Facility Has Received Notices of Violations:
Violations: No Violations Found

Evaluation Action Summary:
Evaluations: No Evaluations Found

U163 **CON EDISON** **NY MANIFEST** **S118563331**
NW **QUAY ST & WEST ST** **N/A**
1/8-1/4 **BROOKLYN, NY 11222**
0.183 mi.
964 ft. **Site 2 of 11 in cluster U**

Relative: NY MANIFEST:
Lower
Actual: Name: CON EDISON
8 ft. Address: QUAY ST & WEST ST
City,State,Zip: BROOKLYN, NY 11222
Country: USA
EPA ID: NYP004751442
Facility Status: Not reported
Location Address 1: QUAY ST & WEST ST

CON EDISON (Continued) **S118563331**

Code:	BP
Location Address 2:	Not reported
Total Tanks:	Not reported
Location City:	BROOKLYN
Location State:	NY
Location Zip:	11222
Location Zip 4:	Not reported

NY MANIFEST:

EPAID:	NYP004751442
Mailing Name:	CON EDISON
Mailing Contact:	CON EDISON
Mailing Address 1:	4 IRVING PL
Mailing Address 2:	15TH FL
Mailing City:	NEW YORK
Mailing State:	NY
Mailing Zip:	10003
Mailing Zip 4:	Not reported
Mailing Country:	USA
Mailing Phone:	Not reported

NY MANIFEST:

Document ID:	Not reported
Manifest Status:	Not reported
seq:	Not reported
Year:	2018
Trans1 State ID:	NJD003812047
Trans2 State ID:	NJD003812047
Generator Ship Date:	03/15/2015
Trans1 Recv Date:	03/15/2015
Trans2 Recv Date:	03/19/2015
TSD Site Recv Date:	03/19/2015
Part A Recv Date:	Not reported
Part B Recv Date:	Not reported
Generator EPA ID:	NYP004751442
Trans1 EPA ID:	Not reported
Trans2 EPA ID:	Not reported
TSDF ID 1:	NJD991291105
TSDF ID 2:	Not reported
Manifest Tracking Number:	002660530GBF
Import Indicator:	N
Export Indicator:	N
Discr Quantity Indicator:	N
Discr Type Indicator:	N
Discr Residue Indicator:	N
Discr Partial Reject Indicator:	N
Discr Full Reject Indicator:	N
Manifest Ref Number:	Not reported
Alt Facility RCRA ID:	Not reported
Alt Facility Sign Date:	Not reported
MGMT Method Type Code:	H110
Waste Code:	Not reported
Waste Code:	Not reported
Waste Code:	Not reported
Waste Code:	Not reported
Waste Code:	Not reported
Waste Code:	Not reported

CON EDISON (Continued) **S118563331**

Quantity:	4000
Units:	P - Pounds
Number of Containers:	1
Container Type:	TT - Cargo tank, tank trucks
Handling Method:	T Chemical, physical, or biological treatment.
Specific Gravity:	1
Waste Code:	D008
Waste Code 1_2:	Not reported
Waste Code 1_3:	Not reported
Waste Code 1_4:	Not reported
Waste Code 1_5:	Not reported
Waste Code 1_6:	Not reported

U164 **CON EDISON** **RCRA NonGen / NLR** **1014396238**
NW **QUAY ST & WEST ST** **NJ MANIFEST** **NYP004184180**
1/8-1/4 **BROOKLYN, NY 11222** **NY MANIFEST**
0.183 mi.
964 ft. **Site 3 of 11 in cluster U**

Relative: **Lower**
Actual: **8 ft.**

RCRA NonGen / NLR:

Date Form Received by Agency:		20160601
Handler Name:	CON EDISON	
Handler Address:		QUAY ST & WEST ST
Handler City,State,Zip:		BROOKLYN, NY 11222
EPA ID:		NYP004184180
Contact Name:		CAROLINE ISKANDER
Contact Address:		Not reported
Contact City,State,Zip:		Not reported
Contact Telephone:		718-666-4714
Contact Fax:		Not reported
Contact Email:		Not reported
Contact Title:		Not reported
EPA Region:		02
Land Type:		Private
Federal Waste Generator Description:		Not a generator, verified
Non-Notifier:		Not reported
Biennial Report Cycle:		Not reported
Accessibility:		Not reported
Active Site Indicator:		Not reported
State District Owner:		NY
State District:		NYSDEC R2
Mailing Address:		4 IRVING PL, RM 828
Mailing City,State,Zip:		NEW YORK, NY 10003
Owner Name:		Not reported
Owner Type:		Not reported
Operator Name:		Not reported
Operator Type:		Not reported
Short-Term Generator Activity:		No
Importer Activity:		No
Mixed Waste Generator:		No
Transporter Activity:		No
Transfer Facility Activity:		No
Recycler Activity with Storage:		No
Small Quantity On-Site Burner Exemption:		No
Smelting Melting and Refining Furnace Exemption:		No
Underground Injection Control:		No
Off-Site Waste Receipt:		No

CON EDISON (Continued) **1014396238**

Universal Waste Indicator:	No
Universal Waste Destination Facility:	No
Federal Universal Waste:	No
Active Site Fed-Reg Treatment Storage and Disposal Facility:	Not reported
Active Site Converter Treatment storage and Disposal Facility:	Not reported
Active Site State-Reg Treatment Storage and Disposal Facility:	Not reported
Active Site State-Reg Handler:	---
Federal Facility Indicator:	Not reported
Hazardous Secondary Material Indicator:	NN
Sub-Part K Indicator:	Not reported
Commercial TSD Indicator:	No
Treatment Storage and Disposal Type:	Not reported
2018 GPRA Permit Baseline:	Not on the Baseline
2018 GPRA Renewals Baseline:	Not on the Baseline
Permit Renewals Workload Universe:	Not reported
Permit Workload Universe:	Not reported
Permit Progress Universe:	Not reported
Post-Closure Workload Universe:	Not reported
Closure Workload Universe:	Not reported
202 GPRA Corrective Action Baseline:	No
Corrective Action Workload Universe:	No
Subject to Corrective Action Universe:	No
Non-TSDFs Where RCRA CA has Been Imposed Universe:	No
TSDFs Potentially Subject to CA Under 3004 (u)/(v) Universe:	No
TSDFs Only Subject to CA under Discretionary Auth Universe:	No
Corrective Action Priority Ranking:	No NCAPS ranking
Environmental Control Indicator:	No
Institutional Control Indicator:	No
Human Exposure Controls Indicator:	N/A
Groundwater Controls Indicator:	N/A
Operating TSDF Universe:	Not reported
Full Enforcement Universe:	Not reported
Significant Non-Complier Universe:	No
Unaddressed Significant Non-Complier Universe:	No
Addressed Significant Non-Complier Universe:	No
Significant Non-Complier With a Compliance Schedule Universe:	No
Financial Assurance Required:	Not reported
Handler Date of Last Change:	20160630
Recognized Trader-Importer:	No
Recognized Trader-Exporter:	No
Importer of Spent Lead Acid Batteries:	No
Exporter of Spent Lead Acid Batteries:	No
Recycler Activity Without Storage:	Not reported
Manifest Broker:	Not reported
Sub-Part P Indicator:	No

Historic Generators:

Receive Date:	20090714
Handler Name: CON EDISON	
Federal Waste Generator Description:	Conditionally Exempt Small Quantity Generator
State District Owner:	NY
Large Quantity Handler of Universal Waste:	No
Recognized Trader Importer:	No
Recognized Trader Exporter:	No
Spent Lead Acid Battery Importer:	No
Spent Lead Acid Battery Exporter:	No

CON EDISON (Continued) **1014396238**

Current Record: No
Non Storage Recycler Activity: Not reported
Electronic Manifest Broker: Not reported

Receive Date: 20160601
Handler Name: CON EDISON
Federal Waste Generator Description: Not a generator, verified
State District Owner: NY
Large Quantity Handler of Universal Waste: No
Recognized Trader Importer: No
Recognized Trader Exporter: No
Spent Lead Acid Battery Importer: No
Spent Lead Acid Battery Exporter: No
Current Record: Yes
Non Storage Recycler Activity: Not reported
Electronic Manifest Broker: Not reported

List of NAICS Codes and Descriptions:
NAICS Codes: No NAICS Codes Found

Facility Has Received Notices of Violations:
Violations: No Violations Found

Evaluation Action Summary:
Evaluations: No Evaluations Found

NJ MANIFEST:
EPA Id: NYP004184180
Mail Address: 4 IRVING PL, RM 828
Mail City/State/Zip: NEW YORK, NY 10003
Facility Phone: Not reported
Emergency Phone: Not reported
Contact: CAROLINE ISKANDER
Comments: Not reported
SIC Code: Not reported
County: NY047
Municipal: Not reported
Previous EPA Id: Not reported
Gen Flag: Not reported
Trans Flag: Not reported
TSDF Flag: Not reported
Name Change: Not reported
Date Change: Not reported

Manifest:
Manifest Number: 000894181GBF
EPA ID: NYP004184180
Date Shipped: 07/17/2009
TSDF EPA ID: NJD991291105
Transporter EPA ID: NJD003812047
Transporter 2 EPA ID: NJD003812047
Transporter 3 EPA ID: Not reported
Transporter 4 EPA ID: Not reported
Transporter 5 EPA ID: Not reported
Transporter 6 EPA ID: Not reported

CON EDISON (Continued) **1014396238**

Transporter 7 EPA ID:	Not reported
Transporter 8 EPA ID:	Not reported
Transporter 9 EPA ID:	Not reported
Transporter 10 EPA ID:	Not reported
Date Trans1 Transported Waste:	07/17/2009
Date Trans2 Transported Waste:	07/21/2009
Date Trans3 Transported Waste:	Not reported
Date Trans4 Transported Waste:	Not reported
Date Trans5 Transported Waste:	Not reported
Date Trans6 Transported Waste:	Not reported
Date Trans7 Transported Waste:	Not reported
Date Trans8 Transported Waste:	Not reported
Date Trans9 Transported Waste:	Not reported
Date Trans10 Transported Waste:	Not reported
Date TSDF Received Waste:	07/21/2009
TSDF EPA Facility Name:	Not reported
QTY Units:	Not reported
Transporter SEQ ID:	Not reported
Transporter-1 Date:	Not reported
Waste SEQ ID:	Not reported
Waste Type Code 2:	Not reported
Waste Type Code 3:	Not reported
Waste Type Code 4:	Not reported
Waste Type Code 5:	Not reported
Waste Type Code 6:	Not reported
Date Accepted:	Not reported
Manifest Discrepancy Type:	Not reported
Data Entry Number:	Not reported
Was Load Rejected:	NEW YORK, NY 10003
Reason Load Was Rejected:	Not reported

Waste:

Manifest Year:	Not reported
Waste Code:	D008
Hand Code:	H111
Quantity:	100 G

NY MANIFEST:

Name:	CONSOLIDATED EDISON
Address:	QUAY ST & WEST ST
City,State,Zip:	BROOKLYN, NY 11222
Country:	USA
EPA ID:	NYP004184180
Facility Status:	Not reported
Location Address 1:	QUAY ST & WEST ST - MH 7337
Code:	BP
Location Address 2:	Not reported
Total Tanks:	Not reported
Location City:	BROOKLYN
Location State:	NY
Location Zip:	11201
Location Zip 4:	Not reported

NY MANIFEST:

EPAID:	NYP004184180

CON EDISON (Continued) **1014396238**

Mailing Name:	CONSOLIDATED EDISON
Mailing Contact:	FRANKLYN MURRAY
Mailing Address 1:	4 IRVING PLACE RM 828
Mailing Address 2:	Not reported
Mailing City:	NEW YORK
Mailing State:	NY
Mailing Zip:	10003
Mailing Zip 4:	Not reported
Mailing Country:	USA
Mailing Phone:	2124602808

NY MANIFEST:

Document ID:	Not reported
Manifest Status:	Not reported
seq:	Not reported
Year:	2018
Trans1 State ID:	NJD003812047
Trans2 State ID:	NJD003812047
Generator Ship Date:	07/17/2009
Trans1 Recv Date:	07/17/2009
Trans2 Recv Date:	07/21/2009
TSD Site Recv Date:	07/21/2009
Part A Recv Date:	Not reported
Part B Recv Date:	Not reported
Generator EPA ID:	NYP004184180
Trans1 EPA ID:	Not reported
Trans2 EPA ID:	Not reported
TSDF ID 1:	NJD991291105
TSDF ID 2:	Not reported
Manifest Tracking Number:	000894181GBF
Import Indicator:	N
Export Indicator:	N
Discr Quantity Indicator:	N
Discr Type Indicator:	N
Discr Residue Indicator:	N
Discr Partial Reject Indicator:	N
Discr Full Reject Indicator:	N
Manifest Ref Number:	Not reported
Alt Facility RCRA ID:	Not reported
Alt Facility Sign Date:	Not reported
MGMT Method Type Code:	H111
Waste Code:	Not reported
Waste Code:	Not reported
Waste Code:	Not reported
Waste Code:	Not reported
Waste Code:	Not reported
Waste Code:	Not reported
Quantity:	100
Units:	G - Gallons (liquids only)* (8.3 pounds)
Number of Containers:	1
Container Type:	TT - Cargo tank, tank trucks
Handling Method:	T Chemical, physical, or biological treatment.
Specific Gravity:	1
Waste Code:	D008
Waste Code 1_2:	Not reported
Waste Code 1_3:	Not reported
Waste Code 1_4:	Not reported

CON EDISON (Continued) **1014396238**

Waste Code 1_5: Not reported
Waste Code 1_6: Not reported

Q165 **CON ED** **NY Spills** **S118259442**
ESE **905 LORIMER ST** **NY MANIFEST** **N/A**
1/8-1/4 **BROOKLYN, NY 11234**
0.187 mi.
989 ft. **Site 3 of 12 in cluster Q**

Relative: **Higher**

Actual: **13 ft.**

SPILLS:

Name:	BASEMENT
Address:	905 LORIMER ST
City,State,Zip:	BROOKLYN, NY
Spill Number/Closed Date:	1908069 / 2020-02-10
Facility ID:	1908069
Facility Type:	ER
DER Facility ID:	546013
Site ID:	596235
DEC Region:	2
Spill Cause:	Equipment Failure
Spill Class:	C3
SWIS:	2401
Spill Date:	2019-11-10
Investigator:	RHLIN
Referred To:	Not reported
Reported to Dept:	2019-11-10
CID:	Not reported
Water Affected:	Not reported
Spill Source:	Commercial/Industrial
Spill Notifier:	Other
Cleanup Ceased:	Not reported
Cleanup Meets Std:	False
Last Inspection:	Not reported
Recommended Penalty:	False
UST Trust:	False
Remediation Phase:	0
Date Entered In Computer:	2019-11-10
Spill Record Last Update:	2020-02-10
Spiller Name:	Not reported
Spiller Company:	WILMINGTON PROPERTY ASSOC LLC
Spiller Address:	Not reported
Spiller Company:	999
Contact Name:	ISABELL LOPEZ-CRUZ
DEC Memo:	"DEC Piper dispatched DEC Lin OH secondary to scene. 11/19/19-Lin-Oil line was broken apart in the boiler room causing oil to spill onto the concrete floor of the boiler room. Puddles of oil are visible on the concrete floor. According to Petro tech, they turned off the sump pump when they arrived. A bucket by the sump pump is half filled with oil. Milro responded and put down pads and degreased the area. Temp tanks and one scrubber was put in. Cleanup is not complete. 12/17/19-Inspected site. Odor was noted in the basement and contaminated soil run around the edge of the basement where the spill occurred. Oil was observed on the puddle of water at the corner of the basement. 2/10/20-Lin-Milro installed air equipment for residual odor. Milro removed oil impacted impacted concrete and soil. Milro hand excavated oil impacted soil to the footings and to the bottom of groundwater. Milro recovered oil impacted water by absorbent and VAC

CON ED (Continued) **S118259442**

truck. Performed site visit a week after the groundwater was pumped out. Free product was not observed on the groundwater. Milro pumped out the groundwater once more and backfilled the excavation. Case closed. Owner info: Neil Dolgin Kalmon Dolgin Affiliates Inc. 101 Richardson st Brooklyn, NY 11211 Neil@kalmondolgin.com 347-390-2331 (direct) 917-209-9980 (cell) "

Remarks: "undetermined amount of #2 fuel oil leaked from a hole in the return line of a 800 gallon above and underground tank. There is oil in the sewage line. Contact on site."

All Materials:

Site ID:	596235
Operable Unit ID:	1343754
Operable Unit:	01
Material ID:	2353961
Material Code:	0001A
Material Name:	#2 fuel oil
Case No.:	Not reported
Material FA:	Petroleum
Quantity:	Not reported
Units:	Not reported
Recovered:	Not reported
Oxygenate:	Not reported

Name:	RESTAURANT
Address:	905 LORIMER ST
City,State,Zip:	BROOKLYN, NY
Spill Number/Closed Date:	1908070 / 2019-11-12
Facility ID:	1908070
Facility Type:	ER
DER Facility ID:	546013
Site ID:	596236
DEC Region:	2
Spill Cause:	Equipment Failure
Spill Class:	C3
SWIS:	2401
Spill Date:	2019-11-10
Investigator:	RMPIPER
Referred To:	Not reported
Reported to Dept:	2019-11-10
CID:	Not reported
Water Affected:	Not reported
Spill Source:	Commercial/Industrial
Spill Notifier:	Other
Cleanup Ceased:	Not reported
Cleanup Meets Std:	False
Last Inspection:	Not reported
Recommended Penalty:	False
UST Trust:	False
Remediation Phase:	0
Date Entered In Computer:	2019-11-10
Spill Record Last Update:	2019-11-12
Spiller Name:	Not reported
Spiller Company:	PROPERTY OWNER
Spiller Address:	Not reported
Spiller Company:	999
Contact Name:	OPERATOR 1275

CON ED (Continued) **S118259442**

DEC Memo: "DEC Piper - duplicate spill of SP 1908069. This spill closed and referred to 1908069"
Remarks: "tank spill in basement"

All Materials:
Site ID: 596236
Operable Unit ID: 1343755
Operable Unit: 01
Material ID: 2353962
Material Code: 0001A
Material Name: #2 fuel oil
Case No.: Not reported
Material FA: Petroleum
Quantity: Not reported
Units: Not reported
Recovered: Not reported
Oxygenate: Not reported

NY MANIFEST:
Name: CON ED
Address: 905 LORIMER ST
City,State,Zip: BROOKLYN, NY 11234
Country: USA
EPA ID: NYP004804480
Facility Status: Not reported
Location Address 1: 905 LORIMER ST
Code: BP
Location Address 2: Not reported
Total Tanks: Not reported
Location City: BROOKLYN
Location State: NY
Location Zip: 11234
Location Zip 4: Not reported

NY MANIFEST:
EPAID: NYP004804480
Mailing Name: CON ED
Mailing Contact: THERESA BURKARD
Mailing Address 1: 4 IRVING PL 15TH FL NE
Mailing Address 2: Not reported
Mailing City: NEW YORK
Mailing State: NY
Mailing Zip: 10003
Mailing Zip 4: Not reported
Mailing Country: USA
Mailing Phone: 2124602262

Name: CON EDISON
Address: 905 LORIMER ST
City,State,Zip: BROOKLYN, NY 11222
Country: USA
EPA ID: NYP004831984
Facility Status: Not reported
Location Address 1: 905 LORIMER ST
Code: BP
Location Address 2: SB 14371

CON ED (Continued) **S118259442**

Total Tanks:	Not reported
Location City:	BROOKLYN
Location State:	NY
Location Zip:	Not reported
Location Zip 4:	Not reported

NY MANIFEST:

EPAID:	NYP004831984
Mailing Name:	CON EDISON
Mailing Contact:	DENNIS HUACON
Mailing Address 1:	4 IRVING PL 15TH FL
Mailing Address 2:	Not reported
Mailing City:	NEW YORK
Mailing State:	NY
Mailing Zip:	10003
Mailing Zip 4:	Not reported
Mailing Country:	USA
Mailing Phone:	2124603770

NY MANIFEST:

Document ID:	Not reported
Manifest Status:	Not reported
seq:	Not reported
Year:	2018
Trans1 State ID:	NJD003812047
Trans2 State ID:	Not reported
Generator Ship Date:	08/31/2015
Trans1 Recv Date:	08/31/2015
Trans2 Recv Date:	Not reported
TSD Site Recv Date:	08/31/2015
Part A Recv Date:	Not reported
Part B Recv Date:	Not reported
Generator EPA ID:	NYP004831984
Trans1 EPA ID:	Not reported
Trans2 EPA ID:	Not reported
TSDF ID 1:	NJD991291105
TSDF ID 2:	Not reported
Manifest Tracking Number:	002624985GBF
Import Indicator:	N
Export Indicator:	N
Discr Quantity Indicator:	N
Discr Type Indicator:	N
Discr Residue Indicator:	N
Discr Partial Reject Indicator:	N
Discr Full Reject Indicator:	N
Manifest Ref Number:	Not reported
Alt Facility RCRA ID:	Not reported
Alt Facility Sign Date:	Not reported
MGMT Method Type Code:	H110
Waste Code:	Not reported
Waste Code:	Not reported
Waste Code:	Not reported
Waste Code:	Not reported
Waste Code:	Not reported
Waste Code:	Not reported
Quantity:	50
Units:	G - Gallons (liquids only)* (8.3 pounds)

CON ED (Continued) **S118259442**

Number of Containers:	1
Container Type:	TT - Cargo tank, tank trucks
Handling Method:	T Chemical, physical, or biological treatment.
Specific Gravity:	1
Waste Code:	D008
Waste Code 1_2:	Not reported
Waste Code 1_3:	Not reported
Waste Code 1_4:	Not reported
Waste Code 1_5:	Not reported
Waste Code 1_6:	Not reported

Click this hyperlink while viewing on your computer to access
-1 additional NY MANIFEST: record(s) in the EDR Site Report.

Q166 **CON EDISON** **NY MANIFEST** **S118259893**
ESE **905 LORIMAR ST** **N/A**
1/8-1/4 **BROOKLYN, NY**
0.187 mi.
989 ft. **Site 4 of 12 in cluster Q**

Relative:
Higher

Actual:
13 ft.

NY MANIFEST:

Name:	CON EDISON
Address:	905 LORIMAR ST
City,State,Zip:	BROOKLYN, NY
Country:	USA
EPA ID:	NYP004839860
Facility Status:	Not reported
Location Address 1:	905 LORIMAR ST
Code:	BP
Location Address 2:	SB 14371
Total Tanks:	Not reported
Location City:	BROOKLYN
Location State:	NY
Location Zip:	Not reported
Location Zip 4:	Not reported

NY MANIFEST:

EPAID:	NYP004839860
Mailing Name:	CON EDISON
Mailing Contact:	DENNIS HUACON
Mailing Address 1:	4 IRVING PL 15TH FL
Mailing Address 2:	Not reported
Mailing City:	NEW YORK
Mailing State:	NY
Mailing Zip:	10003
Mailing Zip 4:	Not reported
Mailing Country:	USA
Mailing Phone:	2124603770

NY MANIFEST:

Document ID:	Not reported
Manifest Status:	Not reported
seq:	Not reported
Year:	2018
Trans1 State ID:	NJD003812047
Trans2 State ID:	Not reported
Generator Ship Date:	09/17/2015

CON EDISON (Continued) **S118259893**

Trans1 Recv Date:	09/17/2015
Trans2 Recv Date:	Not reported
TSD Site Recv Date:	09/21/2015
Part A Recv Date:	Not reported
Part B Recv Date:	Not reported
Generator EPA ID:	NYP004839860
Trans1 EPA ID:	Not reported
Trans2 EPA ID:	Not reported
TSDF ID 1:	NJD991291105
TSDF ID 2:	Not reported
Manifest Tracking Number:	002625017GBF
Import Indicator:	N
Export Indicator:	N
Discr Quantity Indicator:	N
Discr Type Indicator:	N
Discr Residue Indicator:	N
Discr Partial Reject Indicator:	N
Discr Full Reject Indicator:	N
Manifest Ref Number:	Not reported
Alt Facility RCRA ID:	Not reported
Alt Facility Sign Date:	Not reported
MGMT Method Type Code:	H110
Waste Code:	Not reported
Waste Code:	Not reported
Waste Code:	Not reported
Waste Code:	Not reported
Waste Code:	Not reported
Waste Code:	Not reported
Quantity:	25
Units:	G - Gallons (liquids only)* (8.3 pounds)
Number of Containers:	1
Container Type:	TT - Cargo tank, tank trucks
Handling Method:	T Chemical, physical, or biological treatment.
Specific Gravity:	1
Waste Code:	D008
Waste Code 1_2:	Not reported
Waste Code 1_3:	Not reported
Waste Code 1_4:	Not reported
Waste Code 1_5:	Not reported
Waste Code 1_6:	Not reported

Q167 **CON EDISON** **RCRA NonGen / NLR** **1019907259**
ESE **905 LORIMER ST** **NYP004831984**
1/8-1/4 **BROOKLYN, NY 11222**
0.187 mi.
989 ft. **Site 5 of 12 in cluster Q**

Relative: RCRA NonGen / NLR:
Higher

Date Form Received by Agency:		20150831
Handler Name:	CON EDISON	
Handler Address:		905 LORIMER ST
Handler City,State,Zip:		BROOKLYN, NY 11222
EPA ID:		NYP004831984
Contact Name:		THOMAS TEELING
Contact Address:		Not reported
Contact City,State,Zip:		Not reported
Contact Telephone:		212-460-3770

Actual:
13 ft.

CON EDISON (Continued) **1019907259**

Contact Fax:	Not reported
Contact Email:	Not reported
Contact Title:	Not reported
EPA Region:	02
Land Type:	Private
Federal Waste Generator Description:	Not a generator, verified
Non-Notifier:	Not reported
Biennial Report Cycle:	Not reported
Accessibility:	Not reported
Active Site Indicator:	Not reported
State District Owner:	NY
State District:	NYSDEC R2
Mailing Address:	IRVING PL 15TH FL NE
Mailing City,State,Zip:	NEW YORK, NY 10003
Owner Name:	Not reported
Owner Type:	Not reported
Operator Name:	Not reported
Operator Type:	Not reported
Short-Term Generator Activity:	No
Importer Activity:	No
Mixed Waste Generator:	No
Transporter Activity:	No
Transfer Facility Activity:	No
Recycler Activity with Storage:	No
Small Quantity On-Site Burner Exemption:	No
Smelting Melting and Refining Furnace Exemption:	No
Underground Injection Control:	No
Off-Site Waste Receipt:	No
Universal Waste Indicator:	No
Universal Waste Destination Facility:	No
Federal Universal Waste:	No
Active Site Fed-Reg Treatment Storage and Disposal Facility:	Not reported
Active Site Converter Treatment storage and Disposal Facility:	Not reported
Active Site State-Reg Treatment Storage and Disposal Facility:	Not reported
Active Site State-Reg Handler:	---
Federal Facility Indicator:	Not reported
Hazardous Secondary Material Indicator:	NN
Sub-Part K Indicator:	Not reported
Commercial TSD Indicator:	No
Treatment Storage and Disposal Type:	Not reported
2018 GPRA Permit Baseline:	Not on the Baseline
2018 GPRA Renewals Baseline:	Not on the Baseline
Permit Renewals Workload Universe:	Not reported
Permit Workload Universe:	Not reported
Permit Progress Universe:	Not reported
Post-Closure Workload Universe:	Not reported
Closure Workload Universe:	Not reported
202 GPRA Corrective Action Baseline:	No
Corrective Action Workload Universe:	No
Subject to Corrective Action Universe:	No
Non-TSDFs Where RCRA CA has Been Imposed Universe:	No
TSDFs Potentially Subject to CA Under 3004 (u)/(v) Universe:	No
TSDFs Only Subject to CA under Discretionary Auth Universe:	No
Corrective Action Priority Ranking:	No NCAPS ranking
Environmental Control Indicator:	No
Institutional Control Indicator:	No
Human Exposure Controls Indicator:	N/A

CON EDISON (Continued) **1019907259**

Groundwater Controls Indicator:	N/A
Operating TSDF Universe:	Not reported
Full Enforcement Universe:	Not reported
Significant Non-Complier Universe:	No
Unaddressed Significant Non-Complier Universe:	No
Addressed Significant Non-Complier Universe:	No
Significant Non-Complier With a Compliance Schedule Universe:	No
Financial Assurance Required:	Not reported
Handler Date of Last Change:	20160909
Recognized Trader-Importer:	No
Recognized Trader-Exporter:	No
Importer of Spent Lead Acid Batteries:	No
Exporter of Spent Lead Acid Batteries:	No
Recycler Activity Without Storage:	Not reported
Manifest Broker:	Not reported
Sub-Part P Indicator:	No

Historic Generators:

Receive Date:	20150831
Handler Name: CON EDISON	
Federal Waste Generator Description:	Small Quantity Generator
State District Owner:	NY
Large Quantity Handler of Universal Waste:	No
Recognized Trader Importer:	No
Recognized Trader Exporter:	No
Spent Lead Acid Battery Importer:	No
Spent Lead Acid Battery Exporter:	No
Current Record:	No
Non Storage Recycler Activity:	Not reported
Electronic Manifest Broker:	Not reported

Receive Date:	20150831
Handler Name: CON EDISON	
Federal Waste Generator Description:	Not a generator, verified
State District Owner:	NY
Large Quantity Handler of Universal Waste:	No
Recognized Trader Importer:	No
Recognized Trader Exporter:	No
Spent Lead Acid Battery Importer:	No
Spent Lead Acid Battery Exporter:	No
Current Record:	Yes
Non Storage Recycler Activity:	Not reported
Electronic Manifest Broker:	Not reported

List of NAICS Codes and Descriptions:

NAICS Codes:	No NAICS Codes Found

Facility Has Received Notices of Violations:

Violations:	No Violations Found

Evaluation Action Summary:

Evaluations:	No Evaluations Found

Q168
ESE
1/8-1/4
0.187 mi.
989 ft.

CON EDISON
905 LORIMER ST
BROOKLYN, NY 11222

Site 6 of 12 in cluster Q

NJ MANIFEST **S120676109**
N/A

Relative:
Higher

Actual:
13 ft.

NJ MANIFEST:

EPA Id:	NYP004831984
Mail Address:	IRVING PL 15TH FL NE
Mail City/State/Zip:	NEW YORK, NY 10003
Facility Phone:	Not reported
Emergency Phone:	Not reported
Contact:	THOMAS TEELING
Comments:	Not reported
SIC Code:	Not reported
County:	NY047
Municipal:	Not reported
Previous EPA Id:	Not reported
Gen Flag:	Not reported
Trans Flag:	Not reported
TSDF Flag:	Not reported
Name Change:	Not reported
Date Change:	Not reported

Manifest:

Manifest Number:	002624985GBF
EPA ID:	NYP004831984
Date Shipped:	8/31/2015
TSDF EPA ID:	NJD991291105
Transporter EPA ID:	NJD003812047
Transporter 2 EPA ID:	Not reported
Transporter 3 EPA ID:	Not reported
Transporter 4 EPA ID:	Not reported
Transporter 5 EPA ID:	Not reported
Transporter 6 EPA ID:	Not reported
Transporter 7 EPA ID:	Not reported
Transporter 8 EPA ID:	Not reported
Transporter 9 EPA ID:	Not reported
Transporter 10 EPA ID:	Not reported
Date Trans1 Transported Waste:	Not reported
Date Trans2 Transported Waste:	Not reported
Date Trans3 Transported Waste:	Not reported
Date Trans4 Transported Waste:	Not reported
Date Trans5 Transported Waste:	Not reported
Date Trans6 Transported Waste:	Not reported
Date Trans7 Transported Waste:	Not reported
Date Trans8 Transported Waste:	Not reported
Date Trans9 Transported Waste:	Not reported
Date Trans10 Transported Waste:	Not reported
Date TSDF Received Waste:	Not reported
TSDF EPA Facility Name:	Not reported
QTY Units:	Not reported
Transporter SEQ ID:	Not reported
Transporter-1 Date:	Not reported
Waste SEQ ID:	Not reported
Waste Type Code 2:	Not reported
Waste Type Code 3:	Not reported
Waste Type Code 4:	Not reported
Waste Type Code 5:	Not reported
Waste Type Code 6:	Not reported

CON EDISON (Continued) **S120676109**

Date Accepted:	Not reported
Manifest Discrepancy Type:	Not reported
Data Entry Number:	Not reported
Was Load Rejected:	NEW YORK, NY 10003
Reason Load Was Rejected:	Not reported

Q169 **CON EDISON** **NJ MANIFEST** **S120673681**
ESE **905 LORIMER ST** **N/A**
1/8-1/4 **BROOKLYN, NY 11234**
0.187 mi.
989 ft. **Site 7 of 12 in cluster Q**

Relative:
Higher

Actual:
13 ft.

NJ MANIFEST:

EPA Id:	NYP004804480
Mail Address:	IRVING PL 15TH FL NE
Mail City/State/Zip:	NEW YORK, NY 10003
Facility Phone:	Not reported
Emergency Phone:	Not reported
Contact:	THOMAS TEELING
Comments:	Not reported
SIC Code:	Not reported
County:	NY047
Municipal:	Not reported
Previous EPA Id:	Not reported
Gen Flag:	Not reported
Trans Flag:	Not reported
TSDF Flag:	Not reported
Name Change:	Not reported
Date Change:	Not reported

Manifest:

Manifest Number:	014469442JJK
EPA ID:	NYP004804480
Date Shipped:	7/9/2015
TSDF EPA ID:	NJD002200046
Transporter EPA ID:	NJ0000027193
Transporter 2 EPA ID:	Not reported
Transporter 3 EPA ID:	Not reported
Transporter 4 EPA ID:	Not reported
Transporter 5 EPA ID:	Not reported
Transporter 6 EPA ID:	Not reported
Transporter 7 EPA ID:	Not reported
Transporter 8 EPA ID:	Not reported
Transporter 9 EPA ID:	Not reported
Transporter 10 EPA ID:	Not reported
Date Trans1 Transported Waste:	Not reported
Date Trans2 Transported Waste:	Not reported
Date Trans3 Transported Waste:	Not reported
Date Trans4 Transported Waste:	Not reported
Date Trans5 Transported Waste:	Not reported
Date Trans6 Transported Waste:	Not reported
Date Trans7 Transported Waste:	Not reported
Date Trans8 Transported Waste:	Not reported
Date Trans9 Transported Waste:	Not reported
Date Trans10 Transported Waste:	Not reported
Date TSDF Received Waste:	Not reported

CON EDISON (Continued) **S120673681**

TSDF EPA Facility Name:	Not reported
QTY Units:	Not reported
Transporter SEQ ID:	Not reported
Transporter-1 Date:	Not reported
Waste SEQ ID:	Not reported
Waste Type Code 2:	Not reported
Waste Type Code 3:	Not reported
Waste Type Code 4:	Not reported
Waste Type Code 5:	Not reported
Waste Type Code 6:	Not reported
Date Accepted:	Not reported
Manifest Discrepancy Type:	Not reported
Data Entry Number:	Not reported
Was Load Rejected:	NEW YORK, NY 10003
Reason Load Was Rejected:	Not reported

Q170 **CON EDISON** **RCRA NonGen / NLR** **1019325204**
ESE **905 LORIMER ST** **NYP004804480**
1/8-1/4 **BROOKLYN, NY 11234**
0.187 mi.
989 ft. **Site 8 of 12 in cluster Q**

Relative: **Higher**

Actual: **13 ft.**

RCRA NonGen / NLR:

Date Form Received by Agency:		20150709
Handler Name:	CON EDISON	
Handler Address:		905 LORIMER ST
Handler City,State,Zip:		BROOKLYN, NY 11234
EPA ID:		NYP004804480
Contact Name:		THOMAS TEELING
Contact Address:		Not reported
Contact City,State,Zip:		Not reported
Contact Telephone:		212-460-3770
Contact Fax:		Not reported
Contact Email:		Not reported
Contact Title:		Not reported
EPA Region:		02
Land Type:		Private
Federal Waste Generator Description:		Not a generator, verified
Non-Notifier:		Not reported
Biennial Report Cycle:		Not reported
Accessibility:		Not reported
Active Site Indicator:		Not reported
State District Owner:		NY
State District:		NYSDEC R2
Mailing Address:		IRVING PL 15TH FL NE
Mailing City,State,Zip:		NEW YORK, NY 10003
Owner Name:		Not reported
Owner Type:		Not reported
Operator Name:		Not reported
Operator Type:		Not reported
Short-Term Generator Activity:		No
Importer Activity:		No
Mixed Waste Generator:		No
Transporter Activity:		No
Transfer Facility Activity:		No
Recycler Activity with Storage:		No

CON EDISON (Continued) **1019325204**

Small Quantity On-Site Burner Exemption:	No
Smelting Melting and Refining Furnace Exemption:	No
Underground Injection Control:	No
Off-Site Waste Receipt:	No
Universal Waste Indicator:	No
Universal Waste Destination Facility:	No
Federal Universal Waste:	No
Active Site Fed-Reg Treatment Storage and Disposal Facility:	Not reported
Active Site Converter Treatment storage and Disposal Facility:	Not reported
Active Site State-Reg Treatment Storage and Disposal Facility:	Not reported
Active Site State-Reg Handler:	---
Federal Facility Indicator:	Not reported
Hazardous Secondary Material Indicator:	NN
Sub-Part K Indicator:	Not reported
Commercial TSD Indicator:	No
Treatment Storage and Disposal Type:	Not reported
2018 GPRA Permit Baseline:	Not on the Baseline
2018 GPRA Renewals Baseline:	Not on the Baseline
Permit Renewals Workload Universe:	Not reported
Permit Workload Universe:	Not reported
Permit Progress Universe:	Not reported
Post-Closure Workload Universe:	Not reported
Closure Workload Universe:	Not reported
202 GPRA Corrective Action Baseline:	No
Corrective Action Workload Universe:	No
Subject to Corrective Action Universe:	No
Non-TSDFs Where RCRA CA has Been Imposed Universe:	No
TSDFs Potentially Subject to CA Under 3004 (u)/(v) Universe:	No
TSDFs Only Subject to CA under Discretionary Auth Universe:	No
Corrective Action Priority Ranking:	No NCAPS ranking
Environmental Control Indicator:	No
Institutional Control Indicator:	No
Human Exposure Controls Indicator:	N/A
Groundwater Controls Indicator:	N/A
Operating TSDF Universe:	Not reported
Full Enforcement Universe:	Not reported
Significant Non-Complier Universe:	No
Unaddressed Significant Non-Complier Universe:	No
Addressed Significant Non-Complier Universe:	No
Significant Non-Complier With a Compliance Schedule Universe:	No
Financial Assurance Required:	Not reported
Handler Date of Last Change:	20160909
Recognized Trader-Importer:	No
Recognized Trader-Exporter:	No
Importer of Spent Lead Acid Batteries:	No
Exporter of Spent Lead Acid Batteries:	No
Recycler Activity Without Storage:	Not reported
Manifest Broker:	Not reported
Sub-Part P Indicator:	No

Biennial: List of Years
Year: 2015

Click Here for Biennial Reporting System Data:

Hazardous Waste Summary:

CON EDISON (Continued) **1019325204**

Waste Code: D008
Waste Description: LEAD

Handler - Owner Operator:
Owner/Operator Indicator: Owner
Owner/Operator Name: CONSOLIDATED EDISON CO OF NY INC
Legal Status: Private
Date Became Current: 20150709
Date Ended Current: Not reported
Owner/Operator Address: 4 IRVING PL 15TH FL NE
Owner/Operator City,State,Zip: NEW YORK, NY 10003
Owner/Operator Telephone: Not reported
Owner/Operator Telephone Ext: Not reported
Owner/Operator Fax: Not reported
Owner/Operator Email: Not reported

Owner/Operator Indicator: Operator
Owner/Operator Name: CONSOLIDATED EDISON CO OF NY INC
Legal Status: Private
Date Became Current: 20150709
Date Ended Current: Not reported
Owner/Operator Address: 4 IRVING PL 15TH FL NE
Owner/Operator City,State,Zip: NEW YORK, NY 10003
Owner/Operator Telephone: Not reported
Owner/Operator Telephone Ext: Not reported
Owner/Operator Fax: Not reported
Owner/Operator Email: Not reported

Historic Generators:
Receive Date: 20160226
Handler Name: CON EDISON - MANHOLE 4373
Federal Waste Generator Description: Large Quantity Generator
State District Owner: NY
Large Quantity Handler of Universal Waste: No
Recognized Trader Importer: No
Recognized Trader Exporter: No
Spent Lead Acid Battery Importer: No
Spent Lead Acid Battery Exporter: No
Current Record: No
Non Storage Recycler Activity: Not reported
Electronic Manifest Broker: Not reported

Receive Date: 20150709
Handler Name: CON EDISON
Federal Waste Generator Description: Large Quantity Generator
State District Owner: NY
Large Quantity Handler of Universal Waste: No
Recognized Trader Importer: No
Recognized Trader Exporter: No
Spent Lead Acid Battery Importer: No
Spent Lead Acid Battery Exporter: No
Current Record: No
Non Storage Recycler Activity: Not reported
Electronic Manifest Broker: Not reported

Receive Date: 20150709

CON EDISON (Continued) **1019325204**

Handler Name: CON EDISON
Federal Waste Generator Description: Not a generator, verified
State District Owner: NY
Large Quantity Handler of Universal Waste: No
Recognized Trader Importer: No
Recognized Trader Exporter: No
Spent Lead Acid Battery Importer: No
Spent Lead Acid Battery Exporter: No
Current Record: Yes
Non Storage Recycler Activity: Not reported
Electronic Manifest Broker: Not reported

List of NAICS Codes and Descriptions:
NAICS Code: 221122
NAICS Description: ELECTRIC POWER DISTRIBUTION

Facility Has Received Notices of Violations:
Violations: No Violations Found

Evaluation Action Summary:
Evaluations: No Evaluations Found

V171 **RITE AID 10580** **PA MANIFEST** **S118070550**
ENE **723-725 MANHATTAN AVE** **N/A**
1/8-1/4 **BROOKLYN, NY 1222**
0.188 mi.
990 ft. **Site 1 of 4 in cluster V**

Relative: **Higher**
Actual: **19 ft.**

Manifest Details:
Year: 2014
Manifest Number: 007291877FLE
Manifest Type: TSD Copy
Generator EPA Id: NYR000186528
Generator Date: 10/10/2014
Mailing Address: Not reported
Mailing City,St,Zip: Not reported
Contact Name: Not reported
Contact Phone: 717-730-8225
TSD EPA Id: Not reported
TSD Date: Not reported
TSD Facility Name: Republic Environmental Systems (Pennsylvania) LLC
TSD Facility Address: 2869 Sandstone Dr
TSD Facility City: Hatfield
TSD Facility State: PA
Facility Telephone: Not reported
Page Number: 1
Line Number: 1
Waste Number: P001
Container Number: 1
Container Type: Fiber or plastic boxes, cartons, cases
Waste Quantity: 1
Unit: Pounds
Handling Code: Not reported
TSP EPA Id: PAD085690592
Date TSP Sig: Not reported

RITE AID 10580 (Continued) **S118070550**

Year:	2014
Manifest Number:	007291877FLE
Manifest Type:	TSD Copy
Generator EPA Id:	NYR000186528
Generator Date:	10/10/2014
Mailing Address:	Not reported
Mailing City,St,Zip:	Not reported
Contact Name:	Not reported
Contact Phone:	717-730-8225
TSD EPA Id:	Not reported
TSD Date:	Not reported
TSD Facility Name:	Republic Environmental Systems (Pennsylvania) LLC
TSD Facility Address:	2869 Sandstone Dr
TSD Facility City:	Hatfield
TSD Facility State:	PA
Facility Telephone:	Not reported
Page Number:	1
Line Number:	3
Waste Number:	D011
Container Number:	1
Container Type:	Fiber or plastic boxes, cartons, cases
Waste Quantity:	30
Unit:	Pounds
Handling Code:	Not reported
TSP EPA Id:	PAD085690592
Date TSP Sig:	Not reported

Year:	2014
Manifest Number:	007291877FLE
Manifest Type:	TSD Copy
Generator EPA Id:	NYR000186528
Generator Date:	10/10/2014
Mailing Address:	Not reported
Mailing City,St,Zip:	Not reported
Contact Name:	Not reported
Contact Phone:	717-730-8225
TSD EPA Id:	Not reported
TSD Date:	Not reported
TSD Facility Name:	Republic Environmental Systems (Pennsylvania) LLC
TSD Facility Address:	2869 Sandstone Dr
TSD Facility City:	Hatfield
TSD Facility State:	PA
Facility Telephone:	Not reported
Page Number:	1
Line Number:	2
Waste Number:	D002
Container Number:	1
Container Type:	Fiber or plastic boxes, cartons, cases
Waste Quantity:	21
Unit:	Pounds
Handling Code:	Not reported
TSP EPA Id:	PAD085690592
Date TSP Sig:	Not reported

Year:	2014
Manifest Number:	007291877FLE
Manifest Type:	TSD Copy

RITE AID 10580 (Continued) **S118070550**

Generator EPA Id:	NYR000186528
Generator Date:	10/10/2014
Mailing Address:	Not reported
Mailing City,St,Zip:	Not reported
Contact Name:	Not reported
Contact Phone:	717-730-8225
TSD EPA Id:	Not reported
TSD Date:	Not reported
TSD Facility Name:	Republic Environmental Systems (Pennsylvania) LLC
TSD Facility Address:	2869 Sandstone Dr
TSD Facility City:	Hatfield
TSD Facility State:	PA
Facility Telephone:	Not reported
Page Number:	1
Line Number:	3
Waste Number:	D010
Container Number:	1
Container Type:	Fiber or plastic boxes, cartons, cases
Waste Quantity:	30
Unit:	Pounds
Handling Code:	Not reported
TSP EPA Id:	PAD085690592
Date TSP Sig:	Not reported

V172 **DBA RITE AID #10580** **RCRA-VSQG** **1014926864**
ENE **723-725 MANHATTAN AVE** **NY MANIFEST** **NYR000186528**
1/8-1/4 **BROOKLYN, NY 11222**
0.188 mi.
990 ft. **Site 2 of 4 in cluster V**

Relative: RCRA-VSQG:
Higher

Date Form Received by Agency:		20180306
Actual: Handler Name:	DBA RITE AID #10580	
19 ft. Handler Address:		723-725 MANHATTAN AVE
Handler City,State,Zip:		BROOKLYN, NY 11222
EPA ID:		NYR000186528
Contact Name:		KIMBERLY DASCOLI
Contact Address:		WILMOT RD
Contact City,State,Zip:		DEERFIELD, IL 60015
Contact Telephone:		847-315-2812
Contact Fax:		Not reported
Contact Email:		KIM.DASCOLI@WALGREENS.COM
Contact Title:		DIRECTOR RETAIL COMPLIANCE
EPA Region:		02
Land Type:		Private
Federal Waste Generator Description:		Conditionally Exempt Small Quantity Generator
Non-Notifier:		Not reported
Biennial Report Cycle:		Not reported
Accessibility:		Not reported
Active Site Indicator:		Handler Activities
State District Owner:		NY
State District:		NYSDEC R2
Mailing Address:		WILMOT RD MS #3301
Mailing City,State,Zip:		DEERFIELD, IL 60015
Owner Name:		KRANTZ & LEVINSON LLC - PRC INDUSTRIES INC
Owner Type:		Private
Operator Name:		GENOVESE DRUG STORES, INC
Operator Type:		Private

DBA RITE AID #10580 (Continued) **1014926864**

Short-Term Generator Activity:	No
Importer Activity:	No
Mixed Waste Generator:	No
Transporter Activity:	No
Transfer Facility Activity:	No
Recycler Activity with Storage:	No
Small Quantity On-Site Burner Exemption:	No
Smelting Melting and Refining Furnace Exemption:	No
Underground Injection Control:	No
Off-Site Waste Receipt:	No
Universal Waste Indicator:	No
Universal Waste Destination Facility:	No
Federal Universal Waste:	No
Active Site Fed-Reg Treatment Storage and Disposal Facility:	Not reported
Active Site Converter Treatment storage and Disposal Facility:	Not reported
Active Site State-Reg Treatment Storage and Disposal Facility:	Not reported
Active Site State-Reg Handler:	---
Federal Facility Indicator:	Not reported
Hazardous Secondary Material Indicator:	NN
Sub-Part K Indicator:	Not reported
Commercial TSD Indicator:	No
Treatment Storage and Disposal Type:	Not reported
2018 GPRA Permit Baseline:	Not on the Baseline
2018 GPRA Renewals Baseline:	Not on the Baseline
Permit Renewals Workload Universe:	Not reported
Permit Workload Universe:	Not reported
Permit Progress Universe:	Not reported
Post-Closure Workload Universe:	Not reported
Closure Workload Universe:	Not reported
202 GPRA Corrective Action Baseline:	No
Corrective Action Workload Universe:	No
Subject to Corrective Action Universe:	No
Non-TSDFs Where RCRA CA has Been Imposed Universe:	No
TSDFs Potentially Subject to CA Under 3004 (u)/(v) Universe:	No
TSDFs Only Subject to CA under Discretionary Auth Universe:	No
Corrective Action Priority Ranking:	No NCAPS ranking
Environmental Control Indicator:	No
Institutional Control Indicator:	No
Human Exposure Controls Indicator:	N/A
Groundwater Controls Indicator:	N/A
Operating TSDF Universe:	Not reported
Full Enforcement Universe:	Not reported
Significant Non-Complier Universe:	No
Unaddressed Significant Non-Complier Universe:	No
Addressed Significant Non-Complier Universe:	No
Significant Non-Complier With a Compliance Schedule Universe:	No
Financial Assurance Required:	Not reported
Handler Date of Last Change:	20180316
Recognized Trader-Importer:	No
Recognized Trader-Exporter:	No
Importer of Spent Lead Acid Batteries:	No
Exporter of Spent Lead Acid Batteries:	No
Recycler Activity Without Storage:	No
Manifest Broker:	No
Sub-Part P Indicator:	No

DBA RITE AID #10580 (Continued) **1014926864**

Biennial: List of Years
Year: 2015

Click Here for Biennial Reporting System Data:

Hazardous Waste Summary:
Waste Code: D001
Waste Description: IGNITABLE WASTE

Waste Code: D002
Waste Description: CORROSIVE WASTE

Waste Code: D005
Waste Description: BARIUM

Waste Code: D007
Waste Description: CHROMIUM

Waste Code: D009
Waste Description: MERCURY

Waste Code: D010
Waste Description: SELENIUM

Waste Code: D011
Waste Description: SILVER

Waste Code: D013
Waste Description: LINDANE (1,2,3,4,5,6-HEXA-CHLOROCYCLOHEXANE, GAMMA ISOMER)

Waste Code: D016
Waste Description: 2,4-D (2,4-DICHLOROPHENOXYACETIC ACID)

Waste Code: D018
Waste Description: BENZENE

Waste Code: D022
Waste Description: CHLOROFORM

Waste Code: D024
Waste Description: M-CRESOL

Waste Code: D026
Waste Description: CRESOL

Waste Code: D027
Waste Description: 1,4-DICHLOROBENZENE

Waste Code: D035
Waste Description: METHYL ETHYL KETONE

Waste Code: P001
Waste Description: 2H-1-BENZOPYRAN-2-ONE, 4-HYDROXY-3-(3-OXO-1-PHENYLBUTYL)-, & SALTS, WHEN PRESENT AT CONCENTRATIONS GREATER THAN 0.3% (OR) WARFARIN, & SALTS, WHEN PRESENT AT CONCENTRATIONS GREATER THAN 0.3%

DBA RITE AID #10580 (Continued) **1014926864**

Waste Code: P075
Waste Description: NICOTINE, & SALTS (OR) PYRIDINE, 3-(1-METHYL-2-PYRROLIDINYL)-,(S)-, & SALTS

Waste Code: U002
Waste Description: 2-PROPANONE (I) (OR) ACETONE (I)

Waste Code: U035
Waste Description: BENZENEBUTANOIC ACID, 4-[BIS(2-CHLOROETHYL)AMINO]- (OR) CHLORAMBUCIL

Waste Code: U044
Waste Description: CHLOROFORM (OR) METHANE, TRICHLORO-

Waste Code: U058
Waste Description: 2H-1,3,2-OXAZAPHOSPHORIN-2-AMINE, N,N-BIS(2-CHLOROETHYL)TETRAHYDRO-, 2-OXIDE (OR) CYCLOPHOSPHAMIDE

Waste Code: U072
Waste Description: BENZENE, 1,4-DICHLORO- (OR) P-DICHLOROBENZENE

Waste Code: U122
Waste Description: FORMALDEHYDE

Waste Code: U129
Waste Description: CYCLOHEXANE, 1,2,3,4,5,6-HEXACHLORO-, (1ALPHA, 2ALPHA, 3BETA, 4ALPHA, 5ALPHA, 6BETA)- (OR) LINDANE

Waste Code: U154
Waste Description: METHANOL (I) (OR) METHYL ALCOHOL (I)

Waste Code: U165
Waste Description: NAPHTHALENE

Waste Code: U188
Waste Description: PHENOL

Waste Code: U201
Waste Description: 1,3-BENZENEDIOL (OR) RESORCINOL

Waste Code: U205
Waste Description: SELENIUM SULFIDE (OR) SELENIUM SULFIDE SES2 (R,T)

Waste Code: U211
Waste Description: CARBON TETRACHLORIDE (OR) METHANE, TETRACHLORO-

Waste Code: U240
Waste Description: 2,4-D, SALTS & ESTERS (OR) ACETIC ACID, (2,4-DICHLOROPHENOXY)-, SALTS & ESTERS (OR) DICHLOROPHENOXYACETIC ACID 2,4-D

Waste Code: U279
Waste Description: U279

Handler - Owner Operator:
Owner/Operator Indicator: Owner
Owner/Operator Name: RITE AID CORP
Legal Status: Private
Date Became Current: 20080430

DBA RITE AID #10580 (Continued) **1014926864**

Date Ended Current:	Not reported
Owner/Operator Address:	30 HUNTER LANE
Owner/Operator City,State,Zip:	CAMP HILL, PA 17011
Owner/Operator Telephone:	717-761-2633
Owner/Operator Telephone Ext:	Not reported
Owner/Operator Fax:	Not reported
Owner/Operator Email:	Not reported
Owner/Operator Indicator:	Owner
Owner/Operator Name:	KRANTZ & LEVINSON LLC
Legal Status:	Private
Date Became Current:	19880315
Date Ended Current:	Not reported
Owner/Operator Address:	500 MIDDLE COUNTRY RD
Owner/Operator City,State,Zip:	ST. JAMES, NY 11780
Owner/Operator Telephone:	631-750-9600
Owner/Operator Telephone Ext:	Not reported
Owner/Operator Fax:	Not reported
Owner/Operator Email:	Not reported
Owner/Operator Indicator:	Owner
Owner/Operator Name:	KRANTZ & LEVINSON LLC
Legal Status:	Private
Date Became Current:	19880315
Date Ended Current:	Not reported
Owner/Operator Address:	500 MIDDLE COUNTRY RD
Owner/Operator City,State,Zip:	ST JAMES, NY, NY 11780
Owner/Operator Telephone:	631-750-9600
Owner/Operator Telephone Ext:	Not reported
Owner/Operator Fax:	Not reported
Owner/Operator Email:	Not reported
Owner/Operator Indicator:	Operator
Owner/Operator Name:	WALGREEN EASTERN CO
Legal Status:	Private
Date Became Current:	20180306
Date Ended Current:	Not reported
Owner/Operator Address:	200 WILMOT RD
Owner/Operator City,State,Zip:	DEERFIELD, IL 60015
Owner/Operator Telephone:	847-315-2812
Owner/Operator Telephone Ext:	Not reported
Owner/Operator Fax:	Not reported
Owner/Operator Email:	Not reported
Owner/Operator Indicator:	Owner
Owner/Operator Name:	KRANTZ & LEVINSON, LLC
Legal Status:	Private
Date Became Current:	19880315
Date Ended Current:	Not reported
Owner/Operator Address:	500 MIDDLE COUNTRY ROAD
Owner/Operator City,State,Zip:	ST. JAMES, NY 11780
Owner/Operator Telephone:	631-750-9600
Owner/Operator Telephone Ext:	Not reported
Owner/Operator Fax:	Not reported
Owner/Operator Email:	Not reported
Owner/Operator Indicator:	Operator

DBA RITE AID #10580 (Continued) **1014926864**

Owner/Operator Name:	RITE AID CORP
Legal Status:	Private
Date Became Current:	20080430
Date Ended Current:	Not reported
Owner/Operator Address:	Not reported
Owner/Operator City,State,Zip:	Not reported
Owner/Operator Telephone:	Not reported
Owner/Operator Telephone Ext:	Not reported
Owner/Operator Fax:	Not reported
Owner/Operator Email:	Not reported

Owner/Operator Indicator:	Owner
Owner/Operator Name:	GENOVESE DRUG STORES INC
Legal Status:	Private
Date Became Current:	20080430
Date Ended Current:	Not reported
Owner/Operator Address:	30 HUNTER LANE
Owner/Operator City,State,Zip:	CAMP HILL, PA 17011
Owner/Operator Telephone:	717-761-2633
Owner/Operator Telephone Ext:	Not reported
Owner/Operator Fax:	Not reported
Owner/Operator Email:	Not reported

Owner/Operator Indicator:	Operator
Owner/Operator Name:	GENOVESE DRUG STORES, INC
Legal Status:	Private
Date Became Current:	20080430
Date Ended Current:	Not reported
Owner/Operator Address:	30 HUNTER LANE
Owner/Operator City,State,Zip:	CAMP HILL, PA 17011
Owner/Operator Telephone:	717-761-2633
Owner/Operator Telephone Ext:	Not reported
Owner/Operator Fax:	Not reported
Owner/Operator Email:	Not reported

Owner/Operator Indicator:	Operator
Owner/Operator Name:	GENOVESE DRUG STORES, INC
Legal Status:	Private
Date Became Current:	20080430
Date Ended Current:	Not reported
Owner/Operator Address:	30 HUNTER LANE
Owner/Operator City,State,Zip:	CAMP HILL, PA 17011
Owner/Operator Telephone:	Not reported
Owner/Operator Telephone Ext:	Not reported
Owner/Operator Fax:	Not reported
Owner/Operator Email:	Not reported

Owner/Operator Indicator:	Operator
Owner/Operator Name:	GENOVESE DRUG STORES INC
Legal Status:	Private
Date Became Current:	20080430
Date Ended Current:	Not reported
Owner/Operator Address:	Not reported
Owner/Operator City,State,Zip:	Not reported
Owner/Operator Telephone:	Not reported
Owner/Operator Telephone Ext:	Not reported
Owner/Operator Fax:	Not reported

DBA RITE AID #10580 (Continued) **1014926864**

Owner/Operator Email: Not reported

Owner/Operator Indicator: Owner
Owner/Operator Name: KRANTZ & LEVINSON LLC - PRC INDUSTRIES INC
Legal Status: Private
Date Became Current: 19880315
Date Ended Current: Not reported
Owner/Operator Address: 500 MIDDLE COUNTRY RD
Owner/Operator City,State,Zip: ST JAMES, NY 11780
Owner/Operator Telephone: 631-750-9600
Owner/Operator Telephone Ext: Not reported
Owner/Operator Fax: Not reported
Owner/Operator Email: Not reported

Owner/Operator Indicator: Operator
Owner/Operator Name: RITE AID
Legal Status: Private
Date Became Current: 20080430
Date Ended Current: Not reported
Owner/Operator Address: Not reported
Owner/Operator City,State,Zip: Not reported
Owner/Operator Telephone: Not reported
Owner/Operator Telephone Ext: Not reported
Owner/Operator Fax: Not reported
Owner/Operator Email: Not reported

Owner/Operator Indicator: Operator
Owner/Operator Name: GENOVESE DRUG STORES, INC
Legal Status: Private
Date Became Current: 20080430
Date Ended Current: Not reported
Owner/Operator Address: 30 HUNTER LANE
Owner/Operator City,State,Zip: CAMP HILL, PA 17011
Owner/Operator Telephone: 717-761-2633
Owner/Operator Telephone Ext: Not reported
Owner/Operator Fax: Not reported
Owner/Operator Email: Not reported

Historic Generators:

Receive Date: 20151120
Handler Name: RITE AID #10580
Federal Waste Generator Description: Conditionally Exempt Small Quantity Generator
State District Owner: NY
Large Quantity Handler of Universal Waste: No
Recognized Trader Importer: No
Recognized Trader Exporter: No
Spent Lead Acid Battery Importer: No
Spent Lead Acid Battery Exporter: No
Current Record: No
Non Storage Recycler Activity: Not reported
Electronic Manifest Broker: Not reported

Receive Date: 20170929
Handler Name: RITE AID #10580
Federal Waste Generator Description: Small Quantity Generator
State District Owner: NY
Large Quantity Handler of Universal Waste: No

DBA RITE AID #10580 (Continued) **1014926864**

Recognized Trader Importer:	No
Recognized Trader Exporter:	No
Spent Lead Acid Battery Importer:	No
Spent Lead Acid Battery Exporter:	No
Current Record:	No
Non Storage Recycler Activity:	No
Electronic Manifest Broker:	No

Receive Date:	20180306
Handler Name: DBA RITE AID #10580	
Federal Waste Generator Description:	Conditionally Exempt Small Quantity Generator
State District Owner:	NY
Large Quantity Handler of Universal Waste:	No
Recognized Trader Importer:	No
Recognized Trader Exporter:	No
Spent Lead Acid Battery Importer:	No
Spent Lead Acid Battery Exporter:	No
Current Record:	Yes
Non Storage Recycler Activity:	No
Electronic Manifest Broker:	No

Receive Date:	20160212
Handler Name: RITE AID #10580	
Federal Waste Generator Description:	Conditionally Exempt Small Quantity Generator
State District Owner:	NY
Large Quantity Handler of Universal Waste:	No
Recognized Trader Importer:	No
Recognized Trader Exporter:	No
Spent Lead Acid Battery Importer:	No
Spent Lead Acid Battery Exporter:	No
Current Record:	No
Non Storage Recycler Activity:	Not reported
Electronic Manifest Broker:	Not reported

Receive Date:	20111104
Handler Name: RITE AID #10580	
Federal Waste Generator Description:	Conditionally Exempt Small Quantity Generator
State District Owner:	NY
Large Quantity Handler of Universal Waste:	No
Recognized Trader Importer:	No
Recognized Trader Exporter:	No
Spent Lead Acid Battery Importer:	No
Spent Lead Acid Battery Exporter:	No
Current Record:	No
Non Storage Recycler Activity:	Not reported
Electronic Manifest Broker:	Not reported

Receive Date:	20130510
Handler Name: RITE AID #10580	
Federal Waste Generator Description:	Large Quantity Generator
State District Owner:	NY
Large Quantity Handler of Universal Waste:	No
Recognized Trader Importer:	No
Recognized Trader Exporter:	No
Spent Lead Acid Battery Importer:	No
Spent Lead Acid Battery Exporter:	No
Current Record:	No

DBA RITE AID #10580 (Continued) **1014926864**

Non Storage Recycler Activity: Not reported
Electronic Manifest Broker: Not reported

List of NAICS Codes and Descriptions:
NAICS Code: 44611
NAICS Description: PHARMACIES AND DRUG STORES

NAICS Code: 446110
NAICS Description: PHARMACIES AND DRUG STORES

Facility Has Received Notices of Violations:
Violations: No Violations Found

Evaluation Action Summary:
Evaluations: No Evaluations Found

NY MANIFEST:
Name: RITE AID #10580
Address: 723-725 MANHATTAN AVENUE
City,State,Zip: BROOKLYN, NY 11222
Country: USA
EPA ID: NYR000186528
Facility Status: Not reported
Location Address 1: 723-725 MANHATTAN AVENUE
Code: BP
Location Address 2: Not reported
Total Tanks: Not reported
Location City: BROOKLYN
Location State: NY
Location Zip: 11222
Location Zip 4: Not reported

NY MANIFEST:
EPAID: NYR000186528
Mailing Name: RITE AID #10580
Mailing Contact: RITE AID
Mailing Address 1: 723-725 MANHATTAN AVE
Mailing Address 2: Not reported
Mailing City: BROOKLYN
Mailing State: NY
Mailing Zip: 11222
Mailing Zip 4: Not reported
Mailing Country: USA
Mailing Phone: 7183837967

NY MANIFEST:
Document ID: Not reported
Manifest Status: Not reported
seq: Not reported
Year: 2018
Trans1 State ID: CTD983872698
Trans2 State ID: NJR000063677
Generator Ship Date: 11/30/2012
Trans1 Recv Date: 11/30/2012

DBA RITE AID #10580 (Continued) **1014926864**

Trans2 Recv Date:	12/05/2012
TSD Site Recv Date:	12/14/2012
Part A Recv Date:	Not reported
Part B Recv Date:	Not reported
Generator EPA ID:	NYR000186528
Trans1 EPA ID:	Not reported
Trans2 EPA ID:	Not reported
TSDF ID 1:	INR000110197
TSDF ID 2:	Not reported
Manifest Tracking Number:	005429130FLE
Import Indicator:	N
Export Indicator:	N
Discr Quantity Indicator:	N
Discr Type Indicator:	N
Discr Residue Indicator:	N
Discr Partial Reject Indicator:	N
Discr Full Reject Indicator:	N
Manifest Ref Number:	Not reported
Alt Facility RCRA ID:	Not reported
Alt Facility Sign Date:	Not reported
MGMT Method Type Code:	H141
Waste Code:	Not reported
Waste Code:	Not reported
Waste Code:	Not reported
Waste Code:	Not reported
Waste Code:	Not reported
Waste Code:	Not reported
Quantity:	1
Units:	P - Pounds
Number of Containers:	1
Container Type:	CF - Fiber or plastic boxes, cartons
Handling Method:	L Landfill.
Specific Gravity:	1
Waste Code:	P075
Waste Code 1_2:	P001
Waste Code 1_3:	Not reported
Waste Code 1_4:	Not reported
Waste Code 1_5:	Not reported
Waste Code 1_6:	Not reported

R173 **MILLCRAFT MFG CO. IN** **NY UST** **U001837552**
SW **75 NORTH 11TH ST** **NY Spills** **N/A**
1/8-1/4 **BROOKLYN, NY 11249**
0.190 mi.
1001 ft. **Site 3 of 5 in cluster R**

Relative:
Higher

Actual:
20 ft.

UST:

Name:	MILLCRAFT MFG CO. IN
Address:	75 NORTH 11TH ST
City,State,Zip:	BROOKLYN, NY 11249
Id/Status:	2-403873 / Unregulated/Closed
Program Type:	PBS
Region:	STATE
DEC Region:	2
Expiration Date:	N/A
UTM X:	587991.05552
UTM Y:	4508401.65703

MILLCRAFT MFG CO. IN (Continued) **U001837552**

Site Type: Unknown

Affiliation Records:

Site Id: 19405
Affiliation Type: Facility Owner
Company Name: MILLCRAFT MFG CO. IN
Contact Type: Not reported
Contact Name: Not reported
Address1: 80 WYTHE AVE
Address2: Not reported
City: BROOKLYN
State: NY
Zip Code: 11211
Country Code: 001
Phone: (718) 782-5560
EMail: Not reported
Fax Number: Not reported
Modified By: TRANSLAT
Date Last Modified: 2004-03-04

Site Id: 19405
Affiliation Type: Mail Contact
Company Name: MILLCRAFT MFG CO. IN
Contact Type: Not reported
Contact Name: Not reported
Address1: 80 WYTHE AVE
Address2: Not reported
City: BROOKLYN
State: NY
Zip Code: 11211
Country Code: 001
Phone: (718) 782-5560
EMail: Not reported
Fax Number: Not reported
Modified By: TRANSLAT
Date Last Modified: 2004-03-04

Site Id: 19405
Affiliation Type: Facility Operator
Company Name: MILLCRAFT MFG CO. IN
Contact Type: Not reported
Contact Name: MILLCRAFT MFG CO. IN
Address1: Not reported
Address2: Not reported
City: Not reported
State: NN
Zip Code: Not reported
Country Code: 001
Phone: (718) 782-5560
EMail: Not reported
Fax Number: Not reported
Modified By: TRANSLAT
Date Last Modified: 2004-03-04

Site Id: 19405
Affiliation Type: Emergency Contact
Company Name: MILLCRAFT MFG CO. IN
Contact Type: Not reported

MILLCRAFT MFG CO. IN (Continued) **U001837552**

Contact Name:	LEO COOPE
Address1:	Not reported
Address2:	Not reported
City:	Not reported
State:	NN
Zip Code:	Not reported
Country Code:	001
Phone:	(718) 782-5560
EMail:	Not reported
Fax Number:	Not reported
Modified By:	TRANSLAT
Date Last Modified:	2004-03-04

Tank Info:

Tank Number:	001
Tank ID:	22025
Tank Status:	Closed - Removed
Material Name:	Closed - Removed
Capacity Gallons:	7500
Install Date:	12/01/1957
Date Tank Closed:	12/01/1988
Registered:	True
Tank Location:	Underground
Tank Type:	Steel/carbon steel
Material Code:	0001
Common Name of Substance:	#2 Fuel Oil (On-Site Consumption)
Tightness Test Method:	NN
Date Test:	Not reported
Next Test Date:	Not reported
Pipe Model:	Not reported
Modified By:	TRANSLAT
Last Modified:	04/14/2017

Equipment Records:

I04 - Overfill - Product Level Gauge (A/G)
G00 - Tank Secondary Containment - None
J02 - Dispenser - Suction Dispenser
H00 - Tank Leak Detection - None
A00 - Tank Internal Protection - None
D01 - Pipe Type - Steel/Carbon Steel/Iron
B00 - Tank External Protection - None
C00 - Pipe Location - No Piping
F00 - Pipe External Protection - None

SPILLS:

Name:	SPILL NUMBER 0012950
Address:	75TH ST/11TH AVE
City,State,Zip:	BROOKLYN, NY
Spill Number/Closed Date:	0012950 / 2003-02-13
Facility ID:	0012950
Facility Type:	ER
DER Facility ID:	191404
Site ID:	232252
DEC Region:	2
Spill Cause:	Unknown

MILLCRAFT MFG CO. IN (Continued) **U001837552**

Spill Class:	C3
SWIS:	2401
Spill Date:	2001-03-09
Investigator:	TJDEMEO
Referred To:	Not reported
Reported to Dept:	2001-03-09
CID:	281
Water Affected:	Not reported
Spill Source:	Commercial/Industrial
Spill Notifier:	Responsible Party
Cleanup Ceased:	Not reported
Cleanup Meets Std:	False
Last Inspection:	Not reported
Recommended Penalty:	False
UST Trust:	False
Remediation Phase:	0
Date Entered In Computer:	2001-03-09
Spill Record Last Update:	2003-04-24
Spiller Name:	CALLER
Spiller Company:	KEYSPAN
Spiller Address:	175 EAST OLD COUNTRY RD
Spiller Company:	001
Contact Name:	SHAWN DAVIS
DEC Memo:	"Prior to Sept, 2004 data translation this spill Lead_DEC Field was DEMEO 2/13/2003 - Closed Due To The Nature / Extent Of The Spill Report"
Remarks:	"ABOVE MATERIAL DISCOVERED IN A RETIRED GAS LINE AT ABOVE LOCATION. SAMPLE HAS BEEN TAKEN AND CLEANUP IS IN PROGRESS."

All Materials:

Site ID:	232252
Operable Unit ID:	834884
Operable Unit:	01
Material ID:	539668
Material Code:	1036A
Material Name:	gas line condensate
Case No.:	Not reported
Material FA:	Other
Quantity:	1.00
Units:	G
Recovered:	.00
Oxygenate:	Not reported

V174 **735 MANHATTAN AVE** **NY AST** **A100292706**
NE **735 MANHATTAN AVENUE** **N/A**
1/8-1/4 **BROOKLYN, NY 11222**
0.191 mi.
1008 ft. **Site 3 of 4 in cluster V**

Relative: **Higher**

Actual: **20 ft.**

AST:

Name:	735 MANHATTAN AVE
Address:	735 MANHATTAN AVENUE
City,State,Zip:	BROOKLYN, NY 11222
Region:	STATE
DEC Region:	2
Site Status:	Active
Facility Id:	2-608413

735 MANHATTAN AVE (Continued) **A100292706**

Program Type:	PBS
UTM X:	588473.58488
UTM Y:	4508898.62737
Expiration Date:	02/26/2023
Site Type:	Apartment Building/Office Building

Affiliation Records:

Site Id:	30265
Affiliation Type:	Facility Owner
Company Name:	STANLEY PAJAK
Contact Type:	OWNER
Contact Name:	STANLEY PAJAK
Address1:	1016 LORIMER ST
Address2:	Not reported
City:	BROOKLYN
State:	NY
Zip Code:	11222
Country Code:	001
Phone:	(718) 383-3489
EMail:	Not reported
Fax Number:	Not reported
Modified By:	MFLEONAR
Date Last Modified:	2018-01-29

Site Id:	30265
Affiliation Type:	Mail Contact
Company Name:	Not reported
Contact Type:	Not reported
Contact Name:	STANLEY PAJAK
Address1:	1016 LORIMER STREET
Address2:	Not reported
City:	BROOKLYN
State:	NY
Zip Code:	11222
Country Code:	001
Phone:	(718) 383-3489
EMail:	ALA7857@GMAIL.COM
Fax Number:	Not reported
Modified By:	MFLEONAR
Date Last Modified:	2018-01-29

Site Id:	30265
Affiliation Type:	Facility Operator
Company Name:	735 MANHATTAN AVE
Contact Type:	Not reported
Contact Name:	ABRAMOWICZ
Address1:	Not reported
Address2:	Not reported
City:	Not reported
State:	NN
Zip Code:	Not reported
Country Code:	001
Phone:	(718) 383-6783
EMail:	Not reported
Fax Number:	Not reported
Modified By:	TRANSLAT
Date Last Modified:	2004-03-04

735 MANHATTAN AVE (Continued) **A100292706**

Site Id:	30265
Affiliation Type:	Emergency Contact
Company Name:	STANLEY PAJAK
Contact Type:	Not reported
Contact Name:	ABRAMOWICZ
Address1:	Not reported
Address2:	Not reported
City:	Not reported
State:	NN
Zip Code:	Not reported
Country Code:	999
Phone:	(718) 383-6783
EMail:	Not reported
Fax Number:	Not reported
Modified By:	MFLEONAR
Date Last Modified:	2018-01-29

Tank Info:

Tank Number:	001
Tank Id:	65137
Material Code:	0001
Common Name of Substance:	#2 Fuel Oil (On-Site Consumption)

Equipment Records:

	H99 - Tank Leak Detection - Other
	I05 - Overfill - Vent Whistle
	J02 - Dispenser - Suction Dispenser
	C01 - Pipe Location - Aboveground
	E02 - Piping Secondary Containment - Vault (with Access)
	F00 - Pipe External Protection - None
	A00 - Tank Internal Protection - None
	B01 - Tank External Protection - Painted/Asphalt Coating
	D01 - Pipe Type - Steel/Carbon Steel/Iron
	K00 - Spill Prevention - None
	G03 - Tank Secondary Containment - Vault (w/o access)
	L09 - Piping Leak Detection - Exempt Suction Piping
Tank Location:	Aboveground - contact with soil.... Tank bottom rests on soil, allowing no visual inspection.
Tank Type:	Steel/Carbon Steel/Iron
Tank Status:	In Service
Pipe Model:	Not reported
Install Date:	01/10/1939
Capacity Gallons:	1500
Tightness Test Method:	-
Date Test:	Not reported
Next Test Date:	Not reported
Date Tank Closed:	Not reported
Register:	True
Modified By:	MFLEONAR
Last Modified:	01/29/2018
Material Name:	#2 fuel oil (on-site consumption)

175
North
1/8-1/4
0.191 mi.
1008 ft.

CON EDISON - MANHOLE 8018
138 CALYER ST
BROOKLYN, NY 11222

NY MANIFEST **S120958072**
N/A

Relative:
Higher

Actual:
17 ft.

NY MANIFEST:

Name:	CON EDISON - MANHOLE 8018
Address:	138 CALYER ST
City,State,Zip:	BROOKLYN, NY 11222
Country:	USA
EPA ID:	NYP004909509
Facility Status:	Not reported
Location Address 1:	138 CALYER ST
Code:	BP
Location Address 2:	Not reported
Total Tanks:	Not reported
Location City:	BROOKLYN
Location State:	NY
Location Zip:	11222
Location Zip 4:	Not reported

NY MANIFEST:

EPAID:	NYP004909509
Mailing Name:	CON EDISON - MANHOLE 8018
Mailing Contact:	CON EDISON
Mailing Address 1:	4 IRVING PL 15TH FL NE
Mailing Address 2:	Not reported
Mailing City:	NEW YORK
Mailing State:	NY
Mailing Zip:	10003
Mailing Zip 4:	Not reported
Mailing Country:	USA
Mailing Phone:	Not reported

U176
WNW
1/8-1/4
0.191 mi.
1009 ft.

CON EDISON - VS 5778
40-49 QUAY ST.
BROOKLYN, NY 11211

Site 4 of 11 in cluster U

RCRA NonGen / NLR **1008195632**
NY MANIFEST **NYP004110946**

Relative:
Lower

Actual:
7 ft.

RCRA NonGen / NLR:

Date Form Received by Agency:		20040227
Handler Name:	CON EDISON - VS 5778	
Handler Address:		40-49 QUAY ST.
Handler City,State,Zip:		BROOKLYN, NY 11211
EPA ID:		NYP004110946
Contact Name:		ANTHONY DRUMMINGS
Contact Address:		4 IRVING PLACE
Contact City,State,Zip:		NEW YORK, NY 10003
Contact Telephone:		212-460-3770
Contact Fax:		Not reported
Contact Email:		Not reported
Contact Title:		Not reported
EPA Region:		02
Land Type:		Municipal
Federal Waste Generator Description:		Not a generator, verified
Non-Notifier:		Not reported
Biennial Report Cycle:		Not reported

CON EDISON - VS 5778 (Continued) **1008195632**

Accessibility:	Not reported
Active Site Indicator:	Not reported
State District Owner:	NY
State District:	NYSDEC R2
Mailing Address:	4 IRVING PLACE
Mailing City,State,Zip:	NEW YORK, NY 10003
Owner Name:	CONSOLIDATED EDISON COMPANY OF NY, INC.
Owner Type:	Private
Operator Name:	CONSOLIDATED EDISON COMPANY OF NY, INC.
Operator Type:	Private
Short-Term Generator Activity:	No
Importer Activity:	No
Mixed Waste Generator:	No
Transporter Activity:	No
Transfer Facility Activity:	No
Recycler Activity with Storage:	No
Small Quantity On-Site Burner Exemption:	No
Smelting Melting and Refining Furnace Exemption:	No
Underground Injection Control:	No
Off-Site Waste Receipt:	No
Universal Waste Indicator:	No
Universal Waste Destination Facility:	No
Federal Universal Waste:	No
Active Site Fed-Reg Treatment Storage and Disposal Facility:	Not reported
Active Site Converter Treatment storage and Disposal Facility:	Not reported
Active Site State-Reg Treatment Storage and Disposal Facility:	Not reported
Active Site State-Reg Handler:	---
Federal Facility Indicator:	Not reported
Hazardous Secondary Material Indicator:	NN
Sub-Part K Indicator:	Not reported
Commercial TSD Indicator:	No
Treatment Storage and Disposal Type:	Not reported
2018 GPRA Permit Baseline:	Not on the Baseline
2018 GPRA Renewals Baseline:	Not on the Baseline
Permit Renewals Workload Universe:	Not reported
Permit Workload Universe:	Not reported
Permit Progress Universe:	Not reported
Post-Closure Workload Universe:	Not reported
Closure Workload Universe:	Not reported
202 GPRA Corrective Action Baseline:	No
Corrective Action Workload Universe:	No
Subject to Corrective Action Universe:	No
Non-TSDFs Where RCRA CA has Been Imposed Universe:	No
TSDFs Potentially Subject to CA Under 3004 (u)/(v) Universe:	No
TSDFs Only Subject to CA under Discretionary Auth Universe:	No
Corrective Action Priority Ranking:	No NCAPS ranking
Environmental Control Indicator:	No
Institutional Control Indicator:	No
Human Exposure Controls Indicator:	N/A
Groundwater Controls Indicator:	N/A
Operating TSDF Universe:	Not reported
Full Enforcement Universe:	Not reported
Significant Non-Complier Universe:	No
Unaddressed Significant Non-Complier Universe:	No
Addressed Significant Non-Complier Universe:	No
Significant Non-Complier With a Compliance Schedule Universe:	No
Financial Assurance Required:	Not reported

CON EDISON - VS 5778 (Continued) **1008195632**

Handler Date of Last Change:	20150414
Recognized Trader-Importer:	No
Recognized Trader-Exporter:	No
Importer of Spent Lead Acid Batteries:	No
Exporter of Spent Lead Acid Batteries:	No
Recycler Activity Without Storage:	Not reported
Manifest Broker:	Not reported
Sub-Part P Indicator:	No

Biennial: List of Years
Year: 2003

Click Here for Biennial Reporting System Data:

Handler - Owner Operator:

Owner/Operator Indicator:	Operator
Owner/Operator Name:	CONSOLIDATED EDISON COMPANY OF NY, INC.
Legal Status:	Private
Date Became Current:	20030513
Date Ended Current:	Not reported
Owner/Operator Address:	4 IRVING PLACE
Owner/Operator City,State,Zip:	NEW YORK, NY 10003
Owner/Operator Telephone:	Not reported
Owner/Operator Telephone Ext:	Not reported
Owner/Operator Fax:	Not reported
Owner/Operator Email:	Not reported

Owner/Operator Indicator:	Owner
Owner/Operator Name:	CONSOLIDATED EDISON COMPANY OF NY, INC.
Legal Status:	Private
Date Became Current:	20030513
Date Ended Current:	Not reported
Owner/Operator Address:	4 IRVING PLACE
Owner/Operator City,State,Zip:	NEW YORK, NY 10003
Owner/Operator Telephone:	Not reported
Owner/Operator Telephone Ext:	Not reported
Owner/Operator Fax:	Not reported
Owner/Operator Email:	Not reported

Owner/Operator Indicator:	Operator
Owner/Operator Name:	CONSOLIDATED EDISON COMPANY OF NY, INC.
Legal Status:	Private
Date Became Current:	20030513
Date Ended Current:	Not reported
Owner/Operator Address:	4 IRVING PLACE
Owner/Operator City,State,Zip:	NEW YORK, NY 10003
Owner/Operator Telephone:	Not reported
Owner/Operator Telephone Ext:	Not reported
Owner/Operator Fax:	Not reported
Owner/Operator Email:	Not reported

Owner/Operator Indicator:	Owner
Owner/Operator Name:	CONSOLIDATED EDISON COMPANY OF NY, INC.
Legal Status:	Private
Date Became Current:	20030513
Date Ended Current:	Not reported

CON EDISON - VS 5778 (Continued) **1008195632**

Owner/Operator Address: 4 IRVING PLACE
Owner/Operator City,State,Zip: NEW YORK, NY 10003
Owner/Operator Telephone: Not reported
Owner/Operator Telephone Ext: Not reported
Owner/Operator Fax: Not reported
Owner/Operator Email: Not reported

Historic Generators:
Receive Date: 20040225
Handler Name: CON EDISON - VS 5778
Federal Waste Generator Description: Large Quantity Generator
State District Owner: Not reported
Large Quantity Handler of Universal Waste: No
Recognized Trader Importer: No
Recognized Trader Exporter: No
Spent Lead Acid Battery Importer: No
Spent Lead Acid Battery Exporter: No
Current Record: No
Non Storage Recycler Activity: Not reported
Electronic Manifest Broker: Not reported

Receive Date: 20040226
Handler Name: CON EDISON - VS 5778
Federal Waste Generator Description: Not a generator, verified
State District Owner: Not reported
Large Quantity Handler of Universal Waste: No
Recognized Trader Importer: No
Recognized Trader Exporter: No
Spent Lead Acid Battery Importer: No
Spent Lead Acid Battery Exporter: No
Current Record: No
Non Storage Recycler Activity: Not reported
Electronic Manifest Broker: Not reported

Receive Date: 20040227
Handler Name: CON EDISON - VS 5778
Federal Waste Generator Description: Not a generator, verified
State District Owner: NY
Large Quantity Handler of Universal Waste: No
Recognized Trader Importer: No
Recognized Trader Exporter: No
Spent Lead Acid Battery Importer: No
Spent Lead Acid Battery Exporter: No
Current Record: Yes
Non Storage Recycler Activity: Not reported
Electronic Manifest Broker: Not reported

List of NAICS Codes and Descriptions:
NAICS Code: 221122
NAICS Description: ELECTRIC POWER DISTRIBUTION

Facility Has Received Notices of Violations:
Violations: No Violations Found

Evaluation Action Summary:

CON EDISON - VS 5778 (Continued) **1008195632**

Evaluations: No Evaluations Found

NY MANIFEST:
Name: CONSOLIDATED EDISON
Address: 40-49 QUAY ST.
City,State,Zip: BROOKLYN, NY 11211
Country: USA
EPA ID: NYP004110946
Facility Status: Not reported
Location Address 1: 40 49 QUAY ST V5778
Code: BP
Location Address 2: Not reported
Total Tanks: Not reported
Location City: BROOKLYN
Location State: NY
Location Zip: 11201
Location Zip 4: Not reported

NY MANIFEST:
EPAID: NYP004110946
Mailing Name: CONSOLIDATED EDISON
Mailing Contact: FRANKLIN MURRAY
Mailing Address 1: 4 IRVING PLACE RM 828
Mailing Address 2: Not reported
Mailing City: NEW YORK
Mailing State: NY
Mailing Zip: 10003
Mailing Zip 4: Not reported
Mailing Country: USA
Mailing Phone: 2124602808

U177 **QUAY STREET SHOP** **NY UST** **U000402774**
WNW **40-96 QUAY STREET** **N/A**
1/8-1/4 **GREEN POINT, NY 11222**
0.191 mi.
1009 ft. **Site 5 of 11 in cluster U**

Relative:
Lower

Actual:
7 ft.

UST:
Name: QUAY STREET SHOP
Address: 40-96 QUAY STREET
City,State,Zip: GREEN POINT, NY 11222
Id/Status: 2-260428 / Unregulated/Closed
Program Type: PBS
Region: STATE
DEC Region: 2
Expiration Date: N/A
UTM X: 587964.43750
UTM Y: 4508881.50000
Site Type: Other

Affiliation Records:
Site Id: 10873
Affiliation Type: Mail Contact
Company Name: MTA - NYC TRANSIT AUTHORITY
Contact Type: Not reported
Contact Name: JOSEPHINE BROWN, OSS

QUAY STREET SHOP (Continued) **U000402774**

Address1:	2 BROADWAY
Address2:	27TH FLOOR
City:	NEW YORK
State:	NY
Zip Code:	10004
Country Code:	001
Phone:	(646) 252-5777
EMail:	Not reported
Fax Number:	Not reported
Modified By:	NRLOMBAR
Date Last Modified:	2005-06-30

Site Id:	10873
Affiliation Type:	Facility Operator
Company Name:	QUAY STREET SHOP
Contact Type:	Not reported
Contact Name:	NYC TRANSIT AUTHORITY
Address1:	Not reported
Address2:	Not reported
City:	Not reported
State:	NN
Zip Code:	Not reported
Country Code:	001
Phone:	(718) 243-4581
EMail:	Not reported
Fax Number:	Not reported
Modified By:	TRANSLAT
Date Last Modified:	2004-03-04

Site Id:	10873
Affiliation Type:	Emergency Contact
Company Name:	NYC TRANSIT AUTHORITY
Contact Type:	Not reported
Contact Name:	JOSEPHINE BROWN
Address1:	Not reported
Address2:	Not reported
City:	Not reported
State:	NN
Zip Code:	Not reported
Country Code:	999
Phone:	(646) 252-5777
EMail:	Not reported
Fax Number:	Not reported
Modified By:	ACDANIEL
Date Last Modified:	2021-07-29

Site Id:	10873
Affiliation Type:	Facility Owner
Company Name:	NYC TRANSIT AUTHORITY
Contact Type:	Not reported
Contact Name:	Not reported
Address1:	2 BROADWAY
Address2:	Not reported
City:	NEW YORK
State:	NY
Zip Code:	10004
Country Code:	001

QUAY STREET SHOP (Continued) **U000402774**

Phone:	(646) 252-5777
EMail:	Not reported
Fax Number:	Not reported
Modified By:	MXLAY
Date Last Modified:	2017-01-25

Tank Info:

Tank Number:	QUA-1
Tank ID:	55466
Tank Status:	Closed - In Place
Material Name:	Closed - In Place
Capacity Gallons:	7500
Install Date:	Not reported
Date Tank Closed:	08/17/2005
Registered:	True
Tank Location:	Underground
Tank Type:	Steel/carbon steel
Material Code:	0001
Common Name of Substance:	#2 Fuel Oil (On-Site Consumption)
Tightness Test Method:	21
Date Test:	12/03/2002
Next Test Date:	Not reported
Pipe Model:	Not reported
Modified By:	NRLOMBAR
Last Modified:	04/14/2017

Equipment Records:

B00 - Tank External Protection - None
F00 - Pipe External Protection - None
H00 - Tank Leak Detection - None
I00 - Overfill - None
G00 - Tank Secondary Containment - None
A00 - Tank Internal Protection - None
D01 - Pipe Type - Steel/Carbon Steel/Iron
C01 - Pipe Location - Aboveground

Tank Number:	QUA-2
Tank ID:	55467
Tank Status:	Closed - In Place
Material Name:	Closed - In Place
Capacity Gallons:	7500
Install Date:	Not reported
Date Tank Closed:	08/17/2005
Registered:	True
Tank Location:	Underground
Tank Type:	Steel/carbon steel
Material Code:	0001
Common Name of Substance:	#2 Fuel Oil (On-Site Consumption)
Tightness Test Method:	21
Date Test:	12/03/2002
Next Test Date:	Not reported
Pipe Model:	Not reported
Modified By:	NRLOMBAR

QUAY STREET SHOP (Continued) **U000402774**

Last Modified: 04/14/2017

Equipment Records:

H00 - Tank Leak Detection - None
I00 - Overfill - None
B00 - Tank External Protection - None
F00 - Pipe External Protection - None
A00 - Tank Internal Protection - None
D01 - Pipe Type - Steel/Carbon Steel/Iron
G00 - Tank Secondary Containment - None
C01 - Pipe Location - Aboveground

T178 **34 BERRY STREET** **NY BROWNFIELDS** **S121933779**
South **34 BERRY STREET** **N/A**
1/8-1/4 **BROOKLYN, NY 11249**
0.192 mi.
1014 ft. **Site 2 of 4 in cluster T**

Relative:
Higher

Actual:
19 ft.

BROWNFIELDS:

Name:	34 BERRY STREET
Address:	34 BERRY STREET
City,State,Zip:	BROOKLYN, NY 11249
Program:	BCP
Site Code:	564025
Acres:	0.830
HW Code:	C224268
SWIS:	2401
Town:	New York City
Record Added Date:	11/09/2017
Record Updated Date:	11/02/2021
Update By:	JHOCONNE
Site Description:	"Location: The site is located in an urban area in the Williamsburg neighborhood of Brooklyn, NY. The approximately 36,472 square-foot (0.83-acre), irregularly shaped site is bounded to the north by North 12th Street, to the east by Berry Avenue, to the west by a warehouse building used by the Brooklyn Brewery, and to the south by North 11th Street and two buildings containing residential apartments. Site Features: The site is developed with an L-shaped, seven-story residential building that fronts Berry and North 12th Streets, with an open courtyard area located behind the building in the central portion of the site. A basement level parking garage is located under the building and courtyard, with an entrance ramp located on North 11th Street. A small, street-level valet parking lot is also located on North 11th Street, immediately east of the garage entrance ramp. Current Zoning and Land Use: The site is zoned as M1-2/R6A (light manufacturing and residential uses). The surrounding area is developed primarily with residential and commercial properties. Past Use of the Site: Historic records indicated that the site was developed with industrial and manufacturing uses, including the New York Quinine and Chemical Works between 1887 and 1951. After 1951, the site was used for freight loading and parking of vehicles. Sanborn maps from 1965 to 2006 (after decommissioning of the quinine factory) depict a large 2-story freight loading facility and warehouse in the western portion of the site, a 2-story truck repair facility/warehouse and a 4-story unspecified manufacturing facility in the southwestern portion of the site, and a parking lot in the eastern portion of the site containing two gasoline tanks of unspecified capacity. All on-site buildings were demolished starting

34 BERRY STREET (Continued) **S121933779**

in April 2008, and construction of the existing residential structure started in June 2008. Building construction was completed in early 2009. Site Geology and Hydrogeology: The surface topography in the surrounding area is flat, gradually sloping northwest towards the East River, which is located approximately 1,100 feet from the site. The site lies at an elevation of approximately 20 feet above sea level. Shallow subsurface soils included urban fill material containing brick, asphalt, and concrete fragments to approximately 6 to 10 feet below ground surface (bgs), underlain by apparent native silty sand and silt. Depth to bedrock at the site is expected to be approximately 100 feet bgs. The dominant groundwater flow direction at the site is to the north and northeast, with some variations to the northwest. Groundwater is present at depths ranging from approximately 5 to 8 feet below the basement garage floor, which corresponds to approximate depths of approximately 11 to 14 feet bgs. There are no surface water bodies or streams on or immediately adjacent to the site. "

Env Problem:

"Nature and Extent of Contamination: Soil and groundwater were analyzed for volatile organic compounds (VOCs), semi-volatile organic compounds (SVOCs), metals, pesticides, polychlorinated biphenyls (PCBs), pesticides, and emerging contaminants (ECs). Sub-slab soil vapor and indoor air were analyzed for VOCs. Based upon investigations conducted to date, the primary contaminants of concern include petroleum and chlorinated VOCs. Soil - The investigation documented that VOC contamination in soil is present in two distinct contaminant zones; 1,2-dichloroethane (DCA) on the eastern side of the site, and petroleum light non-aqueous phase liquid (LNAPL) on the western side of the site. Fingerprint analysis completed during a previous investigation identified the LNAPL as fuel oil. Since 2009 the NAPL has been managed by a collection system, which was upgraded as an IRM during the Spring of 2019. Quarterly gauging of monitoring wells indicates the extent and thickness of the plume has been reduced by the LNAPL collection system. One VOC, 1,2-DCA, was detected at a concentration in excess of its restricted residential soil cleanup objective (RRSCO) at a depth of 14 to 15 feet below garage basement grade (bbg) (the water table is at 6ft-bbg), at a concentration of 7.9 parts per million (ppm) compared to a RRSCO of 3.1 ppm and the applicable protection of groundwater SCO (PGWSCO) of 0.02 ppm. 1,2-DCA was not detected in any other soil sample collected during the RI, or all the previous investigations at the site, that would indicate any additional source areas. Trivalent chromium was found at a concentration of 251 ppm, which exceeds the applicable RRUSCO of 180 ppm. This metal appears to be attributable to historic fill. Fourteen per- and polyfluoroalkyl substances (PFAS) were detected in one or more soil samples at concentrations ranging from an estimated 0.017 parts per billion (ppb) to 0.12 ppb. None of the detected PFAS compounds had concentrations above the screening level of 1 ppb. Perfluorooctanesulfonic acid (PFOS) was detected at a maximum concentration of 0.12 ppb and perfluorooctanoic acid (PFOA) was detected at a maximum of 0.039 ppb. 1,4-dioxane was not detected in soil samples. No SVOCS, PCBs or pesticides were detected at concentrations exceeding the unrestricted use SCOs. Data does not indicate any off-site impacts in soil related to this site.
Groundwater - Eight VOCs were detected at concentrations above their respective Ambient Water Quality Standards (AWQS) in one or more samples. These included the petroleum VOCs related to the LNAPL zone, and chlorinated solvents. The petroleum VOCs include benzene at a

34 BERRY STREET (Continued) **S121933779**

maximum concentration of 430 ppb compared to the AWQS of 1 ppb and toluene at a maximum concentration of 17 ppb (AWQS is 5 ppb). Chlorinated VOCs include 1,2-DCA at a maximum concentration of 660 ppb (AWQS is 0.6 ppb), 1,2-dichloropropane at a maximum concentration of 160 ppb (AWQS is 1.0 ppb), trichloroethene (TCE) at a maximum concentration of 21 ppb (AWQS is 5.0 ppb), chlorobenzene at a maximum concentration of 5.7 ppb (AWQS is 5.0 ppb), chloroform at a maximum concentration of 34 ppb (AWQS is 7.0 ppb), and tetrachloroethene (PCE) at a maximum concentration of 13 ppb (AWQS is 5.0 ppb). PFOS and PFOA were detected at concentrations above the NYSDEC screening level of 10 parts per trillion (ppt) each with the maximum PFOA concentration of 130 ppt and the maximum PFOS concentration of 47.7 ppt. 1,4-Dioxane was detected at a maximum concentration of 0.69 ppb, below its screening level of 1 ppb. There is no record of use of PFAS or 1,4-dioxane at this site and the site is not considered a source of emerging contaminants. No SVOCS, PCBs or pesticides were found exceeding AWQS. Data does not indicate any off-site impacts in groundwater related to this site. Sub-Slab Soil Vapor and Indoor Air - SVI sampling was performed both on-site and in the adjacent commercial/residential building to the southeast of the site. For the on-site building, the following VOCs were detected in sub-slab vapor samples during the October 2018 sampling event: mixed xylenes at a maximum concentration of 1780 micrograms per cubic meter (g/m3); ethylbenzene at a maximum concentration of 190 g/m3; PCE at a maximum concentration of 5.3 g/m3; TCE at a maximum concentration of 12 g/m3; and vinyl chloride at a maximum concentration of 9.4 g/m3. 1,2-DCA was not detected in any of the sub-slab vapor samples. On-site indoor air samples collected in the basement parking garage during the October 2018 sampling event found the following maximum concentrations of VOCs: xylenes at 8.l4 g/m3; ethylbenzene at 1.9 g/m3; PCE at 2.8 g/m3; and TCE at 0.21 g/m3. An additional round of sampling was completed in August 2019 and TCE was not detected in any of the samples (soil vapor or indoor air). The results of the second round of sampling determined that additional monitoring is not necessary provided that the existing parking garage ventilation system and passive SSDS installed as part of the building redevelopment in 2008 are properly maintained as an engineering control for the site. Sampling will occur as part of the remedy for this site to ensure this engineering control continues to be effective at preventing potential indoor air impacts via the soil vapor intrusion pathway.Data does not indicate any off-site impacts in soil vapor related to this site. "

Health Problem: "Direct contact with contaminants in the soil is unlikely because the majority of the site is covered with buildings and pavement. Contaminated groundwater at the site is not used for drinking or other purposes and the site is served by a public water supply that obtains water from a different source not affected by this contamination. Volatile organic compounds in soil vapor (air spaces within the soil) may move into buildings and affect the indoor air quality. This process, which is similar to the movement of radon gas from the subsurface into the indoor air of buildings, is referred to as soil vapor intrusion. Environmental sampling indicates that soil vapor intrusion is not currently a concern for onsite or offsite buildings."

Dump: False
Structure: False
Lagoon: False
Landfill: False

34 BERRY STREET (Continued) **S121933779**

Pond:	False
Disp Start:	Not reported
Disp Term:	Not reported
Lat/Long:	Not reported
Dell:	Not reported
Record Add:	2020-07-20 14:25:00
Record Upd:	2020-07-20 14:25:00
Updated By:	SNBOLLER
Own Op:	Document Repository
Sub Type:	NNN
Owner Name:	alexa orr
Owner Company:	brooklyn public library
Owner Address:	Leonard Branch
Owner Addr2:	81 devoe street
Owner City,St,Zip:	Brooklyn, NY 11211
Owner Country:	United States of America
Own Op:	1
Sub Type:	P03
Owner Name:	c/o LCOR Incorporated
Owner Company:	34 Berry Street LLC
Owner Address:	850 Cassatt Road, Suite 300
Owner Addr2:	Not reported
Owner City,St,Zip:	Berwyn, PA 19312
Owner Country:	United States of America
Own Op:	6
Sub Type:	P03
Owner Name:	Seth Landau
Owner Company:	34 Berry Street LLC
Owner Address:	850 Cassatt Road, Suite 300
Owner Addr2:	Not reported
Owner City,St,Zip:	Berwyn, PA 19312
Owner Country:	United States of America
Own Op:	Document Repository
Sub Type:	NNN
Owner Name:	gerald a. esposito
Owner Company:	Brooklyn Community Board District 1
Owner Address:	435 Graham Avenue
Owner Addr2:	Not reported
Owner City,St,Zip:	Brooklyn, NY 11211
Owner Country:	United States of America
HW Code:	C224268
Waste Type:	trichloroethene (TCE)
Waste Quantity:	UNKNOWN
Waste Code:	Not reported
HW Code:	C224268
Waste Type:	benzene
Waste Quantity:	UNKNOWN
Waste Code:	Not reported
HW Code:	C224268
Waste Type:	dichloropropane
Waste Quantity:	UNKNOWN
Waste Code:	Not reported
HW Code:	C224268
Waste Type:	toluene
Waste Quantity:	UNKNOWN
Waste Code:	Not reported
HW Code:	C224268

34 BERRY STREET (Continued) **S121933779**

Waste Type:	chlorobenzene
Waste Quantity:	UNKNOWN
Waste Code:	Not reported
HW Code:	C224268
Waste Type:	chromium
Waste Quantity:	UNKNOWN
Waste Code:	Not reported
HW Code:	C224268
Waste Type:	chloroform
Waste Quantity:	UNKNOWN
Waste Code:	Not reported
HW Code:	C224268
Waste Type:	1,2-dichloroethane
Waste Quantity:	UNKNOWN
Waste Code:	Not reported
HW Code:	C224268
Waste Type:	vinyl chloride
Waste Quantity:	UNKNOWN
Waste Code:	Not reported
HW Code:	C224268
Waste Type:	xylene (mixed)
Waste Quantity:	UNKNOWN
Waste Code:	Not reported
HW Code:	C224268
Waste Type:	ethylbenzene
Waste Quantity:	UNKNOWN
Waste Code:	Not reported
HW Code:	C224268
Waste Type:	tetrachloroethene (PCE)
Waste Quantity:	UNKNOWN
Waste Code:	Not reported
Crossref ID:	0712424
Cross Ref Type Code:	01
Cross Ref Type:	Spill No.
Record Added Date:	2018-04-02 12:44:00
Record Updated:	2018-04-02 12:44:00
Updated By:	RVKETANI

T179 **BERRY STREET REDEVELOPMENT** **NY AST** **U004122085**
South **34-40 BERRY STREET** **N/A**
1/8-1/4 **BROOKLYN, NY 11211**
0.192 mi.
1014 ft. **Site 3 of 4 in cluster T**

Relative: **Higher**
Actual: **19 ft.**

AST:

Name:	BERRY STREET REDEVELOPMENT
Address:	34-40 BERRY STREET
City,State,Zip:	BROOKLYN, NY 11211
Region:	STATE
DEC Region:	2
Site Status:	Unregulated/Closed
Facility Id:	2-610890
Program Type:	PBS
UTM X:	588162.11309
UTM Y:	4508356.61923
Expiration Date:	N/A
Site Type:	Apartment Building/Office Building

BERRY STREET REDEVELOPMENT (Continued) **U004122085**

Affiliation Records:

Site Id:	401649
Affiliation Type:	Facility Owner
Company Name:	34 BERRY STREET LLC
Contact Type:	VP
Contact Name:	DAVID A SIGMAN
Address1:	ONE PENN PLAZA
Address2:	Not reported
City:	NEW YORK
State:	NY
Zip Code:	10119
Country Code:	001
Phone:	(212) 760-0060
EMail:	Not reported
Fax Number:	Not reported
Modified By:	MSBAPTIS
Date Last Modified:	2010-03-01

Site Id:	401649
Affiliation Type:	Mail Contact
Company Name:	LCOR INC.
Contact Type:	Not reported
Contact Name:	STEPHEN MARTINELLI
Address1:	1 PENN PLAZA
Address2:	SUITE 3310
City:	NEW YORK
State:	NY
Zip Code:	10119
Country Code:	001
Phone:	(212) 760-0060
EMail:	SMARTINELLI@LCOR-NY.COM
Fax Number:	Not reported
Modified By:	msbaptis
Date Last Modified:	2008-07-24

Site Id:	401649
Affiliation Type:	Facility Operator
Company Name:	BERRY STREET REDEVELOPMENT
Contact Type:	Not reported
Contact Name:	STEPHEN MARTINELLI
Address1:	Not reported
Address2:	Not reported
City:	Not reported
State:	NN
Zip Code:	Not reported
Country Code:	001
Phone:	(212) 760-0060
EMail:	Not reported
Fax Number:	Not reported
Modified By:	msbaptis
Date Last Modified:	2008-07-24

Site Id:	401649
Affiliation Type:	Emergency Contact
Company Name:	34 BERRY STREET LLC
Contact Type:	Not reported
Contact Name:	TONY KLOSS

BERRY STREET REDEVELOPMENT (Continued) **U004122085**

Address1:	Not reported
Address2:	Not reported
City:	Not reported
State:	NN
Zip Code:	Not reported
Country Code:	001
Phone:	(908) 534-8820
EMail:	Not reported
Fax Number:	Not reported
Modified By:	msbaptis
Date Last Modified:	2008-07-24

Tank Info:

Tank Number:	T001
Tank Id:	224264
Material Code:	0009
Common Name of Substance:	Gasoline

Equipment Records:

B00 - Tank External Protection - None
C00 - Pipe Location - No Piping
F00 - Pipe External Protection - None
I00 - Overfill - None
E00 - Piping Secondary Containment - None
G03 - Tank Secondary Containment - Vault (w/o access)
H00 - Tank Leak Detection - None
A00 - Tank Internal Protection - None
K00 - Spill Prevention - None
D00 - Pipe Type - No Piping
L00 - Piping Leak Detection - None
J00 - Dispenser - None

Tank Location:	Aboveground in subterranean vault with access for inspections..... Tank in subterranean vault but accessible for inspection.
Tank Type:	Steel/Carbon Steel/Iron
Tank Status:	Closed - Removed
Pipe Model:	Not reported
Install Date:	Not reported
Capacity Gallons:	550
Tightness Test Method:	-
Date Test:	Not reported
Next Test Date:	Not reported
Date Tank Closed:	06/11/2008
Register:	True
Modified By:	LXZIELIN
Last Modified:	05/16/2017
Material Name:	gasoline

Tank Number:	T002
Tank Id:	224265
Material Code:	0009
Common Name of Substance:	Gasoline

Equipment Records:

F00 - Pipe External Protection - None

BERRY STREET REDEVELOPMENT (Continued) **U004122085**

B00 - Tank External Protection - None
C00 - Pipe Location - No Piping
K00 - Spill Prevention - None
A00 - Tank Internal Protection - None
L00 - Piping Leak Detection - None
D00 - Pipe Type - No Piping
G03 - Tank Secondary Containment - Vault (w/o access)
H00 - Tank Leak Detection - None
I00 - Overfill - None
E00 - Piping Secondary Containment - None
J00 - Dispenser - None

Tank Location:	Aboveground in subterranean vault with access for inspections..... Tank in subterranean vault but accessible for inspection.
Tank Type:	Steel/Carbon Steel/Iron
Tank Status:	Closed - Removed
Pipe Model:	Not reported
Install Date:	Not reported
Capacity Gallons:	550
Tightness Test Method:	-
Date Test:	Not reported
Next Test Date:	Not reported
Date Tank Closed:	06/11/2008
Register:	True
Modified By:	LXZIELIN
Last Modified:	05/16/2017
Material Name:	gasoline
Tank Number:	T003
Tank Id:	224266
Material Code:	0009
Common Name of Substance:	Gasoline

Equipment Records:

F00 - Pipe External Protection - None
B00 - Tank External Protection - None
C00 - Pipe Location - No Piping
E00 - Piping Secondary Containment - None
G03 - Tank Secondary Containment - Vault (w/o access)
H00 - Tank Leak Detection - None
I00 - Overfill - None
K00 - Spill Prevention - None
A00 - Tank Internal Protection - None
L00 - Piping Leak Detection - None
D00 - Pipe Type - No Piping
J00 - Dispenser - None

Tank Location:	Aboveground in subterranean vault with access for inspections..... Tank in subterranean vault but accessible for inspection.
Tank Type:	Steel/Carbon Steel/Iron
Tank Status:	Closed - Removed
Pipe Model:	Not reported
Install Date:	Not reported
Capacity Gallons:	550
Tightness Test Method:	-
Date Test:	Not reported
Next Test Date:	Not reported
Date Tank Closed:	06/11/2008

BERRY STREET REDEVELOPMENT (Continued) **U004122085**

Register:	True
Modified By:	LXZIELIN
Last Modified:	05/16/2017
Material Name:	gasoline
Tank Number:	T004
Tank Id:	224267
Material Code:	0008
Common Name of Substance:	Diesel

Equipment Records:

B00 - Tank External Protection - None
C00 - Pipe Location - No Piping
F00 - Pipe External Protection - None
E00 - Piping Secondary Containment - None
H00 - Tank Leak Detection - None
I00 - Overfill - None
K00 - Spill Prevention - None
A00 - Tank Internal Protection - None
D00 - Pipe Type - No Piping
L00 - Piping Leak Detection - None
J00 - Dispenser - None
G00 - Tank Secondary Containment - None

Tank Location:	Aboveground in subterranean vault with access for inspections..... Tank in subterranean vault but accessible for inspection.
Tank Type:	Steel/Carbon Steel/Iron
Tank Status:	Closed - Removed
Pipe Model:	Not reported
Install Date:	Not reported
Capacity Gallons:	100
Tightness Test Method:	-
Date Test:	Not reported
Next Test Date:	Not reported
Date Tank Closed:	06/11/2008
Register:	True
Modified By:	LXZIELIN
Last Modified:	05/16/2017
Material Name:	diesel
Tank Number:	T005
Tank Id:	224269
Material Code:	0008
Common Name of Substance:	Diesel

Equipment Records:

B00 - Tank External Protection - None
C00 - Pipe Location - No Piping
F00 - Pipe External Protection - None
H00 - Tank Leak Detection - None
I00 - Overfill - None
E00 - Piping Secondary Containment - None
K00 - Spill Prevention - None
A00 - Tank Internal Protection - None
L00 - Piping Leak Detection - None

BERRY STREET REDEVELOPMENT (Continued) **U004122085**

D00 - Pipe Type - No Piping
J00 - Dispenser - None
G00 - Tank Secondary Containment - None

Tank Location:	Aboveground in subterranean vault with access for inspections..... Tank in subterranean vault but accessible for inspection.
Tank Type:	Steel/Carbon Steel/Iron
Tank Status:	Closed - Removed
Pipe Model:	Not reported
Install Date:	Not reported
Capacity Gallons:	1500
Tightness Test Method:	-
Date Test:	Not reported
Next Test Date:	Not reported
Date Tank Closed:	06/11/2008
Register:	True
Modified By:	LXZIELIN
Last Modified:	05/16/2017
Material Name:	diesel
Tank Number:	T006
Tank Id:	224270
Material Code:	0008
Common Name of Substance:	Diesel

Equipment Records:

B00 - Tank External Protection - None
C00 - Pipe Location - No Piping
F00 - Pipe External Protection - None
E00 - Piping Secondary Containment - None
K00 - Spill Prevention - None
A00 - Tank Internal Protection - None
L00 - Piping Leak Detection - None
D00 - Pipe Type - No Piping
H00 - Tank Leak Detection - None
I00 - Overfill - None
J00 - Dispenser - None
G00 - Tank Secondary Containment - None

Tank Location:	Aboveground in subterranean vault with access for inspections..... Tank in subterranean vault but accessible for inspection.
Tank Type:	Steel/Carbon Steel/Iron
Tank Status:	Closed - Removed
Pipe Model:	Not reported
Install Date:	Not reported
Capacity Gallons:	500
Tightness Test Method:	-
Date Test:	Not reported
Next Test Date:	Not reported
Date Tank Closed:	06/11/2008
Register:	True
Modified By:	LXZIELIN
Last Modified:	05/16/2017
Material Name:	diesel
Tank Number:	T007
Tank Id:	224271

BERRY STREET REDEVELOPMENT (Continued) **U004122085**

Material Code:	0008
Common Name of Substance:	Diesel

Equipment Records:

B00 - Tank External Protection - None
C00 - Pipe Location - No Piping
F00 - Pipe External Protection - None
H00 - Tank Leak Detection - None
I00 - Overfill - None
E00 - Piping Secondary Containment - None
K00 - Spill Prevention - None
A00 - Tank Internal Protection - None
L00 - Piping Leak Detection - None
D00 - Pipe Type - No Piping
J00 - Dispenser - None
G00 - Tank Secondary Containment - None

Tank Location:	Aboveground in subterranean vault with access for inspections..... Tank in subterranean vault but accessible for inspection.
Tank Type:	Steel/Carbon Steel/Iron
Tank Status:	Closed - Removed
Pipe Model:	Not reported
Install Date:	Not reported
Capacity Gallons:	1500
Tightness Test Method:	-
Date Test:	Not reported
Next Test Date:	Not reported
Date Tank Closed:	06/11/2008
Register:	True
Modified By:	LXZIELIN
Last Modified:	05/16/2017
Material Name:	diesel

Tank Number:	T008
Tank Id:	224272
Material Code:	0008
Common Name of Substance:	Diesel

Equipment Records:

B00 - Tank External Protection - None
C00 - Pipe Location - No Piping
F00 - Pipe External Protection - None
H00 - Tank Leak Detection - None
I00 - Overfill - None
E00 - Piping Secondary Containment - None
K00 - Spill Prevention - None
A00 - Tank Internal Protection - None
L00 - Piping Leak Detection - None
D00 - Pipe Type - No Piping
J00 - Dispenser - None
G00 - Tank Secondary Containment - None

Tank Location:	Aboveground in subterranean vault with access for inspections..... Tank in subterranean vault but accessible for inspection.
Tank Type:	Steel/Carbon Steel/Iron
Tank Status:	Closed - Removed
Pipe Model:	Not reported

BERRY STREET REDEVELOPMENT (Continued) **U004122085**

Install Date:	Not reported
Capacity Gallons:	500
Tightness Test Method:	-
Date Test:	Not reported
Next Test Date:	Not reported
Date Tank Closed:	06/11/2008
Register:	True
Modified By:	LXZIELIN
Last Modified:	05/16/2017
Material Name:	diesel

Tank Number:	T009
Tank Id:	224273
Material Code:	0008
Common Name of Substance:	Diesel

Equipment Records:

B00 - Tank External Protection - None
C00 - Pipe Location - No Piping
F00 - Pipe External Protection - None
I00 - Overfill - None
E00 - Piping Secondary Containment - None
H00 - Tank Leak Detection - None
A00 - Tank Internal Protection - None
K00 - Spill Prevention - None
D00 - Pipe Type - No Piping
L00 - Piping Leak Detection - None
J00 - Dispenser - None
G00 - Tank Secondary Containment - None

Tank Location:	Aboveground in subterranean vault with access for inspections..... Tank in subterranean vault but accessible for inspection.
Tank Type:	Steel/Carbon Steel/Iron
Tank Status:	Closed - Removed
Pipe Model:	Not reported
Install Date:	Not reported
Capacity Gallons:	2500
Tightness Test Method:	-
Date Test:	Not reported
Next Test Date:	Not reported
Date Tank Closed:	06/11/2008
Register:	True
Modified By:	LXZIELIN
Last Modified:	05/16/2017
Material Name:	diesel

Tank Number:	T010
Tank Id:	224274
Material Code:	0008
Common Name of Substance:	Diesel

Equipment Records:

B00 - Tank External Protection - None
C00 - Pipe Location - No Piping
F00 - Pipe External Protection - None

BERRY STREET REDEVELOPMENT (Continued) **U004122085**

I00 - Overfill - None
E00 - Piping Secondary Containment - None
K00 - Spill Prevention - None
A00 - Tank Internal Protection - None
L00 - Piping Leak Detection - None
D00 - Pipe Type - No Piping
H00 - Tank Leak Detection - None
J00 - Dispenser - None
G00 - Tank Secondary Containment - None

Tank Location: Aboveground in subterranean vault with access for inspections.....
Tank in subterranean vault but accessible for inspection.
Tank Type: Steel/Carbon Steel/Iron
Tank Status: Closed - Removed
Pipe Model: Not reported
Install Date: Not reported
Capacity Gallons: 3000
Tightness Test Method: -
Date Test: Not reported
Next Test Date: Not reported
Date Tank Closed: 06/11/2008
Register: True
Modified By: LXZIELIN
Last Modified: 05/16/2017
Material Name: diesel

Tank Number: T011
Tank Id: 224275
Material Code: 0008
Common Name of Substance: Diesel

Equipment Records:

B00 - Tank External Protection - None
C00 - Pipe Location - No Piping
F00 - Pipe External Protection - None
H00 - Tank Leak Detection - None
I00 - Overfill - None
E00 - Piping Secondary Containment - None
K00 - Spill Prevention - None
A00 - Tank Internal Protection - None
L00 - Piping Leak Detection - None
D00 - Pipe Type - No Piping
J00 - Dispenser - None
G00 - Tank Secondary Containment - None

Tank Location: Aboveground in subterranean vault with access for inspections.....
Tank in subterranean vault but accessible for inspection.
Tank Type: Steel/Carbon Steel/Iron
Tank Status: Closed - Removed
Pipe Model: Not reported
Install Date: 01/01/1960
Capacity Gallons: 500
Tightness Test Method: -
Date Test: Not reported
Next Test Date: Not reported
Date Tank Closed: 06/11/2008
Register: True
Modified By: LXZIELIN

BERRY STREET REDEVELOPMENT (Continued) **U004122085**

Last Modified:	05/16/2017
Material Name:	diesel
Tank Number:	T012
Tank Id:	224276
Material Code:	0008
Common Name of Substance:	Diesel

Equipment Records:

F00 - Pipe External Protection - None
B00 - Tank External Protection - None
C00 - Pipe Location - No Piping
K00 - Spill Prevention - None
A00 - Tank Internal Protection - None
L00 - Piping Leak Detection - None
D00 - Pipe Type - No Piping
H00 - Tank Leak Detection - None
I00 - Overfill - None
E00 - Piping Secondary Containment - None
J00 - Dispenser - None
G00 - Tank Secondary Containment - None

Tank Location:	Aboveground in subterranean vault with access for inspections..... Tank in subterranean vault but accessible for inspection.
Tank Type:	Steel/Carbon Steel/Iron
Tank Status:	Closed - Removed
Pipe Model:	Not reported
Install Date:	01/01/1960
Capacity Gallons:	7500
Tightness Test Method:	-
Date Test:	Not reported
Next Test Date:	Not reported
Date Tank Closed:	06/11/2008
Register:	True
Modified By:	LXZIELIN
Last Modified:	05/16/2017
Material Name:	diesel

S180 **CON EDISON - MANHOLE 4386** **NY MANIFEST** **S120958658**
ENE **NORMAN AVE & MANHATTAN AVE** **N/A**
1/8-1/4 **BROOKLYN, NY 11222**
0.199 mi.
1050 ft. **Site 7 of 10 in cluster S**

Relative: **Higher**
Actual: **16 ft.**

NY MANIFEST:

Name:	CON EDISON - MANHOLE 4386
Address:	NORMAN AVE & MANHATTAN AVE
City,State,Zip:	BROOKLYN, NY 11222
Country:	USA
EPA ID:	NYP004954770
Facility Status:	Not reported
Location Address 1:	NORMAN AVE & MANHATTAN AVE
Code:	BP
Location Address 2:	Not reported
Total Tanks:	Not reported
Location City:	BROOKLYN
Location State:	NY

CON EDISON - MANHOLE 4386 (Continued) **S120958658**

Location Zip: 11222
Location Zip 4: Not reported

NY MANIFEST:
EPAID: NYP004954770
Mailing Name: CON EDISON - MANHOLE 4386
Mailing Contact: CON EDISON
Mailing Address 1: 4 IRVING PL 15TH FL NE
Mailing Address 2: Not reported
Mailing City: NEW YORK
Mailing State: NY
Mailing Zip: 10003
Mailing Zip 4: Not reported
Mailing Country: USA
Mailing Phone: Not reported

P181 **GREENPOINT YMCA** **NY AST** **A100359163**
NNE **99 MESEROLE AVENUE** **N/A**
1/8-1/4 **BROOKLYN, NY 11222**
0.200 mi.
1055 ft. **Site 5 of 5 in cluster P**

Relative:
Higher

Actual:
18 ft.

AST:
Name: GREENPOINT YMCA
Address: 99 MESEROLE AVENUE
City,State,Zip: BROOKLYN, NY 11222
Region: STATE
DEC Region: 2
Site Status: Unregulated/Closed
Facility Id: 2-329215
Program Type: PBS
UTM X: 589050.40286
UTM Y: 4506869.19597
Expiration Date: N/A
Site Type: Other

Affiliation Records:
Site Id: 15453
Affiliation Type: Facility Owner
Company Name: YMCA OF GREATER NEW YORK
Contact Type: DIRECTOR, PROPERTY MANAGEMENT
Contact Name: CHRISTIAN MILLER CFM
Address1: 5 WEST 63RD ST 6TH FLOOR
Address2: Not reported
City: NEW YORK
State: NY
Zip Code: 10023
Country Code: 001
Phone: (212) 630-9600
EMail: Not reported
Fax Number: Not reported
Modified By: BVCAMPBE
Date Last Modified: 2011-11-07

Site Id: 15453
Affiliation Type: Mail Contact
Company Name: YMCA OF GREATER NEW YORK
Contact Type: Not reported

GREENPOINT YMCA (Continued) **A100359163**

Contact Name:	CHRISTIAN MILLER
Address1:	5 WEST 63RD ST 6TH FLOOR
Address2:	Not reported
City:	NEW YORK
State:	NY
Zip Code:	10023
Country Code:	001
Phone:	(212) 630-9600
EMail:	CMILLER@YMCANYC.ORG
Fax Number:	Not reported
Modified By:	BVCAMPBE
Date Last Modified:	2011-11-07

Site Id:	15453
Affiliation Type:	Facility Operator
Company Name:	GREENPOINT YMCA
Contact Type:	Not reported
Contact Name:	MANNY GIAHONA
Address1:	Not reported
Address2:	Not reported
City:	Not reported
State:	NN
Zip Code:	Not reported
Country Code:	001
Phone:	(917) 275-4161
EMail:	Not reported
Fax Number:	Not reported
Modified By:	BVCAMPBE
Date Last Modified:	2011-11-07

Site Id:	15453
Affiliation Type:	Emergency Contact
Company Name:	YMCA OF GREATER NEW YORK
Contact Type:	Not reported
Contact Name:	MANNY GIAHONA
Address1:	Not reported
Address2:	Not reported
City:	Not reported
State:	NN
Zip Code:	Not reported
Country Code:	999
Phone:	(917) 275-4161
EMail:	Not reported
Fax Number:	Not reported
Modified By:	BVCAMPBE
Date Last Modified:	2011-11-07

Tank Info:

Tank Number:	001
Tank Id:	25705
Material Code:	0001
Common Name of Substance:	#2 Fuel Oil (On-Site Consumption)

Equipment Records:

G02 - Tank Secondary Containment - Vault (w/access)

GREENPOINT YMCA (Continued) **A100359163**

I05 - Overfill - Vent Whistle
J02 - Dispenser - Suction Dispenser
C01 - Pipe Location - Aboveground
E00 - Piping Secondary Containment - None
H00 - Tank Leak Detection - None
A00 - Tank Internal Protection - None
B01 - Tank External Protection - Painted/Asphalt Coating
D01 - Pipe Type - Steel/Carbon Steel/Iron
K00 - Spill Prevention - None
F00 - Pipe External Protection - None
L00 - Piping Leak Detection - None

Tank Location:	Aboveground - on saddles, legs, racks, etc.... Tank bottom is elevated above grade or tank pad, allowing visual inspection.
Tank Type:	Steel/Carbon Steel/Iron
Tank Status:	Closed - Removed
Pipe Model:	Not reported
Install Date:	Not reported
Capacity Gallons:	3000
Tightness Test Method:	NN
Date Test:	Not reported
Next Test Date:	Not reported
Date Tank Closed:	10/15/2011
Register:	True
Modified By:	BVCAMPBE
Last Modified:	04/14/2017
Material Name:	#2 fuel oil (on-site consumption)

Q182 **CON EDISON** **NY MANIFEST** **S119073559**
ESE **S/S BEDFORD AVE 277 W/O LORIME** **N/A**
1/8-1/4 **BROOKLYN, NY 11211**
0.202 mi.
1064 ft. **Site 9 of 12 in cluster Q**

Relative:
Higher

Actual:
13 ft.

NY MANIFEST:

Name:	CON EDISON
Address:	S/S BEDFORD AVE 277 W/O LORIME
City,State,Zip:	BROOKLYN, NY 11211
Country:	USA
EPA ID:	NYP004293742
Facility Status:	Not reported
Location Address 1:	S/S BEDFORD AVE 277 W/O LORIME
Code:	BP
Location Address 2:	R ST / NORTH 12 TH ST
Total Tanks:	Not reported
Location City:	BROOKLYN
Location State:	NY
Location Zip:	11211
Location Zip 4:	Not reported

NY MANIFEST:

EPAID:	NYP004293742
Mailing Name:	CON EDISON
Mailing Contact:	CON EDISON
Mailing Address 1:	4 IRVING PL 15TH FL
Mailing Address 2:	Not reported
Mailing City:	NEW YORK
Mailing State:	NY
Mailing Zip:	10003

CON EDISON (Continued) **S119073559**

Mailing Zip 4:	Not reported
Mailing Country:	USA
Mailing Phone:	2124603770

NY MANIFEST:

Document ID:	Not reported
Manifest Status:	Not reported
seq:	Not reported
Year:	2018
Trans1 State ID:	NJD003812047
Trans2 State ID:	Not reported
Generator Ship Date:	03/15/2013
Trans1 Recv Date:	03/15/2013
Trans2 Recv Date:	Not reported
TSD Site Recv Date:	03/20/2013
Part A Recv Date:	Not reported
Part B Recv Date:	Not reported
Generator EPA ID:	NYP004293742
Trans1 EPA ID:	Not reported
Trans2 EPA ID:	Not reported
TSDF ID 1:	NJD991291105
TSDF ID 2:	Not reported
Manifest Tracking Number:	002016639GBF
Import Indicator:	N
Export Indicator:	N
Discr Quantity Indicator:	N
Discr Type Indicator:	N
Discr Residue Indicator:	N
Discr Partial Reject Indicator:	N
Discr Full Reject Indicator:	N
Manifest Ref Number:	Not reported
Alt Facility RCRA ID:	Not reported
Alt Facility Sign Date:	Not reported
MGMT Method Type Code:	H141
Waste Code:	Not reported
Waste Code:	Not reported
Waste Code:	Not reported
Waste Code:	Not reported
Waste Code:	Not reported
Waste Code:	Not reported
Quantity:	300
Units:	G - Gallons (liquids only)* (8.3 pounds)
Number of Containers:	1
Container Type:	TT - Cargo tank, tank trucks
Handling Method:	T Chemical, physical, or biological treatment.
Specific Gravity:	1
Waste Code:	D008
Waste Code 1_2:	Not reported
Waste Code 1_3:	Not reported
Waste Code 1_4:	Not reported
Waste Code 1_5:	Not reported
Waste Code 1_6:	Not reported

Q183 **CON EDISON** **RCRA NonGen / NLR** **1014397428**
ESE **BEDFORD AVE & LORIMER ST** **NJ MANIFEST** **NYP004197489**
1/8-1/4 **BROOKLYN, NY 11222** **NY MANIFEST**
0.202 mi.
1064 ft. **Site 10 of 12 in cluster Q**

Relative: **Higher**
Actual: **13 ft.**

RCRA NonGen / NLR:

Date Form Received by Agency:		20160601
Handler Name:	CON EDISON	
Handler Address:		BEDFORD AVE & LORIMER ST
Handler City,State,Zip:		BROOKLYN, NY 11222
EPA ID:		NYP004197489
Contact Name:		CAROLINE ISKANDER
Contact Address:		Not reported
Contact City,State,Zip:		Not reported
Contact Telephone:		718-666-4714
Contact Fax:		Not reported
Contact Email:		Not reported
Contact Title:		Not reported
EPA Region:		02
Land Type:		Private
Federal Waste Generator Description:		Not a generator, verified
Non-Notifier:		Not reported
Biennial Report Cycle:		Not reported
Accessibility:		Not reported
Active Site Indicator:		Not reported
State District Owner:		NY
State District:		NYSDEC R2
Mailing Address:		4 IRVING PL, RM 828
Mailing City,State,Zip:		NEW YORK, NY 10003
Owner Name:		Not reported
Owner Type:		Not reported
Operator Name:		Not reported
Operator Type:		Not reported
Short-Term Generator Activity:		No
Importer Activity:		No
Mixed Waste Generator:		No
Transporter Activity:		No
Transfer Facility Activity:		No
Recycler Activity with Storage:		No
Small Quantity On-Site Burner Exemption:		No
Smelting Melting and Refining Furnace Exemption:		No
Underground Injection Control:		No
Off-Site Waste Receipt:		No
Universal Waste Indicator:		No
Universal Waste Destination Facility:		No
Federal Universal Waste:		No
Active Site Fed-Reg Treatment Storage and Disposal Facility:		Not reported
Active Site Converter Treatment storage and Disposal Facility:		Not reported
Active Site State-Reg Treatment Storage and Disposal Facility:		Not reported
Active Site State-Reg Handler:		---
Federal Facility Indicator:		Not reported
Hazardous Secondary Material Indicator:		NN
Sub-Part K Indicator:		Not reported
Commercial TSD Indicator:		No
Treatment Storage and Disposal Type:		Not reported
2018 GPRA Permit Baseline:		Not on the Baseline
2018 GPRA Renewals Baseline:		Not on the Baseline
Permit Renewals Workload Universe:		Not reported

CON EDISON (Continued) **1014397428**

Permit Workload Universe:	Not reported
Permit Progress Universe:	Not reported
Post-Closure Workload Universe:	Not reported
Closure Workload Universe:	Not reported
202 GPRA Corrective Action Baseline:	No
Corrective Action Workload Universe:	No
Subject to Corrective Action Universe:	No
Non-TSDFs Where RCRA CA has Been Imposed Universe:	No
TSDFs Potentially Subject to CA Under 3004 (u)/(v) Universe:	No
TSDFs Only Subject to CA under Discretionary Auth Universe:	No
Corrective Action Priority Ranking:	No NCAPS ranking
Environmental Control Indicator:	No
Institutional Control Indicator:	No
Human Exposure Controls Indicator:	N/A
Groundwater Controls Indicator:	N/A
Operating TSDF Universe:	Not reported
Full Enforcement Universe:	Not reported
Significant Non-Complier Universe:	No
Unaddressed Significant Non-Complier Universe:	No
Addressed Significant Non-Complier Universe:	No
Significant Non-Complier With a Compliance Schedule Universe:	No
Financial Assurance Required:	Not reported
Handler Date of Last Change:	20160629
Recognized Trader-Importer:	No
Recognized Trader-Exporter:	No
Importer of Spent Lead Acid Batteries:	No
Exporter of Spent Lead Acid Batteries:	No
Recycler Activity Without Storage:	Not reported
Manifest Broker:	Not reported
Sub-Part P Indicator:	No

Historic Generators:

Receive Date:	20091002
Handler Name: CON EDISON	
Federal Waste Generator Description:	Conditionally Exempt Small Quantity Generator
State District Owner:	NY
Large Quantity Handler of Universal Waste:	No
Recognized Trader Importer:	No
Recognized Trader Exporter:	No
Spent Lead Acid Battery Importer:	No
Spent Lead Acid Battery Exporter:	No
Current Record:	No
Non Storage Recycler Activity:	Not reported
Electronic Manifest Broker:	Not reported

Receive Date:	20160601
Handler Name: CON EDISON	
Federal Waste Generator Description:	Not a generator, verified
State District Owner:	NY
Large Quantity Handler of Universal Waste:	No
Recognized Trader Importer:	No
Recognized Trader Exporter:	No
Spent Lead Acid Battery Importer:	No
Spent Lead Acid Battery Exporter:	No
Current Record:	Yes
Non Storage Recycler Activity:	Not reported

CON EDISON (Continued) **1014397428**

Electronic Manifest Broker: Not reported

List of NAICS Codes and Descriptions:
NAICS Codes: No NAICS Codes Found

Facility Has Received Notices of Violations:
Violations: No Violations Found

Evaluation Action Summary:
Evaluations: No Evaluations Found

NJ MANIFEST:

EPA Id:	NYP004197489
Mail Address:	4 IRVING PL, RM 828
Mail City/State/Zip:	NEW YORK, NY 10003
Facility Phone:	Not reported
Emergency Phone:	Not reported
Contact:	CAROLINE ISKANDER
Comments:	Not reported
SIC Code:	Not reported
County:	NY047
Municipal:	Not reported
Previous EPA Id:	Not reported
Gen Flag:	Not reported
Trans Flag:	Not reported
TSDF Flag:	Not reported
Name Change:	Not reported
Date Change:	Not reported

Manifest:

Manifest Number:	000894613GBF
EPA ID:	NYP004197489
Date Shipped:	10/02/2009
TSDF EPA ID:	NJD991291105
Transporter EPA ID:	NJD003812047
Transporter 2 EPA ID:	Not reported
Transporter 3 EPA ID:	Not reported
Transporter 4 EPA ID:	Not reported
Transporter 5 EPA ID:	Not reported
Transporter 6 EPA ID:	Not reported
Transporter 7 EPA ID:	Not reported
Transporter 8 EPA ID:	Not reported
Transporter 9 EPA ID:	Not reported
Transporter 10 EPA ID:	Not reported
Date Trans1 Transported Waste:	10/02/2009
Date Trans2 Transported Waste:	Not reported
Date Trans3 Transported Waste:	Not reported
Date Trans4 Transported Waste:	Not reported
Date Trans5 Transported Waste:	Not reported
Date Trans6 Transported Waste:	Not reported
Date Trans7 Transported Waste:	Not reported
Date Trans8 Transported Waste:	Not reported
Date Trans9 Transported Waste:	Not reported
Date Trans10 Transported Waste:	Not reported
Date TSDF Received Waste:	10/07/2009

CON EDISON (Continued) **1014397428**

TSDF EPA Facility Name:	Not reported
QTY Units:	Not reported
Transporter SEQ ID:	Not reported
Transporter-1 Date:	Not reported
Waste SEQ ID:	Not reported
Waste Type Code 2:	Not reported
Waste Type Code 3:	Not reported
Waste Type Code 4:	Not reported
Waste Type Code 5:	Not reported
Waste Type Code 6:	Not reported
Date Accepted:	Not reported
Manifest Discrepancy Type:	Not reported
Data Entry Number:	Not reported
Was Load Rejected:	NEW YORK, NY 10003
Reason Load Was Rejected:	Not reported

Waste:

Manifest Year:	Not reported
Waste Code:	D008
Hand Code:	H141
Quantity:	200 G

NY MANIFEST:

Name:	CONSOLIDATED EDISON
Address:	BEDFORD AVE & LORIMER ST
City,State,Zip:	BROOKLYN, NY 11222
Country:	USA
EPA ID:	NYP004197489
Facility Status:	Not reported
Location Address 1:	BEDFORD MH #4376
Code:	BP
Location Address 2:	Not reported
Total Tanks:	Not reported
Location City:	BROOKLYN
Location State:	NY
Location Zip:	Not reported
Location Zip 4:	Not reported

NY MANIFEST:

EPAID:	NYP004197489
Mailing Name:	CONSOLIDATED EDISON
Mailing Contact:	FRANKLYN MURRAY
Mailing Address 1:	4 IRVING PLACE RM 828
Mailing Address 2:	Not reported
Mailing City:	NEW YORK
Mailing State:	NY
Mailing Zip:	10003
Mailing Zip 4:	Not reported
Mailing Country:	USA
Mailing Phone:	2124602808

NY MANIFEST:

Document ID:	Not reported
Manifest Status:	Not reported

CON EDISON (Continued) **1014397428**

seq:	Not reported
Year:	2018
Trans1 State ID:	NJD003812047
Trans2 State ID:	Not reported
Generator Ship Date:	10/02/2009
Trans1 Recv Date:	10/02/2009
Trans2 Recv Date:	Not reported
TSD Site Recv Date:	10/07/2009
Part A Recv Date:	Not reported
Part B Recv Date:	Not reported
Generator EPA ID:	NYP004197489
Trans1 EPA ID:	Not reported
Trans2 EPA ID:	Not reported
TSDF ID 1:	NJD991291105
TSDF ID 2:	Not reported
Manifest Tracking Number:	000894613GBF
Import Indicator:	N
Export Indicator:	N
Discr Quantity Indicator:	N
Discr Type Indicator:	N
Discr Residue Indicator:	N
Discr Partial Reject Indicator:	N
Discr Full Reject Indicator:	N
Manifest Ref Number:	Not reported
Alt Facility RCRA ID:	Not reported
Alt Facility Sign Date:	Not reported
MGMT Method Type Code:	H141
Waste Code:	Not reported
Waste Code:	Not reported
Waste Code:	Not reported
Waste Code:	Not reported
Waste Code:	Not reported
Waste Code:	Not reported
Quantity:	200
Units:	G - Gallons (liquids only)* (8.3 pounds)
Number of Containers:	1
Container Type:	TT - Cargo tank, tank trucks
Handling Method:	T Chemical, physical, or biological treatment.
Specific Gravity:	1
Waste Code:	D008
Waste Code 1_2:	Not reported
Waste Code 1_3:	Not reported
Waste Code 1_4:	Not reported
Waste Code 1_5:	Not reported
Waste Code 1_6:	Not reported

Q184 **CON EDISON - MANHOLE 4376** **RCRA-LQG** **1016450350**
ESE **S/S BEDFORD AVE 277 W/O LORIME** **NYP004293742**
1/8-1/4 **BROOKLYN, NY 11211**
0.202 mi.
1064 ft. **Site 11 of 12 in cluster Q**

Relative: RCRA-LQG:
Higher

Date Form Received by Agency:	20140327
Handler Name:	CON EDISON - MANHOLE 4376
Handler Address:	S/S BEDFORD AVE 277 W/O LORIME
Handler City,State,Zip:	BROOKLYN, NY 11211

Actual:
13 ft.

CON EDISON - MANHOLE 4376 (Continued) **1016450350**

EPA ID:	NYP004293742
Contact Name:	DENNIS HUACON
Contact Address:	IRVING PLACE, 15TH FL NE
Contact City,State,Zip:	NEW YORK, NY 10003
Contact Telephone:	212-460-2757
Contact Fax:	401-765-1500
Contact Email:	HUACOND@CONED.COM
Contact Title:	ASSOCIATE SCIENTIST
EPA Region:	02
Land Type:	Private
Federal Waste Generator Description:	Large Quantity Generator
Non-Notifier:	Not reported
Biennial Report Cycle:	2013
Accessibility:	Not reported
Active Site Indicator:	Handler Activities
State District Owner:	NY
State District:	NYSDEC R2
Mailing Address:	IRVING PLACE, 15TH FL NE
Mailing City,State,Zip:	NEW YORK, NY 10003
Owner Name:	CONSOLIDATED EDISON COMPANY OF NY, INC.
Owner Type:	Private
Operator Name:	CONSOLIDATED EDISON COMPANY OF NY, INC.
Operator Type:	Private
Short-Term Generator Activity:	No
Importer Activity:	No
Mixed Waste Generator:	No
Transporter Activity:	No
Transfer Facility Activity:	No
Recycler Activity with Storage:	No
Small Quantity On-Site Burner Exemption:	No
Smelting Melting and Refining Furnace Exemption:	No
Underground Injection Control:	No
Off-Site Waste Receipt:	No
Universal Waste Indicator:	No
Universal Waste Destination Facility:	No
Federal Universal Waste:	No
Active Site Fed-Reg Treatment Storage and Disposal Facility:	Not reported
Active Site Converter Treatment storage and Disposal Facility:	Not reported
Active Site State-Reg Treatment Storage and Disposal Facility:	Not reported
Active Site State-Reg Handler:	---
Federal Facility Indicator:	Not reported
Hazardous Secondary Material Indicator:	NN
Sub-Part K Indicator:	Not reported
Commercial TSD Indicator:	No
Treatment Storage and Disposal Type:	Not reported
2018 GPRA Permit Baseline:	Not on the Baseline
2018 GPRA Renewals Baseline:	Not on the Baseline
Permit Renewals Workload Universe:	Not reported
Permit Workload Universe:	Not reported
Permit Progress Universe:	Not reported
Post-Closure Workload Universe:	Not reported
Closure Workload Universe:	Not reported
202 GPRA Corrective Action Baseline:	No
Corrective Action Workload Universe:	No
Subject to Corrective Action Universe:	No
Non-TSDFs Where RCRA CA has Been Imposed Universe:	No
TSDFs Potentially Subject to CA Under 3004 (u)/(v) Universe:	No

CON EDISON - MANHOLE 4376 (Continued) **1016450350**

TSDFs Only Subject to CA under Discretionary Auth Universe:	No
Corrective Action Priority Ranking:	No NCAPS ranking
Environmental Control Indicator:	No
Institutional Control Indicator:	No
Human Exposure Controls Indicator:	N/A
Groundwater Controls Indicator:	N/A
Operating TSDF Universe:	Not reported
Full Enforcement Universe:	Not reported
Significant Non-Complier Universe:	No
Unaddressed Significant Non-Complier Universe:	No
Addressed Significant Non-Complier Universe:	No
Significant Non-Complier With a Compliance Schedule Universe:	No
Financial Assurance Required:	Not reported
Handler Date of Last Change:	20150414
Recognized Trader-Importer:	No
Recognized Trader-Exporter:	No
Importer of Spent Lead Acid Batteries:	No
Exporter of Spent Lead Acid Batteries:	No
Recycler Activity Without Storage:	Not reported
Manifest Broker:	Not reported
Sub-Part P Indicator:	No

Biennial: List of Years
Year: 2013

Click Here for Biennial Reporting System Data:

Hazardous Waste Summary:
Waste Code: D008
Waste Description: LEAD

Handler - Owner Operator:

Owner/Operator Indicator:	Operator
Owner/Operator Name:	CONSOLIDATED EDISON COMPANY OF NY, INC.
Legal Status:	Private
Date Became Current:	20130315
Date Ended Current:	Not reported
Owner/Operator Address:	4 IRVING PLACE
Owner/Operator City,State,Zip:	NEW YORK, NY 10003
Owner/Operator Telephone:	Not reported
Owner/Operator Telephone Ext:	Not reported
Owner/Operator Fax:	Not reported
Owner/Operator Email:	Not reported

Owner/Operator Indicator:	Owner
Owner/Operator Name:	CONSOLIDATED EDISON COMPANY OF NY, INC.
Legal Status:	Private
Date Became Current:	20130315
Date Ended Current:	Not reported
Owner/Operator Address:	4 IRVING PLACE
Owner/Operator City,State,Zip:	NEW YORK, NY 10003
Owner/Operator Telephone:	Not reported
Owner/Operator Telephone Ext:	Not reported
Owner/Operator Fax:	Not reported
Owner/Operator Email:	Not reported

CON EDISON - MANHOLE 4376 (Continued) **1016450350**

Historic Generators:

Receive Date:	20140327
Handler Name:	CON EDISON - MANHOLE 4376
Federal Waste Generator Description:	Large Quantity Generator
State District Owner:	NY
Large Quantity Handler of Universal Waste:	No
Recognized Trader Importer:	No
Recognized Trader Exporter:	No
Spent Lead Acid Battery Importer:	No
Spent Lead Acid Battery Exporter:	No
Current Record:	Yes
Non Storage Recycler Activity:	Not reported
Electronic Manifest Broker:	Not reported

Receive Date:	20130315
Handler Name:	CON EDISON MANHOLE: 4376
Federal Waste Generator Description:	Conditionally Exempt Small Quantity Generator
State District Owner:	NY
Large Quantity Handler of Universal Waste:	No
Recognized Trader Importer:	No
Recognized Trader Exporter:	No
Spent Lead Acid Battery Importer:	No
Spent Lead Acid Battery Exporter:	No
Current Record:	No
Non Storage Recycler Activity:	Not reported
Electronic Manifest Broker:	Not reported

Receive Date:	20130415
Handler Name:	CON EDISON MANHOLE: 4376
Federal Waste Generator Description:	Not a generator, verified
State District Owner:	NY
Large Quantity Handler of Universal Waste:	No
Recognized Trader Importer:	No
Recognized Trader Exporter:	No
Spent Lead Acid Battery Importer:	No
Spent Lead Acid Battery Exporter:	No
Current Record:	No
Non Storage Recycler Activity:	Not reported
Electronic Manifest Broker:	Not reported

List of NAICS Codes and Descriptions:

NAICS Code:	221122
NAICS Description:	ELECTRIC POWER DISTRIBUTION

Facility Has Received Notices of Violations:

Violations:	No Violations Found

Evaluation Action Summary:

Evaluations:	No Evaluations Found

W185 **AUTOMOTIVE TRADES VOC HS - BROOKLYN K610** **NY LTANKS** **U000409472**
SE **50 BEDFORD AVENUE** **NY UST** **N/A**
1/8-1/4 **BROOKLYN, NY 11222** **NY AST**
0.202 mi. **NY Spills**
1064 ft. **Site 1 of 2 in cluster W**

Relative:
Higher

Actual:
14 ft.

LTANKS:

Name:	AUTOMOTIVE HIGH SCHOOL - TTF
Address:	50 BEDFORD AVENUE
City,State,Zip:	BROOKLYN, NY 11222
Spill Number/Closed Date:	0900454 / 2011-03-22
Facility ID:	0900454
Site ID:	412394
Spill Date:	2009-04-13
Spill Cause:	Tank Test Failure
Spill Source:	Institutional, Educational, Gov., Other
Spill Class:	C4
Cleanup Ceased:	Not reported
SWIS:	2401
Investigator:	LXZIELIN
Referred To:	Not reported
Reported to Dept:	2009-04-13
CID:	Not reported
Water Affected:	Not reported
Spill Notifier:	Responsible Party
Last Inspection:	Not reported
Recommended Penalty:	False
Meets Standard:	False
UST Involvement:	False
Remediation Phase:	0
Date Entered In Computer:	2009-04-13
Spill Record Last Update:	2011-03-22
Spiller Name:	KEVIN BOGER
Spiller Company:	NYC SCHOOL CONSTRUCTION AUTHORITY
Spiller Address:	3030 THOMSON AVE
Spiller County:	999
Spiller Contact:	JOSE ORCENI
Spiller Phone:	(201) 797-1909
Spiller Extention:	Not reported
DEC Region:	2
DER Facility ID:	17675
DEC Memo:	"4/24/2009 TTF letter sent to: NYC Dept of Field Operations Fuel Division Mr. James Merlo 44-36 Vernon Blvd Long Island City, NY 11101 6/12/09. J.Krimgold reviewed and approved the proposed scope of work outlined in the letter report submitted by TRC and dated June 2, 2009. 01/28/10. J.Krimgold reviewed the SIR dated 08/07/09 and concurs with conclusions and recommendations of the report. However, requested closure of waste oil tank and submittal of appropriate Bulk Storage Application. 02/17/11 - LZ The waste oil tank was permanently closed in place (edocs), which meets DEC requirements. An application was submitted to change the status of the tank. However, it has been returned to the applicant since the tightness test for another tank at the facility is overdue. The spill case is closed. "
Remarks:	"TANK TEST FAILURE ON A 1000 GALLON UST UNK IF ANY PRODUCT WAS SPILLED."

All Materials:

Site ID:	412394
Operable Unit ID:	1168865
Operable Unit:	01

AUTOMOTIVE TRADES VOC HS - BROOKLYN K610 (Continued) **U000409472**

Material ID:	2160496
Material Code:	0022
Material Name:	waste oil/used oil
Case No.:	Not reported
Material FA:	Petroleum
Quantity:	Not reported
Units:	G
Recovered:	Not reported
Oxygenate:	Not reported

Name:	PS 610
Address:	50 BEDFORD AVENUE
City,State,Zip:	BROOKLYN, NY 11222
Spill Number/Closed Date:	0004062 / 2005-03-21
Facility ID:	0004062
Site ID:	117362
Spill Date:	2000-06-30
Spill Cause:	Tank Test Failure
Spill Source:	Commercial/Industrial
Spill Class:	B3
Cleanup Ceased:	Not reported
SWIS:	2401
Investigator:	TJDEMEO
Referred To:	Not reported
Reported to Dept:	2000-07-05
CID:	397
Water Affected:	Not reported
Spill Notifier:	Tank Tester
Last Inspection:	Not reported
Recommended Penalty:	False
Meets Standard:	False
UST Involvement:	False
Remediation Phase:	0
Date Entered In Computer:	2000-07-05
Spill Record Last Update:	2009-06-12
Spiller Name:	Not reported
Spiller Company:	NONE
Spiller Address:	Not reported
Spiller County:	999
Spiller Contact:	FRANK CARDELLO
Spiller Phone:	(718) 391-6832
Spiller Extention:	Not reported
DEC Region:	2
DER Facility ID:	17675
DEC Memo:	"Prior to Sept, 2004 data translation this spill Lead_DEC Field was DEMEO 3/21/2005 This spill number (tank test failure) is being closed out and consolidated with a new spill (#0413160) which involves the removal of this tank and contaminated soil found around it."
Remarks:	"tank test failure, no product leaked"

All TTF:

Facility ID:	Not reported
Spill Number:	0004062
Spill Tank Test:	1525742
Site ID:	117362
Tank Number:	1
Tank Size:	20000

AUTOMOTIVE TRADES VOC HS - BROOKLYN K610 (Continued) **U000409472**

Material:	0002
EPA UST:	Not reported
UST:	Not reported
Cause:	Not reported
Source:	Not reported
Test Method:	03
Test Method 2:	Horner EZ Check I or II
Leak Rate:	.00
Gross Fail:	Not reported
Modified By:	Spills
Last Modified Date:	Not reported

All Materials:

Site ID:	117362
Operable Unit ID:	825295
Operable Unit:	01
Material ID:	568984
Material Code:	0002A
Material Name:	#4 fuel oil
Case No.:	Not reported
Material FA:	Petroleum
Quantity:	.00
Units:	G
Recovered:	.00
Oxygenate:	Not reported

UST:

Name:	AUTOMOTIVE TRADES VOC HS - BROOKLYN K610
Address:	50 BEDFORD AVENUE
City,State,Zip:	BROOKLYN, NY 11222
Id/Status:	2-355305 / Active
Program Type:	PBS
Region:	STATE
DEC Region:	2
Expiration Date:	06/28/2023
UTM X:	588398.91205
UTM Y:	4508451.89884
Site Type:	School

Affiliation Records:

Site Id:	17703
Affiliation Type:	Facility Operator
Company Name:	AUTOMOTIVE TRADES VOC HS - BROOKLYN K610
Contact Type:	Not reported
Contact Name:	SALVATORE CALDERONE
Address1:	Not reported
Address2:	Not reported
City:	Not reported
State:	NN
Zip Code:	Not reported
Country Code:	001
Phone:	(718) 218-2102
EMail:	Not reported
Fax Number:	Not reported
Modified By:	MFLEONAR
Date Last Modified:	2018-02-26

AUTOMOTIVE TRADES VOC HS - BROOKLYN K610 (Continued) **U000409472**

Site Id:	17703
Affiliation Type:	Mail Contact
Company Name:	NEW YORK CITY DEPARTMENT OF EDUCATION
Contact Type:	MANAGER, FUEL DIVISION
Contact Name:	JOSEPH YOUNGHESE
Address1:	FIELD OPERATIONS - FUEL DIVISION
Address2:	44-36 VERNON BOULEVARD
City:	LONG ISLAND CITY
State:	NY
Zip Code:	11101
Country Code:	001
Phone:	(718) 349-5779
EMail:	JYOUNGHESE@SCHOOLS.NYC.GOV
Fax Number:	Not reported
Modified By:	JSMACRI
Date Last Modified:	2021-01-25

Site Id:	17703
Affiliation Type:	Emergency Contact
Company Name:	NEW YORK CITY DEPARTMENT OF EDUCATION
Contact Type:	Not reported
Contact Name:	KEN MAHADEO
Address1:	Not reported
Address2:	Not reported
City:	Not reported
State:	NN
Zip Code:	Not reported
Country Code:	999
Phone:	(646) 210-7918
EMail:	Not reported
Fax Number:	Not reported
Modified By:	KXLIU
Date Last Modified:	2021-05-05

Site Id:	17703
Affiliation Type:	Facility Owner
Company Name:	NEW YORK CITY DEPARTMENT OF EDUCATION
Contact Type:	MANAGER, FUEL DIVISION
Contact Name:	MUNENDRA SHARMA
Address1:	44-36 VERNON BOULEVARD
Address2:	Not reported
City:	LONG ISLAND CITY
State:	NY
Zip Code:	11101
Country Code:	001
Phone:	(718) 349-5752
EMail:	Not reported
Fax Number:	Not reported
Modified By:	ACDANIEL
Date Last Modified:	2018-07-17

Tank Info:

Tank Number:	01
Tank ID:	34645
Tank Status:	Closed - In Place
Material Name:	Closed - In Place

AUTOMOTIVE TRADES VOC HS - BROOKLYN K610 (Continued) **U000409472**

Capacity Gallons:	20000
Install Date:	01/01/1938
Date Tank Closed:	07/26/2012
Registered:	True
Tank Location:	Underground
Tank Type:	Steel/carbon steel
Material Code:	0002
Common Name of Substance:	#4 Fuel Oil (On-Site Consumption)
Tightness Test Method:	00
Date Test:	Not reported
Next Test Date:	Not reported
Pipe Model:	Not reported
Modified By:	NRLOMBAR
Last Modified:	04/14/2017

Equipment Records:

I04 - Overfill - Product Level Gauge (A/G)
L00 - Piping Leak Detection - None
E00 - Piping Secondary Containment - None
H00 - Tank Leak Detection - None
C02 - Pipe Location - Underground/On-ground
G00 - Tank Secondary Containment - None
J02 - Dispenser - Suction Dispenser
A00 - Tank Internal Protection - None
B01 - Tank External Protection - Painted/Asphalt Coating
D01 - Pipe Type - Steel/Carbon Steel/Iron
F01 - Pipe External Protection - Painted/Asphalt Coating
K00 - Spill Prevention - None

Tank Number:	03
Tank ID:	228455
Tank Status:	Closed - In Place
Material Name:	Closed - In Place
Capacity Gallons:	1000
Install Date:	01/01/1938
Date Tank Closed:	12/04/2010
Registered:	True
Tank Location:	Underground
Tank Type:	Steel/carbon steel
Material Code:	0022
Common Name of Substance:	Waste Oil/Used Oil
Tightness Test Method:	NN
Date Test:	Not reported
Next Test Date:	Not reported
Pipe Model:	Not reported
Modified By:	NRLOMBAR
Last Modified:	04/14/2017

Equipment Records:

J00 - Dispenser - None
C02 - Pipe Location - Underground/On-ground
G00 - Tank Secondary Containment - None
E00 - Piping Secondary Containment - None
H00 - Tank Leak Detection - None
I00 - Overfill - None

AUTOMOTIVE TRADES VOC HS - BROOKLYN K610 (Continued) **U000409472**

A00 - Tank Internal Protection - None
B01 - Tank External Protection - Painted/Asphalt Coating
D01 - Pipe Type - Steel/Carbon Steel/Iron
F01 - Pipe External Protection - Painted/Asphalt Coating
K00 - Spill Prevention - None
L00 - Piping Leak Detection - None

AST:

Name:	AUTOMOTIVE TRADES VOC HS - BROOKLYN K610
Address:	50 BEDFORD AVENUE
City,State,Zip:	BROOKLYN, NY 11222
Region:	STATE
DEC Region:	2
Site Status:	Active
Facility Id:	2-355305
Program Type:	PBS
UTM X:	588398.91205
UTM Y:	4508451.89884
Expiration Date:	06/28/2023
Site Type:	School

Affiliation Records:

Site Id:	17703
Affiliation Type:	Facility Operator
Company Name:	AUTOMOTIVE TRADES VOC HS - BROOKLYN K610
Contact Type:	Not reported
Contact Name:	SALVATORE CALDERONE
Address1:	Not reported
Address2:	Not reported
City:	Not reported
State:	NN
Zip Code:	Not reported
Country Code:	001
Phone:	(718) 218-2102
EMail:	Not reported
Fax Number:	Not reported
Modified By:	MFLEONAR
Date Last Modified:	2018-02-26

Site Id:	17703
Affiliation Type:	Mail Contact
Company Name:	NEW YORK CITY DEPARTMENT OF EDUCATION
Contact Type:	MANAGER, FUEL DIVISION
Contact Name:	JOSEPH YOUNGHESE
Address1:	FIELD OPERATIONS - FUEL DIVISION
Address2:	44-36 VERNON BOULEVARD
City:	LONG ISLAND CITY
State:	NY
Zip Code:	11101
Country Code:	001
Phone:	(718) 349-5779
EMail:	JYOUNGHESE@SCHOOLS.NYC.GOV
Fax Number:	Not reported
Modified By:	JSMACRI
Date Last Modified:	2021-01-25

Site Id:	17703

AUTOMOTIVE TRADES VOC HS - BROOKLYN K610 (Continued) **U000409472**

Affiliation Type:	Emergency Contact
Company Name:	NEW YORK CITY DEPARTMENT OF EDUCATION
Contact Type:	Not reported
Contact Name:	KEN MAHADEO
Address1:	Not reported
Address2:	Not reported
City:	Not reported
State:	NN
Zip Code:	Not reported
Country Code:	999
Phone:	(646) 210-7918
EMail:	Not reported
Fax Number:	Not reported
Modified By:	KXLIU
Date Last Modified:	2021-05-05

Site Id:	17703
Affiliation Type:	Facility Owner
Company Name:	NEW YORK CITY DEPARTMENT OF EDUCATION
Contact Type:	MANAGER, FUEL DIVISION
Contact Name:	MUNENDRA SHARMA
Address1:	44-36 VERNON BOULEVARD
Address2:	Not reported
City:	LONG ISLAND CITY
State:	NY
Zip Code:	11101
Country Code:	001
Phone:	(718) 349-5752
EMail:	Not reported
Fax Number:	Not reported
Modified By:	ACDANIEL
Date Last Modified:	2018-07-17

Tank Info:

Tank Number:	002
Tank Id:	214061
Material Code:	0001
Common Name of Substance:	#2 Fuel Oil (On-Site Consumption)

Equipment Records:

I04 - Overfill - Product Level Gauge (A/G)
C01 - Pipe Location - Aboveground
J02 - Dispenser - Suction Dispenser
I02 - Overfill - High Level Alarm
K01 - Spill Prevention - Catch Basin
E00 - Piping Secondary Containment - None
H01 - Tank Leak Detection - Interstitial - Electronic Monitoring
B01 - Tank External Protection - Painted/Asphalt Coating
D01 - Pipe Type - Steel/Carbon Steel/Iron
F01 - Pipe External Protection - Painted/Asphalt Coating
A00 - Tank Internal Protection - None
L00 - Piping Leak Detection - None
H06 - Tank Leak Detection - Impervious Barrier/Concrete Pad (A/G)
G02 - Tank Secondary Containment - Vault (w/access)

Tank Location: Aboveground - on saddles, legs, racks, etc.... Tank bottom is elevated

AUTOMOTIVE TRADES VOC HS - BROOKLYN K610 (Continued) **U000409472**

	above grade or tank pad, allowing visual inspection.
Tank Type:	Steel/Carbon Steel/Iron
Tank Status:	In Service
Pipe Model:	Not reported
Install Date:	05/19/2006
Capacity Gallons:	5000
Tightness Test Method:	-
Date Test:	Not reported
Next Test Date:	Not reported
Date Tank Closed:	Not reported
Register:	True
Modified By:	MFLEONAR
Last Modified:	02/26/2018
Material Name:	#2 fuel oil (on-site consumption)

Tank Number:	004
Tank Id:	239388
Material Code:	0022
Common Name of Substance:	Waste Oil/Used Oil

Equipment Records:

C01 - Pipe Location - Aboveground
I04 - Overfill - Product Level Gauge (A/G)
J00 - Dispenser - None
E00 - Piping Secondary Containment - None
I02 - Overfill - High Level Alarm
G00 - Tank Secondary Containment - None
H06 - Tank Leak Detection - Impervious Barrier/Concrete Pad (A/G)
L00 - Piping Leak Detection - None
A00 - Tank Internal Protection - None
B01 - Tank External Protection - Painted/Asphalt Coating
D01 - Pipe Type - Steel/Carbon Steel/Iron
F01 - Pipe External Protection - Painted/Asphalt Coating
H01 - Tank Leak Detection - Interstitial - Electronic Monitoring
K00 - Spill Prevention - None

Tank Location:	Aboveground - on saddles, legs, racks, etc.... Tank bottom is elevated above grade or tank pad, allowing visual inspection.
Tank Type:	Steel/Carbon Steel/Iron
Tank Status:	In Service
Pipe Model:	Not reported
Install Date:	04/16/2011
Capacity Gallons:	500
Tightness Test Method:	-
Date Test:	Not reported
Next Test Date:	Not reported
Date Tank Closed:	Not reported
Register:	True
Modified By:	MFLEONAR
Last Modified:	02/26/2018
Material Name:	waste oil/used oil

SPILLS:

Name:	NYCSCA - AUTOMOTIVE TRADE HIGH SCH
Address:	50 BEDFORD AVENUE
City,State,Zip:	BROOKLYN, NY 11222

AUTOMOTIVE TRADES VOC HS - BROOKLYN K610 (Continued) **U000409472**

Spill Number/Closed Date:	0413160 / 2017-07-07
Facility ID:	0413160
Facility Type:	ER
DER Facility ID:	17675
Site ID:	339016
DEC Region:	2
Spill Cause:	Equipment Failure
Spill Class:	C4
SWIS:	2401
Spill Date:	2005-03-17
Investigator:	AXDORONO
Referred To:	Not reported
Reported to Dept:	2005-03-17
CID:	409
Water Affected:	Not reported
Spill Source:	Commercial/Industrial
Spill Notifier:	Local Agency
Cleanup Ceased:	Not reported
Cleanup Meets Std:	False
Last Inspection:	Not reported
Recommended Penalty:	False
UST Trust:	False
Remediation Phase:	0
Date Entered In Computer:	2005-03-18
Spill Record Last Update:	2017-07-07
Spiller Name:	LEE GUGERMAN, MS.
Spiller Company:	SCA
Spiller Address:	30-30 THOMSON AVE.
Spiller Company:	001
Contact Name:	LEE GUGERMAN, MS.
DEC Memo:	"3/21/2005 There was an earlier tank test failure spill number (0004062-DeMeo) which has now been closed out in favor of this new spill number. Earth Tech believes that the old tank was relined after the tank failed the prior tank test several years ago, however no work was ever done to remediate the contamination which occurred because of that leak. Earth Tech believes that approx 2 years ago this buried tank was taken out of service. Since that time the building has been supplied by an above ground 5,000 gal tank. Unknown if the buried tank was ever emptied. Earth Tech recently did soil borings around the UST area and came back with high contamination levels. This information was forwarded to the City SCA (SCA Contact:Lee Guterman 718-472-5802) SCA has now decided to removed the UST and excavate out the contaminated soil around it. Earth Tech is modifying the standard city bid package to site specific conditions and will work with the city as they put the excavation/remediation work out to bid. Bid package should go out around April 1st, 2005. Work should be done summer 2005. 04/13/06- Case was transferred from Jake Krimgold to Koon Tang. ---------- ---------- 7/9/07: Reassigned from Koon Tang to Kartik Chanda (Chanda) 7/18/07: Kartik Chanda of DEC reviewed all documents regarding this spill case. On 7/18/07, Chanda sent a letter to Ms. Lee Guuterman, Manager IEH Department, NYC School Construction Authority, requiring that the following documents be submitted to the DEC for review by 9/4/07. 1. An explanation of the cause of the tank system failure; 2. Either a description of the work performed to restore the integrity of the tank system (including retesting

AUTOMOTIVE TRADES VOC HS - BROOKLYN K610 (Continued) **U000409472**

results), or a description of the work performed to close (decommission) the tank; 3. Information regarding petroleum contamination found at the site and cleanup activities (if any) associated with a release from this tank system; 4. Any available documentation (i.e., invoices, bills, sampling analysis reports, etc.) pertaining to the work performed at this site associated with this violation. 10/29/07: Chanda called Mr. Drew Pardus(NYCSCA) to get updated information regarding this spill site. He stated that NYCSCA is finding the information regarding this spill. NYCSCA will send an investigation report shortly. 12/6/07: Chanda received an email (see edocs) from Ms. Lee Guterman, NYCSCA. She stated that The Investigation Summary Report for Automotive Trade HS has been prepared and is under my review. A Remedial Action Plan is being prepared and is anticipated to be completed by 12/15/07. 2/12/08: Chanda received a Subsurface Investigation Summary Report from NYCSCA, prepared by TRC Engineers, Inc. (TRC), dated November 9, 2007. 2/28/08: Chanda has reviewed the Subsurface Investigation Summary Report and has the following comments: -Subsurface investigation report regarding the 20,000-gallon #4 fuel oil UST. - About two years ago, a tank tightness test was performed and the tank failed. At that time UST was taken out of service and a temporary 5,000-gallon AST was installed to supply #2 fuel oil to the boiler. - The soil data indicated that the UST had leaked and had contaminated the surrounding soils near the UST and the supply line to the building. VOCs and SVOCs were detected in soil samples. The greatest impacts appear to be in the immediate vicinity of the UST and just below the depth of UST near the water table. -VOC were not detected in groundwater beneath the site. Several SVOCs were detected in groundwater beneath the site. -The results of finger print analysis indicate that the impacts are associated with #4 fuel oil. - The groundwater table has been measured between 10 and 11 feet bgs. - Removal of UST and associated impacted soil could potentially damage the adjacent school building and concrete vehicle access ramp. 3/3/08: Chanda discussed with Joe Sun (supervisor),and sent a letter with Stips and generalized Corrective Action Plan via certified mail to RP (Ms. Lee Guterman) and Mr. Drew Pardus (NYCSCA). The Department requires installation of permanent monitoring wells to determine the correct groundwater flow direction at the site. The signed STIP must be submitted to DEC by 3/25/08. 3/24/08: The Stipulation Agreement was signed by the RP (The New York City Department of Education). 3/31/08: Chanda sent a fully executed STIP to the RP and required that a Subsurface investigation and monitoring well installation report be submitted to DEC by 6/2/08 for review and approval. 4/3/08: Chanda received a Subsurface Investigation Work Plan from NYCSCA, prepared by TRC Engineers, Inc. (TRC)dated March 18, 2008. 4/4/08: Chanda has reviewed the Subsurface Investigation Work Plan and has the following comments: -TRC will advance ten (10) soil borings across the Site as part of monitoring well installation. Soil samples will be analyzed for the STARS volatile organic compounds (VOCs) and STARS SVOCs. -TRC will install nine (9) two-inch diameter and one (1) four inch diameter flush mounted permanent groundwater monitoring wells. The wells will be screened approximately 5 feet above the water table and 10 feet below the water table. The samples will be analyzed for STARS VOCs and STARS SVOCs. 4/7/08: Chanda sent the work plan approval letter to Ms. Lee Guterman, NYCSCA and her consultant (TRC Engineers Inc.), requiring that an Investigation Report must be submitted to the Department by June 2, 2008 for review and approval.

AUTOMOTIVE TRADES VOC HS - BROOKLYN K610 (Continued) **U000409472**

4/17/08: Chanda received the following email from Mr. Drew Pardus, NYCSCA: TRC is scheduled to start preforming the field work for the investigation on April 24, 2008. We will provide the investigation report as soon as it is available. Please feel free to contact me if you have any questions or comments. Sincerely, Drew Pardus 6/2/08: Chanda received an email from Mr. Bob Kanaparthi, NYCSCA, regarding one week time extension to submit the Investigation Report for this site. Chanda sent an extension approval letter to Ms. Guterman, NYCSCA. The Deadline is extended to 6/9/08. 6/9/08: Chanda received a Site Investigation Report from NYCSCA, prepared by TRC Engineers, Inc., dated June 6, 2008. (see eDocs) 7/3/08: Chanda has reviewed the site investigation report and has the followings: -The site consists of a three-story public school building with basement, and asphalt-paved parking and landscaped areas. -The results of the analyses of the soil samples revealed detectable concentrations of VOCs and SVOCs. - Permanent flush mounted ten (10)GW monitoring wells were installed at the site. -The depth to groundwater measured at the Site is approximately 8 to 10 feet bgs. -No SVOCs detected in GW at concentrations exceeding Class GA Values. -Several VOCs were detected in GW samples. -NAPL was not encountered in any of the GW monitoring wells during gauging with an oil /water interface probe. -Based on GW table surface elevation measurements, only a slight gradient, indicating a predominant inward flow direction, exists beneath the site. Based on the results of site investigation, and considering the result of previous investigation, TRC concluded that there is a potential damage of school building that could result from attempting to remove the 20,000-gallon UST from the site. TRC recommended the following: * Permanently close-in-place the 20,000-gallon UST; * In-service waste oil UST identified during the geophysical survey is registered, operated and maintained in accordance with applicable regulations; * Close or take out of service the concrete vault in accordance with applicable regulations; * Monthly monitoring of the permanent groundwater monitoring wells for light NAPL to confirm that it is not present; * Implement a program to ensure proper maintenance of the asphalt pavement in the vicinity of the UST and impacted subsurface soil; 7/9/08: Chanda discussed with Joe Sun, NYSDEC regarding the findings of the Site Investigate Report. It is concluded that the Department (DEC) requires that a Remedial Action Work Plan to remove all contaminated media from this subject site. 7/11/08: Chanda sent a letter to RP (Ms. Lee Guterman, NYCSCA) and her consultant (TRC) requiring that a Remedial Action Plan (RAP) be submitted to DEC by 9/11/08 for review and approval. 8/1/08: A meeting was held on 7/30/08 among DER staff, NYCSCA and TRC Environmental Consultant Inc. (TRC) to discuss the site investigation results and Remedial Action Plan (RAP) to remediate all the contaminated media. The meeting s consensus was that a RAP be submitted to DEC by 9/11/2008 for review and approval. 9/11/08: A follow-up meeting was held on 9/10/08 among DER Staff, Mr. Drew Pardus(NYCSCA), and Mr. David Glass (TRC Environmental) regarding the findings of the recent inspection of the school building basement for this site. As agreed at the meeting, NYCSCA will conduct the following activities associated with the Site: " Clean the 20,000-gallon UST in accordance with applicable regulation but leave it unfilled to use a monitoring point for a short time. " Clean the standing oil into the concrete vault. Evaluate the size and structure of the concrete vault and determine the piping layout associated with the vault. Also, determine if the pumping system is still in

AUTOMOTIVE TRADES VOC HS - BROOKLYN K610 (Continued) **U000409472**

operation or needs to be. " Clean the oil strains inside the basement areas and tank vault area to see if they return. " Advance several monitoring wells in the vicinity of the 20,000-gallon UST. " Prepare and submit a brief work plan with borings and monitoring well locations. Include an implementation schedule. 9/11/08: Chanda sent a letter to Ms. Lee Guterman requiring that a brief work plan be submitted to DEC by 10/12/08 for review and approval. 10/10/08: Chanda received a Site Investigation and Interim Remedial Scope of Work from NYCSCA prepared by TRC Engineers, Inc., dated 10/7/08. Chanda reviewed the work plan. The work plan has the following: * Investigation of Concrete Valt *Removal and Monitoring of Seeps * UST and Vault Cleaning and Inspection *Geophysical Survey * Four groundwater Monitoring Wells Installation and Sampling in the vicinity of the 20,000-gallon UST 10/31/08: A meeting was held on 10/21/08 between DER staff and NYCSCA to discuss the project status and investigation work plan regarding this site. On 10/30/08, DEC approved the work plan. Chanda sent a letter to NYCSCA and Consultant (TRC) requiring that a report summarizing the findings of the investigation be submitted to the Department by December 30,2008. 05/13/2009: This spill case was transferred to A. Doronova. - AD Reviewed the file. The investigation summary report requested by Kartik Chanda of DEC was not submitted yet. AD 12/04/2009: Received a RAP. Will review. PDF copy is missing. To request its submission. AD 12/08/2009: Received a pdf copy. DL to eDocs. AD 12/30/2009: Reviewed the RAP. It states that based on previous investigations, evidence of a UST defect was not found; free product is present in soil and GW in the vicinity of UST, and is apparently being conveyed to the concrete vault via subsurface drainage system beneath the building basement; dissolved phase impacts to GW from the release are minimal and limited to the immediate vicinity of the UST. The RAP proposes the following: closure-in-place of 20,000-gallon UST and annual inspection of a concrete vault, the pump pit in the boiler room, and monitoring wells with removal of accumulated oil (if present). Proposed course of actions is questionable. To discuss the RAP with J. Kolleeny. AD 01/06/2010: Discussed the RAP with J. Kolleeny of DEC. Called and spoke with D. Pardus of SCA regarding the RAP and vault investigation. He requested a meeting with DEC. Scheduled the meeting for January 21, 2010. AD 01/21/2010: I and J. Kolleeny of DEC met with Drew Pardus and Bob Kanaparthi of NYCSCA and Charles Guder of TRC. Discussed the proposed RAP. It was agreed that two additional soil borings will be adwanced in the vicinity of the concrete vault, and based in the field observation of the soil samples, one boring will be finished as a permanent monitoring well. It was decided that gauging of the site monitoring wells and vault pumping will be performed quarterly and GW sampling will be semi-annually. Addendum to the RAP will be submitted to DEC for review and approval. AD 04/30/2010: Called and spoke with D. Pardus regarding submission of the addendum to the RAP. He said that it was prepared and is now under review for budgetary approval. AD 06/20/2011: Received an e-mail from Drew Pardus saying: Ainura, In order to continue progress at Automotive Trade HS to remediate DEC Spill 0413160 and in light of constrained City budgets, an inspection of the out-of-service pump station where oil accumulates was performed. TRC s observations of this inspection and removal of oil from the out-of-service pump station (by PTC on behalf of DSF) are provided below. Another site inspection and visual monitoring of the permanent wells will be performed in approximately three months to determine if free product

AUTOMOTIVE TRADES VOC HS - BROOKLYN K610 (Continued) **U000409472**

is observed. If no free product is observed after multiple inspections, SCA will request that the fuel oil tank may filled (i.e., closed via abandonment) and no further action for Spill Case 0413160. Please feel free to contact me at 646-577-8280 if you have any questions. Sincerely, Drew Pardus DL the attached document to eDocs. AD 03/27/2012: Received an e-mail from S. Kline of SCA saying: Ms. Doronova- As per your request, our consultant (TRC) has prepared the attached remediation action work plan addendum for the above referenced spill case. Our consultant will proceed with the scope of work described in the attached documents as soon as we have NYSDEC approval and we have secured funding for these additional remedial measures. Since Drew Pardus is no longer working on this project, I will be the SCA point of contact for this project moving forward. Please contact me with and questions or comments. Regards- Stephen Kline, P.E. NYC School Construction Authority IEH Division 30-30 Thomson Avenue Long Island City, NY 11101 Cell (347) 242-7109 Stephen.kline@gza.com DL the attached report and letter to eDocs. Will review. AD 04/20/2012: Reviewed the work plan. It states that TRC proposes to do site investigation via advancing two soil borings with collection of soil sampling; installation on one monitoring well; quarterly groundwater monitoring and free product recovery. Soil sampling will include the following: TRC will advance two (2) soil borings (TRC-SB-1 and TRC-SB-2) adjacent to the subsurface drainage pipe between the concrete vault and the building (refer to Figure 1 for the boring locations). Geologic descriptions of the soil and field screening results will be recorded in field logs. One groundwater monitoring well (TRC-MW15) will be installed in one of the boreholes. The well will be installed in TRC-SB-1 as shown if no evidence of contamination is observed during the subsurface investigation. If contamination is observed, the monitoring well will be installed in the borehole showing the highest evidence of contamination. Quarterly groundwater monitoring will be performed for a period of one year. - Monitoring wells TRC-MW-1, TRC-MW-2, TRC-MW-3, TRC-MW-4, TRC-MW-5, TRC-MW-6, TRC-MW-7, TRC-MW-8, TRC-MW-9, TRC-MW-10, TRC-MW-11, TRC-MW-12, TRCMW-13, TRC-MW-14, and TRC-MW-15 will be inspected and gauged. Any wells found to be damaged will be assessed for re-installation. - The entire monitoring well network will be gauged and sampled during the first quarterly monitoring event. If LNAPL is present in a well, groundwater will not be analyzed from that monitoring well. If the results of the analyses of groundwater from monitoring wells TRC-MW- 6, TRC-MW-8, and TRC-MW-10 (upgradient wells) from the first quarterly sampling round are below Class GA Values, these wells will not be sampled during subsequent quarterly events. However, all wells will be gauged during each quarterly event. A quarterly monitoring report with conclusions and recommendations for further actions, if necessary, will be submitted to DEC. Vault Inspections and Product Removal: TRC will perform the following activities under this task: - periodic inspections and product removal at the concrete vault for a period of one year. For the first quarter, TRC anticipates performing 6 events (three during the first month, two during the second month, and one during the third month). Inspections/product removal events will occur once per quarter thereafter. - If oil is present in the vault, the procedure below will be followed: - The depth to the oil will be gauged and recorded; - The thickness of the oil and the thickness of the water will be gauged and recorded; and, - The oil and water will be removed from the vault by a vacuum truck for off-Site disposal. If no oil is

AUTOMOTIVE TRADES VOC HS - BROOKLYN K610 (Continued) **U000409472**

detected in the concrete vault, the depth to the liquid in the vault will be gauged and recorded. - Similarly the boiler room pump pit and on-Site monitoring wells will be gauged for oil. If oil is detected in a groundwater monitoring well, the depth and thickness (if possible) of the oil will be measured and recorded, and the oil will be removed by a vacuum truck for off-Site disposal. If oil is detected in the boiler room pump pit, the pump system will be immediately shut down and the NYCDOE Division of School Facilities and the NYCSCA will be contacted to determine the appropriate course of action. - Waste generated will be properly transported off-Site for disposal in accordance with applicable laws and regulations. - The information collected during the vault inspections/product removal will be submitted with the quarterly monitoring reports. AD 04/24/2012: Discussed the work plan with J. Kolleeny of DEC. AD 04/25/2012: issued and sent an approval letter to L. Guterman of SCA. DL pdf copy of the letter to eDocs. AD 12/21/2012: Received a Project Progress Report #1 from TRC. DL the report to eDocs. Will review. AD 02/01/2013: Reviewed the report. It states that field activities were conducted at the Site between July 14 and October 18, 2012. During this period, the following activities were completed at the site: " In-place closure of the 20,000-gallon underground storage tank (UST); A 20,000-gallon UST, which is located beneath an asphalt paved parking lot north of the school building, was formerly used to store No. 4 and No. 6 fuel oil for the school s boiler and was taken out-of-service in 2003 and was cleaned in 2009. In accordance with the NYSDEC-approved RAP and RAP Addendum, the 20,000-gallon UST was permanently closed in-place in accordance with the applicable requirements of the NYSDEC and the FDNY on July 26, 2012. Prior to closing the UST in place, the UST was inspected to verify that the UST did not require additional cleaning. The UST was observed to contain a small amount of water but there was no evidence of residual product. The remaining contents of the 20,000-gallon UST were removed utilizing a vacuum truck and the UST and concrete hatch were then completely filled with concrete slurry. " Geophysical survey; " Subsurface soil investigation and installation of a permanent monitoring well; A hollow stem auger rig was used to retrieve soil samples. Soil samples were collected and screened for evidence of field contamination continuously from the ground surface to the boring completion depth. No visual or olfactory indications of contamination were observed in any of the soil samples collected. " Soil boring TRC-SB-1/MW15 was advanced, east of and adjacent to the subsurface drainage pipe, to approximately 21 feet bgs. One discrete soil sample, collected from 9 to 11 feet bgs, was selected for laboratory analysis. Groundwater was encountered at approximately 11 feet bgs in TRC-SB-1/MW15. " Soil boring TRC-SB-2 was advanced, west of and adjacent to the subsurface drainage pipe, to approximately 21 feet bgs. One discrete soil sample, collected from 9 to 11 feet bgs, was selected for laboratory analysis. Groundwater was encountered at approximately 11 feet bgs in TRC-SB-2. Soil boring location TRC-SB-1/MW15 was converted into a permanent monitoring well and soil boring location TRC-SB-2 was patched at the surface with concrete. VOCs and SVOCs were not detected in any of the soil samples at concentrations above the SCLs for Fuel Oil Contaminated Soil found in Table 3 of CP-51. " One round of Quarterly groundwater sampling; The first round of quarterly groundwater samples were collected from existing permanent monitoring wells TRC-MW1, TRC-MW3, TRC-MW4, TRC-MW-5, TRC-MW6, TRC-MW7, TRC-MW8, TRCMW9, and TRC-MW10, and from

AUTOMOTIVE TRADES VOC HS - BROOKLYN K610 (Continued) **U000409472**

newly installed permanent monitoring well TRC-MW15 on July 26, 2012, July 30, 2012 and August 2, 2012. LNAPL was present in monitoring wells TRC-MW2, TRCMW11, TRC-MW12, TRC-MW13, and TRC-MW14 and these wells were therefore not sampled. The thickness of LNAPL in these monitoring wells could not be accurately gauged due to the viscosity of the LNAPL. An obstruction (debris) was encountered in TRC-MW9 on July 26, 2012, which was cleared by TRC on July 27, 2012 using one-inch PVC well screen. The well was redeveloped by TRC on July 30, 2012 and an inspection of the well and purge water indicated that the well was suitable for sampling. TRC-MW9 was sampled on August 2, 2012. The results of the analysis of groundwater sampling indicate that MTBE was the only VOC detected at a concentration exceeding the corresponding Class GA Value. MTBE was detected at a concentration of 8.3 ug/l in well TRC-MW8, which slightly exceeds the Class GA Value of 5 ?g/L for MTBE. Monitoring well TRC-MW8 is upgradient of the Site and TRC concludes that the concentration of MTBE in the well is likely attributable to an off-site source and not to an on-site release. No other VOCs were detected in any of the groundwater samples at concentrations exceeding Class GA Values. SVOCs were not detected in any of the groundwater samples at concentrations exceeding Class GA Values. With the exception of a marginal exceedance of MTBE in TRC-MW8, which is attributable to an off-site source or regional conditions, VOCs and SVOCs were not detected in groundwater samples collected. Therefore, TRC recommends that upgradient monitoring wells TRC-MW6 and TRC-MW10 will not be sampled during subsequent quarterly groundwater sampling rounds. " Four months of concrete vault and boiler room pump pit inspections; " Four months of monitoring well gauging; and " Four months of light non-aqueous phase liquid (LNAPL) recovery events. The concrete vault north of the school building, the boiler room pump pit, and the groundwater monitoring well network were inspected and gauged for the presence of LNAPL on July 26, August 2, August 9, September 5, September 26, and October 18, 2012 by TRC. LNAPL was present during these events in the concrete vault and monitoring wells TRC-MW2, TRC-MW11, TRC-MW12, TRC-MW13, and TRC-MW14. The thickness of the LNAPL could not be accurately determined due to the high viscosity of the oil identified in the concrete vault and monitoring wells. However, based on observations noted using a bailer, monitoring well TRC-MW11 was observed to contain only minimal amounts of LNAPL. LNAPL was not present in monitoring wells TRC-MW1, TRC-MW3 through TRC-MW10, TRC-MW15 and in the boiler room pump pit. LNAPL Product Recovery Periodic recovery of LNAPL on behalf of the NYCSCA has been performed at the Site since July 2012. LNAPL was removed from the concrete vault north of the school building and groundwater monitoring wells TRC-MW2, TRC-MW11, TRC-MW12, TRC-MW13, and TRC-MW14 on July 26, August 2, August 9, September 5, September 26, and October 18, 201. During the recovery events, the thickness of the LNAPL could not be accurately determined due to the high viscosity of the LNAPL; however, based on observations noted using a bailer, the thickness of the LNAPL was estimated to be less than 6 inches. LNAPL was removed from the concrete vault and groundwater monitoring wells using a vacuum truck. The procedure for removal of LNAPL at the Site consisted of the following: " The contents of the bottom of the concrete vault were removed below the elevation of the subsurface drainage pipe. This allowed LNAPL present in the pipe to flow into the concrete vault. LNAPL and water was then pumped from the concrete vault into the vacuum truck. " The vacuum truck was then used to pump

AUTOMOTIVE TRADES VOC HS - BROOKLYN K610 (Continued) **U000409472**

oil and water from the monitoring wells containing LNAPL (TRC-MW2, TRC-MW12, TRC-MW13, and TRC-MW14). Since monitoring well TRC-MW11 was observed to contain only minor amounts of LNAPL, an oil absorbent sock was placed in this well for product recovery. The oil absorbent sock was removed and replaced during each recovery event and containerized in a 55-gallon steel drum which is staged on site. Approximately 15,604 gallons of LNAPL and water has been removed from the concrete vault and monitoring wells containing LNAPL (TRC-MW2, TRC-MW12, TRC-MW13, and TRC-MW14) from July through October 2012. Table 5 presents the amount of LNAPL and water recovered during each extraction event. The following activities are planned by TRC during the second quarter. - Quarterly inspections and product removal of the concrete vault and monitoring wells TRCMW2, TRC-MW11, TRC-MW12, TRC-MW13, and TRC-MW14 will continue. Progress Report #2 will be submitted to the NYSDEC following the next inspection and product removal event, which will be performed in January 2013. - The entire monitoring well network will be gauged during subsequent quarterly events. Quarterly sampling of the monitoring well network (with the exception of upgradient monitoring wells TRC-MW6, TRC-MW10, and any monitoring well which contains LNAPL) will continue. Progress Report #2 will include groundwater sampling results from the next round of groundwater sampling, which was performed in October 2012. AD 03/04/2013: Received a project progress Report # 2. DL the report to eDocs. Will review. AD 04/08/2013: Reviewed the report. It states that TRC performed field activities at the site between October 18, 2012 and January 25, 2013. During this period, the following activities were completed: - Two rounds of quarterly groundwater sampling (October 2012 and January 2013); - Concrete vault and boiler room pump pit inspection (January 2013); - Monitoring well gauging (January 2013); and - LNAPL recovery event (January 2013). Quarterly Groundwater Sampling: Groundwater samples were collected from 8 permanent monitoring wells: TRC-MW1, TRC-MW3, TRCMW4, TRC-MW5, TRC-MW7, TRC-MW8, TRC-MW9, and TRC-MW15 on October 17 and 18, 2012 and on January 21 and 22, 2013. LNAPL was present in 5 monitoring wells: TRC-MW2, TRC-MW11, TRC-MW12, TRC-MW13, and TRC-MW14 and therefore, these wells were not sampled. The results of the analysis of groundwater sampling indicate the VOC methyl tert-butyl ether (MTBE) was the only VOC detected at a concentration exceeding the corresponding Class GA Value during the October 2012 and January 2013 sampling events in well TRC-MW8: MTBE - 12ppb in October 2012 - 5.1ppb in January 2012 Concrete Vault/Boiler Room Pump Pit Inspections and Monitoring Well Gauging: The concrete vault north of the school building, the boiler room pump pit, and the groundwater monitoring well network were inspected and gauged for the presence of LNAPL on January 21, 2013 by TRC. LNAPL was present in the concrete vault and in 5 monitoring wells: TRC-MW2, TRC-MW11, TRCMW12, TRC-MW13, and TRC-MW14. LNAPL was not present in the boiler room pump pit or in monitoring wells TRC-MW1, TRC-MW3 through TRC-MW9, and TRC-MW15. The thickness of the LNAPL cannot be accurately determined due to the high viscosity of the oil identified in the concrete vault and monitoring wells. However, TRC determined the approximate thickness of the LNAPL in monitoring wells TRC-MW2, TRC-MW11, TRC-MW12, TRC-MW13, and TRC-MW14 on January 21, 2013. An oil/water interface probe was used to measure the thickness of LNAPL by lowering the probe to the depth of LNAPL, then submerging the probe into the water until the sound indicated the presence of water, then raising the probe until the oil indicator sounded. LNAPL Product

AUTOMOTIVE TRADES VOC HS - BROOKLYN K610 (Continued) **U000409472**

Recovery: Periodic recovery of LNAPL on behalf of the NYCSCA has been performed at the site since July 2012. LNAPL was removed from the concrete vault north of the school building and groundwater monitoring wells TRC-MW2, TRC-MW12, TRC-MW13, and TRC-MW14 on January 21, 2013, consistent with the NYSDEC-approved RAP and RAP Addendum. During the recovery event, the thickness of the LNAPL in the concrete vault could not be accurately determined due to the high viscosity of the LNAPL. LNAPL was removed from the concrete vault and groundwater monitoring wells using a vacuum truck. The procedure for removal of LNAPL at the Site consisted of the following: - The contents of the concrete vault were removed below the elevation of the building underdrain pipe. This allowed LNAPL present in the pipe to flow into the concrete vault. LNAPL and water was then pumped from the concrete vault into the vacuum truck. - The vacuum truck was then used to pump oil and water from the monitoring wells containing LNAPL (TRC-MW2, TRC-MW12, TRC-MW13, and TRC-MW14). The oil absorbent sock present in TRC-MW11 was saturated with LNAPL and was removed and replaced. The saturated sock was containerized in a 55-gallon steel drum which is staged on site. Approximately 3,650 gallons of LNAPL and water was removed from the concrete vault and monitoring wells containing LNAPL (TRC-MW2, TRC-MW12, TRC-MW13, and TRC-MW14) on January 21, 2013. A total of approximately 40 gallons of LNAPL and water were removed from each monitoring well and approximately 3,490 gallons of LNAPL and water were removed from the concrete vault for offsite disposal. The LNAPL and water removal was performed by Brookside under the supervision of TRC and transported to Clean Water of New York, Inc., of Staten Island, New York (Clean Water) for disposal. Approximately 19,254 gallons of LNAPL and water has been removed from the concrete vault and monitoring wells containing LNAPL (TRC-MW2, TRC-MW12, TRC-MW13, and TRC-MW14) from July 2012 to January 2013. Table 3 presents the amount of LNAPL and water recovered during each extraction event. Although accurate measurements of LNAPL thicknesses in the wells were not able to be obtained during previous events, based on measurements obtained during the January 2013 extraction event, previous observations made via bailing and also during the extraction events, TRC states that the LNAPL thicknesses in the wells appear to be decreasing. TRC will continue with quarterly inspection and LNAPL removal from the concrete vault and monitoring wells. Progress Report #3 will be submitted to the NYSDEC following the next inspection and product removal event, which will be performed in April 2013. AD 05/24/2013: Received the following e-mail from TRC: Ainura, Attached is Progress Report #3 for Spill Case No. 0413160 (Automotive Trade High School). Please review and contact me with any questions or comments. Thank you, Charles Guder Senior Project Manager DL the report to eDocs. Will review. AD 08/30/2013: Reviewed the report. It states that TRC performed field activities at the Site between April 9 and April 19, 2013. During this period, the following activities were completed: - Quarterly groundwater sampling; - Concrete vault and boiler room pump pit inspection; - Removal of ancillary tank gauges and piping from the boiler room; - Monitoring well gauging; and - LNAPL recovery. Quarterly Groundwater Sampling; Groundwater samples were collected from monitoring wells TRC-MW1, TRC-MW2, TRC-MW3, TRC-MW4, TRC-MW5, TRC-MW7, TRC-MW8, TRC-MW9, TRC-MW11, TRC-MW14, and TRC-MW15 on April 18 and 19, 2013. TRC did not collect a groundwater sample from monitoring wells TRC-MW2, TRC-MW11 and TRC-MW14 during previous sampling events (October 2012 and January 2013) due to the presence of LNAPL in the monitoring

AUTOMOTIVE TRADES VOC HS - BROOKLYN K610 (Continued) **U000409472**

wells. LNAPL was not present in these wells during this sampling event. In accordance with procedures detailed in the NYSDEC-approved RAP and RAP Addendum, sampling of upgradient monitoring wells TRC-MW6 and TRC-MW10 were discontinued after the initial quarterly groundwater sampling event. In addition, LNAPL was present in monitoring wells TRC-MW12 and TRC-MW13, therefore, these wells were not sampled. The results of the analysis of groundwater sampling indicate there were no VOCs or SVOCs detected at concentrations exceeding their corresponding Class GA Values. Concrete Vault/Boiler Room Pump Pit Inspections and Monitoring Well Gauging: - The concrete vault north of the school building, the boiler room pump pit, and the groundwater monitoring well network were inspected and gauged for the presence of LNAPL on April 9, 2013 by TRC. Also on April 9, 2013, remnant gauges and piping associated with the closed-in-place 20,000-gallon UST were removed and wall pipe openings were sealed with cement. LNAPL was present in the concrete vault and monitoring wells TRC-MW12 and TRC-MW13. LNAPL was not present in the boiler room pump pit or in monitoring wells TRC-MW1 through TRC-MW11, TRC-MW14, and TRC-MW15. As indicated previously, LNAPL was previously measured in monitoring wells TRC-MW2, TRC-MW11 and TRC-MW14 during the previous gauging events (October 2012 and January 2013). The thickness of the LNAPL could not be accurately determined due to the high viscosity of the oil identified in the concrete vault and monitoring wells. However, TRC determined the approximate thickness of the LNAPL in monitoring wells TRC-MW12 (0.07') and TRC-MW13 (0.1') on April 9, 2013. LNAPL Product Recovery: Periodic recovery of LNAPL on behalf of the NYCSCA has been performed at the Site since July 2012. LNAPL was removed from the concrete vault north of the school building and groundwater monitoring wells TRC-MW12 and TRC-MW13 on April 9, 2013. LNAPL was removed from the concrete vault and groundwater monitoring wells using a vacuum truck. Approximately 3,600 gallons of water mixed with LNAPL was removed from the concrete vault and monitoring wells containing LNAPL (TRC-MW12 and TRC-MW13) on April 9, 2013. A total of approximately 25 gallons of water mixed with LNAPL were removed from each of monitoring wells and approximately 3,550 gallons of water mixed with LNAPL were removed from the concrete vault for offsite disposal. The LNAPL and water removal was performed by Brookside Environmental, Inc. under the supervision of TRC and transported to Clean Water of New York, Inc., of Staten Island, New York (Clean Water) for disposal. Although accurate measurements of LNAPL thicknesses in the wells were not able to be obtained during previous events, three wells which previously contained LNAPL do not currently contain LNAPL and observations made during bailing and the extraction events indicate that LNAPL thicknesses in the wells are decreasing. TRC is planning the following activities for the fourth quarterly LNAPL removal and groundwater sampling event: - Quarterly inspection and LNAPL removal from the concrete vault and monitoring wells. An additional vacuum truck will be used during the next LNAPL removal event to ensure LNAPL present in the building underdrain pipe will flow out of the pipe and be removed from the vault. - Progress Report #4 will be submitted to the NYSDEC following the next inspection and product removal event, which will be performed in July 2013. - The monitoring well network will be gauged during the 4th quarterly event. Quarterly sampling of the monitoring well network (with the exception of upgradient monitoring wells TRC-MW6, TRC-MW10, and any monitoring well which contains LNAPL) will be performed during this event. No

AUTOMOTIVE TRADES VOC HS - BROOKLYN K610 (Continued) **U000409472**

response needed. AD 09/06/2013: Received a Progress Report # 4 for the site. DL the report to eDocs. Will review. AD 10/15/2013: Reviewed the report. It states that between July 19 and July 24, 2013 TRC conducted at the site following field activities: -Quarterly groundwater sampling; -Concrete vault and boiler room pump pit inspection; -Monitoring well gauging; -LNAPL recovery. Groundwater samples were collected from permanent monitoring wells TRC-MW1 through TRC-MW5, TRC-MW7 through TRC-MW9, and TRC-MW11 through TRC-MW15 from July 22 through July 24, 2013. Monitoring wells TRC-MW12 and TRC-MW13 contained LNAPL at minimal thicknesses (approximately 0.03 feet) when gauged on July 19, 2013; however, following vacuum extraction, measurable LNAPL was not detected, and these wells were sampled. The results of the analysis of groundwater sampling indicate that there were no VOCs or SVOCs detected at concentrations exceeding their corresponding Class GA Values. Concrete Vault/Boiler Room Pump Pit Inspections and Monitoring Well Gauging: The concrete vault north of the school building, the boiler room pump pit, and the groundwater monitoring well network were inspected and gauged for the presence of LNAPL on July 19, 2013 by TRC. LNAPL was present in the concrete vault and monitoring wells TRC-MW12 and TRC-MW13. LNAPL was not present in the boiler room pump pit or in monitoring wells TRC-MW1 through TRCMW11, TRC-MW14, and TRC-MW15. The thickness of the LNAPL could not be accurately determined due to the high viscosity of the oil identified in the concrete vault and monitoring wells. However, TRC determined the approximate thickness of the LNAPL in monitoring wells TRC-MW12(0.03') and TRC-MW13(0.03) on July 19, 2013 with an oil/water interface probe. LNAPL Product Recovery: Periodic recovery of LNAPL on behalf of the NYCSCA has been performed at the Site since July 2012. LNAPL was removed from the concrete vault north of the school building and groundwater monitoring wells TRC-MW12 and TRC-MW13 on July 19, 2013 using a vacuum truck. The procedure for removal of LNAPL at the Site consisted of the following: The contents of the concrete vault were removed below the elevation of the building underdrain pipe. This allowed LNAPL present in the pipe to flow into the concrete vault. LNAPL and water was then pumped from the concrete vault into the vacuum truck. The vacuum truck was then used to pump oil and water from the monitoring wells containing LNAPL (TRC-MW12 and TRC-MW13). The oil absorbent sock present in TRC-MW11 was removed and was placed in a 55-gallon steel drum on-site. A new oil absorbent sock was replaced in this well. Approximately 5,626 gallons of water mixed with LNAPL was removed from the concrete vault and monitoring wells containing LNAPL (TRC-MW12 and TRC-MW13) on July 19, 2013. A total of approximately 25 gallons of water mixed with LNAPL were removed from each of monitoring wells and approximately 5,576 gallons of water mixed with LNAPL were removed from the concrete vault for offsite disposal. The LNAPL and water waste was transported to Clean Water of New York, Inc., of Staten Island, New York (Clean Water) for disposal. Approximately 28,480 gallons of water mixed with LNAPL have been removed from the concrete vault and monitoring wells containing LNAPL (TRC-MW2, TRC-MW12, TRC-MW13, and TRC-MW14) from July 2012 to July 2013. In accordance with the NYSDEC-approved RAP and RAP Addendum, quarterly groundwater monitoring, inspections, and product recovery have been completed for a period of one year. The source of LNAPL at the site - the former 20,000-gallon UST, has been closed-in-place in accordance with 6 NYCRR Part 614. Approximately 28,480 gallons of groundwater/LNAPL mixture have been removed from

AUTOMOTIVE TRADES VOC HS - BROOKLYN K610 (Continued) **U000409472**

the concrete vault and monitoring wells. At the initiation of the LNAPL removal program, measurable LNAPL was present in five monitoring wells (TRC-MW2, TRC-MW11, TRCMW12, TRC-MW13, and TRC-MW14). As of July 2013, there is measurable LNAPL in only two (2) monitoring wells (TRC-MW12 and TRC-MW13), at minimal thicknesses (approximately 0.03 feet). According to TRC, the results of groundwater sampling conducted to date show that, with the exception of the concentration of MTBE detected in well TRC-MW-8 during one sampling round, VOCs and SVOCs have not been detected at concentrations above Class GA Values. Therefore, the remaining residual LNAPL in the area of the closed-in-place UST and in the building under drain system is not impacting groundwater at the Site. TRC recommends the following: - Based on the analytical results, sampling of the monitoring well network is no longer required. - Bi-annual inspection and gauging of the monitoring well network should be performed. Absorbent socks should be placed (and replaced, as necessary) in monitoring wells containing measurable LNAPL. - Bi-annual (twice yearly) inspection and LNAPL removal from the concrete vault should continue until LNAPL is no longer observed for two consecutive six month periods. AD 03/17/2014: Reveived Received a Progress Report #5 for the site. DL the report to eDocs. Will review. AD 04/24/2014: Reviewed the report. It states that field activities were conducted at the site on January 20, 2014 and consisted of the following: " Concrete vault and boiler room pump pit inspection; " Monitoring well gauging; and " LNAPL recovery. The concrete vault north of the school building, the boiler room pump pit, and the groundwater monitoring well network were inspected and gauged for the presence of LNAPL on January 20, 2014 by TRC. LNAPL was present in the concrete vault and monitoring wells TRC-MW-12 and TRC-MW-13, which is consistent with historic data. LNAPL was not present in the boiler room pump pit or in monitoring wells TRC-MW-1 through TRC-MW-11, TRC-MW-14, and TRC-MW-15. The thickness of the LNAPL could not be accurately determined due to the high viscosity of the oil identified in the concrete vault and monitoring wells. However, an oil/water interface probe was used to approximate the thickness of LNAPL by lowering the probe to the depth of LNAPL, then submerging the probe into the water until the sound indicated the presence of water, then raising the probe until the oil indicator sounded. According to the data: TRC-MW-12 - 0.03’ of free product; TRC-MW-13 - 0.09’ of free product. LNAPL Product Recovery: Periodic recovery of LNAPL on behalf of the NYCSCA has been performed at the site since July 2012. LNAPL was removed from the concrete vault north of the school building and groundwater monitoring wells TRC-MW-12 and TRC-MW-13 on January 20, 2014. LNAPL was removed from the concrete vault and groundwater monitoring wells using a vacuum truck. The procedure for removal of LNAPL at the site consisted of the following: " The contents of the concrete vault were removed below the elevation of the building underdrain pipe. This allowed LNAPL present in the pipe to flow into the concrete vault. LNAPL and water was then pumped from the concrete vault into the vacuum truck. " The vacuum truck was then used to pump oil and water from the monitoring wells containing LNAPL (TRC-MW-12 and TRC-MW-13). The oil absorbent sock present in TRC-MW-11 was removed and was placed in a 55-gallon steel drum on-site. A new oil absorbent sock was replaced in this well. Approximately 3,703 gallons of water mixed with LNAPL was removed from the concrete vault and monitoring wells containing LNAPL (TRC-MW-12 and TRC-MW-13) on January 20, 2014. A total of

AUTOMOTIVE TRADES VOC HS - BROOKLYN K610 (Continued) **U000409472**

approximately 35 gallons of water mixed with LNAPL were removed from each of monitoring wells and approximately 3,633 gallons of water mixed with LNAPL were removed from the concrete vault for offsite disposal. The LNAPL and water removal was performed by Brookside Environmental, Inc. under the supervision of TRC and transported to Clean Water of New York, Inc., of Staten Island, New York (Clean Water) for disposal. Approximately 32,183 gallons of water mixed with LNAPL have been removed from the concrete vault and monitoring wells containing LNAPL (TRC-MW-2, TRC-MW-12, TRC-MW-13, and TRC-MW-14) from July 2012 to January 20, 2014. PLANNED ACTIVITIES: The following activities are planned for the next bi-annual inspection and LNAPL removal event: " The monitoring well network will be gauged. " Inspection and LNAPL removal from the concrete vault and monitoring wells will continue. Absorbent socks will be placed (and replaced, as necessary) in monitoring wells containing measurable LNAPL. " Project progress Report #6 will be submitted to the DEC following the next inspection and product removal event, which will be performed in July 2014. AD 10/20/2014: Reveived Received a Progress Report #6 for the site. Will review. AD 12/10/2014: Reviewed the report. It states that field activities were conducted at the site on July 28, 2014 and consisted of the following: " Concrete vault and boiler room pump pit inspection; " Monitoring well gauging; and " LNAPL recovery. The concrete vault north of the school building, the boiler room pump pit, and the groundwater monitoring well network were inspected and gauged for the presence of LNAPL on July 28, 2014 by TRC. LNAPL was present in the concrete vault and monitoring wells TRC-MW-12 and TRC-MW-13, which is consistent with historic data. LNAPL was not present in the boiler room pump pit or in monitoring wells TRC-MW-1 through TRC-MW-11, TRC-MW-14, and TRC-MW-15. The thickness of the LNAPL could not be accurately determined due to the high viscosity of the oil identified in the concrete vault and monitoring wells. However, an oil/water interface probe was used to approximate the thickness of LNAPL by lowering the probe to the depth of LNAPL, then submerging the probe into the water until the sound indicated the presence of water, then raising the probe until the oil indicator sounded. According to the data: TRC-MW-12 - 0.02’ of free product; TRC-MW-13 - 0.05’ of free product. LNAPL Product Recovery: Periodic recovery of LNAPL on behalf of the NYCSCA has been performed at the site since July 2012. LNAPL was removed from the concrete vault north of the school building and groundwater monitoring wells TRC-MW-12 and TRC-MW-13 on July 28, 2014. LNAPL was removed from the concrete vault and groundwater monitoring wells using a vacuum truck. The procedure for removal of LNAPL at the site consisted of the following: " The contents of the concrete vault were removed below the elevation of the building underdrain pipe. This allowed LNAPL present in the pipe to flow into the concrete vault. LNAPL and water was then pumped from the concrete vault into the vacuum truck. " The vacuum truck was then used to pump oil and water from the monitoring wells containing LNAPL (TRC-MW-12 and TRC-MW-13). New oil absorbent socks were replaced in these wells. Approximately 3,119 gallons of water mixed with LNAPL was removed from the concrete vault and monitoring wells containing LNAPL (TRC-MW-12 and TRC-MW-13) on July 28, 2014. A total of approximately 35 gallons of water mixed with LNAPL were removed from each of monitoring wells and approximately 3,049 gallons of water mixed with LNAPL were removed from the concrete vault for off-site disposal. The LNAPL and water removal was performed by Brookside Environmental, Inc. under the supervision of TRC and transported to

AUTOMOTIVE TRADES VOC HS - BROOKLYN K610 (Continued) **U000409472**

Clean Water of New York, Inc., of Staten Island, New York (Clean Water) for disposal. Approximately 35,302 gallons of water mixed with LNAPL have been removed from the concrete vault and monitoring wells containing LNAPL (TRC-MW-2, TRC-MW-12, TRC-MW-13, and TRC-MW-14) from July 2012 to July 28, 2014. PLANNED ACTIVITIES: The following activities are planned for the next bi-annual inspection and LNAPL removal event: " The monitoring well network will be gauged. " Inspection and LNAPL removal from the concrete vault and monitoring wells will continue. Absorbent socks will be placed (and replaced, as necessary) in monitoring wells containing measurable LNAPL. " Project progress Report #7 will be submitted to the DEC following the next inspection and product removal event, which will be performed in January 2015. NRN. AD 02/12/2015: Received the following e-mail from C. Guder: Ainura Attached is Progress Report #7 for Spill Case No. 0413160 associated with Automotive Trades High School, Brooklyn, NY. Please review and contact us with any questions or comments. Thank you, Charles Guder Senior Project Manager Will review. AD 03/24/2015: Reviewed the report. It states that field activities were conducted at the Site on January 19, 2015 and consisted of the following: - Concrete vault and boiler room ejector pit inspection; - Monitoring well gauging; and - LNAPL recovery. Concrete Vault/Boiler Room Ejector Pit Inspections and Monitoring Well Gauging: The concrete vault, located north of the school building, the boiler room ejector pit, and the groundwater monitoring well network were inspected and gauged for the presence of LNAPL on January 19, 2015 by TRC. LNAPL was present in the concrete vault and monitoring wells TRC-MW12 and TRC-MW13, which is consistent with historic data. LNAPL was not present in the boiler room ejector pit or in monitoring wells TRC-MW1 through TRC-MW11, TRC-MW14, and TRC-MW15. The thickness of the LNAPL could not be accurately determined due to the high viscosity of the oil identified in the concrete vault and monitoring wells. LNAPL has only been measured in monitoring wells TRC-MW12 and TRC-MW13 since April 2013. The LNAPL thickness measured in wells TRC-MW12 and TRC-MW13 have also decreased since April 2013. The LNAPL thickness measurements (feet) recorded in monitoring wells TRC-MW12 and TRC-MW13 in April 2013 were 0.07 and 0.10, respectively. LNAPL Product Recovery: Periodic recovery of LNAPL has been performed at the Site since July 2012. LNAPL was removed from the concrete vault north of the school building and groundwater monitoring wells TRC-MW12 and TRCMW13 on January 19, 2015 using a vacuum truck. The procedure for removal of LNAPL at the Site consisted of the following: - The contents of the concrete vault were removed below the elevation of the building underdrain pipe. This allowed LNAPL present in the pipe to flow into the concrete vault. LNAPL and water was then pumped from the concrete vault into the vacuum truck. - The vacuum truck was then used to pump oil and water from the monitoring wells containing measurable LNAPL (TRC-MW12 and TRC-MW13). - The oil absorbent socks present in the monitoring wells around the closed-in-place UST (i.e.,TRC-MW2, TRC-MW11, TRC-MW12, TRC-MW-13, TRC-MW14) were found to be saturated with oil. With the exception of monitoring wells TRC-MW12 and TRC-MW13, measurable LNAPL was not identified in the monitoring wells after removal of the oil absorbent socks. The oil absorbent socks present in the monitoring wells were removed and replaced with new ones. Approximately 5,724 gallons of water mixed with LNAPL was removed from the concrete vault and monitoring wells containing LNAPL (TRC-MW12 and TRC-MW13) on January 19, 2015. A total of approximately 25 gallons of water mixed with

AUTOMOTIVE TRADES VOC HS - BROOKLYN K610 (Continued) **U000409472**

LNAPL were removed from each of monitoring wells and approximately 5,674 gallons of water mixed with LNAPL were removed from the concrete vault for offsite disposal. Approximately 41,026 gallons of water mixed with LNAPL have been removed from the concrete vault and monitoring wells containing LNAPL (TRC-MW2, TRC-MW12, TRC-MW13, and TRC-MW14) from July 2012 to January 2015. PLANNED ACTIVITIES: In connection with the NYSDEC approval letter dated October 15, 2013, the following activities are planned for the next bi-annual inspection and LNAPL removal event: - The monitoring well network will be gauged. - Inspection and LNAPL removal from the concrete vault and monitoring wells will continue. Absorbent socks will be placed (and replaced, as necessary) in monitoring wells containing LNAPL. - Project Progress Report #8 will be submitted to the NYSDEC following the next inspection and product removal event, which will be performed in July 2015. AD 08/12/2015: Received a Progress Report # 8. Will review. AD 10/02/2015: Reviewed the report. It states that field activities were conducted at the Site on July 27, 2015 and consisted of the following: - Concrete vault and boiler room ejector pit inspection; - Monitoring well gauging; and - LNAPL recovery. Concrete Vault/Boiler Room Ejector Pit Inspections and Monitoring Well Gauging: The concrete vault, the boiler room ejector pit, and the groundwater monitoring well network were inspected and gauged for the presence of LNAPL on July 27, 2015 by TRC. LNAPL was only present in the concrete vault and wells TRC-MW12 and TRC-MW13, which is consistent with historic data. LNAPL was not present in the boiler room ejector pit or in monitoring wells TRC-MW1 through TRC-MW11, TRC-MW14, and TRC-MW15. The thickness of the LNAPL could not be accurately determined due to the high viscosity of the oil identified in the concrete vault and monitoring wells. LNAPL has only been measured in monitoring wells TRC-MW12 and TRC-MW13 since April 2013. The LNAPL thickness measured in wells TRC-MW12 and TRC-MW13 have also decreased since April 2013. The LNAPL thickness measurements (feet) recorded in monitoring wells TRC-MW12 and TRC-MW13 in July 2015 were 0.03 and 0.03, respectively. LNAPL Product Recovery: Periodic recovery of LNAPL has been performed at the site since July 2012. LNAPL was removed from the concrete vault north of the school building and groundwater monitoring wells TRC-MW12 and TRCMW13 on July 27, 2015 using a vacuum truck. The procedure for removal of LNAPL at the Site consisted of the following: - The contents of the concrete vault were removed below the elevation of the building underdrain pipe. This allowed LNAPL present in the pipe to flow into the concrete vault. LNAPL and water was then pumped from the concrete vault into the vacuum truck. - The oil absorbent socks present in the monitoring wells TRC-MW12, TRC-MW-13 were found to be saturated with oil and removed. A vacuum truck was then used to pump LPAPL and water from TRC-MW12 and TRC-MW13. After pumping was complete, new oil absorbent socks were placed into TRC-MW12, TRC-MW13. Approximately 2,606 gallons of water mixed with LNAPL was removed from the concrete vault and monitoring wells (TRC-MW12 and TRC-MW13) on July 27, 2015. Approximately 50 gallons of water mixed with LNAPL were removed from each of monitoring wells and approximately 2,506 gallons were removed from the concrete vault for off-site disposal. Approximately 43,632 gallons of water/LNAPL mixture have been removed from the site for the period from July 2012 to July 2015. PLANNED ACTIVITIES: The following activities are planned for the next bi-annual inspection and LNAPL removal event: - The monitoring well network will be gauged. - Inspection and LNAPL removal from the concrete vault and

AUTOMOTIVE TRADES VOC HS - BROOKLYN K610 (Continued) **U000409472**

monitoring wells will continue. Absorbent socks will be placed (and replaced, as necessary) in monitoring wells containing LNAPL. - Project Progress Report #9 will be submitted to the NYSDEC following the next inspection and product removal event, which will be performed in January 2016. AD 02/17/2016: Received Progress Report #9. Will review. AD 03/29/2016: Reviewed the report. It states that field activities were conducted at the site on on January 18, 2016 and consisted of the following: " Concrete vault and boiler room ejector pit inspection; " Monitoring well gauging; and " LNAPL recovery. Concrete Vault/Boiler Room Ejector Pit inspections and Monitoring Well Gauging: The concrete vault (located north of the school building), the boiler room ejector pit, and the groundwater monitoring well network were inspected and gauged for the presence of LNAPL on January 18, 2016 by TRC. LNAPL was only present in the concrete vault and monitoring wells TRC-MW 12 and TRCMW-13, which is consistent with inspection results since April 9, 2013. The oil absorbent socks present in monitoring wells TRC-MW 12 and TRC-MW 13 we re also found to be saturated with oil. LNAPL was not present in the boiler room ejector pit or in monitoring wells TRC-MW-1 through TRC-MW-11, TRCMW-14, and TRC-MW-15. An oil/water interface probe was used to approximate the thickness of LNAPL by lowering the probe to the depth o f LNAPL, then submerging the probe into the water until the sound indicated the presence of water, then raising the probe until the oil indicator sounded. The thickness of the LNAPL could not be accurately determined due to the high viscosity of the oil identified in the concrete vault and monitoring wells. Since April 201 3, only monitoring wells TRC-MW12 and TRC-MW13 have had measureable LNAPL. The LNAPL thicknesses measured in monitoring wells TRC-MWl2 and TRCMW13 have decreased since April 2013. The LNAPL thickness measurements recorded in monitoring wells TRC-MW12 and TRC-MWl3 in April 201 3 were 0.07 and 0.10 feet, respectively. Periodic recovery of LNAPL has been performed at the Site since July 201 2. LNAPL was removed from the concrete vault north of the school building and groundwater monitoring wells TRC-MW 12 and TRCM W 13 on January 18, 2016 using a vacuum truck. The procedure for measurement and removal of LNAPL at the Site consisted of the following: - The contents o f the concrete vault were removed below the elevation of the building under drain pipe. This allowed LNAPL present in the pipe to flow into the concrete vault. LNAPL and water were then pumped from the concrete vault into the vacuum truck. - The oil absorbent socks present in monitoring wells TRC-MW12 and TRC-MW13 were found to be saturated with oil and we re removed. A vacuum truck was then used to pump LNAPL and water from monitoring wells TRC-MW12 and TRC-MW13. After pumping of LNAPL and water from monitoring wells TRC-MW12 and TRC-MW13 was complete, new oil absorbent socks were placed into monitoring wells TRC-MW12 and TRC-MW13. A total of approximately 3,248 gallons o f water mixed with LNAPL was removed from the concrete vault and monitoring wells containing LNAPL (TRC-MWl2 and TRC-MW13) on January 18, 2016. Approximately 25 gallons of water mixed with LNAPL were removed from each of the monitoring wells and approximately 3,198 gallons of water mixed with LNAPL were removed from the concrete vault for off-site disposal. Approximately 46,880 gallons of water mixed with LNAPL have been removed from the concrete vault and monitoring wells containing LNAPL (TRC-MW2, TRC-MW12, TRC-MW13, and TRC-MW14) from July 2012 to January 2016. In connection with the NYSDEC approval letter dated October 15 , 20 13, the following activities are planned for the next bi-annual inspection

AUTOMOTIVE TRADES VOC HS - BROOKLYN K610 (Continued) **U000409472**

and LNAPL removal event: " The monitoring well network will be gauged. " Inspection of and LNAPL removal (if required) from the concrete vault and monitoring wells. Absorbent socks will be replaced, as necessary, in monitoring wells containing LNAPL. " Project Progress Report #10 will be submitted to the NYSDEC following the next inspection and product removal event, which will be performed in July 2016. AD. 08/20/2016: Received progress Report #10. Will review. AD 09/29/2016: Reviewed the report. It states that field activities were conducted at the Site on July 5, 2016 and consisted of the following: - Concrete vault and boiler room ejector pit inspection; - Monitoring well gauging; and - LNAPL recovery. The concrete vault (located north of the school building), the boiler room ejector pit, and the groundwater monitoring well network were inspected and gauged for the presence of LNAPL on July 5, 2016 by TRC. LNAPL was only present in the concrete vault and monitoring wells TRC-MW12 and TRC-MW13, which is consistent with inspection results since April 9, 2013. The oil absorbent socks present in monitoring wells TRC-MW12 and TRC-MW13 were also found to be partially saturated with oil. LNAPL was not present in the boiler room ejector pit or in monitoring wells TRC-MW1 through TRCMW11, TRC-MW14, and TRC-MW15. A minimal amount of LNAPL was recovered by the oil absorbent socks installed in monitoring wells TRC-MW2, TRC-MW11, and TRC-MW14. An oil/water interface probe was used to approximate the thickness of LNAPL in TRC MW-12 and TRC MW-13 by lowering the probe to the depth of LNAPL, then submerging the probe into the liquid until the sound indicated the presence of water, then raising the probe until the oil indicator sounded. The thickness of the LNAPL could not be accurately determined due to the high viscosity of the oil identified in the concrete vault and monitoring wells. Since April 2013, only monitoring wells TRC-MW12 and TRC-MW13 have had measureable LNAPL. The LNAPL thicknesses measured in monitoring wells TRC-MW12 and TRC-MW13 have decreased since April 2013. The LNAPL thickness measurements recorded in monitoring wells TRC-MW12 and TRC-MW13 during the previous event on January 18, 2016 were 0.03 and 0.03 feet, respectively. Thickness measurements on April 9, 2013 were 0.07 feet in TRC-MW12 and 0.10 feet in TRC-MW13. LNAPL recovery: Periodic recovery of LNAPL has been performed at the Site since July 2012. LNAPL was removed from the concrete vault north of the school building and groundwater monitoring wells TRC-MW12 and TRC-MW13 on January 18, 2016 using a vacuum truck. The procedure for measurement and removal of LNAPL at the Site consisted of the following: " The contents of the concrete vault were removed below the elevation of the building under-drain pipe. This allowed LNAPL present in the pipe to flow into the concrete vault. LNAPL and water were then pumped from the concrete vault into the vacuum truck. " The oil absorbent socks present in monitoring wells TRC-MW12 and TRC-MW13 were found to be partially saturated with oil and were removed. A vacuum truck was used to pump LNAPL and water from monitoring wells TRC-MW12 and TRC-MW13. After pumping of LNAPL and water from monitoring wells TRC-MW12 and TRC-MW13 was complete, new oil absorbent socks were placed into monitoring wells TRC-MW12 and TRC-MW13. Approximately 2,862 gallons of water mixed with LNAPL were removed from the concrete vault and monitoring wells containing LNAPL (TRC-MW12 and TRC-MW13) on July 5, 2016. Approximately 50 gallons of water mixed with LNAPL were removed from each of the monitoring wells and approximately 2,762 gallons of water mixed with LNAPL were removed from the concrete vault for off-site disposal. Approximately

AUTOMOTIVE TRADES VOC HS - BROOKLYN K610 (Continued) **U000409472**

49,472 gallons of water mixed with LNAPL have been removed from the concrete vault and monitoring wells containing LNAPL (TRC-MW2, TRC-MW12, TRC-MW13, and TRC-MW14) from July 2012 to July 2016. Planned activities: In connection with the NYSDEC approval letter dated October 15, 2013, the following activities are planned for the next bi-annual inspection and LNAPL removal event: " The monitoring well network will be gauged. " Inspection of and LNAPL removal (if required) from the concrete vault and monitoring wells. Absorbent socks will be replaced, as necessary, in monitoring wells containing LNAPL. " Project Progress Report #11 will be submitted to the NYSDEC following the next inspection and product removal event, which will be performed in January 2017. AD 05/05/2017: Had a conversation with TRC, Philip Castellano requested a meeting with DEC to discuss the site. TRC thinks that the site is ready for closure. Discussed the dates with J. Kolleeny. Sent the invitation to TRC. Booked the conference room for May 9, 2017. AD 05/09/2017: J. Kolleeny and I had a meeting with Lee Guterman and Bob Kanaparthi of NYCSCA and their consultants Philip Castellano of TRC and Michael Sherwood of Sherwood Environmental. Lee Guterman said that they performed extensive remediation at the site, it was effective, and only two site wells now have 0.01' of free product. According to Ms. Guterman, NYCSCA had exhausted their funds for further remediation at this site, and questions its effectiveness. We discussed the remediation performed at the site, site specific conditions and what further actions should be taken. Since the last gauging event was in January 2017, it was agreed that TRC will remove absorbent socks from the monitoring wells and will gauge them few weeks after for LNAPL presence. Final closure report will be prepared with case closure request justification, stating all the performed remedial activities, site specific conditions, sensitive receptors survey and other related data. Jon and I had discussed the above-referenced site and request for spill case closure with Vadim Brevdo. He agreed with the proposed course of actions such as: removing absorbent socks from the monitoring wells and gauging them few weeks after for LNAPL presence and preparing final closure report. Sent an e-mail to Ms. Guterman confirming Vadim's agreement with the proposed course of actions. AD 06/29/2017: Received the following e-mail from Bob Kanaparthi: Dear Ms. Doronova, Attached please find the requested Spill Closure Report for Automotive Trades High School, Spill Case No. 04-13160. Please contact me with any questions or comments. Thank you, Bob Kanaparthi Industrial Hygienist C Industrial and Environmental Hygiene Division New York City School Construction Authority 30-30 Thomson Ave, Long Island City, New York 11101 Email: skanaparthi@nycsca.org Telephone: (718) 472-8620 Fax: (718) 472-8500 Will review. AD 07/05/2017: Reviewed the submitted report. It states that on May 10, 2017 the oil-absorbent socks installed in monitoring wells around the perimeter of the closed-in-place UST were removed. The socks, previously installed on January 16, 2017, were stained but were not saturated with LNAPL. Following removal of the socks, monitoring wells TRC-MW2, TRC-MW11, TRC-MW12, TRC-MW13, and TRC-MW14 were gauged. No measurable quantities of LNAPL were present in the wells. On May 24, 2017, two (2) weeks following removal of the socks, the wells were gauged again, and no LNAPL was present in the wells. CONCLUSIONS: Based on the information collected during remedial efforts conducted on-site to date, the following can be concluded: - Gauging data collected since 2012 has demonstrated that there is no potential for migration of LNAPL off Site. - Since July 2014 (5

AUTOMOTIVE TRADES VOC HS - BROOKLYN K610 (Continued) **U000409472**

gauging events), LNAPL has been detected in only two wells, with measured thicknesses less than 0.05 feet. - LNAPL was not detected in the wells adjacent to the UST on May 10, 2017 following removal of the oil-absorbent socks installed on January 16, 2017. - LNAPL was not detected in the wells adjacent to the UST, two (2) weeks after sock removal, on May 24, 2017. - Based on the age of the release, the absence of dissolved phase groundwater impacts, and observations during remedial measures conducted to date, mobile petroleum-related impacts are not present at the Site. Considering the above conclusions, TRC recommends closure of Spill No. 04-13160. Will discuss with J. Kolleeny of DEC. AD 07/07/2017: Discussed the site with J. Kolleeny. Based on the newly submitted data regarding absence of the LNAPL in the all site wells, performed remediation, nature of the product (#6 oil) and absence of dissolved phase, it was decided to approve case closure request. Issued and sent an approval letter to Lee Guterman. Case closed. AD "

Remarks: "OLD TANK THAT WAS INSTALLED AND WANTED IT TO BE REOVED. THEY TOOK TESTS AND FOUND THAT THE TANK HAS LEAKED. THE TANK HAS FAILED MANY TIMES BEFORE. TOOK TESTS FROM THE SOIL. HAS NOT BEEN CLEANED OR REMOVED. OUTSIDE UNDERGROUND TANK. 20,000 GAL CAPACITY."

All Materials:

Site ID:	339016
Operable Unit ID:	1100934
Operable Unit:	01
Material ID:	581083
Material Code:	0001A
Material Name:	#2 fuel oil
Case No.:	Not reported
Material FA:	Petroleum
Quantity:	Not reported
Units:	G
Recovered:	.00
Oxygenate:	Not reported

W186 **NYC DOE - K610** **RCRA-LQG** **1001961570**
SE **50 BEDFORD AVE** **FINDS** **NYR000083642**
1/8-1/4 **BROOKLYN, NY 11222** **ECHO**
0.202 mi. **NY MANIFEST**
1064 ft. **Site 2 of 2 in cluster W**

Relative: **Higher**
Actual: **14 ft.**

RCRA-LQG:

Date Form Received by Agency:		20200302
Handler Name:	NYC DOE - K610	
Handler Address:		50 BEDFORD AVE
Handler City,State,Zip:		BROOKLYN, NY 11222
EPA ID:		NYR000083642
Contact Name:		BERNARD ORLAN
Contact Address:		VERNON BLVD
Contact City,State,Zip:		LONG ISLAND CITY, NY 11101
Contact Telephone:		718-610-3111
Contact Fax:		Not reported
Contact Email:		BORLAN@SCHOOLS.NYC.GOV
Contact Title:		DIRECTOR OF ENVIRONMENTAL HEALTH AND SAFETY
EPA Region:		02
Land Type:		Municipal
Federal Waste Generator Description:		Large Quantity Generator

NYC DOE - K610 (Continued) **1001961570**

Non-Notifier:	Not reported
Biennial Report Cycle:	2019
Accessibility:	Not reported
Active Site Indicator:	Handler Activities
State District Owner:	NY
State District:	NYSDEC R2
Mailing Address:	VERNON BLVD
Mailing City,State,Zip:	LONG ISLAND CITY, NY 11101
Owner Name:	BERNARD ORLAN
Owner Type:	Municipal
Operator Name:	BERNARD ORLAN
Operator Type:	Municipal
Short-Term Generator Activity:	No
Importer Activity:	No
Mixed Waste Generator:	No
Transporter Activity:	No
Transfer Facility Activity:	No
Recycler Activity with Storage:	No
Small Quantity On-Site Burner Exemption:	No
Smelting Melting and Refining Furnace Exemption:	No
Underground Injection Control:	No
Off-Site Waste Receipt:	No
Universal Waste Indicator:	No
Universal Waste Destination Facility:	No
Federal Universal Waste:	No
Active Site Fed-Reg Treatment Storage and Disposal Facility:	Not reported
Active Site Converter Treatment storage and Disposal Facility:	Not reported
Active Site State-Reg Treatment Storage and Disposal Facility:	Not reported
Active Site State-Reg Handler:	---
Federal Facility Indicator:	Not reported
Hazardous Secondary Material Indicator:	N
Sub-Part K Indicator:	Not reported
Commercial TSD Indicator:	No
Treatment Storage and Disposal Type:	Not reported
2018 GPRA Permit Baseline:	Not on the Baseline
2018 GPRA Renewals Baseline:	Not on the Baseline
Permit Renewals Workload Universe:	Not reported
Permit Workload Universe:	Not reported
Permit Progress Universe:	Not reported
Post-Closure Workload Universe:	Not reported
Closure Workload Universe:	Not reported
202 GPRA Corrective Action Baseline:	No
Corrective Action Workload Universe:	No
Subject to Corrective Action Universe:	No
Non-TSDFs Where RCRA CA has Been Imposed Universe:	No
TSDFs Potentially Subject to CA Under 3004 (u)/(v) Universe:	No
TSDFs Only Subject to CA under Discretionary Auth Universe:	No
Corrective Action Priority Ranking:	No NCAPS ranking
Environmental Control Indicator:	No
Institutional Control Indicator:	No
Human Exposure Controls Indicator:	N/A
Groundwater Controls Indicator:	N/A
Operating TSDF Universe:	Not reported
Full Enforcement Universe:	Not reported
Significant Non-Complier Universe:	No
Unaddressed Significant Non-Complier Universe:	No
Addressed Significant Non-Complier Universe:	No

NYC DOE - K610 (Continued) **1001961570**

Significant Non-Complier With a Compliance Schedule Universe:	No
Financial Assurance Required:	Not reported
Handler Date of Last Change:	20211230
Recognized Trader-Importer:	No
Recognized Trader-Exporter:	No
Importer of Spent Lead Acid Batteries:	No
Exporter of Spent Lead Acid Batteries:	No
Recycler Activity Without Storage:	No
Manifest Broker:	No
Sub-Part P Indicator:	No

Biennial: List of Years
Year: 2019

Click Here for Biennial Reporting System Data:

Hazardous Waste Summary:

Waste Code:	D001
Waste Description:	IGNITABLE WASTE
Waste Code:	D002
Waste Description:	CORROSIVE WASTE
Waste Code:	D018
Waste Description:	BENZENE
Waste Code:	D039
Waste Description:	TETRACHLOROETHYLENE
Waste Code:	F003
Waste Description:	THE FOLLOWING SPENT NONHALOGENATED SOLVENTS: XYLENE, ACETONE, ETHYL ACETATE, ETHYL BENZENE, ETHYL ETHER, METHYL ISOBUTYL KETONE, N-BUTYL ALCOHOL, CYCLOHEXANONE, AND METHANOL; ALL SPENT SOLVENT MIXTURES/BLENDS CONTAINING, BEFORE USE, ONLY THE ABOVE SPENT NONHALOGENATED SOLVENTS; AND ALL SPENT SOLVENT MIXTURES/BLENDS CONTAINING, BEFORE USE, ONE OR MORE OF THE ABOVE NONHALOGENATED SOLVENTS, AND A TOTAL OF TEN PERCENT OR MORE (BY VOLUME) OF ONE OR MORE OF THOSE SOLVENTS LISTED IN F001, F002, F004, AND F005; AND STILL BOTTOMS FROM THE RECOVERY OF THESE SPENT SOLVENTS AND SPENT SOLVENT MIXTURES.

Handler - Owner Operator:

Owner/Operator Indicator:	Owner
Owner/Operator Name:	BERNARD ORLAN
Legal Status:	Municipal
Date Became Current:	20180101
Date Ended Current:	Not reported
Owner/Operator Address:	4436 VERNON BOULEVARD
Owner/Operator City,State,Zip:	LONG ISLAND CITY, NY 11101
Owner/Operator Telephone:	718-610-3111
Owner/Operator Telephone Ext:	Not reported
Owner/Operator Fax:	Not reported
Owner/Operator Email:	Not reported
Owner/Operator Indicator:	Owner
Owner/Operator Name:	NYC BOARD OF EDUCATION

NYC DOE - K610 (Continued) **1001961570**

Legal Status:	Municipal
Date Became Current:	Not reported
Date Ended Current:	Not reported
Owner/Operator Address:	2811 QUEENS PLZ N
Owner/Operator City,State,Zip:	LONG ISLAND CITY, NY 11101
Owner/Operator Telephone:	718-391-6475
Owner/Operator Telephone Ext:	Not reported
Owner/Operator Fax:	Not reported
Owner/Operator Email:	Not reported
Owner/Operator Indicator:	Owner
Owner/Operator Name:	NYC BOARD OF EDUCATION
Legal Status:	Municipal
Date Became Current:	Not reported
Date Ended Current:	Not reported
Owner/Operator Address:	2811 QUEENS PLZ N
Owner/Operator City,State,Zip:	LONG ISLAND CITY, NY 11101
Owner/Operator Telephone:	718-391-6475
Owner/Operator Telephone Ext:	Not reported
Owner/Operator Fax:	Not reported
Owner/Operator Email:	Not reported
Owner/Operator Indicator:	Operator
Owner/Operator Name:	BERNARD ORLAN
Legal Status:	Municipal
Date Became Current:	20180101
Date Ended Current:	Not reported
Owner/Operator Address:	4436 VERNON BOULEVARD
Owner/Operator City,State,Zip:	LONG ISLAND CITY, NY 11101
Owner/Operator Telephone:	718-610-3111
Owner/Operator Telephone Ext:	Not reported
Owner/Operator Fax:	Not reported
Owner/Operator Email:	Not reported
Owner/Operator Indicator:	Operator
Owner/Operator Name:	NYC BOARD OF EDUCATION
Legal Status:	Municipal
Date Became Current:	Not reported
Date Ended Current:	Not reported
Owner/Operator Address:	2811 QUEENS PLZ N
Owner/Operator City,State,Zip:	LONG ISLAND CITY, NY 11101
Owner/Operator Telephone:	718-391-6475
Owner/Operator Telephone Ext:	Not reported
Owner/Operator Fax:	Not reported
Owner/Operator Email:	Not reported

Historic Generators:

Receive Date:	20200302
Handler Name: NYC DOE - K610	
Federal Waste Generator Description:	Large Quantity Generator
State District Owner:	NY
Large Quantity Handler of Universal Waste:	No
Recognized Trader Importer:	No
Recognized Trader Exporter:	No
Spent Lead Acid Battery Importer:	No
Spent Lead Acid Battery Exporter:	No
Current Record:	Yes

NYC DOE - K610 (Continued) **1001961570**

Non Storage Recycler Activity: No
Electronic Manifest Broker: No

Receive Date: 20060101
Handler Name: NYC BD OF ED - AUTOMOTIVE HIGH SCHOOL
Federal Waste Generator Description: Conditionally Exempt Small Quantity Generator
State District Owner: NY
Large Quantity Handler of Universal Waste: No
Recognized Trader Importer: No
Recognized Trader Exporter: No
Spent Lead Acid Battery Importer: No
Spent Lead Acid Battery Exporter: No
Current Record: No
Non Storage Recycler Activity: Not reported
Electronic Manifest Broker: Not reported

Receive Date: 20070101
Handler Name: NYC BD OF ED - AUTOMOTIVE HIGH SCHOOL
Federal Waste Generator Description: Conditionally Exempt Small Quantity Generator
State District Owner: NY
Large Quantity Handler of Universal Waste: No
Recognized Trader Importer: No
Recognized Trader Exporter: No
Spent Lead Acid Battery Importer: No
Spent Lead Acid Battery Exporter: No
Current Record: No
Non Storage Recycler Activity: Not reported
Electronic Manifest Broker: Not reported

Receive Date: 20000113
Handler Name: NYC BD OF ED - AUTOMOTIVE HIGH SCHOOL
Federal Waste Generator Description: Small Quantity Generator
State District Owner: NY
Large Quantity Handler of Universal Waste: No
Recognized Trader Importer: No
Recognized Trader Exporter: No
Spent Lead Acid Battery Importer: No
Spent Lead Acid Battery Exporter: No
Current Record: No
Non Storage Recycler Activity: Not reported
Electronic Manifest Broker: Not reported

List of NAICS Codes and Descriptions:
NAICS Code: 61111
NAICS Description: ELEMENTARY AND SECONDARY SCHOOLS

Facility Has Received Notices of Violations:
Violations: No Violations Found

Evaluation Action Summary:
Evaluations: No Evaluations Found

FINDS:
Registry ID: 110004560626

NYC DOE - K610 (Continued) **1001961570**

Click Here:

Environmental Interest/Information System:
RCRAInfo is a national information system that supports the Resource Conservation and Recovery Act (RCRA) program through the tracking of events and activities related to facilities that generate, transport, and treat, store, or dispose of hazardous waste. RCRAInfo allows RCRA program staff to track the notification, permit, compliance, and corrective action activities required under RCRA.
HAZARDOUS WASTE BIENNIAL REPORTER
FIS (New York - Facility Information System) is New York's Department of Environmental Conservation (DEC) information system for tracking environmental facility information found across the State.

Click this hyperlink while viewing on your computer to access additional FINDS: detail in the EDR Site Report.

ECHO:

Envid:	1001961570
Registry ID:	110004560626
DFR URL:	http://echo.epa.gov/detailed-facility-report?fid=110004560626
Name:	NYC DOE - K610
Address:	50 BEDFORD AVE
City,State,Zip:	BROOKLYN, NY 11222

NY MANIFEST:

Name:	AUTOMOTIVE HIGH SCHOOL
Address:	50 BEDFORD AVE
City,State,Zip:	BROOKLYN, NY 11222-3906
Country:	USA
EPA ID:	NYR000083642
Facility Status:	Not reported
Location Address 1:	50 BEDFORD AVE
Code:	BP
Location Address 2:	Not reported
Total Tanks:	Not reported
Location City:	BROOKLYN
Location State:	NY
Location Zip:	11222
Location Zip 4:	Not reported

NY MANIFEST:

EPAID:	NYR000083642
Mailing Name:	AUTOMOTIVE HIGH SCHOOL
Mailing Contact:	ADRIENNE M SPENCER
Mailing Address 1:	50 BEDFORD AVE
Mailing Address 2:	Not reported
Mailing City:	BROOKLYN
Mailing State:	NY
Mailing Zip:	11222
Mailing Zip 4:	Not reported
Mailing Country:	USA
Mailing Phone:	7185373835

NY MANIFEST:

Document ID:	Not reported
Manifest Status:	Not reported

NYC DOE - K610 (Continued) **1001961570**

seq:	Not reported
Year:	2018
Trans1 State ID:	MAC300016672
Trans2 State ID:	Not reported
Generator Ship Date:	12/04/2014
Trans1 Recv Date:	12/04/2014
Trans2 Recv Date:	Not reported
TSD Site Recv Date:	12/09/2014
Part A Recv Date:	Not reported
Part B Recv Date:	Not reported
Generator EPA ID:	NYR000083642
Trans1 EPA ID:	Not reported
Trans2 EPA ID:	Not reported
TSDF ID 1:	NYD077444263
TSDF ID 2:	Not reported
Manifest Tracking Number:	007885081FLE
Import Indicator:	N
Export Indicator:	N
Discr Quantity Indicator:	N
Discr Type Indicator:	N
Discr Residue Indicator:	N
Discr Partial Reject Indicator:	N
Discr Full Reject Indicator:	N
Manifest Ref Number:	Not reported
Alt Facility RCRA ID:	Not reported
Alt Facility Sign Date:	Not reported
MGMT Method Type Code:	H141
Waste Code:	Not reported
Waste Code:	Not reported
Waste Code:	Not reported
Waste Code:	Not reported
Waste Code:	Not reported
Waste Code:	Not reported
Quantity:	48
Units:	K - Kilograms (2.2 pounds)
Number of Containers:	3
Container Type:	BA - Burlap, plastic, paper bags
Handling Method:	L Landfill.
Specific Gravity:	1
Waste Code:	B007
Waste Code 1_2:	Not reported
Waste Code 1_3:	Not reported
Waste Code 1_4:	Not reported
Waste Code 1_5:	Not reported
Waste Code 1_6:	Not reported

Q187 **CONSOLIDATED EDISON** **NY MANIFEST** **1009241087**
ESE **BEDFORD AND NASSAU AVES VS1201** **N/A**
1/8-1/4 **BROOKLYN, NY 11201**
0.202 mi.
1065 ft. **Site 12 of 12 in cluster Q**

Relative: **Higher**
Actual: **13 ft.**

NY MANIFEST:

Name:	CONSOLIDATED EDISON
Address:	BEDFORD AND NASSAU AVES VS1201
City,State,Zip:	BROOKLYN, NY 11201
Country:	USA

CONSOLIDATED EDISON (Continued) **1009241087**

EPA ID: NYP004094538
Facility Status: Not reported
Location Address 1: BEDFORD AND NASSAU AVES VS1201
Code: BP
Location Address 2: Not reported
Total Tanks: Not reported
Location City: BROOKLYN
Location State: NY
Location Zip: 11201
Location Zip 4: Not reported

NY MANIFEST:
EPAID: NYP004094538
Mailing Name: CONSOLIDATED EDISON
Mailing Contact: FRANKLIN MURRAY
Mailing Address 1: 4 IRVING PLACE RM 828
Mailing Address 2: Not reported
Mailing City: NEW YORK
Mailing State: NY
Mailing Zip: 10003
Mailing Zip 4: Not reported
Mailing Country: USA
Mailing Phone: 2124602808

R188 **CONSOLIDATED EDISON** **NY MANIFEST** **S109584430**
SW **WYTHE AVE & N. 11 ST** **N/A**
1/8-1/4 **BROOKLYN, NY 11211**
0.202 mi.
1067 ft. **Site 4 of 5 in cluster R**

Relative:
Higher

Actual:
22 ft.

NY MANIFEST:
Name: CONSOLIDATED EDISON
Address: WYTHE AVE & N. 11 ST
City,State,Zip: BROOKLYN, NY 11211
Country: USA
EPA ID: NYP004156089
Facility Status: Not reported
Location Address 1: WYTHE AVE & N. 11 ST
Code: BP
Location Address 2: Not reported
Total Tanks: Not reported
Location City: BROOKLYN
Location State: NY
Location Zip: 11211
Location Zip 4: Not reported

NY MANIFEST:
EPAID: NYP004156089
Mailing Name: CONSOLIDATED EDISON
Mailing Contact: FRANKLYN MURRAY
Mailing Address 1: 4 IRVING PLACE RM 828
Mailing Address 2: Not reported
Mailing City: NEW YORK
Mailing State: NY
Mailing Zip: 10003
Mailing Zip 4: Not reported
Mailing Country: USA
Mailing Phone: 2124602808

CONSOLIDATED EDISON (Continued) **S109584430**

NY MANIFEST:

Document ID:	Not reported
Manifest Status:	Not reported
seq:	Not reported
Year:	2018
Trans1 State ID:	NYD006982359
Trans2 State ID:	Not reported
Generator Ship Date:	01/28/2008
Trans1 Recv Date:	01/28/2008
Trans2 Recv Date:	Not reported
TSD Site Recv Date:	01/28/2008
Part A Recv Date:	Not reported
Part B Recv Date:	Not reported
Generator EPA ID:	NYP004156089
Trans1 EPA ID:	Not reported
Trans2 EPA ID:	Not reported
TSDF ID 1:	NYD077444263
TSDF ID 2:	Not reported
Manifest Tracking Number:	001437435FLE
Import Indicator:	N
Export Indicator:	N
Discr Quantity Indicator:	N
Discr Type Indicator:	N
Discr Residue Indicator:	N
Discr Partial Reject Indicator:	N
Discr Full Reject Indicator:	N
Manifest Ref Number:	Not reported
Alt Facility RCRA ID:	Not reported
Alt Facility Sign Date:	Not reported
MGMT Method Type Code:	H141
Waste Code:	Not reported
Waste Code:	Not reported
Waste Code:	Not reported
Waste Code:	Not reported
Waste Code:	Not reported
Waste Code:	Not reported
Quantity:	50
Units:	K - Kilograms (2.2 pounds)
Number of Containers:	1
Container Type:	DM - Metal drums, barrels
Handling Method:	L Landfill.
Specific Gravity:	1
Waste Code:	B007
Waste Code 1_2:	D008
Waste Code 1_3:	Not reported
Waste Code 1_4:	Not reported
Waste Code 1_5:	Not reported
Waste Code 1_6:	Not reported

R189 **CON EDISON** **RCRA NonGen / NLR** **1012185056**
SW **WYTHE AVE & N 11TH ST** **NY MANIFEST** **NYP004158580**
1/8-1/4 **BROOKLYN, NY 11201**
0.202 mi.
1067 ft. **Site 5 of 5 in cluster R**

Relative: **Higher**
Actual: **22 ft.**

RCRA NonGen / NLR:

Date Form Received by Agency:		20160601
Handler Name:	CON EDISON	
Handler Address:		WYTHE AVE & N 11TH ST
Handler City,State,Zip:		BROOKLYN, NY 11201
EPA ID:		NYP004158580
Contact Name:		STEVEN MARTIS
Contact Address:		Not reported
Contact City,State,Zip:		Not reported
Contact Telephone:		212-580-8383
Contact Fax:		Not reported
Contact Email:		Not reported
Contact Title:		Not reported
EPA Region:		02
Land Type:		Private
Federal Waste Generator Description:		Not a generator, verified
Non-Notifier:		Not reported
Biennial Report Cycle:		Not reported
Accessibility:		Not reported
Active Site Indicator:		Not reported
State District Owner:		NY
State District:		NYSDEC R2
Mailing Address:		4 IRVING PL, RM 828
Mailing City,State,Zip:		NEW YORK, NY 10003
Owner Name:		Not reported
Owner Type:		Not reported
Operator Name:		Not reported
Operator Type:		Not reported
Short-Term Generator Activity:		No
Importer Activity:		No
Mixed Waste Generator:		No
Transporter Activity:		No
Transfer Facility Activity:		No
Recycler Activity with Storage:		No
Small Quantity On-Site Burner Exemption:		No
Smelting Melting and Refining Furnace Exemption:		No
Underground Injection Control:		No
Off-Site Waste Receipt:		No
Universal Waste Indicator:		No
Universal Waste Destination Facility:		No
Federal Universal Waste:		No
Active Site Fed-Reg Treatment Storage and Disposal Facility:		Not reported
Active Site Converter Treatment storage and Disposal Facility:		Not reported
Active Site State-Reg Treatment Storage and Disposal Facility:		Not reported
Active Site State-Reg Handler:		---
Federal Facility Indicator:		Not reported
Hazardous Secondary Material Indicator:		NN
Sub-Part K Indicator:		Not reported
Commercial TSD Indicator:		No
Treatment Storage and Disposal Type:		Not reported
2018 GPRA Permit Baseline:		Not on the Baseline
2018 GPRA Renewals Baseline:		Not on the Baseline
Permit Renewals Workload Universe:		Not reported

CON EDISON (Continued) **1012185056**

Permit Workload Universe:	Not reported
Permit Progress Universe:	Not reported
Post-Closure Workload Universe:	Not reported
Closure Workload Universe:	Not reported
202 GPRA Corrective Action Baseline:	No
Corrective Action Workload Universe:	No
Subject to Corrective Action Universe:	No
Non-TSDFs Where RCRA CA has Been Imposed Universe:	No
TSDFs Potentially Subject to CA Under 3004 (u)/(v) Universe:	No
TSDFs Only Subject to CA under Discretionary Auth Universe:	No
Corrective Action Priority Ranking:	No NCAPS ranking
Environmental Control Indicator:	No
Institutional Control Indicator:	No
Human Exposure Controls Indicator:	N/A
Groundwater Controls Indicator:	N/A
Operating TSDF Universe:	Not reported
Full Enforcement Universe:	Not reported
Significant Non-Complier Universe:	No
Unaddressed Significant Non-Complier Universe:	No
Addressed Significant Non-Complier Universe:	No
Significant Non-Complier With a Compliance Schedule Universe:	No
Financial Assurance Required:	Not reported
Handler Date of Last Change:	20160608
Recognized Trader-Importer:	No
Recognized Trader-Exporter:	No
Importer of Spent Lead Acid Batteries:	No
Exporter of Spent Lead Acid Batteries:	No
Recycler Activity Without Storage:	Not reported
Manifest Broker:	Not reported
Sub-Part P Indicator:	No

Historic Generators:

Receive Date:	20080515
Handler Name: CON EDISON	
Federal Waste Generator Description:	Conditionally Exempt Small Quantity Generator
State District Owner:	Not reported
Large Quantity Handler of Universal Waste:	No
Recognized Trader Importer:	No
Recognized Trader Exporter:	No
Spent Lead Acid Battery Importer:	No
Spent Lead Acid Battery Exporter:	No
Current Record:	No
Non Storage Recycler Activity:	Not reported
Electronic Manifest Broker:	Not reported

Receive Date:	20160601
Handler Name: CON EDISON	
Federal Waste Generator Description:	Not a generator, verified
State District Owner:	NY
Large Quantity Handler of Universal Waste:	No
Recognized Trader Importer:	No
Recognized Trader Exporter:	No
Spent Lead Acid Battery Importer:	No
Spent Lead Acid Battery Exporter:	No
Current Record:	Yes
Non Storage Recycler Activity:	Not reported

CON EDISON (Continued) **1012185056**

Electronic Manifest Broker: Not reported

List of NAICS Codes and Descriptions:
NAICS Codes: No NAICS Codes Found

Facility Has Received Notices of Violations:
Violations: No Violations Found

Evaluation Action Summary:
Evaluations: No Evaluations Found

NY MANIFEST:
Name: CONSOLIDATED EDISON
Address: WYTHE AVE & N 11TH ST
City,State,Zip: BROOKLYN, NY 11201
Country: USA
EPA ID: NYP004158580
Facility Status: Not reported
Location Address 1: N 11th ST & WYTHE AVE
Code: BP
Location Address 2: Not reported
Total Tanks: Not reported
Location City: BROOL;YN
Location State: NY
Location Zip: 10003
Location Zip 4: Not reported

NY MANIFEST:
EPAID: NYP004158580
Mailing Name: CONSOLIDATED EDISON
Mailing Contact: FRANKLYN MURRAY
Mailing Address 1: 4 IRVING PLACE RM 828
Mailing Address 2: Not reported
Mailing City: NEW YORK
Mailing State: NY
Mailing Zip: 10003
Mailing Zip 4: Not reported
Mailing Country: USA
Mailing Phone: 2124602808

NY MANIFEST:
Document ID: Not reported
Manifest Status: Not reported
seq: Not reported
Year: 2018
Trans1 State ID: NYD006982359
Trans2 State ID: Not reported
Generator Ship Date: 05/16/2008
Trans1 Recv Date: 05/16/2008
Trans2 Recv Date: Not reported
TSD Site Recv Date: 05/20/2008
Part A Recv Date: Not reported
Part B Recv Date: Not reported
Generator EPA ID: NYP004158580

CON EDISON (Continued) **1012185056**

Trans1 EPA ID:	Not reported
Trans2 EPA ID:	Not reported
TSDF ID 1:	NYD077444263
TSDF ID 2:	Not reported
Manifest Tracking Number:	001450792FLE
Import Indicator:	N
Export Indicator:	N
Discr Quantity Indicator:	N
Discr Type Indicator:	N
Discr Residue Indicator:	N
Discr Partial Reject Indicator:	N
Discr Full Reject Indicator:	N
Manifest Ref Number:	Not reported
Alt Facility RCRA ID:	Not reported
Alt Facility Sign Date:	Not reported
MGMT Method Type Code:	H141
Waste Code:	Not reported
Waste Code:	Not reported
Waste Code:	Not reported
Waste Code:	Not reported
Waste Code:	Not reported
Waste Code:	Not reported
Quantity:	50
Units:	K - Kilograms (2.2 pounds)
Number of Containers:	1
Container Type:	DM - Metal drums, barrels
Handling Method:	L Landfill.
Specific Gravity:	1
Waste Code:	B007
Waste Code 1_2:	D008
Waste Code 1_3:	Not reported
Waste Code 1_4:	Not reported
Waste Code 1_5:	Not reported
Waste Code 1_6:	Not reported

X190 **1066 LORIMER ST** **NY AST** **U003395730**
NNE **1066 LORIMER ST** **N/A**
1/8-1/4 **BROOKLYN, NY 11222**
0.204 mi.
1076 ft. **Site 1 of 3 in cluster X**

Relative:
Higher

Actual:
18 ft.

AST:

Name:	1066 LORIMER ST
Address:	1066 LORIMER ST
City,State,Zip:	BROOKLYN, NY 11222
Region:	STATE
DEC Region:	2
Site Status:	Unregulated/Closed
Facility Id:	2-600731
Program Type:	PBS
UTM X:	588356.91107
UTM Y:	4509008.14848
Expiration Date:	N/A
Site Type:	Other

Affiliation Records:

Site Id:	22711

1066 LORIMER ST (Continued) **U003395730**

Affiliation Type:	Facility Owner
Company Name:	DOVER MGMT CO
Contact Type:	Not reported
Contact Name:	Not reported
Address1:	P O BOX 386
Address2:	Not reported
City:	GREAT NECK
State:	NY
Zip Code:	11022
Country Code:	001
Phone:	(516) 482-4646
EMail:	Not reported
Fax Number:	Not reported
Modified By:	TRANSLAT
Date Last Modified:	2004-03-04

Site Id:	22711
Affiliation Type:	Mail Contact
Company Name:	DOVER MGMT CO
Contact Type:	Not reported
Contact Name:	BILL WEIDMAN
Address1:	P O BOX 386
Address2:	Not reported
City:	GREAT NECK
State:	NY
Zip Code:	11022
Country Code:	001
Phone:	(516) 482-4646
EMail:	Not reported
Fax Number:	Not reported
Modified By:	TRANSLAT
Date Last Modified:	2004-03-04

Site Id:	22711
Affiliation Type:	Facility Operator
Company Name:	1066 LORIMER ST
Contact Type:	Not reported
Contact Name:	JOE
Address1:	Not reported
Address2:	Not reported
City:	Not reported
State:	NN
Zip Code:	Not reported
Country Code:	001
Phone:	(718) 389-1175
EMail:	Not reported
Fax Number:	Not reported
Modified By:	TRANSLAT
Date Last Modified:	2004-03-04

Site Id:	22711
Affiliation Type:	Emergency Contact
Company Name:	DOVER MGMT CO
Contact Type:	Not reported
Contact Name:	BILL WEIDMAN
Address1:	Not reported
Address2:	Not reported

1066 LORIMER ST (Continued) **U003395730**

City:	Not reported
State:	NN
Zip Code:	Not reported
Country Code:	001
Phone:	(516) 482-4646
EMail:	Not reported
Fax Number:	Not reported
Modified By:	TRANSLAT
Date Last Modified:	2004-03-04

Tank Info:

Tank Number:	001
Tank Id:	43509
Material Code:	0001
Common Name of Substance:	#2 Fuel Oil (On-Site Consumption)

Equipment Records:

G00 - Tank Secondary Containment - None
J02 - Dispenser - Suction Dispenser
B00 - Tank External Protection - None
F00 - Pipe External Protection - None
A00 - Tank Internal Protection - None
D01 - Pipe Type - Steel/Carbon Steel/Iron
H00 - Tank Leak Detection - None
I02 - Overfill - High Level Alarm
C01 - Pipe Location - Aboveground

Tank Location:	Aboveground - on saddles, legs, racks, etc.... Tank bottom is elevated above grade or tank pad, allowing visual inspection.
Tank Type:	Steel/Carbon Steel/Iron
Tank Status:	Closed - In Place
Pipe Model:	Not reported
Install Date:	Not reported
Capacity Gallons:	3000
Tightness Test Method:	NN
Date Test:	Not reported
Next Test Date:	Not reported
Date Tank Closed:	10/01/1994
Register:	True
Modified By:	TRANSLAT
Last Modified:	04/14/2017
Material Name:	#2 fuel oil (on-site consumption)

U191 **FORMER CONSOIDATED FREIGHTWAYS SITE** **RCRA-LQG** **1004757943**
NW **11 WEST AVE** **NY MANIFEST** **NYD986966075**
1/8-1/4 **BROOKLYN, NY 11222**
0.204 mi.
1077 ft. **Site 6 of 11 in cluster U**

Relative: **Higher**
Actual: **9 ft.**

RCRA-LQG:

Date Form Received by Agency:	20180228
Handler Name:	FORMER CONSOIDATED FREIGHTWAYS SITE
Handler Address:	11 WEST AVE
Handler City,State,Zip:	BROOKLYN, NY 11222
EPA ID:	NYD986966075
Contact Name:	YOEL SABEL
Contact Address:	NORTH 11TH ST

FORMER CONSOIDATED FREIGHTWAYS SITE (Continued) **1004757943**

Contact City,State,Zip:	BROOKLYN, NY 11211
Contact Telephone:	718-878-3805
Contact Fax:	Not reported
Contact Email:	YSABEL@BHPHOTO.COM
Contact Title:	MANAGER
EPA Region:	02
Land Type:	Private
Federal Waste Generator Description:	Large Quantity Generator
Non-Notifier:	Not reported
Biennial Report Cycle:	2017
Accessibility:	Not reported
Active Site Indicator:	Handler Activities
State District Owner:	NY
State District:	NYSDEC R2
Mailing Address:	NORTH 11TH ST
Mailing City,State,Zip:	BROOKLYN, NY 11211
Owner Name:	M&H REALTY LLC
Owner Type:	Private
Operator Name:	YOEL SABEL
Operator Type:	Private
Short-Term Generator Activity:	No
Importer Activity:	No
Mixed Waste Generator:	No
Transporter Activity:	No
Transfer Facility Activity:	No
Recycler Activity with Storage:	No
Small Quantity On-Site Burner Exemption:	No
Smelting Melting and Refining Furnace Exemption:	No
Underground Injection Control:	No
Off-Site Waste Receipt:	No
Universal Waste Indicator:	No
Universal Waste Destination Facility:	No
Federal Universal Waste:	No
Active Site Fed-Reg Treatment Storage and Disposal Facility:	Not reported
Active Site Converter Treatment storage and Disposal Facility:	Not reported
Active Site State-Reg Treatment Storage and Disposal Facility:	Not reported
Active Site State-Reg Handler:	---
Federal Facility Indicator:	Not reported
Hazardous Secondary Material Indicator:	NN
Sub-Part K Indicator:	Not reported
Commercial TSD Indicator:	No
Treatment Storage and Disposal Type:	Not reported
2018 GPRA Permit Baseline:	Not on the Baseline
2018 GPRA Renewals Baseline:	Not on the Baseline
Permit Renewals Workload Universe:	Not reported
Permit Workload Universe:	Not reported
Permit Progress Universe:	Not reported
Post-Closure Workload Universe:	Not reported
Closure Workload Universe:	Not reported
202 GPRA Corrective Action Baseline:	No
Corrective Action Workload Universe:	No
Subject to Corrective Action Universe:	No
Non-TSDFs Where RCRA CA has Been Imposed Universe:	No
TSDFs Potentially Subject to CA Under 3004 (u)/(v) Universe:	No
TSDFs Only Subject to CA under Discretionary Auth Universe:	No
Corrective Action Priority Ranking:	No NCAPS ranking
Environmental Control Indicator:	No

FORMER CONSOIDATED FREIGHTWAYS SITE (Continued) **1004757943**

Institutional Control Indicator:	No
Human Exposure Controls Indicator:	N/A
Groundwater Controls Indicator:	N/A
Operating TSDF Universe:	Not reported
Full Enforcement Universe:	Not reported
Significant Non-Complier Universe:	No
Unaddressed Significant Non-Complier Universe:	No
Addressed Significant Non-Complier Universe:	No
Significant Non-Complier With a Compliance Schedule Universe:	No
Financial Assurance Required:	Not reported
Handler Date of Last Change:	20181106
Recognized Trader-Importer:	No
Recognized Trader-Exporter:	No
Importer of Spent Lead Acid Batteries:	No
Exporter of Spent Lead Acid Batteries:	No
Recycler Activity Without Storage:	No
Manifest Broker:	No
Sub-Part P Indicator:	No

Biennial: List of Years
Year: 2017

Click Here for Biennial Reporting System Data:

Hazardous Waste Summary:
Waste Code: D001
Waste Description: IGNITABLE WASTE

Waste Code: D008
Waste Description: LEAD

Waste Code: D018
Waste Description: BENZENE

Handler - Owner Operator:

Owner/Operator Indicator:	Operator
Owner/Operator Name:	YOEL SABEL
Legal Status:	Private
Date Became Current:	20021223
Date Ended Current:	Not reported
Owner/Operator Address:	177 NORTH 11TH ST
Owner/Operator City,State,Zip:	BROOKLYN, NY 11211
Owner/Operator Telephone:	718-878-3805
Owner/Operator Telephone Ext:	Not reported
Owner/Operator Fax:	Not reported
Owner/Operator Email:	Not reported

Owner/Operator Indicator:	Operator
Owner/Operator Name:	M & H REALTY LLC
Legal Status:	Private
Date Became Current:	20021223
Date Ended Current:	Not reported
Owner/Operator Address:	C/O HALCYON MANAGEMENT
Owner/Operator City,State,Zip:	BROOKLYN, NY 11211
Owner/Operator Telephone:	718-878-3805
Owner/Operator Telephone Ext:	Not reported

FORMER CONSOIDATED FREIGHTWAYS SITE (Continued) **1004757943**

Owner/Operator Fax:	Not reported
Owner/Operator Email:	Not reported
Owner/Operator Indicator:	Owner
Owner/Operator Name:	M&H REALTY LLC
Legal Status:	Private
Date Became Current:	20021223
Date Ended Current:	Not reported
Owner/Operator Address:	177 NORTH 11TH ST
Owner/Operator City,State,Zip:	BROOKLYN, NY 11211
Owner/Operator Telephone:	Not reported
Owner/Operator Telephone Ext:	Not reported
Owner/Operator Fax:	Not reported
Owner/Operator Email:	Not reported
Owner/Operator Indicator:	Owner
Owner/Operator Name:	CONSOLIDATED FREIGHTWAYS
Legal Status:	Private
Date Became Current:	Not reported
Date Ended Current:	Not reported
Owner/Operator Address:	11 WEST ST
Owner/Operator City,State,Zip:	BROOKLYN, NY 11222-2091
Owner/Operator Telephone:	718-383-3355
Owner/Operator Telephone Ext:	Not reported
Owner/Operator Fax:	Not reported
Owner/Operator Email:	Not reported
Owner/Operator Indicator:	Owner
Owner/Operator Name:	CONSOLIDATED FREIGHTWAYS
Legal Status:	Private
Date Became Current:	Not reported
Date Ended Current:	Not reported
Owner/Operator Address:	11 WEST ST
Owner/Operator City,State,Zip:	BROOKLYN, NY 11222-2091
Owner/Operator Telephone:	718-383-3355
Owner/Operator Telephone Ext:	Not reported
Owner/Operator Fax:	Not reported
Owner/Operator Email:	Not reported
Owner/Operator Indicator:	Operator
Owner/Operator Name:	CONSOLIDATED FREIGHTWAYS
Legal Status:	Private
Date Became Current:	Not reported
Date Ended Current:	Not reported
Owner/Operator Address:	11 WEST ST
Owner/Operator City,State,Zip:	BROOKLYN, NY 11222-2091
Owner/Operator Telephone:	718-383-3355
Owner/Operator Telephone Ext:	Not reported
Owner/Operator Fax:	Not reported
Owner/Operator Email:	Not reported
Owner/Operator Indicator:	Operator
Owner/Operator Name:	M & H REALTY LLC
Legal Status:	Private
Date Became Current:	20021223
Date Ended Current:	Not reported
Owner/Operator Address:	C/O HALCYON MANAGEMENT

FORMER CONSOIDATED FREIGHTWAYS SITE (Continued) **1004757943**

Owner/Operator City,State,Zip:	BROOKLYN, NY 11211
Owner/Operator Telephone:	718-878-3805
Owner/Operator Telephone Ext:	Not reported
Owner/Operator Fax:	Not reported
Owner/Operator Email:	Not reported
Owner/Operator Indicator:	Owner
Owner/Operator Name:	CONSOLIDATED FREIGHTWAYS
Legal Status:	Private
Date Became Current:	Not reported
Date Ended Current:	Not reported
Owner/Operator Address:	11 WEST ST
Owner/Operator City,State,Zip:	BROOKLYN, NY 11222-2091
Owner/Operator Telephone:	718-383-3355
Owner/Operator Telephone Ext:	Not reported
Owner/Operator Fax:	Not reported
Owner/Operator Email:	Not reported
Owner/Operator Indicator:	Owner
Owner/Operator Name:	M & H REALTY LLC
Legal Status:	Private
Date Became Current:	20021223
Date Ended Current:	Not reported
Owner/Operator Address:	C/O HALCYON MANAGEMENT
Owner/Operator City,State,Zip:	BROOKLYN, NY 11211
Owner/Operator Telephone:	718-878-3805
Owner/Operator Telephone Ext:	Not reported
Owner/Operator Fax:	Not reported
Owner/Operator Email:	Not reported
Owner/Operator Indicator:	Operator
Owner/Operator Name:	CONSOLIDATED FREIGHTWAYS
Legal Status:	Private
Date Became Current:	Not reported
Date Ended Current:	Not reported
Owner/Operator Address:	11 WEST ST
Owner/Operator City,State,Zip:	BROOKLYN, NY 11222-2091
Owner/Operator Telephone:	718-383-3355
Owner/Operator Telephone Ext:	Not reported
Owner/Operator Fax:	Not reported
Owner/Operator Email:	Not reported
Owner/Operator Indicator:	Owner
Owner/Operator Name:	CONSOLIDATED FREIGHTWAYS
Legal Status:	Private
Date Became Current:	Not reported
Date Ended Current:	Not reported
Owner/Operator Address:	11 WEST ST
Owner/Operator City,State,Zip:	BROOKLYN, NY 11222-2091
Owner/Operator Telephone:	718-383-3355
Owner/Operator Telephone Ext:	Not reported
Owner/Operator Fax:	Not reported
Owner/Operator Email:	Not reported
Owner/Operator Indicator:	Owner
Owner/Operator Name:	M & H REALTY LLC
Legal Status:	Private

FORMER CONSOIDATED FREIGHTWAYS SITE (Continued) **1004757943**

Date Became Current:	20021223
Date Ended Current:	Not reported
Owner/Operator Address:	C/O HALCYON MANAGEMENT
Owner/Operator City,State,Zip:	BROOKLYN, NY 11211
Owner/Operator Telephone:	718-878-3805
Owner/Operator Telephone Ext:	Not reported
Owner/Operator Fax:	Not reported
Owner/Operator Email:	Not reported
Owner/Operator Indicator:	Operator
Owner/Operator Name:	CONSOLIDATED FREIGHTWAYS
Legal Status:	Private
Date Became Current:	Not reported
Date Ended Current:	Not reported
Owner/Operator Address:	11 WEST ST
Owner/Operator City,State,Zip:	BROOKLYN, NY 11222-2091
Owner/Operator Telephone:	718-383-3355
Owner/Operator Telephone Ext:	Not reported
Owner/Operator Fax:	Not reported
Owner/Operator Email:	Not reported

Historic Generators:

Receive Date:	20180228
Handler Name:	FORMER CONSOIDATED FREIGHTWAYS SITE
Federal Waste Generator Description:	Large Quantity Generator
State District Owner:	NY
Large Quantity Handler of Universal Waste:	No
Recognized Trader Importer:	No
Recognized Trader Exporter:	No
Spent Lead Acid Battery Importer:	No
Spent Lead Acid Battery Exporter:	No
Current Record:	Yes
Non Storage Recycler Activity:	No
Electronic Manifest Broker:	No
Receive Date:	20060101
Handler Name:	CONSOLIDATED FREIGHTWAYS
Federal Waste Generator Description:	Not a generator, verified
State District Owner:	NY
Large Quantity Handler of Universal Waste:	No
Recognized Trader Importer:	No
Recognized Trader Exporter:	No
Spent Lead Acid Battery Importer:	No
Spent Lead Acid Battery Exporter:	No
Current Record:	No
Non Storage Recycler Activity:	Not reported
Electronic Manifest Broker:	Not reported
Receive Date:	20070101
Handler Name:	CONSOLIDATED FREIGHTWAYS
Federal Waste Generator Description:	Not a generator, verified
State District Owner:	NY
Large Quantity Handler of Universal Waste:	No
Recognized Trader Importer:	No
Recognized Trader Exporter:	No
Spent Lead Acid Battery Importer:	No
Spent Lead Acid Battery Exporter:	No

FORMER CONSOIDATED FREIGHTWAYS SITE (Continued) **1004757943**

Current Record: No
Non Storage Recycler Activity: Not reported
Electronic Manifest Broker: Not reported

Receive Date: 20170616
Handler Name: CONSOLIDATED FREIGHTWAYS SITE FORMER
Federal Waste Generator Description: Not a generator, verified
State District Owner: NY
Large Quantity Handler of Universal Waste: No
Recognized Trader Importer: No
Recognized Trader Exporter: No
Spent Lead Acid Battery Importer: No
Spent Lead Acid Battery Exporter: No
Current Record: No
Non Storage Recycler Activity: Not reported
Electronic Manifest Broker: Not reported

Receive Date: 19940729
Handler Name: CONSOLIDATED FREIGHTWAYS
Federal Waste Generator Description: Conditionally Exempt Small Quantity Generator
State District Owner: NY
Large Quantity Handler of Universal Waste: No
Recognized Trader Importer: No
Recognized Trader Exporter: No
Spent Lead Acid Battery Importer: No
Spent Lead Acid Battery Exporter: No
Current Record: No
Non Storage Recycler Activity: Not reported
Electronic Manifest Broker: Not reported

Receive Date: 20170425
Handler Name: CONSOLIDATED FREIGHTWAYS SITE FORMER
Federal Waste Generator Description: Large Quantity Generator
State District Owner: NY
Large Quantity Handler of Universal Waste: No
Recognized Trader Importer: No
Recognized Trader Exporter: No
Spent Lead Acid Battery Importer: No
Spent Lead Acid Battery Exporter: No
Current Record: No
Non Storage Recycler Activity: Not reported
Electronic Manifest Broker: Not reported

List of NAICS Codes and Descriptions:
NAICS Code: 236116
NAICS Description: NEW MULTIFAMILY HOUSING CONSTRUCTION (EXCEPT OPERATIVE BUILDERS)

Facility Has Received Notices of Violations:
Violations: No Violations Found

Evaluation Action Summary:
Evaluations: No Evaluations Found

NY MANIFEST:

FORMER CONSOIDATED FREIGHTWAYS SITE (Continued) **1004757943**

Name:	FORMER CONSOIDATED FREIGHTWAYS SITE
Address:	11 WEST ST
City,State,Zip:	BROOKLYN, NY 11222
Country:	USA
EPA ID:	NYD986966075
Facility Status:	Not reported
Location Address 1:	11 WEST AVE
Code:	BP
Location Address 2:	Not reported
Total Tanks:	Not reported
Location City:	BROOKLYN
Location State:	NY
Location Zip:	11222
Location Zip 4:	Not reported

NY MANIFEST:

EPAID:	NYD986966075
Mailing Name:	FORMER CONSOIDATED FREIGHTWAYS SITE
Mailing Contact:	YOEL SABEL
Mailing Address 1:	177 NORTH 11TH STREET
Mailing Address 2:	Not reported
Mailing City:	BROOKLYN
Mailing State:	NY
Mailing Zip:	11211
Mailing Zip 4:	Not reported
Mailing Country:	USA
Mailing Phone:	7188783805

NY MANIFEST:

Document ID:	Not reported
Manifest Status:	Not reported
seq:	Not reported
Year:	2018
Trans1 State ID:	NJR986649705
Trans2 State ID:	Not reported
Generator Ship Date:	07/11/2017
Trans1 Recv Date:	07/11/2017
Trans2 Recv Date:	Not reported
TSD Site Recv Date:	07/11/2017
Part A Recv Date:	Not reported
Part B Recv Date:	Not reported
Generator EPA ID:	NYD986966075
Trans1 EPA ID:	Not reported
Trans2 EPA ID:	Not reported
TSDF ID 1:	NJD991291105
TSDF ID 2:	Not reported
Manifest Tracking Number:	017581040JJK
Import Indicator:	N
Export Indicator:	N
Discr Quantity Indicator:	Y
Discr Type Indicator:	N
Discr Residue Indicator:	N
Discr Partial Reject Indicator:	N
Discr Full Reject Indicator:	N
Manifest Ref Number:	Not reported
Alt Facility RCRA ID:	Not reported
Alt Facility Sign Date:	Not reported

FORMER CONSOIDATED FREIGHTWAYS SITE (Continued) **1004757943**

MGMT Method Type Code:	H110
Waste Code:	Not reported
Waste Code:	Not reported
Waste Code:	Not reported
Waste Code:	Not reported
Waste Code:	Not reported
Waste Code:	Not reported
Quantity:	55400
Units:	P - Pounds
Number of Containers:	1
Container Type:	DT - Dump trucks
Handling Method:	T Chemical, physical, or biological treatment.
Specific Gravity:	1
Waste Code:	D008
Waste Code 1_2:	Not reported
Waste Code 1_3:	Not reported
Waste Code 1_4:	Not reported
Waste Code 1_5:	Not reported
Waste Code 1_6:	Not reported

U192 **CON EDISON - MANHOLE 62337** **RCRA-LQG** **1024890519**
NW **18 WEST ST** **NYP004950992**
1/8-1/4 **BROOKLYN, NY 11222**
0.206 mi.
1087 ft. **Site 7 of 11 in cluster U**

Relative: **Higher**

Actual: **9 ft.**

RCRA-LQG:

Date Form Received by Agency:	20180410
Handler Name:	CON EDISON - MANHOLE 62337
Handler Address:	18 WEST ST
Handler City,State,Zip:	BROOKLYN, NY 11222
EPA ID:	NYP004950992
Contact Name:	ALYSSA SOTTO
Contact Address:	IRVING PLACE, 15TH FL NE
Contact City,State,Zip:	NEW YORK, NY 10003
Contact Telephone:	212-460-2757
Contact Fax:	Not reported
Contact Email:	SOTTOA@CONED.COM
Contact Title:	ASSOCIATE SCIENTIST
EPA Region:	02
Land Type:	Private
Federal Waste Generator Description:	Large Quantity Generator
Non-Notifier:	Not reported
Biennial Report Cycle:	2017
Accessibility:	Not reported
Active Site Indicator:	Handler Activities
State District Owner:	NY
State District:	NYSDEC R2
Mailing Address:	IRVING PLACE, 15TH FL NE
Mailing City,State,Zip:	NEW YORK, NY 10003
Owner Name:	CONSOLIDATED EDISON COMPANY OF NY, INC.
Owner Type:	Private
Operator Name:	CONSOLIDATED EDISON COMPANY OF NY, INC.
Operator Type:	Private
Short-Term Generator Activity:	No
Importer Activity:	No
Mixed Waste Generator:	No

CON EDISON - MANHOLE 62337 (Continued) **1024890519**

Transporter Activity:	No
Transfer Facility Activity:	No
Recycler Activity with Storage:	No
Small Quantity On-Site Burner Exemption:	No
Smelting Melting and Refining Furnace Exemption:	No
Underground Injection Control:	No
Off-Site Waste Receipt:	No
Universal Waste Indicator:	No
Universal Waste Destination Facility:	No
Federal Universal Waste:	No
Active Site Fed-Reg Treatment Storage and Disposal Facility:	Not reported
Active Site Converter Treatment storage and Disposal Facility:	Not reported
Active Site State-Reg Treatment Storage and Disposal Facility:	Not reported
Active Site State-Reg Handler:	---
Federal Facility Indicator:	Not reported
Hazardous Secondary Material Indicator:	NN
Sub-Part K Indicator:	Not reported
Commercial TSD Indicator:	No
Treatment Storage and Disposal Type:	Not reported
2018 GPRA Permit Baseline:	Not on the Baseline
2018 GPRA Renewals Baseline:	Not on the Baseline
Permit Renewals Workload Universe:	Not reported
Permit Workload Universe:	Not reported
Permit Progress Universe:	Not reported
Post-Closure Workload Universe:	Not reported
Closure Workload Universe:	Not reported
202 GPRA Corrective Action Baseline:	No
Corrective Action Workload Universe:	No
Subject to Corrective Action Universe:	No
Non-TSDFs Where RCRA CA has Been Imposed Universe:	No
TSDFs Potentially Subject to CA Under 3004 (u)/(v) Universe:	No
TSDFs Only Subject to CA under Discretionary Auth Universe:	No
Corrective Action Priority Ranking:	No NCAPS ranking
Environmental Control Indicator:	No
Institutional Control Indicator:	No
Human Exposure Controls Indicator:	N/A
Groundwater Controls Indicator:	N/A
Operating TSDF Universe:	Not reported
Full Enforcement Universe:	Not reported
Significant Non-Complier Universe:	No
Unaddressed Significant Non-Complier Universe:	No
Addressed Significant Non-Complier Universe:	No
Significant Non-Complier With a Compliance Schedule Universe:	No
Financial Assurance Required:	Not reported
Handler Date of Last Change:	20181106
Recognized Trader-Importer:	No
Recognized Trader-Exporter:	No
Importer of Spent Lead Acid Batteries:	No
Exporter of Spent Lead Acid Batteries:	No
Recycler Activity Without Storage:	No
Manifest Broker:	No
Sub-Part P Indicator:	No

Biennial: List of Years

Year:	2017

CON EDISON - MANHOLE 62337 (Continued) **1024890519**

Click Here for Biennial Reporting System Data:

Hazardous Waste Summary:
- Waste Code: D008
- Waste Description: LEAD

Handler - Owner Operator:
- Owner/Operator Indicator: Owner
- Owner/Operator Name: CONSOLIDATED EDISON COMPANY OF NY, INC.
- Legal Status: Private
- Date Became Current: 20170110
- Date Ended Current: Not reported
- Owner/Operator Address: 4 IRVING PLACE
- Owner/Operator City,State,Zip: NEW YORK, NY 10003
- Owner/Operator Telephone: 212-460-2757
- Owner/Operator Telephone Ext: Not reported
- Owner/Operator Fax: Not reported
- Owner/Operator Email: Not reported

- Owner/Operator Indicator: Operator
- Owner/Operator Name: CONSOLIDATED EDISON COMPANY OF NY, INC.
- Legal Status: Private
- Date Became Current: 20170110
- Date Ended Current: Not reported
- Owner/Operator Address: 4 IRVING PLACE
- Owner/Operator City,State,Zip: NEW YORK, NY 10003
- Owner/Operator Telephone: 212-460-2757
- Owner/Operator Telephone Ext: Not reported
- Owner/Operator Fax: Not reported
- Owner/Operator Email: Not reported

Historic Generators:
- Receive Date: 20180410
- Handler Name: CON EDISON - MANHOLE 62337
- Federal Waste Generator Description: Large Quantity Generator
- State District Owner: NY
- Large Quantity Handler of Universal Waste: No
- Recognized Trader Importer: No
- Recognized Trader Exporter: No
- Spent Lead Acid Battery Importer: No
- Spent Lead Acid Battery Exporter: No
- Current Record: Yes
- Non Storage Recycler Activity: No
- Electronic Manifest Broker: No

List of NAICS Codes and Descriptions:
- NAICS Code: 221122
- NAICS Description: ELECTRIC POWER DISTRIBUTION

Facility Has Received Notices of Violations:
- Violations: No Violations Found

Evaluation Action Summary:

CON EDISON - MANHOLE 62337 (Continued) **1024890519**

Evaluations: No Evaluations Found

U193 **CON EDISON** **NY MANIFEST** **S121967441**
NW **18 WEST ST** **N/A**
1/8-1/4 **BROOKLYN, NY 11222**
0.206 mi.
1087 ft. **Site 8 of 11 in cluster U**

Relative:
Higher

Actual:
9 ft.

NY MANIFEST:

Name:	CON EDISON
Address:	18 WEST ST
City,State,Zip:	BROOKLYN, NY 11222
Country:	USA
EPA ID:	NYP004950992
Facility Status:	Not reported
Location Address 1:	18 WEST ST
Code:	BP
Location Address 2:	Not reported
Total Tanks:	Not reported
Location City:	BROOKLYN
Location State:	NY
Location Zip:	11222
Location Zip 4:	Not reported

NY MANIFEST:

EPAID:	NYP004950992
Mailing Name:	CON EDISON
Mailing Contact:	CON EDISON
Mailing Address 1:	4 IRVING PL
Mailing Address 2:	Not reported
Mailing City:	NEW YORK
Mailing State:	NY
Mailing Zip:	10003
Mailing Zip 4:	Not reported
Mailing Country:	USA
Mailing Phone:	Not reported

Y194 **761 MANHATTAN AVE** **NY AST** **A100295890**
NE **761 MANHATTAN AVENUE** **N/A**
1/8-1/4 **BROOKLYN, NY 11222**
0.208 mi.
1100 ft. **Site 1 of 8 in cluster Y**

Relative:
Higher

Actual:
21 ft.

AST:

Name:	761 MANHATTAN AVE
Address:	761 MANHATTAN AVENUE
City,State,Zip:	BROOKLYN, NY 11222
Region:	STATE
DEC Region:	2
Site Status:	Active
Facility Id:	2-608260
Program Type:	PBS
UTM X:	588450.51480
UTM Y:	4508961.27649
Expiration Date:	12/22/2020

761 MANHATTAN AVE (Continued) **A100295890**

Site Type: Apartment Building/Office Building

Affiliation Records:

Site Id: 30112
Affiliation Type: Mail Contact
Company Name: 759 MANHATTAN SPE, LLC
Contact Type: Not reported
Contact Name: MAURICIO OSPINA
Address1: 3 HOPE ST
Address2: Not reported
City: BROOKLYN
State: NY
Zip Code: 11211
Country Code: 001
Phone: (718) 366-1800
EMail: Not reported
Fax Number: Not reported
Modified By: DMPOKRZY
Date Last Modified: 2017-08-14

Site Id: 30112
Affiliation Type: Facility Operator
Company Name: 761 MANHATTAN AVE
Contact Type: Not reported
Contact Name: EDWIN ACETY
Address1: Not reported
Address2: Not reported
City: Not reported
State: NN
Zip Code: Not reported
Country Code: 001
Phone: (718) 366-1800
EMail: Not reported
Fax Number: Not reported
Modified By: DMPOKRZY
Date Last Modified: 2017-08-14

Site Id: 30112
Affiliation Type: Emergency Contact
Company Name: 759 MANHATTAN SPE LLC
Contact Type: Not reported
Contact Name: MAURICIO OSPINA
Address1: Not reported
Address2: Not reported
City: Not reported
State: NN
Zip Code: Not reported
Country Code: 999
Phone: (718) 366-1800
EMail: Not reported
Fax Number: Not reported
Modified By: DMPOKRZY
Date Last Modified: 2017-08-14

Site Id: 30112
Affiliation Type: Facility Owner
Company Name: 759 MANHATTAN SPE LLC
Contact Type: MEMBER

761 MANHATTAN AVE (Continued) **A100295890**

Contact Name:	BENJAMIN STOKES
Address1:	3 HOPE ST
Address2:	Not reported
City:	BROOKLYN
State:	NY
Zip Code:	11211
Country Code:	001
Phone:	(718) 366-1800
EMail:	Not reported
Fax Number:	Not reported
Modified By:	DMPOKRZY
Date Last Modified:	2017-08-14

Tank Info:

Tank Number:	001
Tank Id:	64966
Material Code:	0001
Common Name of Substance:	#2 Fuel Oil (On-Site Consumption)

Equipment Records:

	D01 - Pipe Type - Steel/Carbon Steel/Iron
	K00 - Spill Prevention - None
	A00 - Tank Internal Protection - None
	B01 - Tank External Protection - Painted/Asphalt Coating
	C02 - Pipe Location - Underground/On-ground
	G00 - Tank Secondary Containment - None
	J02 - Dispenser - Suction Dispenser
	F00 - Pipe External Protection - None
	H06 - Tank Leak Detection - Impervious Barrier/Concrete Pad (A/G)
	I04 - Overfill - Product Level Gauge (A/G)
Tank Location:	Aboveground - contact with impervious barrier... Tank bottom rests on impervious barrier, allowing visual indication of leaks.
Tank Type:	Steel/Carbon Steel/Iron
Tank Status:	In Service
Pipe Model:	Not reported
Install Date:	01/01/1960
Capacity Gallons:	1500
Tightness Test Method:	NN
Date Test:	Not reported
Next Test Date:	Not reported
Date Tank Closed:	Not reported
Register:	True
Modified By:	DMPOKRZY
Last Modified:	08/14/2017
Material Name:	#2 fuel oil (on-site consumption)

T195
SSW
1/8-1/4
0.209 mi.
1102 ft.

BERRY CLEANERS
44 BERRY STREET (Z11249)
BROOKLYN, NY 11211

Site 4 of 4 in cluster T

NY DRYCLEANERS **S113813582**
N/A

Relative:
Higher

Actual:
21 ft.

DRYCLEANERS:

Name:	BERRY CLEANERS
Address:	44 BERRY STREET (Z11249)
City,State,Zip:	BROOKLYN, NY 11211
Facility ID:	2-6101-01295
Phone Number:	(718)338-3843
Region:	Not reported
Registration Effective Date:	11MAY5
Inspection Date:	11MAY9
Install Date:	11
Expiration Date:	Not reported
Removal Date:	Not reported
Drop Shop:	Not reported
Shutdown:	Not reported
Alternate Solvent:	DF2000
Current Business:	Not reported

196
ESE
1/8-1/4
0.209 mi.
1106 ft.

ESTATE OF CARBONARO (BLK 5712 LOT 63 SEC 17)
59-25 NEW UTRECHT AVE
BROOKLYN, NY 11204

NY UST **U003749704**
N/A

Relative:
Higher

Actual:
14 ft.

UST:

Name:	ESTATE OF CARBONARO (BLK 5712 LOT 63 SEC 17)
Address:	59-25 NEW UTRECHT AVE
City,State,Zip:	BROOKLYN, NY 11204
Id/Status:	2-604626 / Unregulated/Closed
Program Type:	PBS
Region:	STATE
DEC Region:	2
Expiration Date:	N/A
UTM X:	588535.68955
UTM Y:	4508554.20613
Site Type:	Other

Affiliation Records:

Site Id:	26497
Affiliation Type:	Facility Owner
Company Name:	6419 NEW UTRECHT AVE. REALTY CORP.
Contact Type:	Not reported
Contact Name:	Not reported
Address1:	1753 65TH STREET
Address2:	Not reported
City:	BROOKLYN
State:	NY
Zip Code:	11204
Country Code:	001
Phone:	(718) 232-4863
EMail:	Not reported
Fax Number:	Not reported
Modified By:	TRANSLAT
Date Last Modified:	2004-03-04

ESTATE OF CARBONARO (BLK 5712 LOT 63 SEC 17) (Continued) **U003749704**

Site Id:	26497
Affiliation Type:	Mail Contact
Company Name:	FENLEY & NICOL ENVIR
Contact Type:	Not reported
Contact Name:	CHERYL NEARY
Address1:	445 BROOK AVE
Address2:	Not reported
City:	DEER PARK
State:	NY
Zip Code:	11729
Country Code:	001
Phone:	(631) 586-4900
EMail:	Not reported
Fax Number:	Not reported
Modified By:	TRANSLAT
Date Last Modified:	2004-03-04

Site Id:	26497
Affiliation Type:	Facility Operator
Company Name:	ESTATE OF CARBONARO (BLK 5712 LOT 63 SEC 17)
Contact Type:	Not reported
Contact Name:	LEON SMART
Address1:	Not reported
Address2:	Not reported
City:	Not reported
State:	NN
Zip Code:	Not reported
Country Code:	001
Phone:	(718) 232-4863
EMail:	Not reported
Fax Number:	Not reported
Modified By:	TRANSLAT
Date Last Modified:	2004-03-04

Site Id:	26497
Affiliation Type:	Emergency Contact
Company Name:	6419 NEW UTRECHT AVE. REALTY CORP.
Contact Type:	Not reported
Contact Name:	LEON SMART
Address1:	Not reported
Address2:	Not reported
City:	Not reported
State:	NN
Zip Code:	Not reported
Country Code:	001
Phone:	(718) 232-4863
EMail:	Not reported
Fax Number:	Not reported
Modified By:	TRANSLAT
Date Last Modified:	2004-03-04

Tank Info:

Tank Number:	001
Tank ID:	58384
Tank Status:	Closed - Removed
Material Name:	Closed - Removed

ESTATE OF CARBONARO (BLK 5712 LOT 63 SEC 17) (Continued) **U003749704**

Capacity Gallons: 550
Install Date: Not reported
Date Tank Closed: 07/01/2000
Registered: True
Tank Location: Underground
Tank Type: Steel/carbon steel
Material Code: 0009
Common Name of Substance: Gasoline

Tightness Test Method: NN
Date Test: Not reported
Next Test Date: Not reported
Pipe Model: Not reported
Modified By: TRANSLAT
Last Modified: 04/14/2017

Equipment Records:

J00 - Dispenser - None
G00 - Tank Secondary Containment - None
B00 - Tank External Protection - None
C00 - Pipe Location - No Piping
F00 - Pipe External Protection - None
H00 - Tank Leak Detection - None
I00 - Overfill - None
A00 - Tank Internal Protection - None
D00 - Pipe Type - No Piping

Tank Number: 002
Tank ID: 58385
Tank Status: Closed - Removed
Material Name: Closed - Removed
Capacity Gallons: 550
Install Date: Not reported
Date Tank Closed: 07/01/2000
Registered: True
Tank Location: Underground
Tank Type: Steel/carbon steel
Material Code: 0009
Common Name of Substance: Gasoline

Tightness Test Method: NN
Date Test: Not reported
Next Test Date: Not reported
Pipe Model: Not reported
Modified By: TRANSLAT
Last Modified: 04/14/2017

Equipment Records:

J00 - Dispenser - None
G00 - Tank Secondary Containment - None
C00 - Pipe Location - No Piping
F00 - Pipe External Protection - None
B00 - Tank External Protection - None
H00 - Tank Leak Detection - None
I00 - Overfill - None
A00 - Tank Internal Protection - None
D00 - Pipe Type - No Piping

ESTATE OF CARBONARO (BLK 5712 LOT 63 SEC 17) (Continued) **U003749704**

Tank Number:	003
Tank ID:	58386
Tank Status:	Closed - Removed
Material Name:	Closed - Removed
Capacity Gallons:	550
Install Date:	Not reported
Date Tank Closed:	07/01/2000
Registered:	True
Tank Location:	Underground
Tank Type:	Steel/carbon steel
Material Code:	0009
Common Name of Substance:	Gasoline
Tightness Test Method:	NN
Date Test:	Not reported
Next Test Date:	Not reported
Pipe Model:	Not reported
Modified By:	TRANSLAT
Last Modified:	04/14/2017

Equipment Records:

J00 - Dispenser - None
G00 - Tank Secondary Containment - None
F00 - Pipe External Protection - None
B00 - Tank External Protection - None
C00 - Pipe Location - No Piping
H00 - Tank Leak Detection - None
I00 - Overfill - None
A00 - Tank Internal Protection - None
D00 - Pipe Type - No Piping

Tank Number:	004
Tank ID:	66336
Tank Status:	Closed - Removed
Material Name:	Closed - Removed
Capacity Gallons:	550
Install Date:	Not reported
Date Tank Closed:	07/01/2000
Registered:	True
Tank Location:	Underground
Tank Type:	Steel/carbon steel
Material Code:	0009
Common Name of Substance:	Gasoline
Tightness Test Method:	NN
Date Test:	Not reported
Next Test Date:	Not reported
Pipe Model:	Not reported
Modified By:	TRANSLAT
Last Modified:	04/14/2017

Equipment Records:

J00 - Dispenser - None
G00 - Tank Secondary Containment - None
C00 - Pipe Location - No Piping
F00 - Pipe External Protection - None
B00 - Tank External Protection - None

ESTATE OF CARBONARO (BLK 5712 LOT 63 SEC 17) (Continued) **U003749704**

H00 - Tank Leak Detection - None
I00 - Overfill - None
A00 - Tank Internal Protection - None
D00 - Pipe Type - No Piping

Tank Number:	005
Tank ID:	58387
Tank Status:	Closed - Removed
Material Name:	Closed - Removed
Capacity Gallons:	550
Install Date:	Not reported
Date Tank Closed:	07/01/2000
Registered:	True
Tank Location:	Underground
Tank Type:	Steel/carbon steel
Material Code:	0022
Common Name of Substance:	Waste Oil/Used Oil
Tightness Test Method:	NN
Date Test:	Not reported
Next Test Date:	Not reported
Pipe Model:	Not reported
Modified By:	TRANSLAT
Last Modified:	04/14/2017

Equipment Records:

J00 - Dispenser - None
G00 - Tank Secondary Containment - None
C00 - Pipe Location - No Piping
B00 - Tank External Protection - None
F00 - Pipe External Protection - None
H00 - Tank Leak Detection - None
I00 - Overfill - None
A00 - Tank Internal Protection - None
D00 - Pipe Type - No Piping

Z197 **CON EDISON - MANHOLE 4352** **RCRA-LQG** **1012184915**
WSW **KENT AVE AND N 11 ST** **NY MANIFEST** **NYP004154183**
1/8-1/4 **BROOKLYN, NY 11201** **NJ MANIFEST**
0.211 mi.
1114 ft. **Site 1 of 10 in cluster Z**

Relative: **Higher**
Actual: **14 ft.**

RCRA-LQG:

Date Form Received by Agency:	20080221
Handler Name:	CON EDISON - MANHOLE 4352
Handler Address:	KENT AVE AND N 11 ST
Handler City,State,Zip:	BROOKLYN, NY 11201
EPA ID:	NYP004154183
Contact Name:	FRANKLIN MURRAY
Contact Address:	Not reported
Contact City,State,Zip:	Not reported
Contact Telephone:	212-460-2808
Contact Fax:	Not reported
Contact Email:	MURRAYFR@CONED.COM
Contact Title:	Not reported
EPA Region:	02
Land Type:	Private

CON EDISON - MANHOLE 4352 (Continued) **1012184915**

Federal Waste Generator Description:	Large Quantity Generator
Non-Notifier:	Not reported
Biennial Report Cycle:	2007
Accessibility:	Not reported
Active Site Indicator:	Handler Activities
State District Owner:	Not reported
State District:	Not reported
Mailing Address:	4 IRVING PLACE
Mailing City,State,Zip:	NEW YORK, NY 10003
Owner Name:	CONSOLIDATED EDISON COMPANY OF NY, INC.
Owner Type:	Private
Operator Name:	CONSOLIDATED EDISON COMPANY OF NY, INC.
Operator Type:	Private
Short-Term Generator Activity:	No
Importer Activity:	No
Mixed Waste Generator:	No
Transporter Activity:	No
Transfer Facility Activity:	No
Recycler Activity with Storage:	No
Small Quantity On-Site Burner Exemption:	No
Smelting Melting and Refining Furnace Exemption:	No
Underground Injection Control:	No
Off-Site Waste Receipt:	No
Universal Waste Indicator:	No
Universal Waste Destination Facility:	No
Federal Universal Waste:	No
Active Site Fed-Reg Treatment Storage and Disposal Facility:	Not reported
Active Site Converter Treatment storage and Disposal Facility:	Not reported
Active Site State-Reg Treatment Storage and Disposal Facility:	Not reported
Active Site State-Reg Handler:	---
Federal Facility Indicator:	Not reported
Hazardous Secondary Material Indicator:	NN
Sub-Part K Indicator:	Not reported
Commercial TSD Indicator:	No
Treatment Storage and Disposal Type:	Not reported
2018 GPRA Permit Baseline:	Not on the Baseline
2018 GPRA Renewals Baseline:	Not on the Baseline
Permit Renewals Workload Universe:	Not reported
Permit Workload Universe:	Not reported
Permit Progress Universe:	Not reported
Post-Closure Workload Universe:	Not reported
Closure Workload Universe:	Not reported
202 GPRA Corrective Action Baseline:	No
Corrective Action Workload Universe:	No
Subject to Corrective Action Universe:	No
Non-TSDFs Where RCRA CA has Been Imposed Universe:	No
TSDFs Potentially Subject to CA Under 3004 (u)/(v) Universe:	No
TSDFs Only Subject to CA under Discretionary Auth Universe:	No
Corrective Action Priority Ranking:	No NCAPS ranking
Environmental Control Indicator:	No
Institutional Control Indicator:	No
Human Exposure Controls Indicator:	N/A
Groundwater Controls Indicator:	N/A
Operating TSDF Universe:	Not reported
Full Enforcement Universe:	Not reported
Significant Non-Complier Universe:	No
Unaddressed Significant Non-Complier Universe:	No

CON EDISON - MANHOLE 4352 (Continued) **1012184915**

Addressed Significant Non-Complier Universe:	No
Significant Non-Complier With a Compliance Schedule Universe:	No
Financial Assurance Required:	Not reported
Handler Date of Last Change:	20150414
Recognized Trader-Importer:	No
Recognized Trader-Exporter:	No
Importer of Spent Lead Acid Batteries:	No
Exporter of Spent Lead Acid Batteries:	No
Recycler Activity Without Storage:	Not reported
Manifest Broker:	Not reported
Sub-Part P Indicator:	No

Biennial: List of Years
Year: 2007

Click Here for Biennial Reporting System Data:

Hazardous Waste Summary:
Waste Code: D008
Waste Description: LEAD

Handler - Owner Operator:

Owner/Operator Indicator:	Owner
Owner/Operator Name:	CONSOLIDATED EDISON COMPANY OF NY, INC.
Legal Status:	Private
Date Became Current:	20070730
Date Ended Current:	Not reported
Owner/Operator Address:	4 IRVING PLACE
Owner/Operator City,State,Zip:	NEW YORK, NY 10003
Owner/Operator Telephone:	Not reported
Owner/Operator Telephone Ext:	Not reported
Owner/Operator Fax:	Not reported
Owner/Operator Email:	Not reported

Owner/Operator Indicator:	Operator
Owner/Operator Name:	CONSOLIDATED EDISON COMPANY OF NY, INC.
Legal Status:	Private
Date Became Current:	20070730
Date Ended Current:	Not reported
Owner/Operator Address:	4 IRVING PLACE
Owner/Operator City,State,Zip:	NEW YORK, NY 10003
Owner/Operator Telephone:	Not reported
Owner/Operator Telephone Ext:	Not reported
Owner/Operator Fax:	Not reported
Owner/Operator Email:	Not reported

Historic Generators:

Receive Date:	20080221
Handler Name:	CON EDISON - MANHOLE 4352
Federal Waste Generator Description:	Large Quantity Generator
State District Owner:	Not reported
Large Quantity Handler of Universal Waste:	No
Recognized Trader Importer:	No
Recognized Trader Exporter:	No
Spent Lead Acid Battery Importer:	No

CON EDISON - MANHOLE 4352 (Continued) **1012184915**

Spent Lead Acid Battery Exporter: No
Current Record: Yes
Non Storage Recycler Activity: Not reported
Electronic Manifest Broker: Not reported

List of NAICS Codes and Descriptions:
NAICS Code: 221122
NAICS Description: ELECTRIC POWER DISTRIBUTION

Facility Has Received Notices of Violations:
Violations: No Violations Found

Evaluation Action Summary:
Evaluations: No Evaluations Found

NY MANIFEST:
Name: CONSOLIDATED EDISON
Address: KENT AVE AND N 11 ST
City,State,Zip: BROOKLYN, NY 11201
Country: USA
EPA ID: NYP004154183
Facility Status: Not reported
Location Address 1: KENT AVE AND N 11 ST
Code: BP
Location Address 2: Not reported
Total Tanks: Not reported
Location City: BROOKLYN
Location State: NY
Location Zip: 11201
Location Zip 4: Not reported

NY MANIFEST:
EPAID: NYP004154183
Mailing Name: CONSOLIDATED EDISON
Mailing Contact: FRANKLYN MURRAY
Mailing Address 1: 4 IRVING PL RM 828
Mailing Address 2: Not reported
Mailing City: NEW YORK
Mailing State: NY
Mailing Zip: 10003
Mailing Zip 4: Not reported
Mailing Country: USA
Mailing Phone: 2124602808

NY MANIFEST:
Document ID: Not reported
Manifest Status: Not reported
seq: Not reported
Year: 2018
Trans1 State ID: NJD003812047
Trans2 State ID: Not reported
Generator Ship Date: 10/02/2007
Trans1 Recv Date: 10/02/2007
Trans2 Recv Date: Not reported

CON EDISON - MANHOLE 4352 (Continued) **1012184915**

TSD Site Recv Date:	10/04/2007
Part A Recv Date:	Not reported
Part B Recv Date:	Not reported
Generator EPA ID:	NYP004154183
Trans1 EPA ID:	Not reported
Trans2 EPA ID:	Not reported
TSDF ID 1:	NJD991291105
TSDF ID 2:	Not reported
Manifest Tracking Number:	000183777GBF
Import Indicator:	N
Export Indicator:	N
Discr Quantity Indicator:	N
Discr Type Indicator:	N
Discr Residue Indicator:	N
Discr Partial Reject Indicator:	N
Discr Full Reject Indicator:	N
Manifest Ref Number:	Not reported
Alt Facility RCRA ID:	Not reported
Alt Facility Sign Date:	Not reported
MGMT Method Type Code:	H141
Waste Code:	Not reported
Waste Code:	Not reported
Waste Code:	Not reported
Waste Code:	Not reported
Waste Code:	Not reported
Waste Code:	Not reported
Quantity:	400
Units:	G - Gallons (liquids only)* (8.3 pounds)
Number of Containers:	1
Container Type:	CM - Metal boxes, cases, roll-offs
Handling Method:	L Landfill.
Specific Gravity:	1
Waste Code:	D008
Waste Code 1_2:	Not reported
Waste Code 1_3:	Not reported
Waste Code 1_4:	Not reported
Waste Code 1_5:	Not reported
Waste Code 1_6:	Not reported

NJ MANIFEST:

EPA Id:	NYP004154183
Mail Address:	4 IRVING PLACE
Mail City/State/Zip:	NEW YORK, NY 10003
Facility Phone:	Not reported
Emergency Phone:	Not reported
Contact:	FRANKLIN MURRAY
Comments:	Not reported
SIC Code:	Not reported
County:	NY047
Municipal:	Not reported
Previous EPA Id:	Not reported
Gen Flag:	Not reported
Trans Flag:	Not reported
TSDF Flag:	Not reported
Name Change:	Not reported
Date Change:	Not reported

CON EDISON - MANHOLE 4352 (Continued) **1012184915**

Manifest:

Manifest Number:	000183777GBF
EPA ID:	NYP004154183
Date Shipped:	10/02/2007
TSDF EPA ID:	NJD991291105
Transporter EPA ID:	NJD003812047
Transporter 2 EPA ID:	NJD003812047
Transporter 3 EPA ID:	Not reported
Transporter 4 EPA ID:	Not reported
Transporter 5 EPA ID:	Not reported
Transporter 6 EPA ID:	Not reported
Transporter 7 EPA ID:	Not reported
Transporter 8 EPA ID:	Not reported
Transporter 9 EPA ID:	Not reported
Transporter 10 EPA ID:	Not reported
Date Trans1 Transported Waste:	10/02/2007
Date Trans2 Transported Waste:	10/02/2007
Date Trans3 Transported Waste:	Not reported
Date Trans4 Transported Waste:	Not reported
Date Trans5 Transported Waste:	Not reported
Date Trans6 Transported Waste:	Not reported
Date Trans7 Transported Waste:	Not reported
Date Trans8 Transported Waste:	Not reported
Date Trans9 Transported Waste:	Not reported
Date Trans10 Transported Waste:	Not reported
Date TSDF Received Waste:	10/04/2007
TSDF EPA Facility Name:	Not reported
QTY Units:	Not reported
Transporter SEQ ID:	Not reported
Transporter-1 Date:	Not reported
Waste SEQ ID:	Not reported
Waste Type Code 2:	Not reported
Waste Type Code 3:	Not reported
Waste Type Code 4:	Not reported
Waste Type Code 5:	Not reported
Waste Type Code 6:	Not reported
Date Accepted:	Not reported
Manifest Discrepancy Type:	Not reported
Data Entry Number:	Not reported
Was Load Rejected:	NEW YORK, NY 10003
Reason Load Was Rejected:	Not reported

V198 **J RAFA CLEANERS** **RCRA-SQG** **1000990146**
ENE **718 MANHATTAN AVE** **ICIS** **NYR000001057**
1/8-1/4 **BROOKLYN, NY 11222** **US AIRS**
0.211 mi. **NY DRYCLEANERS**
1116 ft. **Site 4 of 4 in cluster V** **NY MANIFEST**

Relative: **Higher**
Actual: **20 ft.**

RCRA-SQG:

Date Form Received by Agency:		20080309
Handler Name:	J RAFA CLEANERS	
Handler Address:		718 MANHATTAN AVE
Handler City,State,Zip:		BROOKLYN, NY 11222
EPA ID:		NYR000001057
Contact Name:		ANDY MUNOZ

J RAFA CLEANERS (Continued) **1000990146**

Contact Address:	MANHATTAN AVE
Contact City,State,Zip:	BROOKLYN, NY 11222
Contact Telephone:	718-389-1903
Contact Fax:	Not reported
Contact Email:	Not reported
Contact Title:	Not reported
EPA Region:	02
Land Type:	Private
Federal Waste Generator Description:	Small Quantity Generator
Non-Notifier:	Not reported
Biennial Report Cycle:	Not reported
Accessibility:	Not reported
Active Site Indicator:	Handler Activities
State District Owner:	NY
State District:	NYSDEC R2
Mailing Address:	MANHATTAN AVE
Mailing City,State,Zip:	BROOKLYN, NY 11222
Owner Name:	Not reported
Owner Type:	Not reported
Operator Name:	Not reported
Operator Type:	Not reported
Short-Term Generator Activity:	No
Importer Activity:	No
Mixed Waste Generator:	No
Transporter Activity:	No
Transfer Facility Activity:	No
Recycler Activity with Storage:	No
Small Quantity On-Site Burner Exemption:	No
Smelting Melting and Refining Furnace Exemption:	No
Underground Injection Control:	No
Off-Site Waste Receipt:	No
Universal Waste Indicator:	No
Universal Waste Destination Facility:	No
Federal Universal Waste:	No
Active Site Fed-Reg Treatment Storage and Disposal Facility:	Not reported
Active Site Converter Treatment storage and Disposal Facility:	Not reported
Active Site State-Reg Treatment Storage and Disposal Facility:	Not reported
Active Site State-Reg Handler:	---
Federal Facility Indicator:	Not reported
Hazardous Secondary Material Indicator:	NN
Sub-Part K Indicator:	Not reported
Commercial TSD Indicator:	No
Treatment Storage and Disposal Type:	Not reported
2018 GPRA Permit Baseline:	Not on the Baseline
2018 GPRA Renewals Baseline:	Not on the Baseline
Permit Renewals Workload Universe:	Not reported
Permit Workload Universe:	Not reported
Permit Progress Universe:	Not reported
Post-Closure Workload Universe:	Not reported
Closure Workload Universe:	Not reported
202 GPRA Corrective Action Baseline:	No
Corrective Action Workload Universe:	No
Subject to Corrective Action Universe:	No
Non-TSDFs Where RCRA CA has Been Imposed Universe:	No
TSDFs Potentially Subject to CA Under 3004 (u)/(v) Universe:	No
TSDFs Only Subject to CA under Discretionary Auth Universe:	No
Corrective Action Priority Ranking:	No NCAPS ranking

J RAFA CLEANERS (Continued) **1000990146**

Environmental Control Indicator:	No
Institutional Control Indicator:	No
Human Exposure Controls Indicator:	N/A
Groundwater Controls Indicator:	N/A
Operating TSDF Universe:	Not reported
Full Enforcement Universe:	Not reported
Significant Non-Complier Universe:	No
Unaddressed Significant Non-Complier Universe:	No
Addressed Significant Non-Complier Universe:	No
Significant Non-Complier With a Compliance Schedule Universe:	No
Financial Assurance Required:	Not reported
Handler Date of Last Change:	20150414
Recognized Trader-Importer:	No
Recognized Trader-Exporter:	No
Importer of Spent Lead Acid Batteries:	No
Exporter of Spent Lead Acid Batteries:	No
Recycler Activity Without Storage:	Not reported
Manifest Broker:	Not reported
Sub-Part P Indicator:	No

Hazardous Waste Summary:

Waste Code:	D007
Waste Description:	CHROMIUM
Waste Code:	D039
Waste Description:	TETRACHLOROETHYLENE
Waste Code:	D040
Waste Description:	TRICHLORETHYLENE
Waste Code:	F002
Waste Description:	THE FOLLOWING SPENT HALOGENATED SOLVENTS: TETRACHLOROETHYLENE, METHYLENE CHLORIDE, TRICHLOROETHYLENE, 1,1,1-TRICHLOROETHANE, CHLOROBENZENE, 1,1,2-TRICHLORO-1,2,2-TRIFLUOROETHANE, ORTHO-DICHLOROBENZENE, TRICHLOROFLUOROMETHANE, AND 1,1,2, TRICHLOROETHANE; ALL SPENT SOLVENT MIXTURES/BLENDS CONTAINING, BEFORE USE, A TOTAL OF TEN PERCENT OR MORE (BY VOLUME) OF ONE OR MORE OF THE ABOVE HALOGENATED SOLVENTS OR THOSE SOLVENTS LISTED IN F001, F004, AND F005; AND STILL BOTTOMS FROM THE RECOVERY OF THESE SPENT SOLVENTS AND SPENT SOLVENT MIXTURES.

Handler - Owner Operator:

Owner/Operator Indicator:	Owner
Owner/Operator Name:	ROSA ANG
Legal Status:	Private
Date Became Current:	Not reported
Date Ended Current:	Not reported
Owner/Operator Address:	192 JERICHO TNPK
Owner/Operator City,State,Zip:	OLD WESTBURY, NY 11568
Owner/Operator Telephone:	718-963-2255
Owner/Operator Telephone Ext:	Not reported
Owner/Operator Fax:	Not reported
Owner/Operator Email:	Not reported
Owner/Operator Indicator:	Operator

J RAFA CLEANERS (Continued) **1000990146**

Owner/Operator Name:	RAFAELS CLEANERS
Legal Status:	Private
Date Became Current:	20020204
Date Ended Current:	Not reported
Owner/Operator Address:	718 MANHATTAN AVE
Owner/Operator City,State,Zip:	BROOKLYN, NY 11222
Owner/Operator Telephone:	718-389-2735
Owner/Operator Telephone Ext:	Not reported
Owner/Operator Fax:	Not reported
Owner/Operator Email:	Not reported

Owner/Operator Indicator:	Owner
Owner/Operator Name:	ROSA ANG
Legal Status:	Private
Date Became Current:	Not reported
Date Ended Current:	Not reported
Owner/Operator Address:	192 JERICHO TNPK
Owner/Operator City,State,Zip:	OLD WESTBURY, NY 11568
Owner/Operator Telephone:	718-963-2255
Owner/Operator Telephone Ext:	Not reported
Owner/Operator Fax:	Not reported
Owner/Operator Email:	Not reported

Owner/Operator Indicator:	Owner
Owner/Operator Name:	J RAFA CLEANER
Legal Status:	Private
Date Became Current:	20080310
Date Ended Current:	Not reported
Owner/Operator Address:	Not reported
Owner/Operator City,State,Zip:	Not reported
Owner/Operator Telephone:	Not reported
Owner/Operator Telephone Ext:	Not reported
Owner/Operator Fax:	Not reported
Owner/Operator Email:	Not reported

Owner/Operator Indicator:	Operator
Owner/Operator Name:	KUAN YOO
Legal Status:	Private
Date Became Current:	20080310
Date Ended Current:	Not reported
Owner/Operator Address:	Not reported
Owner/Operator City,State,Zip:	Not reported
Owner/Operator Telephone:	Not reported
Owner/Operator Telephone Ext:	Not reported
Owner/Operator Fax:	Not reported
Owner/Operator Email:	Not reported

Owner/Operator Indicator:	Owner
Owner/Operator Name:	ARIEL CORP
Legal Status:	Private
Date Became Current:	20020204
Date Ended Current:	Not reported
Owner/Operator Address:	718 MANHATTAN AVE
Owner/Operator City,State,Zip:	BROOKLYN, NY 11222
Owner/Operator Telephone:	718-389-2735
Owner/Operator Telephone Ext:	Not reported
Owner/Operator Fax:	Not reported

J RAFA CLEANERS (Continued) **1000990146**

Owner/Operator Email: Not reported

Historic Generators:

Receive Date: 20060101
Handler Name: RAFAELS CLEANERS
Federal Waste Generator Description: Small Quantity Generator
State District Owner: NY
Large Quantity Handler of Universal Waste: No
Recognized Trader Importer: No
Recognized Trader Exporter: No
Spent Lead Acid Battery Importer: No
Spent Lead Acid Battery Exporter: No
Current Record: No
Non Storage Recycler Activity: Not reported
Electronic Manifest Broker: Not reported

Receive Date: 20080309
Handler Name: J RAFA CLEANERS
Federal Waste Generator Description: Small Quantity Generator
State District Owner: NY
Large Quantity Handler of Universal Waste: No
Recognized Trader Importer: No
Recognized Trader Exporter: No
Spent Lead Acid Battery Importer: No
Spent Lead Acid Battery Exporter: No
Current Record: Yes
Non Storage Recycler Activity: Not reported
Electronic Manifest Broker: Not reported

Receive Date: 19950301
Handler Name: COURTSIDE CLEANERS
Federal Waste Generator Description: Small Quantity Generator
State District Owner: NY
Large Quantity Handler of Universal Waste: No
Recognized Trader Importer: No
Recognized Trader Exporter: No
Spent Lead Acid Battery Importer: No
Spent Lead Acid Battery Exporter: No
Current Record: No
Non Storage Recycler Activity: Not reported
Electronic Manifest Broker: Not reported

Receive Date: 20021121
Handler Name: RAFAELS CLEANERS
Federal Waste Generator Description: Small Quantity Generator
State District Owner: NY
Large Quantity Handler of Universal Waste: No
Recognized Trader Importer: No
Recognized Trader Exporter: No
Spent Lead Acid Battery Importer: No
Spent Lead Acid Battery Exporter: No
Current Record: No
Non Storage Recycler Activity: Not reported
Electronic Manifest Broker: Not reported

Receive Date: 20080310
Handler Name: J RAFA CLEANERS

J RAFA CLEANERS (Continued) **1000990146**

Federal Waste Generator Description:	Small Quantity Generator
State District Owner:	NY
Large Quantity Handler of Universal Waste:	No
Recognized Trader Importer:	No
Recognized Trader Exporter:	No
Spent Lead Acid Battery Importer:	No
Spent Lead Acid Battery Exporter:	No
Current Record:	No
Non Storage Recycler Activity:	Not reported
Electronic Manifest Broker:	Not reported

List of NAICS Codes and Descriptions:

NAICS Code:	81231
NAICS Description:	COIN-OPERATED LAUNDRIES AND DRYCLEANERS
NAICS Code:	81232
NAICS Description:	DRYCLEANING AND LAUNDRY SERVICES (EXCEPT COIN-OPERATED)

Facility Has Received Notices of Violation:

Found Violation:	No
Agency Which Determined Violation:	Not reported
Violation Short Description:	Not reported
Date Violation was Determined:	Not reported
Actual Return to Compliance Date:	Not reported
Return to Compliance Qualifier:	Not reported
Violation Responsible Agency:	Not reported
Scheduled Compliance Date:	Not reported
Enforcement Identifier:	Not reported
Date of Enforcement Action:	Not reported
Enforcement Responsible Agency:	Not reported
Enforcement Docket Number:	Not reported
Enforcement Attorney:	Not reported
Corrective Action Component:	Not reported
Appeal Initiated Date:	Not reported
Appeal Resolution Date:	Not reported
Disposition Status Date:	Not reported
Disposition Status:	Not reported
Disposition Status Description:	Not reported
Consent/Final Order Sequence Number:	Not reported
Consent/Final Order Respondent Name:	Not reported
Consent/Final Order Lead Agency:	Not reported
Enforcement Type:	Not reported
Enforcement Responsible Person:	Not reported
Enforcement Responsible Sub-Organization:	Not reported
SEP Sequence Number:	Not reported
SEP Expenditure Amount:	Not reported
SEP Scheduled Completion Date:	Not reported
SEP Actual Date:	Not reported
SEP Defaulted Date:	Not reported
SEP Type:	Not reported
SEP Type Description:	Not reported
Proposed Amount:	Not reported
Final Monetary Amount:	Not reported
Paid Amount:	Not reported
Final Count:	Not reported
Final Amount:	Not reported

J RAFA CLEANERS (Continued) **1000990146**

Evaluation Action Summary:

Evaluation Date:	20191022
Evaluation Responsible Agency:	State
Found Violation:	No
Evaluation Type Description:	COMPLIANCE EVALUATION INSPECTION ON-SITE
Evaluation Responsible Person Identifier:	NYCMK
Evaluation Responsible Sub-Organization:	R2
Actual Return to Compliance Date:	Not reported
Scheduled Compliance Date:	Not reported
Date of Request:	Not reported
Date Response Received:	Not reported
Request Agency:	Not reported
Former Citation:	Not reported

ICIS:

Enforcement Action ID:	NY000A0000261010049600318
FRS ID:	110009483932
Action Name:	J RAFA CLEANERS 36047R029200318
Facility Name:	J RAFA CLEANERS
Facility Address:	718 MANHATTAN AVE BROOKLYN, NY 112222910
Enforcement Action Type:	Notice of Violation
Facility County:	KINGS
Program System Acronym:	AIR
Enforcement Action Forum Desc:	Administrative - Informal
EA Type Code:	NOV
Facility SIC Code:	7216
Federal Facility ID:	Not reported
Latitude in Decimal Degrees:	40.72591
Longitude in Decimal Degrees:	-73.952
Permit Type Desc:	Not reported
Program System Acronym:	NY0000002610100496
Facility NAICS Code:	812320
Tribal Land Code:	Not reported

Enforcement Action ID:	NY000A0000261010049600315
FRS ID:	110009483932
Action Name:	J RAFA CLEANERS 36047R029200315
Facility Name:	J RAFA CLEANERS
Facility Address:	718 MANHATTAN AVE BROOKLYN, NY 112222910
Enforcement Action Type:	Notice of Violation
Facility County:	KINGS
Program System Acronym:	AIR
Enforcement Action Forum Desc:	Administrative - Informal
EA Type Code:	NOV
Facility SIC Code:	7216
Federal Facility ID:	Not reported
Latitude in Decimal Degrees:	40.72591
Longitude in Decimal Degrees:	-73.952
Permit Type Desc:	Not reported
Program System Acronym:	NY0000002610100496
Facility NAICS Code:	812320
Tribal Land Code:	Not reported

J RAFA CLEANERS (Continued) **1000990146**

Enforcement Action ID: NY000A0000261010049600301
FRS ID: 110009483932
Action Name: J RAFA CLEANERS 36047R029200301
Facility Name: J RAFA CLEANERS
Facility Address: 718 MANHATTAN AVE
BROOKLYN, NY 112222910
Enforcement Action Type: Notice of Violation
Facility County: KINGS
Program System Acronym: AIR
Enforcement Action Forum Desc: Administrative - Informal
EA Type Code: NOV
Facility SIC Code: 7216
Federal Facility ID: Not reported
Latitude in Decimal Degrees: 40.72591
Longitude in Decimal Degrees: -73.952
Permit Type Desc: Not reported
Program System Acronym: NY0000002610100496
Facility NAICS Code: 812320
Tribal Land Code: Not reported

US AIRS (AFS):
Envid: 1000990146
Region Code: 02
County Code: NY047
Programmatic ID: AIR NY0000002610100496
Facility Registry ID: 110009483932
D and B Number: Not reported
Facility Site Name: J RAFA CLEANERS
Primary SIC Code: 7216
NAICS Code: 812320
Default Air Classification Code: SMI
Facility Type of Ownership Code: POF
Air CMS Category Code: Not reported
HPV Status: Not reported

US AIRS (AFS):
Region Code: 02
Programmatic ID: AIR NY0000002610100496
Facility Registry ID: 110009483932
Air Operating Status Code: OPR
Default Air Classification Code: SMI
Air Program: MACT Standards (40 CFR Part 63)
Activity Date: 2000-02-14 00:00:00
Activity Status Date: Not reported
Activity Group: Compliance Monitoring
Activity Type: Inspection/Evaluation
Activity Status: Not reported

Region Code: 02
Programmatic ID: AIR NY0000002610100496
Facility Registry ID: 110009483932
Air Operating Status Code: OPR
Default Air Classification Code: SMI
Air Program: MACT Standards (40 CFR Part 63)
Activity Date: 2003-03-09 00:00:00
Activity Status Date: Not reported

J RAFA CLEANERS (Continued) **1000990146**

Activity Group: Compliance Monitoring
Activity Type: Inspection/Evaluation
Activity Status: Not reported

Region Code: 02
Programmatic ID: AIR NY0000002610100496
Facility Registry ID: 110009483932
Air Operating Status Code: OPR
Default Air Classification Code: SMI
Air Program: MACT Standards (40 CFR Part 63)
Activity Date: 2004-03-14 00:00:00
Activity Status Date: Not reported
Activity Group: Compliance Monitoring
Activity Type: Inspection/Evaluation
Activity Status: Not reported

Region Code: 02
Programmatic ID: AIR NY0000002610100496
Facility Registry ID: 110009483932
Air Operating Status Code: OPR
Default Air Classification Code: SMI
Air Program: MACT Standards (40 CFR Part 63)
Activity Date: 2005-03-16 00:00:00
Activity Status Date: Not reported
Activity Group: Compliance Monitoring
Activity Type: Inspection/Evaluation
Activity Status: Not reported

Region Code: 02
Programmatic ID: AIR NY0000002610100496
Facility Registry ID: 110009483932
Air Operating Status Code: OPR
Default Air Classification Code: SMI
Air Program: MACT Standards (40 CFR Part 63)
Activity Date: 2006-03-23 00:00:00
Activity Status Date: Not reported
Activity Group: Compliance Monitoring
Activity Type: Inspection/Evaluation
Activity Status: Not reported

Region Code: 02
Programmatic ID: AIR NY0000002610100496
Facility Registry ID: 110009483932
Air Operating Status Code: OPR
Default Air Classification Code: SMI
Air Program: MACT Standards (40 CFR Part 63)
Activity Date: 2011-07-20 00:00:00
Activity Status Date: Not reported
Activity Group: Compliance Monitoring
Activity Type: Inspection/Evaluation
Activity Status: Not reported

Region Code: 02
Programmatic ID: AIR NY0000002610100496
Facility Registry ID: 110009483932
Air Operating Status Code: OPR
Default Air Classification Code: SMI

J RAFA CLEANERS (Continued) **1000990146**

Air Program: MACT Standards (40 CFR Part 63)
Activity Date: 2001-06-18 00:00:00
Activity Status Date: 2001-06-18 00:00:00
Activity Group: Enforcement Action
Activity Type: Administrative - Informal
Activity Status: Achieved

Region Code: 02
Programmatic ID: AIR NY0000002610100496
Facility Registry ID: 110009483932
Air Operating Status Code: OPR
Default Air Classification Code: SMI
Air Program: MACT Standards (40 CFR Part 63)
Activity Date: 2005-05-31 00:00:00
Activity Status Date: 2005-05-31 00:00:00
Activity Group: Enforcement Action
Activity Type: Administrative - Informal
Activity Status: Achieved

Region Code: 02
Programmatic ID: AIR NY0000002610100496
Facility Registry ID: 110009483932
Air Operating Status Code: OPR
Default Air Classification Code: SMI
Air Program: MACT Standards (40 CFR Part 63)
Activity Date: 2005-07-14 00:00:00
Activity Status Date: 2005-07-14 00:00:00
Activity Group: Enforcement Action
Activity Type: Administrative - Informal
Activity Status: Achieved

Region Code: 02
Programmatic ID: AIR NY0000002610100496
Facility Registry ID: 110009483932
Air Operating Status Code: OPR
Default Air Classification Code: SMI
Air Program: State Implementation Plan for National Primary and Secondary Ambient Air Quality Standards
Activity Date: 2000-02-14 00:00:00
Activity Status Date: Not reported
Activity Group: Compliance Monitoring
Activity Type: Inspection/Evaluation
Activity Status: Not reported

Region Code: 02
Programmatic ID: AIR NY0000002610100496
Facility Registry ID: 110009483932
Air Operating Status Code: OPR
Default Air Classification Code: SMI
Air Program: State Implementation Plan for National Primary and Secondary Ambient Air Quality Standards
Activity Date: 2003-03-09 00:00:00
Activity Status Date: Not reported
Activity Group: Compliance Monitoring
Activity Type: Inspection/Evaluation
Activity Status: Not reported

Region Code: 02
Programmatic ID: AIR NY0000002610100496

J RAFA CLEANERS (Continued) **1000990146**

Facility Registry ID: 110009483932
Air Operating Status Code: OPR
Default Air Classification Code: SMI
Air Program: State Implementation Plan for National Primary and Secondary Ambient Air Quality Standards
Activity Date: 2004-03-14 00:00:00
Activity Status Date: Not reported
Activity Group: Compliance Monitoring
Activity Type: Inspection/Evaluation
Activity Status: Not reported

Region Code: 02
Programmatic ID: AIR NY0000002610100496
Facility Registry ID: 110009483932
Air Operating Status Code: OPR
Default Air Classification Code: SMI
Air Program: State Implementation Plan for National Primary and Secondary Ambient Air Quality Standards
Activity Date: 2005-03-16 00:00:00
Activity Status Date: Not reported
Activity Group: Compliance Monitoring
Activity Type: Inspection/Evaluation
Activity Status: Not reported

Region Code: 02
Programmatic ID: AIR NY0000002610100496
Facility Registry ID: 110009483932
Air Operating Status Code: OPR
Default Air Classification Code: SMI
Air Program: State Implementation Plan for National Primary and Secondary Ambient Air Quality Standards
Activity Date: 2006-03-23 00:00:00
Activity Status Date: Not reported
Activity Group: Compliance Monitoring
Activity Type: Inspection/Evaluation
Activity Status: Not reported

Region Code: 02
Programmatic ID: AIR NY0000002610100496
Facility Registry ID: 110009483932
Air Operating Status Code: OPR
Default Air Classification Code: SMI
Air Program: State Implementation Plan for National Primary and Secondary Ambient Air Quality Standards
Activity Date: 2011-07-20 00:00:00
Activity Status Date: Not reported
Activity Group: Compliance Monitoring
Activity Type: Inspection/Evaluation
Activity Status: Not reported

Region Code: 02
Programmatic ID: AIR NY0000002610100496
Facility Registry ID: 110009483932
Air Operating Status Code: OPR
Default Air Classification Code: SMI
Air Program: State Implementation Plan for National Primary and Secondary Ambient Air Quality Standards
Activity Date: 2005-05-31 00:00:00
Activity Status Date: 2005-05-31 00:00:00
Activity Group: Enforcement Action
Activity Type: Administrative - Informal
Activity Status: Achieved

J RAFA CLEANERS (Continued) **1000990146**

DRYCLEANERS:

Name:	J RAFA CLEANERS
Address:	718 MANHATTAN AVE
City,State,Zip:	BROOKLYN, NY 11222 2910
Facility ID:	2-6101-00496
Phone Number:	7183891903
Region:	Not reported
Registration Effective Date:	5/21/1999
Inspection Date:	2/14/2000
Install Date:	Not reported
Expiration Date:	07/20/2005
Removal Date:	Not reported
Drop Shop:	Not reported
Shutdown:	Not reported
Alternate Solvent:	Perchloroethylene; CAS 127-18-4
Current Business:	Not reported

Name:	J RAFA CLEANERS
Address:	718 MANHATTAN AVE
City,State,Zip:	BROOKLYN, NY 11222 2910
Facility ID:	2-6101-00496
Phone Number:	7183891903
Region:	Not reported
Registration Effective Date:	5/21/1999
Inspection Date:	2/11/2001
Install Date:	Not reported
Expiration Date:	07/20/2005
Removal Date:	Not reported
Drop Shop:	Not reported
Shutdown:	Not reported
Alternate Solvent:	Perchloroethylene; CAS 127-18-4
Current Business:	Not reported

Name:	J RAFA CLEANERS
Address:	718 MANHATTAN AVE
City,State,Zip:	BROOKLYN, NY 11222 2910
Facility ID:	2-6101-00496
Phone Number:	7183891903
Region:	Not reported
Registration Effective Date:	5/21/1999
Inspection Date:	2/20/2002
Install Date:	Not reported
Expiration Date:	07/20/2005
Removal Date:	Not reported
Drop Shop:	Not reported
Shutdown:	Not reported
Alternate Solvent:	Perchloroethylene; CAS 127-18-4
Current Business:	Not reported

Name:	J RAFA CLEANERS
Address:	718 MANHATTAN AVE
City,State,Zip:	BROOKLYN, NY 11222 2910
Facility ID:	2-6101-00496
Phone Number:	7183891903
Region:	Not reported
Registration Effective Date:	5/21/1999
Inspection Date:	3/9/2003

J RAFA CLEANERS (Continued) **1000990146**

Install Date: Not reported
Expiration Date: 07/20/2005
Removal Date: Not reported
Drop Shop: Not reported
Shutdown: Not reported
Alternate Solvent: Perchloroethylene; CAS 127-18-4
Current Business: Not reported

Name: J RAFA CLEANERS
Address: 718 MANHATTAN AVE
City,State,Zip: BROOKLYN, NY 11222 2910
Facility ID: 2-6101-00496
Phone Number: 7183891903
Region: Not reported
Registration Effective Date: 5/21/1999
Inspection Date: 3/14/2004
Install Date: Not reported
Expiration Date: 07/20/2005
Removal Date: Not reported
Drop Shop: Not reported
Shutdown: Not reported
Alternate Solvent: Perchloroethylene; CAS 127-18-4
Current Business: Not reported

Name: J RAFA CLEANERS
Address: 718 MANHATTAN AVE
City,State,Zip: BROOKLYN, NY 11222 2910
Facility ID: 2-6101-00496
Phone Number: 7183891903
Region: Not reported
Registration Effective Date: 5/21/1999
Inspection Date: 3/16/2005
Install Date: Not reported
Expiration Date: 07/20/2005
Removal Date: Not reported
Drop Shop: Not reported
Shutdown: Not reported
Alternate Solvent: Perchloroethylene; CAS 127-18-4
Current Business: Not reported

Name: J RAFA CLEANERS
Address: 718 MANHATTAN AVE
City,State,Zip: BROOKLYN, NY 11222 2910
Facility ID: 2-6101-00496
Phone Number: 7183891903
Region: Not reported
Registration Effective Date: 5/21/1999
Inspection Date: 3/23/2006
Install Date: Not reported
Expiration Date: 07/20/2005
Removal Date: Not reported
Drop Shop: Not reported
Shutdown: Not reported
Alternate Solvent: Perchloroethylene; CAS 127-18-4
Current Business: Not reported

Name: J RAFA CLEANERS

J RAFA CLEANERS (Continued) **1000990146**

Address: 718 MANHATTAN AVE
City,State,Zip: BROOKLYN, NY 11222 2910
Facility ID: 2-6101-00496
Phone Number: 7183891903
Region: Not reported
Registration Effective Date: 5/21/1999
Inspection Date: 7/6/2007
Install Date: Not reported
Expiration Date: 07/20/2005
Removal Date: Not reported
Drop Shop: Not reported
Shutdown: Not reported
Alternate Solvent: Perchloroethylene; CAS 127-18-4
Current Business: Not reported

Name: J RAFA CLEANERS
Address: 718 MANHATTAN AVE
City,State,Zip: BROOKLYN, NY 11222 2910
Facility ID: 2-6101-00496
Phone Number: 7183891903
Region: Not reported
Registration Effective Date: 5/21/1999
Inspection Date: 7/1/2008
Install Date: Not reported
Expiration Date: 07/20/2005
Removal Date: Not reported
Drop Shop: Not reported
Shutdown: Not reported
Alternate Solvent: Perchloroethylene; CAS 127-18-4
Current Business: Not reported

Name: J RAFA CLEANERS
Address: 718 MANHATTAN AVE
City,State,Zip: BROOKLYN, NY 11222 2910
Facility ID: 2-6101-00496
Phone Number: 7183891903
Region: Not reported
Registration Effective Date: 5/21/1999
Inspection Date: 10/23/2009
Install Date: Not reported
Expiration Date: 07/20/2005
Removal Date: Not reported
Drop Shop: Not reported
Shutdown: Not reported
Alternate Solvent: Perchloroethylene; CAS 127-18-4
Current Business: Not reported

Name: J RAFA CLEANERS
Address: 718 MANHATTAN AVE
City,State,Zip: BROOKLYN, NY 11222 2910
Facility ID: 2-6101-00496
Phone Number: 7183891903
Region: Not reported
Registration Effective Date: 5/21/1999
Inspection Date: 7/30/2010
Install Date: Not reported
Expiration Date: 07/20/2005

J RAFA CLEANERS (Continued) **1000990146**

Removal Date: Not reported
Drop Shop: Not reported
Shutdown: Not reported
Alternate Solvent: Perchloroethylene; CAS 127-18-4
Current Business: Not reported

Name: J RAFA CLEANERS
Address: 718 MANHATTAN AVE
City,State,Zip: BROOKLYN, NY 11222 2910
Facility ID: 2-6101-00496
Phone Number: 7183891903
Region: Not reported
Registration Effective Date: 5/21/1999
Inspection Date: 7/20/2011
Install Date: Not reported
Expiration Date: 07/20/2005
Removal Date: Not reported
Drop Shop: Not reported
Shutdown: Not reported
Alternate Solvent: Perchloroethylene; CAS 127-18-4
Current Business: Not reported

Name: J RAFA CLEANERS
Address: 718 MANHATTAN AVE
City,State,Zip: BROOKLYN, NY 11222 2910
Facility ID: 2-6101-00496
Phone Number: 7183891903
Region: Not reported
Registration Effective Date: 5/21/1999
Inspection Date: 7/6/2012
Install Date: Not reported
Expiration Date: 07/20/2005
Removal Date: Not reported
Drop Shop: Not reported
Shutdown: Not reported
Alternate Solvent: Perchloroethylene; CAS 127-18-4
Current Business: Not reported

Name: J RAFA CLEANERS
Address: 718 MANHATTAN AVE
City,State,Zip: BROOKLYN, NY 11222 2910
Facility ID: 2-6101-00496
Phone Number: 7183891903
Region: Not reported
Registration Effective Date: 5/21/1999
Inspection Date: 7/5/2013
Install Date: Not reported
Expiration Date: 07/20/2005
Removal Date: Not reported
Drop Shop: Not reported
Shutdown: Not reported
Alternate Solvent: Perchloroethylene; CAS 127-18-4
Current Business: Not reported

Name: J RAFA CLEANERS
Address: 718 MANHATTAN AVE
City,State,Zip: BROOKLYN, NY 11222 2910

J RAFA CLEANERS (Continued) **1000990146**

Facility ID:	2-6101-00496
Phone Number:	7183891903
Region:	Not reported
Registration Effective Date:	5/21/1999
Inspection Date:	7/16/2014
Install Date:	Not reported
Expiration Date:	07/20/2005
Removal Date:	Not reported
Drop Shop:	Not reported
Shutdown:	Not reported
Alternate Solvent:	Perchloroethylene; CAS 127-18-4
Current Business:	Not reported

Name:	J RAFA CLEANERS
Address:	718 MANHATTAN AVE
City,State,Zip:	BROOKLYN, NY 11222 2910
Facility ID:	2-6101-00496
Phone Number:	7183891903
Region:	Not reported
Registration Effective Date:	5/21/1999
Inspection Date:	7/15/2015
Install Date:	Not reported
Expiration Date:	07/20/2005
Removal Date:	Not reported
Drop Shop:	Not reported
Shutdown:	Not reported
Alternate Solvent:	Perchloroethylene; CAS 127-18-4
Current Business:	Not reported

Name:	J RAFA CLEANERS
Address:	718 MANHATTAN AVE
City,State,Zip:	BROOKLYN, NY 11222 2910
Facility ID:	2-6101-00496
Phone Number:	7183891903
Region:	Not reported
Registration Effective Date:	5/21/1999
Inspection Date:	7/18/2016
Install Date:	Not reported
Expiration Date:	07/20/2005
Removal Date:	Not reported
Drop Shop:	Not reported
Shutdown:	Not reported
Alternate Solvent:	Perchloroethylene; CAS 127-18-4
Current Business:	Not reported

Name:	J RAFA CLEANERS
Address:	718 MANHATTAN AVE
City,State,Zip:	BROOKLYN, NY 11222 2910
Facility ID:	2-6101-00496
Phone Number:	7183891903
Region:	Not reported
Registration Effective Date:	5/21/1999
Inspection Date:	7/12/2017
Install Date:	Not reported
Expiration Date:	07/20/2005
Removal Date:	Not reported
Drop Shop:	Not reported

J RAFA CLEANERS (Continued) **1000990146**

Shutdown: Not reported
Alternate Solvent: Perchloroethylene; CAS 127-18-4
Current Business: Not reported

Name: J RAFA CLEANERS
Address: 718 MANHATTAN AVE
City,State,Zip: BROOKLYN, NY 11222 2910
Facility ID: 2-6101-00496
Phone Number: 7183891903
Region: Not reported
Registration Effective Date: 5/21/1999
Inspection Date: 4/18/2018
Install Date: Not reported
Expiration Date: 07/20/2005
Removal Date: Not reported
Drop Shop: Not reported
Shutdown: Not reported
Alternate Solvent: Perchloroethylene; CAS 127-18-4
Current Business: Not reported

Name: J RAFA CLEANERS
Address: 718 MANHATTAN AVE
City,State,Zip: BROOKLYN, NY 11222 2910
Facility ID: 2-6101-00496
Phone Number: 7183891903
Region: Not reported
Registration Effective Date: 5/21/1999
Inspection Date: 4/15/2019
Install Date: Not reported
Expiration Date: 07/20/2005
Removal Date: Not reported
Drop Shop: Not reported
Shutdown: Not reported
Alternate Solvent: Perchloroethylene; CAS 127-18-4
Current Business: Not reported

Name: J RAFA CLEANERS
Address: 718 MANHATTAN AVE
City,State,Zip: BROOKLYN, NY 11222 2910
Facility ID: 2-6101-00496
Phone Number: 7183891903
Region: Not reported
Registration Effective Date: 7/20/2005
Inspection Date: 2/14/2000
Install Date: Not reported
Expiration Date: 08/09/2010
Removal Date: Not reported
Drop Shop: Not reported
Shutdown: Not reported
Alternate Solvent: Perchloroethylene; CAS 127-18-4
Current Business: Not reported

Name: J RAFA CLEANERS
Address: 718 MANHATTAN AVE
City,State,Zip: BROOKLYN, NY 11222 2910
Facility ID: 2-6101-00496
Phone Number: 7183891903

J RAFA CLEANERS (Continued) **1000990146**

Region: Not reported
Registration Effective Date: 7/20/2005
Inspection Date: 2/11/2001
Install Date: Not reported
Expiration Date: 08/09/2010
Removal Date: Not reported
Drop Shop: Not reported
Shutdown: Not reported
Alternate Solvent: Perchloroethylene; CAS 127-18-4
Current Business: Not reported

Name: J RAFA CLEANERS
Address: 718 MANHATTAN AVE
City,State,Zip: BROOKLYN, NY 11222 2910
Facility ID: 2-6101-00496
Phone Number: 7183891903
Region: Not reported
Registration Effective Date: 7/20/2005
Inspection Date: 2/20/2002
Install Date: Not reported
Expiration Date: 08/09/2010
Removal Date: Not reported
Drop Shop: Not reported
Shutdown: Not reported
Alternate Solvent: Perchloroethylene; CAS 127-18-4
Current Business: Not reported

Name: J RAFA CLEANERS
Address: 718 MANHATTAN AVE
City,State,Zip: BROOKLYN, NY 11222 2910
Facility ID: 2-6101-00496
Phone Number: 7183891903
Region: Not reported
Registration Effective Date: 7/20/2005
Inspection Date: 3/9/2003
Install Date: Not reported
Expiration Date: 08/09/2010
Removal Date: Not reported
Drop Shop: Not reported
Shutdown: Not reported
Alternate Solvent: Perchloroethylene; CAS 127-18-4
Current Business: Not reported

Name: J RAFA CLEANERS
Address: 718 MANHATTAN AVE
City,State,Zip: BROOKLYN, NY 11222 2910
Facility ID: 2-6101-00496
Phone Number: 7183891903
Region: Not reported
Registration Effective Date: 7/20/2005
Inspection Date: 3/14/2004
Install Date: Not reported
Expiration Date: 08/09/2010
Removal Date: Not reported
Drop Shop: Not reported
Shutdown: Not reported
Alternate Solvent: Perchloroethylene; CAS 127-18-4

J RAFA CLEANERS (Continued) **1000990146**

Current Business: Not reported

Name: J RAFA CLEANERS
Address: 718 MANHATTAN AVE
City,State,Zip: BROOKLYN, NY 11222 2910
Facility ID: 2-6101-00496
Phone Number: 7183891903
Region: Not reported
Registration Effective Date: 7/20/2005
Inspection Date: 3/16/2005
Install Date: Not reported
Expiration Date: 08/09/2010
Removal Date: Not reported
Drop Shop: Not reported
Shutdown: Not reported
Alternate Solvent: Perchloroethylene; CAS 127-18-4
Current Business: Not reported

Name: J RAFA CLEANERS
Address: 718 MANHATTAN AVE
City,State,Zip: BROOKLYN, NY 11222 2910
Facility ID: 2-6101-00496
Phone Number: 7183891903
Region: Not reported
Registration Effective Date: 7/20/2005
Inspection Date: 3/23/2006
Install Date: Not reported
Expiration Date: 08/09/2010
Removal Date: Not reported
Drop Shop: Not reported
Shutdown: Not reported
Alternate Solvent: Perchloroethylene; CAS 127-18-4
Current Business: Not reported

Name: J RAFA CLEANERS
Address: 718 MANHATTAN AVE
City,State,Zip: BROOKLYN, NY 11222 2910
Facility ID: 2-6101-00496
Phone Number: 7183891903
Region: Not reported
Registration Effective Date: 7/20/2005
Inspection Date: 7/6/2007
Install Date: Not reported
Expiration Date: 08/09/2010
Removal Date: Not reported
Drop Shop: Not reported
Shutdown: Not reported
Alternate Solvent: Perchloroethylene; CAS 127-18-4
Current Business: Not reported

Name: J RAFA CLEANERS
Address: 718 MANHATTAN AVE
City,State,Zip: BROOKLYN, NY 11222 2910
Facility ID: 2-6101-00496
Phone Number: 7183891903
Region: Not reported
Registration Effective Date: 7/20/2005

J RAFA CLEANERS (Continued) **1000990146**

Inspection Date:	7/1/2008
Install Date:	Not reported
Expiration Date:	08/09/2010
Removal Date:	Not reported
Drop Shop:	Not reported
Shutdown:	Not reported
Alternate Solvent:	Perchloroethylene; CAS 127-18-4
Current Business:	Not reported

Name:	J RAFA CLEANERS
Address:	718 MANHATTAN AVE
City,State,Zip:	BROOKLYN, NY 11222 2910
Facility ID:	2-6101-00496
Phone Number:	7183891903
Region:	Not reported
Registration Effective Date:	7/20/2005
Inspection Date:	10/23/2009
Install Date:	Not reported
Expiration Date:	08/09/2010
Removal Date:	Not reported
Drop Shop:	Not reported
Shutdown:	Not reported
Alternate Solvent:	Perchloroethylene; CAS 127-18-4
Current Business:	Not reported

Name:	J RAFA CLEANERS
Address:	718 MANHATTAN AVE
City,State,Zip:	BROOKLYN, NY 11222 2910
Facility ID:	2-6101-00496
Phone Number:	7183891903
Region:	Not reported
Registration Effective Date:	7/20/2005
Inspection Date:	7/30/2010
Install Date:	Not reported
Expiration Date:	08/09/2010
Removal Date:	Not reported
Drop Shop:	Not reported
Shutdown:	Not reported
Alternate Solvent:	Perchloroethylene; CAS 127-18-4
Current Business:	Not reported

Name:	J RAFA CLEANERS
Address:	718 MANHATTAN AVE
City,State,Zip:	BROOKLYN, NY 11222 2910
Facility ID:	2-6101-00496
Phone Number:	7183891903
Region:	Not reported
Registration Effective Date:	7/20/2005
Inspection Date:	7/20/2011
Install Date:	Not reported
Expiration Date:	08/09/2010
Removal Date:	Not reported
Drop Shop:	Not reported
Shutdown:	Not reported
Alternate Solvent:	Perchloroethylene; CAS 127-18-4
Current Business:	Not reported

J RAFA CLEANERS (Continued) **1000990146**

Name: J RAFA CLEANERS
Address: 718 MANHATTAN AVE
City,State,Zip: BROOKLYN, NY 11222 2910
Facility ID: 2-6101-00496
Phone Number: 7183891903
Region: Not reported
Registration Effective Date: 7/20/2005
Inspection Date: 7/6/2012
Install Date: Not reported
Expiration Date: 08/09/2010
Removal Date: Not reported
Drop Shop: Not reported
Shutdown: Not reported
Alternate Solvent: Perchloroethylene; CAS 127-18-4
Current Business: Not reported

Name: J RAFA CLEANERS
Address: 718 MANHATTAN AVE
City,State,Zip: BROOKLYN, NY 11222 2910
Facility ID: 2-6101-00496
Phone Number: 7183891903
Region: Not reported
Registration Effective Date: 7/20/2005
Inspection Date: 7/5/2013
Install Date: Not reported
Expiration Date: 08/09/2010
Removal Date: Not reported
Drop Shop: Not reported
Shutdown: Not reported
Alternate Solvent: Perchloroethylene; CAS 127-18-4
Current Business: Not reported

Name: J RAFA CLEANERS
Address: 718 MANHATTAN AVE
City,State,Zip: BROOKLYN, NY 11222 2910
Facility ID: 2-6101-00496
Phone Number: 7183891903
Region: Not reported
Registration Effective Date: 7/20/2005
Inspection Date: 7/16/2014
Install Date: Not reported
Expiration Date: 08/09/2010
Removal Date: Not reported
Drop Shop: Not reported
Shutdown: Not reported
Alternate Solvent: Perchloroethylene; CAS 127-18-4
Current Business: Not reported

Name: J RAFA CLEANERS
Address: 718 MANHATTAN AVE
City,State,Zip: BROOKLYN, NY 11222 2910
Facility ID: 2-6101-00496
Phone Number: 7183891903
Region: Not reported
Registration Effective Date: 7/20/2005
Inspection Date: 7/15/2015
Install Date: Not reported

J RAFA CLEANERS (Continued) **1000990146**

Expiration Date: 08/09/2010
Removal Date: Not reported
Drop Shop: Not reported
Shutdown: Not reported
Alternate Solvent: Perchloroethylene; CAS 127-18-4
Current Business: Not reported

Name: J RAFA CLEANERS
Address: 718 MANHATTAN AVE
City,State,Zip: BROOKLYN, NY 11222 2910
Facility ID: 2-6101-00496
Phone Number: 7183891903
Region: Not reported
Registration Effective Date: 7/20/2005
Inspection Date: 7/18/2016
Install Date: Not reported
Expiration Date: 08/09/2010
Removal Date: Not reported
Drop Shop: Not reported
Shutdown: Not reported
Alternate Solvent: Perchloroethylene; CAS 127-18-4
Current Business: Not reported

Name: J RAFA CLEANERS
Address: 718 MANHATTAN AVE
City,State,Zip: BROOKLYN, NY 11222 2910
Facility ID: 2-6101-00496
Phone Number: 7183891903
Region: Not reported
Registration Effective Date: 7/20/2005
Inspection Date: 7/12/2017
Install Date: Not reported
Expiration Date: 08/09/2010
Removal Date: Not reported
Drop Shop: Not reported
Shutdown: Not reported
Alternate Solvent: Perchloroethylene; CAS 127-18-4
Current Business: Not reported

Name: J RAFA CLEANERS
Address: 718 MANHATTAN AVE
City,State,Zip: BROOKLYN, NY 11222 2910
Facility ID: 2-6101-00496
Phone Number: 7183891903
Region: Not reported
Registration Effective Date: 7/20/2005
Inspection Date: 4/18/2018
Install Date: Not reported
Expiration Date: 08/09/2010
Removal Date: Not reported
Drop Shop: Not reported
Shutdown: Not reported
Alternate Solvent: Perchloroethylene; CAS 127-18-4
Current Business: Not reported

Name: J RAFA CLEANERS
Address: 718 MANHATTAN AVE

J RAFA CLEANERS (Continued) **1000990146**

City,State,Zip: BROOKLYN, NY 11222 2910
Facility ID: 2-6101-00496
Phone Number: 7183891903
Region: Not reported
Registration Effective Date: 7/20/2005
Inspection Date: 4/15/2019
Install Date: Not reported
Expiration Date: 08/09/2010
Removal Date: Not reported
Drop Shop: Not reported
Shutdown: Not reported
Alternate Solvent: Perchloroethylene; CAS 127-18-4
Current Business: Not reported

Name: J RAFA CLEANERS
Address: 718 MANHATTAN AVE
City,State,Zip: BROOKLYN, NY 11222 2910
Facility ID: 2-6101-00496
Phone Number: 7183891903
Region: Not reported
Registration Effective Date: 8/9/2010
Inspection Date: 2/14/2000
Install Date: Not reported
Expiration Date: 06/08/2016
Removal Date: Not reported
Drop Shop: Not reported
Shutdown: Not reported
Alternate Solvent: Perchloroethylene; CAS 127-18-4
Current Business: Not reported

Name: J RAFA CLEANERS
Address: 718 MANHATTAN AVE
City,State,Zip: BROOKLYN, NY 11222 2910
Facility ID: 2-6101-00496
Phone Number: 7183891903
Region: Not reported
Registration Effective Date: 8/9/2010
Inspection Date: 2/11/2001
Install Date: Not reported
Expiration Date: 06/08/2016
Removal Date: Not reported
Drop Shop: Not reported
Shutdown: Not reported
Alternate Solvent: Perchloroethylene; CAS 127-18-4
Current Business: Not reported

Name: J RAFA CLEANERS
Address: 718 MANHATTAN AVE
City,State,Zip: BROOKLYN, NY 11222 2910
Facility ID: 2-6101-00496
Phone Number: 7183891903
Region: Not reported
Registration Effective Date: 8/9/2010
Inspection Date: 2/20/2002
Install Date: Not reported
Expiration Date: 06/08/2016
Removal Date: Not reported

J RAFA CLEANERS (Continued) **1000990146**

Drop Shop: Not reported
Shutdown: Not reported
Alternate Solvent: Perchloroethylene; CAS 127-18-4
Current Business: Not reported

Name: J RAFA CLEANERS
Address: 718 MANHATTAN AVE
City,State,Zip: BROOKLYN, NY 11222 2910
Facility ID: 2-6101-00496
Phone Number: 7183891903
Region: Not reported
Registration Effective Date: 8/9/2010
Inspection Date: 3/9/2003
Install Date: Not reported
Expiration Date: 06/08/2016
Removal Date: Not reported
Drop Shop: Not reported
Shutdown: Not reported
Alternate Solvent: Perchloroethylene; CAS 127-18-4
Current Business: Not reported

Name: J RAFA CLEANERS
Address: 718 MANHATTAN AVE
City,State,Zip: BROOKLYN, NY 11222 2910
Facility ID: 2-6101-00496
Phone Number: 7183891903
Region: Not reported
Registration Effective Date: 8/9/2010
Inspection Date: 3/14/2004
Install Date: Not reported
Expiration Date: 06/08/2016
Removal Date: Not reported
Drop Shop: Not reported
Shutdown: Not reported
Alternate Solvent: Perchloroethylene; CAS 127-18-4
Current Business: Not reported

Name: J RAFA CLEANERS
Address: 718 MANHATTAN AVE
City,State,Zip: BROOKLYN, NY 11222 2910
Facility ID: 2-6101-00496
Phone Number: 7183891903
Region: Not reported
Registration Effective Date: 8/9/2010
Inspection Date: 3/16/2005
Install Date: Not reported
Expiration Date: 06/08/2016
Removal Date: Not reported
Drop Shop: Not reported
Shutdown: Not reported
Alternate Solvent: Perchloroethylene; CAS 127-18-4
Current Business: Not reported

Name: J RAFA CLEANERS
Address: 718 MANHATTAN AVE
City,State,Zip: BROOKLYN, NY 11222 2910
Facility ID: 2-6101-00496

J RAFA CLEANERS (Continued) **1000990146**

Phone Number: 7183891903
Region: Not reported
Registration Effective Date: 8/9/2010
Inspection Date: 3/23/2006
Install Date: Not reported
Expiration Date: 06/08/2016
Removal Date: Not reported
Drop Shop: Not reported
Shutdown: Not reported
Alternate Solvent: Perchloroethylene; CAS 127-18-4
Current Business: Not reported

Name: J RAFA CLEANERS
Address: 718 MANHATTAN AVE
City,State,Zip: BROOKLYN, NY 11222 2910
Facility ID: 2-6101-00496
Phone Number: 7183891903
Region: Not reported
Registration Effective Date: 8/9/2010
Inspection Date: 7/6/2007
Install Date: Not reported
Expiration Date: 06/08/2016
Removal Date: Not reported
Drop Shop: Not reported
Shutdown: Not reported
Alternate Solvent: Perchloroethylene; CAS 127-18-4
Current Business: Not reported

Name: J RAFA CLEANERS
Address: 718 MANHATTAN AVE
City,State,Zip: BROOKLYN, NY 11222 2910
Facility ID: 2-6101-00496
Phone Number: 7183891903
Region: Not reported
Registration Effective Date: 8/9/2010
Inspection Date: 7/1/2008
Install Date: Not reported
Expiration Date: 06/08/2016
Removal Date: Not reported
Drop Shop: Not reported
Shutdown: Not reported
Alternate Solvent: Perchloroethylene; CAS 127-18-4
Current Business: Not reported

Name: J RAFA CLEANERS
Address: 718 MANHATTAN AVE
City,State,Zip: BROOKLYN, NY 11222 2910
Facility ID: 2-6101-00496
Phone Number: 7183891903
Region: Not reported
Registration Effective Date: 8/9/2010
Inspection Date: 10/23/2009
Install Date: Not reported
Expiration Date: 06/08/2016
Removal Date: Not reported
Drop Shop: Not reported
Shutdown: Not reported

J RAFA CLEANERS (Continued) **1000990146**

Alternate Solvent: Perchloroethylene; CAS 127-18-4
Current Business: Not reported

Name: J RAFA CLEANERS
Address: 718 MANHATTAN AVE
City,State,Zip: BROOKLYN, NY 11222 2910
Facility ID: 2-6101-00496
Phone Number: 7183891903
Region: Not reported
Registration Effective Date: 8/9/2010
Inspection Date: 7/30/2010
Install Date: Not reported
Expiration Date: 06/08/2016
Removal Date: Not reported
Drop Shop: Not reported
Shutdown: Not reported
Alternate Solvent: Perchloroethylene; CAS 127-18-4
Current Business: Not reported

Name: J RAFA CLEANERS
Address: 718 MANHATTAN AVE
City,State,Zip: BROOKLYN, NY 11222 2910
Facility ID: 2-6101-00496
Phone Number: 7183891903
Region: Not reported
Registration Effective Date: 8/9/2010
Inspection Date: 7/20/2011
Install Date: Not reported
Expiration Date: 06/08/2016
Removal Date: Not reported
Drop Shop: Not reported
Shutdown: Not reported
Alternate Solvent: Perchloroethylene; CAS 127-18-4
Current Business: Not reported

Name: J RAFA CLEANERS
Address: 718 MANHATTAN AVE
City,State,Zip: BROOKLYN, NY 11222 2910
Facility ID: 2-6101-00496
Phone Number: 7183891903
Region: Not reported
Registration Effective Date: 8/9/2010
Inspection Date: 7/6/2012
Install Date: Not reported
Expiration Date: 06/08/2016
Removal Date: Not reported
Drop Shop: Not reported
Shutdown: Not reported
Alternate Solvent: Perchloroethylene; CAS 127-18-4
Current Business: Not reported

Name: J RAFA CLEANERS
Address: 718 MANHATTAN AVE
City,State,Zip: BROOKLYN, NY 11222 2910
Facility ID: 2-6101-00496
Phone Number: 7183891903
Region: Not reported

J RAFA CLEANERS (Continued) **1000990146**

Registration Effective Date: 8/9/2010
Inspection Date: 7/5/2013
Install Date: Not reported
Expiration Date: 06/08/2016
Removal Date: Not reported
Drop Shop: Not reported
Shutdown: Not reported
Alternate Solvent: Perchloroethylene; CAS 127-18-4
Current Business: Not reported

Name: J RAFA CLEANERS
Address: 718 MANHATTAN AVE
City,State,Zip: BROOKLYN, NY 11222 2910
Facility ID: 2-6101-00496
Phone Number: 7183891903
Region: Not reported
Registration Effective Date: 8/9/2010
Inspection Date: 7/16/2014
Install Date: Not reported
Expiration Date: 06/08/2016
Removal Date: Not reported
Drop Shop: Not reported
Shutdown: Not reported
Alternate Solvent: Perchloroethylene; CAS 127-18-4
Current Business: Not reported

Name: J RAFA CLEANERS
Address: 718 MANHATTAN AVE
City,State,Zip: BROOKLYN, NY 11222 2910
Facility ID: 2-6101-00496
Phone Number: 7183891903
Region: Not reported
Registration Effective Date: 8/9/2010
Inspection Date: 7/15/2015
Install Date: Not reported
Expiration Date: 06/08/2016
Removal Date: Not reported
Drop Shop: Not reported
Shutdown: Not reported
Alternate Solvent: Perchloroethylene; CAS 127-18-4
Current Business: Not reported

Name: J RAFA CLEANERS
Address: 718 MANHATTAN AVE
City,State,Zip: BROOKLYN, NY 11222 2910
Facility ID: 2-6101-00496
Phone Number: 7183891903
Region: Not reported
Registration Effective Date: 8/9/2010
Inspection Date: 7/18/2016
Install Date: Not reported
Expiration Date: 06/08/2016
Removal Date: Not reported
Drop Shop: Not reported
Shutdown: Not reported
Alternate Solvent: Perchloroethylene; CAS 127-18-4
Current Business: Not reported

J RAFA CLEANERS (Continued) **1000990146**

Name:	J RAFA CLEANERS
Address:	718 MANHATTAN AVE
City,State,Zip:	BROOKLYN, NY 11222 2910
Facility ID:	2-6101-00496
Phone Number:	7183891903
Region:	Not reported
Registration Effective Date:	8/9/2010
Inspection Date:	7/12/2017
Install Date:	Not reported
Expiration Date:	06/08/2016
Removal Date:	Not reported
Drop Shop:	Not reported
Shutdown:	Not reported
Alternate Solvent:	Perchloroethylene; CAS 127-18-4
Current Business:	Not reported

Name:	J RAFA CLEANERS
Address:	718 MANHATTAN AVE
City,State,Zip:	BROOKLYN, NY 11222 2910
Facility ID:	2-6101-00496
Phone Number:	7183891903
Region:	Not reported
Registration Effective Date:	8/9/2010
Inspection Date:	4/18/2018
Install Date:	Not reported
Expiration Date:	06/08/2016
Removal Date:	Not reported
Drop Shop:	Not reported
Shutdown:	Not reported
Alternate Solvent:	Perchloroethylene; CAS 127-18-4
Current Business:	Not reported

Name:	J RAFA CLEANERS
Address:	718 MANHATTAN AVE
City,State,Zip:	BROOKLYN, NY 11222 2910
Facility ID:	2-6101-00496
Phone Number:	7183891903
Region:	Not reported
Registration Effective Date:	8/9/2010
Inspection Date:	4/15/2019
Install Date:	Not reported
Expiration Date:	06/08/2016
Removal Date:	Not reported
Drop Shop:	Not reported
Shutdown:	Not reported
Alternate Solvent:	Perchloroethylene; CAS 127-18-4
Current Business:	Not reported

Name:	J RAFA CLEANERS
Address:	718 MANHATTAN AVE
City,State,Zip:	BROOKLYN, NY 11222 2910
Facility ID:	2-6101-00496
Phone Number:	7183891903
Region:	Not reported
Registration Effective Date:	6/8/2016
Inspection Date:	2/14/2000
Install Date:	Not reported

J RAFA CLEANERS (Continued) **1000990146**

Expiration Date: 03/24/2021
Removal Date: Not reported
Drop Shop: Not reported
Shutdown: Not reported
Alternate Solvent: Perchloroethylene; CAS 127-18-4
Current Business: Not reported

Name: J RAFA CLEANERS
Address: 718 MANHATTAN AVE
City,State,Zip: BROOKLYN, NY 11222 2910
Facility ID: 2-6101-00496
Phone Number: 7183891903
Region: Not reported
Registration Effective Date: 6/8/2016
Inspection Date: 2/11/2001
Install Date: Not reported
Expiration Date: 03/24/2021
Removal Date: Not reported
Drop Shop: Not reported
Shutdown: Not reported
Alternate Solvent: Perchloroethylene; CAS 127-18-4
Current Business: Not reported

Name: J RAFA CLEANERS
Address: 718 MANHATTAN AVE
City,State,Zip: BROOKLYN, NY 11222 2910
Facility ID: 2-6101-00496
Phone Number: 7183891903
Region: Not reported
Registration Effective Date: 6/8/2016
Inspection Date: 2/20/2002
Install Date: Not reported
Expiration Date: 03/24/2021
Removal Date: Not reported
Drop Shop: Not reported
Shutdown: Not reported
Alternate Solvent: Perchloroethylene; CAS 127-18-4
Current Business: Not reported

Name: J RAFA CLEANERS
Address: 718 MANHATTAN AVE
City,State,Zip: BROOKLYN, NY 11222 2910
Facility ID: 2-6101-00496
Phone Number: 7183891903
Region: Not reported
Registration Effective Date: 6/8/2016
Inspection Date: 3/9/2003
Install Date: Not reported
Expiration Date: 03/24/2021
Removal Date: Not reported
Drop Shop: Not reported
Shutdown: Not reported
Alternate Solvent: Perchloroethylene; CAS 127-18-4
Current Business: Not reported

Name: J RAFA CLEANERS
Address: 718 MANHATTAN AVE

J RAFA CLEANERS (Continued) **1000990146**

City,State,Zip: BROOKLYN, NY 11222 2910
Facility ID: 2-6101-00496
Phone Number: 7183891903
Region: Not reported
Registration Effective Date: 6/8/2016
Inspection Date: 3/14/2004
Install Date: Not reported
Expiration Date: 03/24/2021
Removal Date: Not reported
Drop Shop: Not reported
Shutdown: Not reported
Alternate Solvent: Perchloroethylene; CAS 127-18-4
Current Business: Not reported

Name: J RAFA CLEANERS
Address: 718 MANHATTAN AVE
City,State,Zip: BROOKLYN, NY 11222 2910
Facility ID: 2-6101-00496
Phone Number: 7183891903
Region: Not reported
Registration Effective Date: 6/8/2016
Inspection Date: 3/16/2005
Install Date: Not reported
Expiration Date: 03/24/2021
Removal Date: Not reported
Drop Shop: Not reported
Shutdown: Not reported
Alternate Solvent: Perchloroethylene; CAS 127-18-4
Current Business: Not reported

Name: J RAFA CLEANERS
Address: 718 MANHATTAN AVE
City,State,Zip: BROOKLYN, NY 11222 2910
Facility ID: 2-6101-00496
Phone Number: 7183891903
Region: Not reported
Registration Effective Date: 6/8/2016
Inspection Date: 3/23/2006
Install Date: Not reported
Expiration Date: 03/24/2021
Removal Date: Not reported
Drop Shop: Not reported
Shutdown: Not reported
Alternate Solvent: Perchloroethylene; CAS 127-18-4
Current Business: Not reported

Name: J RAFA CLEANERS
Address: 718 MANHATTAN AVE
City,State,Zip: BROOKLYN, NY 11222 2910
Facility ID: 2-6101-00496
Phone Number: 7183891903
Region: Not reported
Registration Effective Date: 6/8/2016
Inspection Date: 7/6/2007
Install Date: Not reported
Expiration Date: 03/24/2021
Removal Date: Not reported

J RAFA CLEANERS (Continued) **1000990146**

Drop Shop: Not reported
Shutdown: Not reported
Alternate Solvent: Perchloroethylene; CAS 127-18-4
Current Business: Not reported

Name: J RAFA CLEANERS
Address: 718 MANHATTAN AVE
City,State,Zip: BROOKLYN, NY 11222 2910
Facility ID: 2-6101-00496
Phone Number: 7183891903
Region: Not reported
Registration Effective Date: 6/8/2016
Inspection Date: 7/1/2008
Install Date: Not reported
Expiration Date: 03/24/2021
Removal Date: Not reported
Drop Shop: Not reported
Shutdown: Not reported
Alternate Solvent: Perchloroethylene; CAS 127-18-4
Current Business: Not reported

Name: J RAFA CLEANERS
Address: 718 MANHATTAN AVE
City,State,Zip: BROOKLYN, NY 11222 2910
Facility ID: 2-6101-00496
Phone Number: 7183891903
Region: Not reported
Registration Effective Date: 6/8/2016
Inspection Date: 10/23/2009
Install Date: Not reported
Expiration Date: 03/24/2021
Removal Date: Not reported
Drop Shop: Not reported
Shutdown: Not reported
Alternate Solvent: Perchloroethylene; CAS 127-18-4
Current Business: Not reported

Name: J RAFA CLEANERS
Address: 718 MANHATTAN AVE
City,State,Zip: BROOKLYN, NY 11222 2910
Facility ID: 2-6101-00496
Phone Number: 7183891903
Region: Not reported
Registration Effective Date: 6/8/2016
Inspection Date: 7/30/2010
Install Date: Not reported
Expiration Date: 03/24/2021
Removal Date: Not reported
Drop Shop: Not reported
Shutdown: Not reported
Alternate Solvent: Perchloroethylene; CAS 127-18-4
Current Business: Not reported

Name: J RAFA CLEANERS
Address: 718 MANHATTAN AVE
City,State,Zip: BROOKLYN, NY 11222 2910
Facility ID: 2-6101-00496

J RAFA CLEANERS (Continued) **1000990146**

Phone Number:	7183891903
Region:	Not reported
Registration Effective Date:	6/8/2016
Inspection Date:	7/20/2011
Install Date:	Not reported
Expiration Date:	03/24/2021
Removal Date:	Not reported
Drop Shop:	Not reported
Shutdown:	Not reported
Alternate Solvent:	Perchloroethylene; CAS 127-18-4
Current Business:	Not reported

Name:	J RAFA CLEANERS
Address:	718 MANHATTAN AVE
City,State,Zip:	BROOKLYN, NY 11222 2910
Facility ID:	2-6101-00496
Phone Number:	7183891903
Region:	Not reported
Registration Effective Date:	6/8/2016
Inspection Date:	7/6/2012
Install Date:	Not reported
Expiration Date:	03/24/2021
Removal Date:	Not reported
Drop Shop:	Not reported
Shutdown:	Not reported
Alternate Solvent:	Perchloroethylene; CAS 127-18-4
Current Business:	Not reported

Name:	J RAFA CLEANERS
Address:	718 MANHATTAN AVE
City,State,Zip:	BROOKLYN, NY 11222 2910
Facility ID:	2-6101-00496
Phone Number:	7183891903
Region:	Not reported
Registration Effective Date:	6/8/2016
Inspection Date:	7/5/2013
Install Date:	Not reported
Expiration Date:	03/24/2021
Removal Date:	Not reported
Drop Shop:	Not reported
Shutdown:	Not reported
Alternate Solvent:	Perchloroethylene; CAS 127-18-4
Current Business:	Not reported

Name:	J RAFA CLEANERS
Address:	718 MANHATTAN AVE
City,State,Zip:	BROOKLYN, NY 11222 2910
Facility ID:	2-6101-00496
Phone Number:	7183891903
Region:	Not reported
Registration Effective Date:	6/8/2016
Inspection Date:	7/16/2014
Install Date:	Not reported
Expiration Date:	03/24/2021
Removal Date:	Not reported
Drop Shop:	Not reported
Shutdown:	Not reported

J RAFA CLEANERS (Continued) **1000990146**

Alternate Solvent:	Perchloroethylene; CAS 127-18-4
Current Business:	Not reported

Name:	J RAFA CLEANERS
Address:	718 MANHATTAN AVE
City,State,Zip:	BROOKLYN, NY 11222 2910
Facility ID:	2-6101-00496
Phone Number:	7183891903
Region:	Not reported
Registration Effective Date:	6/8/2016
Inspection Date:	7/15/2015
Install Date:	Not reported
Expiration Date:	03/24/2021
Removal Date:	Not reported
Drop Shop:	Not reported
Shutdown:	Not reported
Alternate Solvent:	Perchloroethylene; CAS 127-18-4
Current Business:	Not reported

Name:	J RAFA CLEANERS
Address:	718 MANHATTAN AVE
City,State,Zip:	BROOKLYN, NY 11222 2910
Facility ID:	2-6101-00496
Phone Number:	7183891903
Region:	Not reported
Registration Effective Date:	6/8/2016
Inspection Date:	7/18/2016
Install Date:	Not reported
Expiration Date:	03/24/2021
Removal Date:	Not reported
Drop Shop:	Not reported
Shutdown:	Not reported
Alternate Solvent:	Perchloroethylene; CAS 127-18-4
Current Business:	Not reported

Name:	J RAFA CLEANERS
Address:	718 MANHATTAN AVE
City,State,Zip:	BROOKLYN, NY 11222 2910
Facility ID:	2-6101-00496
Phone Number:	7183891903
Region:	Not reported
Registration Effective Date:	6/8/2016
Inspection Date:	7/12/2017
Install Date:	Not reported
Expiration Date:	03/24/2021
Removal Date:	Not reported
Drop Shop:	Not reported
Shutdown:	Not reported
Alternate Solvent:	Perchloroethylene; CAS 127-18-4
Current Business:	Not reported

Name:	J RAFA CLEANERS
Address:	718 MANHATTAN AVE
City,State,Zip:	BROOKLYN, NY 11222 2910
Facility ID:	2-6101-00496
Phone Number:	7183891903
Region:	Not reported

J RAFA CLEANERS (Continued) **1000990146**

Registration Effective Date: 6/8/2016
Inspection Date: 4/18/2018
Install Date: Not reported
Expiration Date: 03/24/2021
Removal Date: Not reported
Drop Shop: Not reported
Shutdown: Not reported
Alternate Solvent: Perchloroethylene; CAS 127-18-4
Current Business: Not reported

Name: J RAFA CLEANERS
Address: 718 MANHATTAN AVE
City,State,Zip: BROOKLYN, NY 11222 2910
Facility ID: 2-6101-00496
Phone Number: 7183891903
Region: Not reported
Registration Effective Date: 6/8/2016
Inspection Date: 4/15/2019
Install Date: Not reported
Expiration Date: 03/24/2021
Removal Date: Not reported
Drop Shop: Not reported
Shutdown: Not reported
Alternate Solvent: Perchloroethylene; CAS 127-18-4
Current Business: Not reported

NY MANIFEST:
Name: J RAFA CLNRS
Address: 718 MANHATTAN AVE
City,State,Zip: BROOKLYN, NY 11222-2910
Country: USA
EPA ID: NYR000001057
Facility Status: Not reported
Location Address 1: 718 MANHATTAN AVE
Code: BP
Location Address 2: Not reported
Total Tanks: Not reported
Location City: BROOKLYN
Location State: NY
Location Zip: 11222
Location Zip 4: Not reported

NY MANIFEST:
EPAID: NYR000001057
Mailing Name: J RAFA CLNRS
Mailing Contact: AHAMED
Mailing Address 1: 718 MANHATTAN AVENUE
Mailing Address 2: Not reported
Mailing City: BROOKLYN
Mailing State: NY
Mailing Zip: 11222
Mailing Zip 4: Not reported
Mailing Country: USA
Mailing Phone: 7183891903

NY MANIFEST:
Document ID: Not reported

J RAFA CLEANERS (Continued) **1000990146**

Manifest Status:	Not reported
seq:	Not reported
Year:	2018
Trans1 State ID:	NJD000564906
Trans2 State ID:	MIT270012321
Generator Ship Date:	12/20/2018
Trans1 Recv Date:	12/20/2018
Trans2 Recv Date:	01/03/2019
TSD Site Recv Date:	01/03/2019
Part A Recv Date:	Not reported
Part B Recv Date:	Not reported
Generator EPA ID:	NYR000001057
Trans1 EPA ID:	Not reported
Trans2 EPA ID:	Not reported
TSDF ID 1:	CDX107000000
TSDF ID 2:	Not reported
Manifest Tracking Number:	019127215JJK
Import Indicator:	N
Export Indicator:	Y
Discr Quantity Indicator:	N
Discr Type Indicator:	N
Discr Residue Indicator:	N
Discr Partial Reject Indicator:	N
Discr Full Reject Indicator:	N
Manifest Ref Number:	Not reported
Alt Facility RCRA ID:	Not reported
Alt Facility Sign Date:	Not reported
MGMT Method Type Code:	H020
Waste Code:	Not reported
Waste Code:	Not reported
Waste Code:	Not reported
Waste Code:	Not reported
Waste Code:	Not reported
Waste Code:	Not reported
Quantity:	260
Units:	P - Pounds
Number of Containers:	2
Container Type:	DM - Metal drums, barrels
Handling Method:	R Material recovery of more than 75 percent of the total material.
Specific Gravity:	1
Waste Code:	F002
Waste Code 1_2:	D039
Waste Code 1_3:	Not reported
Waste Code 1_4:	Not reported
Waste Code 1_5:	Not reported
Waste Code 1_6:	Not reported

AA199 **FORMER BAYSIDE FUEL OIL DEPOT CORPORATION - N 12TH** **NY AIRS** **S117564948**
West **26 N 12TH ST|(FORMERLY 1 N 12TH ST)** **NY MANIFEST** **N/A**
1/8-1/4 **BROOKLYN, NY 11249** **NY SPDES**
0.212 mi.
1119 ft. **Site 1 of 3 in cluster AA**

Relative:
Lower

Actual:
5 ft.

AIRS:

Name:	FORMER BAYSIDE FUEL OIL DEPOT CORPORATION - N 12TH ST
Address:	26 N 12TH ST|(FORMERLY 1 N 12TH ST)
City,State,Zip:	BROOKLYN, NY 11249
DECID:	2610100149
Process ID:	Not reported
Latitude:	40.724502887
Longitude:	73.960088746
FIPS Code:	Not reported
Auth Type Code:	ASF
Permit Status:	Expired
Auth Status Code:	Not reported
Emissions:	Not reported
Issue date:	04/16/2013
Expired Date:	Not reported
Emission Unit date:	Not reported
Contamination:	Not reported
EPA Control Code:	Not reported
Control Eff:	Not reported
Unit:	Not reported
Permit Status:	Expired
Auth Status Code:	Not reported
Emissions:	Not reported
Issue date:	Not reported
Expired Date:	04/16/2013
Emission Unit date:	Not reported
Contamination:	Not reported
EPA Control Code:	Not reported
Control Eff:	Not reported
Unit:	Not reported
Permit Status:	Expired
Auth Status Code:	Not reported
Emissions:	Not reported
Issue date:	01/31/2012
Expired Date:	Not reported
Emission Unit date:	Not reported
Contamination:	Not reported
EPA Control Code:	Not reported
Control Eff:	Not reported
Unit:	Not reported

NY MANIFEST:

Name:	TRANS GAS ENERGY SYSTEMS
Address:	1 N 12TH ST - SUB YARD
City,State,Zip:	BROOKLYN, NY 11211
Country:	USA
EPA ID:	NYR000107953
Facility Status:	Not reported
Location Address 1:	630 FIRST AVE STE 30-G
Code:	BP

FORMER BAYSIDE FUEL OIL DEPOT CORPORATION - N 12TH ST (Continued) **S117564948**

Location Address 2: Not reported
Total Tanks: Not reported
Location City: NEW YORK
Location State: NY
Location Zip: 10016
Location Zip 4: Not reported

NY MANIFEST:
EPAID: NYR000107953
Mailing Name: TRANS GAS ENERGY SYSTEMS
Mailing Contact: JAMES KELLOGG
Mailing Address 1: 630 FIRST AVE STE 30-G
Mailing Address 2: Not reported
Mailing City: NEW YORK
Mailing State: NY
Mailing Zip: 10016
Mailing Zip 4: Not reported
Mailing Country: USA
Mailing Phone: 2019335541

Name: STAR ENTERPRISE
Address: 1 N 12TH ST
City,State,Zip: BROOKLYN, NY 11211
Country: USA
EPA ID: NYD086231917
Facility Status: Not reported
Location Address 1: 1 NORTH 12TH ST-G OCONNER
Code: BP
Location Address 2: Not reported
Total Tanks: Not reported
Location City: BROOKLYN
Location State: NY
Location Zip: 11211
Location Zip 4: Not reported

NY MANIFEST:
EPAID: NYD086231917
Mailing Name: STAR ENTERPRISE
Mailing Contact: JOHN F LOVE
Mailing Address 1: 333 RESEARCH CT
Mailing Address 2: Not reported
Mailing City: NORCROSS
Mailing State: GA
Mailing Zip: 30092
Mailing Zip 4: Not reported
Mailing Country: USA
Mailing Phone: 9088622277

Click this hyperlink while viewing on your computer to access
-1 additional NY MANIFEST: record(s) in the EDR Site Report.

SPDES:

Name: FORMER BAYSIDE FUEL OIL DEPOT CORPORATION - N 12TH ST
Address: 26 N 12TH ST|(FORMERLY 1 N 12TH ST)
City,State,Zip: BROOKLYN, NY 11249

FORMER BAYSIDE FUEL OIL DEPOT CORPORATION - N 12TH ST (Continued) **S117564948**

Permit Number:	NY0006301
State-Region:	2
Expiration Date:	04/30/2024
Current Major Minor Status:	Minor
Primary Facility SIC Code:	5171
State Water Body Name:	EAST R
Limit Set Status Flag:	Active
Total Actual Average Flow(MGD):	7.19999999
Total App Design Flow(MGD):	Not reported
UDF1:	DMR
Lat/Long:	40.724502 / 73.9600887
DMR Cognizant Official:	SCOTT VITELLO, TERMINAL OPNS
UDF2:	001702
UDF3:	I
FIPS County Code:	NY047
Non-Gov Permit Affiliation Type Desc:	Permittee
Non-Gov Permit Org Formal Name:	NYC DEPT OF PARKS & RECREATION
Non-Gov Permit Street Address:	830 5th AVE
Non-Gov Permit Supplemental Location:	Not reported
Non-Gov Permit City:	NEW YORK
Non-Gov Permit State Code:	NY
Non-Gov Permit Zip Code:	10065
Non-Gov Facility Affiliation Type Desc:	Mailing Address
Non-Gov Facility Org Formal Name:	NYC DEPT OF PARKS & RECREATION
Non-Gov Facility Street Address:	FORMER BAYSIDE FUEL OIL DEPOT CORP
Non-Gov Facility Supplemental Location:	1 NORTH 12TH STREET
Non-Gov Facility City:	BROOKLYN
Non-Gov Facility State Code:	NY
Non-Gov Facility Zip Code:	11249
State Water Body:	02030201010
Region Permit Processed:	C
Dow Discharge Class Code:	01
SPDES Class Description:	State Significant Industrial
Affiliation Type Description:	Private
Name:	Not reported
Contacts Title:	Not reported
Contacts Email:	Not reported
NOI Submission Date:	Not reported

AA200 **WILLIAMSBURG FORMER PRATT REFINERY** **NY SHWS** **S121933844**
West **26 N 12TH ST.** **N/A**
1/8-1/4 **BROOKLYN, NY 11211**
0.212 mi.
1119 ft. **Site 2 of 3 in cluster AA**

Relative: **Lower**

Actual: **5 ft.**

SHWS:

Name:	WILLIAMSBURG FORMER PRATT REFINERY
Address:	26 N 12TH ST.
City,State,Zip:	BROOKLYN, NY 11211
Program:	HW
Site Code:	533192
Classification:	A
Region:	2
Acres:	7.000
HW Code:	224055A
Record Add:	10/03/2016
Record Upd:	03/26/2021
Updated By:	DJEATON

WILLIAMSBURG FORMER PRATT REFINERY (Continued) **S121933844**

Site Description: "Location: The Williamsburg-Pratt Refinery site is located in a commercial/industrial area in the Williamsburg section of Brooklyn. The site comprises a single real estate parcel, Block 2277 Lot 1, at 26 N 12th St. It is approximately 7 acres in size and is located between Kent Ave. and the East River and between N 12th St. and Bushwick Inlet. Site Features: The site formerly included above ground petroleum bulk storage tanks, a 3 story office building, a one story cinder block garage, a fuel dispenser island, and a large asphalt paved area. All above ground structures, buildings and storage tanks, were dismantled and removed during the summer of 2019. Current Zoning and Land Use: Currently the site is vacant covered by concrete slabs and asphalt. The land use in the surrounding area is currently a mix of industrial, commercial, residential, and parkland use. The nearest residential property is located approximately 2 blocks to the south. Past Use of the Site: A petroleum refinery operated on the site from circa 1870 into the early 1900s. Subsequently, the property was utilized as a major petroleum bulk storage facility until the early 2000s. Site Geology and Hydrogeology: The site is underlain by urban fill and varied glacial sediments consisting of outwash sand and gravel, till and lenticular clay more than 100 feet in thickness. The fluvial marsh silty clay to clay is encountered from approximately 5 to 25 feet below ground surface across the site. The groundwater table is approximately 6 feet below ground surface. Groundwater flows to the north northwest, toward Bushwick Inlet and the East River. "

Env Problem: "The Williamsburg former Pratt Refinery is a former major oil storage facility and refinery which is also considered an off-site component of the Williamsburg MGP. Although it has not yet been subject to a formal remedial investigation, it was subject to a Site Investigation (M&E 2006) and Site Characterization (Roux 2020). Nature and Extent of Contamination: On behalf of NYC, Metcalf and Eddy of New York, Inc. (M&E) completed a Site Investigation (SI) at the Block 2277 Site and submitted the findings to the NYSDEC in November 2006 (GEI, 2015). The purpose of the SI was to evaluate the lateral and vertical extent of potential contamination in subsurface soil and groundwater that may exist from historical and current operations. The scope included the collection of 43 soil samples from 19 on-Site and off-Site soil borings completed to depths ranging from 47.6 to 72 feet below land surface (ft. bls). In addition, groundwater samples were collected from 19 monitoring wells. Data and information obtained from the SI included the following: Visual petroleum impacts were identified in one of the 19 soil borings; Visual MGP tar impacts were identified in two of the 19 soil borings; VOCs and SVOCs were detected above Technical and Administrative Guidance Memorandum (TAGM) soil criteria in 17 and 18 of the 43 soil samples, respectively; and PCBs were detected in soil samples, but below the NYSDEC TAGM soil criteria. A Site Characterization was conducted by Roux EEG on behalf of NYC and Exxon Mobile First Phase of SC Field Activities (Pre-Demolition January 11, 2019 through February 25, 2019): Completion of a geophysical survey investigation; Advancement of 40 soil borings (RXSB-1 through RXSB-40) along with the collection and analysis of 171 soil samples; Installation of 10 temporary groundwater monitoring wells (RXSB-29 through RXSB-37, RXSB-39, and RXSB-40); and Collection and analysis of 14 groundwater samples (from newly installed temporary monitoring wells RXSB-29 through RXSB-37, and RXSB-39, as well as existing monitoring wells MW-10 and WW-MW-18). Second Phase of SC Field Activities (Post-Demolition

WILLIAMSBURG FORMER PRATT REFINERY (Continued) **S121933844**

December 3, 2019 through January 16, 2020): Completion of a geophysical survey investigation; Advancement of 31 soil borings (RXSB-38 and RXSB-41 through RXSB-70) along with the collection and analysis of 123 soil samples; Installation of two temporary groundwater monitoring wells (RXSB-38 and RXSB-41); and Collection and analysis of three groundwater samples (from newly installed temporary monitoring wells RXSB-38 and RXSB-41). Soil Conditions: VOCs VOC exceedances of RRSCOs were detected in only seven soil borings with the majority of the impacts being present near the water-table in the area of the recently demolished ASTs. Less than 2.5 percent (%) of all VOCs exceeded RRSCOs, with 1,2,4-Trimethylbenzene having the highest percent exceeding. With respect to the RRSCOs, only one sample exceeded at the surface, two samples exceeded in the vadose zone, two samples exceeded in the saturated zone, and two bottom samples exceeded. The soil samples with the highest VOC concentration were found near the water table interface, indicating some residual petroleum impacts are likely present. The deep exceedances detected at RXSB-6 (21.5-22 ft bls) were vertically delineated by a deeper sample (24-24.5 ft bls) that had all VOC concentrations below RRSCOs. In addition, the contamination collected at 21.5-22 ft bls was observed to have identifiable residual dense non-aqueous phase liquid (DNAPL) impacts typical of MGP coal tar impacts migrating from the adjacent former MGP site (Block 2287), with elevated levels of naphthalene. The majority of the BTEX exceedances are in the areas directly beneath the former refinery operations and bulk storage operations and free product was observed in a few soil borings and a monitoring well. SVOCs SVOCs, primarily polycyclic aromatic hydrocarbons (PAHs), commonly associated with historic fill, were detected in a majority of the soil borings with the exceedances of RRSCOs being primarily within the shallow soil samples located within historic fill. With the exception of one exceedance of hexachlorobenzene and two exceedances of phenol (all within shallow samples), all of the SVOC exceedances of RRSCOs are PAHs. PAHs, specifically benzo(a)anthracene, benzo(a)pyrene, benzo(b)fluoranthene, chrysene, dibenz(a,h)anthracene, and indeno(1,2,3-c,d)pyrene accounted for the highest percentage of SVOC exceedances of RRSCOs at 47.4%, 46.8%, 48.6%, 20%, 41.1%, and 49.3%, respectively. The concentrations and distribution of PAHs at the surface coincide with the presence of fill material and are generally representative of urban historic fill present throughout NYC. The exceedances detected within saturated samples generally coincided with areas where historic fill was encountered at deeper depths and where residual petroleum impacts are present. The PAH concentrations are generally higher in samples with identifiable residual MGP tar impacts (50,000-300,000 ppm) than in other samples across the Block 2277 Site (100-500 ppm). The highest concentrations of PAHs found in the soil at both the Block 2277 Site and the Former National Grid MGP site (Block 2287) are very high which is indicative of MGP tar and tar products (e.g., creosote). Based on the data collected during the SC, the Block 2277 Site has PAH contamination above RRSCOs primarily located within historic fill and within residual LNAPL impacts near the water table and the assumed DNAPL impacts present at depth. Metals Metals were detected in Block 2277 Site-wide soil samples collected during this SC. Thirteen metals (arsenic, barium, beryllium, cadmium, total chromium, copper, lead, manganese, mercury, nickel, selenium, silver, and zinc) were detected in soil samples exceeding RRSCOs during this SC. Of the

WILLIAMSBURG FORMER PRATT REFINERY (Continued) **S121933844**

294 samples analyzed, 152 soil samples showed exceedances of metals in comparison to the RRSCOs. The concentrations and distribution of metals at the surface coincide with the presence of fill material, typically within five feet of grade and are generally representative of urban historic fill present throughout NYC. Arsenic, lead, and mercury, which are associated with urban historic fill throughout NYC, accounted for the highest percentage of metal exceedances of RRSCOs at 46.4%, 32%, and 24%, respectively. The exceedances detected within saturated samples generally coincided with areas where historic fill was encountered at deeper depths. Only one compound (i.e., mercury) in one sample (RXSB-45_24.5-25) from the bottom zone was present at concentrations above RRSCOs. Based on the data collected during the SC, the Block 2277 Site has metal contamination above RRSCOs primarily located within historic fill which decreases with depth with almost complete delineation provided by the SC. PCBs PCBs were detected in two soil samples collected from one soil boring location (RXSB-38) during this SC exceeding NYSDEC SCOs. The exceedances for total PCBs were in samples RXSB- 38_0-0.5 and RXSB-38_ 4.5-5. Pesticides Pesticides and herbicides were detected in seven soil samples collected during this SC exceeding RRSCOs and included Alpha BHC, Delta BHC, 4,4 -DDD, 4,4 -DDE, and 4,4 -DDT. Alpha BHC (Alpha Hexachlorocyclohexane) was detected at a concentration exceeding UUSCOs and PGWSCOs (0.02 mg/kg, respectively) in one soil sample (RXSB-34_6.5-7) at a concentration of 0.048 mg/kg. Delta BHC (Delta Hexachlorocyclohexane) was detected at a concentration exceeding UUSCOs (0.04 mg/kg) in one soil sample (RXSB-34_6.5-7) at a concentration of 0.1 mg/kg. 4,4'-DDD was detected at a concentration exceeding UUSCOs (0.0033 mg/kg) in one soil sample (RXSB-33_16.5-17) at a concentration of 0.0039 mg/kg. 4,4 -DDE was detected at concentrations exceeding UUSCOs (0.0033 mg/kg) in one soil sample (RXSB-34_0-0.5) at a concentration of 0.014 mg/kg. 4,4 -DDT was detected at a concentration exceeding UUSCOs (0.0033 mg/kg) in six soil samples, with concentrations ranging from 0.0036 mg/kg to 0.5 mg/kg, with the maximum detection in soil sample RXSB-38_0-0.5. Groundwater: VOC Benzene was only detected in three locations slightly above AWQSGVs. The presence of MTBE in the sample collected from RXB-33 is indicative of a modern release (i.e., after 1979) and is generally downgradient of the area where Chevron conducted remedial actions. Based on the data, groundwater at the Block 2277 Site does not appear to be significantly impacted with VOCs. SVOC SVOCs were detected in eight of the 11 monitoring well/temporary monitoring well locations. SVOCs, specifically PAHs, were detected and exceeded the AWQSGVs, which is likely attributed to high turbidity and sediment in the groundwater grab samples. In comparison, the two existing monitoring wells (MW-10 and WW-MW-18) which were sampled, did not have any exceedances of SVOCs. Metals No exceedances of AWQSGVs were observed in filtered samples. PCBs PCBs were not detected above the laboratory reporting limit in any groundwater sample collected during the SC. Pesticides Pesticides were not detected above the laboratory reporting limit in any groundwater sample collected during the SC with the exception of Aldrin, which was detected in parent sample RXSB-41, at an estimated concentration of 0.0027 ?g/L, exceeding AWQSGV (0 ?g/L), but was not detected in the field duplicate sample. PFAS Maximum PFOA concentration was detected at 160 ug/l Maximum PFOS concentration was detected at 17 ug/l Total PFAS concentration exceeded 500 ug/l in a sample PFAS samples are likely attributable to a foam storage

WILLIAMSBURG FORMER PRATT REFINERY (Continued) **S121933844**

location within the MOSF. Soils beneath the Williamsburg former Pratt Refinery are impacted with both petroleum and coal tar. Although not fully understood, the petroleum impacts appear to be spatially associated with historic refinery operations and from more recent petroleum bulk storage. Coal tar has migrated through the subsurface from the former Williamsburg MGP under the southern margin of the site. The coal tar impacts are relatively deep, ranging from 30 to 50 feet below ground surface. Sediment data gathered as part of the Williamsburg MGP RI show co mingled coal tar and petroleum contamination in the East River sediment adjacent to the site. "

Health Problem:	""
Dump:	Not reported
Structure:	Not reported
Lagoon:	Not reported
Landfill:	Not reported
Pond:	Not reported
Disp Start:	Not reported
Disp Term:	Not reported
Lat/Long:	Not reported
Dell:	Not reported
Record Add:	Not reported
Record Upd:	Not reported
Updated By:	Not reported
Own Op:	1
Sub Type:	C01
Owner Name:	kAY zIAS
Owner Company:	City of New York Parks & Recreation, Capital Projects Divisi
Owner Address:	117-02 Roosevelt Avenue
Owner Addr2:	Flushing Meadows Corona Park
Owner City,St,Zip:	Flushing, NY 11368
Owner Country:	United States of America
HW Code:	Not reported
Waste Type:	Not reported
Waste Quantity:	Not reported
Waste Code:	Not reported
Crossref ID:	224055
Cross Ref Type Code:	02
Cross Ref Type:	HW Site ID
Record Added Date:	2018-07-31 15:11:00
Record Updated:	2018-07-31 15:11:00
Updated By:	GHPRATT

Z201 **BROOKLYN NORTH 01 DOS -DDC** **NY LTANKS** **S102148163**
WSW **50 KENT AVENUE** **NY Spills** **N/A**
1/8-1/4 **BROOKLYN, NY 11211**
0.213 mi.
1127 ft. **Site 2 of 10 in cluster Z**

Relative:
Higher

Actual:
14 ft.

LTANKS:

Name:	BROOKLYN NORTH 01 DOS -DDC
Address:	50 KENT AVENUE
City,State,Zip:	BROOKLYN, NY 11211
Spill Number/Closed Date:	9600011 / 2005-05-31
Facility ID:	9600011
Site ID:	290161
Spill Date:	1996-04-01
Spill Cause:	Tank Failure
Spill Source:	Commercial/Industrial

BROOKLYN NORTH 01 DOS -DDC (Continued) **S102148163**

Spill Class:	B3
Cleanup Ceased:	Not reported
SWIS:	2401
Investigator:	AIIslam
Referred To:	Not reported
Reported to Dept:	1996-04-01
CID:	275
Water Affected:	Not reported
Spill Notifier:	DEC
Last Inspection:	Not reported
Recommended Penalty:	False
Meets Standard:	False
UST Involvement:	True
Remediation Phase:	0
Date Entered In Computer:	1996-04-01
Spill Record Last Update:	2005-05-31
Spiller Name:	Not reported
Spiller Company:	NYC DOS
Spiller Address:	50 KENT AVENUE
Spiller County:	001
Spiller Contact:	DAN WEISMANN
Spiller Phone:	(718) 482-4933
Spiller Extention:	Not reported
DEC Region:	2
DER Facility ID:	20058
DEC Memo:	"Prior to Sept, 2004 data translation this spill Lead_DEC Field was ZHITOMIRSKY TRANSFERRED FROM Y.KRIMGOLD. Also, refer to spill # 9607376 & 9401167. 12/14/04-Spill Case is trnsferred to I. Islam. The site is under remediation by LiRo Engineers. - II 4/22/05- Reviewed the quarterly monitoring report (Nov./04 - Jan./05). The monitoring data show persistently high level of both soil and groundwater contamination. LiRo claims that the long history of the site for operation as a manufactured gas plant (MGP) may be the cause of this. However, a letter has been issued in order for LiRo to consider alternative measure(s) to remediate the site. The monitoring report has been installed in the eDoc Folder. - II 5/13/05- Afsar Samani of DDC raised the MGP issue of this site in the meeting with DEC on 5/4/05 as LiRo has written them either to increase the cost for remediation of the MGP related contaminants at the site or get the Key Span and/or other responsible agency handle the MGP site through DEC. Koon Tang is exploring with the Central office as to the finding of responsible agency to handle the former MGP site remediation.- II. 5/31/03- Joe Moloughney of Central Office confirmed via email that this site would be remediated under the KeySpan Consent Order for MGP sites. This site has been assigned with # 224055 as the MGP site. Therefore, the spill is closed.- II"
Remarks:	"also ground water affected - reprts says that site is contaminated with petro and heavy metals. Also see spill # 9401167."

All Materials:

Site ID:	290161
Operable Unit ID:	1027742
Operable Unit:	01
Material ID:	353405
Material Code:	0009
Material Name:	gasoline
Case No.:	Not reported
Material FA:	Petroleum

BROOKLYN NORTH 01 DOS -DDC (Continued) **S102148163**

Quantity:	.00
Units:	G
Recovered:	.00
Oxygenate:	Not reported
Site ID:	290161
Operable Unit ID:	1027742
Operable Unit:	01
Material ID:	353404
Material Code:	0008
Material Name:	diesel
Case No.:	Not reported
Material FA:	Petroleum
Quantity:	.00
Units:	G
Recovered:	.00
Oxygenate:	Not reported

SPILLS:

Name:	BROOKLYN NORTH 01 DOS -DDC
Address:	50 KENT AVENUE
City,State,Zip:	BROOKLYN, NY 11211
Spill Number/Closed Date:	9401167 / 2003-10-31
Facility ID:	9401167
Facility Type:	ER
DER Facility ID:	20058
Site ID:	177869
DEC Region:	2
Spill Cause:	Housekeeping
Spill Class:	C4
SWIS:	2401
Spill Date:	1994-04-25
Investigator:	JMKRIMGO
Referred To:	Not reported
Reported to Dept:	1994-04-25
CID:	Not reported
Water Affected:	Not reported
Spill Source:	Commercial/Industrial
Spill Notifier:	Tank Tester
Cleanup Ceased:	Not reported
Cleanup Meets Std:	False
Last Inspection:	Not reported
Recommended Penalty:	False
UST Trust:	False
Remediation Phase:	0
Date Entered In Computer:	1994-04-29
Spill Record Last Update:	2005-07-07
Spiller Name:	Not reported
Spiller Company:	Not reported
Spiller Address:	Not reported
Spiller Company:	001
Contact Name:	Not reported
DEC Memo:	"Prior to Sept, 2004 data translation this spill Lead_DEC Field was KRIMGOLD Insufficient information to follow up. Ref. to spill # 9600011."
Remarks:	"WILL PUMP OUT TANK."

BROOKLYN NORTH 01 DOS -DDC (Continued) **S102148163**

All Materials:

Site ID:	177869
Operable Unit ID:	995005
Operable Unit:	01
Material ID:	384934
Material Code:	0008
Material Name:	diesel
Case No.:	Not reported
Material FA:	Petroleum
Quantity:	1.00
Units:	G
Recovered:	.00
Oxygenate:	Not reported

Name:	BROOKLYN NORTH 01 DOS -DDC
Address:	50 KENT AVENUE
City,State,Zip:	BROOKLYN, NY 11211
Spill Number/Closed Date:	9607376 / 2004-12-10
Facility ID:	9607376
Facility Type:	ER
DER Facility ID:	20058
Site ID:	290162
DEC Region:	2
Spill Cause:	Equipment Failure
Spill Class:	C3
SWIS:	2401
Spill Date:	1996-09-11
Investigator:	JAKOLLEE
Referred To:	Not reported
Reported to Dept:	1996-09-11
CID:	349
Water Affected:	Not reported
Spill Source:	Commercial/Industrial
Spill Notifier:	Other
Cleanup Ceased:	Not reported
Cleanup Meets Std:	False
Last Inspection:	Not reported
Recommended Penalty:	False
UST Trust:	False
Remediation Phase:	0
Date Entered In Computer:	1996-09-11
Spill Record Last Update:	2005-01-27
Spiller Name:	Not reported
Spiller Company:	NYC SANITATION GARAGE
Spiller Address:	50 KENT AVE
Spiller Company:	001
Contact Name:	Not reported
DEC Memo:	"Prior to Sept, 2004 data translation this spill Lead_DEC Field was KOLLEENY The Site is currently under remediation by LiRo. The site has another previous open spill # 9600011. As such, this spill is closed today keeping the older one open.- II (12/10/04)."
Remarks:	"PROBABLE CAUSE IS LEAKING UNDERGROUND PIPING - FOUND PRODUCT IN MONITORING WELL"

All Materials:

Site ID:	290162

BROOKLYN NORTH 01 DOS -DDC (Continued) **S102148163**

Operable Unit ID:	1035330
Operable Unit:	01
Material ID:	346644
Material Code:	0008
Material Name:	diesel
Case No.:	Not reported
Material FA:	Petroleum
Quantity:	.00
Units:	G
Recovered:	.00
Oxygenate:	Not reported

Z202 **BROOKLYN NORTH 1 GARAGE** **NY SHWS U003074882**
WSW **50 KENT AVENUE** **NY AST N/A**
1/8-1/4 **BROOKLYN, NY 11211**
0.213 mi.
1127 ft. **Site 3 of 10 in cluster Z**

Relative: **Higher**

Actual: **14 ft.**

SHWS:

Name:	BROOKLYN NORTH 1 GARAGE
Address:	50 KENT AVENUE
City,State,Zip:	BROOKLYN, NY 11211
Program:	HW
Site Code:	338766
Classification:	N
Region:	2
Acres:	Not reported
HW Code:	224028
Record Add:	11/18/1999
Record Upd:	11/20/2009
Updated By:	MOBARRIE
Site Description:	"The site is being addressed under site no. 224055 (Williamsburg Works MGP)."
Env Problem:	""
Health Problem:	""
Dump:	Not reported
Structure:	Not reported
Lagoon:	Not reported
Landfill:	Not reported
Pond:	Not reported
Disp Start:	Not reported
Disp Term:	Not reported
Lat/Long:	Not reported
Dell:	Not reported
Record Add:	Not reported
Record Upd:	Not reported
Updated By:	Not reported
Own Op:	Not reported
Sub Type:	Not reported
Owner Name:	Not reported
Owner Company:	Not reported
Owner Address:	Not reported
Owner Addr2:	Not reported
Owner City,St,Zip:	Not reported
Owner Country:	Not reported
HW Code:	Not reported
Waste Type:	Not reported

BROOKLYN NORTH 1 GARAGE (Continued) **U003074882**

Waste Quantity:	Not reported
Waste Code:	Not reported
Crossref ID:	Not reported
Cross Ref Type Code:	Not reported
Cross Ref Type:	Not reported
Record Added Date:	Not reported
Record Updated:	Not reported
Updated By:	Not reported

AST:

Name:	DSNY BROOKLYN DISTRICT 1 GARAGE
Address:	50 KENT AVENUE
City,State,Zip:	BROOKLYN, NY 11211
Region:	STATE
DEC Region:	2
Site Status:	Unregulated/Closed
Facility Id:	2-456098
Program Type:	PBS
UTM X:	587897.61513
UTM Y:	4509346.61568
Expiration Date:	N/A
Site Type:	Municipality (Incl. Waste Water Treatment Plants, Utilities, Swimming Pools, etc.)

Affiliation Records:

Site Id:	20092
Affiliation Type:	Mail Contact
Company Name:	NYC DEPT. OF SANITATION
Contact Type:	Not reported
Contact Name:	FACILITIES OFFICE
Address1:	125 WORTH STREET
Address2:	ROOM 823
City:	NEW YORK
State:	NY
Zip Code:	10013
Country Code:	001
Phone:	(646) 885-4874
EMail:	Not reported
Fax Number:	Not reported
Modified By:	TRANSLAT
Date Last Modified:	2004-03-04

Site Id:	20092
Affiliation Type:	Facility Operator
Company Name:	DSNY BROOKLYN DISTRICT 1 GARAGE
Contact Type:	Not reported
Contact Name:	GARAGE SUPERVISOR
Address1:	Not reported
Address2:	Not reported
City:	Not reported
State:	NN
Zip Code:	Not reported
Country Code:	001
Phone:	(718) 387-5426
EMail:	Not reported
Fax Number:	Not reported
Modified By:	TRANSLAT
Date Last Modified:	2004-03-04

BROOKLYN NORTH 1 GARAGE (Continued) **U003074882**

Site Id:	20092
Affiliation Type:	Emergency Contact
Company Name:	NYC DEPT. OF SANITATION
Contact Type:	Not reported
Contact Name:	BUREAU OF CLEANING & COLLECTIONS
Address1:	Not reported
Address2:	Not reported
City:	Not reported
State:	NN
Zip Code:	Not reported
Country Code:	999
Phone:	(646) 885-4874
EMail:	Not reported
Fax Number:	Not reported
Modified By:	NRLOMBAR
Date Last Modified:	2010-08-20

Site Id:	20092
Affiliation Type:	Facility Owner
Company Name:	NYC DEPT. OF SANITATION
Contact Type:	Not reported
Contact Name:	Not reported
Address1:	125 WORTH STREET RM 823
Address2:	Not reported
City:	NEW YORK
State:	NY
Zip Code:	10013
Country Code:	001
Phone:	(646) 885-4874
EMail:	Not reported
Fax Number:	Not reported
Modified By:	NRLOMBAR
Date Last Modified:	2010-01-28

Tank Info:

Tank Number:	1
Tank Id:	53846
Material Code:	0008
Common Name of Substance:	Diesel

Equipment Records:

J02 - Dispenser - Suction Dispenser
A00 - Tank Internal Protection - None
B01 - Tank External Protection - Painted/Asphalt Coating
H01 - Tank Leak Detection - Interstitial - Electronic Monitoring
C00 - Pipe Location - No Piping
D02 - Pipe Type - Galvanized Steel
F00 - Pipe External Protection - None
B04 - Tank External Protection - Fiberglass
I02 - Overfill - High Level Alarm
G04 - Tank Secondary Containment - Double-Walled (Underground)

Tank Location:	Aboveground - on saddles, legs, racks, etc.... Tank bottom is elevated above grade or tank pad, allowing visual inspection.
Tank Type:	Fiberglass Coated Steel
Tank Status:	Closed - Removed

BROOKLYN NORTH 1 GARAGE (Continued) **U003074882**

Pipe Model:	Not reported
Install Date:	06/01/1997
Capacity Gallons:	4000
Tightness Test Method:	NN
Date Test:	Not reported
Next Test Date:	Not reported
Date Tank Closed:	11/19/2008
Register:	True
Modified By:	NRLOMBAR
Last Modified:	04/14/2017
Material Name:	diesel

Tank Number:	2
Tank Id:	36498
Material Code:	0012
Common Name of Substance:	Kerosene [#1 Fuel Oil] (On-Site Consumption)

Equipment Records:

I05 - Overfill - Vent Whistle
C01 - Pipe Location - Aboveground
D02 - Pipe Type - Galvanized Steel
F00 - Pipe External Protection - None
A00 - Tank Internal Protection - None
B01 - Tank External Protection - Painted/Asphalt Coating
G00 - Tank Secondary Containment - None
H00 - Tank Leak Detection - None

Tank Location:	Aboveground - contact with soil.... Tank bottom rests on soil, allowing no visual inspection.
Tank Type:	Steel/Carbon Steel/Iron
Tank Status:	Closed - Removed
Pipe Model:	Not reported
Install Date:	Not reported
Capacity Gallons:	550
Tightness Test Method:	NN
Date Test:	Not reported
Next Test Date:	Not reported
Date Tank Closed:	01/18/2008
Register:	True
Modified By:	NRLOMBAR
Last Modified:	04/14/2017
Material Name:	kerosene [#1 fuel oil] (on-site consumption)

Tank Number:	3
Tank Id:	36499
Material Code:	0013
Common Name of Substance:	Lube Oil

Equipment Records:

I05 - Overfill - Vent Whistle
C01 - Pipe Location - Aboveground
D02 - Pipe Type - Galvanized Steel
F00 - Pipe External Protection - None
A00 - Tank Internal Protection - None
B01 - Tank External Protection - Painted/Asphalt Coating

BROOKLYN NORTH 1 GARAGE (Continued) **U003074882**

G00 - Tank Secondary Containment - None
H00 - Tank Leak Detection - None

Tank Location:	Aboveground - contact with soil.... Tank bottom rests on soil, allowing no visual inspection.
Tank Type:	Steel/Carbon Steel/Iron
Tank Status:	Closed - Removed
Pipe Model:	Not reported
Install Date:	Not reported
Capacity Gallons:	550
Tightness Test Method:	NN
Date Test:	Not reported
Next Test Date:	Not reported
Date Tank Closed:	01/18/2008
Register:	True
Modified By:	NRLOMBAR
Last Modified:	04/14/2017
Material Name:	lube oil

Tank Number:	4
Tank Id:	36500
Material Code:	0013
Common Name of Substance:	Lube Oil

Equipment Records:

C01 - Pipe Location - Aboveground
D02 - Pipe Type - Galvanized Steel
F00 - Pipe External Protection - None
H00 - Tank Leak Detection - None
G00 - Tank Secondary Containment - None
A00 - Tank Internal Protection - None
B01 - Tank External Protection - Painted/Asphalt Coating
I05 - Overfill - Vent Whistle

Tank Location:	Aboveground - contact with soil.... Tank bottom rests on soil, allowing no visual inspection.
Tank Type:	Steel/Carbon Steel/Iron
Tank Status:	Closed - Removed
Pipe Model:	Not reported
Install Date:	Not reported
Capacity Gallons:	550
Tightness Test Method:	NN
Date Test:	Not reported
Next Test Date:	Not reported
Date Tank Closed:	01/18/2008
Register:	True
Modified By:	NRLOMBAR
Last Modified:	04/14/2017
Material Name:	lube oil

Tank Number:	5
Tank Id:	36501
Material Code:	0001
Common Name of Substance:	#2 Fuel Oil (On-Site Consumption)

Equipment Records:

BROOKLYN NORTH 1 GARAGE (Continued) **U003074882**

I05 - Overfill - Vent Whistle
C01 - Pipe Location - Aboveground
D02 - Pipe Type - Galvanized Steel
F00 - Pipe External Protection - None
A00 - Tank Internal Protection - None
B01 - Tank External Protection - Painted/Asphalt Coating
H00 - Tank Leak Detection - None
G00 - Tank Secondary Containment - None

Tank Location:	Aboveground - contact with soil.... Tank bottom rests on soil, allowing no visual inspection.
Tank Type:	Steel/Carbon Steel/Iron
Tank Status:	Closed - Removed
Pipe Model:	Not reported
Install Date:	Not reported
Capacity Gallons:	5000
Tightness Test Method:	NN
Date Test:	Not reported
Next Test Date:	Not reported
Date Tank Closed:	11/19/2008
Register:	True
Modified By:	NRLOMBAR
Last Modified:	04/14/2017
Material Name:	#2 fuel oil (on-site consumption)
Tank Number:	6
Tank Id:	47425
Material Code:	0013
Common Name of Substance:	Lube Oil

Equipment Records:

I05 - Overfill - Vent Whistle
C01 - Pipe Location - Aboveground
F00 - Pipe External Protection - None
B01 - Tank External Protection - Painted/Asphalt Coating
D01 - Pipe Type - Steel/Carbon Steel/Iron
A00 - Tank Internal Protection - None
G00 - Tank Secondary Containment - None
H00 - Tank Leak Detection - None

Tank Location:	Aboveground - contact with soil.... Tank bottom rests on soil, allowing no visual inspection.
Tank Type:	Steel/Carbon Steel/Iron
Tank Status:	Closed - Removed
Pipe Model:	Not reported
Install Date:	Not reported
Capacity Gallons:	275
Tightness Test Method:	NN
Date Test:	Not reported
Next Test Date:	Not reported
Date Tank Closed:	01/18/2008
Register:	True
Modified By:	NRLOMBAR
Last Modified:	04/14/2017
Material Name:	lube oil
Tank Number:	7

BROOKLYN NORTH 1 GARAGE (Continued) **U003074882**

Tank Id: 66337
Material Code: 0013
Common Name of Substance: Lube Oil

Equipment Records:

I05 - Overfill - Vent Whistle
C01 - Pipe Location - Aboveground
F00 - Pipe External Protection - None
D01 - Pipe Type - Steel/Carbon Steel/Iron
A00 - Tank Internal Protection - None
B01 - Tank External Protection - Painted/Asphalt Coating
G00 - Tank Secondary Containment - None
H00 - Tank Leak Detection - None

Tank Location: Aboveground - contact with soil.... Tank bottom rests on soil, allowing no visual inspection.
Tank Type: Steel/Carbon Steel/Iron
Tank Status: Closed - Removed
Pipe Model: Not reported
Install Date: Not reported
Capacity Gallons: 275
Tightness Test Method: NN
Date Test: Not reported
Next Test Date: Not reported
Date Tank Closed: 01/18/2008
Register: True
Modified By: NRLOMBAR
Last Modified: 04/14/2017
Material Name: lube oil

Tank Number: 8
Tank Id: 66338
Material Code: 0013
Common Name of Substance: Lube Oil

Equipment Records:

A00 - Tank Internal Protection - None
B01 - Tank External Protection - Painted/Asphalt Coating
D01 - Pipe Type - Steel/Carbon Steel/Iron
H00 - Tank Leak Detection - None
F00 - Pipe External Protection - None
C01 - Pipe Location - Aboveground
G00 - Tank Secondary Containment - None
I05 - Overfill - Vent Whistle

Tank Location: Aboveground - contact with soil.... Tank bottom rests on soil, allowing no visual inspection.
Tank Type: Steel/Carbon Steel/Iron
Tank Status: Closed - Removed
Pipe Model: Not reported
Install Date: Not reported
Capacity Gallons: 275
Tightness Test Method: NN
Date Test: Not reported
Next Test Date: Not reported
Date Tank Closed: 01/18/2008
Register: True

BROOKLYN NORTH 1 GARAGE (Continued) **U003074882**

Modified By:	NRLOMBAR
Last Modified:	04/14/2017
Material Name:	lube oil
Tank Number:	9
Tank Id:	66339
Material Code:	0013
Common Name of Substance:	Lube Oil

Equipment Records:

C01 - Pipe Location - Aboveground
G00 - Tank Secondary Containment - None
F00 - Pipe External Protection - None
H00 - Tank Leak Detection - None
A00 - Tank Internal Protection - None
B01 - Tank External Protection - Painted/Asphalt Coating
D01 - Pipe Type - Steel/Carbon Steel/Iron
I05 - Overfill - Vent Whistle

Tank Location:	Aboveground - contact with soil.... Tank bottom rests on soil, allowing no visual inspection.
Tank Type:	Steel/Carbon Steel/Iron
Tank Status:	Closed - Removed
Pipe Model:	Not reported
Install Date:	Not reported
Capacity Gallons:	275
Tightness Test Method:	NN
Date Test:	Not reported
Next Test Date:	Not reported
Date Tank Closed:	01/18/2008
Register:	True
Modified By:	NRLOMBAR
Last Modified:	04/14/2017
Material Name:	lube oil

Z203 **WILLIAMSBURG MGP** **RCRA-LQG** **1000141021**
WSW **50 KENT AVE** **FINDS** **NYD986872265**
1/8-1/4 **BROOKLYN, NY 11249** **ECHO**
0.213 mi.
1127 ft. **Site 4 of 10 in cluster Z**

Relative:
Higher

Actual:
14 ft.

RCRA-LQG:

Date Form Received by Agency:		20200302
Handler Name:	WILLIAMSBURG MGP	
Handler Address:		50 KENT AVE
Handler City,State,Zip:		BROOKLYN, NY 11249
EPA ID:		NYD986872265
Contact Name:		DONALD P CAMPBELL
Contact Address:		MASPETH AVE
Contact City,State,Zip:		BROOKLYN, NY 11211
Contact Telephone:		718-963-5453
Contact Fax:		Not reported
Contact Email:		DONALD.CAMPBELL@NATIONALGRID.COM
Contact Title:		PROJECT MANAGER
EPA Region:		02
Land Type:		Municipal
Federal Waste Generator Description:		Large Quantity Generator

WILLIAMSBURG MGP (Continued) **1000141021**

Non-Notifier:	Not reported
Biennial Report Cycle:	2019
Accessibility:	Not reported
Active Site Indicator:	Handler Activities
State District Owner:	NY
State District:	NYSDEC R2
Mailing Address:	MASPETH AVE
Mailing City,State,Zip:	BROOKLYN, NY 11211
Owner Name:	NEW YORK CITY PARKS
Owner Type:	Municipal
Operator Name:	NEW YORK CITY PARKS
Operator Type:	Municipal
Short-Term Generator Activity:	No
Importer Activity:	No
Mixed Waste Generator:	No
Transporter Activity:	No
Transfer Facility Activity:	No
Recycler Activity with Storage:	No
Small Quantity On-Site Burner Exemption:	No
Smelting Melting and Refining Furnace Exemption:	No
Underground Injection Control:	No
Off-Site Waste Receipt:	No
Universal Waste Indicator:	No
Universal Waste Destination Facility:	No
Federal Universal Waste:	No
Active Site Fed-Reg Treatment Storage and Disposal Facility:	Not reported
Active Site Converter Treatment storage and Disposal Facility:	Not reported
Active Site State-Reg Treatment Storage and Disposal Facility:	Not reported
Active Site State-Reg Handler:	---
Federal Facility Indicator:	Not reported
Hazardous Secondary Material Indicator:	N
Sub-Part K Indicator:	Not reported
Commercial TSD Indicator:	No
Treatment Storage and Disposal Type:	Not reported
2018 GPRA Permit Baseline:	Not on the Baseline
2018 GPRA Renewals Baseline:	Not on the Baseline
Permit Renewals Workload Universe:	Not reported
Permit Workload Universe:	Not reported
Permit Progress Universe:	Not reported
Post-Closure Workload Universe:	Not reported
Closure Workload Universe:	Not reported
202 GPRA Corrective Action Baseline:	No
Corrective Action Workload Universe:	No
Subject to Corrective Action Universe:	No
Non-TSDFs Where RCRA CA has Been Imposed Universe:	No
TSDFs Potentially Subject to CA Under 3004 (u)/(v) Universe:	No
TSDFs Only Subject to CA under Discretionary Auth Universe:	No
Corrective Action Priority Ranking:	No NCAPS ranking
Environmental Control Indicator:	No
Institutional Control Indicator:	No
Human Exposure Controls Indicator:	N/A
Groundwater Controls Indicator:	N/A
Operating TSDF Universe:	Not reported
Full Enforcement Universe:	Not reported
Significant Non-Complier Universe:	No
Unaddressed Significant Non-Complier Universe:	No
Addressed Significant Non-Complier Universe:	No

WILLIAMSBURG MGP (Continued) **1000141021**

Significant Non-Complier With a Compliance Schedule Universe:	No
Financial Assurance Required:	Not reported
Handler Date of Last Change:	20211230
Recognized Trader-Importer:	No
Recognized Trader-Exporter:	No
Importer of Spent Lead Acid Batteries:	No
Exporter of Spent Lead Acid Batteries:	No
Recycler Activity Without Storage:	No
Manifest Broker:	No
Sub-Part P Indicator:	No

Biennial: List of Years
Year: 2019

Click Here for Biennial Reporting System Data:
Year: 2017

Click Here for Biennial Reporting System Data:
Year: 2015

Click Here for Biennial Reporting System Data:

Hazardous Waste Summary:
Waste Code: D001
Waste Description: IGNITABLE WASTE

Waste Code: D004
Waste Description: ARSENIC

Waste Code: D008
Waste Description: LEAD

Waste Code: D010
Waste Description: SELENIUM

Waste Code: D018
Waste Description: BENZENE

Waste Code: F003
Waste Description: THE FOLLOWING SPENT NONHALOGENATED SOLVENTS: XYLENE, ACETONE, ETHYL ACETATE, ETHYL BENZENE, ETHYL ETHER, METHYL ISOBUTYL KETONE, N-BUTYL ALCOHOL, CYCLOHEXANONE, AND METHANOL; ALL SPENT SOLVENT MIXTURES/BLENDS CONTAINING, BEFORE USE, ONLY THE ABOVE SPENT NONHALOGENATED SOLVENTS; AND ALL SPENT SOLVENT MIXTURES/BLENDS CONTAINING, BEFORE USE, ONE OR MORE OF THE ABOVE NONHALOGENATED SOLVENTS, AND A TOTAL OF TEN PERCENT OR MORE (BY VOLUME) OF ONE OR MORE OF THOSE SOLVENTS LISTED IN F001, F002, F004, AND F005; AND STILL BOTTOMS FROM THE RECOVERY OF THESE SPENT SOLVENTS AND SPENT SOLVENT MIXTURES.

Waste Code: F005
Waste Description: THE FOLLOWING SPENT NONHALOGENATED SOLVENTS: TOLUENE, METHYL ETHYL KETONE, CARBON DISULFIDE, ISOBUTANOL, PYRIDINE, BENZENE, 2-ETHOXYETHANOL, AND 2-NITROPROPANE; ALL SPENT SOLVENT MIXTURES/BLENDS CONTAINING, BEFORE USE, A TOTAL OF TEN PERCENT OR MORE (BY VOLUME) OF ONE OR MORE OF THE ABOVE NONHALOGENATED SOLVENTS OR THOSE SOLVENTS

WILLIAMSBURG MGP (Continued) **1000141021**

LISTED IN F001, F002, OR F004; AND STILL BOTTOMS FROM THE RECOVERY OF THESE SPENT SOLVENTS AND SPENT SOLVENT MIXTURES.

Waste Code: U019
Waste Description: BENZENE (I,T)

Waste Code: X001
Waste Description: Not Defined

Handler - Owner Operator:

Owner/Operator Indicator:	Operator
Owner/Operator Name:	NYC DEPT OF PARKS & RECREATION
Legal Status:	Municipal
Date Became Current:	20070912
Date Ended Current:	Not reported
Owner/Operator Address:	Not reported
Owner/Operator City,State,Zip:	Not reported
Owner/Operator Telephone:	Not reported
Owner/Operator Telephone Ext:	Not reported
Owner/Operator Fax:	Not reported
Owner/Operator Email:	Not reported

Owner/Operator Indicator:	Operator
Owner/Operator Name:	NYC DEPT OF PARKS & RECREATION
Legal Status:	Municipal
Date Became Current:	20070912
Date Ended Current:	Not reported
Owner/Operator Address:	Not reported
Owner/Operator City,State,Zip:	Not reported
Owner/Operator Telephone:	Not reported
Owner/Operator Telephone Ext:	Not reported
Owner/Operator Fax:	Not reported
Owner/Operator Email:	Not reported

Owner/Operator Indicator:	Operator
Owner/Operator Name:	NEW YORK CITY DEPARTMENT OF PARKS & RECREATION
Legal Status:	Municipal
Date Became Current:	20070911
Date Ended Current:	Not reported
Owner/Operator Address:	830 5TH AVE
Owner/Operator City,State,Zip:	NEW YORK, NY 10065
Owner/Operator Telephone:	718-965-8922
Owner/Operator Telephone Ext:	Not reported
Owner/Operator Fax:	Not reported
Owner/Operator Email:	Not reported

Owner/Operator Indicator:	Operator
Owner/Operator Name:	NEW YORK CITY PARKS
Legal Status:	Municipal
Date Became Current:	20070911
Date Ended Current:	Not reported
Owner/Operator Address:	50 KENT AVE
Owner/Operator City,State,Zip:	BROOKLYN, NY 11211
Owner/Operator Telephone:	Not reported
Owner/Operator Telephone Ext:	Not reported
Owner/Operator Fax:	Not reported
Owner/Operator Email:	Not reported

WILLIAMSBURG MGP (Continued) **1000141021**

Owner/Operator Indicator:	Owner
Owner/Operator Name:	NYC DEPT OF PARKS & RECREATION
Legal Status:	Municipal
Date Became Current:	20070912
Date Ended Current:	Not reported
Owner/Operator Address:	THE ARSENAL CENTRAL PARK
Owner/Operator City,State,Zip:	NEW YORK, NY 10065
Owner/Operator Telephone:	718-965-8922
Owner/Operator Telephone Ext:	Not reported
Owner/Operator Fax:	Not reported
Owner/Operator Email:	Not reported

Owner/Operator Indicator:	Owner
Owner/Operator Name:	NEW YORK CITY PARKS
Legal Status:	Municipal
Date Became Current:	20070911
Date Ended Current:	Not reported
Owner/Operator Address:	50 KENT AVE
Owner/Operator City,State,Zip:	BROOKLYN, NY 11211
Owner/Operator Telephone:	Not reported
Owner/Operator Telephone Ext:	Not reported
Owner/Operator Fax:	Not reported
Owner/Operator Email:	Not reported

Owner/Operator Indicator:	Operator
Owner/Operator Name:	NEW YORK CITY PARKS
Legal Status:	Municipal
Date Became Current:	20070911
Date Ended Current:	Not reported
Owner/Operator Address:	50 KENT AVE
Owner/Operator City,State,Zip:	BROOKLYN, NY 11211
Owner/Operator Telephone:	Not reported
Owner/Operator Telephone Ext:	Not reported
Owner/Operator Fax:	Not reported
Owner/Operator Email:	Not reported

Owner/Operator Indicator:	Owner
Owner/Operator Name:	AMERICAN LANDFILL CO
Legal Status:	Private
Date Became Current:	Not reported
Date Ended Current:	Not reported
Owner/Operator Address:	NOT REQUIRED
Owner/Operator City,State,Zip:	NOT REQUIRED, WY 99999
Owner/Operator Telephone:	212-555-1212
Owner/Operator Telephone Ext:	Not reported
Owner/Operator Fax:	Not reported
Owner/Operator Email:	Not reported

Owner/Operator Indicator:	Operator
Owner/Operator Name:	NYC DEPT OF PARKS & RECREATION
Legal Status:	Municipal
Date Became Current:	20070912
Date Ended Current:	Not reported
Owner/Operator Address:	Not reported
Owner/Operator City,State,Zip:	Not reported
Owner/Operator Telephone:	Not reported
Owner/Operator Telephone Ext:	Not reported

WILLIAMSBURG MGP (Continued) **1000141021**

Owner/Operator Fax:	Not reported
Owner/Operator Email:	Not reported
Owner/Operator Indicator:	Operator
Owner/Operator Name:	AMERICAN LANDFILL CO
Legal Status:	Private
Date Became Current:	Not reported
Date Ended Current:	Not reported
Owner/Operator Address:	NOT REQUIRED
Owner/Operator City,State,Zip:	NOT REQUIRED, WY 99999
Owner/Operator Telephone:	212-555-1212
Owner/Operator Telephone Ext:	Not reported
Owner/Operator Fax:	Not reported
Owner/Operator Email:	Not reported
Owner/Operator Indicator:	Owner
Owner/Operator Name:	NEW YORK CITY PARKS
Legal Status:	Municipal
Date Became Current:	20070911
Date Ended Current:	Not reported
Owner/Operator Address:	50 KENT AVE
Owner/Operator City,State,Zip:	BROOKLYN, NY 11211
Owner/Operator Telephone:	Not reported
Owner/Operator Telephone Ext:	Not reported
Owner/Operator Fax:	Not reported
Owner/Operator Email:	Not reported
Owner/Operator Indicator:	Owner
Owner/Operator Name:	NEW YORK CITY PARKS
Legal Status:	Municipal
Date Became Current:	20070911
Date Ended Current:	Not reported
Owner/Operator Address:	50 KENT AVE
Owner/Operator City,State,Zip:	BROOKLYN, NY 11211
Owner/Operator Telephone:	Not reported
Owner/Operator Telephone Ext:	Not reported
Owner/Operator Fax:	Not reported
Owner/Operator Email:	Not reported
Owner/Operator Indicator:	Owner
Owner/Operator Name:	NYC DEPT OF PARKS & RECREATION
Legal Status:	Municipal
Date Became Current:	20070912
Date Ended Current:	Not reported
Owner/Operator Address:	THE ARSENAL CENTRAL PARK
Owner/Operator City,State,Zip:	NEW YORK, NY 10065
Owner/Operator Telephone:	718-965-8922
Owner/Operator Telephone Ext:	Not reported
Owner/Operator Fax:	Not reported
Owner/Operator Email:	Not reported
Owner/Operator Indicator:	Owner
Owner/Operator Name:	NEW YORK CITY DEPARTMENT OF PARKS & RECREATION
Legal Status:	Municipal
Date Became Current:	20070911
Date Ended Current:	Not reported
Owner/Operator Address:	830 5TH AVE

WILLIAMSBURG MGP (Continued) **1000141021**

Owner/Operator City,State,Zip: NEW YORK, NY 10065
Owner/Operator Telephone: 718-965-8922
Owner/Operator Telephone Ext: Not reported
Owner/Operator Fax: Not reported
Owner/Operator Email: Not reported

Owner/Operator Indicator: Owner
Owner/Operator Name: NYC DEPT OF PARKS & RECREATION
Legal Status: Municipal
Date Became Current: 20070912
Date Ended Current: Not reported
Owner/Operator Address: THE ARSENAL CENTRAL PARK
Owner/Operator City,State,Zip: NEW YORK, NY 10065
Owner/Operator Telephone: 718-965-8922
Owner/Operator Telephone Ext: Not reported
Owner/Operator Fax: Not reported
Owner/Operator Email: Not reported

Owner/Operator Indicator: Owner
Owner/Operator Name: AMERICAN LANDFILL CO
Legal Status: Private
Date Became Current: Not reported
Date Ended Current: Not reported
Owner/Operator Address: NOT REQUIRED
Owner/Operator City,State,Zip: NOT REQUIRED, WY 99999
Owner/Operator Telephone: 212-555-1212
Owner/Operator Telephone Ext: Not reported
Owner/Operator Fax: Not reported
Owner/Operator Email: Not reported

Owner/Operator Indicator: Operator
Owner/Operator Name: NYC DEPARTMENT OF PARKS AND RECREATION
Legal Status: Municipal
Date Became Current: 20070911
Date Ended Current: Not reported
Owner/Operator Address: 50 KENT AVE
Owner/Operator City,State,Zip: BROOKLYN, NY 11211
Owner/Operator Telephone: Not reported
Owner/Operator Telephone Ext: Not reported
Owner/Operator Fax: Not reported
Owner/Operator Email: Not reported

Historic Generators:
Receive Date: 20160614
Handler Name: NATIONAL GRID-WILLIAMSBURG MGP
Federal Waste Generator Description: Large Quantity Generator
State District Owner: NY
Large Quantity Handler of Universal Waste: No
Recognized Trader Importer: No
Recognized Trader Exporter: No
Spent Lead Acid Battery Importer: No
Spent Lead Acid Battery Exporter: No
Current Record: No
Non Storage Recycler Activity: Not reported
Electronic Manifest Broker: Not reported

Receive Date: 20180301

WILLIAMSBURG MGP (Continued) **1000141021**

Handler Name: WILLIAMSBURG MGP
Federal Waste Generator Description: Large Quantity Generator
State District Owner: NY
Large Quantity Handler of Universal Waste: No
Recognized Trader Importer: No
Recognized Trader Exporter: No
Spent Lead Acid Battery Importer: No
Spent Lead Acid Battery Exporter: No
Current Record: No
Non Storage Recycler Activity: No
Electronic Manifest Broker: No

Receive Date: 20200302
Handler Name: WILLIAMSBURG MGP
Federal Waste Generator Description: Large Quantity Generator
State District Owner: NY
Large Quantity Handler of Universal Waste: No
Recognized Trader Importer: No
Recognized Trader Exporter: No
Spent Lead Acid Battery Importer: No
Spent Lead Acid Battery Exporter: No
Current Record: Yes
Non Storage Recycler Activity: No
Electronic Manifest Broker: No

Receive Date: 19990708
Handler Name: NYC DEPT OF SANITATION - J SCHIVAONE
Federal Waste Generator Description: Not a generator, verified
State District Owner: NY
Large Quantity Handler of Universal Waste: No
Recognized Trader Importer: No
Recognized Trader Exporter: No
Spent Lead Acid Battery Importer: No
Spent Lead Acid Battery Exporter: No
Current Record: No
Non Storage Recycler Activity: Not reported
Electronic Manifest Broker: Not reported

Receive Date: 20060101
Handler Name: NYC DEPT OF SANITATION - J SCHIVAONE
Federal Waste Generator Description: Not a generator, verified
State District Owner: NY
Large Quantity Handler of Universal Waste: No
Recognized Trader Importer: No
Recognized Trader Exporter: No
Spent Lead Acid Battery Importer: No
Spent Lead Acid Battery Exporter: No
Current Record: No
Non Storage Recycler Activity: Not reported
Electronic Manifest Broker: Not reported

Receive Date: 20070101
Handler Name: NYC DEPT OF SANITATION - J SCHIVAONE
Federal Waste Generator Description: Not a generator, verified
State District Owner: NY
Large Quantity Handler of Universal Waste: No
Recognized Trader Importer: No

WILLIAMSBURG MGP (Continued) **1000141021**

Recognized Trader Exporter: No
Spent Lead Acid Battery Importer: No
Spent Lead Acid Battery Exporter: No
Current Record: No
Non Storage Recycler Activity: Not reported
Electronic Manifest Broker: Not reported

Receive Date: 19880713
Handler Name: NYC DEPT OF SANITATION - J SCHIVAONE
Federal Waste Generator Description: Large Quantity Generator
State District Owner: NY
Large Quantity Handler of Universal Waste: No
Recognized Trader Importer: No
Recognized Trader Exporter: No
Spent Lead Acid Battery Importer: No
Spent Lead Acid Battery Exporter: No
Current Record: No
Non Storage Recycler Activity: Not reported
Electronic Manifest Broker: Not reported

Receive Date: 20140908
Handler Name: WILLIAMSBURG WORKS MANUFACTURED GAS PLANT FORMER
Federal Waste Generator Description: Small Quantity Generator
State District Owner: NY
Large Quantity Handler of Universal Waste: No
Recognized Trader Importer: No
Recognized Trader Exporter: No
Spent Lead Acid Battery Importer: No
Spent Lead Acid Battery Exporter: No
Current Record: No
Non Storage Recycler Activity: Not reported
Electronic Manifest Broker: Not reported

Receive Date: 20160225
Handler Name: WILLIAMSBURG WORKS MANUFACTURED GAS PLANT FORMER
Federal Waste Generator Description: Large Quantity Generator
State District Owner: NY
Large Quantity Handler of Universal Waste: No
Recognized Trader Importer: No
Recognized Trader Exporter: No
Spent Lead Acid Battery Importer: No
Spent Lead Acid Battery Exporter: No
Current Record: No
Non Storage Recycler Activity: Not reported
Electronic Manifest Broker: Not reported

Receive Date: 20170124
Handler Name: WILLIAMSBURG WORKS MANUFACTURED GAS PLANT FORMER
Federal Waste Generator Description: Small Quantity Generator
State District Owner: NY
Large Quantity Handler of Universal Waste: No
Recognized Trader Importer: No
Recognized Trader Exporter: No
Spent Lead Acid Battery Importer: No
Spent Lead Acid Battery Exporter: No
Current Record: No
Non Storage Recycler Activity: Not reported

WILLIAMSBURG MGP (Continued) **1000141021**

Electronic Manifest Broker: Not reported

Receive Date: 19960402
Handler Name: NYC DEPT OF SANITATION BROOKLYN GARAGE
Federal Waste Generator Description: Large Quantity Generator
State District Owner: NY
Large Quantity Handler of Universal Waste: No
Recognized Trader Importer: No
Recognized Trader Exporter: No
Spent Lead Acid Battery Importer: No
Spent Lead Acid Battery Exporter: No
Current Record: No
Non Storage Recycler Activity: Not reported
Electronic Manifest Broker: Not reported

Receive Date: 19980108
Handler Name: NYC DEPT OF SANITATION BROOKLYN NORTH 1
Federal Waste Generator Description: Large Quantity Generator
State District Owner: NY
Large Quantity Handler of Universal Waste: No
Recognized Trader Importer: No
Recognized Trader Exporter: No
Spent Lead Acid Battery Importer: No
Spent Lead Acid Battery Exporter: No
Current Record: No
Non Storage Recycler Activity: Not reported
Electronic Manifest Broker: Not reported

Receive Date: 20140416
Handler Name: WILLIAMSBURG WORKS MANUFACTURED GAS PLANT FORMER
Federal Waste Generator Description: Large Quantity Generator
State District Owner: NY
Large Quantity Handler of Universal Waste: No
Recognized Trader Importer: No
Recognized Trader Exporter: No
Spent Lead Acid Battery Importer: No
Spent Lead Acid Battery Exporter: No
Current Record: No
Non Storage Recycler Activity: Not reported
Electronic Manifest Broker: Not reported

List of NAICS Codes and Descriptions:
NAICS Code: 22121
NAICS Description: NATURAL GAS DISTRIBUTION

NAICS Code: 324199
NAICS Description: ALL OTHER PETROLEUM AND COAL PRODUCTS MANUFACTURING

NAICS Code: 562998
NAICS Description: ALL OTHER MISCELLANEOUS WASTE MANAGEMENT SERVICES

NAICS Code: 811118
NAICS Description: OTHER AUTOMOTIVE MECHANICAL AND ELECTRICAL REPAIR AND MAINTENANCE

Facility Has Received Notices of Violation:
Found Violation: No

WILLIAMSBURG MGP (Continued) **1000141021**

Agency Which Determined Violation:	Not reported
Violation Short Description:	Not reported
Date Violation was Determined:	Not reported
Actual Return to Compliance Date:	Not reported
Return to Compliance Qualifier:	Not reported
Violation Responsible Agency:	Not reported
Scheduled Compliance Date:	Not reported
Enforcement Identifier:	Not reported
Date of Enforcement Action:	Not reported
Enforcement Responsible Agency:	Not reported
Enforcement Docket Number:	Not reported
Enforcement Attorney:	Not reported
Corrective Action Component:	Not reported
Appeal Initiated Date:	Not reported
Appeal Resolution Date:	Not reported
Disposition Status Date:	Not reported
Disposition Status:	Not reported
Disposition Status Description:	Not reported
Consent/Final Order Sequence Number:	Not reported
Consent/Final Order Respondent Name:	Not reported
Consent/Final Order Lead Agency:	Not reported
Enforcement Type:	Not reported
Enforcement Responsible Person:	Not reported
Enforcement Responsible Sub-Organization:	Not reported
SEP Sequence Number:	Not reported
SEP Expenditure Amount:	Not reported
SEP Scheduled Completion Date:	Not reported
SEP Actual Date:	Not reported
SEP Defaulted Date:	Not reported
SEP Type:	Not reported
SEP Type Description:	Not reported
Proposed Amount:	Not reported
Final Monetary Amount:	Not reported
Paid Amount:	Not reported
Final Count:	Not reported
Final Amount:	Not reported

Evaluation Action Summary:

Evaluation Date:	19990708
Evaluation Responsible Agency:	EPA
Found Violation:	No
Evaluation Type Description:	COMPLIANCE EVALUATION INSPECTION ON-SITE
Evaluation Responsible Person Identifier:	R2ME
Evaluation Responsible Sub-Organization:	RCB
Actual Return to Compliance Date:	Not reported
Scheduled Compliance Date:	Not reported
Date of Request:	Not reported
Date Response Received:	Not reported
Request Agency:	Not reported
Former Citation:	Not reported

FINDS:

Registry ID: 110000882206

WILLIAMSBURG MGP (Continued) **1000141021**

Click Here:

Environmental Interest/Information System:
RCRAInfo is a national information system that supports the Resource Conservation and Recovery Act (RCRA) program through the tracking of events and activities related to facilities that generate, transport, and treat, store, or dispose of hazardous waste. RCRAInfo allows RCRA program staff to track the notification, permit, compliance, and corrective action activities required under RCRA.
HAZARDOUS WASTE BIENNIAL REPORTER

Click this hyperlink while viewing on your computer to access additional FINDS: detail in the EDR Site Report.

ECHO:

Envid:	1000141021
Registry ID:	110000882206
DFR URL:	http://echo.epa.gov/detailed-facility-report?fid=110000882206
Name:	WILLIAMSBURG MGP
Address:	50 KENT AVE
City,State,Zip:	BROOKLYN, NY 11249

Z204 **WILLIAMSBURG MGP** **NY MANIFEST** **S119071692**
WSW **50 KENT AVE** **N/A**
1/8-1/4 **BROOKLYN, NY 11249**
0.213 mi.
1127 ft. **Site 5 of 10 in cluster Z**

Relative:
Higher

Actual:
14 ft.

NY MANIFEST:

Name:	WILLIAMSBURG MGP
Address:	50 KENT AVE
City,State,Zip:	BROOKLYN, NY 11249
Country:	USA
EPA ID:	NYD986872265
Facility Status:	Not reported
Location Address 1:	50 KENT AVE
Code:	BP
Location Address 2:	Not reported
Total Tanks:	Not reported
Location City:	BROOKLYN
Location State:	NY
Location Zip:	11249
Location Zip 4:	Not reported

NY MANIFEST:

EPAID:	NYD986872265
Mailing Name:	WILLIAMSBURG MGP
Mailing Contact:	DONALD CAMPBELL
Mailing Address 1:	287 MASPETH AVE
Mailing Address 2:	Not reported
Mailing City:	BROOKLYN
Mailing State:	NY
Mailing Zip:	11211
Mailing Zip 4:	Not reported
Mailing Country:	USA
Mailing Phone:	7189635453

WILLIAMSBURG MGP (Continued) **S119071692**

NY MANIFEST:

Document ID:	Not reported
Manifest Status:	Not reported
seq:	Not reported
Year:	2018
Trans1 State ID:	NJD080631369
Trans2 State ID:	Not reported
Generator Ship Date:	12/29/2017
Trans1 Recv Date:	12/29/2017
Trans2 Recv Date:	Not reported
TSD Site Recv Date:	01/02/2018
Part A Recv Date:	Not reported
Part B Recv Date:	Not reported
Generator EPA ID:	NYD986872265
Trans1 EPA ID:	Not reported
Trans2 EPA ID:	Not reported
TSDF ID 1:	NJD980536593
TSDF ID 2:	Not reported
Manifest Tracking Number:	000968803VES
Import Indicator:	N
Export Indicator:	N
Discr Quantity Indicator:	N
Discr Type Indicator:	N
Discr Residue Indicator:	N
Discr Partial Reject Indicator:	N
Discr Full Reject Indicator:	N
Manifest Ref Number:	Not reported
Alt Facility RCRA ID:	Not reported
Alt Facility Sign Date:	Not reported
MGMT Method Type Code:	H141
Waste Code:	Not reported
Waste Code:	Not reported
Waste Code:	Not reported
Waste Code:	Not reported
Waste Code:	Not reported
Waste Code:	Not reported
Quantity:	100
Units:	P - Pounds
Number of Containers:	1
Container Type:	DM - Metal drums, barrels
Handling Method:	B Incineration, heat recovery, burning.
Specific Gravity:	1
Waste Code:	D001
Waste Code 1_2:	D010
Waste Code 1_3:	Not reported
Waste Code 1_4:	D004
Waste Code 1_5:	D018
Waste Code 1_6:	Not reported

Z205 **THE BROOKLYN UNION GAS COMPANY** **PA MANIFEST** **S123092756**
WSW **50 KENT AVE** **N/A**
1/8-1/4 **BROOKLYN, NY 11249**
0.213 mi.
1127 ft. **Site 6 of 10 in cluster Z**

Relative:
Higher

Actual:
14 ft.

Manifest Details:

Year:	2017
Manifest Number:	006197450FLE
Manifest Type:	TSD Copy
Generator EPA Id:	NYD986872265
Generator Date:	05/17/2017
Mailing Address:	Not reported
Mailing City,St,Zip:	Not reported
Contact Name:	Not reported
Contact Phone:	Not reported
TSD EPA Id:	Not reported
TSD Date:	Not reported
TSD Facility Name:	Evoqua Water Technologies LLC
TSD Facility Address:	118 Park Rd
TSD Facility City:	Darlington
TSD Facility State:	PA
Facility Telephone:	Not reported
Page Number:	1
Line Number:	1
Waste Number:	D018
Container Number:	23
Container Type:	Burlap, cloth, paper or plastic bags
Waste Quantity:	27600
Unit:	Pounds
Handling Code:	Not reported
TSP EPA Id:	PAD987270725
Date TSP Sig:	Not reported

Year:	2017
Manifest Number:	006197448FLE
Manifest Type:	TSD Copy
Generator EPA Id:	NYD986872265
Generator Date:	05/11/2017
Mailing Address:	Not reported
Mailing City,St,Zip:	Not reported
Contact Name:	Not reported
Contact Phone:	Not reported
TSD EPA Id:	Not reported
TSD Date:	Not reported
TSD Facility Name:	Evoqua Water Technologies LLC
TSD Facility Address:	118 Park Rd
TSD Facility City:	Darlington
TSD Facility State:	PA
Facility Telephone:	Not reported
Page Number:	1
Line Number:	1
Waste Number:	D018
Container Number:	24
Container Type:	Burlap, cloth, paper or plastic bags
Waste Quantity:	28000
Unit:	Pounds
Handling Code:	Not reported
TSP EPA Id:	PAD987270725

THE BROOKLYN UNION GAS COMPANY (Continued) **S123092756**

Date TSP Sig:	Not reported
Year:	2017
Manifest Number:	006197446FLE
Manifest Type:	TSD Copy
Generator EPA Id:	NYD986872265
Generator Date:	05/16/2017
Mailing Address:	Not reported
Mailing City,St,Zip:	Not reported
Contact Name:	Not reported
Contact Phone:	Not reported
TSD EPA Id:	Not reported
TSD Date:	Not reported
TSD Facility Name:	Evoqua Water Technologies LLC
TSD Facility Address:	118 Park Rd
TSD Facility City:	Darlington
TSD Facility State:	PA
Facility Telephone:	Not reported
Page Number:	1
Line Number:	1
Waste Number:	U019
Container Number:	24
Container Type:	Burlap, cloth, paper or plastic bags
Waste Quantity:	28800
Unit:	Pounds
Handling Code:	Not reported
TSP EPA Id:	PAD987270725
Date TSP Sig:	Not reported
Year:	2017
Manifest Number:	006197449FLE
Manifest Type:	TSD Copy
Generator EPA Id:	NYD986872265
Generator Date:	05/12/2017
Mailing Address:	Not reported
Mailing City,St,Zip:	Not reported
Contact Name:	Not reported
Contact Phone:	Not reported
TSD EPA Id:	Not reported
TSD Date:	Not reported
TSD Facility Name:	Evoqua Water Technologies LLC
TSD Facility Address:	118 Park Rd
TSD Facility City:	Darlington
TSD Facility State:	PA
Facility Telephone:	Not reported
Page Number:	1
Line Number:	1
Waste Number:	D018
Container Number:	11
Container Type:	Burlap, cloth, paper or plastic bags
Waste Quantity:	13200
Unit:	Pounds
Handling Code:	Not reported
TSP EPA Id:	PAD987270725
Date TSP Sig:	Not reported
Year:	2017

THE BROOKLYN UNION GAS COMPANY (Continued) **S123092756**

Manifest Number:	006197449FLE
Manifest Type:	TSD Copy
Generator EPA Id:	NYD986872265
Generator Date:	05/12/2017
Mailing Address:	Not reported
Mailing City,St,Zip:	Not reported
Contact Name:	Not reported
Contact Phone:	Not reported
TSD EPA Id:	Not reported
TSD Date:	Not reported
TSD Facility Name:	Evoqua Water Technologies LLC
TSD Facility Address:	118 Park Rd
TSD Facility City:	Darlington
TSD Facility State:	PA
Facility Telephone:	Not reported
Page Number:	1
Line Number:	1
Waste Number:	U019
Container Number:	11
Container Type:	Burlap, cloth, paper or plastic bags
Waste Quantity:	13200
Unit:	Pounds
Handling Code:	Not reported
TSP EPA Id:	PAD987270725
Date TSP Sig:	Not reported

Year:	2017
Manifest Number:	006197447FLE
Manifest Type:	TSD Copy
Generator EPA Id:	NYD986872265
Generator Date:	05/16/2017
Mailing Address:	Not reported
Mailing City,St,Zip:	Not reported
Contact Name:	Not reported
Contact Phone:	Not reported
TSD EPA Id:	Not reported
TSD Date:	Not reported
TSD Facility Name:	Evoqua Water Technologies LLC
TSD Facility Address:	118 Park Rd
TSD Facility City:	Darlington
TSD Facility State:	PA
Facility Telephone:	Not reported
Page Number:	1
Line Number:	1
Waste Number:	D018
Container Number:	22
Container Type:	Burlap, cloth, paper or plastic bags
Waste Quantity:	25000
Unit:	Pounds
Handling Code:	Not reported
TSP EPA Id:	PAD987270725
Date TSP Sig:	Not reported

Year:	2017
Manifest Number:	006197447FLE
Manifest Type:	TSD Copy
Generator EPA Id:	NYD986872265

THE BROOKLYN UNION GAS COMPANY (Continued) **S123092756**

Generator Date:	05/16/2017
Mailing Address:	Not reported
Mailing City,St,Zip:	Not reported
Contact Name:	Not reported
Contact Phone:	Not reported
TSD EPA Id:	Not reported
TSD Date:	Not reported
TSD Facility Name:	Evoqua Water Technologies LLC
TSD Facility Address:	118 Park Rd
TSD Facility City:	Darlington
TSD Facility State:	PA
Facility Telephone:	Not reported
Page Number:	1
Line Number:	1
Waste Number:	U019
Container Number:	22
Container Type:	Burlap, cloth, paper or plastic bags
Waste Quantity:	25000
Unit:	Pounds
Handling Code:	Not reported
TSP EPA Id:	PAD987270725
Date TSP Sig:	Not reported

Year:	2017
Manifest Number:	006197450FLE
Manifest Type:	TSD Copy
Generator EPA Id:	NYD986872265
Generator Date:	05/17/2017
Mailing Address:	Not reported
Mailing City,St,Zip:	Not reported
Contact Name:	Not reported
Contact Phone:	Not reported
TSD EPA Id:	Not reported
TSD Date:	Not reported
TSD Facility Name:	Evoqua Water Technologies LLC
TSD Facility Address:	118 Park Rd
TSD Facility City:	Darlington
TSD Facility State:	PA
Facility Telephone:	Not reported
Page Number:	1
Line Number:	1
Waste Number:	U019
Container Number:	23
Container Type:	Burlap, cloth, paper or plastic bags
Waste Quantity:	27600
Unit:	Pounds
Handling Code:	Not reported
TSP EPA Id:	PAD987270725
Date TSP Sig:	Not reported

Year:	2017
Manifest Number:	006197446FLE
Manifest Type:	TSD Copy
Generator EPA Id:	NYD986872265
Generator Date:	05/16/2017
Mailing Address:	Not reported
Mailing City,St,Zip:	Not reported

THE BROOKLYN UNION GAS COMPANY (Continued) **S123092756**

Contact Name:	Not reported
Contact Phone:	Not reported
TSD EPA Id:	Not reported
TSD Date:	Not reported
TSD Facility Name:	Evoqua Water Technologies LLC
TSD Facility Address:	118 Park Rd
TSD Facility City:	Darlington
TSD Facility State:	PA
Facility Telephone:	Not reported
Page Number:	1
Line Number:	1
Waste Number:	D018
Container Number:	24
Container Type:	Burlap, cloth, paper or plastic bags
Waste Quantity:	28800
Unit:	Pounds
Handling Code:	Not reported
TSP EPA Id:	PAD987270725
Date TSP Sig:	Not reported

Year:	2017
Manifest Number:	006197448FLE
Manifest Type:	TSD Copy
Generator EPA Id:	NYD986872265
Generator Date:	05/11/2017
Mailing Address:	Not reported
Mailing City,St,Zip:	Not reported
Contact Name:	Not reported
Contact Phone:	Not reported
TSD EPA Id:	Not reported
TSD Date:	Not reported
TSD Facility Name:	Evoqua Water Technologies LLC
TSD Facility Address:	118 Park Rd
TSD Facility City:	Darlington
TSD Facility State:	PA
Facility Telephone:	Not reported
Page Number:	1
Line Number:	1
Waste Number:	U019
Container Number:	24
Container Type:	Burlap, cloth, paper or plastic bags
Waste Quantity:	28000
Unit:	Pounds
Handling Code:	Not reported
TSP EPA Id:	PAD987270725
Date TSP Sig:	Not reported

Click this hyperlink while viewing on your computer to access additional PA_MANIFEST: detail in the EDR Site Report.

Z206 **DSNY BROOKLYN DISTRICT 1 GARAGE** **NY UST** **U004077815**
WSW **50 KENT AVENUE** **N/A**
1/8-1/4 **BROOKLYN, NY 11211**
0.213 mi.
1127 ft. **Site 7 of 10 in cluster Z**

Relative:
Higher

Actual:
14 ft.

UST:

Name:	DSNY BROOKLYN DISTRICT 1 GARAGE
Address:	50 KENT AVENUE
City,State,Zip:	BROOKLYN, NY 11211
Id/Status:	2-456098 / Unregulated/Closed
Program Type:	PBS
Region:	STATE
DEC Region:	2
Expiration Date:	N/A
UTM X:	587897.61513
UTM Y:	4509346.61568
Site Type:	Municipality (Incl. Waste Water Treatment Plants, Utilities, Swimming Pools, etc.)

Affiliation Records:

Site Id:	20092
Affiliation Type:	Mail Contact
Company Name:	NYC DEPT. OF SANITATION
Contact Type:	Not reported
Contact Name:	FACILITIES OFFICE
Address1:	125 WORTH STREET
Address2:	ROOM 823
City:	NEW YORK
State:	NY
Zip Code:	10013
Country Code:	001
Phone:	(646) 885-4874
EMail:	Not reported
Fax Number:	Not reported
Modified By:	TRANSLAT
Date Last Modified:	2004-03-04

Site Id:	20092
Affiliation Type:	Facility Operator
Company Name:	DSNY BROOKLYN DISTRICT 1 GARAGE
Contact Type:	Not reported
Contact Name:	GARAGE SUPERVISOR
Address1:	Not reported
Address2:	Not reported
City:	Not reported
State:	NN
Zip Code:	Not reported
Country Code:	001
Phone:	(718) 387-5426
EMail:	Not reported
Fax Number:	Not reported
Modified By:	TRANSLAT
Date Last Modified:	2004-03-04

Site Id:	20092
Affiliation Type:	Emergency Contact
Company Name:	NYC DEPT. OF SANITATION
Contact Type:	Not reported
Contact Name:	BUREAU OF CLEANING & COLLECTIONS
Address1:	Not reported

DSNY BROOKLYN DISTRICT 1 GARAGE (Continued) **U004077815**

Address2:	Not reported
City:	Not reported
State:	NN
Zip Code:	Not reported
Country Code:	999
Phone:	(646) 885-4874
EMail:	Not reported
Fax Number:	Not reported
Modified By:	NRLOMBAR
Date Last Modified:	2010-08-20

Site Id:	20092
Affiliation Type:	Facility Owner
Company Name:	NYC DEPT. OF SANITATION
Contact Type:	Not reported
Contact Name:	Not reported
Address1:	125 WORTH STREET RM 823
Address2:	Not reported
City:	NEW YORK
State:	NY
Zip Code:	10013
Country Code:	001
Phone:	(646) 885-4874
EMail:	Not reported
Fax Number:	Not reported
Modified By:	NRLOMBAR
Date Last Modified:	2010-01-28

Tank Info:

Tank Number:	001
Tank ID:	36495
Tank Status:	Closed - Removed
Material Name:	Closed - Removed
Capacity Gallons:	2000
Install Date:	Not reported
Date Tank Closed:	02/01/1997
Registered:	True
Tank Location:	Underground
Tank Type:	Steel/carbon steel
Material Code:	0008
Common Name of Substance:	Diesel

Tightness Test Method:	NN
Date Test:	Not reported
Next Test Date:	Not reported
Pipe Model:	Not reported
Modified By:	TRANSLAT
Last Modified:	04/14/2017

Equipment Records:

I04 - Overfill - Product Level Gauge (A/G)
D02 - Pipe Type - Galvanized Steel
F00 - Pipe External Protection - None
A00 - Tank Internal Protection - None
B01 - Tank External Protection - Painted/Asphalt Coating
C02 - Pipe Location - Underground/On-ground

DSNY BROOKLYN DISTRICT 1 GARAGE (Continued) **U004077815**

G00 - Tank Secondary Containment - None
J02 - Dispenser - Suction Dispenser
H00 - Tank Leak Detection - None

Tank Number:	002
Tank ID:	36496
Tank Status:	Closed - Removed
Material Name:	Closed - Removed
Capacity Gallons:	2000
Install Date:	Not reported
Date Tank Closed:	02/01/1997
Registered:	True
Tank Location:	Underground
Tank Type:	Steel/carbon steel
Material Code:	0008
Common Name of Substance:	Diesel
Tightness Test Method:	NN
Date Test:	Not reported
Next Test Date:	Not reported
Pipe Model:	Not reported
Modified By:	TRANSLAT
Last Modified:	04/14/2017

Equipment Records:

I04 - Overfill - Product Level Gauge (A/G)
H00 - Tank Leak Detection - None
A00 - Tank Internal Protection - None
B01 - Tank External Protection - Painted/Asphalt Coating
D02 - Pipe Type - Galvanized Steel
F00 - Pipe External Protection - None
C02 - Pipe Location - Underground/On-ground
G00 - Tank Secondary Containment - None
J02 - Dispenser - Suction Dispenser

Tank Number:	003
Tank ID:	36497
Tank Status:	Closed - In Place
Material Name:	Closed - In Place
Capacity Gallons:	2000
Install Date:	Not reported
Date Tank Closed:	02/01/1995
Registered:	True
Tank Location:	Underground
Tank Type:	Steel/carbon steel
Material Code:	0009
Common Name of Substance:	Gasoline
Tightness Test Method:	NN
Date Test:	Not reported
Next Test Date:	Not reported
Pipe Model:	Not reported
Modified By:	TRANSLAT
Last Modified:	04/14/2017

Equipment Records:

DSNY BROOKLYN DISTRICT 1 GARAGE (Continued) **U004077815**

I04 - Overfill - Product Level Gauge (A/G)
D02 - Pipe Type - Galvanized Steel
F00 - Pipe External Protection - None
A00 - Tank Internal Protection - None
B01 - Tank External Protection - Painted/Asphalt Coating
C02 - Pipe Location - Underground/On-ground
G00 - Tank Secondary Containment - None
J02 - Dispenser - Suction Dispenser
H00 - Tank Leak Detection - None

S207 **680 MANHATTAN AVE** **NY AST** **U003395782**
ENE **680 MANHATTAN AVE** **NY Spills** **N/A**
1/8-1/4 **BROOKLYN, NY**
0.215 mi.
1134 ft. **Site 8 of 10 in cluster S**

Relative:
Higher

Actual:
17 ft.

AST:

Name:	PARK 80 HOLDING, LLC
Address:	680 MANHATTAN AVE
City,State,Zip:	BROOKLYN, NY 11222
Region:	STATE
DEC Region:	2
Site Status:	Active
Facility Id:	2-600887
Program Type:	PBS
UTM X:	588555.04694
UTM Y:	4508769.13893
Expiration Date:	01/30/2022
Site Type:	Apartment Building/Office Building

Affiliation Records:

Site Id:	22858
Affiliation Type:	Emergency Contact
Company Name:	PARK 80 HOLDING LLC
Contact Type:	Not reported
Contact Name:	JOHN MEKLO
Address1:	Not reported
Address2:	Not reported
City:	Not reported
State:	NN
Zip Code:	Not reported
Country Code:	999
Phone:	(917) 754-4224
EMail:	Not reported
Fax Number:	Not reported
Modified By:	MSBAPTIS
Date Last Modified:	2012-10-10

Site Id:	22858
Affiliation Type:	Facility Operator
Company Name:	PARK 80 HOLDING
Contact Type:	Not reported
Contact Name:	MARY ANN SANTIAGO
Address1:	Not reported
Address2:	Not reported
City:	Not reported
State:	NN
Zip Code:	Not reported

680 MANHATTAN AVE (Continued) **U003395782**

Country Code:	001
Phone:	(347) 513-3483
EMail:	Not reported
Fax Number:	Not reported
Modified By:	MSBAPTIS
Date Last Modified:	2012-10-10

Site Id:	22858
Affiliation Type:	Mail Contact
Company Name:	PARK 80 HOLDING LLC
Contact Type:	MGR
Contact Name:	THOMAS J. CARACCIO
Address1:	PO BOX 3557
Address2:	Not reported
City:	NEW HYDE PARK
State:	NY
Zip Code:	11040
Country Code:	001
Phone:	(718) 343-1336
EMail:	TOMC@VLKMGT.COM
Fax Number:	Not reported
Modified By:	MSBAPTIS
Date Last Modified:	2012-10-10

Site Id:	22858
Affiliation Type:	Facility Owner
Company Name:	PARK 80 HOLDING LLC
Contact Type:	MANAGER
Contact Name:	THOMAS J. CARACCIO
Address1:	253-11 80TH AVE
Address2:	Not reported
City:	GLEN OAKS
State:	NY
Zip Code:	11004
Country Code:	001
Phone:	(718) 343-1337
EMail:	Not reported
Fax Number:	Not reported
Modified By:	DMPOKRZY
Date Last Modified:	2017-02-15

Tank Info:

Tank Number:	1
Tank Id:	44318
Material Code:	0001
Common Name of Substance:	#2 Fuel Oil (On-Site Consumption)

Equipment Records:

L00 - Piping Leak Detection - None
H06 - Tank Leak Detection - Impervious Barrier/Concrete Pad (A/G)
C01 - Pipe Location - Aboveground
I04 - Overfill - Product Level Gauge (A/G)
I05 - Overfill - Vent Whistle
J02 - Dispenser - Suction Dispenser
B00 - Tank External Protection - None

680 MANHATTAN AVE (Continued) **U003395782**

E00 - Piping Secondary Containment - None
G03 - Tank Secondary Containment - Vault (w/o access)
A00 - Tank Internal Protection - None
D01 - Pipe Type - Steel/Carbon Steel/Iron
F01 - Pipe External Protection - Painted/Asphalt Coating
K00 - Spill Prevention - None

Tank Location:	Aboveground - contact with impervious barrier... Tank bottom rests on impervious barrier, allowing visual indication of leaks.
Tank Type:	Steel/Carbon Steel/Iron
Tank Status:	In Service
Pipe Model:	Not reported
Install Date:	04/01/1951
Capacity Gallons:	3000
Tightness Test Method:	NN
Date Test:	Not reported
Next Test Date:	Not reported
Date Tank Closed:	Not reported
Register:	True
Modified By:	DMPOKRZY
Last Modified:	04/14/2017
Material Name:	#2 fuel oil (on-site consumption)

SPILLS:

Name:	680 MANHATTAN AVE
Address:	680 MANHATTAN AVE
City,State,Zip:	BROOKLYN, NY
Spill Number/Closed Date:	9415336 / 2005-03-17
Facility ID:	9415336
Facility Type:	ER
DER Facility ID:	121539
Site ID:	142400
DEC Region:	2
Spill Cause:	Unknown
Spill Class:	C3
SWIS:	2401
Spill Date:	1995-02-22
Investigator:	MCTIBBE
Referred To:	Not reported
Reported to Dept:	1995-02-22
CID:	Not reported
Water Affected:	Not reported
Spill Source:	Unknown
Spill Notifier:	Local Agency
Cleanup Ceased:	Not reported
Cleanup Meets Std:	False
Last Inspection:	Not reported
Recommended Penalty:	False
UST Trust:	False
Remediation Phase:	0
Date Entered In Computer:	1948-12-27
Spill Record Last Update:	2005-03-17
Spiller Name:	Not reported
Spiller Company:	UNKNOWN
Spiller Address:	Not reported
Spiller Company:	999
Contact Name:	Not reported
DEC Memo:	"Prior to Sept, 2004 data translation this spill Lead_DEC Field was

680 MANHATTAN AVE (Continued) **U003395782**

TIBBE 1/26/04 - Austin - due to impact to subway, transferred to to Tibbe for check with NYCTA on status - may be related to spill #9813210 - end 03/17/05: According to a NYCT e-mail dated 3/14/05, NYCT inspected the site on 3/9/05 and found the area to be clean with no signs of a spill."

Remarks: "Unknown petroleum leaking from 300 gal tank into subway"

All Materials:

Site ID:	142400
Operable Unit ID:	1012647
Operable Unit:	01
Material ID:	370513
Material Code:	0064A
Material Name:	unknown material
Case No.:	Not reported
Material FA:	Other
Quantity:	.00
Units:	G
Recovered:	.00
Oxygenate:	Not reported

AB208 **CON EDISON** **NY MANIFEST** **S119076664**
NNW **77-79 CALYER ST & WEST ST** **N/A**
1/8-1/4 **BROOKLYN, NY 11233**
0.215 mi.
1135 ft. **Site 1 of 4 in cluster AB**

Relative:
Higher

Actual:
11 ft.

NY MANIFEST:

Name:	CON EDISON
Address:	77-79 CALYER ST & WEST ST
City,State,Zip:	BROOKLYN, NY 11233
Country:	USA
EPA ID:	NYP004810194
Facility Status:	Not reported
Location Address 1:	OPP 77-79 CALYER ST
Code:	BP
Location Address 2:	SB 8013
Total Tanks:	Not reported
Location City:	BROOKLYN
Location State:	NY
Location Zip:	Not reported
Location Zip 4:	Not reported

NY MANIFEST:

EPAID:	NYP004810194
Mailing Name:	CON EDISON
Mailing Contact:	DENNIS HUACON
Mailing Address 1:	4 IRVING PL 15TH FL
Mailing Address 2:	Not reported
Mailing City:	NEW YORK
Mailing State:	NY
Mailing Zip:	10003
Mailing Zip 4:	Not reported
Mailing Country:	USA
Mailing Phone:	2124603770

NY MANIFEST:

CON EDISON (Continued) **S119076664**

Document ID:	Not reported
Manifest Status:	Not reported
seq:	Not reported
Year:	2018
Trans1 State ID:	NJD003812047
Trans2 State ID:	Not reported
Generator Ship Date:	07/21/2015
Trans1 Recv Date:	07/21/2015
Trans2 Recv Date:	Not reported
TSD Site Recv Date:	07/23/2015
Part A Recv Date:	Not reported
Part B Recv Date:	Not reported
Generator EPA ID:	NYP004810194
Trans1 EPA ID:	Not reported
Trans2 EPA ID:	Not reported
TSDF ID 1:	NJD991291105
TSDF ID 2:	Not reported
Manifest Tracking Number:	002624651GBF
Import Indicator:	N
Export Indicator:	N
Discr Quantity Indicator:	N
Discr Type Indicator:	N
Discr Residue Indicator:	N
Discr Partial Reject Indicator:	N
Discr Full Reject Indicator:	N
Manifest Ref Number:	Not reported
Alt Facility RCRA ID:	Not reported
Alt Facility Sign Date:	Not reported
MGMT Method Type Code:	H110
Waste Code:	Not reported
Waste Code:	Not reported
Waste Code:	Not reported
Waste Code:	Not reported
Waste Code:	Not reported
Waste Code:	Not reported
Quantity:	100
Units:	G - Gallons (liquids only)* (8.3 pounds)
Number of Containers:	1
Container Type:	TT - Cargo tank, tank trucks
Handling Method:	T Chemical, physical, or biological treatment.
Specific Gravity:	1
Waste Code:	D008
Waste Code 1_2:	Not reported
Waste Code 1_3:	Not reported
Waste Code 1_4:	Not reported
Waste Code 1_5:	Not reported
Waste Code 1_6:	Not reported

AB209 **CON EDISON** **NJ MANIFEST** **S120674203**
NNW **77-79 CALYER ST & WEST ST** **N/A**
1/8-1/4 **BROOKLYN, NY 11233**
0.215 mi.
1135 ft. **Site 2 of 4 in cluster AB**

Relative:
Higher

Actual:
11 ft.

NJ MANIFEST:

EPA Id:	NYP004810194
Mail Address:	IRVING PL 15TH FL NE
Mail City/State/Zip:	NEW YORK, NY 10003
Facility Phone:	Not reported
Emergency Phone:	Not reported
Contact:	THOMAS TEELING
Comments:	Not reported
SIC Code:	Not reported
County:	NY047
Municipal:	Not reported
Previous EPA Id:	Not reported
Gen Flag:	Not reported
Trans Flag:	Not reported
TSDF Flag:	Not reported
Name Change:	Not reported
Date Change:	Not reported

Manifest:

Manifest Number:	002624651GBF
EPA ID:	NYP004810194
Date Shipped:	7/21/2015
TSDF EPA ID:	NJD991291105
Transporter EPA ID:	NJD003812047
Transporter 2 EPA ID:	Not reported
Transporter 3 EPA ID:	Not reported
Transporter 4 EPA ID:	Not reported
Transporter 5 EPA ID:	Not reported
Transporter 6 EPA ID:	Not reported
Transporter 7 EPA ID:	Not reported
Transporter 8 EPA ID:	Not reported
Transporter 9 EPA ID:	Not reported
Transporter 10 EPA ID:	Not reported
Date Trans1 Transported Waste:	Not reported
Date Trans2 Transported Waste:	Not reported
Date Trans3 Transported Waste:	Not reported
Date Trans4 Transported Waste:	Not reported
Date Trans5 Transported Waste:	Not reported
Date Trans6 Transported Waste:	Not reported
Date Trans7 Transported Waste:	Not reported
Date Trans8 Transported Waste:	Not reported
Date Trans9 Transported Waste:	Not reported
Date Trans10 Transported Waste:	Not reported
Date TSDF Received Waste:	Not reported
TSDF EPA Facility Name:	Not reported
QTY Units:	Not reported
Transporter SEQ ID:	Not reported
Transporter-1 Date:	Not reported
Waste SEQ ID:	Not reported
Waste Type Code 2:	Not reported
Waste Type Code 3:	Not reported
Waste Type Code 4:	Not reported
Waste Type Code 5:	Not reported
Waste Type Code 6:	Not reported

CON EDISON (Continued) **S120674203**

Date Accepted:	Not reported
Manifest Discrepancy Type:	Not reported
Data Entry Number:	Not reported
Was Load Rejected:	NEW YORK, NY 10003
Reason Load Was Rejected:	Not reported

AB210 **CON EDISON** **RCRA NonGen / NLR** **1019905484**
NNW **77-79 CALYER ST & WEST ST** **FINDS** **NYP004810194**
1/8-1/4 **BROOKLYN, NY 11233** **ECHO**
0.215 mi.
1135 ft. **Site 3 of 4 in cluster AB**

Relative: **Higher**
Actual: **11 ft.**

RCRA NonGen / NLR:

Date Form Received by Agency:		20150721
Handler Name:	CON EDISON	
Handler Address:		77-79 CALYER ST & WEST ST
Handler City,State,Zip:		BROOKLYN, NY 11233
EPA ID:		NYP004810194
Contact Name:		THOMAS TEELING
Contact Address:		Not reported
Contact City,State,Zip:		Not reported
Contact Telephone:		212-460-3770
Contact Fax:		Not reported
Contact Email:		Not reported
Contact Title:		Not reported
EPA Region:		02
Land Type:		Private
Federal Waste Generator Description:		Not a generator, verified
Non-Notifier:		Not reported
Biennial Report Cycle:		Not reported
Accessibility:		Not reported
Active Site Indicator:		Not reported
State District Owner:		NY
State District:		NYSDEC R2
Mailing Address:		IRVING PL 15TH FL NE
Mailing City,State,Zip:		NEW YORK, NY 10003
Owner Name:		Not reported
Owner Type:		Not reported
Operator Name:		Not reported
Operator Type:		Not reported
Short-Term Generator Activity:		No
Importer Activity:		No
Mixed Waste Generator:		No
Transporter Activity:		No
Transfer Facility Activity:		No
Recycler Activity with Storage:		No
Small Quantity On-Site Burner Exemption:		No
Smelting Melting and Refining Furnace Exemption:		No
Underground Injection Control:		No
Off-Site Waste Receipt:		No
Universal Waste Indicator:		No
Universal Waste Destination Facility:		No
Federal Universal Waste:		No
Active Site Fed-Reg Treatment Storage and Disposal Facility:		Not reported
Active Site Converter Treatment storage and Disposal Facility:		Not reported
Active Site State-Reg Treatment Storage and Disposal Facility:		Not reported

CON EDISON (Continued) **1019905484**

Active Site State-Reg Handler:	---
Federal Facility Indicator:	Not reported
Hazardous Secondary Material Indicator:	NN
Sub-Part K Indicator:	Not reported
Commercial TSD Indicator:	No
Treatment Storage and Disposal Type:	Not reported
2018 GPRA Permit Baseline:	Not on the Baseline
2018 GPRA Renewals Baseline:	Not on the Baseline
Permit Renewals Workload Universe:	Not reported
Permit Workload Universe:	Not reported
Permit Progress Universe:	Not reported
Post-Closure Workload Universe:	Not reported
Closure Workload Universe:	Not reported
202 GPRA Corrective Action Baseline:	No
Corrective Action Workload Universe:	No
Subject to Corrective Action Universe:	No
Non-TSDFs Where RCRA CA has Been Imposed Universe:	No
TSDFs Potentially Subject to CA Under 3004 (u)/(v) Universe:	No
TSDFs Only Subject to CA under Discretionary Auth Universe:	No
Corrective Action Priority Ranking:	No NCAPS ranking
Environmental Control Indicator:	No
Institutional Control Indicator:	No
Human Exposure Controls Indicator:	N/A
Groundwater Controls Indicator:	N/A
Operating TSDF Universe:	Not reported
Full Enforcement Universe:	Not reported
Significant Non-Complier Universe:	No
Unaddressed Significant Non-Complier Universe:	No
Addressed Significant Non-Complier Universe:	No
Significant Non-Complier With a Compliance Schedule Universe:	No
Financial Assurance Required:	Not reported
Handler Date of Last Change:	20160909
Recognized Trader-Importer:	No
Recognized Trader-Exporter:	No
Importer of Spent Lead Acid Batteries:	No
Exporter of Spent Lead Acid Batteries:	No
Recycler Activity Without Storage:	Not reported
Manifest Broker:	Not reported
Sub-Part P Indicator:	No

Historic Generators:

Receive Date:	20150721
Handler Name: CON EDISON	
Federal Waste Generator Description:	Small Quantity Generator
State District Owner:	NY
Large Quantity Handler of Universal Waste:	No
Recognized Trader Importer:	No
Recognized Trader Exporter:	No
Spent Lead Acid Battery Importer:	No
Spent Lead Acid Battery Exporter:	No
Current Record:	No
Non Storage Recycler Activity:	Not reported
Electronic Manifest Broker:	Not reported

Receive Date:	20150721
Handler Name: CON EDISON	

CON EDISON (Continued) **1019905484**

Federal Waste Generator Description:	Not a generator, verified
State District Owner:	NY
Large Quantity Handler of Universal Waste:	No
Recognized Trader Importer:	No
Recognized Trader Exporter:	No
Spent Lead Acid Battery Importer:	No
Spent Lead Acid Battery Exporter:	No
Current Record:	Yes
Non Storage Recycler Activity:	Not reported
Electronic Manifest Broker:	Not reported

List of NAICS Codes and Descriptions:
NAICS Codes: No NAICS Codes Found

Facility Has Received Notices of Violations:
Violations: No Violations Found

Evaluation Action Summary:
Evaluations: No Evaluations Found

FINDS:
Registry ID: 110069682533

Click Here:

Environmental Interest/Information System:
RCRAInfo is a national information system that supports the Resource Conservation and Recovery Act (RCRA) program through the tracking of events and activities related to facilities that generate, transport, and treat, store, or dispose of hazardous waste. RCRAInfo allows RCRA program staff to track the notification, permit, compliance, and corrective action activities required under RCRA.

Click this hyperlink while viewing on your computer to access additional FINDS: detail in the EDR Site Report.

ECHO:

Envid:	1019905484
Registry ID:	110069682533
DFR URL:	http://echo.epa.gov/detailed-facility-report?fid=110069682533
Name:	CON EDISON
Address:	77-79 CALYER ST & WEST ST
City,State,Zip:	BROOKLYN, NY 11233

Z211 **HEMISPHERE STEEL PRODUCTS CORP** **RCRA NonGen / NLR** **1000263277**
SW **54 N 11TH ST** **NY MANIFEST** **NYD002408102**
1/8-1/4 **BROOKLYN, NY 11211**
0.215 mi.
1136 ft. **Site 8 of 10 in cluster Z**

Relative: **Higher**
Actual: **19 ft.**

RCRA NonGen / NLR:

Date Form Received by Agency:	20070101
Handler Name:	HEMISPHERE STEEL PRODUCTS CORP
Handler Address:	54 N 11TH ST
Handler City,State,Zip:	BROOKLYN, NY 11211-1993
EPA ID:	NYD002408102

HEMISPHERE STEEL PRODUCTS CORP (Continued) **1000263277**

Contact Name:	Not reported
Contact Address:	N 11TH ST
Contact City,State,Zip:	BROOKLYN, NY 11211
Contact Telephone:	Not reported
Contact Fax:	Not reported
Contact Email:	Not reported
Contact Title:	Not reported
EPA Region:	02
Land Type:	Not reported
Federal Waste Generator Description:	Not a generator, verified
Non-Notifier:	Not reported
Biennial Report Cycle:	Not reported
Accessibility:	Not reported
Active Site Indicator:	Not reported
State District Owner:	NY
State District:	NYSDEC R2
Mailing Address:	N 11TH ST
Mailing City,State,Zip:	BROOKLYN, NY 11211
Owner Name:	ALAN EDELSTEIN
Owner Type:	Private
Operator Name:	ALAN EDELSTEIN
Operator Type:	Private
Short-Term Generator Activity:	No
Importer Activity:	No
Mixed Waste Generator:	No
Transporter Activity:	No
Transfer Facility Activity:	No
Recycler Activity with Storage:	No
Small Quantity On-Site Burner Exemption:	No
Smelting Melting and Refining Furnace Exemption:	No
Underground Injection Control:	No
Off-Site Waste Receipt:	No
Universal Waste Indicator:	No
Universal Waste Destination Facility:	No
Federal Universal Waste:	No
Active Site Fed-Reg Treatment Storage and Disposal Facility:	Not reported
Active Site Converter Treatment storage and Disposal Facility:	Not reported
Active Site State-Reg Treatment Storage and Disposal Facility:	Not reported
Active Site State-Reg Handler:	---
Federal Facility Indicator:	Not reported
Hazardous Secondary Material Indicator:	NN
Sub-Part K Indicator:	Not reported
Commercial TSD Indicator:	No
Treatment Storage and Disposal Type:	Not reported
2018 GPRA Permit Baseline:	Not on the Baseline
2018 GPRA Renewals Baseline:	Not on the Baseline
Permit Renewals Workload Universe:	Not reported
Permit Workload Universe:	Not reported
Permit Progress Universe:	Not reported
Post-Closure Workload Universe:	Not reported
Closure Workload Universe:	Not reported
202 GPRA Corrective Action Baseline:	No
Corrective Action Workload Universe:	No
Subject to Corrective Action Universe:	No
Non-TSDFs Where RCRA CA has Been Imposed Universe:	No
TSDFs Potentially Subject to CA Under 3004 (u)/(v) Universe:	No
TSDFs Only Subject to CA under Discretionary Auth Universe:	No

HEMISPHERE STEEL PRODUCTS CORP (Continued) **1000263277**

Corrective Action Priority Ranking:	No NCAPS ranking
Environmental Control Indicator:	No
Institutional Control Indicator:	No
Human Exposure Controls Indicator:	N/A
Groundwater Controls Indicator:	N/A
Operating TSDF Universe:	Not reported
Full Enforcement Universe:	Not reported
Significant Non-Complier Universe:	No
Unaddressed Significant Non-Complier Universe:	No
Addressed Significant Non-Complier Universe:	No
Significant Non-Complier With a Compliance Schedule Universe:	No
Financial Assurance Required:	Not reported
Handler Date of Last Change:	20150414
Recognized Trader-Importer:	No
Recognized Trader-Exporter:	No
Importer of Spent Lead Acid Batteries:	No
Exporter of Spent Lead Acid Batteries:	No
Recycler Activity Without Storage:	Not reported
Manifest Broker:	Not reported
Sub-Part P Indicator:	No

Hazardous Waste Summary:

Waste Code: D001
Waste Description: IGNITABLE WASTE

Waste Code: F003
Waste Description: THE FOLLOWING SPENT NONHALOGENATED SOLVENTS: XYLENE, ACETONE, ETHYL ACETATE, ETHYL BENZENE, ETHYL ETHER, METHYL ISOBUTYL KETONE, N-BUTYL ALCOHOL, CYCLOHEXANONE, AND METHANOL; ALL SPENT SOLVENT MIXTURES/BLENDS CONTAINING, BEFORE USE, ONLY THE ABOVE SPENT NONHALOGENATED SOLVENTS; AND ALL SPENT SOLVENT MIXTURES/BLENDS CONTAINING, BEFORE USE, ONE OR MORE OF THE ABOVE NONHALOGENATED SOLVENTS, AND A TOTAL OF TEN PERCENT OR MORE (BY VOLUME) OF ONE OR MORE OF THOSE SOLVENTS LISTED IN F001, F002, F004, AND F005; AND STILL BOTTOMS FROM THE RECOVERY OF THESE SPENT SOLVENTS AND SPENT SOLVENT MIXTURES.

Waste Code: F005
Waste Description: THE FOLLOWING SPENT NONHALOGENATED SOLVENTS: TOLUENE, METHYL ETHYL KETONE, CARBON DISULFIDE, ISOBUTANOL, PYRIDINE, BENZENE, 2-ETHOXYETHANOL, AND 2-NITROPROPANE; ALL SPENT SOLVENT MIXTURES/BLENDS CONTAINING, BEFORE USE, A TOTAL OF TEN PERCENT OR MORE (BY VOLUME) OF ONE OR MORE OF THE ABOVE NONHALOGENATED SOLVENTS OR THOSE SOLVENTS LISTED IN F001, F002, OR F004; AND STILL BOTTOMS FROM THE RECOVERY OF THESE SPENT SOLVENTS AND SPENT SOLVENT MIXTURES.

Handler - Owner Operator:

Owner/Operator Indicator:	Owner
Owner/Operator Name:	ALAN EDELSTEIN
Legal Status:	Private
Date Became Current:	Not reported
Date Ended Current:	Not reported
Owner/Operator Address:	NOT REQUIRED
Owner/Operator City,State,Zip:	NOT REQUIRED, WY 99999
Owner/Operator Telephone:	212-555-1212

HEMISPHERE STEEL PRODUCTS CORP (Continued) **1000263277**

Owner/Operator Telephone Ext: Not reported
Owner/Operator Fax: Not reported
Owner/Operator Email: Not reported

Owner/Operator Indicator: Operator
Owner/Operator Name: ALAN EDELSTEIN
Legal Status: Private
Date Became Current: Not reported
Date Ended Current: Not reported
Owner/Operator Address: NOT REQUIRED
Owner/Operator City,State,Zip: NOT REQUIRED, WY 99999
Owner/Operator Telephone: 212-555-1212
Owner/Operator Telephone Ext: Not reported
Owner/Operator Fax: Not reported
Owner/Operator Email: Not reported

Owner/Operator Indicator: Owner
Owner/Operator Name: ALAN EDELSTEIN
Legal Status: Private
Date Became Current: Not reported
Date Ended Current: Not reported
Owner/Operator Address: NOT REQUIRED
Owner/Operator City,State,Zip: NOT REQUIRED, WY 99999
Owner/Operator Telephone: 212-555-1212
Owner/Operator Telephone Ext: Not reported
Owner/Operator Fax: Not reported
Owner/Operator Email: Not reported

Historic Generators:
Receive Date: 19990708
Handler Name: HEMISPHERE STEEL PRODUCTS CORP
Federal Waste Generator Description: Not a generator, verified
State District Owner: NY
Large Quantity Handler of Universal Waste: No
Recognized Trader Importer: No
Recognized Trader Exporter: No
Spent Lead Acid Battery Importer: No
Spent Lead Acid Battery Exporter: No
Current Record: No
Non Storage Recycler Activity: Not reported
Electronic Manifest Broker: Not reported

Receive Date: 20060101
Handler Name: HEMISPHERE STEEL PRODUCTS CORP
Federal Waste Generator Description: Not a generator, verified
State District Owner: NY
Large Quantity Handler of Universal Waste: No
Recognized Trader Importer: No
Recognized Trader Exporter: No
Spent Lead Acid Battery Importer: No
Spent Lead Acid Battery Exporter: No
Current Record: No
Non Storage Recycler Activity: Not reported
Electronic Manifest Broker: Not reported

Receive Date: 20070101
Handler Name: HEMISPHERE STEEL PRODUCTS CORP

HEMISPHERE STEEL PRODUCTS CORP (Continued) **1000263277**

Federal Waste Generator Description: Not a generator, verified
State District Owner: NY
Large Quantity Handler of Universal Waste: No
Recognized Trader Importer: No
Recognized Trader Exporter: No
Spent Lead Acid Battery Importer: No
Spent Lead Acid Battery Exporter: No
Current Record: Yes
Non Storage Recycler Activity: Not reported
Electronic Manifest Broker: Not reported

Receive Date: 19891212
Handler Name: HEMISPHERE STEEL PRODUCTS CORP
Federal Waste Generator Description: Small Quantity Generator
State District Owner: NY
Large Quantity Handler of Universal Waste: No
Recognized Trader Importer: No
Recognized Trader Exporter: No
Spent Lead Acid Battery Importer: No
Spent Lead Acid Battery Exporter: No
Current Record: No
Non Storage Recycler Activity: Not reported
Electronic Manifest Broker: Not reported

List of NAICS Codes and Descriptions:
NAICS Codes: No NAICS Codes Found

Facility Has Received Notices of Violations:
Violations: No Violations Found

Evaluation Action Summary:
Evaluations: No Evaluations Found

NY MANIFEST:
Name: HEMISPHERE STEEL PRODUCTS
Address: 54 N 11TH ST
City,State,Zip: BROOKLYN, NY 11211-1993
Country: USA
EPA ID: NYD002408102
Facility Status: Not reported
Location Address 1: 54 NORTH 11TH ST
Code: BP
Location Address 2: Not reported
Total Tanks: Not reported
Location City: BROOKLYN
Location State: NY
Location Zip: 11211
Location Zip 4: Not reported

NY MANIFEST:
EPAID: NYD002408102
Mailing Name: HEMISPHERE STEEL PRODUCTS
Mailing Contact: HEMISPHERE STEEL PRODUCTS
Mailing Address 1: 54 NORTH 11TH STREET
Mailing Address 2: Not reported

HEMISPHERE STEEL PRODUCTS CORP (Continued) **1000263277**

Mailing City:	BROOKLYN
Mailing State:	NY
Mailing Zip:	11211
Mailing Zip 4:	Not reported
Mailing Country:	USA
Mailing Phone:	7183885704

S212 **CON EDISON** **NY MANIFEST** **S117061449**
ENE **678 MANHATTAN AVE** **N/A**
1/8-1/4 **BROOKLYN, NY 11206**
0.216 mi.
1142 ft. **Site 9 of 10 in cluster S**

Relative:
Higher

Actual:
16 ft.

NY MANIFEST:

Name:	CON EDISON
Address:	678 MANHATTAN AVE
City,State,Zip:	BROOKLYN, NY 11206
Country:	USA
EPA ID:	NYP004537569
Facility Status:	Not reported
Location Address 1:	FO 678 MANHATTAN AVE
Code:	BP
Location Address 2:	SB 77161
Total Tanks:	Not reported
Location City:	BROOKLYN
Location State:	NY
Location Zip:	11222
Location Zip 4:	Not reported

NY MANIFEST:

EPAID:	NYP004537569
Mailing Name:	CON EDISON
Mailing Contact:	TOM TEELING
Mailing Address 1:	4 IRVING PLACE 15TH FLOOR
Mailing Address 2:	Not reported
Mailing City:	NEW YORK
Mailing State:	NY
Mailing Zip:	10003
Mailing Zip 4:	Not reported
Mailing Country:	USA
Mailing Phone:	Not reported

NY MANIFEST:

Document ID:	Not reported
Manifest Status:	Not reported
seq:	Not reported
Year:	2018
Trans1 State ID:	NJD003812047
Trans2 State ID:	Not reported
Generator Ship Date:	05/20/2014
Trans1 Recv Date:	05/20/2014
Trans2 Recv Date:	Not reported
TSD Site Recv Date:	05/22/2014
Part A Recv Date:	Not reported
Part B Recv Date:	Not reported
Generator EPA ID:	NYP004537569
Trans1 EPA ID:	Not reported

CON EDISON (Continued) **S117061449**

Trans2 EPA ID:	Not reported
TSDF ID 1:	NJD991291105
TSDF ID 2:	Not reported
Manifest Tracking Number:	002418907GBF
Import Indicator:	N
Export Indicator:	N
Discr Quantity Indicator:	N
Discr Type Indicator:	N
Discr Residue Indicator:	N
Discr Partial Reject Indicator:	N
Discr Full Reject Indicator:	N
Manifest Ref Number:	Not reported
Alt Facility RCRA ID:	Not reported
Alt Facility Sign Date:	Not reported
MGMT Method Type Code:	H110
Waste Code:	Not reported
Waste Code:	Not reported
Waste Code:	Not reported
Waste Code:	Not reported
Waste Code:	Not reported
Waste Code:	Not reported
Quantity:	50
Units:	G - Gallons (liquids only)* (8.3 pounds)
Number of Containers:	1
Container Type:	TT - Cargo tank, tank trucks
Handling Method:	T Chemical, physical, or biological treatment.
Specific Gravity:	1
Waste Code:	D008
Waste Code 1_2:	Not reported
Waste Code 1_3:	Not reported
Waste Code 1_4:	Not reported
Waste Code 1_5:	Not reported
Waste Code 1_6:	Not reported

S213 **CON EDISON SERVICE BOX: 77161** **RCRA NonGen / NLR** **1017775909**
ENE **678 MANHATTAN AVE** **NYP004537569**
1/8-1/4 **BROOKLYN, NY 11206**
0.216 mi.
1142 ft. **Site 10 of 10 in cluster S**

Relative: RCRA NonGen / NLR:
Higher

Actual: Date Form Received by Agency:		20140620
16 ft. Handler Name:	CON EDISON SERVICE BOX:	77161
Handler Address:		678 MANHATTAN AVE
Handler City,State,Zip:		BROOKLYN, NY 11206
EPA ID:		NYP004537569
Contact Name:		THOMAS TEELING
Contact Address:		Not reported
Contact City,State,Zip:		Not reported
Contact Telephone:		212-460-3770
Contact Fax:		Not reported
Contact Email:		Not reported
Contact Title:		SENIOR SCIENTIST
EPA Region:		02
Land Type:		Private
Federal Waste Generator Description:		Not a generator, verified
Non-Notifier:		Not reported

CON EDISON SERVICE BOX: 77161 (Continued) **1017775909**

Biennial Report Cycle:	Not reported
Accessibility:	Not reported
Active Site Indicator:	Not reported
State District Owner:	NY
State District:	NYSDEC R2
Mailing Address:	IRVING PL, 15TH FL NE
Mailing City,State,Zip:	NEW YORK, NY 10003
Owner Name:	Not reported
Owner Type:	Not reported
Operator Name:	Not reported
Operator Type:	Not reported
Short-Term Generator Activity:	No
Importer Activity:	No
Mixed Waste Generator:	No
Transporter Activity:	No
Transfer Facility Activity:	No
Recycler Activity with Storage:	No
Small Quantity On-Site Burner Exemption:	No
Smelting Melting and Refining Furnace Exemption:	No
Underground Injection Control:	No
Off-Site Waste Receipt:	No
Universal Waste Indicator:	No
Universal Waste Destination Facility:	No
Federal Universal Waste:	No
Active Site Fed-Reg Treatment Storage and Disposal Facility:	Not reported
Active Site Converter Treatment storage and Disposal Facility:	Not reported
Active Site State-Reg Treatment Storage and Disposal Facility:	Not reported
Active Site State-Reg Handler:	---
Federal Facility Indicator:	Not reported
Hazardous Secondary Material Indicator:	NN
Sub-Part K Indicator:	Not reported
Commercial TSD Indicator:	No
Treatment Storage and Disposal Type:	Not reported
2018 GPRA Permit Baseline:	Not on the Baseline
2018 GPRA Renewals Baseline:	Not on the Baseline
Permit Renewals Workload Universe:	Not reported
Permit Workload Universe:	Not reported
Permit Progress Universe:	Not reported
Post-Closure Workload Universe:	Not reported
Closure Workload Universe:	Not reported
202 GPRA Corrective Action Baseline:	No
Corrective Action Workload Universe:	No
Subject to Corrective Action Universe:	No
Non-TSDFs Where RCRA CA has Been Imposed Universe:	No
TSDFs Potentially Subject to CA Under 3004 (u)/(v) Universe:	No
TSDFs Only Subject to CA under Discretionary Auth Universe:	No
Corrective Action Priority Ranking:	No NCAPS ranking
Environmental Control Indicator:	No
Institutional Control Indicator:	No
Human Exposure Controls Indicator:	N/A
Groundwater Controls Indicator:	N/A
Operating TSDF Universe:	Not reported
Full Enforcement Universe:	Not reported
Significant Non-Complier Universe:	No
Unaddressed Significant Non-Complier Universe:	No
Addressed Significant Non-Complier Universe:	No
Significant Non-Complier With a Compliance Schedule Universe:	No

CON EDISON SERVICE BOX: 77161 (Continued) **1017775909**

Financial Assurance Required:	Not reported
Handler Date of Last Change:	20150211
Recognized Trader-Importer:	No
Recognized Trader-Exporter:	No
Importer of Spent Lead Acid Batteries:	No
Exporter of Spent Lead Acid Batteries:	No
Recycler Activity Without Storage:	Not reported
Manifest Broker:	Not reported
Sub-Part P Indicator:	No

Historic Generators:

Receive Date:	20140520
Handler Name: CON EDISON	
Federal Waste Generator Description:	Small Quantity Generator
State District Owner:	NY
Large Quantity Handler of Universal Waste:	No
Recognized Trader Importer:	No
Recognized Trader Exporter:	No
Spent Lead Acid Battery Importer:	No
Spent Lead Acid Battery Exporter:	No
Current Record:	No
Non Storage Recycler Activity:	Not reported
Electronic Manifest Broker:	Not reported

Receive Date:	20140520
Handler Name: CON EDISON	
Federal Waste Generator Description:	Not a generator, verified
State District Owner:	NY
Large Quantity Handler of Universal Waste:	No
Recognized Trader Importer:	No
Recognized Trader Exporter:	No
Spent Lead Acid Battery Importer:	No
Spent Lead Acid Battery Exporter:	No
Current Record:	No
Non Storage Recycler Activity:	Not reported
Electronic Manifest Broker:	Not reported

Receive Date:	20140620
Handler Name: CON EDISON SERVICE BOX: 77161	
Federal Waste Generator Description:	Not a generator, verified
State District Owner:	NY
Large Quantity Handler of Universal Waste:	No
Recognized Trader Importer:	No
Recognized Trader Exporter:	No
Spent Lead Acid Battery Importer:	No
Spent Lead Acid Battery Exporter:	No
Current Record:	Yes
Non Storage Recycler Activity:	Not reported
Electronic Manifest Broker:	Not reported

List of NAICS Codes and Descriptions:

NAICS Codes:	No NAICS Codes Found

Facility Has Received Notices of Violations:

Violations:	No Violations Found

CON EDISON SERVICE BOX: 77161 (Continued) **1017775909**

Evaluation Action Summary:
Evaluations: No Evaluations Found

214
ENE
1/8-1/4
0.218 mi.
1152 ft.

RESIDENCE
92 NORMAN AVE
BROOKLYN, NY

NY LTANKS **S107658588**
N/A

Relative:
Higher

Actual:
17 ft.

LTANKS:

Name:	RESIDENCE
Address:	92 NORMAN AVE
City,State,Zip:	BROOKLYN, NY
Spill Number/Closed Date:	0513280 / 2006-02-21
Facility ID:	0513280
Site ID:	359744
Spill Date:	2006-02-17
Spill Cause:	Tank Overfill
Spill Source:	Private Dwelling
Spill Class:	Not reported
Cleanup Ceased:	Not reported
SWIS:	2401
Investigator:	rmpiper
Referred To:	Not reported
Reported to Dept:	2006-02-17
CID:	408
Water Affected:	Not reported
Spill Notifier:	Other
Last Inspection:	Not reported
Recommended Penalty:	Not reported
Meets Standard:	True
UST Involvement:	Not reported
Remediation Phase:	0
Date Entered In Computer:	2006-02-17
Spill Record Last Update:	2006-02-21
Spiller Name:	JIM CAREY
Spiller Company:	RESIDENCE
Spiller Address:	92 NORMAN AVE
Spiller County:	001
Spiller Contact:	JIM CAREY
Spiller Phone:	(646) 772-5889
Spiller Extention:	CELL
DEC Region:	2
DER Facility ID:	309878
DEC Memo:	"2/17/06- DEC Piper confirmed cleanup in progress. 2/21/06- DEC Piper spoke w/ Jim Carey of Castle. Due to a faulty gauge, tank overfill to sidewalk. All cleaned up and gauge has been replaced."
Remarks:	"DUE TO A STOARGE TANK OVERFILL, ON SIDEWALK, CLEAN UP IS IN PROGRESS" Not reported

All Materials:

Site ID:	359744
Operable Unit ID:	1116938
Operable Unit:	01
Material ID:	2107403
Material Code:	0001A
Material Name:	#2 fuel oil

RESIDENCE (Continued) **S107658588**

Case No.:	Not reported
Material FA:	Petroleum
Quantity:	10.00
Units:	G
Recovered:	.00
Oxygenate:	Not reported

U215 **26 WEST STREET** **NY VCP** **S118943435**
NW **26 WEST STREET** **N/A**
1/8-1/4 **NEW YORK CITY, NY**
0.219 mi.
1157 ft. **Site 9 of 11 in cluster U**

Relative:
Higher

Actual:
10 ft.

VCP NYC:

Project ID:	15TMP0098K,15EHAZ098K,15CVCP044K
Name:	26 WEST STREET
Address:	26 WEST STREET
City,State,Zip:	NEW YORK CITY, NY
Borough:	Brooklyn
BBL:	3025710001
OER Program:	VCP (Enrolled), E/RD (Review)
Phase:	Site Management
Latitude:	40.727
Longitude:	-73.958783
Postcode:	1
Community Board:	33
Council District:	561
Census Tract:	3424986
BIN:	3025710001
NTA:	Greenpoint

U216 **CON EDISON - MANHOLE 4336** **NY MANIFEST** **S120958887**
NW **26 WEST ST** **N/A**
1/8-1/4 **BROOKLYN, NY 11222**
0.219 mi.
1157 ft. **Site 10 of 11 in cluster U**

Relative:
Higher

Actual:
10 ft.

NY MANIFEST:

Name:	CON EDISON - MANHOLE 4336
Address:	26 WEST ST
City,State,Zip:	BROOKLYN, NY 11222
Country:	USA
EPA ID:	NYP004972921
Facility Status:	Not reported
Location Address 1:	26 WEST ST
Code:	BP
Location Address 2:	Not reported
Total Tanks:	Not reported
Location City:	BROOKLYN
Location State:	NY
Location Zip:	11222
Location Zip 4:	Not reported

NY MANIFEST:

EPAID:	NYP004972921
Mailing Name:	CON EDISON - MANHOLE 4336

CON EDISON - MANHOLE 4336 (Continued) **S120958887**

Mailing Contact:	CON EDISON
Mailing Address 1:	4 IRVING PL 15TH FL NE
Mailing Address 2:	Not reported
Mailing City:	NEW YORK
Mailing State:	NY
Mailing Zip:	10003
Mailing Zip 4:	Not reported
Mailing Country:	USA
Mailing Phone:	Not reported

U217 **CONSOLIDATED FREIGHTWAYS** **NY LTANKS** **U003074667**
NW **11 WEST STREET** **NY UST** **N/A**
1/8-1/4 **BROOKLYN, NY 11222** **NY AST**
0.220 mi. **NY BROWNFIELDS**
1161 ft. **Site 11 of 11 in cluster U** **NY Spills**

Relative: **Higher**
Actual: **9 ft.**

LTANKS:

Name:	CLOSED-LACKOF RECENT INFO
Address:	11 WEST STREET
City,State,Zip:	BROOKLYN, NY
Spill Number/Closed Date:	8906488 / 2003-03-06
Facility ID:	8906488
Site ID:	158803
Spill Date:	1989-10-02
Spill Cause:	Tank Test Failure
Spill Source:	Commercial/Industrial
Spill Class:	C4
Cleanup Ceased:	Not reported
SWIS:	2401
Investigator:	ADMIN. CLOSED
Referred To:	Not reported
Reported to Dept:	1989-10-02
CID:	Not reported
Water Affected:	Not reported
Spill Notifier:	Tank Tester
Last Inspection:	Not reported
Recommended Penalty:	False
Meets Standard:	False
UST Involvement:	False
Remediation Phase:	0
Date Entered In Computer:	1989-10-03
Spill Record Last Update:	2003-03-19
Spiller Name:	Not reported
Spiller Company:	P. SHIMENTO TRUCKING INC.
Spiller Address:	11 WEST STREET
Spiller County:	001
Spiller Contact:	Not reported
Spiller Phone:	Not reported
Spiller Extention:	Not reported
DEC Region:	2
DER Facility ID:	134195
DEC Memo:	"Prior to Sept, 2004 data translation this spill Lead_DEC Field was ADMIN.CLOSED 03/06/2003 Closed Due To The Nature / Extent Of The Spill Report"
Remarks:	"4K PETROTITE.VISIBLE GROSS LEAK. TO REPAIR AND RETEST.CLOSED DUE TO LACK OF ANY RECENT INFO- DOES NOT MEET ANY CLEAN UP REQUIREMENTS."

CONSOLIDATED FREIGHTWAYS (Continued) **U003074667**

All TTF:

Facility ID:	Not reported
Spill Number:	8906488
Spill Tank Test:	1536129
Site ID:	158803
Tank Number:	015
Tank Size:	0
Material:	0001
EPA UST:	Not reported
UST:	Not reported
Cause:	Not reported
Source:	Not reported
Test Method:	00
Test Method 2:	Unknown
Leak Rate:	.00
Gross Fail:	Not reported
Modified By:	Spills
Last Modified Date:	Not reported

All Materials:

Site ID:	158803
Operable Unit ID:	934258
Operable Unit:	01
Material ID:	446899
Material Code:	0001A
Material Name:	#2 fuel oil
Case No.:	Not reported
Material FA:	Petroleum
Quantity:	-1.00
Units:	L
Recovered:	.00
Oxygenate:	Not reported

UST:

Name:	CONSOLIDATED FREIGHTWAYS
Address:	11 WEST STREET
City,State,Zip:	BROOKLYN, NY 11222
Id/Status:	2-603899 / Unregulated/Closed
Program Type:	PBS
Region:	STATE
DEC Region:	2
Expiration Date:	N/A
UTM X:	587929.39231
UTM Y:	4508918.52570
Site Type:	Trucking/Transportation/Fleet Operation

Affiliation Records:

Site Id:	25794
Affiliation Type:	Facility Owner
Company Name:	M&H REALTY, LLC
Contact Type:	OWNER'S REPRESENTATIVE
Contact Name:	YOEL SABEL
Address1:	177 NORTH 11TH STREET
Address2:	Not reported
City:	BROOKLYN

CONSOLIDATED FREIGHTWAYS (Continued) **U003074667**

State: NY
Zip Code: 11211
Country Code: 001
Phone: (718) 878-3805
EMail: YOEL@HALCYONRE.COM
Fax Number: Not reported
Modified By: LXZIELIN
Date Last Modified: 2019-09-25

Site Id: 25794
Affiliation Type: Mail Contact
Company Name: M&H REALTY, LLC
Contact Type: OWNER'S REPRESENTATIVE
Contact Name: YOEL SABEL
Address1: 177 NORTH 11TH STREET
Address2: Not reported
City: BROOKLYN
State: NY
Zip Code: 11211
Country Code: 001
Phone: (718) 878-3805
EMail: YOEL@HALCYONRE.COM
Fax Number: Not reported
Modified By: LXZIELIN
Date Last Modified: 2019-09-25

Site Id: 25794
Affiliation Type: Facility Operator
Company Name: CONSOLIDATED FREIGHTWAYS
Contact Type: Not reported
Contact Name: MORDY HECHT
Address1: Not reported
Address2: Not reported
City: Not reported
State: NN
Zip Code: Not reported
Country Code: 001
Phone: (718) 383-3355
EMail: Not reported
Fax Number: Not reported
Modified By: LXZIELIN
Date Last Modified: 2019-09-25

Site Id: 25794
Affiliation Type: Emergency Contact
Company Name: M&H REALTY, LLC
Contact Type: Not reported
Contact Name: MORDY HECHT
Address1: Not reported
Address2: Not reported
City: Not reported
State: NN
Zip Code: Not reported
Country Code: 999
Phone: (646) 656-1699
EMail: Not reported
Fax Number: Not reported

CONSOLIDATED FREIGHTWAYS (Continued) **U003074667**

Modified By: LXZIELIN
Date Last Modified: 2019-09-25

Tank Info:

Tank Number: 001
Tank ID: 30513
Tank Status: Closed - Removed
Material Name: Closed - Removed
Capacity Gallons: 550
Install Date: 09/01/1992
Date Tank Closed: 09/01/1992
Registered: True
Tank Location: Underground
Tank Type: Steel/carbon steel
Material Code: 0008
Common Name of Substance: Diesel

Tightness Test Method: NN
Date Test: Not reported
Next Test Date: Not reported
Pipe Model: Not reported
Modified By: TRANSLAT
Last Modified: 04/14/2017

Equipment Records:

H00 - Tank Leak Detection - None
I00 - Overfill - None
B00 - Tank External Protection - None
C00 - Pipe Location - No Piping
F00 - Pipe External Protection - None
G00 - Tank Secondary Containment - None
J02 - Dispenser - Suction Dispenser
A00 - Tank Internal Protection - None
D01 - Pipe Type - Steel/Carbon Steel/Iron

Tank Number: 002
Tank ID: 30514
Tank Status: Closed - Removed
Material Name: Closed - Removed
Capacity Gallons: 550
Install Date: 09/01/1992
Date Tank Closed: 09/01/1992
Registered: True
Tank Location: Underground
Tank Type: Steel/carbon steel
Material Code: 0008
Common Name of Substance: Diesel

Tightness Test Method: NN
Date Test: Not reported
Next Test Date: Not reported
Pipe Model: Not reported
Modified By: TRANSLAT
Last Modified: 04/14/2017

CONSOLIDATED FREIGHTWAYS (Continued) **U003074667**

Equipment Records:

B00 - Tank External Protection - None
C00 - Pipe Location - No Piping
F00 - Pipe External Protection - None
G00 - Tank Secondary Containment - None
J02 - Dispenser - Suction Dispenser
H00 - Tank Leak Detection - None
I00 - Overfill - None
A00 - Tank Internal Protection - None
D01 - Pipe Type - Steel/Carbon Steel/Iron

Tank Number:	003
Tank ID:	30515
Tank Status:	Closed - Removed
Material Name:	Closed - Removed
Capacity Gallons:	550
Install Date:	09/01/1992
Date Tank Closed:	09/01/1992
Registered:	True
Tank Location:	Underground
Tank Type:	Steel/carbon steel
Material Code:	0008
Common Name of Substance:	Diesel
Tightness Test Method:	NN
Date Test:	Not reported
Next Test Date:	Not reported
Pipe Model:	Not reported
Modified By:	TRANSLAT
Last Modified:	04/14/2017

Equipment Records:

H00 - Tank Leak Detection - None
I00 - Overfill - None
A00 - Tank Internal Protection - None
D01 - Pipe Type - Steel/Carbon Steel/Iron
B00 - Tank External Protection - None
C00 - Pipe Location - No Piping
F00 - Pipe External Protection - None
G00 - Tank Secondary Containment - None
J02 - Dispenser - Suction Dispenser

Tank Number:	004
Tank ID:	30516
Tank Status:	Closed - Removed
Material Name:	Closed - Removed
Capacity Gallons:	550
Install Date:	09/01/1989
Date Tank Closed:	09/01/1992
Registered:	True
Tank Location:	Underground
Tank Type:	Steel/carbon steel
Material Code:	0008
Common Name of Substance:	Diesel

CONSOLIDATED FREIGHTWAYS (Continued) **U003074667**

Tightness Test Method: NN
Date Test: Not reported
Next Test Date: Not reported
Pipe Model: Not reported
Modified By: TRANSLAT
Last Modified: 04/14/2017

Equipment Records:

H00 - Tank Leak Detection - None
I00 - Overfill - None
F00 - Pipe External Protection - None
B00 - Tank External Protection - None
C00 - Pipe Location - No Piping
D01 - Pipe Type - Steel/Carbon Steel/Iron
A00 - Tank Internal Protection - None
G00 - Tank Secondary Containment - None
J02 - Dispenser - Suction Dispenser

Tank Number: 005
Tank ID: 30517
Tank Status: Closed - Removed
Material Name: Closed - Removed
Capacity Gallons: 550
Install Date: 09/01/1992
Date Tank Closed: 09/01/1992
Registered: True
Tank Location: Underground
Tank Type: Steel/carbon steel
Material Code: 0008
Common Name of Substance: Diesel

Tightness Test Method: NN
Date Test: Not reported
Next Test Date: Not reported
Pipe Model: Not reported
Modified By: TRANSLAT
Last Modified: 04/14/2017

Equipment Records:

H00 - Tank Leak Detection - None
I00 - Overfill - None
G00 - Tank Secondary Containment - None
J02 - Dispenser - Suction Dispenser
A00 - Tank Internal Protection - None
D01 - Pipe Type - Steel/Carbon Steel/Iron
B00 - Tank External Protection - None
C00 - Pipe Location - No Piping
F00 - Pipe External Protection - None

Tank Number: 006
Tank ID: 30518
Tank Status: Closed - Removed
Material Name: Closed - Removed
Capacity Gallons: 550
Install Date: 09/01/1992
Date Tank Closed: 09/01/1992

CONSOLIDATED FREIGHTWAYS (Continued) **U003074667**

Registered:	True
Tank Location:	Underground
Tank Type:	Steel/carbon steel
Material Code:	0008
Common Name of Substance:	Diesel
Tightness Test Method:	NN
Date Test:	Not reported
Next Test Date:	Not reported
Pipe Model:	Not reported
Modified By:	TRANSLAT
Last Modified:	04/14/2017

Equipment Records:

H00 - Tank Leak Detection - None
I00 - Overfill - None
C00 - Pipe Location - No Piping
F00 - Pipe External Protection - None
B00 - Tank External Protection - None
D01 - Pipe Type - Steel/Carbon Steel/Iron
A00 - Tank Internal Protection - None
J02 - Dispenser - Suction Dispenser
G00 - Tank Secondary Containment - None

Tank Number:	007
Tank ID:	30519
Tank Status:	Closed - Removed
Material Name:	Closed - Removed
Capacity Gallons:	550
Install Date:	09/01/1992
Date Tank Closed:	09/01/1992
Registered:	True
Tank Location:	Underground
Tank Type:	Steel/carbon steel
Material Code:	0008
Common Name of Substance:	Diesel
Tightness Test Method:	NN
Date Test:	Not reported
Next Test Date:	Not reported
Pipe Model:	Not reported
Modified By:	TRANSLAT
Last Modified:	04/14/2017

Equipment Records:

H00 - Tank Leak Detection - None
I00 - Overfill - None
F00 - Pipe External Protection - None
B00 - Tank External Protection - None
C00 - Pipe Location - No Piping
D01 - Pipe Type - Steel/Carbon Steel/Iron
A00 - Tank Internal Protection - None
G00 - Tank Secondary Containment - None
J02 - Dispenser - Suction Dispenser

Tank Number: 008

CONSOLIDATED FREIGHTWAYS (Continued) **U003074667**

Tank ID: 30520
Tank Status: Closed - Removed
Material Name: Closed - Removed
Capacity Gallons: 550
Install Date: 09/01/1992
Date Tank Closed: 09/01/1992
Registered: True
Tank Location: Underground
Tank Type: Steel/carbon steel
Material Code: 0008
Common Name of Substance: Diesel

Tightness Test Method: NN
Date Test: Not reported
Next Test Date: Not reported
Pipe Model: Not reported
Modified By: TRANSLAT
Last Modified: 04/14/2017

Equipment Records:

H00 - Tank Leak Detection - None
I00 - Overfill - None
A00 - Tank Internal Protection - None
D01 - Pipe Type - Steel/Carbon Steel/Iron
G00 - Tank Secondary Containment - None
J02 - Dispenser - Suction Dispenser
B00 - Tank External Protection - None
C00 - Pipe Location - No Piping
F00 - Pipe External Protection - None

Tank Number: 009
Tank ID: 30521
Tank Status: Closed - Removed
Material Name: Closed - Removed
Capacity Gallons: 550
Install Date: 09/01/1992
Date Tank Closed: 09/01/1992
Registered: True
Tank Location: Underground
Tank Type: Steel/carbon steel
Material Code: 0008
Common Name of Substance: Diesel

Tightness Test Method: NN
Date Test: Not reported
Next Test Date: Not reported
Pipe Model: Not reported
Modified By: TRANSLAT
Last Modified: 04/14/2017

Equipment Records:

A00 - Tank Internal Protection - None
D01 - Pipe Type - Steel/Carbon Steel/Iron
H00 - Tank Leak Detection - None
I00 - Overfill - None
B00 - Tank External Protection - None
C00 - Pipe Location - No Piping

CONSOLIDATED FREIGHTWAYS (Continued) **U003074667**

F00 - Pipe External Protection - None
G00 - Tank Secondary Containment - None
J02 - Dispenser - Suction Dispenser

Tank Number:	010
Tank ID:	30522
Tank Status:	Closed - Removed
Material Name:	Closed - Removed
Capacity Gallons:	550
Install Date:	09/01/1992
Date Tank Closed:	09/01/1992
Registered:	True
Tank Location:	Underground
Tank Type:	Steel/carbon steel
Material Code:	0008
Common Name of Substance:	Diesel
Tightness Test Method:	NN
Date Test:	Not reported
Next Test Date:	Not reported
Pipe Model:	Not reported
Modified By:	TRANSLAT
Last Modified:	04/14/2017

Equipment Records:

H00 - Tank Leak Detection - None
I00 - Overfill - None
B00 - Tank External Protection - None
C00 - Pipe Location - No Piping
F00 - Pipe External Protection - None
A00 - Tank Internal Protection - None
D01 - Pipe Type - Steel/Carbon Steel/Iron
G00 - Tank Secondary Containment - None
J02 - Dispenser - Suction Dispenser

Tank Number:	011
Tank ID:	30523
Tank Status:	Closed - Removed
Material Name:	Closed - Removed
Capacity Gallons:	550
Install Date:	09/01/1992
Date Tank Closed:	09/01/1992
Registered:	True
Tank Location:	Underground
Tank Type:	Steel/carbon steel
Material Code:	0009
Common Name of Substance:	Gasoline
Tightness Test Method:	NN
Date Test:	Not reported
Next Test Date:	Not reported
Pipe Model:	Not reported
Modified By:	TRANSLAT
Last Modified:	04/14/2017

Equipment Records:

CONSOLIDATED FREIGHTWAYS (Continued) **U003074667**

H00 - Tank Leak Detection - None
I00 - Overfill - None
A00 - Tank Internal Protection - None
D01 - Pipe Type - Steel/Carbon Steel/Iron
G00 - Tank Secondary Containment - None
J02 - Dispenser - Suction Dispenser
B00 - Tank External Protection - None
C00 - Pipe Location - No Piping
F00 - Pipe External Protection - None

Tank Number: 012
Tank ID: 30524
Tank Status: Closed - Removed
Material Name: Closed - Removed
Capacity Gallons: 550
Install Date: 09/01/1992
Date Tank Closed: 09/01/1992
Registered: True
Tank Location: Underground
Tank Type: Steel/carbon steel
Material Code: 0009
Common Name of Substance: Gasoline

Tightness Test Method: NN
Date Test: Not reported
Next Test Date: Not reported
Pipe Model: Not reported
Modified By: TRANSLAT
Last Modified: 04/14/2017

Equipment Records:

H00 - Tank Leak Detection - None
I00 - Overfill - None
B00 - Tank External Protection - None
C00 - Pipe Location - No Piping
F00 - Pipe External Protection - None
G00 - Tank Secondary Containment - None
J02 - Dispenser - Suction Dispenser
A00 - Tank Internal Protection - None
D01 - Pipe Type - Steel/Carbon Steel/Iron

Tank Number: 013
Tank ID: 30525
Tank Status: Closed - Removed
Material Name: Closed - Removed
Capacity Gallons: 550
Install Date: 09/01/1992
Date Tank Closed: 09/01/1992
Registered: True
Tank Location: Underground
Tank Type: Steel/carbon steel
Material Code: 0009
Common Name of Substance: Gasoline

Tightness Test Method: NN
Date Test: Not reported

CONSOLIDATED FREIGHTWAYS (Continued) **U003074667**

Next Test Date: Not reported
Pipe Model: Not reported
Modified By: TRANSLAT
Last Modified: 04/14/2017

Equipment Records:

H00 - Tank Leak Detection - None
I00 - Overfill - None
B00 - Tank External Protection - None
C00 - Pipe Location - No Piping
F00 - Pipe External Protection - None
A00 - Tank Internal Protection - None
D01 - Pipe Type - Steel/Carbon Steel/Iron
G00 - Tank Secondary Containment - None
J02 - Dispenser - Suction Dispenser

Tank Number: 014
Tank ID: 30526
Tank Status: Closed - Removed
Material Name: Closed - Removed
Capacity Gallons: 550
Install Date: 09/01/1992
Date Tank Closed: 09/01/1992
Registered: True
Tank Location: Underground
Tank Type: Steel/carbon steel
Material Code: 0009
Common Name of Substance: Gasoline

Tightness Test Method: NN
Date Test: Not reported
Next Test Date: Not reported
Pipe Model: Not reported
Modified By: TRANSLAT
Last Modified: 04/14/2017

Equipment Records:

H00 - Tank Leak Detection - None
I00 - Overfill - None
B00 - Tank External Protection - None
C00 - Pipe Location - No Piping
F00 - Pipe External Protection - None
G00 - Tank Secondary Containment - None
J02 - Dispenser - Suction Dispenser
A00 - Tank Internal Protection - None
D01 - Pipe Type - Steel/Carbon Steel/Iron

Tank Number: 015
Tank ID: 30527
Tank Status: Closed - Removed
Material Name: Closed - Removed
Capacity Gallons: 2000
Install Date: 10/01/1988
Date Tank Closed: 10/01/1988
Registered: True
Tank Location: Underground

CONSOLIDATED FREIGHTWAYS (Continued) **U003074667**

Tank Type: Steel/carbon steel
Material Code: 0001
Common Name of Substance: #2 Fuel Oil (On-Site Consumption)

Tightness Test Method: NN
Date Test: Not reported
Next Test Date: Not reported
Pipe Model: Not reported
Modified By: TRANSLAT
Last Modified: 04/14/2017

Equipment Records:

B00 - Tank External Protection - None
C00 - Pipe Location - No Piping
F00 - Pipe External Protection - None
A00 - Tank Internal Protection - None
H00 - Tank Leak Detection - None
I00 - Overfill - None
D00 - Pipe Type - No Piping
G00 - Tank Secondary Containment - None

Tank Number: 020
Tank ID: 45475
Tank Status: Closed - Removed
Material Name: Closed - Removed
Capacity Gallons: 5000
Install Date: Not reported
Date Tank Closed: 10/01/1988
Registered: True
Tank Location: Underground
Tank Type: Steel/carbon steel
Material Code: 0001
Common Name of Substance: #2 Fuel Oil (On-Site Consumption)

Tightness Test Method: NN
Date Test: Not reported
Next Test Date: Not reported
Pipe Model: Not reported
Modified By: TRANSLAT
Last Modified: 04/14/2017

Equipment Records:

A00 - Tank Internal Protection - None
B01 - Tank External Protection - Painted/Asphalt Coating
D01 - Pipe Type - Steel/Carbon Steel/Iron
H00 - Tank Leak Detection - None
I00 - Overfill - None
F00 - Pipe External Protection - None
C03 - Pipe Location - Aboveground/Underground Combination
G00 - Tank Secondary Containment - None
J02 - Dispenser - Suction Dispenser

Tank Number: 021
Tank ID: 45476
Tank Status: Tank Converted to Non-Regulated Use
Material Name: Tank Converted to Non-Regulated Use

CONSOLIDATED FREIGHTWAYS (Continued) **U003074667**

Capacity Gallons:	2000
Install Date:	10/01/1988
Date Tank Closed:	06/01/1999
Registered:	True
Tank Location:	Underground
Tank Type:	Steel/carbon steel
Material Code:	0001
Common Name of Substance:	#2 Fuel Oil (On-Site Consumption)
Tightness Test Method:	NN
Date Test:	Not reported
Next Test Date:	Not reported
Pipe Model:	Not reported
Modified By:	TRANSLAT
Last Modified:	04/14/2017

Equipment Records:

G04 - Tank Secondary Containment - Double-Walled (Underground)
I04 - Overfill - Product Level Gauge (A/G)
F02 - Pipe External Protection - Original Sacrificial Anode
C03 - Pipe Location - Aboveground/Underground Combination
J02 - Dispenser - Suction Dispenser
A00 - Tank Internal Protection - None
B01 - Tank External Protection - Painted/Asphalt Coating
D01 - Pipe Type - Steel/Carbon Steel/Iron
B02 - Tank External Protection - Original Sacrificial Anode
H01 - Tank Leak Detection - Interstitial - Electronic Monitoring

Tank Number:	2
Tank ID:	281635
Tank Status:	Closed - Removed
Material Name:	Closed - Removed
Capacity Gallons:	550
Install Date:	Not reported
Date Tank Closed:	08/14/2019
Registered:	True
Tank Location:	Underground
Tank Type:	Steel/carbon steel
Tightness Test Method:	-
Date Test:	Not reported
Next Test Date:	Not reported
Pipe Model:	Not reported
Modified By:	LXZIELIN
Last Modified:	09/25/2019

Equipment Records:

J00 - Dispenser - None
D00 - Pipe Type - No Piping
L00 - Piping Leak Detection - None
B00 - Tank External Protection - None
C00 - Pipe Location - No Piping
F00 - Pipe External Protection - None
G00 - Tank Secondary Containment - None
E00 - Piping Secondary Containment - None
H00 - Tank Leak Detection - None
I00 - Overfill - None
K00 - Spill Prevention - None

CONSOLIDATED FREIGHTWAYS (Continued) **U003074667**

Tank Number:	3
Tank ID:	281636
Tank Status:	Closed - Removed
Material Name:	Closed - Removed
Capacity Gallons:	550
Install Date:	Not reported
Date Tank Closed:	08/14/2019
Registered:	True
Tank Location:	Underground
Tank Type:	Steel/carbon steel
Tightness Test Method:	-
Date Test:	Not reported
Next Test Date:	Not reported
Pipe Model:	Not reported
Modified By:	LXZIELIN
Last Modified:	09/25/2019

Equipment Records:

H00 - Tank Leak Detection - None
I00 - Overfill - None
E00 - Piping Secondary Containment - None
F00 - Pipe External Protection - None
B00 - Tank External Protection - None
C00 - Pipe Location - No Piping
G00 - Tank Secondary Containment - None
L00 - Piping Leak Detection - None
D00 - Pipe Type - No Piping
J00 - Dispenser - None
K00 - Spill Prevention - None

Tank Number:	HO-1
Tank ID:	55894
Tank Status:	Closed - Removed
Material Name:	Closed - Removed
Capacity Gallons:	5000
Install Date:	11/11/1998
Date Tank Closed:	07/11/2017
Registered:	True
Tank Location:	Underground
Tank Type:	Steel/carbon steel
Material Code:	0001
Common Name of Substance:	#2 Fuel Oil (On-Site Consumption)
Tightness Test Method:	-
Date Test:	Not reported
Next Test Date:	Not reported
Pipe Model:	Not reported
Modified By:	LXZIELIN
Last Modified:	09/25/2019

Equipment Records:

J00 - Dispenser - None
D00 - Pipe Type - No Piping
L00 - Piping Leak Detection - None
B00 - Tank External Protection - None
C00 - Pipe Location - No Piping
F00 - Pipe External Protection - None

CONSOLIDATED FREIGHTWAYS (Continued) **U003074667**

G00 - Tank Secondary Containment - None
E00 - Piping Secondary Containment - None
H00 - Tank Leak Detection - None
I00 - Overfill - None
A00 - Tank Internal Protection - None
K00 - Spill Prevention - None

Affiliation Records:

Site Id:	244
Affiliation Type:	Facility Owner
Company Name:	P. CHIMENTO TRUCKING, INC
Contact Type:	Not reported
Contact Name:	Not reported
Address1:	11 WEST ST
Address2:	Not reported
City:	BROOKLYN
State:	NY
Zip Code:	11222
Country Code:	001
Phone:	(718) 389-1335
EMail:	Not reported
Fax Number:	Not reported
Modified By:	TRANSLAT
Date Last Modified:	2004-03-04

Site Id:	244
Affiliation Type:	Mail Contact
Company Name:	P. CHIMENTO TRUCKING, INC
Contact Type:	Not reported
Contact Name:	JOHN J. CHIMENTO
Address1:	11 WEST ST
Address2:	Not reported
City:	BROOKLYN
State:	NY
Zip Code:	11222
Country Code:	001
Phone:	(718) 389-0570
EMail:	Not reported
Fax Number:	Not reported
Modified By:	TRANSLAT
Date Last Modified:	2004-03-04

Site Id:	244
Affiliation Type:	Facility Operator
Company Name:	P. CHIMENTO TRUCKING, INC
Contact Type:	Not reported
Contact Name:	P. CHIMENTO TRUCKING, INC
Address1:	Not reported
Address2:	Not reported
City:	Not reported
State:	NN
Zip Code:	Not reported
Country Code:	001
Phone:	(718) 389-0570
EMail:	Not reported
Fax Number:	Not reported
Modified By:	TRANSLAT

CONSOLIDATED FREIGHTWAYS (Continued) **U003074667**

Date Last Modified: 2004-03-04

Site Id: 244
Affiliation Type: Emergency Contact
Company Name: P. CHIMENTO TRUCKING, INC
Contact Type: Not reported
Contact Name: JOHN J. CHIMENTO
Address1: Not reported
Address2: Not reported
City: Not reported
State: NN
Zip Code: Not reported
Country Code: 001
Phone: (718) 389-0570
EMail: Not reported
Fax Number: Not reported
Modified By: TRANSLAT
Date Last Modified: 2004-03-04

Tank Info:

Tank Number: 001
Tank ID: 30513
Tank Status: Closed - Removed
Material Name: Closed - Removed
Capacity Gallons: 550
Install Date: 09/01/1992
Date Tank Closed: 09/01/1992
Registered: True
Tank Location: Underground
Tank Type: Steel/carbon steel
Material Code: 0008
Common Name of Substance: Diesel

Tightness Test Method: NN
Date Test: Not reported
Next Test Date: Not reported
Pipe Model: Not reported
Modified By: TRANSLAT
Last Modified: 04/14/2017

Equipment Records:

H00 - Tank Leak Detection - None
I00 - Overfill - None
B00 - Tank External Protection - None
C00 - Pipe Location - No Piping
F00 - Pipe External Protection - None
G00 - Tank Secondary Containment - None
J02 - Dispenser - Suction Dispenser
A00 - Tank Internal Protection - None
D01 - Pipe Type - Steel/Carbon Steel/Iron

Tank Number: 002
Tank ID: 30514
Tank Status: Closed - Removed
Material Name: Closed - Removed

CONSOLIDATED FREIGHTWAYS (Continued) **U003074667**

Capacity Gallons:	550
Install Date:	09/01/1992
Date Tank Closed:	09/01/1992
Registered:	True
Tank Location:	Underground
Tank Type:	Steel/carbon steel
Material Code:	0008
Common Name of Substance:	Diesel
Tightness Test Method:	NN
Date Test:	Not reported
Next Test Date:	Not reported
Pipe Model:	Not reported
Modified By:	TRANSLAT
Last Modified:	04/14/2017

Equipment Records:

B00 - Tank External Protection - None
C00 - Pipe Location - No Piping
F00 - Pipe External Protection - None
G00 - Tank Secondary Containment - None
J02 - Dispenser - Suction Dispenser
H00 - Tank Leak Detection - None
I00 - Overfill - None
A00 - Tank Internal Protection - None
D01 - Pipe Type - Steel/Carbon Steel/Iron

Tank Number:	003
Tank ID:	30515
Tank Status:	Closed - Removed
Material Name:	Closed - Removed
Capacity Gallons:	550
Install Date:	09/01/1992
Date Tank Closed:	09/01/1992
Registered:	True
Tank Location:	Underground
Tank Type:	Steel/carbon steel
Material Code:	0008
Common Name of Substance:	Diesel
Tightness Test Method:	NN
Date Test:	Not reported
Next Test Date:	Not reported
Pipe Model:	Not reported
Modified By:	TRANSLAT
Last Modified:	04/14/2017

Equipment Records:

H00 - Tank Leak Detection - None
I00 - Overfill - None
A00 - Tank Internal Protection - None
D01 - Pipe Type - Steel/Carbon Steel/Iron
B00 - Tank External Protection - None
C00 - Pipe Location - No Piping
F00 - Pipe External Protection - None
G00 - Tank Secondary Containment - None
J02 - Dispenser - Suction Dispenser

CONSOLIDATED FREIGHTWAYS (Continued) **U003074667**

Tank Number:	004
Tank ID:	30516
Tank Status:	Closed - Removed
Material Name:	Closed - Removed
Capacity Gallons:	550
Install Date:	09/01/1989
Date Tank Closed:	09/01/1992
Registered:	True
Tank Location:	Underground
Tank Type:	Steel/carbon steel
Material Code:	0008
Common Name of Substance:	Diesel
Tightness Test Method:	NN
Date Test:	Not reported
Next Test Date:	Not reported
Pipe Model:	Not reported
Modified By:	TRANSLAT
Last Modified:	04/14/2017

Equipment Records:

H00 - Tank Leak Detection - None
I00 - Overfill - None
F00 - Pipe External Protection - None
B00 - Tank External Protection - None
C00 - Pipe Location - No Piping
D01 - Pipe Type - Steel/Carbon Steel/Iron
A00 - Tank Internal Protection - None
G00 - Tank Secondary Containment - None
J02 - Dispenser - Suction Dispenser

Tank Number:	005
Tank ID:	30517
Tank Status:	Closed - Removed
Material Name:	Closed - Removed
Capacity Gallons:	550
Install Date:	09/01/1992
Date Tank Closed:	09/01/1992
Registered:	True
Tank Location:	Underground
Tank Type:	Steel/carbon steel
Material Code:	0008
Common Name of Substance:	Diesel
Tightness Test Method:	NN
Date Test:	Not reported
Next Test Date:	Not reported
Pipe Model:	Not reported
Modified By:	TRANSLAT
Last Modified:	04/14/2017

Equipment Records:

H00 - Tank Leak Detection - None
I00 - Overfill - None
G00 - Tank Secondary Containment - None
J02 - Dispenser - Suction Dispenser
A00 - Tank Internal Protection - None

CONSOLIDATED FREIGHTWAYS (Continued) **U003074667**

D01 - Pipe Type - Steel/Carbon Steel/Iron
B00 - Tank External Protection - None
C00 - Pipe Location - No Piping
F00 - Pipe External Protection - None

Tank Number:	006
Tank ID:	30518
Tank Status:	Closed - Removed
Material Name:	Closed - Removed
Capacity Gallons:	550
Install Date:	09/01/1992
Date Tank Closed:	09/01/1992
Registered:	True
Tank Location:	Underground
Tank Type:	Steel/carbon steel
Material Code:	0008
Common Name of Substance:	Diesel
Tightness Test Method:	NN
Date Test:	Not reported
Next Test Date:	Not reported
Pipe Model:	Not reported
Modified By:	TRANSLAT
Last Modified:	04/14/2017

Equipment Records:

H00 - Tank Leak Detection - None
I00 - Overfill - None
C00 - Pipe Location - No Piping
F00 - Pipe External Protection - None
B00 - Tank External Protection - None
D01 - Pipe Type - Steel/Carbon Steel/Iron
A00 - Tank Internal Protection - None
J02 - Dispenser - Suction Dispenser
G00 - Tank Secondary Containment - None

Tank Number:	007
Tank ID:	30519
Tank Status:	Closed - Removed
Material Name:	Closed - Removed
Capacity Gallons:	550
Install Date:	09/01/1992
Date Tank Closed:	09/01/1992
Registered:	True
Tank Location:	Underground
Tank Type:	Steel/carbon steel
Material Code:	0008
Common Name of Substance:	Diesel
Tightness Test Method:	NN
Date Test:	Not reported
Next Test Date:	Not reported
Pipe Model:	Not reported
Modified By:	TRANSLAT
Last Modified:	04/14/2017

CONSOLIDATED FREIGHTWAYS (Continued) **U003074667**

Equipment Records:

H00 - Tank Leak Detection - None
I00 - Overfill - None
F00 - Pipe External Protection - None
B00 - Tank External Protection - None
C00 - Pipe Location - No Piping
D01 - Pipe Type - Steel/Carbon Steel/Iron
A00 - Tank Internal Protection - None
G00 - Tank Secondary Containment - None
J02 - Dispenser - Suction Dispenser

Tank Number:	008
Tank ID:	30520
Tank Status:	Closed - Removed
Material Name:	Closed - Removed
Capacity Gallons:	550
Install Date:	09/01/1992
Date Tank Closed:	09/01/1992
Registered:	True
Tank Location:	Underground
Tank Type:	Steel/carbon steel
Material Code:	0008
Common Name of Substance:	Diesel
Tightness Test Method:	NN
Date Test:	Not reported
Next Test Date:	Not reported
Pipe Model:	Not reported
Modified By:	TRANSLAT
Last Modified:	04/14/2017

Equipment Records:

H00 - Tank Leak Detection - None
I00 - Overfill - None
A00 - Tank Internal Protection - None
D01 - Pipe Type - Steel/Carbon Steel/Iron
G00 - Tank Secondary Containment - None
J02 - Dispenser - Suction Dispenser
B00 - Tank External Protection - None
C00 - Pipe Location - No Piping
F00 - Pipe External Protection - None

Tank Number:	009
Tank ID:	30521
Tank Status:	Closed - Removed
Material Name:	Closed - Removed
Capacity Gallons:	550
Install Date:	09/01/1992
Date Tank Closed:	09/01/1992
Registered:	True
Tank Location:	Underground
Tank Type:	Steel/carbon steel
Material Code:	0008
Common Name of Substance:	Diesel

CONSOLIDATED FREIGHTWAYS (Continued) **U003074667**

Tightness Test Method: NN
Date Test: Not reported
Next Test Date: Not reported
Pipe Model: Not reported
Modified By: TRANSLAT
Last Modified: 04/14/2017

Equipment Records:

A00 - Tank Internal Protection - None
D01 - Pipe Type - Steel/Carbon Steel/Iron
H00 - Tank Leak Detection - None
I00 - Overfill - None
B00 - Tank External Protection - None
C00 - Pipe Location - No Piping
F00 - Pipe External Protection - None
G00 - Tank Secondary Containment - None
J02 - Dispenser - Suction Dispenser

Tank Number: 010
Tank ID: 30522
Tank Status: Closed - Removed
Material Name: Closed - Removed
Capacity Gallons: 550
Install Date: 09/01/1992
Date Tank Closed: 09/01/1992
Registered: True
Tank Location: Underground
Tank Type: Steel/carbon steel
Material Code: 0008
Common Name of Substance: Diesel

Tightness Test Method: NN
Date Test: Not reported
Next Test Date: Not reported
Pipe Model: Not reported
Modified By: TRANSLAT
Last Modified: 04/14/2017

Equipment Records:

H00 - Tank Leak Detection - None
I00 - Overfill - None
B00 - Tank External Protection - None
C00 - Pipe Location - No Piping
F00 - Pipe External Protection - None
A00 - Tank Internal Protection - None
D01 - Pipe Type - Steel/Carbon Steel/Iron
G00 - Tank Secondary Containment - None
J02 - Dispenser - Suction Dispenser

Tank Number: 011
Tank ID: 30523
Tank Status: Closed - Removed
Material Name: Closed - Removed
Capacity Gallons: 550
Install Date: 09/01/1992
Date Tank Closed: 09/01/1992

CONSOLIDATED FREIGHTWAYS (Continued) **U003074667**

Registered: True
Tank Location: Underground
Tank Type: Steel/carbon steel
Material Code: 0009
Common Name of Substance: Gasoline

Tightness Test Method: NN
Date Test: Not reported
Next Test Date: Not reported
Pipe Model: Not reported
Modified By: TRANSLAT
Last Modified: 04/14/2017

Equipment Records:

H00 - Tank Leak Detection - None
I00 - Overfill - None
A00 - Tank Internal Protection - None
D01 - Pipe Type - Steel/Carbon Steel/Iron
G00 - Tank Secondary Containment - None
J02 - Dispenser - Suction Dispenser
B00 - Tank External Protection - None
C00 - Pipe Location - No Piping
F00 - Pipe External Protection - None

Tank Number: 012
Tank ID: 30524
Tank Status: Closed - Removed
Material Name: Closed - Removed
Capacity Gallons: 550
Install Date: 09/01/1992
Date Tank Closed: 09/01/1992
Registered: True
Tank Location: Underground
Tank Type: Steel/carbon steel
Material Code: 0009
Common Name of Substance: Gasoline

Tightness Test Method: NN
Date Test: Not reported
Next Test Date: Not reported
Pipe Model: Not reported
Modified By: TRANSLAT
Last Modified: 04/14/2017

Equipment Records:

H00 - Tank Leak Detection - None
I00 - Overfill - None
B00 - Tank External Protection - None
C00 - Pipe Location - No Piping
F00 - Pipe External Protection - None
G00 - Tank Secondary Containment - None
J02 - Dispenser - Suction Dispenser
A00 - Tank Internal Protection - None
D01 - Pipe Type - Steel/Carbon Steel/Iron

Tank Number: 013

CONSOLIDATED FREIGHTWAYS (Continued) **U003074667**

Tank ID:	30525
Tank Status:	Closed - Removed
Material Name:	Closed - Removed
Capacity Gallons:	550
Install Date:	09/01/1992
Date Tank Closed:	09/01/1992
Registered:	True
Tank Location:	Underground
Tank Type:	Steel/carbon steel
Material Code:	0009
Common Name of Substance:	Gasoline
Tightness Test Method:	NN
Date Test:	Not reported
Next Test Date:	Not reported
Pipe Model:	Not reported
Modified By:	TRANSLAT
Last Modified:	04/14/2017

Equipment Records:

H00 - Tank Leak Detection - None
I00 - Overfill - None
B00 - Tank External Protection - None
C00 - Pipe Location - No Piping
F00 - Pipe External Protection - None
A00 - Tank Internal Protection - None
D01 - Pipe Type - Steel/Carbon Steel/Iron
G00 - Tank Secondary Containment - None
J02 - Dispenser - Suction Dispenser

Tank Number:	014
Tank ID:	30526
Tank Status:	Closed - Removed
Material Name:	Closed - Removed
Capacity Gallons:	550
Install Date:	09/01/1992
Date Tank Closed:	09/01/1992
Registered:	True
Tank Location:	Underground
Tank Type:	Steel/carbon steel
Material Code:	0009
Common Name of Substance:	Gasoline
Tightness Test Method:	NN
Date Test:	Not reported
Next Test Date:	Not reported
Pipe Model:	Not reported
Modified By:	TRANSLAT
Last Modified:	04/14/2017

Equipment Records:

H00 - Tank Leak Detection - None
I00 - Overfill - None
B00 - Tank External Protection - None
C00 - Pipe Location - No Piping
F00 - Pipe External Protection - None
G00 - Tank Secondary Containment - None

CONSOLIDATED FREIGHTWAYS (Continued) **U003074667**

J02 - Dispenser - Suction Dispenser
A00 - Tank Internal Protection - None
D01 - Pipe Type - Steel/Carbon Steel/Iron

Tank Number:	015
Tank ID:	30527
Tank Status:	Closed - Removed
Material Name:	Closed - Removed
Capacity Gallons:	2000
Install Date:	10/01/1988
Date Tank Closed:	10/01/1988
Registered:	True
Tank Location:	Underground
Tank Type:	Steel/carbon steel
Material Code:	0001
Common Name of Substance:	#2 Fuel Oil (On-Site Consumption)
Tightness Test Method:	NN
Date Test:	Not reported
Next Test Date:	Not reported
Pipe Model:	Not reported
Modified By:	TRANSLAT
Last Modified:	04/14/2017

Equipment Records:

B00 - Tank External Protection - None
C00 - Pipe Location - No Piping
F00 - Pipe External Protection - None
A00 - Tank Internal Protection - None
H00 - Tank Leak Detection - None
I00 - Overfill - None
D00 - Pipe Type - No Piping
G00 - Tank Secondary Containment - None

Tank Number:	020
Tank ID:	45475
Tank Status:	Closed - Removed
Material Name:	Closed - Removed
Capacity Gallons:	5000
Install Date:	Not reported
Date Tank Closed:	10/01/1988
Registered:	True
Tank Location:	Underground
Tank Type:	Steel/carbon steel
Material Code:	0001
Common Name of Substance:	#2 Fuel Oil (On-Site Consumption)
Tightness Test Method:	NN
Date Test:	Not reported
Next Test Date:	Not reported
Pipe Model:	Not reported
Modified By:	TRANSLAT
Last Modified:	04/14/2017

Equipment Records:

A00 - Tank Internal Protection - None

CONSOLIDATED FREIGHTWAYS (Continued) **U003074667**

B01 - Tank External Protection - Painted/Asphalt Coating
D01 - Pipe Type - Steel/Carbon Steel/Iron
H00 - Tank Leak Detection - None
I00 - Overfill - None
F00 - Pipe External Protection - None
C03 - Pipe Location - Aboveground/Underground Combination
G00 - Tank Secondary Containment - None
J02 - Dispenser - Suction Dispenser

Tank Number: 021
Tank ID: 45476
Tank Status: Tank Converted to Non-Regulated Use
Material Name: Tank Converted to Non-Regulated Use
Capacity Gallons: 2000
Install Date: 10/01/1988
Date Tank Closed: 06/01/1999
Registered: True
Tank Location: Underground
Tank Type: Steel/carbon steel
Material Code: 0001
Common Name of Substance: #2 Fuel Oil (On-Site Consumption)

Tightness Test Method: NN
Date Test: Not reported
Next Test Date: Not reported
Pipe Model: Not reported
Modified By: TRANSLAT
Last Modified: 04/14/2017

Equipment Records:

G04 - Tank Secondary Containment - Double-Walled (Underground)
I04 - Overfill - Product Level Gauge (A/G)
F02 - Pipe External Protection - Original Sacrificial Anode
C03 - Pipe Location - Aboveground/Underground Combination
J02 - Dispenser - Suction Dispenser
A00 - Tank Internal Protection - None
B01 - Tank External Protection - Painted/Asphalt Coating
D01 - Pipe Type - Steel/Carbon Steel/Iron
B02 - Tank External Protection - Original Sacrificial Anode
H01 - Tank Leak Detection - Interstitial - Electronic Monitoring

Tank Number: 2
Tank ID: 281635
Tank Status: Closed - Removed
Material Name: Closed - Removed
Capacity Gallons: 550
Install Date: Not reported
Date Tank Closed: 08/14/2019
Registered: True
Tank Location: Underground
Tank Type: Steel/carbon steel
Tightness Test Method: -
Date Test: Not reported
Next Test Date: Not reported
Pipe Model: Not reported
Modified By: LXZIELIN

CONSOLIDATED FREIGHTWAYS (Continued) **U003074667**

Last Modified: 09/25/2019

Equipment Records:

J00 - Dispenser - None
D00 - Pipe Type - No Piping
L00 - Piping Leak Detection - None
B00 - Tank External Protection - None
C00 - Pipe Location - No Piping
F00 - Pipe External Protection - None
G00 - Tank Secondary Containment - None
E00 - Piping Secondary Containment - None
H00 - Tank Leak Detection - None
I00 - Overfill - None
K00 - Spill Prevention - None

Tank Number: 3
Tank ID: 281636
Tank Status: Closed - Removed
Material Name: Closed - Removed
Capacity Gallons: 550
Install Date: Not reported
Date Tank Closed: 08/14/2019
Registered: True
Tank Location: Underground
Tank Type: Steel/carbon steel
Tightness Test Method: -
Date Test: Not reported
Next Test Date: Not reported
Pipe Model: Not reported
Modified By: LXZIELIN
Last Modified: 09/25/2019

Equipment Records:

H00 - Tank Leak Detection - None
I00 - Overfill - None
E00 - Piping Secondary Containment - None
F00 - Pipe External Protection - None
B00 - Tank External Protection - None
C00 - Pipe Location - No Piping
G00 - Tank Secondary Containment - None
L00 - Piping Leak Detection - None
D00 - Pipe Type - No Piping
J00 - Dispenser - None
K00 - Spill Prevention - None

Tank Number: HO-1
Tank ID: 55894
Tank Status: Closed - Removed
Material Name: Closed - Removed
Capacity Gallons: 5000
Install Date: 11/11/1998
Date Tank Closed: 07/11/2017
Registered: True
Tank Location: Underground
Tank Type: Steel/carbon steel
Material Code: 0001

CONSOLIDATED FREIGHTWAYS (Continued) **U003074667**

Common Name of Substance: #2 Fuel Oil (On-Site Consumption)

Tightness Test Method: -
Date Test: Not reported
Next Test Date: Not reported
Pipe Model: Not reported
Modified By: LXZIELIN
Last Modified: 09/25/2019

Equipment Records:

J00 - Dispenser - None
D00 - Pipe Type - No Piping
L00 - Piping Leak Detection - None
B00 - Tank External Protection - None
C00 - Pipe Location - No Piping
F00 - Pipe External Protection - None
G00 - Tank Secondary Containment - None
E00 - Piping Secondary Containment - None
H00 - Tank Leak Detection - None
I00 - Overfill - None
A00 - Tank Internal Protection - None
K00 - Spill Prevention - None

AST:

Name: P. CHIMENTO TRUCKING, INC
Address: 11 WEST ST
City,State,Zip: BROOKLYN, NY 11222
Region: STATE
DEC Region: 2
Site Status: Inactive
Facility Id: 2-032816
Program Type: PBS
UTM X: 587963.76819
UTM Y: 4508885.70121
Expiration Date: N/A
Site Type: Trucking/Transportation/Fleet Operation

Affiliation Records:

Site Id: 244
Affiliation Type: Facility Owner
Company Name: P. CHIMENTO TRUCKING, INC
Contact Type: Not reported
Contact Name: Not reported
Address1: 11 WEST ST
Address2: Not reported
City: BROOKLYN
State: NY
Zip Code: 11222
Country Code: 001
Phone: (718) 389-1335
EMail: Not reported
Fax Number: Not reported
Modified By: TRANSLAT
Date Last Modified: 2004-03-04

Site Id: 244
Affiliation Type: Mail Contact
Company Name: P. CHIMENTO TRUCKING, INC

CONSOLIDATED FREIGHTWAYS (Continued) **U003074667**

Contact Type:	Not reported
Contact Name:	JOHN J. CHIMENTO
Address1:	11 WEST ST
Address2:	Not reported
City:	BROOKLYN
State:	NY
Zip Code:	11222
Country Code:	001
Phone:	(718) 389-0570
EMail:	Not reported
Fax Number:	Not reported
Modified By:	TRANSLAT
Date Last Modified:	2004-03-04

Site Id:	244
Affiliation Type:	Facility Operator
Company Name:	P. CHIMENTO TRUCKING, INC
Contact Type:	Not reported
Contact Name:	P. CHIMENTO TRUCKING, INC
Address1:	Not reported
Address2:	Not reported
City:	Not reported
State:	NN
Zip Code:	Not reported
Country Code:	001
Phone:	(718) 389-0570
EMail:	Not reported
Fax Number:	Not reported
Modified By:	TRANSLAT
Date Last Modified:	2004-03-04

Site Id:	244
Affiliation Type:	Emergency Contact
Company Name:	P. CHIMENTO TRUCKING, INC
Contact Type:	Not reported
Contact Name:	JOHN J. CHIMENTO
Address1:	Not reported
Address2:	Not reported
City:	Not reported
State:	NN
Zip Code:	Not reported
Country Code:	001
Phone:	(718) 389-0570
EMail:	Not reported
Fax Number:	Not reported
Modified By:	TRANSLAT
Date Last Modified:	2004-03-04

Tank Info:

Tank Number:	016
Tank Id:	30528
Material Code:	9999
Common Name of Substance:	Other

Equipment Records:

CONSOLIDATED FREIGHTWAYS (Continued) **U003074667**

H00 - Tank Leak Detection - None
I00 - Overfill - None
B00 - Tank External Protection - None
C00 - Pipe Location - No Piping
F00 - Pipe External Protection - None
A00 - Tank Internal Protection - None
D00 - Pipe Type - No Piping
G00 - Tank Secondary Containment - None

Tank Location:	Aboveground - contact with soil.... Tank bottom rests on soil, allowing no visual inspection.
Tank Type:	Steel/Carbon Steel/Iron
Tank Status:	Closed - Removed
Pipe Model:	Not reported
Install Date:	Not reported
Capacity Gallons:	275
Tightness Test Method:	NN
Date Test:	Not reported
Next Test Date:	Not reported
Date Tank Closed:	Not reported
Register:	True
Modified By:	TRANSLAT
Last Modified:	04/14/2017
Material Name:	other

Tank Number:	017
Tank Id:	30529
Material Code:	9999
Common Name of Substance:	Other

Equipment Records:

D00 - Pipe Type - No Piping
H00 - Tank Leak Detection - None
I00 - Overfill - None
A00 - Tank Internal Protection - None
G00 - Tank Secondary Containment - None
B00 - Tank External Protection - None
C00 - Pipe Location - No Piping
F00 - Pipe External Protection - None

Tank Location:	Aboveground - contact with soil.... Tank bottom rests on soil, allowing no visual inspection.
Tank Type:	Steel/Carbon Steel/Iron
Tank Status:	Closed - Removed
Pipe Model:	Not reported
Install Date:	Not reported
Capacity Gallons:	275
Tightness Test Method:	NN
Date Test:	Not reported
Next Test Date:	Not reported
Date Tank Closed:	Not reported
Register:	True
Modified By:	TRANSLAT
Last Modified:	04/14/2017
Material Name:	other

Tank Number:	018

CONSOLIDATED FREIGHTWAYS (Continued) **U003074667**

Tank Id: 30530
Material Code: 9999
Common Name of Substance: Other

Equipment Records:
H00 - Tank Leak Detection - None
I00 - Overfill - None
B00 - Tank External Protection - None
C00 - Pipe Location - No Piping
F00 - Pipe External Protection - None
G00 - Tank Secondary Containment - None
A00 - Tank Internal Protection - None
D00 - Pipe Type - No Piping

Tank Location: Aboveground - contact with soil.... Tank bottom rests on soil, allowing no visual inspection.
Tank Type: Steel/Carbon Steel/Iron
Tank Status: Closed - Removed
Pipe Model: Not reported
Install Date: Not reported
Capacity Gallons: 275
Tightness Test Method: NN
Date Test: Not reported
Next Test Date: Not reported
Date Tank Closed: Not reported
Register: True
Modified By: TRANSLAT
Last Modified: 04/14/2017
Material Name: other

Tank Number: 019
Tank Id: 30531
Material Code: 9999
Common Name of Substance: Other

Equipment Records:
B00 - Tank External Protection - None
C00 - Pipe Location - No Piping
F00 - Pipe External Protection - None
D00 - Pipe Type - No Piping
G00 - Tank Secondary Containment - None
H00 - Tank Leak Detection - None
I00 - Overfill - None
A00 - Tank Internal Protection - None

Tank Location: Aboveground - contact with soil.... Tank bottom rests on soil, allowing no visual inspection.
Tank Type: Steel/Carbon Steel/Iron
Tank Status: Closed - Removed
Pipe Model: Not reported
Install Date: Not reported
Capacity Gallons: 275
Tightness Test Method: NN
Date Test: Not reported
Next Test Date: Not reported
Date Tank Closed: Not reported
Register: True

CONSOLIDATED FREIGHTWAYS (Continued) **U003074667**

Modified By: TRANSLAT
Last Modified: 04/14/2017
Material Name: other

BROWNFIELDS:
Name: FORMER CONSOLIDATED FREIGHTWAYS TRUCK TERMINAL
Address: 29 WEST STREET
City,State,Zip: BROOKLYN, NY 11222
Program: BCP
Site Code: 494074
Acres: 6.948
HW Code: C224191
SWIS: 2401
Town: New York City
Record Added Date: 04/24/2014
Record Updated Date: 06/07/2021
Update By: JHOCONNE
Site Description: "Location: The site is located at 29 West Street in Brooklyn, NY. The site is an urban area in the Greenpoint neighborhood of Brooklyn and is denoted on the New York City Tax Maps as Block 2570, Lots 1, 10, 20, 30, 40, 50 (formerly Lot 1). The site is bordered on the east by West Street, on the west by the East River, on the north by Oak Street and the Greenpoint Marina BCP site (C224190), and on the south by Quay Street. Site Features: The site is approximately 6.948 acres in size and is currently undergoing redevelopment. The site was previously improved with three buildings and was occupied by a lumber and building materials supplier and a commercial space leasing company. Current Zoning and Land Use: The site is zoned R6 R7 (residential) with C2 4 (commercial) overlay which allows some ground floor retail. It is subject to New York City Office of Environmental Remediation (OER) E designation program due to the presence of underground gasoline storage tanks. Past Use of the Site: The site was developed prior to 1887 as a shipyard and iron works known as Samuel Sneden & Company and its successor, Continental Iron works. The latter company was contracted to build iron water pipes, boilers, iron ferryboat, steamboats and Ironclad warships for the United State Navy during the Civil War. The company focused on building marine boilers and iron components for gas works after the Civil War. The site was vacated sometime between 1916 and 1942. Between 1942 and 1951, the site began operation as a lumber yard, which was later replaced by a machine shop and welding company. The current building was constructed in 1965. Auto repair shops were identified in the east and west end of the building with a fueling station shown on the north side of the building in 1965. In 1978, Consolidated Freightways replaced Associated Transport and occupied the property until the company filed for bankruptcy in 2002. Site Geology and Hydrogeology: Subsurface soils at the site include a mixture of fill materials consisting of bricks and other rubble in a silty soil matrix. The thickness of the fill ranges from 5 to more than 10 feet. Below the fill material is a silty sand. Groundwater is present under water table conditions at a depth of approximately 5 8 feet below the ground surface and flows southwest. Elevation of the site varies from 1 to 9 feet above the National Geodetic Vertical Datum. The area topography gradually slopes to the west toward the East River. "
Env Problem: "Nature and Extent of Contamination: Remediation at the site is complete. Prior to remediation, the primary contaminants of concern were petroleum-related contaminants, semi-volatile organic compounds

CONSOLIDATED FREIGHTWAYS (Continued) **U003074667**

	(SVOCs) and metals including barium, lead, fluoranthene, benzo(a)anthracene, benzo(b)fluoranthene, benzo(a)pyrene, chrysene, isopropylbenzene, n-propylbenzene, arsenic, mercury, and 1,1,1-trichloroethane. Remedial actions have successfully achieved soil cleanup objectives for restricted residential use. Residual contamination remaining in soil and groundwater is being managed under a Site Management Plan.Remediation at the site is complete. Prior to remediation, the primary contaminants of concern were petroleum-related contaminants, semi-volatile organic compounds (SVOCs) and metals including barium, lead, fluoranthene, benzo(a)anthracene, benzo(b)fluoranthene, benzo(a)pyrene, chrysene, isopropylbenzene, n-propylbenzene, arsenic, mercury, and 1,1,1-trichloroethane. Remedial actions have successfully achieved soil cleanup objectives for restricted residential use. Residual contamination remaining in soil and groundwater is being managed under a Site Management Plan. "
Health Problem:	"Remedial actions are complete and measures are in place to control the potential for coming in contact with remaining contamination at the site. "
Dump:	False
Structure:	False
Lagoon:	False
Landfill:	False
Pond:	False
Disp Start:	Not reported
Disp Term:	Not reported
Lat/Long:	Not reported
Dell:	Not reported
Record Add:	2014-04-24 14:47:00
Record Upd:	2019-12-02 12:19:00
Updated By:	JHOCONNE
Own Op:	1
Sub Type:	06
Owner Name:	Lipa Freidman
Owner Company:	M & H Realty Developers a/k/a M & H Realty LLC
Owner Address:	420 9th Avenue
Owner Addr2:	Not reported
Owner City,St,Zip:	New York, NY 10001
Owner Country:	United States of America
Own Op:	Document Repository
Sub Type:	NNN
Owner Name:	Not reported
Owner Company:	Brooklyn Public Library - Greenpoint Branch
Owner Address:	107 Norman Avenue
Owner Addr2:	Not reported
Owner City,St,Zip:	Brooklyn, NY 11222
Owner Country:	United States of America
Own Op:	6
Sub Type:	P03
Owner Name:	Lipa Friedman
Owner Company:	M & H Realty Developers a/k/a M & H Realty LLC
Owner Address:	420 9th Avenue
Owner Addr2:	Not reported
Owner City,St,Zip:	New York, NY 10001
Owner Country:	United States of America
Own Op:	6
Sub Type:	P03

CONSOLIDATED FREIGHTWAYS (Continued) **U003074667**

Owner Name:	Yoel Sabel
Owner Company:	West Development A LLC
Owner Address:	177 N 11th Street
Owner Addr2:	Not reported
Owner City,St,Zip:	Brooklyn, NY 11211
Owner Country:	United States of America
Own Op:	4
Sub Type:	NNN
Owner Name:	Not reported
Owner Company:	Tri-State Lumber & Building Supply
Owner Address:	11 West Street
Owner Addr2:	Not reported
Owner City,St,Zip:	Brooklyn, NY 11211
Owner Country:	United States of America
Own Op:	6
Sub Type:	P03
Owner Name:	Yoel Sabel
Owner Company:	West Development B LLC
Owner Address:	177 N 11th Street
Owner Addr2:	Not reported
Owner City,St,Zip:	bROOKLYN, NY 11211
Owner Country:	United States of America
Own Op:	6
Sub Type:	P03
Owner Name:	Yoel Sabel
Owner Company:	West Development C LLC
Owner Address:	177 N 11th Street
Owner Addr2:	Not reported
Owner City,St,Zip:	BROOKLYN, NY 11211
Owner Country:	United States of America
Own Op:	6
Sub Type:	P03
Owner Name:	Yoel Sabel
Owner Company:	West Development D LLC
Owner Address:	177 N 11th Street
Owner Addr2:	Not reported
Owner City,St,Zip:	bROOKLYN, NY 11211
Owner Country:	United States of America
HW Code:	C224191
Waste Type:	1,1,1-TCA
Waste Quantity:	UNKNOWN
Waste Code:	Not reported
HW Code:	C224191
Waste Type:	arsenic
Waste Quantity:	UNKNOWN
Waste Code:	Not reported
HW Code:	C224191
Waste Type:	arsenic
Waste Quantity:	UNKNOWN
Waste Code:	Not reported
HW Code:	C224191
Waste Type:	1,1,1-trichloroethane
Waste Quantity:	UNKNOWN
Waste Code:	Not reported
HW Code:	C224191
Waste Type:	mercury
Waste Quantity:	UNKNOWN

CONSOLIDATED FREIGHTWAYS (Continued) **U003074667**

Waste Code:	Not reported
HW Code:	C224191
Waste Type:	mercury
Waste Quantity:	UNKNOWN
Waste Code:	Not reported
HW Code:	C224191
Waste Type:	tetrachloroethene (PCE)
Waste Quantity:	UNKNOWN
Waste Code:	Not reported
HW Code:	C224191
Waste Type:	trichloroethene (TCE)
Waste Quantity:	UNKNOWN
Waste Code:	Not reported
HW Code:	C224191
Waste Type:	petroleum products
Waste Quantity:	UNKNOWN
Waste Code:	Not reported
HW Code:	C224191
Waste Type:	benzo(a)anthracene
Waste Quantity:	UNKNOWN
Waste Code:	Not reported
HW Code:	C224191
Waste Type:	benzo(a)anthracene
Waste Quantity:	UNKNOWN
Waste Code:	Not reported
HW Code:	C224191
Waste Type:	1,1,1-Trichloroethane(TCA)
Waste Quantity:	UNKNOWN
Waste Code:	Not reported
HW Code:	C224191
Waste Type:	FLUORANTHENE
Waste Quantity:	UNKNOWN
Waste Code:	Not reported
HW Code:	C224191
Waste Type:	BENZO(A)PYRENE
Waste Quantity:	UNKNOWN
Waste Code:	Not reported
HW Code:	C224191
Waste Type:	BENZO[K]FLUORANTHENE
Waste Quantity:	UNKNOWN
Waste Code:	Not reported
HW Code:	C224191
Waste Type:	COPPER
Waste Quantity:	UNKNOWN
Waste Code:	Not reported
HW Code:	C224191
Waste Type:	BARIUM
Waste Quantity:	UNKNOWN
Waste Code:	Not reported
HW Code:	C224191
Waste Type:	CHROMIUM
Waste Quantity:	UNKNOWN
Waste Code:	Not reported
HW Code:	C224191
Waste Type:	Isopropylbenzene
Waste Quantity:	UNKNOWN
Waste Code:	Not reported

CONSOLIDATED FREIGHTWAYS (Continued) **U003074667**

HW Code:	C224191
Waste Type:	indeno(1,2,3-cd)pyrene
Waste Quantity:	UNKNOWN
Waste Code:	Not reported
HW Code:	C224191
Waste Type:	BENZ(A)ANTHRACENE
Waste Quantity:	UNKNOWN
Waste Code:	Not reported
HW Code:	C224191
Waste Type:	BENZO(B)FLUORANTHENE
Waste Quantity:	UNKNOWN
Waste Code:	Not reported
HW Code:	C224191
Waste Type:	Chrysene
Waste Quantity:	UNKNOWN
Waste Code:	Not reported
HW Code:	C224191
Waste Type:	LEAD
Waste Quantity:	UNKNOWN
Waste Code:	Not reported
HW Code:	C224191
Waste Type:	NICKEL
Waste Quantity:	UNKNOWN
Waste Code:	Not reported
HW Code:	C224191
Waste Type:	ZINC
Waste Quantity:	UNKNOWN
Waste Code:	Not reported
HW Code:	C224191
Waste Type:	N-PROPYLBENZENE
Waste Quantity:	UNKNOWN
Waste Code:	Not reported
Crossref ID:	1311927
Cross Ref Type Code:	01
Cross Ref Type:	Spill No.
Record Added Date:	2019-12-11 11:34:00
Record Updated:	2019-12-11 11:34:00
Updated By:	MXMAGLOI
Crossref ID:	2-6101-01372/00005
Cross Ref Type Code:	12
Cross Ref Type:	SPDES ID
Record Added Date:	2019-11-19 13:43:00
Record Updated:	2019-11-19 13:43:00
Updated By:	MXMAGLOI
Crossref ID:	C224191-08-14
Cross Ref Type Code:	23
Cross Ref Type:	Agreement/Consent Order Number
Record Added Date:	2019-11-21 09:25:00
Record Updated:	2019-11-21 09:31:00
Updated By:	MXMAGLOI
Crossref ID:	2019000332630
Cross Ref Type Code:	25
Cross Ref Type:	County Recording Identifier
Record Added Date:	2019-11-04 11:52:00
Record Updated:	2019-11-05 13:45:00
Updated By:	MXMAGLOI
Crossref ID:	2-603899

CONSOLIDATED FREIGHTWAYS (Continued) **U003074667**

Cross Ref Type Code:	18
Cross Ref Type:	PBS No.
Record Added Date:	2019-12-19 11:53:00
Record Updated:	2019-12-19 11:53:00
Updated By:	MXMAGLOI
Crossref ID:	C224191-07-14
Cross Ref Type Code:	23
Cross Ref Type:	Agreement/Consent Order Number
Record Added Date:	2019-11-21 09:25:00
Record Updated:	2019-12-18 11:39:00
Updated By:	MXMAGLOI
Crossref ID:	1406369
Cross Ref Type Code:	01
Cross Ref Type:	Spill No.
Record Added Date:	2015-01-22 11:01:00
Record Updated:	2015-01-22 11:01:00
Updated By:	IXMUNTEA

SPILLS:

Name:	11 WEST STREET
Address:	11 WEST STREET
City,State,Zip:	BROOKLYN, NY
Spill Number/Closed Date:	9614166 / 2003-02-12
Facility ID:	9614166
Facility Type:	ER
DER Facility ID:	134195
Site ID:	158804
DEC Region:	2
Spill Cause:	Unknown
Spill Class:	C4
SWIS:	2401
Spill Date:	1997-03-06
Investigator:	CAENGELH
Referred To:	Not reported
Reported to Dept:	1997-03-06
CID:	216
Water Affected:	Not reported
Spill Source:	Commercial/Industrial
Spill Notifier:	Fire Department
Cleanup Ceased:	Not reported
Cleanup Meets Std:	False
Last Inspection:	Not reported
Recommended Penalty:	False
UST Trust:	False
Remediation Phase:	0
Date Entered In Computer:	1997-03-06
Spill Record Last Update:	2003-02-12
Spiller Name:	UNKNOWN
Spiller Company:	CONSOLIDATED FREIGHTWAY
Spiller Address:	11 WEST STREET
Spiller Company:	001
Contact Name:	CHIEF DIV 11
DEC Memo:	"Prior to Sept, 2004 data translation this spill Lead_DEC Field was ENGELHARDT 2/12/2003 - Closed Due To The Nature / Extent Of The Spill Report"
Remarks:	"SPILL IS IN TRUCKING TERMINAL VERY LITTLE INFO AT THIS TIME HAZ MAT UNIT 84 ON THE WAY "

CONSOLIDATED FREIGHTWAYS (Continued) **U003074667**

All Materials:

Site ID:	158804
Operable Unit ID:	1041702
Operable Unit:	01
Material ID:	339275
Material Code:	0035A
Material Name:	nitric acid
Case No.:	07697372
Material FA:	Hazardous Material
Quantity:	11.00
Units:	G
Recovered:	11.00
Oxygenate:	Not reported

AC218 **NY ARMY NATL GUARD OMS #40** **NJ MANIFEST** **S109533634**
East **15-79 BEDFORD AVE** **N/A**
1/8-1/4 **BROOKLYN, NY 11225**
0.222 mi.
1170 ft. **Site 1 of 7 in cluster AC**

Relative: **Higher**
Actual: **14 ft.**

NJ MANIFEST:

EPA Id:	NY6210090027
Mail Address:	Not reported
Mail City/State/Zip:	Not reported
Facility Phone:	7184930973
Emergency Phone:	Not reported
Contact:	Not reported
Comments:	Not reported
SIC Code:	Not reported
County:	00
Municipal:	00
Previous EPA Id:	Not reported
Gen Flag:	X
Trans Flag:	Not reported
TSDF Flag:	Not reported
Name Change:	Not reported
Date Change:	000000

Manifest:

Manifest Number:	002561455JJK
EPA ID:	NY6210090027
Date Shipped:	04/24/2008
TSDF EPA ID:	NJD002200046
Transporter EPA ID:	NY0001031814
Transporter 2 EPA ID:	NJ0000027193
Transporter 3 EPA ID:	Not reported
Transporter 4 EPA ID:	Not reported
Transporter 5 EPA ID:	Not reported
Transporter 6 EPA ID:	Not reported
Transporter 7 EPA ID:	Not reported
Transporter 8 EPA ID:	Not reported
Transporter 9 EPA ID:	Not reported
Transporter 10 EPA ID:	Not reported
Date Trans1 Transported Waste:	04/24/2008
Date Trans2 Transported Waste:	05/05/2008
Date Trans3 Transported Waste:	Not reported
Date Trans4 Transported Waste:	Not reported

NY ARMY NATL GUARD OMS #40 (Continued) **S109533634**

Date Trans5 Transported Waste:	Not reported
Date Trans6 Transported Waste:	Not reported
Date Trans7 Transported Waste:	Not reported
Date Trans8 Transported Waste:	Not reported
Date Trans9 Transported Waste:	Not reported
Date Trans10 Transported Waste:	Not reported
Date TSDF Received Waste:	05/07/2008
TSDF EPA Facility Name:	Not reported
QTY Units:	Not reported
Transporter SEQ ID:	Not reported
Transporter-1 Date:	Not reported
Waste SEQ ID:	Not reported
Waste Type Code 2:	Not reported
Waste Type Code 3:	Not reported
Waste Type Code 4:	Not reported
Waste Type Code 5:	Not reported
Waste Type Code 6:	Not reported
Date Accepted:	Not reported
Manifest Discrepancy Type:	Not reported
Data Entry Number:	Not reported
Was Load Rejected:	No
Reason Load Was Rejected:	Not reported

Waste:

Manifest Year:	Not reported
Waste Code:	D001
Hand Code:	H061
Quantity:	100 P

Manifest Year:	Not reported
Waste Code:	D001
Hand Code:	H141
Quantity:	65 P

AD219 **107-117 NORTH 11TH STREET** **NY UST U004118623**
South **107-117 NORTH 11TH STREET** **NY AST N/A**
1/8-1/4 **BROOKLYN, NY 11211**
0.223 mi.
1175 ft. **Site 1 of 9 in cluster AD**

Relative:
Higher

Actual:
18 ft.

UST:

Name:	107-117 NORTH 11TH STREET
Address:	107-117 NORTH 11TH STREET
City,State,Zip:	BROOKLYN, NY 11211
Id/Status:	2-243795 / Unregulated/Closed
Program Type:	PBS
Region:	STATE
DEC Region:	2
Expiration Date:	N/A
UTM X:	588136.46577
UTM Y:	4508283.15431
Site Type:	Municipality (Incl. Waste Water Treatment Plants, Utilities, Swimming Pools, etc.)

Affiliation Records:

Site Id:	9406
Affiliation Type:	Mail Contact

107-117 NORTH 11TH STREET (Continued) **U004118623**

Company Name:	CAYUGA CAPITAL MANAGEMENT
Contact Type:	Not reported
Contact Name:	JACOB SACKS / ARI HECKMAN
Address1:	331 WEST 57TH STREET, SUITE 301
Address2:	Not reported
City:	NEW YORK
State:	NY
Zip Code:	10019
Country Code:	001
Phone:	(917) 779-9325
EMail:	Not reported
Fax Number:	Not reported
Modified By:	dxliving
Date Last Modified:	2008-01-11

Site Id:	9406
Affiliation Type:	Facility Operator
Company Name:	107-117 NORTH 11TH STREET
Contact Type:	Not reported
Contact Name:	JACOB L. SACKS
Address1:	Not reported
Address2:	Not reported
City:	Not reported
State:	NN
Zip Code:	Not reported
Country Code:	001
Phone:	(917) 779-9325
EMail:	Not reported
Fax Number:	Not reported
Modified By:	NRLOMBAR
Date Last Modified:	2010-01-20

Site Id:	9406
Affiliation Type:	Emergency Contact
Company Name:	CCM BENTURES 7 LLC
Contact Type:	Not reported
Contact Name:	JAMIE WISEMAN
Address1:	Not reported
Address2:	Not reported
City:	Not reported
State:	NN
Zip Code:	Not reported
Country Code:	999
Phone:	(917) 779-9325
EMail:	Not reported
Fax Number:	Not reported
Modified By:	dxliving
Date Last Modified:	2008-01-11

Site Id:	9406
Affiliation Type:	Facility Owner
Company Name:	CCM VENTURES 7 LLC
Contact Type:	MANAGER
Contact Name:	JACOB L. SACKS
Address1:	331 WEST 57TH STREET
Address2:	Not reported
City:	NEW YORK

107-117 NORTH 11TH STREET (Continued) **U004118623**

State:	NY
Zip Code:	10019
Country Code:	001
Phone:	(917) 779-9325
EMail:	Not reported
Fax Number:	Not reported
Modified By:	NRLOMBAR
Date Last Modified:	2008-01-29

Tank Info:

Tank Number:	0002
Tank ID:	221095
Tank Status:	Closed - Removed
Material Name:	Closed - Removed
Capacity Gallons:	1080
Install Date:	Not reported
Date Tank Closed:	10/15/2007
Registered:	True
Tank Location:	Underground
Tank Type:	Steel/carbon steel
Material Code:	0009
Common Name of Substance:	Gasoline
Tightness Test Method:	NN
Date Test:	Not reported
Next Test Date:	Not reported
Pipe Model:	Not reported
Modified By:	dxliving
Last Modified:	04/14/2017

Equipment Records:

L00 - Piping Leak Detection - None
C02 - Pipe Location - Underground/On-ground
G00 - Tank Secondary Containment - None
E00 - Piping Secondary Containment - None
H00 - Tank Leak Detection - None
I00 - Overfill - None
J02 - Dispenser - Suction Dispenser
B00 - Tank External Protection - None
F00 - Pipe External Protection - None
K00 - Spill Prevention - None
A00 - Tank Internal Protection - None
D01 - Pipe Type - Steel/Carbon Steel/Iron

Tank Number:	0003
Tank ID:	221096
Tank Status:	Closed - Removed
Material Name:	Closed - Removed
Capacity Gallons:	1080
Install Date:	Not reported
Date Tank Closed:	10/15/2007
Registered:	True
Tank Location:	Underground
Tank Type:	Steel/carbon steel
Material Code:	0009

107-117 NORTH 11TH STREET (Continued) **U004118623**

Common Name of Substance: Gasoline

Tightness Test Method: NN
Date Test: Not reported
Next Test Date: Not reported
Pipe Model: Not reported
Modified By: dxliving
Last Modified: 04/14/2017

Equipment Records:

L00 - Piping Leak Detection - None
G00 - Tank Secondary Containment - None
J02 - Dispenser - Suction Dispenser
C02 - Pipe Location - Underground/On-ground
H00 - Tank Leak Detection - None
I00 - Overfill - None
E00 - Piping Secondary Containment - None
B00 - Tank External Protection - None
F00 - Pipe External Protection - None
K00 - Spill Prevention - None
A00 - Tank Internal Protection - None
D01 - Pipe Type - Steel/Carbon Steel/Iron

Tank Number: 0004
Tank ID: 221097
Tank Status: Closed - Removed
Material Name: Closed - Removed
Capacity Gallons: 1080
Install Date: Not reported
Date Tank Closed: 10/15/2007
Registered: True
Tank Location: Underground
Tank Type: Steel/carbon steel
Material Code: 0009
Common Name of Substance: Gasoline

Tightness Test Method: NN
Date Test: Not reported
Next Test Date: Not reported
Pipe Model: Not reported
Modified By: dxliving
Last Modified: 04/14/2017

Equipment Records:

L00 - Piping Leak Detection - None
G00 - Tank Secondary Containment - None
J02 - Dispenser - Suction Dispenser
C02 - Pipe Location - Underground/On-ground
H00 - Tank Leak Detection - None
I00 - Overfill - None
E00 - Piping Secondary Containment - None
B00 - Tank External Protection - None
F00 - Pipe External Protection - None
K00 - Spill Prevention - None
A00 - Tank Internal Protection - None
D01 - Pipe Type - Steel/Carbon Steel/Iron

107-117 NORTH 11TH STREET (Continued) **U004118623**

AST:

Name:	107-117 NORTH 11TH STREET
Address:	107-117 NORTH 11TH STREET
City,State,Zip:	BROOKLYN, NY 11211
Region:	STATE
DEC Region:	2
Site Status:	Unregulated/Closed
Facility Id:	2-243795
Program Type:	PBS
UTM X:	588136.46577
UTM Y:	4508283.15431
Expiration Date:	N/A
Site Type:	Municipality (Incl. Waste Water Treatment Plants, Utilities, Swimming Pools, etc.)

Affiliation Records:

Site Id:	9406
Affiliation Type:	Mail Contact
Company Name:	CAYUGA CAPITAL MANAGEMENT
Contact Type:	Not reported
Contact Name:	JACOB SACKS / ARI HECKMAN
Address1:	331 WEST 57TH STREET, SUITE 301
Address2:	Not reported
City:	NEW YORK
State:	NY
Zip Code:	10019
Country Code:	001
Phone:	(917) 779-9325
EMail:	Not reported
Fax Number:	Not reported
Modified By:	dxliving
Date Last Modified:	2008-01-11

Site Id:	9406
Affiliation Type:	Facility Operator
Company Name:	107-117 NORTH 11TH STREET
Contact Type:	Not reported
Contact Name:	JACOB L. SACKS
Address1:	Not reported
Address2:	Not reported
City:	Not reported
State:	NN
Zip Code:	Not reported
Country Code:	001
Phone:	(917) 779-9325
EMail:	Not reported
Fax Number:	Not reported
Modified By:	NRLOMBAR
Date Last Modified:	2010-01-20

Site Id:	9406
Affiliation Type:	Emergency Contact
Company Name:	CCM BENTURES 7 LLC
Contact Type:	Not reported
Contact Name:	JAMIE WISEMAN
Address1:	Not reported
Address2:	Not reported
City:	Not reported

107-117 NORTH 11TH STREET (Continued) **U004118623**

State:	NN
Zip Code:	Not reported
Country Code:	999
Phone:	(917) 779-9325
EMail:	Not reported
Fax Number:	Not reported
Modified By:	dxliving
Date Last Modified:	2008-01-11

Site Id:	9406
Affiliation Type:	Facility Owner
Company Name:	CCM VENTURES 7 LLC
Contact Type:	MANAGER
Contact Name:	JACOB L. SACKS
Address1:	331 WEST 57TH STREET
Address2:	Not reported
City:	NEW YORK
State:	NY
Zip Code:	10019
Country Code:	001
Phone:	(917) 779-9325
EMail:	Not reported
Fax Number:	Not reported
Modified By:	NRLOMBAR
Date Last Modified:	2008-01-29

Tank Info:

Tank Number:	0001
Tank Id:	25375
Material Code:	0003
Common Name of Substance:	#6 Fuel Oil (On-Site Consumption)

Equipment Records:

I05 - Overfill - Vent Whistle
C01 - Pipe Location - Aboveground
I04 - Overfill - Product Level Gauge (A/G)
J02 - Dispenser - Suction Dispenser
E00 - Piping Secondary Containment - None
L09 - Piping Leak Detection - Exempt Suction Piping
G03 - Tank Secondary Containment - Vault (w/o access)
H00 - Tank Leak Detection - None
B00 - Tank External Protection - None
F01 - Pipe External Protection - Painted/Asphalt Coating
K00 - Spill Prevention - None
A00 - Tank Internal Protection - None
D01 - Pipe Type - Steel/Carbon Steel/Iron

Tank Location:	Aboveground - contact with soil.... Tank bottom rests on soil, allowing no visual inspection.
Tank Type:	Steel/Carbon Steel/Iron
Tank Status:	Closed - Removed
Pipe Model:	Not reported
Install Date:	07/01/1980
Capacity Gallons:	4000
Tightness Test Method:	NN
Date Test:	Not reported

107-117 NORTH 11TH STREET (Continued) **U004118623**

Next Test Date: Not reported
Date Tank Closed: 03/05/2008
Register: True
Modified By: NRLOMBAR
Last Modified: 04/14/2017
Material Name: #6 fuel oil (on-site consumption)

Tank Number: 0005
Tank Id: 221098
Material Code: 0001
Common Name of Substance: #2 Fuel Oil (On-Site Consumption)

Equipment Records:

L00 - Piping Leak Detection - None
C01 - Pipe Location - Aboveground
J02 - Dispenser - Suction Dispenser
G00 - Tank Secondary Containment - None
H00 - Tank Leak Detection - None
I00 - Overfill - None
E00 - Piping Secondary Containment - None
B00 - Tank External Protection - None
F00 - Pipe External Protection - None
D01 - Pipe Type - Steel/Carbon Steel/Iron
A00 - Tank Internal Protection - None
K00 - Spill Prevention - None

Tank Location: Aboveground - on saddles, legs, racks, etc.... Tank bottom is elevated above grade or tank pad, allowing visual inspection.
Tank Type: Steel/Carbon Steel/Iron
Tank Status: Closed - Removed
Pipe Model: Not reported
Install Date: Not reported
Capacity Gallons: 550
Tightness Test Method: NN
Date Test: Not reported
Next Test Date: Not reported
Date Tank Closed: 10/15/2007
Register: True
Modified By: dxliving
Last Modified: 04/14/2017
Material Name: #2 fuel oil (on-site consumption)

Tank Number: 0006
Tank Id: 221099
Material Code: 0001
Common Name of Substance: #2 Fuel Oil (On-Site Consumption)

Equipment Records:

L00 - Piping Leak Detection - None
C01 - Pipe Location - Aboveground
G00 - Tank Secondary Containment - None
J02 - Dispenser - Suction Dispenser
H00 - Tank Leak Detection - None
I00 - Overfill - None
E00 - Piping Secondary Containment - None

107-117 NORTH 11TH STREET (Continued) **U004118623**

F00 - Pipe External Protection - None
B00 - Tank External Protection - None
K00 - Spill Prevention - None
A00 - Tank Internal Protection - None
D01 - Pipe Type - Steel/Carbon Steel/Iron

Tank Location:	Aboveground - on saddles, legs, racks, etc.... Tank bottom is elevated above grade or tank pad, allowing visual inspection.
Tank Type:	Steel/Carbon Steel/Iron
Tank Status:	Closed - Removed
Pipe Model:	Not reported
Install Date:	Not reported
Capacity Gallons:	275
Tightness Test Method:	NN
Date Test:	Not reported
Next Test Date:	Not reported
Date Tank Closed:	10/15/2007
Register:	True
Modified By:	dxliving
Last Modified:	04/14/2017
Material Name:	#2 fuel oil (on-site consumption)

AD220 **SEAL RITE PAINT & CHEMICAL** **RCRA NonGen / NLR** **1000274879**
South **119 N 11TH ST** **FINDS** **NYD001280791**
1/8-1/4 **BROOKLYN, NY 11211** **ECHO**
0.223 mi.
1176 ft. **Site 2 of 9 in cluster AD**

Relative: **Higher**
Actual: **18 ft.**

RCRA NonGen / NLR:

Date Form Received by Agency:	20070101
Handler Name:	SEAL RITE PAINT & CHEMICAL
Handler Address:	119 N 11TH ST
Handler City,State,Zip:	BROOKLYN, NY 11211
EPA ID:	NYD001280791
Contact Name:	Not reported
Contact Address:	N 11TH ST
Contact City,State,Zip:	BROOKLYN, NY 11211
Contact Telephone:	Not reported
Contact Fax:	Not reported
Contact Email:	Not reported
Contact Title:	Not reported
EPA Region:	02
Land Type:	Not reported
Federal Waste Generator Description:	Not a generator, verified
Non-Notifier:	Not reported
Biennial Report Cycle:	Not reported
Accessibility:	Not reported
Active Site Indicator:	Not reported
State District Owner:	NY
State District:	NYSDEC R2
Mailing Address:	N 11TH ST
Mailing City,State,Zip:	BROOKLYN, NY 11211
Owner Name:	OWNERNAME
Owner Type:	Private
Operator Name:	OWNERNAME
Operator Type:	Private
Short-Term Generator Activity:	No
Importer Activity:	No
Mixed Waste Generator:	No

SEAL RITE PAINT & CHEMICAL (Continued) **1000274879**

Transporter Activity:	No
Transfer Facility Activity:	No
Recycler Activity with Storage:	No
Small Quantity On-Site Burner Exemption:	No
Smelting Melting and Refining Furnace Exemption:	No
Underground Injection Control:	No
Off-Site Waste Receipt:	No
Universal Waste Indicator:	No
Universal Waste Destination Facility:	No
Federal Universal Waste:	No
Active Site Fed-Reg Treatment Storage and Disposal Facility:	Not reported
Active Site Converter Treatment storage and Disposal Facility:	Not reported
Active Site State-Reg Treatment Storage and Disposal Facility:	Not reported
Active Site State-Reg Handler:	---
Federal Facility Indicator:	Not reported
Hazardous Secondary Material Indicator:	NN
Sub-Part K Indicator:	Not reported
Commercial TSD Indicator:	No
Treatment Storage and Disposal Type:	Not reported
2018 GPRA Permit Baseline:	Not on the Baseline
2018 GPRA Renewals Baseline:	Not on the Baseline
Permit Renewals Workload Universe:	Not reported
Permit Workload Universe:	Not reported
Permit Progress Universe:	Not reported
Post-Closure Workload Universe:	Not reported
Closure Workload Universe:	Not reported
202 GPRA Corrective Action Baseline:	No
Corrective Action Workload Universe:	No
Subject to Corrective Action Universe:	No
Non-TSDFs Where RCRA CA has Been Imposed Universe:	No
TSDFs Potentially Subject to CA Under 3004 (u)/(v) Universe:	No
TSDFs Only Subject to CA under Discretionary Auth Universe:	No
Corrective Action Priority Ranking:	No NCAPS ranking
Environmental Control Indicator:	No
Institutional Control Indicator:	No
Human Exposure Controls Indicator:	N/A
Groundwater Controls Indicator:	N/A
Operating TSDF Universe:	Not reported
Full Enforcement Universe:	Not reported
Significant Non-Complier Universe:	No
Unaddressed Significant Non-Complier Universe:	No
Addressed Significant Non-Complier Universe:	No
Significant Non-Complier With a Compliance Schedule Universe:	No
Financial Assurance Required:	Not reported
Handler Date of Last Change:	20150414
Recognized Trader-Importer:	No
Recognized Trader-Exporter:	No
Importer of Spent Lead Acid Batteries:	No
Exporter of Spent Lead Acid Batteries:	No
Recycler Activity Without Storage:	Not reported
Manifest Broker:	Not reported
Sub-Part P Indicator:	No

Hazardous Waste Summary:

Waste Code:	K078
Waste Description:	Not Defined

SEAL RITE PAINT & CHEMICAL (Continued) **1000274879**

Waste Code: K079
Waste Description: Not Defined

Handler - Owner Operator:
Owner/Operator Indicator: Owner
Owner/Operator Name: OWNERNAME
Legal Status: Private
Date Became Current: Not reported
Date Ended Current: Not reported
Owner/Operator Address: NOT REQUIRED
Owner/Operator City,State,Zip: NOT REQUIRED, WY 99999
Owner/Operator Telephone: 212-555-1212
Owner/Operator Telephone Ext: Not reported
Owner/Operator Fax: Not reported
Owner/Operator Email: Not reported

Owner/Operator Indicator: Operator
Owner/Operator Name: OWNERNAME
Legal Status: Private
Date Became Current: Not reported
Date Ended Current: Not reported
Owner/Operator Address: NOT REQUIRED
Owner/Operator City,State,Zip: NOT REQUIRED, WY 99999
Owner/Operator Telephone: 212-555-1212
Owner/Operator Telephone Ext: Not reported
Owner/Operator Fax: Not reported
Owner/Operator Email: Not reported

Owner/Operator Indicator: Owner
Owner/Operator Name: OWNERNAME
Legal Status: Private
Date Became Current: Not reported
Date Ended Current: Not reported
Owner/Operator Address: NOT REQUIRED
Owner/Operator City,State,Zip: NOT REQUIRED, WY 99999
Owner/Operator Telephone: 212-555-1212
Owner/Operator Telephone Ext: Not reported
Owner/Operator Fax: Not reported
Owner/Operator Email: Not reported

Historic Generators:
Receive Date: 19990708
Handler Name: SEAL RITE PAINT & CHEMICAL
Federal Waste Generator Description: Not a generator, verified
State District Owner: NY
Large Quantity Handler of Universal Waste: No
Recognized Trader Importer: No
Recognized Trader Exporter: No
Spent Lead Acid Battery Importer: No
Spent Lead Acid Battery Exporter: No
Current Record: No
Non Storage Recycler Activity: Not reported
Electronic Manifest Broker: Not reported

Receive Date: 20060101
Handler Name: SEAL RITE PAINT & CHEMICAL

SEAL RITE PAINT & CHEMICAL (Continued) **1000274879**

Federal Waste Generator Description:	Not a generator, verified
State District Owner:	NY
Large Quantity Handler of Universal Waste:	No
Recognized Trader Importer:	No
Recognized Trader Exporter:	No
Spent Lead Acid Battery Importer:	No
Spent Lead Acid Battery Exporter:	No
Current Record:	No
Non Storage Recycler Activity:	Not reported
Electronic Manifest Broker:	Not reported

Receive Date:	20070101
Handler Name:	SEAL RITE PAINT & CHEMICAL
Federal Waste Generator Description:	Not a generator, verified
State District Owner:	NY
Large Quantity Handler of Universal Waste:	No
Recognized Trader Importer:	No
Recognized Trader Exporter:	No
Spent Lead Acid Battery Importer:	No
Spent Lead Acid Battery Exporter:	No
Current Record:	Yes
Non Storage Recycler Activity:	Not reported
Electronic Manifest Broker:	Not reported

Receive Date:	19800703
Handler Name:	SEAL RITE PAINT & CHEMICAL
Federal Waste Generator Description:	Large Quantity Generator
State District Owner:	NY
Large Quantity Handler of Universal Waste:	No
Recognized Trader Importer:	No
Recognized Trader Exporter:	No
Spent Lead Acid Battery Importer:	No
Spent Lead Acid Battery Exporter:	No
Current Record:	No
Non Storage Recycler Activity:	Not reported
Electronic Manifest Broker:	Not reported

List of NAICS Codes and Descriptions:

NAICS Code:	32551
NAICS Description:	PAINT AND COATING MANUFACTURING

NAICS Code:	32552
NAICS Description:	ADHESIVE MANUFACTURING

Facility Has Received Notices of Violation:

Found Violation:	No
Agency Which Determined Violation:	Not reported
Violation Short Description:	Not reported
Date Violation was Determined:	Not reported
Actual Return to Compliance Date:	Not reported
Return to Compliance Qualifier:	Not reported
Violation Responsible Agency:	Not reported
Scheduled Compliance Date:	Not reported
Enforcement Identifier:	Not reported
Date of Enforcement Action:	Not reported
Enforcement Responsible Agency:	Not reported

SEAL RITE PAINT & CHEMICAL (Continued) **1000274879**

Enforcement Docket Number: Not reported
Enforcement Attorney: Not reported
Corrective Action Component: Not reported
Appeal Initiated Date: Not reported
Appeal Resolution Date: Not reported
Disposition Status Date: Not reported
Disposition Status: Not reported
Disposition Status Description: Not reported
Consent/Final Order Sequence Number: Not reported
Consent/Final Order Respondent Name: Not reported
Consent/Final Order Lead Agency: Not reported
Enforcement Type: Not reported
Enforcement Responsible Person: Not reported
Enforcement Responsible Sub-Organization: Not reported
SEP Sequence Number: Not reported
SEP Expenditure Amount: Not reported
SEP Scheduled Completion Date: Not reported
SEP Actual Date: Not reported
SEP Defaulted Date: Not reported
SEP Type: Not reported
SEP Type Description: Not reported
Proposed Amount: Not reported
Final Monetary Amount: Not reported
Paid Amount: Not reported
Final Count: Not reported
Final Amount: Not reported

Evaluation Action Summary:
Evaluation Date: 19880627
Evaluation Responsible Agency: State
Found Violation: No
Evaluation Type Description: COMPLIANCE EVALUATION INSPECTION ON-SITE
Evaluation Responsible Person Identifier: NYDEC
Evaluation Responsible Sub-Organization: Not reported
Actual Return to Compliance Date: Not reported
Scheduled Compliance Date: Not reported
Date of Request: Not reported
Date Response Received: Not reported
Request Agency: Not reported
Former Citation: Not reported

FINDS:
Registry ID: 110004333276

Click Here:

Environmental Interest/Information System:
RCRAInfo is a national information system that supports the Resource Conservation and Recovery Act (RCRA) program through the tracking of events and activities related to facilities that generate, transport, and treat, store, or dispose of hazardous waste. RCRAInfo allows RCRA program staff to track the notification, permit, compliance, and corrective action activities required under RCRA.

Click this hyperlink while viewing on your computer to access additional FINDS: detail in the EDR Site Report.

SEAL RITE PAINT & CHEMICAL (Continued) **1000274879**

ECHO:
- Envid: 1000274879
- Registry ID: 110004333276
- DFR URL: http://echo.epa.gov/detailed-facility-report?fid=110004333276
- Name: SEAL RITE PAINT & CHEMICAL
- Address: 119 N 11TH ST
- City,State,Zip: BROOKLYN, NY 11211

AD221 **NORTHSIDE ARTS INDUSTRIES CONDO ASSOC.** **NY UST** **U000402800**
South **119 NORTH 11TH STREET** **N/A**
1/8-1/4 **BROOKLYN, NY 11249**
0.223 mi.
1176 ft. **Site 3 of 9 in cluster AD**

Relative:
Higher

Actual:
18 ft.

UST:
- Name: NORTHSIDE ARTS INDUSTRIES CONDO ASSOC.
- Address: 119 NORTH 11TH STREET
- City,State,Zip: BROOKLYN, NY 11249
- Id/Status: 2-266787 / Unregulated/Closed
- Program Type: PBS
- Region: STATE
- DEC Region: 2
- Expiration Date: N/A
- UTM X: 588149.58012
- UTM Y: 4508283.44515
- Site Type: Apartment Building/Office Building

Affiliation Records:
- Site Id: 11042
- Affiliation Type: Mail Contact
- Company Name: NORTHSIDE ARTS INDUSTRIES CONDO
- Contact Type: Not reported
- Contact Name: JOHN MICOFF
- Address1: 119 NORTH 11TH STREET
- Address2: Not reported
- City: BROOKLYN
- State: NY
- Zip Code: 11249-1166
- Country Code: 001
- Phone: 7183) 388-1864
- EMail: JOHNMICOFF@VERIZON.NET
- Fax Number: Not reported
- Modified By: DAFRANCI
- Date Last Modified: 2018-10-25

- Site Id: 11042
- Affiliation Type: Facility Operator
- Company Name: NORTHSIDE ARTS INDUSTRIES CONDO ASSOC.
- Contact Type: Not reported
- Contact Name: NORTHSIDE ARTS INDUSTRIES CONDO
- Address1: Not reported
- Address2: Not reported
- City: Not reported
- State: NN
- Zip Code: Not reported
- Country Code: 001
- Phone: (718) 388-1864
- EMail: Not reported

NORTHSIDE ARTS INDUSTRIES CONDO ASSOC. (Continued) **U000402800**

Fax Number:	Not reported
Modified By:	DAFRANCI
Date Last Modified:	2018-10-25

Site Id:	11042
Affiliation Type:	Emergency Contact
Company Name:	NORTHSIDE ARTS INDUSTRIES CON
Contact Type:	Not reported
Contact Name:	JOHN MICOFF
Address1:	Not reported
Address2:	Not reported
City:	Not reported
State:	NN
Zip Code:	Not reported
Country Code:	001
Phone:	(718) 388-1864
EMail:	Not reported
Fax Number:	Not reported
Modified By:	TRANSLAT
Date Last Modified:	2004-03-04

Site Id:	11042
Affiliation Type:	Facility Owner
Company Name:	NORTHSIDE ARTS INDUSTRIES CONDO ASSOC.
Contact Type:	BOARD MEMBER/MR. MAINTENANCE
Contact Name:	JOHN MICOFF
Address1:	119 NORTH 11TH STREET
Address2:	Not reported
City:	BROOKLYN
State:	NY
Zip Code:	11249-1166
Country Code:	001
Phone:	(718) 388-1864
EMail:	Not reported
Fax Number:	Not reported
Modified By:	MRBARROW
Date Last Modified:	2016-04-26

Tank Info:

Tank Number:	001
Tank ID:	18209
Tank Status:	Closed - Removed
Material Name:	Closed - Removed
Capacity Gallons:	2000
Install Date:	Not reported
Date Tank Closed:	02/17/2018
Registered:	True
Tank Location:	Underground
Tank Type:	Steel/carbon steel
Material Code:	0001
Common Name of Substance:	#2 Fuel Oil (On-Site Consumption)

Tightness Test Method:	-
Date Test:	Not reported
Next Test Date:	Not reported
Pipe Model:	Not reported

NORTHSIDE ARTS INDUSTRIES CONDO ASSOC. (Continued) **U000402800**

Modified By: DAFRANCI
Last Modified: 10/25/2018

Equipment Records:

B00 - Tank External Protection - None
C00 - Pipe Location - No Piping
F00 - Pipe External Protection - None
A00 - Tank Internal Protection - None
D01 - Pipe Type - Steel/Carbon Steel/Iron
J02 - Dispenser - Suction Dispenser
G00 - Tank Secondary Containment - None
H00 - Tank Leak Detection - None
I00 - Overfill - None
L09 - Piping Leak Detection - Exempt Suction Piping

Y222 **CON EDISON** **NY MANIFEST** **S118708369**
NE **MESEROLE AVE & MANHATTAN AVE** **N/A**
1/8-1/4 **BROOKLYN, NY 11222**
0.223 mi.
1178 ft. **Site 2 of 8 in cluster Y**

Relative:
Higher

Actual:
23 ft.

NY MANIFEST:
Name: CON EDISON
Address: MESEROLE AVE & MANHATTAN AVE
City,State,Zip: BROOKLYN, NY 11222
Country: USA
EPA ID: NYP004746590
Facility Status: Not reported
Location Address 1: 121 MESEROLE AV
Code: BP
Location Address 2: SB8212
Total Tanks: Not reported
Location City: GREENPOINT
Location State: NY
Location Zip: 11201
Location Zip 4: Not reported

NY MANIFEST:
EPAID: NYP004746590
Mailing Name: CON EDISON
Mailing Contact: CON EDISON
Mailing Address 1: 4 IRVING PL
Mailing Address 2: 15TH FL
Mailing City: NEW YORK
Mailing State: NY
Mailing Zip: 10003
Mailing Zip 4: Not reported
Mailing Country: USA
Mailing Phone: Not reported

NY MANIFEST:
Document ID: Not reported
Manifest Status: Not reported
seq: Not reported
Year: 2018
Trans1 State ID: NJ0000027193
Trans2 State ID: Not reported
Generator Ship Date: 03/09/2015

CON EDISON (Continued) **S118708369**

Trans1 Recv Date:	03/09/2015
Trans2 Recv Date:	Not reported
TSD Site Recv Date:	03/09/2015
Part A Recv Date:	Not reported
Part B Recv Date:	Not reported
Generator EPA ID:	NYP004746590
Trans1 EPA ID:	Not reported
Trans2 EPA ID:	Not reported
TSDF ID 1:	NJD002200046
TSDF ID 2:	Not reported
Manifest Tracking Number:	014087145JJK
Import Indicator:	N
Export Indicator:	N
Discr Quantity Indicator:	N
Discr Type Indicator:	N
Discr Residue Indicator:	N
Discr Partial Reject Indicator:	N
Discr Full Reject Indicator:	N
Manifest Ref Number:	Not reported
Alt Facility RCRA ID:	Not reported
Alt Facility Sign Date:	Not reported
MGMT Method Type Code:	H110
Waste Code:	Not reported
Waste Code:	Not reported
Waste Code:	Not reported
Waste Code:	Not reported
Waste Code:	Not reported
Waste Code:	Not reported
Quantity:	500
Units:	P - Pounds
Number of Containers:	1
Container Type:	TT - Cargo tank, tank trucks
Handling Method:	T Chemical, physical, or biological treatment.
Specific Gravity:	1
Waste Code:	D008
Waste Code 1_2:	Not reported
Waste Code 1_3:	Not reported
Waste Code 1_4:	Not reported
Waste Code 1_5:	Not reported
Waste Code 1_6:	Not reported

Y223 **CON EDISON** **RCRA NonGen / NLR** **1018279812**
NE **MESEROLE AVE & MANHATTAN AVE** **FINDS** **NYP004746590**
1/8-1/4 **BROOKLYN, NY 11222** **ECHO**
0.223 mi.
1178 ft. **Site 3 of 8 in cluster Y**

Relative: **Higher**

Actual: **23 ft.**

RCRA NonGen / NLR:

Date Form Received by Agency:		20150309
Handler Name:	CON EDISON	
Handler Address:		MESEROLE AVE & MANHATTAN AVE
Handler City,State,Zip:		BROOKLYN, NY 11222
EPA ID:		NYP004746590
Contact Name:		THOMAS TEELING
Contact Address:		Not reported
Contact City,State,Zip:		Not reported
Contact Telephone:		212-460-3770

CON EDISON (Continued) **1018279812**

Contact Fax:	Not reported
Contact Email:	Not reported
Contact Title:	Not reported
EPA Region:	02
Land Type:	Private
Federal Waste Generator Description:	Not a generator, verified
Non-Notifier:	Not reported
Biennial Report Cycle:	Not reported
Accessibility:	Not reported
Active Site Indicator:	Not reported
State District Owner:	NY
State District:	NYSDEC R2
Mailing Address:	IRVING PL, 15TH FL NE
Mailing City,State,Zip:	NEW YORK, NY 10003
Owner Name:	Not reported
Owner Type:	Not reported
Operator Name:	Not reported
Operator Type:	Not reported
Short-Term Generator Activity:	No
Importer Activity:	No
Mixed Waste Generator:	No
Transporter Activity:	No
Transfer Facility Activity:	No
Recycler Activity with Storage:	No
Small Quantity On-Site Burner Exemption:	No
Smelting Melting and Refining Furnace Exemption:	No
Underground Injection Control:	No
Off-Site Waste Receipt:	No
Universal Waste Indicator:	No
Universal Waste Destination Facility:	No
Federal Universal Waste:	No
Active Site Fed-Reg Treatment Storage and Disposal Facility:	Not reported
Active Site Converter Treatment storage and Disposal Facility:	Not reported
Active Site State-Reg Treatment Storage and Disposal Facility:	Not reported
Active Site State-Reg Handler:	---
Federal Facility Indicator:	Not reported
Hazardous Secondary Material Indicator:	NN
Sub-Part K Indicator:	Not reported
Commercial TSD Indicator:	No
Treatment Storage and Disposal Type:	Not reported
2018 GPRA Permit Baseline:	Not on the Baseline
2018 GPRA Renewals Baseline:	Not on the Baseline
Permit Renewals Workload Universe:	Not reported
Permit Workload Universe:	Not reported
Permit Progress Universe:	Not reported
Post-Closure Workload Universe:	Not reported
Closure Workload Universe:	Not reported
202 GPRA Corrective Action Baseline:	No
Corrective Action Workload Universe:	No
Subject to Corrective Action Universe:	No
Non-TSDFs Where RCRA CA has Been Imposed Universe:	No
TSDFs Potentially Subject to CA Under 3004 (u)/(v) Universe:	No
TSDFs Only Subject to CA under Discretionary Auth Universe:	No
Corrective Action Priority Ranking:	No NCAPS ranking
Environmental Control Indicator:	No
Institutional Control Indicator:	No
Human Exposure Controls Indicator:	N/A

CON EDISON (Continued) **1018279812**

Groundwater Controls Indicator:	N/A
Operating TSDF Universe:	Not reported
Full Enforcement Universe:	Not reported
Significant Non-Complier Universe:	No
Unaddressed Significant Non-Complier Universe:	No
Addressed Significant Non-Complier Universe:	No
Significant Non-Complier With a Compliance Schedule Universe:	No
Financial Assurance Required:	Not reported
Handler Date of Last Change:	20160502
Recognized Trader-Importer:	No
Recognized Trader-Exporter:	No
Importer of Spent Lead Acid Batteries:	No
Exporter of Spent Lead Acid Batteries:	No
Recycler Activity Without Storage:	Not reported
Manifest Broker:	Not reported
Sub-Part P Indicator:	No

Historic Generators:

Receive Date:	20150309
Handler Name: CON EDISON	
Federal Waste Generator Description:	Large Quantity Generator
State District Owner:	NY
Large Quantity Handler of Universal Waste:	No
Recognized Trader Importer:	No
Recognized Trader Exporter:	No
Spent Lead Acid Battery Importer:	No
Spent Lead Acid Battery Exporter:	No
Current Record:	No
Non Storage Recycler Activity:	Not reported
Electronic Manifest Broker:	Not reported

Receive Date:	20150309
Handler Name: CON EDISON	
Federal Waste Generator Description:	Not a generator, verified
State District Owner:	NY
Large Quantity Handler of Universal Waste:	No
Recognized Trader Importer:	No
Recognized Trader Exporter:	No
Spent Lead Acid Battery Importer:	No
Spent Lead Acid Battery Exporter:	No
Current Record:	Yes
Non Storage Recycler Activity:	Not reported
Electronic Manifest Broker:	Not reported

List of NAICS Codes and Descriptions:

NAICS Codes:	No NAICS Codes Found

Facility Has Received Notices of Violations:

Violations:	No Violations Found

Evaluation Action Summary:

Evaluations:	No Evaluations Found

CON EDISON (Continued) **1018279812**

FINDS:
Registry ID: 110067697086

Click Here:

Environmental Interest/Information System:
RCRAInfo is a national information system that supports the Resource Conservation and Recovery Act (RCRA) program through the tracking of events and activities related to facilities that generate, transport, and treat, store, or dispose of hazardous waste. RCRAInfo allows RCRA program staff to track the notification, permit, compliance, and corrective action activities required under RCRA.

Click this hyperlink while viewing on your computer to access additional FINDS: detail in the EDR Site Report.

ECHO:

Envid:	1018279812
Registry ID:	110067697086
DFR URL:	http://echo.epa.gov/detailed-facility-report?fid=110067697086
Name:	CON EDISON
Address:	MESEROLE AVE & MANHATTAN AVE
City,State,Zip:	BROOKLYN, NY 11222

Y224 **CON EDISON** **NJ MANIFEST** **S120668605**
NE **MESEROLE AVE & MANHATTAN AVE** **N/A**
1/8-1/4 **BROOKLYN, NY 11222**
0.223 mi.
1178 ft. **Site 4 of 8 in cluster Y**

Relative: **Higher**

Actual: **23 ft.**

NJ MANIFEST:

EPA Id:	NYP004746590
Mail Address:	IRVING PL, 15TH FL NE
Mail City/State/Zip:	NEW YORK, NY 10003
Facility Phone:	Not reported
Emergency Phone:	Not reported
Contact:	THOMAS TEELING
Comments:	Not reported
SIC Code:	Not reported
County:	NY047
Municipal:	Not reported
Previous EPA Id:	Not reported
Gen Flag:	Not reported
Trans Flag:	Not reported
TSDF Flag:	Not reported
Name Change:	Not reported
Date Change:	Not reported

Manifest:

Manifest Number:	014087145JJK
EPA ID:	NYP004746590
Date Shipped:	3/9/2015
TSDF EPA ID:	NJD002200046
Transporter EPA ID:	NJ0000027193
Transporter 2 EPA ID:	Not reported
Transporter 3 EPA ID:	Not reported
Transporter 4 EPA ID:	Not reported
Transporter 5 EPA ID:	Not reported
Transporter 6 EPA ID:	Not reported

CON EDISON (Continued) **S120668605**

Transporter 7 EPA ID:	Not reported
Transporter 8 EPA ID:	Not reported
Transporter 9 EPA ID:	Not reported
Transporter 10 EPA ID:	Not reported
Date Trans1 Transported Waste:	Not reported
Date Trans2 Transported Waste:	Not reported
Date Trans3 Transported Waste:	Not reported
Date Trans4 Transported Waste:	Not reported
Date Trans5 Transported Waste:	Not reported
Date Trans6 Transported Waste:	Not reported
Date Trans7 Transported Waste:	Not reported
Date Trans8 Transported Waste:	Not reported
Date Trans9 Transported Waste:	Not reported
Date Trans10 Transported Waste:	Not reported
Date TSDF Received Waste:	Not reported
TSDF EPA Facility Name:	Not reported
QTY Units:	Not reported
Transporter SEQ ID:	Not reported
Transporter-1 Date:	Not reported
Waste SEQ ID:	Not reported
Waste Type Code 2:	Not reported
Waste Type Code 3:	Not reported
Waste Type Code 4:	Not reported
Waste Type Code 5:	Not reported
Waste Type Code 6:	Not reported
Date Accepted:	Not reported
Manifest Discrepancy Type:	Not reported
Data Entry Number:	Not reported
Was Load Rejected:	NEW YORK, NY 10003
Reason Load Was Rejected:	Not reported

Y225 **MTA NYCT - MESEROLE AVENUE SUBSTATION** **RCRA NonGen / NLR** **1010327848**
NE **MESEROLE & MANHATTAN AVES** **NJ MANIFEST** **NYR000140277**
1/8-1/4 **BROOKLYN, NY 11222** **NY MANIFEST**
0.223 mi.
1179 ft. **Site 5 of 8 in cluster Y**

Relative: **Higher**

Actual: **23 ft.**

RCRA NonGen / NLR:

Date Form Received by Agency:	20070101
Handler Name:	MTA NYCT - MESEROLE AVENUE SUBSTATION
Handler Address:	MESEROLE & MANHATTAN AVES
Handler City,State,Zip:	BROOKLYN, NY 11222
EPA ID:	NYR000140277
Contact Name:	LUMINITA MARINESCU
Contact Address:	BROADWAY 5TH FLOOR
Contact City,State,Zip:	NEW YORK, NY 10004
Contact Telephone:	646-252-3506
Contact Fax:	Not reported
Contact Email:	LUMINITA.MARINESCU@NYCT.COM
Contact Title:	Not reported
EPA Region:	02
Land Type:	State
Federal Waste Generator Description:	Not a generator, verified
Non-Notifier:	Not reported
Biennial Report Cycle:	Not reported
Accessibility:	Not reported

MTA NYCT - MESEROLE AVENUE SUBSTATION (Continued) **1010327848**

Active Site Indicator:	Not reported
State District Owner:	NY
State District:	NYSDEC R2
Mailing Address:	BROADWAY 5TH FLOOR
Mailing City,State,Zip:	NEW YORK, NY 10004
Owner Name:	MTA NYCT
Owner Type:	State
Operator Name:	MTA NYCT
Operator Type:	State
Short-Term Generator Activity:	No
Importer Activity:	No
Mixed Waste Generator:	No
Transporter Activity:	No
Transfer Facility Activity:	No
Recycler Activity with Storage:	No
Small Quantity On-Site Burner Exemption:	No
Smelting Melting and Refining Furnace Exemption:	No
Underground Injection Control:	No
Off-Site Waste Receipt:	No
Universal Waste Indicator:	No
Universal Waste Destination Facility:	No
Federal Universal Waste:	No
Active Site Fed-Reg Treatment Storage and Disposal Facility:	Not reported
Active Site Converter Treatment storage and Disposal Facility:	Not reported
Active Site State-Reg Treatment Storage and Disposal Facility:	Not reported
Active Site State-Reg Handler:	---
Federal Facility Indicator:	Not reported
Hazardous Secondary Material Indicator:	NN
Sub-Part K Indicator:	Not reported
Commercial TSD Indicator:	No
Treatment Storage and Disposal Type:	Not reported
2018 GPRA Permit Baseline:	Not on the Baseline
2018 GPRA Renewals Baseline:	Not on the Baseline
Permit Renewals Workload Universe:	Not reported
Permit Workload Universe:	Not reported
Permit Progress Universe:	Not reported
Post-Closure Workload Universe:	Not reported
Closure Workload Universe:	Not reported
202 GPRA Corrective Action Baseline:	No
Corrective Action Workload Universe:	No
Subject to Corrective Action Universe:	No
Non-TSDFs Where RCRA CA has Been Imposed Universe:	No
TSDFs Potentially Subject to CA Under 3004 (u)/(v) Universe:	No
TSDFs Only Subject to CA under Discretionary Auth Universe:	No
Corrective Action Priority Ranking:	No NCAPS ranking
Environmental Control Indicator:	No
Institutional Control Indicator:	No
Human Exposure Controls Indicator:	N/A
Groundwater Controls Indicator:	N/A
Operating TSDF Universe:	Not reported
Full Enforcement Universe:	Not reported
Significant Non-Complier Universe:	No
Unaddressed Significant Non-Complier Universe:	No
Addressed Significant Non-Complier Universe:	No
Significant Non-Complier With a Compliance Schedule Universe:	No
Financial Assurance Required:	Not reported
Handler Date of Last Change:	20150414

MTA NYCT - MESEROLE AVENUE SUBSTATION (Continued) **1010327848**

Recognized Trader-Importer:	No
Recognized Trader-Exporter:	No
Importer of Spent Lead Acid Batteries:	No
Exporter of Spent Lead Acid Batteries:	No
Recycler Activity Without Storage:	Not reported
Manifest Broker:	Not reported
Sub-Part P Indicator:	No

Hazardous Waste Summary:

Waste Code:	D008
Waste Description:	LEAD

Handler - Owner Operator:

Owner/Operator Indicator:	Operator
Owner/Operator Name:	MTA NYCT
Legal Status:	State
Date Became Current:	19680301
Date Ended Current:	Not reported
Owner/Operator Address:	Not reported
Owner/Operator City,State,Zip:	Not reported
Owner/Operator Telephone:	Not reported
Owner/Operator Telephone Ext:	Not reported
Owner/Operator Fax:	Not reported
Owner/Operator Email:	Not reported

Owner/Operator Indicator:	Owner
Owner/Operator Name:	MTA NYCT
Legal Status:	State
Date Became Current:	19680301
Date Ended Current:	Not reported
Owner/Operator Address:	2 BROADWAY
Owner/Operator City,State,Zip:	NEW YORK, NY 10004
Owner/Operator Telephone:	Not reported
Owner/Operator Telephone Ext:	Not reported
Owner/Operator Fax:	Not reported
Owner/Operator Email:	Not reported

Owner/Operator Indicator:	Operator
Owner/Operator Name:	MTA NYCT
Legal Status:	State
Date Became Current:	19680301
Date Ended Current:	Not reported
Owner/Operator Address:	Not reported
Owner/Operator City,State,Zip:	Not reported
Owner/Operator Telephone:	Not reported
Owner/Operator Telephone Ext:	Not reported
Owner/Operator Fax:	Not reported
Owner/Operator Email:	Not reported

Owner/Operator Indicator:	Owner
Owner/Operator Name:	MTA NYCT
Legal Status:	State
Date Became Current:	19680301
Date Ended Current:	Not reported
Owner/Operator Address:	2 BROADWAY

MTA NYCT - MESEROLE AVENUE SUBSTATION (Continued) **1010327848**

Owner/Operator City,State,Zip: NEW YORK, NY 10004
Owner/Operator Telephone: Not reported
Owner/Operator Telephone Ext: Not reported
Owner/Operator Fax: Not reported
Owner/Operator Email: Not reported

Historic Generators:
Receive Date: 20060612
Handler Name: MTA NYCT - MESEROLE AVENUE SUBSTATION
Federal Waste Generator Description: Small Quantity Generator
State District Owner: NY
Large Quantity Handler of Universal Waste: No
Recognized Trader Importer: No
Recognized Trader Exporter: No
Spent Lead Acid Battery Importer: No
Spent Lead Acid Battery Exporter: No
Current Record: No
Non Storage Recycler Activity: Not reported
Electronic Manifest Broker: Not reported

Receive Date: 20070101
Handler Name: MTA NYCT - MESEROLE AVENUE SUBSTATION
Federal Waste Generator Description: Not a generator, verified
State District Owner: NY
Large Quantity Handler of Universal Waste: No
Recognized Trader Importer: No
Recognized Trader Exporter: No
Spent Lead Acid Battery Importer: No
Spent Lead Acid Battery Exporter: No
Current Record: Yes
Non Storage Recycler Activity: Not reported
Electronic Manifest Broker: Not reported

Receive Date: 20060613
Handler Name: MTA NYCT - MESEROLE AVENUE SUBSTATION
Federal Waste Generator Description: Small Quantity Generator
State District Owner: NY
Large Quantity Handler of Universal Waste: No
Recognized Trader Importer: No
Recognized Trader Exporter: No
Spent Lead Acid Battery Importer: No
Spent Lead Acid Battery Exporter: No
Current Record: No
Non Storage Recycler Activity: Not reported
Electronic Manifest Broker: Not reported

List of NAICS Codes and Descriptions:
NAICS Code: 485111
NAICS Description: MIXED MODE TRANSIT SYSTEMS

Facility Has Received Notices of Violations:
Violations: No Violations Found

Evaluation Action Summary:
Evaluations: No Evaluations Found

MTA NYCT - MESEROLE AVENUE SUBSTATION (Continued) **1010327848**

NJ MANIFEST:

EPA Id:	NYR000140277
Mail Address:	BROADWAY 5TH FLOOR
Mail City/State/Zip:	NEW YORK, NY 10004
Facility Phone:	Not reported
Emergency Phone:	Not reported
Contact:	LUMINITA MARINESCU
Comments:	Not reported
SIC Code:	Not reported
County:	NY047
Municipal:	Not reported
Previous EPA Id:	Not reported
Gen Flag:	Not reported
Trans Flag:	Not reported
TSDF Flag:	Not reported
Name Change:	Not reported
Date Change:	Not reported

Manifest:

Manifest Number:	000199526WAS
EPA ID:	NYR000140277
Date Shipped:	01/07/2010
TSDF EPA ID:	NJD991291105
Transporter EPA ID:	NYD046765574
Transporter 2 EPA ID:	Not reported
Transporter 3 EPA ID:	Not reported
Transporter 4 EPA ID:	Not reported
Transporter 5 EPA ID:	Not reported
Transporter 6 EPA ID:	Not reported
Transporter 7 EPA ID:	Not reported
Transporter 8 EPA ID:	Not reported
Transporter 9 EPA ID:	Not reported
Transporter 10 EPA ID:	Not reported
Date Trans1 Transported Waste:	01/07/2010
Date Trans2 Transported Waste:	Not reported
Date Trans3 Transported Waste:	Not reported
Date Trans4 Transported Waste:	Not reported
Date Trans5 Transported Waste:	Not reported
Date Trans6 Transported Waste:	Not reported
Date Trans7 Transported Waste:	Not reported
Date Trans8 Transported Waste:	Not reported
Date Trans9 Transported Waste:	Not reported
Date Trans10 Transported Waste:	Not reported
Date TSDF Received Waste:	01/11/2010
TSDF EPA Facility Name:	Not reported
QTY Units:	Not reported
Transporter SEQ ID:	Not reported
Transporter-1 Date:	Not reported
Waste SEQ ID:	Not reported
Waste Type Code 2:	Not reported
Waste Type Code 3:	Not reported
Waste Type Code 4:	Not reported
Waste Type Code 5:	Not reported
Waste Type Code 6:	Not reported
Date Accepted:	Not reported
Manifest Discrepancy Type:	Not reported
Data Entry Number:	Not reported

MTA NYCT - MESEROLE AVENUE SUBSTATION (Continued) **1010327848**

Was Load Rejected:	NEW YORK, NY 10004
Reason Load Was Rejected:	Not reported

Waste:

Manifest Year:	Not reported
Waste Code:	D008
Hand Code:	H111
Quantity:	600 P

Manifest Number:	000201235WAS
EPA ID:	NYR000140277
Date Shipped:	04/17/2009
TSDF EPA ID:	NJD991291105
Transporter EPA ID:	NYD046765574
Transporter 2 EPA ID:	Not reported
Transporter 3 EPA ID:	Not reported
Transporter 4 EPA ID:	Not reported
Transporter 5 EPA ID:	Not reported
Transporter 6 EPA ID:	Not reported
Transporter 7 EPA ID:	Not reported
Transporter 8 EPA ID:	Not reported
Transporter 9 EPA ID:	Not reported
Transporter 10 EPA ID:	Not reported
Date Trans1 Transported Waste:	04/17/2009
Date Trans2 Transported Waste:	Not reported
Date Trans3 Transported Waste:	Not reported
Date Trans4 Transported Waste:	Not reported
Date Trans5 Transported Waste:	Not reported
Date Trans6 Transported Waste:	Not reported
Date Trans7 Transported Waste:	Not reported
Date Trans8 Transported Waste:	Not reported
Date Trans9 Transported Waste:	Not reported
Date Trans10 Transported Waste:	Not reported
Date TSDF Received Waste:	04/17/2009
TSDF EPA Facility Name:	Not reported
QTY Units:	Not reported
Transporter SEQ ID:	Not reported
Transporter-1 Date:	Not reported
Waste SEQ ID:	Not reported
Waste Type Code 2:	Not reported
Waste Type Code 3:	Not reported
Waste Type Code 4:	Not reported
Waste Type Code 5:	Not reported
Waste Type Code 6:	Not reported
Date Accepted:	Not reported
Manifest Discrepancy Type:	Not reported
Data Entry Number:	Not reported
Was Load Rejected:	NEW YORK, NY 10004
Reason Load Was Rejected:	Not reported

Waste:

Manifest Year:	Not reported
Waste Code:	D008
Hand Code:	H111
Quantity:	1000 P

MTA NYCT - MESEROLE AVENUE SUBSTATION (Continued) **1010327848**

Manifest Number:	003535983JJK
EPA ID:	NYR000140277
Date Shipped:	10/31/2008
TSDF EPA ID:	NJD002200046
Transporter EPA ID:	NJ0000027193
Transporter 2 EPA ID:	Not reported
Transporter 3 EPA ID:	Not reported
Transporter 4 EPA ID:	Not reported
Transporter 5 EPA ID:	Not reported
Transporter 6 EPA ID:	Not reported
Transporter 7 EPA ID:	Not reported
Transporter 8 EPA ID:	Not reported
Transporter 9 EPA ID:	Not reported
Transporter 10 EPA ID:	Not reported
Date Trans1 Transported Waste:	10/31/2008
Date Trans2 Transported Waste:	Not reported
Date Trans3 Transported Waste:	Not reported
Date Trans4 Transported Waste:	Not reported
Date Trans5 Transported Waste:	Not reported
Date Trans6 Transported Waste:	Not reported
Date Trans7 Transported Waste:	Not reported
Date Trans8 Transported Waste:	Not reported
Date Trans9 Transported Waste:	Not reported
Date Trans10 Transported Waste:	Not reported
Date TSDF Received Waste:	10/31/2008
TSDF EPA Facility Name:	Not reported
QTY Units:	Not reported
Transporter SEQ ID:	Not reported
Transporter-1 Date:	Not reported
Waste SEQ ID:	Not reported
Waste Type Code 2:	Not reported
Waste Type Code 3:	Not reported
Waste Type Code 4:	Not reported
Waste Type Code 5:	Not reported
Waste Type Code 6:	Not reported
Date Accepted:	Not reported
Manifest Discrepancy Type:	Not reported
Data Entry Number:	Not reported
Was Load Rejected:	NEW YORK, NY 10004
Reason Load Was Rejected:	Not reported

Waste:

Manifest Year:	Not reported
Waste Code:	D009
Hand Code:	H141
Quantity:	14 P

Manifest Number:	000198582WAS
EPA ID:	NYR000140277
Date Shipped:	08/07/2009
TSDF EPA ID:	NJD991291105
Transporter EPA ID:	NYD046765574
Transporter 2 EPA ID:	Not reported
Transporter 3 EPA ID:	Not reported
Transporter 4 EPA ID:	Not reported
Transporter 5 EPA ID:	Not reported
Transporter 6 EPA ID:	Not reported

MTA NYCT - MESEROLE AVENUE SUBSTATION (Continued) **1010327848**

Transporter 7 EPA ID:	Not reported
Transporter 8 EPA ID:	Not reported
Transporter 9 EPA ID:	Not reported
Transporter 10 EPA ID:	Not reported
Date Trans1 Transported Waste:	08/07/2009
Date Trans2 Transported Waste:	Not reported
Date Trans3 Transported Waste:	Not reported
Date Trans4 Transported Waste:	Not reported
Date Trans5 Transported Waste:	Not reported
Date Trans6 Transported Waste:	Not reported
Date Trans7 Transported Waste:	Not reported
Date Trans8 Transported Waste:	Not reported
Date Trans9 Transported Waste:	Not reported
Date Trans10 Transported Waste:	Not reported
Date TSDF Received Waste:	08/07/2009
TSDF EPA Facility Name:	Not reported
QTY Units:	Not reported
Transporter SEQ ID:	Not reported
Transporter-1 Date:	Not reported
Waste SEQ ID:	Not reported
Waste Type Code 2:	Not reported
Waste Type Code 3:	Not reported
Waste Type Code 4:	Not reported
Waste Type Code 5:	Not reported
Waste Type Code 6:	Not reported
Date Accepted:	Not reported
Manifest Discrepancy Type:	Not reported
Data Entry Number:	Not reported
Was Load Rejected:	NEW YORK, NY 10004
Reason Load Was Rejected:	Not reported

Waste:

Manifest Year:	Not reported
Waste Code:	D008
Hand Code:	H111
Quantity:	800 P

NY MANIFEST:

Name:	MTA NYCT - MESEROLE AVENUE SUBSTATION
Address:	MESEROLE & MANHATTAN AVES
City,State,Zip:	BROOKLYN, NY 11222
Country:	USA
EPA ID:	NYR000140277
Facility Status:	Not reported
Location Address 1:	MESEROLE & MANHATTAN AVES
Code:	BP
Location Address 2:	Not reported
Total Tanks:	Not reported
Location City:	BROOKLYN
Location State:	NY
Location Zip:	11222
Location Zip 4:	Not reported

NY MANIFEST:

EPAID:	NYR000140277

MTA NYCT - MESEROLE AVENUE SUBSTATION (Continued) **1010327848**

Mailing Name:	MTA NYCT - MESEROLE AVENUE SUBSTATION
Mailing Contact:	NYCTA - MESEROLE SUBSTATION
Mailing Address 1:	2 BROADWAY A27.72
Mailing Address 2:	Not reported
Mailing City:	NEW YORK
Mailing State:	NY
Mailing Zip:	10004
Mailing Zip 4:	Not reported
Mailing Country:	USA
Mailing Phone:	6462525777

NY MANIFEST:

Document ID:	Not reported
Manifest Status:	Not reported
seq:	Not reported
Year:	2018
Trans1 State ID:	NJ0000027193
Trans2 State ID:	Not reported
Generator Ship Date:	10/31/2008
Trans1 Recv Date:	10/31/2008
Trans2 Recv Date:	Not reported
TSD Site Recv Date:	10/31/2008
Part A Recv Date:	Not reported
Part B Recv Date:	Not reported
Generator EPA ID:	NYR000140277
Trans1 EPA ID:	Not reported
Trans2 EPA ID:	Not reported
TSDF ID 1:	NJD002200046
TSDF ID 2:	Not reported
Manifest Tracking Number:	003535983JJK
Import Indicator:	N
Export Indicator:	N
Discr Quantity Indicator:	Y
Discr Type Indicator:	N
Discr Residue Indicator:	N
Discr Partial Reject Indicator:	N
Discr Full Reject Indicator:	N
Manifest Ref Number:	Not reported
Alt Facility RCRA ID:	Not reported
Alt Facility Sign Date:	Not reported
MGMT Method Type Code:	H141
Waste Code:	Not reported
Waste Code:	Not reported
Waste Code:	Not reported
Waste Code:	Not reported
Waste Code:	Not reported
Waste Code:	Not reported
Quantity:	14
Units:	P - Pounds
Number of Containers:	1
Container Type:	DM - Metal drums, barrels
Handling Method:	R Material recovery of more than 75 percent of the total material.
Specific Gravity:	1
Waste Code:	D009
Waste Code 1_2:	Not reported
Waste Code 1_3:	Not reported
Waste Code 1_4:	Not reported

MTA NYCT - MESEROLE AVENUE SUBSTATION (Continued) **1010327848**

Waste Code 1_5: Not reported
Waste Code 1_6: Not reported

Y226 **CON EDISON SERVICE BOX 15044** **RCRA NonGen / NLR** **1014918648**
NE **756 MANHATTAN AVE S OF MESEROLE** **NJ MANIFEST** **NYP004222642**
1/8-1/4 **BROOKLYN, NY 11222** **NY MANIFEST**
0.224 mi.
1183 ft. **Site 6 of 8 in cluster Y**

Relative: **Higher**
Actual: **24 ft.**

RCRA NonGen / NLR:

Date Form Received by Agency:	20110130
Handler Name:	CON EDISON SERVICE BOX 15044
Handler Address:	756 MANHATTAN AVE S OF MESEROLE
Handler City,State,Zip:	BROOKLYN, NY 11222
EPA ID:	NYP004222642
Contact Name:	MEGAN KUDLACK
Contact Address:	Not reported
Contact City,State,Zip:	Not reported
Contact Telephone:	212-427-1277
Contact Fax:	Not reported
Contact Email:	Not reported
Contact Title:	ADMINISTRATIVE ASSISTANT L1-2
EPA Region:	02
Land Type:	Private
Federal Waste Generator Description:	Not a generator, verified
Non-Notifier:	Not reported
Biennial Report Cycle:	Not reported
Accessibility:	Not reported
Active Site Indicator:	Not reported
State District Owner:	NY
State District:	NYSDEC R2
Mailing Address:	IRVING PL RM 828
Mailing City,State,Zip:	NEW YORK, NY 10003
Owner Name:	Not reported
Owner Type:	Not reported
Operator Name:	Not reported
Operator Type:	Not reported
Short-Term Generator Activity:	No
Importer Activity:	No
Mixed Waste Generator:	No
Transporter Activity:	No
Transfer Facility Activity:	No
Recycler Activity with Storage:	No
Small Quantity On-Site Burner Exemption:	No
Smelting Melting and Refining Furnace Exemption:	No
Underground Injection Control:	No
Off-Site Waste Receipt:	No
Universal Waste Indicator:	No
Universal Waste Destination Facility:	No
Federal Universal Waste:	No
Active Site Fed-Reg Treatment Storage and Disposal Facility:	Not reported
Active Site Converter Treatment storage and Disposal Facility:	Not reported
Active Site State-Reg Treatment Storage and Disposal Facility:	Not reported
Active Site State-Reg Handler:	---
Federal Facility Indicator:	Not reported
Hazardous Secondary Material Indicator:	NN
Sub-Part K Indicator:	Not reported

CON EDISON SERVICE BOX 15044 (Continued) **1014918648**

Commercial TSD Indicator:	No
Treatment Storage and Disposal Type:	Not reported
2018 GPRA Permit Baseline:	Not on the Baseline
2018 GPRA Renewals Baseline:	Not on the Baseline
Permit Renewals Workload Universe:	Not reported
Permit Workload Universe:	Not reported
Permit Progress Universe:	Not reported
Post-Closure Workload Universe:	Not reported
Closure Workload Universe:	Not reported
202 GPRA Corrective Action Baseline:	No
Corrective Action Workload Universe:	No
Subject to Corrective Action Universe:	No
Non-TSDFs Where RCRA CA has Been Imposed Universe:	No
TSDFs Potentially Subject to CA Under 3004 (u)/(v) Universe:	No
TSDFs Only Subject to CA under Discretionary Auth Universe:	No
Corrective Action Priority Ranking:	No NCAPS ranking
Environmental Control Indicator:	No
Institutional Control Indicator:	No
Human Exposure Controls Indicator:	N/A
Groundwater Controls Indicator:	N/A
Operating TSDF Universe:	Not reported
Full Enforcement Universe:	Not reported
Significant Non-Complier Universe:	No
Unaddressed Significant Non-Complier Universe:	No
Addressed Significant Non-Complier Universe:	No
Significant Non-Complier With a Compliance Schedule Universe:	No
Financial Assurance Required:	Not reported
Handler Date of Last Change:	20110701
Recognized Trader-Importer:	No
Recognized Trader-Exporter:	No
Importer of Spent Lead Acid Batteries:	No
Exporter of Spent Lead Acid Batteries:	No
Recycler Activity Without Storage:	Not reported
Manifest Broker:	Not reported
Sub-Part P Indicator:	No

Historic Generators:

Receive Date:	20111231
Handler Name:	CON EDISON SERVICE BOX 15044
Federal Waste Generator Description:	Conditionally Exempt Small Quantity Generator
State District Owner:	NY
Large Quantity Handler of Universal Waste:	No
Recognized Trader Importer:	No
Recognized Trader Exporter:	No
Spent Lead Acid Battery Importer:	No
Spent Lead Acid Battery Exporter:	No
Current Record:	No
Non Storage Recycler Activity:	Not reported
Electronic Manifest Broker:	Not reported

Receive Date:	20110130
Handler Name:	CON EDISON SERVICE BOX 15044
Federal Waste Generator Description:	Not a generator, verified
State District Owner:	NY
Large Quantity Handler of Universal Waste:	No
Recognized Trader Importer:	No

CON EDISON SERVICE BOX 15044 (Continued) **1014918648**

Recognized Trader Exporter:	No
Spent Lead Acid Battery Importer:	No
Spent Lead Acid Battery Exporter:	No
Current Record:	Yes
Non Storage Recycler Activity:	Not reported
Electronic Manifest Broker:	Not reported

List of NAICS Codes and Descriptions:

NAICS Codes:	No NAICS Codes Found

Facility Has Received Notices of Violations:

Violations:	No Violations Found

Evaluation Action Summary:

Evaluations:	No Evaluations Found

NJ MANIFEST:

EPA Id:	NYP004222642
Mail Address:	IRVING PL RM 828
Mail City/State/Zip:	NEW YORK, NY 10003
Facility Phone:	Not reported
Emergency Phone:	Not reported
Contact:	MEGAN KUDLACK
Comments:	Not reported
SIC Code:	Not reported
County:	NY047
Municipal:	Not reported
Previous EPA Id:	Not reported
Gen Flag:	Not reported
Trans Flag:	Not reported
TSDF Flag:	Not reported
Name Change:	Not reported
Date Change:	Not reported

Manifest:

Manifest Number:	001128785GBF
EPA ID:	NYP004222642
Date Shipped:	12/31/2010
TSDF EPA ID:	NJD991291105
Transporter EPA ID:	NJD003812047
Transporter 2 EPA ID:	Not reported
Transporter 3 EPA ID:	Not reported
Transporter 4 EPA ID:	Not reported
Transporter 5 EPA ID:	Not reported
Transporter 6 EPA ID:	Not reported
Transporter 7 EPA ID:	Not reported
Transporter 8 EPA ID:	Not reported
Transporter 9 EPA ID:	Not reported
Transporter 10 EPA ID:	Not reported
Date Trans1 Transported Waste:	12/31/2010
Date Trans2 Transported Waste:	Not reported
Date Trans3 Transported Waste:	Not reported
Date Trans4 Transported Waste:	Not reported
Date Trans5 Transported Waste:	Not reported
Date Trans6 Transported Waste:	Not reported

CON EDISON SERVICE BOX 15044 (Continued) **1014918648**

Date Trans7 Transported Waste:	Not reported
Date Trans8 Transported Waste:	Not reported
Date Trans9 Transported Waste:	Not reported
Date Trans10 Transported Waste:	Not reported
Date TSDF Received Waste:	01/04/2011
TSDF EPA Facility Name:	Not reported
QTY Units:	Not reported
Transporter SEQ ID:	Not reported
Transporter-1 Date:	Not reported
Waste SEQ ID:	Not reported
Waste Type Code 2:	Not reported
Waste Type Code 3:	Not reported
Waste Type Code 4:	Not reported
Waste Type Code 5:	Not reported
Waste Type Code 6:	Not reported
Date Accepted:	Not reported
Manifest Discrepancy Type:	Not reported
Data Entry Number:	Not reported
Was Load Rejected:	NEW YORK, NY 10003
Reason Load Was Rejected:	Not reported

Waste:

Manifest Year:	Not reported
Waste Code:	D008
Hand Code:	H141
Quantity:	500 P

NY MANIFEST:

Name:	CONSOLIDATED EDISON
Address:	756 MANHATTAN AVE S OF MESEROL
City,State,Zip:	BROOKLYN, NY 11222
Country:	USA
EPA ID:	NYP004222642
Facility Status:	Not reported
Location Address 1:	FRONT OF 760 MANHATTAN AVE
Code:	BP
Location Address 2:	Not reported
Total Tanks:	Not reported
Location City:	BROOKLYN
Location State:	NY
Location Zip:	11201
Location Zip 4:	Not reported

NY MANIFEST:

EPAID:	NYP004222642
Mailing Name:	CONSOLIDATED EDISON
Mailing Contact:	TOM TEELING
Mailing Address 1:	4 IRVING PLACE RM 828
Mailing Address 2:	Not reported
Mailing City:	NEW YORK
Mailing State:	NY
Mailing Zip:	10003
Mailing Zip 4:	Not reported
Mailing Country:	USA
Mailing Phone:	2124603770

CON EDISON SERVICE BOX 15044 (Continued) **1014918648**

NY MANIFEST:

Document ID:	Not reported
Manifest Status:	Not reported
seq:	Not reported
Year:	2018
Trans1 State ID:	NJD003812047
Trans2 State ID:	Not reported
Generator Ship Date:	12/31/2010
Trans1 Recv Date:	12/31/2010
Trans2 Recv Date:	Not reported
TSD Site Recv Date:	01/04/2011
Part A Recv Date:	Not reported
Part B Recv Date:	Not reported
Generator EPA ID:	NYP004222642
Trans1 EPA ID:	Not reported
Trans2 EPA ID:	Not reported
TSDF ID 1:	NJD991291105
TSDF ID 2:	Not reported
Manifest Tracking Number:	001128785GBF
Import Indicator:	N
Export Indicator:	N
Discr Quantity Indicator:	N
Discr Type Indicator:	N
Discr Residue Indicator:	N
Discr Partial Reject Indicator:	N
Discr Full Reject Indicator:	N
Manifest Ref Number:	Not reported
Alt Facility RCRA ID:	Not reported
Alt Facility Sign Date:	Not reported
MGMT Method Type Code:	H141
Waste Code:	Not reported
Waste Code:	Not reported
Waste Code:	Not reported
Waste Code:	Not reported
Waste Code:	Not reported
Waste Code:	Not reported
Quantity:	500
Units:	P - Pounds
Number of Containers:	1
Container Type:	TT - Cargo tank, tank trucks
Handling Method:	T Chemical, physical, or biological treatment.
Specific Gravity:	1
Waste Code:	D008
Waste Code 1_2:	Not reported
Waste Code 1_3:	Not reported
Waste Code 1_4:	Not reported
Waste Code 1_5:	Not reported
Waste Code 1_6:	Not reported

Y227 **94 PCT** **NY UST** **U003074607**
NE **100 MESEROLE AVENUE** **NY AST** **N/A**
1/8-1/4 **BROOKLYN, NY 11222**
0.228 mi.
1202 ft. **Site 7 of 8 in cluster Y**

Relative:
Higher

Actual:
24 ft.

UST:

Name:	94 PCT
Address:	100 MESEROLE AVENUE
City,State,Zip:	BROOKLYN, NY 11222
Id/Status:	2-217689 / Active
Program Type:	PBS
Region:	STATE
DEC Region:	2
Expiration Date:	10/15/2022
UTM X:	588456.09043
UTM Y:	4508955.35972
Site Type:	Municipality (Incl. Waste Water Treatment Plants, Utilities, Swimming Pools, etc.)

Affiliation Records:

Site Id:	8250
Affiliation Type:	Mail Contact
Company Name:	NYC POLICE DEPARTMENT
Contact Type:	Not reported
Contact Name:	COMMANDING OFFICER
Address1:	BUILDING MAINTENANCE SECTION
Address2:	59-06 BROOKLYN-QUEENS EXPRESSWAY
City:	WOODSIDE
State:	NY
Zip Code:	11377
Country Code:	001
Phone:	(718) 476-7576
EMail:	BRANDON.MORAN@NYPD.ORG
Fax Number:	Not reported
Modified By:	JSMACRI
Date Last Modified:	2019-11-01

Site Id:	8250
Affiliation Type:	Emergency Contact
Company Name:	NYCPD
Contact Type:	Not reported
Contact Name:	FUEL CONTROL UNIT
Address1:	Not reported
Address2:	Not reported
City:	Not reported
State:	NN
Zip Code:	Not reported
Country Code:	999
Phone:	(718) 476-7524
EMail:	Not reported
Fax Number:	Not reported
Modified By:	MFLEONAR
Date Last Modified:	2017-10-23

Site Id:	8250
Affiliation Type:	Facility Owner
Company Name:	NYCPD
Contact Type:	SUPERVISOR
Contact Name:	NICHOLAS GISONDA
Address1:	1 POLICE PLAZA - ROOM 800

94 PCT (Continued) **U003074607**

Address2:	Not reported
City:	NEW YORK
State:	NY
Zip Code:	10007
Country Code:	001
Phone:	(212) 374-7650
EMail:	Not reported
Fax Number:	Not reported
Modified By:	MFLEONAR
Date Last Modified:	2017-10-23

Site Id:	8250
Affiliation Type:	Facility Operator
Company Name:	94 PCT
Contact Type:	Not reported
Contact Name:	MICHAEL MENSCH
Address1:	Not reported
Address2:	Not reported
City:	Not reported
State:	NN
Zip Code:	Not reported
Country Code:	001
Phone:	(718) 963-7405
EMail:	Not reported
Fax Number:	Not reported
Modified By:	JSMACRI
Date Last Modified:	2019-11-01

Tank Info:

Tank Number:	001
Tank ID:	23718
Tank Status:	Closed - Removed
Material Name:	Closed - Removed
Capacity Gallons:	4000
Install Date:	01/01/1985
Date Tank Closed:	10/01/1995
Registered:	True
Tank Location:	Underground
Tank Type:	Steel/carbon steel
Material Code:	0009
Common Name of Substance:	Gasoline

Tightness Test Method:	NN
Date Test:	Not reported
Next Test Date:	Not reported
Pipe Model:	Not reported
Modified By:	TRANSLAT
Last Modified:	04/14/2017

Equipment Records:

I04 - Overfill - Product Level Gauge (A/G)
H00 - Tank Leak Detection - None
G00 - Tank Secondary Containment - None
J02 - Dispenser - Suction Dispenser
C00 - Pipe Location - No Piping
D02 - Pipe Type - Galvanized Steel

94 PCT (Continued) **U003074607**

F00 - Pipe External Protection - None
A00 - Tank Internal Protection - None
B01 - Tank External Protection - Painted/Asphalt Coating

Tank Number:	003
Tank ID:	47034
Tank Status:	Closed - Removed
Material Name:	Closed - Removed
Capacity Gallons:	3000
Install Date:	12/01/1983
Date Tank Closed:	02/01/2001
Registered:	True
Tank Location:	Underground
Tank Type:	Steel/carbon steel
Material Code:	0001
Common Name of Substance:	#2 Fuel Oil (On-Site Consumption)
Tightness Test Method:	NN
Date Test:	Not reported
Next Test Date:	Not reported
Pipe Model:	Not reported
Modified By:	TRANSLAT
Last Modified:	04/14/2017

Equipment Records:

I04 - Overfill - Product Level Gauge (A/G)
C03 - Pipe Location - Aboveground/Underground Combination
G00 - Tank Secondary Containment - None
J02 - Dispenser - Suction Dispenser
H00 - Tank Leak Detection - None
A00 - Tank Internal Protection - None
B01 - Tank External Protection - Painted/Asphalt Coating
D01 - Pipe Type - Steel/Carbon Steel/Iron
F01 - Pipe External Protection - Painted/Asphalt Coating

Tank Number:	004
Tank ID:	50154
Tank Status:	In Service
Material Name:	In Service
Capacity Gallons:	3000
Install Date:	10/01/1995
Date Tank Closed:	Not reported
Registered:	True
Tank Location:	Underground
Tank Type:	Equivalent technology
Material Code:	0009
Common Name of Substance:	Gasoline
Tightness Test Method:	-
Date Test:	Not reported
Next Test Date:	Not reported
Pipe Model:	Not reported
Modified By:	MFLEONAR
Last Modified:	10/23/2017

Equipment Records:

94 PCT (Continued) **U003074607**

L09 - Piping Leak Detection - Exempt Suction Piping
I02 - Overfill - High Level Alarm
K01 - Spill Prevention - Catch Basin
B04 - Tank External Protection - Fiberglass
D06 - Pipe Type - Fiberglass Reinforced Plastic (FRP)
J02 - Dispenser - Suction Dispenser
C02 - Pipe Location - Underground/On-ground
F04 - Pipe External Protection - Fiberglass
E04 - Piping Secondary Containment - Double walled UG
I03 - Overfill - Automatic Shut-Off
A00 - Tank Internal Protection - None
H05 - Tank Leak Detection - In-Tank System (ATG)
G04 - Tank Secondary Containment - Double-Walled (Underground)

Tank Number:	005
Tank ID:	64299
Tank Status:	In Service
Material Name:	In Service
Capacity Gallons:	5000
Install Date:	02/01/2001
Date Tank Closed:	Not reported
Registered:	True
Tank Location:	Underground
Tank Type:	Equivalent technology
Material Code:	0001
Common Name of Substance:	#2 Fuel Oil (On-Site Consumption)
Tightness Test Method:	-
Date Test:	Not reported
Next Test Date:	Not reported
Pipe Model:	Not reported
Modified By:	MFLEONAR
Last Modified:	10/23/2017

Equipment Records:

G04 - Tank Secondary Containment - Double-Walled (Underground)
B04 - Tank External Protection - Fiberglass
D06 - Pipe Type - Fiberglass Reinforced Plastic (FRP)
I02 - Overfill - High Level Alarm
K01 - Spill Prevention - Catch Basin
L09 - Piping Leak Detection - Exempt Suction Piping
C02 - Pipe Location - Underground/On-ground
F04 - Pipe External Protection - Fiberglass
J02 - Dispenser - Suction Dispenser
A00 - Tank Internal Protection - None
H01 - Tank Leak Detection - Interstitial - Electronic Monitoring
E04 - Piping Secondary Containment - Double walled UG

AST:

Name:	94 PCT
Address:	100 MESEROLE AVENUE
City,State,Zip:	BROOKLYN, NY 11222
Region:	STATE
DEC Region:	2
Site Status:	Active
Facility Id:	2-217689

94 PCT (Continued) **U003074607**

Program Type:	PBS
UTM X:	588456.09043
UTM Y:	4508955.35972
Expiration Date:	10/15/2022
Site Type:	Municipality (Incl. Waste Water Treatment Plants, Utilities, Swimming Pools, etc.)

Affiliation Records:

Site Id:	8250
Affiliation Type:	Mail Contact
Company Name:	NYC POLICE DEPARTMENT
Contact Type:	Not reported
Contact Name:	COMMANDING OFFICER
Address1:	BUILDING MAINTENANCE SECTION
Address2:	59-06 BROOKLYN-QUEENS EXPRESSWAY
City:	WOODSIDE
State:	NY
Zip Code:	11377
Country Code:	001
Phone:	(718) 476-7576
EMail:	BRANDON.MORAN@NYPD.ORG
Fax Number:	Not reported
Modified By:	JSMACRI
Date Last Modified:	2019-11-01

Site Id:	8250
Affiliation Type:	Emergency Contact
Company Name:	NYCPD
Contact Type:	Not reported
Contact Name:	FUEL CONTROL UNIT
Address1:	Not reported
Address2:	Not reported
City:	Not reported
State:	NN
Zip Code:	Not reported
Country Code:	999
Phone:	(718) 476-7524
EMail:	Not reported
Fax Number:	Not reported
Modified By:	MFLEONAR
Date Last Modified:	2017-10-23

Site Id:	8250
Affiliation Type:	Facility Owner
Company Name:	NYCPD
Contact Type:	SUPERVISOR
Contact Name:	NICHOLAS GISONDA
Address1:	1 POLICE PLAZA - ROOM 800
Address2:	Not reported
City:	NEW YORK
State:	NY
Zip Code:	10007
Country Code:	001
Phone:	(212) 374-7650
EMail:	Not reported
Fax Number:	Not reported
Modified By:	MFLEONAR
Date Last Modified:	2017-10-23

94 PCT (Continued) **U003074607**

Site Id:	8250
Affiliation Type:	Facility Operator
Company Name:	94 PCT
Contact Type:	Not reported
Contact Name:	MICHAEL MENSCH
Address1:	Not reported
Address2:	Not reported
City:	Not reported
State:	NN
Zip Code:	Not reported
Country Code:	001
Phone:	(718) 963-7405
EMail:	Not reported
Fax Number:	Not reported
Modified By:	JSMACRI
Date Last Modified:	2019-11-01

Tank Info:

Tank Number:	002
Tank Id:	23719
Material Code:	0001
Common Name of Substance:	#2 Fuel Oil (On-Site Consumption)

Equipment Records:

	H00 - Tank Leak Detection - None
	A00 - Tank Internal Protection - None
	B01 - Tank External Protection - Painted/Asphalt Coating
	D01 - Pipe Type - Steel/Carbon Steel/Iron
	F01 - Pipe External Protection - Painted/Asphalt Coating
	C03 - Pipe Location - Aboveground/Underground Combination
	G00 - Tank Secondary Containment - None
	J02 - Dispenser - Suction Dispenser
	I04 - Overfill - Product Level Gauge (A/G)
Tank Location:	Aboveground - contact with soil.... Tank bottom rests on soil, allowing no visual inspection.
Tank Type:	Steel/Carbon Steel/Iron
Tank Status:	Closed - Removed
Pipe Model:	Not reported
Install Date:	06/01/1950
Capacity Gallons:	5000
Tightness Test Method:	NN
Date Test:	Not reported
Next Test Date:	Not reported
Date Tank Closed:	02/01/2001
Register:	True
Modified By:	TRANSLAT
Last Modified:	04/14/2017
Material Name:	#2 fuel oil (on-site consumption)

Tank Number:	006
Tank Id:	240851
Material Code:	0001
Common Name of Substance:	#2 Fuel Oil (On-Site Consumption)

94 PCT (Continued) **U003074607**

Equipment Records:

G01 - Tank Secondary Containment - Diking (Aboveground)
C01 - Pipe Location - Aboveground
K01 - Spill Prevention - Catch Basin
L09 - Piping Leak Detection - Exempt Suction Piping
E00 - Piping Secondary Containment - None
I02 - Overfill - High Level Alarm
J02 - Dispenser - Suction Dispenser
F00 - Pipe External Protection - None
D01 - Pipe Type - Steel/Carbon Steel/Iron
H01 - Tank Leak Detection - Interstitial - Electronic Monitoring
A00 - Tank Internal Protection - None
B01 - Tank External Protection - Painted/Asphalt Coating

Tank Location:	Aboveground - contact with impervious barrier... Tank bottom rests on impervious barrier, allowing visual indication of leaks.
Tank Type:	Steel/Carbon Steel/Iron
Tank Status:	In Service
Pipe Model:	Not reported
Install Date:	02/01/2001
Capacity Gallons:	50
Tightness Test Method:	-
Date Test:	Not reported
Next Test Date:	Not reported
Date Tank Closed:	Not reported
Register:	True
Modified By:	MFLEONAR
Last Modified:	10/23/2017
Material Name:	#2 fuel oil (on-site consumption)

Y228 **METRO OIL** **RCRA NonGen / NLR** **1010325401**
NE **100 MESEROLE AVE** **NYP000959965**
1/8-1/4 **BROOKLYN, NY 11222**
0.228 mi.
1202 ft. **Site 8 of 8 in cluster Y**

Relative:
Higher

Actual:
24 ft.

RCRA NonGen / NLR:

Date Form Received by Agency:		20060413
Handler Name:	METRO OIL	
Handler Address:		100 MESEROLE AVE
Handler City,State,Zip:		BROOKLYN, NY 11222
EPA ID:		NYP000959965
Contact Name:		JIM CAREY
Contact Address:		KINGSLAND AVE
Contact City,State,Zip:		BROOKLYN, NY 11222
Contact Telephone:		718-389-5800
Contact Fax:		Not reported
Contact Email:		Not reported
Contact Title:		Not reported
EPA Region:		02
Land Type:		Not reported
Federal Waste Generator Description:		Not a generator, verified
Non-Notifier:		Not reported
Biennial Report Cycle:		Not reported
Accessibility:		Not reported
Active Site Indicator:		Not reported
State District Owner:		NY
State District:		NYSDEC R2

METRO OIL (Continued) **1010325401**

Mailing Address:	KINGSLAND AVE
Mailing City,State,Zip:	BROOKLYN, NY 11222
Owner Name:	Not reported
Owner Type:	Not reported
Operator Name:	Not reported
Operator Type:	Not reported
Short-Term Generator Activity:	No
Importer Activity:	No
Mixed Waste Generator:	No
Transporter Activity:	No
Transfer Facility Activity:	No
Recycler Activity with Storage:	No
Small Quantity On-Site Burner Exemption:	No
Smelting Melting and Refining Furnace Exemption:	No
Underground Injection Control:	No
Off-Site Waste Receipt:	No
Universal Waste Indicator:	No
Universal Waste Destination Facility:	No
Federal Universal Waste:	No
Active Site Fed-Reg Treatment Storage and Disposal Facility:	Not reported
Active Site Converter Treatment storage and Disposal Facility:	Not reported
Active Site State-Reg Treatment Storage and Disposal Facility:	Not reported
Active Site State-Reg Handler:	---
Federal Facility Indicator:	Not reported
Hazardous Secondary Material Indicator:	NN
Sub-Part K Indicator:	Not reported
Commercial TSD Indicator:	No
Treatment Storage and Disposal Type:	Not reported
2018 GPRA Permit Baseline:	Not on the Baseline
2018 GPRA Renewals Baseline:	Not on the Baseline
Permit Renewals Workload Universe:	Not reported
Permit Workload Universe:	Not reported
Permit Progress Universe:	Not reported
Post-Closure Workload Universe:	Not reported
Closure Workload Universe:	Not reported
202 GPRA Corrective Action Baseline:	No
Corrective Action Workload Universe:	No
Subject to Corrective Action Universe:	No
Non-TSDFs Where RCRA CA has Been Imposed Universe:	No
TSDFs Potentially Subject to CA Under 3004 (u)/(v) Universe:	No
TSDFs Only Subject to CA under Discretionary Auth Universe:	No
Corrective Action Priority Ranking:	No NCAPS ranking
Environmental Control Indicator:	No
Institutional Control Indicator:	No
Human Exposure Controls Indicator:	N/A
Groundwater Controls Indicator:	N/A
Operating TSDF Universe:	Not reported
Full Enforcement Universe:	Not reported
Significant Non-Complier Universe:	No
Unaddressed Significant Non-Complier Universe:	No
Addressed Significant Non-Complier Universe:	No
Significant Non-Complier With a Compliance Schedule Universe:	No
Financial Assurance Required:	Not reported
Handler Date of Last Change:	20150414
Recognized Trader-Importer:	No
Recognized Trader-Exporter:	No
Importer of Spent Lead Acid Batteries:	No

METRO OIL (Continued) **1010325401**

Exporter of Spent Lead Acid Batteries:	No
Recycler Activity Without Storage:	Not reported
Manifest Broker:	Not reported
Sub-Part P Indicator:	No

Historic Generators:

Receive Date:	20060411
Handler Name: METRO OIL	
Federal Waste Generator Description:	Not a generator, verified
State District Owner:	NY
Large Quantity Handler of Universal Waste:	No
Recognized Trader Importer:	No
Recognized Trader Exporter:	No
Spent Lead Acid Battery Importer:	No
Spent Lead Acid Battery Exporter:	No
Current Record:	No
Non Storage Recycler Activity:	Not reported
Electronic Manifest Broker:	Not reported

Receive Date:	20060412
Handler Name: METRO OIL	
Federal Waste Generator Description:	Not a generator, verified
State District Owner:	NY
Large Quantity Handler of Universal Waste:	No
Recognized Trader Importer:	No
Recognized Trader Exporter:	No
Spent Lead Acid Battery Importer:	No
Spent Lead Acid Battery Exporter:	No
Current Record:	No
Non Storage Recycler Activity:	Not reported
Electronic Manifest Broker:	Not reported

Receive Date:	20060413
Handler Name: METRO OIL	
Federal Waste Generator Description:	Not a generator, verified
State District Owner:	NY
Large Quantity Handler of Universal Waste:	No
Recognized Trader Importer:	No
Recognized Trader Exporter:	No
Spent Lead Acid Battery Importer:	No
Spent Lead Acid Battery Exporter:	No
Current Record:	Yes
Non Storage Recycler Activity:	Not reported
Electronic Manifest Broker:	Not reported

List of NAICS Codes and Descriptions:

NAICS Codes:	No NAICS Codes Found

Facility Has Received Notices of Violations:

Violations:	No Violations Found

Evaluation Action Summary:

Evaluations:	No Evaluations Found

AE229 **NAVY FIRE FIGHTING SCH** **FUDS** **1024899355**
SW **N/A**
1/8-1/4 **NO CITY, NY**
0.229 mi.
1210 ft. **Site 1 of 3 in cluster AE**

Relative: **Higher**

Actual: **25 ft.**

FUDS:

EPA Region:	2
Installation ID:	NY29799F954900
Congressional District Number:	12
Name:	NAVY FIRE FIGHTING SCH
FUDS Number:	C02NY1088
City:	NO CITY
State:	NY
County:	KINGS
Object ID:	6789
USACE Division:	NAD
USACE District:	New England District (NAE)
Status:	Properties without projects
Current Owner:	Not reported
EMS Map Link:	https://fudsportal.usace.army.mil/ems/ems/inventory/map/map?id=54552
Eligibility:	Eligible
Has Projects:	No
NPL Status:	Not on the NPL
Property History:	The site was used by the Department of the Navy as a training facility to instruct Naval personnel to fight ship-board fires.
Project Required:	No
Feature Description:	Not reported
Latitude:	40.72138889
Longitude:	-73.95833333

X230 **RITE AID #04782** **RCRA-VSQG** **1014926849**
NNE **783 MANHATTAN AVE** **NY MANIFEST** **NYR000186379**
1/8-1/4 **BROOKLYN, NY 11222**
0.230 mi.
1212 ft. **Site 2 of 3 in cluster X**

Relative: **Higher**

Actual: **22 ft.**

RCRA-VSQG:

Date Form Received by Agency:		20190417
Handler Name:	RITE AID #04782	
Handler Address:		783 MANHATTAN AVE
Handler City,State,Zip:		BROOKLYN, NY 11222
EPA ID:		NYR000186379
Contact Name:		JOSEPH A CHEST
Contact Address:		HUNTER LN
Contact City,State,Zip:		CAMP HILL, PA 17011
Contact Telephone:		717-975-8643
Contact Fax:		717-972-3989
Contact Email:		EHS@RITEAID.COM
Contact Title:		MANAGER ENVIRONMENTAL HEALTH SERVICES
EPA Region:		02
Land Type:		Private
Federal Waste Generator Description:		Conditionally Exempt Small Quantity Generator
Non-Notifier:		Not reported
Biennial Report Cycle:		Not reported
Accessibility:		Not reported
Active Site Indicator:		Handler Activities
State District Owner:		NY
State District:		NYSDEC R2

RITE AID #04782 (Continued) **1014926849**

Mailing Address:	HUNTER LN
Mailing City,State,Zip:	CAMP HILL, PA 17011
Owner Name:	DOVER MANAGEMENT CO
Owner Type:	Private
Operator Name:	RITE AID OF NEW YORK INC
Operator Type:	Private
Short-Term Generator Activity:	No
Importer Activity:	No
Mixed Waste Generator:	No
Transporter Activity:	No
Transfer Facility Activity:	No
Recycler Activity with Storage:	No
Small Quantity On-Site Burner Exemption:	No
Smelting Melting and Refining Furnace Exemption:	No
Underground Injection Control:	No
Off-Site Waste Receipt:	No
Universal Waste Indicator:	No
Universal Waste Destination Facility:	No
Federal Universal Waste:	No
Active Site Fed-Reg Treatment Storage and Disposal Facility:	Not reported
Active Site Converter Treatment storage and Disposal Facility:	Not reported
Active Site State-Reg Treatment Storage and Disposal Facility:	Not reported
Active Site State-Reg Handler:	---
Federal Facility Indicator:	Not reported
Hazardous Secondary Material Indicator:	N
Sub-Part K Indicator:	Not reported
Commercial TSD Indicator:	No
Treatment Storage and Disposal Type:	Not reported
2018 GPRA Permit Baseline:	Not on the Baseline
2018 GPRA Renewals Baseline:	Not on the Baseline
Permit Renewals Workload Universe:	Not reported
Permit Workload Universe:	Not reported
Permit Progress Universe:	Not reported
Post-Closure Workload Universe:	Not reported
Closure Workload Universe:	Not reported
202 GPRA Corrective Action Baseline:	No
Corrective Action Workload Universe:	No
Subject to Corrective Action Universe:	No
Non-TSDFs Where RCRA CA has Been Imposed Universe:	No
TSDFs Potentially Subject to CA Under 3004 (u)/(v) Universe:	No
TSDFs Only Subject to CA under Discretionary Auth Universe:	No
Corrective Action Priority Ranking:	No NCAPS ranking
Environmental Control Indicator:	No
Institutional Control Indicator:	No
Human Exposure Controls Indicator:	N/A
Groundwater Controls Indicator:	N/A
Operating TSDF Universe:	Not reported
Full Enforcement Universe:	Not reported
Significant Non-Complier Universe:	No
Unaddressed Significant Non-Complier Universe:	No
Addressed Significant Non-Complier Universe:	No
Significant Non-Complier With a Compliance Schedule Universe:	No
Financial Assurance Required:	Not reported
Handler Date of Last Change:	20200302
Recognized Trader-Importer:	No
Recognized Trader-Exporter:	No
Importer of Spent Lead Acid Batteries:	No

RITE AID #04782 (Continued) **1014926849**

Exporter of Spent Lead Acid Batteries:	No
Recycler Activity Without Storage:	No
Manifest Broker:	No
Sub-Part P Indicator:	No

Hazardous Waste Summary:

Waste Code:	D001
Waste Description:	IGNITABLE WASTE
Waste Code:	D002
Waste Description:	CORROSIVE WASTE
Waste Code:	D005
Waste Description:	BARIUM
Waste Code:	D007
Waste Description:	CHROMIUM
Waste Code:	D009
Waste Description:	MERCURY
Waste Code:	D010
Waste Description:	SELENIUM
Waste Code:	D011
Waste Description:	SILVER
Waste Code:	D013
Waste Description:	LINDANE (1,2,3,4,5,6-HEXA-CHLOROCYCLOHEXANE, GAMMA ISOMER)
Waste Code:	D016
Waste Description:	2,4-D (2,4-DICHLOROPHENOXYACETIC ACID)
Waste Code:	D018
Waste Description:	BENZENE
Waste Code:	D022
Waste Description:	CHLOROFORM
Waste Code:	D024
Waste Description:	M-CRESOL
Waste Code:	D026
Waste Description:	CRESOL
Waste Code:	D027
Waste Description:	1,4-DICHLOROBENZENE
Waste Code:	D035
Waste Description:	METHYL ETHYL KETONE
Waste Code:	P001
Waste Description:	2H-1-BENZOPYRAN-2-ONE, 4-HYDROXY-3-(3-OXO-1-PHENYLBUTYL)-, & SALTS, WHEN PRESENT AT CONCENTRATIONS GREATER THAN 0.3% (OR) WARFARIN, & SALTS, WHEN PRESENT AT CONCENTRATIONS GREATER THAN 0.3%

RITE AID #04782 (Continued) **1014926849**

Waste Code: P075
Waste Description: NICOTINE, & SALTS (OR) PYRIDINE, 3-(1-METHYL-2-PYRROLIDINYL)-,(S)-, & SALTS

Waste Code: U002
Waste Description: 2-PROPANONE (I) (OR) ACETONE (I)

Waste Code: U035
Waste Description: BENZENEBUTANOIC ACID, 4-[BIS(2-CHLOROETHYL)AMINO]- (OR) CHLORAMBUCIL

Waste Code: U044
Waste Description: CHLOROFORM (OR) METHANE, TRICHLORO-

Waste Code: U058
Waste Description: 2H-1,3,2-OXAZAPHOSPHORIN-2-AMINE, N,N-BIS(2-CHLOROETHYL)TETRAHYDRO-, 2-OXIDE (OR) CYCLOPHOSPHAMIDE

Waste Code: U072
Waste Description: BENZENE, 1,4-DICHLORO- (OR) P-DICHLOROBENZENE

Waste Code: U122
Waste Description: FORMALDEHYDE

Waste Code: U129
Waste Description: CYCLOHEXANE, 1,2,3,4,5,6-HEXACHLORO-, (1ALPHA, 2ALPHA, 3BETA, 4ALPHA, 5ALPHA, 6BETA)- (OR) LINDANE

Waste Code: U154
Waste Description: METHANOL (I) (OR) METHYL ALCOHOL (I)

Waste Code: U165
Waste Description: NAPHTHALENE

Waste Code: U188
Waste Description: PHENOL

Waste Code: U201
Waste Description: 1,3-BENZENEDIOL (OR) RESORCINOL

Waste Code: U205
Waste Description: SELENIUM SULFIDE (OR) SELENIUM SULFIDE SES2 (R,T)

Waste Code: U211
Waste Description: CARBON TETRACHLORIDE (OR) METHANE, TETRACHLORO-

Waste Code: U240
Waste Description: 2,4-D, SALTS & ESTERS (OR) ACETIC ACID, (2,4-DICHLOROPHENOXY)-, SALTS & ESTERS (OR) DICHLOROPHENOXYACETIC ACID 2,4-D

Waste Code: U279
Waste Description: U279

Handler - Owner Operator:
Owner/Operator Indicator: Operator
Owner/Operator Name: RITE AID CORP
Legal Status: Private
Date Became Current: 19970804

RITE AID #04782 (Continued) **1014926849**

Date Ended Current:	Not reported
Owner/Operator Address:	Not reported
Owner/Operator City,State,Zip:	Not reported
Owner/Operator Telephone:	Not reported
Owner/Operator Telephone Ext:	Not reported
Owner/Operator Fax:	Not reported
Owner/Operator Email:	Not reported

Owner/Operator Indicator:	Owner
Owner/Operator Name:	DOVER MANAGEMENT CO
Legal Status:	Private
Date Became Current:	19970614
Date Ended Current:	Not reported
Owner/Operator Address:	PO BOX 386
Owner/Operator City,State,Zip:	GREAT NECK, NY 11022
Owner/Operator Telephone:	516-482-4646
Owner/Operator Telephone Ext:	Not reported
Owner/Operator Fax:	Not reported
Owner/Operator Email:	Not reported

Owner/Operator Indicator:	Owner
Owner/Operator Name:	RITE AID CORP
Legal Status:	Private
Date Became Current:	19970804
Date Ended Current:	Not reported
Owner/Operator Address:	30 HUNTER LANE
Owner/Operator City,State,Zip:	CAMP HILL, PA 17011
Owner/Operator Telephone:	717-761-2633
Owner/Operator Telephone Ext:	Not reported
Owner/Operator Fax:	Not reported
Owner/Operator Email:	Not reported

Owner/Operator Indicator:	Owner
Owner/Operator Name:	DOVER MANAGEMENT CO
Legal Status:	Private
Date Became Current:	19970614
Date Ended Current:	Not reported
Owner/Operator Address:	PO BOX 386
Owner/Operator City,State,Zip:	GREAT NECK, NY 11022
Owner/Operator Telephone:	516-482-4646
Owner/Operator Telephone Ext:	Not reported
Owner/Operator Fax:	Not reported
Owner/Operator Email:	Not reported

Owner/Operator Indicator:	Operator
Owner/Operator Name:	RITE AID OF NEW YORK INC
Legal Status:	Private
Date Became Current:	19970804
Date Ended Current:	Not reported
Owner/Operator Address:	Not reported
Owner/Operator City,State,Zip:	Not reported
Owner/Operator Telephone:	Not reported
Owner/Operator Telephone Ext:	Not reported
Owner/Operator Fax:	Not reported
Owner/Operator Email:	Not reported

Owner/Operator Indicator:	Operator

RITE AID #04782 (Continued) **1014926849**

Owner/Operator Name: RITE AID OF NEW YORK INC
Legal Status: Private
Date Became Current: 19970804
Date Ended Current: Not reported
Owner/Operator Address: 30 HUNTER LN
Owner/Operator City,State,Zip: CAMP HILL, PA 17011
Owner/Operator Telephone: 717-761-2633
Owner/Operator Telephone Ext: Not reported
Owner/Operator Fax: 717-972-3989
Owner/Operator Email: EHS@RITEAID.COM

Historic Generators:

Receive Date: 20111104
Handler Name: RITE AID #4782
Federal Waste Generator Description: Conditionally Exempt Small Quantity Generator
State District Owner: NY
Large Quantity Handler of Universal Waste: No
Recognized Trader Importer: No
Recognized Trader Exporter: No
Spent Lead Acid Battery Importer: No
Spent Lead Acid Battery Exporter: No
Current Record: No
Non Storage Recycler Activity: Not reported
Electronic Manifest Broker: Not reported

Receive Date: 20150914
Handler Name: RITE AID #04782
Federal Waste Generator Description: Conditionally Exempt Small Quantity Generator
State District Owner: NY
Large Quantity Handler of Universal Waste: No
Recognized Trader Importer: Not reported
Recognized Trader Exporter: Not reported
Spent Lead Acid Battery Importer: Not reported
Spent Lead Acid Battery Exporter: Not reported
Current Record: No
Non Storage Recycler Activity: No
Electronic Manifest Broker: No

Receive Date: 20190417
Handler Name: RITE AID #04782
Federal Waste Generator Description: Conditionally Exempt Small Quantity Generator
State District Owner: NY
Large Quantity Handler of Universal Waste: No
Recognized Trader Importer: No
Recognized Trader Exporter: No
Spent Lead Acid Battery Importer: No
Spent Lead Acid Battery Exporter: No
Current Record: Yes
Non Storage Recycler Activity: No
Electronic Manifest Broker: No

List of NAICS Codes and Descriptions:

NAICS Code: 44611
NAICS Description: PHARMACIES AND DRUG STORES

NAICS Code: 446110

RITE AID #04782 (Continued) **1014926849**

NAICS Description: PHARMACIES AND DRUG STORES

Facility Has Received Notices of Violations:
Violations: No Violations Found

Evaluation Action Summary:
Evaluations: No Evaluations Found

NY MANIFEST:

Name:	RITE AID #4782
Address:	783 MANHATTAN AVE
City,State,Zip:	BROOKLYN, NY 11222
Country:	USA
EPA ID:	NYR000186379
Facility Status:	Not reported
Location Address 1:	783 MANHATTAN AVE
Code:	BP
Location Address 2:	Not reported
Total Tanks:	Not reported
Location City:	BROOKLYN
Location State:	NY
Location Zip:	11222
Location Zip 4:	Not reported

NY MANIFEST:

EPAID:	NYR000186379
Mailing Name:	RITE AID #4782
Mailing Contact:	RITE AID #4782
Mailing Address 1:	783 MANHATTAN AVE
Mailing Address 2:	Not reported
Mailing City:	BROOKLYN
Mailing State:	NY
Mailing Zip:	11222
Mailing Zip 4:	Not reported
Mailing Country:	USA
Mailing Phone:	7183836150

NY MANIFEST:

Document ID:	Not reported
Manifest Status:	Not reported
seq:	Not reported
Year:	2018
Trans1 State ID:	CTD983872698
Trans2 State ID:	NJD054126164
Generator Ship Date:	11/29/2012
Trans1 Recv Date:	11/29/2012
Trans2 Recv Date:	12/06/2012
TSD Site Recv Date:	12/12/2012
Part A Recv Date:	Not reported
Part B Recv Date:	Not reported
Generator EPA ID:	NYR000186379
Trans1 EPA ID:	Not reported
Trans2 EPA ID:	Not reported
TSDF ID 1:	INR000110197
TSDF ID 2:	Not reported

RITE AID #04782 (Continued) **1014926849**

Manifest Tracking Number:	005533641FLE
Import Indicator:	N
Export Indicator:	N
Discr Quantity Indicator:	N
Discr Type Indicator:	N
Discr Residue Indicator:	N
Discr Partial Reject Indicator:	N
Discr Full Reject Indicator:	N
Manifest Ref Number:	Not reported
Alt Facility RCRA ID:	Not reported
Alt Facility Sign Date:	Not reported
MGMT Method Type Code:	H141
Waste Code:	Not reported
Waste Code:	Not reported
Waste Code:	Not reported
Waste Code:	Not reported
Waste Code:	Not reported
Waste Code:	Not reported
Quantity:	1
Units:	P - Pounds
Number of Containers:	1
Container Type:	CF - Fiber or plastic boxes, cartons
Handling Method:	L Landfill.
Specific Gravity:	1
Waste Code:	P075
Waste Code 1_2:	P001
Waste Code 1_3:	Not reported
Waste Code 1_4:	Not reported
Waste Code 1_5:	Not reported
Waste Code 1_6:	Not reported

AC231 **650 MANHATTAN AVENUE** **NY AST** **A100168804**
East **650 MANHATTAN AVE** **N/A**
1/8-1/4 **NEW YORK, NY 11222**
0.230 mi.
1215 ft. **Site 2 of 7 in cluster AC**

Relative:
Higher

Actual:
16 ft.

AST:

Name:	650 MANHATTAN AVENUE
Address:	650 MANHATTAN AVE
City,State,Zip:	NEW YORK, NY 11222
Region:	STATE
DEC Region:	2
Site Status:	Active
Facility Id:	2-116513
Program Type:	PBS
UTM X:	588588.72955
UTM Y:	4508693.98871
Expiration Date:	10/06/2025
Site Type:	Apartment Building/Office Building

Affiliation Records:

Site Id:	3924
Affiliation Type:	Facility Operator
Company Name:	650 MANHATTAN AVENUE
Contact Type:	Not reported
Contact Name:	STEVE GOLDMAN

650 MANHATTAN AVENUE (Continued) **A100168804**

Address1:	Not reported
Address2:	Not reported
City:	Not reported
State:	NN
Zip Code:	Not reported
Country Code:	001
Phone:	(718) 389-1131
EMail:	Not reported
Fax Number:	Not reported
Modified By:	TRANSLAT
Date Last Modified:	2004-03-04

Site Id:	3924
Affiliation Type:	Emergency Contact
Company Name:	S&L REALTY CORP
Contact Type:	Not reported
Contact Name:	STEVE GOLDMAN
Address1:	Not reported
Address2:	Not reported
City:	Not reported
State:	NN
Zip Code:	Not reported
Country Code:	001
Phone:	(718) 279-3138
EMail:	Not reported
Fax Number:	Not reported
Modified By:	TRANSLAT
Date Last Modified:	2004-03-04

Site Id:	3924
Affiliation Type:	Facility Owner
Company Name:	S&L REALTY CORP
Contact Type:	SECRETARY
Contact Name:	STEVE GOLDMAN
Address1:	230 JAVA STREET
Address2:	Not reported
City:	BROOKLYN
State:	NY
Zip Code:	11222
Country Code:	001
Phone:	(718) 389-1131
EMail:	Not reported
Fax Number:	Not reported
Modified By:	ACDANIEL
Date Last Modified:	2020-08-26

Site Id:	3924
Affiliation Type:	Mail Contact
Company Name:	S&L REALTY CORP
Contact Type:	SECRETARY
Contact Name:	STEVE GOLDMAN
Address1:	230 JAVA STREET
Address2:	Not reported
City:	BROOKLYN
State:	NY
Zip Code:	11222
Country Code:	001

650 MANHATTAN AVENUE (Continued) **A100168804**

Phone:	(718) 389-1131
EMail:	Not reported
Fax Number:	Not reported
Modified By:	ACDANIEL
Date Last Modified:	2020-08-26

Tank Info:

Tank Number:	001
Tank Id:	4140
Material Code:	0001
Common Name of Substance:	#2 Fuel Oil (On-Site Consumption)

Equipment Records:

	D00 - Pipe Type - No Piping
	K00 - Spill Prevention - None
	A00 - Tank Internal Protection - None
	B01 - Tank External Protection - Painted/Asphalt Coating
	G00 - Tank Secondary Containment - None
	J02 - Dispenser - Suction Dispenser
	H00 - Tank Leak Detection - None
	L09 - Piping Leak Detection - Exempt Suction Piping
	E00 - Piping Secondary Containment - None
	I04 - Overfill - Product Level Gauge (A/G)
	C01 - Pipe Location - Aboveground
	F00 - Pipe External Protection - None
Tank Location:	Aboveground - contact with soil.... Tank bottom rests on soil, allowing no visual inspection.
Tank Type:	Steel/Carbon Steel/Iron
Tank Status:	In Service
Pipe Model:	Not reported
Install Date:	12/01/1931
Capacity Gallons:	2500
Tightness Test Method:	NN
Date Test:	Not reported
Next Test Date:	Not reported
Date Tank Closed:	Not reported
Register:	True
Modified By:	NTFREEMA
Last Modified:	04/14/2017
Material Name:	#2 fuel oil (on-site consumption)

AC232 **CON EDISON** **NJ MANIFEST** **S120668500**
East **650 MANHATTAN AVE** **N/A**
1/8-1/4 **BROOKLYN, NY 11222**
0.230 mi.
1215 ft. **Site 3 of 7 in cluster AC**

Relative:
Higher

Actual:
16 ft.

NJ MANIFEST:

EPA Id:	NYP004745394
Mail Address:	IRVING PLACE, 15TH FL NE
Mail City/State/Zip:	NEW YORK, NY 10003
Facility Phone:	Not reported
Emergency Phone:	Not reported
Contact:	THERESA BURKARD
Comments:	Not reported
SIC Code:	Not reported

CON EDISON (Continued) **S120668500**

County:	NY047
Municipal:	Not reported
Previous EPA Id:	Not reported
Gen Flag:	Not reported
Trans Flag:	Not reported
TSDF Flag:	Not reported
Name Change:	Not reported
Date Change:	Not reported

Manifest:

Manifest Number:	012773553JJK
EPA ID:	NYP004745394
Date Shipped:	3/4/2015
TSDF EPA ID:	NJD002200046
Transporter EPA ID:	NJ0000027193
Transporter 2 EPA ID:	Not reported
Transporter 3 EPA ID:	Not reported
Transporter 4 EPA ID:	Not reported
Transporter 5 EPA ID:	Not reported
Transporter 6 EPA ID:	Not reported
Transporter 7 EPA ID:	Not reported
Transporter 8 EPA ID:	Not reported
Transporter 9 EPA ID:	Not reported
Transporter 10 EPA ID:	Not reported
Date Trans1 Transported Waste:	Not reported
Date Trans2 Transported Waste:	Not reported
Date Trans3 Transported Waste:	Not reported
Date Trans4 Transported Waste:	Not reported
Date Trans5 Transported Waste:	Not reported
Date Trans6 Transported Waste:	Not reported
Date Trans7 Transported Waste:	Not reported
Date Trans8 Transported Waste:	Not reported
Date Trans9 Transported Waste:	Not reported
Date Trans10 Transported Waste:	Not reported
Date TSDF Received Waste:	Not reported
TSDF EPA Facility Name:	Not reported
QTY Units:	Not reported
Transporter SEQ ID:	Not reported
Transporter-1 Date:	Not reported
Waste SEQ ID:	Not reported
Waste Type Code 2:	Not reported
Waste Type Code 3:	Not reported
Waste Type Code 4:	Not reported
Waste Type Code 5:	Not reported
Waste Type Code 6:	Not reported
Date Accepted:	Not reported
Manifest Discrepancy Type:	Not reported
Data Entry Number:	Not reported
Was Load Rejected:	NEW YORK, NY 10003
Reason Load Was Rejected:	Not reported

AC233 **CON EDISON** **NY MANIFEST** **S117741315**
East **650 MANHATTAN AVE** **N/A**
1/8-1/4 **BROOKLYN, NY 11222**
0.230 mi.
1215 ft. **Site 4 of 7 in cluster AC**

Relative:
Higher

Actual:
16 ft.

NY MANIFEST:

Name:	CON EDISON
Address:	650 MANHATTAN AVE
City,State,Zip:	BROOKLYN, NY 11222
Country:	USA
EPA ID:	NYP004745394
Facility Status:	Not reported
Location Address 1:	650 MANHATTAN AVE
Code:	BP
Location Address 2:	Not reported
Total Tanks:	Not reported
Location City:	BROOKLYN
Location State:	NY
Location Zip:	11222
Location Zip 4:	Not reported

NY MANIFEST:

EPAID:	NYP004745394
Mailing Name:	CON EDISON
Mailing Contact:	TOM TEELING
Mailing Address 1:	4 IRVING PLACE - 15TH FLOOR
Mailing Address 2:	Not reported
Mailing City:	NEW YORK
Mailing State:	NY
Mailing Zip:	10003
Mailing Zip 4:	Not reported
Mailing Country:	USA
Mailing Phone:	Not reported

NY MANIFEST:

Document ID:	Not reported
Manifest Status:	Not reported
seq:	Not reported
Year:	2018
Trans1 State ID:	NJ0000027193
Trans2 State ID:	Not reported
Generator Ship Date:	03/07/2015
Trans1 Recv Date:	03/07/2015
Trans2 Recv Date:	Not reported
TSD Site Recv Date:	03/09/2015
Part A Recv Date:	Not reported
Part B Recv Date:	Not reported
Generator EPA ID:	NYP004745394
Trans1 EPA ID:	Not reported
Trans2 EPA ID:	Not reported
TSDF ID 1:	NJD002200046
TSDF ID 2:	Not reported
Manifest Tracking Number:	012773553JJK
Import Indicator:	N
Export Indicator:	N
Discr Quantity Indicator:	N
Discr Type Indicator:	N
Discr Residue Indicator:	N

CON EDISON (Continued) **S117741315**

Discr Partial Reject Indicator:	N
Discr Full Reject Indicator:	N
Manifest Ref Number:	Not reported
Alt Facility RCRA ID:	Not reported
Alt Facility Sign Date:	Not reported
MGMT Method Type Code:	H110
Waste Code:	Not reported
Waste Code:	Not reported
Waste Code:	Not reported
Waste Code:	Not reported
Waste Code:	Not reported
Waste Code:	Not reported
Quantity:	1000
Units:	G - Gallons (liquids only)* (8.3 pounds)
Number of Containers:	1
Container Type:	TT - Cargo tank, tank trucks
Handling Method:	T Chemical, physical, or biological treatment.
Specific Gravity:	1
Waste Code:	D008
Waste Code 1_2:	Not reported
Waste Code 1_3:	Not reported
Waste Code 1_4:	Not reported
Waste Code 1_5:	Not reported
Waste Code 1_6:	Not reported

AC234 **CON EDISON** **RCRA NonGen / NLR** **1018279698**
East **650 MANHATTAN AVE** **FINDS** **NYP004745394**
1/8-1/4 **BROOKLYN, NY 11222** **ECHO**
0.230 mi.
1215 ft. **Site 5 of 7 in cluster AC**

Relative: **Higher**
Actual: **16 ft.**

RCRA NonGen / NLR:

Date Form Received by Agency:		20150307
Handler Name:	CON EDISON	
Handler Address:		650 MANHATTAN AVE
Handler City,State,Zip:		BROOKLYN, NY 11222
EPA ID:		NYP004745394
Contact Name:		THOMAS TEELING
Contact Address:		Not reported
Contact City,State,Zip:		Not reported
Contact Telephone:		212-460-3770
Contact Fax:		Not reported
Contact Email:		Not reported
Contact Title:		Not reported
EPA Region:		02
Land Type:		Private
Federal Waste Generator Description:		Not a generator, verified
Non-Notifier:		Not reported
Biennial Report Cycle:		Not reported
Accessibility:		Not reported
Active Site Indicator:		Not reported
State District Owner:		NY
State District:		NYSDEC R2
Mailing Address:		IRVING PL, 15TH FL NE
Mailing City,State,Zip:		NEW YORK, NY 10003
Owner Name:		Not reported
Owner Type:		Not reported

CON EDISON (Continued) **1018279698**

Operator Name:	Not reported
Operator Type:	Not reported
Short-Term Generator Activity:	No
Importer Activity:	No
Mixed Waste Generator:	No
Transporter Activity:	No
Transfer Facility Activity:	No
Recycler Activity with Storage:	No
Small Quantity On-Site Burner Exemption:	No
Smelting Melting and Refining Furnace Exemption:	No
Underground Injection Control:	No
Off-Site Waste Receipt:	No
Universal Waste Indicator:	No
Universal Waste Destination Facility:	No
Federal Universal Waste:	No
Active Site Fed-Reg Treatment Storage and Disposal Facility:	Not reported
Active Site Converter Treatment storage and Disposal Facility:	Not reported
Active Site State-Reg Treatment Storage and Disposal Facility:	Not reported
Active Site State-Reg Handler:	---
Federal Facility Indicator:	Not reported
Hazardous Secondary Material Indicator:	NN
Sub-Part K Indicator:	Not reported
Commercial TSD Indicator:	No
Treatment Storage and Disposal Type:	Not reported
2018 GPRA Permit Baseline:	Not on the Baseline
2018 GPRA Renewals Baseline:	Not on the Baseline
Permit Renewals Workload Universe:	Not reported
Permit Workload Universe:	Not reported
Permit Progress Universe:	Not reported
Post-Closure Workload Universe:	Not reported
Closure Workload Universe:	Not reported
202 GPRA Corrective Action Baseline:	No
Corrective Action Workload Universe:	No
Subject to Corrective Action Universe:	No
Non-TSDFs Where RCRA CA has Been Imposed Universe:	No
TSDFs Potentially Subject to CA Under 3004 (u)/(v) Universe:	No
TSDFs Only Subject to CA under Discretionary Auth Universe:	No
Corrective Action Priority Ranking:	No NCAPS ranking
Environmental Control Indicator:	No
Institutional Control Indicator:	No
Human Exposure Controls Indicator:	N/A
Groundwater Controls Indicator:	N/A
Operating TSDF Universe:	Not reported
Full Enforcement Universe:	Not reported
Significant Non-Complier Universe:	No
Unaddressed Significant Non-Complier Universe:	No
Addressed Significant Non-Complier Universe:	No
Significant Non-Complier With a Compliance Schedule Universe:	No
Financial Assurance Required:	Not reported
Handler Date of Last Change:	20160502
Recognized Trader-Importer:	No
Recognized Trader-Exporter:	No
Importer of Spent Lead Acid Batteries:	No
Exporter of Spent Lead Acid Batteries:	No
Recycler Activity Without Storage:	Not reported
Manifest Broker:	Not reported
Sub-Part P Indicator:	No

CON EDISON (Continued) **1018279698**

Biennial: List of Years
Year: 2015

Click Here for Biennial Reporting System Data:

Hazardous Waste Summary:
Waste Code: D008
Waste Description: LEAD

Handler - Owner Operator:
Owner/Operator Indicator: Owner
Owner/Operator Name: CONSOLIDATED EDISON COMPANY OF NY, INC.
Legal Status: Private
Date Became Current: 20150307
Date Ended Current: Not reported
Owner/Operator Address: 4 IRVING PLACE
Owner/Operator City,State,Zip: NEW YORK, NY 10003
Owner/Operator Telephone: Not reported
Owner/Operator Telephone Ext: Not reported
Owner/Operator Fax: Not reported
Owner/Operator Email: Not reported

Owner/Operator Indicator: Operator
Owner/Operator Name: CONSOLIDATED EDISON COMPANY OF NY, INC.
Legal Status: Private
Date Became Current: 20150307
Date Ended Current: Not reported
Owner/Operator Address: 4 IRVING PLACE
Owner/Operator City,State,Zip: NEW YORK, NY 10003
Owner/Operator Telephone: Not reported
Owner/Operator Telephone Ext: Not reported
Owner/Operator Fax: Not reported
Owner/Operator Email: Not reported

Historic Generators:
Receive Date: 20160205
Handler Name: CON EDISON - SERVICE BOX 71759
Federal Waste Generator Description: Large Quantity Generator
State District Owner: NY
Large Quantity Handler of Universal Waste: No
Recognized Trader Importer: No
Recognized Trader Exporter: No
Spent Lead Acid Battery Importer: No
Spent Lead Acid Battery Exporter: No
Current Record: No
Non Storage Recycler Activity: Not reported
Electronic Manifest Broker: Not reported

Receive Date: 20150307
Handler Name: CON EDISON
Federal Waste Generator Description: Large Quantity Generator
State District Owner: NY
Large Quantity Handler of Universal Waste: No
Recognized Trader Importer: No
Recognized Trader Exporter: No

CON EDISON (Continued) **1018279698**

Spent Lead Acid Battery Importer: No
Spent Lead Acid Battery Exporter: No
Current Record: No
Non Storage Recycler Activity: Not reported
Electronic Manifest Broker: Not reported

Receive Date: 20150307
Handler Name: CON EDISON
Federal Waste Generator Description: Not a generator, verified
State District Owner: NY
Large Quantity Handler of Universal Waste: No
Recognized Trader Importer: No
Recognized Trader Exporter: No
Spent Lead Acid Battery Importer: No
Spent Lead Acid Battery Exporter: No
Current Record: Yes
Non Storage Recycler Activity: Not reported
Electronic Manifest Broker: Not reported

List of NAICS Codes and Descriptions:
NAICS Code: 221122
NAICS Description: ELECTRIC POWER DISTRIBUTION

Facility Has Received Notices of Violations:
Violations: No Violations Found

Evaluation Action Summary:
Evaluations: No Evaluations Found

FINDS:
Registry ID: 110067695006

Click Here:

Environmental Interest/Information System:
RCRAInfo is a national information system that supports the Resource Conservation and Recovery Act (RCRA) program through the tracking of events and activities related to facilities that generate, transport, and treat, store, or dispose of hazardous waste. RCRAInfo allows RCRA program staff to track the notification, permit, compliance, and corrective action activities required under RCRA.
HAZARDOUS WASTE BIENNIAL REPORTER

Click this hyperlink while viewing on your computer to access additional FINDS: detail in the EDR Site Report.

ECHO:
Envid: 1018279698
Registry ID: 110067695006
DFR URL: http://echo.epa.gov/detailed-facility-report?fid=110067695006
Name: CON EDISON
Address: 650 MANHATTAN AVE
City,State,Zip: BROOKLYN, NY 11222

AE235
SSW
1/8-1/4
0.234 mi.
1236 ft.

SKY HIGH MURALS
85 WYTHE AVE
BROOKLYN, NY 11249

Site 2 of 3 in cluster AE

NY MANIFEST **S123160547**
N/A

Relative:
Higher

Actual:
26 ft.

NY MANIFEST:

Name:	SKY HIGH MURALS
Address:	85 WYTHE AVE
City,State,Zip:	BROOKLYN, NY 11249
Country:	USA
EPA ID:	NYR000237370
Facility Status:	Not reported
Location Address 1:	85 WYTHE AVE
Code:	BP
Location Address 2:	Not reported
Total Tanks:	Not reported
Location City:	BROOKLYN
Location State:	NY
Location Zip:	11249
Location Zip 4:	Not reported

NY MANIFEST:

EPAID:	NYR000237370
Mailing Name:	SKY HIGH MURALS
Mailing Contact:	SKY HIGH MURALS
Mailing Address 1:	85 WYTHE AVE
Mailing Address 2:	Not reported
Mailing City:	BROOKLYN
Mailing State:	NY
Mailing Zip:	11249
Mailing Zip 4:	Not reported
Mailing Country:	USA
Mailing Phone:	6465252584

NY MANIFEST:

Document ID:	Not reported
Manifest Status:	Not reported
seq:	Not reported
Year:	2018
Trans1 State ID:	NYD049178296
Trans2 State ID:	Not reported
Generator Ship Date:	12/27/2017
Trans1 Recv Date:	12/27/2017
Trans2 Recv Date:	Not reported
TSD Site Recv Date:	01/16/2018
Part A Recv Date:	Not reported
Part B Recv Date:	Not reported
Generator EPA ID:	NYR000237370
Trans1 EPA ID:	Not reported
Trans2 EPA ID:	Not reported
TSDF ID 1:	OHD083377010
TSDF ID 2:	Not reported
Manifest Tracking Number:	018037424JJK
Import Indicator:	N
Export Indicator:	N
Discr Quantity Indicator:	N
Discr Type Indicator:	N
Discr Residue Indicator:	N

SKY HIGH MURALS (Continued) **S123160547**

Discr Partial Reject Indicator:	N
Discr Full Reject Indicator:	N
Manifest Ref Number:	Not reported
Alt Facility RCRA ID:	Not reported
Alt Facility Sign Date:	Not reported
MGMT Method Type Code:	H061
Waste Code:	Not reported
Waste Code:	Not reported
Waste Code:	Not reported
Waste Code:	Not reported
Waste Code:	Not reported
Waste Code:	Not reported
Quantity:	1400
Units:	P - Pounds
Number of Containers:	2
Container Type:	CF - Fiber or plastic boxes, cartons
Handling Method:	B Incineration, heat recovery, burning.
Specific Gravity:	1
Waste Code:	D001
Waste Code 1_2:	Not reported
Waste Code 1_3:	Not reported
Waste Code 1_4:	Not reported
Waste Code 1_5:	Not reported
Waste Code 1_6:	Not reported

AE236 **SKY HIGH MURALS** **RCRA-SQG** **1024892142**
SSW **85 WYTHE AVE** **NYR000237370**
1/8-1/4 **BROOKLYN, NY 11249**
0.234 mi.
1236 ft. **Site 3 of 3 in cluster AE**

Relative: **Higher**
Actual: **26 ft.**

RCRA-SQG:

Date Form Received by Agency:		20180620
Handler Name:	SKY HIGH MURALS	
Handler Address:		85 WYTHE AVE
Handler City,State,Zip:		BROOKLYN, NY 11249
EPA ID:		NYR000237370
Contact Name:		DANIEL I ORAMA
Contact Address:		W 10TH ST
Contact City,State,Zip:		BROOKLYN, NY 11249
Contact Telephone:		973-634-6821
Contact Fax:		Not reported
Contact Email:		DIO@COLOSSALMEDIAGROUP.COM
Contact Title:		SHOP TECH
EPA Region:		02
Land Type:		Private
Federal Waste Generator Description:		Small Quantity Generator
Non-Notifier:		Not reported
Biennial Report Cycle:		Not reported
Accessibility:		Not reported
Active Site Indicator:		Handler Activities
State District Owner:		NY
State District:		NYSDEC R1
Mailing Address:		W 10TH ST
Mailing City,State,Zip:		BROOKLYN, NY 11249
Owner Name:		87 WYTHE HOLDING LLC C/O CAYUGA CAPITAL MANAGEMENT
Owner Type:		Private

SKY HIGH MURALS (Continued) **1024892142**

Operator Name:	SKY HIGH MURALS -- COLOSSAL MEDIA INC
Operator Type:	Private
Short-Term Generator Activity:	No
Importer Activity:	No
Mixed Waste Generator:	No
Transporter Activity:	No
Transfer Facility Activity:	No
Recycler Activity with Storage:	No
Small Quantity On-Site Burner Exemption:	No
Smelting Melting and Refining Furnace Exemption:	No
Underground Injection Control:	No
Off-Site Waste Receipt:	No
Universal Waste Indicator:	No
Universal Waste Destination Facility:	No
Federal Universal Waste:	No
Active Site Fed-Reg Treatment Storage and Disposal Facility:	Not reported
Active Site Converter Treatment storage and Disposal Facility:	Not reported
Active Site State-Reg Treatment Storage and Disposal Facility:	Not reported
Active Site State-Reg Handler:	---
Federal Facility Indicator:	Not reported
Hazardous Secondary Material Indicator:	NN
Sub-Part K Indicator:	Not reported
Commercial TSD Indicator:	No
Treatment Storage and Disposal Type:	Not reported
2018 GPRA Permit Baseline:	Not on the Baseline
2018 GPRA Renewals Baseline:	Not on the Baseline
Permit Renewals Workload Universe:	Not reported
Permit Workload Universe:	Not reported
Permit Progress Universe:	Not reported
Post-Closure Workload Universe:	Not reported
Closure Workload Universe:	Not reported
202 GPRA Corrective Action Baseline:	No
Corrective Action Workload Universe:	No
Subject to Corrective Action Universe:	No
Non-TSDFs Where RCRA CA has Been Imposed Universe:	No
TSDFs Potentially Subject to CA Under 3004 (u)/(v) Universe:	No
TSDFs Only Subject to CA under Discretionary Auth Universe:	No
Corrective Action Priority Ranking:	No NCAPS ranking
Environmental Control Indicator:	No
Institutional Control Indicator:	No
Human Exposure Controls Indicator:	N/A
Groundwater Controls Indicator:	N/A
Operating TSDF Universe:	Not reported
Full Enforcement Universe:	Not reported
Significant Non-Complier Universe:	No
Unaddressed Significant Non-Complier Universe:	No
Addressed Significant Non-Complier Universe:	No
Significant Non-Complier With a Compliance Schedule Universe:	No
Financial Assurance Required:	Not reported
Handler Date of Last Change:	20180809
Recognized Trader-Importer:	No
Recognized Trader-Exporter:	No
Importer of Spent Lead Acid Batteries:	No
Exporter of Spent Lead Acid Batteries:	No
Recycler Activity Without Storage:	No
Manifest Broker:	No
Sub-Part P Indicator:	No

SKY HIGH MURALS (Continued) **1024892142**

Hazardous Waste Summary:
Waste Code: D001
Waste Description: IGNITABLE WASTE

Handler - Owner Operator:
Owner/Operator Indicator: Owner
Owner/Operator Name: 87 WYTHE HOLDING LLC C/O CAYUGA CAPITAL MANAGEMENT
Legal Status: Private
Date Became Current: Not reported
Date Ended Current: Not reported
Owner/Operator Address: 217 HAVEMEYER ST, 4TH FLOOR
Owner/Operator City,State,Zip: BROOKLYN, NY 11211
Owner/Operator Telephone: Not reported
Owner/Operator Telephone Ext: Not reported
Owner/Operator Fax: Not reported
Owner/Operator Email: Not reported

Owner/Operator Indicator: Operator
Owner/Operator Name: SKY HIGH MURALS -- COLOSSAL MEDIA INC
Legal Status: Private
Date Became Current: Not reported
Date Ended Current: Not reported
Owner/Operator Address: 95 W 10TH ST
Owner/Operator City,State,Zip: BROOKLYN, NY 11249
Owner/Operator Telephone: 718-858-0979
Owner/Operator Telephone Ext: Not reported
Owner/Operator Fax: Not reported
Owner/Operator Email: SHOP@COLOSSALMEDIAGROUP.COM

Historic Generators:
Receive Date: 20180620
Handler Name: SKY HIGH MURALS
Federal Waste Generator Description: Small Quantity Generator
State District Owner: NY
Large Quantity Handler of Universal Waste: No
Recognized Trader Importer: No
Recognized Trader Exporter: No
Spent Lead Acid Battery Importer: No
Spent Lead Acid Battery Exporter: No
Current Record: Yes
Non Storage Recycler Activity: No
Electronic Manifest Broker: No

List of NAICS Codes and Descriptions:
NAICS Code: 541850
NAICS Description: OUTDOOR ADVERTISING

Facility Has Received Notices of Violation:
Found Violation: No
Agency Which Determined Violation: Not reported
Violation Short Description: Not reported
Date Violation was Determined: Not reported
Actual Return to Compliance Date: Not reported
Return to Compliance Qualifier: Not reported
Violation Responsible Agency: Not reported

SKY HIGH MURALS (Continued) **1024892142**

Scheduled Compliance Date:	Not reported
Enforcement Identifier:	Not reported
Date of Enforcement Action:	Not reported
Enforcement Responsible Agency:	Not reported
Enforcement Docket Number:	Not reported
Enforcement Attorney:	Not reported
Corrective Action Component:	Not reported
Appeal Initiated Date:	Not reported
Appeal Resolution Date:	Not reported
Disposition Status Date:	Not reported
Disposition Status:	Not reported
Disposition Status Description:	Not reported
Consent/Final Order Sequence Number:	Not reported
Consent/Final Order Respondent Name:	Not reported
Consent/Final Order Lead Agency:	Not reported
Enforcement Type:	Not reported
Enforcement Responsible Person:	Not reported
Enforcement Responsible Sub-Organization:	Not reported
SEP Sequence Number:	Not reported
SEP Expenditure Amount:	Not reported
SEP Scheduled Completion Date:	Not reported
SEP Actual Date:	Not reported
SEP Defaulted Date:	Not reported
SEP Type:	Not reported
SEP Type Description:	Not reported
Proposed Amount:	Not reported
Final Monetary Amount:	Not reported
Paid Amount:	Not reported
Final Count:	Not reported
Final Amount:	Not reported

Evaluation Action Summary:

Evaluation Date:	20210512
Evaluation Responsible Agency:	EPA
Found Violation:	No
Evaluation Type Description:	NON-FINANCIAL RECORD REVIEW
Evaluation Responsible Person Identifier:	R2OSK
Evaluation Responsible Sub-Organization:	RCB
Actual Return to Compliance Date:	Not reported
Scheduled Compliance Date:	Not reported
Date of Request:	Not reported
Date Response Received:	Not reported
Request Agency:	Not reported
Former Citation:	Not reported

AA237 **NORTH 12TH ST. TRANSFER STA.** **NY SWF/LF** **S103572470**
West **20 NORTH 12TH STREET** **NY Spills** **N/A**
1/8-1/4 **BROOKLYN, NY 11222**
0.234 mi.
1238 ft. **Site 3 of 3 in cluster AA**

Relative: SWF/LF:
Lower

Name:	NORTH 12TH ST. TRANSFER STA.
Address:	20 NORTH 12TH STREET
City,State,Zip:	BROOKLYN, NY 11222
Flag:	INACTIVE

Actual:
5 ft.

NORTH 12TH ST. TRANSFER STA. (Continued) **S103572470**

Region Code:	2
Phone Number:	7182374288
Owner Name:	Not reported
Owner Type:	Not reported
Owner Address:	Not reported
Owner Addr2:	Not reported
Owner City,St,Zip:	Not reported
Owner Email:	Not reported
Owner Phone:	Not reported
Contact Name:	BOBBY HERBST; SUPERVISOR
Contact Address:	Not reported
Contact Addr2:	Not reported
Contact City,St,Zip:	Not reported
Contact Email:	Not reported
Contact Phone:	Not reported
Activity Desc:	Transfer station - permit
Activity Number:	[24T68]
Active:	No
East Coordinate:	587750
North Coordinate:	4508667
Accuracy Code:	Not reported
Regulatory Status:	Not reported
Waste Type:	Not reported
Authorization #:	Not reported
Authorization Date:	Not reported
Expiration Date:	Not reported
Operator Name:	Not reported
Operator Type:	Not reported
Laste Date:	Not reported

SPILLS:

Name:	CITY STORAGE
Address:	20 NORTH 12TH ST
City,State,Zip:	BROOKLYN, NY
Spill Number/Closed Date:	9805691 / 1998-08-10
Facility ID:	9805691
Facility Type:	ER
DER Facility ID:	259547
Site ID:	322179
DEC Region:	2
Spill Cause:	Other
Spill Class:	C4
SWIS:	2401
Spill Date:	1998-08-07
Investigator:	SMMARTIN
Referred To:	Not reported
Reported to Dept:	1998-08-07
CID:	312
Water Affected:	EAST RIVER
Spill Source:	Commercial/Industrial
Spill Notifier:	Federal Government
Cleanup Ceased:	Not reported
Cleanup Meets Std:	False
Last Inspection:	Not reported
Recommended Penalty:	False
UST Trust:	False
Remediation Phase:	0

NORTH 12TH ST. TRANSFER STA. (Continued) **S103572470**

Date Entered In Computer:	1998-08-07
Spill Record Last Update:	1998-08-19
Spiller Name:	PETER GUNDERSON
Spiller Company:	CITY STORAGE
Spiller Address:	20 NORTH 12TH ST
Spiller Company:	001
Contact Name:	PETER GUNDERSON
DEC Memo:	"Prior to Sept, 2004 data translation this spill Lead_DEC Field was MARTINKAT "
Remarks:	"CREW CUTTING UP AN OLD BARGE AT CITY STORAGE (PIER 12) NOTICED UNK PETROLEUM LEAKING FROM IT - USCG ENROUTE"

All Materials:

Site ID:	322179
Operable Unit ID:	1063467
Operable Unit:	01
Material ID:	320429
Material Code:	0066A
Material Name:	unknown petroleum
Case No.:	Not reported
Material FA:	Petroleum
Quantity:	.00
Units:	G
Recovered:	.00
Oxygenate:	Not reported

AC238 **MERCURY ROOM 102 C-O GREENPOINT WHSE** **RCRA NonGen / NLR** **1000182161**
East **NOBLE ST FOOT OF** **NY MANIFEST** **NYD044168607**
1/8-1/4 **BROOKLYN, NY 11222**
0.236 mi.
1244 ft. **Site 6 of 7 in cluster AC**

Relative: **Higher**

Actual: **15 ft.**

RCRA NonGen / NLR:

Date Form Received by Agency:	20070101
Handler Name:	MERCURY ROOM 102 C-O GREENPOINT WHSE
Handler Address:	NOBLE ST FOOT OF
Handler City,State,Zip:	BROOKLYN, NY 11222
EPA ID:	NYD044168607
Contact Name:	Not reported
Contact Address:	NOBLE ST FOOT OF
Contact City,State,Zip:	BROOKLYN, NY 11222
Contact Telephone:	Not reported
Contact Fax:	Not reported
Contact Email:	Not reported
Contact Title:	Not reported
EPA Region:	02
Land Type:	Not reported
Federal Waste Generator Description:	Not a generator, verified
Non-Notifier:	Not reported
Biennial Report Cycle:	Not reported
Accessibility:	Not reported
Active Site Indicator:	Not reported
State District Owner:	NY
State District:	NYSDEC R2
Mailing Address:	NOBLE ST FOOT OF
Mailing City,State,Zip:	BROOKLYN, NY 11222
Owner Name:	OWNERNAME

MERCURY ROOM 102 C-O GREENPOINT WHSE (Continued) **1000182161**

Owner Type:	Private
Operator Name:	OWNERNAME
Operator Type:	Private
Short-Term Generator Activity:	No
Importer Activity:	No
Mixed Waste Generator:	No
Transporter Activity:	No
Transfer Facility Activity:	No
Recycler Activity with Storage:	No
Small Quantity On-Site Burner Exemption:	No
Smelting Melting and Refining Furnace Exemption:	No
Underground Injection Control:	No
Off-Site Waste Receipt:	No
Universal Waste Indicator:	No
Universal Waste Destination Facility:	No
Federal Universal Waste:	No
Active Site Fed-Reg Treatment Storage and Disposal Facility:	Not reported
Active Site Converter Treatment storage and Disposal Facility:	Not reported
Active Site State-Reg Treatment Storage and Disposal Facility:	Not reported
Active Site State-Reg Handler:	---
Federal Facility Indicator:	Not reported
Hazardous Secondary Material Indicator:	NN
Sub-Part K Indicator:	Not reported
Commercial TSD Indicator:	No
Treatment Storage and Disposal Type:	Not reported
2018 GPRA Permit Baseline:	Not on the Baseline
2018 GPRA Renewals Baseline:	Not on the Baseline
Permit Renewals Workload Universe:	Not reported
Permit Workload Universe:	Not reported
Permit Progress Universe:	Not reported
Post-Closure Workload Universe:	Not reported
Closure Workload Universe:	Not reported
202 GPRA Corrective Action Baseline:	No
Corrective Action Workload Universe:	No
Subject to Corrective Action Universe:	No
Non-TSDFs Where RCRA CA has Been Imposed Universe:	No
TSDFs Potentially Subject to CA Under 3004 (u)/(v) Universe:	No
TSDFs Only Subject to CA under Discretionary Auth Universe:	No
Corrective Action Priority Ranking:	No NCAPS ranking
Environmental Control Indicator:	No
Institutional Control Indicator:	No
Human Exposure Controls Indicator:	N/A
Groundwater Controls Indicator:	N/A
Operating TSDF Universe:	Not reported
Full Enforcement Universe:	Not reported
Significant Non-Complier Universe:	No
Unaddressed Significant Non-Complier Universe:	No
Addressed Significant Non-Complier Universe:	No
Significant Non-Complier With a Compliance Schedule Universe:	No
Financial Assurance Required:	Not reported
Handler Date of Last Change:	20150414
Recognized Trader-Importer:	No
Recognized Trader-Exporter:	No
Importer of Spent Lead Acid Batteries:	No
Exporter of Spent Lead Acid Batteries:	No
Recycler Activity Without Storage:	Not reported
Manifest Broker:	Not reported

MERCURY ROOM 102 C-O GREENPOINT WHSE (Continued) **1000182161**

Sub-Part P Indicator: No

Hazardous Waste Summary:
Waste Code: D000
Waste Description: Not Defined

Waste Code: D002
Waste Description: CORROSIVE WASTE

Waste Code: D009
Waste Description: MERCURY

Handler - Owner Operator:
Owner/Operator Indicator: Owner
Owner/Operator Name: OWNERNAME
Legal Status: Private
Date Became Current: Not reported
Date Ended Current: Not reported
Owner/Operator Address: NOT REQUIRED
Owner/Operator City,State,Zip: NOT REQUIRED, WY 99999
Owner/Operator Telephone: 212-555-1212
Owner/Operator Telephone Ext: Not reported
Owner/Operator Fax: Not reported
Owner/Operator Email: Not reported

Owner/Operator Indicator: Owner
Owner/Operator Name: OWNERNAME
Legal Status: Private
Date Became Current: Not reported
Date Ended Current: Not reported
Owner/Operator Address: NOT REQUIRED
Owner/Operator City,State,Zip: NOT REQUIRED, WY 99999
Owner/Operator Telephone: 212-555-1212
Owner/Operator Telephone Ext: Not reported
Owner/Operator Fax: Not reported
Owner/Operator Email: Not reported

Owner/Operator Indicator: Operator
Owner/Operator Name: OWNERNAME
Legal Status: Private
Date Became Current: Not reported
Date Ended Current: Not reported
Owner/Operator Address: NOT REQUIRED
Owner/Operator City,State,Zip: NOT REQUIRED, WY 99999
Owner/Operator Telephone: 212-555-1212
Owner/Operator Telephone Ext: Not reported
Owner/Operator Fax: Not reported
Owner/Operator Email: Not reported

Historic Generators:
Receive Date: 19990708
Handler Name: MERCURY ROOM 102 C-O GREENPOINT WHSE
Federal Waste Generator Description: Not a generator, verified
State District Owner: NY
Large Quantity Handler of Universal Waste: No

MERCURY ROOM 102 C-O GREENPOINT WHSE (Continued) **1000182161**

Recognized Trader Importer: No
Recognized Trader Exporter: No
Spent Lead Acid Battery Importer: No
Spent Lead Acid Battery Exporter: No
Current Record: No
Non Storage Recycler Activity: Not reported
Electronic Manifest Broker: Not reported

Receive Date: 20060101
Handler Name: MERCURY ROOM 102 C-O GREENPOINT WHSE
Federal Waste Generator Description: Not a generator, verified
State District Owner: NY
Large Quantity Handler of Universal Waste: No
Recognized Trader Importer: No
Recognized Trader Exporter: No
Spent Lead Acid Battery Importer: No
Spent Lead Acid Battery Exporter: No
Current Record: No
Non Storage Recycler Activity: Not reported
Electronic Manifest Broker: Not reported

Receive Date: 20070101
Handler Name: MERCURY ROOM 102 C-O GREENPOINT WHSE
Federal Waste Generator Description: Not a generator, verified
State District Owner: NY
Large Quantity Handler of Universal Waste: No
Recognized Trader Importer: No
Recognized Trader Exporter: No
Spent Lead Acid Battery Importer: No
Spent Lead Acid Battery Exporter: No
Current Record: Yes
Non Storage Recycler Activity: Not reported
Electronic Manifest Broker: Not reported

Receive Date: 19850515
Handler Name: MERCURY ROOM 102 C-O GREENPOINT WHSE
Federal Waste Generator Description: Large Quantity Generator
State District Owner: NY
Large Quantity Handler of Universal Waste: No
Recognized Trader Importer: No
Recognized Trader Exporter: No
Spent Lead Acid Battery Importer: No
Spent Lead Acid Battery Exporter: No
Current Record: No
Non Storage Recycler Activity: Not reported
Electronic Manifest Broker: Not reported

List of NAICS Codes and Descriptions:
NAICS Codes: No NAICS Codes Found

Facility Has Received Notices of Violation:
Found Violation: Yes
Agency Which Determined Violation: State
Violation Short Description: Generators - General
Date Violation was Determined: 19870127
Actual Return to Compliance Date: 19870127

MERCURY ROOM 102 C-O GREENPOINT WHSE (Continued) **1000182161**

Return to Compliance Qualifier:	Not Resolved
Violation Responsible Agency:	State
Scheduled Compliance Date:	Not reported
Enforcement Identifier:	Not reported
Date of Enforcement Action:	Not reported
Enforcement Responsible Agency:	Not reported
Enforcement Docket Number:	Not reported
Enforcement Attorney:	Not reported
Corrective Action Component:	Not reported
Appeal Initiated Date:	Not reported
Appeal Resolution Date:	Not reported
Disposition Status Date:	Not reported
Disposition Status:	Not reported
Disposition Status Description:	Not reported
Consent/Final Order Sequence Number:	Not reported
Consent/Final Order Respondent Name:	Not reported
Consent/Final Order Lead Agency:	Not reported
Enforcement Type:	Not reported
Enforcement Responsible Person:	Not reported
Enforcement Responsible Sub-Organization:	Not reported
SEP Sequence Number:	Not reported
SEP Expenditure Amount:	Not reported
SEP Scheduled Completion Date:	Not reported
SEP Actual Date:	Not reported
SEP Defaulted Date:	Not reported
SEP Type:	Not reported
SEP Type Description:	Not reported
Proposed Amount:	Not reported
Final Monetary Amount:	Not reported
Paid Amount:	Not reported
Final Count:	Not reported
Final Amount:	Not reported

Found Violation:	No
Agency Which Determined Violation:	Not reported
Violation Short Description:	Not reported
Date Violation was Determined:	Not reported
Actual Return to Compliance Date:	Not reported
Return to Compliance Qualifier:	Not reported
Violation Responsible Agency:	Not reported
Scheduled Compliance Date:	Not reported
Enforcement Identifier:	Not reported
Date of Enforcement Action:	Not reported
Enforcement Responsible Agency:	Not reported
Enforcement Docket Number:	Not reported
Enforcement Attorney:	Not reported
Corrective Action Component:	Not reported
Appeal Initiated Date:	Not reported
Appeal Resolution Date:	Not reported
Disposition Status Date:	Not reported
Disposition Status:	Not reported
Disposition Status Description:	Not reported
Consent/Final Order Sequence Number:	Not reported
Consent/Final Order Respondent Name:	Not reported
Consent/Final Order Lead Agency:	Not reported
Enforcement Type:	Not reported
Enforcement Responsible Person:	Not reported

MERCURY ROOM 102 C-O GREENPOINT WHSE (Continued) **1000182161**

Enforcement Responsible Sub-Organization:	Not reported
SEP Sequence Number:	Not reported
SEP Expenditure Amount:	Not reported
SEP Scheduled Completion Date:	Not reported
SEP Actual Date:	Not reported
SEP Defaulted Date:	Not reported
SEP Type:	Not reported
SEP Type Description:	Not reported
Proposed Amount:	Not reported
Final Monetary Amount:	Not reported
Paid Amount:	Not reported
Final Count:	Not reported
Final Amount:	Not reported

Evaluation Action Summary:

Evaluation Date:	19870127
Evaluation Responsible Agency:	State
Found Violation:	Yes
Evaluation Type Description:	NON-FINANCIAL RECORD REVIEW
Evaluation Responsible Person Identifier:	NYDEC
Evaluation Responsible Sub-Organization:	Not reported
Actual Return to Compliance Date:	19870127
Scheduled Compliance Date:	Not reported
Date of Request:	Not reported
Date Response Received:	Not reported
Request Agency:	Not reported
Former Citation:	Not reported

Evaluation Date:	19990708
Evaluation Responsible Agency:	EPA
Found Violation:	No
Evaluation Type Description:	COMPLIANCE EVALUATION INSPECTION ON-SITE
Evaluation Responsible Person Identifier:	R2ME
Evaluation Responsible Sub-Organization:	RCB
Actual Return to Compliance Date:	Not reported
Scheduled Compliance Date:	Not reported
Date of Request:	Not reported
Date Response Received:	Not reported
Request Agency:	Not reported
Former Citation:	Not reported

NY MANIFEST:

Name:	PHILIPP BROTHERS INC
Address:	NOBLE ST FOOT OF
City,State,Zip:	BROOKLYN, NY 11222
Country:	USA
EPA ID:	NYD044168607
Facility Status:	Not reported
Location Address 1:	1221 AVE OF AMER
Code:	BP
Location Address 2:	Not reported
Total Tanks:	Not reported
Location City:	NEW YORK
Location State:	NY
Location Zip:	10020

MERCURY ROOM 102 C-O GREENPOINT WHSE (Continued) **1000182161**

Location Zip 4: Not reported

NY MANIFEST:
EPAID: NYD044168607
Mailing Name: PHILIPP BROTHERS INC
Mailing Contact: N/S
Mailing Address 1: 1221 AVE OF AMER
Mailing Address 2: Not reported
Mailing City: NEW YORK
Mailing State: NY
Mailing Zip: 10020
Mailing Zip 4: Not reported
Mailing Country: USA
Mailing Phone: 2125755900

Z239 **BKLYN UNION GAS /PEOPLES WORKS** **SEMS-ARCHIVE** **1003863859**
SW **KENT AVE S 10TH & 11TH STS** **NYD980532105**
1/8-1/4 **BROOKLYN, NY 11211**
0.240 mi.
1265 ft. **Site 9 of 10 in cluster Z**

Relative:
Higher

Actual:
14 ft.

SEMS Archive:
Site ID: 0201986
EPA ID: NYD980532105
Name: BKLYN UNION GAS /PEOPLES WORKS
Address: KENT AVE S 10TH & 11TH STS
Address 2: Not reported
City,State,Zip: BROOKLYN, NY 11211
Cong District: 14
FIPS Code: 36047
FF: N
NPL: Not on the NPL
Non NPL Status: NFRAP-Site does not qualify for the NPL based on existing information

SEMS Archive Detail:
Region: 02
Site ID: 0201986
EPA ID: NYD980532105
Site Name: BKLYN UNION GAS /PEOPLES WORKS
NPL: N
FF: N
OU: 00
Action Code: VS
Action Name: ARCH SITE
SEQ: 1
Start Date: Not reported
Finish Date: 1986-09-24 04:00:00
Qual: Not reported
Current Action Lead: EPA Perf In-Hse

Region: 02
Site ID: 0201986
EPA ID: NYD980532105
Site Name: BKLYN UNION GAS /PEOPLES WORKS
NPL: N
FF: N
OU: 00
Action Code: PA

BKLYN UNION GAS /PEOPLES WORKS (Continued) **1003863859**

Action Name:	PA
SEQ:	1
Start Date:	1986-09-05 04:00:00
Finish Date:	1986-09-24 04:00:00
Qual:	N
Current Action Lead:	EPA Perf
Region:	02
Site ID:	0201986
EPA ID:	NYD980532105
Site Name:	BKLYN UNION GAS /PEOPLES WORKS
NPL:	N
FF:	N
OU:	00
Action Code:	DS
Action Name:	DISCVRY
SEQ:	1
Start Date:	1981-06-01 04:00:00
Finish Date:	1981-06-01 04:00:00
Qual:	Not reported
Current Action Lead:	EPA Perf

Z240 **BUG, PEOPLES WORKS** **NY HSWDS** **S102872857**
SW **KENT AVE.** **N/A**
1/8-1/4 **BROOKLYN, NY 11211**
0.240 mi.
1265 ft. **Site 10 of 10 in cluster Z**

Relative: **Higher**
Actual: **14 ft.**

HSWDS:

Facility ID:	HS2016
Region:	2
Facility Status:	Unknown
Owner Type:	Publ Utily
Owner:	Formerly BUG Company
Owner Address:	195 Montague Street
Owner Phone:	(718)403-3053
Operator Type:	Unknown
Operator:	Unknown
Operator:	Unknown
Operator Phone:	Unknown
EPA ID:	NYD980532105
Registry:	Not on NYS Registry of Inactive Haz Waste Disposal Sites
Registry Site ID:	None
RCRA Permitted:	Unknown
Site Code:	Coal Gasification Plant
Owner City State:	Brooklyn NY 11201
Operator City State:	Not reported
Quadrange:	Unknown
Latitude:	40 43'20"N
Longitude:	73 57'35"W
Acres:	0.00
Operator Date:	1871
Close Date:	1895
Completed:	PA
Active:	Unknown
PCB's Disposed:	No
Pesticides Disposed:	No

BUG, PEOPLES WORKS (Continued) **S102872857**

Metals Disposed:	No
Asbestos Disposed:	No
Volatile Organic Compounds Disposed:	No
Semi Volatile Organic Compounds Disposed:	Unknown
Analytical Info Exists for Air:	Not reported
Analytical Info Exists for Ground:	None
Analytical Info Exists for Surface:	Not reported
Analytical Info Exists for Sediments:	Not reported
Analytical Info Exists for Surface:	Not reported
Analytical Info Exists for Substance:	Not reported
Analytical Info Exists for Waste:	Not reported
Analytical Info Exists for Leachate:	Not reported
Analytical Info Exists for EP Toxicity:	Not reported
Analytical Info Exists for TCLP:	Not reported
Threat to Environment/Public Health:	Environmental
Surface Water Contamination:	Unknown
Surface Water Body Class:	Unknown
Groundwater Contamination:	Unknown
Groundwater Classification:	Unknown
Drinking Water Contamination:	Unknown
Drinking Water Supply is Active:	No
Any Known Fish or Wildlife:	Unknown
Hazardous Exposure:	Unknown
Site Has Controlled Acess:	Unknown
Ambient Air Contamination:	Unknown
Direct Contact:	Unknown
EPA Hazardous Ranking System Score:	Unknown
Inventory:	Not reported
Nefrap:	Not reported
Mailing:	Not reported
Tax Map No:	Not reported
Qualify:	Not reported
Next Action:	Not reported
Agencies:	Not reported
Air:	Not reported
Building:	Not reported
Site Desc:	Not reported
Drink:	Not reported
Eptox:	Not reported
Fish:	Not reported
Ground:	Not reported
Ground Desc:	Not reported
Hazardous Threat:	Not reported
Haz Threat Desc:	Not reported
Leachate:	Not reported
Preparer:	Not reported
Sediment:	Not reported
Soil:	Not reported
Surface:	Not reported
Status:	Not reported
Surface Soil:	Not reported
Surface:	Not reported
TCLP:	Not reported
Waste:	Not reported

AC241 **MTA NYCT - NASSAU AVENUE STATION** **RCRA NonGen / NLR** **1001197366**
East **NASSAU & MANHATTAN AVE** **NY MANIFEST** **NYR000038778**
1/8-1/4 **BROOKLYN, NY 11222**
0.241 mi.
1270 ft. **Site 7 of 7 in cluster AC**

Relative: **Higher**
Actual: **14 ft.**

RCRA NonGen / NLR:

Date Form Received by Agency:	20070101
Handler Name:	MTA NYCT - NASSAU AVENUE STATION
Handler Address:	NASSAU & MANHATTAN AVE
Handler City,State,Zip:	BROOKLYN, NY 11222
EPA ID:	NYR000038778
Contact Name:	DAVID RISUENO
Contact Address:	COLUMBUS CIR 25TH FLOOR
Contact City,State,Zip:	NEW YORK, NY 10019
Contact Telephone:	212-307-5589
Contact Fax:	Not reported
Contact Email:	Not reported
Contact Title:	Not reported
EPA Region:	02
Land Type:	Not reported
Federal Waste Generator Description:	Not a generator, verified
Non-Notifier:	Not reported
Biennial Report Cycle:	Not reported
Accessibility:	Not reported
Active Site Indicator:	Not reported
State District Owner:	NY
State District:	NYSDEC R2
Mailing Address:	COLUMBUS CIR 25TH FLOOR
Mailing City,State,Zip:	NEW YORK, NY 10019
Owner Name:	MTA NEW YORK CITY TRANSIT
Owner Type:	Other
Operator Name:	MTA NEW YORK CITY TRANSIT
Operator Type:	Other
Short-Term Generator Activity:	No
Importer Activity:	No
Mixed Waste Generator:	No
Transporter Activity:	No
Transfer Facility Activity:	No
Recycler Activity with Storage:	No
Small Quantity On-Site Burner Exemption:	No
Smelting Melting and Refining Furnace Exemption:	No
Underground Injection Control:	No
Off-Site Waste Receipt:	No
Universal Waste Indicator:	No
Universal Waste Destination Facility:	No
Federal Universal Waste:	No
Active Site Fed-Reg Treatment Storage and Disposal Facility:	Not reported
Active Site Converter Treatment storage and Disposal Facility:	Not reported
Active Site State-Reg Treatment Storage and Disposal Facility:	Not reported
Active Site State-Reg Handler:	---
Federal Facility Indicator:	Not reported
Hazardous Secondary Material Indicator:	NN
Sub-Part K Indicator:	Not reported
Commercial TSD Indicator:	No
Treatment Storage and Disposal Type:	Not reported
2018 GPRA Permit Baseline:	Not on the Baseline
2018 GPRA Renewals Baseline:	Not on the Baseline
Permit Renewals Workload Universe:	Not reported

MTA NYCT - NASSAU AVENUE STATION (Continued) **1001197366**

Permit Workload Universe:	Not reported
Permit Progress Universe:	Not reported
Post-Closure Workload Universe:	Not reported
Closure Workload Universe:	Not reported
202 GPRA Corrective Action Baseline:	No
Corrective Action Workload Universe:	No
Subject to Corrective Action Universe:	No
Non-TSDFs Where RCRA CA has Been Imposed Universe:	No
TSDFs Potentially Subject to CA Under 3004 (u)/(v) Universe:	No
TSDFs Only Subject to CA under Discretionary Auth Universe:	No
Corrective Action Priority Ranking:	No NCAPS ranking
Environmental Control Indicator:	No
Institutional Control Indicator:	No
Human Exposure Controls Indicator:	N/A
Groundwater Controls Indicator:	N/A
Operating TSDF Universe:	Not reported
Full Enforcement Universe:	Not reported
Significant Non-Complier Universe:	No
Unaddressed Significant Non-Complier Universe:	No
Addressed Significant Non-Complier Universe:	No
Significant Non-Complier With a Compliance Schedule Universe:	No
Financial Assurance Required:	Not reported
Handler Date of Last Change:	20150414
Recognized Trader-Importer:	No
Recognized Trader-Exporter:	No
Importer of Spent Lead Acid Batteries:	No
Exporter of Spent Lead Acid Batteries:	No
Recycler Activity Without Storage:	Not reported
Manifest Broker:	Not reported
Sub-Part P Indicator:	No

Hazardous Waste Summary:

Waste Code:	D000
Waste Description:	Not Defined
Waste Code:	D008
Waste Description:	LEAD

Handler - Owner Operator:

Owner/Operator Indicator:	Owner
Owner/Operator Name:	MTA NEW YORK CITY TRANSIT
Legal Status:	Other
Date Became Current:	Not reported
Date Ended Current:	Not reported
Owner/Operator Address:	10 COLUMBUS CIR 25TH FLOOR
Owner/Operator City,State,Zip:	NEW YORK, NY 10019
Owner/Operator Telephone:	212-307-5589
Owner/Operator Telephone Ext:	Not reported
Owner/Operator Fax:	Not reported
Owner/Operator Email:	Not reported
Owner/Operator Indicator:	Owner
Owner/Operator Name:	MTA NEW YORK CITY TRANSIT
Legal Status:	Other
Date Became Current:	Not reported

MTA NYCT - NASSAU AVENUE STATION (Continued) **1001197366**

Date Ended Current: Not reported
Owner/Operator Address: 10 COLUMBUS CIR 25TH FLOOR
Owner/Operator City,State,Zip: NEW YORK, NY 10019
Owner/Operator Telephone: 212-307-5589
Owner/Operator Telephone Ext: Not reported
Owner/Operator Fax: Not reported
Owner/Operator Email: Not reported

Owner/Operator Indicator: Operator
Owner/Operator Name: MTA NEW YORK CITY TRANSIT
Legal Status: Other
Date Became Current: Not reported
Date Ended Current: Not reported
Owner/Operator Address: 10 COLUMBUS CIR 25TH FLOOR
Owner/Operator City,State,Zip: NEW YORK, NY 10019
Owner/Operator Telephone: 212-307-5589
Owner/Operator Telephone Ext: Not reported
Owner/Operator Fax: Not reported
Owner/Operator Email: Not reported

Historic Generators:
Receive Date: 20060101
Handler Name: MTA NYCT - NASSAU AVENUE STATION
Federal Waste Generator Description: Not a generator, verified
State District Owner: NY
Large Quantity Handler of Universal Waste: No
Recognized Trader Importer: No
Recognized Trader Exporter: No
Spent Lead Acid Battery Importer: No
Spent Lead Acid Battery Exporter: No
Current Record: No
Non Storage Recycler Activity: Not reported
Electronic Manifest Broker: Not reported

Receive Date: 20070101
Handler Name: MTA NYCT - NASSAU AVENUE STATION
Federal Waste Generator Description: Not a generator, verified
State District Owner: NY
Large Quantity Handler of Universal Waste: No
Recognized Trader Importer: No
Recognized Trader Exporter: No
Spent Lead Acid Battery Importer: No
Spent Lead Acid Battery Exporter: No
Current Record: Yes
Non Storage Recycler Activity: Not reported
Electronic Manifest Broker: Not reported

Receive Date: 19970507
Handler Name: MTA NYCT - NASSAU AVENUE STATION
Federal Waste Generator Description: Small Quantity Generator
State District Owner: NY
Large Quantity Handler of Universal Waste: No
Recognized Trader Importer: No
Recognized Trader Exporter: No
Spent Lead Acid Battery Importer: No
Spent Lead Acid Battery Exporter: No
Current Record: No

MTA NYCT - NASSAU AVENUE STATION (Continued) **1001197366**

Non Storage Recycler Activity: Not reported
Electronic Manifest Broker: Not reported

List of NAICS Codes and Descriptions:
NAICS Codes: No NAICS Codes Found

Facility Has Received Notices of Violations:
Violations: No Violations Found

Evaluation Action Summary:
Evaluations: No Evaluations Found

NY MANIFEST:
Name: MTA NYCT - NASSAU AVE STATION
Address: NASSAU & MANHATTAN AVE
City,State,Zip: BROOKLYN, NY 11222
Country: USA
EPA ID: NYR000038778
Facility Status: Not reported
Location Address 1: NASSAU & MANHATTAN AVE
Code: BP
Location Address 2: Not reported
Total Tanks: Not reported
Location City: BROOKLYN
Location State: NY
Location Zip: 11222
Location Zip 4: Not reported

NY MANIFEST:
EPAID: NYR000038778
Mailing Name: MTA NYCT - NASSAU AVE STATION
Mailing Contact: DAVID RISUENO
Mailing Address 1: 10 COLUMBUS CIR - 25TH FLR
Mailing Address 2: Not reported
Mailing City: NEW YORK
Mailing State: NY
Mailing Zip: 10019
Mailing Zip 4: Not reported
Mailing Country: USA
Mailing Phone: 2123075589

NY MANIFEST:
Document ID: Not reported
Manifest Status: Not reported
seq: Not reported
Year: 2018
Trans1 State ID: NYD046765574
Trans2 State ID: Not reported
Generator Ship Date: 06/17/2010
Trans1 Recv Date: 06/17/2010
Trans2 Recv Date: Not reported
TSD Site Recv Date: 06/17/2010
Part A Recv Date: Not reported
Part B Recv Date: Not reported

MTA NYCT - NASSAU AVENUE STATION (Continued) **1001197366**

Generator EPA ID:	NYR000038778
Trans1 EPA ID:	Not reported
Trans2 EPA ID:	Not reported
TSDF ID 1:	NJD991291105
TSDF ID 2:	Not reported
Manifest Tracking Number:	000067396WAS
Import Indicator:	N
Export Indicator:	N
Discr Quantity Indicator:	N
Discr Type Indicator:	N
Discr Residue Indicator:	N
Discr Partial Reject Indicator:	N
Discr Full Reject Indicator:	N
Manifest Ref Number:	Not reported
Alt Facility RCRA ID:	Not reported
Alt Facility Sign Date:	Not reported
MGMT Method Type Code:	H111
Waste Code:	Not reported
Waste Code:	Not reported
Waste Code:	Not reported
Waste Code:	Not reported
Waste Code:	Not reported
Waste Code:	Not reported
Quantity:	200
Units:	P - Pounds
Number of Containers:	2
Container Type:	DM - Metal drums, barrels
Handling Method:	T Chemical, physical, or biological treatment.
Specific Gravity:	1
Waste Code:	D008
Waste Code 1_2:	Not reported
Waste Code 1_3:	Not reported
Waste Code 1_4:	Not reported
Waste Code 1_5:	Not reported
Waste Code 1_6:	Not reported

AF242 **CON EDISON** **RCRA NonGen / NLR** **1019325305**
South **BEDFORD AVE & 12TH ST** **FINDS** **NYP004814345**
1/8-1/4 **BROOKLYN, NY 11234** **ECHO**
0.243 mi.
1282 ft. **Site 1 of 9 in cluster AF**

Relative: **Higher**
Actual: **16 ft.**

RCRA NonGen / NLR:

Date Form Received by Agency:		20150728
Handler Name:	CON EDISON	
Handler Address:		BEDFORD AVE & 12TH ST
Handler City,State,Zip:		BROOKLYN, NY 11234
EPA ID:		NYP004814345
Contact Name:		THOMAS TEELING
Contact Address:		Not reported
Contact City,State,Zip:		Not reported
Contact Telephone:		212-460-3770
Contact Fax:		Not reported
Contact Email:		Not reported
Contact Title:		Not reported
EPA Region:		02
Land Type:		Private

CON EDISON (Continued) **1019325305**

Federal Waste Generator Description:	Not a generator, verified
Non-Notifier:	Not reported
Biennial Report Cycle:	Not reported
Accessibility:	Not reported
Active Site Indicator:	Not reported
State District Owner:	NY
State District:	NYSDEC R2
Mailing Address:	IRVING PL 15TH FL NE
Mailing City,State,Zip:	NEW YORK, NY 10003
Owner Name:	Not reported
Owner Type:	Not reported
Operator Name:	Not reported
Operator Type:	Not reported
Short-Term Generator Activity:	No
Importer Activity:	No
Mixed Waste Generator:	No
Transporter Activity:	No
Transfer Facility Activity:	No
Recycler Activity with Storage:	No
Small Quantity On-Site Burner Exemption:	No
Smelting Melting and Refining Furnace Exemption:	No
Underground Injection Control:	No
Off-Site Waste Receipt:	No
Universal Waste Indicator:	No
Universal Waste Destination Facility:	No
Federal Universal Waste:	No
Active Site Fed-Reg Treatment Storage and Disposal Facility:	Not reported
Active Site Converter Treatment storage and Disposal Facility:	Not reported
Active Site State-Reg Treatment Storage and Disposal Facility:	Not reported
Active Site State-Reg Handler:	---
Federal Facility Indicator:	Not reported
Hazardous Secondary Material Indicator:	NN
Sub-Part K Indicator:	Not reported
Commercial TSD Indicator:	No
Treatment Storage and Disposal Type:	Not reported
2018 GPRA Permit Baseline:	Not on the Baseline
2018 GPRA Renewals Baseline:	Not on the Baseline
Permit Renewals Workload Universe:	Not reported
Permit Workload Universe:	Not reported
Permit Progress Universe:	Not reported
Post-Closure Workload Universe:	Not reported
Closure Workload Universe:	Not reported
202 GPRA Corrective Action Baseline:	No
Corrective Action Workload Universe:	No
Subject to Corrective Action Universe:	No
Non-TSDFs Where RCRA CA has Been Imposed Universe:	No
TSDFs Potentially Subject to CA Under 3004 (u)/(v) Universe:	No
TSDFs Only Subject to CA under Discretionary Auth Universe:	No
Corrective Action Priority Ranking:	No NCAPS ranking
Environmental Control Indicator:	No
Institutional Control Indicator:	No
Human Exposure Controls Indicator:	N/A
Groundwater Controls Indicator:	N/A
Operating TSDF Universe:	Not reported
Full Enforcement Universe:	Not reported
Significant Non-Complier Universe:	No
Unaddressed Significant Non-Complier Universe:	No

CON EDISON (Continued) **1019325305**

Addressed Significant Non-Complier Universe:	No
Significant Non-Complier With a Compliance Schedule Universe:	No
Financial Assurance Required:	Not reported
Handler Date of Last Change:	20160909
Recognized Trader-Importer:	No
Recognized Trader-Exporter:	No
Importer of Spent Lead Acid Batteries:	No
Exporter of Spent Lead Acid Batteries:	No
Recycler Activity Without Storage:	Not reported
Manifest Broker:	Not reported
Sub-Part P Indicator:	No

Biennial: List of Years
Year: 2015

Click Here for Biennial Reporting System Data:

Hazardous Waste Summary:
Waste Code: D008
Waste Description: LEAD

Handler - Owner Operator:

Owner/Operator Indicator:	Operator
Owner/Operator Name:	CONSOLIDATED EDISON COMPANY OF NY, INC.
Legal Status:	Private
Date Became Current:	20150728
Date Ended Current:	Not reported
Owner/Operator Address:	4 IRVING PLACE
Owner/Operator City,State,Zip:	NEW YORK, NY 10003
Owner/Operator Telephone:	Not reported
Owner/Operator Telephone Ext:	Not reported
Owner/Operator Fax:	Not reported
Owner/Operator Email:	Not reported

Owner/Operator Indicator:	Owner
Owner/Operator Name:	CONSOLIDATED EDISON COMPANY OF NY, INC.
Legal Status:	Private
Date Became Current:	20150728
Date Ended Current:	Not reported
Owner/Operator Address:	4 IRVING PLACE
Owner/Operator City,State,Zip:	NEW YORK, NY 10003
Owner/Operator Telephone:	Not reported
Owner/Operator Telephone Ext:	Not reported
Owner/Operator Fax:	Not reported
Owner/Operator Email:	Not reported

Historic Generators:

Receive Date:	20160205
Handler Name:	CON EDISON - VAULT SUBMERSIBLE 6165
Federal Waste Generator Description:	Large Quantity Generator
State District Owner:	NY
Large Quantity Handler of Universal Waste:	No
Recognized Trader Importer:	No
Recognized Trader Exporter:	No
Spent Lead Acid Battery Importer:	No

CON EDISON (Continued) **1019325305**

Spent Lead Acid Battery Exporter: No
Current Record: No
Non Storage Recycler Activity: Not reported
Electronic Manifest Broker: Not reported

Receive Date: 20150728
Handler Name: CON EDISON
Federal Waste Generator Description: Large Quantity Generator
State District Owner: NY
Large Quantity Handler of Universal Waste: No
Recognized Trader Importer: No
Recognized Trader Exporter: No
Spent Lead Acid Battery Importer: No
Spent Lead Acid Battery Exporter: No
Current Record: No
Non Storage Recycler Activity: Not reported
Electronic Manifest Broker: Not reported

Receive Date: 20150728
Handler Name: CON EDISON
Federal Waste Generator Description: Not a generator, verified
State District Owner: NY
Large Quantity Handler of Universal Waste: No
Recognized Trader Importer: No
Recognized Trader Exporter: No
Spent Lead Acid Battery Importer: No
Spent Lead Acid Battery Exporter: No
Current Record: Yes
Non Storage Recycler Activity: Not reported
Electronic Manifest Broker: Not reported

List of NAICS Codes and Descriptions:
NAICS Code: 221122
NAICS Description: ELECTRIC POWER DISTRIBUTION

Facility Has Received Notices of Violations:
Violations: No Violations Found

Evaluation Action Summary:
Evaluations: No Evaluations Found

FINDS:
Registry ID: 110069386131

Click Here:

Environmental Interest/Information System:
RCRAInfo is a national information system that supports the Resource Conservation and Recovery Act (RCRA) program through the tracking of events and activities related to facilities that generate, transport, and treat, store, or dispose of hazardous waste. RCRAInfo allows RCRA program staff to track the notification, permit, compliance, and corrective action activities required under RCRA.

CON EDISON (Continued) **1019325305**

Click this hyperlink while viewing on your computer to access additional FINDS: detail in the EDR Site Report.

ECHO:

Envid:	1019325305
Registry ID:	110069386131
DFR URL:	http://echo.epa.gov/detailed-facility-report?fid=110069386131
Name:	CON EDISON
Address:	BEDFORD AVE & 12TH ST
City,State,Zip:	BROOKLYN, NY 11234

AF243 **CON EDISON** **RCRA NonGen / NLR** **1019325033**
South **BEDFORD AVE & 12TH ST** **NYP004789244**
1/8-1/4 **BROOKLYN, NY 11234**
0.243 mi.
1282 ft. **Site 2 of 9 in cluster AF**

Relative: **Higher**

Actual: **16 ft.**

RCRA NonGen / NLR:

Date Form Received by Agency:		20150602
Handler Name:	CON EDISON	
Handler Address:		BEDFORD AVE & 12TH ST
Handler City,State,Zip:		BROOKLYN, NY 11234
EPA ID:		NYP004789244
Contact Name:		THOMAS TEELING
Contact Address:		Not reported
Contact City,State,Zip:		Not reported
Contact Telephone:		212-460-3770
Contact Fax:		Not reported
Contact Email:		Not reported
Contact Title:		Not reported
EPA Region:		02
Land Type:		Private
Federal Waste Generator Description:		Not a generator, verified
Non-Notifier:		Not reported
Biennial Report Cycle:		Not reported
Accessibility:		Not reported
Active Site Indicator:		Not reported
State District Owner:		NY
State District:		NYSDEC R2
Mailing Address:		IRVING PL 15TH FL NE
Mailing City,State,Zip:		NEW YORK, NY 10003
Owner Name:		Not reported
Owner Type:		Not reported
Operator Name:		Not reported
Operator Type:		Not reported
Short-Term Generator Activity:		No
Importer Activity:		No
Mixed Waste Generator:		No
Transporter Activity:		No
Transfer Facility Activity:		No
Recycler Activity with Storage:		No
Small Quantity On-Site Burner Exemption:		No
Smelting Melting and Refining Furnace Exemption:		No
Underground Injection Control:		No
Off-Site Waste Receipt:		No
Universal Waste Indicator:		No
Universal Waste Destination Facility:		No

CON EDISON (Continued) **1019325033**

Federal Universal Waste:	No
Active Site Fed-Reg Treatment Storage and Disposal Facility:	Not reported
Active Site Converter Treatment storage and Disposal Facility:	Not reported
Active Site State-Reg Treatment Storage and Disposal Facility:	Not reported
Active Site State-Reg Handler:	---
Federal Facility Indicator:	Not reported
Hazardous Secondary Material Indicator:	NN
Sub-Part K Indicator:	Not reported
Commercial TSD Indicator:	No
Treatment Storage and Disposal Type:	Not reported
2018 GPRA Permit Baseline:	Not on the Baseline
2018 GPRA Renewals Baseline:	Not on the Baseline
Permit Renewals Workload Universe:	Not reported
Permit Workload Universe:	Not reported
Permit Progress Universe:	Not reported
Post-Closure Workload Universe:	Not reported
Closure Workload Universe:	Not reported
202 GPRA Corrective Action Baseline:	No
Corrective Action Workload Universe:	No
Subject to Corrective Action Universe:	No
Non-TSDFs Where RCRA CA has Been Imposed Universe:	No
TSDFs Potentially Subject to CA Under 3004 (u)/(v) Universe:	No
TSDFs Only Subject to CA under Discretionary Auth Universe:	No
Corrective Action Priority Ranking:	No NCAPS ranking
Environmental Control Indicator:	No
Institutional Control Indicator:	No
Human Exposure Controls Indicator:	N/A
Groundwater Controls Indicator:	N/A
Operating TSDF Universe:	Not reported
Full Enforcement Universe:	Not reported
Significant Non-Complier Universe:	No
Unaddressed Significant Non-Complier Universe:	No
Addressed Significant Non-Complier Universe:	No
Significant Non-Complier With a Compliance Schedule Universe:	No
Financial Assurance Required:	Not reported
Handler Date of Last Change:	20160909
Recognized Trader-Importer:	No
Recognized Trader-Exporter:	No
Importer of Spent Lead Acid Batteries:	No
Exporter of Spent Lead Acid Batteries:	No
Recycler Activity Without Storage:	Not reported
Manifest Broker:	Not reported
Sub-Part P Indicator:	No

Biennial: List of Years
Year: 2015

Click Here for Biennial Reporting System Data:

Hazardous Waste Summary:
Waste Code: D008
Waste Description: LEAD

Handler - Owner Operator:
Owner/Operator Indicator: Owner
Owner/Operator Name: CONSOLIDATED EDISON COMPANY OF NY, INC.

CON EDISON (Continued) **1019325033**

Legal Status: Private
Date Became Current: 20150602
Date Ended Current: Not reported
Owner/Operator Address: 4 IRVING PLACE
Owner/Operator City,State,Zip: NEW YORK, NY 10003
Owner/Operator Telephone: Not reported
Owner/Operator Telephone Ext: Not reported
Owner/Operator Fax: Not reported
Owner/Operator Email: Not reported

Owner/Operator Indicator: Operator
Owner/Operator Name: CONSOLIDATED EDISON COMPANY OF NY, INC.
Legal Status: Private
Date Became Current: 20150602
Date Ended Current: Not reported
Owner/Operator Address: 4 IRVING PLACE
Owner/Operator City,State,Zip: NEW YORK, NY 10003
Owner/Operator Telephone: Not reported
Owner/Operator Telephone Ext: Not reported
Owner/Operator Fax: Not reported
Owner/Operator Email: Not reported

Historic Generators:
Receive Date: 20160205
Handler Name: CON EDISON - MANHOLE 4377
Federal Waste Generator Description: Large Quantity Generator
State District Owner: NY
Large Quantity Handler of Universal Waste: No
Recognized Trader Importer: No
Recognized Trader Exporter: No
Spent Lead Acid Battery Importer: No
Spent Lead Acid Battery Exporter: No
Current Record: No
Non Storage Recycler Activity: Not reported
Electronic Manifest Broker: Not reported

Receive Date: 20150602
Handler Name: CON EDISON
Federal Waste Generator Description: Large Quantity Generator
State District Owner: NY
Large Quantity Handler of Universal Waste: No
Recognized Trader Importer: No
Recognized Trader Exporter: No
Spent Lead Acid Battery Importer: No
Spent Lead Acid Battery Exporter: No
Current Record: No
Non Storage Recycler Activity: Not reported
Electronic Manifest Broker: Not reported

Receive Date: 20150602
Handler Name: CON EDISON
Federal Waste Generator Description: Not a generator, verified
State District Owner: NY
Large Quantity Handler of Universal Waste: No
Recognized Trader Importer: No
Recognized Trader Exporter: No
Spent Lead Acid Battery Importer: No

CON EDISON (Continued) **1019325033**

Spent Lead Acid Battery Exporter: No
Current Record: Yes
Non Storage Recycler Activity: Not reported
Electronic Manifest Broker: Not reported

List of NAICS Codes and Descriptions:
NAICS Code: 221122
NAICS Description: ELECTRIC POWER DISTRIBUTION

Facility Has Received Notices of Violations:
Violations: No Violations Found

Evaluation Action Summary:
Evaluations: No Evaluations Found

AF244 **CON EDISON - OTHER - SPECIFY BC 1199** **NY MANIFEST** **S120957869**
South **BEDFORD AVE & N 12 ST** **N/A**
1/8-1/4 **KINGS, NY 11211**
0.243 mi.
1282 ft. **Site 3 of 9 in cluster AF**

Relative:
Higher

Actual:
16 ft.

NY MANIFEST:
Name: CON EDISON - OTHER - SPECIFY BC 1199
Address: BEDFORD AVE & N 12 ST
City,State,Zip: KINGS, NY 11211
Country: USA
EPA ID: NYP004889295
Facility Status: Not reported
Location Address 1: BEDFORD AVE & N 12 ST
Code: BP
Location Address 2: Not reported
Total Tanks: Not reported
Location City: KINGS
Location State: NY
Location Zip: 11211
Location Zip 4: Not reported

NY MANIFEST:
EPAID: NYP004889295
Mailing Name: CON EDISON - OTHER - SPECIFY BC 1199
Mailing Contact: THERESA BURKARD
Mailing Address 1: 4 IRVING PL 15TH FL NE
Mailing Address 2: Not reported
Mailing City: NEW YORK
Mailing State: NY
Mailing Zip: 10003
Mailing Zip 4: Not reported
Mailing Country: USA
Mailing Phone: 2124602262

AF245 **CON EDISON - MANHOLE 4378** **RCRA-LQG** **1016450176**
South **BEDFORD AVE** **NY MANIFEST** **NYP004291738**
1/8-1/4 **BROOKLYN, NY 11211**
0.243 mi.
1282 ft. **Site 4 of 9 in cluster AF**

Relative: **Higher**
Actual: **16 ft.**

RCRA-LQG:

Date Form Received by Agency:	20140327
Handler Name:	CON EDISON - MANHOLE 4378
Handler Address:	BEDFORD AVE
Handler City,State,Zip:	BROOKLYN, NY 11211
EPA ID:	NYP004291738
Contact Name:	DENNIS HUACON
Contact Address:	IRVING PLACE, 15TH FL NE
Contact City,State,Zip:	NEW YORK, NY 10003
Contact Telephone:	212-460-2757
Contact Fax:	518-473-8034
Contact Email:	HUACOND@CONED.COM
Contact Title:	ASSOCIATE SCIENTIST
EPA Region:	02
Land Type:	Private
Federal Waste Generator Description:	Large Quantity Generator
Non-Notifier:	Not reported
Biennial Report Cycle:	2013
Accessibility:	Not reported
Active Site Indicator:	Handler Activities
State District Owner:	NY
State District:	NYSDEC R2
Mailing Address:	IRVING PLACE, 15TH FL NE
Mailing City,State,Zip:	NEW YORK, NY 10003
Owner Name:	CONSOLIDATED EDISON COMPANY OF NY, INC.
Owner Type:	Private
Operator Name:	CONSOLIDATED EDISON COMPANY OF NY, INC.
Operator Type:	Private
Short-Term Generator Activity:	No
Importer Activity:	No
Mixed Waste Generator:	No
Transporter Activity:	No
Transfer Facility Activity:	No
Recycler Activity with Storage:	No
Small Quantity On-Site Burner Exemption:	No
Smelting Melting and Refining Furnace Exemption:	No
Underground Injection Control:	No
Off-Site Waste Receipt:	No
Universal Waste Indicator:	No
Universal Waste Destination Facility:	No
Federal Universal Waste:	No
Active Site Fed-Reg Treatment Storage and Disposal Facility:	Not reported
Active Site Converter Treatment storage and Disposal Facility:	Not reported
Active Site State-Reg Treatment Storage and Disposal Facility:	Not reported
Active Site State-Reg Handler:	---
Federal Facility Indicator:	Not reported
Hazardous Secondary Material Indicator:	NN
Sub-Part K Indicator:	Not reported
Commercial TSD Indicator:	No
Treatment Storage and Disposal Type:	Not reported
2018 GPRA Permit Baseline:	Not on the Baseline
2018 GPRA Renewals Baseline:	Not on the Baseline
Permit Renewals Workload Universe:	Not reported

CON EDISON - MANHOLE 4378 (Continued) **1016450176**

Permit Workload Universe:	Not reported
Permit Progress Universe:	Not reported
Post-Closure Workload Universe:	Not reported
Closure Workload Universe:	Not reported
202 GPRA Corrective Action Baseline:	No
Corrective Action Workload Universe:	No
Subject to Corrective Action Universe:	No
Non-TSDFs Where RCRA CA has Been Imposed Universe:	No
TSDFs Potentially Subject to CA Under 3004 (u)/(v) Universe:	No
TSDFs Only Subject to CA under Discretionary Auth Universe:	No
Corrective Action Priority Ranking:	No NCAPS ranking
Environmental Control Indicator:	No
Institutional Control Indicator:	No
Human Exposure Controls Indicator:	N/A
Groundwater Controls Indicator:	N/A
Operating TSDF Universe:	Not reported
Full Enforcement Universe:	Not reported
Significant Non-Complier Universe:	No
Unaddressed Significant Non-Complier Universe:	No
Addressed Significant Non-Complier Universe:	No
Significant Non-Complier With a Compliance Schedule Universe:	No
Financial Assurance Required:	Not reported
Handler Date of Last Change:	20150414
Recognized Trader-Importer:	No
Recognized Trader-Exporter:	No
Importer of Spent Lead Acid Batteries:	No
Exporter of Spent Lead Acid Batteries:	No
Recycler Activity Without Storage:	Not reported
Manifest Broker:	Not reported
Sub-Part P Indicator:	No

Biennial: List of Years
Year: 2013

Click Here for Biennial Reporting System Data:

Hazardous Waste Summary:
Waste Code: D008
Waste Description: LEAD

Handler - Owner Operator:

Owner/Operator Indicator:	Operator
Owner/Operator Name:	CONSOLIDATED EDISON COMPANY OF NY, INC.
Legal Status:	Private
Date Became Current:	20130306
Date Ended Current:	Not reported
Owner/Operator Address:	4 IRVING PLACE
Owner/Operator City,State,Zip:	NEW YORK, NY 10003
Owner/Operator Telephone:	Not reported
Owner/Operator Telephone Ext:	Not reported
Owner/Operator Fax:	Not reported
Owner/Operator Email:	Not reported

Owner/Operator Indicator:	Owner
Owner/Operator Name:	CONSOLIDATED EDISON COMPANY OF NY, INC.
Legal Status:	Private

CON EDISON - MANHOLE 4378 (Continued) **1016450176**

Date Became Current: 20130306
Date Ended Current: Not reported
Owner/Operator Address: 4 IRVING PLACE
Owner/Operator City,State,Zip: NEW YORK, NY 10003
Owner/Operator Telephone: Not reported
Owner/Operator Telephone Ext: Not reported
Owner/Operator Fax: Not reported
Owner/Operator Email: Not reported

Historic Generators:
Receive Date: 20140327
Handler Name: CON EDISON - MANHOLE 4378
Federal Waste Generator Description: Large Quantity Generator
State District Owner: NY
Large Quantity Handler of Universal Waste: No
Recognized Trader Importer: No
Recognized Trader Exporter: No
Spent Lead Acid Battery Importer: No
Spent Lead Acid Battery Exporter: No
Current Record: Yes
Non Storage Recycler Activity: Not reported
Electronic Manifest Broker: Not reported

Receive Date: 20130306
Handler Name: CON EDISON MANHOLE: 4378
Federal Waste Generator Description: Conditionally Exempt Small Quantity Generator
State District Owner: NY
Large Quantity Handler of Universal Waste: No
Recognized Trader Importer: No
Recognized Trader Exporter: No
Spent Lead Acid Battery Importer: No
Spent Lead Acid Battery Exporter: No
Current Record: No
Non Storage Recycler Activity: Not reported
Electronic Manifest Broker: Not reported

Receive Date: 20130406
Handler Name: CON EDISON MANHOLE: 4378
Federal Waste Generator Description: Not a generator, verified
State District Owner: NY
Large Quantity Handler of Universal Waste: No
Recognized Trader Importer: No
Recognized Trader Exporter: No
Spent Lead Acid Battery Importer: No
Spent Lead Acid Battery Exporter: No
Current Record: No
Non Storage Recycler Activity: Not reported
Electronic Manifest Broker: Not reported

List of NAICS Codes and Descriptions:
NAICS Code: 221122
NAICS Description: ELECTRIC POWER DISTRIBUTION

Facility Has Received Notices of Violations:
Violations: No Violations Found

CON EDISON - MANHOLE 4378 (Continued) **1016450176**

Evaluation Action Summary:
Evaluations: No Evaluations Found

NY MANIFEST:

Name:	CON EDISON
Address:	BEDFORD AVE
City,State,Zip:	BROOKLYN, NY 11226
Country:	USA
EPA ID:	NYP004664967
Facility Status:	Not reported
Location Address 1:	BEDFORD AVE
Code:	BP
Location Address 2:	Not reported
Total Tanks:	Not reported
Location City:	BROOKLYN
Location State:	NY
Location Zip:	11226
Location Zip 4:	Not reported

NY MANIFEST:

EPAID:	NYP004664967
Mailing Name:	CON EDISON
Mailing Contact:	TOM TEELING
Mailing Address 1:	4 IRVING PLACE - 15TH FLOOR
Mailing Address 2:	Not reported
Mailing City:	NEW YORK
Mailing State:	NY
Mailing Zip:	10003
Mailing Zip 4:	Not reported
Mailing Country:	USA
Mailing Phone:	Not reported

NY MANIFEST:

Document ID:	Not reported
Manifest Status:	Not reported
seq:	Not reported
Year:	2018
Trans1 State ID:	NJD003812047
Trans2 State ID:	NJD003812047
Generator Ship Date:	09/24/2014
Trans1 Recv Date:	09/24/2014
Trans2 Recv Date:	09/30/2014
TSD Site Recv Date:	09/30/2014
Part A Recv Date:	Not reported
Part B Recv Date:	Not reported
Generator EPA ID:	NYP004664967
Trans1 EPA ID:	Not reported
Trans2 EPA ID:	Not reported
TSDF ID 1:	NJD991291105
TSDF ID 2:	Not reported
Manifest Tracking Number:	002617624GBF
Import Indicator:	N
Export Indicator:	N
Discr Quantity Indicator:	N
Discr Type Indicator:	N

CON EDISON - MANHOLE 4378 (Continued) **1016450176**

Discr Residue Indicator:	N
Discr Partial Reject Indicator:	N
Discr Full Reject Indicator:	N
Manifest Ref Number:	Not reported
Alt Facility RCRA ID:	Not reported
Alt Facility Sign Date:	Not reported
MGMT Method Type Code:	H110
Waste Code:	Not reported
Waste Code:	Not reported
Waste Code:	Not reported
Waste Code:	Not reported
Waste Code:	Not reported
Waste Code:	Not reported
Quantity:	600
Units:	G - Gallons (liquids only)* (8.3 pounds)
Number of Containers:	1
Container Type:	TT - Cargo tank, tank trucks
Handling Method:	T Chemical, physical, or biological treatment.
Specific Gravity:	1
Waste Code:	D008
Waste Code 1_2:	Not reported
Waste Code 1_3:	Not reported
Waste Code 1_4:	Not reported
Waste Code 1_5:	Not reported
Waste Code 1_6:	Not reported

Name:	CON EDISON
Address:	BEDFORD AVE & 12TH ST N SIDE
City,State,Zip:	BROOKLYN, NY 11211
Country:	USA
EPA ID:	NYP004291738
Facility Status:	Not reported
Location Address 1:	BEDFORD AVE
Code:	BP
Location Address 2:	Not reported
Total Tanks:	Not reported
Location City:	BROOKLYN
Location State:	NY
Location Zip:	11211
Location Zip 4:	Not reported

NY MANIFEST:

EPAID:	NYP004291738
Mailing Name:	CON EDISON
Mailing Contact:	TOM TEELING
Mailing Address 1:	4 IRVING PLACE 15TH FLOOR
Mailing Address 2:	Not reported
Mailing City:	NEW YORK
Mailing State:	NY
Mailing Zip:	10003
Mailing Zip 4:	Not reported
Mailing Country:	USA
Mailing Phone:	2124603770

NY MANIFEST:

Document ID:	Not reported

CON EDISON - MANHOLE 4378 (Continued) **1016450176**

Manifest Status:	Not reported
seq:	Not reported
Year:	2018
Trans1 State ID:	NJD003812047
Trans2 State ID:	Not reported
Generator Ship Date:	03/06/2013
Trans1 Recv Date:	03/06/2013
Trans2 Recv Date:	Not reported
TSD Site Recv Date:	03/06/2013
Part A Recv Date:	Not reported
Part B Recv Date:	Not reported
Generator EPA ID:	NYP004291738
Trans1 EPA ID:	Not reported
Trans2 EPA ID:	Not reported
TSDF ID 1:	NJD991291105
TSDF ID 2:	Not reported
Manifest Tracking Number:	002016682GBF
Import Indicator:	N
Export Indicator:	N
Discr Quantity Indicator:	N
Discr Type Indicator:	N
Discr Residue Indicator:	N
Discr Partial Reject Indicator:	N
Discr Full Reject Indicator:	N
Manifest Ref Number:	Not reported
Alt Facility RCRA ID:	Not reported
Alt Facility Sign Date:	Not reported
MGMT Method Type Code:	H141
Waste Code:	Not reported
Waste Code:	Not reported
Waste Code:	Not reported
Waste Code:	Not reported
Waste Code:	Not reported
Waste Code:	Not reported
Quantity:	300
Units:	G - Gallons (liquids only)* (8.3 pounds)
Number of Containers:	1
Container Type:	TT - Cargo tank, tank trucks
Handling Method:	T Chemical, physical, or biological treatment.
Specific Gravity:	1
Waste Code:	D008
Waste Code 1_2:	Not reported
Waste Code 1_3:	Not reported
Waste Code 1_4:	Not reported
Waste Code 1_5:	Not reported
Waste Code 1_6:	Not reported

Click this hyperlink while viewing on your computer to access
-1 additional NY MANIFEST: record(s) in the EDR Site Report.

AF246 **CON EDISON** **NY MANIFEST** **S118258365**
South **BEDFORD AVE & 12TH ST** **N/A**
1/8-1/4 **BROOKLYN, NY 11234**
0.243 mi.
1282 ft. **Site 5 of 9 in cluster AF**

Relative:
Higher

Actual:
16 ft.

NY MANIFEST:

Name:	CON EDISON
Address:	BEDFORD AVE & 12TH ST
City,State,Zip:	BROOKLYN, NY 11234
Country:	USA
EPA ID:	NYP004814345
Facility Status:	Not reported
Location Address 1:	BEDFORD AVE & 12TH ST
Code:	BP
Location Address 2:	Not reported
Total Tanks:	Not reported
Location City:	BROOKLYN
Location State:	NY
Location Zip:	11234
Location Zip 4:	Not reported

NY MANIFEST:

EPAID:	NYP004814345
Mailing Name:	CON EDISON
Mailing Contact:	DENNIS HUACON
Mailing Address 1:	4 IRVING PL 15TH FL
Mailing Address 2:	Not reported
Mailing City:	NEW YORK
Mailing State:	NY
Mailing Zip:	10003
Mailing Zip 4:	Not reported
Mailing Country:	USA
Mailing Phone:	2124603770

NY MANIFEST:

Document ID:	Not reported
Manifest Status:	Not reported
seq:	Not reported
Year:	2018
Trans1 State ID:	NJ0000027193
Trans2 State ID:	Not reported
Generator Ship Date:	07/28/2015
Trans1 Recv Date:	07/28/2015
Trans2 Recv Date:	Not reported
TSD Site Recv Date:	07/31/2015
Part A Recv Date:	Not reported
Part B Recv Date:	Not reported
Generator EPA ID:	NYP004814345
Trans1 EPA ID:	Not reported
Trans2 EPA ID:	Not reported
TSDF ID 1:	NJD002200046
TSDF ID 2:	Not reported
Manifest Tracking Number:	014469352JJK
Import Indicator:	N
Export Indicator:	N
Discr Quantity Indicator:	N
Discr Type Indicator:	N
Discr Residue Indicator:	N

CON EDISON (Continued) **S118258365**

Discr Partial Reject Indicator:	N
Discr Full Reject Indicator:	N
Manifest Ref Number:	Not reported
Alt Facility RCRA ID:	Not reported
Alt Facility Sign Date:	Not reported
MGMT Method Type Code:	H110
Waste Code:	Not reported
Waste Code:	Not reported
Waste Code:	Not reported
Waste Code:	Not reported
Waste Code:	Not reported
Waste Code:	Not reported
Quantity:	3000
Units:	P - Pounds
Number of Containers:	1
Container Type:	TT - Cargo tank, tank trucks
Handling Method:	T Chemical, physical, or biological treatment.
Specific Gravity:	1
Waste Code:	D008
Waste Code 1_2:	Not reported
Waste Code 1_3:	Not reported
Waste Code 1_4:	Not reported
Waste Code 1_5:	Not reported
Waste Code 1_6:	Not reported

Name:	CON EDISON
Address:	BEDFORD AVE & 12TH ST
City,State,Zip:	BROOKLYN, NY 11234
Country:	USA
EPA ID:	NYP004789244
Facility Status:	Not reported
Location Address 1:	BEDFORD AVE & N 12TH ST
Code:	BP
Location Address 2:	Not reported
Total Tanks:	Not reported
Location City:	BROOKLYN
Location State:	NY
Location Zip:	11234
Location Zip 4:	Not reported

NY MANIFEST:

EPAID:	NYP004789244
Mailing Name:	CON EDISON
Mailing Contact:	DENNIS HUACON
Mailing Address 1:	4 IRVING PL 15TH FL
Mailing Address 2:	Not reported
Mailing City:	NEW YORK
Mailing State:	NY
Mailing Zip:	10003
Mailing Zip 4:	Not reported
Mailing Country:	USA
Mailing Phone:	2124603770

NY MANIFEST:

Document ID:	Not reported
Manifest Status:	Not reported

CON EDISON (Continued) **S118258365**

seq:	Not reported
Year:	2018
Trans1 State ID:	NJ0000027193
Trans2 State ID:	Not reported
Generator Ship Date:	06/02/2015
Trans1 Recv Date:	06/02/2015
Trans2 Recv Date:	Not reported
TSD Site Recv Date:	06/05/2015
Part A Recv Date:	Not reported
Part B Recv Date:	Not reported
Generator EPA ID:	NYP004789244
Trans1 EPA ID:	Not reported
Trans2 EPA ID:	Not reported
TSDF ID 1:	NJD002200046
TSDF ID 2:	Not reported
Manifest Tracking Number:	014454087JJK
Import Indicator:	N
Export Indicator:	N
Discr Quantity Indicator:	N
Discr Type Indicator:	N
Discr Residue Indicator:	N
Discr Partial Reject Indicator:	N
Discr Full Reject Indicator:	N
Manifest Ref Number:	Not reported
Alt Facility RCRA ID:	Not reported
Alt Facility Sign Date:	Not reported
MGMT Method Type Code:	H110
Waste Code:	Not reported
Waste Code:	Not reported
Waste Code:	Not reported
Waste Code:	Not reported
Waste Code:	Not reported
Waste Code:	Not reported
Quantity:	5000
Units:	P - Pounds
Number of Containers:	1
Container Type:	TT - Cargo tank, tank trucks
Handling Method:	T Chemical, physical, or biological treatment.
Specific Gravity:	1
Waste Code:	D008
Waste Code 1_2:	Not reported
Waste Code 1_3:	Not reported
Waste Code 1_4:	Not reported
Waste Code 1_5:	Not reported
Waste Code 1_6:	Not reported

Click this hyperlink while viewing on your computer to access
-1 additional NY MANIFEST: record(s) in the EDR Site Report.

AF247 **CON EDISON - MANHOLE 4376** **RCRA-LQG** **1014396234**
South **BEDFORD AVE & NORTH 12TH STREE** **NYP004184149**
1/8-1/4 **BROOKLYN, NY 11222**
0.243 mi.
1282 ft. **Site 6 of 9 in cluster AF**

Relative: **Higher**
Actual: **16 ft.**

RCRA-LQG:

Date Form Received by Agency:	20100323
Handler Name:	CON EDISON - MANHOLE 4376
Handler Address:	BEDFORD AVE & NORTH 12TH STREE
Handler City,State,Zip:	BROOKLYN, NY 11222
EPA ID:	NYP004184149
Contact Name:	FRANKLYN MURRAY
Contact Address:	Not reported
Contact City,State,Zip:	Not reported
Contact Telephone:	212-460-2808
Contact Fax:	Not reported
Contact Email:	MURRAYFR@CONED.COM
Contact Title:	Not reported
EPA Region:	02
Land Type:	Private
Federal Waste Generator Description:	Large Quantity Generator
Non-Notifier:	Not reported
Biennial Report Cycle:	2009
Accessibility:	Not reported
Active Site Indicator:	Handler Activities
State District Owner:	Not reported
State District:	Not reported
Mailing Address:	4 IRVING PLACE
Mailing City,State,Zip:	NEW YORK, NY 10003
Owner Name:	CONSOLIDATED EDISON COMPANY OF NY, INC.
Owner Type:	Private
Operator Name:	CONSOLIDATED EDISON COMPANY OF NY, INC.
Operator Type:	Private
Short-Term Generator Activity:	No
Importer Activity:	No
Mixed Waste Generator:	No
Transporter Activity:	No
Transfer Facility Activity:	No
Recycler Activity with Storage:	No
Small Quantity On-Site Burner Exemption:	No
Smelting Melting and Refining Furnace Exemption:	No
Underground Injection Control:	No
Off-Site Waste Receipt:	No
Universal Waste Indicator:	No
Universal Waste Destination Facility:	No
Federal Universal Waste:	No
Active Site Fed-Reg Treatment Storage and Disposal Facility:	Not reported
Active Site Converter Treatment storage and Disposal Facility:	Not reported
Active Site State-Reg Treatment Storage and Disposal Facility:	Not reported
Active Site State-Reg Handler:	---
Federal Facility Indicator:	Not reported
Hazardous Secondary Material Indicator:	NN
Sub-Part K Indicator:	Not reported
Commercial TSD Indicator:	No
Treatment Storage and Disposal Type:	Not reported
2018 GPRA Permit Baseline:	Not on the Baseline
2018 GPRA Renewals Baseline:	Not on the Baseline
Permit Renewals Workload Universe:	Not reported

CON EDISON - MANHOLE 4376 (Continued) **1014396234**

Permit Workload Universe:	Not reported
Permit Progress Universe:	Not reported
Post-Closure Workload Universe:	Not reported
Closure Workload Universe:	Not reported
202 GPRA Corrective Action Baseline:	No
Corrective Action Workload Universe:	No
Subject to Corrective Action Universe:	No
Non-TSDFs Where RCRA CA has Been Imposed Universe:	No
TSDFs Potentially Subject to CA Under 3004 (u)/(v) Universe:	No
TSDFs Only Subject to CA under Discretionary Auth Universe:	No
Corrective Action Priority Ranking:	No NCAPS ranking
Environmental Control Indicator:	No
Institutional Control Indicator:	No
Human Exposure Controls Indicator:	N/A
Groundwater Controls Indicator:	N/A
Operating TSDF Universe:	Not reported
Full Enforcement Universe:	Not reported
Significant Non-Complier Universe:	No
Unaddressed Significant Non-Complier Universe:	No
Addressed Significant Non-Complier Universe:	No
Significant Non-Complier With a Compliance Schedule Universe:	No
Financial Assurance Required:	Not reported
Handler Date of Last Change:	20150414
Recognized Trader-Importer:	No
Recognized Trader-Exporter:	No
Importer of Spent Lead Acid Batteries:	No
Exporter of Spent Lead Acid Batteries:	No
Recycler Activity Without Storage:	Not reported
Manifest Broker:	Not reported
Sub-Part P Indicator:	No

Biennial: List of Years
Year: 2009

Click Here for Biennial Reporting System Data:

Hazardous Waste Summary:
Waste Code: D008
Waste Description: LEAD

Handler - Owner Operator:

Owner/Operator Indicator:	Operator
Owner/Operator Name:	CONSOLIDATED EDISON COMPANY OF NY, INC.
Legal Status:	Private
Date Became Current:	20090714
Date Ended Current:	Not reported
Owner/Operator Address:	4 IRVING PLACE
Owner/Operator City,State,Zip:	NEW YORK, NY 10003
Owner/Operator Telephone:	Not reported
Owner/Operator Telephone Ext:	Not reported
Owner/Operator Fax:	Not reported
Owner/Operator Email:	Not reported

Owner/Operator Indicator:	Owner
Owner/Operator Name:	CONSOLIDATED EDISON COMPANY OF NY, INC.
Legal Status:	Private

CON EDISON - MANHOLE 4376 (Continued) **1014396234**

Date Became Current:	20090714
Date Ended Current:	Not reported
Owner/Operator Address:	4 IRVING PLACE
Owner/Operator City,State,Zip:	NEW YORK, NY 10003
Owner/Operator Telephone:	Not reported
Owner/Operator Telephone Ext:	Not reported
Owner/Operator Fax:	Not reported
Owner/Operator Email:	Not reported

Historic Generators:

Receive Date:	20100323
Handler Name:	CON EDISON - MANHOLE 4376
Federal Waste Generator Description:	Large Quantity Generator
State District Owner:	Not reported
Large Quantity Handler of Universal Waste:	No
Recognized Trader Importer:	No
Recognized Trader Exporter:	No
Spent Lead Acid Battery Importer:	No
Spent Lead Acid Battery Exporter:	No
Current Record:	Yes
Non Storage Recycler Activity:	Not reported
Electronic Manifest Broker:	Not reported

Receive Date:	20090714
Handler Name:	CON EDISON
Federal Waste Generator Description:	Conditionally Exempt Small Quantity Generator
State District Owner:	NY
Large Quantity Handler of Universal Waste:	No
Recognized Trader Importer:	No
Recognized Trader Exporter:	No
Spent Lead Acid Battery Importer:	No
Spent Lead Acid Battery Exporter:	No
Current Record:	No
Non Storage Recycler Activity:	Not reported
Electronic Manifest Broker:	Not reported

List of NAICS Codes and Descriptions:

NAICS Code:	221122
NAICS Description:	ELECTRIC POWER DISTRIBUTION

Facility Has Received Notices of Violations:

Violations:	No Violations Found

Evaluation Action Summary:

Evaluations:	No Evaluations Found

AF248 **CON EDISON** **NJ MANIFEST** **S120674595**
South **BEDFORD AVE & 12TH ST** **N/A**
1/8-1/4 **BROOKLYN, NY 11234**
0.243 mi.
1282 ft. **Site 7 of 9 in cluster AF**

Relative:
Higher

Actual:
16 ft.

NJ MANIFEST:

EPA Id:	NYP004814345
Mail Address:	IRVING PLACE, 15TH FL NE
Mail City/State/Zip:	NEW YORK, NY 10003
Facility Phone:	Not reported
Emergency Phone:	Not reported
Contact:	THERESA BURKARD
Comments:	Not reported
SIC Code:	Not reported
County:	NY047
Municipal:	Not reported
Previous EPA Id:	Not reported
Gen Flag:	Not reported
Trans Flag:	Not reported
TSDF Flag:	Not reported
Name Change:	Not reported
Date Change:	Not reported

Manifest:

Manifest Number:	014469352JJK
EPA ID:	NYP004814345
Date Shipped:	7/28/2015
TSDF EPA ID:	NJD002200046
Transporter EPA ID:	NJ0000027193
Transporter 2 EPA ID:	Not reported
Transporter 3 EPA ID:	Not reported
Transporter 4 EPA ID:	Not reported
Transporter 5 EPA ID:	Not reported
Transporter 6 EPA ID:	Not reported
Transporter 7 EPA ID:	Not reported
Transporter 8 EPA ID:	Not reported
Transporter 9 EPA ID:	Not reported
Transporter 10 EPA ID:	Not reported
Date Trans1 Transported Waste:	Not reported
Date Trans2 Transported Waste:	Not reported
Date Trans3 Transported Waste:	Not reported
Date Trans4 Transported Waste:	Not reported
Date Trans5 Transported Waste:	Not reported
Date Trans6 Transported Waste:	Not reported
Date Trans7 Transported Waste:	Not reported
Date Trans8 Transported Waste:	Not reported
Date Trans9 Transported Waste:	Not reported
Date Trans10 Transported Waste:	Not reported
Date TSDF Received Waste:	Not reported
TSDF EPA Facility Name:	Not reported
QTY Units:	Not reported
Transporter SEQ ID:	Not reported
Transporter-1 Date:	Not reported
Waste SEQ ID:	Not reported
Waste Type Code 2:	Not reported
Waste Type Code 3:	Not reported
Waste Type Code 4:	Not reported
Waste Type Code 5:	Not reported
Waste Type Code 6:	Not reported

CON EDISON (Continued) **S120674595**

Date Accepted:	Not reported
Manifest Discrepancy Type:	Not reported
Data Entry Number:	Not reported
Was Load Rejected:	NEW YORK, NY 10003
Reason Load Was Rejected:	Not reported

EPA Id:	NYP004789244
Mail Address:	IRVING PL 15TH FL NE
Mail City/State/Zip:	NEW YORK, NY 10003
Facility Phone:	Not reported
Emergency Phone:	Not reported
Contact:	THOMAS TEELING
Comments:	Not reported
SIC Code:	Not reported
County:	NY047
Municipal:	Not reported
Previous EPA Id:	Not reported
Gen Flag:	Not reported
Trans Flag:	Not reported
TSDF Flag:	Not reported
Name Change:	Not reported
Date Change:	Not reported

Manifest:

Manifest Number:	014454087JJK
EPA ID:	NYP004789244
Date Shipped:	6/2/2015
TSDF EPA ID:	NJD002200046
Transporter EPA ID:	NJ0000027193
Transporter 2 EPA ID:	Not reported
Transporter 3 EPA ID:	Not reported
Transporter 4 EPA ID:	Not reported
Transporter 5 EPA ID:	Not reported
Transporter 6 EPA ID:	Not reported
Transporter 7 EPA ID:	Not reported
Transporter 8 EPA ID:	Not reported
Transporter 9 EPA ID:	Not reported
Transporter 10 EPA ID:	Not reported
Date Trans1 Transported Waste:	Not reported
Date Trans2 Transported Waste:	Not reported
Date Trans3 Transported Waste:	Not reported
Date Trans4 Transported Waste:	Not reported
Date Trans5 Transported Waste:	Not reported
Date Trans6 Transported Waste:	Not reported
Date Trans7 Transported Waste:	Not reported
Date Trans8 Transported Waste:	Not reported
Date Trans9 Transported Waste:	Not reported
Date Trans10 Transported Waste:	Not reported
Date TSDF Received Waste:	Not reported
TSDF EPA Facility Name:	Not reported
QTY Units:	Not reported
Transporter SEQ ID:	Not reported
Transporter-1 Date:	Not reported
Waste SEQ ID:	Not reported
Waste Type Code 2:	Not reported
Waste Type Code 3:	Not reported

CON EDISON (Continued) **S120674595**

Waste Type Code 4:	Not reported
Waste Type Code 5:	Not reported
Waste Type Code 6:	Not reported
Date Accepted:	Not reported
Manifest Discrepancy Type:	Not reported
Data Entry Number:	Not reported
Was Load Rejected:	NEW YORK, NY 10003
Reason Load Was Rejected:	Not reported

AF249 **CONSOLIDATED EDISON MH4376** **NY MANIFEST** **S119073216**
South **BEDFORD AVE & N 12TH ST** **N/A**
1/8-1/4 **BROOKLYN, NY 11222**
0.243 mi.
1282 ft. **Site 8 of 9 in cluster AF**

Relative:
Higher

Actual:
16 ft.

NY MANIFEST:

Name:	CONSOLIDATED EDISON MH4376
Address:	BEDFORD AVE & N 12TH ST
City,State,Zip:	BROOKLYN, NY 11222
Country:	USA
EPA ID:	NYP004184149
Facility Status:	Not reported
Location Address 1:	BEDFORD AVE & NORTH 12TH STREE
Code:	BP
Location Address 2:	T
Total Tanks:	Not reported
Location City:	BROOKLYN
Location State:	NY
Location Zip:	11222
Location Zip 4:	Not reported

NY MANIFEST:

EPAID:	NYP004184149
Mailing Name:	CONSOLIDATED EDISON MH4376
Mailing Contact:	FRANKLYN MURRAY
Mailing Address 1:	4 IRVING PL RM 828
Mailing Address 2:	Not reported
Mailing City:	NEW YORK
Mailing State:	NY
Mailing Zip:	10003
Mailing Zip 4:	Not reported
Mailing Country:	USA
Mailing Phone:	2124602808

NY MANIFEST:

Document ID:	Not reported
Manifest Status:	Not reported
seq:	Not reported
Year:	2018
Trans1 State ID:	NJD003812047
Trans2 State ID:	Not reported
Generator Ship Date:	07/24/2009
Trans1 Recv Date:	07/24/2009
Trans2 Recv Date:	Not reported
TSD Site Recv Date:	07/24/2009
Part A Recv Date:	Not reported

CONSOLIDATED EDISON MH4376 (Continued) **S119073216**

Part B Recv Date:	Not reported
Generator EPA ID:	NYP004184149
Trans1 EPA ID:	Not reported
Trans2 EPA ID:	Not reported
TSDF ID 1:	NJD991291105
TSDF ID 2:	Not reported
Manifest Tracking Number:	000894192GBF
Import Indicator:	N
Export Indicator:	N
Discr Quantity Indicator:	N
Discr Type Indicator:	N
Discr Residue Indicator:	N
Discr Partial Reject Indicator:	N
Discr Full Reject Indicator:	N
Manifest Ref Number:	Not reported
Alt Facility RCRA ID:	Not reported
Alt Facility Sign Date:	Not reported
MGMT Method Type Code:	H141
Waste Code:	Not reported
Waste Code:	Not reported
Waste Code:	Not reported
Waste Code:	Not reported
Waste Code:	Not reported
Waste Code:	Not reported
Quantity:	600
Units:	G - Gallons (liquids only)* (8.3 pounds)
Number of Containers:	1
Container Type:	TT - Cargo tank, tank trucks
Handling Method:	T Chemical, physical, or biological treatment.
Specific Gravity:	1
Waste Code:	D008
Waste Code 1_2:	Not reported
Waste Code 1_3:	Not reported
Waste Code 1_4:	Not reported
Waste Code 1_5:	Not reported
Waste Code 1_6:	Not reported

AF250 **CON EDISON** **NY MANIFEST** **S118090977**
South **BEDFORD AVE & N 12TH ST** **N/A**
1/8-1/4 **BROOKLYN, NY**
0.243 mi.
1282 ft. **Site 9 of 9 in cluster AF**

Relative:
Higher

Actual:
16 ft.

NY MANIFEST:

Name:	CON EDISON
Address:	BEDFORD AVE & N 12TH ST
City,State,Zip:	BROOKLYN, NY
Country:	USA
EPA ID:	NYP004786257
Facility Status:	Not reported
Location Address 1:	BEDFORD AVE & N 12TH ST
Code:	BP
Location Address 2:	Not reported
Total Tanks:	Not reported
Location City:	BROOKLYN
Location State:	NY
Location Zip:	Not reported

CON EDISON (Continued) **S118090977**

Location Zip 4: Not reported

NY MANIFEST:
EPAID: NYP004786257
Mailing Name: CON EDISON
Mailing Contact: DENNIS HUACON
Mailing Address 1: 4 IRVING PL 15TH FL
Mailing Address 2: Not reported
Mailing City: NEW YORK
Mailing State: NY
Mailing Zip: 10003
Mailing Zip 4: Not reported
Mailing Country: USA
Mailing Phone: 2124603770

NY MANIFEST:
Document ID: Not reported
Manifest Status: Not reported
seq: Not reported
Year: 2018
Trans1 State ID: NJ0000027193
Trans2 State ID: Not reported
Generator Ship Date: 05/26/2015
Trans1 Recv Date: 05/26/2015
Trans2 Recv Date: Not reported
TSD Site Recv Date: 05/27/2015
Part A Recv Date: Not reported
Part B Recv Date: Not reported
Generator EPA ID: NYP004786257
Trans1 EPA ID: Not reported
Trans2 EPA ID: Not reported
TSDF ID 1: NJD002200046
TSDF ID 2: Not reported
Manifest Tracking Number: 014467791JJK
Import Indicator: N
Export Indicator: N
Discr Quantity Indicator: N
Discr Type Indicator: N
Discr Residue Indicator: N
Discr Partial Reject Indicator: N
Discr Full Reject Indicator: N
Manifest Ref Number: Not reported
Alt Facility RCRA ID: Not reported
Alt Facility Sign Date: Not reported
MGMT Method Type Code: H110
Waste Code: Not reported
Waste Code: Not reported
Waste Code: Not reported
Waste Code: Not reported
Waste Code: Not reported
Waste Code: Not reported
Quantity: 1000
Units: P - Pounds
Number of Containers: 1
Container Type: TT - Cargo tank, tank trucks
Handling Method: T Chemical, physical, or biological treatment.
Specific Gravity: 1

CON EDISON (Continued) **S118090977**

Waste Code:	D008
Waste Code 1_2:	Not reported
Waste Code 1_3:	Not reported
Waste Code 1_4:	Not reported
Waste Code 1_5:	Not reported
Waste Code 1_6:	Not reported

AD251 **CON EDISON** **RCRA NonGen / NLR** **1018279423**
South **135 N 11TH ST** **FINDS** **NYP004742391**
1/8-1/4 **BROOKLYN, NY 11211** **ECHO**
0.243 mi.
1285 ft. **Site 4 of 9 in cluster AD**

Relative: **Higher**
Actual: **18 ft.**

RCRA NonGen / NLR:

Date Form Received by Agency:		20150304
Handler Name:	CON EDISON	
Handler Address:		135 N 11TH ST
Handler City,State,Zip:		BROOKLYN, NY 11211
EPA ID:		NYP004742391
Contact Name:		THOMAS TEELING
Contact Address:		Not reported
Contact City,State,Zip:		Not reported
Contact Telephone:		212-460-3770
Contact Fax:		Not reported
Contact Email:		Not reported
Contact Title:		Not reported
EPA Region:		02
Land Type:		Private
Federal Waste Generator Description:		Not a generator, verified
Non-Notifier:		Not reported
Biennial Report Cycle:		Not reported
Accessibility:		Not reported
Active Site Indicator:		Not reported
State District Owner:		NY
State District:		NYSDEC R2
Mailing Address:		IRVING PL, 15TH FL NE
Mailing City,State,Zip:		NEW YORK, NY 10003
Owner Name:		Not reported
Owner Type:		Not reported
Operator Name:		Not reported
Operator Type:		Not reported
Short-Term Generator Activity:		No
Importer Activity:		No
Mixed Waste Generator:		No
Transporter Activity:		No
Transfer Facility Activity:		No
Recycler Activity with Storage:		No
Small Quantity On-Site Burner Exemption:		No
Smelting Melting and Refining Furnace Exemption:		No
Underground Injection Control:		No
Off-Site Waste Receipt:		No
Universal Waste Indicator:		No
Universal Waste Destination Facility:		No
Federal Universal Waste:		No
Active Site Fed-Reg Treatment Storage and Disposal Facility:		Not reported
Active Site Converter Treatment storage and Disposal Facility:		Not reported
Active Site State-Reg Treatment Storage and Disposal Facility:		Not reported

CON EDISON (Continued) **1018279423**

Active Site State-Reg Handler:	---
Federal Facility Indicator:	Not reported
Hazardous Secondary Material Indicator:	NN
Sub-Part K Indicator:	Not reported
Commercial TSD Indicator:	No
Treatment Storage and Disposal Type:	Not reported
2018 GPRA Permit Baseline:	Not on the Baseline
2018 GPRA Renewals Baseline:	Not on the Baseline
Permit Renewals Workload Universe:	Not reported
Permit Workload Universe:	Not reported
Permit Progress Universe:	Not reported
Post-Closure Workload Universe:	Not reported
Closure Workload Universe:	Not reported
202 GPRA Corrective Action Baseline:	No
Corrective Action Workload Universe:	No
Subject to Corrective Action Universe:	No
Non-TSDFs Where RCRA CA has Been Imposed Universe:	No
TSDFs Potentially Subject to CA Under 3004 (u)/(v) Universe:	No
TSDFs Only Subject to CA under Discretionary Auth Universe:	No
Corrective Action Priority Ranking:	No NCAPS ranking
Environmental Control Indicator:	No
Institutional Control Indicator:	No
Human Exposure Controls Indicator:	N/A
Groundwater Controls Indicator:	N/A
Operating TSDF Universe:	Not reported
Full Enforcement Universe:	Not reported
Significant Non-Complier Universe:	No
Unaddressed Significant Non-Complier Universe:	No
Addressed Significant Non-Complier Universe:	No
Significant Non-Complier With a Compliance Schedule Universe:	No
Financial Assurance Required:	Not reported
Handler Date of Last Change:	20160502
Recognized Trader-Importer:	No
Recognized Trader-Exporter:	No
Importer of Spent Lead Acid Batteries:	No
Exporter of Spent Lead Acid Batteries:	No
Recycler Activity Without Storage:	Not reported
Manifest Broker:	Not reported
Sub-Part P Indicator:	No

Historic Generators:

Receive Date:	20150304
Handler Name: CON EDISON	
Federal Waste Generator Description:	Small Quantity Generator
State District Owner:	NY
Large Quantity Handler of Universal Waste:	No
Recognized Trader Importer:	No
Recognized Trader Exporter:	No
Spent Lead Acid Battery Importer:	No
Spent Lead Acid Battery Exporter:	No
Current Record:	No
Non Storage Recycler Activity:	Not reported
Electronic Manifest Broker:	Not reported

Receive Date:	20150304
Handler Name: CON EDISON	

CON EDISON (Continued) **1018279423**

Federal Waste Generator Description:	Not a generator, verified
State District Owner:	NY
Large Quantity Handler of Universal Waste:	No
Recognized Trader Importer:	No
Recognized Trader Exporter:	No
Spent Lead Acid Battery Importer:	No
Spent Lead Acid Battery Exporter:	No
Current Record:	Yes
Non Storage Recycler Activity:	Not reported
Electronic Manifest Broker:	Not reported

List of NAICS Codes and Descriptions:
NAICS Codes: No NAICS Codes Found

Facility Has Received Notices of Violations:
Violations: No Violations Found

Evaluation Action Summary:
Evaluations: No Evaluations Found

FINDS:
Registry ID: 110067690779

Click Here:

Environmental Interest/Information System:
RCRAInfo is a national information system that supports the Resource Conservation and Recovery Act (RCRA) program through the tracking of events and activities related to facilities that generate, transport, and treat, store, or dispose of hazardous waste. RCRAInfo allows RCRA program staff to track the notification, permit, compliance, and corrective action activities required under RCRA.

Click this hyperlink while viewing on your computer to access additional FINDS: detail in the EDR Site Report.

ECHO:

Envid:	1018279423
Registry ID:	110067690779
DFR URL:	http://echo.epa.gov/detailed-facility-report?fid=110067690779
Name:	CON EDISON
Address:	135 N 11TH ST
City,State,Zip:	BROOKLYN, NY 11211

AD252 **CON EDISON** **NJ MANIFEST** **S120668242**
South **135 N 11TH ST** **N/A**
1/8-1/4 **BROOKLYN, NY 11211**
0.243 mi.
1285 ft. **Site 5 of 9 in cluster AD**

Relative: **Higher**
Actual: **18 ft.**

NJ MANIFEST:

EPA Id:	NYP004742391
Mail Address:	IRVING PL, 15TH FL NE
Mail City/State/Zip:	NEW YORK, NY 10003
Facility Phone:	Not reported
Emergency Phone:	Not reported

CON EDISON (Continued) **S120668242**

Contact:	THOMAS TEELING
Comments:	Not reported
SIC Code:	Not reported
County:	NY047
Municipal:	Not reported
Previous EPA Id:	Not reported
Gen Flag:	Not reported
Trans Flag:	Not reported
TSDF Flag:	Not reported
Name Change:	Not reported
Date Change:	Not reported

Manifest:

Manifest Number:	002611050GBF
EPA ID:	NYP004742391
Date Shipped:	3/3/2015
TSDF EPA ID:	NJD991291105
Transporter EPA ID:	NJD003812047
Transporter 2 EPA ID:	Not reported
Transporter 3 EPA ID:	Not reported
Transporter 4 EPA ID:	Not reported
Transporter 5 EPA ID:	Not reported
Transporter 6 EPA ID:	Not reported
Transporter 7 EPA ID:	Not reported
Transporter 8 EPA ID:	Not reported
Transporter 9 EPA ID:	Not reported
Transporter 10 EPA ID:	Not reported
Date Trans1 Transported Waste:	Not reported
Date Trans2 Transported Waste:	Not reported
Date Trans3 Transported Waste:	Not reported
Date Trans4 Transported Waste:	Not reported
Date Trans5 Transported Waste:	Not reported
Date Trans6 Transported Waste:	Not reported
Date Trans7 Transported Waste:	Not reported
Date Trans8 Transported Waste:	Not reported
Date Trans9 Transported Waste:	Not reported
Date Trans10 Transported Waste:	Not reported
Date TSDF Received Waste:	Not reported
TSDF EPA Facility Name:	Not reported
QTY Units:	Not reported
Transporter SEQ ID:	Not reported
Transporter-1 Date:	Not reported
Waste SEQ ID:	Not reported
Waste Type Code 2:	Not reported
Waste Type Code 3:	Not reported
Waste Type Code 4:	Not reported
Waste Type Code 5:	Not reported
Waste Type Code 6:	Not reported
Date Accepted:	Not reported
Manifest Discrepancy Type:	Not reported
Data Entry Number:	Not reported
Was Load Rejected:	NEW YORK, NY 10003
Reason Load Was Rejected:	Not reported

AD253 **CON EDISON** **NY MANIFEST** **S117741040**
South **135 N 11TH ST** **N/A**
1/8-1/4 **BROOKLYN, NY 11211**
0.243 mi.
1285 ft. **Site 6 of 9 in cluster AD**

Relative:
Higher

Actual:
18 ft.

NY MANIFEST:

Name:	CON EDISON
Address:	135 N 11TH ST
City,State,Zip:	BROOKLYN, NY 11211
Country:	USA
EPA ID:	NYP004742391
Facility Status:	Not reported
Location Address 1:	135 NORTH 11 ST
Code:	BP
Location Address 2:	SB16330
Total Tanks:	Not reported
Location City:	BROOKLYN
Location State:	NY
Location Zip:	11211
Location Zip 4:	Not reported

NY MANIFEST:

EPAID:	NYP004742391
Mailing Name:	CON EDISON
Mailing Contact:	CON EDISON
Mailing Address 1:	4 IRVING PL
Mailing Address 2:	15TH FL
Mailing City:	NEW YORK
Mailing State:	NY
Mailing Zip:	10003
Mailing Zip 4:	Not reported
Mailing Country:	USA
Mailing Phone:	Not reported

NY MANIFEST:

Document ID:	Not reported
Manifest Status:	Not reported
seq:	Not reported
Year:	2018
Trans1 State ID:	NJD003812047
Trans2 State ID:	Not reported
Generator Ship Date:	03/03/2015
Trans1 Recv Date:	03/03/2015
Trans2 Recv Date:	Not reported
TSD Site Recv Date:	03/09/2015
Part A Recv Date:	Not reported
Part B Recv Date:	Not reported
Generator EPA ID:	NYP004742391
Trans1 EPA ID:	Not reported
Trans2 EPA ID:	Not reported
TSDF ID 1:	NJD991291105
TSDF ID 2:	Not reported
Manifest Tracking Number:	002611050GBF
Import Indicator:	N
Export Indicator:	N
Discr Quantity Indicator:	N
Discr Type Indicator:	N
Discr Residue Indicator:	N

CON EDISON (Continued) **S117741040**

Discr Partial Reject Indicator:	N
Discr Full Reject Indicator:	N
Manifest Ref Number:	Not reported
Alt Facility RCRA ID:	Not reported
Alt Facility Sign Date:	Not reported
MGMT Method Type Code:	H110
Waste Code:	Not reported
Waste Code:	Not reported
Waste Code:	Not reported
Waste Code:	Not reported
Waste Code:	Not reported
Waste Code:	Not reported
Quantity:	50
Units:	P - Pounds
Number of Containers:	1
Container Type:	TT - Cargo tank, tank trucks
Handling Method:	T Chemical, physical, or biological treatment.
Specific Gravity:	1
Waste Code:	D008
Waste Code 1_2:	Not reported
Waste Code 1_3:	Not reported
Waste Code 1_4:	Not reported
Waste Code 1_5:	Not reported
Waste Code 1_6:	Not reported

AB254 **64 OAK ST** **NY UST** **U004156998**
NW **64 OAK ST** **N/A**
1/8-1/4 **BROOKLYN, NY 11222**
0.246 mi.
1298 ft. **Site 4 of 4 in cluster AB**

Relative: **Higher**
Actual: **11 ft.**

UST:

Name:	64 OAK ST
Address:	64 OAK ST
City,State,Zip:	BROOKLYN, NY 11222
Id/Status:	2-611390 / Unregulated/Closed
Program Type:	PBS
Region:	STATE
DEC Region:	2
Expiration Date:	N/A
UTM X:	587955.26117
UTM Y:	4509034.75760
Site Type:	Private Residence

Affiliation Records:

Site Id:	437008
Affiliation Type:	Facility Owner
Company Name:	ANTHONY PILIASKAS
Contact Type:	OWNER
Contact Name:	ANTHONY PILIASKAS
Address1:	64 OAK ST
Address2:	Not reported
City:	BROOKLYN
State:	NY
Zip Code:	11222
Country Code:	001
Phone:	(347) 29740458

64 OAK ST (Continued) **U004156998**

EMail: Not reported
Fax Number: Not reported
Modified By: MSBAPTIS
Date Last Modified: 2010-07-06

Site Id: 437008
Affiliation Type: Mail Contact
Company Name: ANTHONY PILIASKAS
Contact Type: Not reported
Contact Name: ANTHONY PILIASKAS
Address1: 64 OAK ST
Address2: PO BOX 383
City: BROOKLYN
State: NY
Zip Code: 11222
Country Code: 001
Phone: (347) 29740458
EMail: Not reported
Fax Number: Not reported
Modified By: MSBAPTIS
Date Last Modified: 2010-07-06

Site Id: 437008
Affiliation Type: Facility Operator
Company Name: 64 OAK ST
Contact Type: Not reported
Contact Name: N/A
Address1: Not reported
Address2: Not reported
City: Not reported
State: NN
Zip Code: Not reported
Country Code: 001
Phone: N/A
EMail: Not reported
Fax Number: Not reported
Modified By: MSBAPTIS
Date Last Modified: 2010-07-06

Site Id: 437008
Affiliation Type: Emergency Contact
Company Name: ANTHONY PILIASKAS
Contact Type: Not reported
Contact Name: N/A
Address1: Not reported
Address2: Not reported
City: Not reported
State: NN
Zip Code: Not reported
Country Code: 001
Phone: N/A
EMail: Not reported
Fax Number: Not reported
Modified By: MSBAPTIS
Date Last Modified: 2010-07-06

64 OAK ST (Continued) **U004156998**

Tank Info:

Tank Number:	001
Tank ID:	235105
Tank Status:	Closed - Removed
Material Name:	Closed - Removed
Capacity Gallons:	1080
Install Date:	Not reported
Date Tank Closed:	01/29/2007
Registered:	True
Tank Location:	Underground
Tank Type:	Steel/carbon steel
Material Code:	0001
Common Name of Substance:	#2 Fuel Oil (On-Site Consumption)
Tightness Test Method:	NN
Date Test:	Not reported
Next Test Date:	Not reported
Pipe Model:	Not reported
Modified By:	MSBAPTIS
Last Modified:	04/14/2017

Equipment Records:

K00 - Spill Prevention - None
D01 - Pipe Type - Steel/Carbon Steel/Iron
A00 - Tank Internal Protection - None
L00 - Piping Leak Detection - None
F00 - Pipe External Protection - None
B00 - Tank External Protection - None
J00 - Dispenser - None
I00 - Overfill - None
E00 - Piping Secondary Containment - None
H00 - Tank Leak Detection - None
C02 - Pipe Location - Underground/On-ground
G00 - Tank Secondary Containment - None

X255 **THE GREEN POINT SAVINGS BANK** **NY UST** **U001330139**
NNE **807 MANHATTAN AVENUE** **N/A**
1/8-1/4 **BROOKLYN, NY 11222**
0.249 mi.
1316 ft. **Site 3 of 3 in cluster X**

Relative:
Higher

Actual:
24 ft.

UST:

Name:	THE GREEN POINT SAVINGS BANK
Address:	807 MANHATTAN AVENUE
City,State,Zip:	BROOKLYN, NY 11222
Id/Status:	2-601450 / Unregulated/Closed
Program Type:	PBS
Region:	STATE
DEC Region:	2
Expiration Date:	N/A
UTM X:	588389.66232
UTM Y:	4509086.71690
Site Type:	Other

Affiliation Records:

Site Id:	23415
Affiliation Type:	Facility Owner

THE GREEN POINT SAVINGS BANK (Continued) **U001330139**

Company Name:	THE GREENPOINT SAVINGS BANK
Contact Type:	Not reported
Contact Name:	Not reported
Address1:	807 MANHATTAN AVENUE
Address2:	Not reported
City:	BROOKLYN
State:	NY
Zip Code:	11222
Country Code:	001
Phone:	(718) 706-2996
EMail:	Not reported
Fax Number:	Not reported
Modified By:	EJCALIFA
Date Last Modified:	2008-10-06

Site Id:	23415
Affiliation Type:	Mail Contact
Company Name:	THE GREEN POINT SAVINGS BANK
Contact Type:	Not reported
Contact Name:	MR. JOSEPH R. TATARKA
Address1:	807 MANHATTAN AVENUE
Address2:	Not reported
City:	BROOKLYN
State:	NY
Zip Code:	11222
Country Code:	001
Phone:	(718) 706-2996
EMail:	Not reported
Fax Number:	Not reported
Modified By:	TRANSLAT
Date Last Modified:	2004-03-04

Site Id:	23415
Affiliation Type:	Facility Operator
Company Name:	THE GREENPOINT SAVINGS BANK
Contact Type:	Not reported
Contact Name:	JOSEPH R. TATARKA
Address1:	Not reported
Address2:	Not reported
City:	Not reported
State:	NN
Zip Code:	Not reported
Country Code:	001
Phone:	(718) 706-2996
EMail:	Not reported
Fax Number:	Not reported
Modified By:	TRANSLAT
Date Last Modified:	2004-03-04

Site Id:	23415
Affiliation Type:	Emergency Contact
Company Name:	THE GREENPOINT SAVINGS BANK
Contact Type:	Not reported
Contact Name:	JOSEPH R. TATARKA
Address1:	Not reported
Address2:	Not reported
City:	Not reported

THE GREEN POINT SAVINGS BANK (Continued) **U001330139**

State: NN
Zip Code: Not reported
Country Code: 001
Phone: (718) 706-2996
EMail: Not reported
Fax Number: Not reported
Modified By: TRANSLAT
Date Last Modified: 2004-03-04

Tank Info:

Tank Number: 001
Tank ID: 46071
Tank Status: Closed - Removed
Material Name: Closed - Removed
Capacity Gallons: 2000
Install Date: Not reported
Date Tank Closed: 05/01/1993
Registered: True
Tank Location: Underground
Tank Type: Steel/carbon steel
Material Code: 0001
Common Name of Substance: #2 Fuel Oil (On-Site Consumption)

Tightness Test Method: NN
Date Test: Not reported
Next Test Date: Not reported
Pipe Model: Not reported
Modified By: TRANSLAT
Last Modified: 04/14/2017

Equipment Records:

A00 - Tank Internal Protection - None
D01 - Pipe Type - Steel/Carbon Steel/Iron
G00 - Tank Secondary Containment - None
J02 - Dispenser - Suction Dispenser
C02 - Pipe Location - Underground/On-ground
H00 - Tank Leak Detection - None
B00 - Tank External Protection - None
F00 - Pipe External Protection - None
I05 - Overfill - Vent Whistle

AD256 **CON ED - MH 57009** **RCRA NonGen / NLR** **1007206404**
SSW **55 BERRY ST** **NYP004009411**
1/8-1/4 **BROOKLYN, NY 11211**
0.249 mi.
1317 ft. **Site 7 of 9 in cluster AD**

Relative:
Higher

Actual:
22 ft.

RCRA NonGen / NLR:
Date Form Received by Agency: 19980228
Handler Name: CON ED - MH 57009
Handler Address: 55 BERRY ST
Handler City,State,Zip: BROOKLYN, NY 11211-0000
EPA ID: NYP004009411
Contact Name: ANTHONY DRUMMINGS
Contact Address: CONSOLIDATED EDISON INC
Contact City,State,Zip: NEW YORK, NY 10003-0000
Contact Telephone: 212-460-3770

CON ED - MH 57009 (Continued) **1007206404**

Contact Fax:	Not reported
Contact Email:	Not reported
Contact Title:	Not reported
EPA Region:	02
Land Type:	Not reported
Federal Waste Generator Description:	Not a generator, verified
Non-Notifier:	Not reported
Biennial Report Cycle:	Not reported
Accessibility:	Not reported
Active Site Indicator:	Not reported
State District Owner:	NY
State District:	NYSDEC R2
Mailing Address:	CONSOLIDATED EDISON INC
Mailing City,State,Zip:	NEW YORK, NY 10003-0000
Owner Name:	Not reported
Owner Type:	Not reported
Operator Name:	Not reported
Operator Type:	Not reported
Short-Term Generator Activity:	No
Importer Activity:	No
Mixed Waste Generator:	No
Transporter Activity:	No
Transfer Facility Activity:	No
Recycler Activity with Storage:	No
Small Quantity On-Site Burner Exemption:	No
Smelting Melting and Refining Furnace Exemption:	No
Underground Injection Control:	No
Off-Site Waste Receipt:	No
Universal Waste Indicator:	No
Universal Waste Destination Facility:	No
Federal Universal Waste:	No
Active Site Fed-Reg Treatment Storage and Disposal Facility:	Not reported
Active Site Converter Treatment storage and Disposal Facility:	Not reported
Active Site State-Reg Treatment Storage and Disposal Facility:	Not reported
Active Site State-Reg Handler:	---
Federal Facility Indicator:	Not reported
Hazardous Secondary Material Indicator:	NN
Sub-Part K Indicator:	Not reported
Commercial TSD Indicator:	No
Treatment Storage and Disposal Type:	Not reported
2018 GPRA Permit Baseline:	Not on the Baseline
2018 GPRA Renewals Baseline:	Not on the Baseline
Permit Renewals Workload Universe:	Not reported
Permit Workload Universe:	Not reported
Permit Progress Universe:	Not reported
Post-Closure Workload Universe:	Not reported
Closure Workload Universe:	Not reported
202 GPRA Corrective Action Baseline:	No
Corrective Action Workload Universe:	No
Subject to Corrective Action Universe:	No
Non-TSDFs Where RCRA CA has Been Imposed Universe:	No
TSDFs Potentially Subject to CA Under 3004 (u)/(v) Universe:	No
TSDFs Only Subject to CA under Discretionary Auth Universe:	No
Corrective Action Priority Ranking:	No NCAPS ranking
Environmental Control Indicator:	No
Institutional Control Indicator:	No
Human Exposure Controls Indicator:	N/A

CON ED - MH 57009 (Continued) **1007206404**

Groundwater Controls Indicator:	N/A
Operating TSDF Universe:	Not reported
Full Enforcement Universe:	Not reported
Significant Non-Complier Universe:	No
Unaddressed Significant Non-Complier Universe:	No
Addressed Significant Non-Complier Universe:	No
Significant Non-Complier With a Compliance Schedule Universe:	No
Financial Assurance Required:	Not reported
Handler Date of Last Change:	20150414
Recognized Trader-Importer:	No
Recognized Trader-Exporter:	No
Importer of Spent Lead Acid Batteries:	No
Exporter of Spent Lead Acid Batteries:	No
Recycler Activity Without Storage:	Not reported
Manifest Broker:	Not reported
Sub-Part P Indicator:	No

Historic Generators:

Receive Date:	19980227
Handler Name: CON ED - MH 57009	
Federal Waste Generator Description:	Not a generator, verified
State District Owner:	NY
Large Quantity Handler of Universal Waste:	No
Recognized Trader Importer:	No
Recognized Trader Exporter:	No
Spent Lead Acid Battery Importer:	No
Spent Lead Acid Battery Exporter:	No
Current Record:	No
Non Storage Recycler Activity:	Not reported
Electronic Manifest Broker:	Not reported

Receive Date:	19980228
Handler Name: CON ED - MH 57009	
Federal Waste Generator Description:	Not a generator, verified
State District Owner:	NY
Large Quantity Handler of Universal Waste:	No
Recognized Trader Importer:	No
Recognized Trader Exporter:	No
Spent Lead Acid Battery Importer:	No
Spent Lead Acid Battery Exporter:	No
Current Record:	Yes
Non Storage Recycler Activity:	Not reported
Electronic Manifest Broker:	Not reported

Receive Date:	19980226
Handler Name: CON ED - MH 57009	
Federal Waste Generator Description:	Large Quantity Generator
State District Owner:	NY
Large Quantity Handler of Universal Waste:	No
Recognized Trader Importer:	No
Recognized Trader Exporter:	No
Spent Lead Acid Battery Importer:	No
Spent Lead Acid Battery Exporter:	No
Current Record:	No
Non Storage Recycler Activity:	Not reported
Electronic Manifest Broker:	Not reported

CON ED - MH 57009 (Continued) **1007206404**

List of NAICS Codes and Descriptions:
NAICS Code: 2211
NAICS Description: ELECTRIC POWER GENERATION, TRANSMISSION AND DISTRIBUTION

NAICS Code: 22111
NAICS Description: ELECTRIC POWER GENERATION

Facility Has Received Notices of Violations:
Violations: No Violations Found

Evaluation Action Summary:
Evaluations: No Evaluations Found

AD257 **55 BERRY ST** **NY AST** **A100300717**
SSW **55 BERRY ST** **N/A**
1/8-1/4 **BROOKLYN, NY 11249**
0.249 mi.
1317 ft. **Site 8 of 9 in cluster AD**

Relative:
Higher

Actual:
22 ft.

AST:
Name: 55 BERRY ST
Address: 55 BERRY ST
City,State,Zip: BROOKLYN, NY 11249
Region: STATE
DEC Region: 2
Site Status: Unregulated/Closed
Facility Id: 2-310166
Program Type: PBS
UTM X: 588106.49145
UTM Y: 4508260.65000
Expiration Date: N/A
Site Type: Manufacturing (Other than Chemical)/Processing

Affiliation Records:
Site Id: 14167
Affiliation Type: Emergency Contact
Company Name: BERRY COMPLEX LLC
Contact Type: Not reported
Contact Name: LOUIS HANDLER
Address1: Not reported
Address2: Not reported
City: Not reported
State: NN
Zip Code: Not reported
Country Code: 999
Phone: (917) 213-6815
EMail: Not reported
Fax Number: Not reported
Modified By: cgfreedm
Date Last Modified: 2004-04-13

Site Id: 14167
Affiliation Type: Facility Operator
Company Name: 55 BERRY ST
Contact Type: Not reported
Contact Name: LOUIS HANDLER

55 BERRY ST (Continued) **A100300717**

Address1:	Not reported
Address2:	Not reported
City:	Not reported
State:	NN
Zip Code:	Not reported
Country Code:	001
Phone:	(917) 213-6815
EMail:	Not reported
Fax Number:	Not reported
Modified By:	cgfreedm
Date Last Modified:	2004-04-13

Site Id:	14167
Affiliation Type:	Mail Contact
Company Name:	BERRY COMPLEX LLC
Contact Type:	SECRETARY
Contact Name:	LOUIS HANDLER
Address1:	174 BROADWAY, PMB 105
Address2:	Not reported
City:	BROOKLYN
State:	NY
Zip Code:	11211
Country Code:	001
Phone:	(917) 213-6815
EMail:	Not reported
Fax Number:	Not reported
Modified By:	cgfreedm
Date Last Modified:	2004-04-13

Site Id:	14167
Affiliation Type:	Facility Owner
Company Name:	BERRY COMPLEX LLC
Contact Type:	SECRETARY
Contact Name:	LOUIS HANDLER
Address1:	174 BROADWAY, PMB 105
Address2:	Not reported
City:	BROOKLYN
State:	NY
Zip Code:	11211
Country Code:	001
Phone:	(917) 213-6815
EMail:	Not reported
Fax Number:	Not reported
Modified By:	cgfreedm
Date Last Modified:	2004-04-13

Tank Info:

Tank Number:	001
Tank Id:	24357
Material Code:	0003
Common Name of Substance:	#6 Fuel Oil (On-Site Consumption)

Equipment Records:

H00 - Tank Leak Detection - None
F00 - Pipe External Protection - None

55 BERRY ST (Continued) **A100300717**

G02 - Tank Secondary Containment - Vault (w/access)
D01 - Pipe Type - Steel/Carbon Steel/Iron
A00 - Tank Internal Protection - None
B01 - Tank External Protection - Painted/Asphalt Coating

Tank Location:	Aboveground - contact with impervious barrier... Tank bottom rests on impervious barrier, allowing visual indication of leaks.
Tank Type:	Steel/Carbon Steel/Iron
Tank Status:	Closed - Removed
Pipe Model:	Not reported
Install Date:	12/01/1980
Capacity Gallons:	5000
Tightness Test Method:	NN
Date Test:	Not reported
Next Test Date:	Not reported
Date Tank Closed:	09/18/2003
Register:	True
Modified By:	cgfreedm
Last Modified:	04/14/2017
Material Name:	#6 fuel oil (on-site consumption)

AD258 **CONSOLIDATED EDISON** **NY MANIFEST** **S117563808**
SSW **55 BERRY ST** **N/A**
1/8-1/4 **BROOKLYN, NY 11211**
0.249 mi.
1317 ft. **Site 9 of 9 in cluster AD**

Relative:
Higher

Actual:
22 ft.

NY MANIFEST:

Name:	CONSOLIDATED EDISON
Address:	55 BERRY ST
City,State,Zip:	BROOKLYN, NY 11211-0000
Country:	USA
EPA ID:	NYP004009411
Facility Status:	Not reported
Location Address 1:	MH57009-55 BERRY
Code:	BP
Location Address 2:	Not reported
Total Tanks:	Not reported
Location City:	QUEENS
Location State:	NY
Location Zip:	11428
Location Zip 4:	Not reported

NY MANIFEST:

EPAID:	NYP004009411
Mailing Name:	CONSOLIDATED EDISON
Mailing Contact:	FRANKLIN MURRAY
Mailing Address 1:	4 IRVING PLACE RM 828
Mailing Address 2:	Not reported
Mailing City:	NEW YORK
Mailing State:	NY
Mailing Zip:	10003
Mailing Zip 4:	Not reported
Mailing Country:	USA
Mailing Phone:	2124602808

AG259 **BAROUH EATON ALLEN CORP.** **NY LTANKS** **S102640937**
SW **67 KENT AVE.** **NY CBS UST** **N/A**
1/4-1/2 **BROOKLYN, NY 11211** **NY AST**
0.268 mi.
1417 ft. **Site 1 of 3 in cluster AG**

Relative:
Higher

Actual:
17 ft.

LTANKS:

Name:	BAROUH EATON CORP
Address:	67 KENT AVENUE
City,State,Zip:	BROOKLYN, NY
Spill Number/Closed Date:	9908120 / 2003-05-06
Facility ID:	9908120
Site ID:	305030
Spill Date:	1999-10-04
Spill Cause:	Tank Overfill
Spill Source:	Non Major Facility > 1,100 gal
Spill Class:	B1
Cleanup Ceased:	Not reported
SWIS:	2401
Investigator:	SIGONA
Referred To:	Not reported
Reported to Dept:	1999-10-04
CID:	323
Water Affected:	Not reported
Spill Notifier:	Fire Department
Last Inspection:	Not reported
Recommended Penalty:	False
Meets Standard:	False
UST Involvement:	False
Remediation Phase:	0
Date Entered In Computer:	1999-10-04
Spill Record Last Update:	2003-05-06
Spiller Name:	KATHLEN CICCHETTI
Spiller Company:	BAROUH EATON ALLEN CORP
Spiller Address:	67 KENT AVENUE
Spiller County:	001
Spiller Contact:	RICARDO RODRIGO
Spiller Phone:	(718) 782-2601
Spiller Extention:	Not reported
DEC Region:	2
DER Facility ID:	246397
DEC Memo:	""
Remarks:	"OIL MIXED WITH WATER ON THE STREET. FD ON SCENE. APPROX. 5-10 GALLONS IN THE SEWER."

All Materials:

Site ID:	305030
Operable Unit ID:	1082409
Operable Unit:	01
Material ID:	300802
Material Code:	0001A
Material Name:	#2 fuel oil
Case No.:	Not reported
Material FA:	Petroleum
Quantity:	10.00
Units:	G
Recovered:	5.00
Oxygenate:	Not reported

BAROUH EATON ALLEN CORP. (Continued) **S102640937**

CBS UST:

Id/Status:	2-000013 / TANK CONVERTED TO NON-REGULATED USE
Facility Type:	D
Facility Tel:	(718) 782-2601
Total Tanks:	0
Region:	STATE
ICS No:	2-500025
PBS No:	2-361763
MOSF No:	Not reported
SPDES No:	Not reported
Town:	NEW YORK CITY
Operator:	RICARDO RODRIGO
Emergency Contact:	CHRISTOPHER MCGARRY
Emergency Contact Phone:	(516) 997-4292
Certification Date:	/ /
Expiration Date:	02/10/1997
Owner Name:	BAROUH EATON ALLEN CORP.
Owner Address:	67 KENT AVE.
Owner City,State,Zip:	BROOKLYN, NY 11211
Owner Phone:	(718) 782-2601
Owner Type:	5
Owner Subtype:	Not reported
Mailing Name:	BAROUH EATON ALLEN CORP.
Mailing Contact:	BAROUH EATON ALLEN CORP.
Mailing Address:	67 KENT AVE.
Mailing Address 2:	Not reported
Mailing City,State,Zip:	BROOKLYN, NY 11211
Mailing Telephone:	(718) 782-2601
Tank Number:	00001
Date Entered:	02/10/1989
Capacity:	1080
Chemical:	Methylene chloride
Tank Closed:	04/98
Tank Status:	Temporarily Out Of Service
Tank Type:	Steel/carbon steel
Install Date:	07/74
CAS No:	75092
Substance:	Single Hazardous Substance on DEC List
Tank Location:	Outdoors, Belowground
Tank Internal:	None
Tank External:	PAINTED/ASPHALT COATING
Pipe Location:	Aboveground/Underground Combination
Pipe Internal:	None
Pipe External:	Painted/Asphalt Coating
Leak Detection:	None
Secondary Containmentt:	Excavation Liner
Overfill Protection:	None
Haz Percent:	100
Pipe Containment:	Vault (w/o access)
Pipe Type:	GALVANIZED STEEL
Tank Error Status:	No Missing Data
Tank Secret:	F
Date Entered:	08:30:17
Last Test:	Not reported
Due Date:	Not reported
SWIS Code:	6101
Cert Flag:	F

BAROUH EATON ALLEN CORP. (Continued) **S102640937**

Is it There:	F
Is Updated:	F
Owners Mark:	First Owner
Latitude:	Not reported
Longitude:	Not reported
Renew Date:	11/02/92
Deliquent:	F
Total Capacity:	0
Date Expired:	02/10/95
Case No:	Not reported
Federal Amt:	T
Pipe Flag:	F
Reserve Flag:	T

AST:

Name:	BAROUH EATON ALLEN CORP
Address:	67 KENT AVE
City,State,Zip:	BROOKLYN, NY 11211
Region:	STATE
DEC Region:	2
Site Status:	Unregulated/Closed
Facility Id:	2-361763
Program Type:	PBS
UTM X:	587865.10830
UTM Y:	4508392.72589
Expiration Date:	N/A
Site Type:	Manufacturing (Other than Chemical)/Processing

Affiliation Records:

Site Id:	18275
Affiliation Type:	Mail Contact
Company Name:	BAROUH EATON ALLEN CORP
Contact Type:	Not reported
Contact Name:	KATHLEEN CICCHETTI
Address1:	67 KENT AVE
Address2:	Not reported
City:	BROOKLYN
State:	NY
Zip Code:	11211
Country Code:	001
Phone:	(718) 782-2601
EMail:	Not reported
Fax Number:	Not reported
Modified By:	CGFREEDM
Date Last Modified:	2004-12-16

Site Id:	18275
Affiliation Type:	Facility Operator
Company Name:	BAROUH EATON ALLEN CORP.
Contact Type:	Not reported
Contact Name:	BAROUH EATON ALLEN CORP
Address1:	Not reported
Address2:	Not reported
City:	Not reported
State:	NN
Zip Code:	Not reported
Country Code:	001

BAROUH EATON ALLEN CORP. (Continued) **S102640937**

Phone:	(718) 782-2601
EMail:	Not reported
Fax Number:	Not reported
Modified By:	TRANSLAT
Date Last Modified:	2004-03-04

Site Id:	18275
Affiliation Type:	Emergency Contact
Company Name:	BAROUH EATON ALLEN CORP.
Contact Type:	Not reported
Contact Name:	RICARDO RODRIGO
Address1:	Not reported
Address2:	Not reported
City:	Not reported
State:	NN
Zip Code:	Not reported
Country Code:	001
Phone:	(718) 384-0094
EMail:	Not reported
Fax Number:	Not reported
Modified By:	TRANSLAT
Date Last Modified:	2004-03-04

Site Id:	18275
Affiliation Type:	Facility Owner
Company Name:	BAROUH EATON ALLEN CORP.
Contact Type:	Not reported
Contact Name:	Not reported
Address1:	67 KENT AVENUE
Address2:	Not reported
City:	BROOKLYN
State:	NY
Zip Code:	11211
Country Code:	001
Phone:	(718) 782-2601
EMail:	Not reported
Fax Number:	Not reported
Modified By:	TRANSLAT
Date Last Modified:	2004-03-04

Tank Info:

Tank Number:	001
Tank Id:	22154
Material Code:	0001
Common Name of Substance:	#2 Fuel Oil (On-Site Consumption)

Equipment Records:

H00 - Tank Leak Detection - None
I04 - Overfill - Product Level Gauge (A/G)
G00 - Tank Secondary Containment - None
J02 - Dispenser - Suction Dispenser
B00 - Tank External Protection - None
C00 - Pipe Location - No Piping
F00 - Pipe External Protection - None
A00 - Tank Internal Protection - None

BAROUH EATON ALLEN CORP. (Continued) **S102640937**

	D01 - Pipe Type - Steel/Carbon Steel/Iron
Tank Location:	Aboveground - contact with soil.... Tank bottom rests on soil, allowing no visual inspection.
Tank Type:	Steel/Carbon Steel/Iron
Tank Status:	Closed - In Place
Pipe Model:	Not reported
Install Date:	10/01/1977
Capacity Gallons:	2000
Tightness Test Method:	NN
Date Test:	Not reported
Next Test Date:	Not reported
Date Tank Closed:	05/18/1998
Register:	True
Modified By:	TRANSLAT
Last Modified:	04/14/2017
Material Name:	#2 fuel oil (on-site consumption)

AH260 **BAYSIDE OIL** **NY VCP** **S113922082**
West **1-65 NORTH 12TH STREET** **N/A**
1/4-1/2 **BROOKLYN, NY 11211**
0.275 mi.
1452 ft. **Site 1 of 2 in cluster AH**

Relative: **Lower**
Actual: **1 ft.**

VCP:

Name:	BAYSIDE OIL
Address:	1-65 NORTH 12TH STREET
City,State,Zip:	BROOKLYN, NY 11211-
Program Type:	VCP
Site Code:	57122
HW Code:	V00587
Site Class:	N
SWIS:	2401
Region:	2
Town:	New York City
Acres:	8.000
Date Record Added:	06/04/2002
Date Record Updated:	10/30/2009
Updated By:	MOBARRIE
Site Description:	"The TransGas Energy (TGE) Facility is a project for a new energy facility located on the East River waterfront between the Greenpoint and Williamsburg sections of Brooklyn. TGE proposed to construct and operate an 1100-megawatt gas-fired plant on the Brooklyn waterfront near Bushwick Inlet between the communities of Greenpoint and Williamsburg. For over 100 years, the Site has been operated as a fuel oil storage and distribution facility. Site soils and groundwater are contaminated with Petroleum spill contaminants, MGP Waste and heavy metal contamination. TGE entered the Department?s Voluntary Cleanup Program (VCP) in December 2002. The current owner of the Site is the Bayside Fuel Oil Depot. Under Bayside Fuel and previous owners (which include Socony Mobil, Texaco Refining and Marketing and others), the Site has been operated as a fuel oil storage and distribution facility for over 100 years. The Phase II assessment was completed in January 2003 and confirmed widespread groundwater and soil contamination with MGP waste and petroleum related contaminants. RI is on-going. The VCP Agreement was terminated in 2009 for lack of progress. There is an existing oil spill stipulation (Spill No. 9804544) with Texaco Refining and Marketing that has resulted in ongoing recovery of free-product and

BAYSIDE OIL (Continued) **S113922082**

	contaminated-groundwater. See also site no. 224055 (Williamsburg Works MGP) for further information. "
Env Problem:	"Previous studies at the Site confirm widespread petroleum contamination with MGP involvement. For example, fuel oil and naphthalene odors are reported in boring logs as deep as 60 feet, and in July 2002 TRC Environmental (TGE?s consultant) found heavy staining and MGP waste in a boring 20 feet below grade and reported the occurrence to NYSDEC as a spill (No. 0203677). In addition to organic pollutants, a 1997 investigation also found soil samples with elevated levels of lead. The Phase II assessment was completed in January 2003 and confirmed widespread groundwater and soil contamination with MGP waste and petroleum related contaminants. Heavy staining and odors (coal tar) observed from 20 feet depths to top of clay at 60 feet depths. VOCs and PAH exceed RSCOs below 20 feet depth. Benzene concentrations below 20 feet depth observed up to 864,000 ppb. Off-site benzene detected upto 128,000 ppb. Free product observed (wells B4, MW7). On-site groundwater impacted from water table to top of clay by petroleum and coal tar related compounds. Benzene detected throughout the site at concentrations of 6.5 ppb to 29,500 ppb (in MWB-11). MTBE ranged from 1.2 to 329 ppb and naphthalene ranged from 1.6 to 579 ppb."
Health Problem:	""
Dump:	Not reported
Structure:	Not reported
Lagoon:	Not reported
Landfill:	Not reported
Pond:	Not reported
Disp Start:	Not reported
Disp Term:	Not reported
Lat/Long:	Not reported
Dell:	Not reported
Record Add:	Not reported
Record Upd:	Not reported
Updated By:	Not reported
Own Op:	4
Sub Type:	01
Owner Name:	Not reported
Owner Company:	BAYSIDE FUEL OIL DEPOT CORP.
Owner Address:	1776 NORTH 12TH STREET
Owner Addr2:	Not reported
Owner City,St,Zip:	BROOKLYN, NY 11214
Owner Country:	United States of America
Own Op:	1
Sub Type:	ZZZ
Owner Name:	Not reported
Owner Company:	BAYSIDE FUEL OIL DEPOT CORP.
Owner Address:	1776 SHORE PARKWAY
Owner Addr2:	Not reported
Owner City,St,Zip:	BROOKLYN, NY 11214
Owner Country:	United States of America
Own Op:	6
Sub Type:	ZZZ
Owner Name:	ATTN: ADAM VICTOR
Owner Company:	TRANSGAS ENERGY SYSTEMS LLC
Owner Address:	ONE NORTH 12TH STREET
Owner Addr2:	Not reported
Owner City,St,Zip:	BROOKLYN, NY 11201

BAYSIDE OIL (Continued) **S113922082**

Owner Country:	United States of America
HW Code:	Not reported
Waste Type:	Not reported
Waste Quantity:	Not reported
Waste Code:	Not reported
Crossref ID:	Not reported
Cross Ref Type Code:	Not reported
Cross Ref Type:	Not reported
Record Added Date:	Not reported
Record Updated:	Not reported
Updated By:	Not reported

AH261
West
1/4-1/2
0.275 mi.
1452 ft.

Site 2 of 2 in cluster AH

Relative:
Lower

Actual:
1 ft.

BAYSIDE FUEL OIL DEPOT CORP
1 N 12TH ST
BROOKLYN, NY 11211

RCRA-VSQG **1000351174**
NY LTANKS **NYD086231917**
NY CBS UST
NY MOSF UST
NY CBS
NY MOSF
NY AST
NY CBS AST
NY MOSF AST
NY Spills
US AIRS
ECHO

RCRA-VSQG:

Date Form Received by Agency:	20070101
Handler Name:	BAYSIDE FUEL OIL DEPOT CORP
Handler Address:	1 N 12TH ST
Handler City,State,Zip:	BROOKLYN, NY 11211
EPA ID:	NYD086231917
Contact Name:	ANTHONY NATALE
Contact Address:	SHORE PKWY
Contact City,State,Zip:	BROOKLYN, NY 11214
Contact Telephone:	718-372-9800
Contact Fax:	Not reported
Contact Email:	Not reported
Contact Title:	Not reported
EPA Region:	02
Land Type:	Not reported
Federal Waste Generator Description:	Conditionally Exempt Small Quantity Generator
Non-Notifier:	Not reported
Biennial Report Cycle:	Not reported
Accessibility:	Not reported
Active Site Indicator:	Handler Activities
State District Owner:	NY
State District:	NYSDEC R2
Mailing Address:	SHORE PKWY
Mailing City,State,Zip:	BROOKLYN, NY 11214
Owner Name:	ALFRED ALLEGRETTI
Owner Type:	Private
Operator Name:	TEXACO USA
Operator Type:	Private
Short-Term Generator Activity:	No
Importer Activity:	No
Mixed Waste Generator:	No
Transporter Activity:	No
Transfer Facility Activity:	No

BAYSIDE FUEL OIL DEPOT CORP (Continued) **1000351174**

Recycler Activity with Storage:	No
Small Quantity On-Site Burner Exemption:	No
Smelting Melting and Refining Furnace Exemption:	No
Underground Injection Control:	No
Off-Site Waste Receipt:	No
Universal Waste Indicator:	No
Universal Waste Destination Facility:	No
Federal Universal Waste:	No
Active Site Fed-Reg Treatment Storage and Disposal Facility:	Not reported
Active Site Converter Treatment storage and Disposal Facility:	Not reported
Active Site State-Reg Treatment Storage and Disposal Facility:	Not reported
Active Site State-Reg Handler:	---
Federal Facility Indicator:	Not reported
Hazardous Secondary Material Indicator:	NN
Sub-Part K Indicator:	Not reported
Commercial TSD Indicator:	No
Treatment Storage and Disposal Type:	Not reported
2018 GPRA Permit Baseline:	Not on the Baseline
2018 GPRA Renewals Baseline:	Not on the Baseline
Permit Renewals Workload Universe:	Not reported
Permit Workload Universe:	Not reported
Permit Progress Universe:	Not reported
Post-Closure Workload Universe:	Not reported
Closure Workload Universe:	Not reported
202 GPRA Corrective Action Baseline:	No
Corrective Action Workload Universe:	No
Subject to Corrective Action Universe:	No
Non-TSDFs Where RCRA CA has Been Imposed Universe:	No
TSDFs Potentially Subject to CA Under 3004 (u)/(v) Universe:	No
TSDFs Only Subject to CA under Discretionary Auth Universe:	No
Corrective Action Priority Ranking:	No NCAPS ranking
Environmental Control Indicator:	No
Institutional Control Indicator:	No
Human Exposure Controls Indicator:	N/A
Groundwater Controls Indicator:	N/A
Operating TSDF Universe:	Not reported
Full Enforcement Universe:	Not reported
Significant Non-Complier Universe:	No
Unaddressed Significant Non-Complier Universe:	No
Addressed Significant Non-Complier Universe:	No
Significant Non-Complier With a Compliance Schedule Universe:	No
Financial Assurance Required:	Not reported
Handler Date of Last Change:	20150414
Recognized Trader-Importer:	No
Recognized Trader-Exporter:	No
Importer of Spent Lead Acid Batteries:	No
Exporter of Spent Lead Acid Batteries:	No
Recycler Activity Without Storage:	Not reported
Manifest Broker:	Not reported
Sub-Part P Indicator:	No

Hazardous Waste Summary:

Waste Code:	D000
Waste Description:	Not Defined
Waste Code:	D001

BAYSIDE FUEL OIL DEPOT CORP (Continued) **1000351174**

Waste Description: IGNITABLE WASTE

Waste Code: D002
Waste Description: CORROSIVE WASTE

Waste Code: D008
Waste Description: LEAD

Waste Code: D018
Waste Description: BENZENE

Waste Code: F001
Waste Description: THE FOLLOWING SPENT HALOGENATED SOLVENTS USED IN DEGREASING: TETRACHLOROETHYLENE, TRICHLORETHYLENE, METHYLENE CHLORIDE, 1,1,1-TRICHLOROETHANE, CARBON TETRACHLORIDE AND CHLORINATED FLUOROCARBONS; ALL SPENT SOLVENT MIXTURES/BLENDS USED IN DEGREASING CONTAINING, BEFORE USE, A TOTAL OF TEN PERCENT OR MORE (BY VOLUME) OF ONE OR MORE OF THE ABOVE HALOGENATED SOLVENTS OR THOSE SOLVENTS LISTED IN F002, F004, AND F005; AND STILL BOTTOMS FROM THE RECOVERY OF THESE SPENT SOLVENTS AND SPENT SOLVENT MIXTURES.

Waste Code: F002
Waste Description: THE FOLLOWING SPENT HALOGENATED SOLVENTS: TETRACHLOROETHYLENE, METHYLENE CHLORIDE, TRICHLOROETHYLENE, 1,1,1-TRICHLOROETHANE, CHLOROBENZENE, 1,1,2-TRICHLORO-1,2,2-TRIFLUOROETHANE, ORTHO-DICHLOROBENZENE, TRICHLOROFLUOROMETHANE, AND 1,1,2, TRICHLOROETHANE; ALL SPENT SOLVENT MIXTURES/BLENDS CONTAINING, BEFORE USE, A TOTAL OF TEN PERCENT OR MORE (BY VOLUME) OF ONE OR MORE OF THE ABOVE HALOGENATED SOLVENTS OR THOSE SOLVENTS LISTED IN F001, F004, AND F005; AND STILL BOTTOMS FROM THE RECOVERY OF THESE SPENT SOLVENTS AND SPENT SOLVENT MIXTURES.

Waste Code: F005
Waste Description: THE FOLLOWING SPENT NONHALOGENATED SOLVENTS: TOLUENE, METHYL ETHYL KETONE, CARBON DISULFIDE, ISOBUTANOL, PYRIDINE, BENZENE, 2-ETHOXYETHANOL, AND 2-NITROPROPANE; ALL SPENT SOLVENT MIXTURES/BLENDS CONTAINING, BEFORE USE, A TOTAL OF TEN PERCENT OR MORE (BY VOLUME) OF ONE OR MORE OF THE ABOVE NONHALOGENATED SOLVENTS OR THOSE SOLVENTS LISTED IN F001, F002, OR F004; AND STILL BOTTOMS FROM THE RECOVERY OF THESE SPENT SOLVENTS AND SPENT SOLVENT MIXTURES.

Waste Code: U228
Waste Description: ETHENE, TRICHLORO- (OR) TRICHLOROETHYLENE

Handler - Owner Operator:
Owner/Operator Indicator: Owner
Owner/Operator Name: ALFRED ALLEGRETTI
Legal Status: Private
Date Became Current: Not reported
Date Ended Current: Not reported
Owner/Operator Address: 1776 SHORE PKWY
Owner/Operator City,State,Zip: BROOKLYN, NY 11214
Owner/Operator Telephone: 718-372-9800
Owner/Operator Telephone Ext: Not reported
Owner/Operator Fax: Not reported
Owner/Operator Email: Not reported

BAYSIDE FUEL OIL DEPOT CORP (Continued) **1000351174**

Owner/Operator Indicator:	Owner
Owner/Operator Name:	ALFRED ALLEGRETTI
Legal Status:	Private
Date Became Current:	Not reported
Date Ended Current:	Not reported
Owner/Operator Address:	1776 SHORE PKWY
Owner/Operator City,State,Zip:	BROOKLYN, NY 11214
Owner/Operator Telephone:	718-372-9800
Owner/Operator Telephone Ext:	Not reported
Owner/Operator Fax:	Not reported
Owner/Operator Email:	Not reported

Owner/Operator Indicator:	Operator
Owner/Operator Name:	TEXACO USA
Legal Status:	Private
Date Became Current:	Not reported
Date Ended Current:	Not reported
Owner/Operator Address:	1040 KINGS HWY PO BOX 5008
Owner/Operator City,State,Zip:	OPERCITY, NJ 99999
Owner/Operator Telephone:	609-667-3800
Owner/Operator Telephone Ext:	Not reported
Owner/Operator Fax:	Not reported
Owner/Operator Email:	Not reported

Owner/Operator Indicator:	Operator
Owner/Operator Name:	TEXACO USA
Legal Status:	Private
Date Became Current:	Not reported
Date Ended Current:	Not reported
Owner/Operator Address:	1040 KINGS HWY PO BOX 5008
Owner/Operator City,State,Zip:	OPERCITY, NJ 99999
Owner/Operator Telephone:	609-667-3800
Owner/Operator Telephone Ext:	Not reported
Owner/Operator Fax:	Not reported
Owner/Operator Email:	Not reported

Historic Generators:

Receive Date:	19801119
Handler Name:	BAYSIDE FUEL OIL DEPOT CORP
Federal Waste Generator Description:	Not a generator, verified
State District Owner:	NY
Large Quantity Handler of Universal Waste:	No
Recognized Trader Importer:	No
Recognized Trader Exporter:	No
Spent Lead Acid Battery Importer:	No
Spent Lead Acid Battery Exporter:	No
Current Record:	No
Non Storage Recycler Activity:	Not reported
Electronic Manifest Broker:	Not reported

Receive Date:	19801119
Handler Name:	BAYSIDE FUEL OIL DEPOT CORP
Federal Waste Generator Description:	Large Quantity Generator
State District Owner:	NY
Large Quantity Handler of Universal Waste:	No
Recognized Trader Importer:	No
Recognized Trader Exporter:	No

BAYSIDE FUEL OIL DEPOT CORP (Continued) **1000351174**

Spent Lead Acid Battery Importer: No
Spent Lead Acid Battery Exporter: No
Current Record: No
Non Storage Recycler Activity: Not reported
Electronic Manifest Broker: Not reported

Receive Date: 20060101
Handler Name: BAYSIDE FUEL OIL DEPOT CORP
Federal Waste Generator Description: Small Quantity Generator
State District Owner: NY
Large Quantity Handler of Universal Waste: No
Recognized Trader Importer: No
Recognized Trader Exporter: No
Spent Lead Acid Battery Importer: No
Spent Lead Acid Battery Exporter: No
Current Record: No
Non Storage Recycler Activity: Not reported
Electronic Manifest Broker: Not reported

Receive Date: 20070101
Handler Name: BAYSIDE FUEL OIL DEPOT CORP
Federal Waste Generator Description: Conditionally Exempt Small Quantity Generator
State District Owner: NY
Large Quantity Handler of Universal Waste: No
Recognized Trader Importer: No
Recognized Trader Exporter: No
Spent Lead Acid Battery Importer: No
Spent Lead Acid Battery Exporter: No
Current Record: Yes
Non Storage Recycler Activity: Not reported
Electronic Manifest Broker: Not reported

Receive Date: 19971218
Handler Name: BAYSIDE FUEL OIL DEPOT CORP
Federal Waste Generator Description: Small Quantity Generator
State District Owner: NY
Large Quantity Handler of Universal Waste: No
Recognized Trader Importer: No
Recognized Trader Exporter: No
Spent Lead Acid Battery Importer: No
Spent Lead Acid Battery Exporter: No
Current Record: No
Non Storage Recycler Activity: Not reported
Electronic Manifest Broker: Not reported

Receive Date: 19920317
Handler Name: STAR ENTERPRISE
Federal Waste Generator Description: Large Quantity Generator
State District Owner: NY
Large Quantity Handler of Universal Waste: No
Recognized Trader Importer: No
Recognized Trader Exporter: No
Spent Lead Acid Battery Importer: No
Spent Lead Acid Battery Exporter: No
Current Record: No
Non Storage Recycler Activity: Not reported
Electronic Manifest Broker: Not reported

BAYSIDE FUEL OIL DEPOT CORP (Continued) **1000351174**

Receive Date: 19940125
Handler Name: TEXACO SALES TERMINAL
Federal Waste Generator Description: Large Quantity Generator
State District Owner: NY
Large Quantity Handler of Universal Waste: No
Recognized Trader Importer: No
Recognized Trader Exporter: No
Spent Lead Acid Battery Importer: No
Spent Lead Acid Battery Exporter: No
Current Record: No
Non Storage Recycler Activity: Not reported
Electronic Manifest Broker: Not reported

List of NAICS Codes and Descriptions:
NAICS Code: 42271
NAICS Description: PETROLEUM BULK STATIONS AND TERMINALS

NAICS Code: 42272
NAICS Description: PETROLEUM AND PETROLEUM PRODUCTS WHOLESALERS (EXCEPT BULK STATIONS AND TERMINALS)

Facility Has Received Notices of Violation:
Found Violation: No
Agency Which Determined Violation: Not reported
Violation Short Description: Not reported
Date Violation was Determined: Not reported
Actual Return to Compliance Date: Not reported
Return to Compliance Qualifier: Not reported
Violation Responsible Agency: Not reported
Scheduled Compliance Date: Not reported
Enforcement Identifier: Not reported
Date of Enforcement Action: Not reported
Enforcement Responsible Agency: Not reported
Enforcement Docket Number: Not reported
Enforcement Attorney: Not reported
Corrective Action Component: Not reported
Appeal Initiated Date: Not reported
Appeal Resolution Date: Not reported
Disposition Status Date: Not reported
Disposition Status: Not reported
Disposition Status Description: Not reported
Consent/Final Order Sequence Number: Not reported
Consent/Final Order Respondent Name: Not reported
Consent/Final Order Lead Agency: Not reported
Enforcement Type: Not reported
Enforcement Responsible Person: Not reported
Enforcement Responsible Sub-Organization: Not reported
SEP Sequence Number: Not reported
SEP Expenditure Amount: Not reported
SEP Scheduled Completion Date: Not reported
SEP Actual Date: Not reported
SEP Defaulted Date: Not reported
SEP Type: Not reported
SEP Type Description: Not reported
Proposed Amount: Not reported
Final Monetary Amount: Not reported

BAYSIDE FUEL OIL DEPOT CORP (Continued) **1000351174**

Paid Amount: Not reported
Final Count: Not reported
Final Amount: Not reported

Found Violation: No
Agency Which Determined Violation: Not reported
Violation Short Description: Not reported
Date Violation was Determined: Not reported
Actual Return to Compliance Date: Not reported
Return to Compliance Qualifier: Not reported
Violation Responsible Agency: Not reported
Scheduled Compliance Date: Not reported
Enforcement Identifier: Not reported
Date of Enforcement Action: Not reported
Enforcement Responsible Agency: Not reported
Enforcement Docket Number: Not reported
Enforcement Attorney: Not reported
Corrective Action Component: Not reported
Appeal Initiated Date: Not reported
Appeal Resolution Date: Not reported
Disposition Status Date: Not reported
Disposition Status: Not reported
Disposition Status Description: Not reported
Consent/Final Order Sequence Number: Not reported
Consent/Final Order Respondent Name: Not reported
Consent/Final Order Lead Agency: Not reported
Enforcement Type: Not reported
Enforcement Responsible Person: Not reported
Enforcement Responsible Sub-Organization: Not reported
SEP Sequence Number: Not reported
SEP Expenditure Amount: Not reported
SEP Scheduled Completion Date: Not reported
SEP Actual Date: Not reported
SEP Defaulted Date: Not reported
SEP Type: Not reported
SEP Type Description: Not reported
Proposed Amount: Not reported
Final Monetary Amount: Not reported
Paid Amount: Not reported
Final Count: Not reported
Final Amount: Not reported

Evaluation Action Summary:
Evaluation Date: 19840918
Evaluation Responsible Agency: State
Found Violation: No
Evaluation Type Description: COMPLIANCE EVALUATION INSPECTION ON-SITE
Evaluation Responsible Person Identifier: Not reported
Evaluation Responsible Sub-Organization: Not reported
Actual Return to Compliance Date: Not reported
Scheduled Compliance Date: Not reported
Date of Request: Not reported
Date Response Received: Not reported
Request Agency: Not reported
Former Citation: Not reported

Evaluation Date: 19920908

BAYSIDE FUEL OIL DEPOT CORP (Continued) **1000351174**

Evaluation Responsible Agency:	EPA
Found Violation:	No
Evaluation Type Description:	COMPLIANCE EVALUATION INSPECTION ON-SITE
Evaluation Responsible Person Identifier:	R2
Evaluation Responsible Sub-Organization:	RCB
Actual Return to Compliance Date:	Not reported
Scheduled Compliance Date:	Not reported
Date of Request:	Not reported
Date Response Received:	Not reported
Request Agency:	Not reported
Former Citation:	Not reported

LTANKS:

Name:	BAYSIDE FUEL
Address:	1 NORTH 12TH STREET
City,State,Zip:	BROOKLYN, NY
Spill Number/Closed Date:	0411570 / 2006-09-22
Facility ID:	0411570
Site ID:	336794
Spill Date:	2005-01-28
Spill Cause:	Tank Overfill
Spill Source:	Commercial Vehicle
Spill Class:	C4
Cleanup Ceased:	Not reported
SWIS:	2401
Investigator:	qxabidi
Referred To:	Not reported
Reported to Dept:	2005-01-28
CID:	444
Water Affected:	Not reported
Spill Notifier:	Affected Persons
Last Inspection:	Not reported
Recommended Penalty:	False
Meets Standard:	False
UST Involvement:	False
Remediation Phase:	0
Date Entered In Computer:	2005-01-28
Spill Record Last Update:	2006-09-28
Spiller Name:	PAT
Spiller Company:	CLASSIC FUEL
Spiller Address:	150 BANKER STREET

BAYSIDE FUEL OIL DEPOT CORP (Continued) **1000351174**

Spiller County:	001
Spiller Contact:	SCOTT VITELLO
Spiller Phone:	(718) 372-9800
Spiller Extention:	Not reported
DEC Region:	2
DER Facility ID:	272130
DEC Memo:	"Tipple was at the site at 6:40 AM and discovered the spill. Detailed work outline was discussed with Bayside and Classic Fuel to clean up both the yard area and the street. 08/10/06: This spill is transferred from Mr. Koon Tang to Q.Abidi. Called Pat at (718)372-9800 and talked to Ms. Dana regarding status of the spill. She said that when Mr. Pat will come she will find about it and she will convey my message to Pat. Mr. Pat will call me back. -QA 09/22/06: On September 21, received a closing confirmation letter from Mr. Albert Cirino (Model Petroleum Transportation INC.). According to Mr.Cirino the spill was on concrete. No water and no land were contaminted by the spill. the spill is cleaned. Also talk to Bayside Terminal manager Mr. Sergio, He said they clean their yard. Also talk to Mr. John (718)388-1515 he said yard is asphaltand asphalt is sealed, it is not open dirt. John spoke on phone that they picked up each & every pocket of the product. so according to letter of Albert Cirino and Conversation with John and Terminal Manager Sergio DEC Staff closed the spill. -QA"
Remarks:	"OVER FILLED WHILE FILING UP A TANK: CLEANED UP:"

All Materials:

Site ID:	336794
Operable Unit ID:	1098795
Operable Unit:	01
Material ID:	578974
Material Code:	0001A
Material Name:	#2 fuel oil
Case No.:	Not reported
Material FA:	Petroleum
Quantity:	10.00
Units:	G
Recovered:	10.00
Oxygenate:	Not reported

CBS UST:

Id/Status:	2-000222 / NO LONGER A MAJOR FACILITY
Facility Type:	B
Facility Tel:	(718) 388-1515
Total Tanks:	1
Region:	STATE
ICS No:	Not reported
PBS No:	Not reported
MOSF No:	2-1240
SPDES No:	0-006301
Town:	NEW YORK CITY
Operator:	NICHOLAS DEMARIA
Emergency Contact:	VINCENT ALEGRETTI
Emergency Contact Phone:	(718) 388-1515
Certification Date:	11/07/2001
Expiration Date:	02/08/2004
Owner Name:	BAYSIDE FUEL OIL DEPOT CORP.

BAYSIDE FUEL OIL DEPOT CORP (Continued) **1000351174**

Owner Address:	1776 SHORE PARKWAY
Owner City,State,Zip:	BROOKLYN, NY 11211
Owner Phone:	(718) 372-9800
Owner Type:	5
Owner Subtype:	Not reported
Mailing Name:	BAYSIDE FUEL OIL DEPOT CORP.
Mailing Contact:	VINCENT ALLEGRETTI
Mailing Address:	1776 SHORE PARKWAY
Mailing Address 2:	Not reported
Mailing City,State,Zip:	BROOKLYN, NY 11214
Mailing Telephone:	(718) 372-9800
Tank Number:	012
Date Entered:	11/05/1997
Capacity:	1080
Chemical:	Xylene (mixed)
Tank Closed:	11/97
Tank Status:	In Service
Tank Type:	Steel/carbon steel
Install Date:	04/85
CAS No:	1330207
Substance:	More than one Hazardous Substance on DEC List
Tank Location:	5
Tank Internal:	None
Tank External:	NONE
Pipe Location:	Underground
Pipe Internal:	None
Pipe External:	None
Leak Detection:	Other
Secondary Containmentt:	Double-Walled Tank
Overfill Protection:	Product Level Gauge
Haz Percent:	36
Pipe Containment:	None
Pipe Type:	STEEL/IRON
Tank Error Status:	No Missing Data
Tank Secret:	F
Date Entered:	07:30:00
Last Test:	Not reported
Due Date:	Not reported
SWIS Code:	6101
Cert Flag:	F
Is it There:	F
Is Updated:	F
Owners Mark:	Second Owner
Latitude:	40|43|29
Longitude:	73|57|37
Renew Date:	02/01/93
Deliquent:	F
Total Capacity:	8000
Date Expired:	05/14/95
Case No:	Not reported
Federal Amt:	T
Pipe Flag:	F
Reserve Flag:	T
Id/Status:	2-000222 / NO LONGER A MAJOR FACILITY
Facility Type:	B
Facility Tel:	(718) 388-1515

BAYSIDE FUEL OIL DEPOT CORP (Continued) **1000351174**

Total Tanks:	1
Region:	STATE
ICS No:	Not reported
PBS No:	Not reported
MOSF No:	2-1240
SPDES No:	0-006301
Town:	NEW YORK CITY
Operator:	NICHOLAS DEMARIA
Emergency Contact:	VINCENT ALEGRETTI
Emergency Contact Phone:	(718) 388-1515
Certification Date:	11/07/2001
Expiration Date:	02/08/2004
Owner Name:	BAYSIDE FUEL OIL DEPOT CORP.
Owner Address:	1776 SHORE PARKWAY
Owner City,State,Zip:	BROOKLYN, NY 11211
Owner Phone:	(718) 372-9800
Owner Type:	5
Owner Subtype:	Not reported
Mailing Name:	BAYSIDE FUEL OIL DEPOT CORP.
Mailing Contact:	VINCENT ALLEGRETTI
Mailing Address:	1776 SHORE PARKWAY
Mailing Address 2:	Not reported
Mailing City,State,Zip:	BROOKLYN, NY 11214
Mailing Telephone:	(718) 372-9800
Tank Number:	013
Date Entered:	11/05/1997
Capacity:	1080
Chemical:	Xylene (mixed)
Tank Closed:	11/97
Tank Status:	In Service
Tank Type:	Steel/carbon steel
Install Date:	04/85
CAS No:	1330207
Substance:	More than one Hazardous Substance on DEC List
Tank Location:	5
Tank Internal:	None
Tank External:	NONE
Pipe Location:	Underground
Pipe Internal:	None
Pipe External:	None
Leak Detection:	Other
Secondary Containmentt:	Double-Walled Tank
Overfill Protection:	Product Level Gauge
Haz Percent:	36
Pipe Containment:	None
Pipe Type:	STEEL/IRON
Tank Error Status:	No Missing Data
Tank Secret:	F
Date Entered:	07:30:09
Last Test:	Not reported
Due Date:	Not reported
SWIS Code:	6101
Cert Flag:	F
Is it There:	F
Is Updated:	F
Owners Mark:	Second Owner
Latitude:	40|43|29

BAYSIDE FUEL OIL DEPOT CORP (Continued) **1000351174**

Longitude:	73|57|37
Renew Date:	02/01/93
Deliquent:	F
Total Capacity:	8000
Date Expired:	05/14/95
Case No:	Not reported
Federal Amt:	T
Pipe Flag:	F
Reserve Flag:	T

MOSF UST:

Id/Status:	2-1240 / ACTIVE FACILITY
SWIS Code:	61
Facility Town:	NEW YORK CITY
Contact Phone:	(718) 372-9800
Emergency Contact:	ALFRED ALLEGRETTI
Emergency Telephone:	(718) 372-9800
CBS Number:	-
SPDES Num:	-
Total Tanks:	13
Total Capacity:	5551798
Avg Throughput:	588000
License Stat:	1
Facility Type:	STORAGE TERMINAL/PETROLEUM DISTRIBUTOR
Prod Xfer Options:	AD
Expiration Date:	03/31/2002
Applic Rcvd:	10/07/1997
Operator:	ALFRED ALLEGRETTI
Owner Name:	BAYSIDE FUEL OIL DEPOT CORP.
Owner Address:	1776 SHORE PARKWAY
Owner City,St,Zip:	BROOKLYN, NY 11214-
Owner Telephone:	(718) 372-9800
Owner Type:	Corporate/Commercial
Owner Status:	1
Owner Mark:	Third Owner
Mail To Name:	BAYSIDE FUEL OIL DEPOT CORP.
Mail To Address:	1776 SHORE PARKWAY
Mail To Address 2:	PO BOX 140128
Mail City,St,Zip:	BROOKLYN, NY 11214-0002
Mail To Contact:	ALFRED ALLEGRETTI
Mail To Telephone:	(718) 372-9800
Legal Agent Name:	ALFRED ALLEGRETTI
Legal Agent Address:	1776 SHORE PARKWAY
Legal Agent City,St,Zip:	BROOKLYN, NY 11214-
Date Filed:	03/65
Latitude:	40|43|29
Longitude:	73|57|37

Tank ID:	012
Tank Location:	UNDERGROUND, VAULTED, WITH ACCESS
Install Date:	04/85
Capacity (Gal):	1080
Product:	UNKNOWN
Tank Status:	In Service
Tank Type:	Steel/carbon steel
Tank Internal:	Not reported
Tank External:	Not reported

BAYSIDE FUEL OIL DEPOT CORP (Continued) **1000351174**

Pipe Location:	Not reported
Pipe Type:	STEEL/IRON
Pipe Internal:	Not reported
Pipe External:	Not reported
Second Contain:	Diking
Leak Detection:	Other
Overfill Protection:	Product Level Gauge
Dispenser:	Suction
Test Date:	12/93
Date Closed:	Not reported
Status of Data:	Minor Errors
Inspected Date:	09/29/1997
Inspector Initials:	AS
Inspector Status:	Not reported
Pipe Flag:	True
License Issued:	11/01/1997
Vessel Id:	Not reported
Renew Flag:	True
Renew Date:	10/31/2001
Federal Id No:	Not reported
COI Date:	/ /

Tank ID:	013
Tank Location:	UNDERGROUND, VAULTED, WITH ACCESS
Install Date:	04/85
Capacity (Gal):	1080
Product:	UNKNOWN
Tank Status:	In Service
Tank Type:	Steel/carbon steel
Tank Internal:	Not reported
Tank External:	Not reported
Pipe Location:	Not reported
Pipe Type:	STEEL/IRON
Pipe Internal:	Not reported
Pipe External:	Not reported
Second Contain:	Diking
Leak Detection:	Other
Overfill Protection:	Product Level Gauge
Dispenser:	Suction
Test Date:	12/93
Date Closed:	Not reported
Status of Data:	Minor Errors
Inspected Date:	09/29/1997
Inspector Initials:	AS
Inspector Status:	Not reported
Pipe Flag:	True
License Issued:	11/01/1997
Vessel Id:	Not reported
Renew Flag:	True
Renew Date:	10/31/2001
Federal Id No:	Not reported
COI Date:	/ /

CBS:

Name:	BAYSIDE FUEL OIL DEPOT CORP.
Address:	1 NORTH 12TH STREET

BAYSIDE FUEL OIL DEPOT CORP (Continued) **1000351174**

City,State,Zip: BROOKLYN, NY 11249
CBS Number: 2-000222
Program Type: CBS
Facility Status: Unregulated/Closed
Expiration Date: Not reported
Dec Region: 2
UTMX: 587717.86486
UTMY: 4508721.71545

MOSF:
Name: BAYSIDE FUEL OIL DEPOT CORP.
Address: 1 NORTH 12TH STREET
City,State,Zip: BROOKLYN, NY 11211
Facility ID: 2-1240
Program Type: MOSF
Tank Status: Inactive
Expiration Date: Not reported
Dec Region: 2
UTMX: 587800.43256
UTMY: 4508705.26930

AST:
Name: BAYSIDE FUEL OIL DEPOT CORP.
Address: 1 NORTH 12TH STREET
City,State,Zip: BROOKLYN, NY 11249
Region: STATE
DEC Region: 2
Site Status: Unregulated/Closed
Facility Id: 2-000222
Program Type: CBS
UTM X: 587717.86486
UTM Y: 4508721.71545
Expiration Date: N/A
Site Type: Storage Terminal/Petroleum Distributor

Tank Info:

Tank Number: 012
Tank Id: 192670
Tank Location: Aboveground in subterranean vault with access for inspections.....
Tank in subterranean vault but accessible for inspection.
Tank Type: Steel/Carbon Steel/Iron
Tank Status: Closed - Removed
Pipe Model: Not reported
Install Date: 04/01/1985
Capacity Gallons: 1080
Tightness Test Method: NN
Date Test: Not reported
Next Test Date: Not reported
Date Tank Closed: 11/01/1997
Register: True
Modified By: CBSInit
Last Modified: 03/21/2005
Material Name: Not reported

Tank Number: 013

BAYSIDE FUEL OIL DEPOT CORP (Continued) **1000351174**

Tank Id:	192671
Tank Location:	Aboveground in subterranean vault with access for inspections..... Tank in subterranean vault but accessible for inspection.
Tank Type:	Steel/Carbon Steel/Iron
Tank Status:	Closed - Removed
Pipe Model:	Not reported
Install Date:	04/01/1985
Capacity Gallons:	1080
Tightness Test Method:	NN
Date Test:	Not reported
Next Test Date:	Not reported
Date Tank Closed:	11/01/1997
Register:	True
Modified By:	CBSInit
Last Modified:	03/21/2005
Material Name:	Not reported

Tank Number:	11
Tank Id:	189314
Tank Location:	Aboveground - on saddles, legs, racks, etc.... Tank bottom is elevated above grade or tank pad, allowing visual inspection.
Tank Type:	Steel/Carbon Steel/Iron
Tank Status:	Closed - In Place
Pipe Model:	Not reported
Install Date:	11/01/1989
Capacity Gallons:	8000
Tightness Test Method:	NN
Date Test:	Not reported
Next Test Date:	Not reported
Date Tank Closed:	11/01/2002
Register:	True
Modified By:	CBSInit
Last Modified:	03/21/2005
Material Name:	Not reported

Tank Number:	12
Tank Id:	189315
Tank Location:	Aboveground - on saddles, legs, racks, etc.... Tank bottom is elevated above grade or tank pad, allowing visual inspection.
Tank Type:	Steel/Carbon Steel/Iron
Tank Status:	Tank Converted to Non-Regulated Use
Pipe Model:	Not reported
Install Date:	01/01/1991
Capacity Gallons:	10000
Tightness Test Method:	NN
Date Test:	Not reported
Next Test Date:	Not reported
Date Tank Closed:	Not reported
Register:	True
Modified By:	CBSInit
Last Modified:	03/21/2005
Material Name:	Not reported

CBS AST:

CBS Number:	2-000222

BAYSIDE FUEL OIL DEPOT CORP (Continued) **1000351174**

ICS Number:	Not reported
PBS Number:	Not reported
MOSF Number:	2-1240
SPDES Number:	0-006301
Facility Status:	IN SERVICE
Facility Type:	B
Telephone:	(718) 388-1515
Facility Town:	NEW YORK CITY
Region:	STATE
Expiration Date:	02/08/2004
Total Capacity of All Active Tanks(gal):	8000
Operator:	NICHOLAS DEMARIA
Emergency Contact:	VINCENT ALEGRETTI
Emergency Phone:	(718) 388-1515
Owner Name:	BAYSIDE FUEL OIL DEPOT CORP.
Owner Address:	1776 SHORE PARKWAY
Owner City,St,Zip:	BROOKLYN, NY 11211
Owner Telephone:	(718) 372-9800
Owner Type:	Corporate/Commercial
Owner Sub Type:	Not reported
Mail Name:	BAYSIDE FUEL OIL DEPOT CORP.
Mail Contact Addr:	1776 SHORE PARKWAY
Mail Contact Addr2:	Not reported
Mail Contact Contact:	VINCENT ALLEGRETTI
Mail Contact City,St,Zip:	BROOKLYN, NY 11214
Mail Phone:	(718) 372-9800

Tank Id:	11
CAS Number:	108883
Federal ID:	Not reported
Tank Status:	In Service
Install Date:	11/89
Tank Closed:	Not reported
Capacity (Gal):	8000
Chemical:	Toluene
Tank Location:	Indoors, Belowground
Tank Type:	Steel/carbon steel
Total Tanks:	1
Tank Secret:	False
Tank Secondary Containment:	Vault
Tank Error Status:	No Missing Data
Date Entered:	05/14/1991
Certified Date:	11/07/2001
Substance:	Single Hazardous Substance on DEC List
Internal Protection:	None
External Protection:	Painted/Asphalt Coating
Pipe Location:	Aboveground
Pipe Type:	Steel/Iron
Pipe Internal:	None
Pipe External:	Painted/Asphalt Coating
Pipe Flag:	Painted/Asphalt Coating
Leak Detection:	Other
Overfill Protection:	High Level Alarm
Haz Percent:	100
Last Test:	Not reported
Due Date:	Not reported
SWIS Code:	6101

BAYSIDE FUEL OIL DEPOT CORP (Continued) **1000351174**

Lat/Long:	40|43|29 / 73|57|37
Is Updated:	False
Renew Date:	02/01/93
Is It There:	False
Delinquent:	False
Date Expired:	05/14/95
Owner Mark:	2
Certificate Needs to be Printed:	40|43|29 / 73|57|37
Fiscal Amt for Registration Fee Correct:	40|43|29 / 73|57|37
Renewal Has Been Printed for Facility:	40|43|29 / 73|57|37
Pre-Printed Renewal App Last Printed:	40|43|29 / 73|57|37

Tank Id:	12
CAS Number:	108883
Federal ID:	Not reported
Tank Status:	In Service
Install Date:	01/91
Tank Closed:	00/00
Capacity (Gal):	10000
Chemical:	Toluene
Tank Location:	Indoors, Belowground
Tank Type:	Steel/carbon steel
Total Tanks:	1
Tank Secret:	False
Tank Secondary Containment:	Vault
Tank Error Status:	No Missing Data
Date Entered:	05/14/1991
Certified Date:	11/07/2001
Substance:	Single Hazardous Substance on DEC List
Internal Protection:	None
External Protection:	Painted/Asphalt Coating
Pipe Location:	Aboveground
Pipe Type:	Steel/Iron
Pipe Internal:	None
Pipe External:	Painted/Asphalt Coating
Pipe Flag:	Painted/Asphalt Coating
Leak Detection:	Other
Overfill Protection:	High Level Alarm
Haz Percent:	100
Last Test:	Not reported
Due Date:	Not reported
SWIS Code:	6101
Lat/Long:	40|43|29 / 73|57|37
Is Updated:	False
Renew Date:	02/01/93
Is It There:	False
Delinquent:	False
Date Expired:	05/14/95
Owner Mark:	2
Certificate Needs to be Printed:	40|43|29 / 73|57|37
Fiscal Amt for Registration Fee Correct:	40|43|29 / 73|57|37
Renewal Has Been Printed for Facility:	40|43|29 / 73|57|37
Pre-Printed Renewal App Last Printed:	40|43|29 / 73|57|37

MOSF AST:
MOSF Number: 2-1240

BAYSIDE FUEL OIL DEPOT CORP (Continued) **1000351174**

SWIS Code:	61
Facility Town:	NEW YORK CITY
Facility Phone:	(718) 372-9800
Emergency Contact Name:	ALFRED ALLEGRETTI
Emergency Contact Phone:	(718) 372-9800
Total Tanks:	13
Total Capacity:	5551798
Daily Throughput:	588000
License Status:	1
Facility Type:	STORAGE TERMINAL/PETROLEUM DISTRIBUTOR
Product Transfer Operation:	AD
Facility Status:	IN SERVICE
Operator Name:	ALFRED ALLEGRETTI
Owner Name:	BAYSIDE FUEL OIL DEPOT CORP.
Owner Address:	1776 SHORE PARKWAY
Owner City,St,Zip:	BROOKLYN, NY 11214-
Owner Phone:	(718) 372-9800
Owner Type:	Corporate/Commercial
Owner Status:	1
Owner Mark:	Third Owner
Mailing Name:	BAYSIDE FUEL OIL DEPOT CORP.
Mailing Address:	1776 SHORE PARKWAY
Mailing Address 2:	PO BOX 140128
Mailing City,St,Zip:	BROOKLYN, NY 11214-0002
Mailing Contact:	ALFRED ALLEGRETTI
Mailing Phone:	(718) 372-9800
Legal Agent Name:	ALFRED ALLEGRETTI
Legal Agent Address:	1776 SHORE PARKWAY
Legal Agent City,St,Zip:	BROOKLYN, NY 11214-
LIC Expires:	03/31/2002

Tank ID:	011
Tank Location:	ABOVEGROUND ON SADDLES LEGS, STILTS, RACK, OR CRADLE
Install Date:	11/89
Product:	UNKNOWN
Tank Type:	Steel/carbon steel
Tank Internal:	None
Tank External:	CATHODIC PROTECTION
Pipe Location:	Aboveground
Pipe Type:	Steel/Iron
Pipe Internal:	None
Pipe External:	Painted/Asphalt Coating
Secondary Containment:	Prefabricated Steel Dike
Leak Detection:	In_Tank System
Overfill Protection:	High Level Alarm
Dispensing Mthd:	Suction
Test Date:	11/89
Date Closed:	Not reported
Status of Data:	Complete
Capacity (gal):	8000
Lat/Long:	40|43|29 / 73|57|37
Federal ID:	Not reported
Inspected Date:	09/29/1997
Inspector:	AS
Renew Date:	10/31/2001
Inspected State:	Not reported
Pipe Flag:	True

BAYSIDE FUEL OIL DEPOT CORP (Continued) **1000351174**

Vessel ID:	Not reported
Reserve Flag:	True
Tank Status:	In Service
COI Date:	/ /
Date License Issued:	11/01/1997
Date License Application Received:	10/07/1997
Chemical Bulk Storage Number:	-
Pollution Discharge Elimination System Num:	-
Date Legal Agent Filed with Secretary of State:	03/65

Tank ID:	014
Tank Location:	ABOVEGROUND
Install Date:	06/90
Product:	UNKNOWN
Tank Type:	Steel/carbon steel
Tank Internal:	None
Tank External:	CATHODIC PROTECTION
Pipe Location:	Aboveground
Pipe Type:	Steel/Iron
Pipe Internal:	None
Pipe External:	Painted/Asphalt Coating
Secondary Containment:	Prefabricated Steel Dike
Leak Detection:	In_Tank System
Overfill Protection:	Product Level Gauge
Dispensing Mthd:	Suction
Test Date:	06/90
Date Closed:	Not reported
Status of Data:	Complete
Capacity (gal):	10000
Lat/Long:	40|43|29 / 73|57|37
Federal ID:	Not reported
Inspected Date:	09/29/1997
Inspector:	AS
Renew Date:	10/31/2001
Inspected State:	Not reported
Pipe Flag:	True
Vessel ID:	Not reported
Reserve Flag:	True
Tank Status:	In Service
COI Date:	/ /
Date License Issued:	11/01/1997
Date License Application Received:	10/07/1997
Chemical Bulk Storage Number:	-
Pollution Discharge Elimination System Num:	-
Date Legal Agent Filed with Secretary of State:	03/65

Tank ID:	017
Tank Location:	ABOVEGROUND
Install Date:	00/00
Product:	UNKNOWN
Tank Type:	Steel/carbon steel
Tank Internal:	None
Tank External:	CATHODIC PROTECTION
Pipe Location:	Aboveground
Pipe Type:	Steel/Iron

BAYSIDE FUEL OIL DEPOT CORP (Continued) **1000351174**

Pipe Internal:	None
Pipe External:	Painted/Asphalt Coating
Secondary Containment:	Concrete Dike
Leak Detection:	None
Overfill Protection:	None
Dispensing Mthd:	Suction
Test Date:	/
Date Closed:	Not reported
Status of Data:	Complete
Capacity (gal):	550
Lat/Long:	40|43|29 / 73|57|37
Federal ID:	Not reported
Inspected Date:	09/29/1997
Inspector:	AS
Renew Date:	10/31/2001
Inspected State:	Not reported
Pipe Flag:	True
Vessel ID:	Not reported
Reserve Flag:	True
Tank Status:	In Service
COI Date:	/ /
Date License Issued:	11/01/1997
Date License Application Received:	10/07/1997
Chemical Bulk Storage Number:	-
Pollution Discharge Elimination System Num:	-
Date Legal Agent Filed with Secretary of State:	03/65

Tank ID:	04
Tank Location:	ABOVEGROUND
Install Date:	12/65
Product:	UNLEADED GASOLINE
Tank Type:	Steel/carbon steel
Tank Internal:	None
Tank External:	NONE
Pipe Location:	Aboveground
Pipe Type:	Steel/Iron
Pipe Internal:	None
Pipe External:	None
Secondary Containment:	Concrete Dike
Leak Detection:	Groundwater Well
Overfill Protection:	High Level Alarm
Dispensing Mthd:	Suction
Test Date:	07/92
Date Closed:	Not reported
Status of Data:	Complete
Capacity (gal):	491988
Lat/Long:	40|43|29 / 73|57|37
Federal ID:	Not reported
Inspected Date:	09/29/1997
Inspector:	AS
Renew Date:	10/31/2001
Inspected State:	Not reported
Pipe Flag:	True
Vessel ID:	Not reported
Reserve Flag:	True
Tank Status:	In Service

BAYSIDE FUEL OIL DEPOT CORP (Continued) **1000351174**

COI Date: / /
Date License Issued: 11/01/1997
Date License Application Received: 10/07/1997
Chemical Bulk Storage Number: -
Pollution Discharge Elimination System Num: -
Date Legal Agent Filed with Secretary of State: 03/65

Tank ID: 05
Tank Location: ABOVEGROUND
Install Date: 12/65
Product: UNLEADED GASOLINE
Tank Type: Steel/carbon steel
Tank Internal: None
Tank External: NONE
Pipe Location: Aboveground
Pipe Type: Steel/Iron
Pipe Internal: None
Pipe External: None
Secondary Containment: Concrete Dike
Leak Detection: Groundwater Well
Overfill Protection: High Level Alarm
Dispensing Mthd: Suction
Test Date: 08/92
Date Closed: Not reported
Status of Data: Complete
Capacity (gal): 171486
Lat/Long: 40|43|29 / 73|57|37
Federal ID: Not reported
Inspected Date: 09/29/1997
Inspector: AS
Renew Date: 10/31/2001
Inspected State: Not reported
Pipe Flag: True
Vessel ID: Not reported
Reserve Flag: True
Tank Status: In Service
COI Date: / /
Date License Issued: 11/01/1997
Date License Application Received: 10/07/1997
Chemical Bulk Storage Number: -
Pollution Discharge Elimination System Num: -
Date Legal Agent Filed with Secretary of State: 03/65

Tank ID: 01
Tank Location: ABOVEGROUND
Install Date: 12/65
Product: UNLEADED GASOLINE
Tank Type: Steel/carbon steel
Tank Internal: None
Tank External: NONE
Pipe Location: Aboveground
Pipe Type: Steel/Iron
Pipe Internal: None
Pipe External: None
Secondary Containment: Concrete Dike

BAYSIDE FUEL OIL DEPOT CORP (Continued) **1000351174**

Leak Detection:	Groundwater Well
Overfill Protection:	High Level Alarm
Dispensing Mthd:	Suction
Test Date:	03/92
Date Closed:	Not reported
Status of Data:	Complete
Capacity (gal):	491778
Lat/Long:	40|43|29 / 73|57|37
Federal ID:	Not reported
Inspected Date:	09/29/1997
Inspector:	AS
Renew Date:	10/31/2001
Inspected State:	Not reported
Pipe Flag:	True
Vessel ID:	Not reported
Reserve Flag:	True
Tank Status:	In Service
COI Date:	/ /
Date License Issued:	11/01/1997
Date License Application Received:	10/07/1997
Chemical Bulk Storage Number:	-
Pollution Discharge Elimination System Num:	-
Date Legal Agent Filed with Secretary of State:	03/65

Tank ID:	02
Tank Location:	ABOVEGROUND
Install Date:	12/65
Product:	UNLEADED GASOLINE
Tank Type:	Steel/carbon steel
Tank Internal:	None
Tank External:	NONE
Pipe Location:	Aboveground
Pipe Type:	Steel/Iron
Pipe Internal:	None
Pipe External:	None
Secondary Containment:	Concrete Dike
Leak Detection:	Groundwater Well
Overfill Protection:	High Level Alarm
Dispensing Mthd:	Suction
Test Date:	07/92
Date Closed:	Not reported
Status of Data:	Complete
Capacity (gal):	491946
Lat/Long:	40|43|29 / 73|57|37
Federal ID:	Not reported
Inspected Date:	09/29/1997
Inspector:	AS
Renew Date:	10/31/2001
Inspected State:	Not reported
Pipe Flag:	True
Vessel ID:	Not reported
Reserve Flag:	True
Tank Status:	In Service
COI Date:	/ /
Date License Issued:	11/01/1997
Date License Application Received:	10/07/1997

BAYSIDE FUEL OIL DEPOT CORP (Continued) **1000351174**

Chemical Bulk Storage Number: -
Pollution Discharge Elimination System Num: -
Date Legal Agent Filed with Secretary of State: 03/65

Tank ID: 03
Tank Location: ABOVEGROUND
Install Date: 12/65
Product: UNLEADED GASOLINE
Tank Type: Steel/carbon steel
Tank Internal: None
Tank External: NONE
Pipe Location: Aboveground
Pipe Type: Steel/Iron
Pipe Internal: None
Pipe External: None
Secondary Containment: Concrete Dike
Leak Detection: Groundwater Well
Overfill Protection: High Level Alarm
Dispensing Mthd: Suction
Test Date: 09/91
Date Closed: Not reported
Status of Data: Complete
Capacity (gal): 492114
Lat/Long: 40|43|29 / 73|57|37
Federal ID: Not reported
Inspected Date: 09/29/1997
Inspector: AS
Renew Date: 10/31/2001
Inspected State: Not reported
Pipe Flag: True
Vessel ID: Not reported
Reserve Flag: True
Tank Status: In Service
COI Date: / /
Date License Issued: 11/01/1997
Date License Application Received: 10/07/1997
Chemical Bulk Storage Number: -
Pollution Discharge Elimination System Num: -
Date Legal Agent Filed with Secretary of State: 03/65

Tank ID: 06
Tank Location: ABOVEGROUND
Install Date: 12/65
Product: NOS 1,2, OR 4 FUEL OIL
Tank Type: Steel/carbon steel
Tank Internal: None
Tank External: NONE
Pipe Location: Aboveground
Pipe Type: Steel/Iron
Pipe Internal: None
Pipe External: None
Secondary Containment: Concrete Dike
Leak Detection: Groundwater Well
Overfill Protection: High Level Alarm
Dispensing Mthd: Suction

BAYSIDE FUEL OIL DEPOT CORP (Continued) **1000351174**

Test Date:	05/92
Date Closed:	Not reported
Status of Data:	Complete
Capacity (gal):	1013922
Lat/Long:	40|43|29 / 73|57|37
Federal ID:	Not reported
Inspected Date:	09/29/1997
Inspector:	AS
Renew Date:	10/31/2001
Inspected State:	Not reported
Pipe Flag:	True
Vessel ID:	Not reported
Reserve Flag:	True
Tank Status:	In Service
COI Date:	/ /
Date License Issued:	11/01/1997
Date License Application Received:	10/07/1997
Chemical Bulk Storage Number:	-
Pollution Discharge Elimination System Num:	-
Date Legal Agent Filed with Secretary of State:	03/65

Tank ID:	07
Tank Location:	ABOVEGROUND
Install Date:	12/65
Product:	DIESEL
Tank Type:	Steel/carbon steel
Tank Internal:	None
Tank External:	NONE
Pipe Location:	Aboveground
Pipe Type:	Steel/Iron
Pipe Internal:	None
Pipe External:	None
Secondary Containment:	Concrete Dike
Leak Detection:	Groundwater Well
Overfill Protection:	High Level Alarm
Dispensing Mthd:	Suction
Test Date:	08/92
Date Closed:	Not reported
Status of Data:	Complete
Capacity (gal):	731682
Lat/Long:	40|43|29 / 73|57|37
Federal ID:	Not reported
Inspected Date:	09/29/1997
Inspector:	AS
Renew Date:	10/31/2001
Inspected State:	Not reported
Pipe Flag:	True
Vessel ID:	Not reported
Reserve Flag:	True
Tank Status:	In Service
COI Date:	/ /
Date License Issued:	11/01/1997
Date License Application Received:	10/07/1997
Chemical Bulk Storage Number:	-
Pollution Discharge Elimination System Num:	-
Date Legal Agent Filed with Secretary of State:	03/65

BAYSIDE FUEL OIL DEPOT CORP (Continued) **1000351174**

Click this hyperlink while viewing on your computer to access
3 additional NY_AST_MOS: record(s) in the EDR Site Report.

SPILLS:

Name:	BAYSIDE DEPOT
Address:	1 NORTH 12TH STREET
City,State,Zip:	BROOKLYN, NY
Spill Number/Closed Date:	9804544 / 2008-01-23
Facility ID:	9804544
Facility Type:	ER
DER Facility ID:	272130
Site ID:	77441
DEC Region:	2
Spill Cause:	Equipment Failure
Spill Class:	A3
SWIS:	2401
Spill Date:	1996-02-23
Investigator:	LXZIELIN
Referred To:	Not reported
Reported to Dept:	1998-07-10
CID:	382
Water Affected:	Not reported
Spill Source:	Major Facility (MOSF) > 400,000 gal
Spill Notifier:	DEC
Cleanup Ceased:	Not reported
Cleanup Meets Std:	False
Last Inspection:	Not reported
Recommended Penalty:	False
UST Trust:	False
Remediation Phase:	0
Date Entered In Computer:	1998-07-10
Spill Record Last Update:	2008-07-02
Spiller Name:	W.D. HOWARD
Spiller Company:	CHEVRON PRODUCTS COMAPNY
Spiller Address:	2300 WINDY RIDGE PARKWAY
Spiller Company:	001
Contact Name:	SCOTT VITELLO
DEC Memo:	"07/02/08 - LZ ARCADIS submitted a report dated June 26, 2008, documenting wells' decommisssioning. 01/23/08 - LZ As advised by the Regional Spill Engineer, the spill case is closed and the presence of MGP contamination at the site referred to Gardiner Cross, Central Office, Remedial Bureau C, for further investigation. An NFA letter was sent out (eDods). 11/23/07 - Zielinski ARCADIS BBL submitted a report, dated November 13, 2007, containing groundwater analytical results of sampling conducted on October 17, 2007. A sheen was detected in MW-18(an off-site well). Benzene was detected above groundwater standards limit (0.7 ppb) in twelve wells. The highest concentration was noticed in MW-14R(390 ppb), MW-11(180 ppb), B-2(110 ppb), MW-15(34 ppb), MW-19(35 ppb). Toluene was detected above the limit (5 ppb) in MW-11(17 ppb), MW-14R(21 ppb), B-1(16 ppb), and B-2(11 ppb). Ethylobenzene was detected above the limit (5 ppb)in the following wells: MW-9(5.7 ppb), MW-11(9.2 ppb), MW-14R (35 ppb), MW-19(29 ppb), B-1(13 ppb), and B-2(12 ppb). Total xylens were detected above the limit(5 ppb) in MW-9(20 ppb), MW-11(6.4 ppb), MW-14R(130 ppb), MW-15(8.4 ppb), B-1(46 ppb), and B-2(100 ppb). MTBE was detected above the limit (10 ppb) at MW-5 (11 ppb), MW-6(48 ppb),

BAYSIDE FUEL OIL DEPOT CORP (Continued) **1000351174**

MW-12(79 ppb), and MW-14R(21 ppb). Acenaphtalene, napthalene, benzo(a)anthracene, benzo(b)fluoroanthene, and benzo(k)fluoranthene were detected above groundwater limits at MW-19(an off-site well). Acenaphthene was detected in MW-9 (20 ppb). 09/19/07 - Zielinski A letter requesting a one round groundwater sampling for the presence of SOVs, SVOCs, and MTBE was sent to ARCADIS BBL. 09/06/07 -Zielinski Historical information on spill # 9804544, 1 North 12th Street, Brooklyn, NY August 28, 1997: well gauging, conducted for Star Enterprise, reveals 0.81 feet of free product in MW-10. October 30, 1997: in its letter to NYSDEC, Star Enterprise declares that it will retain responsibility for cleanup of hydrocarbons existing at the facility, prior to the sale of the facility, and will prepare a site investigation and remediation plan. November 1, 1997: Bayside Fuel Oil Depot Corp. purchases Texaco NY Terminal. November 1997: the removal of USTs at the site. January 16, 1998: sampling by Handex reveals the presence of free product in MW-10 (0.16 feet) , and contamination in MW- 6 MTBE (6,370 ppb) and naphthalene (21 ppb). May 1998: the Technical Analyses and Proposed Remedial Actions for Texaco Facility No. 58079, Brooklyn, NY, is prepared for Star Enterprise by Environmental Systems and Technologies, Inc. Findings: unsaturated zone thickness ranges from 2 to 12 feet; groundwater flows north-northeast toward the East River and the Bushwick Inlet; MW-10 (1.17 feet of LPH); MW-7 (0.04 feet of LPH); MW-6 MTBE (13,000 ppb), benzene (494 ppb); soil contamination below NYSDEC guidance values. Conclusions: the primary focus of remediation should be on removal of LPH and installation of additional wells at vicinity of MW-10. July 10, 1998: Star Enterprise notifies about a spill of an unknown cause, dated February 23, 1996; the spill receives No. 9804544. July 27, 1998: a Stipulation Agreement (SA), signed by Region 2 Regional Spill Engineer, provides that Texaco Refining and Marketing, Inc., is responsible for cleanup of the spill. The cover letter, however, indicates Star Enterprise as the respondent of the SA. The SA requires Texaco Refining and Marketing, Inc. submit a corrective action plan and quarterly progress reports. October 1998: an Investigation Report, prepared by Handex for Star Enterprise, shows results of sampling conducted on July 29, 1998; soil contamination was found near MW-13 (BTEX 754,700 ppb), no MTBE detected, TPH-DRO (Total Petroleum Hydrocarbons-Diesel Range) (2,800 ppm), THP-GRO (9,800 ppm); near MW-14 (BTEX 343,900 ppb), no MTBE, detected TPH-DRO (5,560 ppm), TPH-GRO (18,400 ppm). Groundwater contamination: MW- 10 (0.58 feet of LPH); MW-13 (0.09 feet of LPH); MW-6 BTEX (3,410 ppb). Depth to water: MW-11 (1.94 feet below grade); EPA-3 (7.51 feet below grade). November 1998: Handex prepares a report of behalf of Texaco Refining and Marketing, Inc., which reveals free product at MW-10 (0.40 feet) on September 22, 1008; and at MW-13 (0.67 feet) on September 28, 1998. The results of soil sampling; MTBE not detected, BTEX detected only near MW-16 (1.7 ppb) . January 19, 1999: since the results of investigation by Handex, submitted on November 4, 1998, indicate free product in the velocity of MW-10 and dissolved phased petroleum in the vicinity of MW-16, NYSDEC requests that Star Enterprise submit a proposed CAP in accordance with the SA. April 5, 1999: on behalf of Motiva Enterprise, LLC, Handex submits a remediation plan for the former Star Enterprises facility. The plan includes the use of enhanced fluid recovery (EFR) system, soil-vapor extraction , and removal of free product from MW-6, MW-10, and MW-13. The EFR events will be conducted once a month for six consecutive months. Groundwater samples will be collected twice a year from all

BAYSIDE FUEL OIL DEPOT CORP (Continued) **1000351174**

wells where free product is not present. November 24, 1999: Handex is submitting, on behalf of Motiva Enterprise, a site status report. Groundwater sampling was conducted in May 1999 and EFR events conducted in May and June 1999. The EFR program was terminated because of the presence of LPH in MW-14 and MW-16. February 17, 2000: NYSDEC, reviewing the November 4, 1999, report determines that the CAP was not successful in the remediation at the site, as required by the SA. NYSDEC states that Motiva Enterprise has failed to submit a proposed plan to complete the cleanup. NYSDEC requests that Motiva Enterprise submit a progress report July 27, 2000: on behalf of Motiva Enterprise, LLC, Handex submits a quarterly progress report which asserts that additional monitoring proposed in the investigation plan were not installed because of the presence of the underground utilities. Soil contamination shows exceedances of SVOCs near MW-17, MW-18, and MW-19 and the presence of free product in MW-10, MW-13, MW-14, and MW-16. August 20, 2001: a letter from Scolaro, Shulman, Cohen, P.C., reveals that NYSDEC agreed to the discontinuance of enhanced fluid recovery in June of 1999 after LPH appeared in MW-14 and MW-16. The letter informs that on April 22, 1999, NYSDEC approved the CAP submitted on July 16, 1998. December 17, 2001: Handex, on behalf of Motiva Enterprise, submits a semiannual monitoring report that reveals the presence of LPH in MW-6, 7, 10, 13, 14, 15, 18, and 19 (from traces to 0.60 feet-MW-10). Groundwater contamination was detected in MW-13 BTEX (7,706 ppb); B-2 MTBE (1,280 ppb). April 1, 2002: Anthony Sigona of NYSDEC in his memo informs that the current owner of the site (Bayside Fuel Oil Depot) has not been directly involved in the cleanup; the cleanup continues under direction of Equiva Services, LLC, which acquired Texaco Refining & Marketing; LPH have dropped to levels no greater that 0.1 feet; dissolved BTEX and MTBE are present. May 30, 2002: TransGas Energy applies for a Voluntary Cleanup Program assistance. The cover letter says that the site is adjacent to a former coal gasification or manufactured gas plant located on the south side of North 12th Street. August 20, 2002: Blasland, Bouck & Lee, Inc., (BBL) on behalf on Chevron Environmental Management Company (CEMC) submits results of June 25, 2002, groundwater sampling; LPH was observed in MW-7, 10, 15, and 16 with the highest number of 0.13 feet at MW-16. Detected groundwater contamination; MW-13 xylenes 93,040 ppb), benzene (2,120 ppb). August 22, 2002: a letter from Joseph Lentol, Assemblyman, Kings Country District, asserts that Texaco merged with Motiva (most likely between July 1998 and August 2002); the DEC files do not reveal Motiva as the company responsible for the cleanup. September 25, 2002: Anthony Sigona of NYSDEC in his letter to Chevron Product Company indicates that since Chevron has merged with Texaco Refining & Marketing , Inc., NYSDEC will determine whether Chevron is authorized to implement the remediation project on behalf of Texaco. If so, Chevron is required--under the CA--submit a feasibility study and estimated cleanup schedule for approval. November 25, 2002: Blasland, Bouck & Lee, Inc., (BBL) on behalf on Chevron Environmental Management Company (CEMC) submits a corrective action plan. The plan evaluates remediation options: natural attenuation, soil vapor extraction or bioventing (installation of wells to pump air out or into the soil), and excavation and a number of remediation methods for excavated soil (disposal and treatment at an asphalt plant, thin spreading, on-site or off-site thermal desorption, bioremediation/biopile remediation, and disposal in a landfill). BBL proposes the excavation (area 25'x50' extending about 2' into the

BAYSIDE FUEL OIL DEPOT CORP (Continued) **1000351174**

water table, next to MW-10, 13, 14, and 16) and off-site disposal as the remediation method. December 27, 2002: NYSDEC approves a BBL corrective action plan of November 25, 2002, and its implementation schedule. January 8, 2003: a letter from Chevron Product Company informs that Chevron /Texaco Corporation assumes environmental responsibilities associated with Texaco Refining and Marketing, Inc., as a result of the merger on October 9, 2001. Attached to it a certificate reveals that Chevron Corp. has changed the name to ChevronTexaco Corporation. March 5, 2003: Randall Austin in his e-mail informs that during excavation of an UST discovered recently at the site--strong odors were generated and entered an adjacent property, occupied by City Storage. As a result, 3 people were sick and 25 people were evacuated. The contractor covered the excavated area with plastic sheeting and overfilled it with clean sand. March 10, 2003: NYSDEC sends a letter to Chevron Products Co. requesting that because of excessive vapors present on March 5, the CAP must be modified and submitted for DEC approval. The modification must address containment of vapors from contaminated soil. March 11, 2003: Blasland, Bouck & Lee, Inc. (BBL), on behalf on Chevron Environmental Management Company submits November 2002 groundwater sampling and bimonthly gauging results. LPH were detected in MW-10 (0.02 feet); MW-16 (0.12 feet). Benzene was detected at B-1 (120 ppb); B-2 (45.3 ppb); MW-6 (72.4 ppb); MW-11 (70,6 ppb); MW-13 (1,800ppb); MW-14 (155 ppb). Toluene was discovered in B-1 (18.7 ppb); MW-13 (597 ppb). Ethylbenzene, total xylene, and MTBE were detected in B-1, MW-6, and MW-13. March 14, 2003: Windels, Marx, Lane & Mitterdorf, LLP, representing TransGas Energy Systems (TGES), LLC, sends to City Storage/ Citi Postal a Notice of Intent to Sue as a result of TGES s position that the Bayside property was polluted by significant amounts of waste from a former Manufactured Gas Plant (MGP)-a parcel that City Storage occupies. March 2003?: a drafted and undated letter by DEC Deputy Commissioner James Ferreira to Windels Marx, Lane & Mitterdorf, LLP, responds to their March 14, 2003, letter. Ferreira states that TransGas Energy Systems entered into a voluntary cleanup agreement with DEC to investigate and remediate the Bayside property. The property is also on DEC s Addendum to Hazardous Substance Waste Disposal Site Study of December 1998 , and is listed as B.U.G./Williamsburg Works site, presently owned by Keyspan. In response to a Notice of Intent to Sue, Ferreira addresses also alleged contamination of the Bayside property from MGP property, located on two parcels between North 11th and 12th Streets, and subsequent discharge into the Bushwick Inlet. He writes that the CWA allows for the initiation of citizen suits only for point-source discharges to the surface waters . Year 2003: a draft of an Order on Consent, R2-20030401-90(CO), indicates that Chevron Product Company, was the Respondent of this proposed CO. There is no proof that this order has been executed: a signed CO exists neither in the Regional Enforcement Coordination database nor in the DER s files. April 1, 2003: in its letter to NYSDEC, Chevron Environmental Management Company (CEMS) summarizes results of a meeting between these entities: NYSDEC will prepare a drafted consent order; April 7 is a deadline of a revised CAP, which include a method of sampling C&D debris stockpiled at the site; BBL will submit a review comments on a report prepared for TransGas Energy Systems to Shaminder Chawla of NYSDEC. April 2, 2003: on behalf of CEMS, BBL submits a revised corrective action plan. The plan provides that C&D debris will be disposed after analytical results are available; the UST will be left

BAYSIDE FUEL OIL DEPOT CORP (Continued) **1000351174**

in place and abandoned. The excavation area will be capped and covered with cleanfill. Odors will be monitored by a PID meter in accordance with a Community Air Monitoring Plan. A summary report will be prepared. April 3, 2003: BBL reviews a TRC Environmental Corporation s (TRC) Phase II Baseline Environmental Assessment Report for the Bayside Fuel Oil site (former Chevron facility). BBL agrees to TRC s conclusions that a significant amount of coal tar and petroleum contamination migrated on the Bayside Property and impacted soil and groundwater. The depth of contaminated soil is limited to 13 feet or less. Shallow petroleum contamination is commingled with MGP contamination from the Williamsburg Works site. Deeper soil and groundwater are almost exclusively affected by MGP contamination. April 4, 2003: Anthony Sigona comments on the revised CAP and the Community Air Monitoring Plan (CAMP), prepared by BBL, dated April 2, 2003. Sigona writes that the CAMP must address vapor and dust suppression techniques; PID must be calibrated to 10 ppm for isobutelyne, air monitoring must be recorded every 15 minutes at a number of locations. The revised CAP should include a schedule for submission of a site investigation plan in order to address any contamination documented by the TRC Environmental Corporation s Phase II Baseline Environmental Assessment Report for the Bayside Fuel Oil Site. April 25, 2003: BBL concurs with NYSDEC comments of April 4. May 2, 2003: a letter from Chevron Product Company, commenting on a drafted CO, denies its responsibilities for the spill and identifies Star Enterprise as the respondent. Also, Chevron doubts the bona fides of the Stipulation. According to Chevron, Star is responsible for surface contamination; deeper soil layers have been affected by the MGP. May 6, 2003: David Rubinton of NYSDEC responses to Chevron s letter of May 2, 2003. He rebuts a Chevron s claim that Texaco Refining and Marketing , Inc., was not the responder of the stipulation. Rubinton writes that the current Stipulation will have to be replaced and a Consent Order will be necessary. May 20, 2003: Anthony Sigona, in his letter to Chevron Products Company, approves a revised CAMP, dated May 13, 2003, upon inclusion of stringent levels of detectable hydrocarbons and monitoring of indoor air quality. May 22, 2003: BBL submits a CAMP, revised according to the May 6 NYSDEC comments. May 23, 2003: BBL sends to NYSDEC results of waste characterization sampling of the excavated C&D debris. None of the constituents analyzed were detected except for lead. May 23, 2003: Anthony Sigona requests that the CAP and the CAMP be implemented within seven business days. June 17, 2003: Deputy Commissioner, James Ferreira, responses to a citizen suit notice concerning alleged contamination from the Williamsburg MGP property affecting the Bayside site. The property is owned by Citi Storage/Citi Postal and Steinhardt Management /Fifty Kent Avenue Associates LLP. NYSDEC has plans to pursue Keyspan (the former owner) for the remediation of the property, located on two parcels between North 11th and 12th Streets. July 2, 2003: BBL submits a corrective action report, as required by NYSDEC in its letter of May 20, 2003.The report indicates that C&D debris had no excessive concentrations of SVOCs, VOCs,. Only lead was detected at 0.91 ppm (TCLP limit is 5.0 ppm). C&D debris was disposed at CWM Chemical Services, Model City. The UST was left in place and filled with concrete slurry. The existing sheeting and sand cover remain in place. July 23, 2003: Chevron sends a letter to Sigona in response to his letter of July 14 (not in the DEC files). Chevron indicates that the corrective CAP has been approved by NYSDEC. Chevron also responds to Sigona s request concerning the submission

BAYSIDE FUEL OIL DEPOT CORP (Continued) **1000351174**

of a site investigation plan (to address petroleum contamination documented by the TRC Environmental Corporation s Phase II Baseline Environmental Assessment Report, dated December 2002). Chevron, before the submission of such a plan, needs to receive DEC s final comments concerning the TRC report. July 23, 2003: Sigona sends a commentary letter in response to Chevron today s letter. He says that while NYSDEC recognizes that there is evidence that coal gasification waste might have migrated onto CPC s former site; there is also evidence that CPC or its predecessors have discharged petroleum at this site. By August 1, 2003, CPC must submit a proposal for additional borings and well installations as well as Remedial Investigation Work Plan in accordance with DER-11. Section 3, Paragraph 3.3. August 29, 2003: BBL submits a Site Investigation Plan for the former Star Enterprise facility, in accordance with DEC Stipulation Agreement, dated July 27, 1998. The investigation will be conducted according to DER-10 and a site-specific Health and Safety Plan/Community Air Monitoring Plan(approved by NYSDEC on April 2, 2003). The plan includes test borings, soil analyses, well installations, and groundwater samplings. September 10, 2003: Sigona sends comments to Chevron Product Company concerning BBL s Proposed Site Investigation Work Plan, dated August 29. NYSDEC requires that the results of the proposed BBL Work Plan be implemented in accordance with an approved schedule referenced in an executed Order on Consent (not in DEC files). April 14(?), 2004: commenting on the CAP, dated April 15, 2004, Sigona requests that Chevron submits a revised CAP by June 30, 2004, including a justification for a manual gauging and bailing instead of selecting of other remedial strategies. Earlier, NYSDEC decided to cease temporarily high-vacuum extraction events in order to investigate alterative remedial strategies. August 12, 2004: Blasland, Bouck & Lee, Inc., (BBL) on behalf on Chevron Product Company sends a revised Corrective Action Plan. Anthony Sigona approves the PSH Recovery Plan. A final remediation report must comply with DER #10; quarterly groundwater monitoring must contain petroleum constituents, dissolved oxygen, pH, alkalinity and hardness. September 16, 2004: Chevron Environmental Management Company sends a letter to NYSDEC summarizing the results of agreement between NYSDEC and Chevron on future environmental response actions at the site. BBL, the Chevron consultant, will perform bimonthly bailing and recovery of PSH; BBL will prepare an Exposure Assessment, focused on shallow zone impacts associated with the site (less than 20 feet below a land surface) by the end of year 2004. A one round of groundwater samples, including BTEX and MTBE ,will be included in the Exposure Assessment. December 27, 2004: BBL submits results of the September 2004 groundwater sampling conducted at 20 monitoring wells. Benzene was detected in B-1 (100 ppb); MW-1 (6 ppb); MW-5 (2 ppb): MW-6 (41ppb); MW-8 (61 ppb); MW-9 (9 ppb); MW-12 (3 ppb); MW-14R (380 ppb); MW-15 (120 ppb); MW-18 (31 ppb); MW-19 (59ppb). Toluene was detected in B-1 (15 ppb); MW-9 (16 ppb); MW-14R (57 ppb). Ethylbenzene was detected in B-1 (16 ppb); MW-9 (45 ppb); MW-14R (110 ppb); MW-18 (140 ppb); MW-19 (63 ppb). Total xylenes were detected in B-1 (64 ppb); MW-9 (45 ppb); MW-14R (280 ppb); MW-15 (11 ppb); MW-19 (10 ppb). MTBE was detected in MW-6 (67 ppb). PSHs were observed in EPA-3 (sheen); MW-9 (0.01 feet); MW-11 (film); MW-12 (film). Conclusions; four wells contained detectable PSH; the plume is stable and has been delineation to the central portion of the site; natural attenuation is occurring on the site. December 27, 2004: the Human Health Exposure Assessment, prepared by

BAYSIDE FUEL OIL DEPOT CORP (Continued) **1000351174**

BBL, concludes that BTEX and MTBE are present in groundwater at concentrations exceeding NYSWQS. However, the groundwater at this site is not potable, and potential exposures would most likely be limited to direct contact with groundwater and inhalation of indoor air vapors. Potential exposure encountered during excavation could be mitigated through the use of properly trained personnel and protective equipment. Since available soil and soil vapor data is limited, they have not been evaluated. September 2, 2005: BBL submits a report on the second quarter 2005 bimonthly gauging as specified in the DEC-approved CAP. No SPH was detected in any of 21 monitoring wells during any of 8 gauging events. January 31, 2006: BBL submits a report on the bimonthly gauging as specified in the DEC-approved CAP, from August 2005 through December 2005. PSH was detected in MW-18 on December 8, 2005 (0.01 feet); 21 wells were gauged during 9 events. August 7, 2006: BBL submits a report on the twice-a-month gauging from January 2006 through March 2006; 21 wells were gauged on 5 occasions; no PSH was detected. October 6, 2006: BBL sends a report concerning gauging from April 2006 to July 2006; 21 wells were gauged, and no PSH was detected on any of 8 events. Chevron Environmental Management company proposes quarterly gauging and twice-a-year reporting. November 7, 2006: BBL, an ARCADIS Company, submits a report on the twice-a-month gauging as specified in the DEC-approved CAP, from August 2006 through September 2006; 21 wells were gauged on 4 occasions; no SPH was detected. December 14, 2006: Leszek Zielinski of NYSDEC approves the semiannual gauging and groundwater elevation measurements. The absence of PSH had been observed since December 8, 2005, when 0.01 foot of free product in Well MW-18 was found. The data sufficiently demonstrates that asymptotic conditions have been reached. The department approvs BBL's request to perform quarterly gauging of the monitoring wells for the presence of PSH. Similarly, the department approved a request concerning the semiannual reporting on a groundwater elevation and a PSH thickness at these wells. January 4, 2007: ARCADIS BBL submits a report on the bimonthly well gauging from October 2006 through December 2006. PSH (0.09 feet) was detected in MW-18 on December 11, 2006. 21 wells were gauged during 5 events. August 22, 2007: ARCADIS BBL submits a report on the bimonthly well gauging from January 2007 through May 2007. PSH was observed in MW-06 (0.01 feet) in February 2007; MW-18 (0.01 feet) on February 8, 2007, and (0.01 feet) on May 15, 2007. Wells were gauged 4 times in this period. Prior to Sept, 2004 data translation this spill Lead_DEC Field was ZHAO This site cleanup has been consolidated under Spill No. 9804544. On July 16, 1998, DEC SIGONA RECEIVED PROPOSED site investigation plan. Letter sent to STar Enterprise on 7/17/98 approving plan. Stipulation Agreement sent to Star for signature on 7/10/98. In response to a complaint over elevated vapors on March 5th, 2003, filed under Spill Investigation No. 0211984, the DEC issued a verbal Order to Cease and Desist all remedial activity at the site pursuant to the Blasland, Bouck & Lee, Inc. (BBL) corrective action plan (CAP), dated November 25, 2002. The DEC confirmed that the excessive vapors generated by the excavation of petroleum contaminated soils at the site under the November 25th CAP, were shown to impact worker health and safety at the affected site at CitiStorage. As a direct result of these vapor problems associated with the implementation of the November 25th, 2002 CAP, the DEC has determined that it has become necessary to modify of the CAP conditionally approved by DEC in a letter to CPC, dated December 27, 2002. The CAP must now be modified to continue to

BAYSIDE FUEL OIL DEPOT CORP (Continued) **1000351174**

satisfy paragraph III of the DEC's Stipulation Agreement with Texaco Refining & Marketing, Inc., dated July 27, 1998. DEC's comments regarding Blasland, Bouck & Lee, Inc. (BBL) revised Community Air Monitoring Plan (CAMP), dated May 22, 2003, to address emission of odors, vapors and dust during the remedial work proposed in the revised CAP. The DEC accepts the proposed CAMP which has addressed the comments in our May 20, 2003 letter to CPC. CPC must now implement the Blasland, Bouck & Lee, Inc. (BBL) revised corrective action plan (CAP), dated April 2, 2003, and revised CAMP, dated May 22, 2003. 4/22/2004 - Spill case is reassigned to Zhao."

Remarks: "Ground water monitoring revealed the presents of petroleum in groundwater star enterprise is developing a remediation plan with DEC (Sigona)."

All Materials:

Site ID:	77441
Operable Unit ID:	1062449
Operable Unit:	01
Material ID:	319263
Material Code:	0009
Material Name:	gasoline
Case No.:	Not reported
Material FA:	Petroleum
Quantity:	.00
Units:	G
Recovered:	.00
Oxygenate:	True

Site ID:	77441
Operable Unit ID:	1062449
Operable Unit:	01
Material ID:	319264
Material Code:	0159A
Material Name:	coal tar pitch volatiles
Case No.:	08007452
Material FA:	Hazardous Material
Quantity:	.00
Units:	G
Recovered:	.00
Oxygenate:	True

Site ID:	77441
Operable Unit ID:	1062449
Operable Unit:	01
Material ID:	573854
Material Code:	1213A
Material Name:	MTBE (methyl-tert-butyl ether)
Case No.:	01634044
Material FA:	Hazardous Material
Quantity:	Not reported
Units:	Not reported
Recovered:	Not reported
Oxygenate:	True

Name:	BAYSIDE FUEL DEPOT
Address:	1 NORTH 12TH STREET
City,State,Zip:	BROOKLYN, NY

BAYSIDE FUEL OIL DEPOT CORP (Continued) **1000351174**

Spill Number/Closed Date:	0203677 / 2003-05-20
Facility ID:	0203677
Facility Type:	ER
DER Facility ID:	272130
Site ID:	77439
DEC Region:	2
Spill Cause:	Housekeeping
Spill Class:	A3
SWIS:	2401
Spill Date:	2002-07-08
Investigator:	SIGONA
Referred To:	Not reported
Reported to Dept:	2002-07-08
CID:	270
Water Affected:	Not reported
Spill Source:	Major Facility (MOSF) > 400,000 gal
Spill Notifier:	Affected Persons
Cleanup Ceased:	Not reported
Cleanup Meets Std:	False
Last Inspection:	Not reported
Recommended Penalty:	False
UST Trust:	False
Remediation Phase:	0
Date Entered In Computer:	2002-07-08
Spill Record Last Update:	2003-05-20
Spiller Name:	W.D. HOWARD
Spiller Company:	CHEVRON PRODUCTS COMPANY
Spiller Address:	2300 WINDY RIDGE PARKWAY
Spiller Company:	001
Contact Name:	Not reported
DEC Memo:	""
Remarks:	"While drilling at location an odor of petroleum was noticed"

All Materials:

Site ID:	77439
Operable Unit ID:	856570
Operable Unit:	01
Material ID:	560198
Material Code:	0180A
Material Name:	creosote
Case No.:	08001589
Material FA:	Hazardous Material
Quantity:	.00
Units:	G
Recovered:	.00
Oxygenate:	Not reported

Site ID:	77439
Operable Unit ID:	856570
Operable Unit:	01
Material ID:	560196
Material Code:	0009
Material Name:	gasoline
Case No.:	Not reported
Material FA:	Petroleum
Quantity:	.00
Units:	G
Recovered:	.00

BAYSIDE FUEL OIL DEPOT CORP (Continued) **1000351174**

Oxygenate: Not reported

Site ID: 77439
Operable Unit ID: 856570
Operable Unit: 01
Material ID: 560197
Material Code: 0159A
Material Name: coal tar pitch volatiles
Case No.: 08007452
Material FA: Hazardous Material
Quantity: .00
Units: G
Recovered: .00
Oxygenate: Not reported

Name: BAYSIDE FUEL OIL
Address: 1 NORTH 12TH STREET
City,State,Zip: BROOKLYN, NY
Spill Number/Closed Date: 0211984 / 2003-07-11
Facility ID: 0211984
Facility Type: ER
DER Facility ID: 272130
Site ID: 77440
DEC Region: 2
Spill Cause: Housekeeping
Spill Class: A1
SWIS: 2401
Spill Date: 2003-03-05
Investigator: SIGONA
Referred To: Not reported
Reported to Dept: 2003-03-05
CID: 205
Water Affected: Not reported
Spill Source: Major Facility (MOSF) > 400,000 gal
Spill Notifier: Affected Persons
Cleanup Ceased: Not reported
Cleanup Meets Std: False
Last Inspection: Not reported
Recommended Penalty: False
UST Trust: False
Remediation Phase: 0
Date Entered In Computer: 2003-03-05
Spill Record Last Update: 2003-12-04
Spiller Name: W.D. HOWARD
Spiller Company: CHEVRON PRODUCTS COMPANY
Spiller Address: 2300 WINDY RIDGE PARKWAY
Spiller Company: 001
Contact Name: CALLER
DEC Memo: ""
Remarks: "Caller stated company is digging and dirt smells of oil."

All Materials:
Site ID: 77440
Operable Unit ID: 863007
Operable Unit: 01
Material ID: 511760
Material Code: 0159A

BAYSIDE FUEL OIL DEPOT CORP (Continued) **1000351174**

Material Name: coal tar pitch volatiles
Case No.: 08007452
Material FA: Hazardous Material
Quantity: .00
Units: G
Recovered: .00
Oxygenate: Not reported

Site ID: 77440
Operable Unit ID: 863007
Operable Unit: 01
Material ID: 511759
Material Code: 0009
Material Name: gasoline
Case No.: Not reported
Material FA: Petroleum
Quantity: .00
Units: G
Recovered: .00
Oxygenate: Not reported

US AIRS (AFS):
Envid: 1000351174
Region Code: 02
County Code: NY047
Programmatic ID: AIR NY0000002610100149
Facility Registry ID: 110009468897
D and B Number: Not reported
Facility Site Name: BAYSIDE FUEL OIL DEPOT CORPORATION - N 1
Primary SIC Code: 5171
NAICS Code: 999999
Default Air Classification Code: SMI
Facility Type of Ownership Code: POF
Air CMS Category Code: Not reported
HPV Status: Not reported

US AIRS (AFS):
Region Code: 02
Programmatic ID: AIR NY0000002610100149
Facility Registry ID: 110009468897
Air Operating Status Code: OPR
Default Air Classification Code: SMI
Air Program: Federally-Enforceable State Operating Permit - Non Title V
Activity Date: 1999-01-28 00:00:00
Activity Status Date: Not reported
Activity Group: Compliance Monitoring
Activity Type: Inspection/Evaluation
Activity Status: Not reported

Region Code: 02
Programmatic ID: AIR NY0000002610100149
Facility Registry ID: 110009468897
Air Operating Status Code: OPR
Default Air Classification Code: SMI
Air Program: State Implementation Plan for National Primary and Secondary Ambient Air Quality Standards
Activity Date: 1983-03-03 00:00:00

BAYSIDE FUEL OIL DEPOT CORP (Continued) **1000351174**

Activity Status Date: Not reported
Activity Group: Compliance Monitoring
Activity Type: Inspection/Evaluation
Activity Status: Not reported

Region Code: 02
Programmatic ID: AIR NY0000002610100149
Facility Registry ID: 110009468897
Air Operating Status Code: OPR
Default Air Classification Code: SMI
Air Program: State Implementation Plan for National Primary and Secondary Ambient Air Quality Standards
Activity Date: 1985-03-18 00:00:00
Activity Status Date: Not reported
Activity Group: Compliance Monitoring
Activity Type: Inspection/Evaluation
Activity Status: Not reported

Region Code: 02
Programmatic ID: AIR NY0000002610100149
Facility Registry ID: 110009468897
Air Operating Status Code: OPR
Default Air Classification Code: SMI
Air Program: State Implementation Plan for National Primary and Secondary Ambient Air Quality Standards
Activity Date: 1986-03-06 00:00:00
Activity Status Date: Not reported
Activity Group: Compliance Monitoring
Activity Type: Inspection/Evaluation
Activity Status: Not reported

Region Code: 02
Programmatic ID: AIR NY0000002610100149
Facility Registry ID: 110009468897
Air Operating Status Code: OPR
Default Air Classification Code: SMI
Air Program: State Implementation Plan for National Primary and Secondary Ambient Air Quality Standards
Activity Date: 1986-11-03 00:00:00
Activity Status Date: Not reported
Activity Group: Compliance Monitoring
Activity Type: Inspection/Evaluation
Activity Status: Not reported

Region Code: 02
Programmatic ID: AIR NY0000002610100149
Facility Registry ID: 110009468897
Air Operating Status Code: OPR
Default Air Classification Code: SMI
Air Program: State Implementation Plan for National Primary and Secondary Ambient Air Quality Standards
Activity Date: 1987-08-27 00:00:00
Activity Status Date: Not reported
Activity Group: Compliance Monitoring
Activity Type: Inspection/Evaluation
Activity Status: Not reported

Region Code: 02
Programmatic ID: AIR NY0000002610100149
Facility Registry ID: 110009468897
Air Operating Status Code: OPR

BAYSIDE FUEL OIL DEPOT CORP (Continued) **1000351174**

Default Air Classification Code: SMI
Air Program: State Implementation Plan for National Primary and Secondary Ambient Air Quality Standards
Activity Date: 1988-08-24 00:00:00
Activity Status Date: Not reported
Activity Group: Compliance Monitoring
Activity Type: Inspection/Evaluation
Activity Status: Not reported

Region Code: 02
Programmatic ID: AIR NY0000002610100149
Facility Registry ID: 110009468897
Air Operating Status Code: OPR
Default Air Classification Code: SMI
Air Program: State Implementation Plan for National Primary and Secondary Ambient Air Quality Standards
Activity Date: 1989-12-11 00:00:00
Activity Status Date: Not reported
Activity Group: Compliance Monitoring
Activity Type: Inspection/Evaluation
Activity Status: Not reported

Region Code: 02
Programmatic ID: AIR NY0000002610100149
Facility Registry ID: 110009468897
Air Operating Status Code: OPR
Default Air Classification Code: SMI
Air Program: State Implementation Plan for National Primary and Secondary Ambient Air Quality Standards
Activity Date: 1990-07-24 00:00:00
Activity Status Date: Not reported
Activity Group: Compliance Monitoring
Activity Type: Inspection/Evaluation
Activity Status: Not reported

Region Code: 02
Programmatic ID: AIR NY0000002610100149
Facility Registry ID: 110009468897
Air Operating Status Code: OPR
Default Air Classification Code: SMI
Air Program: State Implementation Plan for National Primary and Secondary Ambient Air Quality Standards
Activity Date: 1991-09-17 00:00:00
Activity Status Date: Not reported
Activity Group: Compliance Monitoring
Activity Type: Inspection/Evaluation
Activity Status: Not reported

Region Code: 02
Programmatic ID: AIR NY0000002610100149
Facility Registry ID: 110009468897
Air Operating Status Code: OPR
Default Air Classification Code: SMI
Air Program: State Implementation Plan for National Primary and Secondary Ambient Air Quality Standards
Activity Date: 1992-10-07 00:00:00
Activity Status Date: Not reported
Activity Group: Compliance Monitoring
Activity Type: Inspection/Evaluation
Activity Status: Not reported

Region Code: 02

BAYSIDE FUEL OIL DEPOT CORP (Continued) **1000351174**

Programmatic ID: AIR NY0000002610100149
Facility Registry ID: 110009468897
Air Operating Status Code: OPR
Default Air Classification Code: SMI
Air Program: State Implementation Plan for National Primary and Secondary Ambient Air Quality Standards
Activity Date: 1995-03-14 00:00:00
Activity Status Date: Not reported
Activity Group: Compliance Monitoring
Activity Type: Inspection/Evaluation
Activity Status: Not reported

Region Code: 02
Programmatic ID: AIR NY0000002610100149
Facility Registry ID: 110009468897
Air Operating Status Code: OPR
Default Air Classification Code: SMI
Air Program: State Implementation Plan for National Primary and Secondary Ambient Air Quality Standards
Activity Date: 1996-03-15 00:00:00
Activity Status Date: Not reported
Activity Group: Compliance Monitoring
Activity Type: Inspection/Evaluation
Activity Status: Not reported

Region Code: 02
Programmatic ID: AIR NY0000002610100149
Facility Registry ID: 110009468897
Air Operating Status Code: OPR
Default Air Classification Code: SMI
Air Program: State Implementation Plan for National Primary and Secondary Ambient Air Quality Standards
Activity Date: 1996-09-12 00:00:00
Activity Status Date: Not reported
Activity Group: Compliance Monitoring
Activity Type: Inspection/Evaluation
Activity Status: Not reported

Region Code: 02
Programmatic ID: AIR NY0000002610100149
Facility Registry ID: 110009468897
Air Operating Status Code: OPR
Default Air Classification Code: SMI
Air Program: State Implementation Plan for National Primary and Secondary Ambient Air Quality Standards
Activity Date: 1998-03-03 00:00:00
Activity Status Date: Not reported
Activity Group: Compliance Monitoring
Activity Type: Inspection/Evaluation
Activity Status: Not reported

Region Code: 02
Programmatic ID: AIR NY0000002610100149
Facility Registry ID: 110009468897
Air Operating Status Code: OPR
Default Air Classification Code: SMI
Air Program: State Implementation Plan for National Primary and Secondary Ambient Air Quality Standards
Activity Date: 1999-01-28 00:00:00
Activity Status Date: Not reported
Activity Group: Compliance Monitoring
Activity Type: Inspection/Evaluation

BAYSIDE FUEL OIL DEPOT CORP (Continued) **1000351174**

Activity Status: Not reported

Region Code: 02
Programmatic ID: AIR NY0000002610100149
Facility Registry ID: 110009468897
Air Operating Status Code: OPR
Default Air Classification Code: SMI
Air Program: State Implementation Plan for National Primary and Secondary Ambient Air Quality Standards
Activity Date: 2000-02-17 00:00:00
Activity Status Date: Not reported
Activity Group: Compliance Monitoring
Activity Type: Inspection/Evaluation
Activity Status: Not reported

Region Code: 02
Programmatic ID: AIR NY0000002610100149
Facility Registry ID: 110009468897
Air Operating Status Code: OPR
Default Air Classification Code: SMI
Air Program: State Implementation Plan for National Primary and Secondary Ambient Air Quality Standards
Activity Date: 2002-06-24 00:00:00
Activity Status Date: Not reported
Activity Group: Compliance Monitoring
Activity Type: Inspection/Evaluation
Activity Status: Not reported

ECHO:
Envid: 1000351174
Registry ID: 110009468897
DFR URL: http://echo.epa.gov/detailed-facility-report?fid=110009468897
Name: BAYSIDE FUEL OIL DEPOT CORPORATION - N 1
Address: 1 N 12TH ST
City,State,Zip: BROOKLYN, NY 11211

262
NW
1/4-1/2
0.278 mi.
1466 ft.

GREENPOINT MARINA
43-57 WEST ST AND 2-24 OAK ST
BROOKLYN, NY 11222

NY ENG CONTROLS **S118950489**
NY INST CONTROL **N/A**
NY BROWNFIELDS

Relative:
Higher

Actual:
10 ft.

ENG CONTROLS:
Name: GREENPOINT MARINA
Address: 43-57 WEST ST AND 2-24 OAK ST
City,State,Zip: BROOKLYN, NY 11222
Site Code: 494058
HW Code: C224190
Control Code: 36
Control Type: ENG
Date Record Added: 11/25/2019
Date Rec Updated: 05/30/2021
Updated By: MXMAGLOI
Site Description: "Location: The site is located at 43 57 West Street and 2 24 Oak Street in an urban area characterized by industrial and warehouse buildings, commercial space and residential property in the Greenpoint neighborhood of Brooklyn. It is identified on New York City tax maps as Block 2567, portion of Lot 1 and Block 2570, portion

GREENPOINT MARINA (Continued) **S118950489**

of Lot 36. The site is bounded by Noble Street to the north, West Street to the east, the East River to the west, and the Former Consolidated Freightways Truck Terminal (which is also in the BCP as Site C224191) to the south. Site Features: The site is 3.79 acres in size and comprises the upland portions of Block 2567, Lot 1 (43 57 West Street) and Block 2570, Lot 36 (2 24 Oak Street). It is currently covered with a concrete slab. Five buildings associated with historic operations were destroyed in a fire in 2006. Currently, the only remaining structure is a former coal silo located on the western portion of the site. Current Zoning and Land Use: The site is zoned as R6 and R8 residential with a C2 4 commercial use overlay. The site is currently used for equipment storage including scaffolding, garbage containers, cranes, HVAC equipment, granite, and flatbed trucks. Past Use of the Site: The site was previously used as a shipyard beginning in 1887, a machine shop between 1905 and 1916, milling between 1922 and 2005, and coal storage in 1965. Geology and Hydrogeology: The property is underlain by historic fill consisting of black to gray to brown, medium to fine grained sand with varying amounts of gravel, silt, brick fragments, slag, ash, cobbles, and boulders. Fill extends to depths of 3 to 10 feet below grade surface (bgs). Foundation remnants were observed beneath the surface in the western part of the property. Native material consisting of light brown to tan, fine to medium grained sand with trace silt and clay was observed beneath the fill layer in the eastern and western portions of the site. A layer of river sediment, consisting of grayish black organic clay and clayey silt, was encountered beneath the fill layer in the central portion of the site. The bedrock formation underlying the site consists of schist and granite. The assumed depth to component bedrock is about 80 to 110 feet below bgs. Groundwater elevations recorded during the remedial investigation ranged from 5 to 7 feet bgs. Groundwater flows west toward the East River. "

Env Problem: "Nature and Extent of Contamination: Remediation at the site is complete. Prior to remediation, the primary contaminants of concern were volatile organic compounds (VOCs), semi-volatile organic compounds (SVOCs) and metals including copper, lead, mercury, benzo(a)anthracene, benzo(a)pyrene, benzo(b)fluoranthene, benzo[k]fluoranthene, chrysene, indeno(1,2,3-CD)pyrene, trichloroethene (TCE), tetrachloroethene (PCE), carbon tetrachloride and 1,1,1-trichloroethane. Remedial actions have successfully achieved soil cleanup objectives for restricted residential use. Residual contamination remaining in soil and groundwater is being managed under a Site Management Plan. "

Health Problem: "Remedial actions are complete and measures are in place to control the potential for coming in contact with remaining contamination at the site. "

Dump: False
Structure: False
Lagoon: False
Landfill: False
Pond: False
Disp Start: Not reported
Disp Term: Not reported
Lat/Long: Not reported
Dell: Not reported
Record Add: 2014-04-24 13:56:00
Record Upd: 2019-12-10 12:45:00

GREENPOINT MARINA (Continued) **S118950489**

Updated By:	JHOCONNE
Own Op:	Document Repository
Sub Type:	NNN
Owner Name:	Not reported
Owner Company:	Brooklyn Public Library - Greenpoint Branch
Owner Address:	107 Norman Avenue
Owner Addr2:	Not reported
Owner City,St,Zip:	Brooklyn, NY 11222
Owner Country:	United States of America
Own Op:	6
Sub Type:	P02
Owner Name:	Jack Guttman
Owner Company:	24 Oak LLC
Owner Address:	240 Water Street
Owner Addr2:	c/o Pearl Realty Management, LLC
Owner City,St,Zip:	Brooklyn, NY 11201
Owner Country:	United States of America
Own Op:	1
Sub Type:	E
Owner Name:	Jack Guttman
Owner Company:	24 Oak LLC
Owner Address:	240 Water Street
Owner Addr2:	Not reported
Owner City,St,Zip:	Brooklyn, NY 11201
Owner Country:	United States of America
Own Op:	6
Sub Type:	P02
Owner Name:	Jack Guttman
Owner Company:	57 West LLC
Owner Address:	240 Water Street
Owner Addr2:	c/o Pearl Realty Management, LLC
Owner City,St,Zip:	Brooklyn, NY 11201
Owner Country:	United States of America
Own Op:	1
Sub Type:	E
Owner Name:	Jack Guttman
Owner Company:	57 West LLC
Owner Address:	240 Water Street
Owner Addr2:	Not reported
Owner City,St,Zip:	Brooklyn, NY 11201
Owner Country:	United States of America
Own Op:	Document Repository
Sub Type:	NNN
Owner Name:	Not reported
Owner Company:	Brooklyn Community Board 1
Owner Address:	435 Graham Avenue
Owner Addr2:	Not reported
Owner City,St,Zip:	Brooklyn, NY 11211
Owner Country:	United States of America
HW Code:	C224190
Waste Type:	1,1,1-trichloroethane
Waste Quantity:	UNKNOWN
Waste Code:	Not reported
HW Code:	C224190
Waste Type:	tetrachloroethene (PCE)
Waste Quantity:	UNKNOWN
Waste Code:	Not reported

GREENPOINT MARINA (Continued) **S118950489**

HW Code:	C224190
Waste Type:	petroleum products
Waste Quantity:	UNKNOWN
Waste Code:	Not reported
HW Code:	C224190
Waste Type:	trichloroethene (TCE)
Waste Quantity:	UNKNOWN
Waste Code:	Not reported
HW Code:	C224190
Waste Type:	carbon tetrachloride
Waste Quantity:	UNKNOWN
Waste Code:	Not reported
HW Code:	C224190
Waste Type:	benzo(k)fluoranthene
Waste Quantity:	UNKNOWN
Waste Code:	Not reported
HW Code:	C224190
Waste Type:	CHROMIUM
Waste Quantity:	UNKNOWN
Waste Code:	Not reported
HW Code:	C224190
Waste Type:	NICKEL
Waste Quantity:	UNKNOWN
Waste Code:	Not reported
HW Code:	C224190
Waste Type:	LEAD
Waste Quantity:	UNKNOWN
Waste Code:	Not reported
HW Code:	C224190
Waste Type:	BENZO(B)FLUORANTHENE
Waste Quantity:	UNKNOWN
Waste Code:	Not reported
HW Code:	C224190
Waste Type:	Chrysene
Waste Quantity:	UNKNOWN
Waste Code:	Not reported
HW Code:	C224190
Waste Type:	BENZO(A)PYRENE
Waste Quantity:	UNKNOWN
Waste Code:	Not reported
HW Code:	C224190
Waste Type:	MERCURY
Waste Quantity:	UNKNOWN
Waste Code:	Not reported
HW Code:	C224190
Waste Type:	indeno(1,2,3-cd)pyrene
Waste Quantity:	UNKNOWN
Waste Code:	Not reported
HW Code:	C224190
Waste Type:	BENZO[K]FLUORANTHENE
Waste Quantity:	UNKNOWN
Waste Code:	Not reported
HW Code:	C224190
Waste Type:	BENZ(A)ANTHRACENE
Waste Quantity:	UNKNOWN
Waste Code:	Not reported
HW Code:	C224190

GREENPOINT MARINA (Continued) **S118950489**

Waste Type:	MANGANESE
Waste Quantity:	UNKNOWN
Waste Code:	Not reported
HW Code:	C224190
Waste Type:	ARSENIC
Waste Quantity:	UNKNOWN
Waste Code:	Not reported
HW Code:	C224190
Waste Type:	CADMIUM
Waste Quantity:	UNKNOWN
Waste Code:	Not reported
HW Code:	C224190
Waste Type:	COPPER
Waste Quantity:	UNKNOWN
Waste Code:	Not reported
HW Code:	C224190
Waste Type:	benzo(a)anthracene
Waste Quantity:	UNKNOWN
Waste Code:	Not reported
Crossref ID:	2-612246
Cross Ref Type Code:	18
Cross Ref Type:	PBS No.
Record Added Date:	2019-11-21 10:32:00
Record Updated:	2019-11-21 10:32:00
Updated By:	LXZIELIN
Crossref ID:	C224190-08-14
Cross Ref Type Code:	23
Cross Ref Type:	Agreement/Consent Order Number
Record Added Date:	2019-11-25 11:18:00
Record Updated:	2019-11-25 11:18:00
Updated By:	MXMAGLOI
Crossref ID:	2019000393151
Cross Ref Type Code:	25
Cross Ref Type:	County Recording Identifier
Record Added Date:	2019-12-10 14:00:00
Record Updated:	2019-12-10 14:00:00
Updated By:	MXMAGLOI
Crossref ID:	2019000393150
Cross Ref Type Code:	25
Cross Ref Type:	County Recording Identifier
Record Added Date:	2019-12-10 13:59:00
Record Updated:	2019-12-10 13:59:00
Updated By:	MXMAGLOI
Crossref ID:	9804544
Cross Ref Type Code:	01
Cross Ref Type:	Spill No.
Record Added Date:	2017-06-20 14:31:00
Record Updated:	2017-06-20 14:31:00
Updated By:	LXZIELIN
Crossref ID:	2-1240
Cross Ref Type Code:	19
Cross Ref Type:	MOSF No.
Record Added Date:	2017-06-20 14:32:00
Record Updated:	2017-06-20 14:32:00
Updated By:	LXZIELIN
Crossref ID:	13-08069
Cross Ref Type Code:	01

GREENPOINT MARINA (Continued) **S118950489**

Cross Ref Type:	Spill No.
Record Added Date:	2019-12-27 15:32:00
Record Updated:	2019-12-27 15:32:00
Updated By:	MXMAGLOI
Name:	GREENPOINT MARINA
Address:	43-57 WEST ST AND 2-24 OAK ST
City,State,Zip:	BROOKLYN, NY 11222
Site Code:	494058
HW Code:	C224190
Control Code:	15
Control Type:	ENG
Date Record Added:	11/25/2019
Date Rec Updated:	05/30/2021
Updated By:	MXMAGLOI
Site Description:	"Location: The site is located at 43 57 West Street and 2 24 Oak Street in an urban area characterized by industrial and warehouse buildings, commercial space and residential property in the Greenpoint neighborhood of Brooklyn. It is identified on New York City tax maps as Block 2567, portion of Lot 1 and Block 2570, portion of Lot 36. The site is bounded by Noble Street to the north, West Street to the east, the East River to the west, and the Former Consolidated Freightways Truck Terminal (which is also in the BCP as Site C224191) to the south. Site Features: The site is 3.79 acres in size and comprises the upland portions of Block 2567, Lot 1 (43 57 West Street) and Block 2570, Lot 36 (2 24 Oak Street). It is currently covered with a concrete slab. Five buildings associated with historic operations were destroyed in a fire in 2006. Currently, the only remaining structure is a former coal silo located on the western portion of the site. Current Zoning and Land Use: The site is zoned as R6 and R8 residential with a C2 4 commercial use overlay. The site is currently used for equipment storage including scaffolding, garbage containers, cranes, HVAC equipment, granite, and flatbed trucks. Past Use of the Site: The site was previously used as a shipyard beginning in 1887, a machine shop between 1905 and 1916, milling between 1922 and 2005, and coal storage in 1965. Geology and Hydrogeology: The property is underlain by historic fill consisting of black to gray to brown, medium to fine grained sand with varying amounts of gravel, silt, brick fragments, slag, ash, cobbles, and boulders. Fill extends to depths of 3 to 10 feet below grade surface (bgs). Foundation remnants were observed beneath the surface in the western part of the property. Native material consisting of light brown to tan, fine to medium grained sand with trace silt and clay was observed beneath the fill layer in the eastern and western portions of the site. A layer of river sediment, consisting of grayish black organic clay and clayey silt, was encountered beneath the fill layer in the central portion of the site. The bedrock formation underlying the site consists of schist and granite. The assumed depth to component bedrock is about 80 to 110 feet below bgs. Groundwater elevations recorded during the remedial investigation ranged from 5 to 7 feet bgs. Groundwater flows west toward the East River. "
Env Problem:	"Nature and Extent of Contamination: Remediation at the site is complete. Prior to remediation, the primary contaminants of concern were volatile organic compounds (VOCs), semi-volatile organic compounds (SVOCs) and metals including copper, lead, mercury, benzo(a)anthracene, benzo(a)pyrene, benzo(b)fluoranthene,

GREENPOINT MARINA (Continued) **S118950489**

	benzo[k]fluoranthene, chrysene, indeno(1,2,3-CD)pyrene, trichloroethene (TCE), tetrachloroethene (PCE), carbon tetrachloride and 1,1,1-trichloroethane. Remedial actions have successfully achieved soil cleanup objectives for restricted residential use. Residual contamination remaining in soil and groundwater is being managed under a Site Management Plan. "
Health Problem:	"Remedial actions are complete and measures are in place to control the potential for coming in contact with remaining contamination at the site. "
Dump:	False
Structure:	False
Lagoon:	False
Landfill:	False
Pond:	False
Disp Start:	Not reported
Disp Term:	Not reported
Lat/Long:	Not reported
Dell:	Not reported
Record Add:	2014-04-24 13:56:00
Record Upd:	2019-12-10 12:45:00
Updated By:	JHOCONNE
Own Op:	Document Repository
Sub Type:	NNN
Owner Name:	Not reported
Owner Company:	Brooklyn Public Library - Greenpoint Branch
Owner Address:	107 Norman Avenue
Owner Addr2:	Not reported
Owner City,St,Zip:	Brooklyn, NY 11222
Owner Country:	United States of America
Own Op:	6
Sub Type:	P02
Owner Name:	Jack Guttman
Owner Company:	24 Oak LLC
Owner Address:	240 Water Street
Owner Addr2:	c/o Pearl Realty Management, LLC
Owner City,St,Zip:	Brooklyn, NY 11201
Owner Country:	United States of America
Own Op:	1
Sub Type:	E
Owner Name:	Jack Guttman
Owner Company:	24 Oak LLC
Owner Address:	240 Water Street
Owner Addr2:	Not reported
Owner City,St,Zip:	Brooklyn, NY 11201
Owner Country:	United States of America
Own Op:	6
Sub Type:	P02
Owner Name:	Jack Guttman
Owner Company:	57 West LLC
Owner Address:	240 Water Street
Owner Addr2:	c/o Pearl Realty Management, LLC
Owner City,St,Zip:	Brooklyn, NY 11201
Owner Country:	United States of America
Own Op:	1
Sub Type:	E
Owner Name:	Jack Guttman
Owner Company:	57 West LLC

GREENPOINT MARINA (Continued) **S118950489**

Owner Address:	240 Water Street
Owner Addr2:	Not reported
Owner City,St,Zip:	Brooklyn, NY 11201
Owner Country:	United States of America
Own Op:	Document Repository
Sub Type:	NNN
Owner Name:	Not reported
Owner Company:	Brooklyn Community Board 1
Owner Address:	435 Graham Avenue
Owner Addr2:	Not reported
Owner City,St,Zip:	Brooklyn, NY 11211
Owner Country:	United States of America
HW Code:	C224190
Waste Type:	1,1,1-trichloroethane
Waste Quantity:	UNKNOWN
Waste Code:	Not reported
HW Code:	C224190
Waste Type:	tetrachloroethene (PCE)
Waste Quantity:	UNKNOWN
Waste Code:	Not reported
HW Code:	C224190
Waste Type:	petroleum products
Waste Quantity:	UNKNOWN
Waste Code:	Not reported
HW Code:	C224190
Waste Type:	trichloroethene (TCE)
Waste Quantity:	UNKNOWN
Waste Code:	Not reported
HW Code:	C224190
Waste Type:	carbon tetrachloride
Waste Quantity:	UNKNOWN
Waste Code:	Not reported
HW Code:	C224190
Waste Type:	benzo(k)fluoranthene
Waste Quantity:	UNKNOWN
Waste Code:	Not reported
HW Code:	C224190
Waste Type:	CHROMIUM
Waste Quantity:	UNKNOWN
Waste Code:	Not reported
HW Code:	C224190
Waste Type:	NICKEL
Waste Quantity:	UNKNOWN
Waste Code:	Not reported
HW Code:	C224190
Waste Type:	LEAD
Waste Quantity:	UNKNOWN
Waste Code:	Not reported
HW Code:	C224190
Waste Type:	BENZO(B)FLUORANTHENE
Waste Quantity:	UNKNOWN
Waste Code:	Not reported
HW Code:	C224190
Waste Type:	Chrysene
Waste Quantity:	UNKNOWN
Waste Code:	Not reported
HW Code:	C224190

GREENPOINT MARINA (Continued) **S118950489**

Waste Type:	BENZO(A)PYRENE
Waste Quantity:	UNKNOWN
Waste Code:	Not reported
HW Code:	C224190
Waste Type:	MERCURY
Waste Quantity:	UNKNOWN
Waste Code:	Not reported
HW Code:	C224190
Waste Type:	indeno(1,2,3-cd)pyrene
Waste Quantity:	UNKNOWN
Waste Code:	Not reported
HW Code:	C224190
Waste Type:	BENZO[K]FLUORANTHENE
Waste Quantity:	UNKNOWN
Waste Code:	Not reported
HW Code:	C224190
Waste Type:	BENZ(A)ANTHRACENE
Waste Quantity:	UNKNOWN
Waste Code:	Not reported
HW Code:	C224190
Waste Type:	MANGANESE
Waste Quantity:	UNKNOWN
Waste Code:	Not reported
HW Code:	C224190
Waste Type:	ARSENIC
Waste Quantity:	UNKNOWN
Waste Code:	Not reported
HW Code:	C224190
Waste Type:	CADMIUM
Waste Quantity:	UNKNOWN
Waste Code:	Not reported
HW Code:	C224190
Waste Type:	COPPER
Waste Quantity:	UNKNOWN
Waste Code:	Not reported
HW Code:	C224190
Waste Type:	benzo(a)anthracene
Waste Quantity:	UNKNOWN
Waste Code:	Not reported
Crossref ID:	2-612246
Cross Ref Type Code:	18
Cross Ref Type:	PBS No.
Record Added Date:	2019-11-21 10:32:00
Record Updated:	2019-11-21 10:32:00
Updated By:	LXZIELIN
Crossref ID:	C224190-08-14
Cross Ref Type Code:	23
Cross Ref Type:	Agreement/Consent Order Number
Record Added Date:	2019-11-25 11:18:00
Record Updated:	2019-11-25 11:18:00
Updated By:	MXMAGLOI
Crossref ID:	2019000393151
Cross Ref Type Code:	25
Cross Ref Type:	County Recording Identifier
Record Added Date:	2019-12-10 14:00:00
Record Updated:	2019-12-10 14:00:00
Updated By:	MXMAGLOI

GREENPOINT MARINA (Continued) **S118950489**

Crossref ID: 2019000393150
Cross Ref Type Code: 25
Cross Ref Type: County Recording Identifier
Record Added Date: 2019-12-10 13:59:00
Record Updated: 2019-12-10 13:59:00
Updated By: MXMAGLOI
Crossref ID: 9804544
Cross Ref Type Code: 01
Cross Ref Type: Spill No.
Record Added Date: 2017-06-20 14:31:00
Record Updated: 2017-06-20 14:31:00
Updated By: LXZIELIN
Crossref ID: 2-1240
Cross Ref Type Code: 19
Cross Ref Type: MOSF No.
Record Added Date: 2017-06-20 14:32:00
Record Updated: 2017-06-20 14:32:00
Updated By: LXZIELIN
Crossref ID: 13-08069
Cross Ref Type Code: 01
Cross Ref Type: Spill No.
Record Added Date: 2019-12-27 15:32:00
Record Updated: 2019-12-27 15:32:00
Updated By: MXMAGLOI

INST CONTROL:
Name: GREENPOINT MARINA
Address: 43-57 WEST ST AND 2-24 OAK ST
City,State,Zip: BROOKLYN, NY 11222
Site Code: 494058
Control Name: Environmental Easement
HW Code: C224190
Control Code: J
Control Type: INST
Dt record added: 11/25/2019
Dt rec updated: 05/30/2021
Updated By: MXMAGLOI
Site Code: 494058
Site Description: "Location: The site is located at 43 57 West Street and 2 24 Oak Street in an urban area characterized by industrial and warehouse buildings, commercial space and residential property in the Greenpoint neighborhood of Brooklyn. It is identified on New York City tax maps as Block 2567, portion of Lot 1 and Block 2570, portion of Lot 36. The site is bounded by Noble Street to the north, West Street to the east, the East River to the west, and the Former Consolidated Freightways Truck Terminal (which is also in the BCP as Site C224191) to the south. Site Features: The site is 3.79 acres in size and comprises the upland portions of Block 2567, Lot 1 (43 57 West Street) and Block 2570, Lot 36 (2 24 Oak Street). It is currently covered with a concrete slab. Five buildings associated with historic operations were destroyed in a fire in 2006. Currently, the only remaining structure is a former coal silo located on the western portion of the site. Current Zoning and Land Use: The site is zoned as R6 and R8 residential with a C2 4 commercial use overlay. The site is currently used for equipment storage including scaffolding, garbage containers, cranes, HVAC equipment, granite, and flatbed trucks. Past Use of the Site: The site was previously used as

GREENPOINT MARINA (Continued) **S118950489**

a shipyard beginning in 1887, a machine shop between 1905 and 1916, milling between 1922 and 2005, and coal storage in 1965. Geology and Hydrogeology: The property is underlain by historic fill consisting of black to gray to brown, medium to fine grained sand with varying amounts of gravel, silt, brick fragments, slag, ash, cobbles, and boulders. Fill extends to depths of 3 to 10 feet below grade surface (bgs). Foundation remnants were observed beneath the surface in the western part of the property. Native material consisting of light brown to tan, fine to medium grained sand with trace silt and clay was observed beneath the fill layer in the eastern and western portions of the site. A layer of river sediment, consisting of grayish black organic clay and clayey silt, was encountered beneath the fill layer in the central portion of the site. The bedrock formation underlying the site consists of schist and granite. The assumed depth to component bedrock is about 80 to 110 feet below bgs. Groundwater elevations recorded during the remedial investigation ranged from 5 to 7 feet bgs. Groundwater flows west toward the East River. "

Env Problem: "Nature and Extent of Contamination: Remediation at the site is complete. Prior to remediation, the primary contaminants of concern were volatile organic compounds (VOCs), semi-volatile organic compounds (SVOCs) and metals including copper, lead, mercury, benzo(a)anthracene, benzo(a)pyrene, benzo(b)fluoranthene, benzo[k]fluoranthene, chrysene, indeno(1,2,3-CD)pyrene, trichloroethene (TCE), tetrachloroethene (PCE), carbon tetrachloride and 1,1,1-trichloroethane. Remedial actions have successfully achieved soil cleanup objectives for restricted residential use. Residual contamination remaining in soil and groundwater is being managed under a Site Management Plan. "

Health Problem: "Remedial actions are complete and measures are in place to control the potential for coming in contact with remaining contamination at the site. "

Dump: False
Structure: False
Lagoon: False
Landfill: False
Pond: False
Disp Start: Not reported
Disp Term: Not reported
Lat/Long: Not reported
Dell: Not reported
Record Add: 2014-04-24 13:56:00
Record Upd: 2019-12-10 12:45:00
Updated By: JHOCONNE
Own Op: Document Repository
Sub Type: NNN
Owner Name: Not reported
Owner Company: Brooklyn Public Library - Greenpoint Branch
Owner Address: 107 Norman Avenue
Owner Addr2: Not reported
Owner City,St,Zip: Brooklyn, NY 11222
Owner Country: United States of America
Own Op: 6
Sub Type: P02
Owner Name: Jack Guttman
Owner Company: 24 Oak LLC
Owner Address: 240 Water Street

GREENPOINT MARINA (Continued) **S118950489**

Owner Addr2: c/o Pearl Realty Management, LLC
Owner City,St,Zip: Brooklyn, NY 11201
Owner Country: United States of America
Own Op: 1
Sub Type: E
Owner Name: Jack Guttman
Owner Company: 24 Oak LLC
Owner Address: 240 Water Street
Owner Addr2: Not reported
Owner City,St,Zip: Brooklyn, NY 11201
Owner Country: United States of America
Own Op: 6
Sub Type: P02
Owner Name: Jack Guttman
Owner Company: 57 West LLC
Owner Address: 240 Water Street
Owner Addr2: c/o Pearl Realty Management, LLC
Owner City,St,Zip: Brooklyn, NY 11201
Owner Country: United States of America
Own Op: 1
Sub Type: E
Owner Name: Jack Guttman
Owner Company: 57 West LLC
Owner Address: 240 Water Street
Owner Addr2: Not reported
Owner City,St,Zip: Brooklyn, NY 11201
Owner Country: United States of America
Own Op: Document Repository
Sub Type: NNN
Owner Name: Not reported
Owner Company: Brooklyn Community Board 1
Owner Address: 435 Graham Avenue
Owner Addr2: Not reported
Owner City,St,Zip: Brooklyn, NY 11211
Owner Country: United States of America
HW Code: C224190
Waste Type: 1,1,1-trichloroethane
Waste Quantity: UNKNOWN
Waste Code: Not reported
HW Code: C224190
Waste Type: tetrachloroethene (PCE)
Waste Quantity: UNKNOWN
Waste Code: Not reported
HW Code: C224190
Waste Type: petroleum products
Waste Quantity: UNKNOWN
Waste Code: Not reported
HW Code: C224190
Waste Type: trichloroethene (TCE)
Waste Quantity: UNKNOWN
Waste Code: Not reported
HW Code: C224190
Waste Type: carbon tetrachloride
Waste Quantity: UNKNOWN
Waste Code: Not reported
HW Code: C224190
Waste Type: benzo(k)fluoranthene

GREENPOINT MARINA (Continued) **S118950489**

Waste Quantity: UNKNOWN
Waste Code: Not reported
HW Code: C224190
Waste Type: CHROMIUM
Waste Quantity: UNKNOWN
Waste Code: Not reported
HW Code: C224190
Waste Type: NICKEL
Waste Quantity: UNKNOWN
Waste Code: Not reported
HW Code: C224190
Waste Type: LEAD
Waste Quantity: UNKNOWN
Waste Code: Not reported
HW Code: C224190
Waste Type: BENZO(B)FLUORANTHENE
Waste Quantity: UNKNOWN
Waste Code: Not reported
HW Code: C224190
Waste Type: Chrysene
Waste Quantity: UNKNOWN
Waste Code: Not reported
HW Code: C224190
Waste Type: BENZO(A)PYRENE
Waste Quantity: UNKNOWN
Waste Code: Not reported
HW Code: C224190
Waste Type: MERCURY
Waste Quantity: UNKNOWN
Waste Code: Not reported
HW Code: C224190
Waste Type: indeno(1,2,3-cd)pyrene
Waste Quantity: UNKNOWN
Waste Code: Not reported
HW Code: C224190
Waste Type: BENZO[K]FLUORANTHENE
Waste Quantity: UNKNOWN
Waste Code: Not reported
HW Code: C224190
Waste Type: BENZ(A)ANTHRACENE
Waste Quantity: UNKNOWN
Waste Code: Not reported
HW Code: C224190
Waste Type: MANGANESE
Waste Quantity: UNKNOWN
Waste Code: Not reported
HW Code: C224190
Waste Type: ARSENIC
Waste Quantity: UNKNOWN
Waste Code: Not reported
HW Code: C224190
Waste Type: CADMIUM
Waste Quantity: UNKNOWN
Waste Code: Not reported
HW Code: C224190
Waste Type: COPPER
Waste Quantity: UNKNOWN

GREENPOINT MARINA (Continued) **S118950489**

Waste Code: Not reported
HW Code: C224190
Waste Type: benzo(a)anthracene
Waste Quantity: UNKNOWN
Waste Code: Not reported
Crossref ID: 2-612246
Cross Ref Type Code: 18
Cross Ref Type: PBS No.
Record Added Date: 2019-11-21 10:32:00
Record Updated: 2019-11-21 10:32:00
Updated By: LXZIELIN
Crossref ID: C224190-08-14
Cross Ref Type Code: 23
Cross Ref Type: Agreement/Consent Order Number
Record Added Date: 2019-11-25 11:18:00
Record Updated: 2019-11-25 11:18:00
Updated By: MXMAGLOI
Crossref ID: 2019000393151
Cross Ref Type Code: 25
Cross Ref Type: County Recording Identifier
Record Added Date: 2019-12-10 14:00:00
Record Updated: 2019-12-10 14:00:00
Updated By: MXMAGLOI
Crossref ID: 2019000393150
Cross Ref Type Code: 25
Cross Ref Type: County Recording Identifier
Record Added Date: 2019-12-10 13:59:00
Record Updated: 2019-12-10 13:59:00
Updated By: MXMAGLOI
Crossref ID: 9804544
Cross Ref Type Code: 01
Cross Ref Type: Spill No.
Record Added Date: 2017-06-20 14:31:00
Record Updated: 2017-06-20 14:31:00
Updated By: LXZIELIN
Crossref ID: 2-1240
Cross Ref Type Code: 19
Cross Ref Type: MOSF No.
Record Added Date: 2017-06-20 14:32:00
Record Updated: 2017-06-20 14:32:00
Updated By: LXZIELIN
Crossref ID: 13-08069
Cross Ref Type Code: 01
Cross Ref Type: Spill No.
Record Added Date: 2019-12-27 15:32:00
Record Updated: 2019-12-27 15:32:00
Updated By: MXMAGLOI

Name: GREENPOINT MARINA
Address: 43-57 WEST ST AND 2-24 OAK ST
City,State,Zip: BROOKLYN, NY 11222
Site Code: 494058
Control Name: Ground Water Use Restriction
HW Code: C224190
Control Code: 08
Control Type: INST
Dt record added: 11/25/2019

GREENPOINT MARINA (Continued) **S118950489**

Dt rec updated: 05/30/2021
Updated By: MXMAGLOI
Site Code: 494058
Site Description: "Location: The site is located at 43 57 West Street and 2 24 Oak Street in an urban area characterized by industrial and warehouse buildings, commercial space and residential property in the Greenpoint neighborhood of Brooklyn. It is identified on New York City tax maps as Block 2567, portion of Lot 1 and Block 2570, portion of Lot 36. The site is bounded by Noble Street to the north, West Street to the east, the East River to the west, and the Former Consolidated Freightways Truck Terminal (which is also in the BCP as Site C224191) to the south. Site Features: The site is 3.79 acres in size and comprises the upland portions of Block 2567, Lot 1 (43 57 West Street) and Block 2570, Lot 36 (2 24 Oak Street). It is currently covered with a concrete slab. Five buildings associated with historic operations were destroyed in a fire in 2006. Currently, the only remaining structure is a former coal silo located on the western portion of the site. Current Zoning and Land Use: The site is zoned as R6 and R8 residential with a C2 4 commercial use overlay. The site is currently used for equipment storage including scaffolding, garbage containers, cranes, HVAC equipment, granite, and flatbed trucks. Past Use of the Site: The site was previously used as a shipyard beginning in 1887, a machine shop between 1905 and 1916, milling between 1922 and 2005, and coal storage in 1965. Geology and Hydrogeology: The property is underlain by historic fill consisting of black to gray to brown, medium to fine grained sand with varying amounts of gravel, silt, brick fragments, slag, ash, cobbles, and boulders. Fill extends to depths of 3 to 10 feet below grade surface (bgs). Foundation remnants were observed beneath the surface in the western part of the property. Native material consisting of light brown to tan, fine to medium grained sand with trace silt and clay was observed beneath the fill layer in the eastern and western portions of the site. A layer of river sediment, consisting of grayish black organic clay and clayey silt, was encountered beneath the fill layer in the central portion of the site. The bedrock formation underlying the site consists of schist and granite. The assumed depth to component bedrock is about 80 to 110 feet below bgs. Groundwater elevations recorded during the remedial investigation ranged from 5 to 7 feet bgs. Groundwater flows west toward the East River. "
Env Problem: "Nature and Extent of Contamination: Remediation at the site is complete. Prior to remediation, the primary contaminants of concern were volatile organic compounds (VOCs), semi-volatile organic compounds (SVOCs) and metals including copper, lead, mercury, benzo(a)anthracene, benzo(a)pyrene, benzo(b)fluoranthene, benzo[k]fluoranthene, chrysene, indeno(1,2,3-CD)pyrene, trichloroethene (TCE), tetrachloroethene (PCE), carbon tetrachloride and 1,1,1-trichloroethane. Remedial actions have successfully achieved soil cleanup objectives for restricted residential use. Residual contamination remaining in soil and groundwater is being managed under a Site Management Plan. "
Health Problem: "Remedial actions are complete and measures are in place to control the potential for coming in contact with remaining contamination at the site. "
Dump: False
Structure: False
Lagoon: False

GREENPOINT MARINA (Continued) **S118950489**

Landfill: False
Pond: False
Disp Start: Not reported
Disp Term: Not reported
Lat/Long: Not reported
Dell: Not reported
Record Add: 2014-04-24 13:56:00
Record Upd: 2019-12-10 12:45:00
Updated By: JHOCONNE
Own Op: Document Repository
Sub Type: NNN
Owner Name: Not reported
Owner Company: Brooklyn Public Library - Greenpoint Branch
Owner Address: 107 Norman Avenue
Owner Addr2: Not reported
Owner City,St,Zip: Brooklyn, NY 11222
Owner Country: United States of America
Own Op: 6
Sub Type: P02
Owner Name: Jack Guttman
Owner Company: 24 Oak LLC
Owner Address: 240 Water Street
Owner Addr2: c/o Pearl Realty Management, LLC
Owner City,St,Zip: Brooklyn, NY 11201
Owner Country: United States of America
Own Op: 1
Sub Type: E
Owner Name: Jack Guttman
Owner Company: 24 Oak LLC
Owner Address: 240 Water Street
Owner Addr2: Not reported
Owner City,St,Zip: Brooklyn, NY 11201
Owner Country: United States of America
Own Op: 6
Sub Type: P02
Owner Name: Jack Guttman
Owner Company: 57 West LLC
Owner Address: 240 Water Street
Owner Addr2: c/o Pearl Realty Management, LLC
Owner City,St,Zip: Brooklyn, NY 11201
Owner Country: United States of America
Own Op: 1
Sub Type: E
Owner Name: Jack Guttman
Owner Company: 57 West LLC
Owner Address: 240 Water Street
Owner Addr2: Not reported
Owner City,St,Zip: Brooklyn, NY 11201
Owner Country: United States of America
Own Op: Document Repository
Sub Type: NNN
Owner Name: Not reported
Owner Company: Brooklyn Community Board 1
Owner Address: 435 Graham Avenue
Owner Addr2: Not reported
Owner City,St,Zip: Brooklyn, NY 11211
Owner Country: United States of America

GREENPOINT MARINA (Continued) **S118950489**

HW Code: C224190
Waste Type: 1,1,1-trichloroethane
Waste Quantity: UNKNOWN
Waste Code: Not reported
HW Code: C224190
Waste Type: tetrachloroethene (PCE)
Waste Quantity: UNKNOWN
Waste Code: Not reported
HW Code: C224190
Waste Type: petroleum products
Waste Quantity: UNKNOWN
Waste Code: Not reported
HW Code: C224190
Waste Type: trichloroethene (TCE)
Waste Quantity: UNKNOWN
Waste Code: Not reported
HW Code: C224190
Waste Type: carbon tetrachloride
Waste Quantity: UNKNOWN
Waste Code: Not reported
HW Code: C224190
Waste Type: benzo(k)fluoranthene
Waste Quantity: UNKNOWN
Waste Code: Not reported
HW Code: C224190
Waste Type: CHROMIUM
Waste Quantity: UNKNOWN
Waste Code: Not reported
HW Code: C224190
Waste Type: NICKEL
Waste Quantity: UNKNOWN
Waste Code: Not reported
HW Code: C224190
Waste Type: LEAD
Waste Quantity: UNKNOWN
Waste Code: Not reported
HW Code: C224190
Waste Type: BENZO(B)FLUORANTHENE
Waste Quantity: UNKNOWN
Waste Code: Not reported
HW Code: C224190
Waste Type: Chrysene
Waste Quantity: UNKNOWN
Waste Code: Not reported
HW Code: C224190
Waste Type: BENZO(A)PYRENE
Waste Quantity: UNKNOWN
Waste Code: Not reported
HW Code: C224190
Waste Type: MERCURY
Waste Quantity: UNKNOWN
Waste Code: Not reported
HW Code: C224190
Waste Type: indeno(1,2,3-cd)pyrene
Waste Quantity: UNKNOWN
Waste Code: Not reported
HW Code: C224190

GREENPOINT MARINA (Continued) **S118950489**

Waste Type: BENZO[K]FLUORANTHENE
Waste Quantity: UNKNOWN
Waste Code: Not reported
HW Code: C224190
Waste Type: BENZ(A)ANTHRACENE
Waste Quantity: UNKNOWN
Waste Code: Not reported
HW Code: C224190
Waste Type: MANGANESE
Waste Quantity: UNKNOWN
Waste Code: Not reported
HW Code: C224190
Waste Type: ARSENIC
Waste Quantity: UNKNOWN
Waste Code: Not reported
HW Code: C224190
Waste Type: CADMIUM
Waste Quantity: UNKNOWN
Waste Code: Not reported
HW Code: C224190
Waste Type: COPPER
Waste Quantity: UNKNOWN
Waste Code: Not reported
HW Code: C224190
Waste Type: benzo(a)anthracene
Waste Quantity: UNKNOWN
Waste Code: Not reported
Crossref ID: 2-612246
Cross Ref Type Code: 18
Cross Ref Type: PBS No.
Record Added Date: 2019-11-21 10:32:00
Record Updated: 2019-11-21 10:32:00
Updated By: LXZIELIN
Crossref ID: C224190-08-14
Cross Ref Type Code: 23
Cross Ref Type: Agreement/Consent Order Number
Record Added Date: 2019-11-25 11:18:00
Record Updated: 2019-11-25 11:18:00
Updated By: MXMAGLOI
Crossref ID: 2019000393151
Cross Ref Type Code: 25
Cross Ref Type: County Recording Identifier
Record Added Date: 2019-12-10 14:00:00
Record Updated: 2019-12-10 14:00:00
Updated By: MXMAGLOI
Crossref ID: 2019000393150
Cross Ref Type Code: 25
Cross Ref Type: County Recording Identifier
Record Added Date: 2019-12-10 13:59:00
Record Updated: 2019-12-10 13:59:00
Updated By: MXMAGLOI
Crossref ID: 9804544
Cross Ref Type Code: 01
Cross Ref Type: Spill No.
Record Added Date: 2017-06-20 14:31:00
Record Updated: 2017-06-20 14:31:00
Updated By: LXZIELIN

GREENPOINT MARINA (Continued) **S118950489**

Crossref ID: 2-1240
Cross Ref Type Code: 19
Cross Ref Type: MOSF No.
Record Added Date: 2017-06-20 14:32:00
Record Updated: 2017-06-20 14:32:00
Updated By: LXZIELIN
Crossref ID: 13-08069
Cross Ref Type Code: 01
Cross Ref Type: Spill No.
Record Added Date: 2019-12-27 15:32:00
Record Updated: 2019-12-27 15:32:00
Updated By: MXMAGLOI

Name: GREENPOINT MARINA
Address: 43-57 WEST ST AND 2-24 OAK ST
City,State,Zip: BROOKLYN, NY 11222
Site Code: 494058
Control Name: Soil Management Plan
HW Code: C224190
Control Code: 14
Control Type: INST
Dt record added: 11/25/2019
Dt rec updated: 05/30/2021
Updated By: MXMAGLOI
Site Code: 494058
Site Description: "Location: The site is located at 43 57 West Street and 2 24 Oak Street in an urban area characterized by industrial and warehouse buildings, commercial space and residential property in the Greenpoint neighborhood of Brooklyn. It is identified on New York City tax maps as Block 2567, portion of Lot 1 and Block 2570, portion of Lot 36. The site is bounded by Noble Street to the north, West Street to the east, the East River to the west, and the Former Consolidated Freightways Truck Terminal (which is also in the BCP as Site C224191) to the south. Site Features: The site is 3.79 acres in size and comprises the upland portions of Block 2567, Lot 1 (43 57 West Street) and Block 2570, Lot 36 (2 24 Oak Street). It is currently covered with a concrete slab. Five buildings associated with historic operations were destroyed in a fire in 2006. Currently, the only remaining structure is a former coal silo located on the western portion of the site. Current Zoning and Land Use: The site is zoned as R6 and R8 residential with a C2 4 commercial use overlay. The site is currently used for equipment storage including scaffolding, garbage containers, cranes, HVAC equipment, granite, and flatbed trucks. Past Use of the Site: The site was previously used as a shipyard beginning in 1887, a machine shop between 1905 and 1916, milling between 1922 and 2005, and coal storage in 1965. Geology and Hydrogeology: The property is underlain by historic fill consisting of black to gray to brown, medium to fine grained sand with varying amounts of gravel, silt, brick fragments, slag, ash, cobbles, and boulders. Fill extends to depths of 3 to 10 feet below grade surface (bgs). Foundation remnants were observed beneath the surface in the western part of the property. Native material consisting of light brown to tan, fine to medium grained sand with trace silt and clay was observed beneath the fill layer in the eastern and western portions of the site. A layer of river sediment, consisting of grayish black organic clay and clayey silt, was encountered beneath the fill layer in the central portion of the site. The bedrock

GREENPOINT MARINA (Continued) **S118950489**

formation underlying the site consists of schist and granite. The assumed depth to component bedrock is about 80 to 110 feet below bgs. Groundwater elevations recorded during the remedial investigation ranged from 5 to 7 feet bgs. Groundwater flows west toward the East River. "

Env Problem: "Nature and Extent of Contamination: Remediation at the site is complete. Prior to remediation, the primary contaminants of concern were volatile organic compounds (VOCs), semi-volatile organic compounds (SVOCs) and metals including copper, lead, mercury, benzo(a)anthracene, benzo(a)pyrene, benzo(b)fluoranthene, benzo[k]fluoranthene, chrysene, indeno(1,2,3-CD)pyrene, trichloroethene (TCE), tetrachloroethene (PCE), carbon tetrachloride and 1,1,1-trichloroethane. Remedial actions have successfully achieved soil cleanup objectives for restricted residential use. Residual contamination remaining in soil and groundwater is being managed under a Site Management Plan. "

Health Problem: "Remedial actions are complete and measures are in place to control the potential for coming in contact with remaining contamination at the site. "

Dump: False
Structure: False
Lagoon: False
Landfill: False
Pond: False
Disp Start: Not reported
Disp Term: Not reported
Lat/Long: Not reported
Dell: Not reported
Record Add: 2014-04-24 13:56:00
Record Upd: 2019-12-10 12:45:00
Updated By: JHOCONNE
Own Op: Document Repository
Sub Type: NNN
Owner Name: Not reported
Owner Company: Brooklyn Public Library - Greenpoint Branch
Owner Address: 107 Norman Avenue
Owner Addr2: Not reported
Owner City,St,Zip: Brooklyn, NY 11222
Owner Country: United States of America
Own Op: 6
Sub Type: P02
Owner Name: Jack Guttman
Owner Company: 24 Oak LLC
Owner Address: 240 Water Street
Owner Addr2: c/o Pearl Realty Management, LLC
Owner City,St,Zip: Brooklyn, NY 11201
Owner Country: United States of America
Own Op: 1
Sub Type: E
Owner Name: Jack Guttman
Owner Company: 24 Oak LLC
Owner Address: 240 Water Street
Owner Addr2: Not reported
Owner City,St,Zip: Brooklyn, NY 11201
Owner Country: United States of America
Own Op: 6
Sub Type: P02

GREENPOINT MARINA (Continued) **S118950489**

Owner Name: Jack Guttman
Owner Company: 57 West LLC
Owner Address: 240 Water Street
Owner Addr2: c/o Pearl Realty Management, LLC
Owner City,St,Zip: Brooklyn, NY 11201
Owner Country: United States of America
Own Op: 1
Sub Type: E
Owner Name: Jack Guttman
Owner Company: 57 West LLC
Owner Address: 240 Water Street
Owner Addr2: Not reported
Owner City,St,Zip: Brooklyn, NY 11201
Owner Country: United States of America
Own Op: Document Repository
Sub Type: NNN
Owner Name: Not reported
Owner Company: Brooklyn Community Board 1
Owner Address: 435 Graham Avenue
Owner Addr2: Not reported
Owner City,St,Zip: Brooklyn, NY 11211
Owner Country: United States of America
HW Code: C224190
Waste Type: 1,1,1-trichloroethane
Waste Quantity: UNKNOWN
Waste Code: Not reported
HW Code: C224190
Waste Type: tetrachloroethene (PCE)
Waste Quantity: UNKNOWN
Waste Code: Not reported
HW Code: C224190
Waste Type: petroleum products
Waste Quantity: UNKNOWN
Waste Code: Not reported
HW Code: C224190
Waste Type: trichloroethene (TCE)
Waste Quantity: UNKNOWN
Waste Code: Not reported
HW Code: C224190
Waste Type: carbon tetrachloride
Waste Quantity: UNKNOWN
Waste Code: Not reported
HW Code: C224190
Waste Type: benzo(k)fluoranthene
Waste Quantity: UNKNOWN
Waste Code: Not reported
HW Code: C224190
Waste Type: CHROMIUM
Waste Quantity: UNKNOWN
Waste Code: Not reported
HW Code: C224190
Waste Type: NICKEL
Waste Quantity: UNKNOWN
Waste Code: Not reported
HW Code: C224190
Waste Type: LEAD
Waste Quantity: UNKNOWN

GREENPOINT MARINA (Continued) **S118950489**

Waste Code: Not reported
HW Code: C224190
Waste Type: BENZO(B)FLUORANTHENE
Waste Quantity: UNKNOWN
Waste Code: Not reported
HW Code: C224190
Waste Type: Chrysene
Waste Quantity: UNKNOWN
Waste Code: Not reported
HW Code: C224190
Waste Type: BENZO(A)PYRENE
Waste Quantity: UNKNOWN
Waste Code: Not reported
HW Code: C224190
Waste Type: MERCURY
Waste Quantity: UNKNOWN
Waste Code: Not reported
HW Code: C224190
Waste Type: indeno(1,2,3-cd)pyrene
Waste Quantity: UNKNOWN
Waste Code: Not reported
HW Code: C224190
Waste Type: BENZO[K]FLUORANTHENE
Waste Quantity: UNKNOWN
Waste Code: Not reported
HW Code: C224190
Waste Type: BENZ(A)ANTHRACENE
Waste Quantity: UNKNOWN
Waste Code: Not reported
HW Code: C224190
Waste Type: MANGANESE
Waste Quantity: UNKNOWN
Waste Code: Not reported
HW Code: C224190
Waste Type: ARSENIC
Waste Quantity: UNKNOWN
Waste Code: Not reported
HW Code: C224190
Waste Type: CADMIUM
Waste Quantity: UNKNOWN
Waste Code: Not reported
HW Code: C224190
Waste Type: COPPER
Waste Quantity: UNKNOWN
Waste Code: Not reported
HW Code: C224190
Waste Type: benzo(a)anthracene
Waste Quantity: UNKNOWN
Waste Code: Not reported
Crossref ID: 2-612246
Cross Ref Type Code: 18
Cross Ref Type: PBS No.
Record Added Date: 2019-11-21 10:32:00
Record Updated: 2019-11-21 10:32:00
Updated By: LXZIELIN
Crossref ID: C224190-08-14
Cross Ref Type Code: 23

GREENPOINT MARINA (Continued) **S118950489**

Cross Ref Type: Agreement/Consent Order Number
Record Added Date: 2019-11-25 11:18:00
Record Updated: 2019-11-25 11:18:00
Updated By: MXMAGLOI
Crossref ID: 2019000393151
Cross Ref Type Code: 25
Cross Ref Type: County Recording Identifier
Record Added Date: 2019-12-10 14:00:00
Record Updated: 2019-12-10 14:00:00
Updated By: MXMAGLOI
Crossref ID: 2019000393150
Cross Ref Type Code: 25
Cross Ref Type: County Recording Identifier
Record Added Date: 2019-12-10 13:59:00
Record Updated: 2019-12-10 13:59:00
Updated By: MXMAGLOI
Crossref ID: 9804544
Cross Ref Type Code: 01
Cross Ref Type: Spill No.
Record Added Date: 2017-06-20 14:31:00
Record Updated: 2017-06-20 14:31:00
Updated By: LXZIELIN
Crossref ID: 2-1240
Cross Ref Type Code: 19
Cross Ref Type: MOSF No.
Record Added Date: 2017-06-20 14:32:00
Record Updated: 2017-06-20 14:32:00
Updated By: LXZIELIN
Crossref ID: 13-08069
Cross Ref Type Code: 01
Cross Ref Type: Spill No.
Record Added Date: 2019-12-27 15:32:00
Record Updated: 2019-12-27 15:32:00
Updated By: MXMAGLOI

Name: GREENPOINT MARINA
Address: 43-57 WEST ST AND 2-24 OAK ST
City,State,Zip: BROOKLYN, NY 11222
Site Code: 494058
Control Name: Landuse Restriction
HW Code: C224190
Control Code: 25
Control Type: INST
Dt record added: 11/25/2019
Dt rec updated: 05/30/2021
Updated By: MXMAGLOI
Site Code: 494058
Site Description: "Location: The site is located at 43 57 West Street and 2 24 Oak Street in an urban area characterized by industrial and warehouse buildings, commercial space and residential property in the Greenpoint neighborhood of Brooklyn. It is identified on New York City tax maps as Block 2567, portion of Lot 1 and Block 2570, portion of Lot 36. The site is bounded by Noble Street to the north, West Street to the east, the East River to the west, and the Former Consolidated Freightways Truck Terminal (which is also in the BCP as Site C224191) to the south. Site Features: The site is 3.79 acres in size and comprises the upland portions of Block 2567, Lot 1 (43 57

GREENPOINT MARINA (Continued) **S118950489**

West Street) and Block 2570, Lot 36 (2 24 Oak Street). It is currently covered with a concrete slab. Five buildings associated with historic operations were destroyed in a fire in 2006. Currently, the only remaining structure is a former coal silo located on the western portion of the site. Current Zoning and Land Use: The site is zoned as R6 and R8 residential with a C2 4 commercial use overlay. The site is currently used for equipment storage including scaffolding, garbage containers, cranes, HVAC equipment, granite, and flatbed trucks. Past Use of the Site: The site was previously used as a shipyard beginning in 1887, a machine shop between 1905 and 1916, milling between 1922 and 2005, and coal storage in 1965. Geology and Hydrogeology: The property is underlain by historic fill consisting of black to gray to brown, medium to fine grained sand with varying amounts of gravel, silt, brick fragments, slag, ash, cobbles, and boulders. Fill extends to depths of 3 to 10 feet below grade surface (bgs). Foundation remnants were observed beneath the surface in the western part of the property. Native material consisting of light brown to tan, fine to medium grained sand with trace silt and clay was observed beneath the fill layer in the eastern and western portions of the site. A layer of river sediment, consisting of grayish black organic clay and clayey silt, was encountered beneath the fill layer in the central portion of the site. The bedrock formation underlying the site consists of schist and granite. The assumed depth to component bedrock is about 80 to 110 feet below bgs. Groundwater elevations recorded during the remedial investigation ranged from 5 to 7 feet bgs. Groundwater flows west toward the East River. "

Env Problem: "Nature and Extent of Contamination: Remediation at the site is complete. Prior to remediation, the primary contaminants of concern were volatile organic compounds (VOCs), semi-volatile organic compounds (SVOCs) and metals including copper, lead, mercury, benzo(a)anthracene, benzo(a)pyrene, benzo(b)fluoranthene, benzo[k]fluoranthene, chrysene, indeno(1,2,3-CD)pyrene, trichloroethene (TCE), tetrachloroethene (PCE), carbon tetrachloride and 1,1,1-trichloroethane. Remedial actions have successfully achieved soil cleanup objectives for restricted residential use. Residual contamination remaining in soil and groundwater is being managed under a Site Management Plan. "

Health Problem: "Remedial actions are complete and measures are in place to control the potential for coming in contact with remaining contamination at the site. "

Dump: False
Structure: False
Lagoon: False
Landfill: False
Pond: False
Disp Start: Not reported
Disp Term: Not reported
Lat/Long: Not reported
Dell: Not reported
Record Add: 2014-04-24 13:56:00
Record Upd: 2019-12-10 12:45:00
Updated By: JHOCONNE
Own Op: Document Repository
Sub Type: NNN
Owner Name: Not reported
Owner Company: Brooklyn Public Library - Greenpoint Branch

GREENPOINT MARINA (Continued) **S118950489**

Owner Address: 107 Norman Avenue
Owner Addr2: Not reported
Owner City,St,Zip: Brooklyn, NY 11222
Owner Country: United States of America
Own Op: 6
Sub Type: P02
Owner Name: Jack Guttman
Owner Company: 24 Oak LLC
Owner Address: 240 Water Street
Owner Addr2: c/o Pearl Realty Management, LLC
Owner City,St,Zip: Brooklyn, NY 11201
Owner Country: United States of America
Own Op: 1
Sub Type: E
Owner Name: Jack Guttman
Owner Company: 24 Oak LLC
Owner Address: 240 Water Street
Owner Addr2: Not reported
Owner City,St,Zip: Brooklyn, NY 11201
Owner Country: United States of America
Own Op: 6
Sub Type: P02
Owner Name: Jack Guttman
Owner Company: 57 West LLC
Owner Address: 240 Water Street
Owner Addr2: c/o Pearl Realty Management, LLC
Owner City,St,Zip: Brooklyn, NY 11201
Owner Country: United States of America
Own Op: 1
Sub Type: E
Owner Name: Jack Guttman
Owner Company: 57 West LLC
Owner Address: 240 Water Street
Owner Addr2: Not reported
Owner City,St,Zip: Brooklyn, NY 11201
Owner Country: United States of America
Own Op: Document Repository
Sub Type: NNN
Owner Name: Not reported
Owner Company: Brooklyn Community Board 1
Owner Address: 435 Graham Avenue
Owner Addr2: Not reported
Owner City,St,Zip: Brooklyn, NY 11211
Owner Country: United States of America
HW Code: C224190
Waste Type: 1,1,1-trichloroethane
Waste Quantity: UNKNOWN
Waste Code: Not reported
HW Code: C224190
Waste Type: tetrachloroethene (PCE)
Waste Quantity: UNKNOWN
Waste Code: Not reported
HW Code: C224190
Waste Type: petroleum products
Waste Quantity: UNKNOWN
Waste Code: Not reported
HW Code: C224190

GREENPOINT MARINA (Continued) **S118950489**

Waste Type: trichloroethene (TCE)
Waste Quantity: UNKNOWN
Waste Code: Not reported
HW Code: C224190
Waste Type: carbon tetrachloride
Waste Quantity: UNKNOWN
Waste Code: Not reported
HW Code: C224190
Waste Type: benzo(k)fluoranthene
Waste Quantity: UNKNOWN
Waste Code: Not reported
HW Code: C224190
Waste Type: CHROMIUM
Waste Quantity: UNKNOWN
Waste Code: Not reported
HW Code: C224190
Waste Type: NICKEL
Waste Quantity: UNKNOWN
Waste Code: Not reported
HW Code: C224190
Waste Type: LEAD
Waste Quantity: UNKNOWN
Waste Code: Not reported
HW Code: C224190
Waste Type: BENZO(B)FLUORANTHENE
Waste Quantity: UNKNOWN
Waste Code: Not reported
HW Code: C224190
Waste Type: Chrysene
Waste Quantity: UNKNOWN
Waste Code: Not reported
HW Code: C224190
Waste Type: BENZO(A)PYRENE
Waste Quantity: UNKNOWN
Waste Code: Not reported
HW Code: C224190
Waste Type: MERCURY
Waste Quantity: UNKNOWN
Waste Code: Not reported
HW Code: C224190
Waste Type: indeno(1,2,3-cd)pyrene
Waste Quantity: UNKNOWN
Waste Code: Not reported
HW Code: C224190
Waste Type: BENZO[K]FLUORANTHENE
Waste Quantity: UNKNOWN
Waste Code: Not reported
HW Code: C224190
Waste Type: BENZ(A)ANTHRACENE
Waste Quantity: UNKNOWN
Waste Code: Not reported
HW Code: C224190
Waste Type: MANGANESE
Waste Quantity: UNKNOWN
Waste Code: Not reported
HW Code: C224190
Waste Type: ARSENIC

GREENPOINT MARINA (Continued) **S118950489**

Waste Quantity: UNKNOWN
Waste Code: Not reported
HW Code: C224190
Waste Type: CADMIUM
Waste Quantity: UNKNOWN
Waste Code: Not reported
HW Code: C224190
Waste Type: COPPER
Waste Quantity: UNKNOWN
Waste Code: Not reported
HW Code: C224190
Waste Type: benzo(a)anthracene
Waste Quantity: UNKNOWN
Waste Code: Not reported
Crossref ID: 2-612246
Cross Ref Type Code: 18
Cross Ref Type: PBS No.
Record Added Date: 2019-11-21 10:32:00
Record Updated: 2019-11-21 10:32:00
Updated By: LXZIELIN
Crossref ID: C224190-08-14
Cross Ref Type Code: 23
Cross Ref Type: Agreement/Consent Order Number
Record Added Date: 2019-11-25 11:18:00
Record Updated: 2019-11-25 11:18:00
Updated By: MXMAGLOI
Crossref ID: 2019000393151
Cross Ref Type Code: 25
Cross Ref Type: County Recording Identifier
Record Added Date: 2019-12-10 14:00:00
Record Updated: 2019-12-10 14:00:00
Updated By: MXMAGLOI
Crossref ID: 2019000393150
Cross Ref Type Code: 25
Cross Ref Type: County Recording Identifier
Record Added Date: 2019-12-10 13:59:00
Record Updated: 2019-12-10 13:59:00
Updated By: MXMAGLOI
Crossref ID: 9804544
Cross Ref Type Code: 01
Cross Ref Type: Spill No.
Record Added Date: 2017-06-20 14:31:00
Record Updated: 2017-06-20 14:31:00
Updated By: LXZIELIN
Crossref ID: 2-1240
Cross Ref Type Code: 19
Cross Ref Type: MOSF No.
Record Added Date: 2017-06-20 14:32:00
Record Updated: 2017-06-20 14:32:00
Updated By: LXZIELIN
Crossref ID: 13-08069
Cross Ref Type Code: 01
Cross Ref Type: Spill No.
Record Added Date: 2019-12-27 15:32:00
Record Updated: 2019-12-27 15:32:00
Updated By: MXMAGLOI

GREENPOINT MARINA (Continued) **S118950489**

Name: GREENPOINT MARINA
Address: 43-57 WEST ST AND 2-24 OAK ST
City,State,Zip: BROOKLYN, NY 11222
Site Code: 494058
Control Name: IC/EC Plan
HW Code: C224190
Control Code: 34
Control Type: INST
Dt record added: 11/25/2019
Dt rec updated: 05/30/2021
Updated By: MXMAGLOI
Site Code: 494058
Site Description: "Location: The site is located at 43 57 West Street and 2 24 Oak Street in an urban area characterized by industrial and warehouse buildings, commercial space and residential property in the Greenpoint neighborhood of Brooklyn. It is identified on New York City tax maps as Block 2567, portion of Lot 1 and Block 2570, portion of Lot 36. The site is bounded by Noble Street to the north, West Street to the east, the East River to the west, and the Former Consolidated Freightways Truck Terminal (which is also in the BCP as Site C224191) to the south. Site Features: The site is 3.79 acres in size and comprises the upland portions of Block 2567, Lot 1 (43 57 West Street) and Block 2570, Lot 36 (2 24 Oak Street). It is currently covered with a concrete slab. Five buildings associated with historic operations were destroyed in a fire in 2006. Currently, the only remaining structure is a former coal silo located on the western portion of the site. Current Zoning and Land Use: The site is zoned as R6 and R8 residential with a C2 4 commercial use overlay. The site is currently used for equipment storage including scaffolding, garbage containers, cranes, HVAC equipment, granite, and flatbed trucks. Past Use of the Site: The site was previously used as a shipyard beginning in 1887, a machine shop between 1905 and 1916, milling between 1922 and 2005, and coal storage in 1965. Geology and Hydrogeology: The property is underlain by historic fill consisting of black to gray to brown, medium to fine grained sand with varying amounts of gravel, silt, brick fragments, slag, ash, cobbles, and boulders. Fill extends to depths of 3 to 10 feet below grade surface (bgs). Foundation remnants were observed beneath the surface in the western part of the property. Native material consisting of light brown to tan, fine to medium grained sand with trace silt and clay was observed beneath the fill layer in the eastern and western portions of the site. A layer of river sediment, consisting of grayish black organic clay and clayey silt, was encountered beneath the fill layer in the central portion of the site. The bedrock formation underlying the site consists of schist and granite. The assumed depth to component bedrock is about 80 to 110 feet below bgs. Groundwater elevations recorded during the remedial investigation ranged from 5 to 7 feet bgs. Groundwater flows west toward the East River. "
Env Problem: "Nature and Extent of Contamination: Remediation at the site is complete. Prior to remediation, the primary contaminants of concern were volatile organic compounds (VOCs), semi-volatile organic compounds (SVOCs) and metals including copper, lead, mercury, benzo(a)anthracene, benzo(a)pyrene, benzo(b)fluoranthene, benzo[k]fluoranthene, chrysene, indeno(1,2,3-CD)pyrene, trichloroethene (TCE), tetrachloroethene (PCE), carbon tetrachloride and 1,1,1-trichloroethane. Remedial actions have successfully

GREENPOINT MARINA (Continued) **S118950489**

	achieved soil cleanup objectives for restricted residential use. Residual contamination remaining in soil and groundwater is being managed under a Site Management Plan. "
Health Problem:	"Remedial actions are complete and measures are in place to control the potential for coming in contact with remaining contamination at the site. "
Dump:	False
Structure:	False
Lagoon:	False
Landfill:	False
Pond:	False
Disp Start:	Not reported
Disp Term:	Not reported
Lat/Long:	Not reported
Dell:	Not reported
Record Add:	2014-04-24 13:56:00
Record Upd:	2019-12-10 12:45:00
Updated By:	JHOCONNE
Own Op:	Document Repository
Sub Type:	NNN
Owner Name:	Not reported
Owner Company:	Brooklyn Public Library - Greenpoint Branch
Owner Address:	107 Norman Avenue
Owner Addr2:	Not reported
Owner City,St,Zip:	Brooklyn, NY 11222
Owner Country:	United States of America
Own Op:	6
Sub Type:	P02
Owner Name:	Jack Guttman
Owner Company:	24 Oak LLC
Owner Address:	240 Water Street
Owner Addr2:	c/o Pearl Realty Management, LLC
Owner City,St,Zip:	Brooklyn, NY 11201
Owner Country:	United States of America
Own Op:	1
Sub Type:	E
Owner Name:	Jack Guttman
Owner Company:	24 Oak LLC
Owner Address:	240 Water Street
Owner Addr2:	Not reported
Owner City,St,Zip:	Brooklyn, NY 11201
Owner Country:	United States of America
Own Op:	6
Sub Type:	P02
Owner Name:	Jack Guttman
Owner Company:	57 West LLC
Owner Address:	240 Water Street
Owner Addr2:	c/o Pearl Realty Management, LLC
Owner City,St,Zip:	Brooklyn, NY 11201
Owner Country:	United States of America
Own Op:	1
Sub Type:	E
Owner Name:	Jack Guttman
Owner Company:	57 West LLC
Owner Address:	240 Water Street
Owner Addr2:	Not reported
Owner City,St,Zip:	Brooklyn, NY 11201

GREENPOINT MARINA (Continued) **S118950489**

Owner Country: United States of America
Own Op: Document Repository
Sub Type: NNN
Owner Name: Not reported
Owner Company: Brooklyn Community Board 1
Owner Address: 435 Graham Avenue
Owner Addr2: Not reported
Owner City,St,Zip: Brooklyn, NY 11211
Owner Country: United States of America
HW Code: C224190
Waste Type: 1,1,1-trichloroethane
Waste Quantity: UNKNOWN
Waste Code: Not reported
HW Code: C224190
Waste Type: tetrachloroethene (PCE)
Waste Quantity: UNKNOWN
Waste Code: Not reported
HW Code: C224190
Waste Type: petroleum products
Waste Quantity: UNKNOWN
Waste Code: Not reported
HW Code: C224190
Waste Type: trichloroethene (TCE)
Waste Quantity: UNKNOWN
Waste Code: Not reported
HW Code: C224190
Waste Type: carbon tetrachloride
Waste Quantity: UNKNOWN
Waste Code: Not reported
HW Code: C224190
Waste Type: benzo(k)fluoranthene
Waste Quantity: UNKNOWN
Waste Code: Not reported
HW Code: C224190
Waste Type: CHROMIUM
Waste Quantity: UNKNOWN
Waste Code: Not reported
HW Code: C224190
Waste Type: NICKEL
Waste Quantity: UNKNOWN
Waste Code: Not reported
HW Code: C224190
Waste Type: LEAD
Waste Quantity: UNKNOWN
Waste Code: Not reported
HW Code: C224190
Waste Type: BENZO(B)FLUORANTHENE
Waste Quantity: UNKNOWN
Waste Code: Not reported
HW Code: C224190
Waste Type: Chrysene
Waste Quantity: UNKNOWN
Waste Code: Not reported
HW Code: C224190
Waste Type: BENZO(A)PYRENE
Waste Quantity: UNKNOWN
Waste Code: Not reported

GREENPOINT MARINA (Continued) **S118950489**

HW Code: C224190
Waste Type: MERCURY
Waste Quantity: UNKNOWN
Waste Code: Not reported
HW Code: C224190
Waste Type: indeno(1,2,3-cd)pyrene
Waste Quantity: UNKNOWN
Waste Code: Not reported
HW Code: C224190
Waste Type: BENZO[K]FLUORANTHENE
Waste Quantity: UNKNOWN
Waste Code: Not reported
HW Code: C224190
Waste Type: BENZ(A)ANTHRACENE
Waste Quantity: UNKNOWN
Waste Code: Not reported
HW Code: C224190
Waste Type: MANGANESE
Waste Quantity: UNKNOWN
Waste Code: Not reported
HW Code: C224190
Waste Type: ARSENIC
Waste Quantity: UNKNOWN
Waste Code: Not reported
HW Code: C224190
Waste Type: CADMIUM
Waste Quantity: UNKNOWN
Waste Code: Not reported
HW Code: C224190
Waste Type: COPPER
Waste Quantity: UNKNOWN
Waste Code: Not reported
HW Code: C224190
Waste Type: benzo(a)anthracene
Waste Quantity: UNKNOWN
Waste Code: Not reported
Crossref ID: 2-612246
Cross Ref Type Code: 18
Cross Ref Type: PBS No.
Record Added Date: 2019-11-21 10:32:00
Record Updated: 2019-11-21 10:32:00
Updated By: LXZIELIN
Crossref ID: C224190-08-14
Cross Ref Type Code: 23
Cross Ref Type: Agreement/Consent Order Number
Record Added Date: 2019-11-25 11:18:00
Record Updated: 2019-11-25 11:18:00
Updated By: MXMAGLOI
Crossref ID: 2019000393151
Cross Ref Type Code: 25
Cross Ref Type: County Recording Identifier
Record Added Date: 2019-12-10 14:00:00
Record Updated: 2019-12-10 14:00:00
Updated By: MXMAGLOI
Crossref ID: 2019000393150
Cross Ref Type Code: 25
Cross Ref Type: County Recording Identifier

GREENPOINT MARINA (Continued) **S118950489**

Record Added Date: 2019-12-10 13:59:00
Record Updated: 2019-12-10 13:59:00
Updated By: MXMAGLOI
Crossref ID: 9804544
Cross Ref Type Code: 01
Cross Ref Type: Spill No.
Record Added Date: 2017-06-20 14:31:00
Record Updated: 2017-06-20 14:31:00
Updated By: LXZIELIN
Crossref ID: 2-1240
Cross Ref Type Code: 19
Cross Ref Type: MOSF No.
Record Added Date: 2017-06-20 14:32:00
Record Updated: 2017-06-20 14:32:00
Updated By: LXZIELIN
Crossref ID: 13-08069
Cross Ref Type Code: 01
Cross Ref Type: Spill No.
Record Added Date: 2019-12-27 15:32:00
Record Updated: 2019-12-27 15:32:00
Updated By: MXMAGLOI

Name: GREENPOINT MARINA
Address: 43-57 WEST ST AND 2-24 OAK ST
City,State,Zip: BROOKLYN, NY 11222
Site Code: 494058
Control Name: O&M Plan
HW Code: C224190
Control Code: 33
Control Type: INST
Dt record added: 11/25/2019
Dt rec updated: 05/30/2021
Updated By: MXMAGLOI
Site Code: 494058
Site Description: "Location: The site is located at 43 57 West Street and 2 24 Oak Street in an urban area characterized by industrial and warehouse buildings, commercial space and residential property in the Greenpoint neighborhood of Brooklyn. It is identified on New York City tax maps as Block 2567, portion of Lot 1 and Block 2570, portion of Lot 36. The site is bounded by Noble Street to the north, West Street to the east, the East River to the west, and the Former Consolidated Freightways Truck Terminal (which is also in the BCP as Site C224191) to the south. Site Features: The site is 3.79 acres in size and comprises the upland portions of Block 2567, Lot 1 (43 57 West Street) and Block 2570, Lot 36 (2 24 Oak Street). It is currently covered with a concrete slab. Five buildings associated with historic operations were destroyed in a fire in 2006. Currently, the only remaining structure is a former coal silo located on the western portion of the site. Current Zoning and Land Use: The site is zoned as R6 and R8 residential with a C2 4 commercial use overlay. The site is currently used for equipment storage including scaffolding, garbage containers, cranes, HVAC equipment, granite, and flatbed trucks. Past Use of the Site: The site was previously used as a shipyard beginning in 1887, a machine shop between 1905 and 1916, milling between 1922 and 2005, and coal storage in 1965. Geology and Hydrogeology: The property is underlain by historic fill consisting of black to gray to brown, medium to fine grained sand with varying

GREENPOINT MARINA (Continued) **S118950489**

amounts of gravel, silt, brick fragments, slag, ash, cobbles, and boulders. Fill extends to depths of 3 to 10 feet below grade surface (bgs). Foundation remnants were observed beneath the surface in the western part of the property. Native material consisting of light brown to tan, fine to medium grained sand with trace silt and clay was observed beneath the fill layer in the eastern and western portions of the site. A layer of river sediment, consisting of grayish black organic clay and clayey silt, was encountered beneath the fill layer in the central portion of the site. The bedrock formation underlying the site consists of schist and granite. The assumed depth to component bedrock is about 80 to 110 feet below bgs. Groundwater elevations recorded during the remedial investigation ranged from 5 to 7 feet bgs. Groundwater flows west toward the East River. "

Env Problem: "Nature and Extent of Contamination: Remediation at the site is complete. Prior to remediation, the primary contaminants of concern were volatile organic compounds (VOCs), semi-volatile organic compounds (SVOCs) and metals including copper, lead, mercury, benzo(a)anthracene, benzo(a)pyrene, benzo(b)fluoranthene, benzo[k]fluoranthene, chrysene, indeno(1,2,3-CD)pyrene, trichloroethene (TCE), tetrachloroethene (PCE), carbon tetrachloride and 1,1,1-trichloroethane. Remedial actions have successfully achieved soil cleanup objectives for restricted residential use. Residual contamination remaining in soil and groundwater is being managed under a Site Management Plan. "

Health Problem: "Remedial actions are complete and measures are in place to control the potential for coming in contact with remaining contamination at the site. "

Dump: False
Structure: False
Lagoon: False
Landfill: False
Pond: False
Disp Start: Not reported
Disp Term: Not reported
Lat/Long: Not reported
Dell: Not reported
Record Add: 2014-04-24 13:56:00
Record Upd: 2019-12-10 12:45:00
Updated By: JHOCONNE
Own Op: Document Repository
Sub Type: NNN
Owner Name: Not reported
Owner Company: Brooklyn Public Library - Greenpoint Branch
Owner Address: 107 Norman Avenue
Owner Addr2: Not reported
Owner City,St,Zip: Brooklyn, NY 11222
Owner Country: United States of America
Own Op: 6
Sub Type: P02
Owner Name: Jack Guttman
Owner Company: 24 Oak LLC
Owner Address: 240 Water Street
Owner Addr2: c/o Pearl Realty Management, LLC
Owner City,St,Zip: Brooklyn, NY 11201
Owner Country: United States of America
Own Op: 1

GREENPOINT MARINA (Continued) **S118950489**

Sub Type: E
Owner Name: Jack Guttman
Owner Company: 24 Oak LLC
Owner Address: 240 Water Street
Owner Addr2: Not reported
Owner City,St,Zip: Brooklyn, NY 11201
Owner Country: United States of America
Own Op: 6
Sub Type: P02
Owner Name: Jack Guttman
Owner Company: 57 West LLC
Owner Address: 240 Water Street
Owner Addr2: c/o Pearl Realty Management, LLC
Owner City,St,Zip: Brooklyn, NY 11201
Owner Country: United States of America
Own Op: 1
Sub Type: E
Owner Name: Jack Guttman
Owner Company: 57 West LLC
Owner Address: 240 Water Street
Owner Addr2: Not reported
Owner City,St,Zip: Brooklyn, NY 11201
Owner Country: United States of America
Own Op: Document Repository
Sub Type: NNN
Owner Name: Not reported
Owner Company: Brooklyn Community Board 1
Owner Address: 435 Graham Avenue
Owner Addr2: Not reported
Owner City,St,Zip: Brooklyn, NY 11211
Owner Country: United States of America
HW Code: C224190
Waste Type: 1,1,1-trichloroethane
Waste Quantity: UNKNOWN
Waste Code: Not reported
HW Code: C224190
Waste Type: tetrachloroethene (PCE)
Waste Quantity: UNKNOWN
Waste Code: Not reported
HW Code: C224190
Waste Type: petroleum products
Waste Quantity: UNKNOWN
Waste Code: Not reported
HW Code: C224190
Waste Type: trichloroethene (TCE)
Waste Quantity: UNKNOWN
Waste Code: Not reported
HW Code: C224190
Waste Type: carbon tetrachloride
Waste Quantity: UNKNOWN
Waste Code: Not reported
HW Code: C224190
Waste Type: benzo(k)fluoranthene
Waste Quantity: UNKNOWN
Waste Code: Not reported
HW Code: C224190
Waste Type: CHROMIUM

GREENPOINT MARINA (Continued) **S118950489**

Waste Quantity: UNKNOWN
Waste Code: Not reported
HW Code: C224190
Waste Type: NICKEL
Waste Quantity: UNKNOWN
Waste Code: Not reported
HW Code: C224190
Waste Type: LEAD
Waste Quantity: UNKNOWN
Waste Code: Not reported
HW Code: C224190
Waste Type: BENZO(B)FLUORANTHENE
Waste Quantity: UNKNOWN
Waste Code: Not reported
HW Code: C224190
Waste Type: Chrysene
Waste Quantity: UNKNOWN
Waste Code: Not reported
HW Code: C224190
Waste Type: BENZO(A)PYRENE
Waste Quantity: UNKNOWN
Waste Code: Not reported
HW Code: C224190
Waste Type: MERCURY
Waste Quantity: UNKNOWN
Waste Code: Not reported
HW Code: C224190
Waste Type: indeno(1,2,3-cd)pyrene
Waste Quantity: UNKNOWN
Waste Code: Not reported
HW Code: C224190
Waste Type: BENZO[K]FLUORANTHENE
Waste Quantity: UNKNOWN
Waste Code: Not reported
HW Code: C224190
Waste Type: BENZ(A)ANTHRACENE
Waste Quantity: UNKNOWN
Waste Code: Not reported
HW Code: C224190
Waste Type: MANGANESE
Waste Quantity: UNKNOWN
Waste Code: Not reported
HW Code: C224190
Waste Type: ARSENIC
Waste Quantity: UNKNOWN
Waste Code: Not reported
HW Code: C224190
Waste Type: CADMIUM
Waste Quantity: UNKNOWN
Waste Code: Not reported
HW Code: C224190
Waste Type: COPPER
Waste Quantity: UNKNOWN
Waste Code: Not reported
HW Code: C224190
Waste Type: benzo(a)anthracene
Waste Quantity: UNKNOWN

GREENPOINT MARINA (Continued) **S118950489**

Waste Code: Not reported
Crossref ID: 2-612246
Cross Ref Type Code: 18
Cross Ref Type: PBS No.
Record Added Date: 2019-11-21 10:32:00
Record Updated: 2019-11-21 10:32:00
Updated By: LXZIELIN
Crossref ID: C224190-08-14
Cross Ref Type Code: 23
Cross Ref Type: Agreement/Consent Order Number
Record Added Date: 2019-11-25 11:18:00
Record Updated: 2019-11-25 11:18:00
Updated By: MXMAGLOI
Crossref ID: 2019000393151
Cross Ref Type Code: 25
Cross Ref Type: County Recording Identifier
Record Added Date: 2019-12-10 14:00:00
Record Updated: 2019-12-10 14:00:00
Updated By: MXMAGLOI
Crossref ID: 2019000393150
Cross Ref Type Code: 25
Cross Ref Type: County Recording Identifier
Record Added Date: 2019-12-10 13:59:00
Record Updated: 2019-12-10 13:59:00
Updated By: MXMAGLOI
Crossref ID: 9804544
Cross Ref Type Code: 01
Cross Ref Type: Spill No.
Record Added Date: 2017-06-20 14:31:00
Record Updated: 2017-06-20 14:31:00
Updated By: LXZIELIN
Crossref ID: 2-1240
Cross Ref Type Code: 19
Cross Ref Type: MOSF No.
Record Added Date: 2017-06-20 14:32:00
Record Updated: 2017-06-20 14:32:00
Updated By: LXZIELIN
Crossref ID: 13-08069
Cross Ref Type Code: 01
Cross Ref Type: Spill No.
Record Added Date: 2019-12-27 15:32:00
Record Updated: 2019-12-27 15:32:00
Updated By: MXMAGLOI

Name: GREENPOINT MARINA
Address: 43-57 WEST ST AND 2-24 OAK ST
City,State,Zip: BROOKLYN, NY 11222
Site Code: 494058
Control Name: Monitoring Plan
HW Code: C224190
Control Code: 31
Control Type: INST
Dt record added: 11/25/2019
Dt rec updated: 05/30/2021
Updated By: MXMAGLOI
Site Code: 494058
Site Description: "Location: The site is located at 43 57 West Street and 2 24 Oak

GREENPOINT MARINA (Continued) **S118950489**

Street in an urban area characterized by industrial and warehouse buildings, commercial space and residential property in the Greenpoint neighborhood of Brooklyn. It is identified on New York City tax maps as Block 2567, portion of Lot 1 and Block 2570, portion of Lot 36. The site is bounded by Noble Street to the north, West Street to the east, the East River to the west, and the Former Consolidated Freightways Truck Terminal (which is also in the BCP as Site C224191) to the south. Site Features: The site is 3.79 acres in size and comprises the upland portions of Block 2567, Lot 1 (43 57 West Street) and Block 2570, Lot 36 (2 24 Oak Street). It is currently covered with a concrete slab. Five buildings associated with historic operations were destroyed in a fire in 2006. Currently, the only remaining structure is a former coal silo located on the western portion of the site. Current Zoning and Land Use: The site is zoned as R6 and R8 residential with a C2 4 commercial use overlay. The site is currently used for equipment storage including scaffolding, garbage containers, cranes, HVAC equipment, granite, and flatbed trucks. Past Use of the Site: The site was previously used as a shipyard beginning in 1887, a machine shop between 1905 and 1916, milling between 1922 and 2005, and coal storage in 1965. Geology and Hydrogeology: The property is underlain by historic fill consisting of black to gray to brown, medium to fine grained sand with varying amounts of gravel, silt, brick fragments, slag, ash, cobbles, and boulders. Fill extends to depths of 3 to 10 feet below grade surface (bgs). Foundation remnants were observed beneath the surface in the western part of the property. Native material consisting of light brown to tan, fine to medium grained sand with trace silt and clay was observed beneath the fill layer in the eastern and western portions of the site. A layer of river sediment, consisting of grayish black organic clay and clayey silt, was encountered beneath the fill layer in the central portion of the site. The bedrock formation underlying the site consists of schist and granite. The assumed depth to component bedrock is about 80 to 110 feet below bgs. Groundwater elevations recorded during the remedial investigation ranged from 5 to 7 feet bgs. Groundwater flows west toward the East River. "

Env Problem: "Nature and Extent of Contamination: Remediation at the site is complete. Prior to remediation, the primary contaminants of concern were volatile organic compounds (VOCs), semi-volatile organic compounds (SVOCs) and metals including copper, lead, mercury, benzo(a)anthracene, benzo(a)pyrene, benzo(b)fluoranthene, benzo[k]fluoranthene, chrysene, indeno(1,2,3-CD)pyrene, trichloroethene (TCE), tetrachloroethene (PCE), carbon tetrachloride and 1,1,1-trichloroethane. Remedial actions have successfully achieved soil cleanup objectives for restricted residential use. Residual contamination remaining in soil and groundwater is being managed under a Site Management Plan. "

Health Problem: "Remedial actions are complete and measures are in place to control the potential for coming in contact with remaining contamination at the site. "

Dump: False
Structure: False
Lagoon: False
Landfill: False
Pond: False
Disp Start: Not reported
Disp Term: Not reported

GREENPOINT MARINA (Continued) **S118950489**

Lat/Long: Not reported
Dell: Not reported
Record Add: 2014-04-24 13:56:00
Record Upd: 2019-12-10 12:45:00
Updated By: JHOCONNE
Own Op: Document Repository
Sub Type: NNN
Owner Name: Not reported
Owner Company: Brooklyn Public Library - Greenpoint Branch
Owner Address: 107 Norman Avenue
Owner Addr2: Not reported
Owner City,St,Zip: Brooklyn, NY 11222
Owner Country: United States of America
Own Op: 6
Sub Type: P02
Owner Name: Jack Guttman
Owner Company: 24 Oak LLC
Owner Address: 240 Water Street
Owner Addr2: c/o Pearl Realty Management, LLC
Owner City,St,Zip: Brooklyn, NY 11201
Owner Country: United States of America
Own Op: 1
Sub Type: E
Owner Name: Jack Guttman
Owner Company: 24 Oak LLC
Owner Address: 240 Water Street
Owner Addr2: Not reported
Owner City,St,Zip: Brooklyn, NY 11201
Owner Country: United States of America
Own Op: 6
Sub Type: P02
Owner Name: Jack Guttman
Owner Company: 57 West LLC
Owner Address: 240 Water Street
Owner Addr2: c/o Pearl Realty Management, LLC
Owner City,St,Zip: Brooklyn, NY 11201
Owner Country: United States of America
Own Op: 1
Sub Type: E
Owner Name: Jack Guttman
Owner Company: 57 West LLC
Owner Address: 240 Water Street
Owner Addr2: Not reported
Owner City,St,Zip: Brooklyn, NY 11201
Owner Country: United States of America
Own Op: Document Repository
Sub Type: NNN
Owner Name: Not reported
Owner Company: Brooklyn Community Board 1
Owner Address: 435 Graham Avenue
Owner Addr2: Not reported
Owner City,St,Zip: Brooklyn, NY 11211
Owner Country: United States of America
HW Code: C224190
Waste Type: 1,1,1-trichloroethane
Waste Quantity: UNKNOWN
Waste Code: Not reported

GREENPOINT MARINA (Continued) **S118950489**

HW Code: C224190
Waste Type: tetrachloroethene (PCE)
Waste Quantity: UNKNOWN
Waste Code: Not reported
HW Code: C224190
Waste Type: petroleum products
Waste Quantity: UNKNOWN
Waste Code: Not reported
HW Code: C224190
Waste Type: trichloroethene (TCE)
Waste Quantity: UNKNOWN
Waste Code: Not reported
HW Code: C224190
Waste Type: carbon tetrachloride
Waste Quantity: UNKNOWN
Waste Code: Not reported
HW Code: C224190
Waste Type: benzo(k)fluoranthene
Waste Quantity: UNKNOWN
Waste Code: Not reported
HW Code: C224190
Waste Type: CHROMIUM
Waste Quantity: UNKNOWN
Waste Code: Not reported
HW Code: C224190
Waste Type: NICKEL
Waste Quantity: UNKNOWN
Waste Code: Not reported
HW Code: C224190
Waste Type: LEAD
Waste Quantity: UNKNOWN
Waste Code: Not reported
HW Code: C224190
Waste Type: BENZO(B)FLUORANTHENE
Waste Quantity: UNKNOWN
Waste Code: Not reported
HW Code: C224190
Waste Type: Chrysene
Waste Quantity: UNKNOWN
Waste Code: Not reported
HW Code: C224190
Waste Type: BENZO(A)PYRENE
Waste Quantity: UNKNOWN
Waste Code: Not reported
HW Code: C224190
Waste Type: MERCURY
Waste Quantity: UNKNOWN
Waste Code: Not reported
HW Code: C224190
Waste Type: indeno(1,2,3-cd)pyrene
Waste Quantity: UNKNOWN
Waste Code: Not reported
HW Code: C224190
Waste Type: BENZO[K]FLUORANTHENE
Waste Quantity: UNKNOWN
Waste Code: Not reported
HW Code: C224190

GREENPOINT MARINA (Continued) **S118950489**

Waste Type: BENZ(A)ANTHRACENE
Waste Quantity: UNKNOWN
Waste Code: Not reported
HW Code: C224190
Waste Type: MANGANESE
Waste Quantity: UNKNOWN
Waste Code: Not reported
HW Code: C224190
Waste Type: ARSENIC
Waste Quantity: UNKNOWN
Waste Code: Not reported
HW Code: C224190
Waste Type: CADMIUM
Waste Quantity: UNKNOWN
Waste Code: Not reported
HW Code: C224190
Waste Type: COPPER
Waste Quantity: UNKNOWN
Waste Code: Not reported
HW Code: C224190
Waste Type: benzo(a)anthracene
Waste Quantity: UNKNOWN
Waste Code: Not reported
Crossref ID: 2-612246
Cross Ref Type Code: 18
Cross Ref Type: PBS No.
Record Added Date: 2019-11-21 10:32:00
Record Updated: 2019-11-21 10:32:00
Updated By: LXZIELIN
Crossref ID: C224190-08-14
Cross Ref Type Code: 23
Cross Ref Type: Agreement/Consent Order Number
Record Added Date: 2019-11-25 11:18:00
Record Updated: 2019-11-25 11:18:00
Updated By: MXMAGLOI
Crossref ID: 2019000393151
Cross Ref Type Code: 25
Cross Ref Type: County Recording Identifier
Record Added Date: 2019-12-10 14:00:00
Record Updated: 2019-12-10 14:00:00
Updated By: MXMAGLOI
Crossref ID: 2019000393150
Cross Ref Type Code: 25
Cross Ref Type: County Recording Identifier
Record Added Date: 2019-12-10 13:59:00
Record Updated: 2019-12-10 13:59:00
Updated By: MXMAGLOI
Crossref ID: 9804544
Cross Ref Type Code: 01
Cross Ref Type: Spill No.
Record Added Date: 2017-06-20 14:31:00
Record Updated: 2017-06-20 14:31:00
Updated By: LXZIELIN
Crossref ID: 2-1240
Cross Ref Type Code: 19
Cross Ref Type: MOSF No.
Record Added Date: 2017-06-20 14:32:00

GREENPOINT MARINA (Continued) **S118950489**

Record Updated: 2017-06-20 14:32:00
Updated By: LXZIELIN
Crossref ID: 13-08069
Cross Ref Type Code: 01
Cross Ref Type: Spill No.
Record Added Date: 2019-12-27 15:32:00
Record Updated: 2019-12-27 15:32:00
Updated By: MXMAGLOI

Name: GREENPOINT MARINA
Address: 43-57 WEST ST AND 2-24 OAK ST
City,State,Zip: BROOKLYN, NY 11222
Site Code: 494058
Control Name: Site Management Plan
HW Code: C224190
Control Code: 32
Control Type: INST
Dt record added: 11/25/2019
Dt rec updated: 05/30/2021
Updated By: MXMAGLOI
Site Code: 494058
Site Description: "Location: The site is located at 43 57 West Street and 2 24 Oak Street in an urban area characterized by industrial and warehouse buildings, commercial space and residential property in the Greenpoint neighborhood of Brooklyn. It is identified on New York City tax maps as Block 2567, portion of Lot 1 and Block 2570, portion of Lot 36. The site is bounded by Noble Street to the north, West Street to the east, the East River to the west, and the Former Consolidated Freightways Truck Terminal (which is also in the BCP as Site C224191) to the south. Site Features: The site is 3.79 acres in size and comprises the upland portions of Block 2567, Lot 1 (43 57 West Street) and Block 2570, Lot 36 (2 24 Oak Street). It is currently covered with a concrete slab. Five buildings associated with historic operations were destroyed in a fire in 2006. Currently, the only remaining structure is a former coal silo located on the western portion of the site. Current Zoning and Land Use: The site is zoned as R6 and R8 residential with a C2 4 commercial use overlay. The site is currently used for equipment storage including scaffolding, garbage containers, cranes, HVAC equipment, granite, and flatbed trucks. Past Use of the Site: The site was previously used as a shipyard beginning in 1887, a machine shop between 1905 and 1916, milling between 1922 and 2005, and coal storage in 1965. Geology and Hydrogeology: The property is underlain by historic fill consisting of black to gray to brown, medium to fine grained sand with varying amounts of gravel, silt, brick fragments, slag, ash, cobbles, and boulders. Fill extends to depths of 3 to 10 feet below grade surface (bgs). Foundation remnants were observed beneath the surface in the western part of the property. Native material consisting of light brown to tan, fine to medium grained sand with trace silt and clay was observed beneath the fill layer in the eastern and western portions of the site. A layer of river sediment, consisting of grayish black organic clay and clayey silt, was encountered beneath the fill layer in the central portion of the site. The bedrock formation underlying the site consists of schist and granite. The assumed depth to component bedrock is about 80 to 110 feet below bgs. Groundwater elevations recorded during the remedial investigation ranged from 5 to 7 feet bgs. Groundwater flows west toward the East

GREENPOINT MARINA (Continued) **S118950489**

	River. "
Env Problem:	"Nature and Extent of Contamination: Remediation at the site is complete. Prior to remediation, the primary contaminants of concern were volatile organic compounds (VOCs), semi-volatile organic compounds (SVOCs) and metals including copper, lead, mercury, benzo(a)anthracene, benzo(a)pyrene, benzo(b)fluoranthene, benzo[k]fluoranthene, chrysene, indeno(1,2,3-CD)pyrene, trichloroethene (TCE), tetrachloroethene (PCE), carbon tetrachloride and 1,1,1-trichloroethane. Remedial actions have successfully achieved soil cleanup objectives for restricted residential use. Residual contamination remaining in soil and groundwater is being managed under a Site Management Plan. "
Health Problem:	"Remedial actions are complete and measures are in place to control the potential for coming in contact with remaining contamination at the site. "
Dump:	False
Structure:	False
Lagoon:	False
Landfill:	False
Pond:	False
Disp Start:	Not reported
Disp Term:	Not reported
Lat/Long:	Not reported
Dell:	Not reported
Record Add:	2014-04-24 13:56:00
Record Upd:	2019-12-10 12:45:00
Updated By:	JHOCONNE
Own Op:	Document Repository
Sub Type:	NNN
Owner Name:	Not reported
Owner Company:	Brooklyn Public Library - Greenpoint Branch
Owner Address:	107 Norman Avenue
Owner Addr2:	Not reported
Owner City,St,Zip:	Brooklyn, NY 11222
Owner Country:	United States of America
Own Op:	6
Sub Type:	P02
Owner Name:	Jack Guttman
Owner Company:	24 Oak LLC
Owner Address:	240 Water Street
Owner Addr2:	c/o Pearl Realty Management, LLC
Owner City,St,Zip:	Brooklyn, NY 11201
Owner Country:	United States of America
Own Op:	1
Sub Type:	E
Owner Name:	Jack Guttman
Owner Company:	24 Oak LLC
Owner Address:	240 Water Street
Owner Addr2:	Not reported
Owner City,St,Zip:	Brooklyn, NY 11201
Owner Country:	United States of America
Own Op:	6
Sub Type:	P02
Owner Name:	Jack Guttman
Owner Company:	57 West LLC
Owner Address:	240 Water Street
Owner Addr2:	c/o Pearl Realty Management, LLC

GREENPOINT MARINA (Continued) **S118950489**

Owner City,St,Zip: Brooklyn, NY 11201
Owner Country: United States of America
Own Op: 1
Sub Type: E
Owner Name: Jack Guttman
Owner Company: 57 West LLC
Owner Address: 240 Water Street
Owner Addr2: Not reported
Owner City,St,Zip: Brooklyn, NY 11201
Owner Country: United States of America
Own Op: Document Repository
Sub Type: NNN
Owner Name: Not reported
Owner Company: Brooklyn Community Board 1
Owner Address: 435 Graham Avenue
Owner Addr2: Not reported
Owner City,St,Zip: Brooklyn, NY 11211
Owner Country: United States of America
HW Code: C224190
Waste Type: 1,1,1-trichloroethane
Waste Quantity: UNKNOWN
Waste Code: Not reported
HW Code: C224190
Waste Type: tetrachloroethene (PCE)
Waste Quantity: UNKNOWN
Waste Code: Not reported
HW Code: C224190
Waste Type: petroleum products
Waste Quantity: UNKNOWN
Waste Code: Not reported
HW Code: C224190
Waste Type: trichloroethene (TCE)
Waste Quantity: UNKNOWN
Waste Code: Not reported
HW Code: C224190
Waste Type: carbon tetrachloride
Waste Quantity: UNKNOWN
Waste Code: Not reported
HW Code: C224190
Waste Type: benzo(k)fluoranthene
Waste Quantity: UNKNOWN
Waste Code: Not reported
HW Code: C224190
Waste Type: CHROMIUM
Waste Quantity: UNKNOWN
Waste Code: Not reported
HW Code: C224190
Waste Type: NICKEL
Waste Quantity: UNKNOWN
Waste Code: Not reported
HW Code: C224190
Waste Type: LEAD
Waste Quantity: UNKNOWN
Waste Code: Not reported
HW Code: C224190
Waste Type: BENZO(B)FLUORANTHENE
Waste Quantity: UNKNOWN

GREENPOINT MARINA (Continued) **S118950489**

Waste Code: Not reported
HW Code: C224190
Waste Type: Chrysene
Waste Quantity: UNKNOWN
Waste Code: Not reported
HW Code: C224190
Waste Type: BENZO(A)PYRENE
Waste Quantity: UNKNOWN
Waste Code: Not reported
HW Code: C224190
Waste Type: MERCURY
Waste Quantity: UNKNOWN
Waste Code: Not reported
HW Code: C224190
Waste Type: indeno(1,2,3-cd)pyrene
Waste Quantity: UNKNOWN
Waste Code: Not reported
HW Code: C224190
Waste Type: BENZO[K]FLUORANTHENE
Waste Quantity: UNKNOWN
Waste Code: Not reported
HW Code: C224190
Waste Type: BENZ(A)ANTHRACENE
Waste Quantity: UNKNOWN
Waste Code: Not reported
HW Code: C224190
Waste Type: MANGANESE
Waste Quantity: UNKNOWN
Waste Code: Not reported
HW Code: C224190
Waste Type: ARSENIC
Waste Quantity: UNKNOWN
Waste Code: Not reported
HW Code: C224190
Waste Type: CADMIUM
Waste Quantity: UNKNOWN
Waste Code: Not reported
HW Code: C224190
Waste Type: COPPER
Waste Quantity: UNKNOWN
Waste Code: Not reported
HW Code: C224190
Waste Type: benzo(a)anthracene
Waste Quantity: UNKNOWN
Waste Code: Not reported
Crossref ID: 2-612246
Cross Ref Type Code: 18
Cross Ref Type: PBS No.
Record Added Date: 2019-11-21 10:32:00
Record Updated: 2019-11-21 10:32:00
Updated By: LXZIELIN
Crossref ID: C224190-08-14
Cross Ref Type Code: 23
Cross Ref Type: Agreement/Consent Order Number
Record Added Date: 2019-11-25 11:18:00
Record Updated: 2019-11-25 11:18:00
Updated By: MXMAGLOI

GREENPOINT MARINA (Continued) **S118950489**

Crossref ID: 2019000393151
Cross Ref Type Code: 25
Cross Ref Type: County Recording Identifier
Record Added Date: 2019-12-10 14:00:00
Record Updated: 2019-12-10 14:00:00
Updated By: MXMAGLOI
Crossref ID: 2019000393150
Cross Ref Type Code: 25
Cross Ref Type: County Recording Identifier
Record Added Date: 2019-12-10 13:59:00
Record Updated: 2019-12-10 13:59:00
Updated By: MXMAGLOI
Crossref ID: 9804544
Cross Ref Type Code: 01
Cross Ref Type: Spill No.
Record Added Date: 2017-06-20 14:31:00
Record Updated: 2017-06-20 14:31:00
Updated By: LXZIELIN
Crossref ID: 2-1240
Cross Ref Type Code: 19
Cross Ref Type: MOSF No.
Record Added Date: 2017-06-20 14:32:00
Record Updated: 2017-06-20 14:32:00
Updated By: LXZIELIN
Crossref ID: 13-08069
Cross Ref Type Code: 01
Cross Ref Type: Spill No.
Record Added Date: 2019-12-27 15:32:00
Record Updated: 2019-12-27 15:32:00
Updated By: MXMAGLOI

BROWNFIELDS:

Name:	GREENPOINT MARINA
Address:	43-57 WEST ST AND 2-24 OAK ST
City,State,Zip:	BROOKLYN, NY 11222
Program:	BCP
Site Code:	494058
Acres:	3.790
HW Code:	C224190
SWIS:	2401
Town:	New York City
Record Added Date:	04/24/2014
Record Updated Date:	05/29/2021
Update By:	JHOCONNE
Site Description:	"Location: The site is located at 43 57 West Street and 2 24 Oak Street in an urban area characterized by industrial and warehouse buildings, commercial space and residential property in the Greenpoint neighborhood of Brooklyn. It is identified on New York City tax maps as Block 2567, portion of Lot 1 and Block 2570, portion of Lot 36. The site is bounded by Noble Street to the north, West Street to the east, the East River to the west, and the Former Consolidated Freightways Truck Terminal (which is also in the BCP as Site C224191) to the south. Site Features: The site is 3.79 acres in size and comprises the upland portions of Block 2567, Lot 1 (43 57 West Street) and Block 2570, Lot 36 (2 24 Oak Street). It is currently covered with a concrete slab. Five buildings associated with historic operations were destroyed in a fire in 2006. Currently,

GREENPOINT MARINA (Continued) **S118950489**

the only remaining structure is a former coal silo located on the western portion of the site. Current Zoning and Land Use: The site is zoned as R6 and R8 residential with a C2 4 commercial use overlay. The site is currently used for equipment storage including scaffolding, garbage containers, cranes, HVAC equipment, granite, and flatbed trucks. Past Use of the Site: The site was previously used as a shipyard beginning in 1887, a machine shop between 1905 and 1916, milling between 1922 and 2005, and coal storage in 1965. Geology and Hydrogeology: The property is underlain by historic fill consisting of black to gray to brown, medium to fine grained sand with varying amounts of gravel, silt, brick fragments, slag, ash, cobbles, and boulders. Fill extends to depths of 3 to 10 feet below grade surface (bgs). Foundation remnants were observed beneath the surface in the western part of the property. Native material consisting of light brown to tan, fine to medium grained sand with trace silt and clay was observed beneath the fill layer in the eastern and western portions of the site. A layer of river sediment, consisting of grayish black organic clay and clayey silt, was encountered beneath the fill layer in the central portion of the site. The bedrock formation underlying the site consists of schist and granite. The assumed depth to component bedrock is about 80 to 110 feet below bgs. Groundwater elevations recorded during the remedial investigation ranged from 5 to 7 feet bgs. Groundwater flows west toward the East River. "

Env Problem:	"Nature and Extent of Contamination: Remediation at the site is complete. Prior to remediation, the primary contaminants of concern were volatile organic compounds (VOCs), semi-volatile organic compounds (SVOCs) and metals including copper, lead, mercury, benzo(a)anthracene, benzo(a)pyrene, benzo(b)fluoranthene, benzo[k]fluoranthene, chrysene, indeno(1,2,3-CD)pyrene, trichloroethene (TCE), tetrachloroethene (PCE), carbon tetrachloride and 1,1,1-trichloroethane. Remedial actions have successfully achieved soil cleanup objectives for restricted residential use. Residual contamination remaining in soil and groundwater is being managed under a Site Management Plan. "
Health Problem:	"Remedial actions are complete and measures are in place to control the potential for coming in contact with remaining contamination at the site. "
Dump:	False
Structure:	False
Lagoon:	False
Landfill:	False
Pond:	False
Disp Start:	Not reported
Disp Term:	Not reported
Lat/Long:	Not reported
Dell:	Not reported
Record Add:	2014-04-24 13:56:00
Record Upd:	2019-12-10 12:45:00
Updated By:	JHOCONNE
Own Op:	Document Repository
Sub Type:	NNN
Owner Name:	Not reported
Owner Company:	Brooklyn Public Library - Greenpoint Branch
Owner Address:	107 Norman Avenue
Owner Addr2:	Not reported
Owner City,St,Zip:	Brooklyn, NY 11222

GREENPOINT MARINA (Continued) **S118950489**

Owner Country:	United States of America
Own Op:	6
Sub Type:	P02
Owner Name:	Jack Guttman
Owner Company:	24 Oak LLC
Owner Address:	240 Water Street
Owner Addr2:	c/o Pearl Realty Management, LLC
Owner City,St,Zip:	Brooklyn, NY 11201
Owner Country:	United States of America
Own Op:	1
Sub Type:	E
Owner Name:	Jack Guttman
Owner Company:	24 Oak LLC
Owner Address:	240 Water Street
Owner Addr2:	Not reported
Owner City,St,Zip:	Brooklyn, NY 11201
Owner Country:	United States of America
Own Op:	6
Sub Type:	P02
Owner Name:	Jack Guttman
Owner Company:	57 West LLC
Owner Address:	240 Water Street
Owner Addr2:	c/o Pearl Realty Management, LLC
Owner City,St,Zip:	Brooklyn, NY 11201
Owner Country:	United States of America
Own Op:	1
Sub Type:	E
Owner Name:	Jack Guttman
Owner Company:	57 West LLC
Owner Address:	240 Water Street
Owner Addr2:	Not reported
Owner City,St,Zip:	Brooklyn, NY 11201
Owner Country:	United States of America
Own Op:	Document Repository
Sub Type:	NNN
Owner Name:	Not reported
Owner Company:	Brooklyn Community Board 1
Owner Address:	435 Graham Avenue
Owner Addr2:	Not reported
Owner City,St,Zip:	Brooklyn, NY 11211
Owner Country:	United States of America
HW Code:	C224190
Waste Type:	1,1,1-trichloroethane
Waste Quantity:	UNKNOWN
Waste Code:	Not reported
HW Code:	C224190
Waste Type:	tetrachloroethene (PCE)
Waste Quantity:	UNKNOWN
Waste Code:	Not reported
HW Code:	C224190
Waste Type:	petroleum products
Waste Quantity:	UNKNOWN
Waste Code:	Not reported
HW Code:	C224190
Waste Type:	trichloroethene (TCE)
Waste Quantity:	UNKNOWN
Waste Code:	Not reported

GREENPOINT MARINA (Continued) **S118950489**

HW Code:	C224190
Waste Type:	carbon tetrachloride
Waste Quantity:	UNKNOWN
Waste Code:	Not reported
HW Code:	C224190
Waste Type:	benzo(k)fluoranthene
Waste Quantity:	UNKNOWN
Waste Code:	Not reported
HW Code:	C224190
Waste Type:	CHROMIUM
Waste Quantity:	UNKNOWN
Waste Code:	Not reported
HW Code:	C224190
Waste Type:	NICKEL
Waste Quantity:	UNKNOWN
Waste Code:	Not reported
HW Code:	C224190
Waste Type:	LEAD
Waste Quantity:	UNKNOWN
Waste Code:	Not reported
HW Code:	C224190
Waste Type:	BENZO(B)FLUORANTHENE
Waste Quantity:	UNKNOWN
Waste Code:	Not reported
HW Code:	C224190
Waste Type:	Chrysene
Waste Quantity:	UNKNOWN
Waste Code:	Not reported
HW Code:	C224190
Waste Type:	BENZO(A)PYRENE
Waste Quantity:	UNKNOWN
Waste Code:	Not reported
HW Code:	C224190
Waste Type:	MERCURY
Waste Quantity:	UNKNOWN
Waste Code:	Not reported
HW Code:	C224190
Waste Type:	indeno(1,2,3-cd)pyrene
Waste Quantity:	UNKNOWN
Waste Code:	Not reported
HW Code:	C224190
Waste Type:	BENZO[K]FLUORANTHENE
Waste Quantity:	UNKNOWN
Waste Code:	Not reported
HW Code:	C224190
Waste Type:	BENZ(A)ANTHRACENE
Waste Quantity:	UNKNOWN
Waste Code:	Not reported
HW Code:	C224190
Waste Type:	MANGANESE
Waste Quantity:	UNKNOWN
Waste Code:	Not reported
HW Code:	C224190
Waste Type:	ARSENIC
Waste Quantity:	UNKNOWN
Waste Code:	Not reported
HW Code:	C224190

GREENPOINT MARINA (Continued) **S118950489**

Waste Type:	CADMIUM
Waste Quantity:	UNKNOWN
Waste Code:	Not reported
HW Code:	C224190
Waste Type:	COPPER
Waste Quantity:	UNKNOWN
Waste Code:	Not reported
HW Code:	C224190
Waste Type:	benzo(a)anthracene
Waste Quantity:	UNKNOWN
Waste Code:	Not reported
Crossref ID:	2-612246
Cross Ref Type Code:	18
Cross Ref Type:	PBS No.
Record Added Date:	2019-11-21 10:32:00
Record Updated:	2019-11-21 10:32:00
Updated By:	LXZIELIN
Crossref ID:	C224190-08-14
Cross Ref Type Code:	23
Cross Ref Type:	Agreement/Consent Order Number
Record Added Date:	2019-11-25 11:18:00
Record Updated:	2019-11-25 11:18:00
Updated By:	MXMAGLOI
Crossref ID:	2019000393151
Cross Ref Type Code:	25
Cross Ref Type:	County Recording Identifier
Record Added Date:	2019-12-10 14:00:00
Record Updated:	2019-12-10 14:00:00
Updated By:	MXMAGLOI
Crossref ID:	2019000393150
Cross Ref Type Code:	25
Cross Ref Type:	County Recording Identifier
Record Added Date:	2019-12-10 13:59:00
Record Updated:	2019-12-10 13:59:00
Updated By:	MXMAGLOI
Crossref ID:	9804544
Cross Ref Type Code:	01
Cross Ref Type:	Spill No.
Record Added Date:	2017-06-20 14:31:00
Record Updated:	2017-06-20 14:31:00
Updated By:	LXZIELIN
Crossref ID:	2-1240
Cross Ref Type Code:	19
Cross Ref Type:	MOSF No.
Record Added Date:	2017-06-20 14:32:00
Record Updated:	2017-06-20 14:32:00
Updated By:	LXZIELIN
Crossref ID:	13-08069
Cross Ref Type Code:	01
Cross Ref Type:	Spill No.
Record Added Date:	2019-12-27 15:32:00
Record Updated:	2019-12-27 15:32:00
Updated By:	MXMAGLOI

AI263 **F N W MECHANICAL** **NY LTANKS** **U003418596**
South **139 NORTH 10TH STREET** **N/A**
1/4-1/2 **BROOKLYN, NY 11211**
0.289 mi.
1525 ft. **Site 1 of 3 in cluster AI**

Relative: **Higher**
Actual: **25 ft.**

LTANKS:

Name:	F N W MECHANICAL
Address:	139 NORTH 10TH STREET
City,State,Zip:	BROOKLYN, NY 11211
Spill Number/Closed Date:	0306649 / 2006-11-13
Facility ID:	0306649
Site ID:	191515
Spill Date:	2003-09-23
Spill Cause:	Tank Test Failure
Spill Source:	Commercial/Industrial
Spill Class:	B3
Cleanup Ceased:	Not reported
SWIS:	2401
Investigator:	BKFALVEY
Referred To:	Not reported
Reported to Dept:	2003-09-23
CID:	252
Water Affected:	Not reported
Spill Notifier:	Tank Tester
Last Inspection:	Not reported
Recommended Penalty:	False
Meets Standard:	False
UST Involvement:	False
Remediation Phase:	0
Date Entered In Computer:	2003-09-23
Spill Record Last Update:	2006-11-13
Spiller Name:	FRANK
Spiller Company:	FRANK DROSS
Spiller Address:	139 NORTH TENTH
Spiller County:	001
Spiller Contact:	PHIL FAZIN
Spiller Phone:	(516) 375-5890
Spiller Extention:	Not reported
DEC Region:	2
DER Facility ID:	25519
DEC Memo:	"Prior to Sept, 2004 data translation this spill Lead_DEC Field was DEMEO 9/23/03, ROSSAN; DDO: Tank test failure letter was prepared and sent to: Mr. Frank Dross F N W Mechanical 139 North 10th Street Brooklyn, NY 11211 Ed. 10/3/05: CBN Called Phil Fazin, the tank tester and was told he would get back to DEC with more info. 9/22/06 ttf letter sent to owner: Sandra Maislen San Ten Raz LLC 120 Pleaseant St., Apt. 2 Brookline, MA 02446 bf 11/13/06 On 10/12/06, received letter from Sandra Maislen in response to ttf letter. Reviewed letter and the attachments. The fill line, stick line, and vent line failed. I called Petroleum Tanks to see if they remember detecting any contamination when lines were replaced. I was told Mark Salamack was the person in charge of the tank repairs. He was in a meeting at the time of the call and I left a message for him to call me. Mr. Salamack (718-624-4842) called me back and told me that there was no observed contamination and no elevated reading on the PID meter used at the time of the repairs. NFA. bf"
Remarks:	"RECOMMEND TO UNCOVER-EVALUATE AND RE-TEST"

F N W MECHANICAL (Continued) **U003418596**

All TTF:

Facility ID:	Not reported
Spill Number:	0306649
Spill Tank Test:	1528698
Site ID:	191515
Tank Number:	Not reported
Tank Size:	3000
Material:	0001
EPA UST:	Not reported
UST:	Not reported
Cause:	Not reported
Source:	Not reported
Test Method:	03
Test Method 2:	Horner EZ Check I or II
Leak Rate:	.00
Gross Fail:	Not reported
Modified By:	Spills
Last Modified Date:	Not reported

All Materials:

Site ID:	191515
Operable Unit ID:	873086
Operable Unit:	01
Material ID:	560016
Material Code:	0001A
Material Name:	#2 fuel oil
Case No.:	Not reported
Material FA:	Petroleum
Quantity:	.00
Units:	G
Recovered:	.00
Oxygenate:	Not reported

---

264 SSW 1/4-1/2 0.290 mi. 1532 ft.

93 NORTH 9TH ST
93 NORTH 9TH STREET
BROOKLYN, NY

NY LTANKS **S105055184**
NY Spills **N/A**

Relative: Higher

Actual: 32 ft.

LTANKS:

Name:	COMMERCIAL BUILDING
Address:	93 NORTH 9TH STREET
City,State,Zip:	BROOKLYN, NY
Spill Number/Closed Date:	9913062 / 2005-06-21
Facility ID:	9913062
Site ID:	275967
Spill Date:	2000-02-16
Spill Cause:	Tank Test Failure
Spill Source:	Commercial/Industrial
Spill Class:	B3
Cleanup Ceased:	Not reported
SWIS:	2401
Investigator:	JEDURNIN
Referred To:	Not reported
Reported to Dept:	2000-02-16
CID:	282

93 NORTH 9TH ST (Continued) **S105055184**

Water Affected:	Not reported
Spill Notifier:	Tank Tester
Last Inspection:	Not reported
Recommended Penalty:	False
Meets Standard:	False
UST Involvement:	False
Remediation Phase:	0
Date Entered In Computer:	2000-02-16
Spill Record Last Update:	2005-06-21
Spiller Name:	MYRON CUTLER
Spiller Company:	COMMERCIAL BUILDING
Spiller Address:	93 NORTH 9TH STREET
Spiller County:	001
Spiller Contact:	MYRON CUTLER
Spiller Phone:	(718) 388-3133
Spiller Extention:	Not reported
DEC Region:	2
DER Facility ID:	224362
DEC Memo:	"04/24/2000: Tank was re-tested on 04/06/2000 and passed the test. Report was received on 04/24/2000. All piping was replace. pyh 07/11/2001 TANK REMOVED DURING RENOVATIONS (SEE SPILL# 0103335, same site) 01/26/04: Reassigned from Rommel to Austin 02/17/04: Reassigned from AUSTIN to KRIMGOLD. Based on the above information (tank passed test, replaced piping, tank removed) this site is closed. John Durnin 6/21/2005"
Remarks:	"tank failed the test."

All TTF:

Facility ID:	Not reported
Spill Number:	9913062
Spill Tank Test:	1548057
Site ID:	275967
Tank Number:	1
Tank Size:	1080
Material:	0001
EPA UST:	Not reported
UST:	Not reported
Cause:	Not reported
Source:	Not reported
Test Method:	03
Test Method 2:	Horner EZ Check I or II
Leak Rate:	.00
Gross Fail:	Not reported
Modified By:	Spills
Last Modified Date:	Not reported

All Materials:

Site ID:	275967
Operable Unit ID:	1087599
Operable Unit:	01
Material ID:	294921
Material Code:	0001A
Material Name:	#2 fuel oil
Case No.:	Not reported
Material FA:	Petroleum
Quantity:	.00
Units:	G

93 NORTH 9TH ST (Continued) **S105055184**

Recovered: .00
Oxygenate: Not reported

SPILLS:
Name: 93 NORTH 9TH ST
Address: 93 NORTH 9TH STREET
City,State,Zip: BROOKLYN, NY
Spill Number/Closed Date: 0103335 / 2005-10-31
Facility ID: 0103335
Facility Type: ER
DER Facility ID: 224362
Site ID: 143272
DEC Region: 2
Spill Cause: Unknown
Spill Class: C3
SWIS: 2401
Spill Date: 2001-06-26
Investigator: Unassigned
Referred To: Not reported
Reported to Dept: 2001-06-27
CID: 397
Water Affected: Not reported
Spill Source: Unknown
Spill Notifier: Federal Government
Cleanup Ceased: Not reported
Cleanup Meets Std: False
Last Inspection: Not reported
Recommended Penalty: False
UST Trust: False
Remediation Phase: 0
Date Entered In Computer: 2001-06-27
Spill Record Last Update: 2008-08-25
Spiller Name: UNKNOWN
Spiller Company: Unknown
Spiller Address: UNKNOWN
Spiller Company: 999
Contact Name: UNK
DEC Memo: "On July 10, 2001, RGM Liquid Waste Removal provides NYSDEC with end-point sample results collected on July 3, 2001. 07/11/2001, nysdec notes that the TANK PULLED,SOIL EXCAVATED AND STOCKPILED WAITING FOR DISPOSAL. END POINT SAMPLES TAKEN. 9/2/03 TIPPLE SENT REQUEST FOR DOCUMENTATION. On September 26, 2003, American Environmental Assessment Corporation provided notarized documentation that the tank was properly removed from the site on July 13, 2001. On November 24, 2003, NYSDEC was provided documentation of two Non-hazardous Material Manifests for the disposal of petroleum-contaminated soil dated July 13, 2005. Also, on November 24, 2003, NYSDEC was provided documentation of six soil sample analyses from the sides of the tank pit and the bottom of the pit, dated July 3, 2001. The samples were analyzed for STARS 8021 and 8270 and are acceptable for closing (per TAGM 4046) Spill No.0103335."
Remarks: "anonymous caller reported tanks being removed and tanks are leaking"

All Materials:
Site ID: 143272
Operable Unit ID: 840056

93 NORTH 9TH ST (Continued) **S105055184**

Operable Unit:	01
Material ID:	535420
Material Code:	0001A
Material Name:	#2 fuel oil
Case No.:	Not reported
Material FA:	Petroleum
Quantity:	.00
Units:	G
Recovered:	.00
Oxygenate:	False

AI265 **NATIONAL PAPER STOCK; INC.** **NY SWF/LF** **S105841743**
SSW **136 NORTH 10TH STREET** **N/A**
1/4-1/2 **BROOKLYN, NY 11211**
0.293 mi.
1549 ft. **Site 2 of 3 in cluster AI**

Relative:
Higher

Actual:
30 ft.

SWF/LF:

Name:	NATIONAL PAPER STOCK; INC.
Address:	136 NORTH 10TH STREET
City,State,Zip:	BROOKLYN, NY 11211
Flag:	INACTIVE
Region Code:	2
Phone Number:	7180000000
Owner Name:	Not reported
Owner Type:	Not reported
Owner Address:	Not reported
Owner Addr2:	Not reported
Owner City,St,Zip:	Not reported
Owner Email:	Not reported
Owner Phone:	Not reported
Contact Name:	LOU MANZIONE; OWNER
Contact Address:	Not reported
Contact Addr2:	Not reported
Contact City,St,Zip:	Not reported
Contact Email:	Not reported
Contact Phone:	Not reported
Activity Desc:	Transfer station - permit
Activity Number:	[24T91]
Active:	No
East Coordinate:	590200
North Coordinate:	4506000
Accuracy Code:	Not reported
Regulatory Status:	Not reported
Waste Type:	Not reported
Authorization #:	2-6104-00184
Authorization Date:	Not reported
Expiration Date:	Not reported
Operator Name:	Not reported
Operator Type:	Not reported
Laste Date:	Not reported

AI266 **138-142 NORTH 10TH STREET** **NY VCP** **S125316832**
South **142 NORTH 10TH STREET** **N/A**
1/4-1/2 **NEW YORK CITY, NY**
0.299 mi.
1580 ft. **Site 3 of 3 in cluster AI**

Relative:
Higher

Actual:
29 ft.

VCP NYC:

Project ID:	15TMP0348K,15EH-N348K,15CVCP077K
Name:	138-142 NORTH 10TH STREET
Address:	142 NORTH 10TH STREET
City,State,Zip:	NEW YORK CITY, NY
Borough:	Brooklyn
BBL:	3.0230400123023001E+29
OER Program:	VCP (Enrolled), E/RD (Review)
Phase:	Completed
Latitude:	40.719902
Longitude:	-73.956616
Postcode:	1
Community Board:	33
Council District:	517
Census Tract:	Not reported
BIN:	Not reported
NTA:	North Side-South Side

---

267 **210 NORTH 12TH STREET - DOB JOB NO. NB-302384373** **NY VCP** **S127989920**
SSE **210 NORTH 12TH STREET** **N/A**
1/4-1/2 **NEW YORK CITY, NY**
0.308 mi.
1627 ft.

Relative:
Higher

Actual:
14 ft.

VCP NYC:

Project ID:	12TMP0050K,12EHAZ050K,12CBCP024K
Name:	210 NORTH 12TH STREET - DOB JOB NO. NB-302384373
Address:	210 NORTH 12TH STREET
City,State,Zip:	NEW YORK CITY, NY
Borough:	Brooklyn
BBL:	3022910017
OER Program:	VCP (Enrolled), E/RD (Review)
Phase:	Site Management
Latitude:	40.719977
Longitude:	-73.953773
Postcode:	1
Community Board:	33
Council District:	517
Census Tract:	3000000
BIN:	3022910017
NTA:	North Side-South Side

AG268 **87 KENT AVENUE - (OFF-SITE)** **NY BROWNFIELDS** **S118457876**
SW **56 NORTH 9TH STREET (AKA 87 KENT AVENUE)** **N/A**
1/4-1/2 **BROOKLYN, NY 11249**
0.315 mi.
1661 ft. **Site 2 of 3 in cluster AG**

Relative:
Higher

Actual:
20 ft.

BROWNFIELDS:

Name:	87 KENT AVENUE - (OFF-SITE)
Address:	56 NORTH 9TH STREET (AKA 87 KENT AVENUE)
City,State,Zip:	BROOKLYN, NY 11249

87 KENT AVENUE - (OFF-SITE) (Continued) **S118457876**

Program:	BCP
Site Code:	501773
Acres:	Not reported
HW Code:	C224188A
SWIS:	2401
Town:	New York City
Record Added Date:	11/10/2014
Record Updated Date:	05/29/2021
Update By:	JHOCONNE
Site Description:	"The area of concern subject to this work is considered off-site from BCP site C224188 and reflects the investigation and possible remediation of contamination that may have migrated from that site. This work is being carried out as provided for under the Environmental Conservation Law Section 27-1411.5. Please see C224188 for further information regarding the status of the site in the Brownfield Cleanup program. Site Location: 87 Kent Ave - Off-site is located in the Williamsburg area of Brooklyn, Kings County. To the north of the site is North 9th Street, to the south is North 8th Street, to the west is Kent Avenue, and to the east is Wythe Avenue. Site Features: The site consists of the areas surrounding by 87 Kent Ave. Current Zoning and Land Use: The site is included in the M1-2/R6A mixed use district. Site Geology and Hydrogeology: The surface topography in the surrounding area is generally flat, gradually sloping northwest towards the East River. Based on reports compiled by the United States Geological Survey (Brooklyn, NY Quadrangle), the property lies at an elevation of approximately 20 feet above the National Geodetic Vertical Datum of 1929 (an approximation of mean sea level). Based on information collected during the investigation of C224188, The soil beneath the site is miscellaneous fill at depths of up to eight feet. This is underlain by a fine to medium sand with silt and clay layers of varying thicknesses. United States Geological Survey reports indicate that the depth to bedrock at the site is expected to be approximately 100 feet below ground surface. Groundwater is approximately 15 feet below ground surface. The East River is the nearest surface water body, approximately 700 feet to the northwest. Groundwater beneath the site flows in north-northeast direction. "
Env Problem:	"During the on-site Remedial Investigation for site C224188, soil and groundwater samples were collected and analyzed for volatile organic compounds (VOCs), semi-volatile organic compounds (SVOCs), metals, PCBs, and pesticides. Soil vapor samples were analyzed for VOCs. Based upon the results of the RI, the primary contaminants of concern for on-site include trichloroethene (TCE) and cis-1,2-DCE. Contamination can likely be attributed to activities associated with the historic use of the site for manufacturing activities. Further investigation is needed to fully delineate the extent of off-site contamination. "
Health Problem:	"Information submitted with the BCP application regarding the conditions at the site are currently under review and will be revised as additional information becomes available."
Dump:	Not reported
Structure:	Not reported
Lagoon:	Not reported
Landfill:	Not reported
Pond:	Not reported
Disp Start:	Not reported
Disp Term:	Not reported

87 KENT AVENUE - (OFF-SITE) (Continued) **S118457876**

Lat/Long:	Not reported
Dell:	Not reported
Record Add:	Not reported
Record Upd:	Not reported
Updated By:	Not reported
Own Op:	Not reported
Sub Type:	Not reported
Owner Name:	Not reported
Owner Company:	Not reported
Owner Address:	Not reported
Owner Addr2:	Not reported
Owner City,St,Zip:	Not reported
Owner Country:	Not reported
HW Code:	C224188A
Waste Type:	trichloroethene (TCE)
Waste Quantity:	UNKNOWN
Waste Code:	Not reported
HW Code:	C224188A
Waste Type:	cis-1,2-dichloroethene
Waste Quantity:	UNKNOWN
Waste Code:	Not reported
Crossref ID:	Not reported
Cross Ref Type Code:	Not reported
Cross Ref Type:	Not reported
Record Added Date:	Not reported
Record Updated:	Not reported
Updated By:	Not reported

AG269 **87 KENT AVENUE** **NY ENG CONTROLS** **S116550038**
SW **56 NORTH 9TH STREET (AKA 87 KENT AVENUE)** **NY INST CONTROL** **N/A**
1/4-1/2 **BROOKLYN, NY 11249** **NY BROWNFIELDS**
0.315 mi.
1661 ft. **Site 3 of 3 in cluster AG**

Relative: **Higher**
Actual: **20 ft.**

ENG CONTROLS:

Name:	87 KENT AVENUE
Address:	56 NORTH 9TH STREET (AKA 87 KENT AVENUE)
City,State,Zip:	BROOKLYN, NY 11249
Site Code:	492995
HW Code:	C224188
Control Code:	15
Control Type:	ENG
Date Record Added:	01/12/2016
Date Rec Updated:	02/23/2017
Updated By:	HRAHMED
Site Description:	"Site Location: The site is located at the corner of Kent Avenue and North 9th Street in the Williamsburg area of Brooklyn, Kings County. To the north of the site is North 9th Street, to the south is North 8th Street, to the west is Kent Avenue, and to the east is Wythe Avenue. Site Features: The site is approximately 0.39 acres in size. The site will be used for a seven-story, mixed-use residential/commercial building, which is under development. The site is surrounded by mixed commercial and residential property uses. Current Zoning and Land Use: The site has an E-designation as part of the Greenpoint-Williamsburg Rezoning and is included in the M1-2/R6A mixed use district. The property is currently vacant. Past Use of the Site: From approximately 1980 to until 1998, the site was operated by Barouh Eaton Allen Corp., a manufacturer of typewriter ink and

87 KENT AVENUE (Continued) **S116550038**

printer products. The building was used from 1998 to 2010 for warehousing and distribution by Lucky Paper Inc. (eastern portion), a distributor or restaurant supplies, and by LJJ, Inc. (western portion), a clothing wholesaler and distributor and from 2010 to 2012 by 200 Supplies Corp., a plumbing supplier. Site Geology and Hydrogeology: The surface topography in the surrounding area is generally flat, gradually sloping northwest towards the East River. Based on reports compiled by the United States Geological Survey (Brooklyn, NY Quadrangle), the property lies at an elevation of approximately 20 feet above the National Geodetic Vertical Datum of 1929 (an approximation of mean sea level). The soil beneath the site is miscellaneous fill at depths of up to eight feet. This is underlain by a fine to medium sand with silt and clay layers of varying thicknesses. United States Geological Survey reports indicate that the depth to bedrock at the site is expected to be approximately 100 feet below ground surface. Groundwater is approximately 15 feet below ground surface. The East River is the nearest surface water body, approximately 700 feet to the northwest. Groundwater beneath the site flows in north-northeast direction. "

Env Problem: "Remediation at the site is complete. Prior to remediation, the primary contaminants of concern in soil were trichloroethene, benzo(a)pyrene, chrysene and metals including mercury, copper and lead. Remedial actions have successfully achieved soil cleanup objectives for unrestrited use. Prior to remediation, the compounds exceeded groundwater standard were trichloroethene, cis-1,2-DCE and metals including mercury, copper and lead. Remedial action taken place at site removed on-Site sources and post-remedial groundwater sampling documented that the concentrations do not require further treatment or monitoring. Although chlorinated volatile organic compounds were detected in groundwater and soils during the remedial investigation, remediation at the Site consisted of removal of approximately 13,000 cubic yards of contaminated soil and approximately 5.5 million gallons of contaminated groundwater. Furthermore, the foundation of the Site building is below the water table which necessitated installation of a 60 mil thick polyethylene/rubberized asphaltic waterproofing material as part of foundation construction. No further actions are needed to address soil vapor intrusion based on post-remedial environmental data and the construction elements of the building. "

Health Problem: "Remedial actions are complete and have eliminated the potential for contact with site-related contaminants on-site. Additional evaluation is needed to determine whether actions are needed to address soil vapor intrusion off-site. "

Dump: False
Structure: False
Lagoon: False
Landfill: False
Pond: False
Disp Start: Not reported
Disp Term: Not reported
Lat/Long: Not reported
Dell: Not reported
Record Add: 2014-03-27 14:42:00
Record Upd: 2015-04-22 10:44:00
Updated By: JHOCONNE
Own Op: 1
Sub Type: P03

87 KENT AVENUE (Continued) **S116550038**

Owner Name:	Jay Weitzman
Owner Company:	Ronit Realty LLC
Owner Address:	816 Avenue I
Owner Addr2:	Not reported
Owner City,St,Zip:	Brooklyn, NY 11230
Owner Country:	United States of America
Own Op:	Document Repository
Sub Type:	NNN
Owner Name:	Not reported
Owner Company:	Brooklyn Public Library
Owner Address:	Greenpoint Branch
Owner Addr2:	107 Norman Avenue
Owner City,St,Zip:	Brooklyn, NY 11211
Owner Country:	United States of America
Own Op:	6
Sub Type:	P03
Owner Name:	Jay Weitzman
Owner Company:	Ronit Realty LLC
Owner Address:	816 Avenue I
Owner Addr2:	Not reported
Owner City,St,Zip:	Brooklyn, NY 11230
Owner Country:	United States of America
HW Code:	C224188
Waste Type:	lead
Waste Quantity:	UNKNOWN
Waste Code:	Not reported
HW Code:	C224188
Waste Type:	chrysene
Waste Quantity:	UNKNOWN
Waste Code:	Not reported
HW Code:	C224188
Waste Type:	cis-1,2-dichloroethene
Waste Quantity:	UNKNOWN
Waste Code:	Not reported
HW Code:	C224188
Waste Type:	SELENIUM
Waste Quantity:	UNKNOWN
Waste Code:	Not reported
HW Code:	C224188
Waste Type:	MANGANESE
Waste Quantity:	UNKNOWN
Waste Code:	Not reported
HW Code:	C224188
Waste Type:	BENZO(B)FLUORANTHENE
Waste Quantity:	UNKNOWN
Waste Code:	Not reported
HW Code:	C224188
Waste Type:	TRICHLOROETHENE (TCE)
Waste Quantity:	UNKNOWN
Waste Code:	Not reported
HW Code:	C224188
Waste Type:	1,1 Dichloroethene
Waste Quantity:	UNKNOWN
Waste Code:	Not reported
HW Code:	C224188
Waste Type:	BENZO(A)PYRENE
Waste Quantity:	UNKNOWN

87 KENT AVENUE (Continued) **S116550038**

Waste Code:	Not reported
HW Code:	C224188
Waste Type:	SODIUM
Waste Quantity:	UNKNOWN
Waste Code:	Not reported
HW Code:	C224188
Waste Type:	indeno(1,2,3-cd)pyrene
Waste Quantity:	UNKNOWN
Waste Code:	Not reported
HW Code:	C224188
Waste Type:	BENZO[K]FLUORANTHENE
Waste Quantity:	UNKNOWN
Waste Code:	Not reported
Crossref ID:	1606814
Cross Ref Type Code:	01
Cross Ref Type:	Spill No.
Record Added Date:	2017-12-29 10:55:00
Record Updated:	2017-12-29 10:55:00
Updated By:	HRAHMED
Crossref ID:	C224188-06-14
Cross Ref Type Code:	23
Cross Ref Type:	Agreement/Consent Order Number
Record Added Date:	2017-12-20 11:46:00
Record Updated:	2017-12-20 11:46:00
Updated By:	HRAHMED
Crossref ID:	2015000281945
Cross Ref Type Code:	25
Cross Ref Type:	County Recording Identifier
Record Added Date:	2015-09-01 15:18:00
Record Updated:	2015-09-01 15:18:00
Updated By:	HRAHMED

Name:	87 KENT AVENUE
Address:	56 NORTH 9TH STREET (AKA 87 KENT AVENUE)
City,State,Zip:	BROOKLYN, NY 11249
Site Code:	492995
HW Code:	C224188
Control Code:	13
Control Type:	ENG
Date Record Added:	01/12/2016
Date Rec Updated:	02/23/2017
Updated By:	HRAHMED
Site Description:	"Site Location: The site is located at the corner of Kent Avenue and North 9th Street in the Williamsburg area of Brooklyn, Kings County. To the north of the site is North 9th Street, to the south is North 8th Street, to the west is Kent Avenue, and to the east is Wythe Avenue. Site Features: The site is approximately 0.39 acres in size. The site will be used for a seven-story, mixed-use residential/commercial building, which is under development. The site is surrounded by mixed commercial and residential property uses. Current Zoning and Land Use: The site has an E-designation as part of the Greenpoint-Williamsburg Rezoning and is included in the M1-2/R6A mixed use district. The property is currently vacant. Past Use of the Site: From approximately 1980 to until 1998, the site was operated by Barouh Eaton Allen Corp., a manufacturer of typewriter ink and printer products. The building was used from 1998 to 2010 for warehousing and distribution by Lucky Paper Inc. (eastern portion), a

87 KENT AVENUE (Continued) **S116550038**

distributor or restaurant supplies, and by LJJ, Inc. (western portion), a clothing wholesaler and distributor and from 2010 to 2012 by 200 Supplies Corp., a plumbing supplier. Site Geology and Hydrogeology: The surface topography in the surrounding area is generally flat, gradually sloping northwest towards the East River. Based on reports compiled by the United States Geological Survey (Brooklyn, NY Quadrangle), the property lies at an elevation of approximately 20 feet above the National Geodetic Vertical Datum of 1929 (an approximation of mean sea level). The soil beneath the site is miscellaneous fill at depths of up to eight feet. This is underlain by a fine to medium sand with silt and clay layers of varying thicknesses. United States Geological Survey reports indicate that the depth to bedrock at the site is expected to be approximately 100 feet below ground surface. Groundwater is approximately 15 feet below ground surface. The East River is the nearest surface water body, approximately 700 feet to the northwest. Groundwater beneath the site flows in north-northeast direction. "

Env Problem: "Remediation at the site is complete. Prior to remediation, the primary contaminants of concern in soil were trichloroethene, benzo(a)pyrene, chrysene and metals including mercury, copper and lead. Remedial actions have successfully achieved soil cleanup objectives for unrestrited use. Prior to remediation, the compounds exceeded groundwater standard were trichloroethene, cis-1,2-DCE and metals including mercury, copper and lead. Remedial action taken place at site removed on-Site sources and post-remedial groundwater sampling documented that the concentrations do not require further treatment or monitoring. Although chlorinated volatile organic compounds were detected in groundwater and soils during the remedial investigation, remediation at the Site consisted of removal of approximately 13,000 cubic yards of contaminated soil and approximately 5.5 million gallons of contaminated groundwater. Furthermore, the foundation of the Site building is below the water table which necessitated installation of a 60 mil thick polyethylene/rubberized asphaltic waterproofing material as part of foundation construction. No further actions are needed to address soil vapor intrusion based on post-remedial environmental data and the construction elements of the building. "

Health Problem: "Remedial actions are complete and have eliminated the potential for contact with site-related contaminants on-site. Additional evaluation is needed to determine whether actions are needed to address soil vapor intrusion off-site. "

Dump: False
Structure: False
Lagoon: False
Landfill: False
Pond: False
Disp Start: Not reported
Disp Term: Not reported
Lat/Long: Not reported
Dell: Not reported
Record Add: 2014-03-27 14:42:00
Record Upd: 2015-04-22 10:44:00
Updated By: JHOCONNE
Own Op: 1
Sub Type: P03
Owner Name: Jay Weitzman
Owner Company: Ronit Realty LLC

87 KENT AVENUE (Continued) **S116550038**

Owner Address:	816 Avenue I
Owner Addr2:	Not reported
Owner City,St,Zip:	Brooklyn, NY 11230
Owner Country:	United States of America
Own Op:	Document Repository
Sub Type:	NNN
Owner Name:	Not reported
Owner Company:	Brooklyn Public Library
Owner Address:	Greenpoint Branch
Owner Addr2:	107 Norman Avenue
Owner City,St,Zip:	Brooklyn, NY 11211
Owner Country:	United States of America
Own Op:	6
Sub Type:	P03
Owner Name:	Jay Weitzman
Owner Company:	Ronit Realty LLC
Owner Address:	816 Avenue I
Owner Addr2:	Not reported
Owner City,St,Zip:	Brooklyn, NY 11230
Owner Country:	United States of America
HW Code:	C224188
Waste Type:	lead
Waste Quantity:	UNKNOWN
Waste Code:	Not reported
HW Code:	C224188
Waste Type:	chrysene
Waste Quantity:	UNKNOWN
Waste Code:	Not reported
HW Code:	C224188
Waste Type:	cis-1,2-dichloroethene
Waste Quantity:	UNKNOWN
Waste Code:	Not reported
HW Code:	C224188
Waste Type:	SELENIUM
Waste Quantity:	UNKNOWN
Waste Code:	Not reported
HW Code:	C224188
Waste Type:	MANGANESE
Waste Quantity:	UNKNOWN
Waste Code:	Not reported
HW Code:	C224188
Waste Type:	BENZO(B)FLUORANTHENE
Waste Quantity:	UNKNOWN
Waste Code:	Not reported
HW Code:	C224188
Waste Type:	TRICHLOROETHENE (TCE)
Waste Quantity:	UNKNOWN
Waste Code:	Not reported
HW Code:	C224188
Waste Type:	1,1 Dichloroethene
Waste Quantity:	UNKNOWN
Waste Code:	Not reported
HW Code:	C224188
Waste Type:	BENZO(A)PYRENE
Waste Quantity:	UNKNOWN
Waste Code:	Not reported
HW Code:	C224188

87 KENT AVENUE (Continued) **S116550038**

Waste Type:	SODIUM
Waste Quantity:	UNKNOWN
Waste Code:	Not reported
HW Code:	C224188
Waste Type:	indeno(1,2,3-cd)pyrene
Waste Quantity:	UNKNOWN
Waste Code:	Not reported
HW Code:	C224188
Waste Type:	BENZO[K]FLUORANTHENE
Waste Quantity:	UNKNOWN
Waste Code:	Not reported
Crossref ID:	1606814
Cross Ref Type Code:	01
Cross Ref Type:	Spill No.
Record Added Date:	2017-12-29 10:55:00
Record Updated:	2017-12-29 10:55:00
Updated By:	HRAHMED
Crossref ID:	C224188-06-14
Cross Ref Type Code:	23
Cross Ref Type:	Agreement/Consent Order Number
Record Added Date:	2017-12-20 11:46:00
Record Updated:	2017-12-20 11:46:00
Updated By:	HRAHMED
Crossref ID:	2015000281945
Cross Ref Type Code:	25
Cross Ref Type:	County Recording Identifier
Record Added Date:	2015-09-01 15:18:00
Record Updated:	2015-09-01 15:18:00
Updated By:	HRAHMED

INST CONTROL:

Name:	87 KENT AVENUE
Address:	56 NORTH 9TH STREET (AKA 87 KENT AVENUE)
City,State,Zip:	BROOKLYN, NY 11249
Site Code:	492995
Control Name:	Environmental Easement
HW Code:	C224188
Control Code:	J
Control Type:	INST
Dt record added:	01/12/2016
Dt rec updated:	02/23/2017
Updated By:	HRAHMED
Site Code:	492995
Site Description:	"Site Location: The site is located at the corner of Kent Avenue and North 9th Street in the Williamsburg area of Brooklyn, Kings County. To the north of the site is North 9th Street, to the south is North 8th Street, to the west is Kent Avenue, and to the east is Wythe Avenue. Site Features: The site is approximately 0.39 acres in size. The site will be used for a seven-story, mixed-use residential/commercial building, which is under development. The site is surrounded by mixed commercial and residential property uses. Current Zoning and Land Use: The site has an E-designation as part of the Greenpoint-Williamsburg Rezoning and is included in the M1-2/R6A mixed use district. The property is currently vacant. Past Use of the Site: From approximately 1980 to until 1998, the site was operated by Barouh Eaton Allen Corp., a manufacturer of typewriter ink and printer products. The building was used from 1998 to 2010 for

87 KENT AVENUE (Continued) **S116550038**

warehousing and distribution by Lucky Paper Inc. (eastern portion), a distributor or restaurant supplies, and by LJJ, Inc. (western portion), a clothing wholesaler and distributor and from 2010 to 2012 by 200 Supplies Corp., a plumbing supplier. Site Geology and Hydrogeology: The surface topography in the surrounding area is generally flat, gradually sloping northwest towards the East River. Based on reports compiled by the United States Geological Survey (Brooklyn, NY Quadrangle), the property lies at an elevation of approximately 20 feet above the National Geodetic Vertical Datum of 1929 (an approximation of mean sea level). The soil beneath the site is miscellaneous fill at depths of up to eight feet. This is underlain by a fine to medium sand with silt and clay layers of varying thicknesses. United States Geological Survey reports indicate that the depth to bedrock at the site is expected to be approximately 100 feet below ground surface. Groundwater is approximately 15 feet below ground surface. The East River is the nearest surface water body, approximately 700 feet to the northwest. Groundwater beneath the site flows in north-northeast direction. "

Env Problem: "Remediation at the site is complete. Prior to remediation, the primary contaminants of concern in soil were trichloroethene, benzo(a)pyrene, chrysene and metals including mercury, copper and lead. Remedial actions have successfully achieved soil cleanup objectives for unrestrited use. Prior to remediation, the compounds exceeded groundwater standard were trichloroethene, cis-1,2-DCE and metals including mercury, copper and lead. Remedial action taken place at site removed on-Site sources and post-remedial groundwater sampling documented that the concentrations do not require further treatment or monitoring. Although chlorinated volatile organic compounds were detected in groundwater and soils during the remedial investigation, remediation at the Site consisted of removal of approximately 13,000 cubic yards of contaminated soil and approximately 5.5 million gallons of contaminated groundwater. Furthermore, the foundation of the Site building is below the water table which necessitated installation of a 60 mil thick polyethylene/rubberized asphaltic waterproofing material as part of foundation construction. No further actions are needed to address soil vapor intrusion based on post-remedial environmental data and the construction elements of the building. "

Health Problem: "Remedial actions are complete and have eliminated the potential for contact with site-related contaminants on-site. Additional evaluation is needed to determine whether actions are needed to address soil vapor intrusion off-site. "

Dump: False
Structure: False
Lagoon: False
Landfill: False
Pond: False
Disp Start: Not reported
Disp Term: Not reported
Lat/Long: Not reported
Dell: Not reported
Record Add: 2014-03-27 14:42:00
Record Upd: 2015-04-22 10:44:00
Updated By: JHOCONNE
Own Op: 1
Sub Type: P03
Owner Name: Jay Weitzman

87 KENT AVENUE (Continued) **S116550038**

Owner Company: Ronit Realty LLC
Owner Address: 816 Avenue I
Owner Addr2: Not reported
Owner City,St,Zip: Brooklyn, NY 11230
Owner Country: United States of America
Own Op: Document Repository
Sub Type: NNN
Owner Name: Not reported
Owner Company: Brooklyn Public Library
Owner Address: Greenpoint Branch
Owner Addr2: 107 Norman Avenue
Owner City,St,Zip: Brooklyn, NY 11211
Owner Country: United States of America
Own Op: 6
Sub Type: P03
Owner Name: Jay Weitzman
Owner Company: Ronit Realty LLC
Owner Address: 816 Avenue I
Owner Addr2: Not reported
Owner City,St,Zip: Brooklyn, NY 11230
Owner Country: United States of America
HW Code: C224188
Waste Type: lead
Waste Quantity: UNKNOWN
Waste Code: Not reported
HW Code: C224188
Waste Type: chrysene
Waste Quantity: UNKNOWN
Waste Code: Not reported
HW Code: C224188
Waste Type: cis-1,2-dichloroethene
Waste Quantity: UNKNOWN
Waste Code: Not reported
HW Code: C224188
Waste Type: SELENIUM
Waste Quantity: UNKNOWN
Waste Code: Not reported
HW Code: C224188
Waste Type: MANGANESE
Waste Quantity: UNKNOWN
Waste Code: Not reported
HW Code: C224188
Waste Type: BENZO(B)FLUORANTHENE
Waste Quantity: UNKNOWN
Waste Code: Not reported
HW Code: C224188
Waste Type: TRICHLOROETHENE (TCE)
Waste Quantity: UNKNOWN
Waste Code: Not reported
HW Code: C224188
Waste Type: 1,1 Dichloroethene
Waste Quantity: UNKNOWN
Waste Code: Not reported
HW Code: C224188
Waste Type: BENZO(A)PYRENE
Waste Quantity: UNKNOWN
Waste Code: Not reported

87 KENT AVENUE (Continued) **S116550038**

HW Code: C224188
Waste Type: SODIUM
Waste Quantity: UNKNOWN
Waste Code: Not reported
HW Code: C224188
Waste Type: indeno(1,2,3-cd)pyrene
Waste Quantity: UNKNOWN
Waste Code: Not reported
HW Code: C224188
Waste Type: BENZO[K]FLUORANTHENE
Waste Quantity: UNKNOWN
Waste Code: Not reported
Crossref ID: 1606814
Cross Ref Type Code: 01
Cross Ref Type: Spill No.
Record Added Date: 2017-12-29 10:55:00
Record Updated: 2017-12-29 10:55:00
Updated By: HRAHMED
Crossref ID: C224188-06-14
Cross Ref Type Code: 23
Cross Ref Type: Agreement/Consent Order Number
Record Added Date: 2017-12-20 11:46:00
Record Updated: 2017-12-20 11:46:00
Updated By: HRAHMED
Crossref ID: 2015000281945
Cross Ref Type Code: 25
Cross Ref Type: County Recording Identifier
Record Added Date: 2015-09-01 15:18:00
Record Updated: 2015-09-01 15:18:00
Updated By: HRAHMED

Name: 87 KENT AVENUE
Address: 56 NORTH 9TH STREET (AKA 87 KENT AVENUE)
City,State,Zip: BROOKLYN, NY 11249
Site Code: 492995
Control Name: Landuse Restriction
HW Code: C224188
Control Code: 25
Control Type: INST
Dt record added: 01/12/2016
Dt rec updated: 02/23/2017
Updated By: HRAHMED
Site Code: 492995
Site Description: "Site Location: The site is located at the corner of Kent Avenue and North 9th Street in the Williamsburg area of Brooklyn, Kings County. To the north of the site is North 9th Street, to the south is North 8th Street, to the west is Kent Avenue, and to the east is Wythe Avenue. Site Features: The site is approximately 0.39 acres in size. The site will be used for a seven-story, mixed-use residential/commercial building, which is under development. The site is surrounded by mixed commercial and residential property uses. Current Zoning and Land Use: The site has an E-designation as part of the Greenpoint-Williamsburg Rezoning and is included in the M1-2/R6A mixed use district. The property is currently vacant. Past Use of the Site: From approximately 1980 to until 1998, the site was operated by Barouh Eaton Allen Corp., a manufacturer of typewriter ink and printer products. The building was used from 1998 to 2010 for

87 KENT AVENUE (Continued) **S116550038**

warehousing and distribution by Lucky Paper Inc. (eastern portion), a distributor or restaurant supplies, and by LJJ, Inc. (western portion), a clothing wholesaler and distributor and from 2010 to 2012 by 200 Supplies Corp., a plumbing supplier. Site Geology and Hydrogeology: The surface topography in the surrounding area is generally flat, gradually sloping northwest towards the East River. Based on reports compiled by the United States Geological Survey (Brooklyn, NY Quadrangle), the property lies at an elevation of approximately 20 feet above the National Geodetic Vertical Datum of 1929 (an approximation of mean sea level). The soil beneath the site is miscellaneous fill at depths of up to eight feet. This is underlain by a fine to medium sand with silt and clay layers of varying thicknesses. United States Geological Survey reports indicate that the depth to bedrock at the site is expected to be approximately 100 feet below ground surface. Groundwater is approximately 15 feet below ground surface. The East River is the nearest surface water body, approximately 700 feet to the northwest. Groundwater beneath the site flows in north-northeast direction. "

Env Problem: "Remediation at the site is complete. Prior to remediation, the primary contaminants of concern in soil were trichloroethene, benzo(a)pyrene, chrysene and metals including mercury, copper and lead. Remedial actions have successfully achieved soil cleanup objectives for unrestrited use. Prior to remediation, the compounds exceeded groundwater standard were trichloroethene, cis-1,2-DCE and metals including mercury, copper and lead. Remedial action taken place at site removed on-Site sources and post-remedial groundwater sampling documented that the concentrations do not require further treatment or monitoring. Although chlorinated volatile organic compounds were detected in groundwater and soils during the remedial investigation, remediation at the Site consisted of removal of approximately 13,000 cubic yards of contaminated soil and approximately 5.5 million gallons of contaminated groundwater. Furthermore, the foundation of the Site building is below the water table which necessitated installation of a 60 mil thick polyethylene/rubberized asphaltic waterproofing material as part of foundation construction. No further actions are needed to address soil vapor intrusion based on post-remedial environmental data and the construction elements of the building. "

Health Problem: "Remedial actions are complete and have eliminated the potential for contact with site-related contaminants on-site. Additional evaluation is needed to determine whether actions are needed to address soil vapor intrusion off-site. "

Dump: False
Structure: False
Lagoon: False
Landfill: False
Pond: False
Disp Start: Not reported
Disp Term: Not reported
Lat/Long: Not reported
Dell: Not reported
Record Add: 2014-03-27 14:42:00
Record Upd: 2015-04-22 10:44:00
Updated By: JHOCONNE
Own Op: 1
Sub Type: P03
Owner Name: Jay Weitzman

87 KENT AVENUE (Continued) **S116550038**

Owner Company: Ronit Realty LLC
Owner Address: 816 Avenue I
Owner Addr2: Not reported
Owner City,St,Zip: Brooklyn, NY 11230
Owner Country: United States of America
Own Op: Document Repository
Sub Type: NNN
Owner Name: Not reported
Owner Company: Brooklyn Public Library
Owner Address: Greenpoint Branch
Owner Addr2: 107 Norman Avenue
Owner City,St,Zip: Brooklyn, NY 11211
Owner Country: United States of America
Own Op: 6
Sub Type: P03
Owner Name: Jay Weitzman
Owner Company: Ronit Realty LLC
Owner Address: 816 Avenue I
Owner Addr2: Not reported
Owner City,St,Zip: Brooklyn, NY 11230
Owner Country: United States of America
HW Code: C224188
Waste Type: lead
Waste Quantity: UNKNOWN
Waste Code: Not reported
HW Code: C224188
Waste Type: chrysene
Waste Quantity: UNKNOWN
Waste Code: Not reported
HW Code: C224188
Waste Type: cis-1,2-dichloroethene
Waste Quantity: UNKNOWN
Waste Code: Not reported
HW Code: C224188
Waste Type: SELENIUM
Waste Quantity: UNKNOWN
Waste Code: Not reported
HW Code: C224188
Waste Type: MANGANESE
Waste Quantity: UNKNOWN
Waste Code: Not reported
HW Code: C224188
Waste Type: BENZO(B)FLUORANTHENE
Waste Quantity: UNKNOWN
Waste Code: Not reported
HW Code: C224188
Waste Type: TRICHLOROETHENE (TCE)
Waste Quantity: UNKNOWN
Waste Code: Not reported
HW Code: C224188
Waste Type: 1,1 Dichloroethene
Waste Quantity: UNKNOWN
Waste Code: Not reported
HW Code: C224188
Waste Type: BENZO(A)PYRENE
Waste Quantity: UNKNOWN
Waste Code: Not reported

87 KENT AVENUE (Continued) **S116550038**

HW Code: C224188
Waste Type: SODIUM
Waste Quantity: UNKNOWN
Waste Code: Not reported
HW Code: C224188
Waste Type: indeno(1,2,3-cd)pyrene
Waste Quantity: UNKNOWN
Waste Code: Not reported
HW Code: C224188
Waste Type: BENZO[K]FLUORANTHENE
Waste Quantity: UNKNOWN
Waste Code: Not reported
Crossref ID: 1606814
Cross Ref Type Code: 01
Cross Ref Type: Spill No.
Record Added Date: 2017-12-29 10:55:00
Record Updated: 2017-12-29 10:55:00
Updated By: HRAHMED
Crossref ID: C224188-06-14
Cross Ref Type Code: 23
Cross Ref Type: Agreement/Consent Order Number
Record Added Date: 2017-12-20 11:46:00
Record Updated: 2017-12-20 11:46:00
Updated By: HRAHMED
Crossref ID: 2015000281945
Cross Ref Type Code: 25
Cross Ref Type: County Recording Identifier
Record Added Date: 2015-09-01 15:18:00
Record Updated: 2015-09-01 15:18:00
Updated By: HRAHMED

Name: 87 KENT AVENUE
Address: 56 NORTH 9TH STREET (AKA 87 KENT AVENUE)
City,State,Zip: BROOKLYN, NY 11249
Site Code: 492995
Control Name: Site Management Plan
HW Code: C224188
Control Code: 32
Control Type: INST
Dt record added: 01/12/2016
Dt rec updated: 02/23/2017
Updated By: HRAHMED
Site Code: 492995
Site Description: "Site Location: The site is located at the corner of Kent Avenue and North 9th Street in the Williamsburg area of Brooklyn, Kings County. To the north of the site is North 9th Street, to the south is North 8th Street, to the west is Kent Avenue, and to the east is Wythe Avenue. Site Features: The site is approximately 0.39 acres in size. The site will be used for a seven-story, mixed-use residential/commercial building, which is under development. The site is surrounded by mixed commercial and residential property uses. Current Zoning and Land Use: The site has an E-designation as part of the Greenpoint-Williamsburg Rezoning and is included in the M1-2/R6A mixed use district. The property is currently vacant. Past Use of the Site: From approximately 1980 to until 1998, the site was operated by Barouh Eaton Allen Corp., a manufacturer of typewriter ink and printer products. The building was used from 1998 to 2010 for

87 KENT AVENUE (Continued) **S116550038**

warehousing and distribution by Lucky Paper Inc. (eastern portion), a distributor or restaurant supplies, and by LJJ, Inc. (western portion), a clothing wholesaler and distributor and from 2010 to 2012 by 200 Supplies Corp., a plumbing supplier. Site Geology and Hydrogeology: The surface topography in the surrounding area is generally flat, gradually sloping northwest towards the East River. Based on reports compiled by the United States Geological Survey (Brooklyn, NY Quadrangle), the property lies at an elevation of approximately 20 feet above the National Geodetic Vertical Datum of 1929 (an approximation of mean sea level). The soil beneath the site is miscellaneous fill at depths of up to eight feet. This is underlain by a fine to medium sand with silt and clay layers of varying thicknesses. United States Geological Survey reports indicate that the depth to bedrock at the site is expected to be approximately 100 feet below ground surface. Groundwater is approximately 15 feet below ground surface. The East River is the nearest surface water body, approximately 700 feet to the northwest. Groundwater beneath the site flows in north-northeast direction. "

Env Problem: "Remediation at the site is complete. Prior to remediation, the primary contaminants of concern in soil were trichloroethene, benzo(a)pyrene, chrysene and metals including mercury, copper and lead. Remedial actions have successfully achieved soil cleanup objectives for unrestrited use. Prior to remediation, the compounds exceeded groundwater standard were trichloroethene, cis-1,2-DCE and metals including mercury, copper and lead. Remedial action taken place at site removed on-Site sources and post-remedial groundwater sampling documented that the concentrations do not require further treatment or monitoring. Although chlorinated volatile organic compounds were detected in groundwater and soils during the remedial investigation, remediation at the Site consisted of removal of approximately 13,000 cubic yards of contaminated soil and approximately 5.5 million gallons of contaminated groundwater. Furthermore, the foundation of the Site building is below the water table which necessitated installation of a 60 mil thick polyethylene/rubberized asphaltic waterproofing material as part of foundation construction. No further actions are needed to address soil vapor intrusion based on post-remedial environmental data and the construction elements of the building. "

Health Problem: "Remedial actions are complete and have eliminated the potential for contact with site-related contaminants on-site. Additional evaluation is needed to determine whether actions are needed to address soil vapor intrusion off-site. "

Dump: False
Structure: False
Lagoon: False
Landfill: False
Pond: False
Disp Start: Not reported
Disp Term: Not reported
Lat/Long: Not reported
Dell: Not reported
Record Add: 2014-03-27 14:42:00
Record Upd: 2015-04-22 10:44:00
Updated By: JHOCONNE
Own Op: 1
Sub Type: P03
Owner Name: Jay Weitzman

87 KENT AVENUE (Continued) **S116550038**

Owner Company: Ronit Realty LLC
Owner Address: 816 Avenue I
Owner Addr2: Not reported
Owner City,St,Zip: Brooklyn, NY 11230
Owner Country: United States of America
Own Op: Document Repository
Sub Type: NNN
Owner Name: Not reported
Owner Company: Brooklyn Public Library
Owner Address: Greenpoint Branch
Owner Addr2: 107 Norman Avenue
Owner City,St,Zip: Brooklyn, NY 11211
Owner Country: United States of America
Own Op: 6
Sub Type: P03
Owner Name: Jay Weitzman
Owner Company: Ronit Realty LLC
Owner Address: 816 Avenue I
Owner Addr2: Not reported
Owner City,St,Zip: Brooklyn, NY 11230
Owner Country: United States of America
HW Code: C224188
Waste Type: lead
Waste Quantity: UNKNOWN
Waste Code: Not reported
HW Code: C224188
Waste Type: chrysene
Waste Quantity: UNKNOWN
Waste Code: Not reported
HW Code: C224188
Waste Type: cis-1,2-dichloroethene
Waste Quantity: UNKNOWN
Waste Code: Not reported
HW Code: C224188
Waste Type: SELENIUM
Waste Quantity: UNKNOWN
Waste Code: Not reported
HW Code: C224188
Waste Type: MANGANESE
Waste Quantity: UNKNOWN
Waste Code: Not reported
HW Code: C224188
Waste Type: BENZO(B)FLUORANTHENE
Waste Quantity: UNKNOWN
Waste Code: Not reported
HW Code: C224188
Waste Type: TRICHLOROETHENE (TCE)
Waste Quantity: UNKNOWN
Waste Code: Not reported
HW Code: C224188
Waste Type: 1,1 Dichloroethene
Waste Quantity: UNKNOWN
Waste Code: Not reported
HW Code: C224188
Waste Type: BENZO(A)PYRENE
Waste Quantity: UNKNOWN
Waste Code: Not reported

87 KENT AVENUE (Continued) **S116550038**

HW Code: C224188
Waste Type: SODIUM
Waste Quantity: UNKNOWN
Waste Code: Not reported
HW Code: C224188
Waste Type: indeno(1,2,3-cd)pyrene
Waste Quantity: UNKNOWN
Waste Code: Not reported
HW Code: C224188
Waste Type: BENZO[K]FLUORANTHENE
Waste Quantity: UNKNOWN
Waste Code: Not reported
Crossref ID: 1606814
Cross Ref Type Code: 01
Cross Ref Type: Spill No.
Record Added Date: 2017-12-29 10:55:00
Record Updated: 2017-12-29 10:55:00
Updated By: HRAHMED
Crossref ID: C224188-06-14
Cross Ref Type Code: 23
Cross Ref Type: Agreement/Consent Order Number
Record Added Date: 2017-12-20 11:46:00
Record Updated: 2017-12-20 11:46:00
Updated By: HRAHMED
Crossref ID: 2015000281945
Cross Ref Type Code: 25
Cross Ref Type: County Recording Identifier
Record Added Date: 2015-09-01 15:18:00
Record Updated: 2015-09-01 15:18:00
Updated By: HRAHMED

Name: 87 KENT AVENUE
Address: 56 NORTH 9TH STREET (AKA 87 KENT AVENUE)
City,State,Zip: BROOKLYN, NY 11249
Site Code: 492995
Control Name: Ground Water Use Restriction
HW Code: C224188
Control Code: 08
Control Type: INST
Dt record added: 01/12/2016
Dt rec updated: 02/23/2017
Updated By: HRAHMED
Site Code: 492995
Site Description: "Site Location: The site is located at the corner of Kent Avenue and North 9th Street in the Williamsburg area of Brooklyn, Kings County. To the north of the site is North 9th Street, to the south is North 8th Street, to the west is Kent Avenue, and to the east is Wythe Avenue. Site Features: The site is approximately 0.39 acres in size. The site will be used for a seven-story, mixed-use residential/commercial building, which is under development. The site is surrounded by mixed commercial and residential property uses. Current Zoning and Land Use: The site has an E-designation as part of the Greenpoint-Williamsburg Rezoning and is included in the M1-2/R6A mixed use district. The property is currently vacant. Past Use of the Site: From approximately 1980 to until 1998, the site was operated by Barouh Eaton Allen Corp., a manufacturer of typewriter ink and printer products. The building was used from 1998 to 2010 for

87 KENT AVENUE (Continued) **S116550038**

warehousing and distribution by Lucky Paper Inc. (eastern portion), a distributor or restaurant supplies, and by LJJ, Inc. (western portion), a clothing wholesaler and distributor and from 2010 to 2012 by 200 Supplies Corp., a plumbing supplier. Site Geology and Hydrogeology: The surface topography in the surrounding area is generally flat, gradually sloping northwest towards the East River. Based on reports compiled by the United States Geological Survey (Brooklyn, NY Quadrangle), the property lies at an elevation of approximately 20 feet above the National Geodetic Vertical Datum of 1929 (an approximation of mean sea level). The soil beneath the site is miscellaneous fill at depths of up to eight feet. This is underlain by a fine to medium sand with silt and clay layers of varying thicknesses. United States Geological Survey reports indicate that the depth to bedrock at the site is expected to be approximately 100 feet below ground surface. Groundwater is approximately 15 feet below ground surface. The East River is the nearest surface water body, approximately 700 feet to the northwest. Groundwater beneath the site flows in north-northeast direction. "

Env Problem: "Remediation at the site is complete. Prior to remediation, the primary contaminants of concern in soil were trichloroethene, benzo(a)pyrene, chrysene and metals including mercury, copper and lead. Remedial actions have successfully achieved soil cleanup objectives for unrestrited use. Prior to remediation, the compounds exceeded groundwater standard were trichloroethene, cis-1,2-DCE and metals including mercury, copper and lead. Remedial action taken place at site removed on-Site sources and post-remedial groundwater sampling documented that the concentrations do not require further treatment or monitoring. Although chlorinated volatile organic compounds were detected in groundwater and soils during the remedial investigation, remediation at the Site consisted of removal of approximately 13,000 cubic yards of contaminated soil and approximately 5.5 million gallons of contaminated groundwater. Furthermore, the foundation of the Site building is below the water table which necessitated installation of a 60 mil thick polyethylene/rubberized asphaltic waterproofing material as part of foundation construction. No further actions are needed to address soil vapor intrusion based on post-remedial environmental data and the construction elements of the building. "

Health Problem: "Remedial actions are complete and have eliminated the potential for contact with site-related contaminants on-site. Additional evaluation is needed to determine whether actions are needed to address soil vapor intrusion off-site. "

Dump: False
Structure: False
Lagoon: False
Landfill: False
Pond: False
Disp Start: Not reported
Disp Term: Not reported
Lat/Long: Not reported
Dell: Not reported
Record Add: 2014-03-27 14:42:00
Record Upd: 2015-04-22 10:44:00
Updated By: JHOCONNE
Own Op: 1
Sub Type: P03
Owner Name: Jay Weitzman

87 KENT AVENUE (Continued) **S116550038**

Owner Company: Ronit Realty LLC
Owner Address: 816 Avenue I
Owner Addr2: Not reported
Owner City,St,Zip: Brooklyn, NY 11230
Owner Country: United States of America
Own Op: Document Repository
Sub Type: NNN
Owner Name: Not reported
Owner Company: Brooklyn Public Library
Owner Address: Greenpoint Branch
Owner Addr2: 107 Norman Avenue
Owner City,St,Zip: Brooklyn, NY 11211
Owner Country: United States of America
Own Op: 6
Sub Type: P03
Owner Name: Jay Weitzman
Owner Company: Ronit Realty LLC
Owner Address: 816 Avenue I
Owner Addr2: Not reported
Owner City,St,Zip: Brooklyn, NY 11230
Owner Country: United States of America
HW Code: C224188
Waste Type: lead
Waste Quantity: UNKNOWN
Waste Code: Not reported
HW Code: C224188
Waste Type: chrysene
Waste Quantity: UNKNOWN
Waste Code: Not reported
HW Code: C224188
Waste Type: cis-1,2-dichloroethene
Waste Quantity: UNKNOWN
Waste Code: Not reported
HW Code: C224188
Waste Type: SELENIUM
Waste Quantity: UNKNOWN
Waste Code: Not reported
HW Code: C224188
Waste Type: MANGANESE
Waste Quantity: UNKNOWN
Waste Code: Not reported
HW Code: C224188
Waste Type: BENZO(B)FLUORANTHENE
Waste Quantity: UNKNOWN
Waste Code: Not reported
HW Code: C224188
Waste Type: TRICHLOROETHENE (TCE)
Waste Quantity: UNKNOWN
Waste Code: Not reported
HW Code: C224188
Waste Type: 1,1 Dichloroethene
Waste Quantity: UNKNOWN
Waste Code: Not reported
HW Code: C224188
Waste Type: BENZO(A)PYRENE
Waste Quantity: UNKNOWN
Waste Code: Not reported

87 KENT AVENUE (Continued) **S116550038**

HW Code: C224188
Waste Type: SODIUM
Waste Quantity: UNKNOWN
Waste Code: Not reported
HW Code: C224188
Waste Type: indeno(1,2,3-cd)pyrene
Waste Quantity: UNKNOWN
Waste Code: Not reported
HW Code: C224188
Waste Type: BENZO[K]FLUORANTHENE
Waste Quantity: UNKNOWN
Waste Code: Not reported
Crossref ID: 1606814
Cross Ref Type Code: 01
Cross Ref Type: Spill No.
Record Added Date: 2017-12-29 10:55:00
Record Updated: 2017-12-29 10:55:00
Updated By: HRAHMED
Crossref ID: C224188-06-14
Cross Ref Type Code: 23
Cross Ref Type: Agreement/Consent Order Number
Record Added Date: 2017-12-20 11:46:00
Record Updated: 2017-12-20 11:46:00
Updated By: HRAHMED
Crossref ID: 2015000281945
Cross Ref Type Code: 25
Cross Ref Type: County Recording Identifier
Record Added Date: 2015-09-01 15:18:00
Record Updated: 2015-09-01 15:18:00
Updated By: HRAHMED

Name: 87 KENT AVENUE
Address: 56 NORTH 9TH STREET (AKA 87 KENT AVENUE)
City,State,Zip: BROOKLYN, NY 11249
Site Code: 492995
Control Name: O&M Plan
HW Code: C224188
Control Code: 33
Control Type: INST
Dt record added: 01/12/2016
Dt rec updated: 02/23/2017
Updated By: HRAHMED
Site Code: 492995
Site Description: "Site Location: The site is located at the corner of Kent Avenue and North 9th Street in the Williamsburg area of Brooklyn, Kings County. To the north of the site is North 9th Street, to the south is North 8th Street, to the west is Kent Avenue, and to the east is Wythe Avenue. Site Features: The site is approximately 0.39 acres in size. The site will be used for a seven-story, mixed-use residential/commercial building, which is under development. The site is surrounded by mixed commercial and residential property uses. Current Zoning and Land Use: The site has an E-designation as part of the Greenpoint-Williamsburg Rezoning and is included in the M1-2/R6A mixed use district. The property is currently vacant. Past Use of the Site: From approximately 1980 to until 1998, the site was operated by Barouh Eaton Allen Corp., a manufacturer of typewriter ink and printer products. The building was used from 1998 to 2010 for

87 KENT AVENUE (Continued) **S116550038**

warehousing and distribution by Lucky Paper Inc. (eastern portion), a distributor or restaurant supplies, and by LJJ, Inc. (western portion), a clothing wholesaler and distributor and from 2010 to 2012 by 200 Supplies Corp., a plumbing supplier. Site Geology and Hydrogeology: The surface topography in the surrounding area is generally flat, gradually sloping northwest towards the East River. Based on reports compiled by the United States Geological Survey (Brooklyn, NY Quadrangle), the property lies at an elevation of approximately 20 feet above the National Geodetic Vertical Datum of 1929 (an approximation of mean sea level). The soil beneath the site is miscellaneous fill at depths of up to eight feet. This is underlain by a fine to medium sand with silt and clay layers of varying thicknesses. United States Geological Survey reports indicate that the depth to bedrock at the site is expected to be approximately 100 feet below ground surface. Groundwater is approximately 15 feet below ground surface. The East River is the nearest surface water body, approximately 700 feet to the northwest. Groundwater beneath the site flows in north-northeast direction. "

Env Problem: "Remediation at the site is complete. Prior to remediation, the primary contaminants of concern in soil were trichloroethene, benzo(a)pyrene, chrysene and metals including mercury, copper and lead. Remedial actions have successfully achieved soil cleanup objectives for unrestrited use. Prior to remediation, the compounds exceeded groundwater standard were trichloroethene, cis-1,2-DCE and metals including mercury, copper and lead. Remedial action taken place at site removed on-Site sources and post-remedial groundwater sampling documented that the concentrations do not require further treatment or monitoring. Although chlorinated volatile organic compounds were detected in groundwater and soils during the remedial investigation, remediation at the Site consisted of removal of approximately 13,000 cubic yards of contaminated soil and approximately 5.5 million gallons of contaminated groundwater. Furthermore, the foundation of the Site building is below the water table which necessitated installation of a 60 mil thick polyethylene/rubberized asphaltic waterproofing material as part of foundation construction. No further actions are needed to address soil vapor intrusion based on post-remedial environmental data and the construction elements of the building. "

Health Problem: "Remedial actions are complete and have eliminated the potential for contact with site-related contaminants on-site. Additional evaluation is needed to determine whether actions are needed to address soil vapor intrusion off-site. "

Dump: False
Structure: False
Lagoon: False
Landfill: False
Pond: False
Disp Start: Not reported
Disp Term: Not reported
Lat/Long: Not reported
Dell: Not reported
Record Add: 2014-03-27 14:42:00
Record Upd: 2015-04-22 10:44:00
Updated By: JHOCONNE
Own Op: 1
Sub Type: P03
Owner Name: Jay Weitzman

87 KENT AVENUE (Continued) **S116550038**

Owner Company: Ronit Realty LLC
Owner Address: 816 Avenue I
Owner Addr2: Not reported
Owner City,St,Zip: Brooklyn, NY 11230
Owner Country: United States of America
Own Op: Document Repository
Sub Type: NNN
Owner Name: Not reported
Owner Company: Brooklyn Public Library
Owner Address: Greenpoint Branch
Owner Addr2: 107 Norman Avenue
Owner City,St,Zip: Brooklyn, NY 11211
Owner Country: United States of America
Own Op: 6
Sub Type: P03
Owner Name: Jay Weitzman
Owner Company: Ronit Realty LLC
Owner Address: 816 Avenue I
Owner Addr2: Not reported
Owner City,St,Zip: Brooklyn, NY 11230
Owner Country: United States of America
HW Code: C224188
Waste Type: lead
Waste Quantity: UNKNOWN
Waste Code: Not reported
HW Code: C224188
Waste Type: chrysene
Waste Quantity: UNKNOWN
Waste Code: Not reported
HW Code: C224188
Waste Type: cis-1,2-dichloroethene
Waste Quantity: UNKNOWN
Waste Code: Not reported
HW Code: C224188
Waste Type: SELENIUM
Waste Quantity: UNKNOWN
Waste Code: Not reported
HW Code: C224188
Waste Type: MANGANESE
Waste Quantity: UNKNOWN
Waste Code: Not reported
HW Code: C224188
Waste Type: BENZO(B)FLUORANTHENE
Waste Quantity: UNKNOWN
Waste Code: Not reported
HW Code: C224188
Waste Type: TRICHLOROETHENE (TCE)
Waste Quantity: UNKNOWN
Waste Code: Not reported
HW Code: C224188
Waste Type: 1,1 Dichloroethene
Waste Quantity: UNKNOWN
Waste Code: Not reported
HW Code: C224188
Waste Type: BENZO(A)PYRENE
Waste Quantity: UNKNOWN
Waste Code: Not reported

87 KENT AVENUE (Continued) **S116550038**

HW Code: C224188
Waste Type: SODIUM
Waste Quantity: UNKNOWN
Waste Code: Not reported
HW Code: C224188
Waste Type: indeno(1,2,3-cd)pyrene
Waste Quantity: UNKNOWN
Waste Code: Not reported
HW Code: C224188
Waste Type: BENZO[K]FLUORANTHENE
Waste Quantity: UNKNOWN
Waste Code: Not reported
Crossref ID: 1606814
Cross Ref Type Code: 01
Cross Ref Type: Spill No.
Record Added Date: 2017-12-29 10:55:00
Record Updated: 2017-12-29 10:55:00
Updated By: HRAHMED
Crossref ID: C224188-06-14
Cross Ref Type Code: 23
Cross Ref Type: Agreement/Consent Order Number
Record Added Date: 2017-12-20 11:46:00
Record Updated: 2017-12-20 11:46:00
Updated By: HRAHMED
Crossref ID: 2015000281945
Cross Ref Type Code: 25
Cross Ref Type: County Recording Identifier
Record Added Date: 2015-09-01 15:18:00
Record Updated: 2015-09-01 15:18:00
Updated By: HRAHMED

BROWNFIELDS:

Name:	87 KENT AVENUE
Address:	56 NORTH 9TH STREET (AKA 87 KENT AVENUE)
City,State,Zip:	BROOKLYN, NY 11249
Program:	BCP
Site Code:	492995
Acres:	0.390
HW Code:	C224188
SWIS:	2401
Town:	New York City
Record Added Date:	03/25/2014
Record Updated Date:	01/02/2018
Update By:	BXANDERS
Site Description:	"Site Location: The site is located at the corner of Kent Avenue and North 9th Street in the Williamsburg area of Brooklyn, Kings County. To the north of the site is North 9th Street, to the south is North 8th Street, to the west is Kent Avenue, and to the east is Wythe Avenue. Site Features: The site is approximately 0.39 acres in size. The site will be used for a seven-story, mixed-use residential/commercial building, which is under development. The site is surrounded by mixed commercial and residential property uses. Current Zoning and Land Use: The site has an E-designation as part of the Greenpoint-Williamsburg Rezoning and is included in the M1-2/R6A mixed use district. The property is currently vacant. Past Use of the Site: From approximately 1980 to until 1998, the site was operated by Barouh Eaton Allen Corp., a manufacturer of typewriter ink and

87 KENT AVENUE (Continued) **S116550038**

printer products. The building was used from 1998 to 2010 for warehousing and distribution by Lucky Paper Inc. (eastern portion), a distributor or restaurant supplies, and by LJJ, Inc. (western portion), a clothing wholesaler and distributor and from 2010 to 2012 by 200 Supplies Corp., a plumbing supplier. Site Geology and Hydrogeology: The surface topography in the surrounding area is generally flat, gradually sloping northwest towards the East River. Based on reports compiled by the United States Geological Survey (Brooklyn, NY Quadrangle), the property lies at an elevation of approximately 20 feet above the National Geodetic Vertical Datum of 1929 (an approximation of mean sea level). The soil beneath the site is miscellaneous fill at depths of up to eight feet. This is underlain by a fine to medium sand with silt and clay layers of varying thicknesses. United States Geological Survey reports indicate that the depth to bedrock at the site is expected to be approximately 100 feet below ground surface. Groundwater is approximately 15 feet below ground surface. The East River is the nearest surface water body, approximately 700 feet to the northwest. Groundwater beneath the site flows in north-northeast direction. "

Env Problem:	"Remediation at the site is complete. Prior to remediation, the primary contaminants of concern in soil were trichloroethene, benzo(a)pyrene, chrysene and metals including mercury, copper and lead. Remedial actions have successfully achieved soil cleanup objectives for unrestrited use. Prior to remediation, the compounds exceeded groundwater standard were trichloroethene, cis-1,2-DCE and metals including mercury, copper and lead. Remedial action taken place at site removed on-Site sources and post-remedial groundwater sampling documented that the concentrations do not require further treatment or monitoring. Although chlorinated volatile organic compounds were detected in groundwater and soils during the remedial investigation, remediation at the Site consisted of removal of approximately 13,000 cubic yards of contaminated soil and approximately 5.5 million gallons of contaminated groundwater. Furthermore, the foundation of the Site building is below the water table which necessitated installation of a 60 mil thick polyethylene/rubberized asphaltic waterproofing material as part of foundation construction. No further actions are needed to address soil vapor intrusion based on post-remedial environmental data and the construction elements of the building. "
Health Problem:	"Remedial actions are complete and have eliminated the potential for contact with site-related contaminants on-site. Additional evaluation is needed to determine whether actions are needed to address soil vapor intrusion off-site. "
Dump:	False
Structure:	False
Lagoon:	False
Landfill:	False
Pond:	False
Disp Start:	Not reported
Disp Term:	Not reported
Lat/Long:	Not reported
Dell:	Not reported
Record Add:	2014-03-27 14:42:00
Record Upd:	2015-04-22 10:44:00
Updated By:	JHOCONNE
Own Op:	1
Sub Type:	P03

87 KENT AVENUE (Continued) **S116550038**

Owner Name:	Jay Weitzman
Owner Company:	Ronit Realty LLC
Owner Address:	816 Avenue I
Owner Addr2:	Not reported
Owner City,St,Zip:	Brooklyn, NY 11230
Owner Country:	United States of America
Own Op:	Document Repository
Sub Type:	NNN
Owner Name:	Not reported
Owner Company:	Brooklyn Public Library
Owner Address:	Greenpoint Branch
Owner Addr2:	107 Norman Avenue
Owner City,St,Zip:	Brooklyn, NY 11211
Owner Country:	United States of America
Own Op:	6
Sub Type:	P03
Owner Name:	Jay Weitzman
Owner Company:	Ronit Realty LLC
Owner Address:	816 Avenue I
Owner Addr2:	Not reported
Owner City,St,Zip:	Brooklyn, NY 11230
Owner Country:	United States of America
HW Code:	C224188
Waste Type:	lead
Waste Quantity:	UNKNOWN
Waste Code:	Not reported
HW Code:	C224188
Waste Type:	chrysene
Waste Quantity:	UNKNOWN
Waste Code:	Not reported
HW Code:	C224188
Waste Type:	cis-1,2-dichloroethene
Waste Quantity:	UNKNOWN
Waste Code:	Not reported
HW Code:	C224188
Waste Type:	SELENIUM
Waste Quantity:	UNKNOWN
Waste Code:	Not reported
HW Code:	C224188
Waste Type:	MANGANESE
Waste Quantity:	UNKNOWN
Waste Code:	Not reported
HW Code:	C224188
Waste Type:	BENZO(B)FLUORANTHENE
Waste Quantity:	UNKNOWN
Waste Code:	Not reported
HW Code:	C224188
Waste Type:	TRICHLOROETHENE (TCE)
Waste Quantity:	UNKNOWN
Waste Code:	Not reported
HW Code:	C224188
Waste Type:	1,1 Dichloroethene
Waste Quantity:	UNKNOWN
Waste Code:	Not reported
HW Code:	C224188
Waste Type:	BENZO(A)PYRENE
Waste Quantity:	UNKNOWN

87 KENT AVENUE (Continued) **S116550038**

Waste Code:	Not reported
HW Code:	C224188
Waste Type:	SODIUM
Waste Quantity:	UNKNOWN
Waste Code:	Not reported
HW Code:	C224188
Waste Type:	indeno(1,2,3-cd)pyrene
Waste Quantity:	UNKNOWN
Waste Code:	Not reported
HW Code:	C224188
Waste Type:	BENZO[K]FLUORANTHENE
Waste Quantity:	UNKNOWN
Waste Code:	Not reported
Crossref ID:	1606814
Cross Ref Type Code:	01
Cross Ref Type:	Spill No.
Record Added Date:	2017-12-29 10:55:00
Record Updated:	2017-12-29 10:55:00
Updated By:	HRAHMED
Crossref ID:	C224188-06-14
Cross Ref Type Code:	23
Cross Ref Type:	Agreement/Consent Order Number
Record Added Date:	2017-12-20 11:46:00
Record Updated:	2017-12-20 11:46:00
Updated By:	HRAHMED
Crossref ID:	2015000281945
Cross Ref Type Code:	25
Cross Ref Type:	County Recording Identifier
Record Added Date:	2015-09-01 15:18:00
Record Updated:	2015-09-01 15:18:00
Updated By:	HRAHMED

---

270 East 1/4-1/2 0.318 mi. 1678 ft. **DELI** **NY LTANKS S104953397**
112 NASSAU AVE **NY Spills N/A**
BROOKLYN, NY

Relative: Higher
Actual: 16 ft.

LTANKS:

Name:	ADAMS DELI
Address:	112 NASSAU AVE
City,State,Zip:	BROOKLYN, NY
Spill Number/Closed Date:	0013080 / 2001-03-14
Facility ID:	0013080
Site ID:	211488
Spill Date:	2001-03-14
Spill Cause:	Tank Failure
Spill Source:	Commercial/Industrial
Spill Class:	C3
Cleanup Ceased:	Not reported
SWIS:	2401
Investigator:	SMSANGES
Referred To:	Not reported
Reported to Dept:	2001-03-14
CID:	382
Water Affected:	Not reported
Spill Notifier:	Fire Department
Last Inspection:	Not reported

DELI (Continued) **S104953397**

Recommended Penalty:	False
Meets Standard:	False
UST Involvement:	False
Remediation Phase:	0
Date Entered In Computer:	2001-03-14
Spill Record Last Update:	2001-03-16
Spiller Name:	Not reported
Spiller Company:	ADAMS DELI
Spiller Address:	112 NASSAU AVE
Spiller County:	001
Spiller Contact:	FIREMAN RIPOLL
Spiller Phone:	(718) 476-6288
Spiller Extention:	Not reported
DEC Region:	2
DER Facility ID:	175258
DEC Memo:	"Prior to Sept, 2004 data translation this spill Lead_DEC Field was SANGESLAND Duplicate spill number closed Ref: Spill 0013079"
Remarks:	"undetermined amount of oil enter drain via basement after tank let go. hazmat on scene Cross Ref Spill #0013079"

All Materials:

Site ID:	211488
Operable Unit ID:	834599
Operable Unit:	01
Material ID:	560404
Material Code:	0001A
Material Name:	#2 fuel oil
Case No.:	Not reported
Material FA:	Petroleum
Quantity:	100.00
Units:	G
Recovered:	.00
Oxygenate:	Not reported

SPILLS:

Name:	DELI
Address:	112 NASSAU AVE
City,State,Zip:	BROOKLYN, NY
Spill Number/Closed Date:	0013079 / 2001-04-05
Facility ID:	0013079
Facility Type:	ER
DER Facility ID:	175258
Site ID:	234948
DEC Region:	2
Spill Cause:	Unknown
Spill Class:	C3
SWIS:	2401
Spill Date:	2001-03-14
Investigator:	SMSANGES
Referred To:	Not reported
Reported to Dept:	2001-03-14
CID:	405
Water Affected:	Not reported
Spill Source:	Unknown
Spill Notifier:	Local Agency
Cleanup Ceased:	Not reported

DELI (Continued) **S104953397**

Cleanup Meets Std:	False
Last Inspection:	Not reported
Recommended Penalty:	False
UST Trust:	False
Remediation Phase:	0
Date Entered In Computer:	2001-03-14
Spill Record Last Update:	2001-04-05
Spiller Name:	SON'S WORK TEL #
Spiller Company:	ROBERT BAK (OWNER'S SON)
Spiller Address:	112 NASSAU AVE
Spiller Company:	001
Contact Name:	FF RIPOLL
DEC Memo:	"Prior to Sept, 2004 data translation this spill Lead_DEC Field was SANGESLAND 3/14/2001 - Store front building with 3-4 apartments above. 2-275 gallon #2 oil tanks in the basement service the building. Scaggs & Walsh Oil Company made a delivery (no sign of overfill) Later that day the bottom of one of the tanks (looks like corrosion) gave way and approx 100 gallons went to the basement floor and a drywell floor drain. NYFD on scene emptied most of the 275 gallon tank into overpack drums. Scaggs & Walsh arrived on the scene and pumped out whatever remained. Scaggs & Walsh's insurance would not cover the loss because the tank is the property of the building owner and the tank failed due to corrosion. Scaggs & Walsh hired Milro Associates after a verbal discussion with the building owner (Robert Bak 718-628-9700) that the cost of the clean up was the responsibility of the building owner. 3/16/2001 - Sangesland called Milro to find the cleanup status. Paul (at Milro) said between 3/14 and 3/15 a 5'x8' section of the floor was opened up and dug down 2' and 2 cubic yards of contaminated soil was removed. Milro is not working today (3/16) because Scaggs & Walsh is installing new oil tanks. Milro will return on Monday 3/19 to continue excavation. 3/20/2001 Paul at Milro says the excavation is approx 5' x 10' x 3' deep. Because of access problems they can't really excavate any more and he'll probably spend one more day on site. Paul said he would PID the samples first and if they don't look bad, he'll back fill before the soil samples come back from the lab. 4/5/2001 End point sample from excavation was tested for: TCLP Volatiles 8021/STARS (All results were Non-Detect) TCLP Polynuc, Arom. Hydrocarbons (BN) 8270 - Non-Detect Spill closed 4/5/2001"
Remarks:	"spill in inside deli's basement fd on the scene"

All Materials:

Site ID:	234948
Operable Unit ID:	834598
Operable Unit:	01
Material ID:	539808
Material Code:	0001A
Material Name:	#2 fuel oil
Case No.:	Not reported
Material FA:	Petroleum
Quantity:	100.00
Units:	G
Recovered:	.00
Oxygenate:	Not reported

AJ271 **172-174 NORTH 11TH STREET** **NY VCP** **S125316875**
South **174 NORTH 11TH STREET** **N/A**
1/4-1/2 **NEW YORK CITY, NY**
0.323 mi.
1707 ft. **Site 1 of 2 in cluster AJ**

Relative: **Higher**
Actual: **16 ft.**

VCP NYC:

Project ID:	15TMP0064K,15EHAZ064K,15CVCP054K
Name:	172-174 NORTH 11TH STREET
Address:	174 NORTH 11TH STREET
City,State,Zip:	NEW YORK CITY, NY
Borough:	Brooklyn
BBL:	3022980013
OER Program:	VCP (Enrolled), E/RD (Review)
Phase:	Site Management
Latitude:	40.719627
Longitude:	-73.954686
Postcode:	1
Community Board:	33
Council District:	517
Census Tract:	3424774
BIN:	3022980013
NTA:	North Side-South Side

---

272 **SPILL NUMBER 0010746** **NY LTANKS** **S104879798**
North **111 MILTON STREET** **NY Spills** **N/A**
1/4-1/2 **BROOKLYN, NY**
0.338 mi.
1787 ft.

Relative: **Higher**
Actual: **23 ft.**

LTANKS:

Name:	111 MILTON STREET
Address:	111 MILTON STREET
City,State,Zip:	BROOKLYN, NY
Spill Number/Closed Date:	9312646 / 1994-01-27
Facility ID:	9312646
Site ID:	219109
Spill Date:	1994-01-27
Spill Cause:	Tank Overfill
Spill Source:	Private Dwelling
Spill Class:	C4
Cleanup Ceased:	1994-01-27
SWIS:	2401
Investigator:	KSTANG
Referred To:	Not reported
Reported to Dept:	1994-01-27
CID:	Not reported
Water Affected:	Not reported
Spill Notifier:	Responsible Party
Last Inspection:	Not reported
Recommended Penalty:	False
Meets Standard:	True
UST Involvement:	False
Remediation Phase:	0
Date Entered In Computer:	1994-01-28
Spill Record Last Update:	2004-09-30
Spiller Name:	Not reported
Spiller Company:	BAERENKLAU OIL CO.
Spiller Address:	740 JAMAICA AVENUE
Spiller County:	001

SPILL NUMBER 0010746 (Continued) **S104879798**

Spiller Contact: Not reported
Spiller Phone: Not reported
Spiller Extention: Not reported
DEC Region: 2
DER Facility ID: 279871
DEC Memo: "Prior to Sept, 2004 data translation this spill Lead_DEC Field was TANG "
Remarks: "PUT DOWN SPEEDY DRY - WILL CLEAN"

All Materials:
Site ID: 219109
Operable Unit ID: 991300
Operable Unit: 01
Material ID: 388066
Material Code: 0001A
Material Name: #2 fuel oil
Case No.: Not reported
Material FA: Petroleum
Quantity: 1.00
Units: G
Recovered: .00
Oxygenate: Not reported

SPILLS:
Name: SPILL NUMBER 0010746
Address: 111 MILTON STREET
City,State,Zip: BROOKLYN, NY
Spill Number/Closed Date: 0010746 / 2000-12-28
Facility ID: 0010746
Facility Type: ER
DER Facility ID: 279871
Site ID: 320710
DEC Region: 2
Spill Cause: Equipment Failure
Spill Class: C3
SWIS: 2401
Spill Date: 2000-12-26
Investigator: JMKRIMGO
Referred To: Not reported
Reported to Dept: 2000-12-27
CID: 396
Water Affected: Not reported
Spill Source: Private Dwelling
Spill Notifier: Other
Cleanup Ceased: Not reported
Cleanup Meets Std: False
Last Inspection: Not reported
Recommended Penalty: False
UST Trust: False
Remediation Phase: 0
Date Entered In Computer: 2000-12-27
Spill Record Last Update: 2001-01-08
Spiller Name: Not reported
Spiller Company: SAME
Spiller Address: Not reported
Spiller Company: 999

SPILL NUMBER 0010746 (Continued) **S104879798**

Contact Name: MR ELVORETI
DEC Memo: "Prior to Sept, 2004 data translation this spill Lead_DEC Field was KRIMGOLD Cleand up with absorb. pads."
Remarks: "there was a water break in the house and the oil burner got flooded...oil kept flowing..unk spilledn and unk recovered."

All Materials:
Site ID: 320710
Operable Unit ID: 831882
Operable Unit: 01
Material ID: 544633
Material Code: 0001A
Material Name: #2 fuel oil
Case No.: Not reported
Material FA: Petroleum
Quantity: .00
Units: G
Recovered: .00
Oxygenate: Not reported

---

273 **81 MCGUINNESS BLVD** **NY VCP** **S121796991**
East **81 MCGUINNESS BLVD** **N/A**
1/4-1/2 **NEW YORK CITY, NY**
0.343 mi.
1813 ft.

Relative:
Higher

Actual:
16 ft.

VCP NYC:
Project ID: 17TMP0541K,17EH-N322K,18CVCP023K
Name: 81 MCGUINNESS BLVD
Address: 81 MCGUINNESS BLVD
City,State,Zip: NEW YORK CITY, NY
Borough: Brooklyn
BBL: 3026490021
OER Program: VCP (Enrolled), E/RD (Review)
Phase: Completed
Latitude: 40.725352
Longitude: -73.948589
Postcode: 1
Community Board: 33
Council District: 571
Census Tract: 3066190
BIN: 3026490021
NTA: Greenpoint

AK274 **146 WYTHE AVE/BROOKLYN** **NY LTANKS** **S100142800**
SW **146 WYTHE AVENUE** **N/A**
1/4-1/2 **NEW YORK CITY, NY**
0.350 mi.
1847 ft. **Site 1 of 3 in cluster AK**

Relative:
Higher

Actual:
30 ft.

LTANKS:
Name: 146 WYTHE AVE/BROOKLYN
Address: 146 WYTHE AVENUE
City,State,Zip: NEW YORK CITY, NY
Spill Number/Closed Date: 8905160 / 1989-08-24
Facility ID: 8905160

146 WYTHE AVE/BROOKLYN (Continued) **S100142800**

Site ID:	303096
Spill Date:	1989-08-23
Spill Cause:	Tank Test Failure
Spill Source:	Commercial/Industrial
Spill Class:	Not reported
Cleanup Ceased:	1989-08-24
SWIS:	2401
Investigator:	FINGER
Referred To:	Not reported
Reported to Dept:	1989-08-24
CID:	Not reported
Water Affected:	Not reported
Spill Notifier:	Affected Persons
Last Inspection:	Not reported
Recommended Penalty:	False
Meets Standard:	True
UST Involvement:	False
Remediation Phase:	0
Date Entered In Computer:	1989-09-06
Spill Record Last Update:	2004-09-30
Spiller Name:	Not reported
Spiller Company:	Not reported
Spiller Address:	Not reported
Spiller County:	001
Spiller Contact:	Not reported
Spiller Phone:	Not reported
Spiller Extention:	Not reported
DEC Region:	2
DER Facility ID:	244883
DEC Memo:	""
Remarks:	"CONTRACTOR SAND BLASTING ADJACENT BLDG CAUSING MATERIAL TO AFFECT RESIDENTS OF THE NEIGHBORHOOD, REFERRED CASE TO THE NYCDEP & DOH."

All TTF:

Facility ID:	Not reported
Spill Number:	8905160
Spill Tank Test:	1535906
Site ID:	303096
Tank Number:	Not reported
Tank Size:	0
Material:	0066A
EPA UST:	Not reported
UST:	Not reported
Cause:	Not reported
Source:	Not reported
Test Method:	00
Test Method 2:	Unknown
Leak Rate:	.00
Gross Fail:	Not reported
Modified By:	Spills
Last Modified Date:	Not reported

All Materials:

Site ID:	303096
Operable Unit ID:	930469
Operable Unit:	01
Material ID:	445602

146 WYTHE AVE/BROOKLYN (Continued) **S100142800**

Material Code:	0066A
Material Name:	unknown petroleum
Case No.:	Not reported
Material FA:	Petroleum
Quantity:	-1.00
Units:	Not reported
Recovered:	.00
Oxygenate:	Not reported

AJ275 **470 DRIGGS AVE. CONVERSION** **NY VCP** **S127989947**
South **470 DRIGGS AVENUE** **N/A**
1/4-1/2 **NEW YORK CITY, NY**
0.353 mi.
1866 ft. **Site 2 of 2 in cluster AJ**

Relative:
Higher

Actual:
15 ft.

VCP NYC:

Project ID:	11TMP0206K,11EHAZ206K,12CBCP021K
Name:	470 DRIGGS AVE. CONVERSION
Address:	470 DRIGGS AVENUE
City,State,Zip:	NEW YORK CITY, NY
Borough:	Brooklyn
BBL:	3022980021
OER Program:	VCP (Enrolled), E/RD (Review)
Phase:	Site Management
Latitude:	40.718959
Longitude:	-73.954383
Postcode:	1
Community Board:	33
Council District:	517
Census Tract:	3061624
BIN:	3022980021
NTA:	North Side-South Side

AL276 **175 MCGUINNESS BOULEVARD** **NY VCP** **S126339339**
NE **175 MCGUINNESS BOULEVARD** **N/A**
1/4-1/2 **NEW YORK CITY, NY**
0.356 mi.
1881 ft. **Site 1 of 3 in cluster AL**

Relative:
Higher

Actual:
18 ft.

VCP NYC:

Project ID:	20TMP0628K,20EHAZ146K,20CVCP063K
Name:	175 MCGUINNESS BOULEVARD
Address:	175 MCGUINNESS BOULEVARD
City,State,Zip:	NEW YORK CITY, NY
Borough:	Brooklyn
BBL:	3.0259900233025901E+19
OER Program:	VCP (Enrolled), E/RD (Review)
Phase:	Construction
Latitude:	40.728356
Longitude:	-73.950307
Postcode:	1
Community Board:	33
Council District:	573
Census Tract:	3065402
BIN:	3025990024

175 MCGUINNESS BOULEVARD (Continued) **S126339339**

NTA: Greenpoint

AM277 **501 LEONARD STREET** **NY VCP** **S118943265**
ESE **501 LEONARD STREET** **N/A**
1/4-1/2 **NEW YORK CITY, NY**
0.357 mi.
1885 ft. **Site 1 of 5 in cluster AM**

Relative:
Higher

Actual:
15 ft.

VCP NYC:

Project ID:	13TMP0318K,13EHAZ318K,13CVCP128K
Name:	501 LEONARD STREET
Address:	501 LEONARD STREET
City,State,Zip:	NEW YORK CITY, NY
Borough:	Brooklyn
BBL:	3.02697000730269E+19
OER Program:	VCP (Enrolled), E/RD (Review)
Phase:	Site Management
Latitude:	40.722133
Longitude:	-73.94902
Postcode:	1
Community Board:	33
Council District:	515
Census Tract:	3425474
BIN:	3026977504
NTA:	North Side-South Side

AK278 **66 NORTH 8TH STREET** **NY VCP** **S118943239**
SW **66 NORTH 8TH STREET** **N/A**
1/4-1/2 **NEW YORK CITY, NY**
0.359 mi.
1896 ft. **Site 2 of 3 in cluster AK**

Relative:
Higher

Actual:
22 ft.

VCP NYC:

Project ID:	12TMP0451K,12EHAZ451K,13CVCP101K
Name:	66 NORTH 8TH STREET
Address:	66 NORTH 8TH STREET
City,State,Zip:	NEW YORK CITY, NY
Borough:	Brooklyn
BBL:	3023170013
OER Program:	VCP (Enrolled)
Phase:	Construction
Latitude:	40.720518
Longitude:	-73.960569
Postcode:	1
Community Board:	33
Council District:	557
Census Tract:	3000000
BIN:	3023170013
NTA:	North Side-South Side

279
South
1/4-1/2
0.360 mi.
1899 ft.

WINTER RESIDENCE
167 N. 9TH ST
BROOKLYN, NY

NY LTANKS **S108639569**
N/A

Relative:
Higher

Actual:
23 ft.

LTANKS:

Name:	WINTER RESIDENCE
Address:	167 N. 9TH ST
City,State,Zip:	BROOKLYN, NY
Spill Number/Closed Date:	0701659 / 2007-05-10
Facility ID:	0701659
Site ID:	381213
Spill Date:	2007-05-09
Spill Cause:	Tank Overfill
Spill Source:	Private Dwelling
Spill Class:	Not reported
Cleanup Ceased:	Not reported
SWIS:	2401
Investigator:	jbvought
Referred To:	Not reported
Reported to Dept:	2007-05-09
CID:	410
Water Affected:	Not reported
Spill Notifier:	Responsible Party
Last Inspection:	Not reported
Recommended Penalty:	False
Meets Standard:	False
UST Involvement:	False
Remediation Phase:	0
Date Entered In Computer:	2007-05-10
Spill Record Last Update:	2007-05-10
Spiller Name:	ANTHONY LOSQUADRO
Spiller Company:	FIJAX FUEL CORP
Spiller Address:	222 VARICK AVE
Spiller County:	001
Spiller Contact:	MR. WINTER
Spiller Phone:	(718) 388-3142
Spiller Extention:	Not reported
DEC Region:	2
DER Facility ID:	330604
DEC Memo:	"05/10/07-Vought-Off hours responder. Vought called Winters and left message to return call to cell phone. Vought called Vijax and spoke to Anthony Rotello and cause of spill was bad gauge. Spill came out of gauge and onto concrete floor. No sewers or drains affected. Rotello confirmed that spill amount less than five gallons. Gauge will be replaced. No spill out of vent pipe. Vought received call from resident (Ms Winter) is satsified with cleanup and confirmed that spill on concrete and no sewers or drains affected. Vought provided contact info in case additional issues arrise. Spill closed by Vought. "
Remarks:	"SPILL ONTO BASEMENT FLOOR, CLEANUP COMPLETE:"

All Materials:

Site ID:	381213
Operable Unit ID:	1138681
Operable Unit:	01
Material ID:	2128675
Material Code:	0001A
Material Name:	#2 fuel oil

WINTER RESIDENCE (Continued) **S108639569**

Case No.:	Not reported
Material FA:	Petroleum
Quantity:	5.00
Units:	G
Recovered:	5.00
Oxygenate:	Not reported

AK280 **76 NORTH 8TH STREET** **NY VCP** **S127051329**
SW **76 NORTH 8TH STREET** **N/A**
1/4-1/2 **NEW YORK CITY, NY**
0.361 mi.
1908 ft. **Site 3 of 3 in cluster AK**

Relative:
Higher

Actual:
25 ft.

VCP NYC:

Project ID:	20TMP0979K,20EHAZ200K,21CVCP009K
Name:	76 NORTH 8TH STREET
Address:	76 NORTH 8TH STREET
City,State,Zip:	NEW YORK CITY, NY
Borough:	Brooklyn
BBL:	3023170018
OER Program:	VCP (Enrolled), E/RD (Review)
Phase:	Construction
Latitude:	40.720353
Longitude:	-73.960306
Postcode:	1
Community Board:	33
Council District:	557
Census Tract:	3421793
BIN:	3023170018
NTA:	North Side-South Side

---

281 **DYMEK HOME** **NY LTANKS** **S102238460**
ESE **101 ECKFORD STREET** **NY Spills** **N/A**
1/4-1/2 **BROOKLYN, NY**
0.362 mi.
1913 ft.

Relative:
Higher

Actual:
17 ft.

LTANKS:

Name:	DYMEK HOME
Address:	101 ECKFORD STREET
City,State,Zip:	BROOKLYN, NY
Spill Number/Closed Date:	0609437 / 2006-11-22
Facility ID:	0609437
Site ID:	373682
Spill Date:	2006-11-16
Spill Cause:	Tank Overfill
Spill Source:	Private Dwelling
Spill Class:	C4
Cleanup Ceased:	Not reported
SWIS:	2401
Investigator:	SMSANGES
Referred To:	Not reported
Reported to Dept:	2006-11-16
CID:	444
Water Affected:	Not reported

DYMEK HOME (Continued) **S102238460**

Spill Notifier:	Other
Last Inspection:	Not reported
Recommended Penalty:	Not reported
Meets Standard:	False
UST Involvement:	Not reported
Remediation Phase:	0
Date Entered In Computer:	2006-11-16
Spill Record Last Update:	2006-11-22
Spiller Name:	NICK RELLA
Spiller Company:	CONSUMER ENERGY GROUP
Spiller Address:	222 VARICK AVE
Spiller County:	001
Spiller Contact:	DYMEK HOME
Spiller Phone:	(718) 389-0379
Spiller Extention:	Not reported
DEC Region:	2
DER Facility ID:	151835
DEC Memo:	"minor spill - all cleaned"
Remarks:	"1/4 OF A GALLON SPILLED AND IS CONTAINED AND IN PROCESS OF CLEANING UP:"

All Materials:

Site ID:	373682
Operable Unit ID:	1131383
Operable Unit:	01
Material ID:	2121080
Material Code:	0001A
Material Name:	#2 fuel oil
Case No.:	Not reported
Material FA:	Petroleum
Quantity:	.00
Units:	G
Recovered:	.00
Oxygenate:	Not reported

SPILLS:

Name:	101 ECKFORD STREET
Address:	101 ECKFORD STREET
City,State,Zip:	BROOKLYN, NY
Spill Number/Closed Date:	9310560 / 1993-12-01
Facility ID:	9310560
Facility Type:	ER
DER Facility ID:	151835
Site ID:	181026
DEC Region:	2
Spill Cause:	Human Error
Spill Class:	C3
SWIS:	2401
Spill Date:	1993-12-01
Investigator:	CAMMISA
Referred To:	Not reported
Reported to Dept:	1993-12-01
CID:	Not reported
Water Affected:	Not reported
Spill Source:	Private Dwelling
Spill Notifier:	Other

DYMEK HOME (Continued) **S102238460**

Cleanup Ceased:	1993-12-01
Cleanup Meets Std:	True
Last Inspection:	Not reported
Recommended Penalty:	False
UST Trust:	False
Remediation Phase:	0
Date Entered In Computer:	1993-12-02
Spill Record Last Update:	2004-09-30
Spiller Name:	Not reported
Spiller Company:	Not reported
Spiller Address:	Not reported
Spiller Company:	001
Contact Name:	Not reported
DEC Memo:	""
Remarks:	"CONTAINED ON SIDEWALK - CLEAN UP IS DONE BY PETRO."

All Materials:

Site ID:	181026
Operable Unit ID:	992273
Operable Unit:	01
Material ID:	389647
Material Code:	0001A
Material Name:	#2 fuel oil
Case No.:	Not reported
Material FA:	Petroleum
Quantity:	-2.00
Units:	G
Recovered:	.00
Oxygenate:	Not reported

Name:	BOGUMIL HOME
Address:	101 ECKFORD STREET
City,State,Zip:	BROOKLYN, NY
Spill Number/Closed Date:	0612279 / 2007-02-08
Facility ID:	0612279
Facility Type:	ER
DER Facility ID:	151835
Site ID:	377095
DEC Region:	2
Spill Cause:	Other
Spill Class:	C4
SWIS:	2401
Spill Date:	2007-02-08
Investigator:	SMSANGES
Referred To:	Not reported
Reported to Dept:	2007-02-08
CID:	444
Water Affected:	Not reported
Spill Source:	Private Dwelling
Spill Notifier:	Other
Cleanup Ceased:	Not reported
Cleanup Meets Std:	False
Last Inspection:	Not reported
Recommended Penalty:	Not reported
UST Trust:	Not reported
Remediation Phase:	0
Date Entered In Computer:	2007-02-08

DYMEK HOME (Continued) **S102238460**

Spill Record Last Update:	2007-02-08
Spiller Name:	JIM CAREY
Spiller Company:	METRO FUEL OIL CORP
Spiller Address:	500 KINGSLEY AVE
Spiller Company:	001
Contact Name:	BOGUMIL HOME
DEC Memo:	"100 eckert street. During a regular delivery to 100 eckert, the owner of 101 eckert asked the driver for a delivery to his house. That homeowner actually used Consumers oil and screwed up the various oil company names. Homeowner said he had a 550 gal tank (it was really a 275gal) At 240gal the tank overfilled. 3gal came out on cement driveway, 2 gal on solid sealed cement floor in basement. All cleaned within 1 hour."
Remarks:	"STORAGE TANK OVERFILL DUE TO WRONG DELIEVRY AND IS ALL CLEANED UP"

All Materials:

Site ID:	377095
Operable Unit ID:	1134650
Operable Unit:	01
Material ID:	2124527
Material Code:	0001A
Material Name:	#2 fuel oil
Case No.:	Not reported
Material FA:	Petroleum
Quantity:	5.00
Units:	G
Recovered:	5.00
Oxygenate:	Not reported

Name:	101 ECKFORD ST
Address:	101 ECKFORD STREET
City,State,Zip:	BROOKLYN, NY
Spill Number/Closed Date:	9511565 / 1995-12-13
Facility ID:	9511565
Facility Type:	ER
DER Facility ID:	151835
Site ID:	92308
DEC Region:	2
Spill Cause:	Equipment Failure
Spill Class:	C4
SWIS:	2401
Spill Date:	1995-12-13
Investigator:	SMMARTIN
Referred To:	Not reported
Reported to Dept:	1995-12-13
CID:	211
Water Affected:	Not reported
Spill Source:	Private Dwelling
Spill Notifier:	Responsible Party
Cleanup Ceased:	Not reported
Cleanup Meets Std:	False
Last Inspection:	Not reported
Recommended Penalty:	False
UST Trust:	False
Remediation Phase:	0
Date Entered In Computer:	1995-12-13
Spill Record Last Update:	1996-05-13

DYMEK HOME (Continued) **S102238460**

Spiller Name:	Not reported
Spiller Company:	PETRO ASTORIA
Spiller Address:	3616 19 AV
Spiller Company:	001
Contact Name:	ANNA BABILY
DEC Memo:	"Prior to Sept, 2004 data translation this spill Lead_DEC Field was MARTINKAT "
Remarks:	"AS DRIVER WAS FILLING TANK IT SPRAYED OUT VENT - APPROXIMATE 1 CUP WHICH WAS CLEANED UP "

All Materials:

Site ID:	92308
Operable Unit ID:	1022058
Operable Unit:	01
Material ID:	358896
Material Code:	0001A
Material Name:	#2 fuel oil
Case No.:	Not reported
Material FA:	Petroleum
Quantity:	1.00
Units:	G
Recovered:	1.00
Oxygenate:	Not reported

Name:	PRIVATE RESIDENCE
Address:	101 ECKFORD STREET
City,State,Zip:	BROOKLYN, NY
Spill Number/Closed Date:	0511246 / 2006-01-04
Facility ID:	0511246
Facility Type:	ER
DER Facility ID:	151835
Site ID:	357360
DEC Region:	2
Spill Cause:	Equipment Failure
Spill Class:	C4
SWIS:	2401
Spill Date:	2005-12-27
Investigator:	SMSANGES
Referred To:	Not reported
Reported to Dept:	2005-12-27
CID:	406
Water Affected:	Not reported
Spill Source:	Private Dwelling
Spill Notifier:	Other
Cleanup Ceased:	Not reported
Cleanup Meets Std:	False
Last Inspection:	Not reported
Recommended Penalty:	False
UST Trust:	False
Remediation Phase:	0
Date Entered In Computer:	2005-12-27
Spill Record Last Update:	2006-01-31
Spiller Name:	MARIA MANDARINO
Spiller Company:	PRIVATE RESIDENCE
Spiller Address:	101 ECKFORD ST.
Spiller Company:	001
Contact Name:	MARIA MANDARINO

DYMEK HOME (Continued) **S102238460**

DEC Memo: "Sangesland spoke to Maria at the oil company. She said the cleanup was complete. Spill was all to cement, no soil, no drains involved. Could not find a phone number for the property owner."
Remarks: "Spill due to faulty vent alarm. Clean up is completed."

All TTF:

Facility ID:	Not reported
Spill Number:	0511246
Spill Tank Test:	1549613
Site ID:	357360
Tank Number:	Not reported
Tank Size:	550
Material:	0001
EPA UST:	Not reported
UST:	Not reported
Cause:	Not reported
Source:	Not reported
Test Method:	00
Test Method 2:	Unknown
Leak Rate:	.00
Gross Fail:	Not reported
Modified By:	Watchdog
Last Modified Date:	Not reported

All Materials:

Site ID:	357360
Operable Unit ID:	1114634
Operable Unit:	01
Material ID:	2104701
Material Code:	0001A
Material Name:	#2 fuel oil
Case No.:	Not reported
Material FA:	Petroleum
Quantity:	1.00
Units:	G
Recovered:	1.00
Oxygenate:	Not reported

AN282 **64 NORTH 8TH STREET** **NY VCP** **S125868939**
SW **64 NORTH 8TH STREET** **N/A**
1/4-1/2 **NEW YORK CITY, NY**
0.363 mi.
1915 ft. **Site 1 of 2 in cluster AN**

Relative:
Higher

Actual:
21 ft.

VCP NYC:

Project ID:	19TMP1244K,19EHAZ311K,20CVCP038K
Name:	64 NORTH 8TH STREET
Address:	64 NORTH 8TH STREET
City,State,Zip:	NEW YORK CITY, NY
Borough:	Brooklyn
BBL:	3023170012
OER Program:	VCP (Enrolled), E/RD (Review)
Phase:	Approved Remedial Plan
Latitude:	40.720551
Longitude:	-73.960623
Postcode:	1
Community Board:	33

64 NORTH 8TH STREET (Continued) **S125868939**

Council District:	557
Census Tract:	3061870
BIN:	3023170012
NTA:	North Side-South Side

AL283 **183 MCGUINNESS BOULEVARD** **NY VCP** **S121133145**
NE **183 MCGUINNESS BOULEVARD** **N/A**
1/4-1/2 **NEW YORK CITY, NY**
0.363 mi.
1919 ft. **Site 2 of 3 in cluster AL**

Relative:
Higher
Actual:
18 ft.

VCP NYC:

Project ID:	17TMP0396K,17EHAZ163K,17CVCP066K
Name:	183 MCGUINNESS BOULEVARD
Address:	183 MCGUINNESS BOULEVARD
City,State,Zip:	NEW YORK CITY, NY
Borough:	Brooklyn
BBL:	3.0259900193025901E+19
OER Program:	VCP (Enrolled), E/RD (Review)
Phase:	Construction
Latitude:	40.728548
Longitude:	-73.950419
Postcode:	1
Community Board:	33
Council District:	573
Census Tract:	3065398
BIN:	3025990019
NTA:	Greenpoint

AO284 **209 NORTH 11TH STREET** **NY VCP** **S127989919**
SSE **209 NORTH 11TH STREET** **N/A**
1/4-1/2 **NEW YORK CITY, NY**
0.368 mi.
1943 ft. **Site 1 of 2 in cluster AO**

Relative:
Higher
Actual:
15 ft.

VCP NYC:

Project ID:	21TMP0028K,21EHAZ020K,21CVCP053K
Name:	209 NORTH 11TH STREET
Address:	209 NORTH 11TH STREET
City,State,Zip:	NEW YORK CITY, NY
Borough:	Brooklyn
BBL:	3022920029
OER Program:	VCP (Enrolled), E/RD (Review)
Phase:	Construction
Latitude:	40.718846
Longitude:	-73.953402
Postcode:	1
Community Board:	33
Council District:	519
Census Tract:	3061577
BIN:	3022920029
NTA:	North Side-South Side

AM285 **BRUMAR SHEET METAL INC** **NY LTANKS** **S108076226**
ESE **498 LEONARD STREET** **NY Spills** **N/A**
1/4-1/2 **BROOKLYN, NY 11222** **NY E DESIGNATION**
0.377 mi.
1993 ft. **Site 2 of 5 in cluster AM**

Relative:
Higher

Actual:
16 ft.

LTANKS:

Name:	BRUMAR SHEET METAL INC
Address:	498 LEONARD STREET
City,State,Zip:	BROOKLYN, NY 11222
Spill Number/Closed Date:	0212132 / 2006-09-26
Facility ID:	0212132
Site ID:	265770
Spill Date:	2003-03-10
Spill Cause:	Tank Test Failure
Spill Source:	Commercial/Industrial
Spill Class:	B3
Cleanup Ceased:	Not reported
SWIS:	2401
Investigator:	VSZHUNE
Referred To:	Not reported
Reported to Dept:	2003-03-10
CID:	405
Water Affected:	Not reported
Spill Notifier:	Tank Tester
Last Inspection:	Not reported
Recommended Penalty:	False
Meets Standard:	False
UST Involvement:	False
Remediation Phase:	0
Date Entered In Computer:	2003-03-10
Spill Record Last Update:	2006-10-16
Spiller Name:	JILL HUEY
Spiller Company:	BRUMAR SHEET METAL INC
Spiller Address:	498 LEONARD ST
Spiller County:	001
Spiller Contact:	JILL HUEY
Spiller Phone:	(718) 782-9052
Spiller Extention:	Not reported
DEC Region:	2
DER Facility ID:	30480
DEC Memo:	"01/27/2006 Kuldeep received the Fax from Brumer, but again information not adequate and need more follow up. 01/23/2006 Kuldeep sent a letterfor more information. 01/09/2006 Kuldeep Gupta- Facility Faxed on -01/06/2006 copy of consent Order. Region 2 Nick Lombardo on 01/09/2006 Faxed Report of 5000 gallon Tank Test report of 01/05/2004. 01/06/06 Kuldeep Gupta talked to Ms. Jill Huey and she need a letter in writing what document we need. She wanted to fax it at 1-718-486-6862. DEC Faxed the letter as requested. Kuldeep discussed with Philip Lodico Senior Attorney DEC and found Consent order signed on 03/24/2003 for not this spill. Prior to Sept, 2004 data translation this spill Lead_DEC Field was TIPPLE Does not appear on PBS database. Called Jill Huey. She stated that she received a Consent Order to bring the facility in compliance with state laws. The tank is 5000 gallons. 3/11/2003 ars. DEC Sigona sent TTF notice on March 14, 2003. 9/11/06 This case was transfered from Albany to Region 2. Zhune spoke to Jill Huey (ph: 718-9052) She doesn't want phone calls. She wants every thing by writing. 9/11/06 A TTF letter was sending to : Jill Huey 498 Leonard Street Brooklyn, NY 11222

BRUMAR SHEET METAL INC (Continued) **S108076226**

09/18/06 Ms. Huey sent a package of documents the passing tank test from 2003 was missing. 09/19/06 I sent a letter requesting her the tank test results from 2003. 09/22/03 Ms. Huey sent a package of 8 pages including the passing tank test results from 2003, letters stated the fallowing: The system test passed. After the system test failed in October due to a vent bad line, we decided to replace all pipes just to be sure we would pass. Also we would like to convey to your department that no contamination was detected in our system. What was the cause of the tank test failure on March 3, 2003? Water in tank issue. Piping needed to be replaced was replaced and systems test passed as a result of replacement. 09/27/06 This case was closed for V. Zhune in accordance with J. Vought. "

Remarks: "RECCOMEND CLEAN TANK DISCONNECT PIPING AND RETEST"

All Materials:

Site ID:	265770
Operable Unit ID:	865591
Operable Unit:	01
Material ID:	511867
Material Code:	0001A
Material Name:	#2 fuel oil
Case No.:	Not reported
Material FA:	Petroleum
Quantity:	.00
Units:	G
Recovered:	.00
Oxygenate:	Not reported

Name:	COMMERCIAL PROPERTY - TTF
Address:	498 LEONARD ST
City,State,Zip:	BROOKLYN, NY
Spill Number/Closed Date:	1206982 / 2015-04-09
Facility ID:	1206982
Site ID:	470012
Spill Date:	2012-10-16
Spill Cause:	Tank Test Failure
Spill Source:	Commercial/Industrial
Spill Class:	C4
Cleanup Ceased:	Not reported
SWIS:	2401
Investigator:	HRPATEL
Referred To:	Not reported
Reported to Dept:	2012-10-16
CID:	Not reported
Water Affected:	Not reported
Spill Notifier:	Other
Last Inspection:	Not reported
Recommended Penalty:	False
Meets Standard:	False
UST Involvement:	False
Remediation Phase:	0
Date Entered In Computer:	2012-10-16
Spill Record Last Update:	2015-04-09
Spiller Name:	Not reported
Spiller Company:	COMMERCIAL PROPERTY
Spiller Address:	Not reported
Spiller County:	999

BRUMAR SHEET METAL INC (Continued) **S108076226**

Spiller Contact:	JEFF MCKENZIE
Spiller Phone:	Not reported
Spiller Extention:	Not reported
DEC Region:	2
DER Facility ID:	422283
DEC Memo:	"case reassigned to DEC Patel. 01/28/14-Hiralkumar Patel. the subject spill will be remediated under spill #: 1205075."
Remarks:	"5000 gal ust"

All Materials:

Site ID:	470012
Operable Unit ID:	1219887
Operable Unit:	01
Material ID:	2218448
Material Code:	0001A
Material Name:	#2 fuel oil
Case No.:	Not reported
Material FA:	Petroleum
Quantity:	Not reported
Units:	G
Recovered:	Not reported
Oxygenate:	Not reported

SPILLS:

Name:	JOHN HULEY FORMER PLATING SITE
Address:	498 LEONARD ST
City,State,Zip:	BROOKLYN, NY
Spill Number/Closed Date:	1205075 / 2015-04-09
Facility ID:	1205075
Facility Type:	ER
DER Facility ID:	422283
Site ID:	467988
DEC Region:	2
Spill Cause:	Unknown
Spill Class:	C4
SWIS:	2401
Spill Date:	2012-08-20
Investigator:	HRPATEL
Referred To:	Not reported
Reported to Dept:	2012-08-20
CID:	Not reported
Water Affected:	Not reported
Spill Source:	Commercial/Industrial
Spill Notifier:	Other
Cleanup Ceased:	Not reported
Cleanup Meets Std:	False
Last Inspection:	Not reported
Recommended Penalty:	False
UST Trust:	False
Remediation Phase:	0
Date Entered In Computer:	2012-08-20
Spill Record Last Update:	2015-04-09
Spiller Name:	EZGY KARAYEL
Spiller Company:	JOHN HULEY
Spiller Address:	498 LEONARD ST
Spiller Company:	999

BRUMAR SHEET METAL INC (Continued) **S108076226**

Contact Name: EZGY KARAYEL
DEC Memo: "Sangesland spoke to Ezgy (As-Gee). (See eDocs for Phase 2 Report) She said the property is a 2 story industrial building being sold to a developer who will tear it down for a new residential building. City has placed an e-designation on the property because it's changing from industrial to residential. Problem is associated with leaking from a 5,000 gal buried oil tank. Hydro Tech was hired by the potential buyer and found contamination. Hydro Tech will continue to work on the site and come up with a plan to solve the spill problems and close them out. 6/12/13-Vought-Received call from and spoke to OER Chawla (212-442-3007) and the groundwater is 12-13'bg and proposed full excavation to the water table as part of redevelopment however contamination extends down to 30'bg. They are willing to do additional remedial action but would not like to excavate into groundwater and developer needs to decide by today or he will walk away. Three other developers walked away from site (was previously HydroTech). Former use of site is a plating site. Site was discussed with DEC Cozzy as per Chawla and Cozzy noted that it did not qualify for State BCP and Cozzy did talk to Demeo re site as per OER Chawla. Vought spoke to DEC Demeo and this spill transferred from Demeo to Patel for followup. 06/12/13-Hiralkumar Patel. little 'E' desgination for Hazmat ---------- alternate address: 498-502 Leonard Street PBS #: 2-608752. as per PBS record, the site has oe 5,000 gal #2 oil UST, in-service, installed in Jan. 1929. tank system was tested on 01/20/2010. other spills: 0212132, 1206982 spill # 0212132 was reported on 03/10/2003 due to tank test failure. tank system failed test due to bad vent line. lines were changed and system passed. no contamination found. case closed. spill # 1206982 was reported on 10/16/2012 due to tank test failure of 5,000 gal #2 oil UST. case is still open. 2:02 PM:- left message for Mr. Chawla at NYC OER. asked him to submit available reports. 2:39 PM:- received email from William Wong from NYC OER including link to reports. William H. Wong Ph. (212) 341-0659 Fax (212) 788-1482 email: WiWong@dep.nyc.gov reviewed available information:
--*-

BRUMAR SHEET METAL INC (Continued) **S108076226**

were installed to 12 ft bg - general soil type consists of fill material - one soil sample was collected from each boring - found VOC contamination in soil samples - found high PID readings in all borings PID values (in ppm) depth (ft)--------SP-1------SP-2------SP-3------SP-4 6-8------------------------1,413 8-10----------------------1,342-------405--------14 10-12-------------896-----------------610-------702 soil analyticals: ----------SP-1-------SP-2-------SP-3-------SP-4 9-11 ft 6-8 ft 10-12 ft 10-12 ft Benzene------------------310*------------------240 Ethylbenzene----------4,000------1,000 Xylene-------------------820*----------2,600 1,2,4-Trimethylbenzene----------4,800--------300 1,3,5-Trimethylbenzene----------1,300 Naphthalene----------6,500------3,600 Isopropylbenzene-------2,100--------280------6,700------1,300 n-Butylbenzene---------8,200------3,600------9,400------2,500 sec-Butylbenzene------13,000------6,800-----14,000------3,000 n-Propylbenzene--------3,700--------270-----12,000------2,900 3) 12/13/2012: DEC Demeo sent letter requiring documents regarding tank test failure. 4) 02/12/2013: Phase I Environmental Site Assessment: - proposed plan is to demolish the existing structure and construct a multi-story residential building that includes a 65 ft by 74 ft basement - the building was purchased in 1979 and turned into a steel manufacturing company, but this is not indicated on the map ---------- 5) 06/24/2013: Remedial Investigation Report: - Phase II conducted by Hydrotech in Oct. 2012 identified the presence of elevated SVOCs, metals and pesticides in surficial soil samples collected from the depth of 0-2 ft bg and elevated VOCs, SVOCs, metals and pesticides in soil samples collected from 10-12 ft bg - in Oct. 2012, Hydrotech installed 13 wells on the site and adjacent sidewalk. groundwater table elevations were measured between 14.77 and 15.71 ft ---------- - stratigraphy of the site from surface down consists of a layer of historic fill material from approx. 0 to 12 ft bg, sand, gravel and silty with heavy petroleum impacts from 12-16 ft bg, visible petroleum staining from 16-30 ft bg in the area of the UST and an impacted layer of highly compressible organic peat, clay and silt from 16-28 ft bg and highly compressible layer of clay/silt at approx. 28-34 ft bg - schools within 0.2 miles to the south ---------- - in Feb. 2013, GRANT installed five soil borings (SB-01 to SB-05) surrounding the UST in the southwest portion of the site and only visual inspection of the borings were performed (no samples were collected) ---------- - in Apr. 2013, GRANT installed seven soil borings (SB-06 to SB-12) across the entire site and collected 19 soil samples; 7 of 19 soil samples were analyzed for finger printing - borings SB-01 through SB-12 exhibited visual evidence of a petroleum discoloration layer from approx. 4 to 30 ft bg and free product observed from approx. 10 to 12 ft bg - free product noted on between 12 and 24 ft bg in borings SB-02, SB-03, SB-04 and SB-05, these borings were located around the UST ---------- - elevated PID readings were observed ranging from 455 ppm to 895 ppm in borings SB-7 through SB-12 - in Apr. 2013, GRANT installed 3 temporary wells (TWP-01 to TWP-03) towards the northwestern, northeastern and southeastern portions of the site, respectively - temporary wells were installed to a depth of 20 ft bg,

BRUMAR SHEET METAL INC (Continued) **S108076226**

with 10 ft of screen (means there were no screen above water table) ---------- - in Apr. 2013, GRANT installed 3 soil vapor probes (SVP-01 to SVP-03) and collected 3 samples - depth to groundwater was present at approx. 10 ft bg ---------- - groundwater flow direction is generally from the south towards the north ---------- - found mostly sec/n/tert-Butylbenzene in soil samples - high metals found in samples
--*-

BRUMAR SHEET METAL INC (Continued) **S108076226**

Leonard St and extending east - depth to groundwater was present at approx. 10 ft bg - HydroTech installed thirteen (13) monitoring wells - wells were surveyed and groundwater table elevations were measured between 14.77 and 15.71 ft - groundwater flow direction is generally from the south towards the north - soil excavation below the water table is anticipated for the area surrounding the UST in the southwest portion of the site - will collect endpoint samples - will install a vapor barrier and an active SSDS beneath the proposed building 11:13 AM:- spoke with Stephen Morse at Grant Engineering. inquired him about spill remediation work plan, that he mentioned as attachement F in RAWP for NYC OER. Steve mentioned that such work plan is not ready yet. discussed about well gauging and implementation of IRM. Steve will talk to Mr. Fung and try to conduct well gauging prior to meeting with NYC OER on 12/13/13. Stephen Morse Grant Engineering Ph. (212) 464-8689 email: smorse@grantpllc.com 11:25 AM:- left message for Mr. Chawla. 12/10/13-Hiralkumar Patel. 11:40 AM:- left message for Steve inquiring about well gauging, prior to upcoming meeting on 12/13/13. 12/17/13-Hiralkumar Patel. 1:17 PM:- left message for Steve. 1:18 PM:- left message for Mr. Chawla. 12/20/13-Hiralkumar Patel. 10:01 AM:- spoke with Steve. they met with NYC OER on 12/13/13 and discussed remedial action plan. Steve mentioned that owner has not hired his firm to gauge wells and remove any product in well(s). 10:05 AM:- spoke with Mr. Fung. informed him that the Department requires gauging of all existing wells and immediate removal of any product in well(s). he will talk to Steve. 1:04 PM:- received call from Andrew from Grant Engineering inquiring about what work needs to be done. informed him that the Department requires well gauging and removal of any free product from wells, until permanent remediation system is installed. informed him that well gauging must be done by end of 12/27/13. also recommended removing oil from the UST. Andrew Rizk Grant Engineering Ph. (212) 464-8689 Ext. 2 email: arizk@grantpllc.com 01/08/14-Hiralkumar Patel. 10:01 AM:- received call from Andrew. they gauged 12 out of 13 wells installed for the subject project. one well was installed across the site which is inside construction zone and was not accessible for gauging. out of 12 wells, free phase product found in 3 wells. about 4 inch product found in one of the well and less than 1 inch product found in remaining two wells. Andrew will submit memo, once he gets previous well survey data from record. Andrew confirmed that the on-site tank was also pumped out last week. informed Andrew that the department requires implementation of interim remedial measures until permanent remedial system in in operation. 01/09/14-Hiralkumar Patel. received email from Andrew (at 6:59 PM on 01/08/14) including well gauging data. total of 13 wells (MW-1 through MW-13) were installed previously by Hydrotech. well MW-7 is located on west sidewalk of Leonard St, across from the site. well MW-7 was inaccessible due to the presence of green construction fence directly over top of the well. out of 12 remaining wells, product found in three wells (MW-1, MW-2 and MW-8) between 2 and 4 inches. 01/13/14-Hiralkumar Patel. 12:49 PM:- left message for Mr. Fung. 12:50 PM:- left message for Mr. Chawla. 01/27/14-Hiralkumar Patel. 11:12 AM:- received email from Mr. Chawla including owner’s letter and OER briefing. property owner Mr. Fung stated that the entire site will be excavated down to 13 ft bg (into groundwater table). Mr. Chawla included copy of ORC application plan. 4:09 PM:- sent email to Mr. Chawla and informed him that the Department has not received any ORC treatment work plan and such plan is not approved prior to reviewing tank removal report with endpoint

BRUMAR SHEET METAL INC (Continued) **S108076226**

sample results. email copied to Mr. Wong at OER. 01/28/14-Hiralkumar Patel. 9:12 AM:- left message for Mr. Chawla. 9:41 AM:- received call from Mr. Chawla and Mr. Wong from NYC OER. Mr. Chawla mentioned that they received a revised RAWP and ready to issue Notice to Proceed letter. he wanted to know any requirements from DEC, prior to sending letter to property owner. revised RAWP will be forwarded for review. 12:29 PM:- received email from Mr. Chawla including link to RAWP Stipulation List. abstract of RAWP Stipulation List to NYC OER: - entire site will be excavated to 13 ft bg, with additional excavation in locations where further pockets of contamination is observed - collection and analysis of 22 endpoint samples from the bottom of excavation will be collected - a minimum of 20-millimeter vapor barrier will be installed beneath te structure's slab and along foundation wall - dewatering will be performed - excavation of the impacted soil will be performed following the removal of existing tanks abstract of site-specific groundwater treatment and monitoring plan dated 01/21/14: - remaining product from 5,000 gal tank was pumped from the tank on 12/27/13 - proposes to mitigate the contamination in three stages: 1) the existing site will be remediated via purging of product from the existing wells on a monthly basis, 2) site will be excavated to approx. 13 ft bg, or deeper in locations where contamination is present and the open excavation will be treated with chemical application, and 3) monitoring wells and contingency injection wells will be installed in the cellar level of the proposed development to allow for future chemical injections, if necessary - prior to construction, the assessment of groundwater quality will include the collection of groundwater samples from the existing wells 01/29/14-Hiralkumar Patel. 12:46 PM:- sent letter to Mr. Fung requiring bi-weekly monitoring of wells, product removal from impacted wells and monthly submission of well monitoring reports. informed him that the department only approves tank removal work (as listed in appendix 1 of RAWP Stipulation List submitted to NYC OER) and required submission of tank removal report. also informed him that the department may require additional investigation, after reviewing the tank removal report, prior to any comment on in-situ remediation, if needed. letter emailed to Mr. Fung, Mr. Chawla, Mr. Wong, Steve and Andrew. 12:53 PM:- spoke with Mr. Fung and informed him about letter sent in email. he will discuss with Grant Engineering. 02/20/14-Hiralkumar Patel. 1:06 PM:- received email from Andrew. he mentioned that while drilling borings for geotechnical investigation, a second UST was found, directly east of the existing 5,000 gal UST. unknown UST had about an inch of product. he confirmed that product from 5,000 gal tank was pumped out on 12/27/13. they pumped out product from impacted wells (MW1, MW2 and MW) on 02/07/14. 03/04/14-Hiralkumar Patel. 1:32 PM:- received email from Andrew including interim remedial measure letter report. between 1 and 6 inches of product noted in three wells (MW-1, MW-2 and MW-8). 04/09/14-Hiralkumar Patel. received email from Steve (at 5:39 PM on 04/08/14) including interim remedial measure letter report. wells were monitored on 03/07/14 and 03/21/14. between 2.5 and 6.6 inches of product noted in three wells (MW-1, MW-2 and MW-8). 04/18/14-Hiralkumar Patel. received email from Steve (at 8:09 PM on 04/17/14). he mentioned that bi-weekly groundwater gauging, monitoring and reporting will not be conducted this week due to the building currently undergoing asbestos abatement activities. he also mentioned that the existing building will be immediately demolished

BRUMAR SHEET METAL INC (Continued) **S108076226**

once the abatement work is completed. Steve mentioned that well gauging will resume, if demolition does not occur. 04/28/14-Hiralkumar Patel. 3:33 PM:- sent email to Steve inquiring updates. 04/29/14-Hiralkumar Patel. 10:15 AM:- received email from Steve. he mentioned that currently, the building is under a stop work order and full vacate order. the owner and asbestos abatement contractor are taking steps to address this. 08/19/14-Hiralkumar Patel. 11:58 AM:- received message from Ray Kahn from ESPL. 08/22/14-Hiralkumar Patel. 2:39 PM:- spoke with Mr. Kahn. ESPL has been hired for required work at the site and they are ready to start soil excavation. asked Mr. Kahn to provide work schedule for site work. he will send email. 11/14/14-Hiralkumar Patel. 10:16 AM:- left message for Mr. Kahn. 11/18/14-Hiralkumar Patel. 12:04 PM:- received call from Mr. Kahn. he mentioned that site excavation has not begun yet as owner has planned to change design of new building. Mr. Kahn will talk to property owner about required well gauging/product removal. 12/17/14-Hiralkumar Patel. 1:21 PM:- spoke with Mr. Kahn. he mentioned that property owner has met with NYC OER and planning to start excavation on 01/05/15. he mentioned that well monitoring/gauging/product removal has not been conducted yet since Feb. 2014. 1:22 PM:- left message for Mr. Wong at NYC OER. 1:44 PM:- spoke with Shaminder Chawla at NYC OER and informed him about property owner's failure to comply with the well monitoring/report submission requirements as per the letter dated 01/29/14. informed him that the case may be referred for legal enforcement. Mr. Chawla has no objection to DEC's enforcement. 01/07/15-Hiralkumar Patel. 11:52 AM:- spoke with Mr. Kahn. after discussion on 12/17/14, ESPL installed a test pit next to the UST. the test pit was dug down to 9 ft bg, where groundwater was found. free phase product was noted on groundwater and product recovered using absorbent pads. asked Mr. Kahn to submit letter summarizing test pit work and monitoring data. Mr. Kahn mentioned about chemical treatment of contamination. informed him that the department does not approve chemical treatment at this time and requires submission of endpoint soil and groundwater samnple results prior to finalizing a remedial method. 01/21/15-Hiralkumar Patel. 9:08 AM:- received email from Mr. Kahn including test pit letter report. three test pits were excavate on 12/19/14 to a depth of 11 ft bg (2 ft below groundwater) and 8 ft wide. product found on water in test pit #1 which is located east of the tank farm. product is being collected using absorbent pads. on 01/12/15, a stop work order was issued by NYC DOB. interim cleanup will continue by capturing the product using adsorption pads and pump-out methods until the actual tank removal and spill clean-up can be conducted. 9:11 AM:- sent email to Mr. Kahn and asked him to submit a scaled site map with existing well, tank and test pit locations. email copied to Mr. Chawla. 01/23/15-Hiralkumar Patel. received email from Mr. Kahn (at 8:16 PM on 01/22/15) including site map. he also mentioned that the stop work order was removed and the shoring conctractor is driving the beams into the ground in the west and north side of the site. 01/28/15-Hiralkumar Patel. received email from Mr. Kahn (at 2:54 PM on 01/25/15) including test pit/UST plan and shoring plan. he mentioned that two USTs were exposed on 01/23/15 to prepare the site location plan. both tanks were found containing water. 01/29/15-Hiralkumar Patel. 9:58 AM:- received call from Mr. Kahn. today they pumped out and removed two tanks. excavation was about 9 ft bg and groundwater was not found in the excavation. due to structural safety of the adjoining building, they have to backfill

BRUMAR SHEET METAL INC (Continued) **S108076226**

the excavation. Mr. Kahn mentioned that contaminated soils will be removed once underpinning for adjoining building is done (possibly within two weeks depends on weather). 02/05/15-Hiralkumar Patel. 2:14 PM:- received email from Mr. Chawla. William Wong of OER visited site and noted petroleum odors while tank piping being removed. 02/06/15-Hiralkumar Patel. 10:30 AM:- visited site. met with on-site supervisor. crew was underpining adjacent building in area where the USTs were located. no petroleum odors noted in work zone. 02/11/15-Hiralkumar Patel. 1:32 PM:- received message from Mr. Kahn. 02/12/15-Hiralkumar Patel. 10:03 AM:- received call from Mr. Kahn. during underpining operation, crew found set of ten (10) 1,000 gal tanks in rear portion of the site. Mr. Kahn spoke with neighbours and reviewed sanborn maps. maps shows location of ten tanks. Mr. Kahn has collected liquid samples from these ten tanks. asked him to send site map with these tank location, sanborn map and tank removal plan. also asked him to submit results of liquid samples from the tank, once available. 03/03/15-Hiralkumar Patel. 10:38 AM:- received email from Mr. Kahn including link to UST removal report. abstract: - previously known USTs # 1 & 2 were removed on 01/29/15 - during underpinning of the adjacent structure, two additional tanks (UST # 3 & 4 - size: 5.5 ft dia x 7 ft long) were discovered approx. 3 ft bg on 02/09/15, which were removed - during further work, an additional eight (8) USTs were identified (UST # 5, 6, 7, 8, 9, 10, 11 & 12) on 02/11/15; these tanks were buried vertically approx. 2.5 ft bg - USTs # 5-12 were identified on 1942-1965 Sanborn Maps - USTs # 5-12 were encased in concrete - based on site history and shape of tanks # 5-12 and interior structure, it was concluded that the tanks could have been used for mixing operation which is consistent with the site history of a carpet dying operation during 1940’s and 1960’s - dimensions of tanks # 5-12 varied: 5 ft dia x 6 ft long (1,000 gal) & 5 ft dia x 4 ft long (500 gal) - additional soil excavation will continue Mr. Kahn included copy of PBS application form (signed on 02/11/15) to register previously unknown tanks, but no records found in PBS record. 03/31/15-Hiralkumar Patel. 9:06 AM:- received call from Mr. Kahn. he mentioned that soil from almost entire footprint of the site has been removed to a depth of approx. 11 ft bg. they removed about 3,028 tons of soil. currently, the site excavation is filled with groundwater. the north and south sidewall of the excavations are concrete underpining under adjacent buildings and there is a shoring along the west sidewall to pretect the sidewalk. asked Mr. Kahn to collect endpoint soil samples from east sidewall, water sample from excavation pool and groundwater samples from monitoring wells on sidewalk. asked him to analyze all samples for full list VOCs/SVOCs. informed Mr. Kahn that the department does not approve application of any chemical prior to reviewing soil/groundwater samples. he mentioned that the new foundation will be at around 9.5 ft bg. 04/01/15-Hiralkumar Patel. 8:45 AM:- went to site for inspection, but site was closed. looked through opening in construction fence. the entire excavation was filled with water. no petroleum sheen or odors were observed. 04/09/15-Hiralkumar Patel. 10:55 PM:- received email from Mr. Kahn including status report. abstract: - composite soil sample was collected from east sidewall - groundwater samples were collected from excavation pool and wells MW-5 and MW-6 - no contamination found in any sample based on available documents/information, no further work is needed and case is closed. 3:01 PM:- spoke with Mr. Chawla at NYC OER and informed him about case closure. Mr. Chawla confirmed that a moisture/vapor barrier will

BRUMAR SHEET METAL INC (Continued) **S108076226**

be installed underneath the new building. 3:19 PM:- sent spill closure letter to Mr. Fung. letter emailed to Mr. Fung, Mr. Chawla and Mr. Kahn. **also refer to spill #: 1206982.**"

Remarks: "tank is in place, soil samples confirm contamination"

All Materials:

Site ID:	467988
Operable Unit ID:	1217925
Operable Unit:	01
Material ID:	2216273
Material Code:	0066A
Material Name:	unknown petroleum
Case No.:	Not reported
Material FA:	Petroleum
Quantity:	Not reported
Units:	Not reported
Recovered:	Not reported
Oxygenate:	Not reported

E DESIGNATION:

Name:	LOT 11,TAXBLOCK 2698
Address:	498 LEONARD STREET
City,State,Zip:	BROOKLYN, NY
Tax Lot(s):	11
Tax Block:	2698
Borough Code:	Not reported
E-No:	E-138
Effective Date:	5/11/2005
Satisfaction Date:	Not reported
Ceqr Number:	04DCP003K
Ulurp Number:	050110 ZRK, 050111 ZMK, 050415 MMK, 040416 MMK, 040417 MMK, 040418 MMK, 050110 (A)ZRK, 050111 (A)ZMK
Zoning Map No:	12c, 12d, 13a, 13b
Description:	Underground Gasoline Storage Tanks* Testing Protocol.
Lot Remediation Date:	Not reported

AM286 **498 LEONARD STREET** **NY VCP** **S118943281**
ESE **498 LEONARD STREET** **N/A**
1/4-1/2 **NEW YORK CITY, NY**
0.377 mi.
1993 ft. **Site 3 of 5 in cluster AM**

Relative: **Higher**
Actual: **16 ft.**

VCP NYC:

Project ID:	13TMP0197K,13EHAZ197K,13CVCP144K
Name:	498 LEONARD STREET
Address:	498 LEONARD STREET
City,State,Zip:	NEW YORK CITY, NY
Borough:	Brooklyn
BBL:	3.0269800113026899E+29
OER Program:	VCP (Enrolled), E/RD (Review)
Phase:	Site Management
Latitude:	40.722075
Longitude:	-73.948991
Postcode:	1
Community Board:	33
Council District:	499

498 LEONARD STREET (Continued) **S118943281**

Census Tract: 3425146
BIN: 3026980009
NTA: Greenpoint

AP287 **58 GREENPOINT AVE.-OER** **NY SHWS** **S120706232**
NNW **58 GREENPOINT AVE.** **N/A**
1/4-1/2 **BROOKLYN, NY 11222**
0.385 mi.
2035 ft. **Site 1 of 4 in cluster AP**

Relative:
Higher

Actual:
14 ft.

SHWS:
Name: 58 GREENPOINT AVE.-OER
Address: 58 GREENPOINT AVE.
City,State,Zip: BROOKLYN, NY 11222
Program: HW
Site Code: 533500
Classification: P
Region: 2
Acres: 0.090
HW Code: 224246
Record Add: 10/12/2016
Record Upd: 03/03/2020
Updated By: HMDUDEK
Site Description: ""
Env Problem: ""
Health Problem: "As information for this site becomes available, it will be reviewed by the NYSDOH to determine if site contamination presents public health exposure concerns."
Dump: Not reported
Structure: Not reported
Lagoon: Not reported
Landfill: Not reported
Pond: Not reported
Disp Start: Not reported
Disp Term: Not reported
Lat/Long: Not reported
Dell: Not reported
Record Add: Not reported
Record Upd: Not reported
Updated By: Not reported
Own Op: Not reported
Sub Type: Not reported
Owner Name: Not reported
Owner Company: Not reported
Owner Address: Not reported
Owner Addr2: Not reported
Owner City,St,Zip: Not reported
Owner Country: Not reported
HW Code: Not reported
Waste Type: Not reported
Waste Quantity: Not reported
Waste Code: Not reported
Crossref ID: Not reported
Cross Ref Type Code: Not reported
Cross Ref Type: Not reported
Record Added Date: Not reported
Record Updated: Not reported
Updated By: Not reported

288
NE
1/4-1/2
0.389 mi.
2052 ft.

209-227 MCGUINNESS BOULEVARD
209 MCGUINNESS BLVD
NEW YORK CITY, NY

NY VCP **S125316907**
N/A

Relative:
Higher

Actual:
18 ft.

VCP NYC:

Project ID:	15TMP0236K,15RHAN236K,15CVCP100K
Name:	209-227 MCGUINNESS BOULEVARD
Address:	209 MCGUINNESS BLVD
City,State,Zip:	NEW YORK CITY, NY
Borough:	Brooklyn
BBL:	3.0257600203025699E+19
OER Program:	VCP (Enrolled), E/RD (Review)
Phase:	Site Management
Latitude:	40.729481
Longitude:	-73.950945
Postcode:	1
Community Board:	33
Council District:	575
Census Tract:	3000000
BIN:	3025767501
NTA:	Greenpoint

AP289
NNW
1/4-1/2
0.389 mi.
2053 ft.

50 GREENPOINT AVENUE
50 GREENPOINT AVENUE
NEW YORK CITY, NY

Site 2 of 4 in cluster AP

NY VCP **S118943292**
N/A

Relative:
Higher

Actual:
13 ft.

VCP NYC:

Project ID:	13TMP0341K,13EHAZ341K,13CVCP155K
Name:	50 GREENPOINT AVENUE
Address:	50 GREENPOINT AVENUE
City,State,Zip:	NEW YORK CITY, NY
Borough:	Brooklyn
BBL:	3.0256200013025599E+19
OER Program:	VCP (Enrolled), E/RD (Review)
Phase:	Site Management
Latitude:	40.729751
Longitude:	-73.958872
Postcode:	1
Community Board:	33
Council District:	565
Census Tract:	3424740
BIN:	3025627501
NTA:	Greenpoint

AN290
SW
1/4-1/2
0.390 mi.
2059 ft.

71 & 76 N 7TH STREET
71 NORTH 7TH STREET
NEW YORK CITY, NY

Site 2 of 2 in cluster AN

NY VCP **S125317192**
N/A

Relative:
Higher

Actual:
22 ft.

VCP NYC:

Project ID:	15TMP0501K,15EHAZ501K,16CVCP044K
Name:	71 & 76 N 7TH STREET
Address:	71 NORTH 7TH STREET

71 & 76 N 7TH STREET (Continued) **S125317192**

City,State,Zip:	NEW YORK CITY, NY
Borough:	Brooklyn
BBL:	3.02317001830231E+19
OER Program:	VCP (Enrolled), E/RD (Review)
Phase:	Completed
Latitude:	40.719859
Longitude:	-73.960959
Postcode:	1
Community Board:	33
Council District:	557
Census Tract:	3061873
BIN:	3023170030
NTA:	North Side-South Side

AL291 **BROOKLYN FILLING STATION** **NY LTANKS** **U003200532**
NE **176 MCGUINNESS BOULEVARD** **NY UST** **N/A**
1/4-1/2 **BROOKLYN, NY 11222** **NY Spills**
0.391 mi.
2067 ft. **Site 3 of 3 in cluster AL**

Relative: **Higher**
Actual: **16 ft.**

LTANKS:

Name:	176 MCGUINNES AVE/GAS STA - TTF
Address:	176 MCGUINNESS BOULEVARD
City,State,Zip:	BROOKLYN, NY 11222
Spill Number/Closed Date:	9108332 / 2014-10-27
Facility ID:	9108332
Site ID:	228776
Spill Date:	1991-11-04
Spill Cause:	Tank Test Failure
Spill Source:	Gasoline Station or other PBS Facility
Spill Class:	C4
Cleanup Ceased:	Not reported
SWIS:	2401
Investigator:	TJDEMEO
Referred To:	Not reported
Reported to Dept:	1991-11-04
CID:	Not reported
Water Affected:	Not reported
Spill Notifier:	Tank Tester
Last Inspection:	Not reported
Recommended Penalty:	False
Meets Standard:	False
UST Involvement:	True
Remediation Phase:	0
Date Entered In Computer:	1991-11-12
Spill Record Last Update:	2014-11-18
Spiller Name:	Not reported
Spiller Company:	Not reported
Spiller Address:	Not reported
Spiller County:	001
Spiller Contact:	Not reported
Spiller Phone:	Not reported
Spiller Extention:	Not reported
DEC Region:	2
DER Facility ID:	4291
DEC Memo:	"Prior to Sept, 2004 data translation this spill Lead_DEC Field was ROMMEL 4/12/04-Vouight-Spill transferred from Sullivan to Rommel as per Rommel. Contacted present owner. Manny Shurka (212) 832-9100. He

BROOKLYN FILLING STATION (Continued) **U003200532**

has no info on followup tank test. He bought site in 1997. All tanks closed in 1999. If tanks were operated for two years after tank test failure, then tanks can be assumed to have been OK in 1997. Tanks were not suction dispensers. They used submersible pumps. So, depending on where the tank test failure leak was, there could have been a release. Check with Manny if he did an environmental assessment when he bought the property or if Getty did one when they sold the property. 8/17/12 Spill re-assigned to T. Demeo as per RSE. bf 10/09/14-Hiralkumar Patel. reviewed available documents for DEC DeMeo. alternate address: 190 McGuiness Blvd. PBS #s: 2-146994, 2-610594 PBS # 2-146994 for 176 McGuiness Blvd. as per PBS record, site has/had following tanks: - twelve (12) 550 gal gasoline USTs, closed-in-place in Feb. 1999 - one (1) 4,000 gal gasoline UST, closed-in-place in Feb. 1999 - two (2) 4,000 gal gasoline UST, in-service, installed in Feb. 1999 - one (1) 4,000 gal diesel UST, in-service, installed in Feb. 1999 PBS #: 2-610594 for 190 McGuiness Blvd. as per PBS record, the site has on 250 gal waste oil AST on legs, installed in Apr. 2007. other spill # 0204172 was reported on 07/22/2002 due to gasoline odors during delivery to the station. case closed. found tank test report dated 06/25/1997 on PBC edoc. as per the document, twelve (12) 550 gal gasoline tanks and one (1) 4,000 gal diesel tanks were fount tight. there is no document available to confirm source of tank test failure in 1991 (subject spill) and any petroleum release associated with it. Helf Enterprises LLC. **property owner** 10/27/14 TJD File review - determinations are based upon research into historical case file by Patel. Current owner took possession of propert 1997, followed by the closure of (12) UST's in 1999 and a (4K) UST's also closed in place in 1999. In February 1999 a total of (2) new 4K UST's were installed on site and remain in operation. All (12) 550's and (1) 4K gasoline UST's passed a tighntess test in 1997 - no record of repair or remedial action in file. Passing tank tightness reports for all tanks performed in 1997 have been uploaded to DECDOCS. Due to the lack of available history at this property and the fact the tighness test failure was reported in excess of 20 years ago, the suspect tanks were abandonned in place in 1999, the site has new owner's and no additional information is currently available - no further action is required at this time - spill is administratively closed. "

Remarks: "WILL E I & R"

All TTF:

Facility ID:	Not reported
Spill Number:	9108332
Spill Tank Test:	1539268
Site ID:	228776
Tank Number:	Not reported
Tank Size:	0
Material:	0009
EPA UST:	Not reported
UST:	Not reported
Cause:	Not reported
Source:	Not reported
Test Method:	00
Test Method 2:	Unknown
Leak Rate:	.00
Gross Fail:	Not reported
Modified By:	Spills
Last Modified Date:	Not reported

BROOKLYN FILLING STATION (Continued) **U003200532**

All Materials:
- Site ID: 228776
- Operable Unit ID: 962462
- Operable Unit: 01
- Material ID: 420485
- Material Code: 0009
- Material Name: gasoline
- Case No.: Not reported
- Material FA: Petroleum
- Quantity: -1.00
- Units: G
- Recovered: .00
- Oxygenate: Not reported

UST:
- Name: BROOKLYN FILLING STATION
- Address: 176 MCGUINNESS BOULEVARD
- City,State,Zip: BROOKLYN, NY 11222
- Id/Status: 2-146994 / Active
- Program Type: PBS
- Region: STATE
- DEC Region: 2
- Expiration Date: 02/25/2025
- UTM X: 588646.04678
- UTM Y: 4509186.07726
- Site Type: Retail Gasoline Sales

Affiliation Records:
- Site Id: 4294
- Affiliation Type: Mail Contact
- Company Name: BROOKLYN FILLING STATION
- Contact Type: Not reported
- Contact Name: MR HARJIT SINGH KHATRA
- Address1: 176 MCGUINNESS BLVD.
- Address2: Not reported
- City: BROOKLYN
- State: NY
- Zip Code: 11222
- Country Code: 001
- Phone: (917) 600-0779
- EMail: Not reported
- Fax Number: Not reported
- Modified By: NTFREEMA
- Date Last Modified: 2015-02-12

- Site Id: 4294
- Affiliation Type: Facility Operator
- Company Name: BROOKLYN FILLING STATION
- Contact Type: Not reported
- Contact Name: HARJIT SINGH KHATRA
- Address1: Not reported
- Address2: Not reported
- City: Not reported
- State: NN
- Zip Code: Not reported
- Country Code: 001

BROOKLYN FILLING STATION (Continued) **U003200532**

Phone:	(917) 600-0799
EMail:	Not reported
Fax Number:	Not reported
Modified By:	MXLAY
Date Last Modified:	2016-10-13

Site Id:	4294
Affiliation Type:	Emergency Contact
Company Name:	MR HARJIT SINGH KHATRA
Contact Type:	Not reported
Contact Name:	HARJIT SINGH KHATRA
Address1:	Not reported
Address2:	Not reported
City:	Not reported
State:	NN
Zip Code:	Not reported
Country Code:	999
Phone:	(917) 600-0779
EMail:	Not reported
Fax Number:	Not reported
Modified By:	MSBAPTIS
Date Last Modified:	2010-03-22

Site Id:	4294
Affiliation Type:	Facility Owner
Company Name:	MR HARJIT SINGH KHATRA
Contact Type:	PRESIDENT
Contact Name:	HARJIT SINGH KHATRA
Address1:	176 MCGUINNESS BLVD.
Address2:	Not reported
City:	BROOKLYN
State:	NY
Zip Code:	11222
Country Code:	001
Phone:	(917) 600-0779
EMail:	Not reported
Fax Number:	Not reported
Modified By:	JSMACRI
Date Last Modified:	2019-12-23

Tank Info:

Tank Number:	001
Tank ID:	17941
Tank Status:	Closed - In Place
Material Name:	Closed - In Place
Capacity Gallons:	4000
Install Date:	08/01/1976
Date Tank Closed:	02/01/1999
Registered:	True
Tank Location:	Underground
Tank Type:	Steel/carbon steel
Material Code:	0009
Common Name of Substance:	Gasoline

Tightness Test Method:	03
Date Test:	06/01/1997

BROOKLYN FILLING STATION (Continued) **U003200532**

Next Test Date: Not reported
Pipe Model: Not reported
Modified By: TRANSLAT
Last Modified: 04/14/2017

Equipment Records:

G03 - Tank Secondary Containment - Vault (w/o access)
H00 - Tank Leak Detection - None
I00 - Overfill - None
B00 - Tank External Protection - None
C00 - Pipe Location - No Piping
D02 - Pipe Type - Galvanized Steel
F00 - Pipe External Protection - None
J01 - Dispenser - Pressurized Dispenser
A00 - Tank Internal Protection - None

Tank Number: 002
Tank ID: 17942
Tank Status: Closed - In Place
Material Name: Closed - In Place
Capacity Gallons: 550
Install Date: 07/01/1962
Date Tank Closed: 02/01/1999
Registered: True
Tank Location: Underground
Tank Type: Steel/carbon steel
Material Code: 0009
Common Name of Substance: Gasoline

Tightness Test Method: 03
Date Test: 06/01/1997
Next Test Date: Not reported
Pipe Model: Not reported
Modified By: TRANSLAT
Last Modified: 04/14/2017

Equipment Records:

B00 - Tank External Protection - None
C00 - Pipe Location - No Piping
D02 - Pipe Type - Galvanized Steel
F00 - Pipe External Protection - None
J01 - Dispenser - Pressurized Dispenser
G03 - Tank Secondary Containment - Vault (w/o access)
H00 - Tank Leak Detection - None
I00 - Overfill - None
A00 - Tank Internal Protection - None

Tank Number: 003
Tank ID: 17943
Tank Status: Closed - In Place
Material Name: Closed - In Place
Capacity Gallons: 550
Install Date: 07/01/1962
Date Tank Closed: 02/01/1999
Registered: True
Tank Location: Underground

BROOKLYN FILLING STATION (Continued) **U003200532**

Tank Type: Steel/carbon steel
Material Code: 0009
Common Name of Substance: Gasoline

Tightness Test Method: 03
Date Test: 06/01/1997
Next Test Date: Not reported
Pipe Model: Not reported
Modified By: TRANSLAT
Last Modified: 04/14/2017

Equipment Records:

G03 - Tank Secondary Containment - Vault (w/o access)
H00 - Tank Leak Detection - None
I00 - Overfill - None
B00 - Tank External Protection - None
C00 - Pipe Location - No Piping
D02 - Pipe Type - Galvanized Steel
F00 - Pipe External Protection - None
J01 - Dispenser - Pressurized Dispenser
A00 - Tank Internal Protection - None

Tank Number: 004
Tank ID: 17944
Tank Status: Closed - In Place
Material Name: Closed - In Place
Capacity Gallons: 550
Install Date: 07/01/1962
Date Tank Closed: 02/01/1999
Registered: True
Tank Location: Underground
Tank Type: Steel/carbon steel
Material Code: 0009
Common Name of Substance: Gasoline

Tightness Test Method: 03
Date Test: 06/01/1997
Next Test Date: Not reported
Pipe Model: Not reported
Modified By: TRANSLAT
Last Modified: 04/14/2017

Equipment Records:

G03 - Tank Secondary Containment - Vault (w/o access)
H00 - Tank Leak Detection - None
I00 - Overfill - None
B00 - Tank External Protection - None
C00 - Pipe Location - No Piping
D02 - Pipe Type - Galvanized Steel
F00 - Pipe External Protection - None
J01 - Dispenser - Pressurized Dispenser
A00 - Tank Internal Protection - None

Tank Number: 005
Tank ID: 17945
Tank Status: Closed - In Place

BROOKLYN FILLING STATION (Continued) **U003200532**

Material Name:	Closed - In Place
Capacity Gallons:	550
Install Date:	07/01/1962
Date Tank Closed:	02/01/1999
Registered:	True
Tank Location:	Underground
Tank Type:	Steel/carbon steel
Material Code:	0009
Common Name of Substance:	Gasoline
Tightness Test Method:	03
Date Test:	06/01/1997
Next Test Date:	Not reported
Pipe Model:	Not reported
Modified By:	TRANSLAT
Last Modified:	04/14/2017

Equipment Records:

B00 - Tank External Protection - None
C00 - Pipe Location - No Piping
D02 - Pipe Type - Galvanized Steel
F00 - Pipe External Protection - None
J01 - Dispenser - Pressurized Dispenser
G03 - Tank Secondary Containment - Vault (w/o access)
H00 - Tank Leak Detection - None
I00 - Overfill - None
A00 - Tank Internal Protection - None

Tank Number:	006
Tank ID:	17946
Tank Status:	Closed - In Place
Material Name:	Closed - In Place
Capacity Gallons:	550
Install Date:	07/01/1962
Date Tank Closed:	02/01/1999
Registered:	True
Tank Location:	Underground
Tank Type:	Steel/carbon steel
Material Code:	0009
Common Name of Substance:	Gasoline
Tightness Test Method:	03
Date Test:	06/01/1997
Next Test Date:	Not reported
Pipe Model:	Not reported
Modified By:	TRANSLAT
Last Modified:	04/14/2017

Equipment Records:

G03 - Tank Secondary Containment - Vault (w/o access)
H00 - Tank Leak Detection - None
I00 - Overfill - None
B00 - Tank External Protection - None
C00 - Pipe Location - No Piping
D02 - Pipe Type - Galvanized Steel
F00 - Pipe External Protection - None
J01 - Dispenser - Pressurized Dispenser

BROOKLYN FILLING STATION (Continued) **U003200532**

A00 - Tank Internal Protection - None

Tank Number: 007
Tank ID: 17947
Tank Status: Closed - In Place
Material Name: Closed - In Place
Capacity Gallons: 550
Install Date: 07/01/1962
Date Tank Closed: 02/01/1999
Registered: True
Tank Location: Underground
Tank Type: Steel/carbon steel
Material Code: 0009
Common Name of Substance: Gasoline

Tightness Test Method: 03
Date Test: 06/01/1997
Next Test Date: Not reported
Pipe Model: Not reported
Modified By: TRANSLAT
Last Modified: 04/14/2017

Equipment Records:

B00 - Tank External Protection - None
C00 - Pipe Location - No Piping
D02 - Pipe Type - Galvanized Steel
F00 - Pipe External Protection - None
J01 - Dispenser - Pressurized Dispenser
G03 - Tank Secondary Containment - Vault (w/o access)
H00 - Tank Leak Detection - None
I00 - Overfill - None
A00 - Tank Internal Protection - None

Tank Number: 008
Tank ID: 17948
Tank Status: Closed - In Place
Material Name: Closed - In Place
Capacity Gallons: 550
Install Date: 07/01/1962
Date Tank Closed: 02/01/1999
Registered: True
Tank Location: Underground
Tank Type: Steel/carbon steel
Material Code: 0009
Common Name of Substance: Gasoline

Tightness Test Method: 03
Date Test: 06/01/1997
Next Test Date: Not reported
Pipe Model: Not reported
Modified By: TRANSLAT
Last Modified: 04/14/2017

Equipment Records:

G03 - Tank Secondary Containment - Vault (w/o access)
H00 - Tank Leak Detection - None

BROOKLYN FILLING STATION (Continued) **U003200532**

I00 - Overfill - None
B00 - Tank External Protection - None
C00 - Pipe Location - No Piping
D02 - Pipe Type - Galvanized Steel
F00 - Pipe External Protection - None
J01 - Dispenser - Pressurized Dispenser
A00 - Tank Internal Protection - None

Tank Number:	009
Tank ID:	17949
Tank Status:	Closed - In Place
Material Name:	Closed - In Place
Capacity Gallons:	550
Install Date:	07/01/1962
Date Tank Closed:	02/01/1999
Registered:	True
Tank Location:	Underground
Tank Type:	Steel/carbon steel
Material Code:	0009
Common Name of Substance:	Gasoline
Tightness Test Method:	03
Date Test:	06/01/1997
Next Test Date:	Not reported
Pipe Model:	Not reported
Modified By:	TRANSLAT
Last Modified:	04/14/2017

Equipment Records:

G03 - Tank Secondary Containment - Vault (w/o access)
H00 - Tank Leak Detection - None
I00 - Overfill - None
B00 - Tank External Protection - None
C00 - Pipe Location - No Piping
D02 - Pipe Type - Galvanized Steel
F00 - Pipe External Protection - None
J01 - Dispenser - Pressurized Dispenser
A00 - Tank Internal Protection - None

Tank Number:	010
Tank ID:	17950
Tank Status:	Closed - In Place
Material Name:	Closed - In Place
Capacity Gallons:	550
Install Date:	07/01/1962
Date Tank Closed:	02/01/1999
Registered:	True
Tank Location:	Underground
Tank Type:	Steel/carbon steel
Material Code:	0009
Common Name of Substance:	Gasoline
Tightness Test Method:	03
Date Test:	06/01/1997
Next Test Date:	Not reported
Pipe Model:	Not reported

BROOKLYN FILLING STATION (Continued) **U003200532**

Modified By: TRANSLAT
Last Modified: 04/14/2017

Equipment Records:

G03 - Tank Secondary Containment - Vault (w/o access)
H00 - Tank Leak Detection - None
I00 - Overfill - None
B00 - Tank External Protection - None
C00 - Pipe Location - No Piping
D02 - Pipe Type - Galvanized Steel
F00 - Pipe External Protection - None
J01 - Dispenser - Pressurized Dispenser
A00 - Tank Internal Protection - None

Tank Number: 011
Tank ID: 17951
Tank Status: Closed - In Place
Material Name: Closed - In Place
Capacity Gallons: 550
Install Date: 07/01/1962
Date Tank Closed: 02/01/1999
Registered: True
Tank Location: Underground
Tank Type: Steel/carbon steel
Material Code: 0009
Common Name of Substance: Gasoline

Tightness Test Method: 03
Date Test: 06/01/1997
Next Test Date: Not reported
Pipe Model: Not reported
Modified By: TRANSLAT
Last Modified: 04/14/2017

Equipment Records:

A00 - Tank Internal Protection - None
G03 - Tank Secondary Containment - Vault (w/o access)
H00 - Tank Leak Detection - None
I00 - Overfill - None
B00 - Tank External Protection - None
C00 - Pipe Location - No Piping
D02 - Pipe Type - Galvanized Steel
F00 - Pipe External Protection - None
J01 - Dispenser - Pressurized Dispenser

Tank Number: 012
Tank ID: 17952
Tank Status: Closed - In Place
Material Name: Closed - In Place
Capacity Gallons: 550
Install Date: 07/01/1962
Date Tank Closed: 02/01/1999
Registered: True
Tank Location: Underground
Tank Type: Steel/carbon steel
Material Code: 0009

BROOKLYN FILLING STATION (Continued) **U003200532**

Common Name of Substance: Gasoline

Tightness Test Method: 03
Date Test: 06/01/1997
Next Test Date: Not reported
Pipe Model: Not reported
Modified By: TRANSLAT
Last Modified: 04/14/2017

Equipment Records:

G03 - Tank Secondary Containment - Vault (w/o access)
H00 - Tank Leak Detection - None
I00 - Overfill - None
B00 - Tank External Protection - None
C00 - Pipe Location - No Piping
D02 - Pipe Type - Galvanized Steel
F00 - Pipe External Protection - None
J01 - Dispenser - Pressurized Dispenser
A00 - Tank Internal Protection - None

Tank Number: 013
Tank ID: 17953
Tank Status: Closed - In Place
Material Name: Closed - In Place
Capacity Gallons: 550
Install Date: 07/01/1962
Date Tank Closed: 02/01/1999
Registered: True
Tank Location: Underground
Tank Type: Steel/carbon steel
Material Code: 0009
Common Name of Substance: Gasoline

Tightness Test Method: 03
Date Test: 06/01/1997
Next Test Date: Not reported
Pipe Model: Not reported
Modified By: TRANSLAT
Last Modified: 04/14/2017

Equipment Records:

G03 - Tank Secondary Containment - Vault (w/o access)
H00 - Tank Leak Detection - None
I00 - Overfill - None
B00 - Tank External Protection - None
C00 - Pipe Location - No Piping
D02 - Pipe Type - Galvanized Steel
F00 - Pipe External Protection - None
J01 - Dispenser - Pressurized Dispenser
A00 - Tank Internal Protection - None

Tank Number: 014
Tank ID: 56001
Tank Status: In Service
Material Name: In Service
Capacity Gallons: 4000

BROOKLYN FILLING STATION (Continued) **U003200532**

Install Date:	02/01/1999
Date Tank Closed:	Not reported
Registered:	True
Tank Location:	Underground
Tank Type:	Fiberglass coated steel
Material Code:	0009
Common Name of Substance:	Gasoline
Tightness Test Method:	-
Date Test:	Not reported
Next Test Date:	Not reported
Pipe Model:	Not reported
Modified By:	MXLAY
Last Modified:	04/14/2017

Equipment Records:

B04 - Tank External Protection - Fiberglass
D06 - Pipe Type - Fiberglass Reinforced Plastic (FRP)
I02 - Overfill - High Level Alarm
K01 - Spill Prevention - Catch Basin
L07 - Piping Leak Detection - Pressurized Piping Leak Detector
H05 - Tank Leak Detection - In-Tank System (ATG)
G04 - Tank Secondary Containment - Double-Walled (Underground)
A03 - Tank Internal Protection - Fiberglass Liner (FRP)
E04 - Piping Secondary Containment - Double walled UG
J01 - Dispenser - Pressurized Dispenser
H01 - Tank Leak Detection - Interstitial - Electronic Monitoring
C02 - Pipe Location - Underground/On-ground
F04 - Pipe External Protection - Fiberglass
L01 - Piping Leak Detection - Interstitial - Electronic Monitoring

Tank Number:	015
Tank ID:	56002
Tank Status:	In Service
Material Name:	In Service
Capacity Gallons:	4000
Install Date:	02/01/1999
Date Tank Closed:	Not reported
Registered:	True
Tank Location:	Underground
Tank Type:	Fiberglass coated steel
Material Code:	0009
Common Name of Substance:	Gasoline
Tightness Test Method:	-
Date Test:	Not reported
Next Test Date:	Not reported
Pipe Model:	Not reported
Modified By:	MXLAY
Last Modified:	04/14/2017

Equipment Records:

G04 - Tank Secondary Containment - Double-Walled (Underground)
L01 - Piping Leak Detection - Interstitial - Electronic Monitoring
C02 - Pipe Location - Underground/On-ground
F04 - Pipe External Protection - Fiberglass
A03 - Tank Internal Protection - Fiberglass Liner (FRP)

BROOKLYN FILLING STATION (Continued) **U003200532**

J01 - Dispenser - Pressurized Dispenser
E04 - Piping Secondary Containment - Double walled UG
I02 - Overfill - High Level Alarm
K01 - Spill Prevention - Catch Basin
B04 - Tank External Protection - Fiberglass
D06 - Pipe Type - Fiberglass Reinforced Plastic (FRP)
L07 - Piping Leak Detection - Pressurized Piping Leak Detector
H05 - Tank Leak Detection - In-Tank System (ATG)
H01 - Tank Leak Detection - Interstitial - Electronic Monitoring

Tank Number:	016
Tank ID:	56003
Tank Status:	In Service
Material Name:	In Service
Capacity Gallons:	4000
Install Date:	02/01/1999
Date Tank Closed:	Not reported
Registered:	True
Tank Location:	Underground
Tank Type:	Fiberglass coated steel
Material Code:	0008
Common Name of Substance:	Diesel
Tightness Test Method:	-
Date Test:	Not reported
Next Test Date:	Not reported
Pipe Model:	Not reported
Modified By:	MXLAY
Last Modified:	04/14/2017

Equipment Records:

G04 - Tank Secondary Containment - Double-Walled (Underground)
L01 - Piping Leak Detection - Interstitial - Electronic Monitoring
C02 - Pipe Location - Underground/On-ground
F04 - Pipe External Protection - Fiberglass
A03 - Tank Internal Protection - Fiberglass Liner (FRP)
I02 - Overfill - High Level Alarm
K01 - Spill Prevention - Catch Basin
B04 - Tank External Protection - Fiberglass
D06 - Pipe Type - Fiberglass Reinforced Plastic (FRP)
L07 - Piping Leak Detection - Pressurized Piping Leak Detector
J01 - Dispenser - Pressurized Dispenser
E04 - Piping Secondary Containment - Double walled UG
H01 - Tank Leak Detection - Interstitial - Electronic Monitoring
H05 - Tank Leak Detection - In-Tank System (ATG)

SPILLS:

Name:	GETTY GAS STATION
Address:	176 MCGUINNESS BLVD
City,State,Zip:	BROOKLYN, NY
Spill Number/Closed Date:	0204172 / 2003-10-31
Facility ID:	0204172
Facility Type:	ER
DER Facility ID:	262745
Site ID:	326163
DEC Region:	2

BROOKLYN FILLING STATION (Continued) **U003200532**

Spill Cause:	Unknown
Spill Class:	C3
SWIS:	2401
Spill Date:	1998-07-01
Investigator:	MXTIPPLE
Referred To:	Not reported
Reported to Dept:	2002-07-22
CID:	365
Water Affected:	Not reported
Spill Source:	Gasoline Station or other PBS Facility
Spill Notifier:	Affected Persons
Cleanup Ceased:	Not reported
Cleanup Meets Std:	False
Last Inspection:	Not reported
Recommended Penalty:	False
UST Trust:	False
Remediation Phase:	0
Date Entered In Computer:	2002-07-22
Spill Record Last Update:	2003-10-31
Spiller Name:	Not reported
Spiller Company:	GETTY GAS STATION
Spiller Address:	176 MCGUINNESS BLVD
Spiller Company:	001
Contact Name:	Not reported
DEC Memo:	"Prior to Sept, 2004 data translation this spill Lead_DEC Field was TIPPLE 7/31/2002 SITE VISIT ON 7/22 REVEALED NO ODORS NOTICEABLE, YET THE CHILD OF THE CALLER STATED THAT IT IS REAL SMELLY WHEN THE GAS STATION RECEIVES ITS DELIVERIES EARLY IN THE AM. rEFERRED THIS TO DAVE WHEELER IN THE MOBILE AIR UNIT "
Remarks:	"lee trucking & dana trucking from new jersey coming in the evening between 6-7:00. when they fuel up the tanks the odors are unbarable. this has been going on for 3-4 years now. his kids are getting sick & coughing. he also had to throw away his work uniform which smelled form the oil. callers neighbor at 169 mesrow av also wanted to make a complaint but doesn't speak english well."

All Materials:

Site ID:	326163
Operable Unit ID:	855353
Operable Unit:	01
Material ID:	518429
Material Code:	0066A
Material Name:	unknown petroleum
Case No.:	Not reported
Material FA:	Petroleum
Quantity:	.00
Units:	G
Recovered:	.00
Oxygenate:	Not reported

AM292 **75 ECKFORD STREET** **NY VCP** **S118943427**
ESE **75 ECKFORD STREET** **N/A**
1/4-1/2 **NEW YORK CITY, NY**
0.396 mi.
2090 ft. **Site 4 of 5 in cluster AM**

Relative:
Higher

Actual:
16 ft.

VCP NYC:

Project ID:	14TMP0403K,14EHAZ403K,15CVCP034K
Name:	75 ECKFORD STREET
Address:	75 ECKFORD STREET
City,State,Zip:	NEW YORK CITY, NY
Borough:	Brooklyn
BBL:	3026980025
OER Program:	VCP (Enrolled), E/RD (Review)
Phase:	Site Management
Latitude:	40.722242
Longitude:	-73.948107
Postcode:	1
Community Board:	33
Council District:	499
Census Tract:	3067534
BIN:	3026980025
NTA:	Greenpoint

AO293 **GAS STATION** **NY LTANKS** **S106702988**
SSE **2 ROEBLING ST** **NY Spills** **N/A**
1/4-1/2 **BROOKLYN, NY**
0.397 mi.
2098 ft. **Site 2 of 2 in cluster AO**

Relative:
Higher

Actual:
15 ft.

LTANKS:

Name:	UNKNOWN GAS STATION
Address:	2 ROEBLING ST
City,State,Zip:	BROOKLYN, NY
Spill Number/Closed Date:	0008335 / 2005-10-25
Facility ID:	0008335
Site ID:	102738
Spill Date:	2000-10-17
Spill Cause:	Tank Failure
Spill Source:	Gasoline Station or other PBS Facility
Spill Class:	B3
Cleanup Ceased:	Not reported
SWIS:	2401
Investigator:	JRSTRANG
Referred To:	Not reported
Reported to Dept:	2000-10-17
CID:	382
Water Affected:	Not reported
Spill Notifier:	Other
Last Inspection:	Not reported
Recommended Penalty:	False
Meets Standard:	False
UST Involvement:	True
Remediation Phase:	0
Date Entered In Computer:	2000-10-17
Spill Record Last Update:	2005-10-25
Spiller Name:	Not reported
Spiller Company:	UNKNOWN
Spiller Address:	Not reported
Spiller County:	999

GAS STATION (Continued) **S106702988**

Spiller Contact:	UNKNOWN
Spiller Phone:	Not reported
Spiller Extention:	Not reported
DEC Region:	2
DER Facility ID:	90969
DEC Memo:	"Prior to Sept, 2004 data translation this spill Lead_DEC Field was ROMMEL 10/25/05 - New Condo built on-site. Administrative Closure."
Remarks:	"callers business was contracted for excavation of tank and when contaminated soil was found the callers business was fired. another company on scene - dano construction"

All Materials:

Site ID:	102738
Operable Unit ID:	828934
Operable Unit:	01
Material ID:	545847
Material Code:	0009
Material Name:	gasoline
Case No.:	Not reported
Material FA:	Petroleum
Quantity:	.00
Units:	G
Recovered:	.00
Oxygenate:	Not reported

SPILLS:

Name:	GAS STATION
Address:	2 ROEBLING ST
City,State,Zip:	BROOKLYN, NY
Spill Number/Closed Date:	0000373 / 2003-02-27
Facility ID:	0000373
Facility Type:	ER
DER Facility ID:	90969
Site ID:	102737
DEC Region:	2
Spill Cause:	Unknown
Spill Class:	B3
SWIS:	2401
Spill Date:	2000-04-10
Investigator:	TOMASELLO
Referred To:	Not reported
Reported to Dept:	2000-04-10
CID:	270
Water Affected:	Not reported
Spill Source:	Gasoline Station or other PBS Facility
Spill Notifier:	Affected Persons
Cleanup Ceased:	Not reported
Cleanup Meets Std:	False
Last Inspection:	Not reported
Recommended Penalty:	False
UST Trust:	False
Remediation Phase:	0
Date Entered In Computer:	2000-04-10
Spill Record Last Update:	2003-11-17
Spiller Name:	CALLER
Spiller Company:	ANTHONY FURNACOLA

GAS STATION (Continued) **S106702988**

Spiller Address: 2 ROEBLING ST
Spiller Company: 001
Contact Name: CALLER
DEC Memo: ""
Remarks: "CALLER STATES THAT HE IS DOING EXCAVATION AND HAS DISCOVERED CONTAMINATED SOIL. CALLER REQ CALL BACK ON CELL PHONE. NUMBER LISTED ABOVE"

All Materials:
Site ID: 102737
Operable Unit ID: 822089
Operable Unit: 01
Material ID: 557707
Material Code: 0009
Material Name: gasoline
Case No.: Not reported
Material FA: Petroleum
Quantity: .00
Units: G
Recovered: .00
Oxygenate: Not reported

AM294 **FORMER CARTER SPRAY FINISHING CORP.** **NY BROWNFIELDS** **S117936657**
ESE **65 ECKFORD STREET** **N/A**
1/4-1/2 **BROOKLYN, NY 11222**
0.401 mi.
2116 ft. **Site 5 of 5 in cluster AM**

Relative: **Higher**
Actual: **16 ft.**

BROWNFIELDS:
Name: FORMER CARTER SPRAY FINISHING CORP.
Address: 65 ECKFORD STREET
City,State,Zip: BROOKLYN, NY 11222
Program: BCP
Site Code: 507618
Acres: 0.230
HW Code: C224218
SWIS: 2401
Town: New York City
Record Added Date: 05/08/2015
Record Updated Date: 01/22/2020
Update By: RKCORCOR
Site Description: "Location: The site is located at 65 Eckford Street in the Greenpoint section of Brooklyn, NY. The site is approximtely 0.23 acres in size. Site Features: The site is an irregular shaped lot and is developed with a one and two-story industrial/manufacturing building. Current Zoning: The site was rezoned in 2005 from industrial (M1-2) to residential (M1-2/R6B). Past Use of the Site: The site was undeveloped prior to 1887. By 1905, several one-story manufacturing buildings were constructed on the site and used as a part of the Meisel Danowitz & Co. woodworking operation. The site was redeveloped by 1916 with the existing one and two-story building currently constructed at the site. From then until the 1940s, the building variously housed a machine shop and parking garage. By 1950, the building was occupied with a wood box manufacturing company, and a company that performed lacquer spraying on the 2nd floor. From 1960 to 1989, the building was used for metal finishing and spraying. Site Geology and Hydrogeology: Based on the Remedial Investigation (RI)

FORMER CARTER SPRAY FINISHING CORP. (Continued) **S117936657**

Report for the site, the regional geologic setting consists of bedrock overlain by layers of unconsolidated sediments (generally sand, gravel and silty clays) deposited by glacial activity. Non-native fill materials consisting of dredge spoils, rubble and/or other materials have historically been used to reinforce and extend shoreline areas and to raise and improve the drainage of low lying areas. Soil at the site consists of historic fill material that extends to 13 feet below grade in some areas, underlain by grey silty clay. According to the United States Geographical Survey (USGS) topographic map for the area (Brooklyn Quadrangle), the elevation of the property is about 14 feet above mean sea level. The area topography gradually slopes downward to the north and west. Groundwater is present beneath the Site at a depth of 11 to 12 feet below grade. Regional groundwater flow is to the northwest."

Env Problem:
"Nature and Extent of Contamination: Soils: Soil samples collected during the Remedial Investigation (RI) were analyzed for all classes of contaminants (i.e., volatile organic compounds (VOCs), semi-volatile organic compounds (SVOCs), metals, PCBs, and pesticides). The following contaminants were found: - Petroleum-related contaminants were detected above unrestricted use soil cleanup objectives (SCOs) and Protection of Groundwater SCOs in soil samples collected at the water table (11-13 ft below ground surface) at several locations throughout the site; - Chlorinated solvents were detected in shallow soil samples (0-4 ft below ground surface) above Unrestricted Use SCOs and Protection of Groundwater SCOs in the southern and western portions of the site; - SVOCs were detected above Commercial SCOs in shallow soils (0-4 ft below ground surface) and soil samples collected from the water table (11-13 ft below ground surface) in the southern and eastern portions of the site; and - Metals were detected above Commercial SCOs in shallow (0-4 ft below ground surface) and deep (18-20 ft below ground surface) soil samples collected throughout the site. Groundwater: Groundwater samples were analyzed for all classes of compounds during the RI. The following contaminants were found: - Petroleum-related contaminants, chlorinated solvents and SVOCs were detected in groundwater samples above the Groundwater Quality Standards; and - Metals were detected in several groundwater samples. However the metals were not dissolved and are more indicative of soil contamination than groundwater contamination. Data does not indicate any off-site impacts in groundwater related to this site Soil Vapor: Soil vapor samples were analyzed for VOCs. The following contaminants were found: - Chlorinated solvents and petroleum-related compounds were detected in all soil vapor samples."

Health Problem:
"The site is completely fenced, which restricts public access. However, persons who enter the site could contact contaminants in the soil by walking on the site, digging or otherwise disturbing the soil. Contaminated groundwater at the site is not used for drinking or other purposes and the site is served by a public water supply that obtains water from a different source not affected by this contamination. Volatile organic compounds in the groundwater may move into the soil vapor (air spaces within the soil), which in turn may move into overlying buildings and affect the indoor air quality. This process, which is similar to the movement of radon gas from the subsurface into the indoor air of buildings, is referred to as soil vapor intrusion. Because there is no on-site building, inhalation of site contaminants in indoor air due to soil vapor intrusion does not represent a concern for the site in its current condition. However, the potential exists

FORMER CARTER SPRAY FINISHING CORP. (Continued) **S117936657**

	for the inhalation of site contaminants due to soil vapor intrusion for any future on-site development. Additional investigation is needed to evaluate whether further actions are needed to address soil vapor intrusion at off-site structures."
Dump:	False
Structure:	False
Lagoon:	False
Landfill:	False
Pond:	False
Disp Start:	Not reported
Disp Term:	Not reported
Lat/Long:	Not reported
Dell:	Not reported
Record Add:	2015-05-08 13:48:00
Record Upd:	2017-11-16 15:01:00
Updated By:	CBEIGENB
Own Op:	1
Sub Type:	06
Owner Name:	Not reported
Owner Company:	65 Eckford Realty LLC
Owner Address:	360 Great Neck Road
Owner Addr2:	Not reported
Owner City,St,Zip:	Great Neck, NY 11021-4227
Owner Country:	United States of America
Own Op:	Document Repository
Sub Type:	NNN
Owner Name:	Not reported
Owner Company:	Brooklyn Public Library - Greenpoint Branch
Owner Address:	107 Norman Avenue
Owner Addr2:	Not reported
Owner City,St,Zip:	Brooklyn, NY 11222
Owner Country:	United States of America
Own Op:	6
Sub Type:	P03
Owner Name:	Yoel Schwimmer
Owner Company:	65-73 Eckford Realty LLC
Owner Address:	199 Lee Avenue, Suite 693
Owner Addr2:	Not reported
Owner City,St,Zip:	Brooklyn, NY 11211
Owner Country:	United States of America
Own Op:	Document Repository
Sub Type:	NNN
Owner Name:	Dealice Fuller
Owner Company:	Brooklyn community Board 1
Owner Address:	435 Graham Avenue
Owner Addr2:	Not reported
Owner City,St,Zip:	Brooklyn, NY 11211
Owner Country:	United States of America
HW Code:	C224218
Waste Type:	benzo(a)pyrene
Waste Quantity:	UNKNOWN
Waste Code:	Not reported
HW Code:	C224218
Waste Type:	toluene
Waste Quantity:	UNKNOWN
Waste Code:	Not reported
HW Code:	C224218

FORMER CARTER SPRAY FINISHING CORP. (Continued) **S117936657**

Waste Type:	sec-butylbenzene
Waste Quantity:	UNKNOWN
Waste Code:	Not reported
HW Code:	C224218
Waste Type:	sec-butylbenzene
Waste Quantity:	UNKNOWN
Waste Code:	Not reported
HW Code:	C224218
Waste Type:	isopropylbenzene
Waste Quantity:	UNKNOWN
Waste Code:	Not reported
HW Code:	C224218
Waste Type:	tert-butylbenzene
Waste Quantity:	UNKNOWN
Waste Code:	Not reported
HW Code:	C224218
Waste Type:	tert-butylbenzene
Waste Quantity:	UNKNOWN
Waste Code:	Not reported
HW Code:	C224218
Waste Type:	chrysene
Waste Quantity:	UNKNOWN
Waste Code:	Not reported
HW Code:	C224218
Waste Type:	n-propylbenzene
Waste Quantity:	UNKNOWN
Waste Code:	Not reported
HW Code:	C224218
Waste Type:	n-propylbenzene
Waste Quantity:	UNKNOWN
Waste Code:	Not reported
HW Code:	C224218
Waste Type:	arsenic
Waste Quantity:	UNKNOWN
Waste Code:	Not reported
HW Code:	C224218
Waste Type:	lead
Waste Quantity:	UNKNOWN
Waste Code:	Not reported
HW Code:	C224218
Waste Type:	mercury
Waste Quantity:	UNKNOWN
Waste Code:	Not reported
HW Code:	C224218
Waste Type:	trichloroethene (TCE)
Waste Quantity:	UNKNOWN
Waste Code:	Not reported
HW Code:	C224218
Waste Type:	benzo[k]fluoranthene
Waste Quantity:	UNKNOWN
Waste Code:	Not reported
HW Code:	C224218
Waste Type:	benzo(a)anthracene
Waste Quantity:	UNKNOWN
Waste Code:	Not reported
HW Code:	C224218
Waste Type:	indeno(1,2,3-CD)pyrene

FORMER CARTER SPRAY FINISHING CORP. (Continued) **S117936657**

Waste Quantity:	UNKNOWN
Waste Code:	Not reported
HW Code:	C224218
Waste Type:	benzo(b)fluoranthene
Waste Quantity:	UNKNOWN
Waste Code:	Not reported
Crossref ID:	Not reported
Cross Ref Type Code:	Not reported
Cross Ref Type:	Not reported
Record Added Date:	Not reported
Record Updated:	Not reported
Updated By:	Not reported

AQ295 **202 NORTH 10TH STREET** **NY VCP** **S118943490**
South **202 NORTH 10TH STREET** **N/A**
1/4-1/2 **NEW YORK CITY, NY**
0.403 mi.
2128 ft. **Site 1 of 5 in cluster AQ**

Relative:
Higher

Actual:
14 ft.

VCP NYC:

Project ID:	15TMP0333K,15EHAZ333K,15CVCP101K
Name:	202 NORTH 10TH STREET
Address:	202 NORTH 10TH STREET
City,State,Zip:	NEW YORK CITY, NY
Borough:	Brooklyn
BBL:	3.0230600093022999E+19
OER Program:	VCP (Enrolled), E/RD (Review)
Phase:	Site Management
Latitude:	40.718501
Longitude:	-73.954362
Postcode:	1
Community Board:	33
Council District:	519
Census Tract:	3061710
BIN:	3023060009
NTA:	North Side-South Side

---

296 **186 GREENPOINT AVENUE** **NY VCP** **S118943250**
NNE **186 GREENPOINT AVENUE** **N/A**
1/4-1/2 **NEW YORK CITY, NY**
0.404 mi.
2133 ft.

Relative:
Higher

Actual:
27 ft.

VCP NYC:

Project ID:	13TMP0070K,13EH-N070K,13CVCP113K
Name:	186 GREENPOINT AVENUE
Address:	186 GREENPOINT AVENUE
City,State,Zip:	NEW YORK CITY, NY
Borough:	Brooklyn
BBL:	3025750005
OER Program:	VCP (Enrolled), E/RD (Review)
Phase:	Completed
Latitude:	40.730311
Longitude:	-73.95295
Postcode:	1
Community Board:	33

186 GREENPOINT AVENUE (Continued) **S118943250**

Council District:	575
Census Tract:	3065149
BIN:	3025750005
NTA:	Greenpoint

AR297 **BERKMAN BROS INC** **RCRA-VSQG** **1000271415**
ESE **ECKFORD ST** **NY SHWS** **NYD001236017**
1/4-1/2 **BROOKLYN, NY 11222** **NY LTANKS**
0.411 mi. **NY CBS**
2169 ft. **Site 1 of 2 in cluster AR** **NY AST**

Relative: **Higher**
Actual: **16 ft.**

RCRA-VSQG:

Date Form Received by Agency:		20070101
Handler Name:	BERKMAN BROS INC	
Handler Address:		ECKFORD ST
Handler City,State,Zip:		BROOKLYN, NY 11222
EPA ID:		NYD001236017
Contact Name:		GERALD R BERKMAN
Contact Address:		MEADOW ST
Contact City,State,Zip:		BROOKLYN, NY 11206
Contact Telephone:		718-782-1827
Contact Fax:		Not reported
Contact Email:		Not reported
Contact Title:		Not reported
EPA Region:		02
Land Type:		Private
Federal Waste Generator Description:		Conditionally Exempt Small Quantity Generator
Non-Notifier:		Not reported
Biennial Report Cycle:		Not reported
Accessibility:		Not reported
Active Site Indicator:		Handler Activities
State District Owner:		NY
State District:		NYSDEC R2
Mailing Address:		MEADOW ST
Mailing City,State,Zip:		BROOKLYN, NY 11206
Owner Name:		GERALD R BERKMAN
Owner Type:		Private
Operator Name:		BLUE DIAMOND DEV CORP
Operator Type:		Private
Short-Term Generator Activity:		No
Importer Activity:		No
Mixed Waste Generator:		No
Transporter Activity:		No
Transfer Facility Activity:		No
Recycler Activity with Storage:		No
Small Quantity On-Site Burner Exemption:		No
Smelting Melting and Refining Furnace Exemption:		No
Underground Injection Control:		No
Off-Site Waste Receipt:		No
Universal Waste Indicator:		No
Universal Waste Destination Facility:		No
Federal Universal Waste:		No
Active Site Fed-Reg Treatment Storage and Disposal Facility:		Not reported
Active Site Converter Treatment storage and Disposal Facility:		Not reported
Active Site State-Reg Treatment Storage and Disposal Facility:		Not reported
Active Site State-Reg Handler:		---
Federal Facility Indicator:		Not reported
Hazardous Secondary Material Indicator:		NN

BERKMAN BROS INC (Continued) **1000271415**

Sub-Part K Indicator:	Not reported
Commercial TSD Indicator:	No
Treatment Storage and Disposal Type:	Not reported
2018 GPRA Permit Baseline:	Not on the Baseline
2018 GPRA Renewals Baseline:	Not on the Baseline
Permit Renewals Workload Universe:	Not reported
Permit Workload Universe:	Not reported
Permit Progress Universe:	Not reported
Post-Closure Workload Universe:	Not reported
Closure Workload Universe:	Not reported
202 GPRA Corrective Action Baseline:	No
Corrective Action Workload Universe:	No
Subject to Corrective Action Universe:	No
Non-TSDFs Where RCRA CA has Been Imposed Universe:	No
TSDFs Potentially Subject to CA Under 3004 (u)/(v) Universe:	No
TSDFs Only Subject to CA under Discretionary Auth Universe:	No
Corrective Action Priority Ranking:	No NCAPS ranking
Environmental Control Indicator:	No
Institutional Control Indicator:	No
Human Exposure Controls Indicator:	N/A
Groundwater Controls Indicator:	N/A
Operating TSDF Universe:	Not reported
Full Enforcement Universe:	Not reported
Significant Non-Complier Universe:	No
Unaddressed Significant Non-Complier Universe:	No
Addressed Significant Non-Complier Universe:	No
Significant Non-Complier With a Compliance Schedule Universe:	No
Financial Assurance Required:	Not reported
Handler Date of Last Change:	20150414
Recognized Trader-Importer:	No
Recognized Trader-Exporter:	No
Importer of Spent Lead Acid Batteries:	No
Exporter of Spent Lead Acid Batteries:	No
Recycler Activity Without Storage:	Not reported
Manifest Broker:	Not reported
Sub-Part P Indicator:	No

Biennial: List of Years

Year: 2003

Click Here for Biennial Reporting System Data:

Hazardous Waste Summary:

Waste Code: D000
Waste Description: Not Defined

Waste Code: F007
Waste Description: SPENT CYANIDE PLATING BATH SOLUTIONS FROM ELECTROPLATING OPERATIONS.

Waste Code: F008
Waste Description: PLATING BATH RESIDUES FROM THE BOTTOM OF PLATING BATHS FROM ELECTROPLATING OPERATIONS IN WHICH CYANIDES ARE USED IN THE PROCESS.

Waste Code: F009
Waste Description: SPENT STRIPPING AND CLEANING BATH SOLUTIONS FROM ELECTROPLATING OPERATIONS IN WHICH CYANIDES ARE USED IN THE PROCESS.

BERKMAN BROS INC (Continued) **1000271415**

Handler - Owner Operator:

Owner/Operator Indicator:	Operator
Owner/Operator Name:	BLUE DIAMOND DEV CORP
Legal Status:	Private
Date Became Current:	20030915
Date Ended Current:	Not reported
Owner/Operator Address:	LEE AVE STE 287
Owner/Operator City,State,Zip:	BROOKLYN, NY 11211
Owner/Operator Telephone:	Not reported
Owner/Operator Telephone Ext:	Not reported
Owner/Operator Fax:	Not reported
Owner/Operator Email:	Not reported

Owner/Operator Indicator:	Owner
Owner/Operator Name:	GERALD R BERKMAN
Legal Status:	Private
Date Became Current:	19760729
Date Ended Current:	Not reported
Owner/Operator Address:	LEE AVE STE 287
Owner/Operator City,State,Zip:	BROOKLYN, NY 11211
Owner/Operator Telephone:	Not reported
Owner/Operator Telephone Ext:	Not reported
Owner/Operator Fax:	Not reported
Owner/Operator Email:	Not reported

Owner/Operator Indicator:	Owner
Owner/Operator Name:	THEODORE BERKMAN DONALD BERKMAN
Legal Status:	Private
Date Became Current:	Not reported
Date Ended Current:	Not reported
Owner/Operator Address:	NOT REQUIRED
Owner/Operator City,State,Zip:	NOT REQUIRED, WY 99999
Owner/Operator Telephone:	212-555-1212
Owner/Operator Telephone Ext:	Not reported
Owner/Operator Fax:	Not reported
Owner/Operator Email:	Not reported

Owner/Operator Indicator:	Operator
Owner/Operator Name:	BLUE DIAMOND DEV CORP
Legal Status:	Private
Date Became Current:	20030915
Date Ended Current:	Not reported
Owner/Operator Address:	LEE AVE STE 287
Owner/Operator City,State,Zip:	BROOKLYN, NY 11211
Owner/Operator Telephone:	Not reported
Owner/Operator Telephone Ext:	Not reported
Owner/Operator Fax:	Not reported
Owner/Operator Email:	Not reported

Owner/Operator Indicator:	Owner
Owner/Operator Name:	GERALD R BERKMAN
Legal Status:	Private
Date Became Current:	19760729
Date Ended Current:	Not reported
Owner/Operator Address:	LEE AVE STE 287
Owner/Operator City,State,Zip:	BROOKLYN, NY 11211
Owner/Operator Telephone:	Not reported

BERKMAN BROS INC (Continued) **1000271415**

Owner/Operator Telephone Ext: Not reported
Owner/Operator Fax: Not reported
Owner/Operator Email: Not reported

Historic Generators:
Receive Date: 19990714
Handler Name: BERKMAN BROS INC
Federal Waste Generator Description: Small Quantity Generator
State District Owner: NY
Large Quantity Handler of Universal Waste: No
Recognized Trader Importer: No
Recognized Trader Exporter: No
Spent Lead Acid Battery Importer: No
Spent Lead Acid Battery Exporter: No
Current Record: No
Non Storage Recycler Activity: Not reported
Electronic Manifest Broker: Not reported

Receive Date: 20060101
Handler Name: BERKMAN BROS INC
Federal Waste Generator Description: Small Quantity Generator
State District Owner: Not reported
Large Quantity Handler of Universal Waste: No
Recognized Trader Importer: No
Recognized Trader Exporter: No
Spent Lead Acid Battery Importer: No
Spent Lead Acid Battery Exporter: No
Current Record: No
Non Storage Recycler Activity: Not reported
Electronic Manifest Broker: Not reported

Receive Date: 20070101
Handler Name: BERKMAN BROS INC
Federal Waste Generator Description: Conditionally Exempt Small Quantity Generator
State District Owner: NY
Large Quantity Handler of Universal Waste: No
Recognized Trader Importer: No
Recognized Trader Exporter: No
Spent Lead Acid Battery Importer: No
Spent Lead Acid Battery Exporter: No
Current Record: Yes
Non Storage Recycler Activity: Not reported
Electronic Manifest Broker: Not reported

Receive Date: 19800728
Handler Name: BERKMAN BROS INC
Federal Waste Generator Description: Large Quantity Generator
State District Owner: NY
Large Quantity Handler of Universal Waste: No
Recognized Trader Importer: No
Recognized Trader Exporter: No
Spent Lead Acid Battery Importer: No
Spent Lead Acid Battery Exporter: No
Current Record: No
Non Storage Recycler Activity: Not reported
Electronic Manifest Broker: Not reported

BERKMAN BROS INC (Continued) **1000271415**

Receive Date:	20010101
Handler Name: BERMAN BROS INC	
Federal Waste Generator Description:	Large Quantity Generator
State District Owner:	NY
Large Quantity Handler of Universal Waste:	No
Recognized Trader Importer:	No
Recognized Trader Exporter:	No
Spent Lead Acid Battery Importer:	No
Spent Lead Acid Battery Exporter:	No
Current Record:	No
Non Storage Recycler Activity:	Not reported
Electronic Manifest Broker:	Not reported

Receive Date:	20040218
Handler Name: BERKMAN BROS INC	
Federal Waste Generator Description:	Not a generator, verified
State District Owner:	Not reported
Large Quantity Handler of Universal Waste:	No
Recognized Trader Importer:	No
Recognized Trader Exporter:	No
Spent Lead Acid Battery Importer:	No
Spent Lead Acid Battery Exporter:	No
Current Record:	No
Non Storage Recycler Activity:	Not reported
Electronic Manifest Broker:	Not reported

List of NAICS Codes and Descriptions:

NAICS Code:	332813
NAICS Description:	ELECTROPLATING, PLATING, POLISHING, ANODIZING, AND COLORING

NAICS Code:	33991
NAICS Description:	JEWELRY AND SILVERWARE MANUFACTURING

Facility Has Received Notices of Violation:

Found Violation:	Yes
Agency Which Determined Violation:	State
Violation Short Description:	Generators - General
Date Violation was Determined:	19890823
Actual Return to Compliance Date:	19900821
Return to Compliance Qualifier:	Observed
Violation Responsible Agency:	State
Scheduled Compliance Date:	19900815
Enforcement Identifier:	001
Date of Enforcement Action:	19900216
Enforcement Responsible Agency:	State
Enforcement Docket Number:	Not reported
Enforcement Attorney:	Not reported
Corrective Action Component:	No
Appeal Initiated Date:	Not reported
Appeal Resolution Date:	Not reported
Disposition Status Date:	Not reported
Disposition Status:	Not reported
Disposition Status Description:	Not reported
Consent/Final Order Sequence Number:Not reported	
Consent/Final Order Respondent Name:	Not reported
Consent/Final Order Lead Agency:	Not reported

BERKMAN BROS INC (Continued) **1000271415**

Enforcement Type:	WRITTEN INFORMAL
Enforcement Responsible Person:	NYDEC
Enforcement Responsible Sub-Organization:	Not reported
SEP Sequence Number:	Not reported
SEP Expenditure Amount:	Not reported
SEP Scheduled Completion Date:	Not reported
SEP Actual Date:	Not reported
SEP Defaulted Date:	Not reported
SEP Type:	Not reported
SEP Type Description:	Not reported
Proposed Amount:	Not reported
Final Monetary Amount:	Not reported
Paid Amount:	Not reported
Final Count:	Not reported
Final Amount:	Not reported
Found Violation:	No
Agency Which Determined Violation:	Not reported
Violation Short Description:	Not reported
Date Violation was Determined:	Not reported
Actual Return to Compliance Date:	Not reported
Return to Compliance Qualifier:	Not reported
Violation Responsible Agency:	Not reported
Scheduled Compliance Date:	Not reported
Enforcement Identifier:	Not reported
Date of Enforcement Action:	Not reported
Enforcement Responsible Agency:	Not reported
Enforcement Docket Number:	Not reported
Enforcement Attorney:	Not reported
Corrective Action Component:	Not reported
Appeal Initiated Date:	Not reported
Appeal Resolution Date:	Not reported
Disposition Status Date:	Not reported
Disposition Status:	Not reported
Disposition Status Description:	Not reported
Consent/Final Order Sequence Number:	Not reported
Consent/Final Order Respondent Name:	Not reported
Consent/Final Order Lead Agency:	Not reported
Enforcement Type:	Not reported
Enforcement Responsible Person:	Not reported
Enforcement Responsible Sub-Organization:	Not reported
SEP Sequence Number:	Not reported
SEP Expenditure Amount:	Not reported
SEP Scheduled Completion Date:	Not reported
SEP Actual Date:	Not reported
SEP Defaulted Date:	Not reported
SEP Type:	Not reported
SEP Type Description:	Not reported
Proposed Amount:	Not reported
Final Monetary Amount:	Not reported
Paid Amount:	Not reported
Final Count:	Not reported
Final Amount:	Not reported
Found Violation:	No
Agency Which Determined Violation:	Not reported
Violation Short Description:	Not reported

BERKMAN BROS INC (Continued) **1000271415**

Date Violation was Determined:	Not reported
Actual Return to Compliance Date:	Not reported
Return to Compliance Qualifier:	Not reported
Violation Responsible Agency:	Not reported
Scheduled Compliance Date:	Not reported
Enforcement Identifier:	Not reported
Date of Enforcement Action:	Not reported
Enforcement Responsible Agency:	Not reported
Enforcement Docket Number:	Not reported
Enforcement Attorney:	Not reported
Corrective Action Component:	Not reported
Appeal Initiated Date:	Not reported
Appeal Resolution Date:	Not reported
Disposition Status Date:	Not reported
Disposition Status:	Not reported
Disposition Status Description:	Not reported
Consent/Final Order Sequence Number:	Not reported
Consent/Final Order Respondent Name:	Not reported
Consent/Final Order Lead Agency:	Not reported
Enforcement Type:	Not reported
Enforcement Responsible Person:	Not reported
Enforcement Responsible Sub-Organization:	Not reported
SEP Sequence Number:	Not reported
SEP Expenditure Amount:	Not reported
SEP Scheduled Completion Date:	Not reported
SEP Actual Date:	Not reported
SEP Defaulted Date:	Not reported
SEP Type:	Not reported
SEP Type Description:	Not reported
Proposed Amount:	Not reported
Final Monetary Amount:	Not reported
Paid Amount:	Not reported
Final Count:	Not reported
Final Amount:	Not reported

Found Violation:	No
Agency Which Determined Violation:	Not reported
Violation Short Description:	Not reported
Date Violation was Determined:	Not reported
Actual Return to Compliance Date:	Not reported
Return to Compliance Qualifier:	Not reported
Violation Responsible Agency:	Not reported
Scheduled Compliance Date:	Not reported
Enforcement Identifier:	Not reported
Date of Enforcement Action:	Not reported
Enforcement Responsible Agency:	Not reported
Enforcement Docket Number:	Not reported
Enforcement Attorney:	Not reported
Corrective Action Component:	Not reported
Appeal Initiated Date:	Not reported
Appeal Resolution Date:	Not reported
Disposition Status Date:	Not reported
Disposition Status:	Not reported
Disposition Status Description:	Not reported
Consent/Final Order Sequence Number:	Not reported
Consent/Final Order Respondent Name:	Not reported
Consent/Final Order Lead Agency:	Not reported

BERKMAN BROS INC (Continued) **1000271415**

Enforcement Type: Not reported
Enforcement Responsible Person: Not reported
Enforcement Responsible Sub-Organization: Not reported
SEP Sequence Number: Not reported
SEP Expenditure Amount: Not reported
SEP Scheduled Completion Date: Not reported
SEP Actual Date: Not reported
SEP Defaulted Date: Not reported
SEP Type: Not reported
SEP Type Description: Not reported
Proposed Amount: Not reported
Final Monetary Amount: Not reported
Paid Amount: Not reported
Final Count: Not reported
Final Amount: Not reported

Evaluation Action Summary:
Evaluation Date: 19890823
Evaluation Responsible Agency: State
Found Violation: Yes
Evaluation Type Description: COMPLIANCE EVALUATION INSPECTION ON-SITE
Evaluation Responsible Person Identifier: NYDEC
Evaluation Responsible Sub-Organization: Not reported
Actual Return to Compliance Date: 19900821
Scheduled Compliance Date: 19900815
Date of Request: Not reported
Date Response Received: Not reported
Request Agency: Not reported
Former Citation: Not reported

Evaluation Date: 19990819
Evaluation Responsible Agency: EPA
Found Violation: No
Evaluation Type Description: COMPLIANCE EVALUATION INSPECTION ON-SITE
Evaluation Responsible Person Identifier: R2EJG
Evaluation Responsible Sub-Organization: RCB
Actual Return to Compliance Date: Not reported
Scheduled Compliance Date: Not reported
Date of Request: Not reported
Date Response Received: Not reported
Request Agency: Not reported
Former Citation: Not reported

Evaluation Date: 19861223
Evaluation Responsible Agency: State
Found Violation: No
Evaluation Type Description: COMPLIANCE EVALUATION INSPECTION ON-SITE
Evaluation Responsible Person Identifier: NYDEC
Evaluation Responsible Sub-Organization: Not reported
Actual Return to Compliance Date: Not reported
Scheduled Compliance Date: Not reported
Date of Request: Not reported
Date Response Received: Not reported
Request Agency: Not reported
Former Citation: Not reported

Evaluation Date: 20040914

BERKMAN BROS INC (Continued) **1000271415**

Evaluation Responsible Agency:	State
Found Violation:	No
Evaluation Type Description:	COMPLIANCE EVALUATION INSPECTION ON-SITE
Evaluation Responsible Person Identifier:	NYYWG
Evaluation Responsible Sub-Organization:	R2
Actual Return to Compliance Date:	Not reported
Scheduled Compliance Date:	Not reported
Date of Request:	Not reported
Date Response Received:	Not reported
Request Agency:	Not reported
Former Citation:	Not reported

SHWS:

Name:	FORMER BERKMAN BROS SITE
Address:	55 ECKFORD STREET
City,State,Zip:	BROOKLYN, NY 11222
Program:	HW
Site Code:	470590
Classification:	N
Region:	2
Acres:	0.234
HW Code:	224168
Record Add:	10/30/2012
Record Upd:	10/31/2018
Updated By:	MJCRUDEN
Site Description:	"The site has transferred to the BCP and is being tracking under site #C224168. "
Env Problem:	"Additional investigation will be needed in order to define the nature and extent of the contamination."
Health Problem:	"As information for this site becomes available, it will be reviewed by the NYSDOH to determine if site contamination presents public health exposure concerns."
Dump:	Not reported
Structure:	Not reported
Lagoon:	Not reported
Landfill:	Not reported
Pond:	Not reported
Disp Start:	Not reported
Disp Term:	Not reported
Lat/Long:	Not reported
Dell:	Not reported
Record Add:	Not reported
Record Upd:	Not reported
Updated By:	Not reported
Own Op:	1
Sub Type:	E
Owner Name:	Not reported
Owner Company:	Eckford - Greenpoint LLC
Owner Address:	55 Eckford Street
Owner Addr2:	Not reported
Owner City,St,Zip:	Brooklyn, NY 11222
Owner Country:	United States of America
HW Code:	Not reported
Waste Type:	Not reported
Waste Quantity:	Not reported
Waste Code:	Not reported

BERKMAN BROS INC (Continued) **1000271415**

Crossref ID: Not reported
Cross Ref Type Code: Not reported
Cross Ref Type: Not reported
Record Added Date: Not reported
Record Updated: Not reported
Updated By: Not reported

LTANKS:

Name:	55 ECKFORD ST.
Address:	55 ECKFORD ST
City,State,Zip:	BROOKLYN, NY
Spill Number/Closed Date:	9214462 / 1993-03-31
Facility ID:	9214462
Site ID:	107414
Spill Date:	1993-03-26
Spill Cause:	Tank Overfill
Spill Source:	Commercial/Industrial
Spill Class:	C3
Cleanup Ceased:	1993-03-31
SWIS:	2401
Investigator:	KSTANG
Referred To:	Not reported
Reported to Dept:	1993-03-31
CID:	Not reported
Water Affected:	Not reported
Spill Notifier:	Local Agency
Last Inspection:	Not reported
Recommended Penalty:	False
Meets Standard:	True
UST Involvement:	False
Remediation Phase:	0
Date Entered In Computer:	1993-04-01
Spill Record Last Update:	2004-09-30
Spiller Name:	Not reported
Spiller Company:	MYSTIC FUEL CO.
Spiller Address:	1902 STEINWAY ST.
Spiller County:	001
Spiller Contact:	Not reported
Spiller Phone:	Not reported
Spiller Extention:	Not reported
DEC Region:	2
DER Facility ID:	94484
DEC Memo:	"Prior to Sept, 2004 data translation this spill Lead_DEC Field was TANG "
Remarks:	"MYSTIC CLEANED SPILL WITH SPEEDI-DRI, PICK UP AND DISPOSED."

All Materials:

Site ID:	107414
Operable Unit ID:	981754
Operable Unit:	01
Material ID:	400668
Material Code:	0003A
Material Name:	#6 fuel oil
Case No.:	Not reported
Material FA:	Petroleum
Quantity:	-1.00
Units:	G

BERKMAN BROS INC (Continued) **1000271415**

Recovered: .00
Oxygenate: Not reported

CBS:
Name: BERKMAN BROS. INC.
Address: 55 ECKFORD ST
City,State,Zip: BROOKLYN, NY 11222
CBS Number: 2-000058
Program Type: CBS
Facility Status: Unregulated/Closed
Expiration Date: Not reported
Dec Region: 2
UTMX: 588840.08471
UTMY: 4508397.49081

AST:
Name: BERKMAN BROS. INC.
Address: 55 ECKFORD ST
City,State,Zip: BROOKLYN, NY 11222
Region: STATE
DEC Region: 2
Site Status: Unregulated/Closed
Facility Id: 2-000058
Program Type: CBS
UTM X: 588840.08471
UTM Y: 4508397.49081
Expiration Date: N/A
Site Type: Manufacturing (Other than Chemical)/Processing

Tank Info:

Tank Number: 1
Tank Id: 184280
Tank Location: Aboveground - contact with soil.... Tank bottom rests on soil, allowing no visual inspection.
Tank Type: Plastic
Tank Status: Closed - In Place
Pipe Model: Not reported
Install Date: 11/01/1985
Capacity Gallons: 500
Tightness Test Method: NN
Date Test: Not reported
Next Test Date: Not reported
Date Tank Closed: 01/01/1998
Register: True
Modified By: CBSInit
Last Modified: 03/21/2005
Material Name: Not reported

AR298 **55 ECKFORD STREET** **NY BROWNFIELDS** **S121493084**
ESE **55-63 ECKFORD STREET** **N/A**
1/4-1/2 **BROOKLYN, NY 11222**
0.411 mi.
2169 ft. **Site 2 of 2 in cluster AR**

Relative: **Higher**

Actual: **16 ft.**

BROWNFIELDS:

Name:	55 ECKFORD STREET
Address:	55-63 ECKFORD STREET
City,State,Zip:	BROOKLYN, NY 11222
Program:	BCP
Site Code:	554414
Acres:	0.240
HW Code:	C224168
SWIS:	2401
Town:	New York City
Record Added Date:	07/03/2017
Record Updated Date:	04/01/2020
Update By:	AMSERVIS
Site Description:	"Location: The site is located in an urban area at 55-63 Eckford Street, on the eastern side of Eckford Street between Driggs Avenue to the north and Engert Avenue to the south in the Borough of Brooklyn. The site is bordered by 1-story building to the north, 1-story industrial building & a parking lot to the west, Eckford Street to the east and a 7-story residential building and a 5-story residential & 2-story industrial building to the south. Site Features: The site is 10,376 square feet in area and currently occupied by a 6-story unfinished steel frame structure with concrete foundations. A partial basement is located beneath the southern portion of the unfinished construction. The remaining portions of the property consist of bare soil, piles of construction materials and overgrown weeds. Current Zoning and Land Use: The site is zoned M1-2/R6B and falls in the paired district category and is currently vacant. M1 (manufacturing district) is paired with R6B (residential district). Paired district are mapped as special mixed use districts. Past Use of the Site: Historic uses of the site included four structures identified as lumber processing facility for planning and molding from 1887 to 1905. According to the Sanborn Fire Insurance maps of 1942, there existed a 2-story building in the northern portion of the property identified as wool rag sorting and bailing. From 1951 to 1992 the property was identified as lacquer spraying and electric plating facility. The property remained vacant after the demolition of on-site buildings in 2004. Site Geology and Hydrology: The site is generally level and is at an elevation of approximately 16 feet above sea level. The geology of Kings County consists of unconsolidated glacial deposits. Groundwater beneath the site was encountered at depths ranging between 10.39 to 12.94 feet. According to the USGS Groundwater Conditions Map, the regional groundwater flow direction in the vicinity of the Site is toward the west in the direction of East River."
Env Problem:	"Information submitted with the BCP application regarding the environmental condition at the site are currently under review and will be revised as additional information becomes available."
Health Problem:	"Information submitted with the BCP application regarding the conditions at the site are currently under review and will be revised as additional information becomes available."
Dump:	False
Structure:	False
Lagoon:	False

55 ECKFORD STREET (Continued) **S121493084**

Landfill:	False
Pond:	False
Disp Start:	Not reported
Disp Term:	Not reported
Lat/Long:	Not reported
Dell:	Not reported
Record Add:	2018-01-30 17:56:00
Record Upd:	2019-06-04 11:29:00
Updated By:	CBEIGENB
Own Op:	1
Sub Type:	E
Owner Name:	Victor Tsai
Owner Company:	55 Eckford 1875 DNB LLC
Owner Address:	562 Coney Island Ave
Owner Addr2:	Not reported
Owner City,St,Zip:	Brooklyn, NY 11218
Owner Country:	United States of America
Own Op:	Document Repository
Sub Type:	NNN
Owner Name:	Not reported
Owner Company:	Brooklyn Public Library - Williamsburg
Owner Address:	240 Division Ave.
Owner Addr2:	Not reported
Owner City,St,Zip:	Brooklyn, NY 11222
Owner Country:	United States of America
Own Op:	Document Repository
Sub Type:	NNN
Owner Name:	Not reported
Owner Company:	Brooklyn Community Board Office 1
Owner Address:	435 Graham Avenue
Owner Addr2:	Not reported
Owner City,St,Zip:	Brooklyn, NY 11211
Owner Country:	United States of America
Own Op:	6
Sub Type:	P03
Owner Name:	Elizabeth McDonald
Owner Company:	55 Eckford Acquisition LLC
Owner Address:	9728 Third Avenue, Suite 133
Owner Addr2:	Not reported
Owner City,St,Zip:	Brooklyn, NY 11219
Owner Country:	United States of America
HW Code:	Not reported
Waste Type:	Not reported
Waste Quantity:	Not reported
Waste Code:	Not reported
Crossref ID:	224168
Cross Ref Type Code:	02
Cross Ref Type:	HW Site ID
Record Added Date:	2018-10-30 13:19:00
Record Updated:	2018-10-30 13:19:00
Updated By:	JHOCONNE

AQ299 **215 NORTH 10TH STREET - OFF-SITE** **NY BROWNFIELDS** **S123661448**
SSE **215 NORTH 10TH STREET** **NY Spills** **N/A**
1/4-1/2 **BROOKLYN, NY 11211**
0.412 mi.
2177 ft. **Site 2 of 5 in cluster AQ**

Relative:
Higher

Actual:
14 ft.

BROWNFIELDS:

Name:	215 NORTH 10TH STREET - OFF-SITE
Address:	215 NORTH 10TH STREET
City,State,Zip:	BROOKLYN, NY 11211
Program:	BCP
Site Code:	578474
Acres:	Not reported
HW Code:	C224229A
SWIS:	2401
Town:	New York City
Record Added Date:	10/18/2018
Record Updated Date:	12/28/2020
Update By:	JBSWARTO
Site Description:	"The following Site Description is for the associated BCP on-site: Location: The site is located in an urban area in the Williamsburg section of Brooklyn (Kings County) on the northeast corner of North 10th Street and Roebling Street. Site Features: The site was formerly developed with two single-story industrial buildings and two smaller one-story structures, which are surrounded by parking areas. The buildings were demolished in May 2018. No water bodies are present on site. A mixed-use commercial and residential building is currently under construction on the site. Current Zoning and Land Use: The site is a parcel currently undergoing redevelopment within a special mixed use zoning district (M1-2/R6A), which is characterized by light industrial use (woodworking shops, repair shops, storage facilities) and allows for mixed-use residential buildings. The surrounding parcels are currently used for a combination of residential, commercial, transportation, and open park space. Past Use of the Site: A review of Sanborn Fire Insurance maps show that the site was used for manufacturing and industrial operations that include a dry color and paint storage facility, a varnish research works, and a chemical warehouse. The 1942 Sanborn map also identified one benzene and two gasoline underground storage tanks (USTs). Prior uses of the site that appear to have led to contamination are the varnish research works and USTs, both of which are associated with the use of chlorinated solvents that have potential for release to the environment. Site Geology and Hydrogeology: Site elevation ranges from about 9 to 13 feet above sea level and gradually slopes downward to the east. The subsurface stratigraphy consists of historic fill to about 4 feet below grade surface (bgs), underlain by brown sand, red clay, brown clay, black gravel, and black/brown silt. Predominant geological surface features were not reported and bedrock was not encountered during the 2015 investigation. Depth to groundwater ranges from about 6 to 7 feet bgs and appears to flow towards the west. The site is located within a Zone AE designated flood zone, which is identified as a high risk flood area."
Env Problem:	"The following Site Description is for the associated BCP on-site: Nature and Extent of Contamination: Soil and groundwater were analyzed for volatile organic compounds (VOCs), semi-volatile organic compounds (SVOCs), metals during the Remedial Investigation. Polychlorinated biphenyls (PCBs) and pesticides were also analyzed for during the preliminary investigation and were not found to exceed standards. Soil vapor was analyzed for VOCs. Based upon

215 NORTH 10TH STREET - OFF-SITE (Continued) **S123661448**

investigations conducted to date, the primary contaminants of concern for the site include trichloroethene (TCE) and its breakdown products, cis-1,2-dichloroethene (DCE) and vinyl chloride, lead, mercury, arsenic, and SVOCs (e.g. benzo(a)anthracene, benzo(a)pyrene, benzo(b)fluoranthene). Soil- Metals, such as lead, mercury, and arsenic, were found across the Site in shallow and deep soils. Concentrations of arsenic found on Site (maximum of 95.4 parts per million [ppm]) significantly exceeded the soil cleanup objective (SCO) for unrestricted use (UUSCO) and restricted residential use soil cleanup objective (RRUSCO) (13 and 16 ppm respectively). Lead found on-site (maximum concentration of 5,630 ppm) exceeded the UUSCO and RRUSCO (63 and 400 ppm). Concentrations of mercury found on-site (maximum of 160 ppm) significantly exceeded the UUSCO and RRUSCO (0.18 and 0.81 ppm respectively). SVOCs (mostly polycyclic aromatic hydrocarbons (PAHs) were noted mainly in shallow soils throughout the site, and one deep soil location on the northern portion of the site. Concentrations of SVOCs, such as benzo(a)anthracene, benzo(a)pyrene, benzo(b)fluoranthene had maximum concentrations ranging from of 5.1 ppm to 6.5 ppm which exceeded the UUSCO and RRUSCO (all contaminants are 1 ppm for both the UUSCO and RRUSCO). TCE was noted on the northern portion of the Site in shallow soils with a maximum concentration of 30 ppm which exceeds the 0.47 ppm UUSCO and the 21 ppm RRUSCO. Vinyl chloride was noted in shallow soils with a concentration of 1.6 ppm; which exceeds the 0.02ppm UUSCO and the 0.9 ppm RRUSCOs. Other volatile organic compounds noted that exceeded the UUSCO include 1,2,4-trimethylbenzene, methyl ethyl ketone, cis-1,2-dichlorothene, naphthalene, and tetrachloroethene. Groundwater - TCE (maximum concentration of 21 parts per billion [ppb]) and its associated degradation products (DCE at 40 ppb) are found in the groundwater on the central and southern portion of the site, exceeding the groundwater standard of 5 ppb. It is suspected that these contaminants may migrate off-site. Dense Non-Aqueous Phase Liquid (DNAPL) was noted in a central monitoring well (MW-3) during the preliminary investigation, but was not seen during the Remedial Investigation. SVOCs, such as benzo(a)anthracene (maximum of 0.45 ppb), chrysene (maximum of 0.48 ppb), and benzo(b)fluoranthene(maximum of 0.6 ppb), were noted to be greatest at the eastern (most downgradient) monitoring well (exceeding the standard of 0.002 ppb for all named contaminants), and potentially are migrating off-site. Contaminants in this class exceeded the groundwater standards in all wells. Metals, such as lead, mercury, and arsenic, were found across the Site in groundwater. Concentrations of total and dissolved arsenic were found to exceed (maximum of 120.6 ppb) the groundwater standard (25 ppb) in MW4. Concentrations of total lead (maximum of 359 ppb) were found to exceed the groundwater standard (25 ppb) in 16MW2 and 16MW3. Concentrations of total mercury were found to exceed (maximum of 20.05 ppb) the groundwater standard (0.7 ppb) in 16MW2. Additional metals found to exceed the groundwater standard were total and dissolved nickel and zinc. Soil Vapor - TCE was detected at significantly elevated concentrations, up to 243,000 micrograms per cubic meter (ug/m3). PCE was detected at significantly elevated concentrations up to 7,730 ug/m3. Carbon tetrachloride was noted at a maximum concentration of 6,350 ug/m3 and 1,1,1-trichloroethane was noted with a maximum concentration of 6,000 ug/m3. Soil vapor samples were collected at 6 feet below sidewalk grade. Additional soil vapor sampling conducted off-site determined that additional investigations

215 NORTH 10TH STREET - OFF-SITE (Continued) **S123661448**

	for soil vapor intrusion off-site are necessary. "
Health Problem:	"Direct contact with contaminants in the soil is unlikely because the majority of the site is covered with buildings and pavement. People are not drinking the contaminated groundwater because the area is served by a public water supply that is not affected by this contamination. Volatile organic compounds in soil vapor (air spaces within the soil) may move into buildings and affect the indoor air quality. This process, which is similar to the movement of radon gas from the subsurface into the indoor air of buildings, is referred to as soil vapor intrusion. The potential exists for people to inhale site contaminants in indoor air due to soil vapor intrusion. "
Dump:	False
Structure:	False
Lagoon:	False
Landfill:	False
Pond:	False
Disp Start:	Not reported
Disp Term:	Not reported
Lat/Long:	Not reported
Dell:	Not reported
Record Add:	2020-10-27 13:49:00
Record Upd:	2020-10-27 13:49:00
Updated By:	MLSWEET
Own Op:	Document Repository
Sub Type:	NNN
Owner Name:	alexa orr
Owner Company:	GreenPoint Library
Owner Address:	107 norman ave
Owner Addr2:	Not reported
Owner City,St,Zip:	brooklyn, NY 11222
Owner Country:	United States of America
HW Code:	C224229A
Waste Type:	trichloroethene (TCE)
Waste Quantity:	UNKNOWN
Waste Code:	Not reported
Crossref ID:	Not reported
Cross Ref Type Code:	Not reported
Cross Ref Type:	Not reported
Record Added Date:	Not reported
Record Updated:	Not reported
Updated By:	Not reported

SPILLS:

Name:	ROADWAY
Address:	215 N 10TH ST
City,State,Zip:	BROOKLYN, NY
Spill Number/Closed Date:	1811834 / 2019-02-27
Facility ID:	1811834
Facility Type:	ER
DER Facility ID:	535248
Site ID:	582789
DEC Region:	2
Spill Cause:	Unknown
Spill Class:	Not reported
SWIS:	2401
Spill Date:	2019-02-25
Investigator:	RHLIN

215 NORTH 10TH STREET - OFF-SITE (Continued) **S123661448**

Referred To:	Not reported
Reported to Dept:	2019-02-27
CID:	Not reported
Water Affected:	Not reported
Spill Source:	Unknown
Spill Notifier:	Other
Cleanup Ceased:	Not reported
Cleanup Meets Std:	False
Last Inspection:	Not reported
Recommended Penalty:	False
UST Trust:	False
Remediation Phase:	0
Date Entered In Computer:	2019-02-27
Spill Record Last Update:	2019-02-27
Spiller Name:	Not reported
Spiller Company:	UNKNOWN
Spiller Address:	Not reported
Spiller Company:	999
Contact Name:	JANET MORALES
DEC Memo:	"2/27/2019 - Feng - Duty Desk. Spoke to DEP Okoli who found the spill while responding to a sewage complaint. He stated that it is a construction site and they are doing excavation now. There is heavy equipment which broke down and spilled oil on the soil. He could not quantify how big the spill is. He could not provide photo picture nor the contact information of any personnel at the site. NYCDEP Okoli 347-672-6059 Searched the database and found Spill 15-05078 and Superfund 224229. Talked to Jane O'Connell and she said the only active one is C224229 for this address. She had unsuccessful attempts to call Albany. She recommended to email Melissa Sweet and copied Eric Obrecht and John Swartwout. email to Melissa Sweet Hi Melissa, We received the above referenced spill reported this morning. I spoke to DEP Okoli who found the spill while responding to a sewage complaint. He stated that it is a construction site and they are doing excavation now. There is heavy equipment which broke down and spilled oil on the soil. He could not quantify how big the spill is. He could not provide photo picture nor the contact information of any personnel at the site. I searched the database and found Spill 15-05078 and Superfund 224229. I talked to Jane and she said the only active one is C224229 for this address. So I am asking if you can call the consultant PM to see what happened and if anything done to address the spill. If you need Region 2 staff to inspect the site, let us know. 2/27/19-Lin-Responded to site regarding report of an oil spill from DEP. Spoke to the site representative and was informed that someone tipped over a bucket of hydraulic oil (less than 5 gallons) last week. They did not notice the spill right away due to a snow event last week. They put down some speedy dry on the location of the spill. There was no petroleum odor when I was on-site. Case closed. "
Remarks:	"found in roadway"

All Materials:

Site ID:	582789
Operable Unit ID:	1330465
Operable Unit:	01
Material ID:	2339662
Material Code:	0066A
Material Name:	unknown petroleum
Case No.:	Not reported

215 NORTH 10TH STREET - OFF-SITE (Continued) **S123661448**

Material FA:	Petroleum
Quantity:	Not reported
Units:	Not reported
Recovered:	Not reported
Oxygenate:	Not reported
Site ID:	582789
Operable Unit ID:	1330465
Operable Unit:	01
Material ID:	2339661
Material Code:	0062A
Material Name:	raw sewage
Case No.:	Not reported
Material FA:	Other
Quantity:	Not reported
Units:	Not reported
Recovered:	Not reported
Oxygenate:	Not reported

AQ300 **215 NORTH 10TH STREET** **NY BROWNFIELDS** **S121933762**
SSE **215 NORTH 10TH STREET** **N/A**
1/4-1/2 **BROOKLYN, NY 11211**
0.412 mi.
2177 ft. **Site 3 of 5 in cluster AQ**

Relative:
Higher

Actual:
14 ft.

BROWNFIELDS:

Name:	215 NORTH 10TH STREET
Address:	215 NORTH 10TH STREET
City,State,Zip:	BROOKLYN, NY 11211
Program:	BCP
Site Code:	515605
Acres:	0.413
HW Code:	C224229
SWIS:	2401
Town:	New York City
Record Added Date:	11/02/2015
Record Updated Date:	12/28/2020
Update By:	JBSWARTO
Site Description:	"Location: The site is located in an urban area in the Williamsburg section of Brooklyn (Kings County) on the northeast corner of North 10th Street and Roebling Street. Site Features: The site was formerly developed with two single-story industrial buildings and two smaller one-story structures, which are surrounded by parking areas. The buildings were demolished in May 2018. No water bodies are present on site. A mixed-use commercial and residential building is currently under construction on the site. Current Zoning and Land Use: The site is a parcel currently undergoing redevelopment within a special mixed use zoning district (M1-2/R6A), which is characterized by light industrial use (woodworking shops, repair shops, storage facilities) and allows for mixed-use residential buildings. The surrounding parcels are currently used for a combination of residential, commercial, transportation, and open park space. Past Use of the Site: A review of Sanborn Fire Insurance maps show that the site was used for manufacturing and industrial operations that include a dry color and paint storage facility, a varnish research works, and a chemical warehouse. The 1942 Sanborn map also identified one benzene and two gasoline underground storage tanks (USTs). Prior uses of the

215 NORTH 10TH STREET (Continued) **S121933762**

site that appear to have led to contamination are the varnish research works and USTs, both of which are associated with the use of chlorinated solvents that have potential for release to the environment. Site Geology and Hydrogeology: Site elevation ranges from about 9 to 13 feet above sea level and gradually slopes downward to the east. The subsurface stratigraphy consists of historic fill to about 4 feet below grade surface (bgs), underlain by brown sand, red clay, brown clay, black gravel, and black/brown silt. Predominant geological surface features were not reported and bedrock was not encountered during the 2015 investigation. Depth to groundwater ranges from about 6 to 7 feet bgs and appears to flow towards the west. The site is located within a Zone AE designated flood zone, which is identified as a high risk flood area."

Env Problem:

"Post-Remediation: Remediation at the site is complete. Prior to remediation, the primary contaminants of concern were SVOCs, trichloroethene, and its breakdown products, zinc, nickel, arsenic, mercury, and lead in soil and groundwater. Remedial actions have successfully achieved soil cleanup objectives for residential use to 15 feet below ground surface. Residual contamination in the soil and groundwater is being managed under an local groundwater controls. Prior to Completion of Remediation: Nature and Extent of Contamination: Soil and groundwater were analyzed for volatile organic compounds (VOCs), semi-volatile organic compounds (SVOCs), metals during the Remedial Investigation. Polychlorinated biphenyls (PCBs) and pesticides were also analyzed for during the preliminary investigation and were not found to exceed standards. Soil vapor was analyzed for VOCs. Based upon investigations conducted to date, the primary contaminants of concern for the site include trichloroethene (TCE) and its breakdown products, cis-1,2-dichloroethene (DCE) and vinyl chloride, lead, mercury, arsenic, and SVOCs (e.g. benzo(a)anthracene, benzo(a)pyrene, benzo(b)fluoranthene). Soil-Metals, such as lead, mercury, and arsenic, were found across the Site in shallow and deep soils. Concentrations of arsenic found on Site (maximum of 95.4 parts per million [ppm]) significantly exceeded the soil cleanup objective (SCO) for unrestricted use (UUSCO) and restricted residential use soil cleanup objective (RRUSCO) (13 and 16 ppm respectively). Lead found on-site (maximum concentration of 5,630 ppm) exceeded the UUSCO and RRUSCO (63 and 400 ppm). Concentrations of mercury found on-site (maximum of 160 ppm) significantly exceeded the UUSCO and RRUSCO (0.18 and 0.81 ppm respectively). SVOCs (mostly polycyclic aromatic hydrocarbons (PAHs) were noted mainly in shallow soils throughout the site, and one deep soil location on the northern portion of the site. Concentrations of SVOCs, such as benzo(a)anthracene, benzo(a)pyrene, benzo(b)fluoranthene had maximum concentrations ranging from of 5.1 ppm to 6.5 ppm which exceeded the UUSCO and RRUSCO (all contaminants are 1 ppm for both the UUSCO and RRUSCO). TCE was noted on the northern portion of the Site in shallow soils with a maximum concentration of 30 ppm which exceeds the 0.47 ppm UUSCO and the 21 ppm RRUSCO. Vinyl chloride was noted in shallow soils with a concentration of 1.6 ppm; which exceeds the 0.02ppm UUSCO and the 0.9 ppm RRUSCOs. Other volatile organic compounds noted that exceeded the UUSCO include 1,2,4-trimethylbenzene, methyl ethyl ketone, cis-1,2-dichlorothene (DCE), naphthalene, and tetrachloroethene. Groundwater - TCE (maximum concentration of 21 parts per billion [ppb]) and its associated degradation products (DCE at 40 ppb) are found in the groundwater on the central and southern portion of the site, exceeding the groundwater standard of 5 ppb. It

215 NORTH 10TH STREET (Continued) **S121933762**

is suspected that these contaminants may migrate off-site. Dense Non-Aqueous Phase Liquid (DNAPL) was noted in a central monitoring well (MW-3) during the preliminary investigation, but was not seen during the Remedial Investigation. SVOCs, such as benzo(a)anthracene (maximum of 0.45 ppb), chrysene (maximum of 0.48 ppb), and benzo(b)fluoranthene(maximum of 0.6 ppb), were noted to be greatest at the eastern (most downgradient) monitoring well (exceeding the standard of 0.002 ppb for all named contaminants), and potentially are migrating off-site. Contaminants in this class exceeded the groundwater standards in all wells. Metals, such as lead, mercury, and arsenic, were found across the Site in groundwater. Concentrations of total and dissolved arsenic were found to exceed (maximum of 120.6 ppb) the groundwater standard (25 ppb) in MW4. Concentrations of total lead (maximum of 359 ppb) were found to exceed the groundwater standard (25 ppb) in 16MW2 and 16MW3. Concentrations of total mercury were found to exceed (maximum of 20.05 ppb) the groundwater standard (0.7 ppb) in 16MW2. Additional metals found to exceed the groundwater standard were total and dissolved nickel and zinc. Soil Vapor - TCE was detected at significantly elevated concentrations, up to 243,000 micrograms per cubic meter (ug/m3). PCE was detected at significantly elevated concentrations up to 7,730 ug/m3. Carbon tetrachloride was noted at a maximum concentration of 6,350 ug/m3 and 1,1,1-trichloroethane was noted with a maximum concentration of 6,000 ug/m3. Soil vapor samples were collected at 6 feet below sidewalk grade. Additional soil vapor and soil vapor intrusion sampling is being conducted to determine whether actions are needed off-site to address exposures associated with soil vapor intrusion. "

Health Problem:	"Remedial actions are complete, and measures are in place to control the potential for coming in contact with contamination remaining at the site. Investigation and remediation of offsite contamination will be conducted under a separate program."
Dump:	False
Structure:	False
Lagoon:	False
Landfill:	False
Pond:	False
Disp Start:	Not reported
Disp Term:	Not reported
Lat/Long:	Not reported
Dell:	Not reported
Record Add:	2016-01-19 10:30:00
Record Upd:	2020-12-10 15:17:00
Updated By:	RXMUSTIC
Own Op:	1
Sub Type:	E
Owner Name:	Michael Zampetti
Owner Company:	215 N 10 Partners LLC
Owner Address:	148 Madison Avenue, 16th Floor
Owner Addr2:	Not reported
Owner City,St,Zip:	New York, NY 10016
Owner Country:	United States of America
Own Op:	6
Sub Type:	P03
Owner Name:	Michael Zampetti
Owner Company:	215 N 10 Partners LLC
Owner Address:	148 Madison Avenue, 16th Floor

215 NORTH 10TH STREET (Continued) **S121933762**

Owner Addr2:	Not reported
Owner City,St,Zip:	New York, NY 10016
Owner Country:	United States of America
Own Op:	Document Repository
Sub Type:	C01
Owner Name:	Not reported
Owner Company:	Brooklyn Community Board 1
Owner Address:	435 Graham Avenue
Owner Addr2:	Not reported
Owner City,St,Zip:	Brooklyn, NY 11211
Owner Country:	United States of America
Own Op:	Document Repository
Sub Type:	C01
Owner Name:	Not reported
Owner Company:	Brooklyn Public Library - Williamsburg Branch
Owner Address:	240 Division Ave. at Marcy Ave
Owner Addr2:	Not reported
Owner City,St,Zip:	Brooklyn, NY 11211
Owner Country:	United States of America
HW Code:	C224229
Waste Type:	benzo(k)fluoranthene
Waste Quantity:	UNKNOWN
Waste Code:	Not reported
HW Code:	C224229
Waste Type:	benzo(k)fluoranthene
Waste Quantity:	UNKNOWN
Waste Code:	Not reported
HW Code:	C224229
Waste Type:	trichloroethene (TCE)
Waste Quantity:	UNKNOWN
Waste Code:	Not reported
HW Code:	C224229
Waste Type:	methyl ethyl ketone
Waste Quantity:	UNKNOWN
Waste Code:	Not reported
HW Code:	C224229
Waste Type:	benzo(a)anthracene
Waste Quantity:	UNKNOWN
Waste Code:	Not reported
HW Code:	C224229
Waste Type:	arsenic
Waste Quantity:	UNKNOWN
Waste Code:	Not reported
HW Code:	C224229
Waste Type:	indeno(1,2,3-CD)pyrene
Waste Quantity:	UNKNOWN
Waste Code:	Not reported
HW Code:	C224229
Waste Type:	benzo[k]fluoranthene
Waste Quantity:	UNKNOWN
Waste Code:	Not reported
HW Code:	C224229
Waste Type:	benzo[k]fluoranthene
Waste Quantity:	UNKNOWN
Waste Code:	Not reported
HW Code:	C224229
Waste Type:	dibenz[a,h]anthracene

215 NORTH 10TH STREET (Continued) **S121933762**

Waste Quantity:	UNKNOWN
Waste Code:	Not reported
HW Code:	C224229
Waste Type:	benzo(b)fluoranthene
Waste Quantity:	UNKNOWN
Waste Code:	Not reported
HW Code:	C224229
Waste Type:	lead
Waste Quantity:	UNKNOWN
Waste Code:	Not reported
HW Code:	C224229
Waste Type:	benzo(a)pyrene
Waste Quantity:	UNKNOWN
Waste Code:	Not reported
HW Code:	C224229
Waste Type:	1,2-dichloroethene
Waste Quantity:	UNKNOWN
Waste Code:	Not reported
HW Code:	C224229
Waste Type:	mercury
Waste Quantity:	UNKNOWN
Waste Code:	Not reported
HW Code:	C224229
Waste Type:	tetrachloroethene (PCE)
Waste Quantity:	UNKNOWN
Waste Code:	Not reported
HW Code:	C224229
Waste Type:	chrysene
Waste Quantity:	UNKNOWN
Waste Code:	Not reported
HW Code:	C224229
Waste Type:	naphthalene
Waste Quantity:	UNKNOWN
Waste Code:	Not reported
HW Code:	C224229
Waste Type:	1,2,4-trimethylbenzene
Waste Quantity:	UNKNOWN
Waste Code:	Not reported
HW Code:	C224229
Waste Type:	hexachlorocyclopentadiene
Waste Quantity:	UNKNOWN
Waste Code:	Not reported
HW Code:	C224229
Waste Type:	vinyl chloride
Waste Quantity:	UNKNOWN
Waste Code:	Not reported
Crossref ID:	1811834
Cross Ref Type Code:	01
Cross Ref Type:	Spill No.
Record Added Date:	2020-09-03 11:47:00
Record Updated:	2020-09-03 11:47:00
Updated By:	MLSWEET
Crossref ID:	C224229-12-17
Cross Ref Type Code:	23
Cross Ref Type:	Agreement/Consent Order Number
Record Added Date:	2020-09-03 07:45:00
Record Updated:	2020-09-03 07:45:00

215 NORTH 10TH STREET (Continued) **S121933762**

Updated By:	MLSWEET
Crossref ID:	1505078
Cross Ref Type Code:	01
Cross Ref Type:	Spill No.
Record Added Date:	2018-12-06 15:16:00
Record Updated:	2018-12-06 15:16:00
Updated By:	MLSWEET
Crossref ID:	2019000282378
Cross Ref Type Code:	25
Cross Ref Type:	County Recording Identifier
Record Added Date:	2019-09-20 09:18:00
Record Updated:	2019-09-20 09:18:00
Updated By:	MLSWEET
Crossref ID:	2019090400085001
Cross Ref Type Code:	31
Cross Ref Type:	Environmental Easement No.
Record Added Date:	2019-10-08 08:18:00
Record Updated:	2019-10-08 08:18:00
Updated By:	MLSWEET

AQ301 **215 NORTH 10TH STREET** **NY SHWS** **S121933833**
SSE **215 NORTH 10TH STREET** **N/A**
1/4-1/2 **BROOKLYN, NY 11211**
0.412 mi.
2177 ft. **Site 4 of 5 in cluster AQ**

Relative: **Higher**
Actual: **14 ft.**

SHWS:

Name:	215 NORTH 10TH STREET
Address:	215 NORTH 10TH STREET
City,State,Zip:	BROOKLYN, NY 11211
Program:	HW
Site Code:	513998
Classification:	N
Region:	2
Acres:	0.410
HW Code:	224229
Record Add:	09/21/2015
Record Upd:	02/27/2018
Updated By:	JHOCONNE

Site Description: "Location: The site is located at 215 North 10th Street in the Borough of Brooklyn, NY. The site is bordered on the south by North 10th Street with residential buildings on the opposite side of the street, to the west by a parking garage, to the north by a six story residential building, and to the east by Roebling Street with residential buildings on the opposite side of the street Site Features: The Site currently developed with one-story industrial building, two smaller one-story structures and parking areas. The Site is currently partially occupied by a motorcycle sales and service company and a marble importer/manufacturer. Current Zoning and Land Use: The site is currently zoned M1-2 (light manufacturing) with an R6A (residential) overlay. The site has a New York City e designation for hazardous materials as a result of recent rezoning from the previous MX8 zoning (heavy industrial use). Past Use of the Site: The Site appears to have been developed sometime prior to 1887 and has been occupied by various industrial uses including a dry color and paint storage, a varnish research works (which utilized two benzene tanks and a gasoline tank) and a chemical warehouse. The site is listed as an inactive facility in the Chemical Bulk Storage

215 NORTH 10TH STREET (Continued) **S121933833**

database as site no. 2-000052 for storage of muriatic acid, ammonium hydroxide and nitric acid. Site Geology and Hydrogeology: NYSDEC has not received any reports including these details. "

Env Problem: "SEE SITE NO C224229 FOR FUTURE UPDATES Nature and Extent of Contamination: Based on preliminary sampling, contaminants of concern include volatile organic compounds (VOCs) in soil, groundwater and soil vapor. Samples were analyzed for VOCs, semi-volatile organic compounds (SVOCs), metals, PCBs and pesticides. Soil A total of eleven (11) soil borings were installed and from which twenty-five (25) soil samples were collected for analysis. Petroleum and chlorinated solvent-related VOCs were identified in soil samples. Benzene was found at a maximum concentration of 5.7 parts per million (ppm), ethylbenzene at a maximum concentration of 10 ppm, 1,3,5-trimethylbenzene at a maximum concentration of 35 ppm, tetrachloroethylene (PCE) at a maximum concentration of 9.4 ppm, trichloroethylene (TCE) at a maximum concentration of 220 ppm, cis-1,2-dichloroethylene (cis-1,2-DCE) at a maximum concentration of 36 ppm, vinyl chloride (VC) at a maximum concentration of 0.46 ppm and naphthalene at a maximum concentration of 100 ppm. Groundwater As per the site map, total of four (4) monitoring wells were installed and sampled. Due to insufficient sample volume, only 3 of the wells were analyzed for VOCs (the likely downgradient well was not analyzed for VOCs). TCE was detected at a maximum concentration of 170 parts per billion (ppb), cis-1,2-DCE at a maximum concentration of 16 ppb, VC at a maximum concentration of 15 ppb and naphthalene at a maximum concentration of 31 ppb. Soil Vapor A total of six (6) soil-vapor probes were installed, including one location beneath the occupied on-site building. Petroleum and chlorinated solvent contamination noted in soil-vapor samples including PCE at a maximum concentration of 7730 micrograms per cubic meter (ug/m3), TCE at a maximum concentration of 243,000 ug/m3, cis-1,2-DCE at a maximum concentration of 11,000 ug/m3 and VC at a maximum concentration of 1650 ug/m3. Significant Threat: Determination of significant threat will be made following completion of the Site Characterization. "

Health Problem: ""
Dump: Not reported
Structure: Not reported
Lagoon: Not reported
Landfill: Not reported
Pond: Not reported
Disp Start: Not reported
Disp Term: Not reported
Lat/Long: Not reported
Dell: Not reported
Record Add: Not reported
Record Upd: Not reported
Updated By: Not reported
Own Op: 1
Sub Type: 05
Owner Name: -
Owner Company: Northstar Equities LLC
Owner Address: 543 Bedford Avenue, #201
Owner Addr2: Not reported
Owner City,St,Zip: Brooklyn, NY 11211-8511
Owner Country: United States of America
HW Code: Not reported
Waste Type: Not reported

215 NORTH 10TH STREET (Continued) **S121933833**

Waste Quantity:	Not reported
Waste Code:	Not reported
Crossref ID:	Not reported
Cross Ref Type Code:	Not reported
Cross Ref Type:	Not reported
Record Added Date:	Not reported
Record Updated:	Not reported
Updated By:	Not reported

AP302 **101 WEST STREET** **NY VCP** **S118943291**
NNW **101 WEST STREET** **N/A**
1/4-1/2 **NEW YORK CITY, NY**
0.414 mi.
2186 ft. **Site 3 of 4 in cluster AP**

Relative: **Higher**
Actual: **12 ft.**

VCP NYC:

Project ID:	13TMP0468K,13EHAN468K,13CVCP154K
Name:	101 WEST STREET
Address:	101 WEST STREET
City,State,Zip:	NEW YORK CITY, NY
Borough:	Brooklyn
BBL:	3.0255600553025502E+29
OER Program:	VCP (Enrolled), E/RD (Review)
Phase:	Site Management
Latitude:	40.729954
Longitude:	-73.95929
Postcode:	1
Community Board:	33
Council District:	565
Census Tract:	3000000
BIN:	3025560058
NTA:	Greenpoint

AP303 **101-105 WEST STREET** **NY VCP** **S108524782**
NNW **101-105 WEST STREET, BROOKLYN** **N/A**
1/4-1/2 **BROOKLYN, NY 11222**
0.414 mi.
2186 ft. **Site 4 of 4 in cluster AP**

Relative: **Higher**
Actual: **12 ft.**

VCP:

Name:	101-105 WEST STREET
Address:	101-105 WEST STREET, BROOKLYN
City,State,Zip:	BROOKLYN, NY 11222
Program Type:	VCP
Site Code:	57559
HW Code:	V00231
Site Class:	C
SWIS:	2401
Region:	2
Town:	New York City
Acres:	0.200
Date Record Added:	11/30/2000
Date Record Updated:	05/11/2007
Updated By:	mobarrie
Site Description:	"101-105 West Street is located in the Greenpoint area of Brooklyn, NY 10310, Block 2556, Lot 58. The site is a 0.2-acre parcel used as a

101-105 WEST STREET (Continued) **S108524782**

construction material storage yard. It is located between Kent Street and Java Street, on the west side of West Street. A commercial property borders the site to the east. The intended use of the site remains to be a construction material storage yard. The surrounding uses are mainly residential with some commercial divisions. Contamination at the site was predominantly in the soil and represented by Semi Volatile Organic Compounds and metals, and resulted from historic fill and uncontrolled dumping of oil and oil-related products from trucks loading construction materials. The Remedial Investigation work plan was approved in 1999 and the RI was completed in 2000. The groundwater is 8-10 feet below ground. The soil is sandy and it is covered with 3-4 feet of fill material. The Remedial Work Plan was approved in 2001 and the field remedial work was completed in 2002. The remedy involved excavation of the entire site and off site disposal. Clean backfill material has been placed in the former excavation. Remedial work at the site is completed. "

Env Problem: "The contaminants of concern in soil at the site were Semi Volatile Organic Compounds (SVOCs)and heavy metals. The groundwater has not been impacted by the contaminants. In 1998, the Pase I and Phase II Environmental Site Aassessment have revealed that the contaminants of concern in soil were above TAGM 4046 RSCO. The SVOCs had excedences ranging from non detected to Benzo(a)anthracene 43ppm, benzo(a)fluoranthene 1500ppm, benzo(b)fluoranthene 41ppm, benzo(k)fluoranthene 26ppm, benzo(a)pyrene 41ppm, Chrysene 38ppm,Dibenzofuran 12ppm. Some of the havy metal excedences were Arsenic 52ppm, Selenium 5.6ppm, Chromium 49ppm, Cadmium 12.5ppm, Lead 1930ppm,Zinc 1490ppm, Mercury 3.5ppm. The source was presumed to be in the fill material and also produced by uncontrolled dumping. During the remedial phase, the site has been excavated and the end point samples showed that the concentrations of the contaminats levels were very close to TAGM 4046 RSCO. The excavation has been backfilled with clean soil. The remediation was completed in 2002."

Health Problem: "Soils contaminated with metals and semi-volatile organic compounds were identified at this site. Contaminated soils have either been excavated and disposed of offsite or are covered by a concrete slab or the onsite building, thereby minimizing the potential for direct contact exposures. Groundwater has not been impacted, therefore there is no potential for ingestion exposures. Volatile organic compounds were not detected at this site therefore, inhalation via soil vapor intrusion is not a potential exposure pathway . "

Dump: Not reported
Structure: Not reported
Lagoon: Not reported
Landfill: Not reported
Pond: Not reported
Disp Start: Not reported
Disp Term: Not reported
Lat/Long: Not reported
Dell: Not reported
Record Add: Not reported
Record Upd: Not reported
Updated By: Not reported
Own Op: 4
Sub Type: ZZZ
Owner Name: Not reported
Owner Company: SAFEWAY CONSTRUCTION ENTERPRISES INC
Owner Address: 105-107 WEST STREET

101-105 WEST STREET (Continued) **S108524782**

Owner Addr2:	Not reported
Owner City,St,Zip:	BROOKLYN, NY 11222
Owner Country:	United States of America
Own Op:	6
Sub Type:	ZZZ
Owner Name:	Not reported
Owner Company:	Laurel Hill Realty Co.
Owner Address:	10 LINDEN STREET
Owner Addr2:	Not reported
Owner City,St,Zip:	NEW HYDE PARK, NY 11040
Owner Country:	United States of America
Own Op:	1
Sub Type:	ZZZ
Owner Name:	Not reported
Owner Company:	LAUREL HILL REALTY CORP
Owner Address:	10 LINDEN STREET
Owner Addr2:	Not reported
Owner City,St,Zip:	NEW HYDE PARK, NY 11040
Owner Country:	United States of America
HW Code:	V00231
Waste Type:	BENZO(A)PYRENE
Waste Quantity:	UNKNOWN
Waste Code:	Not reported
HW Code:	V00231
Waste Type:	ANTHRACENE
Waste Quantity:	UNKNOWN
Waste Code:	Not reported
HW Code:	V00231
Waste Type:	LEAD
Waste Quantity:	UNKNOWN
Waste Code:	Not reported
Crossref ID:	D2-0023-00-05(I
Cross Ref Type Code:	20
Cross Ref Type:	Haz. Substance ID
Record Added Date:	2000-11-30 16:07:00
Record Updated:	2005-02-24 15:54:00
Updated By:	VCPTRANS

304
ESE
1/4-1/2
0.415 mi.
2189 ft.

245-247 DRIGGS AVENUE
247 DRIGGS AVENUE
NEW YORK CITY, NY

NY VCP **S125316945**
N/A

Relative:
Higher

Actual:
17 ft.

VCP NYC:

Project ID:	13TMP0072K,13EHAZ072K,14CVCP159K
Name:	245-247 DRIGGS AVENUE
Address:	247 DRIGGS AVENUE
City,State,Zip:	NEW YORK CITY, NY
Borough:	Brooklyn
BBL:	3.0269900153026902E+29
OER Program:	VCP (Enrolled), E/RD (Review)
Phase:	Site Management
Latitude:	40.722687
Longitude:	-73.947772
Postcode:	1
Community Board:	33
Council District:	499

245-247 DRIGGS AVENUE (Continued) **S125316945**

Census Tract: 3425080
BIN: 3026997501
NTA: Greenpoint

AS305 **FORMER STERLING TRANSFORMER CORP.** **NY BROWNFIELDS** **S117363438**
South **510 DRIGGS AVENUE** **NY Spills** **N/A**
1/4-1/2 **BROOKLYN, NY 11211**
0.421 mi.
2225 ft. **Site 1 of 2 in cluster AS**

Relative:
Higher

Actual:
18 ft.

BROWNFIELDS:

Name:	FORMER STERLING TRANSFORMER CORP. - OFF-SITE
Address:	510 DRIGGS AVENUE
City,State,Zip:	BROOKLYN, NY 11211
Program:	BCP
Site Code:	533273
Acres:	Not reported
HW Code:	C224203A
SWIS:	2401
Town:	New York City
Record Added Date:	10/05/2016
Record Updated Date:	08/09/2019
Update By:	RKCORCOR
Site Description:	"The area of concern subject to this work is considered off-site from BCP site C224203 and reflects the investigation and possible remediation of contamination that may have migrated from that site. This work is being carried out as provided for under the Environmental Conservation Law Section 27-1411.5. Please see C224203 for further information regarding the status of the site in the Brownfield Cleanup program. Location: The site is located in the Williamsburg section of the borough of Brooklyn, NY. Driggs Avenue bounds the property to the southeast, N 8th Street bounds the property to the southwest, and N 9th Street bounds the property to the north. The site is bound to the west by various mixed-use residential buildings. Site Features: The site consists of multiple tax lots including a paved parking lot and mixed-use residential buildings. Current Zoning and Land Use: The site is currently zoned commercial/industrial/high density residential and general residence (M1-2/R6A and R6B). Allowable uses include light manufacturing, warehouses, wholesalers, and multi-story residential buildings. Past Use of Site: Based on a map dated 1855, the property is believed to have been occupied by a manufactured gas plant (MGP). The MGP was demolished by 1887. By 1942, southern portions of the site were developed with a garage. Between 1942 and 1951, the garage was converted to an industrial building and occupied by a chair manufacturer. The chair manufacturer was replaced by a transformer manufacturer circa 1965 and later by food warehouse around 1991. Both buildings were demolished in 2006 and replaced with the existing parking lot. Geology and Hydrogeology: Soil at the site is described as historic fill materials to a depth of about 15 feet below the surface followed by native brown fine sand with silt and some clay. Groundwater is present at about 12 feet below ground surface, and flows to the northeast."
Env Problem:	"Nature and Extent of Contamination: Based upon the remedial investigation at the BCP site #C224203, the primary contaminants of concern are expected to be naphthalene, vinyl chloride, and cis-1,2-dichloroethene which were found in the BCP site soil, groundwater, and soil vapor. The BCP site soils also contained some

FORMER STERLING TRANSFORMER CORP. (Continued) **S117363438**

	semi-volatile organic compounds (SVOCs), such as benzo(a)pyrene, benzo(a) anthracene and benzo(b)fluoranthene, chrysene, dibenz[a,h]anthracene. The off-site investigation has not begun, therefore this section will be updated to reflect the investigation results as data become available."
Health Problem:	"Information submitted with the BCP application regarding the conditions at the site are currently under review and will be revised as additional information becomes available."
Dump:	False
Structure:	True
Lagoon:	False
Landfill:	False
Pond:	False
Disp Start:	Not reported
Disp Term:	Not reported
Lat/Long:	Not reported
Dell:	Not reported
Record Add:	2016-10-20 15:22:00
Record Upd:	2016-10-21 10:11:00
Updated By:	GTBOBERS
Own Op:	1
Sub Type:	06
Owner Name:	Michael Kohn
Owner Company:	187 North 8 Street Owner LLC
Owner Address:	266 Broadway Suite 501
Owner Addr2:	Not reported
Owner City,St,Zip:	Brooklyn, NY 11211
Owner Country:	United States of America
HW Code:	Not reported
Waste Type:	Not reported
Waste Quantity:	Not reported
Waste Code:	Not reported
Crossref ID:	Not reported
Cross Ref Type Code:	Not reported
Cross Ref Type:	Not reported
Record Added Date:	Not reported
Record Updated:	Not reported
Updated By:	Not reported

Name:	FORMER STERLING TRANSFORMER CORP.
Address:	510 DRIGGS AVENUE
City,State,Zip:	BROOKLYN, NY 11211
Program:	BCP
Site Code:	502541
Acres:	0.400
HW Code:	C224203
SWIS:	2401
Town:	New York City
Record Added Date:	12/03/2014
Record Updated Date:	12/31/2021
Update By:	RKCORCOR
Site Description:	"Location: The site is located in the Williamsburg section of the borough of Brooklyn, NY. The site has approximately 175 feet of frontage along Driggs Avenue and 100 feet of frontage along North 8th Street. Site Features: The site prior to remediation was occupied by a parking lot and an attendant booth. After remediation, the site has been redeveloped with an eight to eleven story building the footprint

FORMER STERLING TRANSFORMER CORP. (Continued) **S117363438**

	of which occupies the entire site. Current Zoning and Land Use: The property is currently a vacant parking lot. The site is zoned commercial/industrial/high density residential (M1 2/R6A and R6B). Allowable uses include light manufacturing, warehouses, wholesalers, and multi story residential buildings. Past use of the Site: Based on a map dated 1855, the property is believed to have been occupied by a manufactured gas plant (MGP). The MGP was demolished by 1887. By 1942, southern portions of the site were developed with a garage. Between 1942 and 1951, the garage was converted to an industrial building and occupied by a chair manufacturer. The chair manufacturer was replaced by a transformer manufacturer circa 1965 and later by a food warehouse circa 1991. Both buildings were demolished in 2006 and replaced with a parking lot parking lot. Geology and Hydrogeology: Soil at the site is described as historic fill materials to a depth of about 15 feet below the surface followed by native brown fine sand with silt and some clay. Groundwater is present at about 12 feet below ground surface, and flows to the northeast."
Env Problem:	"Remediation at the site is complete. Prior to remediation, the primary contaminants of concern in soils were petroleum VOCs, Chlorinated VOCs (CVOCs) and naphthalene. Non-aqueous phase liquids (NAPL) were present at the site. On site groundwater was contaminated with SVOCs and CVOCs.Pure solvent was detected in groundwater in the southern portion of the site. CVOCs including vinyl chloride were detected in soil vapor at the site. Remedial actions (excavation and disposal of contaminated soil) have successfully achieved soil cleanup objectives for Unrestricted Residential Use. "
Health Problem:	"Remedial actions are complete and no exposures are expected to residual contamination as the site has been remediated to unrestricted use."
Dump:	False
Structure:	False
Lagoon:	False
Landfill:	False
Pond:	False
Disp Start:	Not reported
Disp Term:	Not reported
Lat/Long:	Not reported
Dell:	Not reported
Record Add:	2014-12-11 11:01:00
Record Upd:	2021-12-29 13:22:00
Updated By:	RXMUSTIC
Own Op:	1
Sub Type:	06
Owner Name:	Robert Rosenthal
Owner Company:	Driggs Partners LLC
Owner Address:	2329 Nostrand Avenue, Suite 500
Owner Addr2:	Not reported
Owner City,St,Zip:	Brooklyn, NY 11210
Owner Country:	United States of America
Own Op:	6
Sub Type:	P03
Owner Name:	Michael Kohn
Owner Company:	187 North 8 Street Owner LLC
Owner Address:	266 Broadway, Suite 501
Owner Addr2:	Not reported
Owner City,St,Zip:	Brooklyn, NY 11211
Owner Country:	United States of America

FORMER STERLING TRANSFORMER CORP. (Continued) **S117363438**

Own Op:	Document Repository
Sub Type:	NNN
Owner Name:	Not reported
Owner Company:	Brooklyn Public Library - Leonard Branch
Owner Address:	81 Devoe Street
Owner Addr2:	Not reported
Owner City,St,Zip:	Brooklyn, NY 11211
Owner Country:	United States of America
Own Op:	6
Sub Type:	P03
Owner Name:	Robert Rosenthal
Owner Company:	Driggs Partners LLC
Owner Address:	2329 Nostrand Avenue
Owner Addr2:	Not reported
Owner City,St,Zip:	Brooklyn, NY 11210
Owner Country:	United States of America
Own Op:	Document Repository
Sub Type:	NNN
Owner Name:	Dealice Fuller
Owner Company:	Brooklyn community Board 1
Owner Address:	435 Graham Avenue
Owner Addr2:	Not reported
Owner City,St,Zip:	Brooklyn, NY 11211
Owner Country:	United States of America
HW Code:	C224203
Waste Type:	fluorine
Waste Quantity:	UNKNOWN
Waste Code:	Not reported
HW Code:	C224203
Waste Type:	benzene
Waste Quantity:	UNKNOWN
Waste Code:	Not reported
HW Code:	C224203
Waste Type:	fluoranthene
Waste Quantity:	UNKNOWN
Waste Code:	Not reported
HW Code:	C224203
Waste Type:	toluene
Waste Quantity:	UNKNOWN
Waste Code:	Not reported
HW Code:	C224203
Waste Type:	xylene (mixed)
Waste Quantity:	UNKNOWN
Waste Code:	Not reported
HW Code:	C224203
Waste Type:	ethylbenzene
Waste Quantity:	UNKNOWN
Waste Code:	Not reported
HW Code:	C224203
Waste Type:	naphthalene
Waste Quantity:	UNKNOWN
Waste Code:	Not reported
HW Code:	C224203
Waste Type:	pyrene
Waste Quantity:	UNKNOWN
Waste Code:	Not reported
HW Code:	C224203

FORMER STERLING TRANSFORMER CORP. (Continued) **S117363438**

Waste Type:	benzo(a)pyrene
Waste Quantity:	UNKNOWN
Waste Code:	Not reported
HW Code:	C224203
Waste Type:	benzo(b)fluoranthene
Waste Quantity:	UNKNOWN
Waste Code:	Not reported
HW Code:	C224203
Waste Type:	chrysene
Waste Quantity:	UNKNOWN
Waste Code:	Not reported
HW Code:	C224203
Waste Type:	cis-1,2-dichloroethene
Waste Quantity:	UNKNOWN
Waste Code:	Not reported
HW Code:	C224203
Waste Type:	dibenz[a,h]anthracene
Waste Quantity:	UNKNOWN
Waste Code:	Not reported
HW Code:	C224203
Waste Type:	indeno(1,2,3-CD)pyrene
Waste Quantity:	UNKNOWN
Waste Code:	Not reported
HW Code:	C224203
Waste Type:	vinyl chloride
Waste Quantity:	UNKNOWN
Waste Code:	Not reported
HW Code:	C224203
Waste Type:	benzo(a)anthracene
Waste Quantity:	UNKNOWN
Waste Code:	Not reported
Crossref ID:	1407145
Cross Ref Type Code:	01
Cross Ref Type:	Spill No.
Record Added Date:	2021-05-28 08:47:00
Record Updated:	2021-05-28 08:47:00
Updated By:	JHOCONNE
Crossref ID:	C224203-03-15
Cross Ref Type Code:	23
Cross Ref Type:	Agreement/Consent Order Number
Record Added Date:	2020-02-12 13:30:00
Record Updated:	2020-02-12 13:30:00
Updated By:	GWHEITZM
Crossref ID:	2020000362550
Cross Ref Type Code:	25
Cross Ref Type:	County Recording Identifier
Record Added Date:	2020-12-22 12:35:00
Record Updated:	2020-12-22 12:40:00
Updated By:	JGJONES

SPILLS:

Name:	VACANT LOT (COMMERCIAL)
Address:	510 DRIGGS AVE
City,State,Zip:	BROOKLYN, NY
Spill Number/Closed Date:	1407145 / Not Reported
Facility ID:	1407145
Facility Type:	ER

FORMER STERLING TRANSFORMER CORP. (Continued) **S117363438**

DER Facility ID:	455652
Site ID:	500647
DEC Region:	2
Spill Cause:	Unknown
Spill Class:	Not reported
SWIS:	2401
Spill Date:	2014-10-08
Investigator:	JGJONES
Referred To:	Not reported
Reported to Dept:	2014-10-08
CID:	Not reported
Water Affected:	Not reported
Spill Source:	Commercial/Industrial
Spill Notifier:	Other
Cleanup Ceased:	Not reported
Cleanup Meets Std:	False
Last Inspection:	Not reported
Recommended Penalty:	False
UST Trust:	False
Remediation Phase:	1
Date Entered In Computer:	2014-10-08
Spill Record Last Update:	2021-05-28
Spiller Name:	Not reported
Spiller Company:	J&D DRIGGS LLC
Spiller Address:	Not reported
Spiller Company:	999
Contact Name:	CHARLES SOSIK
DEC Memo:	"10/8/2014 - Feng - Duty Desk. Called EBC (631-504-6000) and left a message to Charlie Sosik to call back. 1/14/2015 - The site has been applied for BCP, C224203. Informations are available at DECDocs. 3/30/2016 Feng This spill is transferred from J. Feng to V. Brevdo as per J. Vought. 3/31/2016- - Feng - email from Conor Shea of Central Office Jeffrey/Rui I will enter my name in the Project Manger field in UIS and begin managing this spill as part of my BCP site. Thank you, 3/31/2016 - Feng - Spill is transferred to Conor Shea in Central Office as the site has entered into the BCP program C224203. 5/28/21 - reassigned to Joseph Jones, project manager for Former Sterling Transformer (C224203) (JHO)"
Remarks:	"cleanup pending"

All Materials:

Site ID:	500647
Operable Unit ID:	1250048
Operable Unit:	01
Material ID:	2251724
Material Code:	0066A
Material Name:	unknown petroleum
Case No.:	Not reported
Material FA:	Petroleum
Quantity:	Not reported
Units:	Not reported
Recovered:	Not reported
Oxygenate:	Not reported

306
WSW
1/4-1/2
0.421 mi.
2225 ft.

NEKBOH RECYCLING(5 N. 7TH ST. REGISTRATI
5 NORTH 7TH STREET (KENT AVE BETWEEN NORTH 6 TO NORTH 7TH)
BROOKLYN, NY 11211

NY SWF/LF **S106615578**
N/A

Relative:
Lower

Actual:
6 ft.

SWF/LF:

Name:	NEKBOH RECYCLING(5 N. 7TH ST. REGISTRATI
Address:	5 NORTH 7TH STREET (KENT AVE BETWEEN NORTH 6 TO NORTH 7TH)
City,State,Zip:	BROOKLYN, NY 11211
Flag:	INACTIVE
Region Code:	2
Phone Number:	7183845151
Owner Name:	Not reported
Owner Type:	Not reported
Owner Address:	Not reported
Owner Addr2:	Not reported
Owner City,St,Zip:	Not reported
Owner Email:	Not reported
Owner Phone:	Not reported
Contact Name:	PHILIP BARRETTI
Contact Address:	Not reported
Contact Addr2:	Not reported
Contact City,St,Zip:	Not reported
Contact Email:	Not reported
Contact Phone:	Not reported
Activity Desc:	C&D processing - registration
Activity Number:	[24WC3]
Active:	No
East Coordinate:	587602
North Coordinate:	4508315
Accuracy Code:	Not reported
Regulatory Status:	Not reported
Waste Type:	Not reported
Authorization #:	Not reported
Authorization Date:	Not reported
Expiration Date:	Not reported
Operator Name:	Not reported
Operator Type:	Not reported
Laste Date:	Not reported

307
SSE
1/4-1/2
0.428 mi.
2258 ft.

28 - 46 ROEBLING STREET
28 ROEBLING STREET
NEW YORK CITY, NY

NY VCP **S125316965**
N/A

Relative:
Higher

Actual:
15 ft.

VCP NYC:

Project ID:	13TMP0445K,13EHAZ445K,14CVCP214K
Name:	28 - 46 ROEBLING STREET
Address:	28 ROEBLING STREET
City,State,Zip:	NEW YORK CITY, NY
Borough:	Brooklyn
BBL:	3.0230600183023002E+19
OER Program:	VCP (Enrolled), E/RD (Review)
Phase:	Site Management
Latitude:	40.717834
Longitude:	-73.953497
Postcode:	1
Community Board:	33

28 - 46 ROEBLING STREET (Continued) **S125316965**

Council District: 519
Census Tract: 3061713
BIN: 3023060018
NTA: North Side-South Side

AT308 **131 BERRY STREET** **NY VCP** **S118943249**
SSW **131 BERRY STREET** **N/A**
1/4-1/2 **NEW YORK CITY, NY**
0.429 mi.
2265 ft. **Site 1 of 5 in cluster AT**

Relative:
Higher

Actual:
32 ft.

VCP NYC:
Project ID: 12TMP0318K,12EHAZ318K,13CVCP112K
Name: 131 BERRY STREET
Address: 131 BERRY STREET
City,State,Zip: NEW YORK CITY, NY
Borough: Brooklyn
BBL: 3023270005
OER Program: VCP (Enrolled), E/RD (Review)
Phase: Site Management
Latitude: 40.718431
Longitude: -73.959214
Postcode: 1
Community Board: 33
Council District: 553
Census Tract: 3340970
BIN: 3023270005
NTA: North Side-South Side

AU309 **HESS#32516** **RCRA-VSQG** **1000263799**
NNE **210 GREENPOINT AVENUE** **NY LTANKS** **NYD982185944**
1/4-1/2 **BROOKLYN, NY 11222** **NY UST**
0.434 mi. **NY Spills**
2291 ft. **Site 1 of 2 in cluster AU** **US AIRS**
FINDS
Relative: **ECHO**
Higher **NY E DESIGNATION**
NY MANIFEST

Actual:
16 ft.

RCRA-VSQG:
Date Form Received by Agency: 20160921
Handler Name: SPEEDWAY 7821
Handler Address: 210 GREENPOINT AVE
Handler City,State,Zip: BROOKLYN, NY 11222-2304
EPA ID: NYD982185944
Contact Name: CHARLES A BESSE
Contact Address: PO BOX 1500
Contact City,State,Zip: SPRINGFIELD, OH 45501-1500
Contact Telephone: 937-863-6272
Contact Fax: 937-863-6078
Contact Email: CABESSE@SPEEDWAY.COM
Contact Title: ENVIRONMENTAL COMPLIANCE ADMIN
EPA Region: 02
Land Type: Private
Federal Waste Generator Description: Conditionally Exempt Small Quantity Generator
Non-Notifier: Not reported

HESS#32516 (Continued) **1000263799**

Biennial Report Cycle:	Not reported
Accessibility:	Not reported
Active Site Indicator:	Handler Activities
State District Owner:	NY
State District:	NYSDEC R2
Mailing Address:	PO BOX 1500
Mailing City,State,Zip:	SPRINGFIELD, OH 45501-1500
Owner Name:	SPEEDWAY LLC
Owner Type:	Private
Operator Name:	SPEEDWAY LLC
Operator Type:	Private
Short-Term Generator Activity:	No
Importer Activity:	No
Mixed Waste Generator:	No
Transporter Activity:	No
Transfer Facility Activity:	No
Recycler Activity with Storage:	No
Small Quantity On-Site Burner Exemption:	No
Smelting Melting and Refining Furnace Exemption:	No
Underground Injection Control:	No
Off-Site Waste Receipt:	No
Universal Waste Indicator:	No
Universal Waste Destination Facility:	No
Federal Universal Waste:	No
Active Site Fed-Reg Treatment Storage and Disposal Facility:	Not reported
Active Site Converter Treatment storage and Disposal Facility:	Not reported
Active Site State-Reg Treatment Storage and Disposal Facility:	Not reported
Active Site State-Reg Handler:	---
Federal Facility Indicator:	Not reported
Hazardous Secondary Material Indicator:	NN
Sub-Part K Indicator:	Not reported
Commercial TSD Indicator:	No
Treatment Storage and Disposal Type:	Not reported
2018 GPRA Permit Baseline:	Not on the Baseline
2018 GPRA Renewals Baseline:	Not on the Baseline
Permit Renewals Workload Universe:	Not reported
Permit Workload Universe:	Not reported
Permit Progress Universe:	Not reported
Post-Closure Workload Universe:	Not reported
Closure Workload Universe:	Not reported
202 GPRA Corrective Action Baseline:	No
Corrective Action Workload Universe:	No
Subject to Corrective Action Universe:	No
Non-TSDFs Where RCRA CA has Been Imposed Universe:	No
TSDFs Potentially Subject to CA Under 3004 (u)/(v) Universe:	No
TSDFs Only Subject to CA under Discretionary Auth Universe:	No
Corrective Action Priority Ranking:	No NCAPS ranking
Environmental Control Indicator:	No
Institutional Control Indicator:	No
Human Exposure Controls Indicator:	N/A
Groundwater Controls Indicator:	N/A
Operating TSDF Universe:	Not reported
Full Enforcement Universe:	Not reported
Significant Non-Complier Universe:	No
Unaddressed Significant Non-Complier Universe:	No
Addressed Significant Non-Complier Universe:	No
Significant Non-Complier With a Compliance Schedule Universe:	No

HESS#32516 (Continued) **1000263799**

Financial Assurance Required:	Not reported
Handler Date of Last Change:	20161005
Recognized Trader-Importer:	No
Recognized Trader-Exporter:	No
Importer of Spent Lead Acid Batteries:	No
Exporter of Spent Lead Acid Batteries:	No
Recycler Activity Without Storage:	Not reported
Manifest Broker:	Not reported
Sub-Part P Indicator:	No

Hazardous Waste Summary:

Waste Code:	D001
Waste Description:	IGNITABLE WASTE
Waste Code:	D018
Waste Description:	BENZENE

Handler - Owner Operator:

Owner/Operator Indicator:	Operator
Owner/Operator Name:	MERIT OIL CORP
Legal Status:	Private
Date Became Current:	Not reported
Date Ended Current:	Not reported
Owner/Operator Address:	NOT REQUIRED
Owner/Operator City,State,Zip:	NOT REQUIRED, WY 99999
Owner/Operator Telephone:	212-555-1212
Owner/Operator Telephone Ext:	Not reported
Owner/Operator Fax:	Not reported
Owner/Operator Email:	Not reported
Owner/Operator Indicator:	Owner
Owner/Operator Name:	MERIT OIL CORP
Legal Status:	Private
Date Became Current:	Not reported
Date Ended Current:	Not reported
Owner/Operator Address:	NOT REQUIRED
Owner/Operator City,State,Zip:	NOT REQUIRED, WY 99999
Owner/Operator Telephone:	212-555-1212
Owner/Operator Telephone Ext:	Not reported
Owner/Operator Fax:	Not reported
Owner/Operator Email:	Not reported
Owner/Operator Indicator:	Owner
Owner/Operator Name:	SPEEDWAY LLC
Legal Status:	Private
Date Became Current:	20141001
Date Ended Current:	Not reported
Owner/Operator Address:	PO BOX 1500
Owner/Operator City,State,Zip:	SPRINGFIELD, OH 45501-1500
Owner/Operator Telephone:	937-864-3000
Owner/Operator Telephone Ext:	Not reported
Owner/Operator Fax:	Not reported
Owner/Operator Email:	Not reported
Owner/Operator Indicator:	Operator

HESS#32516 (Continued) **1000263799**

Owner/Operator Name:	SPEEDWAY LLC
Legal Status:	Private
Date Became Current:	20141001
Date Ended Current:	Not reported
Owner/Operator Address:	Not reported
Owner/Operator City,State,Zip:	Not reported
Owner/Operator Telephone:	Not reported
Owner/Operator Telephone Ext:	Not reported
Owner/Operator Fax:	Not reported
Owner/Operator Email:	Not reported
Owner/Operator Indicator:	Owner
Owner/Operator Name:	MERIT OIL CORP
Legal Status:	Private
Date Became Current:	Not reported
Date Ended Current:	Not reported
Owner/Operator Address:	NOT REQUIRED
Owner/Operator City,State,Zip:	NOT REQUIRED, WY 99999
Owner/Operator Telephone:	212-555-1212
Owner/Operator Telephone Ext:	Not reported
Owner/Operator Fax:	Not reported
Owner/Operator Email:	Not reported

Historic Generators:

Receive Date:	19990708
Handler Name: MERIT OIL CORP	
Federal Waste Generator Description:	Not a generator, verified
State District Owner:	NY
Large Quantity Handler of Universal Waste:	No
Recognized Trader Importer:	No
Recognized Trader Exporter:	No
Spent Lead Acid Battery Importer:	No
Spent Lead Acid Battery Exporter:	No
Current Record:	No
Non Storage Recycler Activity:	Not reported
Electronic Manifest Broker:	Not reported
Receive Date:	20060101
Handler Name: MERIT OIL CORP	
Federal Waste Generator Description:	Not a generator, verified
State District Owner:	NY
Large Quantity Handler of Universal Waste:	No
Recognized Trader Importer:	No
Recognized Trader Exporter:	No
Spent Lead Acid Battery Importer:	No
Spent Lead Acid Battery Exporter:	No
Current Record:	No
Non Storage Recycler Activity:	Not reported
Electronic Manifest Broker:	Not reported
Receive Date:	20070101
Handler Name: MERIT OIL CORP	
Federal Waste Generator Description:	Not a generator, verified
State District Owner:	NY
Large Quantity Handler of Universal Waste:	No
Recognized Trader Importer:	No
Recognized Trader Exporter:	No

HESS#32516 (Continued) **1000263799**

Spent Lead Acid Battery Importer:	No
Spent Lead Acid Battery Exporter:	No
Current Record:	No
Non Storage Recycler Activity:	Not reported
Electronic Manifest Broker:	Not reported

Receive Date:	19870511
Handler Name: MERIT OIL CORP	
Federal Waste Generator Description:	Large Quantity Generator
State District Owner:	NY
Large Quantity Handler of Universal Waste:	No
Recognized Trader Importer:	No
Recognized Trader Exporter:	No
Spent Lead Acid Battery Importer:	No
Spent Lead Acid Battery Exporter:	No
Current Record:	No
Non Storage Recycler Activity:	Not reported
Electronic Manifest Broker:	Not reported

Receive Date:	20160921
Handler Name: SPEEDWAY 7821	
Federal Waste Generator Description:	Conditionally Exempt Small Quantity Generator
State District Owner:	NY
Large Quantity Handler of Universal Waste:	No
Recognized Trader Importer:	No
Recognized Trader Exporter:	No
Spent Lead Acid Battery Importer:	No
Spent Lead Acid Battery Exporter:	No
Current Record:	Yes
Non Storage Recycler Activity:	Not reported
Electronic Manifest Broker:	Not reported

List of NAICS Codes and Descriptions:

NAICS Code:	447110
NAICS Description:	GASOLINE STATIONS WITH CONVENIENCE STORES

Facility Has Received Notices of Violation:

Found Violation:	No
Agency Which Determined Violation:	Not reported
Violation Short Description:	Not reported
Date Violation was Determined:	Not reported
Actual Return to Compliance Date:	Not reported
Return to Compliance Qualifier:	Not reported
Violation Responsible Agency:	Not reported
Scheduled Compliance Date:	Not reported
Enforcement Identifier:	Not reported
Date of Enforcement Action:	Not reported
Enforcement Responsible Agency:	Not reported
Enforcement Docket Number:	Not reported
Enforcement Attorney:	Not reported
Corrective Action Component:	Not reported
Appeal Initiated Date:	Not reported
Appeal Resolution Date:	Not reported
Disposition Status Date:	Not reported
Disposition Status:	Not reported
Disposition Status Description:	Not reported

HESS#32516 (Continued) **1000263799**

Consent/Final Order Sequence Number:Not reported
Consent/Final Order Respondent Name: Not reported
Consent/Final Order Lead Agency: Not reported
Enforcement Type: Not reported
Enforcement Responsible Person: Not reported
Enforcement Responsible Sub-Organization: Not reported
SEP Sequence Number: Not reported
SEP Expenditure Amount: Not reported
SEP Scheduled Completion Date: Not reported
SEP Actual Date: Not reported
SEP Defaulted Date: Not reported
SEP Type: Not reported
SEP Type Description: Not reported
Proposed Amount: Not reported
Final Monetary Amount: Not reported
Paid Amount: Not reported
Final Count: Not reported
Final Amount: Not reported

Evaluation Action Summary:
Evaluation Date: 19990722
Evaluation Responsible Agency: EPA
Found Violation: No
Evaluation Type Description: COMPLIANCE EVALUATION INSPECTION ON-SITE
Evaluation Responsible Person Identifier: R2ME
Evaluation Responsible Sub-Organization: RCB
Actual Return to Compliance Date: Not reported
Scheduled Compliance Date: Not reported
Date of Request: Not reported
Date Response Received: Not reported
Request Agency: Not reported
Former Citation: Not reported

LTANKS:
Name: MERIT S/S
Address: 210 GREENPOINT AVENUE
City,State,Zip: BROOKLYN, NY
Spill Number/Closed Date: 9303423 / 2003-10-28
Facility ID: 9303423
Site ID: 174214
Spill Date: 1993-06-15
Spill Cause: Tank Failure
Spill Source: Gasoline Station or other PBS Facility
Spill Class: B1
Cleanup Ceased: Not reported
SWIS: 2401
Investigator: SIGONA
Referred To: Not reported
Reported to Dept: 1993-06-15
CID: Not reported
Water Affected: Not reported
Spill Notifier: Affected Persons
Last Inspection: Not reported
Recommended Penalty: False
Meets Standard: False

HESS#32516 (Continued) **1000263799**

UST Involvement:	True
Remediation Phase:	0
Date Entered In Computer:	1993-06-16
Spill Record Last Update:	2003-10-28
Spiller Name:	JANICE FLATERTY
Spiller Company:	AMERADA HESS CORP
Spiller Address:	1 HESS PLAZA
Spiller County:	001
Spiller Contact:	Not reported
Spiller Phone:	Not reported
Spiller Extention:	Not reported
DEC Region:	2
DER Facility ID:	146554
DEC Memo:	""
Remarks:	"ONGOING FOR DAYS/DEC RESPONDED TO SITE. TANKS REMOVED/REPLACED BY MERIT S/S. SOIL REMOVED REQUESTED ADDITIONAL TARPS TO CONTAIN VAPORS."
	Not reported

All Materials:

Site ID:	174214
Operable Unit ID:	981755
Operable Unit:	01
Material ID:	396999
Material Code:	0009
Material Name:	gasoline
Case No.:	Not reported
Material FA:	Petroleum
Quantity:	.00
Units:	G
Recovered:	.00
Oxygenate:	Not reported

UST:

Name:	SPEEDWAY # 7821
Address:	210 GREENPOINT AVENUE
City,State,Zip:	BROOKLYN, NY 11222
Id/Status:	2-297550 / Active
Program Type:	PBS
Region:	STATE
DEC Region:	2
Expiration Date:	09/30/2024
UTM X:	588513.97442
UTM Y:	4509320.47047
Site Type:	Retail Gasoline Sales

Affiliation Records:

Site Id:	13746
Affiliation Type:	Emergency Contact
Company Name:	SPEEDWAY LLC
Contact Type:	Not reported
Contact Name:	BRANDIE LEHMAN
Address1:	Not reported
Address2:	Not reported
City:	Not reported
State:	NN
Zip Code:	Not reported
Country Code:	999

HESS#32516 (Continued) **1000263799**

Phone:	(937) 863-7071
EMail:	Not reported
Fax Number:	Not reported
Modified By:	MASTREIC
Date Last Modified:	2021-01-05

Site Id:	13746
Affiliation Type:	Facility Operator
Company Name:	SPEEDWAY # 7821
Contact Type:	Not reported
Contact Name:	BRANDIE LEHMAN
Address1:	Not reported
Address2:	Not reported
City:	Not reported
State:	NN
Zip Code:	Not reported
Country Code:	001
Phone:	(585) 349-3056
EMail:	Not reported
Fax Number:	Not reported
Modified By:	MASTREIC
Date Last Modified:	2021-01-05

Site Id:	13746
Affiliation Type:	Facility Owner
Company Name:	SPEEDWAY LLC
Contact Type:	SUPERVISOR, ENVIRONMENTAL
Contact Name:	BRANDIE LEHMAN
Address1:	500 SPEEDWAY DR
Address2:	Not reported
City:	ENON
State:	OH
Zip Code:	45323
Country Code:	999
Phone:	(937) 863-7071
EMail:	Not reported
Fax Number:	Not reported
Modified By:	KBSWEET
Date Last Modified:	2021-01-21

Site Id:	13746
Affiliation Type:	Mail Contact
Company Name:	SPEEDWAY LLC
Contact Type:	SUPERVISOR, ENVIRONMENTAL COMPLIANCE.
Contact Name:	BRANDIE LEHMAN
Address1:	500 SPEEDWAY DRIVE
Address2:	Not reported
City:	ENON
State:	OH
Zip Code:	45323
Country Code:	001
Phone:	(937) 863-7071
EMail:	USTCOMPLIANCE@SPEEDWAY.COM
Fax Number:	Not reported
Modified By:	TESPERBE
Date Last Modified:	2021-03-24

HESS#32516 (Continued) **1000263799**

Tank Info:

Tank Number:	001
Tank ID:	15755
Tank Status:	Closed - Removed
Material Name:	Closed - Removed
Capacity Gallons:	4000
Install Date:	05/01/1972
Date Tank Closed:	05/01/1993
Registered:	True
Tank Location:	Underground
Tank Type:	Steel/carbon steel
Material Code:	0009
Common Name of Substance:	Gasoline
Tightness Test Method:	01
Date Test:	02/01/1988
Next Test Date:	Not reported
Pipe Model:	Not reported
Modified By:	TRANSLAT
Last Modified:	04/14/2017

Equipment Records:

H99 - Tank Leak Detection - Other
I00 - Overfill - None
G00 - Tank Secondary Containment - None
J02 - Dispenser - Suction Dispenser
B00 - Tank External Protection - None
C00 - Pipe Location - No Piping
D02 - Pipe Type - Galvanized Steel
F00 - Pipe External Protection - None
A00 - Tank Internal Protection - None

Tank Number:	002
Tank ID:	15756
Tank Status:	Closed - Removed
Material Name:	Closed - Removed
Capacity Gallons:	2000
Install Date:	05/01/1972
Date Tank Closed:	05/01/1993
Registered:	True
Tank Location:	Underground
Tank Type:	Steel/carbon steel
Material Code:	0009
Common Name of Substance:	Gasoline
Tightness Test Method:	01
Date Test:	02/01/1988
Next Test Date:	Not reported
Pipe Model:	Not reported
Modified By:	TRANSLAT
Last Modified:	04/14/2017

Equipment Records:

I00 - Overfill - None
A00 - Tank Internal Protection - None
G00 - Tank Secondary Containment - None

HESS#32516 (Continued) **1000263799**

J02 - Dispenser - Suction Dispenser
C02 - Pipe Location - Underground/On-ground
F00 - Pipe External Protection - None
B00 - Tank External Protection - None
D02 - Pipe Type - Galvanized Steel
H99 - Tank Leak Detection - Other

Tank Number:	003
Tank ID:	15757
Tank Status:	Closed - Removed
Material Name:	Closed - Removed
Capacity Gallons:	4000
Install Date:	05/01/1972
Date Tank Closed:	05/01/1993
Registered:	True
Tank Location:	Underground
Tank Type:	Steel/carbon steel
Material Code:	0009
Common Name of Substance:	Gasoline
Tightness Test Method:	01
Date Test:	02/01/1988
Next Test Date:	Not reported
Pipe Model:	Not reported
Modified By:	TRANSLAT
Last Modified:	04/14/2017

Equipment Records:

B00 - Tank External Protection - None
D02 - Pipe Type - Galvanized Steel
F00 - Pipe External Protection - None
G00 - Tank Secondary Containment - None
J02 - Dispenser - Suction Dispenser
C02 - Pipe Location - Underground/On-ground
I00 - Overfill - None
A00 - Tank Internal Protection - None
H99 - Tank Leak Detection - Other

Tank Number:	004
Tank ID:	15758
Tank Status:	Closed - Removed
Material Name:	Closed - Removed
Capacity Gallons:	4000
Install Date:	05/01/1972
Date Tank Closed:	05/01/1993
Registered:	True
Tank Location:	Underground
Tank Type:	Steel/carbon steel
Material Code:	0009
Common Name of Substance:	Gasoline
Tightness Test Method:	01
Date Test:	02/01/1988
Next Test Date:	Not reported
Pipe Model:	Not reported
Modified By:	TRANSLAT

HESS#32516 (Continued) **1000263799**

Last Modified: 04/14/2017

Equipment Records:

H99 - Tank Leak Detection - Other
I00 - Overfill - None
G00 - Tank Secondary Containment - None
J02 - Dispenser - Suction Dispenser
B00 - Tank External Protection - None
C00 - Pipe Location - No Piping
D02 - Pipe Type - Galvanized Steel
F00 - Pipe External Protection - None
A00 - Tank Internal Protection - None

Tank Number: 005
Tank ID: 15759
Tank Status: Closed - Removed
Material Name: Closed - Removed
Capacity Gallons: 2000
Install Date: 05/01/1972
Date Tank Closed: 05/01/1993
Registered: True
Tank Location: Underground
Tank Type: Steel/carbon steel
Material Code: 0009
Common Name of Substance: Gasoline

Tightness Test Method: 01
Date Test: 02/01/1988
Next Test Date: Not reported
Pipe Model: Not reported
Modified By: TRANSLAT
Last Modified: 04/14/2017

Equipment Records:

H99 - Tank Leak Detection - Other
C02 - Pipe Location - Underground/On-ground
G00 - Tank Secondary Containment - None
J02 - Dispenser - Suction Dispenser
I00 - Overfill - None
A00 - Tank Internal Protection - None
B00 - Tank External Protection - None
D02 - Pipe Type - Galvanized Steel
F00 - Pipe External Protection - None

Tank Number: 006
Tank ID: 15760
Tank Status: Closed - Removed
Material Name: Closed - Removed
Capacity Gallons: 4000
Install Date: 05/01/1972
Date Tank Closed: 05/01/1993
Registered: True
Tank Location: Underground
Tank Type: Steel/carbon steel
Material Code: 0009
Common Name of Substance: Gasoline

HESS#32516 (Continued) **1000263799**

Tightness Test Method: 01
Date Test: 02/01/1988
Next Test Date: Not reported
Pipe Model: Not reported
Modified By: TRANSLAT
Last Modified: 04/14/2017

Equipment Records:

J02 - Dispenser - Suction Dispenser
C02 - Pipe Location - Underground/On-ground
G00 - Tank Secondary Containment - None
D02 - Pipe Type - Galvanized Steel
F00 - Pipe External Protection - None
B00 - Tank External Protection - None
I00 - Overfill - None
A00 - Tank Internal Protection - None
H99 - Tank Leak Detection - Other

Tank Number: 007
Tank ID: 15761
Tank Status: Closed - Removed
Material Name: Closed - Removed
Capacity Gallons: 550
Install Date: 05/01/1972
Date Tank Closed: 05/01/1993
Registered: True
Tank Location: Underground
Tank Type: Steel/carbon steel
Material Code: 9999
Common Name of Substance: Other

Tightness Test Method: NN
Date Test: Not reported
Next Test Date: Not reported
Pipe Model: Not reported
Modified By: TRANSLAT
Last Modified: 04/14/2017

Equipment Records:

H99 - Tank Leak Detection - Other
I00 - Overfill - None
J00 - Dispenser - None
C02 - Pipe Location - Underground/On-ground
G00 - Tank Secondary Containment - None
B00 - Tank External Protection - None
D02 - Pipe Type - Galvanized Steel
F00 - Pipe External Protection - None
A00 - Tank Internal Protection - None

Tank Number: 008
Tank ID: 46297
Tank Status: In Service
Material Name: In Service
Capacity Gallons: 4000
Install Date: 07/01/1993
Date Tank Closed: Not reported

HESS#32516 (Continued) **1000263799**

Registered:	True
Tank Location:	Underground
Tank Type:	Equivalent technology
Material Code:	2712
Common Name of Substance:	Gasoline/Ethanol
Tightness Test Method:	20
Date Test:	08/01/1997
Next Test Date:	Not reported
Pipe Model:	Not reported
Modified By:	KRKEARNE
Last Modified:	09/25/2018

Equipment Records:

G04 - Tank Secondary Containment - Double-Walled (Underground)
C02 - Pipe Location - Underground/On-ground
F04 - Pipe External Protection - Fiberglass
L01 - Piping Leak Detection - Interstitial - Electronic Monitoring
E04 - Piping Secondary Containment - Double walled UG
J01 - Dispenser - Pressurized Dispenser
B04 - Tank External Protection - Fiberglass
D06 - Pipe Type - Fiberglass Reinforced Plastic (FRP)
I02 - Overfill - High Level Alarm
K01 - Spill Prevention - Catch Basin
A00 - Tank Internal Protection - None
H01 - Tank Leak Detection - Interstitial - Electronic Monitoring
I01 - Overfill - Float Vent Valve
L07 - Piping Leak Detection - Pressurized Piping Leak Detector

Tank Number:	009
Tank ID:	46298
Tank Status:	In Service
Material Name:	In Service
Capacity Gallons:	4000
Install Date:	07/01/1993
Date Tank Closed:	Not reported
Registered:	True
Tank Location:	Underground
Tank Type:	Equivalent technology
Material Code:	2712
Common Name of Substance:	Gasoline/Ethanol
Tightness Test Method:	-
Date Test:	Not reported
Next Test Date:	Not reported
Pipe Model:	Not reported
Modified By:	LABATIST
Last Modified:	09/09/2021

Equipment Records:

G04 - Tank Secondary Containment - Double-Walled (Underground)
B04 - Tank External Protection - Fiberglass
D06 - Pipe Type - Fiberglass Reinforced Plastic (FRP)
A00 - Tank Internal Protection - None
H01 - Tank Leak Detection - Interstitial - Electronic Monitoring
I01 - Overfill - Float Vent Valve
L07 - Piping Leak Detection - Pressurized Piping Leak Detector

HESS#32516 (Continued) **1000263799**

I02 - Overfill - High Level Alarm
K01 - Spill Prevention - Catch Basin
E04 - Piping Secondary Containment - Double walled UG
J01 - Dispenser - Pressurized Dispenser
C02 - Pipe Location - Underground/On-ground
F04 - Pipe External Protection - Fiberglass
L01 - Piping Leak Detection - Interstitial - Electronic Monitoring

Tank Number:	010
Tank ID:	46299
Tank Status:	In Service
Material Name:	In Service
Capacity Gallons:	4000
Install Date:	07/01/1993
Date Tank Closed:	Not reported
Registered:	True
Tank Location:	Underground
Tank Type:	Equivalent technology
Material Code:	2712
Common Name of Substance:	Gasoline/Ethanol
Tightness Test Method:	-
Date Test:	Not reported
Next Test Date:	Not reported
Pipe Model:	Not reported
Modified By:	LABATIST
Last Modified:	09/09/2021

Equipment Records:

G04 - Tank Secondary Containment - Double-Walled (Underground)
C02 - Pipe Location - Underground/On-ground
F04 - Pipe External Protection - Fiberglass
L01 - Piping Leak Detection - Interstitial - Electronic Monitoring
L07 - Piping Leak Detection - Pressurized Piping Leak Detector
B04 - Tank External Protection - Fiberglass
D06 - Pipe Type - Fiberglass Reinforced Plastic (FRP)
I02 - Overfill - High Level Alarm
K01 - Spill Prevention - Catch Basin
A00 - Tank Internal Protection - None
H01 - Tank Leak Detection - Interstitial - Electronic Monitoring
I01 - Overfill - Float Vent Valve
E04 - Piping Secondary Containment - Double walled UG
J01 - Dispenser - Pressurized Dispenser

Tank Number:	011
Tank ID:	46300
Tank Status:	In Service
Material Name:	In Service
Capacity Gallons:	4000
Install Date:	07/01/1993
Date Tank Closed:	Not reported
Registered:	True
Tank Location:	Underground
Tank Type:	Equivalent technology
Material Code:	2712
Common Name of Substance:	Gasoline/Ethanol

HESS#32516 (Continued) **1000263799**

Tightness Test Method: -
Date Test: Not reported
Next Test Date: Not reported
Pipe Model: Not reported
Modified By: LABATIST
Last Modified: 09/09/2021

Equipment Records:

G04 - Tank Secondary Containment - Double-Walled (Underground)
C02 - Pipe Location - Underground/On-ground
F04 - Pipe External Protection - Fiberglass
L01 - Piping Leak Detection - Interstitial - Electronic Monitoring
E04 - Piping Secondary Containment - Double walled UG
J01 - Dispenser - Pressurized Dispenser
B04 - Tank External Protection - Fiberglass
D06 - Pipe Type - Fiberglass Reinforced Plastic (FRP)
I02 - Overfill - High Level Alarm
K01 - Spill Prevention - Catch Basin
A00 - Tank Internal Protection - None
H01 - Tank Leak Detection - Interstitial - Electronic Monitoring
I01 - Overfill - Float Vent Valve
L07 - Piping Leak Detection - Pressurized Piping Leak Detector

Tank Number: 012
Tank ID: 46301
Tank Status: In Service
Material Name: In Service
Capacity Gallons: 4000
Install Date: 07/01/1993
Date Tank Closed: Not reported
Registered: True
Tank Location: Underground
Tank Type: Equivalent technology
Material Code: 2712
Common Name of Substance: Gasoline/Ethanol

Tightness Test Method: 20
Date Test: 08/01/1997
Next Test Date: Not reported
Pipe Model: Not reported
Modified By: KRKEARNE
Last Modified: 09/25/2018

Equipment Records:

G04 - Tank Secondary Containment - Double-Walled (Underground)
C02 - Pipe Location - Underground/On-ground
F04 - Pipe External Protection - Fiberglass
L01 - Piping Leak Detection - Interstitial - Electronic Monitoring
B04 - Tank External Protection - Fiberglass
D06 - Pipe Type - Fiberglass Reinforced Plastic (FRP)
I02 - Overfill - High Level Alarm
K01 - Spill Prevention - Catch Basin
E04 - Piping Secondary Containment - Double walled UG
J01 - Dispenser - Pressurized Dispenser
L07 - Piping Leak Detection - Pressurized Piping Leak Detector
A00 - Tank Internal Protection - None
H01 - Tank Leak Detection - Interstitial - Electronic Monitoring

HESS#32516 (Continued) **1000263799**

I01 - Overfill - Float Vent Valve

Tank Number:	013
Tank ID:	46302
Tank Status:	In Service
Material Name:	In Service
Capacity Gallons:	550
Install Date:	07/01/1993
Date Tank Closed:	Not reported
Registered:	True
Tank Location:	Underground
Tank Type:	Equivalent technology
Material Code:	9999
Common Name of Substance:	Other
Tightness Test Method:	20
Date Test:	08/01/1997
Next Test Date:	Not reported
Pipe Model:	Not reported
Modified By:	KRKEARNE
Last Modified:	09/25/2018

Equipment Records:

G04 - Tank Secondary Containment - Double-Walled (Underground)
C00 - Pipe Location - No Piping
F00 - Pipe External Protection - None
I02 - Overfill - High Level Alarm
K01 - Spill Prevention - Catch Basin
B04 - Tank External Protection - Fiberglass
E00 - Piping Secondary Containment - None
H01 - Tank Leak Detection - Interstitial - Electronic Monitoring
I01 - Overfill - Float Vent Valve
A00 - Tank Internal Protection - None
J00 - Dispenser - None
L00 - Piping Leak Detection - None
D00 - Pipe Type - No Piping

SPILLS:

Name:	HESS/MERIT STATION 32516
Address:	210 GREENPOINT AVENUE
City,State,Zip:	BROOKLYN, NY
Spill Number/Closed Date:	9303243 / 2007-04-20
Facility ID:	9303243
Facility Type:	ER
DER Facility ID:	146554
Site ID:	225243
DEC Region:	2
Spill Cause:	Unknown
Spill Class:	A3
SWIS:	2401
Spill Date:	1993-06-11
Investigator:	skcarlso
Referred To:	NFA ISSUED 4/20/07
Reported to Dept:	1993-06-11
CID:	Not reported
Water Affected:	Not reported

HESS#32516 (Continued) **1000263799**

Spill Source:	Gasoline Station or other PBS Facility
Spill Notifier:	Responsible Party
Cleanup Ceased:	Not reported
Cleanup Meets Std:	False
Last Inspection:	Not reported
Recommended Penalty:	False
UST Trust:	False
Remediation Phase:	0
Date Entered In Computer:	1993-06-11
Spill Record Last Update:	2007-04-20
Spiller Name:	Not reported
Spiller Company:	MERIT GAS STA.
Spiller Address:	Not reported
Spiller Company:	001
Contact Name:	Not reported
DEC Memo:	"Prior to Sept, 2004 data translation this spill Lead_DEC Field was SUN 12/23/05- Andersen - Reviewed quarterly report dated 11/7/05. Eight MW sampled on September 23, 2005. Max BTEX 729ppb (MW5), max MTBE 352ppb (MW3). SVE system shut down May 5, 2005 due because low influent vapors. RAP required for remaining contamination. 12/29/05: RAP required letter sent. RAP due 2/9/06. 1/26/06: 1/25/06 meeting with Quantum, NYSDEC, and ET. A sensitive receptor survey and soil vapor survey will be performed, and then site closure will be considered. A kiosk vapor abatement system is in place. 2/2/06: Reviewed the fourth 2005 quarterly report. Max BTEX 497 ppb (MW5), max MTBE 351 ppb (MW6). A sensitive receptor survey will be prepared. 6/30/06: Meeting on 6/28/06 with Hess, Quantum, NYSDEC, EnviroTrac and GSC. Will submit request for closure. Sub slab vapor sampling conducted. 7/25/06: Received the results of sub-slab sampling and a sensitive receptor survey. Two sub slab samples were collected from beneath the kiosk on site. MTBE and BTEX were not detected above method detection limits. The sensitive receptor survey revealed that residential houses with basements are located within 1,000 ft of the site. Closure was requested. 10/6/06: Emailed Dawn Coughlin to followup on quarterly report. Received email from Ed Russo: the site was sampled on August 15, 2006. Results indicated concentrations that we feel warrant closure, especially due to the positive results of the soil-gas sampling and sensitive receptor survey. The report was just finalized yesterday, so you should be receiving it by the middle of next week. 11/1/06: Received closure request. Max benzene 158ppb in MW3, MTBE 338 in MW3. Continued groundwater sampling required. 1/17/07: Meeting on 1/16/07 with Hess, Delta, NYSDEC. 1/23/07: Received update report. Wells samples on 11/8/06. Max BTEX 63 (MW3), max MTBE 222 (MW6). 4/20/07: Reviewed update report. Max BTEX 12.3 ppb (MW1). As reportedin the sensitive receptor survey, soil vapor sampling showed soil gas MTBE and BTEX concentrations ND. ND concentrations in downgradient wells. NFA issued."
Remarks:	"SOIL FOUND IN TANK PULL - SOIL BEING STODE PILED."

All Materials:

Site ID:	225243
Operable Unit ID:	981412
Operable Unit:	01
Material ID:	396827
Material Code:	0009
Material Name:	gasoline
Case No.:	Not reported
Material FA:	Petroleum

HESS#32516 (Continued) **1000263799**

Quantity:	.00
Units:	L
Recovered:	.00
Oxygenate:	Not reported

Name:	HESS#32516
Address:	210 GREENPOINT AVENUE
City,State,Zip:	BROOKLYN, NY
Spill Number/Closed Date:	0604788 / 2006-08-14
Facility ID:	0604788
Facility Type:	ER
DER Facility ID:	146554
Site ID:	367836
DEC Region:	2
Spill Cause:	Other
Spill Class:	C4
SWIS:	2401
Spill Date:	2006-07-27
Investigator:	rmpiper
Referred To:	Not reported
Reported to Dept:	2006-07-27
CID:	406
Water Affected:	Not reported
Spill Source:	Gasoline Station or other PBS Facility
Spill Notifier:	Other
Cleanup Ceased:	Not reported
Cleanup Meets Std:	False
Last Inspection:	Not reported
Recommended Penalty:	False
UST Trust:	False
Remediation Phase:	0
Date Entered In Computer:	2006-07-27
Spill Record Last Update:	2006-08-14
Spiller Name:	MICHAEL MATRI
Spiller Company:	HESS#32516
Spiller Address:	210 GREEN POINT AVE.
Spiller Company:	001
Contact Name:	MICHAEL MATRI
DEC Memo:	"DEC Piper reviewed test reults. Though it shows a passing line afterwards, there is no indication what repairs were made to which line and evidence of product. DEC Piper spoke w/ Hess Mike MAtri. As per him flex line failed, line was replaced and retested . Passed. Small amount of producted drained into secondary containment and was tested as well. Containment was tight. Closed. E-Docs if Warranted."
Remarks:	"PBS No: 2-297550 Contractor tested line... line failed. Small amount of gasoline is in contained STP sump. Clean up is completed, line repair is completed."

All Materials:

Site ID:	367836
Operable Unit ID:	1125738
Operable Unit:	01
Material ID:	2115263
Material Code:	0009
Material Name:	gasoline
Case No.:	Not reported
Material FA:	Petroleum

HESS#32516 (Continued) **1000263799**

Quantity:	4.00
Units:	G
Recovered:	4.00
Oxygenate:	Not reported

Name:	AMERADA HESS
Address:	210 GREENPOINT AVENUE
City,State,Zip:	BROOKLYN, NY
Spill Number/Closed Date:	0013410 / 2003-11-03
Facility ID:	0013410
Facility Type:	ER
DER Facility ID:	146554
Site ID:	141144
DEC Region:	2
Spill Cause:	Unknown
Spill Class:	C3
SWIS:	2401
Spill Date:	2001-03-22
Investigator:	SMSANGES
Referred To:	Not reported
Reported to Dept:	2001-03-23
CID:	390
Water Affected:	Not reported
Spill Source:	Unknown
Spill Notifier:	Local Agency
Cleanup Ceased:	Not reported
Cleanup Meets Std:	False
Last Inspection:	Not reported
Recommended Penalty:	False
UST Trust:	False
Remediation Phase:	0
Date Entered In Computer:	2001-03-23
Spill Record Last Update:	2003-11-03
Spiller Name:	UNKNOWN
Spiller Company:	Unknown
Spiller Address:	UNKNOWN
Spiller Company:	999
Contact Name:	DAVID LEE
DEC Memo:	"Prior to Sept, 2004 data translation this spill Lead_DEC Field was SANGESLAND REFER TO SPILL # 9303243"
Remarks:	"unk petrolium is seeping into ground water in a hess facility"

All Materials:

Site ID:	141144
Operable Unit ID:	835351
Operable Unit:	01
Material ID:	540123
Material Code:	0066A
Material Name:	unknown petroleum
Case No.:	Not reported
Material FA:	Petroleum
Quantity:	.00
Units:	G
Recovered:	.00
Oxygenate:	Not reported

HESS#32516 (Continued) **1000263799**

Name:	MERIT GAS STATION
Address:	210 GREENPOINT AVENUE
City,State,Zip:	BROOKLYN, NY
Spill Number/Closed Date:	9713240 / 2003-11-03
Facility ID:	9713240
Facility Type:	ER
DER Facility ID:	146554
Site ID:	141145
DEC Region:	2
Spill Cause:	Unknown
Spill Class:	B3
SWIS:	2401
Spill Date:	1998-01-07
Investigator:	SMSANGES
Referred To:	Not reported
Reported to Dept:	1998-02-27
CID:	257
Water Affected:	Not reported
Spill Source:	Gasoline Station or other PBS Facility
Spill Notifier:	Responsible Party
Cleanup Ceased:	Not reported
Cleanup Meets Std:	False
Last Inspection:	Not reported
Recommended Penalty:	False
UST Trust:	False
Remediation Phase:	0
Date Entered In Computer:	1998-02-27
Spill Record Last Update:	2003-11-03
Spiller Name:	SCOTT CULLINAM
Spiller Company:	MERIT GAS STATION
Spiller Address:	210 GREENPOINT AVE
Spiller Company:	001
Contact Name:	SCOTT CULLINAN
DEC Memo:	"Prior to Sept, 2004 data translation this spill Lead_DEC Field was SANGESLAND CALLER REMARKS: (718)467-9480 PHILLIP HALL-MGR. CALL S/S-FAN PUT IN BOOTH TO PULL OUT VAPORS. CALL PIHALL-LEFT MESSAGE REFER TO SPILL # 9303243"
Remarks:	"fumes were coming up from the ground to the cashiers booth - still being investigated"

All Materials:

Site ID:	141145
Operable Unit ID:	1056147
Operable Unit:	01
Material ID:	324258
Material Code:	0009
Material Name:	gasoline
Case No.:	Not reported
Material FA:	Petroleum
Quantity:	.00
Units:	G
Recovered:	.00
Oxygenate:	Not reported

US AIRS MINOR:

Envid:	1000263799

HESS#32516 (Continued) **1000263799**

Region Code: 02
Programmatic ID: AIR NY0000002610100097
Facility Registry ID: 110001572682
D and B Number: Not reported
Primary SIC Code: 5541
NAICS Code: 999999
Default Air Classification Code: MIN
Facility Type of Ownership Code: POF
Air CMS Category Code: Not reported
HPV Status: Not reported

US AIRS MINOR:
Region Code: 02
Programmatic ID: AIR NY0000002610100097
Facility Registry ID: 110001572682
Air Operating Status Code: OPR
Default Air Classification Code: MIN
Air Program: State Implementation Plan for National Primary and Secondary Ambient Air Quality Standards
Activity Date: 1988-05-03 00:00:00
Activity Status Date: Not reported
Activity Group: Compliance Monitoring
Activity Type: Inspection/Evaluation
Activity Status: Not reported

FINDS:
Registry ID: 110001572682

Click Here:

Environmental Interest/Information System:
AFS (Aerometric Information Retrieval System (AIRS) Facility Subsystem) replaces the former Compliance Data System (CDS), the National Emission Data System (NEDS), and the Storage and Retrieval of Aerometric Data (SAROAD). AIRS is the national repository for information concerning airborne pollution in the United States. AFS is used to track emissions and compliance data from industrial plants. AFS data are utilized by states to prepare State Implementation Plans to comply with regulatory programs and by EPA as an input for the estimation of total national emissions. AFS is undergoing a major redesign to support facility operating permits required under Title V of the Clean Air Act.
RCRAInfo is a national information system that supports the Resource Conservation and Recovery Act (RCRA) program through the tracking of events and activities related to facilities that generate, transport, and treat, store, or dispose of hazardous waste. RCRAInfo allows RCRA program staff to track the notification, permit, compliance, and corrective action activities required under RCRA.
FIS (New York - Facility Information System) is New York's Department of Environmental Conservation (DEC) information system for tracking environmental facility information found across the State.
AIR MINOR

Click this hyperlink while viewing on your computer to access additional FINDS: detail in the EDR Site Report.

ECHO:
Envid: 1000263799

HESS#32516 (Continued) **1000263799**

Registry ID: 110001572682
DFR URL: http://echo.epa.gov/detailed-facility-report?fid=110001572682
Name: HESS#32516
Address: 210 GREENPOINT AVENUE
City,State,Zip: BROOKLYN, NY 11222

E DESIGNATION:
Name: LOT 7,TAXBLOCK 2576
Address: 210 GREENPOINT AVENUE
City,State,Zip: BROOKLYN, NY
Tax Lot(s): 7
Tax Block: 2576
Borough Code: Not reported
E-No: E-287
Effective Date: 12/10/2012
Satisfaction Date: Not reported
Ceqr Number: 10DCP024K
Ulurp Number: 100218ZMK
Zoning Map No: 13a

Description: Air Quality - HVAC fuel limited to natural gas
Lot Remediation Date: Not reported

Description: Exhaust stack location limitations
Lot Remediation Date: Not reported

Description: Hazardous Materials* Phase I and Phase II Testing Protocol
Lot Remediation Date: Not reported

Description: Window Wall Attenuation & Alternate Ventilation
Lot Remediation Date: Not reported

NY MANIFEST:
Name: MERIT SERVICE STATIONS
Address: 210 GREENPOINT AVE
City,State,Zip: BROOKLYN, NY 11222-2304
Country: USA
EPA ID: NYD982185944
Facility Status: Not reported
Location Address 1: 210 GREENPOINT AVE
Code: BP
Location Address 2: Not reported
Total Tanks: Not reported
Location City: BROOKLYN
Location State: NY
Location Zip: 11222
Location Zip 4: Not reported

NY MANIFEST:
EPAID: NYD982185944
Mailing Name: MERIT SERVICE STATIONS
Mailing Contact: OTTO DEBENEDICTIS
Mailing Address 1: 210 GREENPOINT AVE
Mailing Address 2: Not reported
Mailing City: BROOKLYN
Mailing State: NY
Mailing Zip: 11222

HESS#32516 (Continued) **1000263799**

Mailing Zip 4: Not reported
Mailing Country: USA
Mailing Phone: 0000000000

AV310 **59-63 NORTH 6TH STREET** **NY VCP** **S125317162**
SW **61 NORTH 6TH STREET** **N/A**
1/4-1/2 **NEW YORK CITY, NY**
0.436 mi.
2301 ft. **Site 1 of 3 in cluster AV**

Relative:
Higher

Actual:
19 ft.

VCP NYC:
Project ID: 15TMP0050K,15EHAZ050K,15CVCP028K
Name: 59-63 NORTH 6TH STREET
Address: 61 NORTH 6TH STREET
City,State,Zip: NEW YORK CITY, NY
Borough: Brooklyn
BBL: 3.02325002830232E+29
OER Program: VCP (Enrolled), E/RD (Review)
Phase: Completed
Latitude: 40.719305
Longitude: -73.961551
Postcode: 1
Community Board: 33
Council District: 555
Census Tract: 3424506
BIN: 3023250028
NTA: North Side-South Side

AT311 **WILLIAMSBURG SQUARE LLC** **SEMS-ARCHIVE** **1000432493**
SSW **154 N 7TH ST** **NY UST** **NYD001384072**
1/4-1/2 **BROOKLYN, NY 11211** **LIENS 2**
0.441 mi. **RCRA NonGen / NLR**
2327 ft. **Site 2 of 5 in cluster AT** **US AIRS**
NY MANIFEST

Relative:
Higher

Actual:
32 ft.

SEMS Archive:
Site ID: 0204153
EPA ID: NYD001384072
Name: ALL PLATING CORP.
Address: 154 NORTH 7TH STREET
Address 2: Not reported
City,State,Zip: BROOKLYN, NY 11211
Cong District: 12
FIPS Code: 36047
FF: N
NPL: Not on the NPL
Non NPL Status: Removal Only Site (No Site Assessment Work Needed)

SEMS Archive Detail:
Region: 02
Site ID: 0204153
EPA ID: NYD001384072
Site Name: ALL PLATING CORP.
NPL: N
FF: N
OU: 00

WILLIAMSBURG SQUARE LLC (Continued) **1000432493**

Action Code: VS
Action Name: ARCH SITE
SEQ: 1
Start Date: Not reported
Finish Date: 2005-04-11 04:00:00
Qual: Not reported
Current Action Lead: EPA Perf In-Hse

Region: 02
Site ID: 0204153
EPA ID: NYD001384072
Site Name: ALL PLATING CORP.
NPL: N
FF: N
OU: 00
Action Code: AR
Action Name: ADMIN REC
SEQ: 1
Start Date: 1998-10-13 04:00:00
Finish Date: 2005-03-07 05:00:00
Qual: V
Current Action Lead: EPA Perf

Region: 02
Site ID: 0204153
EPA ID: NYD001384072
Site Name: ALL PLATING CORP.
NPL: N
FF: N
OU: 00
Action Code: RV
Action Name: RMVL
SEQ: 1
Start Date: 1998-08-26 04:00:00
Finish Date: 1998-11-04 05:00:00
Qual: C
Current Action Lead: EPA Perf

Region: 02
Site ID: 0204153
EPA ID: NYD001384072
Site Name: ALL PLATING CORP.
NPL: N
FF: N
OU: 00
Action Code: RS
Action Name: RV ASSESS
SEQ: 1
Start Date: 1998-02-18 05:00:00
Finish Date: 1998-08-10 04:00:00
Qual: Not reported
Current Action Lead: EPA Perf

UST:
Name: WILLIAMSBURG SQUARE LLC
Address: 154 NORTH 7TH STREET

WILLIAMSBURG SQUARE LLC (Continued) **1000432493**

City,State,Zip:	BROOKLYN, NY 11211
Id/Status:	2-479748 / Unregulated/Closed
Program Type:	PBS
Region:	STATE
DEC Region:	2
Expiration Date:	N/A
UTM X:	583385.08437
UTM Y:	4495858.61547
Site Type:	Manufacturing (Other than Chemical)/Processing

Affiliation Records:

Site Id:	21377
Affiliation Type:	Facility Operator
Company Name:	WILLIAMSBURG SQUARE LLC
Contact Type:	Not reported
Contact Name:	JERRY LEBEDOWICZ
Address1:	Not reported
Address2:	Not reported
City:	Not reported
State:	NN
Zip Code:	Not reported
Country Code:	999
Phone:	(718) 229-7111
EMail:	Not reported
Fax Number:	Not reported
Modified By:	dxliving
Date Last Modified:	2008-04-16

Site Id:	21377
Affiliation Type:	Emergency Contact
Company Name:	WILLIAMSBURG SQUARE LLC
Contact Type:	Not reported
Contact Name:	JERRY LEBEDOWICZ
Address1:	Not reported
Address2:	Not reported
City:	Not reported
State:	NN
Zip Code:	Not reported
Country Code:	999
Phone:	(718) 229-7111
EMail:	Not reported
Fax Number:	Not reported
Modified By:	dxliving
Date Last Modified:	2008-04-16

Site Id:	21377
Affiliation Type:	Facility Owner
Company Name:	WILLIAMSBURG SQUARE LLC
Contact Type:	MEMBER
Contact Name:	JERRY LEBEDOWICZ
Address1:	52-47 BROWVALE LA
Address2:	Not reported
City:	LITTLE NECK
State:	NY
Zip Code:	11362
Country Code:	001
Phone:	(718) 229-7111
EMail:	Not reported

WILLIAMSBURG SQUARE LLC (Continued) **1000432493**

Fax Number: Not reported
Modified By: dxliving
Date Last Modified: 2008-04-16

Site Id: 21377
Affiliation Type: Mail Contact
Company Name: WILLIAMSBURG SQUARE LLC
Contact Type: MEMBER
Contact Name: JERRY LEBEDOWICZ
Address1: 52-47 BROWVALE LA
Address2: Not reported
City: LITTLE NECK
State: NY
Zip Code: 11362
Country Code: 001
Phone: (718) 229-7111
EMail: Not reported
Fax Number: Not reported
Modified By: dxliving
Date Last Modified: 2008-04-16

Tank Info:

Tank Number: 001
Tank ID: 38741
Tank Status: Closed - Removed
Material Name: Closed - Removed
Capacity Gallons: 3000
Install Date: Not reported
Date Tank Closed: 01/04/2008
Registered: True
Tank Location: Underground
Tank Type: Steel/carbon steel
Material Code: 0001
Common Name of Substance: #2 Fuel Oil (On-Site Consumption)

Tightness Test Method: 00
Date Test: Not reported
Next Test Date: Not reported
Pipe Model: Not reported
Modified By: dxliving
Last Modified: 04/14/2017

Equipment Records:

H00 - Tank Leak Detection - None
L09 - Piping Leak Detection - Exempt Suction Piping
G00 - Tank Secondary Containment - None
J02 - Dispenser - Suction Dispenser
F00 - Pipe External Protection - None
B00 - Tank External Protection - None
C00 - Pipe Location - No Piping
A00 - Tank Internal Protection - None
D01 - Pipe Type - Steel/Carbon Steel/Iron
I04 - Overfill - Product Level Gauge (A/G)

LIENS 2:
Facility Name: ALL PLATING CORP.

WILLIAMSBURG SQUARE LLC (Continued) **1000432493**

Facility Address:	154 NORTH 7TH STREET
Facility City:	BROOKLYN
EPA ID:	NYD001384072
Effective Date:	Not reported
Facility State:	NY
Lien:	LP-1
Facility Zip:	11211
Party Name:	Not reported
Reg:	2
Release Date:	Not reported
Start Date:	Not reported
Complete Date:	11/04/2001
Party Name:	Not reported
Party Name:	Not reported
Address:	Not reported

RCRA NonGen / NLR:

Date Form Received by Agency:	20120320
Handler Name:	WILLIAMSBURG SQUARE LLC
Handler Address:	154 N 7TH ST
Handler City,State,Zip:	BROOKLYN, NY 11211
EPA ID:	NYD001384072
Contact Name:	JERRY LEBEDOWICZ
Contact Address:	PO BOX 22-0434
Contact City,State,Zip:	BROOKLYN, NY 11222-0434
Contact Telephone:	917-607-7112
Contact Fax:	718-229-7111
Contact Email:	VIPERUKI@AOL.COM
Contact Title:	MEMBER
EPA Region:	02
Land Type:	Private
Federal Waste Generator Description:	Not a generator, verified
Non-Notifier:	Not reported
Biennial Report Cycle:	Not reported
Accessibility:	Not reported
Active Site Indicator:	Not reported
State District Owner:	NY
State District:	NYSDEC R2
Mailing Address:	BROWVALE LANE
Mailing City,State,Zip:	LITTLE NECK, NY 11362
Owner Name:	WILLIAMSBURG SQUARE LLC
Owner Type:	Private
Operator Name:	JERRY LEBODOWICZ
Operator Type:	Private
Short-Term Generator Activity:	No
Importer Activity:	No
Mixed Waste Generator:	No
Transporter Activity:	No

WILLIAMSBURG SQUARE LLC (Continued) **1000432493**

Transfer Facility Activity:	No
Recycler Activity with Storage:	No
Small Quantity On-Site Burner Exemption:	No
Smelting Melting and Refining Furnace Exemption:	No
Underground Injection Control:	No
Off-Site Waste Receipt:	No
Universal Waste Indicator:	No
Universal Waste Destination Facility:	No
Federal Universal Waste:	No
Active Site Fed-Reg Treatment Storage and Disposal Facility:	Not reported
Active Site Converter Treatment storage and Disposal Facility:	Not reported
Active Site State-Reg Treatment Storage and Disposal Facility:	Not reported
Active Site State-Reg Handler:	---
Federal Facility Indicator:	Not reported
Hazardous Secondary Material Indicator:	NN
Sub-Part K Indicator:	Not reported
Commercial TSD Indicator:	No
Treatment Storage and Disposal Type:	Not reported
2018 GPRA Permit Baseline:	Not on the Baseline
2018 GPRA Renewals Baseline:	Not on the Baseline
Permit Renewals Workload Universe:	Not reported
Permit Workload Universe:	Not reported
Permit Progress Universe:	Not reported
Post-Closure Workload Universe:	Not reported
Closure Workload Universe:	Not reported
202 GPRA Corrective Action Baseline:	No
Corrective Action Workload Universe:	No
Subject to Corrective Action Universe:	No
Non-TSDFs Where RCRA CA has Been Imposed Universe:	No
TSDFs Potentially Subject to CA Under 3004 (u)/(v) Universe:	No
TSDFs Only Subject to CA under Discretionary Auth Universe:	No
Corrective Action Priority Ranking:	No NCAPS ranking
Environmental Control Indicator:	No
Institutional Control Indicator:	No
Human Exposure Controls Indicator:	N/A
Groundwater Controls Indicator:	N/A
Operating TSDF Universe:	Not reported
Full Enforcement Universe:	Not reported
Significant Non-Complier Universe:	No
Unaddressed Significant Non-Complier Universe:	No
Addressed Significant Non-Complier Universe:	No
Significant Non-Complier With a Compliance Schedule Universe:	No
Financial Assurance Required:	Not reported
Handler Date of Last Change:	20150414
Recognized Trader-Importer:	No
Recognized Trader-Exporter:	No
Importer of Spent Lead Acid Batteries:	No
Exporter of Spent Lead Acid Batteries:	No
Recycler Activity Without Storage:	Not reported
Manifest Broker:	Not reported
Sub-Part P Indicator:	No

Biennial: List of Years
Year: 2011

Click Here for Biennial Reporting System Data:

WILLIAMSBURG SQUARE LLC (Continued) **1000432493**

Hazardous Waste Summary:
Waste Code: D006
Waste Description: CADMIUM

Waste Code: D008
Waste Description: LEAD

Waste Code: P029
Waste Description: COPPER CYANIDE (OR) COPPER CYANIDE CU(CN)

Waste Code: P098
Waste Description: POTASSIUM CYANIDE (OR) POTASSIUM CYANIDE K(CN)

Waste Code: P104
Waste Description: SILVER CYANIDE (OR) SILVER CYANIDE AG(CN)

Waste Code: P106
Waste Description: SODIUM CYANIDE (OR) SODIUM CYANIDE NA(CN)

Waste Code: P121
Waste Description: ZINC CYANIDE (OR) ZINC CYANIDE ZN(CN)2

Handler - Owner Operator:
Owner/Operator Indicator: Operator
Owner/Operator Name: JERRY LEBODOWICZ
Legal Status: Private
Date Became Current: 20111006
Date Ended Current: Not reported
Owner/Operator Address: Not reported
Owner/Operator City,State,Zip: Not reported
Owner/Operator Telephone: Not reported
Owner/Operator Telephone Ext: Not reported
Owner/Operator Fax: Not reported
Owner/Operator Email: Not reported

Owner/Operator Indicator: Owner
Owner/Operator Name: WILLIAMSBURG SQUARE LLC
Legal Status: Private
Date Became Current: 20030301
Date Ended Current: Not reported
Owner/Operator Address: 52-47 BROWVALE LANE
Owner/Operator City,State,Zip: LITTLE NECK, NY 11362
Owner/Operator Telephone: 718-229-7111
Owner/Operator Telephone Ext: Not reported
Owner/Operator Fax: Not reported
Owner/Operator Email: Not reported

Owner/Operator Indicator: Owner
Owner/Operator Name: WILLIAMSBURG SQUARE, LLC
Legal Status: Private
Date Became Current: 20030301
Date Ended Current: Not reported
Owner/Operator Address: 52-47 BROWYALE LANE
Owner/Operator City,State,Zip: LITTLE NECK, NY 11362
Owner/Operator Telephone: 718-229-7111
Owner/Operator Telephone Ext: Not reported

WILLIAMSBURG SQUARE LLC (Continued) **1000432493**

Owner/Operator Fax: Not reported
Owner/Operator Email: Not reported

Owner/Operator Indicator: Owner
Owner/Operator Name: SERVICE PLATING COMPANY LTD
Legal Status: Private
Date Became Current: Not reported
Date Ended Current: Not reported
Owner/Operator Address: NOT REQUIRED
Owner/Operator City,State,Zip: NOT REQUIRED, WY 99999
Owner/Operator Telephone: 212-555-1212
Owner/Operator Telephone Ext: Not reported
Owner/Operator Fax: Not reported
Owner/Operator Email: Not reported

Owner/Operator Indicator: Owner
Owner/Operator Name: WILLIAMSBURG SQUARE LLC
Legal Status: Private
Date Became Current: 20030301
Date Ended Current: Not reported
Owner/Operator Address: 52-47 BROWVALE LANE
Owner/Operator City,State,Zip: LITTLE NECK, NY 11362
Owner/Operator Telephone: 718-229-7111
Owner/Operator Telephone Ext: Not reported
Owner/Operator Fax: Not reported
Owner/Operator Email: Not reported

Owner/Operator Indicator: Operator
Owner/Operator Name: WILLIAMSBURG SQUARE LLC
Legal Status: Private
Date Became Current: 20030301
Date Ended Current: Not reported
Owner/Operator Address: Not reported
Owner/Operator City,State,Zip: Not reported
Owner/Operator Telephone: Not reported
Owner/Operator Telephone Ext: Not reported
Owner/Operator Fax: Not reported
Owner/Operator Email: Not reported

Owner/Operator Indicator: Operator
Owner/Operator Name: SERVICE PLATING COMPANY LTD
Legal Status: Private
Date Became Current: Not reported
Date Ended Current: Not reported
Owner/Operator Address: NOT REQUIRED
Owner/Operator City,State,Zip: NOT REQUIRED, WY 99999
Owner/Operator Telephone: 212-555-1212
Owner/Operator Telephone Ext: Not reported
Owner/Operator Fax: Not reported
Owner/Operator Email: Not reported

Owner/Operator Indicator: Operator
Owner/Operator Name: JERRY LEBODOWICZ
Legal Status: Private
Date Became Current: 20111006
Date Ended Current: Not reported
Owner/Operator Address: Not reported

WILLIAMSBURG SQUARE LLC (Continued) **1000432493**

Owner/Operator City,State,Zip: Not reported
Owner/Operator Telephone: Not reported
Owner/Operator Telephone Ext: Not reported
Owner/Operator Fax: Not reported
Owner/Operator Email: Not reported

Owner/Operator Indicator: Owner
Owner/Operator Name: SERVICE PLATING COMPANY LTD
Legal Status: Private
Date Became Current: Not reported
Date Ended Current: Not reported
Owner/Operator Address: NOT REQUIRED
Owner/Operator City,State,Zip: NOT REQUIRED, WY 99999
Owner/Operator Telephone: 212-555-1212
Owner/Operator Telephone Ext: Not reported
Owner/Operator Fax: Not reported
Owner/Operator Email: Not reported

Historic Generators:
Receive Date: 20120305
Handler Name: WILLIAMSBURG SQUARE LLC
Federal Waste Generator Description: Large Quantity Generator
State District Owner: NY
Large Quantity Handler of Universal Waste: No
Recognized Trader Importer: No
Recognized Trader Exporter: No
Spent Lead Acid Battery Importer: No
Spent Lead Acid Battery Exporter: No
Current Record: No
Non Storage Recycler Activity: Not reported
Electronic Manifest Broker: Not reported

Receive Date: 19990708
Handler Name: SERVICE PLATING CO LTD
Federal Waste Generator Description: Not a generator, verified
State District Owner: NY
Large Quantity Handler of Universal Waste: No
Recognized Trader Importer: No
Recognized Trader Exporter: No
Spent Lead Acid Battery Importer: No
Spent Lead Acid Battery Exporter: No
Current Record: No
Non Storage Recycler Activity: Not reported
Electronic Manifest Broker: Not reported

Receive Date: 20060101
Handler Name: SERVICE PLATING CO LTD
Federal Waste Generator Description: Not a generator, verified
State District Owner: NY
Large Quantity Handler of Universal Waste: No
Recognized Trader Importer: No
Recognized Trader Exporter: No
Spent Lead Acid Battery Importer: No
Spent Lead Acid Battery Exporter: No
Current Record: No
Non Storage Recycler Activity: Not reported
Electronic Manifest Broker: Not reported

WILLIAMSBURG SQUARE LLC (Continued) **1000432493**

Receive Date: 20070101
Handler Name: SERVICE PLATING CO LTD
Federal Waste Generator Description: Not a generator, verified
State District Owner: NY
Large Quantity Handler of Universal Waste: No
Recognized Trader Importer: No
Recognized Trader Exporter: No
Spent Lead Acid Battery Importer: No
Spent Lead Acid Battery Exporter: No
Current Record: No
Non Storage Recycler Activity: Not reported
Electronic Manifest Broker: Not reported

Receive Date: 20120320
Handler Name: WILLIAMSBURG SQUARE LLC
Federal Waste Generator Description: Not a generator, verified
State District Owner: NY
Large Quantity Handler of Universal Waste: No
Recognized Trader Importer: No
Recognized Trader Exporter: No
Spent Lead Acid Battery Importer: No
Spent Lead Acid Battery Exporter: No
Current Record: Yes
Non Storage Recycler Activity: Not reported
Electronic Manifest Broker: Not reported

Receive Date: 19801110
Handler Name: SERVICE PLATING CO LTD
Federal Waste Generator Description: Small Quantity Generator
State District Owner: NY
Large Quantity Handler of Universal Waste: No
Recognized Trader Importer: No
Recognized Trader Exporter: No
Spent Lead Acid Battery Importer: No
Spent Lead Acid Battery Exporter: No
Current Record: No
Non Storage Recycler Activity: Not reported
Electronic Manifest Broker: Not reported

Receive Date: 20111005
Handler Name: WILLIAMSBURG SQUARE LLC
Federal Waste Generator Description: Large Quantity Generator
State District Owner: NY
Large Quantity Handler of Universal Waste: No
Recognized Trader Importer: No
Recognized Trader Exporter: No
Spent Lead Acid Battery Importer: No
Spent Lead Acid Battery Exporter: No
Current Record: No
Non Storage Recycler Activity: Not reported
Electronic Manifest Broker: Not reported

List of NAICS Codes and Descriptions:
NAICS Code: 236116
NAICS Description: NEW MULTIFAMILY HOUSING CONSTRUCTION (EXCEPT OPERATIVE BUILDERS)

NAICS Code: 23622

WILLIAMSBURG SQUARE LLC (Continued) **1000432493**

NAICS Description: COMMERCIAL AND INSTITUTIONAL BUILDING CONSTRUCTION

NAICS Code: 332813
NAICS Description: ELECTROPLATING, PLATING, POLISHING, ANODIZING, AND COLORING

NAICS Code: 56291
NAICS Description: REMEDIATION SERVICES

Facility Has Received Notices of Violation:

Found Violation:	No
Agency Which Determined Violation:	Not reported
Violation Short Description:	Not reported
Date Violation was Determined:	Not reported
Actual Return to Compliance Date:	Not reported
Return to Compliance Qualifier:	Not reported
Violation Responsible Agency:	Not reported
Scheduled Compliance Date:	Not reported
Enforcement Identifier:	Not reported
Date of Enforcement Action:	Not reported
Enforcement Responsible Agency:	Not reported
Enforcement Docket Number:	Not reported
Enforcement Attorney:	Not reported
Corrective Action Component:	Not reported
Appeal Initiated Date:	Not reported
Appeal Resolution Date:	Not reported
Disposition Status Date:	Not reported
Disposition Status:	Not reported
Disposition Status Description:	Not reported
Consent/Final Order Sequence Number:	Not reported
Consent/Final Order Respondent Name:	Not reported
Consent/Final Order Lead Agency:	Not reported
Enforcement Type:	Not reported
Enforcement Responsible Person:	Not reported
Enforcement Responsible Sub-Organization:	Not reported
SEP Sequence Number:	Not reported
SEP Expenditure Amount:	Not reported
SEP Scheduled Completion Date:	Not reported
SEP Actual Date:	Not reported
SEP Defaulted Date:	Not reported
SEP Type:	Not reported
SEP Type Description:	Not reported
Proposed Amount:	Not reported
Final Monetary Amount:	Not reported
Paid Amount:	Not reported
Final Count:	Not reported
Final Amount:	Not reported

Evaluation Action Summary:

Evaluation Date:	19921207
Evaluation Responsible Agency:	EPA
Found Violation:	No
Evaluation Type Description:	COMPLIANCE EVALUATION INSPECTION ON-SITE
Evaluation Responsible Person Identifier:	R2
Evaluation Responsible Sub-Organization:	RCB
Actual Return to Compliance Date:	Not reported
Scheduled Compliance Date:	Not reported

WILLIAMSBURG SQUARE LLC (Continued) **1000432493**

Date of Request: Not reported
Date Response Received: Not reported
Request Agency: Not reported
Former Citation: Not reported

US AIRS MINOR:
Envid: 1000432493
Region Code: 02
Programmatic ID: AIR NY0000002610100279
Facility Registry ID: 110001574261
D and B Number: Not reported
Primary SIC Code: 3479
NAICS Code: 999999
Default Air Classification Code: MIN
Facility Type of Ownership Code: POF
Air CMS Category Code: Not reported
HPV Status: Not reported

US AIRS MINOR:
Region Code: 02
Programmatic ID: AIR NY0000002610100279
Facility Registry ID: 110001574261
Air Operating Status Code: OPR
Default Air Classification Code: MIN
Air Program: State Implementation Plan for National Primary and Secondary Ambient Air Quality Standards
Activity Date: 1985-10-23 00:00:00
Activity Status Date: Not reported
Activity Group: Compliance Monitoring
Activity Type: Inspection/Evaluation
Activity Status: Not reported

Region Code: 02
Programmatic ID: AIR NY0000002610100279
Facility Registry ID: 110001574261
Air Operating Status Code: OPR
Default Air Classification Code: MIN
Air Program: State Implementation Plan for National Primary and Secondary Ambient Air Quality Standards
Activity Date: 1986-03-04 00:00:00
Activity Status Date: Not reported
Activity Group: Compliance Monitoring
Activity Type: Inspection/Evaluation
Activity Status: Not reported

Region Code: 02
Programmatic ID: AIR NY0000002610100279
Facility Registry ID: 110001574261
Air Operating Status Code: OPR
Default Air Classification Code: MIN
Air Program: State Implementation Plan for National Primary and Secondary Ambient Air Quality Standards
Activity Date: 1986-12-27 00:00:00
Activity Status Date: Not reported
Activity Group: Compliance Monitoring
Activity Type: Inspection/Evaluation
Activity Status: Not reported

Region Code: 02

WILLIAMSBURG SQUARE LLC (Continued) **1000432493**

Programmatic ID: AIR NY0000002610100279
Facility Registry ID: 110001574261
Air Operating Status Code: OPR
Default Air Classification Code: MIN
Air Program: State Implementation Plan for National Primary and Secondary Ambient Air Quality Standards
Activity Date: 1987-02-09 00:00:00
Activity Status Date: Not reported
Activity Group: Compliance Monitoring
Activity Type: Inspection/Evaluation
Activity Status: Not reported

Region Code: 02
Programmatic ID: AIR NY0000002610100279
Facility Registry ID: 110001574261
Air Operating Status Code: OPR
Default Air Classification Code: MIN
Air Program: State Implementation Plan for National Primary and Secondary Ambient Air Quality Standards
Activity Date: 1989-01-17 00:00:00
Activity Status Date: Not reported
Activity Group: Compliance Monitoring
Activity Type: Inspection/Evaluation
Activity Status: Not reported

Region Code: 02
Programmatic ID: AIR NY0000002610100279
Facility Registry ID: 110001574261
Air Operating Status Code: OPR
Default Air Classification Code: MIN
Air Program: State Implementation Plan for National Primary and Secondary Ambient Air Quality Standards
Activity Date: 1989-10-02 00:00:00
Activity Status Date: Not reported
Activity Group: Compliance Monitoring
Activity Type: Inspection/Evaluation
Activity Status: Not reported

Region Code: 02
Programmatic ID: AIR NY0000002610100279
Facility Registry ID: 110001574261
Air Operating Status Code: OPR
Default Air Classification Code: MIN
Air Program: State Implementation Plan for National Primary and Secondary Ambient Air Quality Standards
Activity Date: 1992-01-06 00:00:00
Activity Status Date: Not reported
Activity Group: Compliance Monitoring
Activity Type: Inspection/Evaluation
Activity Status: Not reported

Region Code: 02
Programmatic ID: AIR NY0000002610100279
Facility Registry ID: 110001574261
Air Operating Status Code: OPR
Default Air Classification Code: MIN
Air Program: State Implementation Plan for National Primary and Secondary Ambient Air Quality Standards
Activity Date: 2000-07-11 00:00:00
Activity Status Date: Not reported
Activity Group: Compliance Monitoring
Activity Type: Inspection/Evaluation

WILLIAMSBURG SQUARE LLC (Continued) **1000432493**

Activity Status: Not reported

NY MANIFEST:
Name: SERVICE PLATING CO LTD
Address: 154 N 7TH ST
City,State,Zip: BROOKLYN, NY 11211
Country: USA
EPA ID: NYD001384072
Facility Status: Not reported
Location Address 1: 154 NORTH 7TH STREET
Code: BP
Location Address 2: Not reported
Total Tanks: Not reported
Location City: BROOKLYN
Location State: NY
Location Zip: 11211
Location Zip 4: Not reported

NY MANIFEST:
EPAID: NYD001384072
Mailing Name: SERVICE PLATING CO LTD
Mailing Contact: FRED ACCINELLIAL
Mailing Address 1: 154 NORTH 7TH STREET
Mailing Address 2: Not reported
Mailing City: BROOKLYN
Mailing State: NY
Mailing Zip: 11211
Mailing Zip 4: Not reported
Mailing Country: USA
Mailing Phone: 7183889360

NY MANIFEST:
Document ID: Not reported
Manifest Status: Not reported
seq: Not reported
Year: 2018
Trans1 State ID: NJR000029967
Trans2 State ID: Not reported
Generator Ship Date: 11/03/2011
Trans1 Recv Date: 11/03/2011
Trans2 Recv Date: Not reported
TSD Site Recv Date: 11/03/2011
Part A Recv Date: Not reported
Part B Recv Date: Not reported
Generator EPA ID: NYD001384072
Trans1 EPA ID: Not reported
Trans2 EPA ID: Not reported
TSDF ID 1: NJD991291105
TSDF ID 2: Not reported
Manifest Tracking Number: 008928243JJK
Import Indicator: N
Export Indicator: N
Discr Quantity Indicator: Y
Discr Type Indicator: N
Discr Residue Indicator: N
Discr Partial Reject Indicator: N

WILLIAMSBURG SQUARE LLC (Continued) **1000432493**

Discr Full Reject Indicator:	N
Manifest Ref Number:	Not reported
Alt Facility RCRA ID:	Not reported
Alt Facility Sign Date:	Not reported
MGMT Method Type Code:	H111
Waste Code:	Not reported
Waste Code:	Not reported
Waste Code:	Not reported
Waste Code:	Not reported
Waste Code:	Not reported
Waste Code:	Not reported
Quantity:	43400
Units:	P - Pounds
Number of Containers:	1
Container Type:	DT - Dump trucks
Handling Method:	T Chemical, physical, or biological treatment.
Specific Gravity:	1
Waste Code:	D006
Waste Code 1_2:	D008
Waste Code 1_3:	Not reported
Waste Code 1_4:	Not reported
Waste Code 1_5:	Not reported
Waste Code 1_6:	Not reported

AT312 **154-158 NORTH 7TH ST/BKLY** **NY LTANKS** **S104275561**
SSW **154-158 NORTH 7TH STREET** **N/A**
1/4-1/2 **BROOKLYN, NY**
0.441 mi.
2327 ft. **Site 3 of 5 in cluster AT**

Relative: **Higher**
Actual: **32 ft.**

LTANKS:

Name:	154-158 NORTH 7TH ST/BKLY
Address:	154-158 NORTH 7TH STREET
City,State,Zip:	BROOKLYN, NY
Spill Number/Closed Date:	8909928 / 2008-06-18
Facility ID:	8909928
Site ID:	219940
Spill Date:	1990-01-16
Spill Cause:	Tank Test Failure
Spill Source:	Commercial/Industrial
Spill Class:	C3
Cleanup Ceased:	Not reported
SWIS:	2401
Investigator:	BKFALVEY
Referred To:	Not reported
Reported to Dept:	1990-01-16
CID:	Not reported
Water Affected:	Not reported
Spill Notifier:	Tank Tester
Last Inspection:	Not reported
Recommended Penalty:	False
Meets Standard:	False
UST Involvement:	False
Remediation Phase:	0
Date Entered In Computer:	1990-01-23
Spill Record Last Update:	2008-06-18
Spiller Name:	Not reported

154-158 NORTH 7TH ST/BKLY (Continued) **S104275561**

Spiller Company:	Not reported
Spiller Address:	Not reported
Spiller County:	001
Spiller Contact:	Not reported
Spiller Phone:	Not reported
Spiller Extention:	Not reported
DEC Region:	2
DER Facility ID:	181901
DEC Memo:	"Tank test failure. PBS file shows tank in service, but next tank tes due prior to the date of this spill. PBS registration expired in 2000. Need to follow up. 9/22/06 left message for attorney found on deed to contact Williamsburgh Square LLC (new owner as of 2003). address:154 N. 7th St., Brooklyn 11211. deed had no individual's name (only corporation). bf 4/30/08 Sent Old TTF letter to: Jerry Lebedowicz Williamsburg Square LLC 52-47 Browvale Lane Little Neck, NY 11362 Address obtained from tank closure application. bf 5/2/08 Received message from J. Lebedowitz to call him back. bf 5/5/089 Received call from J. Lebedowitz tank was closed. Athena Environmental sampled after tank was removed. bf 6/18/08 Yesterday, recieved message from Spiro of (Name not clear) Environmental Services. He requested call back to (718)784-7490. I called the number today, but number is not in service at this time and no further informatuion is available. Review of PBS file shows tank was closed in 2008. They should have closure report. Called Jerry Lebedowicz and left message to call me back. His number (from PBS application) is (718)784-7490. Mr. lebedowicz hand-delivered sampling results from Athenica Environmental Services. One contaminant was above soil clean-up objectives to protect gw quality: chrysene (690 ppb) in sample B-3. Faxed nfa letter to Mr. Lebedowicz. Fax: (718)229-7111. Also mailed letter to him at address above. NFA. bf"
Remarks:	"3K TANK FAILED PETRO TITE WITH A LEAK RATE OF -.161GPH."

All TTF:

Facility ID:	Not reported
Spill Number:	8909928
Spill Tank Test:	1536688
Site ID:	219940
Tank Number:	Not reported
Tank Size:	0
Material:	0001
EPA UST:	Not reported
UST:	Not reported
Cause:	Not reported
Source:	Not reported
Test Method:	00
Test Method 2:	Unknown
Leak Rate:	.00
Gross Fail:	Not reported
Modified By:	Spills
Last Modified Date:	Not reported

All Materials:

Site ID:	219940
Operable Unit ID:	936938
Operable Unit:	01
Material ID:	443066
Material Code:	0001A

154-158 NORTH 7TH ST/BKLY (Continued) **S104275561**

Material Name:	#2 fuel oil
Case No.:	Not reported
Material FA:	Petroleum
Quantity:	-1.00
Units:	Not reported
Recovered:	.00
Oxygenate:	Not reported

AQ313 **212-218 NORTH 9TH STREET** **NY VCP** **S125316912**
South **212 NORTH 9TH STREET** **N/A**
1/4-1/2 **NEW YORK CITY, NY**
0.442 mi.
2334 ft. **Site 5 of 5 in cluster AQ**

Relative:
Higher

Actual:
15 ft.

VCP NYC:

Project ID:	12TMP0421K,12EHAZ421K,13CVCP122K
Name:	212-218 NORTH 9TH STREET
Address:	212 NORTH 9TH STREET
City,State,Zip:	NEW YORK CITY, NY
Borough:	Brooklyn
BBL:	3.02313000530231E+29
OER Program:	VCP (Enrolled), E/RD (Review)
Phase:	Site Management
Latitude:	40.717908
Longitude:	-73.954893
Postcode:	1
Community Board:	33
Council District:	519
Census Tract:	3421434
BIN:	3023137502
NTA:	North Side-South Side

---

314 **13-15 GREENPOINT AVENUE** **NY VCP** **S125316816**
NNW **13-15 GREENPOINT AVENUE** **N/A**
1/4-1/2 **NEW YORK CITY, NY**
0.446 mi.
2356 ft.

Relative:
Higher

Actual:
10 ft.

VCP NYC:

Project ID:	18TMP0469K,18EH-N179K,18CVCP059K
Name:	13-15 GREENPOINT AVENUE
Address:	13-15 GREENPOINT AVENUE
City,State,Zip:	NEW YORK CITY, NY
Borough:	Brooklyn
BBL:	3.0255600453025501E+19
OER Program:	VCP (Enrolled), E/RD (Review)
Phase:	Closure
Latitude:	40.729647
Longitude:	-73.960095
Postcode:	1
Community Board:	33
Council District:	565
Census Tract:	3336997
BIN:	3025560045
NTA:	Greenpoint

AW315 **494 MANHATTAN AVENUE** **NY VCP** **S127051316**
ESE **494 MANHATTAN AVENUE** **N/A**
1/4-1/2 **NEW YORK CITY, NY**
0.452 mi.
2386 ft. **Site 1 of 4 in cluster AW**

Relative:
Higher

Actual:
16 ft.

VCP NYC:

Project ID:	20TMP0758K,20EHAZ162K,20CVCP061K
Name:	494 MANHATTAN AVENUE
Address:	494 MANHATTAN AVENUE
City,State,Zip:	NEW YORK CITY, NY
Borough:	Brooklyn
BBL:	3027130001
OER Program:	VCP (Enrolled), E/RD (Review)
Phase:	Construction
Latitude:	40.72073
Longitude:	-73.948217
Postcode:	1
Community Board:	33
Council District:	499
Census Tract:	3067789
BIN:	3027130001
NTA:	Greenpoint

AU316 **193 GREENPOINT AVENUE** **NY VCP** **S127094530**
NNE **193 GREENPOINT AVENUE** **N/A**
1/4-1/2 **NEW YORK CITY, NY**
0.453 mi.
2393 ft. **Site 2 of 2 in cluster AU**

Relative:
Higher

Actual:
16 ft.

VCP NYC:

Project ID:	21TMP0389K,21EH-N090K,21CVCP046K
Name:	193 GREENPOINT AVENUE
Address:	193 GREENPOINT AVENUE
City,State,Zip:	NEW YORK CITY, NY
Borough:	Brooklyn
BBL:	3025590037
OER Program:	VCP (Prospective), E/RD (Review)
Phase:	Approved Remedial Plan
Latitude:	40.730437
Longitude:	-73.95181
Postcode:	1
Community Board:	33
Council District:	575
Census Tract:	3064770
BIN:	3025590037
NTA:	Greenpoint

AS317 **207 NORTH 8TH STREET** **NY VCP** **S118943402**
South **207 NORTH 8TH STREET** **N/A**
1/4-1/2 **NEW YORK CITY, NY**
0.456 mi.
2408 ft. **Site 2 of 2 in cluster AS**

Relative:
Higher

Actual:
16 ft.

VCP NYC:

Project ID:	14TMP0095K,14EHAZ095K,15CVCP008K
Name:	207 NORTH 8TH STREET
Address:	207 NORTH 8TH STREET

207 NORTH 8TH STREET (Continued) **S118943402**

City,State,Zip:	NEW YORK CITY, NY
Borough:	Brooklyn
BBL:	3023130027
OER Program:	VCP (Prospective), E/RD (Review)
Phase:	Approved Remedial Plan
Latitude:	40.717294
Longitude:	-73.955355
Postcode:	1
Community Board:	33
Council District:	519
Census Tract:	3000000
BIN:	3023130027
NTA:	North Side-South Side

AX318 **187 BEDFORD AVE - TTF** **NY LTANKS** **S106123807**
SSW **187 BEDFORD AVENUE** **N/A**
1/4-1/2 **BROOKLYN, NY 11211**
0.459 mi.
2424 ft. **Site 1 of 2 in cluster AX**

Relative: **Higher**
Actual: **29 ft.**

LTANKS:

Name:	187 BEDFORD AVE - TTF
Address:	187 BEDFORD AVENUE
City,State,Zip:	BROOKLYN, NY 11211
Spill Number/Closed Date:	0307525 / 2015-03-24
Facility ID:	0307525
Site ID:	147917
Spill Date:	2003-10-16
Spill Cause:	Tank Test Failure
Spill Source:	Private Dwelling
Spill Class:	D4
Cleanup Ceased:	Not reported
SWIS:	2401
Investigator:	HRPATEL
Referred To:	Not reported
Reported to Dept:	2003-10-16
CID:	428
Water Affected:	Not reported
Spill Notifier:	Tank Tester
Last Inspection:	Not reported
Recommended Penalty:	False
Meets Standard:	False
UST Involvement:	False
Remediation Phase:	0
Date Entered In Computer:	2003-10-16
Spill Record Last Update:	2015-03-24
Spiller Name:	ALEX WEROCKI
Spiller Company:	Not reported
Spiller Address:	187 BEDFORD AVE
Spiller County:	001
Spiller Contact:	ALEX WEROCKI
Spiller Phone:	(646) 87 -6165
Spiller Extention:	Not reported
DEC Region:	2
DER Facility ID:	29992
DEC Memo:	"Prior to Sept, 2004 data translation this spill Lead_DEC Field was DEMEO TTF letter sent to Mr. Wersocki at 187 Bedford Ave Bklyn 11211 12/3/05: CBN Called Alex Wersocki (718) 963-2659 and left a message

187 BEDFORD AVE - TTF (Continued) **S106123807**

for hm to call me back, but haven't heard from him yet. 12/1/08 bf: Sent ttf old spill letter to: Alexander Wersocki 187 Bedford Avenue Brooklyn, NY 11211 10/14/14-Hiralkumar Patel. reviewed available information for DEC DeMeo. alternate address: none no other spills found. PBS #: 2-608263. as per PBS record, the site has one 2,000 gal #2 oil UST, in-service, installed in Jun. 1983. as per documents available on PBS database, the tank system was found tight during test on 11/26/2008 and 01/31/2014. Alexander Wersocki **property owner** 187 Bedford Avenue Brooklyn, NY 11211 PH. (718) 963-2659 (646) 287-6165 email: dg.nycbdrs@gmail.com 2/12/15 TJD Spill reassigned from DeMeo to Patel 03/24/15-Hiralkumar Patel. 10:35 AM:- went to site for inspection, but no one was available to provide access to the basement. found a color coded fill port and vent pipe by the building wall, at the southeast corner of the building (adjacent to building 189 Bedford Ave). 10:43 AM:- spoke with Mr. Wersocki. he mentioned that he doesn't remember the actual cause of test failure in 2003, but the tank system was tested tight after 2003. he confirmed no spill inside building. 10:47 AM:- spoke with Richard (917-647-6475), who maintains the boiler system at the site. he confirmed that the site has an underground tank which was found tight during recent testing. he also confirmed no signs of oil spill within building. in accordance with R2 TTF closure protocol, this spill is being closed due to no indication of a current release, no information indicating that there may have been a historical release, no information that this tank test failure will be an issue in the future and the tank system was found tight during subsequent testing."

Remarks: Not reported
""

All Materials:

Site ID:	147917
Operable Unit ID:	873923
Operable Unit:	01
Material ID:	501052
Material Code:	0001A
Material Name:	#2 fuel oil
Case No.:	Not reported
Material FA:	Petroleum
Quantity:	.00
Units:	G
Recovered:	.00
Oxygenate:	Not reported

AT319 **141 NORTH 6TH STREET** **NY VCP** **S121133147**
SSW **141 NORTH 6TH STREET** **N/A**
1/4-1/2 **NEW YORK CITY, NY**
0.463 mi.
2443 ft. **Site 4 of 5 in cluster AT**

Relative:
Higher

Actual:
29 ft.

VCP NYC:

Project ID:	17TMP0402K,17EHAZ209K,17CVCP068K
Name:	141 NORTH 6TH STREET
Address:	141 NORTH 6TH STREET
City,State,Zip:	NEW YORK CITY, NY
Borough:	Brooklyn
BBL:	3.0232700193023201E+19
OER Program:	VCP (Enrolled), E/RD (Review)

141 NORTH 6TH STREET (Continued) **S121133147**

Phase:	Construction
Latitude:	40.717572
Longitude:	-73.958771
Postcode:	1
Community Board:	33
Council District:	553
Census Tract:	3000000
BIN:	3023270032
NTA:	North Side-South Side

AV320 **CLEANER SALES & EQUIPMENT CORP.** **NY SHWS** **S103942699**
SW **135 KENT AVENUE** **NY AST** **N/A**
1/4-1/2 **BROOKLYN, NY 11211** **NY CBS AST**
0.466 mi.
2460 ft. **Site 2 of 3 in cluster AV**

Relative:
Higher

Actual:
14 ft.

SHWS:

Name:	FORMER CLEANERS SALES & EQUIPMENT CORP
Address:	135 KENT AVENUE
City,State,Zip:	BROOKLYN, NY 11249
Program:	HW
Site Code:	480999
Classification:	N
Region:	2
Acres:	0.270
HW Code:	224177
Record Add:	04/19/2013
Record Upd:	10/30/2013
Updated By:	BXANDERS

Site Description: "Location: The site is located in an urban area at 135 Kent Avenue in the Borough of Brooklyn, Kings County, NY. The site is bordered to the north by North 6th Street, to the west by Kent Avenue, to the south by a vacant 2-story warehouse (see BCP site no. C224159), and to the east by a three story building which appears to consist of a garage on the first floor with residential above. Single and multi-family residential is located across North 6th St. and newly-constructed multi-story residential towers are located across Kent Avenue. Site Features: The Site currently consists of a 11,000 sq. ft. (0.27 acre) 2 story brick building with commercial units on the first floor and residential units on second floor. Current Zoning/Use(s): The site is currently zoned M1-2 (manufacturing) with an R6A (residential) overlay. The site is located within the Greenpoint-Williamsburg Rezoning District, and is surrounded by mixed commercial and residential uses. The Site has a NYC Restrictive Declaration (similar to E-Designation) for Hazardous Materials (E-138) and Air Quality (E-227). Past Site Use(s): The Site was previously occupied by a warehouse which operated as a commercial dry cleaner supplies distribution facility (Cleaners Sales & Equipment Corp.). This facility operated from about 1958 to 2002. Cleaners Sales & Equipment Corp. has a USEPA ID no. NYR000113480 for hazardous waste generation (tetrachloroethylene, or PCE). Furthermore, the site is a registered Chemical Bulk Storage Facility (CBS No. 2-000353 for a 5,000 gallon aboveground PCE storage tank) and Petroleum Bulk Storage facility (PBS No. 2-608579 for a 3,000 gallon closed-in-place underground storage tank. Site Geology and Hydrogeology: Soil borings installed on a neighboring property identified fill materials consisting of medium-grained sand with some gravel and brick fragments to a depth of approximately 8 feet below

CLEANER SALES & EQUIPMENT CORP. (Continued) **S103942699**

grade. Beneath the surface fill layer is sand and gravel to a depth of at least 28 feet below grade. Groundwater is present at a depth of approximately 12 feet below grade. Groundwater flows generally to the west-southwest towards the East River, which is located approximately 550 feet west of the site. Borings done in the sidewalk on N 6th St showed sand to 28 feet followed by a clay layer and then silty sand at 35 feet. Groundwater was at 17 feet below ground surface. This site has been accepted into the Brownfield Cleanup Program and, therefore, investigation and remediation will occur under that program. The site Index is C224177."

Env Problem:	"Nature and Extent of Contamination: Recent sampling was conducted as part of the Remedial Investigation for the adjacent BCP site. Soil vapor samples were collected from immediately in front of the loading dock for the former cleaner supply facility, which identified PCE at a concentration of 25,300,000ug/m3, and TCE 10,400 g/m3 and cis-1,2-DCE at 7,060 ug/m3. Significant Threat: Based upon the soil vapor sampling results there is a potential for inhalation of the site contaminants in indoor air due to soil vapor intrusion for the on-site building and off-site structures. The NYSDOH made an evaluation of significant threat for this site. The site was accepted in the Brownfield Cleanup Program (BCP) and the Index # is C224177. "
Health Problem:	"Volatile organic compounds related to the site in the groundwater may move into soil vapor (air spaces within the soil), which in turn may move into overlying buildings and affect the indoor air quality. This process, which is similar to the movement of radon gas from the subsurface into the indoor air of buildings, is referred to as soil vapor intrusion. The potential exists for the inhalation of site contaminants in indoor air due to soil vapor intrusion for the on-site building and off-site structures."
Dump:	Not reported
Structure:	Not reported
Lagoon:	Not reported
Landfill:	Not reported
Pond:	Not reported
Disp Start:	Not reported
Disp Term:	Not reported
Lat/Long:	Not reported
Dell:	Not reported
Record Add:	Not reported
Record Upd:	Not reported
Updated By:	Not reported
Own Op:	1
Sub Type:	E
Owner Name:	Lester Cohen
Owner Company:	135 Kent Ave. Management C.P.
Owner Address:	135 Kent Ave.
Owner Addr2:	Not reported
Owner City,St,Zip:	Brooklyn, NY 11249
Owner Country:	United States of America
Own Op:	1
Sub Type:	E
Owner Name:	Lester Cohen
Owner Company:	135 Kent Ave. Management C.P.
Owner Address:	167 Cowpens Dr
Owner Addr2:	Not reported
Owner City,St,Zip:	Orangeburg, NY 10962
Owner Country:	United States of America

CLEANER SALES & EQUIPMENT CORP. (Continued) **S103942699**

HW Code:	Not reported
Waste Type:	Not reported
Waste Quantity:	Not reported
Waste Code:	Not reported
Crossref ID:	Not reported
Cross Ref Type Code:	Not reported
Cross Ref Type:	Not reported
Record Added Date:	Not reported
Record Updated:	Not reported
Updated By:	Not reported

AST:

Name:	CLEANER SALES & EQUIPMENT CORP.
Address:	135 KENT AVENUE
City,State,Zip:	BROOKLYN, NY 11249
Region:	STATE
DEC Region:	2
Site Status:	Unregulated/Closed
Facility Id:	2-000353
Program Type:	CBS
UTM X:	587639.41993
UTM Y:	4508149.15166
Expiration Date:	N/A
Site Type:	Chemical Distributor

Tank Info:

Tank Number:	01
Tank Id:	193339
Tank Location:	Aboveground - contact with soil.... Tank bottom rests on soil, allowing no visual inspection.
Tank Type:	Steel/Carbon Steel/Iron
Tank Status:	Closed - Removed
Pipe Model:	Not reported
Install Date:	Not reported
Capacity Gallons:	5000
Tightness Test Method:	NN
Date Test:	Not reported
Next Test Date:	Not reported
Date Tank Closed:	01/01/2003
Register:	True
Modified By:	CBSInit
Last Modified:	03/21/2005
Material Name:	Not reported

CBS AST:

CBS Number:	2-000353
ICS Number:	Not reported
PBS Number:	Not reported
MOSF Number:	Not reported
SPDES Number:	Not reported
Facility Status:	IN SERVICE
Facility Type:	A
Telephone:	(718) 782-2400
Facility Town:	NEW YORK CITY
Region:	STATE
Expiration Date:	05/27/2003

CLEANER SALES & EQUIPMENT CORP. (Continued) **S103942699**

Total Capacity of All Active Tanks(gal):	5000
Operator:	LESTER COHEN
Emergency Contact:	LESTER COHEN
Emergency Phone:	(914) 359-7152
Owner Name:	CLEANER SALES & EQUIPMENT CORP.
Owner Address:	135 KENT AVENUE
Owner City,St,Zip:	BROOKLYN, NY 11211
Owner Telephone:	(718) 782-2400
Owner Type:	Corporate/Commercial
Owner Sub Type:	Not reported
Mail Name:	CLEANER SALES & EQUIPMENT CORP.
Mail Contact Addr:	135 KENT AVENUE
Mail Contact Addr2:	Not reported
Mail Contact Contact:	MR. LESTER COHEN
Mail Contact City,St,Zip:	BROOKLYN, NY 11211
Mail Phone:	(718) 782-2400

Tank Id:	01
CAS Number:	127184
Federal ID:	Not reported
Tank Status:	In Service
Install Date:	00/00
Tank Closed:	Not reported
Capacity (Gal):	5000
Chemical:	Tetrachloroethylene
Tank Location:	Indoors, Aboveground
Tank Type:	Steel/carbon steel
Total Tanks:	1
Tank Secret:	False
Tank Secondary Containment:	01
Tank Error Status:	No Missing Data
Date Entered:	05/27/1999
Certified Date:	09/26/2001
Substance:	Single Hazardous Substance on DEC List
Internal Protection:	None
External Protection:	None,None
Pipe Location:	None
Pipe Type:	Steel/Iron
Pipe Internal:	Epoxy Liner
Pipe External:	00
Pipe Flag:	00
Leak Detection:	00
Overfill Protection:	25
Haz Percent:	100
Last Test:	Not reported
Due Date:	Not reported
SWIS Code:	6101
Lat/Long:	40|43|11 / 73|57|43
Is Updated:	False
Renew Date:	Not reported
Is It There:	False
Delinquent:	False
Date Expired:	Not reported
Owner Mark:	1
Certificate Needs to be Printed:	40|43|11 / 73|57|43
Fiscal Amt for Registration Fee Correct:	40|43|11 / 73|57|43
Renewal Has Been Printed for Facility:	40|43|11 / 73|57|43

CLEANER SALES & EQUIPMENT CORP. (Continued) **S103942699**

Pre-Printed Renewal App Last Printed: 40|43|11 / 73|57|43

AV321 **CLEANERS SALES & EQUIPMENT** **RCRA-VSQG** **1006810542**
SW **135 KENT AVE** **NY CBS** **NYR000113480**
1/4-1/2 **BROOKLYN, NY 11211** **NY BROWNFIELDS**
0.466 mi. **NY MANIFEST**
2460 ft. **Site 3 of 3 in cluster AV**

Relative: **Higher**
Actual: **14 ft.**

RCRA-VSQG:

Date Form Received by Agency:	20070101
Handler Name:	CLEANERS SALES & EQUIPMENT
Handler Address:	135 KENT AVE
Handler City,State,Zip:	BROOKLYN, NY 11211
EPA ID:	NYR000113480
Contact Name:	LESTER COHEN
Contact Address:	KENT AVE
Contact City,State,Zip:	BROOKLYN, NY 11211
Contact Telephone:	718-782-2400
Contact Fax:	Not reported
Contact Email:	Not reported
Contact Title:	Not reported
EPA Region:	02
Land Type:	Private
Federal Waste Generator Description:	Conditionally Exempt Small Quantity Generator
Non-Notifier:	Not reported
Biennial Report Cycle:	Not reported
Accessibility:	Not reported
Active Site Indicator:	Handler Activities
State District Owner:	NY
State District:	NYSDEC R2
Mailing Address:	KENT AVE
Mailing City,State,Zip:	BROOKLYN, NY 11211
Owner Name:	CLEANERS SALES & EQUIPMENT
Owner Type:	Private
Operator Name:	CLEANERS SALES & EQUIPMENT
Operator Type:	Private
Short-Term Generator Activity:	No
Importer Activity:	No
Mixed Waste Generator:	No
Transporter Activity:	No
Transfer Facility Activity:	No
Recycler Activity with Storage:	No
Small Quantity On-Site Burner Exemption:	No
Smelting Melting and Refining Furnace Exemption:	No
Underground Injection Control:	No
Off-Site Waste Receipt:	No
Universal Waste Indicator:	No
Universal Waste Destination Facility:	No
Federal Universal Waste:	No
Active Site Fed-Reg Treatment Storage and Disposal Facility:	Not reported
Active Site Converter Treatment storage and Disposal Facility:	Not reported
Active Site State-Reg Treatment Storage and Disposal Facility:	Not reported
Active Site State-Reg Handler:	---
Federal Facility Indicator:	Not reported
Hazardous Secondary Material Indicator:	NN
Sub-Part K Indicator:	Not reported
Commercial TSD Indicator:	No
Treatment Storage and Disposal Type:	Not reported

CLEANERS SALES & EQUIPMENT (Continued) **1006810542**

2018 GPRA Permit Baseline:	Not on the Baseline
2018 GPRA Renewals Baseline:	Not on the Baseline
Permit Renewals Workload Universe:	Not reported
Permit Workload Universe:	Not reported
Permit Progress Universe:	Not reported
Post-Closure Workload Universe:	Not reported
Closure Workload Universe:	Not reported
202 GPRA Corrective Action Baseline:	No
Corrective Action Workload Universe:	No
Subject to Corrective Action Universe:	No
Non-TSDFs Where RCRA CA has Been Imposed Universe:	No
TSDFs Potentially Subject to CA Under 3004 (u)/(v) Universe:	No
TSDFs Only Subject to CA under Discretionary Auth Universe:	No
Corrective Action Priority Ranking:	No NCAPS ranking
Environmental Control Indicator:	No
Institutional Control Indicator:	No
Human Exposure Controls Indicator:	N/A
Groundwater Controls Indicator:	N/A
Operating TSDF Universe:	Not reported
Full Enforcement Universe:	Not reported
Significant Non-Complier Universe:	No
Unaddressed Significant Non-Complier Universe:	No
Addressed Significant Non-Complier Universe:	No
Significant Non-Complier With a Compliance Schedule Universe:	No
Financial Assurance Required:	Not reported
Handler Date of Last Change:	20150414
Recognized Trader-Importer:	No
Recognized Trader-Exporter:	No
Importer of Spent Lead Acid Batteries:	No
Exporter of Spent Lead Acid Batteries:	No
Recycler Activity Without Storage:	Not reported
Manifest Broker:	Not reported
Sub-Part P Indicator:	No

Hazardous Waste Summary:

Waste Code:	D007
Waste Description:	CHROMIUM
Waste Code:	F002
Waste Description:	THE FOLLOWING SPENT HALOGENATED SOLVENTS: TETRACHLOROETHYLENE, METHYLENE CHLORIDE, TRICHLOROETHYLENE, 1,1,1-TRICHLOROETHANE, CHLOROBENZENE, 1,1,2-TRICHLORO-1,2,2-TRIFLUOROETHANE, ORTHO-DICHLOROBENZENE, TRICHLOROFLUOROMETHANE, AND 1,1,2, TRICHLOROETHANE; ALL SPENT SOLVENT MIXTURES/BLENDS CONTAINING, BEFORE USE, A TOTAL OF TEN PERCENT OR MORE (BY VOLUME) OF ONE OR MORE OF THE ABOVE HALOGENATED SOLVENTS OR THOSE SOLVENTS LISTED IN F001, F004, AND F005; AND STILL BOTTOMS FROM THE RECOVERY OF THESE SPENT SOLVENTS AND SPENT SOLVENT MIXTURES.

Handler - Owner Operator:

Owner/Operator Indicator:	Operator
Owner/Operator Name:	CLEANERS SALES & EQUIPMENT
Legal Status:	Private
Date Became Current:	20030221
Date Ended Current:	Not reported

CLEANERS SALES & EQUIPMENT (Continued) **1006810542**

Owner/Operator Address:	135 KENT AVE
Owner/Operator City,State,Zip:	BROOKLYN, NY 11211
Owner/Operator Telephone:	718-782-2400
Owner/Operator Telephone Ext:	Not reported
Owner/Operator Fax:	Not reported
Owner/Operator Email:	Not reported

Owner/Operator Indicator:	Owner
Owner/Operator Name:	CLEANERS SALES & EQUIPMENT
Legal Status:	Private
Date Became Current:	20030221
Date Ended Current:	Not reported
Owner/Operator Address:	135 KENT AVE
Owner/Operator City,State,Zip:	BROOKLYN, NY 11211
Owner/Operator Telephone:	718-782-2400
Owner/Operator Telephone Ext:	Not reported
Owner/Operator Fax:	Not reported
Owner/Operator Email:	Not reported

Owner/Operator Indicator:	Operator
Owner/Operator Name:	CLEANERS SALES & EQUIPMENT
Legal Status:	Private
Date Became Current:	20030221
Date Ended Current:	Not reported
Owner/Operator Address:	135 KENT AVE
Owner/Operator City,State,Zip:	BROOKLYN, NY 11211
Owner/Operator Telephone:	718-782-2400
Owner/Operator Telephone Ext:	Not reported
Owner/Operator Fax:	Not reported
Owner/Operator Email:	Not reported

Owner/Operator Indicator:	Owner
Owner/Operator Name:	CLEANERS SALES & EQUIPMENT
Legal Status:	Private
Date Became Current:	20030221
Date Ended Current:	Not reported
Owner/Operator Address:	135 KENT AVE
Owner/Operator City,State,Zip:	BROOKLYN, NY 11211
Owner/Operator Telephone:	718-782-2400
Owner/Operator Telephone Ext:	Not reported
Owner/Operator Fax:	Not reported
Owner/Operator Email:	Not reported

Historic Generators:

Receive Date:	20060101
Handler Name:	CLEANERS SALES & EQUIPMENT
Federal Waste Generator Description:	Conditionally Exempt Small Quantity Generator
State District Owner:	NY
Large Quantity Handler of Universal Waste:	No
Recognized Trader Importer:	No
Recognized Trader Exporter:	No
Spent Lead Acid Battery Importer:	No
Spent Lead Acid Battery Exporter:	No
Current Record:	No
Non Storage Recycler Activity:	Not reported
Electronic Manifest Broker:	Not reported

CLEANERS SALES & EQUIPMENT (Continued) **1006810542**

Receive Date: 20070101
Handler Name: CLEANERS SALES & EQUIPMENT
Federal Waste Generator Description: Conditionally Exempt Small Quantity Generator
State District Owner: NY
Large Quantity Handler of Universal Waste: No
Recognized Trader Importer: No
Recognized Trader Exporter: No
Spent Lead Acid Battery Importer: No
Spent Lead Acid Battery Exporter: No
Current Record: Yes
Non Storage Recycler Activity: Not reported
Electronic Manifest Broker: Not reported

Receive Date: 20030221
Handler Name: CLEANERS SALES & EQUIPMENT
Federal Waste Generator Description: Small Quantity Generator
State District Owner: NY
Large Quantity Handler of Universal Waste: No
Recognized Trader Importer: No
Recognized Trader Exporter: No
Spent Lead Acid Battery Importer: No
Spent Lead Acid Battery Exporter: No
Current Record: No
Non Storage Recycler Activity: Not reported
Electronic Manifest Broker: Not reported

List of NAICS Codes and Descriptions:
NAICS Code: 45399
NAICS Description: ALL OTHER MISCELLANEOUS STORE RETAILERS

Facility Has Received Notices of Violations:
Violations: No Violations Found

Evaluation Action Summary:
Evaluations: No Evaluations Found

CBS:
Name: CLEANER SALES & EQUIPMENT CORP.
Address: 135 KENT AVENUE
City,State,Zip: BROOKLYN, NY 11249
CBS Number: 2-000353
Program Type: CBS
Facility Status: Unregulated/Closed
Expiration Date: Not reported
Dec Region: 2
UTMX: 587639.41993
UTMY: 4508149.15166

BROWNFIELDS:
Name: FORMER CLEANERS SALES & EQUIPMENT CORP
Address: 135 KENT AVENUE
City,State,Zip: BROOKLYN, NY 11249
Program: BCP
Site Code: 484026

CLEANERS SALES & EQUIPMENT (Continued) **1006810542**

Acres:	0.290
HW Code:	C224177
SWIS:	2401
Town:	New York City
Record Added Date:	07/02/2013
Record Updated Date:	05/29/2021
Update By:	JHOCONNE
Site Description:	"Location: The site is bounded to the north by North 6th St., to the west by Kent Avenue, to the south by BCP C224159, and to the est by mixed commercial/residential buildings. Site Features: The site is currently developed with a 2-story commercial/residential building (measuring approx. 125 ft x 100 ft). The first floor of the building is divided into individual tenant spaces operated by a coffee shop, deli, furniture store, clothing store, and storage area. A small sub-grade utility room exists beneath part of the first floor, where a boiler historically operated. One sump and two cleanout accesses, all with dirt bottoms, exist in the floor of the utility room. The second floor consists of 11 residential units. Current Zoning and Land Use: The site use is commercial and it is included in an M1-2/R6A (Manufacturing with a Residential Overlay) mixed use district. Past Use of the Site: Former Cleaners Sales & Equipment Corp., a dry cleaning fluid distribution facility and laundry supply distributor, operated onsite from approximately 1958 to 2002. Site Geology and Hydrogeology: USGS reports indicate the depth of the bedrock expected to be approximatively 100 feet below ground surface (fbsg). Based on the local topograpy, groundwater most likely flows in the west-southwest direction toward East River, located 500 feet from the subject site. The depth to the groundwater is expected to be 8 to 10 fbsg. "
Env Problem:	"Nature and Extent of Contamination: Limited information about site contamination has been obtained through investigations performed on an adjacent site, and investigations performed on the sidewalk in front of the site by NYSDEC (see former site no. 224177). Further investigation of the on-site portions of the site are planned. The primary contaminants of concern are tetrachloroethylene (PCE) and its breakdown products trichloroethene (TCE), 1,2-dichloroethene (DCE) and vinyl chloride (VC). In May and June 2013, NYSDEC performed limited investigation on the sidewalk in front of 135 Kent Ave. and identified these contaminants in soil, groundwater, and soil vapor. Soil - PCE concentrations were detected at concentrations as high as 1.6 ppm (compared with Unrestricted Use Soil Cleanup Objective of 1.3 ppm); VC was detected at concentrations as high as 0.064 ppb (compared with 6NYCRR Part 375-6.8(a) UUSCO of 0.02 ppm). Groundwater - PCE concentrations were detected as high as 870 ppb (compared with Ambient Water Quality Standard of 5 ppb); TCE was found at up to 33 ppb (compared with AWQS of 5 ppb), and DCE was found at up to 20 ppb (compared with AWQS of 5 ppb). Soil vapor - PCE was identified at a concentration of 25,300,000 ug/m3, TCE at 10,400 g/m3 and DCE at 7,060 ug/m3. "
Health Problem:	"Direct contact with contaminants in the soil is unlikely because the site is covered with buildings and pavement. People are not drinking contaminated groundwater associated with the site because the area is served by a public water supply that is not contaminated by this site. Volatile organic compounds in the groundwater may move into the soil vapor (air spaces within the soil), which in turn may move into overlying buildings and affect the indoor air quality. This process, which is similar to the movement of radon gas from the subsurface in

CLEANERS SALES & EQUIPMENT (Continued) **1006810542**

	to the indoor air of buildings, is referred to as soil vapor intrusion. Environmental sampling identified impacts to the indoor air quality of the on-site building and immediate actions have been taken to minimize exposures. Additional evaluation is needed to determine whether soil vapor intrusion is a concern for off-site buildings. "
Dump:	False
Structure:	True
Lagoon:	False
Landfill:	False
Pond:	False
Disp Start:	Not reported
Disp Term:	Not reported
Lat/Long:	Not reported
Dell:	Not reported
Record Add:	2013-07-12 14:01:00
Record Upd:	2013-07-12 15:01:00
Updated By:	IXMUNTEA
Own Op:	Document Repository
Sub Type:	NNN
Owner Name:	Not reported
Owner Company:	Brooklyn Public Library - Greenpoint Branch
Owner Address:	107 Norman Ave.
Owner Addr2:	Not reported
Owner City,St,Zip:	Brooklyn, NY 11222
Owner Country:	United States of America
Own Op:	6
Sub Type:	E
Owner Name:	Jeff Cohen
Owner Company:	135 Kent Avenue Management Corp.
Owner Address:	99 SE Mizner Boulevard #619
Owner Addr2:	Not reported
Owner City,St,Zip:	Boca Raton, FL 33432
Owner Country:	United States of America
Own Op:	6
Sub Type:	P02
Owner Name:	Michael Weitzman
Owner Company:	135 Kent LLC
Owner Address:	816 Avenue I
Owner Addr2:	Not reported
Owner City,St,Zip:	Brooklyn, NY 11230
Owner Country:	United States of America
HW Code:	Not reported
Waste Type:	Not reported
Waste Quantity:	Not reported
Waste Code:	Not reported
Crossref ID:	224177
Cross Ref Type Code:	02
Cross Ref Type:	HW Site ID
Record Added Date:	2013-07-12 14:48:00
Record Updated:	2013-07-12 14:48:00
Updated By:	IXMUNTEA
Crossref ID:	NYR000200394
Cross Ref Type Code:	06
Cross Ref Type:	RCRA EPA ID No.
Record Added Date:	2013-07-12 14:48:00
Record Updated:	2013-07-12 14:48:00
Updated By:	IXMUNTEA

CLEANERS SALES & EQUIPMENT (Continued) **1006810542**

Crossref ID:	2-000353
Cross Ref Type Code:	17
Cross Ref Type:	CBS No.
Record Added Date:	2013-07-12 15:12:00
Record Updated:	2013-07-12 15:12:00
Updated By:	IXMUNTEA
Crossref ID:	C224177-10-13
Cross Ref Type Code:	23
Cross Ref Type:	Agreement/Consent Order Number
Record Added Date:	2020-02-10 09:10:00
Record Updated:	2020-02-10 09:10:00
Updated By:	WYZHENG

NY MANIFEST:

Name:	CLEANERS SALES AND EQUIPMENT
Address:	135 KENT AVE
City,State,Zip:	BROOKLYN, NY 11211
Country:	USA
EPA ID:	NYR000113480
Facility Status:	Not reported
Location Address 1:	135 KENT AVE
Code:	BP
Location Address 2:	Not reported
Total Tanks:	Not reported
Location City:	BROOKLYN
Location State:	NY
Location Zip:	11211
Location Zip 4:	Not reported

NY MANIFEST:

EPAID:	NYR000113480
Mailing Name:	CLEANERS SALES AND EQUIPMENT
Mailing Contact:	LESTER COHEN
Mailing Address 1:	135 KENT AVE
Mailing Address 2:	Not reported
Mailing City:	BROOKLYN
Mailing State:	NY
Mailing Zip:	11211
Mailing Zip 4:	Not reported
Mailing Country:	USA
Mailing Phone:	7187822400

NY MANIFEST:

Document ID:	Not reported
Manifest Status:	Not reported
seq:	Not reported
Year:	2018
Trans1 State ID:	PAD146714878
Trans2 State ID:	Not reported
Generator Ship Date:	07/19/2016
Trans1 Recv Date:	07/19/2016
Trans2 Recv Date:	Not reported
TSD Site Recv Date:	07/28/2016
Part A Recv Date:	Not reported
Part B Recv Date:	Not reported
Generator EPA ID:	NYR000113480
Trans1 EPA ID:	Not reported

CLEANERS SALES & EQUIPMENT (Continued) **1006810542**

Trans2 EPA ID:	Not reported
TSDF ID 1:	PAD987270725
TSDF ID 2:	Not reported
Manifest Tracking Number:	006197408FLE
Import Indicator:	N
Export Indicator:	N
Discr Quantity Indicator:	N
Discr Type Indicator:	N
Discr Residue Indicator:	N
Discr Partial Reject Indicator:	N
Discr Full Reject Indicator:	N
Manifest Ref Number:	Not reported
Alt Facility RCRA ID:	Not reported
Alt Facility Sign Date:	Not reported
MGMT Method Type Code:	H039
Waste Code:	Not reported
Waste Code:	Not reported
Waste Code:	Not reported
Waste Code:	Not reported
Waste Code:	Not reported
Waste Code:	Not reported
Quantity:	600
Units:	P - Pounds
Number of Containers:	3
Container Type:	DM - Metal drums, barrels
Handling Method:	R Material recovery of more than 75 percent of the total material.
Specific Gravity:	1
Waste Code:	D039
Waste Code 1_2:	D040
Waste Code 1_3:	Not reported
Waste Code 1_4:	Not reported
Waste Code 1_5:	Not reported
Waste Code 1_6:	Not reported

---

322 **112 NORTH 6TH STREET** **NY VCP** **S121796988**
SSW **112 NORTH 6TH STREET** **N/A**
1/4-1/2 **NEW YORK CITY, NY**
0.466 mi.
2463 ft.

Relative: **Higher**

Actual: **23 ft.**

VCP NYC:

Project ID:	17TMP0453K,17EHAZ212K,18CVCP019K
Name:	112 NORTH 6TH STREET
Address:	112 NORTH 6TH STREET
City,State,Zip:	NEW YORK CITY, NY
Borough:	Brooklyn
BBL:	3.0233400223023298E+29
OER Program:	VCP (Enrolled), E/RD (Review)
Phase:	Approved Remedial Plan
Latitude:	40.718311
Longitude:	-73.959993
Postcode:	1
Community Board:	33
Council District:	555
Census Tract:	3062169
BIN:	3023340022
NTA:	North Side-South Side

AY323 **219-223 NORTH 8TH STREET (230 NORTH 9TH STREET) -** **NY VCP** **S125316919**
South **230 NORTH 9TH STREET** **N/A**
1/4-1/2 **NEW YORK CITY, NY**
0.467 mi.
2464 ft. **Site 1 of 2 in cluster AY**

Relative:
Higher

Actual:
14 ft.

VCP NYC:

Project ID:	13TMP0357K,13EHAZ357K,14CVCP165K
Name:	219-223 NORTH 8TH STREET (230 NORTH 9TH STREET) - DOB JOB NO. NB - 320576989, 320577247 AN
Address:	230 NORTH 9TH STREET
City,State,Zip:	NEW YORK CITY, NY
Borough:	Brooklyn
BBL:	3.0231300113023099E+19
OER Program:	VCP (Enrolled), E/RD (Review)
Phase:	Site Management
Latitude:	40.717579
Longitude:	-73.954363
Postcode:	1
Community Board:	33
Council District:	519
Census Tract:	3425126
BIN:	3023130013
NTA:	North Side-South Side

AY324 **235-247 & 253-263 NORTH 9TH STREET** **NY VCP** **S125316939**
SSE **235 NORTH 9TH STREET** **N/A**
1/4-1/2 **NEW YORK CITY, NY**
0.474 mi.
2502 ft. **Site 2 of 2 in cluster AY**

Relative:
Higher

Actual:
14 ft.

VCP NYC:

Project ID:	12TMP0445K,12EHAZ445K,13CVCP086K
Name:	235-247 & 253-263 NORTH 9TH STREET
Address:	235 NORTH 9TH STREET
City,State,Zip:	NEW YORK CITY, NY
Borough:	Brooklyn
BBL:	3.0230700273022999E+39
OER Program:	VCP (Enrolled), E/RD (Review)
Phase:	Site Management
Latitude:	40.717213
Longitude:	-73.953739
Postcode:	1
Community Board:	33
Council District:	519
Census Tract:	3424811
BIN:	3023070038
NTA:	North Side-South Side

AT325 **130 NORTH 6TH STREET** **NY VCP** **S126339318**
SSW **126 NORTH 6TH STREET** **N/A**
1/4-1/2 **NEW YORK CITY, NY**
0.474 mi.
2503 ft. **Site 5 of 5 in cluster AT**

Relative:
Higher

Actual:
26 ft.

VCP NYC:

Project ID:	20TMP0640K,20EHAZ185K,20CVCP054K
Name:	130 NORTH 6TH STREET
Address:	126 NORTH 6TH STREET

130 NORTH 6TH STREET (Continued) **S126339318**

City,State,Zip:	NEW YORK CITY, NY
Borough:	Brooklyn
BBL:	2.0233500063023301E+19
OER Program:	VCP (Enrolled), E/RD (Review)
Phase:	Construction
Latitude:	40.717924
Longitude:	-73.95937
Postcode:	1
Community Board:	33
Council District:	553
Census Tract:	3062181
BIN:	3023350005
NTA:	North Side-South Side

---

326 NNE 1/4-1/2 0.477 mi. 2518 ft. **GREENPOINT AVENUE**
GREENPOINT AVENUE
BROOKLYN, NY

NY LTANKS **S102147192**
NY Spills **N/A**

Relative: Higher

Actual: 13 ft.

LTANKS:

Name:	GREENPOINT AVE/MERIT S/S
Address:	GREENPOINT AVENUE
City,State,Zip:	NEW YORK CITY, NY
Spill Number/Closed Date:	9004970 / 1990-08-05
Facility ID:	9004970
Site ID:	222175
Spill Date:	1990-08-04
Spill Cause:	Tank Overfill
Spill Source:	Gasoline Station or other PBS Facility
Spill Class:	Not reported
Cleanup Ceased:	1990-08-05
SWIS:	2401
Investigator:	JAMES
Referred To:	Not reported
Reported to Dept:	1990-08-04
CID:	Not reported
Water Affected:	Not reported
Spill Notifier:	Responsible Party
Last Inspection:	Not reported
Recommended Penalty:	False
Meets Standard:	True
UST Involvement:	True
Remediation Phase:	0
Date Entered In Computer:	1990-08-08
Spill Record Last Update:	2004-09-30
Spiller Name:	Not reported
Spiller Company:	ISLAND TRANSPORTATION
Spiller Address:	57-00 47TH STREET
Spiller County:	001
Spiller Contact:	Not reported
Spiller Phone:	Not reported
Spiller Extention:	Not reported
DEC Region:	2
DER Facility ID:	278741
DEC Memo:	""
Remarks:	"TANK OVERFILL, SPEEDY DRY USED."

GREENPOINT AVENUE (Continued) **S102147192**

All Materials:

Site ID:	222175
Operable Unit ID:	942622
Operable Unit:	01
Material ID:	436043
Material Code:	0009
Material Name:	gasoline
Case No.:	Not reported
Material FA:	Petroleum
Quantity:	4.00
Units:	G
Recovered:	.00
Oxygenate:	Not reported

SPILLS:

Name:	GREENPOINT AVENUE
Address:	GREENPOINT AVENUE
City,State,Zip:	BROOKLYN, NY
Spill Number/Closed Date:	9308931 / 1995-02-15
Facility ID:	9308931
Facility Type:	ER
DER Facility ID:	183729
Site ID:	222176
DEC Region:	2
Spill Cause:	Equipment Failure
Spill Class:	C3
SWIS:	2401
Spill Date:	1993-10-22
Investigator:	SPEDES UNIT
Referred To:	SPEDES UNIT
Reported to Dept:	1993-10-23
CID:	Not reported
Water Affected:	EAST RIVER
Spill Source:	Institutional, Educational, Gov., Other
Spill Notifier:	Federal Government
Cleanup Ceased:	1995-02-15
Cleanup Meets Std:	True
Last Inspection:	Not reported
Recommended Penalty:	False
UST Trust:	False
Remediation Phase:	0
Date Entered In Computer:	1993-10-25
Spill Record Last Update:	1995-02-15
Spiller Name:	Not reported
Spiller Company:	NYC DEP
Spiller Address:	84 AVE "V"
Spiller Company:	001
Contact Name:	Not reported
DEC Memo:	"Prior to Sept, 2004 data translation this spill Lead_DEC Field was SPDES/MARTINKAT 10/10/95: This is additional information about material spilled from the translation of the old spill file: KAW SEWAGE."
Remarks:	"ELECTRICAL EQUIPMENT FAILURE LOSS OF DC POWER - NYC DEP CREW AT SCENE REPAIRING NCB - NO ONE ELSE NOTIFIED."

GREENPOINT AVENUE (Continued) **S102147192**

All Materials:

Site ID:	222176
Operable Unit ID:	990464
Operable Unit:	01
Material ID:	391612
Material Code:	0066A
Material Name:	unknown petroleum
Case No.:	Not reported
Material FA:	Petroleum
Quantity:	.00
Units:	Not reported
Recovered:	.00
Oxygenate:	Not reported

AW327 **NEW 470 PROJECT** **NY ENG CONTROLS** **S118950508**
ESE **12 ECKFORD STREET** **NY INST CONTROL** **N/A**
1/4-1/2 **BROOKLYN, NY 11222** **NY BROWNFIELDS**
0.477 mi.
2518 ft. **Site 2 of 4 in cluster AW**

Relative:
Higher

Actual:
16 ft.

ENG CONTROLS:

Name:	NEW 470 PROJECT
Address:	12 ECKFORD STREET
City,State,Zip:	BROOKLYN, NY 11222
Site Code:	531164
HW Code:	C224242
Control Code:	15
Control Type:	ENG
Date Record Added:	11/13/2019
Date Rec Updated:	03/30/2021
Updated By:	LSZINOMA
Site Description:	"Location: The site is located at 12 Eckford Street in an urban area in the Greenpoint neighborhood of Brooklyn, New York. The approximately 21,630-square foot site is bounded by a former commercial building currently being used as a construction office for the site and residential buildings to the north; residential buildings to the east; Newton Street to the southeast; Eckford Street to the west; and Manhattan Avenue to the southwest. Site Features: An eight story residential building including at-grade parking and a lobby on the ground floor and apartments above. An open air dog run is located in the northwestern portion of the lot. Current Zoning and Land Use: The site is zoned as M1-2/R6A (light manufacturing and residential uses) and is currently vacant. This zoning is consistent with the proposed use of the site. The surrounding area is developed primarily with residential and commercial properties. Past Uses of the Site: The site formerly comprised Lots 30, 32, 33, and a portion of Lot 1 and have now been merged into Lot 33. According to historic Sanborn fire insurance maps, the site was undeveloped between 1887 and 1905. By 1916, Lot 1 was developed as an unspecified factory building, and former Lot 33 was developed with a barrel shed, a carriage garage, and a cooperage with an office. By 1942, Lot 1 was developed with a sash and door storage and a woodworking shop associated with the north-adjacent I. Feldman & Son Inc. sash and door manufacturer. Former Lot 30 was developed with a two-story building used for window sash storage. A gasoline tank was shown on the southwestern portion of former Lot 32. Former Lot 32 was labeled

NEW 470 PROJECT (Continued) **S118950508**

	as barrels, boxes, and automobile . Former Lot 33 was developed with a cooperage and an office. By 1951, Lot 1 was developed with a metal container manufacturer and an enameling works with a baking oven and spray booths and former Lot 30 was labeled to be: garage . Former Lot 1 was developed with a new factory building in 1963 and with a spray booth and storage on the eastern portion by 1965. By 1965, former Lot 30 was developed as a garage and as a factory by 1978. By 1983, former Lot 32 was used for freight storage, and for motor freight storage between 1986 and 1991. Site Geology and Hydrogeology: The stratigraphy of the site from the surface down consists of approximately 6-12 feet of historic fill, characterized by sand, gravel, and silt with concrete, asphalt, brick, and ash. Below the historic fill is a native sand, gravel, and silt stratum to a depth of at least 20 feet below grade. Bedrock was not encountered during the investigations. Groundwater was encountered between approximately 10 and 12.5 feet below grade and flow is generally from east to west beneath the site."
Env Problem:	"Remediation at the site is complete. Prior to remediation, the primary contaminants of concerns were lead in soil and VOCs in soil vapor. Remedial actions have successfully achieved soil cleanup objectives for restricted-residential use. Residual contamination in the soil, groundwater, and sediment is being managed under a Site Management Plan."
Health Problem:	"Remedial actions are complete and measures are in place to control the potential for coming in contact with residual contamination remaining at the site. "
Dump:	False
Structure:	False
Lagoon:	False
Landfill:	False
Pond:	False
Disp Start:	Not reported
Disp Term:	Not reported
Lat/Long:	Not reported
Dell:	Not reported
Record Add:	2016-09-14 11:15:00
Record Upd:	2019-12-24 09:29:00
Updated By:	GWBURKE
Own Op:	1
Sub Type:	E
Owner Name:	Ron Walker
Owner Company:	New 470 LLC
Owner Address:	58 Vanderbilt Motor Parkway, Suite 100
Owner Addr2:	Not reported
Owner City,St,Zip:	Commack, NY 11725
Owner Country:	United States of America
Own Op:	Document Repository
Sub Type:	NNN
Owner Name:	Not reported
Owner Company:	Greenpoint Library
Owner Address:	107 Norman Avenue
Owner Addr2:	Not reported
Owner City,St,Zip:	Brooklyn, NY 11222
Owner Country:	United States of America
Own Op:	6
Sub Type:	P03
Owner Name:	Ron Walker

NEW 470 PROJECT (Continued) **S118950508**

Owner Company:	New 470 LLC
Owner Address:	58 Vanderbilt Motor Parkway, Suite 100
Owner Addr2:	Not reported
Owner City,St,Zip:	Commack, NY 11725
Owner Country:	United States of America
Own Op:	Document Repository
Sub Type:	NNN
Owner Name:	Not reported
Owner Company:	Brooklyn Community Board 1
Owner Address:	435 Graham Avenue
Owner Addr2:	Not reported
Owner City,St,Zip:	Brooklyn, NY 11211
Owner Country:	United States of America
HW Code:	C224242
Waste Type:	trichloroethene (TCE)
Waste Quantity:	UNKNOWN
Waste Code:	Not reported
HW Code:	C224242
Waste Type:	tetrachloroethene (PCE)
Waste Quantity:	UNKNOWN
Waste Code:	Not reported
HW Code:	C224242
Waste Type:	lead
Waste Quantity:	UNKNOWN
Waste Code:	Not reported
HW Code:	C224242
Waste Type:	1,1,1-trichloroethane
Waste Quantity:	UNKNOWN
Waste Code:	Not reported
HW Code:	C224242
Waste Type:	1,1-dichloroethane
Waste Quantity:	UNKNOWN
Waste Code:	Not reported
HW Code:	C224242
Waste Type:	arsenic
Waste Quantity:	UNKNOWN
Waste Code:	Not reported
HW Code:	C224242
Waste Type:	MTBE (methyl-tert-butyl ether)
Waste Quantity:	UNKNOWN
Waste Code:	Not reported
HW Code:	C224242
Waste Type:	benzo(b)fluoranthene
Waste Quantity:	UNKNOWN
Waste Code:	Not reported
HW Code:	C224242
Waste Type:	mercury
Waste Quantity:	UNKNOWN
Waste Code:	Not reported
Crossref ID:	1900723
Cross Ref Type Code:	01
Cross Ref Type:	Spill No.
Record Added Date:	2019-04-23 11:53:00
Record Updated:	2019-04-23 11:53:00
Updated By:	SJWALSH
Crossref ID:	2019083000369001
Cross Ref Type Code:	31

NEW 470 PROJECT (Continued) **S118950508**

Cross Ref Type:	Environmental Easement No.
Record Added Date:	2019-09-16 12:10:00
Record Updated:	2019-09-18 11:42:00
Updated By:	SJWALSH
Crossref ID:	C224242-10-16
Cross Ref Type Code:	23
Cross Ref Type:	Agreement/Consent Order Number
Record Added Date:	2019-11-25 13:37:00
Record Updated:	2019-11-25 13:37:00
Updated By:	JCGRATHW
Crossref ID:	2019000281480
Cross Ref Type Code:	25
Cross Ref Type:	County Recording Identifier
Record Added Date:	2019-09-16 12:10:00
Record Updated:	2019-12-23 16:02:00
Updated By:	JCGRATHW

Name:	NEW 470 PROJECT
Address:	12 ECKFORD STREET
City,State,Zip:	BROOKLYN, NY 11222
Site Code:	531164
HW Code:	C224242
Control Code:	13
Control Type:	ENG
Date Record Added:	11/13/2019
Date Rec Updated:	03/30/2021
Updated By:	LSZINOMA
Site Description:	"Location: The site is located at 12 Eckford Street in an urban area in the Greenpoint neighborhood of Brooklyn, New York. The approximately 21,630-square foot site is bounded by a former commercial building currently being used as a construction office for the site and residential buildings to the north; residential buildings to the east; Newton Street to the southeast; Eckford Street to the west; and Manhattan Avenue to the southwest. Site Features: An eight story residential building including at-grade parking and a lobby on the ground floor and apartments above. An open air dog run is located in the northwestern portion of the lot. Current Zoning and Land Use: The site is zoned as M1-2/R6A (light manufacturing and residential uses) and is currently vacant. This zoning is consistent with the proposed use of the site. The surrounding area is developed primarily with residential and commercial properties. Past Uses of the Site: The site formerly comprised Lots 30, 32, 33, and a portion of Lot 1 and have now been merged into Lot 33. According to historic Sanborn fire insurance maps, the site was undeveloped between 1887 and 1905. By 1916, Lot 1 was developed as an unspecified factory building, and former Lot 33 was developed with a barrel shed, a carriage garage, and a cooperage with an office. By 1942, Lot 1 was developed with a sash and door storage and a woodworking shop associated with the north-adjacent I. Feldman & Son Inc. sash and door manufacturer. Former Lot 30 was developed with a two-story building used for window sash storage. A gasoline tank was shown on the southwestern portion of former Lot 32. Former Lot 32 was labeled as barrels, boxes, and automobile . Former Lot 33 was developed with a cooperage and an office. By 1951, Lot 1 was developed with a metal container manufacturer and an enameling works with a baking oven and spray booths and former Lot 30 was labeled to be: garage . Former Lot 1 was developed with a new factory building in 1963 and with a spray

NEW 470 PROJECT (Continued) **S118950508**

booth and storage on the eastern portion by 1965. By 1965, former Lot 30 was developed as a garage and as a factory by 1978. By 1983, former Lot 32 was used for freight storage, and for motor freight storage between 1986 and 1991. Site Geology and Hydrogeology: The stratigraphy of the site from the surface down consists of approximately 6-12 feet of historic fill, characterized by sand, gravel, and silt with concrete, asphalt, brick, and ash. Below the historic fill is a native sand, gravel, and silt stratum to a depth of at least 20 feet below grade. Bedrock was not encountered during the investigations. Groundwater was encountered between approximately 10 and 12.5 feet below grade and flow is generally from east to west beneath the site."

Env Problem: "Remediation at the site is complete. Prior to remediation, the primary contaminants of concerns were lead in soil and VOCs in soil vapor. Remedial actions have successfully achieved soil cleanup objectives for restricted-residential use. Residual contamination in the soil, groundwater, and sediment is being managed under a Site Management Plan."

Health Problem: "Remedial actions are complete and measures are in place to control the potential for coming in contact with residual contamination remaining at the site. "

Dump: False
Structure: False
Lagoon: False
Landfill: False
Pond: False
Disp Start: Not reported
Disp Term: Not reported
Lat/Long: Not reported
Dell: Not reported
Record Add: 2016-09-14 11:15:00
Record Upd: 2019-12-24 09:29:00
Updated By: GWBURKE
Own Op: 1
Sub Type: E
Owner Name: Ron Walker
Owner Company: New 470 LLC
Owner Address: 58 Vanderbilt Motor Parkway, Suite 100
Owner Addr2: Not reported
Owner City,St,Zip: Commack, NY 11725
Owner Country: United States of America
Own Op: Document Repository
Sub Type: NNN
Owner Name: Not reported
Owner Company: Greenpoint Library
Owner Address: 107 Norman Avenue
Owner Addr2: Not reported
Owner City,St,Zip: Brooklyn, NY 11222
Owner Country: United States of America
Own Op: 6
Sub Type: P03
Owner Name: Ron Walker
Owner Company: New 470 LLC
Owner Address: 58 Vanderbilt Motor Parkway, Suite 100
Owner Addr2: Not reported
Owner City,St,Zip: Commack, NY 11725
Owner Country: United States of America

NEW 470 PROJECT (Continued) **S118950508**

Own Op:	Document Repository
Sub Type:	NNN
Owner Name:	Not reported
Owner Company:	Brooklyn Community Board 1
Owner Address:	435 Graham Avenue
Owner Addr2:	Not reported
Owner City,St,Zip:	Brooklyn, NY 11211
Owner Country:	United States of America
HW Code:	C224242
Waste Type:	trichloroethene (TCE)
Waste Quantity:	UNKNOWN
Waste Code:	Not reported
HW Code:	C224242
Waste Type:	tetrachloroethene (PCE)
Waste Quantity:	UNKNOWN
Waste Code:	Not reported
HW Code:	C224242
Waste Type:	lead
Waste Quantity:	UNKNOWN
Waste Code:	Not reported
HW Code:	C224242
Waste Type:	1,1,1-trichloroethane
Waste Quantity:	UNKNOWN
Waste Code:	Not reported
HW Code:	C224242
Waste Type:	1,1-dichloroethane
Waste Quantity:	UNKNOWN
Waste Code:	Not reported
HW Code:	C224242
Waste Type:	arsenic
Waste Quantity:	UNKNOWN
Waste Code:	Not reported
HW Code:	C224242
Waste Type:	MTBE (methyl-tert-butyl ether)
Waste Quantity:	UNKNOWN
Waste Code:	Not reported
HW Code:	C224242
Waste Type:	benzo(b)fluoranthene
Waste Quantity:	UNKNOWN
Waste Code:	Not reported
HW Code:	C224242
Waste Type:	mercury
Waste Quantity:	UNKNOWN
Waste Code:	Not reported
Crossref ID:	1900723
Cross Ref Type Code:	01
Cross Ref Type:	Spill No.
Record Added Date:	2019-04-23 11:53:00
Record Updated:	2019-04-23 11:53:00
Updated By:	SJWALSH
Crossref ID:	2019083000369001
Cross Ref Type Code:	31
Cross Ref Type:	Environmental Easement No.
Record Added Date:	2019-09-16 12:10:00
Record Updated:	2019-09-18 11:42:00
Updated By:	SJWALSH
Crossref ID:	C224242-10-16

NEW 470 PROJECT (Continued) **S118950508**

Cross Ref Type Code:	23
Cross Ref Type:	Agreement/Consent Order Number
Record Added Date:	2019-11-25 13:37:00
Record Updated:	2019-11-25 13:37:00
Updated By:	JCGRATHW
Crossref ID:	2019000281480
Cross Ref Type Code:	25
Cross Ref Type:	County Recording Identifier
Record Added Date:	2019-09-16 12:10:00
Record Updated:	2019-12-23 16:02:00
Updated By:	JCGRATHW
Name:	NEW 470 PROJECT
Address:	12 ECKFORD STREET
City,State,Zip:	BROOKLYN, NY 11222
Site Code:	531164
HW Code:	C224242
Control Code:	35
Control Type:	ENG
Date Record Added:	11/13/2019
Date Rec Updated:	03/30/2021
Updated By:	LSZINOMA
Site Description:	"Location: The site is located at 12 Eckford Street in an urban area in the Greenpoint neighborhood of Brooklyn, New York. The approximately 21,630-square foot site is bounded by a former commercial building currently being used as a construction office for the site and residential buildings to the north; residential buildings to the east; Newton Street to the southeast; Eckford Street to the west; and Manhattan Avenue to the southwest. Site Features: An eight story residential building including at-grade parking and a lobby on the ground floor and apartments above. An open air dog run is located in the northwestern portion of the lot. Current Zoning and Land Use: The site is zoned as M1-2/R6A (light manufacturing and residential uses) and is currently vacant. This zoning is consistent with the proposed use of the site. The surrounding area is developed primarily with residential and commercial properties. Past Uses of the Site: The site formerly comprised Lots 30, 32, 33, and a portion of Lot 1 and have now been merged into Lot 33. According to historic Sanborn fire insurance maps, the site was undeveloped between 1887 and 1905. By 1916, Lot 1 was developed as an unspecified factory building, and former Lot 33 was developed with a barrel shed, a carriage garage, and a cooperage with an office. By 1942, Lot 1 was developed with a sash and door storage and a woodworking shop associated with the north-adjacent I. Feldman & Son Inc. sash and door manufacturer. Former Lot 30 was developed with a two-story building used for window sash storage. A gasoline tank was shown on the southwestern portion of former Lot 32. Former Lot 32 was labeled as barrels, boxes, and automobile . Former Lot 33 was developed with a cooperage and an office. By 1951, Lot 1 was developed with a metal container manufacturer and an enameling works with a baking oven and spray booths and former Lot 30 was labeled to be: garage . Former Lot 1 was developed with a new factory building in 1963 and with a spray booth and storage on the eastern portion by 1965. By 1965, former Lot 30 was developed as a garage and as a factory by 1978. By 1983, former Lot 32 was used for freight storage, and for motor freight storage between 1986 and 1991. Site Geology and Hydrogeology: The stratigraphy of the site from the surface down consists of

NEW 470 PROJECT (Continued) **S118950508**

	approximately 6-12 feet of historic fill, characterized by sand, gravel, and silt with concrete, asphalt, brick, and ash. Below the historic fill is a native sand, gravel, and silt stratum to a depth of at least 20 feet below grade. Bedrock was not encountered during the investigations. Groundwater was encountered between approximately 10 and 12.5 feet below grade and flow is generally from east to west beneath the site."
Env Problem:	"Remediation at the site is complete. Prior to remediation, the primary contaminants of concerns were lead in soil and VOCs in soil vapor. Remedial actions have successfully achieved soil cleanup objectives for restricted-residential use. Residual contamination in the soil, groundwater, and sediment is being managed under a Site Management Plan."
Health Problem:	"Remedial actions are complete and measures are in place to control the potential for coming in contact with residual contamination remaining at the site. "
Dump:	False
Structure:	False
Lagoon:	False
Landfill:	False
Pond:	False
Disp Start:	Not reported
Disp Term:	Not reported
Lat/Long:	Not reported
Dell:	Not reported
Record Add:	2016-09-14 11:15:00
Record Upd:	2019-12-24 09:29:00
Updated By:	GWBURKE
Own Op:	1
Sub Type:	E
Owner Name:	Ron Walker
Owner Company:	New 470 LLC
Owner Address:	58 Vanderbilt Motor Parkway, Suite 100
Owner Addr2:	Not reported
Owner City,St,Zip:	Commack, NY 11725
Owner Country:	United States of America
Own Op:	Document Repository
Sub Type:	NNN
Owner Name:	Not reported
Owner Company:	Greenpoint Library
Owner Address:	107 Norman Avenue
Owner Addr2:	Not reported
Owner City,St,Zip:	Brooklyn, NY 11222
Owner Country:	United States of America
Own Op:	6
Sub Type:	P03
Owner Name:	Ron Walker
Owner Company:	New 470 LLC
Owner Address:	58 Vanderbilt Motor Parkway, Suite 100
Owner Addr2:	Not reported
Owner City,St,Zip:	Commack, NY 11725
Owner Country:	United States of America
Own Op:	Document Repository
Sub Type:	NNN
Owner Name:	Not reported
Owner Company:	Brooklyn Community Board 1
Owner Address:	435 Graham Avenue

NEW 470 PROJECT (Continued) **S118950508**

Owner Addr2:	Not reported
Owner City,St,Zip:	Brooklyn, NY 11211
Owner Country:	United States of America
HW Code:	C224242
Waste Type:	trichloroethene (TCE)
Waste Quantity:	UNKNOWN
Waste Code:	Not reported
HW Code:	C224242
Waste Type:	tetrachloroethene (PCE)
Waste Quantity:	UNKNOWN
Waste Code:	Not reported
HW Code:	C224242
Waste Type:	lead
Waste Quantity:	UNKNOWN
Waste Code:	Not reported
HW Code:	C224242
Waste Type:	1,1,1-trichloroethane
Waste Quantity:	UNKNOWN
Waste Code:	Not reported
HW Code:	C224242
Waste Type:	1,1-dichloroethane
Waste Quantity:	UNKNOWN
Waste Code:	Not reported
HW Code:	C224242
Waste Type:	arsenic
Waste Quantity:	UNKNOWN
Waste Code:	Not reported
HW Code:	C224242
Waste Type:	MTBE (methyl-tert-butyl ether)
Waste Quantity:	UNKNOWN
Waste Code:	Not reported
HW Code:	C224242
Waste Type:	benzo(b)fluoranthene
Waste Quantity:	UNKNOWN
Waste Code:	Not reported
HW Code:	C224242
Waste Type:	mercury
Waste Quantity:	UNKNOWN
Waste Code:	Not reported
Crossref ID:	1900723
Cross Ref Type Code:	01
Cross Ref Type:	Spill No.
Record Added Date:	2019-04-23 11:53:00
Record Updated:	2019-04-23 11:53:00
Updated By:	SJWALSH
Crossref ID:	2019083000369001
Cross Ref Type Code:	31
Cross Ref Type:	Environmental Easement No.
Record Added Date:	2019-09-16 12:10:00
Record Updated:	2019-09-18 11:42:00
Updated By:	SJWALSH
Crossref ID:	C224242-10-16
Cross Ref Type Code:	23
Cross Ref Type:	Agreement/Consent Order Number
Record Added Date:	2019-11-25 13:37:00
Record Updated:	2019-11-25 13:37:00
Updated By:	JCGRATHW

NEW 470 PROJECT (Continued) **S118950508**

Crossref ID: 2019000281480
Cross Ref Type Code: 25
Cross Ref Type: County Recording Identifier
Record Added Date: 2019-09-16 12:10:00
Record Updated: 2019-12-23 16:02:00
Updated By: JCGRATHW

INST CONTROL:
Name: NEW 470 PROJECT
Address: 12 ECKFORD STREET
City,State,Zip: BROOKLYN, NY 11222
Site Code: 531164
Control Name: Environmental Easement
HW Code: C224242
Control Code: J
Control Type: INST
Dt record added: 11/13/2019
Dt rec updated: 03/30/2021
Updated By: LSZINOMA
Site Code: 531164
Site Description: "Location: The site is located at 12 Eckford Street in an urban area in the Greenpoint neighborhood of Brooklyn, New York. The approximately 21,630-square foot site is bounded by a former commercial building currently being used as a construction office for the site and residential buildings to the north; residential buildings to the east; Newton Street to the southeast; Eckford Street to the west; and Manhattan Avenue to the southwest. Site Features: An eight story residential building including at-grade parking and a lobby on the ground floor and apartments above. An open air dog run is located in the northwestern portion of the lot. Current Zoning and Land Use: The site is zoned as M1-2/R6A (light manufacturing and residential uses) and is currently vacant. This zoning is consistent with the proposed use of the site. The surrounding area is developed primarily with residential and commercial properties. Past Uses of the Site: The site formerly comprised Lots 30, 32, 33, and a portion of Lot 1 and have now been merged into Lot 33. According to historic Sanborn fire insurance maps, the site was undeveloped between 1887 and 1905. By 1916, Lot 1 was developed as an unspecified factory building, and former Lot 33 was developed with a barrel shed, a carriage garage, and a cooperage with an office. By 1942, Lot 1 was developed with a sash and door storage and a woodworking shop associated with the north-adjacent I. Feldman & Son Inc. sash and door manufacturer. Former Lot 30 was developed with a two-story building used for window sash storage. A gasoline tank was shown on the southwestern portion of former Lot 32. Former Lot 32 was labeled as barrels, boxes, and automobile . Former Lot 33 was developed with a cooperage and an office. By 1951, Lot 1 was developed with a metal container manufacturer and an enameling works with a baking oven and spray booths and former Lot 30 was labeled to be: garage . Former Lot 1 was developed with a new factory building in 1963 and with a spray booth and storage on the eastern portion by 1965. By 1965, former Lot 30 was developed as a garage and as a factory by 1978. By 1983, former Lot 32 was used for freight storage, and for motor freight storage between 1986 and 1991. Site Geology and Hydrogeology: The stratigraphy of the site from the surface down consists of approximately 6-12 feet of historic fill, characterized by sand, gravel, and silt with concrete, asphalt, brick, and ash. Below the

NEW 470 PROJECT (Continued) **S118950508**

historic fill is a native sand, gravel, and silt stratum to a depth of at least 20 feet below grade. Bedrock was not encountered during the investigations. Groundwater was encountered between approximately 10 and 12.5 feet below grade and flow is generally from east to west beneath the site."

Env Problem: "Remediation at the site is complete. Prior to remediation, the primary contaminants of concerns were lead in soil and VOCs in soil vapor. Remedial actions have successfully achieved soil cleanup objectives for restricted-residential use. Residual contamination in the soil, groundwater, and sediment is being managed under a Site Management Plan."

Health Problem: "Remedial actions are complete and measures are in place to control the potential for coming in contact with residual contamination remaining at the site. "

Dump: False
Structure: False
Lagoon: False
Landfill: False
Pond: False
Disp Start: Not reported
Disp Term: Not reported
Lat/Long: Not reported
Dell: Not reported
Record Add: 2016-09-14 11:15:00
Record Upd: 2019-12-24 09:29:00
Updated By: GWBURKE
Own Op: 1
Sub Type: E
Owner Name: Ron Walker
Owner Company: New 470 LLC
Owner Address: 58 Vanderbilt Motor Parkway, Suite 100
Owner Addr2: Not reported
Owner City,St,Zip: Commack, NY 11725
Owner Country: United States of America
Own Op: Document Repository
Sub Type: NNN
Owner Name: Not reported
Owner Company: Greenpoint Library
Owner Address: 107 Norman Avenue
Owner Addr2: Not reported
Owner City,St,Zip: Brooklyn, NY 11222
Owner Country: United States of America
Own Op: 6
Sub Type: P03
Owner Name: Ron Walker
Owner Company: New 470 LLC
Owner Address: 58 Vanderbilt Motor Parkway, Suite 100
Owner Addr2: Not reported
Owner City,St,Zip: Commack, NY 11725
Owner Country: United States of America
Own Op: Document Repository
Sub Type: NNN
Owner Name: Not reported
Owner Company: Brooklyn Community Board 1
Owner Address: 435 Graham Avenue
Owner Addr2: Not reported
Owner City,St,Zip: Brooklyn, NY 11211

NEW 470 PROJECT (Continued) **S118950508**

Owner Country: United States of America
HW Code: C224242
Waste Type: trichloroethene (TCE)
Waste Quantity: UNKNOWN
Waste Code: Not reported
HW Code: C224242
Waste Type: tetrachloroethene (PCE)
Waste Quantity: UNKNOWN
Waste Code: Not reported
HW Code: C224242
Waste Type: lead
Waste Quantity: UNKNOWN
Waste Code: Not reported
HW Code: C224242
Waste Type: 1,1,1-trichloroethane
Waste Quantity: UNKNOWN
Waste Code: Not reported
HW Code: C224242
Waste Type: 1,1-dichloroethane
Waste Quantity: UNKNOWN
Waste Code: Not reported
HW Code: C224242
Waste Type: arsenic
Waste Quantity: UNKNOWN
Waste Code: Not reported
HW Code: C224242
Waste Type: MTBE (methyl-tert-butyl ether)
Waste Quantity: UNKNOWN
Waste Code: Not reported
HW Code: C224242
Waste Type: benzo(b)fluoranthene
Waste Quantity: UNKNOWN
Waste Code: Not reported
HW Code: C224242
Waste Type: mercury
Waste Quantity: UNKNOWN
Waste Code: Not reported
Crossref ID: 1900723
Cross Ref Type Code: 01
Cross Ref Type: Spill No.
Record Added Date: 2019-04-23 11:53:00
Record Updated: 2019-04-23 11:53:00
Updated By: SJWALSH
Crossref ID: 20190830003690001
Cross Ref Type Code: 31
Cross Ref Type: Environmental Easement No.
Record Added Date: 2019-09-16 12:10:00
Record Updated: 2019-09-18 11:42:00
Updated By: SJWALSH
Crossref ID: C224242-10-16
Cross Ref Type Code: 23
Cross Ref Type: Agreement/Consent Order Number
Record Added Date: 2019-11-25 13:37:00
Record Updated: 2019-11-25 13:37:00
Updated By: JCGRATHW
Crossref ID: 20190002814800
Cross Ref Type Code: 25

NEW 470 PROJECT (Continued) **S118950508**

Cross Ref Type: County Recording Identifier
Record Added Date: 2019-09-16 12:10:00
Record Updated: 2019-12-23 16:02:00
Updated By: JCGRATHW

Name: NEW 470 PROJECT
Address: 12 ECKFORD STREET
City,State,Zip: BROOKLYN, NY 11222
Site Code: 531164
Control Name: Landuse Restriction
HW Code: C224242
Control Code: 25
Control Type: INST
Dt record added: 11/13/2019
Dt rec updated: 03/30/2021
Updated By: LSZINOMA
Site Code: 531164
Site Description: "Location: The site is located at 12 Eckford Street in an urban area in the Greenpoint neighborhood of Brooklyn, New York. The approximately 21,630-square foot site is bounded by a former commercial building currently being used as a construction office for the site and residential buildings to the north; residential buildings to the east; Newton Street to the southeast; Eckford Street to the west; and Manhattan Avenue to the southwest. Site Features: An eight story residential building including at-grade parking and a lobby on the ground floor and apartments above. An open air dog run is located in the northwestern portion of the lot. Current Zoning and Land Use: The site is zoned as M1-2/R6A (light manufacturing and residential uses) and is currently vacant. This zoning is consistent with the proposed use of the site. The surrounding area is developed primarily with residential and commercial properties. Past Uses of the Site: The site formerly comprised Lots 30, 32, 33, and a portion of Lot 1 and have now been merged into Lot 33. According to historic Sanborn fire insurance maps, the site was undeveloped between 1887 and 1905. By 1916, Lot 1 was developed as an unspecified factory building, and former Lot 33 was developed with a barrel shed, a carriage garage, and a cooperage with an office. By 1942, Lot 1 was developed with a sash and door storage and a woodworking shop associated with the north-adjacent I. Feldman & Son Inc. sash and door manufacturer. Former Lot 30 was developed with a two-story building used for window sash storage. A gasoline tank was shown on the southwestern portion of former Lot 32. Former Lot 32 was labeled as barrels, boxes, and automobile . Former Lot 33 was developed with a cooperage and an office. By 1951, Lot 1 was developed with a metal container manufacturer and an enameling works with a baking oven and spray booths and former Lot 30 was labeled to be: garage . Former Lot 1 was developed with a new factory building in 1963 and with a spray booth and storage on the eastern portion by 1965. By 1965, former Lot 30 was developed as a garage and as a factory by 1978. By 1983, former Lot 32 was used for freight storage, and for motor freight storage between 1986 and 1991. Site Geology and Hydrogeology: The stratigraphy of the site from the surface down consists of approximately 6-12 feet of historic fill, characterized by sand, gravel, and silt with concrete, asphalt, brick, and ash. Below the historic fill is a native sand, gravel, and silt stratum to a depth of at least 20 feet below grade. Bedrock was not encountered during the investigations. Groundwater was encountered between approximately

NEW 470 PROJECT (Continued) **S118950508**

	10 and 12.5 feet below grade and flow is generally from east to west beneath the site."
Env Problem:	"Remediation at the site is complete. Prior to remediation, the primary contaminants of concerns were lead in soil and VOCs in soil vapor. Remedial actions have successfully achieved soil cleanup objectives for restricted-residential use. Residual contamination in the soil, groundwater, and sediment is being managed under a Site Management Plan."
Health Problem:	"Remedial actions are complete and measures are in place to control the potential for coming in contact with residual contamination remaining at the site. "
Dump:	False
Structure:	False
Lagoon:	False
Landfill:	False
Pond:	False
Disp Start:	Not reported
Disp Term:	Not reported
Lat/Long:	Not reported
Dell:	Not reported
Record Add:	2016-09-14 11:15:00
Record Upd:	2019-12-24 09:29:00
Updated By:	GWBURKE
Own Op:	1
Sub Type:	E
Owner Name:	Ron Walker
Owner Company:	New 470 LLC
Owner Address:	58 Vanderbilt Motor Parkway, Suite 100
Owner Addr2:	Not reported
Owner City,St,Zip:	Commack, NY 11725
Owner Country:	United States of America
Own Op:	Document Repository
Sub Type:	NNN
Owner Name:	Not reported
Owner Company:	Greenpoint Library
Owner Address:	107 Norman Avenue
Owner Addr2:	Not reported
Owner City,St,Zip:	Brooklyn, NY 11222
Owner Country:	United States of America
Own Op:	6
Sub Type:	P03
Owner Name:	Ron Walker
Owner Company:	New 470 LLC
Owner Address:	58 Vanderbilt Motor Parkway, Suite 100
Owner Addr2:	Not reported
Owner City,St,Zip:	Commack, NY 11725
Owner Country:	United States of America
Own Op:	Document Repository
Sub Type:	NNN
Owner Name:	Not reported
Owner Company:	Brooklyn Community Board 1
Owner Address:	435 Graham Avenue
Owner Addr2:	Not reported
Owner City,St,Zip:	Brooklyn, NY 11211
Owner Country:	United States of America
HW Code:	C224242
Waste Type:	trichloroethene (TCE)

NEW 470 PROJECT (Continued) **S118950508**

Waste Quantity: UNKNOWN
Waste Code: Not reported
HW Code: C224242
Waste Type: tetrachloroethene (PCE)
Waste Quantity: UNKNOWN
Waste Code: Not reported
HW Code: C224242
Waste Type: lead
Waste Quantity: UNKNOWN
Waste Code: Not reported
HW Code: C224242
Waste Type: 1,1,1-trichloroethane
Waste Quantity: UNKNOWN
Waste Code: Not reported
HW Code: C224242
Waste Type: 1,1-dichloroethane
Waste Quantity: UNKNOWN
Waste Code: Not reported
HW Code: C224242
Waste Type: arsenic
Waste Quantity: UNKNOWN
Waste Code: Not reported
HW Code: C224242
Waste Type: MTBE (methyl-tert-butyl ether)
Waste Quantity: UNKNOWN
Waste Code: Not reported
HW Code: C224242
Waste Type: benzo(b)fluoranthene
Waste Quantity: UNKNOWN
Waste Code: Not reported
HW Code: C224242
Waste Type: mercury
Waste Quantity: UNKNOWN
Waste Code: Not reported
Crossref ID: 1900723
Cross Ref Type Code: 01
Cross Ref Type: Spill No.
Record Added Date: 2019-04-23 11:53:00
Record Updated: 2019-04-23 11:53:00
Updated By: SJWALSH
Crossref ID: 2019083000369001
Cross Ref Type Code: 31
Cross Ref Type: Environmental Easement No.
Record Added Date: 2019-09-16 12:10:00
Record Updated: 2019-09-18 11:42:00
Updated By: SJWALSH
Crossref ID: C224242-10-16
Cross Ref Type Code: 23
Cross Ref Type: Agreement/Consent Order Number
Record Added Date: 2019-11-25 13:37:00
Record Updated: 2019-11-25 13:37:00
Updated By: JCGRATHW
Crossref ID: 2019000281480
Cross Ref Type Code: 25
Cross Ref Type: County Recording Identifier
Record Added Date: 2019-09-16 12:10:00
Record Updated: 2019-12-23 16:02:00

NEW 470 PROJECT (Continued) **S118950508**

Updated By: JCGRATHW

Name: NEW 470 PROJECT
Address: 12 ECKFORD STREET
City,State,Zip: BROOKLYN, NY 11222
Site Code: 531164
Control Name: Ground Water Use Restriction
HW Code: C224242
Control Code: 08
Control Type: INST
Dt record added: 11/13/2019
Dt rec updated: 03/30/2021
Updated By: LSZINOMA
Site Code: 531164
Site Description: "Location: The site is located at 12 Eckford Street in an urban area in the Greenpoint neighborhood of Brooklyn, New York. The approximately 21,630-square foot site is bounded by a former commercial building currently being used as a construction office for the site and residential buildings to the north; residential buildings to the east; Newton Street to the southeast; Eckford Street to the west; and Manhattan Avenue to the southwest. Site Features: An eight story residential building including at-grade parking and a lobby on the ground floor and apartments above. An open air dog run is located in the northwestern portion of the lot. Current Zoning and Land Use: The site is zoned as M1-2/R6A (light manufacturing and residential uses) and is currently vacant. This zoning is consistent with the proposed use of the site. The surrounding area is developed primarily with residential and commercial properties. Past Uses of the Site: The site formerly comprised Lots 30, 32, 33, and a portion of Lot 1 and have now been merged into Lot 33. According to historic Sanborn fire insurance maps, the site was undeveloped between 1887 and 1905. By 1916, Lot 1 was developed as an unspecified factory building, and former Lot 33 was developed with a barrel shed, a carriage garage, and a cooperage with an office. By 1942, Lot 1 was developed with a sash and door storage and a woodworking shop associated with the north-adjacent I. Feldman & Son Inc. sash and door manufacturer. Former Lot 30 was developed with a two-story building used for window sash storage. A gasoline tank was shown on the southwestern portion of former Lot 32. Former Lot 32 was labeled as barrels, boxes, and automobile . Former Lot 33 was developed with a cooperage and an office. By 1951, Lot 1 was developed with a metal container manufacturer and an enameling works with a baking oven and spray booths and former Lot 30 was labeled to be: garage . Former Lot 1 was developed with a new factory building in 1963 and with a spray booth and storage on the eastern portion by 1965. By 1965, former Lot 30 was developed as a garage and as a factory by 1978. By 1983, former Lot 32 was used for freight storage, and for motor freight storage between 1986 and 1991. Site Geology and Hydrogeology: The stratigraphy of the site from the surface down consists of approximately 6-12 feet of historic fill, characterized by sand, gravel, and silt with concrete, asphalt, brick, and ash. Below the historic fill is a native sand, gravel, and silt stratum to a depth of at least 20 feet below grade. Bedrock was not encountered during the investigations. Groundwater was encountered between approximately 10 and 12.5 feet below grade and flow is generally from east to west beneath the site."
Env Problem: "Remediation at the site is complete. Prior to remediation, the

NEW 470 PROJECT (Continued) **S118950508**

	primary contaminants of concerns were lead in soil and VOCs in soil vapor. Remedial actions have successfully achieved soil cleanup objectives for restricted-residential use. Residual contamination in the soil, groundwater, and sediment is being managed under a Site Management Plan."
Health Problem:	"Remedial actions are complete and measures are in place to control the potential for coming in contact with residual contamination remaining at the site. "
Dump:	False
Structure:	False
Lagoon:	False
Landfill:	False
Pond:	False
Disp Start:	Not reported
Disp Term:	Not reported
Lat/Long:	Not reported
Dell:	Not reported
Record Add:	2016-09-14 11:15:00
Record Upd:	2019-12-24 09:29:00
Updated By:	GWBURKE
Own Op:	1
Sub Type:	E
Owner Name:	Ron Walker
Owner Company:	New 470 LLC
Owner Address:	58 Vanderbilt Motor Parkway, Suite 100
Owner Addr2:	Not reported
Owner City,St,Zip:	Commack, NY 11725
Owner Country:	United States of America
Own Op:	Document Repository
Sub Type:	NNN
Owner Name:	Not reported
Owner Company:	Greenpoint Library
Owner Address:	107 Norman Avenue
Owner Addr2:	Not reported
Owner City,St,Zip:	Brooklyn, NY 11222
Owner Country:	United States of America
Own Op:	6
Sub Type:	P03
Owner Name:	Ron Walker
Owner Company:	New 470 LLC
Owner Address:	58 Vanderbilt Motor Parkway, Suite 100
Owner Addr2:	Not reported
Owner City,St,Zip:	Commack, NY 11725
Owner Country:	United States of America
Own Op:	Document Repository
Sub Type:	NNN
Owner Name:	Not reported
Owner Company:	Brooklyn Community Board 1
Owner Address:	435 Graham Avenue
Owner Addr2:	Not reported
Owner City,St,Zip:	Brooklyn, NY 11211
Owner Country:	United States of America
HW Code:	C224242
Waste Type:	trichloroethene (TCE)
Waste Quantity:	UNKNOWN
Waste Code:	Not reported
HW Code:	C224242

NEW 470 PROJECT (Continued) **S118950508**

Waste Type: tetrachloroethene (PCE)
Waste Quantity: UNKNOWN
Waste Code: Not reported
HW Code: C224242
Waste Type: lead
Waste Quantity: UNKNOWN
Waste Code: Not reported
HW Code: C224242
Waste Type: 1,1,1-trichloroethane
Waste Quantity: UNKNOWN
Waste Code: Not reported
HW Code: C224242
Waste Type: 1,1-dichloroethane
Waste Quantity: UNKNOWN
Waste Code: Not reported
HW Code: C224242
Waste Type: arsenic
Waste Quantity: UNKNOWN
Waste Code: Not reported
HW Code: C224242
Waste Type: MTBE (methyl-tert-butyl ether)
Waste Quantity: UNKNOWN
Waste Code: Not reported
HW Code: C224242
Waste Type: benzo(b)fluoranthene
Waste Quantity: UNKNOWN
Waste Code: Not reported
HW Code: C224242
Waste Type: mercury
Waste Quantity: UNKNOWN
Waste Code: Not reported
Crossref ID: 1900723
Cross Ref Type Code: 01
Cross Ref Type: Spill No.
Record Added Date: 2019-04-23 11:53:00
Record Updated: 2019-04-23 11:53:00
Updated By: SJWALSH
Crossref ID: 2019083000369001
Cross Ref Type Code: 31
Cross Ref Type: Environmental Easement No.
Record Added Date: 2019-09-16 12:10:00
Record Updated: 2019-09-18 11:42:00
Updated By: SJWALSH
Crossref ID: C224242-10-16
Cross Ref Type Code: 23
Cross Ref Type: Agreement/Consent Order Number
Record Added Date: 2019-11-25 13:37:00
Record Updated: 2019-11-25 13:37:00
Updated By: JCGRATHW
Crossref ID: 2019000281480
Cross Ref Type Code: 25
Cross Ref Type: County Recording Identifier
Record Added Date: 2019-09-16 12:10:00
Record Updated: 2019-12-23 16:02:00
Updated By: JCGRATHW

Name: NEW 470 PROJECT

NEW 470 PROJECT (Continued) **S118950508**

Address: 12 ECKFORD STREET
City,State,Zip: BROOKLYN, NY 11222
Site Code: 531164
Control Name: Site Management Plan
HW Code: C224242
Control Code: 32
Control Type: INST
Dt record added: 11/13/2019
Dt rec updated: 03/30/2021
Updated By: LSZINOMA
Site Code: 531164
Site Description: "Location: The site is located at 12 Eckford Street in an urban area in the Greenpoint neighborhood of Brooklyn, New York. The approximately 21,630-square foot site is bounded by a former commercial building currently being used as a construction office for the site and residential buildings to the north; residential buildings to the east; Newton Street to the southeast; Eckford Street to the west; and Manhattan Avenue to the southwest. Site Features: An eight story residential building including at-grade parking and a lobby on the ground floor and apartments above. An open air dog run is located in the northwestern portion of the lot. Current Zoning and Land Use: The site is zoned as M1-2/R6A (light manufacturing and residential uses) and is currently vacant. This zoning is consistent with the proposed use of the site. The surrounding area is developed primarily with residential and commercial properties. Past Uses of the Site: The site formerly comprised Lots 30, 32, 33, and a portion of Lot 1 and have now been merged into Lot 33. According to historic Sanborn fire insurance maps, the site was undeveloped between 1887 and 1905. By 1916, Lot 1 was developed as an unspecified factory building, and former Lot 33 was developed with a barrel shed, a carriage garage, and a cooperage with an office. By 1942, Lot 1 was developed with a sash and door storage and a woodworking shop associated with the north-adjacent I. Feldman & Son Inc. sash and door manufacturer. Former Lot 30 was developed with a two-story building used for window sash storage. A gasoline tank was shown on the southwestern portion of former Lot 32. Former Lot 32 was labeled as barrels, boxes, and automobile . Former Lot 33 was developed with a cooperage and an office. By 1951, Lot 1 was developed with a metal container manufacturer and an enameling works with a baking oven and spray booths and former Lot 30 was labeled to be: garage . Former Lot 1 was developed with a new factory building in 1963 and with a spray booth and storage on the eastern portion by 1965. By 1965, former Lot 30 was developed as a garage and as a factory by 1978. By 1983, former Lot 32 was used for freight storage, and for motor freight storage between 1986 and 1991. Site Geology and Hydrogeology: The stratigraphy of the site from the surface down consists of approximately 6-12 feet of historic fill, characterized by sand, gravel, and silt with concrete, asphalt, brick, and ash. Below the historic fill is a native sand, gravel, and silt stratum to a depth of at least 20 feet below grade. Bedrock was not encountered during the investigations. Groundwater was encountered between approximately 10 and 12.5 feet below grade and flow is generally from east to west beneath the site."
Env Problem: "Remediation at the site is complete. Prior to remediation, the primary contaminants of concerns were lead in soil and VOCs in soil vapor. Remedial actions have successfully achieved soil cleanup objectives for restricted-residential use. Residual contamination in

NEW 470 PROJECT (Continued) **S118950508**

	the soil, groundwater, and sediment is being managed under a Site Management Plan."
Health Problem:	"Remedial actions are complete and measures are in place to control the potential for coming in contact with residual contamination remaining at the site. "
Dump:	False
Structure:	False
Lagoon:	False
Landfill:	False
Pond:	False
Disp Start:	Not reported
Disp Term:	Not reported
Lat/Long:	Not reported
Dell:	Not reported
Record Add:	2016-09-14 11:15:00
Record Upd:	2019-12-24 09:29:00
Updated By:	GWBURKE
Own Op:	1
Sub Type:	E
Owner Name:	Ron Walker
Owner Company:	New 470 LLC
Owner Address:	58 Vanderbilt Motor Parkway, Suite 100
Owner Addr2:	Not reported
Owner City,St,Zip:	Commack, NY 11725
Owner Country:	United States of America
Own Op:	Document Repository
Sub Type:	NNN
Owner Name:	Not reported
Owner Company:	Greenpoint Library
Owner Address:	107 Norman Avenue
Owner Addr2:	Not reported
Owner City,St,Zip:	Brooklyn, NY 11222
Owner Country:	United States of America
Own Op:	6
Sub Type:	P03
Owner Name:	Ron Walker
Owner Company:	New 470 LLC
Owner Address:	58 Vanderbilt Motor Parkway, Suite 100
Owner Addr2:	Not reported
Owner City,St,Zip:	Commack, NY 11725
Owner Country:	United States of America
Own Op:	Document Repository
Sub Type:	NNN
Owner Name:	Not reported
Owner Company:	Brooklyn Community Board 1
Owner Address:	435 Graham Avenue
Owner Addr2:	Not reported
Owner City,St,Zip:	Brooklyn, NY 11211
Owner Country:	United States of America
HW Code:	C224242
Waste Type:	trichloroethene (TCE)
Waste Quantity:	UNKNOWN
Waste Code:	Not reported
HW Code:	C224242
Waste Type:	tetrachloroethene (PCE)
Waste Quantity:	UNKNOWN
Waste Code:	Not reported

NEW 470 PROJECT (Continued) **S118950508**

HW Code: C224242
Waste Type: lead
Waste Quantity: UNKNOWN
Waste Code: Not reported
HW Code: C224242
Waste Type: 1,1,1-trichloroethane
Waste Quantity: UNKNOWN
Waste Code: Not reported
HW Code: C224242
Waste Type: 1,1-dichloroethane
Waste Quantity: UNKNOWN
Waste Code: Not reported
HW Code: C224242
Waste Type: arsenic
Waste Quantity: UNKNOWN
Waste Code: Not reported
HW Code: C224242
Waste Type: MTBE (methyl-tert-butyl ether)
Waste Quantity: UNKNOWN
Waste Code: Not reported
HW Code: C224242
Waste Type: benzo(b)fluoranthene
Waste Quantity: UNKNOWN
Waste Code: Not reported
HW Code: C224242
Waste Type: mercury
Waste Quantity: UNKNOWN
Waste Code: Not reported
Crossref ID: 1900723
Cross Ref Type Code: 01
Cross Ref Type: Spill No.
Record Added Date: 2019-04-23 11:53:00
Record Updated: 2019-04-23 11:53:00
Updated By: SJWALSH
Crossref ID: 2019083000369001
Cross Ref Type Code: 31
Cross Ref Type: Environmental Easement No.
Record Added Date: 2019-09-16 12:10:00
Record Updated: 2019-09-18 11:42:00
Updated By: SJWALSH
Crossref ID: C224242-10-16
Cross Ref Type Code: 23
Cross Ref Type: Agreement/Consent Order Number
Record Added Date: 2019-11-25 13:37:00
Record Updated: 2019-11-25 13:37:00
Updated By: JCGRATHW
Crossref ID: 2019000281480
Cross Ref Type Code: 25
Cross Ref Type: County Recording Identifier
Record Added Date: 2019-09-16 12:10:00
Record Updated: 2019-12-23 16:02:00
Updated By: JCGRATHW

Name: NEW 470 PROJECT
Address: 12 ECKFORD STREET
City,State,Zip: BROOKLYN, NY 11222
Site Code: 531164

NEW 470 PROJECT (Continued) **S118950508**

Control Name: IC/EC Plan
HW Code: C224242
Control Code: 34
Control Type: INST
Dt record added: 11/13/2019
Dt rec updated: 03/30/2021
Updated By: LSZINOMA
Site Code: 531164
Site Description: "Location: The site is located at 12 Eckford Street in an urban area in the Greenpoint neighborhood of Brooklyn, New York. The approximately 21,630-square foot site is bounded by a former commercial building currently being used as a construction office for the site and residential buildings to the north; residential buildings to the east; Newton Street to the southeast; Eckford Street to the west; and Manhattan Avenue to the southwest. Site Features: An eight story residential building including at-grade parking and a lobby on the ground floor and apartments above. An open air dog run is located in the northwestern portion of the lot. Current Zoning and Land Use: The site is zoned as M1-2/R6A (light manufacturing and residential uses) and is currently vacant. This zoning is consistent with the proposed use of the site. The surrounding area is developed primarily with residential and commercial properties. Past Uses of the Site: The site formerly comprised Lots 30, 32, 33, and a portion of Lot 1 and have now been merged into Lot 33. According to historic Sanborn fire insurance maps, the site was undeveloped between 1887 and 1905. By 1916, Lot 1 was developed as an unspecified factory building, and former Lot 33 was developed with a barrel shed, a carriage garage, and a cooperage with an office. By 1942, Lot 1 was developed with a sash and door storage and a woodworking shop associated with the north-adjacent I. Feldman & Son Inc. sash and door manufacturer. Former Lot 30 was developed with a two-story building used for window sash storage. A gasoline tank was shown on the southwestern portion of former Lot 32. Former Lot 32 was labeled as barrels, boxes, and automobile . Former Lot 33 was developed with a cooperage and an office. By 1951, Lot 1 was developed with a metal container manufacturer and an enameling works with a baking oven and spray booths and former Lot 30 was labeled to be: garage . Former Lot 1 was developed with a new factory building in 1963 and with a spray booth and storage on the eastern portion by 1965. By 1965, former Lot 30 was developed as a garage and as a factory by 1978. By 1983, former Lot 32 was used for freight storage, and for motor freight storage between 1986 and 1991. Site Geology and Hydrogeology: The stratigraphy of the site from the surface down consists of approximately 6-12 feet of historic fill, characterized by sand, gravel, and silt with concrete, asphalt, brick, and ash. Below the historic fill is a native sand, gravel, and silt stratum to a depth of at least 20 feet below grade. Bedrock was not encountered during the investigations. Groundwater was encountered between approximately 10 and 12.5 feet below grade and flow is generally from east to west beneath the site."
Env Problem: "Remediation at the site is complete. Prior to remediation, the primary contaminants of concerns were lead in soil and VOCs in soil vapor. Remedial actions have successfully achieved soil cleanup objectives for restricted-residential use. Residual contamination in the soil, groundwater, and sediment is being managed under a Site Management Plan."
Health Problem: "Remedial actions are complete and measures are in place to control

NEW 470 PROJECT (Continued) **S118950508**

	the potential for coming in contact with residual contamination remaining at the site. "
Dump:	False
Structure:	False
Lagoon:	False
Landfill:	False
Pond:	False
Disp Start:	Not reported
Disp Term:	Not reported
Lat/Long:	Not reported
Dell:	Not reported
Record Add:	2016-09-14 11:15:00
Record Upd:	2019-12-24 09:29:00
Updated By:	GWBURKE
Own Op:	1
Sub Type:	E
Owner Name:	Ron Walker
Owner Company:	New 470 LLC
Owner Address:	58 Vanderbilt Motor Parkway, Suite 100
Owner Addr2:	Not reported
Owner City,St,Zip:	Commack, NY 11725
Owner Country:	United States of America
Own Op:	Document Repository
Sub Type:	NNN
Owner Name:	Not reported
Owner Company:	Greenpoint Library
Owner Address:	107 Norman Avenue
Owner Addr2:	Not reported
Owner City,St,Zip:	Brooklyn, NY 11222
Owner Country:	United States of America
Own Op:	6
Sub Type:	P03
Owner Name:	Ron Walker
Owner Company:	New 470 LLC
Owner Address:	58 Vanderbilt Motor Parkway, Suite 100
Owner Addr2:	Not reported
Owner City,St,Zip:	Commack, NY 11725
Owner Country:	United States of America
Own Op:	Document Repository
Sub Type:	NNN
Owner Name:	Not reported
Owner Company:	Brooklyn Community Board 1
Owner Address:	435 Graham Avenue
Owner Addr2:	Not reported
Owner City,St,Zip:	Brooklyn, NY 11211
Owner Country:	United States of America
HW Code:	C224242
Waste Type:	trichloroethene (TCE)
Waste Quantity:	UNKNOWN
Waste Code:	Not reported
HW Code:	C224242
Waste Type:	tetrachloroethene (PCE)
Waste Quantity:	UNKNOWN
Waste Code:	Not reported
HW Code:	C224242
Waste Type:	lead
Waste Quantity:	UNKNOWN

NEW 470 PROJECT (Continued) **S118950508**

Waste Code: Not reported
HW Code: C224242
Waste Type: 1,1,1-trichloroethane
Waste Quantity: UNKNOWN
Waste Code: Not reported
HW Code: C224242
Waste Type: 1,1-dichloroethane
Waste Quantity: UNKNOWN
Waste Code: Not reported
HW Code: C224242
Waste Type: arsenic
Waste Quantity: UNKNOWN
Waste Code: Not reported
HW Code: C224242
Waste Type: MTBE (methyl-tert-butyl ether)
Waste Quantity: UNKNOWN
Waste Code: Not reported
HW Code: C224242
Waste Type: benzo(b)fluoranthene
Waste Quantity: UNKNOWN
Waste Code: Not reported
HW Code: C224242
Waste Type: mercury
Waste Quantity: UNKNOWN
Waste Code: Not reported
Crossref ID: 1900723
Cross Ref Type Code: 01
Cross Ref Type: Spill No.
Record Added Date: 2019-04-23 11:53:00
Record Updated: 2019-04-23 11:53:00
Updated By: SJWALSH
Crossref ID: 20190830003690001
Cross Ref Type Code: 31
Cross Ref Type: Environmental Easement No.
Record Added Date: 2019-09-16 12:10:00
Record Updated: 2019-09-18 11:42:00
Updated By: SJWALSH
Crossref ID: C224242-10-16
Cross Ref Type Code: 23
Cross Ref Type: Agreement/Consent Order Number
Record Added Date: 2019-11-25 13:37:00
Record Updated: 2019-11-25 13:37:00
Updated By: JCGRATHW
Crossref ID: 2019000281480
Cross Ref Type Code: 25
Cross Ref Type: County Recording Identifier
Record Added Date: 2019-09-16 12:10:00
Record Updated: 2019-12-23 16:02:00
Updated By: JCGRATHW

BROWNFIELDS:
Name: NEW 470 PROJECT
Address: 12 ECKFORD STREET
City,State,Zip: BROOKLYN, NY 11222
Program: BCP
Site Code: 531164
Acres: 0.512

NEW 470 PROJECT (Continued) **S118950508**

HW Code: C224242
SWIS: 2401
Town: New York City
Record Added Date: 08/08/2016
Record Updated Date: 01/07/2021
Update By: JCGRATHW
Site Description: "Location: The site is located at 12 Eckford Street in an urban area in the Greenpoint neighborhood of Brooklyn, New York. The approximately 21,630-square foot site is bounded by a former commercial building currently being used as a construction office for the site and residential buildings to the north; residential buildings to the east; Newton Street to the southeast; Eckford Street to the west; and Manhattan Avenue to the southwest. Site Features: An eight story residential building including at-grade parking and a lobby on the ground floor and apartments above. An open air dog run is located in the northwestern portion of the lot. Current Zoning and Land Use: The site is zoned as M1-2/R6A (light manufacturing and residential uses) and is currently vacant. This zoning is consistent with the proposed use of the site. The surrounding area is developed primarily with residential and commercial properties. Past Uses of the Site: The site formerly comprised Lots 30, 32, 33, and a portion of Lot 1 and have now been merged into Lot 33. According to historic Sanborn fire insurance maps, the site was undeveloped between 1887 and 1905. By 1916, Lot 1 was developed as an unspecified factory building, and former Lot 33 was developed with a barrel shed, a carriage garage, and a cooperage with an office. By 1942, Lot 1 was developed with a sash and door storage and a woodworking shop associated with the north-adjacent I. Feldman & Son Inc. sash and door manufacturer. Former Lot 30 was developed with a two-story building used for window sash storage. A gasoline tank was shown on the southwestern portion of former Lot 32. Former Lot 32 was labeled as barrels, boxes, and automobile . Former Lot 33 was developed with a cooperage and an office. By 1951, Lot 1 was developed with a metal container manufacturer and an enameling works with a baking oven and spray booths and former Lot 30 was labeled to be: garage . Former Lot 1 was developed with a new factory building in 1963 and with a spray booth and storage on the eastern portion by 1965. By 1965, former Lot 30 was developed as a garage and as a factory by 1978. By 1983, former Lot 32 was used for freight storage, and for motor freight storage between 1986 and 1991. Site Geology and Hydrogeology: The stratigraphy of the site from the surface down consists of approximately 6-12 feet of historic fill, characterized by sand, gravel, and silt with concrete, asphalt, brick, and ash. Below the historic fill is a native sand, gravel, and silt stratum to a depth of at least 20 feet below grade. Bedrock was not encountered during the investigations. Groundwater was encountered between approximately 10 and 12.5 feet below grade and flow is generally from east to west beneath the site."
Env Problem: "Remediation at the site is complete. Prior to remediation, the primary contaminants of concerns were lead in soil and VOCs in soil vapor. Remedial actions have successfully achieved soil cleanup objectives for restricted-residential use. Residual contamination in the soil, groundwater, and sediment is being managed under a Site Management Plan."
Health Problem: "Remedial actions are complete and measures are in place to control the potential for coming in contact with residual contamination remaining at the site. "

NEW 470 PROJECT (Continued) **S118950508**

Dump:	False
Structure:	False
Lagoon:	False
Landfill:	False
Pond:	False
Disp Start:	Not reported
Disp Term:	Not reported
Lat/Long:	Not reported
Dell:	Not reported
Record Add:	2016-09-14 11:15:00
Record Upd:	2019-12-24 09:29:00
Updated By:	GWBURKE
Own Op:	1
Sub Type:	E
Owner Name:	Ron Walker
Owner Company:	New 470 LLC
Owner Address:	58 Vanderbilt Motor Parkway, Suite 100
Owner Addr2:	Not reported
Owner City,St,Zip:	Commack, NY 11725
Owner Country:	United States of America
Own Op:	Document Repository
Sub Type:	NNN
Owner Name:	Not reported
Owner Company:	Greenpoint Library
Owner Address:	107 Norman Avenue
Owner Addr2:	Not reported
Owner City,St,Zip:	Brooklyn, NY 11222
Owner Country:	United States of America
Own Op:	6
Sub Type:	P03
Owner Name:	Ron Walker
Owner Company:	New 470 LLC
Owner Address:	58 Vanderbilt Motor Parkway, Suite 100
Owner Addr2:	Not reported
Owner City,St,Zip:	Commack, NY 11725
Owner Country:	United States of America
Own Op:	Document Repository
Sub Type:	NNN
Owner Name:	Not reported
Owner Company:	Brooklyn Community Board 1
Owner Address:	435 Graham Avenue
Owner Addr2:	Not reported
Owner City,St,Zip:	Brooklyn, NY 11211
Owner Country:	United States of America
HW Code:	C224242
Waste Type:	trichloroethene (TCE)
Waste Quantity:	UNKNOWN
Waste Code:	Not reported
HW Code:	C224242
Waste Type:	tetrachloroethene (PCE)
Waste Quantity:	UNKNOWN
Waste Code:	Not reported
HW Code:	C224242
Waste Type:	lead
Waste Quantity:	UNKNOWN
Waste Code:	Not reported
HW Code:	C224242

NEW 470 PROJECT (Continued) **S118950508**

Waste Type:	1,1,1-trichloroethane
Waste Quantity:	UNKNOWN
Waste Code:	Not reported
HW Code:	C224242
Waste Type:	1,1-dichloroethane
Waste Quantity:	UNKNOWN
Waste Code:	Not reported
HW Code:	C224242
Waste Type:	arsenic
Waste Quantity:	UNKNOWN
Waste Code:	Not reported
HW Code:	C224242
Waste Type:	MTBE (methyl-tert-butyl ether)
Waste Quantity:	UNKNOWN
Waste Code:	Not reported
HW Code:	C224242
Waste Type:	benzo(b)fluoranthene
Waste Quantity:	UNKNOWN
Waste Code:	Not reported
HW Code:	C224242
Waste Type:	mercury
Waste Quantity:	UNKNOWN
Waste Code:	Not reported
Crossref ID:	1900723
Cross Ref Type Code:	01
Cross Ref Type:	Spill No.
Record Added Date:	2019-04-23 11:53:00
Record Updated:	2019-04-23 11:53:00
Updated By:	SJWALSH
Crossref ID:	2019083000369001
Cross Ref Type Code:	31
Cross Ref Type:	Environmental Easement No.
Record Added Date:	2019-09-16 12:10:00
Record Updated:	2019-09-18 11:42:00
Updated By:	SJWALSH
Crossref ID:	C224242-10-16
Cross Ref Type Code:	23
Cross Ref Type:	Agreement/Consent Order Number
Record Added Date:	2019-11-25 13:37:00
Record Updated:	2019-11-25 13:37:00
Updated By:	JCGRATHW
Crossref ID:	2019000281480
Cross Ref Type Code:	25
Cross Ref Type:	County Recording Identifier
Record Added Date:	2019-09-16 12:10:00
Record Updated:	2019-12-23 16:02:00
Updated By:	JCGRATHW

AW328 **NEW 470 PROJECT - OFF-SITE** **NY BROWNFIELDS** **S121933800**
ESE **12 ECKFORD STREET** **N/A**
1/4-1/2 **BROOKLYN, NY 11222**
0.477 mi.
2518 ft. **Site 3 of 4 in cluster AW**

Relative:
Higher

Actual:
16 ft.

BROWNFIELDS:

Name:	NEW 470 PROJECT - OFF-SITE
Address:	12 ECKFORD STREET
City,State,Zip:	BROOKLYN, NY 11222
Program:	BCP
Site Code:	566609
Acres:	Not reported
HW Code:	C224242A
SWIS:	2401
Town:	New York City
Record Added Date:	02/08/2018
Record Updated Date:	03/16/2021
Update By:	JCGRATHW
Site Description:	"The area of concern subject to this work is considered off-site from BCP site C224242 and reflects the investigation and possible remediation of contamination that may have migrated from that site. This work is being carried out as provided for under the Environmental Conservation Law Section 27-1411.5. Please see below and C224242 for further information regarding the status of the site in the Brownfield Cleanup program. Location: The site is located at 12 Eckford Street in an urban area in the Greenpoint neighborhood of Brooklyn, New York. The approximately 21,630-square foot site is bounded by a former commercial building currently being used as a construction office for the site and residential buildings to the north; residential buildings to the east; Newton Street to the southeast; Eckford Street to the west; and Manhattan Avenue to the southwest. Site Features: Currently, the site is vacant and unpaved. The buildings on-site have been demolished. Current Zoning and Land Use: The site is zoned as M1-2/R6A (light manufacturing and residential uses) and is currently vacant. This zoning is consistent with the proposed use of the site. The surrounding area is developed primarily with residential and commercial properties. Past Uses of the Site: The site formerly comprised Lots 30, 32, 33, and a portion of Lot 1. Former Lots 30, 32, and 33 have now been merged into Lot 33. According to historic Sanborn fire insurance maps, the site was undeveloped between 1887 and 1905. By 1916, Lot 1 was developed as an unspecified factory building, and former Lot 33 was developed with a barrel shed, a carriage garage, and a cooperage with an office. By 1942, Lot 1 was developed with a sash and door storage and a woodworking shop associated with the north-adjacent I. Feldman and Son Inc. sash and door manufacturer. Former Lot 30 was developed with a two-story building used for window sash storage. A gasoline tank was shown on the southwestern portion of former Lot 32. Former Lot 32 was labeled as barrels, boxes, and automobile . Former Lot 33 was developed with a cooperage and an office. By 1951, Lot 1 was developed with a metal container manufacturer and an enameling works with a baking oven and spray booths and former Lot 30 was labeled to be: garage . Former Lot 1 was developed with a new factory building in 1963 and with a spray booth and storage on the eastern portion by 1965. By 1965, former Lot 30 was developed as a garage and as a factory by 1978. By 1983, former Lot 32 was used for freight storage, and for motor freight storage between 1986 and 1991. Site Geology and Hydrogeology: The stratigraphy of the site from the surface down

NEW 470 PROJECT - OFF-SITE (Continued) **S121933800**

consists of approximately 6-12 feet of historic fill, characterized by sand, gravel, and silt with concrete, asphalt, brick, and ash. Below the historic fill is a native sand, gravel, and silt stratum to a depth of at least 20 feet below grade. Bedrock was not encountered during the investigations. Groundwater was encountered between approximately 10 and 12.5 feet below grade and flow is generally from east to west beneath the site."

Env Problem: "Nature and Extent of Contamination On-Site: Soil and groundwater were analyzed for volatile organic compounds (VOCs), semi volatile organic compounds (SVOCs), metals, polychlorinated biphenyls (PCBs), and pesticides. Soil: Soil samples were compared to the restricted residential soil cleanup objectives (SCOs). No VOCs, PCBs, or pesticides were found above SCOs. Several heavy metals such as arsenic (maximum of 39 parts per million [ppm], compared to the SCO of 16 ppm), lead (14,000 ppm vs. 400 ppm), and mercury (7.6 ppm vs. 0.81 ppm) were found in the shallow soil across the site. Shallow soil was also contaminated above the SCOs with SVOCs in a class of contaminants called polycyclic aromatic hydrocarbons (PAHs) (for example, benzo(b)fluoranthene). The highest PAH concentration found during the investigations was benzo(b)fluoranthene at 21 ppm (1 ppm SCO). PAHs are typically associated with incomplete combustion of coal or oil. Soil with heavy metal and PAH contamination of this nature is consistent with historic fill. No source area for the VOCs was found in on site soil, but based on the groundwater and soil vapor results, a source area may be present at the boundary with the off site portion of Lot 1. Groundwater: Groundwater samples were compared to Class GA Ambient Water Quality Standards. PAHs were the only SVOCs detected slightly above standards. Naturally occurring metals were also detected above standards in several samples. There were no PCBs in any samples. On site groundwater samples contained methyl tert butyl ether (MTBE) at concentrations of up to 48 ppb, above the standard of 10 ppb. On site groundwater samples did not contain chlorinated VOCs. Soil Vapor: Soil vapor was analyzed for VOCs, and the primary contaminants of concern found in on-site soil vapor include 1,1,1 TCA, tetrachloroethene (PCE), and TCE. The highest levels of these VOCs were measured in the northeastern part of the site in the northern part of former Lot 30, with 1,1,1 TCA at 37,300 micrograms/cubic meter (ug/m3), PCE at 956 ug/m3, and TCE at 1,120 ug/m3. Because these soil vapor concentrations were measured near the site boundary, off site soil vapor may be a concern for the residential buildings adjacent to the site. Nature and Extent of Contamination Off Site: Soil and groundwater were analyzed for VOCs, SVOCs, metals, PCBs, and pesticides. Soil vapor and sub-slab soil vapor were analyzed for VOCs. Soil: No VOCs, PCBs, or pesticides were found above restricted residential SCOs (RRSCOs). Mercury (maximum of 1.4 parts per million [ppm] vs RRSCO of 0.81 ppm), was found in the shallow soil (top 0-2 feet) (Lot 1). Shallow soil also contained PAHs above RRSCOs, with the highest being benzo(b)fluoranthene at 2.1 ppm (1 ppm RRSCO). Groundwater: Groundwater samples were analyzed for VOCs, SVOCs, metals, PCBs and pesticides. . Naturally occurring metals were detected above standards in several samples, and a pesticide was found above the standard in a single water sample. There were no PCBs or SVOCs in any samples. Maximum VOCs concentrations were as follows: 1,1,1 TCA at 43 ppb, 1,1 dichloroethane at 740 ppb, and TCE at 7.6 ppb. All three of these VOCs have a standard of 5 ppb. Soil Vapor/Sub-slab Vapor: Soil vapor was analyzed for VOCs, and the primary contaminants of concern for

NEW 470 PROJECT - OFF-SITE (Continued) **S121933800**

	the site include 1,1,1 TCA, PCE and TCE. The highest levels of these VOCs measured off site were 1,1,1 TCA at 2 micrograms/cubic meter (ug/m3), PCE at 20.8 ug/m3, and TCE at 4.62 ug/m3. Special Resources Impacted/Threatened: None. "
Health Problem:	"People who enter the site could contact contaminants in the soil by walking on the site, digging, or otherwise disturbing the soil. People are not drinking the contaminated groundwater because the area is served by a public water supply that is not affected by this contamination. Volatile organic compounds in the soil vapor may move into overlying buildings and affect the indoor air quality. This process, which is similar to the movement of radon gas from the subsurface into the indoor air of buildings, is referred to as soil vapor intrusion. Because the site is vacant, the inhalation of site-related contaminants due to soil vapor intrusion does not currently represent a concern. The potential exists for people to inhale site contaminants in indoor air due to soil vapor intrusion in the event the site is re-occupied. Additional investigation is needed to determine whether actions are needed to address soil vapor intrusion in off-site structures."
Dump:	False
Structure:	False
Lagoon:	False
Landfill:	False
Pond:	False
Disp Start:	Not reported
Disp Term:	Not reported
Lat/Long:	Not reported
Dell:	Not reported
Record Add:	2018-07-09 15:45:00
Record Upd:	2018-07-11 14:26:00
Updated By:	JEBROWN
Own Op:	Not reported
Sub Type:	Not reported
Owner Name:	Not reported
Owner Company:	Not reported
Owner Address:	Not reported
Owner Addr2:	Not reported
Owner City,St,Zip:	Not reported
Owner Country:	Not reported
HW Code:	C224242A
Waste Type:	1,1,1-Trichloroethane(TCA)
Waste Quantity:	UNKNOWN
Waste Code:	Not reported
HW Code:	C224242A
Waste Type:	tetrachloroethene (PCE)
Waste Quantity:	UNKNOWN
Waste Code:	Not reported
HW Code:	C224242A
Waste Type:	1,1,1-TCA
Waste Quantity:	UNKNOWN
Waste Code:	Not reported
HW Code:	C224242A
Waste Type:	trichloroethene (TCE)
Waste Quantity:	UNKNOWN
Waste Code:	Not reported
Crossref ID:	2-613117
Cross Ref Type Code:	18

NEW 470 PROJECT - OFF-SITE (Continued) **S121933800**

Cross Ref Type: PBS No.
Record Added Date: 2019-12-23 12:42:00
Record Updated: 2019-12-23 12:42:00
Updated By: LXZIELIN

AZ329 **149 KENT AVENUE** **NY ENG CONTROLS** **S117742197**
SW **149 KENT AVENUE** **NY INST CONTROL** **N/A**
1/4-1/2 **BROOKLYN, NY 11211** **NY MANIFEST**
0.485 mi.
2559 ft. **Site 1 of 2 in cluster AZ**

Relative: **Higher**
Actual: **14 ft.**

ENG CONTROLS:
Name: 149 KENT AVENUE
Address: 149 KENT AVENUE
City,State,Zip: BROOKLYN, NY 11211
Site Code: 463657
HW Code: C224159
Control Code: 13
Control Type: ENG
Date Record Added: 10/03/2013
Date Rec Updated: 05/05/2021
Updated By: WYZHENG
Site Description: "Location: The site is located at 149 Kent Avenue in the Williamsburg area of Brooklyn, Kings County. It is along the north side of 5th Street between Kent and Wythe Avenues and is 0.92 acres in size. Site Features: A former on site warehouse which covered the property was demolished and a new foundation for a residential building has been installed. The residential building was completed. Current Zoning and Land Use: The current use of the site is commercial/residential. Past Use of the Site: The site was operated as a rail terminal with two to three tracks for approximately 100 years prior to construction of the warehouse in 1988. The warehouse was mainly used for carpet storage until 2012, and it was demolished soon after. Contamination at the site was mainly associated with a former loading dock located on the northwestern part of the site, where deliveries of chemicals were made to an adjacent building. Site Geology and Hydrology: Soil beneath the site consisted of approximately six (6) feet of fill materials mixed with fine to coarse sand, silt and gravel, followed by approximately ten (10) feet of dark brown fine to medium sand with trace of gravel and silt, followed by silt layers alternating with layers of sand and gravel to approximately seventy (70) feet below grade. Depth to water at the Site ranges from approximately 9-13 feet below the existing floor slab or approximately 2.8 to 6.7 foot elevation. Groundwater on the site flows in the west-southwest direction toward the East River, located approximately 500 feet from the subject site. "
Env Problem: "Nature and Extent of Contamination: Post-Remediation: Remediation at the site is complete. Prior to remediaiton, the primary contaminants of concern at the site included the volatile organic compounds (VOCs) tetrachloroethylene (PCE) and its degradation products trichloroethene (TCE), cis-1,2-dichloroethene (DCE) and vinyl chloride (VC) in soil, groundwater and soil vapor. Residual contamination in soil and groundwater is being managed under a Site Management Plan. "
Health Problem: "Measures are in place to control the potential for coming in contact with subsurface soil and groundwater contamination. Volatile organic compounds in the groundwater may move into the soil vapor (air spaces within the soil), which in turn may move into overlying buildings and

149 KENT AVENUE (Continued) **S117742197**

affect indoor air quality. This process, which is similar to the movement of radon gas from the subsurface into the indoor air of buildings, is referred to as soil vapor intrusion. The potential exists for the inhalation of site contaminants due to soil vapor intrusion in off-site structures."

Dump:	False
Structure:	True
Lagoon:	False
Landfill:	False
Pond:	False
Disp Start:	Not reported
Disp Term:	Not reported
Lat/Long:	Not reported
Dell:	Not reported
Record Add:	2012-05-02 13:27:00
Record Upd:	2015-09-28 16:38:00
Updated By:	IXMUNTEA
Own Op:	Document Repository
Sub Type:	NNN
Owner Name:	Not reported
Owner Company:	Brooklyn Public Library
Owner Address:	Greenpoint Branch
Owner Addr2:	107 Norman Avenue
Owner City,St,Zip:	Brooklyn, NY 11222
Owner Country:	United States of America
Own Op:	6
Sub Type:	P03
Owner Name:	Alan Henick
Owner Company:	149 Kent Avenue LLC
Owner Address:	1545 Laurel Hollow Rd.
Owner Addr2:	Not reported
Owner City,St,Zip:	Syosset, NY 11791
Owner Country:	United States of America
Own Op:	6
Sub Type:	P03
Owner Name:	Alan Henick
Owner Company:	The Western Carpet and Linoleum Co. Inc.
Owner Address:	1545 Laurel Hollow Rd.
Owner Addr2:	Not reported
Owner City,St,Zip:	Syosset, NY 11791
Owner Country:	United States of America
Own Op:	6
Sub Type:	P03
Owner Name:	Tell Metzger
Owner Company:	Kent & Wythe Owners LLC
Owner Address:	1865 Palmer Ave.
Owner Addr2:	Suite 203
Owner City,St,Zip:	Larchmont, NY 10538
Owner Country:	United States of America
HW Code:	C224159
Waste Type:	PCB-AROCLOR 1260
Waste Quantity:	UNKNOWN
Waste Code:	Not reported
HW Code:	C224159
Waste Type:	LEAD
Waste Quantity:	UNKNOWN
Waste Code:	Not reported

149 KENT AVENUE (Continued) **S117742197**

HW Code:	C224159
Waste Type:	PCB-AROCLOR 1254
Waste Quantity:	UNKNOWN
Waste Code:	Not reported
HW Code:	C224159
Waste Type:	1,1,1-TRICHLOROETHANE
Waste Quantity:	UNKNOWN
Waste Code:	Not reported
HW Code:	C224159
Waste Type:	DICHLOROETHYLENE
Waste Quantity:	UNKNOWN
Waste Code:	Not reported
HW Code:	C224159
Waste Type:	BENZO(B)FLUORANTHENE
Waste Quantity:	UNKNOWN
Waste Code:	Not reported
HW Code:	C224159
Waste Type:	TRICHLOROETHENE (TCE)
Waste Quantity:	UNKNOWN
Waste Code:	Not reported
HW Code:	C224159
Waste Type:	Chrysene
Waste Quantity:	UNKNOWN
Waste Code:	Not reported
HW Code:	C224159
Waste Type:	TETRACHLOROETHYLENE (PCE)
Waste Quantity:	UNKNOWN
Waste Code:	Not reported
HW Code:	C224159
Waste Type:	DDD
Waste Quantity:	UNKNOWN
Waste Code:	Not reported
HW Code:	C224159
Waste Type:	BENZO(A)PYRENE
Waste Quantity:	UNKNOWN
Waste Code:	Not reported
HW Code:	C224159
Waste Type:	MERCURY
Waste Quantity:	UNKNOWN
Waste Code:	Not reported
HW Code:	C224159
Waste Type:	VINYL CHLORIDE
Waste Quantity:	UNKNOWN
Waste Code:	Not reported
HW Code:	C224159
Waste Type:	DDT
Waste Quantity:	UNKNOWN
Waste Code:	Not reported
HW Code:	C224159
Waste Type:	CHROMIUM
Waste Quantity:	UNKNOWN
Waste Code:	Not reported
HW Code:	C224159
Waste Type:	DDE
Waste Quantity:	UNKNOWN
Waste Code:	Not reported
HW Code:	C224159

149 KENT AVENUE (Continued) **S117742197**

Waste Type:	cis-1,2-dichloroethene
Waste Quantity:	UNKNOWN
Waste Code:	Not reported
HW Code:	C224159
Waste Type:	tetrachloroethene (PCE)
Waste Quantity:	UNKNOWN
Waste Code:	Not reported
HW Code:	C224159
Waste Type:	tetrachloroethene (PCE)
Waste Quantity:	UNKNOWN
Waste Code:	Not reported
HW Code:	C224159
Waste Type:	nickel
Waste Quantity:	UNKNOWN
Waste Code:	Not reported
HW Code:	C224159
Waste Type:	1,1,1,2-TETRACHLOROETHANE
Waste Quantity:	UNKNOWN
Waste Code:	Not reported
HW Code:	C224159
Waste Type:	1,1 Dichloroethene
Waste Quantity:	UNKNOWN
Waste Code:	Not reported
Crossref ID:	224177
Cross Ref Type Code:	20
Cross Ref Type:	Haz. Substance ID
Record Added Date:	2013-05-01 15:33:00
Record Updated:	2013-05-01 15:33:00
Updated By:	IXMUNTEA
Crossref ID:	C224159
Cross Ref Type Code:	22
Cross Ref Type:	BCP Site ID
Record Added Date:	2015-10-14 11:02:00
Record Updated:	2015-10-14 11:02:00
Updated By:	IXMUNTEA
Crossref ID:	C224159-06-12
Cross Ref Type Code:	23
Cross Ref Type:	Agreement/Consent Order Number
Record Added Date:	2015-10-14 14:02:00
Record Updated:	2015-10-14 14:02:00
Updated By:	RJCOZZY
Crossref ID:	2015000210380
Cross Ref Type Code:	25
Cross Ref Type:	County Recording Identifier
Record Added Date:	2015-06-22 09:27:00
Record Updated:	2015-10-15 10:20:00
Updated By:	SRHEIGEL
Crossref ID:	C224177
Cross Ref Type Code:	22
Cross Ref Type:	BCP Site ID
Record Added Date:	2013-11-22 08:50:00
Record Updated:	2013-11-22 08:50:00
Updated By:	IXMUNTEA
Crossref ID:	NYR000160242
Cross Ref Type Code:	06
Cross Ref Type:	RCRA EPA ID No.
Record Added Date:	2012-05-04 10:56:00

149 KENT AVENUE (Continued) **S117742197**

Record Updated:	2012-05-04 10:56:00
Updated By:	IXMUNTEA
Name:	149 KENT AVENUE
Address:	149 KENT AVENUE
City,State,Zip:	BROOKLYN, NY 11211
Site Code:	463657
HW Code:	C224159
Control Code:	18
Control Type:	ENG
Date Record Added:	10/03/2013
Date Rec Updated:	05/05/2021
Updated By:	WYZHENG
Site Description:	"Location: The site is located at 149 Kent Avenue in the Williamsburg area of Brooklyn, Kings County. It is along the north side of 5th Street between Kent and Wythe Avenues and is 0.92 acres in size. Site Features: A former on site warehouse which covered the property was demolished and a new foundation for a residential building has been installed. The residential building was completed. Current Zoning and Land Use: The current use of the site is commercial/residential. Past Use of the Site: The site was operated as a rail terminal with two to three tracks for approximately 100 years prior to construction of the warehouse in 1988. The warehouse was mainly used for carpet storage until 2012, and it was demolished soon after. Contamination at the site was mainly associated with a former loading dock located on the northwestern part of the site, where deliveries of chemicals were made to an adjacent building. Site Geology and Hydrology: Soil beneath the site consisted of approximately six (6) feet of fill materials mixed with fine to coarse sand, silt and gravel, followed by approximately ten (10) feet of dark brown fine to medium sand with trace of gravel and silt, followed by silt layers alternating with layers of sand and gravel to approximately seventy (70) feet below grade. Depth to water at the Site ranges from approximately 9-13 feet below the existing floor slab or approximately 2.8 to 6.7 foot elevation. Groundwater on the site flows in the west-southwest direction toward the East River, located approximately 500 feet from the subject site. "
Env Problem:	"Nature and Extent of Contamination: Post-Remediation: Remediation at the site is complete. Prior to remediaiton, the primary contaminants of concern at the site included the volatile organic compounds (VOCs) tetrachloroethylene (PCE) and its degradation products trichloroethene (TCE), cis-1,2-dichloroethene (DCE) and vinyl chloride (VC) in soil, groundwater and soil vapor. Residual contamination in soil and groundwater is being managed under a Site Management Plan. "
Health Problem:	"Measures are in place to control the potential for coming in contact with subsurface soil and groundwater contamination. Volatile organic compounds in the groundwater may move into the soil vapor (air spaces within the soil), which in turn may move into overlying buildings and affect indoor air quality. This process, which is similar to the movement of radon gas from the subsurface into the indoor air of buildings, is referred to as soil vapor intrusion. The potential exists for the inhalation of site contaminants due to soil vapor intrusion in off-site structures."
Dump:	False
Structure:	True
Lagoon:	False

149 KENT AVENUE (Continued) **S117742197**

Landfill:	False
Pond:	False
Disp Start:	Not reported
Disp Term:	Not reported
Lat/Long:	Not reported
Dell:	Not reported
Record Add:	2012-05-02 13:27:00
Record Upd:	2015-09-28 16:38:00
Updated By:	IXMUNTEA
Own Op:	Document Repository
Sub Type:	NNN
Owner Name:	Not reported
Owner Company:	Brooklyn Public Library
Owner Address:	Greenpoint Branch
Owner Addr2:	107 Norman Avenue
Owner City,St,Zip:	Brooklyn, NY 11222
Owner Country:	United States of America
Own Op:	6
Sub Type:	P03
Owner Name:	Alan Henick
Owner Company:	149 Kent Avenue LLC
Owner Address:	1545 Laurel Hollow Rd.
Owner Addr2:	Not reported
Owner City,St,Zip:	Syosset, NY 11791
Owner Country:	United States of America
Own Op:	6
Sub Type:	P03
Owner Name:	Alan Henick
Owner Company:	The Western Carpet and Linoleum Co. Inc.
Owner Address:	1545 Laurel Hollow Rd.
Owner Addr2:	Not reported
Owner City,St,Zip:	Syosset, NY 11791
Owner Country:	United States of America
Own Op:	6
Sub Type:	P03
Owner Name:	Tell Metzger
Owner Company:	Kent & Wythe Owners LLC
Owner Address:	1865 Palmer Ave.
Owner Addr2:	Suite 203
Owner City,St,Zip:	Larchmont, NY 10538
Owner Country:	United States of America
HW Code:	C224159
Waste Type:	PCB-AROCLOR 1260
Waste Quantity:	UNKNOWN
Waste Code:	Not reported
HW Code:	C224159
Waste Type:	LEAD
Waste Quantity:	UNKNOWN
Waste Code:	Not reported
HW Code:	C224159
Waste Type:	PCB-AROCLOR 1254
Waste Quantity:	UNKNOWN
Waste Code:	Not reported
HW Code:	C224159
Waste Type:	1,1,1-TRICHLOROETHANE
Waste Quantity:	UNKNOWN
Waste Code:	Not reported

149 KENT AVENUE (Continued) **S117742197**

HW Code:	C224159
Waste Type:	DICHLOROETHYLENE
Waste Quantity:	UNKNOWN
Waste Code:	Not reported
HW Code:	C224159
Waste Type:	BENZO(B)FLUORANTHENE
Waste Quantity:	UNKNOWN
Waste Code:	Not reported
HW Code:	C224159
Waste Type:	TRICHLOROETHENE (TCE)
Waste Quantity:	UNKNOWN
Waste Code:	Not reported
HW Code:	C224159
Waste Type:	Chrysene
Waste Quantity:	UNKNOWN
Waste Code:	Not reported
HW Code:	C224159
Waste Type:	TETRACHLOROETHYLENE (PCE)
Waste Quantity:	UNKNOWN
Waste Code:	Not reported
HW Code:	C224159
Waste Type:	DDD
Waste Quantity:	UNKNOWN
Waste Code:	Not reported
HW Code:	C224159
Waste Type:	BENZO(A)PYRENE
Waste Quantity:	UNKNOWN
Waste Code:	Not reported
HW Code:	C224159
Waste Type:	MERCURY
Waste Quantity:	UNKNOWN
Waste Code:	Not reported
HW Code:	C224159
Waste Type:	VINYL CHLORIDE
Waste Quantity:	UNKNOWN
Waste Code:	Not reported
HW Code:	C224159
Waste Type:	DDT
Waste Quantity:	UNKNOWN
Waste Code:	Not reported
HW Code:	C224159
Waste Type:	CHROMIUM
Waste Quantity:	UNKNOWN
Waste Code:	Not reported
HW Code:	C224159
Waste Type:	DDE
Waste Quantity:	UNKNOWN
Waste Code:	Not reported
HW Code:	C224159
Waste Type:	cis-1,2-dichloroethene
Waste Quantity:	UNKNOWN
Waste Code:	Not reported
HW Code:	C224159
Waste Type:	tetrachloroethene (PCE)
Waste Quantity:	UNKNOWN
Waste Code:	Not reported
HW Code:	C224159

149 KENT AVENUE (Continued) **S117742197**

Waste Type:	tetrachloroethene (PCE)
Waste Quantity:	UNKNOWN
Waste Code:	Not reported
HW Code:	C224159
Waste Type:	nickel
Waste Quantity:	UNKNOWN
Waste Code:	Not reported
HW Code:	C224159
Waste Type:	1,1,1,2-TETRACHLOROETHANE
Waste Quantity:	UNKNOWN
Waste Code:	Not reported
HW Code:	C224159
Waste Type:	1,1 Dichloroethene
Waste Quantity:	UNKNOWN
Waste Code:	Not reported
Crossref ID:	224177
Cross Ref Type Code:	20
Cross Ref Type:	Haz. Substance ID
Record Added Date:	2013-05-01 15:33:00
Record Updated:	2013-05-01 15:33:00
Updated By:	IXMUNTEA
Crossref ID:	C224159
Cross Ref Type Code:	22
Cross Ref Type:	BCP Site ID
Record Added Date:	2015-10-14 11:02:00
Record Updated:	2015-10-14 11:02:00
Updated By:	IXMUNTEA
Crossref ID:	C224159-06-12
Cross Ref Type Code:	23
Cross Ref Type:	Agreement/Consent Order Number
Record Added Date:	2015-10-14 14:02:00
Record Updated:	2015-10-14 14:02:00
Updated By:	RJCOZZY
Crossref ID:	2015000210380
Cross Ref Type Code:	25
Cross Ref Type:	County Recording Identifier
Record Added Date:	2015-06-22 09:27:00
Record Updated:	2015-10-15 10:20:00
Updated By:	SRHEIGEL
Crossref ID:	C224177
Cross Ref Type Code:	22
Cross Ref Type:	BCP Site ID
Record Added Date:	2013-11-22 08:50:00
Record Updated:	2013-11-22 08:50:00
Updated By:	IXMUNTEA
Crossref ID:	NYR000160242
Cross Ref Type Code:	06
Cross Ref Type:	RCRA EPA ID No.
Record Added Date:	2012-05-04 10:56:00
Record Updated:	2012-05-04 10:56:00
Updated By:	IXMUNTEA

Name:	149 KENT AVENUE
Address:	149 KENT AVENUE
City,State,Zip:	BROOKLYN, NY 11211
Site Code:	463657
HW Code:	C224159

149 KENT AVENUE (Continued) **S117742197**

Control Code:	15
Control Type:	ENG
Date Record Added:	10/03/2013
Date Rec Updated:	05/05/2021
Updated By:	WYZHENG
Site Description:	"Location: The site is located at 149 Kent Avenue in the Williamsburg area of Brooklyn, Kings County. It is along the north side of 5th Street between Kent and Wythe Avenues and is 0.92 acres in size. Site Features: A former on site warehouse which covered the property was demolished and a new foundation for a residential building has been installed. The residential building was completed. Current Zoning and Land Use: The current use of the site is commercial/residential. Past Use of the Site: The site was operated as a rail terminal with two to three tracks for approximately 100 years prior to construction of the warehouse in 1988. The warehouse was mainly used for carpet storage until 2012, and it was demolished soon after. Contamination at the site was mainly associated with a former loading dock located on the northwestern part of the site, where deliveries of chemicals were made to an adjacent building. Site Geology and Hydrology: Soil beneath the site consisted of approximately six (6) feet of fill materials mixed with fine to coarse sand, silt and gravel, followed by approximately ten (10) feet of dark brown fine to medium sand with trace of gravel and silt, followed by silt layers alternating with layers of sand and gravel to approximately seventy (70) feet below grade. Depth to water at the Site ranges from approximately 9-13 feet below the existing floor slab or approximately 2.8 to 6.7 foot elevation. Groundwater on the site flows in the west-southwest direction toward the East River, located approximately 500 feet from the subject site. "
Env Problem:	"Nature and Extent of Contamination: Post-Remediation: Remediation at the site is complete. Prior to remediaiton, the primary contaminants of concern at the site included the volatile organic compounds (VOCs) tetrachloroethylene (PCE) and its degradation products trichloroethene (TCE), cis-1,2-dichloroethene (DCE) and vinyl chloride (VC) in soil, groundwater and soil vapor. Residual contamination in soil and groundwater is being managed under a Site Management Plan. "
Health Problem:	"Measures are in place to control the potential for coming in contact with subsurface soil and groundwater contamination. Volatile organic compounds in the groundwater may move into the soil vapor (air spaces within the soil), which in turn may move into overlying buildings and affect indoor air quality. This process, which is similar to the movement of radon gas from the subsurface into the indoor air of buildings, is referred to as soil vapor intrusion. The potential exists for the inhalation of site contaminants due to soil vapor intrusion in off-site structures."
Dump:	False
Structure:	True
Lagoon:	False
Landfill:	False
Pond:	False
Disp Start:	Not reported
Disp Term:	Not reported
Lat/Long:	Not reported
Dell:	Not reported
Record Add:	2012-05-02 13:27:00
Record Upd:	2015-09-28 16:38:00

149 KENT AVENUE (Continued) **S117742197**

Updated By:	IXMUNTEA
Own Op:	Document Repository
Sub Type:	NNN
Owner Name:	Not reported
Owner Company:	Brooklyn Public Library
Owner Address:	Greenpoint Branch
Owner Addr2:	107 Norman Avenue
Owner City,St,Zip:	Brooklyn, NY 11222
Owner Country:	United States of America
Own Op:	6
Sub Type:	P03
Owner Name:	Alan Henick
Owner Company:	149 Kent Avenue LLC
Owner Address:	1545 Laurel Hollow Rd.
Owner Addr2:	Not reported
Owner City,St,Zip:	Syosset, NY 11791
Owner Country:	United States of America
Own Op:	6
Sub Type:	P03
Owner Name:	Alan Henick
Owner Company:	The Western Carpet and Linoleum Co. Inc.
Owner Address:	1545 Laurel Hollow Rd.
Owner Addr2:	Not reported
Owner City,St,Zip:	Syosset, NY 11791
Owner Country:	United States of America
Own Op:	6
Sub Type:	P03
Owner Name:	Tell Metzger
Owner Company:	Kent & Wythe Owners LLC
Owner Address:	1865 Palmer Ave.
Owner Addr2:	Suite 203
Owner City,St,Zip:	Larchmont, NY 10538
Owner Country:	United States of America
HW Code:	C224159
Waste Type:	PCB-AROCLOR 1260
Waste Quantity:	UNKNOWN
Waste Code:	Not reported
HW Code:	C224159
Waste Type:	LEAD
Waste Quantity:	UNKNOWN
Waste Code:	Not reported
HW Code:	C224159
Waste Type:	PCB-AROCLOR 1254
Waste Quantity:	UNKNOWN
Waste Code:	Not reported
HW Code:	C224159
Waste Type:	1,1,1-TRICHLOROETHANE
Waste Quantity:	UNKNOWN
Waste Code:	Not reported
HW Code:	C224159
Waste Type:	DICHLOROETHYLENE
Waste Quantity:	UNKNOWN
Waste Code:	Not reported
HW Code:	C224159
Waste Type:	BENZO(B)FLUORANTHENE
Waste Quantity:	UNKNOWN
Waste Code:	Not reported

149 KENT AVENUE (Continued) **S117742197**

HW Code:	C224159
Waste Type:	TRICHLOROETHENE (TCE)
Waste Quantity:	UNKNOWN
Waste Code:	Not reported
HW Code:	C224159
Waste Type:	Chrysene
Waste Quantity:	UNKNOWN
Waste Code:	Not reported
HW Code:	C224159
Waste Type:	TETRACHLOROETHYLENE (PCE)
Waste Quantity:	UNKNOWN
Waste Code:	Not reported
HW Code:	C224159
Waste Type:	DDD
Waste Quantity:	UNKNOWN
Waste Code:	Not reported
HW Code:	C224159
Waste Type:	BENZO(A)PYRENE
Waste Quantity:	UNKNOWN
Waste Code:	Not reported
HW Code:	C224159
Waste Type:	MERCURY
Waste Quantity:	UNKNOWN
Waste Code:	Not reported
HW Code:	C224159
Waste Type:	VINYL CHLORIDE
Waste Quantity:	UNKNOWN
Waste Code:	Not reported
HW Code:	C224159
Waste Type:	DDT
Waste Quantity:	UNKNOWN
Waste Code:	Not reported
HW Code:	C224159
Waste Type:	CHROMIUM
Waste Quantity:	UNKNOWN
Waste Code:	Not reported
HW Code:	C224159
Waste Type:	DDE
Waste Quantity:	UNKNOWN
Waste Code:	Not reported
HW Code:	C224159
Waste Type:	cis-1,2-dichloroethene
Waste Quantity:	UNKNOWN
Waste Code:	Not reported
HW Code:	C224159
Waste Type:	tetrachloroethene (PCE)
Waste Quantity:	UNKNOWN
Waste Code:	Not reported
HW Code:	C224159
Waste Type:	tetrachloroethene (PCE)
Waste Quantity:	UNKNOWN
Waste Code:	Not reported
HW Code:	C224159
Waste Type:	nickel
Waste Quantity:	UNKNOWN
Waste Code:	Not reported
HW Code:	C224159

149 KENT AVENUE (Continued) **S117742197**

Waste Type:	1,1,1,2-TETRACHLOROETHANE
Waste Quantity:	UNKNOWN
Waste Code:	Not reported
HW Code:	C224159
Waste Type:	1,1 Dichloroethene
Waste Quantity:	UNKNOWN
Waste Code:	Not reported
Crossref ID:	224177
Cross Ref Type Code:	20
Cross Ref Type:	Haz. Substance ID
Record Added Date:	2013-05-01 15:33:00
Record Updated:	2013-05-01 15:33:00
Updated By:	IXMUNTEA
Crossref ID:	C224159
Cross Ref Type Code:	22
Cross Ref Type:	BCP Site ID
Record Added Date:	2015-10-14 11:02:00
Record Updated:	2015-10-14 11:02:00
Updated By:	IXMUNTEA
Crossref ID:	C224159-06-12
Cross Ref Type Code:	23
Cross Ref Type:	Agreement/Consent Order Number
Record Added Date:	2015-10-14 14:02:00
Record Updated:	2015-10-14 14:02:00
Updated By:	RJCOZZY
Crossref ID:	2015000210380
Cross Ref Type Code:	25
Cross Ref Type:	County Recording Identifier
Record Added Date:	2015-06-22 09:27:00
Record Updated:	2015-10-15 10:20:00
Updated By:	SRHEIGEL
Crossref ID:	C224177
Cross Ref Type Code:	22
Cross Ref Type:	BCP Site ID
Record Added Date:	2013-11-22 08:50:00
Record Updated:	2013-11-22 08:50:00
Updated By:	IXMUNTEA
Crossref ID:	NYR000160242
Cross Ref Type Code:	06
Cross Ref Type:	RCRA EPA ID No.
Record Added Date:	2012-05-04 10:56:00
Record Updated:	2012-05-04 10:56:00
Updated By:	IXMUNTEA

Name:	149 KENT AVENUE
Address:	149 KENT AVENUE
City,State,Zip:	BROOKLYN, NY 11211
Site Code:	463657
HW Code:	C224159
Control Code:	12
Control Type:	ENG
Date Record Added:	10/03/2013
Date Rec Updated:	05/05/2021
Updated By:	WYZHENG
Site Description:	"Location: The site is located at 149 Kent Avenue in the Williamsburg area of Brooklyn, Kings County. It is along the north side of 5th Street between Kent and Wythe Avenues and is 0.92 acres in size. Site

149 KENT AVENUE (Continued) **S117742197**

Features: A former on site warehouse which covered the property was demolished and a new foundation for a residential building has been installed. The residential building was completed. Current Zoning and Land Use: The current use of the site is commercial/residential. Past Use of the Site: The site was operated as a rail terminal with two to three tracks for approximately 100 years prior to construction of the warehouse in 1988. The warehouse was mainly used for carpet storage until 2012, and it was demolished soon after. Contamination at the site was mainly associated with a former loading dock located on the northwestern part of the site, where deliveries of chemicals were made to an adjacent building. Site Geology and Hydrology: Soil beneath the site consisted of approximately six (6) feet of fill materials mixed with fine to coarse sand, silt and gravel, followed by approximately ten (10) feet of dark brown fine to medium sand with trace of gravel and silt, followed by silt layers alternating with layers of sand and gravel to approximately seventy (70) feet below grade. Depth to water at the Site ranges from approximately 9-13 feet below the existing floor slab or approximately 2.8 to 6.7 foot elevation. Groundwater on the site flows in the west-southwest direction toward the East River, located approximately 500 feet from the subject site. "

Env Problem:	"Nature and Extent of Contamination: Post-Remediation: Remediation at the site is complete. Prior to remediaiton, the primary contaminants of concern at the site included the volatile organic compounds (VOCs) tetrachloroethylene (PCE) and its degradation products trichloroethene (TCE), cis-1,2-dichloroethene (DCE) and vinyl chloride (VC) in soil, groundwater and soil vapor. Residual contamination in soil and groundwater is being managed under a Site Management Plan. "
Health Problem:	"Measures are in place to control the potential for coming in contact with subsurface soil and groundwater contamination. Volatile organic compounds in the groundwater may move into the soil vapor (air spaces within the soil), which in turn may move into overlying buildings and affect indoor air quality. This process, which is similar to the movement of radon gas from the subsurface into the indoor air of buildings, is referred to as soil vapor intrusion. The potential exists for the inhalation of site contaminants due to soil vapor intrusion in off-site structures."
Dump:	False
Structure:	True
Lagoon:	False
Landfill:	False
Pond:	False
Disp Start:	Not reported
Disp Term:	Not reported
Lat/Long:	Not reported
Dell:	Not reported
Record Add:	2012-05-02 13:27:00
Record Upd:	2015-09-28 16:38:00
Updated By:	IXMUNTEA
Own Op:	Document Repository
Sub Type:	NNN
Owner Name:	Not reported
Owner Company:	Brooklyn Public Library
Owner Address:	Greenpoint Branch
Owner Addr2:	107 Norman Avenue
Owner City,St,Zip:	Brooklyn, NY 11222

149 KENT AVENUE (Continued) **S117742197**

Owner Country:	United States of America
Own Op:	6
Sub Type:	P03
Owner Name:	Alan Henick
Owner Company:	149 Kent Avenue LLC
Owner Address:	1545 Laurel Hollow Rd.
Owner Addr2:	Not reported
Owner City,St,Zip:	Syosset, NY 11791
Owner Country:	United States of America
Own Op:	6
Sub Type:	P03
Owner Name:	Alan Henick
Owner Company:	The Western Carpet and Linoleum Co. Inc.
Owner Address:	1545 Laurel Hollow Rd.
Owner Addr2:	Not reported
Owner City,St,Zip:	Syosset, NY 11791
Owner Country:	United States of America
Own Op:	6
Sub Type:	P03
Owner Name:	Tell Metzger
Owner Company:	Kent & Wythe Owners LLC
Owner Address:	1865 Palmer Ave.
Owner Addr2:	Suite 203
Owner City,St,Zip:	Larchmont, NY 10538
Owner Country:	United States of America
HW Code:	C224159
Waste Type:	PCB-AROCLOR 1260
Waste Quantity:	UNKNOWN
Waste Code:	Not reported
HW Code:	C224159
Waste Type:	LEAD
Waste Quantity:	UNKNOWN
Waste Code:	Not reported
HW Code:	C224159
Waste Type:	PCB-AROCLOR 1254
Waste Quantity:	UNKNOWN
Waste Code:	Not reported
HW Code:	C224159
Waste Type:	1,1,1-TRICHLOROETHANE
Waste Quantity:	UNKNOWN
Waste Code:	Not reported
HW Code:	C224159
Waste Type:	DICHLOROETHYLENE
Waste Quantity:	UNKNOWN
Waste Code:	Not reported
HW Code:	C224159
Waste Type:	BENZO(B)FLUORANTHENE
Waste Quantity:	UNKNOWN
Waste Code:	Not reported
HW Code:	C224159
Waste Type:	TRICHLOROETHENE (TCE)
Waste Quantity:	UNKNOWN
Waste Code:	Not reported
HW Code:	C224159
Waste Type:	Chrysene
Waste Quantity:	UNKNOWN
Waste Code:	Not reported

149 KENT AVENUE (Continued) **S117742197**

HW Code:	C224159
Waste Type:	TETRACHLOROETHYLENE (PCE)
Waste Quantity:	UNKNOWN
Waste Code:	Not reported
HW Code:	C224159
Waste Type:	DDD
Waste Quantity:	UNKNOWN
Waste Code:	Not reported
HW Code:	C224159
Waste Type:	BENZO(A)PYRENE
Waste Quantity:	UNKNOWN
Waste Code:	Not reported
HW Code:	C224159
Waste Type:	MERCURY
Waste Quantity:	UNKNOWN
Waste Code:	Not reported
HW Code:	C224159
Waste Type:	VINYL CHLORIDE
Waste Quantity:	UNKNOWN
Waste Code:	Not reported
HW Code:	C224159
Waste Type:	DDT
Waste Quantity:	UNKNOWN
Waste Code:	Not reported
HW Code:	C224159
Waste Type:	CHROMIUM
Waste Quantity:	UNKNOWN
Waste Code:	Not reported
HW Code:	C224159
Waste Type:	DDE
Waste Quantity:	UNKNOWN
Waste Code:	Not reported
HW Code:	C224159
Waste Type:	cis-1,2-dichloroethene
Waste Quantity:	UNKNOWN
Waste Code:	Not reported
HW Code:	C224159
Waste Type:	tetrachloroethene (PCE)
Waste Quantity:	UNKNOWN
Waste Code:	Not reported
HW Code:	C224159
Waste Type:	tetrachloroethene (PCE)
Waste Quantity:	UNKNOWN
Waste Code:	Not reported
HW Code:	C224159
Waste Type:	nickel
Waste Quantity:	UNKNOWN
Waste Code:	Not reported
HW Code:	C224159
Waste Type:	1,1,1,2-TETRACHLOROETHANE
Waste Quantity:	UNKNOWN
Waste Code:	Not reported
HW Code:	C224159
Waste Type:	1,1 Dichloroethene
Waste Quantity:	UNKNOWN
Waste Code:	Not reported
Crossref ID:	224177

149 KENT AVENUE (Continued) **S117742197**

Cross Ref Type Code: 20
Cross Ref Type: Haz. Substance ID
Record Added Date: 2013-05-01 15:33:00
Record Updated: 2013-05-01 15:33:00
Updated By: IXMUNTEA
Crossref ID: C224159
Cross Ref Type Code: 22
Cross Ref Type: BCP Site ID
Record Added Date: 2015-10-14 11:02:00
Record Updated: 2015-10-14 11:02:00
Updated By: IXMUNTEA
Crossref ID: C224159-06-12
Cross Ref Type Code: 23
Cross Ref Type: Agreement/Consent Order Number
Record Added Date: 2015-10-14 14:02:00
Record Updated: 2015-10-14 14:02:00
Updated By: RJCOZZY
Crossref ID: 2015000210380
Cross Ref Type Code: 25
Cross Ref Type: County Recording Identifier
Record Added Date: 2015-06-22 09:27:00
Record Updated: 2015-10-15 10:20:00
Updated By: SRHEIGEL
Crossref ID: C224177
Cross Ref Type Code: 22
Cross Ref Type: BCP Site ID
Record Added Date: 2013-11-22 08:50:00
Record Updated: 2013-11-22 08:50:00
Updated By: IXMUNTEA
Crossref ID: NYR000160242
Cross Ref Type Code: 06
Cross Ref Type: RCRA EPA ID No.
Record Added Date: 2012-05-04 10:56:00
Record Updated: 2012-05-04 10:56:00
Updated By: IXMUNTEA

INST CONTROL:
Name: 149 KENT AVENUE
Address: 149 KENT AVENUE
City,State,Zip: BROOKLYN, NY 11211
Site Code: 463657
Control Name: Site Management Plan
HW Code: C224159
Control Code: 32
Control Type: INST
Dt record added: 10/03/2013
Dt rec updated: 05/05/2021
Updated By: WYZHENG
Site Code: 463657
Site Description: "Location: The site is located at 149 Kent Avenue in the Williamsburg area of Brooklyn, Kings County. It is along the north side of 5th Street between Kent and Wythe Avenues and is 0.92 acres in size. Site Features: A former on site warehouse which covered the property was demolished and a new foundation for a residential building has been installed. The residential building was completed. Current Zoning and Land Use: The current use of the site is commercial/residential. Past Use of the Site: The site was operated as a rail terminal with two to

149 KENT AVENUE (Continued) **S117742197**

three tracks for approximately 100 years prior to construction of the warehouse in 1988. The warehouse was mainly used for carpet storage until 2012, and it was demolished soon after. Contamination at the site was mainly associated with a former loading dock located on the northwestern part of the site, where deliveries of chemicals were made to an adjacent building. Site Geology and Hydrology: Soil beneath the site consisted of approximately six (6) feet of fill materials mixed with fine to coarse sand, silt and gravel, followed by approximately ten (10) feet of dark brown fine to medium sand with trace of gravel and silt, followed by silt layers alternating with layers of sand and gravel to approximately seventy (70) feet below grade. Depth to water at the Site ranges from approximately 9-13 feet below the existing floor slab or approximately 2.8 to 6.7 foot elevation. Groundwater on the site flows in the west-southwest direction toward the East River, located approximately 500 feet from the subject site. "

Env Problem: "Nature and Extent of Contamination: Post-Remediation: Remediation at the site is complete. Prior to remediaiton, the primary contaminants of concern at the site included the volatile organic compounds (VOCs) tetrachloroethylene (PCE) and its degradation products trichloroethene (TCE), cis-1,2-dichloroethene (DCE) and vinyl chloride (VC) in soil, groundwater and soil vapor. Residual contamination in soil and groundwater is being managed under a Site Management Plan. "

Health Problem: "Measures are in place to control the potential for coming in contact with subsurface soil and groundwater contamination. Volatile organic compounds in the groundwater may move into the soil vapor (air spaces within the soil), which in turn may move into overlying buildings and affect indoor air quality. This process, which is similar to the movement of radon gas from the subsurface into the indoor air of buildings, is referred to as soil vapor intrusion. The potential exists for the inhalation of site contaminants due to soil vapor intrusion in off-site structures."

Dump: False
Structure: True
Lagoon: False
Landfill: False
Pond: False
Disp Start: Not reported
Disp Term: Not reported
Lat/Long: Not reported
Dell: Not reported
Record Add: 2012-05-02 13:27:00
Record Upd: 2015-09-28 16:38:00
Updated By: IXMUNTEA
Own Op: Document Repository
Sub Type: NNN
Owner Name: Not reported
Owner Company: Brooklyn Public Library
Owner Address: Greenpoint Branch
Owner Addr2: 107 Norman Avenue
Owner City,St,Zip: Brooklyn, NY 11222
Owner Country: United States of America
Own Op: 6
Sub Type: P03
Owner Name: Alan Henick
Owner Company: 149 Kent Avenue LLC

149 KENT AVENUE (Continued) **S117742197**

Owner Address: 1545 Laurel Hollow Rd.
Owner Addr2: Not reported
Owner City,St,Zip: Syosset, NY 11791
Owner Country: United States of America
Own Op: 6
Sub Type: P03
Owner Name: Alan Henick
Owner Company: The Western Carpet and Linoleum Co. Inc.
Owner Address: 1545 Laurel Hollow Rd.
Owner Addr2: Not reported
Owner City,St,Zip: Syosset, NY 11791
Owner Country: United States of America
Own Op: 6
Sub Type: P03
Owner Name: Tell Metzger
Owner Company: Kent & Wythe Owners LLC
Owner Address: 1865 Palmer Ave.
Owner Addr2: Suite 203
Owner City,St,Zip: Larchmont, NY 10538
Owner Country: United States of America
HW Code: C224159
Waste Type: PCB-AROCLOR 1260
Waste Quantity: UNKNOWN
Waste Code: Not reported
HW Code: C224159
Waste Type: LEAD
Waste Quantity: UNKNOWN
Waste Code: Not reported
HW Code: C224159
Waste Type: PCB-AROCLOR 1254
Waste Quantity: UNKNOWN
Waste Code: Not reported
HW Code: C224159
Waste Type: 1,1,1-TRICHLOROETHANE
Waste Quantity: UNKNOWN
Waste Code: Not reported
HW Code: C224159
Waste Type: DICHLOROETHYLENE
Waste Quantity: UNKNOWN
Waste Code: Not reported
HW Code: C224159
Waste Type: BENZO(B)FLUORANTHENE
Waste Quantity: UNKNOWN
Waste Code: Not reported
HW Code: C224159
Waste Type: TRICHLOROETHENE (TCE)
Waste Quantity: UNKNOWN
Waste Code: Not reported
HW Code: C224159
Waste Type: Chrysene
Waste Quantity: UNKNOWN
Waste Code: Not reported
HW Code: C224159
Waste Type: TETRACHLOROETHYLENE (PCE)
Waste Quantity: UNKNOWN
Waste Code: Not reported
HW Code: C224159

149 KENT AVENUE (Continued) **S117742197**

Waste Type: DDD
Waste Quantity: UNKNOWN
Waste Code: Not reported
HW Code: C224159
Waste Type: BENZO(A)PYRENE
Waste Quantity: UNKNOWN
Waste Code: Not reported
HW Code: C224159
Waste Type: MERCURY
Waste Quantity: UNKNOWN
Waste Code: Not reported
HW Code: C224159
Waste Type: VINYL CHLORIDE
Waste Quantity: UNKNOWN
Waste Code: Not reported
HW Code: C224159
Waste Type: DDT
Waste Quantity: UNKNOWN
Waste Code: Not reported
HW Code: C224159
Waste Type: CHROMIUM
Waste Quantity: UNKNOWN
Waste Code: Not reported
HW Code: C224159
Waste Type: DDE
Waste Quantity: UNKNOWN
Waste Code: Not reported
HW Code: C224159
Waste Type: cis-1,2-dichloroethene
Waste Quantity: UNKNOWN
Waste Code: Not reported
HW Code: C224159
Waste Type: tetrachloroethene (PCE)
Waste Quantity: UNKNOWN
Waste Code: Not reported
HW Code: C224159
Waste Type: tetrachloroethene (PCE)
Waste Quantity: UNKNOWN
Waste Code: Not reported
HW Code: C224159
Waste Type: nickel
Waste Quantity: UNKNOWN
Waste Code: Not reported
HW Code: C224159
Waste Type: 1,1,1,2-TETRACHLOROETHANE
Waste Quantity: UNKNOWN
Waste Code: Not reported
HW Code: C224159
Waste Type: 1,1 Dichloroethene
Waste Quantity: UNKNOWN
Waste Code: Not reported
Crossref ID: 224177
Cross Ref Type Code: 20
Cross Ref Type: Haz. Substance ID
Record Added Date: 2013-05-01 15:33:00
Record Updated: 2013-05-01 15:33:00
Updated By: IXMUNTEA

149 KENT AVENUE (Continued) **S117742197**

Crossref ID: C224159
Cross Ref Type Code: 22
Cross Ref Type: BCP Site ID
Record Added Date: 2015-10-14 11:02:00
Record Updated: 2015-10-14 11:02:00
Updated By: IXMUNTEA
Crossref ID: C224159-06-12
Cross Ref Type Code: 23
Cross Ref Type: Agreement/Consent Order Number
Record Added Date: 2015-10-14 14:02:00
Record Updated: 2015-10-14 14:02:00
Updated By: RJCOZZY
Crossref ID: 2015000210380
Cross Ref Type Code: 25
Cross Ref Type: County Recording Identifier
Record Added Date: 2015-06-22 09:27:00
Record Updated: 2015-10-15 10:20:00
Updated By: SRHEIGEL
Crossref ID: C224177
Cross Ref Type Code: 22
Cross Ref Type: BCP Site ID
Record Added Date: 2013-11-22 08:50:00
Record Updated: 2013-11-22 08:50:00
Updated By: IXMUNTEA
Crossref ID: NYR000160242
Cross Ref Type Code: 06
Cross Ref Type: RCRA EPA ID No.
Record Added Date: 2012-05-04 10:56:00
Record Updated: 2012-05-04 10:56:00
Updated By: IXMUNTEA

Name: 149 KENT AVENUE
Address: 149 KENT AVENUE
City,State,Zip: BROOKLYN, NY 11211
Site Code: 463657
Control Name: Ground Water Use Restriction
HW Code: C224159
Control Code: 08
Control Type: INST
Dt record added: 10/03/2013
Dt rec updated: 05/05/2021
Updated By: WYZHENG
Site Code: 463657
Site Description: "Location: The site is located at 149 Kent Avenue in the Williamsburg area of Brooklyn, Kings County. It is along the north side of 5th Street between Kent and Wythe Avenues and is 0.92 acres in size. Site Features: A former on site warehouse which covered the property was demolished and a new foundation for a residential building has been installed. The residential building was completed. Current Zoning and Land Use: The current use of the site is commercial/residential. Past Use of the Site: The site was operated as a rail terminal with two to three tracks for approximately 100 years prior to construction of the warehouse in 1988. The warehouse was mainly used for carpet storage until 2012, and it was demolished soon after. Contamination at the site was mainly associated with a former loading dock located on the northwestern part of the site, where deliveries of chemicals were made to an adjacent building. Site Geology and Hydrology: Soil

149 KENT AVENUE (Continued) **S117742197**

beneath the site consisted of approximately six (6) feet of fill materials mixed with fine to coarse sand, silt and gravel, followed by approximately ten (10) feet of dark brown fine to medium sand with trace of gravel and silt, followed by silt layers alternating with layers of sand and gravel to approximately seventy (70) feet below grade. Depth to water at the Site ranges from approximately 9-13 feet below the existing floor slab or approximately 2.8 to 6.7 foot elevation. Groundwater on the site flows in the west-southwest direction toward the East River, located approximately 500 feet from the subject site. "

Env Problem: "Nature and Extent of Contamination: Post-Remediation: Remediation at the site is complete. Prior to remediaiton, the primary contaminants of concern at the site included the volatile organic compounds (VOCs) tetrachloroethylene (PCE) and its degradation products trichloroethene (TCE), cis-1,2-dichloroethene (DCE) and vinyl chloride (VC) in soil, groundwater and soil vapor. Residual contamination in soil and groundwater is being managed under a Site Management Plan. "

Health Problem: "Measures are in place to control the potential for coming in contact with subsurface soil and groundwater contamination. Volatile organic compounds in the groundwater may move into the soil vapor (air spaces within the soil), which in turn may move into overlying buildings and affect indoor air quality. This process, which is similar to the movement of radon gas from the subsurface into the indoor air of buildings, is referred to as soil vapor intrusion. The potential exists for the inhalation of site contaminants due to soil vapor intrusion in off-site structures."

Dump: False
Structure: True
Lagoon: False
Landfill: False
Pond: False
Disp Start: Not reported
Disp Term: Not reported
Lat/Long: Not reported
Dell: Not reported
Record Add: 2012-05-02 13:27:00
Record Upd: 2015-09-28 16:38:00
Updated By: IXMUNTEA
Own Op: Document Repository
Sub Type: NNN
Owner Name: Not reported
Owner Company: Brooklyn Public Library
Owner Address: Greenpoint Branch
Owner Addr2: 107 Norman Avenue
Owner City,St,Zip: Brooklyn, NY 11222
Owner Country: United States of America
Own Op: 6
Sub Type: P03
Owner Name: Alan Henick
Owner Company: 149 Kent Avenue LLC
Owner Address: 1545 Laurel Hollow Rd.
Owner Addr2: Not reported
Owner City,St,Zip: Syosset, NY 11791
Owner Country: United States of America
Own Op: 6
Sub Type: P03

149 KENT AVENUE (Continued) **S117742197**

Owner Name: Alan Henick
Owner Company: The Western Carpet and Linoleum Co. Inc.
Owner Address: 1545 Laurel Hollow Rd.
Owner Addr2: Not reported
Owner City,St,Zip: Syosset, NY 11791
Owner Country: United States of America
Own Op: 6
Sub Type: P03
Owner Name: Tell Metzger
Owner Company: Kent & Wythe Owners LLC
Owner Address: 1865 Palmer Ave.
Owner Addr2: Suite 203
Owner City,St,Zip: Larchmont, NY 10538
Owner Country: United States of America
HW Code: C224159
Waste Type: PCB-AROCLOR 1260
Waste Quantity: UNKNOWN
Waste Code: Not reported
HW Code: C224159
Waste Type: LEAD
Waste Quantity: UNKNOWN
Waste Code: Not reported
HW Code: C224159
Waste Type: PCB-AROCLOR 1254
Waste Quantity: UNKNOWN
Waste Code: Not reported
HW Code: C224159
Waste Type: 1,1,1-TRICHLOROETHANE
Waste Quantity: UNKNOWN
Waste Code: Not reported
HW Code: C224159
Waste Type: DICHLOROETHYLENE
Waste Quantity: UNKNOWN
Waste Code: Not reported
HW Code: C224159
Waste Type: BENZO(B)FLUORANTHENE
Waste Quantity: UNKNOWN
Waste Code: Not reported
HW Code: C224159
Waste Type: TRICHLOROETHENE (TCE)
Waste Quantity: UNKNOWN
Waste Code: Not reported
HW Code: C224159
Waste Type: Chrysene
Waste Quantity: UNKNOWN
Waste Code: Not reported
HW Code: C224159
Waste Type: TETRACHLOROETHYLENE (PCE)
Waste Quantity: UNKNOWN
Waste Code: Not reported
HW Code: C224159
Waste Type: DDD
Waste Quantity: UNKNOWN
Waste Code: Not reported
HW Code: C224159
Waste Type: BENZO(A)PYRENE
Waste Quantity: UNKNOWN

149 KENT AVENUE (Continued) **S117742197**

Waste Code: Not reported
HW Code: C224159
Waste Type: MERCURY
Waste Quantity: UNKNOWN
Waste Code: Not reported
HW Code: C224159
Waste Type: VINYL CHLORIDE
Waste Quantity: UNKNOWN
Waste Code: Not reported
HW Code: C224159
Waste Type: DDT
Waste Quantity: UNKNOWN
Waste Code: Not reported
HW Code: C224159
Waste Type: CHROMIUM
Waste Quantity: UNKNOWN
Waste Code: Not reported
HW Code: C224159
Waste Type: DDE
Waste Quantity: UNKNOWN
Waste Code: Not reported
HW Code: C224159
Waste Type: cis-1,2-dichloroethene
Waste Quantity: UNKNOWN
Waste Code: Not reported
HW Code: C224159
Waste Type: tetrachloroethene (PCE)
Waste Quantity: UNKNOWN
Waste Code: Not reported
HW Code: C224159
Waste Type: tetrachloroethene (PCE)
Waste Quantity: UNKNOWN
Waste Code: Not reported
HW Code: C224159
Waste Type: nickel
Waste Quantity: UNKNOWN
Waste Code: Not reported
HW Code: C224159
Waste Type: 1,1,1,2-TETRACHLOROETHANE
Waste Quantity: UNKNOWN
Waste Code: Not reported
HW Code: C224159
Waste Type: 1,1 Dichloroethene
Waste Quantity: UNKNOWN
Waste Code: Not reported
Crossref ID: 224177
Cross Ref Type Code: 20
Cross Ref Type: Haz. Substance ID
Record Added Date: 2013-05-01 15:33:00
Record Updated: 2013-05-01 15:33:00
Updated By: IXMUNTEA
Crossref ID: C224159
Cross Ref Type Code: 22
Cross Ref Type: BCP Site ID
Record Added Date: 2015-10-14 11:02:00
Record Updated: 2015-10-14 11:02:00
Updated By: IXMUNTEA

149 KENT AVENUE (Continued) **S117742197**

Crossref ID: C224159-06-12
Cross Ref Type Code: 23
Cross Ref Type: Agreement/Consent Order Number
Record Added Date: 2015-10-14 14:02:00
Record Updated: 2015-10-14 14:02:00
Updated By: RJCOZZY
Crossref ID: 2015000210380
Cross Ref Type Code: 25
Cross Ref Type: County Recording Identifier
Record Added Date: 2015-06-22 09:27:00
Record Updated: 2015-10-15 10:20:00
Updated By: SRHEIGEL
Crossref ID: C224177
Cross Ref Type Code: 22
Cross Ref Type: BCP Site ID
Record Added Date: 2013-11-22 08:50:00
Record Updated: 2013-11-22 08:50:00
Updated By: IXMUNTEA
Crossref ID: NYR000160242
Cross Ref Type Code: 06
Cross Ref Type: RCRA EPA ID No.
Record Added Date: 2012-05-04 10:56:00
Record Updated: 2012-05-04 10:56:00
Updated By: IXMUNTEA

Name: 149 KENT AVENUE
Address: 149 KENT AVENUE
City,State,Zip: BROOKLYN, NY 11211
Site Code: 463657
Control Name: Environmental Easement
HW Code: C224159
Control Code: J
Control Type: INST
Dt record added: 10/03/2013
Dt rec updated: 05/05/2021
Updated By: WYZHENG
Site Code: 463657
Site Description: "Location: The site is located at 149 Kent Avenue in the Williamsburg area of Brooklyn, Kings County. It is along the north side of 5th Street between Kent and Wythe Avenues and is 0.92 acres in size. Site Features: A former on site warehouse which covered the property was demolished and a new foundation for a residential building has been installed. The residential building was completed. Current Zoning and Land Use: The current use of the site is commercial/residential. Past Use of the Site: The site was operated as a rail terminal with two to three tracks for approximately 100 years prior to construction of the warehouse in 1988. The warehouse was mainly used for carpet storage until 2012, and it was demolished soon after. Contamination at the site was mainly associated with a former loading dock located on the northwestern part of the site, where deliveries of chemicals were made to an adjacent building. Site Geology and Hydrology: Soil beneath the site consisted of approximately six (6) feet of fill materials mixed with fine to coarse sand, silt and gravel, followed by approximately ten (10) feet of dark brown fine to medium sand with trace of gravel and silt, followed by silt layers alternating with layers of sand and gravel to approximately seventy (70) feet below grade. Depth to water at the Site ranges from approximately 9-13 feet

149 KENT AVENUE (Continued) **S117742197**

below the existing floor slab or approximately 2.8 to 6.7 foot elevation. Groundwater on the site flows in the west-southwest direction toward the East River, located approximately 500 feet from the subject site. "

Env Problem: "Nature and Extent of Contamination: Post-Remediation: Remediation at the site is complete. Prior to remediaiton, the primary contaminants of concern at the site included the volatile organic compounds (VOCs) tetrachloroethylene (PCE) and its degradation products trichloroethene (TCE), cis-1,2-dichloroethene (DCE) and vinyl chloride (VC) in soil, groundwater and soil vapor. Residual contamination in soil and groundwater is being managed under a Site Management Plan. "

Health Problem: "Measures are in place to control the potential for coming in contact with subsurface soil and groundwater contamination. Volatile organic compounds in the groundwater may move into the soil vapor (air spaces within the soil), which in turn may move into overlying buildings and affect indoor air quality. This process, which is similar to the movement of radon gas from the subsurface into the indoor air of buildings, is referred to as soil vapor intrusion. The potential exists for the inhalation of site contaminants due to soil vapor intrusion in off-site structures."

Dump: False
Structure: True
Lagoon: False
Landfill: False
Pond: False
Disp Start: Not reported
Disp Term: Not reported
Lat/Long: Not reported
Dell: Not reported
Record Add: 2012-05-02 13:27:00
Record Upd: 2015-09-28 16:38:00
Updated By: IXMUNTEA
Own Op: Document Repository
Sub Type: NNN
Owner Name: Not reported
Owner Company: Brooklyn Public Library
Owner Address: Greenpoint Branch
Owner Addr2: 107 Norman Avenue
Owner City,St,Zip: Brooklyn, NY 11222
Owner Country: United States of America
Own Op: 6
Sub Type: P03
Owner Name: Alan Henick
Owner Company: 149 Kent Avenue LLC
Owner Address: 1545 Laurel Hollow Rd.
Owner Addr2: Not reported
Owner City,St,Zip: Syosset, NY 11791
Owner Country: United States of America
Own Op: 6
Sub Type: P03
Owner Name: Alan Henick
Owner Company: The Western Carpet and Linoleum Co. Inc.
Owner Address: 1545 Laurel Hollow Rd.
Owner Addr2: Not reported
Owner City,St,Zip: Syosset, NY 11791
Owner Country: United States of America

149 KENT AVENUE (Continued) **S117742197**

Own Op: 6
Sub Type: P03
Owner Name: Tell Metzger
Owner Company: Kent & Wythe Owners LLC
Owner Address: 1865 Palmer Ave.
Owner Addr2: Suite 203
Owner City,St,Zip: Larchmont, NY 10538
Owner Country: United States of America
HW Code: C224159
Waste Type: PCB-AROCLOR 1260
Waste Quantity: UNKNOWN
Waste Code: Not reported
HW Code: C224159
Waste Type: LEAD
Waste Quantity: UNKNOWN
Waste Code: Not reported
HW Code: C224159
Waste Type: PCB-AROCLOR 1254
Waste Quantity: UNKNOWN
Waste Code: Not reported
HW Code: C224159
Waste Type: 1,1,1-TRICHLOROETHANE
Waste Quantity: UNKNOWN
Waste Code: Not reported
HW Code: C224159
Waste Type: DICHLOROETHYLENE
Waste Quantity: UNKNOWN
Waste Code: Not reported
HW Code: C224159
Waste Type: BENZO(B)FLUORANTHENE
Waste Quantity: UNKNOWN
Waste Code: Not reported
HW Code: C224159
Waste Type: TRICHLOROETHENE (TCE)
Waste Quantity: UNKNOWN
Waste Code: Not reported
HW Code: C224159
Waste Type: Chrysene
Waste Quantity: UNKNOWN
Waste Code: Not reported
HW Code: C224159
Waste Type: TETRACHLOROETHYLENE (PCE)
Waste Quantity: UNKNOWN
Waste Code: Not reported
HW Code: C224159
Waste Type: DDD
Waste Quantity: UNKNOWN
Waste Code: Not reported
HW Code: C224159
Waste Type: BENZO(A)PYRENE
Waste Quantity: UNKNOWN
Waste Code: Not reported
HW Code: C224159
Waste Type: MERCURY
Waste Quantity: UNKNOWN
Waste Code: Not reported
HW Code: C224159

149 KENT AVENUE (Continued) **S117742197**

Waste Type: VINYL CHLORIDE
Waste Quantity: UNKNOWN
Waste Code: Not reported
HW Code: C224159
Waste Type: DDT
Waste Quantity: UNKNOWN
Waste Code: Not reported
HW Code: C224159
Waste Type: CHROMIUM
Waste Quantity: UNKNOWN
Waste Code: Not reported
HW Code: C224159
Waste Type: DDE
Waste Quantity: UNKNOWN
Waste Code: Not reported
HW Code: C224159
Waste Type: cis-1,2-dichloroethene
Waste Quantity: UNKNOWN
Waste Code: Not reported
HW Code: C224159
Waste Type: tetrachloroethene (PCE)
Waste Quantity: UNKNOWN
Waste Code: Not reported
HW Code: C224159
Waste Type: tetrachloroethene (PCE)
Waste Quantity: UNKNOWN
Waste Code: Not reported
HW Code: C224159
Waste Type: nickel
Waste Quantity: UNKNOWN
Waste Code: Not reported
HW Code: C224159
Waste Type: 1,1,1,2-TETRACHLOROETHANE
Waste Quantity: UNKNOWN
Waste Code: Not reported
HW Code: C224159
Waste Type: 1,1 Dichloroethene
Waste Quantity: UNKNOWN
Waste Code: Not reported
Crossref ID: 224177
Cross Ref Type Code: 20
Cross Ref Type: Haz. Substance ID
Record Added Date: 2013-05-01 15:33:00
Record Updated: 2013-05-01 15:33:00
Updated By: IXMUNTEA
Crossref ID: C224159
Cross Ref Type Code: 22
Cross Ref Type: BCP Site ID
Record Added Date: 2015-10-14 11:02:00
Record Updated: 2015-10-14 11:02:00
Updated By: IXMUNTEA
Crossref ID: C224159-06-12
Cross Ref Type Code: 23
Cross Ref Type: Agreement/Consent Order Number
Record Added Date: 2015-10-14 14:02:00
Record Updated: 2015-10-14 14:02:00
Updated By: RJCOZZY

149 KENT AVENUE (Continued) **S117742197**

Crossref ID: 2015000210380
Cross Ref Type Code: 25
Cross Ref Type: County Recording Identifier
Record Added Date: 2015-06-22 09:27:00
Record Updated: 2015-10-15 10:20:00
Updated By: SRHEIGEL
Crossref ID: C224177
Cross Ref Type Code: 22
Cross Ref Type: BCP Site ID
Record Added Date: 2013-11-22 08:50:00
Record Updated: 2013-11-22 08:50:00
Updated By: IXMUNTEA
Crossref ID: NYR000160242
Cross Ref Type Code: 06
Cross Ref Type: RCRA EPA ID No.
Record Added Date: 2012-05-04 10:56:00
Record Updated: 2012-05-04 10:56:00
Updated By: IXMUNTEA

Name: 149 KENT AVENUE
Address: 149 KENT AVENUE
City,State,Zip: BROOKLYN, NY 11211
Site Code: 463657
Control Name: Monitoring Plan
HW Code: C224159
Control Code: 31
Control Type: INST
Dt record added: 10/03/2013
Dt rec updated: 05/05/2021
Updated By: WYZHENG
Site Code: 463657
Site Description: "Location: The site is located at 149 Kent Avenue in the Williamsburg area of Brooklyn, Kings County. It is along the north side of 5th Street between Kent and Wythe Avenues and is 0.92 acres in size. Site Features: A former on site warehouse which covered the property was demolished and a new foundation for a residential building has been installed. The residential building was completed. Current Zoning and Land Use: The current use of the site is commercial/residential. Past Use of the Site: The site was operated as a rail terminal with two to three tracks for approximately 100 years prior to construction of the warehouse in 1988. The warehouse was mainly used for carpet storage until 2012, and it was demolished soon after. Contamination at the site was mainly associated with a former loading dock located on the northwestern part of the site, where deliveries of chemicals were made to an adjacent building. Site Geology and Hydrology: Soil beneath the site consisted of approximately six (6) feet of fill materials mixed with fine to coarse sand, silt and gravel, followed by approximately ten (10) feet of dark brown fine to medium sand with trace of gravel and silt, followed by silt layers alternating with layers of sand and gravel to approximately seventy (70) feet below grade. Depth to water at the Site ranges from approximately 9-13 feet below the existing floor slab or approximately 2.8 to 6.7 foot elevation. Groundwater on the site flows in the west-southwest direction toward the East River, located approximately 500 feet from the subject site. "
Env Problem: "Nature and Extent of Contamination: Post-Remediation: Remediation at the site is complete. Prior to remediaiton, the primary contaminants

149 KENT AVENUE (Continued) **S117742197**

of concern at the site included the volatile organic compounds (VOCs) tetrachloroethylene (PCE) and its degradation products trichloroethene (TCE), cis-1,2-dichloroethene (DCE) and vinyl chloride (VC) in soil, groundwater and soil vapor. Residual contamination in soil and groundwater is being managed under a Site Management Plan. "

Health Problem: "Measures are in place to control the potential for coming in contact with subsurface soil and groundwater contamination. Volatile organic compounds in the groundwater may move into the soil vapor (air spaces within the soil), which in turn may move into overlying buildings and affect indoor air quality. This process, which is similar to the movement of radon gas from the subsurface into the indoor air of buildings, is referred to as soil vapor intrusion. The potential exists for the inhalation of site contaminants due to soil vapor intrusion in off-site structures."

Dump: False
Structure: True
Lagoon: False
Landfill: False
Pond: False
Disp Start: Not reported
Disp Term: Not reported
Lat/Long: Not reported
Dell: Not reported
Record Add: 2012-05-02 13:27:00
Record Upd: 2015-09-28 16:38:00
Updated By: IXMUNTEA
Own Op: Document Repository
Sub Type: NNN
Owner Name: Not reported
Owner Company: Brooklyn Public Library
Owner Address: Greenpoint Branch
Owner Addr2: 107 Norman Avenue
Owner City,St,Zip: Brooklyn, NY 11222
Owner Country: United States of America
Own Op: 6
Sub Type: P03
Owner Name: Alan Henick
Owner Company: 149 Kent Avenue LLC
Owner Address: 1545 Laurel Hollow Rd.
Owner Addr2: Not reported
Owner City,St,Zip: Syosset, NY 11791
Owner Country: United States of America
Own Op: 6
Sub Type: P03
Owner Name: Alan Henick
Owner Company: The Western Carpet and Linoleum Co. Inc.
Owner Address: 1545 Laurel Hollow Rd.
Owner Addr2: Not reported
Owner City,St,Zip: Syosset, NY 11791
Owner Country: United States of America
Own Op: 6
Sub Type: P03
Owner Name: Tell Metzger
Owner Company: Kent & Wythe Owners LLC
Owner Address: 1865 Palmer Ave.
Owner Addr2: Suite 203

149 KENT AVENUE (Continued) **S117742197**

Owner City,St,Zip: Larchmont, NY 10538
Owner Country: United States of America
HW Code: C224159
Waste Type: PCB-AROCLOR 1260
Waste Quantity: UNKNOWN
Waste Code: Not reported
HW Code: C224159
Waste Type: LEAD
Waste Quantity: UNKNOWN
Waste Code: Not reported
HW Code: C224159
Waste Type: PCB-AROCLOR 1254
Waste Quantity: UNKNOWN
Waste Code: Not reported
HW Code: C224159
Waste Type: 1,1,1-TRICHLOROETHANE
Waste Quantity: UNKNOWN
Waste Code: Not reported
HW Code: C224159
Waste Type: DICHLOROETHYLENE
Waste Quantity: UNKNOWN
Waste Code: Not reported
HW Code: C224159
Waste Type: BENZO(B)FLUORANTHENE
Waste Quantity: UNKNOWN
Waste Code: Not reported
HW Code: C224159
Waste Type: TRICHLOROETHENE (TCE)
Waste Quantity: UNKNOWN
Waste Code: Not reported
HW Code: C224159
Waste Type: Chrysene
Waste Quantity: UNKNOWN
Waste Code: Not reported
HW Code: C224159
Waste Type: TETRACHLOROETHYLENE (PCE)
Waste Quantity: UNKNOWN
Waste Code: Not reported
HW Code: C224159
Waste Type: DDD
Waste Quantity: UNKNOWN
Waste Code: Not reported
HW Code: C224159
Waste Type: BENZO(A)PYRENE
Waste Quantity: UNKNOWN
Waste Code: Not reported
HW Code: C224159
Waste Type: MERCURY
Waste Quantity: UNKNOWN
Waste Code: Not reported
HW Code: C224159
Waste Type: VINYL CHLORIDE
Waste Quantity: UNKNOWN
Waste Code: Not reported
HW Code: C224159
Waste Type: DDT
Waste Quantity: UNKNOWN

149 KENT AVENUE (Continued) **S117742197**

Waste Code: Not reported
HW Code: C224159
Waste Type: CHROMIUM
Waste Quantity: UNKNOWN
Waste Code: Not reported
HW Code: C224159
Waste Type: DDE
Waste Quantity: UNKNOWN
Waste Code: Not reported
HW Code: C224159
Waste Type: cis-1,2-dichloroethene
Waste Quantity: UNKNOWN
Waste Code: Not reported
HW Code: C224159
Waste Type: tetrachloroethene (PCE)
Waste Quantity: UNKNOWN
Waste Code: Not reported
HW Code: C224159
Waste Type: tetrachloroethene (PCE)
Waste Quantity: UNKNOWN
Waste Code: Not reported
HW Code: C224159
Waste Type: nickel
Waste Quantity: UNKNOWN
Waste Code: Not reported
HW Code: C224159
Waste Type: 1,1,1,2-TETRACHLOROETHANE
Waste Quantity: UNKNOWN
Waste Code: Not reported
HW Code: C224159
Waste Type: 1,1 Dichloroethene
Waste Quantity: UNKNOWN
Waste Code: Not reported
Crossref ID: 224177
Cross Ref Type Code: 20
Cross Ref Type: Haz. Substance ID
Record Added Date: 2013-05-01 15:33:00
Record Updated: 2013-05-01 15:33:00
Updated By: IXMUNTEA
Crossref ID: C224159
Cross Ref Type Code: 22
Cross Ref Type: BCP Site ID
Record Added Date: 2015-10-14 11:02:00
Record Updated: 2015-10-14 11:02:00
Updated By: IXMUNTEA
Crossref ID: C224159-06-12
Cross Ref Type Code: 23
Cross Ref Type: Agreement/Consent Order Number
Record Added Date: 2015-10-14 14:02:00
Record Updated: 2015-10-14 14:02:00
Updated By: RJCOZZY
Crossref ID: 2015000210380
Cross Ref Type Code: 25
Cross Ref Type: County Recording Identifier
Record Added Date: 2015-06-22 09:27:00
Record Updated: 2015-10-15 10:20:00
Updated By: SRHEIGEL

149 KENT AVENUE (Continued) **S117742197**

Crossref ID: C224177
Cross Ref Type Code: 22
Cross Ref Type: BCP Site ID
Record Added Date: 2013-11-22 08:50:00
Record Updated: 2013-11-22 08:50:00
Updated By: IXMUNTEA
Crossref ID: NYR000160242
Cross Ref Type Code: 06
Cross Ref Type: RCRA EPA ID No.
Record Added Date: 2012-05-04 10:56:00
Record Updated: 2012-05-04 10:56:00
Updated By: IXMUNTEA

Name: 149 KENT AVENUE
Address: 149 KENT AVENUE
City,State,Zip: BROOKLYN, NY 11211
Site Code: 463657
Control Name: Landuse Restriction
HW Code: C224159
Control Code: 25
Control Type: INST
Dt record added: 10/03/2013
Dt rec updated: 05/05/2021
Updated By: WYZHENG
Site Code: 463657
Site Description: "Location: The site is located at 149 Kent Avenue in the Williamsburg area of Brooklyn, Kings County. It is along the north side of 5th Street between Kent and Wythe Avenues and is 0.92 acres in size. Site Features: A former on site warehouse which covered the property was demolished and a new foundation for a residential building has been installed. The residential building was completed. Current Zoning and Land Use: The current use of the site is commercial/residential. Past Use of the Site: The site was operated as a rail terminal with two to three tracks for approximately 100 years prior to construction of the warehouse in 1988. The warehouse was mainly used for carpet storage until 2012, and it was demolished soon after. Contamination at the site was mainly associated with a former loading dock located on the northwestern part of the site, where deliveries of chemicals were made to an adjacent building. Site Geology and Hydrology: Soil beneath the site consisted of approximately six (6) feet of fill materials mixed with fine to coarse sand, silt and gravel, followed by approximately ten (10) feet of dark brown fine to medium sand with trace of gravel and silt, followed by silt layers alternating with layers of sand and gravel to approximately seventy (70) feet below grade. Depth to water at the Site ranges from approximately 9-13 feet below the existing floor slab or approximately 2.8 to 6.7 foot elevation. Groundwater on the site flows in the west-southwest direction toward the East River, located approximately 500 feet from the subject site. "
Env Problem: "Nature and Extent of Contamination: Post-Remediation: Remediation at the site is complete. Prior to remediaiton, the primary contaminants of concern at the site included the volatile organic compounds (VOCs) tetrachloroethylene (PCE) and its degradation products trichloroethene (TCE), cis-1,2-dichloroethene (DCE) and vinyl chloride (VC) in soil, groundwater and soil vapor. Residual contamination in soil and groundwater is being managed under a Site Management Plan. "

149 KENT AVENUE (Continued) **S117742197**

Health Problem:	"Measures are in place to control the potential for coming in contact with subsurface soil and groundwater contamination. Volatile organic compounds in the groundwater may move into the soil vapor (air spaces within the soil), which in turn may move into overlying buildings and affect indoor air quality. This process, which is similar to the movement of radon gas from the subsurface into the indoor air of buildings, is referred to as soil vapor intrusion. The potential exists for the inhalation of site contaminants due to soil vapor intrusion in off-site structures."
Dump:	False
Structure:	True
Lagoon:	False
Landfill:	False
Pond:	False
Disp Start:	Not reported
Disp Term:	Not reported
Lat/Long:	Not reported
Dell:	Not reported
Record Add:	2012-05-02 13:27:00
Record Upd:	2015-09-28 16:38:00
Updated By:	IXMUNTEA
Own Op:	Document Repository
Sub Type:	NNN
Owner Name:	Not reported
Owner Company:	Brooklyn Public Library
Owner Address:	Greenpoint Branch
Owner Addr2:	107 Norman Avenue
Owner City,St,Zip:	Brooklyn, NY 11222
Owner Country:	United States of America
Own Op:	6
Sub Type:	P03
Owner Name:	Alan Henick
Owner Company:	149 Kent Avenue LLC
Owner Address:	1545 Laurel Hollow Rd.
Owner Addr2:	Not reported
Owner City,St,Zip:	Syosset, NY 11791
Owner Country:	United States of America
Own Op:	6
Sub Type:	P03
Owner Name:	Alan Henick
Owner Company:	The Western Carpet and Linoleum Co. Inc.
Owner Address:	1545 Laurel Hollow Rd.
Owner Addr2:	Not reported
Owner City,St,Zip:	Syosset, NY 11791
Owner Country:	United States of America
Own Op:	6
Sub Type:	P03
Owner Name:	Tell Metzger
Owner Company:	Kent & Wythe Owners LLC
Owner Address:	1865 Palmer Ave.
Owner Addr2:	Suite 203
Owner City,St,Zip:	Larchmont, NY 10538
Owner Country:	United States of America
HW Code:	C224159
Waste Type:	PCB-AROCLOR 1260
Waste Quantity:	UNKNOWN
Waste Code:	Not reported

149 KENT AVENUE (Continued) **S117742197**

HW Code:	C224159
Waste Type:	LEAD
Waste Quantity:	UNKNOWN
Waste Code:	Not reported
HW Code:	C224159
Waste Type:	PCB-AROCLOR 1254
Waste Quantity:	UNKNOWN
Waste Code:	Not reported
HW Code:	C224159
Waste Type:	1,1,1-TRICHLOROETHANE
Waste Quantity:	UNKNOWN
Waste Code:	Not reported
HW Code:	C224159
Waste Type:	DICHLOROETHYLENE
Waste Quantity:	UNKNOWN
Waste Code:	Not reported
HW Code:	C224159
Waste Type:	BENZO(B)FLUORANTHENE
Waste Quantity:	UNKNOWN
Waste Code:	Not reported
HW Code:	C224159
Waste Type:	TRICHLOROETHENE (TCE)
Waste Quantity:	UNKNOWN
Waste Code:	Not reported
HW Code:	C224159
Waste Type:	Chrysene
Waste Quantity:	UNKNOWN
Waste Code:	Not reported
HW Code:	C224159
Waste Type:	TETRACHLOROETHYLENE (PCE)
Waste Quantity:	UNKNOWN
Waste Code:	Not reported
HW Code:	C224159
Waste Type:	DDD
Waste Quantity:	UNKNOWN
Waste Code:	Not reported
HW Code:	C224159
Waste Type:	BENZO(A)PYRENE
Waste Quantity:	UNKNOWN
Waste Code:	Not reported
HW Code:	C224159
Waste Type:	MERCURY
Waste Quantity:	UNKNOWN
Waste Code:	Not reported
HW Code:	C224159
Waste Type:	VINYL CHLORIDE
Waste Quantity:	UNKNOWN
Waste Code:	Not reported
HW Code:	C224159
Waste Type:	DDT
Waste Quantity:	UNKNOWN
Waste Code:	Not reported
HW Code:	C224159
Waste Type:	CHROMIUM
Waste Quantity:	UNKNOWN
Waste Code:	Not reported
HW Code:	C224159

149 KENT AVENUE (Continued) **S117742197**

Waste Type: DDE
Waste Quantity: UNKNOWN
Waste Code: Not reported
HW Code: C224159
Waste Type: cis-1,2-dichloroethene
Waste Quantity: UNKNOWN
Waste Code: Not reported
HW Code: C224159
Waste Type: tetrachloroethene (PCE)
Waste Quantity: UNKNOWN
Waste Code: Not reported
HW Code: C224159
Waste Type: tetrachloroethene (PCE)
Waste Quantity: UNKNOWN
Waste Code: Not reported
HW Code: C224159
Waste Type: nickel
Waste Quantity: UNKNOWN
Waste Code: Not reported
HW Code: C224159
Waste Type: 1,1,1,2-TETRACHLOROETHANE
Waste Quantity: UNKNOWN
Waste Code: Not reported
HW Code: C224159
Waste Type: 1,1 Dichloroethene
Waste Quantity: UNKNOWN
Waste Code: Not reported
Crossref ID: 224177
Cross Ref Type Code: 20
Cross Ref Type: Haz. Substance ID
Record Added Date: 2013-05-01 15:33:00
Record Updated: 2013-05-01 15:33:00
Updated By: IXMUNTEA
Crossref ID: C224159
Cross Ref Type Code: 22
Cross Ref Type: BCP Site ID
Record Added Date: 2015-10-14 11:02:00
Record Updated: 2015-10-14 11:02:00
Updated By: IXMUNTEA
Crossref ID: C224159-06-12
Cross Ref Type Code: 23
Cross Ref Type: Agreement/Consent Order Number
Record Added Date: 2015-10-14 14:02:00
Record Updated: 2015-10-14 14:02:00
Updated By: RJCOZZY
Crossref ID: 2015000210380
Cross Ref Type Code: 25
Cross Ref Type: County Recording Identifier
Record Added Date: 2015-06-22 09:27:00
Record Updated: 2015-10-15 10:20:00
Updated By: SRHEIGEL
Crossref ID: C224177
Cross Ref Type Code: 22
Cross Ref Type: BCP Site ID
Record Added Date: 2013-11-22 08:50:00
Record Updated: 2013-11-22 08:50:00
Updated By: IXMUNTEA

149 KENT AVENUE (Continued) **S117742197**

Crossref ID: NYR000160242
Cross Ref Type Code: 06
Cross Ref Type: RCRA EPA ID No.
Record Added Date: 2012-05-04 10:56:00
Record Updated: 2012-05-04 10:56:00
Updated By: IXMUNTEA

Name: 149 KENT AVENUE
Address: 149 KENT AVENUE
City,State,Zip: BROOKLYN, NY 11211
Site Code: 463657
Control Name: O&M Plan
HW Code: C224159
Control Code: 33
Control Type: INST
Dt record added: 10/03/2013
Dt rec updated: 05/05/2021
Updated By: WYZHENG
Site Code: 463657
Site Description: "Location: The site is located at 149 Kent Avenue in the Williamsburg area of Brooklyn, Kings County. It is along the north side of 5th Street between Kent and Wythe Avenues and is 0.92 acres in size. Site Features: A former on site warehouse which covered the property was demolished and a new foundation for a residential building has been installed. The residential building was completed. Current Zoning and Land Use: The current use of the site is commercial/residential. Past Use of the Site: The site was operated as a rail terminal with two to three tracks for approximately 100 years prior to construction of the warehouse in 1988. The warehouse was mainly used for carpet storage until 2012, and it was demolished soon after. Contamination at the site was mainly associated with a former loading dock located on the northwestern part of the site, where deliveries of chemicals were made to an adjacent building. Site Geology and Hydrology: Soil beneath the site consisted of approximately six (6) feet of fill materials mixed with fine to coarse sand, silt and gravel, followed by approximately ten (10) feet of dark brown fine to medium sand with trace of gravel and silt, followed by silt layers alternating with layers of sand and gravel to approximately seventy (70) feet below grade. Depth to water at the Site ranges from approximately 9-13 feet below the existing floor slab or approximately 2.8 to 6.7 foot elevation. Groundwater on the site flows in the west-southwest direction toward the East River, located approximately 500 feet from the subject site. "
Env Problem: "Nature and Extent of Contamination: Post-Remediation: Remediation at the site is complete. Prior to remediaiton, the primary contaminants of concern at the site included the volatile organic compounds (VOCs) tetrachloroethylene (PCE) and its degradation products trichloroethene (TCE), cis-1,2-dichloroethene (DCE) and vinyl chloride (VC) in soil, groundwater and soil vapor. Residual contamination in soil and groundwater is being managed under a Site Management Plan. "
Health Problem: "Measures are in place to control the potential for coming in contact with subsurface soil and groundwater contamination. Volatile organic compounds in the groundwater may move into the soil vapor (air spaces within the soil), which in turn may move into overlying buildings and affect indoor air quality. This process, which is similar to the movement of radon gas from the subsurface into the indoor air of

149 KENT AVENUE (Continued) **S117742197**

buildings, is referred to as soil vapor intrusion. The potential exists for the inhalation of site contaminants due to soil vapor intrusion in off-site structures."

Dump: False
Structure: True
Lagoon: False
Landfill: False
Pond: False
Disp Start: Not reported
Disp Term: Not reported
Lat/Long: Not reported
Dell: Not reported
Record Add: 2012-05-02 13:27:00
Record Upd: 2015-09-28 16:38:00
Updated By: IXMUNTEA
Own Op: Document Repository
Sub Type: NNN
Owner Name: Not reported
Owner Company: Brooklyn Public Library
Owner Address: Greenpoint Branch
Owner Addr2: 107 Norman Avenue
Owner City,St,Zip: Brooklyn, NY 11222
Owner Country: United States of America
Own Op: 6
Sub Type: P03
Owner Name: Alan Henick
Owner Company: 149 Kent Avenue LLC
Owner Address: 1545 Laurel Hollow Rd.
Owner Addr2: Not reported
Owner City,St,Zip: Syosset, NY 11791
Owner Country: United States of America
Own Op: 6
Sub Type: P03
Owner Name: Alan Henick
Owner Company: The Western Carpet and Linoleum Co. Inc.
Owner Address: 1545 Laurel Hollow Rd.
Owner Addr2: Not reported
Owner City,St,Zip: Syosset, NY 11791
Owner Country: United States of America
Own Op: 6
Sub Type: P03
Owner Name: Tell Metzger
Owner Company: Kent & Wythe Owners LLC
Owner Address: 1865 Palmer Ave.
Owner Addr2: Suite 203
Owner City,St,Zip: Larchmont, NY 10538
Owner Country: United States of America
HW Code: C224159
Waste Type: PCB-AROCLOR 1260
Waste Quantity: UNKNOWN
Waste Code: Not reported
HW Code: C224159
Waste Type: LEAD
Waste Quantity: UNKNOWN
Waste Code: Not reported
HW Code: C224159
Waste Type: PCB-AROCLOR 1254

149 KENT AVENUE (Continued) **S117742197**

Waste Quantity: UNKNOWN
Waste Code: Not reported
HW Code: C224159
Waste Type: 1,1,1-TRICHLOROETHANE
Waste Quantity: UNKNOWN
Waste Code: Not reported
HW Code: C224159
Waste Type: DICHLOROETHYLENE
Waste Quantity: UNKNOWN
Waste Code: Not reported
HW Code: C224159
Waste Type: BENZO(B)FLUORANTHENE
Waste Quantity: UNKNOWN
Waste Code: Not reported
HW Code: C224159
Waste Type: TRICHLOROETHENE (TCE)
Waste Quantity: UNKNOWN
Waste Code: Not reported
HW Code: C224159
Waste Type: Chrysene
Waste Quantity: UNKNOWN
Waste Code: Not reported
HW Code: C224159
Waste Type: TETRACHLOROETHYLENE (PCE)
Waste Quantity: UNKNOWN
Waste Code: Not reported
HW Code: C224159
Waste Type: DDD
Waste Quantity: UNKNOWN
Waste Code: Not reported
HW Code: C224159
Waste Type: BENZO(A)PYRENE
Waste Quantity: UNKNOWN
Waste Code: Not reported
HW Code: C224159
Waste Type: MERCURY
Waste Quantity: UNKNOWN
Waste Code: Not reported
HW Code: C224159
Waste Type: VINYL CHLORIDE
Waste Quantity: UNKNOWN
Waste Code: Not reported
HW Code: C224159
Waste Type: DDT
Waste Quantity: UNKNOWN
Waste Code: Not reported
HW Code: C224159
Waste Type: CHROMIUM
Waste Quantity: UNKNOWN
Waste Code: Not reported
HW Code: C224159
Waste Type: DDE
Waste Quantity: UNKNOWN
Waste Code: Not reported
HW Code: C224159
Waste Type: cis-1,2-dichloroethene
Waste Quantity: UNKNOWN

149 KENT AVENUE (Continued) **S117742197**

Waste Code: Not reported
HW Code: C224159
Waste Type: tetrachloroethene (PCE)
Waste Quantity: UNKNOWN
Waste Code: Not reported
HW Code: C224159
Waste Type: tetrachloroethene (PCE)
Waste Quantity: UNKNOWN
Waste Code: Not reported
HW Code: C224159
Waste Type: nickel
Waste Quantity: UNKNOWN
Waste Code: Not reported
HW Code: C224159
Waste Type: 1,1,1,2-TETRACHLOROETHANE
Waste Quantity: UNKNOWN
Waste Code: Not reported
HW Code: C224159
Waste Type: 1,1 Dichloroethene
Waste Quantity: UNKNOWN
Waste Code: Not reported
Crossref ID: 224177
Cross Ref Type Code: 20
Cross Ref Type: Haz. Substance ID
Record Added Date: 2013-05-01 15:33:00
Record Updated: 2013-05-01 15:33:00
Updated By: IXMUNTEA
Crossref ID: C224159
Cross Ref Type Code: 22
Cross Ref Type: BCP Site ID
Record Added Date: 2015-10-14 11:02:00
Record Updated: 2015-10-14 11:02:00
Updated By: IXMUNTEA
Crossref ID: C224159-06-12
Cross Ref Type Code: 23
Cross Ref Type: Agreement/Consent Order Number
Record Added Date: 2015-10-14 14:02:00
Record Updated: 2015-10-14 14:02:00
Updated By: RJCOZZY
Crossref ID: 2015000210380
Cross Ref Type Code: 25
Cross Ref Type: County Recording Identifier
Record Added Date: 2015-06-22 09:27:00
Record Updated: 2015-10-15 10:20:00
Updated By: SRHEIGEL
Crossref ID: C224177
Cross Ref Type Code: 22
Cross Ref Type: BCP Site ID
Record Added Date: 2013-11-22 08:50:00
Record Updated: 2013-11-22 08:50:00
Updated By: IXMUNTEA
Crossref ID: NYR000160242
Cross Ref Type Code: 06
Cross Ref Type: RCRA EPA ID No.
Record Added Date: 2012-05-04 10:56:00
Record Updated: 2012-05-04 10:56:00
Updated By: IXMUNTEA

149 KENT AVENUE (Continued) **S117742197**

Name:	149 KENT AVENUE
Address:	149 KENT AVENUE
City,State,Zip:	BROOKLYN, NY 11211
Site Code:	463657
Control Name:	Soil Management Plan
HW Code:	C224159
Control Code:	14
Control Type:	INST
Dt record added:	10/03/2013
Dt rec updated:	05/05/2021
Updated By:	WYZHENG
Site Code:	463657
Site Description:	"Location: The site is located at 149 Kent Avenue in the Williamsburg area of Brooklyn, Kings County. It is along the north side of 5th Street between Kent and Wythe Avenues and is 0.92 acres in size. Site Features: A former on site warehouse which covered the property was demolished and a new foundation for a residential building has been installed. The residential building was completed. Current Zoning and Land Use: The current use of the site is commercial/residential. Past Use of the Site: The site was operated as a rail terminal with two to three tracks for approximately 100 years prior to construction of the warehouse in 1988. The warehouse was mainly used for carpet storage until 2012, and it was demolished soon after. Contamination at the site was mainly associated with a former loading dock located on the northwestern part of the site, where deliveries of chemicals were made to an adjacent building. Site Geology and Hydrology: Soil beneath the site consisted of approximately six (6) feet of fill materials mixed with fine to coarse sand, silt and gravel, followed by approximately ten (10) feet of dark brown fine to medium sand with trace of gravel and silt, followed by silt layers alternating with layers of sand and gravel to approximately seventy (70) feet below grade. Depth to water at the Site ranges from approximately 9-13 feet below the existing floor slab or approximately 2.8 to 6.7 foot elevation. Groundwater on the site flows in the west-southwest direction toward the East River, located approximately 500 feet from the subject site. "
Env Problem:	"Nature and Extent of Contamination: Post-Remediation: Remediation at the site is complete. Prior to remediaiton, the primary contaminants of concern at the site included the volatile organic compounds (VOCs) tetrachloroethylene (PCE) and its degradation products trichloroethene (TCE), cis-1,2-dichloroethene (DCE) and vinyl chloride (VC) in soil, groundwater and soil vapor. Residual contamination in soil and groundwater is being managed under a Site Management Plan. "
Health Problem:	"Measures are in place to control the potential for coming in contact with subsurface soil and groundwater contamination. Volatile organic compounds in the groundwater may move into the soil vapor (air spaces within the soil), which in turn may move into overlying buildings and affect indoor air quality. This process, which is similar to the movement of radon gas from the subsurface into the indoor air of buildings, is referred to as soil vapor intrusion. The potential exists for the inhalation of site contaminants due to soil vapor intrusion in off-site structures."
Dump:	False
Structure:	True
Lagoon:	False
Landfill:	False

149 KENT AVENUE (Continued) **S117742197**

Pond: False
Disp Start: Not reported
Disp Term: Not reported
Lat/Long: Not reported
Dell: Not reported
Record Add: 2012-05-02 13:27:00
Record Upd: 2015-09-28 16:38:00
Updated By: IXMUNTEA
Own Op: Document Repository
Sub Type: NNN
Owner Name: Not reported
Owner Company: Brooklyn Public Library
Owner Address: Greenpoint Branch
Owner Addr2: 107 Norman Avenue
Owner City,St,Zip: Brooklyn, NY 11222
Owner Country: United States of America
Own Op: 6
Sub Type: P03
Owner Name: Alan Henick
Owner Company: 149 Kent Avenue LLC
Owner Address: 1545 Laurel Hollow Rd.
Owner Addr2: Not reported
Owner City,St,Zip: Syosset, NY 11791
Owner Country: United States of America
Own Op: 6
Sub Type: P03
Owner Name: Alan Henick
Owner Company: The Western Carpet and Linoleum Co. Inc.
Owner Address: 1545 Laurel Hollow Rd.
Owner Addr2: Not reported
Owner City,St,Zip: Syosset, NY 11791
Owner Country: United States of America
Own Op: 6
Sub Type: P03
Owner Name: Tell Metzger
Owner Company: Kent & Wythe Owners LLC
Owner Address: 1865 Palmer Ave.
Owner Addr2: Suite 203
Owner City,St,Zip: Larchmont, NY 10538
Owner Country: United States of America
HW Code: C224159
Waste Type: PCB-AROCLOR 1260
Waste Quantity: UNKNOWN
Waste Code: Not reported
HW Code: C224159
Waste Type: LEAD
Waste Quantity: UNKNOWN
Waste Code: Not reported
HW Code: C224159
Waste Type: PCB-AROCLOR 1254
Waste Quantity: UNKNOWN
Waste Code: Not reported
HW Code: C224159
Waste Type: 1,1,1-TRICHLOROETHANE
Waste Quantity: UNKNOWN
Waste Code: Not reported
HW Code: C224159

149 KENT AVENUE (Continued) **S117742197**

Waste Type:	DICHLOROETHYLENE
Waste Quantity:	UNKNOWN
Waste Code:	Not reported
HW Code:	C224159
Waste Type:	BENZO(B)FLUORANTHENE
Waste Quantity:	UNKNOWN
Waste Code:	Not reported
HW Code:	C224159
Waste Type:	TRICHLOROETHENE (TCE)
Waste Quantity:	UNKNOWN
Waste Code:	Not reported
HW Code:	C224159
Waste Type:	Chrysene
Waste Quantity:	UNKNOWN
Waste Code:	Not reported
HW Code:	C224159
Waste Type:	TETRACHLOROETHYLENE (PCE)
Waste Quantity:	UNKNOWN
Waste Code:	Not reported
HW Code:	C224159
Waste Type:	DDD
Waste Quantity:	UNKNOWN
Waste Code:	Not reported
HW Code:	C224159
Waste Type:	BENZO(A)PYRENE
Waste Quantity:	UNKNOWN
Waste Code:	Not reported
HW Code:	C224159
Waste Type:	MERCURY
Waste Quantity:	UNKNOWN
Waste Code:	Not reported
HW Code:	C224159
Waste Type:	VINYL CHLORIDE
Waste Quantity:	UNKNOWN
Waste Code:	Not reported
HW Code:	C224159
Waste Type:	DDT
Waste Quantity:	UNKNOWN
Waste Code:	Not reported
HW Code:	C224159
Waste Type:	CHROMIUM
Waste Quantity:	UNKNOWN
Waste Code:	Not reported
HW Code:	C224159
Waste Type:	DDE
Waste Quantity:	UNKNOWN
Waste Code:	Not reported
HW Code:	C224159
Waste Type:	cis-1,2-dichloroethene
Waste Quantity:	UNKNOWN
Waste Code:	Not reported
HW Code:	C224159
Waste Type:	tetrachloroethene (PCE)
Waste Quantity:	UNKNOWN
Waste Code:	Not reported
HW Code:	C224159
Waste Type:	tetrachloroethene (PCE)

149 KENT AVENUE (Continued) **S117742197**

Waste Quantity: UNKNOWN
Waste Code: Not reported
HW Code: C224159
Waste Type: nickel
Waste Quantity: UNKNOWN
Waste Code: Not reported
HW Code: C224159
Waste Type: 1,1,1,2-TETRACHLOROETHANE
Waste Quantity: UNKNOWN
Waste Code: Not reported
HW Code: C224159
Waste Type: 1,1 Dichloroethene
Waste Quantity: UNKNOWN
Waste Code: Not reported
Crossref ID: 224177
Cross Ref Type Code: 20
Cross Ref Type: Haz. Substance ID
Record Added Date: 2013-05-01 15:33:00
Record Updated: 2013-05-01 15:33:00
Updated By: IXMUNTEA
Crossref ID: C224159
Cross Ref Type Code: 22
Cross Ref Type: BCP Site ID
Record Added Date: 2015-10-14 11:02:00
Record Updated: 2015-10-14 11:02:00
Updated By: IXMUNTEA
Crossref ID: C224159-06-12
Cross Ref Type Code: 23
Cross Ref Type: Agreement/Consent Order Number
Record Added Date: 2015-10-14 14:02:00
Record Updated: 2015-10-14 14:02:00
Updated By: RJCOZZY
Crossref ID: 2015000210380
Cross Ref Type Code: 25
Cross Ref Type: County Recording Identifier
Record Added Date: 2015-06-22 09:27:00
Record Updated: 2015-10-15 10:20:00
Updated By: SRHEIGEL
Crossref ID: C224177
Cross Ref Type Code: 22
Cross Ref Type: BCP Site ID
Record Added Date: 2013-11-22 08:50:00
Record Updated: 2013-11-22 08:50:00
Updated By: IXMUNTEA
Crossref ID: NYR000160242
Cross Ref Type Code: 06
Cross Ref Type: RCRA EPA ID No.
Record Added Date: 2012-05-04 10:56:00
Record Updated: 2012-05-04 10:56:00
Updated By: IXMUNTEA

Name: 149 KENT AVENUE
Address: 149 KENT AVENUE
City,State,Zip: BROOKLYN, NY 11211
Site Code: 463657
Control Name: IC/EC Plan
HW Code: C224159

149 KENT AVENUE (Continued) **S117742197**

Control Code: 34
Control Type: INST
Dt record added: 10/03/2013
Dt rec updated: 05/05/2021
Updated By: WYZHENG
Site Code: 463657
Site Description: "Location: The site is located at 149 Kent Avenue in the Williamsburg area of Brooklyn, Kings County. It is along the north side of 5th Street between Kent and Wythe Avenues and is 0.92 acres in size. Site Features: A former on site warehouse which covered the property was demolished and a new foundation for a residential building has been installed. The residential building was completed. Current Zoning and Land Use: The current use of the site is commercial/residential. Past Use of the Site: The site was operated as a rail terminal with two to three tracks for approximately 100 years prior to construction of the warehouse in 1988. The warehouse was mainly used for carpet storage until 2012, and it was demolished soon after. Contamination at the site was mainly associated with a former loading dock located on the northwestern part of the site, where deliveries of chemicals were made to an adjacent building. Site Geology and Hydrology: Soil beneath the site consisted of approximately six (6) feet of fill materials mixed with fine to coarse sand, silt and gravel, followed by approximately ten (10) feet of dark brown fine to medium sand with trace of gravel and silt, followed by silt layers alternating with layers of sand and gravel to approximately seventy (70) feet below grade. Depth to water at the Site ranges from approximately 9-13 feet below the existing floor slab or approximately 2.8 to 6.7 foot elevation. Groundwater on the site flows in the west-southwest direction toward the East River, located approximately 500 feet from the subject site. "
Env Problem: "Nature and Extent of Contamination: Post-Remediation: Remediation at the site is complete. Prior to remediaiton, the primary contaminants of concern at the site included the volatile organic compounds (VOCs) tetrachloroethylene (PCE) and its degradation products trichloroethene (TCE), cis-1,2-dichloroethene (DCE) and vinyl chloride (VC) in soil, groundwater and soil vapor. Residual contamination in soil and groundwater is being managed under a Site Management Plan. "
Health Problem: "Measures are in place to control the potential for coming in contact with subsurface soil and groundwater contamination. Volatile organic compounds in the groundwater may move into the soil vapor (air spaces within the soil), which in turn may move into overlying buildings and affect indoor air quality. This process, which is similar to the movement of radon gas from the subsurface into the indoor air of buildings, is referred to as soil vapor intrusion. The potential exists for the inhalation of site contaminants due to soil vapor intrusion in off-site structures."
Dump: False
Structure: True
Lagoon: False
Landfill: False
Pond: False
Disp Start: Not reported
Disp Term: Not reported
Lat/Long: Not reported
Dell: Not reported
Record Add: 2012-05-02 13:27:00

149 KENT AVENUE (Continued) **S117742197**

Record Upd: 2015-09-28 16:38:00
Updated By: IXMUNTEA
Own Op: Document Repository
Sub Type: NNN
Owner Name: Not reported
Owner Company: Brooklyn Public Library
Owner Address: Greenpoint Branch
Owner Addr2: 107 Norman Avenue
Owner City,St,Zip: Brooklyn, NY 11222
Owner Country: United States of America
Own Op: 6
Sub Type: P03
Owner Name: Alan Henick
Owner Company: 149 Kent Avenue LLC
Owner Address: 1545 Laurel Hollow Rd.
Owner Addr2: Not reported
Owner City,St,Zip: Syosset, NY 11791
Owner Country: United States of America
Own Op: 6
Sub Type: P03
Owner Name: Alan Henick
Owner Company: The Western Carpet and Linoleum Co. Inc.
Owner Address: 1545 Laurel Hollow Rd.
Owner Addr2: Not reported
Owner City,St,Zip: Syosset, NY 11791
Owner Country: United States of America
Own Op: 6
Sub Type: P03
Owner Name: Tell Metzger
Owner Company: Kent & Wythe Owners LLC
Owner Address: 1865 Palmer Ave.
Owner Addr2: Suite 203
Owner City,St,Zip: Larchmont, NY 10538
Owner Country: United States of America
HW Code: C224159
Waste Type: PCB-AROCLOR 1260
Waste Quantity: UNKNOWN
Waste Code: Not reported
HW Code: C224159
Waste Type: LEAD
Waste Quantity: UNKNOWN
Waste Code: Not reported
HW Code: C224159
Waste Type: PCB-AROCLOR 1254
Waste Quantity: UNKNOWN
Waste Code: Not reported
HW Code: C224159
Waste Type: 1,1,1-TRICHLOROETHANE
Waste Quantity: UNKNOWN
Waste Code: Not reported
HW Code: C224159
Waste Type: DICHLOROETHYLENE
Waste Quantity: UNKNOWN
Waste Code: Not reported
HW Code: C224159
Waste Type: BENZO(B)FLUORANTHENE
Waste Quantity: UNKNOWN

149 KENT AVENUE (Continued) **S117742197**

Waste Code: Not reported
HW Code: C224159
Waste Type: TRICHLOROETHENE (TCE)
Waste Quantity: UNKNOWN
Waste Code: Not reported
HW Code: C224159
Waste Type: Chrysene
Waste Quantity: UNKNOWN
Waste Code: Not reported
HW Code: C224159
Waste Type: TETRACHLOROETHYLENE (PCE)
Waste Quantity: UNKNOWN
Waste Code: Not reported
HW Code: C224159
Waste Type: DDD
Waste Quantity: UNKNOWN
Waste Code: Not reported
HW Code: C224159
Waste Type: BENZO(A)PYRENE
Waste Quantity: UNKNOWN
Waste Code: Not reported
HW Code: C224159
Waste Type: MERCURY
Waste Quantity: UNKNOWN
Waste Code: Not reported
HW Code: C224159
Waste Type: VINYL CHLORIDE
Waste Quantity: UNKNOWN
Waste Code: Not reported
HW Code: C224159
Waste Type: DDT
Waste Quantity: UNKNOWN
Waste Code: Not reported
HW Code: C224159
Waste Type: CHROMIUM
Waste Quantity: UNKNOWN
Waste Code: Not reported
HW Code: C224159
Waste Type: DDE
Waste Quantity: UNKNOWN
Waste Code: Not reported
HW Code: C224159
Waste Type: cis-1,2-dichloroethene
Waste Quantity: UNKNOWN
Waste Code: Not reported
HW Code: C224159
Waste Type: tetrachloroethene (PCE)
Waste Quantity: UNKNOWN
Waste Code: Not reported
HW Code: C224159
Waste Type: tetrachloroethene (PCE)
Waste Quantity: UNKNOWN
Waste Code: Not reported
HW Code: C224159
Waste Type: nickel
Waste Quantity: UNKNOWN
Waste Code: Not reported

149 KENT AVENUE (Continued) **S117742197**

HW Code: C224159
Waste Type: 1,1,1,2-TETRACHLOROETHANE
Waste Quantity: UNKNOWN
Waste Code: Not reported
HW Code: C224159
Waste Type: 1,1 Dichloroethene
Waste Quantity: UNKNOWN
Waste Code: Not reported
Crossref ID: 224177
Cross Ref Type Code: 20
Cross Ref Type: Haz. Substance ID
Record Added Date: 2013-05-01 15:33:00
Record Updated: 2013-05-01 15:33:00
Updated By: IXMUNTEA
Crossref ID: C224159
Cross Ref Type Code: 22
Cross Ref Type: BCP Site ID
Record Added Date: 2015-10-14 11:02:00
Record Updated: 2015-10-14 11:02:00
Updated By: IXMUNTEA
Crossref ID: C224159-06-12
Cross Ref Type Code: 23
Cross Ref Type: Agreement/Consent Order Number
Record Added Date: 2015-10-14 14:02:00
Record Updated: 2015-10-14 14:02:00
Updated By: RJCOZZY
Crossref ID: 2015000210380
Cross Ref Type Code: 25
Cross Ref Type: County Recording Identifier
Record Added Date: 2015-06-22 09:27:00
Record Updated: 2015-10-15 10:20:00
Updated By: SRHEIGEL
Crossref ID: C224177
Cross Ref Type Code: 22
Cross Ref Type: BCP Site ID
Record Added Date: 2013-11-22 08:50:00
Record Updated: 2013-11-22 08:50:00
Updated By: IXMUNTEA
Crossref ID: NYR000160242
Cross Ref Type Code: 06
Cross Ref Type: RCRA EPA ID No.
Record Added Date: 2012-05-04 10:56:00
Record Updated: 2012-05-04 10:56:00
Updated By: IXMUNTEA

NY MANIFEST:
Name: CON ED
Address: 149 KENT AVE
City,State,Zip: BROOKLYN, NY 11238
Country: USA
EPA ID: NYP004826374
Facility Status: Not reported
Location Address 1: 149 KENT AVENUE
Code: BP
Location Address 2: Not reported
Total Tanks: Not reported
Location City: BROOKLYN

149 KENT AVENUE (Continued) **S117742197**

Location State: NY
Location Zip: 11238
Location Zip 4: Not reported

NY MANIFEST:
EPAID: NYP004826374
Mailing Name: CON ED
Mailing Contact: THERESA BURKARD
Mailing Address 1: 4 IRVING PL 15TH FL NE
Mailing Address 2: Not reported
Mailing City: NEW YORK
Mailing State: NY
Mailing Zip: 10003
Mailing Zip 4: Not reported
Mailing Country: USA
Mailing Phone: 2124602262

Name: KENT & WYTHE OWNERS LLC
Address: 149 KENT AVE
City,State,Zip: BROOKLYN, NY 11211
Country: USA
EPA ID: NYR000160242
Facility Status: Not reported
Location Address 1: 149 KENT AVENUE
Code: BP
Location Address 2: Not reported
Total Tanks: Not reported
Location City: BROOKLYN
Location State: NY
Location Zip: 11249
Location Zip 4: Not reported

NY MANIFEST:
EPAID: NYR000160242
Mailing Name: KENT & WYTHE OWNERS LLC
Mailing Contact: KENT & WYTHE OWNER LLC
Mailing Address 1: 1865 PALMER AVE
Mailing Address 2: Not reported
Mailing City: LARCHMONT
Mailing State: NY
Mailing Zip: 10538
Mailing Zip 4: Not reported
Mailing Country: USA
Mailing Phone: 9147746029

NY MANIFEST:
Document ID: Not reported
Manifest Status: Not reported
seq: Not reported
Year: 2018
Trans1 State ID: NJR986628162
Trans2 State ID: Not reported
Generator Ship Date: 10/18/2016
Trans1 Recv Date: 10/18/2016
Trans2 Recv Date: Not reported
TSD Site Recv Date: 10/18/2016
Part A Recv Date: Not reported

149 KENT AVENUE (Continued) **S117742197**

Part B Recv Date:	Not reported
Generator EPA ID:	NYR000160242
Trans1 EPA ID:	Not reported
Trans2 EPA ID:	Not reported
TSDF ID 1:	NJD991291105
TSDF ID 2:	Not reported
Manifest Tracking Number:	016324161JJK
Import Indicator:	N
Export Indicator:	N
Discr Quantity Indicator:	N
Discr Type Indicator:	N
Discr Residue Indicator:	N
Discr Partial Reject Indicator:	N
Discr Full Reject Indicator:	N
Manifest Ref Number:	Not reported
Alt Facility RCRA ID:	Not reported
Alt Facility Sign Date:	Not reported
MGMT Method Type Code:	H141
Waste Code:	Not reported
Waste Code:	Not reported
Waste Code:	Not reported
Waste Code:	Not reported
Waste Code:	Not reported
Waste Code:	Not reported
Quantity:	110
Units:	G - Gallons (liquids only)* (8.3 pounds)
Number of Containers:	2
Container Type:	DM - Metal drums, barrels
Handling Method:	L Landfill.
Specific Gravity:	1
Waste Code:	D039
Waste Code 1_2:	U210
Waste Code 1_3:	Not reported
Waste Code 1_4:	Not reported
Waste Code 1_5:	Not reported
Waste Code 1_6:	Not reported

Click this hyperlink while viewing on your computer to access
-1 additional NY MANIFEST: record(s) in the EDR Site Report.

AZ330 **149 KENT AVENUE** **NY BROWNFIELDS** **1011923119**
SW **149 KENT AVE** **FINDS** **N/A**
1/4-1/2 **BROOKLYN, NY 11211** **ECHO**
0.485 mi.
2559 ft. **Site 2 of 2 in cluster AZ**

Relative: **Higher**
Actual: **14 ft.**

BROWNFIELDS:

Name:	149 KENT AVENUE
Address:	149 KENT AVENUE
City,State,Zip:	BROOKLYN, NY 11211
Program:	BCP
Site Code:	463657
Acres:	0.920
HW Code:	C224159
SWIS:	2401
Town:	New York City
Record Added Date:	05/01/2012

149 KENT AVENUE (Continued) **1011923119**

Record Updated Date:	05/29/2021
Update By:	JHOCONNE
Site Description:	"Location: The site is located at 149 Kent Avenue in the Williamsburg area of Brooklyn, Kings County. It is along the north side of 5th Street between Kent and Wythe Avenues and is 0.92 acres in size. Site Features: A former on site warehouse which covered the property was demolished and a new foundation for a residential building has been installed. The residential building was completed. Current Zoning and Land Use: The current use of the site is commercial/residential. Past Use of the Site: The site was operated as a rail terminal with two to three tracks for approximately 100 years prior to construction of the warehouse in 1988. The warehouse was mainly used for carpet storage until 2012, and it was demolished soon after. Contamination at the site was mainly associated with a former loading dock located on the northwestern part of the site, where deliveries of chemicals were made to an adjacent building. Site Geology and Hydrology: Soil beneath the site consisted of approximately six (6) feet of fill materials mixed with fine to coarse sand, silt and gravel, followed by approximately ten (10) feet of dark brown fine to medium sand with trace of gravel and silt, followed by silt layers alternating with layers of sand and gravel to approximately seventy (70) feet below grade. Depth to water at the Site ranges from approximately 9-13 feet below the existing floor slab or approximately 2.8 to 6.7 foot elevation. Groundwater on the site flows in the west-southwest direction toward the East River, located approximately 500 feet from the subject site. "
Env Problem:	"Nature and Extent of Contamination: Post-Remediation: Remediation at the site is complete. Prior to remediaiton, the primary contaminants of concern at the site included the volatile organic compounds (VOCs) tetrachloroethylene (PCE) and its degradation products trichloroethene (TCE), cis-1,2-dichloroethene (DCE) and vinyl chloride (VC) in soil, groundwater and soil vapor. Residual contamination in soil and groundwater is being managed under a Site Management Plan. "
Health Problem:	"Measures are in place to control the potential for coming in contact with subsurface soil and groundwater contamination. Volatile organic compounds in the groundwater may move into the soil vapor (air spaces within the soil), which in turn may move into overlying buildings and affect indoor air quality. This process, which is similar to the movement of radon gas from the subsurface into the indoor air of buildings, is referred to as soil vapor intrusion. The potential exists for the inhalation of site contaminants due to soil vapor intrusion in off-site structures."
Dump:	False
Structure:	True
Lagoon:	False
Landfill:	False
Pond:	False
Disp Start:	Not reported
Disp Term:	Not reported
Lat/Long:	Not reported
Dell:	Not reported
Record Add:	2012-05-02 13:27:00
Record Upd:	2015-09-28 16:38:00
Updated By:	IXMUNTEA
Own Op:	Document Repository
Sub Type:	NNN

149 KENT AVENUE (Continued) **1011923119**

Owner Name:	Not reported
Owner Company:	Brooklyn Public Library
Owner Address:	Greenpoint Branch
Owner Addr2:	107 Norman Avenue
Owner City,St,Zip:	Brooklyn, NY 11222
Owner Country:	United States of America
Own Op:	6
Sub Type:	P03
Owner Name:	Alan Henick
Owner Company:	149 Kent Avenue LLC
Owner Address:	1545 Laurel Hollow Rd.
Owner Addr2:	Not reported
Owner City,St,Zip:	Syosset, NY 11791
Owner Country:	United States of America
Own Op:	6
Sub Type:	P03
Owner Name:	Alan Henick
Owner Company:	The Western Carpet and Linoleum Co. Inc.
Owner Address:	1545 Laurel Hollow Rd.
Owner Addr2:	Not reported
Owner City,St,Zip:	Syosset, NY 11791
Owner Country:	United States of America
Own Op:	6
Sub Type:	P03
Owner Name:	Tell Metzger
Owner Company:	Kent & Wythe Owners LLC
Owner Address:	1865 Palmer Ave.
Owner Addr2:	Suite 203
Owner City,St,Zip:	Larchmont, NY 10538
Owner Country:	United States of America
HW Code:	C224159
Waste Type:	PCB-AROCLOR 1260
Waste Quantity:	UNKNOWN
Waste Code:	Not reported
HW Code:	C224159
Waste Type:	LEAD
Waste Quantity:	UNKNOWN
Waste Code:	Not reported
HW Code:	C224159
Waste Type:	PCB-AROCLOR 1254
Waste Quantity:	UNKNOWN
Waste Code:	Not reported
HW Code:	C224159
Waste Type:	1,1,1-TRICHLOROETHANE
Waste Quantity:	UNKNOWN
Waste Code:	Not reported
HW Code:	C224159
Waste Type:	DICHLOROETHYLENE
Waste Quantity:	UNKNOWN
Waste Code:	Not reported
HW Code:	C224159
Waste Type:	BENZO(B)FLUORANTHENE
Waste Quantity:	UNKNOWN
Waste Code:	Not reported
HW Code:	C224159
Waste Type:	TRICHLOROETHENE (TCE)
Waste Quantity:	UNKNOWN

149 KENT AVENUE (Continued) **1011923119**

Waste Code:	Not reported
HW Code:	C224159
Waste Type:	Chrysene
Waste Quantity:	UNKNOWN
Waste Code:	Not reported
HW Code:	C224159
Waste Type:	TETRACHLOROETHYLENE (PCE)
Waste Quantity:	UNKNOWN
Waste Code:	Not reported
HW Code:	C224159
Waste Type:	DDD
Waste Quantity:	UNKNOWN
Waste Code:	Not reported
HW Code:	C224159
Waste Type:	BENZO(A)PYRENE
Waste Quantity:	UNKNOWN
Waste Code:	Not reported
HW Code:	C224159
Waste Type:	MERCURY
Waste Quantity:	UNKNOWN
Waste Code:	Not reported
HW Code:	C224159
Waste Type:	VINYL CHLORIDE
Waste Quantity:	UNKNOWN
Waste Code:	Not reported
HW Code:	C224159
Waste Type:	DDT
Waste Quantity:	UNKNOWN
Waste Code:	Not reported
HW Code:	C224159
Waste Type:	CHROMIUM
Waste Quantity:	UNKNOWN
Waste Code:	Not reported
HW Code:	C224159
Waste Type:	DDE
Waste Quantity:	UNKNOWN
Waste Code:	Not reported
HW Code:	C224159
Waste Type:	cis-1,2-dichloroethene
Waste Quantity:	UNKNOWN
Waste Code:	Not reported
HW Code:	C224159
Waste Type:	tetrachloroethene (PCE)
Waste Quantity:	UNKNOWN
Waste Code:	Not reported
HW Code:	C224159
Waste Type:	tetrachloroethene (PCE)
Waste Quantity:	UNKNOWN
Waste Code:	Not reported
HW Code:	C224159
Waste Type:	nickel
Waste Quantity:	UNKNOWN
Waste Code:	Not reported
HW Code:	C224159
Waste Type:	1,1,1,2-TETRACHLOROETHANE
Waste Quantity:	UNKNOWN
Waste Code:	Not reported

149 KENT AVENUE (Continued) **1011923119**

HW Code:	C224159
Waste Type:	1,1 Dichloroethene
Waste Quantity:	UNKNOWN
Waste Code:	Not reported
Crossref ID:	224177
Cross Ref Type Code:	20
Cross Ref Type:	Haz. Substance ID
Record Added Date:	2013-05-01 15:33:00
Record Updated:	2013-05-01 15:33:00
Updated By:	IXMUNTEA
Crossref ID:	C224159
Cross Ref Type Code:	22
Cross Ref Type:	BCP Site ID
Record Added Date:	2015-10-14 11:02:00
Record Updated:	2015-10-14 11:02:00
Updated By:	IXMUNTEA
Crossref ID:	C224159-06-12
Cross Ref Type Code:	23
Cross Ref Type:	Agreement/Consent Order Number
Record Added Date:	2015-10-14 14:02:00
Record Updated:	2015-10-14 14:02:00
Updated By:	RJCOZZY
Crossref ID:	2015000210380
Cross Ref Type Code:	25
Cross Ref Type:	County Recording Identifier
Record Added Date:	2015-06-22 09:27:00
Record Updated:	2015-10-15 10:20:00
Updated By:	SRHEIGEL
Crossref ID:	C224177
Cross Ref Type Code:	22
Cross Ref Type:	BCP Site ID
Record Added Date:	2013-11-22 08:50:00
Record Updated:	2013-11-22 08:50:00
Updated By:	IXMUNTEA
Crossref ID:	NYR000160242
Cross Ref Type Code:	06
Cross Ref Type:	RCRA EPA ID No.
Record Added Date:	2012-05-04 10:56:00
Record Updated:	2012-05-04 10:56:00
Updated By:	IXMUNTEA

FINDS:
Registry ID: 110037432123

Click Here:

Environmental Interest/Information System:
RCRAInfo is a national information system that supports the Resource Conservation and Recovery Act (RCRA) program through the tracking of events and activities related to facilities that generate, transport, and treat, store, or dispose of hazardous waste. RCRAInfo allows RCRA program staff to track the notification, permit, compliance, and corrective action activities required under RCRA.
HAZARDOUS WASTE BIENNIAL REPORTER

Click this hyperlink while viewing on your computer to access additional FINDS: detail in the EDR Site Report.

149 KENT AVENUE (Continued) **1011923119**

ECHO:

Envid:	1011923119
Registry ID:	110037432123
DFR URL:	http://echo.epa.gov/detailed-facility-report?fid=110037432123
Name:	149 KENT AVENUE
Address:	149 KENT AVE
City,State,Zip:	BROOKLYN, NY 11211

---

331 ESE 1/4-1/2 0.490 mi. 2585 ft.
540 GRAHAM AVENUE
540 GRAHAM AVENUE
NEW YORK CITY, NY
NY VCP **S127989951**
N/A

Relative: Higher
Actual: 18 ft.

VCP NYC:

Project ID:	21TMP1242K,21EHAZ271K,22CVCP002K
Name:	540 GRAHAM AVENUE
Address:	540 GRAHAM AVENUE
City,State,Zip:	NEW YORK CITY, NY
Borough:	Brooklyn
BBL:	3.0270100013027E+19
OER Program:	VCP (Enrolled), E/RD (Review)
Phase:	Approved Remedial Plan
Latitude:	40.721575
Longitude:	-73.947008
Postcode:	1
Community Board:	33
Council District:	499
Census Tract:	3000000
BIN:	3027010001
NTA:	Greenpoint

AW332 ESE 1/4-1/2 0.492 mi. 2599 ft.
470 MANHATTAN AVENUE
470 MANHATTAN AVENUE
NEW YORK CITY, NY
NY VCP **S118943574**
N/A

Site 4 of 4 in cluster AW

Relative: Higher
Actual: 16 ft.

VCP NYC:

Project ID:	16TMP0108K,16EH-A093K,16CVCP030K
Name:	470 MANHATTAN AVENUE
Address:	470 MANHATTAN AVENUE
City,State,Zip:	NEW YORK CITY, NY
Borough:	Brooklyn
BBL:	3.0271400013027098E+39
OER Program:	VCP (Withdrawn), E/RD (Review), State BCP
Phase:	Site Management
Latitude:	40.720241
Longitude:	-73.947669
Postcode:	1
Community Board:	33
Council District:	499
Census Tract:	3000000
BIN:	3027140033
NTA:	Greenpoint

AX333 **ST VINCENT DE PAUL R C CHURCH** **NY LTANKS** **U000412658**
South **167 N 6TH ST** **NY UST** **N/A**
1/4-1/2 **BROOKLYN, NY 11211**
0.493 mi.
2603 ft. **Site 2 of 2 in cluster AX**

Relative:
Higher

Actual:
28 ft.

LTANKS:

Name:	ST VINCENT DEPAUL CHURCH
Address:	167 N. 6TH ST
City,State,Zip:	BROOKLYN, NY
Spill Number/Closed Date:	0301163 / 2005-12-21
Facility ID:	0301163
Site ID:	177051
Spill Date:	2003-05-01
Spill Cause:	Tank Test Failure
Spill Source:	Institutional, Educational, Gov., Other
Spill Class:	B3
Cleanup Ceased:	Not reported
SWIS:	2401
Investigator:	JBLISTER
Referred To:	Not reported
Reported to Dept:	2003-05-01
CID:	322
Water Affected:	Not reported
Spill Notifier:	Tank Tester
Last Inspection:	Not reported
Recommended Penalty:	False
Meets Standard:	False
UST Involvement:	False
Remediation Phase:	0
Date Entered In Computer:	2003-05-01
Spill Record Last Update:	2006-01-06
Spiller Name:	FR. KING
Spiller Company:	ST VINCENT DEPAUL CHURCH
Spiller Address:	167 N. 6TH ST
Spiller County:	001
Spiller Contact:	FR. KING
Spiller Phone:	(718) 388-4218
Spiller Extention:	Not reported
DEC Region:	2
DER Facility ID:	148793
DEC Memo:	"Prior to Sept, 2004 data translation this spill Lead_DEC Field was KRIMGOLD 05/02/03 - ROSSAN, DDO - Tank test failure letter was sent 5/2/03 Letter was sent to: Fr. King St Vincent De Paul Church 167 N 6th Street Brooklyn, NY 11211 END 4/30/2004 SS sent a new ttf ltr 12/06/05 called for Father King who I was informed was no longer at the church. Bishop Manuel will call me when he returns. J Lister 12/21/05 Spill closed after receiving documentation that tank was retested and passed. J Lister"
Remarks:	"tank test failure"

All TTF:

Facility ID:	Not reported
Spill Number:	0301163
Spill Tank Test:	1528335
Site ID:	177051
Tank Number:	001
Tank Size:	5000
Material:	0001
EPA UST:	Not reported

ST VINCENT DE PAUL R C CHURCH (Continued) **U000412658**

UST:	Not reported
Cause:	Not reported
Source:	Not reported
Test Method:	03
Test Method 2:	Horner EZ Check I or II
Leak Rate:	.00
Gross Fail:	F
Modified By:	Spills
Last Modified Date:	Not reported

All Materials:

Site ID:	177051
Operable Unit ID:	867566
Operable Unit:	01
Material ID:	509219
Material Code:	0001A
Material Name:	#2 fuel oil
Case No.:	Not reported
Material FA:	Petroleum
Quantity:	.00
Units:	G
Recovered:	.00
Oxygenate:	Not reported

UST:

Name:	ST VINCENT DE PAUL R C CHURCH
Address:	167 N 6TH ST
City,State,Zip:	BROOKLYN, NY 11211
Id/Status:	2-400203 / Unregulated/Closed
Program Type:	PBS
Region:	STATE
DEC Region:	2
Expiration Date:	N/A
UTM X:	588044.40947
UTM Y:	4507864.43305
Site Type:	School

Affiliation Records:

Site Id:	19086
Affiliation Type:	Facility Owner
Company Name:	ST VINCENT DE PAUL CHURCH
Contact Type:	Not reported
Contact Name:	Not reported
Address1:	167 N 6TH ST
Address2:	Not reported
City:	BROOKLYN
State:	NY
Zip Code:	11211
Country Code:	001
Phone:	(718) 388-4218
EMail:	Not reported
Fax Number:	Not reported
Modified By:	TRANSLAT
Date Last Modified:	2004-03-04

Site Id: 19086

ST VINCENT DE PAUL R C CHURCH (Continued) **U000412658**

Affiliation Type:	Mail Contact
Company Name:	ST VINCENT DE PAUL CHURCH
Contact Type:	Not reported
Contact Name:	Not reported
Address1:	167 N 6TH ST
Address2:	Not reported
City:	BROOKLYN
State:	NY
Zip Code:	11211
Country Code:	001
Phone:	(718) 388-4218
EMail:	Not reported
Fax Number:	Not reported
Modified By:	TRANSLAT
Date Last Modified:	2004-03-04

Site Id:	19086
Affiliation Type:	Facility Operator
Company Name:	ST VINCENT DE PAUL R C CHURCH
Contact Type:	Not reported
Contact Name:	ST.VINCENT DE PAUL CHURCH
Address1:	Not reported
Address2:	Not reported
City:	Not reported
State:	NN
Zip Code:	Not reported
Country Code:	001
Phone:	(718) 388-4218
EMail:	Not reported
Fax Number:	Not reported
Modified By:	TRANSLAT
Date Last Modified:	2004-03-04

Site Id:	19086
Affiliation Type:	Emergency Contact
Company Name:	ST VINCENT DE PAUL CHURCH
Contact Type:	Not reported
Contact Name:	ST.VINCENT DE PAUL CHURCH
Address1:	Not reported
Address2:	Not reported
City:	Not reported
State:	NN
Zip Code:	Not reported
Country Code:	001
Phone:	(718) 388-4218
EMail:	Not reported
Fax Number:	Not reported
Modified By:	TRANSLAT
Date Last Modified:	2004-03-04

Tank Info:

Tank Number:	001
Tank ID:	24598
Tank Status:	Closed - Removed
Material Name:	Closed - Removed
Capacity Gallons:	5000

ST VINCENT DE PAUL R C CHURCH (Continued) **U000412658**

Install Date:	11/01/1967
Date Tank Closed:	04/23/2012
Registered:	True
Tank Location:	Underground
Tank Type:	Steel/carbon steel
Material Code:	0001
Common Name of Substance:	#2 Fuel Oil (On-Site Consumption)
Tightness Test Method:	-
Date Test:	Not reported
Next Test Date:	Not reported
Pipe Model:	Not reported
Modified By:	LXZIELIN
Last Modified:	04/14/2017

Equipment Records:

C02 - Pipe Location - Underground/On-ground
G00 - Tank Secondary Containment - None
H04 - Tank Leak Detection - Groundwater Well
A00 - Tank Internal Protection - None
B01 - Tank External Protection - Painted/Asphalt Coating
D01 - Pipe Type - Steel/Carbon Steel/Iron
F01 - Pipe External Protection - Painted/Asphalt Coating
I05 - Overfill - Vent Whistle

334
NNW
1/4-1/2
0.493 mi.
2604 ft.

GREENPOINT FERRY SITE **NY BROWNFIELDS** **S121933804**
127-141 WEST STREET **N/A**
BROOKLYN, NY 11222

Relative:
Higher

Actual:
12 ft.

BROWNFIELDS:

Name:	GREENPOINT FERRY SITE
Address:	127-141 WEST STREET
City,State,Zip:	BROOKLYN, NY 11222
Program:	BCP
Site Code:	567117
Acres:	2.441
HW Code:	C224272
SWIS:	2401
Town:	New York City
Record Added Date:	02/23/2018
Record Updated Date:	06/15/2021
Update By:	GWBURKE
Site Description:	"Site Location The site comprises approximately 2.441- acres, consisting of the entire block east of West Street, between India and Java Streets in the Greenpoint Section of Brooklyn. The site is currently defined as tax lot 1 of tax block 2538 and tax lot 51 of tax block 2543. The full lot size of block 2538 lot 1 including underwater land is 4.735 acres. The full lot size of block 2543 lot 51 is 0.424 acres, and mostly consists of underwater land. Only the upland portion of the site, which is defined by the planned bulkhead that will form the western edge of the BCP Site, is included within the BCP Site boundary. The upland portion of the site consists of 2.423 acres from block 2538 Lot 1 and 0.018 acres from block 2543 Lot 51. Site Features The site was developed sometime prior to 1887. The western site building was constructed in May 1935, and the eastern building was constructed in1953 (eastern site building). As of 1951,

GREENPOINT FERRY SITE (Continued) **S121933804**

piers/docs are noted at the end of each street along the shoreline of the East River from Green Street (to the north) to Milton Street (to the south), including India Street. All the piers/docks, except for the pier/dock at the end of Green Street, were no longer depicted by 2006. By 2011, a new pier/dock at the end of India Street was noted (current pier used as NYC Ferry terminal). It also appears that there was partial bulkhead collapse, and the shoreline adjacent to the site has eroded over time beginning in the late 1980s. The East River is located immediately adjacent to the west of the Site. Current Zoning and Land Use The site is currently zoned for R8 and R6, both residential districts, with a commercial overlay of C2-4. As of April 2017, the site was improved with two warehouse-style buildings most recently utilized for storage by movie prop storage companies; and an active NYC East River ferry terminal on the western portion of the Site. Stored material consisted of, but was not limited to, furniture, paintings, kitchen-ware, wagons, clothing, lighting fixtures and the like. The buildings are now vacant. The surrounding parcels are currently used for a mix of urban residential, commercial and still some industrial uses. The nearest residential area is the new residential building being constructed on the Huxley Envelope BCP Site. Past Use of the Site Historical site use includes lumber storage (including presence of a drying kiln) and planning mill (western portion of the Site) between 1887 until the 1940s; an Independent Energy Plant (IEP). IEPs generally utilized coal and/or oil to generate power. In addition, ash (rich in heavy metals and semi-volatile organic compounds (SVOCs) was a typical byproduct which required storage, handling and disposal. Additionally, the site was used as a sash, door and blind factory; sheet metal works (fabrication); truck repair; gasoline tank and pumps for fueling; bottling plant warehouse; plastics manufacturer; cargo storage; and parking. Typical operations associated with these uses include petroleum products and solvents that if released into the environment would impact the soil, groundwater and soil vapor beneath the site. Automotive repair activities commonly use solvents for parts cleaning and generate waste such as waste oils and antifreeze. Improper disposal of solvents and automotive wastes commonly result in subsurface impacts. The site has also historically been utilized for various industrial/manufacturing uses including a plastic manufacturer (as noted in pervious investigation) and a bottling facility (as noted on the 1979 through 1989 Sanborn maps and the 1976 C/O). There is potential for historic industrial/manufacturing operations, including the use of oils and solvents, to have impacted the site. Site Geology and Hydrogeology The grade at the site is relatively flat. The elevation of the site is approximately 3 feet above mean sea level. The direction of groundwater flow in the area of the site is assumed to flow west, based on the proximity of the nearest surface water body, the East River, located immediately west of the site and based on site topography. The site is located adjacent to a tidal wetland, the East River and is in a 100-year flood zone. There are no predominant geological surface features such as rock outcroppings on the Site. According to a report titled Potentiometric Surface of the Water Table, Magothy and Lloyd Aquifer on Long Island, New York, dated1984, and the Water Resources Investigation Report published by the USGS, dated 1987, the subsurface geology in the vicinity of the site consists of the Upper Glacial Deposits, Gardiners Clay, Jameco Gravel, the Raritan formation, and bedrock. The unconsolidated Upper Glacial layer,

GREENPOINT FERRY SITE (Continued) **S121933804**

deposited during the Pleistocene, extends to a depth of 175 below grade surface (bgs) and consists of glacial outwash deposits composed of sands and gravel. The permeability of this unit is moderate to high. The Upper Glacial deposits are underlain by Gardiners Clay consisting of clay, silt, and a few layers of sand. Also deposited during Pleistocene, the Gardiners Clay, which extends to a depth of 200 below sea level (bsl). The permeability of this unit is very low, so it constitutes a confining unit for the underlying aquifer. The Gardiners Clay is underlain by the Jameco Gravel unit consisting primarily of sand and gravel with a few layers of clay and silt. This unit extends to a depth of 250 bsl and is moderately to highly permeable. The Jameco Gravel is underlain by the Raritan formation consisting of the Raritan Confining Unit and the Lloyd Sand Member, deposited during the Cretaceous Period. The Raritan Confining Unit extends to a depth of 300 bsl and is composed of clay (solid and silty), with a few lenses and layers of sand, lignite, and pyrite. The permeability of this unit is very poor. The Lloyd Sand Member extends to a depth of 400 bsl and is composed of sand and gravel within a clayey matrix. The permeability of this layer is poor to moderate. Underlying the Raritan formation is bedrock. Paleozoic and Precambrian in age, the bedrock consists of metamorphic and metaigneous rocks (muscovite and biotic schist, gneiss and metagranites). The bedrock is poorly permeable to virtually impregnable, and constitutes the lower boundary of groundwater reservoir. "

Env Problem:

"Soil and groundwater were analyzed for volatile organic compounds (VOCs), semi-volatile organic compounds (SVOCs), metals, polychlorinated biphenyls (PCBs), and pesticides. Primary contaminants of concern for the site is SVOCs, based upon these investigations. The SVOCs are limited to PAHs and result from historic fill being placed on site. PAHs found above their restricted residential SCOs include benzo[a]anthracene, benzo[a]pyrene, benzo[b]fluoranthene, benzo[k]fluoranthene, chrysene, dibenzo(a,h)anthracene, indeno(1,2,3-cd)pyrene, and phenanthrene. Soil: A total of 53 discrete soil samples were collected and eight SVOCs (all PAHs) were detected above Restricted Residential SCOs. These SVOCs include benzo[a]anthracene (maximum concentration of 42 mg/kg), benzo[a]pyrene (maximum concentration of 54 mg/kg), benzo[b]fluoranthene (maximum concentration of 57 mg/kg), benzo[k]fluoranthene (maximum concentration of 17 mg/kg), chrysene (maximum concentration of 36 mg/kg), dibenzo(a,h)anthracene (maximum concentration of 8.3 mg/kg), indeno(1,2,3-cd)pyrene (maximum concentration of 36 mg/kg), and phenanthrene (maximum concentration of 120 mg/kg). Groundwater: Groundwater SVOC exceedances were identified in two monitoring wells (MW-1 and MW-4) and consist of a total of four SVOCs. These SVOCs include benzo(a)anthracene (Maximum concentration of 0.04 ug/L), benzo(a)pyrene (maximum concentration of 0.06 ug/L), benzo(b)fluoranthene (maximum concentration of 0.03 ug/L), and indeno(1,2,3-c,d)pyrene (maximum concentration of 0.06 ug/L). Soil Vapor: Soil Vapor samples were collected from locations beneath the existing warehouse buildings and indicated the presence of VOCs in soil vapor at the Site. The future Site use will be mixed commercial/residential/recreational use, and the proposed new building will be constructed with its foundation below the water table and will have a robust vapor barrier system, which should eliminate the concern for possible vapor intrusion into the building. "

GREENPOINT FERRY SITE (Continued) **S121933804**

Health Problem:	"People will not come into contact with contaminated soil or groundwater unless they dig below ground surface. People are not drinking the contaminated groundwater because the area is served by a public water supply that is not affected by this contamination. Volatile organic compounds in the groundwater and/or soil may move into the soil vapor (air spaces within the soil), which in turn may move into the overlying buildings and affect the indoor air quality. This process, which is similar to the movement of radon gas from the subsurface into the indoor air of buildings, is referred to as soil vapor intrusion. The potential exists for the inhalation of site contaminants due to soil vapor intrusion for any future on-site redevelopment and occupancy. However, an evaluation of the potential for soil vapor intrusion to occur is recommended for any site redevelopment. Environmental sampling indicates soil vapor intrusion is not a concern for off-site buildings."
Dump:	False
Structure:	False
Lagoon:	False
Landfill:	False
Pond:	False
Disp Start:	Not reported
Disp Term:	Not reported
Lat/Long:	Not reported
Dell:	Not reported
Record Add:	2018-08-14 16:47:00
Record Upd:	2018-08-15 12:18:00
Updated By:	JXGRECO
Own Op:	6
Sub Type:	P02
Owner Name:	christie walker
Owner Company:	1 Java Owner LLC
Owner Address:	200 park avenue, 9th floor
Owner Addr2:	Not reported
Owner City,St,Zip:	new york, NY 10166
Owner Country:	United States of America
Own Op:	1
Sub Type:	P02
Owner Name:	christie walker
Owner Company:	1 Java Owner LLC
Owner Address:	200 park avenue, 9th floor
Owner Addr2:	Not reported
Owner City,St,Zip:	new york, NY 10166
Owner Country:	United States of America
Own Op:	Document Repository
Sub Type:	NNN
Owner Name:	Not reported
Owner Company:	Brooklyn Public Library
Owner Address:	10 Grand Army Plaza
Owner Addr2:	Not reported
Owner City,St,Zip:	Brooklyn, NY 11238
Owner Country:	United States of America
HW Code:	Not reported
Waste Type:	Not reported
Waste Quantity:	Not reported
Waste Code:	Not reported
Crossref ID:	Not reported
Cross Ref Type Code:	Not reported

GREENPOINT FERRY SITE (Continued) **S121933804**

Cross Ref Type: Not reported
Record Added Date: Not reported
Record Updated: Not reported
Updated By: Not reported

335
SSE
1/4-1/2
0.494 mi.
2607 ft.

250 NORTH 10TH STREET - DOB JOB NO. NB-302320343 **NY VCP** **S127989930**
250 NORTH 10TH STREET **N/A**
NEW YORK CITY, NY

Relative:
Higher

Actual:
15 ft.

VCP NYC:
Project ID: 12TMP0031K,12EHAZ031K,12CBCP035K
Name: 250 NORTH 10TH STREET - DOB JOB NO. NB-302320343
Address: 250 NORTH 10TH STREET
City,State,Zip: NEW YORK CITY, NY
Borough: Brooklyn
BBL: 3.0230700013023002E+49
OER Program: VCP (Enrolled), E/RD (Review)
Phase: Site Management
Latitude: 40.717523
Longitude: -73.952808
Postcode: 1
Community Board: 33
Council District: 519
Census Tract: 3398096
BIN: 3023070001
NTA: North Side-South Side

336
SE
1/2-1
0.587 mi.
3101 ft.

CITY BARREL CO. **NY SHWS** **S105972440**
421-429 MEEKER STREET **N/A**
BROOKLYN, NY 11378

Relative:
Higher

Actual:
14 ft.

SHWS:
Name: CITY BARREL CO.
Address: 421-429 MEEKER STREET
City,State,Zip: BROOKLYN, NY 11378
Program: HW
Site Code: 55909
Classification: N
Region: 2
Acres: Not reported
HW Code: 224005
Record Add: 11/18/1999
Record Upd: 12/16/2003
Updated By: kstang
Site Description: "The site did not qualify for addition to the Registry of Inactive Hazardous Disposal Sites. This site was listed in the Eckhardt subcommittee report as a disposal site. Investigation by the NYSDEC Regional offices indicate that this is an industrial operation to recycle, recover and refurbish drums and that no apparent disposal of hazardous or toxic waste have occurred here."
Env Problem: "None known. No apparent disposal of significant quantities of any hazardous waste."

CITY BARREL CO. (Continued) **S105972440**

Health Problem:	""
Dump:	Not reported
Structure:	Not reported
Lagoon:	Not reported
Landfill:	Not reported
Pond:	Not reported
Disp Start:	Not reported
Disp Term:	Not reported
Lat/Long:	Not reported
Dell:	Not reported
Record Add:	Not reported
Record Upd:	Not reported
Updated By:	Not reported
Own Op:	Not reported
Sub Type:	Not reported
Owner Name:	Not reported
Owner Company:	Not reported
Owner Address:	Not reported
Owner Addr2:	Not reported
Owner City,St,Zip:	Not reported
Owner Country:	Not reported
HW Code:	Not reported
Waste Type:	Not reported
Waste Quantity:	Not reported
Waste Code:	Not reported
Crossref ID:	Not reported
Cross Ref Type Code:	Not reported
Cross Ref Type:	Not reported
Record Added Date:	Not reported
Record Updated:	Not reported
Updated By:	Not reported

337
NE
1/2-1
0.644 mi.
3400 ft.

Relative:
Higher

Actual:
10 ft.

CARBONA PRODUCTS CO
330 CALYER ST
BROOKLYN, NY 11222

NY SHWS **1000164221**
NY LTANKS **NYD001495993**
NY CBS
NY Spills
RCRA NonGen / NLR
ICIS
FINDS
ECHO
NY MANIFEST

SHWS:

Name:	CARBONA PRODUCTS
Address:	330 CALYER STREET
City,State,Zip:	BROOKLYN, NY 11222
Program:	HW
Site Code:	338763
Classification:	N
Region:	2
Acres:	Not reported
HW Code:	224023
Record Add:	11/18/1999
Record Upd:	12/16/2003
Updated By:	kstang
Site Description:	"The site did not qualify for addition to the Registry of Inactive Hazardous Waste Sites."
Env Problem:	""

CARBONA PRODUCTS CO (Continued) **1000164221**

Health Problem:	""
Dump:	Not reported
Structure:	Not reported
Lagoon:	Not reported
Landfill:	Not reported
Pond:	Not reported
Disp Start:	Not reported
Disp Term:	Not reported
Lat/Long:	Not reported
Dell:	Not reported
Record Add:	Not reported
Record Upd:	Not reported
Updated By:	Not reported
Own Op:	Not reported
Sub Type:	Not reported
Owner Name:	Not reported
Owner Company:	Not reported
Owner Address:	Not reported
Owner Addr2:	Not reported
Owner City,St,Zip:	Not reported
Owner Country:	Not reported
HW Code:	Not reported
Waste Type:	Not reported
Waste Quantity:	Not reported
Waste Code:	Not reported
Crossref ID:	Not reported
Cross Ref Type Code:	Not reported
Cross Ref Type:	Not reported
Record Added Date:	Not reported
Record Updated:	Not reported
Updated By:	Not reported

LTANKS:

Name:	330 CALYER ST.
Address:	330 CALYER STREET
City,State,Zip:	BROOKLYN, NY
Spill Number/Closed Date:	9401962 / 1998-04-30
Facility ID:	9401962
Site ID:	260458
Spill Date:	1994-05-10
Spill Cause:	Tank Test Failure
Spill Source:	Commercial/Industrial
Spill Class:	C3
Cleanup Ceased:	Not reported
SWIS:	2401
Investigator:	KSTANG
Referred To:	Not reported
Reported to Dept:	1994-05-10
CID:	Not reported
Water Affected:	Not reported
Spill Notifier:	Tank Tester
Last Inspection:	Not reported
Recommended Penalty:	False
Meets Standard:	False
UST Involvement:	False
Remediation Phase:	0
Date Entered In Computer:	1994-05-13

CARBONA PRODUCTS CO (Continued) **1000164221**

Spill Record Last Update:	2002-04-16
Spiller Name:	Not reported
Spiller Company:	Not reported
Spiller Address:	Not reported
Spiller County:	001
Spiller Contact:	Not reported
Spiller Phone:	Not reported
Spiller Extention:	Not reported
DEC Region:	2
DER Facility ID:	109689
DEC Memo:	"Prior to Sept, 2004 data translation this spill Lead_DEC Field was TANG "
Remarks:	""

All TTF:

Facility ID:	Not reported
Spill Number:	9401962
Spill Tank Test:	1542692
Site ID:	260458
Tank Number:	Not reported
Tank Size:	0
Material:	0001
EPA UST:	Not reported
UST:	Not reported
Cause:	Not reported
Source:	Not reported
Test Method:	00
Test Method 2:	Unknown
Leak Rate:	.00
Gross Fail:	Not reported
Modified By:	Spills
Last Modified Date:	Not reported

All Materials:

Site ID:	260458
Operable Unit ID:	995644
Operable Unit:	01
Material ID:	385700
Material Code:	0001A
Material Name:	#2 fuel oil
Case No.:	Not reported
Material FA:	Petroleum
Quantity:	1.00
Units:	G
Recovered:	.00
Oxygenate:	Not reported

CBS:

Name:	VIRGINIA K CORP
Address:	330 CALYER STREET
City,State,Zip:	BROOKLYN, NY 11222
CBS Number:	2-000070
Program Type:	CBS
Facility Status:	Unregulated/Closed
Expiration Date:	Not reported
Dec Region:	2

CARBONA PRODUCTS CO (Continued) **1000164221**

UTMX: 588988.31330
UTMY: 4509366.77978

SPILLS:
Name: 330 CALYER STREET
Address: 330 CALYER STREET
City,State,Zip: BROOKLYN, NY
Spill Number/Closed Date: 9402866 / 1994-05-31
Facility ID: 9402866
Facility Type: ER
DER Facility ID: 109689
Site ID: 126974
DEC Region: 2
Spill Cause: Unknown
Spill Class: C4
SWIS: 2401
Spill Date: 1994-05-26
Investigator: KSTANG
Referred To: Not reported
Reported to Dept: 1994-05-27
CID: Not reported
Water Affected: Not reported
Spill Source: Commercial/Industrial
Spill Notifier: Other
Cleanup Ceased: 1994-05-31
Cleanup Meets Std: True
Last Inspection: Not reported
Recommended Penalty: False
UST Trust: False
Remediation Phase: 0
Date Entered In Computer: 1994-07-25
Spill Record Last Update: 2004-09-30
Spiller Name: Not reported
Spiller Company: CARBONA PRODUCTS CO
Spiller Address: 330 CALYER STREET
Spiller Company: 001
Contact Name: Not reported
DEC Memo: "Prior to Sept, 2004 data translation this spill Lead_DEC Field was TANG 10/10/95: This is additional information about material spilled from the translation of the old spill file: TRI CHLORA ETHANE."
Remarks: "LAWYER DOUGLAS GROSS -PLEASE CORRRESPOND DIRECTLY TO THIS PERSON"

All Materials:
Site ID: 126974
Operable Unit ID: 996657
Operable Unit: 01
Material ID: 383040
Material Code: 0066A
Material Name: unknown petroleum
Case No.: Not reported
Material FA: Petroleum
Quantity: -1.00
Units: Not reported
Recovered: .00
Oxygenate: Not reported

CARBONA PRODUCTS CO (Continued) **1000164221**

RCRA NonGen / NLR:

Date Form Received by Agency:		20070101
Handler Name:	CARBONA PRODUCTS CO	
Handler Address:		330 CALYER ST
Handler City,State,Zip:		BROOKLYN, NY 11222-1941
EPA ID:		NYD001495993
Contact Name:		Not reported
Contact Address:		CALYER ST
Contact City,State,Zip:		BROOKLYN, NY 11222
Contact Telephone:		Not reported
Contact Fax:		Not reported
Contact Email:		Not reported
Contact Title:		Not reported
EPA Region:		02
Land Type:		Not reported
Federal Waste Generator Description:		Not a generator, verified
Non-Notifier:		Not reported
Biennial Report Cycle:		Not reported
Accessibility:		Not reported
Active Site Indicator:		Not reported
State District Owner:		NY
State District:		NYSDEC R2
Mailing Address:		CALYER ST
Mailing City,State,Zip:		BROOKLYN, NY 11222
Owner Name:		CARBONA PRODUCTS CO
Owner Type:		Private
Operator Name:		CARBONA PRODUCTS CO
Operator Type:		Private
Short-Term Generator Activity:		No
Importer Activity:		No
Mixed Waste Generator:		No
Transporter Activity:		No
Transfer Facility Activity:		No
Recycler Activity with Storage:		No
Small Quantity On-Site Burner Exemption:		No
Smelting Melting and Refining Furnace Exemption:		No
Underground Injection Control:		No
Off-Site Waste Receipt:		No
Universal Waste Indicator:		No
Universal Waste Destination Facility:		No
Federal Universal Waste:		No
Active Site Fed-Reg Treatment Storage and Disposal Facility:		Not reported
Active Site Converter Treatment storage and Disposal Facility:		Not reported
Active Site State-Reg Treatment Storage and Disposal Facility:		Not reported
Active Site State-Reg Handler:		---
Federal Facility Indicator:		Not reported
Hazardous Secondary Material Indicator:		NN
Sub-Part K Indicator:		Not reported
Commercial TSD Indicator:		No
Treatment Storage and Disposal Type:		Not reported
2018 GPRA Permit Baseline:		Not on the Baseline
2018 GPRA Renewals Baseline:		Not on the Baseline
Permit Renewals Workload Universe:		Not reported
Permit Workload Universe:		Not reported
Permit Progress Universe:		Not reported
Post-Closure Workload Universe:		Not reported
Closure Workload Universe:		Not reported

CARBONA PRODUCTS CO (Continued) **1000164221**

202 GPRA Corrective Action Baseline:	No
Corrective Action Workload Universe:	No
Subject to Corrective Action Universe:	No
Non-TSDFs Where RCRA CA has Been Imposed Universe:	No
TSDFs Potentially Subject to CA Under 3004 (u)/(v) Universe:	No
TSDFs Only Subject to CA under Discretionary Auth Universe:	No
Corrective Action Priority Ranking:	No NCAPS ranking
Environmental Control Indicator:	No
Institutional Control Indicator:	No
Human Exposure Controls Indicator:	N/A
Groundwater Controls Indicator:	N/A
Operating TSDF Universe:	Not reported
Full Enforcement Universe:	Not reported
Significant Non-Complier Universe:	No
Unaddressed Significant Non-Complier Universe:	No
Addressed Significant Non-Complier Universe:	No
Significant Non-Complier With a Compliance Schedule Universe:	No
Financial Assurance Required:	Not reported
Handler Date of Last Change:	20150414
Recognized Trader-Importer:	No
Recognized Trader-Exporter:	No
Importer of Spent Lead Acid Batteries:	No
Exporter of Spent Lead Acid Batteries:	No
Recycler Activity Without Storage:	Not reported
Manifest Broker:	Not reported
Sub-Part P Indicator:	No

Hazardous Waste Summary:

Waste Code:	D000
Waste Description:	Not Defined
Waste Code:	D001
Waste Description:	IGNITABLE WASTE
Waste Code:	D002
Waste Description:	CORROSIVE WASTE

Handler - Owner Operator:

Owner/Operator Indicator:	Owner
Owner/Operator Name:	CARBONA PRODUCTS CO
Legal Status:	Private
Date Became Current:	Not reported
Date Ended Current:	Not reported
Owner/Operator Address:	NOT REQUIRED
Owner/Operator City,State,Zip:	NOT REQUIRED, WY 99999
Owner/Operator Telephone:	212-555-1212
Owner/Operator Telephone Ext:	Not reported
Owner/Operator Fax:	Not reported
Owner/Operator Email:	Not reported
Owner/Operator Indicator:	Owner
Owner/Operator Name:	CARBONA PRODUCTS CO
Legal Status:	Private
Date Became Current:	Not reported
Date Ended Current:	Not reported

CARBONA PRODUCTS CO (Continued) **1000164221**

Owner/Operator Address: NOT REQUIRED
Owner/Operator City,State,Zip: NOT REQUIRED, WY 99999
Owner/Operator Telephone: 212-555-1212
Owner/Operator Telephone Ext: Not reported
Owner/Operator Fax: Not reported
Owner/Operator Email: Not reported

Owner/Operator Indicator: Operator
Owner/Operator Name: CARBONA PRODUCTS CO
Legal Status: Private
Date Became Current: Not reported
Date Ended Current: Not reported
Owner/Operator Address: NOT REQUIRED
Owner/Operator City,State,Zip: NOT REQUIRED, WY 99999
Owner/Operator Telephone: 212-555-1212
Owner/Operator Telephone Ext: Not reported
Owner/Operator Fax: Not reported
Owner/Operator Email: Not reported

Historic Generators:
Receive Date: 19990708
Handler Name: CARBONA PRODUCTS CO
Federal Waste Generator Description: Not a generator, verified
State District Owner: NY
Large Quantity Handler of Universal Waste: No
Recognized Trader Importer: No
Recognized Trader Exporter: No
Spent Lead Acid Battery Importer: No
Spent Lead Acid Battery Exporter: No
Current Record: No
Non Storage Recycler Activity: Not reported
Electronic Manifest Broker: Not reported

Receive Date: 20060101
Handler Name: CARBONA PRODUCTS CO
Federal Waste Generator Description: Not a generator, verified
State District Owner: NY
Large Quantity Handler of Universal Waste: No
Recognized Trader Importer: No
Recognized Trader Exporter: No
Spent Lead Acid Battery Importer: No
Spent Lead Acid Battery Exporter: No
Current Record: No
Non Storage Recycler Activity: Not reported
Electronic Manifest Broker: Not reported

Receive Date: 20070101
Handler Name: CARBONA PRODUCTS CO
Federal Waste Generator Description: Not a generator, verified
State District Owner: NY
Large Quantity Handler of Universal Waste: No
Recognized Trader Importer: No
Recognized Trader Exporter: No
Spent Lead Acid Battery Importer: No
Spent Lead Acid Battery Exporter: No
Current Record: Yes
Non Storage Recycler Activity: Not reported

CARBONA PRODUCTS CO (Continued) **1000164221**

Electronic Manifest Broker: Not reported

Receive Date: 19861210
Handler Name: CARBONA PRODUCTS CO
Federal Waste Generator Description: Small Quantity Generator
State District Owner: NY
Large Quantity Handler of Universal Waste: No
Recognized Trader Importer: No
Recognized Trader Exporter: No
Spent Lead Acid Battery Importer: No
Spent Lead Acid Battery Exporter: No
Current Record: No
Non Storage Recycler Activity: Not reported
Electronic Manifest Broker: Not reported

List of NAICS Codes and Descriptions:
NAICS Codes: No NAICS Codes Found

Facility Has Received Notices of Violation:
Found Violation: No
Agency Which Determined Violation: Not reported
Violation Short Description: Not reported
Date Violation was Determined: Not reported
Actual Return to Compliance Date: Not reported
Return to Compliance Qualifier: Not reported
Violation Responsible Agency: Not reported
Scheduled Compliance Date: Not reported
Enforcement Identifier: Not reported
Date of Enforcement Action: Not reported
Enforcement Responsible Agency: Not reported
Enforcement Docket Number: Not reported
Enforcement Attorney: Not reported
Corrective Action Component: Not reported
Appeal Initiated Date: Not reported
Appeal Resolution Date: Not reported
Disposition Status Date: Not reported
Disposition Status: Not reported
Disposition Status Description: Not reported
Consent/Final Order Sequence Number: Not reported
Consent/Final Order Respondent Name: Not reported
Consent/Final Order Lead Agency: Not reported
Enforcement Type: Not reported
Enforcement Responsible Person: Not reported
Enforcement Responsible Sub-Organization: Not reported
SEP Sequence Number: Not reported
SEP Expenditure Amount: Not reported
SEP Scheduled Completion Date: Not reported
SEP Actual Date: Not reported
SEP Defaulted Date: Not reported
SEP Type: Not reported
SEP Type Description: Not reported
Proposed Amount: Not reported
Final Monetary Amount: Not reported
Paid Amount: Not reported
Final Count: Not reported
Final Amount: Not reported

CARBONA PRODUCTS CO (Continued) **1000164221**

Evaluation Action Summary:

Evaluation Date:	19980728
Evaluation Responsible Agency:	EPA
Found Violation:	No
Evaluation Type Description:	COMPLIANCE EVALUATION INSPECTION ON-SITE
Evaluation Responsible Person Identifier:	R2MD
Evaluation Responsible Sub-Organization:	RCB
Actual Return to Compliance Date:	Not reported
Scheduled Compliance Date:	Not reported
Date of Request:	Not reported
Date Response Received:	Not reported
Request Agency:	Not reported
Former Citation:	Not reported

ICIS:

Enforcement Action ID:	02-2003-5204
FRS ID:	110013752313
Action Name:	Kien Import Corporation
Facility Name:	KIEN IMPORT CORPORATION
Facility Address:	330 CALYER STREET BROOKLYN, NY 11222
Enforcement Action Type:	FIFRA 14A Action For Penalty
Facility County:	KINGS
Program System Acronym:	ICIS
Enforcement Action Forum Desc:	Administrative - Formal
EA Type Code:	14A
Facility SIC Code:	Not reported
Federal Facility ID:	Not reported
Latitude in Decimal Degrees:	40.730452
Longitude in Decimal Degrees:	-73.946246
Permit Type Desc:	Not reported
Program System Acronym:	2658934
Facility NAICS Code:	Not reported
Tribal Land Code:	Not reported

Facility Name:	KIEN IMPORT CORPORATION
Address:	330 CALYER ST
Tribal Indicator:	N
Fed Facility:	Not reported
NAIC Code:	Not reported
SIC Code:	2879

Facility Name:	KIEN IMPORT CORPORATION
Address:	330 CALYER ST
Tribal Indicator:	N
Fed Facility:	Not reported
NAIC Code:	Not reported
SIC Code:	2879

Facility Name:	KIEN IMPORT CORPORATION
Address:	330 CALYER ST
Tribal Indicator:	N
Fed Facility:	Not reported
NAIC Code:	Not reported

CARBONA PRODUCTS CO (Continued) **1000164221**

SIC Code: 2879

FINDS:
Registry ID: 110013752313

Click Here:

Environmental Interest/Information System:
NCDB (National Compliance Data Base) supports implementation of the Federal Insecticide, Fungicide, and Rodenticide Act (FIFRA) and the Toxic Substances Control Act (TSCA). The system tracks inspections in regions and states with cooperative agreements, enforcement actions, and settlements.
ICIS (Integrated Compliance Information System) is the Integrated Compliance Information System and provides a database that, when complete, will contain integrated Enforcement and Compliance information across most of EPA's programs. The vision for ICIS is to replace EPA's independent databases that contain Enforcement data with a single repository for that information. Currently, ICIS contains all Federal Administrative and Judicial enforcement actions. This information is maintained in ICIS by EPA in the Regional offices and it Headquarters. A future release of ICIS will replace the Permit Compliance System (PCS) which supports the NPDES and will integrate that information with Federal actions already in the system. ICIS also has the capability to track other activities occurring in the Region that support Compliance and Enforcement programs. These include; Incident Tracking, Compliance Assistance, and Compliance Monitoring.
Registry ID: 110004334872

Click Here:

Environmental Interest/Information System:
RCRAInfo is a national information system that supports the Resource Conservation and Recovery Act (RCRA) program through the tracking of events and activities related to facilities that generate, transport, and treat, store, or dispose of hazardous waste. RCRAInfo allows RCRA program staff to track the notification, permit, compliance, and corrective action activities required under RCRA.

Click this hyperlink while viewing on your computer to access additional FINDS: detail in the EDR Site Report.

ECHO:

Envid:	1000164221
Registry ID:	110004334872
DFR URL:	http://echo.epa.gov/detailed-facility-report?fid=110004334872
Name:	CARBONA PRODUCTS CO
Address:	330 CALYER ST
City,State,Zip:	BROOKLYN, NY 11222

Envid:	1000164221
Registry ID:	110013752313
DFR URL:	http://echo.epa.gov/detailed-facility-report?fid=110013752313
Name:	KIEN IMPORT CORPORATION
Address:	330 CALYER ST
City,State,Zip:	BROOKLYN, NY 11222

CARBONA PRODUCTS CO (Continued) **1000164221**

NY MANIFEST:

Name:	CARBONA PRODUCTS
Address:	330 CALYER ST
City,State,Zip:	BROOKLYN, NY 11222-1941
Country:	USA
EPA ID:	NYD001495993
Facility Status:	Not reported
Location Address 1:	330 CALYER ST
Code:	BP
Location Address 2:	Not reported
Total Tanks:	Not reported
Location City:	BROOKLYN
Location State:	NY
Location Zip:	11222
Location Zip 4:	Not reported

NY MANIFEST:

EPAID:	NYD001495993
Mailing Name:	CARBONA PRODUCTS
Mailing Contact:	CARBONA PRODUCTS
Mailing Address 1:	330 CALYER STREET
Mailing Address 2:	Not reported
Mailing City:	BROOKLYN
Mailing State:	NY
Mailing Zip:	11222
Mailing Zip 4:	Not reported
Mailing Country:	USA
Mailing Phone:	7183835599

Name:	CON EDISON - MANHOLE M8040
Address:	330 CALYER ST
City,State,Zip:	BROOKLYN, NY 11222
Country:	USA
EPA ID:	NYP005218074
Facility Status:	Not reported
Location Address 1:	330 CALYER ST
Code:	BP
Location Address 2:	Not reported
Total Tanks:	Not reported
Location City:	BROOKLYN
Location State:	NY
Location Zip:	11222
Location Zip 4:	Not reported

NY MANIFEST:

EPAID:	NYP005218074
Mailing Name:	CON EDISON - MANHOLE M8040
Mailing Contact:	ANNAMARIE MOYLAN
Mailing Address 1:	4 IRVING PLACE 15TH FL NE
Mailing Address 2:	Not reported
Mailing City:	NEW YORK
Mailing State:	NY
Mailing Zip:	10003
Mailing Zip 4:	Not reported
Mailing Country:	USA
Mailing Phone:	2124602278

CARBONA PRODUCTS CO (Continued) **1000164221**

Click this hyperlink while viewing on your computer to access
-1 additional NY MANIFEST: record(s) in the EDR Site Report.

338
SSW
1/2-1
0.657 mi.
3468 ft.

LOT 16,TAXBLOCK 2364
134 METROPOLITAN AVENUE
BROOKLYN, NY 11249

NY SHWS **S108076312**
NY E DESIGNATION **N/A**

Relative:
Higher

Actual:
35 ft.

SHWS:

Name:	134 METROPOLITAN AVENUE-OER
Address:	134 METROPOLITAN AVENUE
City,State,Zip:	BROOKLYN, NY 11249
Program:	HW
Site Code:	571481
Classification:	P
Region:	2
Acres:	0.064
HW Code:	224277
Record Add:	06/13/2018
Record Upd:	03/03/2020
Updated By:	JHOCONNE
Site Description:	"Location: The 2825 square foot site is located at 134 Metropolitan Avenue in the Borough of Brooklyn, Kings County, NY in an urban area. The site is bounded by Metropolitan Avenue to the north, a movie theater to the east, North 1st Street to the south, and a commercial/residential building to the west. Site Features: The Site is approximately 2,825 square-feet and is currently occupied by a two-story commercial building with partial basement (30% of site) and a partial sub-basement. Current Zoning and Land Use: The site is currently zoned as M1-2 (manufacturing) with an R6A (residential) overlay. The on-site building was most recently occupied by a bar/nightclub which closed in 2016. Past Use of the Site: Historic uses at the Site include wire works (prior to 1887), a machine shop (1887-1905), and manufacturing (1951). The current owner plans to add 3 additional floors on the building for residential use. Site Geology and Hydrogeology: No soil or groundwater samples have been collected to date. "
Env Problem:	"Nature and Extent of Contamination: This site was referred to the Department from the NYC Office of Environmental Remediation (OER). A soil vapor intrusion investigation was undertaken on the site under the direction of OER as a result of an environmental e -designation on the site. Soil No soil samples have been collected to date. Groundwater No groundwater samples have been collected to date. Soil Vapor The chlorinated solvents tetrachloroethylene (PCE) and its degradation products trichloroethene (TCE) and 1,2-dichloroethene (DCE) have been detected at maximum concentrations of 223,000 micrograms per cubic meter, or ug/m3 (PCE), 203 ug/m3 (TCE) and 114 ug/m3 (DCE). "
Health Problem:	"As information for this site becomes available, it will be reviewed by the NYSDOH to determine if site contamination presents public health exposure concerns."
Dump:	Not reported
Structure:	Not reported
Lagoon:	Not reported
Landfill:	Not reported
Pond:	Not reported
Disp Start:	Not reported

LOT 16,TAXBLOCK 2364 (Continued) **S108076312**

Disp Term:	Not reported
Lat/Long:	Not reported
Dell:	Not reported
Record Add:	Not reported
Record Upd:	Not reported
Updated By:	Not reported
Own Op:	1
Sub Type:	A
Owner Name:	Marek Kaczor
Owner Company:	Metro Nort LLC
Owner Address:	134 Metropolitan Avenue
Owner Addr2:	Brooklyn,
Owner City,St,Zip:	NY, NY 11249
Owner Country:	United States of America
HW Code:	Not reported
Waste Type:	Not reported
Waste Quantity:	Not reported
Waste Code:	Not reported
Crossref ID:	Not reported
Cross Ref Type Code:	Not reported
Cross Ref Type:	Not reported
Record Added Date:	Not reported
Record Updated:	Not reported
Updated By:	Not reported

E DESIGNATION:

Name:	LOT 16,TAXBLOCK 2364
Address:	134 METROPOLITAN AVENUE
City,State,Zip:	BROOKLYN, NY 11249
Tax Lot(s):	16
Tax Block:	2364
Borough Code:	BK
E-No:	E-138
Effective Date:	5/11/2005
Satisfaction Date:	Not reported
Ceqr Number:	04DCP003K
Ulurp Number:	050110 ZRK, 050111 ZMK, 050415 MMK, 040416 MMK, 040417 MMK, 040418 MMK, 050110 (A)ZRK, 050111 (A)ZMK
Zoning Map No:	12c, 12d, 13a, 13b
Description:	Underground Gasoline Storage Tanks* Testing Protocol.
Lot Remediation Date:	Not reported

---

339 South 1/2-1 0.674 mi. 3557 ft.

BQE/ANSBACHER COLOR & DYE FACTORY **NY SHWS** **S106780917**
MEEKER AVENUE **N/A**
BROOKLYN, NY

Relative: Higher

Actual: 15 ft.

SHWS:

Name:	BQE/ANSBACHER COLOR & DYE FACTORY
Address:	MEEKER AVENUE
City,State,Zip:	BROOKLYN, NY
Program:	HW
Site Code:	55913
Classification:	Does not present a significant threat to the public health or the environment - action may be deferred.

BQE/ANSBACHER COLOR & DYE FACTORY (Continued) **S106780917**

Region: 2
Acres: 0.600
HW Code: 224016
Record Add: 11/18/1999
Record Upd: 05/29/2021
Updated By: JHOCONNE
Site Description: "Location: The site is located in the Williamsburg section of Brooklyn. The site is bounded by Havemeyer Street to the northwest, North 6th Street to the southwest, Macri Triangle park to the southeast, and North 8th Street to the northeast. Site Features: The site is completely covered with buildings in the northwest section; and covered with asphalt, concrete, and open park space in the southeast section. The site is bisected by an elevated portion of I-278 (the Brooklyn-Queens Expressway (BQE)) adjacent to the park. Current Zoning and Land Use(s): The site is zoned for residential, manufacturing, and commercial uses. The residential area is in the northwest section of the site. The manufacturing building along Meeker Avenue is unoccupied. Past Use of the Site: According to Sanborn maps, the former Ansbacher Color and Dye Factory (Ansbacher) occupied multiple buildings along North 6th Street, North 7th Street, and Metropolitan Avenue from ~1887 to ~1945. The assumed use of the facility was to manufacture paints and/or pigments for commercial and industrial use. In the early 1950's, the buildings in the southeastern section of the site were torn down to make room for the construction of the BQE. It is believed that during this construction, waste material and debris from the former Ansbacher plant may have been used as fill material in the project area. A Phase II - type investigation was conducted by the New York State Department of Transportation (NYSDOT) in 1988. The investigation found hazardous levels of arsenic and lead in the soil and elevated levels of arsenic, lead and cyanide in the groundwater. During the reconstruction of the BQE in the early 1990s, the NYSDOT completed an IRM (soil removal) within the project's right-of way. The remaining contaminated soil is located beneath asphalt and concrete. A Preliminary Site Assessment was completed by the New York State Department of Environmental Conservation (NYSDEC) during the summer of 1999 to evaluate the areas outside the BQE footprint. The sampling results indicate that the subsurface soils within the footprint of the former Ansbacher Plant contain elevated levels of arsenic, lead, and mercury. The groundwater in this area is also contaminated with these metals, but the contaminated groundwater has not migrated significantly beyond the footprint of the former factory. In 2015, the NYSDEC initiated an investigation on the perimeter of the site to identify the origin of chlorinated solvents found in groundwater beneath the sidewalk as part of routine sampling. Site Geology and Hydrogeology: The site is underlain by fine to medium sands; with limited quantities of coarse sand, gravel, and silt throughout the site at varying intervals. Groundwater is approximately 9.5 - 12.5' below grade. Flow direction in shallow groundwater is toward the west-southwest, while deeper groundwater appears to flow towards the east. (This may be due to the presence of the L train subway tunnel underneath North 7th Street.)"
Env Problem: "Nature and Extent of Contamination: - Soil Sampling was completed in multiple stages from 1988 to 1999. The primary contaminants of concern in soil at this site are arsenic, lead, and mercury. Arsenic has been found at concentrations up to 7,500 ppm, well above the cleanup objective for commercial use (16 ppm). This soil failed for

BQE/ANSBACHER COLOR & DYE FACTORY (Continued) **S106780917**

EP Toxicity (48 mg/l, 5.0 mg/l criteria), indicating the soil is hazardous. Lead has been found at concentrations up to 10,600 ppm, well above the cleanup objective for commercial use (1,000 ppm). This soil failed for EP Toxicity (20.3 mg/l, 5.0 mg/l criteria), indicating the soil is hazardous. Mercury was also found at concentrations up to 294 ppm, well above the cleanup objective for commercial use (2.8 ppm). These concentrations were all found in the vicinity of the Arsenate Of Lead building in the southeast area of the site, which is now located in the footprint of the BQE. - Groundwater Sampling has been completed in multiple stages from 1988 to 2015. The primary contaminants of concern in groundwater are arsenic, lead, and mercury. Arsenic has been found at concentrations up to 15,500 ppb, well above the Class GA standard of 25 ppb. Lead has been found at concentrations up to 431 ppb, above the Class GA standard of 25 ppb. Mercury has been found at concentrations up to 75 ppb, well above the Class GA standard of 0.7 ppb. These concentrations were all found in the vicinity of the Arsenate Of Lead building in the southeast area of the site, which is now located in the footprint of the BQE. In 2015, groundwater in the northwest portion of the site was also found to contain tetrachloroethene (PCE) up to 1,900 ppb, trichloroethene (TCE) up to 120 ppb, and cis-1,2-dichloroethene (DCE) up to 320 ppb. PCE, TCE, and DCE all have a Class GA standard of 5 ppb. Significant Threat: The site does not constitute a significant threat to human health or the environment as the contaminated soil is covered by existing layers of asphalt and concrete, and the contaminated groundwater has not migrated significantly beyond the footprint of the former factory."

Health Problem: "Residual arsenic and lead contamination remain under the BQE and is covered with several layers of concrete and asphalt, thereby preventing direct contact. Contaminated soil also underlies several on-site buildings formerly used by Ansbacher. Groundwater in the area is not used, since public water is available. Off-site sampling of surface soils from residential yards adjacent to the site indicated the presence of metals (particularly arsenic and lead) at concentrations above the range of concentrations typically encountered in urban neighborhoods. However, the exact source of the metals in the soils could not be determined from the data collected. The NYSDOH gave the residents advice on how to minimize their exposure to these surface soil contaminants."

Dump:	False
Structure:	False
Lagoon:	False
Landfill:	True
Pond:	False
Disp Start:	unknown
Disp Term:	unknown
Lat/Long:	40:42:52:0 / 73:57:12:0
Dell:	False
Record Add:	1999-11-18 12:00:00
Record Upd:	2016-03-16 14:25:00
Updated By:	DKHARRIN
Own Op:	1
Sub Type:	05
Owner Name:	Not reported
Owner Company:	285 North 6th LLC
Owner Address:	125 Park Avenue
Owner Addr2:	Apt. 11th Floor

BQE/ANSBACHER COLOR & DYE FACTORY (Continued) **S106780917**

Owner City,St,Zip:	New York, NY 10017
Owner Country:	United States of America
Own Op:	1
Sub Type:	05
Owner Name:	Not reported
Owner Company:	297 North 7th LLC
Owner Address:	110A Broadway #110
Owner Addr2:	Not reported
Owner City,St,Zip:	Brooklyn, NY 11249
Owner Country:	United States of America
Own Op:	1
Sub Type:	C01
Owner Name:	Not reported
Owner Company:	NYC Parks and Recreation (General)
Owner Address:	Arsenal West
Owner Addr2:	16 West 61st Street
Owner City,St,Zip:	New York, NY 10023-7604
Owner Country:	United States of America
HW Code:	224016
Waste Type:	ARSENIC
Waste Quantity:	UNKNOWN
Waste Code:	Not reported
HW Code:	224016
Waste Type:	LEAD
Waste Quantity:	UNKNOWN
Waste Code:	Not reported
HW Code:	224016
Waste Type:	mercury
Waste Quantity:	UNKNOWN
Waste Code:	Not reported
Crossref ID:	Not reported
Cross Ref Type Code:	Not reported
Cross Ref Type:	Not reported
Record Added Date:	Not reported
Record Updated:	Not reported
Updated By:	Not reported

340
ENE
1/2-1
0.688 mi.
3635 ft.

Relative:
Higher

Actual:
12 ft.

BROOKLYN TERMINAL **NY SHWS** **S104275564**
300 NORTH HENRY STREET **NY LTANKS** **N/A**
BROOKLYN, NY 11222 **NY MOSF**
NY CBS
NY AST
NY Spills
NY SPDES

SHWS:

Name:	MOBIL OIL BROOKLYN TERMINAL
Address:	300 NORTH HENRY STREET
City,State,Zip:	BROOKLYN, NY
Program:	HW
Site Code:	58693
Classification:	N
Region:	2
Acres:	15.000
HW Code:	224013
Record Add:	11/18/1999
Record Upd:	12/16/2003
Updated By:	kstang

BROOKLYN TERMINAL (Continued) **S104275564**

Site Description:	"See project S224150"
Env Problem:	""
Health Problem:	""
Dump:	Not reported
Structure:	Not reported
Lagoon:	Not reported
Landfill:	Not reported
Pond:	Not reported
Disp Start:	Not reported
Disp Term:	Not reported
Lat/Long:	Not reported
Dell:	Not reported
Record Add:	Not reported
Record Upd:	Not reported
Updated By:	Not reported
Own Op:	3
Sub Type:	NNN
Owner Name:	Not reported
Owner Company:	MOBIL OIL
Owner Address:	Not reported
Owner Addr2:	Not reported
Owner City,St,Zip:	NY
Owner Country:	Unknown
HW Code:	Not reported
Waste Type:	Not reported
Waste Quantity:	Not reported
Waste Code:	Not reported
Crossref ID:	Not reported
Cross Ref Type Code:	Not reported
Cross Ref Type:	Not reported
Record Added Date:	Not reported
Record Updated:	Not reported
Updated By:	Not reported

LTANKS:

Name:	MOBIL GREENPOINT
Address:	300 NORTH HENRY STREET
City,State,Zip:	BROOKLYN, NY
Spill Number/Closed Date:	8800842 / 2003-04-23
Facility ID:	8800842
Site ID:	59220
Spill Date:	1988-04-27
Spill Cause:	Tank Test Failure
Spill Source:	Major Facility (MOSF) > 400,000 gal
Spill Class:	c3
Cleanup Ceased:	Not reported
SWIS:	2401
Investigator:	JMROMMEL
Referred To:	Not reported
Reported to Dept:	1988-04-27
CID:	Not reported
Water Affected:	Not reported
Spill Notifier:	Responsible Party
Last Inspection:	Not reported
Recommended Penalty:	False
Meets Standard:	False
UST Involvement:	False

BROOKLYN TERMINAL (Continued) **S104275564**

Remediation Phase:	0
Date Entered In Computer:	1988-04-29
Spill Record Last Update:	2004-04-07
Spiller Name:	Not reported
Spiller Company:	EXXONMOBIL
Spiller Address:	Not reported
Spiller County:	001
Spiller Contact:	Not reported
Spiller Phone:	Not reported
Spiller Extention:	Not reported
DEC Region:	2
DER Facility ID:	55361
DEC Memo:	"Prior to Sept, 2004 data translation this spill Lead_DEC Field was ROMMEL Closed and cross-referenced to spill #8800244 Rommel"
Remarks:	"THE LINE HAS BEEN ISOLATED.THE PRODUCT IS TO BE REMOVED AND EXCAVATIONTO BE DONE. THE LINE WILL BE REPLACED SINCE IT DOES NOT HOLD THE PRES-SURE TEST."

All TTF:

Facility ID:	Not reported
Spill Number:	8800842
Spill Tank Test:	1533766
Site ID:	59220
Tank Number:	Not reported
Tank Size:	0
Material:	0012
EPA UST:	Not reported
UST:	Not reported
Cause:	Not reported
Source:	Not reported
Test Method:	00
Test Method 2:	Unknown
Leak Rate:	.00
Gross Fail:	Not reported
Modified By:	Spills
Last Modified Date:	Not reported

All Materials:

Site ID:	59220
Operable Unit ID:	916331
Operable Unit:	01
Material ID:	460013
Material Code:	0012A
Material Name:	kerosene
Case No.:	Not reported
Material FA:	Petroleum
Quantity:	.00
Units:	G
Recovered:	.00
Oxygenate:	Not reported

Name:	MOBIL GREENPOINT
Address:	300 NORTH HENRY STREET
City,State,Zip:	BROOKLYN, NY
Spill Number/Closed Date:	8808149 / 2003-09-24
Facility ID:	8808149

BROOKLYN TERMINAL (Continued) **S104275564**

Site ID:	59221
Spill Date:	1989-01-12
Spill Cause:	Tank Test Failure
Spill Source:	Major Facility (MOSF) > 400,000 gal
Spill Class:	A3
Cleanup Ceased:	Not reported
SWIS:	2401
Investigator:	JMROMMEL
Referred To:	Not reported
Reported to Dept:	1989-01-12
CID:	Not reported
Water Affected:	Not reported
Spill Notifier:	Responsible Party
Last Inspection:	Not reported
Recommended Penalty:	False
Meets Standard:	False
UST Involvement:	True
Remediation Phase:	0
Date Entered In Computer:	1989-01-19
Spill Record Last Update:	2004-04-07
Spiller Name:	Not reported
Spiller Company:	EXXONMOBIL
Spiller Address:	NORTH HENRY STREET
Spiller County:	001
Spiller Contact:	Not reported
Spiller Phone:	Not reported
Spiller Extention:	Not reported
DEC Region:	2
DER Facility ID:	55361
DEC Memo:	"Prior to Sept, 2004 data translation this spill Lead_DEC Field was ROMMEL 01/12/89: MOBIL HAS GIVEN GASERVICE PERMISSION TO EXCAVATE. Formerly assigned to Sullivan. Closed and cross referenced to 8800244"
	Not reported
Remarks:	"(2) TANKS FAILED PETRO TITE, 1ST WAS UNLEADED GAS 2K TANK FAILED AT 1GPH, 2ND WAS DIESEL, 4K TANK FAILED AT 1GPH, 3RD WAS A 4K TANK WHICH HOLDS AN ADDITIVE & FAILED AIR PRESSURE TEST,LEAK IN PIPING"

All TTF:

Facility ID:	Not reported
Spill Number:	8808149
Spill Tank Test:	1535079
Site ID:	59221
Tank Number:	Not reported
Tank Size:	0
Material:	0009
EPA UST:	Not reported
UST:	Not reported
Cause:	Not reported
Source:	Not reported
Test Method:	00
Test Method 2:	Unknown
Leak Rate:	.00
Gross Fail:	Not reported
Modified By:	Spills
Last Modified Date:	Not reported

All Materials:

BROOKLYN TERMINAL (Continued) **S104275564**

Site ID:	59221
Operable Unit ID:	924554
Operable Unit:	01
Material ID:	452914
Material Code:	0009
Material Name:	gasoline
Case No.:	Not reported
Material FA:	Petroleum
Quantity:	.00
Units:	G
Recovered:	.00
Oxygenate:	Not reported

Name:	MOBIL
Address:	300 NORTH HENRY STREET
City,State,Zip:	BROOKLYN, NY
Spill Number/Closed Date:	8910558 / 2003-12-03
Facility ID:	8910558
Site ID:	59222
Spill Date:	1990-02-03
Spill Cause:	Tank Failure
Spill Source:	Major Facility (MOSF) > 400,000 gal
Spill Class:	C3
Cleanup Ceased:	Not reported
SWIS:	2401
Investigator:	TOMASELLO
Referred To:	Not reported
Reported to Dept:	1990-02-05
CID:	Not reported
Water Affected:	Not reported
Spill Notifier:	Responsible Party
Last Inspection:	Not reported
Recommended Penalty:	False
Meets Standard:	False
UST Involvement:	False
Remediation Phase:	0
Date Entered In Computer:	1990-02-05
Spill Record Last Update:	2004-04-07
Spiller Name:	Not reported
Spiller Company:	ExxonMobil
Spiller Address:	Not reported
Spiller County:	999
Spiller Contact:	Not reported
Spiller Phone:	Not reported
Spiller Extention:	Not reported
DEC Region:	2
DER Facility ID:	55361
DEC Memo:	""
Remarks:	"CONTAINED IN TANK FARM AREA, 2FT BASE OF WATER ADDED, TRANSFER OIL TO BARGE."

All Materials:

Site ID:	59222
Operable Unit ID:	935928
Operable Unit:	01
Material ID:	440128
Material Code:	0012A

BROOKLYN TERMINAL (Continued) **S104275564**

Material Name:	kerosene
Case No.:	Not reported
Material FA:	Petroleum
Quantity:	80.00
Units:	G
Recovered:	.00
Oxygenate:	Not reported

Name:	MOBIL GREENPOINT
Address:	300 NORTH HENRY STREET
City,State,Zip:	BROOKLYN, NY
Spill Number/Closed Date:	9312129 / 2002-10-16
Facility ID:	9312129
Site ID:	59225
Spill Date:	1994-01-14
Spill Cause:	Tank Failure
Spill Source:	Major Facility (MOSF) > 400,000 gal
Spill Class:	B3
Cleanup Ceased:	Not reported
SWIS:	2401
Investigator:	SJMILLER
Referred To:	Not reported
Reported to Dept:	1994-01-14
CID:	Not reported
Water Affected:	Not reported
Spill Notifier:	Responsible Party
Last Inspection:	Not reported
Recommended Penalty:	False
Meets Standard:	True
UST Involvement:	False
Remediation Phase:	0
Date Entered In Computer:	1994-01-18
Spill Record Last Update:	2004-04-07
Spiller Name:	Not reported
Spiller Company:	ExxonMobil
Spiller Address:	Not reported
Spiller County:	999
Spiller Contact:	Not reported
Spiller Phone:	Not reported
Spiller Extention:	Not reported
DEC Region:	2
DER Facility ID:	55361
DEC Memo:	"Prior to Sept, 2004 data translation this spill Lead_DEC Field was MILLER 10/10/95: This is additional information about material spilled from the translation of the old spill file: MIXED OILS-RECO.SYST."
Remarks:	"550 GAL. A/G TANK - WATER IN TANK FROZE & SPLIT SAME - OIL LEAKED TO ICE-COVERED GROUND - CONTAM. ICE P/U & DRUMMED. WILL DISPOSE - STEVE MILLER NOTIFIED AT 12:15."

All Materials:

Site ID:	59225
Operable Unit ID:	994142
Operable Unit:	01
Material ID:	391125
Material Code:	0006
Material Name:	crude oil

BROOKLYN TERMINAL (Continued) **S104275564**

Case No.:	Not reported
Material FA:	Petroleum
Quantity:	.00
Units:	G
Recovered:	.00
Oxygenate:	Not reported

MOSF:

Name:	EXXON MOBIL OIL CORPORATION BROOKLYN TERMINAL
Address:	300 NORTH HENRY STREET
City,State,Zip:	BROOKLYN, NY 11222
Facility ID:	2-1420
Program Type:	MOSF
Tank Status:	Unregulated/Closed
Expiration Date:	Not reported
Dec Region:	2
UTMX:	589161.51103
UTMY:	4509278.91358

CBS:

Name:	EXXONMOBIL OIL CORPORATION BROOKLYN TERMINAL
Address:	300 NORTH HENRY STREET
City,State,Zip:	BROOKLYN, NY 11222
CBS Number:	2-000221
Program Type:	CBS
Facility Status:	Unregulated/Closed
Expiration Date:	Not reported
Dec Region:	2
UTMX:	589164.92184
UTMY:	4509293.90522

AST:

Name:	EXXONMOBIL OIL CORPORATION BROOKLYN TERMINAL
Address:	300 NORTH HENRY STREET
City,State,Zip:	BROOKLYN, NY 11222
Region:	STATE
DEC Region:	2
Site Status:	Unregulated/Closed
Facility Id:	2-000221
Program Type:	CBS
UTM X:	589164.92184
UTM Y:	4509293.90522
Expiration Date:	N/A
Site Type:	Storage Terminal/Petroleum Distributor

Tank Info:

Tank Number:	004
Tank Id:	189300
Tank Location:	Aboveground - contact with soil.... Tank bottom rests on soil, allowing no visual inspection.
Tank Type:	Steel/Carbon Steel/Iron
Tank Status:	Closed - In Place
Pipe Model:	Not reported
Install Date:	06/01/1990

BROOKLYN TERMINAL (Continued) **S104275564**

Capacity Gallons:	4000
Tightness Test Method:	NN
Date Test:	Not reported
Next Test Date:	Not reported
Date Tank Closed:	06/01/1996
Register:	True
Modified By:	CBSInit
Last Modified:	03/21/2005
Material Name:	Not reported

Tank Number:	01-FOAM
Tank Id:	192767
Tank Location:	Aboveground - contact with soil.... Tank bottom rests on soil, allowing no visual inspection.
Tank Type:	Steel/Carbon Steel/Iron
Tank Status:	Closed - Removed
Pipe Model:	Not reported
Install Date:	06/01/1990
Capacity Gallons:	4000
Tightness Test Method:	NN
Date Test:	Not reported
Next Test Date:	Not reported
Date Tank Closed:	08/01/2000
Register:	True
Modified By:	CBSInit
Last Modified:	03/21/2005
Material Name:	Not reported

SPILLS:

Name:	MOBIL GREENPOINT
Address:	300 NORTH HENRY STREET
City,State,Zip:	BROOKLYN, NY
Spill Number/Closed Date:	8801000 / 2003-12-03
Facility ID:	8801000
Facility Type:	ER
DER Facility ID:	55361
Site ID:	185849
DEC Region:	2
Spill Cause:	Equipment Failure
Spill Class:	A3
SWIS:	2401
Spill Date:	1988-05-02
Investigator:	JMROMMEL
Referred To:	Not reported
Reported to Dept:	1988-05-02
CID:	Not reported
Water Affected:	Not reported
Spill Source:	Major Facility (MOSF) > 400,000 gal
Spill Notifier:	DEC
Cleanup Ceased:	Not reported
Cleanup Meets Std:	False
Last Inspection:	Not reported
Recommended Penalty:	False
UST Trust:	True
Remediation Phase:	0
Date Entered In Computer:	1988-07-06

BROOKLYN TERMINAL (Continued) **S104275564**

Spill Record Last Update:	2004-04-07
Spiller Name:	Not reported
Spiller Company:	EXXONMOBIL
Spiller Address:	50 BROADWAY
Spiller Company:	001
Contact Name:	Not reported
DEC Memo:	"Prior to Sept, 2004 data translation this spill Lead_DEC Field was ROMMEL Formerly assigned to Sullivan ISR dated 2/4/93 in file. Eemail to Ann Hoenstein to inquire about status of PIN job. Spill closed and cross referenced to 8800244"
Remarks:	"ON GOING REMEDIATION CASE."

All Materials:

Site ID:	185849
Operable Unit ID:	916479
Operable Unit:	01
Material ID:	460156
Material Code:	0006
Material Name:	crude oil
Case No.:	Not reported
Material FA:	Petroleum
Quantity:	.00
Units:	G
Recovered:	.00
Oxygenate:	Not reported

Name:	MOBIL TERMINAL
Address:	300 NORTH HENRY STREET
City,State,Zip:	BROOKLYN, NY
Spill Number/Closed Date:	9605875 / 1996-08-07
Facility ID:	9605875
Facility Type:	ER
DER Facility ID:	55361
Site ID:	185850
DEC Region:	2
Spill Cause:	Equipment Failure
Spill Class:	B3
SWIS:	2401
Spill Date:	1996-08-07
Investigator:	GUTIERREZ
Referred To:	Not reported
Reported to Dept:	1996-08-07
CID:	257
Water Affected:	Not reported
Spill Source:	Commercial Vehicle
Spill Notifier:	Fire Department
Cleanup Ceased:	Not reported
Cleanup Meets Std:	False
Last Inspection:	Not reported
Recommended Penalty:	False
UST Trust:	False
Remediation Phase:	0
Date Entered In Computer:	1996-08-07
Spill Record Last Update:	2004-04-07
Spiller Name:	DICK KWONG
Spiller Company:	K LINE EXPRESS INC
Spiller Address:	Not reported

BROOKLYN TERMINAL (Continued) **S104275564**

Spiller Company:	001
Contact Name:	CONFESSORE
DEC Memo:	""
Remarks:	"no futher info at this time fire dept is doing cleanup driver of truck jim martinez plate # xaa3023 new jersey icc # mc240801"

All Materials:

Site ID:	185850
Operable Unit ID:	1036666
Operable Unit:	01
Material ID:	348627
Material Code:	0008
Material Name:	diesel
Case No.:	Not reported
Material FA:	Petroleum
Quantity:	100.00
Units:	G
Recovered:	100.00
Oxygenate:	Not reported

Name:	MOBIL TERMINAL
Address:	300 NORTH HENRY STREET
City,State,Zip:	BROOKLYN, NY
Spill Number/Closed Date:	0308199 / 2009-09-09
Facility ID:	0308199
Facility Type:	ER
DER Facility ID:	55361
Site ID:	273504
DEC Region:	2
Spill Cause:	Housekeeping
Spill Class:	B3
SWIS:	2401
Spill Date:	2003-11-03
Investigator:	exhampst
Referred To:	Not reported
Reported to Dept:	2003-11-03
CID:	207
Water Affected:	Not reported
Spill Source:	Major Facility (MOSF) > 400,000 gal
Spill Notifier:	Responsible Party
Cleanup Ceased:	Not reported
Cleanup Meets Std:	False
Last Inspection:	Not reported
Recommended Penalty:	False
UST Trust:	False
Remediation Phase:	0
Date Entered In Computer:	2003-11-03
Spill Record Last Update:	2009-09-09
Spiller Name:	Not reported
Spiller Company:	ExxonMobil
Spiller Address:	Not reported
Spiller Company:	999
Contact Name:	STEVE TRIFILETTI
DEC Memo:	"Prior to Sept, 2004 data translation this spill Lead_DEC Field was ROMMEL Contaminated soil letter. This spill was reassigned from Sigona to Rommel on 4/7/2004. Transfer to E. Hampston as part of Greenpoint Petroleum Remediation Project work on 6/17/09. R-2 to

BROOKLYN TERMINAL (Continued) **S104275564**

review spill files to determine if any records exist. Follow up with ExxonMobil staff on Greenpoint Project for other details. (EH 6/09). Consolidate under 8800244. Exxon has provided draft characterization report for former MOSF property and former refinery property still under ownership of Exxon. Spill to be addressed under MOSF/refinery characterization and remediation steps. (EH 9/09)."

Remarks: "Contaminated soil in an excavated project in the monitor st yard ongoing remediation"

All Materials:

Site ID:	273504
Operable Unit ID:	874468
Operable Unit:	01
Material ID:	501717
Material Code:	0006
Material Name:	crude oil
Case No.:	Not reported
Material FA:	Petroleum
Quantity:	.00
Units:	G
Recovered:	.00
Oxygenate:	Not reported

Name:	MOBIL TERMINAL
Address:	300 NORTH HENRY STREET
City,State,Zip:	BROOKLYN, NY
Spill Number/Closed Date:	9103174 / 1995-03-30
Facility ID:	9103174
Facility Type:	ER
DER Facility ID:	55361
Site ID:	273505
DEC Region:	2
Spill Cause:	Equipment Failure
Spill Class:	A3
SWIS:	2401
Spill Date:	1991-06-19
Investigator:	KSTANG
Referred To:	Not reported
Reported to Dept:	1991-06-19
CID:	Not reported
Water Affected:	Not reported
Spill Source:	Major Facility (MOSF) > 400,000 gal
Spill Notifier:	Responsible Party
Cleanup Ceased:	1995-03-30
Cleanup Meets Std:	True
Last Inspection:	Not reported
Recommended Penalty:	False
UST Trust:	False
Remediation Phase:	0
Date Entered In Computer:	1991-06-20
Spill Record Last Update:	2004-04-07
Spiller Name:	Not reported
Spiller Company:	EXXONMOBIL
Spiller Address:	Not reported
Spiller Company:	001
Contact Name:	Not reported
DEC Memo:	"Prior to Sept, 2004 data translation this spill Lead_DEC Field was

BROOKLYN TERMINAL (Continued) **S104275564**

	TANG "
Remarks:	"IN TUNNEL UNDER GREENPOINT AVE, ENVIRONMENTAL PRODUCT SERVICES IS EN ROUTE. NYC FD, USCG NOTIFIED TIM. JACOBY OF MOBIL, MOBIL CLEANED UP."

All Materials:

Site ID:	273505
Operable Unit ID:	957204
Operable Unit:	01
Material ID:	425625
Material Code:	0009
Material Name:	gasoline
Case No.:	Not reported
Material FA:	Petroleum
Quantity:	1000.00
Units:	G
Recovered:	.00
Oxygenate:	Not reported

Name:	LUMBER BUSINESS
Address:	300 NORTH HENRY STREET
City,State,Zip:	BROOKLYN, NY
Spill Number/Closed Date:	0512276 / 2006-08-08
Facility ID:	0512276
Facility Type:	ER
DER Facility ID:	55361
Site ID:	358481
DEC Region:	2
Spill Cause:	Human Error
Spill Class:	C4
SWIS:	2401
Spill Date:	2006-01-23
Investigator:	SFRAHMAN
Referred To:	Not reported
Reported to Dept:	2006-01-23
CID:	41
Water Affected:	Not reported
Spill Source:	Commercial/Industrial
Spill Notifier:	Responsible Party
Cleanup Ceased:	Not reported
Cleanup Meets Std:	False
Last Inspection:	Not reported
Recommended Penalty:	False
UST Trust:	False
Remediation Phase:	0
Date Entered In Computer:	2006-01-24
Spill Record Last Update:	2006-08-08
Spiller Name:	Not reported
Spiller Company:	HOP FLEET FUELING
Spiller Address:	1160 RANDALL AVE
Spiller Company:	001
Contact Name:	DEREK WARD
DEC Memo:	"01/31/06 Sharif// I spoke with Jimmy,(718)991-2106 at Hop Fleet Fueling and he said a trucktor trailer ran over the hose and spilled about 15-20 gallons. Castleton was called in and they cleaned up the oil, removed apprx. 18 tons of contaminated soil, took end point sample and will forward the closure report to DEC. Kevin Donlon,(201)727-9001 is contact from Castleton. 05/18/06 Sharif

BROOKLYN TERMINAL (Continued) **S104275564**

Rahman- Left a messege for Kevin Donlon asking to send the closure report to DEC. 08/08/06 Rahman- Rec'd report from Castlton Environmental.The spill ocurred while HOP fleet Fueling was fuelimg trucks and a transfer hose was punctured.The diesel full sprayed over the area and collected in standing puddles along the road.Castlton removed fuel oil impacted water from the puddles and excavated approx. 60x15' area in depth of 6-12 .A total of 15.40 tons contaminated soil soil was disposed and two end point samples were collected.VOC/SVOC levels are below TAGM limit.Waste disposal manifest, photographs were provided.NFA required."

Remarks: "spill contained - spill team enroute - Castleton Environmental - while fueling, truck ran over hose"

All Materials:

Site ID:	358481
Operable Unit ID:	1115720
Operable Unit:	01
Material ID:	2105824
Material Code:	0008
Material Name:	diesel
Case No.:	Not reported
Material FA:	Petroleum
Quantity:	15.00
Units:	G
Recovered:	.00
Oxygenate:	Not reported

Name:	MOBIL GREENPOINT
Address:	300 NORTH HENRY STREET
City,State,Zip:	BROOKLYN, NY
Spill Number/Closed Date:	8800244 / Not Reported
Facility ID:	8800244
Facility Type:	ER
DER Facility ID:	55361
Site ID:	59219
DEC Region:	2
Spill Cause:	Equipment Failure
Spill Class:	A3
SWIS:	2401
Spill Date:	1988-04-07
Investigator:	RJWHITCH
Referred To:	Not reported
Reported to Dept:	1988-04-07
CID:	Not reported
Water Affected:	Not reported
Spill Source:	Major Facility (MOSF) > 400,000 gal
Spill Notifier:	Responsible Party
Cleanup Ceased:	Not reported
Cleanup Meets Std:	False
Last Inspection:	Not reported
Recommended Penalty:	False
UST Trust:	False
Remediation Phase:	1
Date Entered In Computer:	1988-04-20
Spill Record Last Update:	2017-05-05
Spiller Name:	Not reported
Spiller Company:	EXXONMOBIL

BROOKLYN TERMINAL (Continued) **S104275564**

Spiller Address:	300 NORTH HENRY STREET
Spiller Company:	001
Contact Name:	Not reported
DEC Memo:	"Prior to Sept, 2004 data translation this spill Lead_DEC Field was ROMMEL 04/08/88: LINE IS SHUT DOWN MOBIL INVESTIGATING. STATE INVESTIGATING FACILITIES LINE SYSTEM AND RECOVERY OF PRODUCT IN WELLS. MAJOR PROBLEMS WITH THE SITE FROM EARLIER SPILLS IN THE AREA. MOBIL GREENPOINT ON SITE REMEDIATION SPILL NUMBER See also 8808149, 8800842, 8801000 12/01/03 On site spill numbers are closed and consolidated to Spill 8800244 Rommel 10/28/2009 (E. Hampston) Closed spill 0704658 to consolidate to 8800244. See Greenpoint Petroleum Remediation Project including s224087, s224088 for more regarding this site. With execution of the Federal Consent Decree in March 2011 for the ExxonMobil Greenpoint Petroleum Remediation Project (EMGPRP) spills and petroleum remediation projects s224087 and s224088 are now being investigated and remediated in accordance with the terms of the Decree. Spill 8800244 is remaining open until Decree obligations are sufficiently addressed for administrative purposes (E. Hampston 10/2013)."
Remarks:	"HIGH AMOUNT OF PRODUCT FOUND IN WELL.LINE PRESSURE TEST FAILED 80 PSI TEST"

All Materials:

Site ID:	59219
Operable Unit ID:	917096
Operable Unit:	01
Material ID:	462962
Material Code:	0009
Material Name:	gasoline
Case No.:	Not reported
Material FA:	Petroleum
Quantity:	.00
Units:	G
Recovered:	.00
Oxygenate:	Not reported

Name:	MOBIL
Address:	300 NORTH HENRY STREET
City,State,Zip:	BROOKLYN, NY
Spill Number/Closed Date:	9009468 / 2003-02-10
Facility ID:	9009468
Facility Type:	ER
DER Facility ID:	55361
Site ID:	59223
DEC Region:	2
Spill Cause:	Equipment Failure
Spill Class:	B3
SWIS:	2401
Spill Date:	1990-11-30
Investigator:	TOMASELLO
Referred To:	Not reported
Reported to Dept:	1990-11-30
CID:	Not reported
Water Affected:	Not reported
Spill Source:	Major Facility (MOSF) > 400,000 gal
Spill Notifier:	Responsible Party
Cleanup Ceased:	Not reported

BROOKLYN TERMINAL (Continued) **S104275564**

Cleanup Meets Std:	False
Last Inspection:	Not reported
Recommended Penalty:	False
UST Trust:	False
Remediation Phase:	0
Date Entered In Computer:	1990-12-11
Spill Record Last Update:	2004-04-07
Spiller Name:	Not reported
Spiller Company:	EXXONMOBIL
Spiller Address:	Not reported
Spiller Company:	001
Contact Name:	Not reported
DEC Memo:	""
Remarks:	"DURING WASTE OIL RECOVERY PROCEDURE, WATER DETECTION SHUTOFF SYSTEM FAILED, RESULTING IN TANK OVERFILL, TANK OVERFLOWED ONTO SOIL AREA."

All Materials:

Site ID:	59223
Operable Unit ID:	946568
Operable Unit:	01
Material ID:	554469
Material Code:	0022
Material Name:	waste oil/used oil
Case No.:	Not reported
Material FA:	Petroleum
Quantity:	100.00
Units:	G
Recovered:	.00
Oxygenate:	Not reported

Name:	MOBIL TERMINAL
Address:	300 NORTH HENRY STREET
City,State,Zip:	BROOKLYN, NY
Spill Number/Closed Date:	9110597 / 1992-01-10
Facility ID:	9110597
Facility Type:	ER
DER Facility ID:	55361
Site ID:	59224
DEC Region:	2
Spill Cause:	Equipment Failure
Spill Class:	C3
SWIS:	2401
Spill Date:	1992-01-10
Investigator:	GELLER
Referred To:	Not reported
Reported to Dept:	1992-01-10
CID:	Not reported
Water Affected:	Not reported
Spill Source:	Major Facility (MOSF) > 400,000 gal
Spill Notifier:	Responsible Party
Cleanup Ceased:	1992-01-10
Cleanup Meets Std:	True
Last Inspection:	Not reported
Recommended Penalty:	False
UST Trust:	False
Remediation Phase:	0
Date Entered In Computer:	1992-01-31

BROOKLYN TERMINAL (Continued) **S104275564**

Spill Record Last Update:	2004-04-07
Spiller Name:	Not reported
Spiller Company:	ExxonMobil
Spiller Address:	Not reported
Spiller Company:	999
Contact Name:	Not reported
DEC Memo:	""
Remarks:	"SPEEDY-DRY APPLIED, PICKED UP & DISPOSED"

All Materials:

Site ID:	59224
Operable Unit ID:	964347
Operable Unit:	01
Material ID:	419118
Material Code:	0012A
Material Name:	kerosene
Case No.:	Not reported
Material FA:	Petroleum
Quantity:	3.00
Units:	G
Recovered:	.00
Oxygenate:	Not reported

Name:	MOBIL OIL TERMINAL
Address:	300 NORTH HENRY STREET
City,State,Zip:	BROOKLYN, NY
Spill Number/Closed Date:	9414801 / 1995-02-10
Facility ID:	9414801
Facility Type:	ER
DER Facility ID:	55361
Site ID:	59226
DEC Region:	2
Spill Cause:	Equipment Failure
Spill Class:	B3
SWIS:	2401
Spill Date:	1995-02-10
Investigator:	SMMARTIN
Referred To:	Not reported
Reported to Dept:	1995-02-10
CID:	Not reported
Water Affected:	Not reported
Spill Source:	Major Facility (MOSF) > 400,000 gal
Spill Notifier:	Affected Persons
Cleanup Ceased:	1995-02-10
Cleanup Meets Std:	True
Last Inspection:	Not reported
Recommended Penalty:	False
UST Trust:	False
Remediation Phase:	0
Date Entered In Computer:	1995-02-10
Spill Record Last Update:	2004-04-07
Spiller Name:	Not reported
Spiller Company:	ExxonMobil
Spiller Address:	Not reported
Spiller Company:	999
Contact Name:	Not reported
DEC Memo:	"Prior to Sept, 2004 data translation this spill Lead_DEC Field was

BROOKLYN TERMINAL (Continued) **S104275564**

MARTINKAT "
Remarks: "2 INCH LINE CRACKED LEAKING LESS THAN 2 GALS. PRODUCT CLEANED UP."

All Materials:

Site ID:	59226
Operable Unit ID:	1008281
Operable Unit:	01
Material ID:	373526
Material Code:	0022
Material Name:	waste oil/used oil
Case No.:	Not reported
Material FA:	Petroleum
Quantity:	2.00
Units:	G
Recovered:	.00
Oxygenate:	Not reported

SPDES:

Name:	BROOKLYN TERMINAL
Address:	300 NORTH HENRY STREET
City,State,Zip:	BROOKLYN, NY 11222
Permit Number:	NY0004995
State-Region:	02
Expiration Date:	02/01/2006
Current Major Minor Status:	Minor
Primary Facility SIC Code:	4959
State Water Body Name:	NEWTOWN CK
Limit Set Status Flag:	Active
Total Actual Average Flow(MGD):	0.148
Total App Design Flow(MGD):	Not reported
UDF1:	Not reported
Lat/Long:	+40.729139 / -73.937583
DMR Cognizant Official:	JUSTIN KENNEDY
UDF2:	001702
UDF3:	SD
FIPS County Code:	NY047

Non-Gov Permit Affiliation Type Desc:	DMR Mailing Address
Non-Gov Permit Org Formal Name:	ROUX ASSOCIATES, INC
Non-Gov Permit Street Address:	BROOKLYN TERMINAL
Non-Gov Permit Supplemental Location:	209 SHAFTER STREET
Non-Gov Permit City:	ISLANDIA
Non-Gov Permit State Code:	NY
Non-Gov Permit Zip Code:	117495074
Non-Gov Facility Affiliation Type Desc:	Mailing Address
Non-Gov Facility Org Formal Name:	EXXONMOBIL OIL CORP
Non-Gov Facility Street Address:	BROOKLYN TERMINAL
Non-Gov Facility Supplemental Location:	300 NORTH HENRY STREET
Non-Gov Facility City:	BROOKLYN
Non-Gov Facility State Code:	NY
Non-Gov Facility Zip Code:	11222
State Water Body:	02030201010
Region Permit Processed:	Not reported
Dow Discharge Class Code:	Not reported
SPDES Class Description:	Not reported

BROOKLYN TERMINAL (Continued) **S104275564**

Affiliation Type Description:	Not reported
Name:	Not reported
Contacts Title:	Not reported
Contacts Email:	Not reported
NOI Submission Date:	Not reported
Name:	BROOKLYN TERMINAL
Address:	300 NORTH HENRY STREET
City,State,Zip:	BROOKLYN, NY 11222
UDF2:	001702
UDF3:	SD
FIPS County Code:	NY047
Non-Gov Permit Affiliation Type Desc:	DMR Mailing Address
Non-Gov Permit Org Formal Name:	ROUX ASSOCIATES, INC
Non-Gov Permit Street Address:	BROOKLYN TERMINAL
Non-Gov Permit Supplemental Location:	209 SHAFTER STREET
Non-Gov Permit City:	ISLANDIA
Non-Gov Permit State Code:	NY
Non-Gov Permit Zip Code:	117495074
Non-Gov Facility Affiliation Type Desc:	Owner
Non-Gov Facility Org Formal Name:	EXXONMOBIL OIL CORP
Non-Gov Facility Street Address:	BROOKLYN TERMINAL
Non-Gov Facility Supplemental Location:	PO BOX 1537
Non-Gov Facility City:	EXTON
Non-Gov Facility State Code:	PA
Non-Gov Facility Zip Code:	193410120
State Water Body:	02030201010
Region Permit Processed:	Not reported
Dow Discharge Class Code:	Not reported
SPDES Class Description:	Not reported
Affiliation Type Description:	Not reported
Name:	Not reported
Contacts Title:	Not reported
Contacts Email:	Not reported
NOI Submission Date:	Not reported
Name:	BROOKLYN TERMINAL
Address:	300 NORTH HENRY STREET
City,State,Zip:	BROOKLYN, NY 11222
UDF2:	001702
UDF3:	SD
FIPS County Code:	NY047
Non-Gov Permit Affiliation Type Desc:	Permittee
Non-Gov Permit Org Formal Name:	MOBIL - BROOKLYN TERMINAL
Non-Gov Permit Street Address:	300 NORTH HENRY STREET
Non-Gov Permit Supplemental Location:	Not reported
Non-Gov Permit City:	BROOKLYN
Non-Gov Permit State Code:	NY
Non-Gov Permit Zip Code:	11222
Non-Gov Facility Affiliation Type Desc:	Mailing Address
Non-Gov Facility Org Formal Name:	EXXONMOBIL OIL CORP
Non-Gov Facility Street Address:	BROOKLYN TERMINAL
Non-Gov Facility Supplemental Location:	300 NORTH HENRY STREET
Non-Gov Facility City:	BROOKLYN
Non-Gov Facility State Code:	NY

BROOKLYN TERMINAL (Continued) **S104275564**

Non-Gov Facility Zip Code:	11222
State Water Body:	02030201010
Region Permit Processed:	Not reported
Dow Discharge Class Code:	Not reported
SPDES Class Description:	Not reported
Affiliation Type Description:	Not reported
Name:	Not reported
Contacts Title:	Not reported
Contacts Email:	Not reported
NOI Submission Date:	Not reported
Name:	BROOKLYN TERMINAL
Address:	300 NORTH HENRY STREET
City,State,Zip:	BROOKLYN, NY 11222
UDF2:	001702
UDF3:	SD
FIPS County Code:	NY047
Non-Gov Permit Affiliation Type Desc:	Permittee
Non-Gov Permit Org Formal Name:	MOBIL - BROOKLYN TERMINAL
Non-Gov Permit Street Address:	300 NORTH HENRY STREET
Non-Gov Permit Supplemental Location:	Not reported
Non-Gov Permit City:	BROOKLYN
Non-Gov Permit State Code:	NY
Non-Gov Permit Zip Code:	11222
Non-Gov Facility Affiliation Type Desc:	Owner
Non-Gov Facility Org Formal Name:	EXXONMOBIL OIL CORP
Non-Gov Facility Street Address:	BROOKLYN TERMINAL
Non-Gov Facility Supplemental Location:	PO BOX 1537
Non-Gov Facility City:	EXTON
Non-Gov Facility State Code:	PA
Non-Gov Facility Zip Code:	193410120
State Water Body:	02030201010
Region Permit Processed:	Not reported
Dow Discharge Class Code:	Not reported
SPDES Class Description:	Not reported
Affiliation Type Description:	Not reported
Name:	Not reported
Contacts Title:	Not reported
Contacts Email:	Not reported
NOI Submission Date:	Not reported

341
SW
1/2-1
0.694 mi.
3665 ft.

Relative:
Higher

Actual:
18 ft.

FYN PAINT AND LACQUER CO., INC.
230 KENT AVENUE
BROOKLYN, NY 11249

NY SHWS **S108524789**
NY CBS **N/A**
NY AST
NY ENG CONTROLS
NY INST CONTROL
NY VCP
NY BROWNFIELDS

SHWS:

Name:	FYN PAINT AND LACQUER CO., INC.
Address:	230 KENT AVENUE
City,State,Zip:	BROOKLYN, NY 11249
Program:	HW
Site Code:	456283
Classification:	N
Region:	2
Acres:	0.135

FYN PAINT AND LACQUER CO., INC. (Continued) **S108524789**

HW Code: 224154
Record Add: 10/06/2011
Record Upd: 02/21/2018
Updated By: GWBURKE
Site Description: "This site has been accepted into the Brownfield Cleanup Program - Site Code C224154. Location: The 0.135 acre site is located in an urban area of Brooklyn at 230 Kent Avenue, Brooklyn, NY 11211 (Block 2362, Lot 1). It is bordered by Kent Avenue to the east, by River Street to the west, by North First Street to the south, and by Con Edison's former North First Street Oil Storage Terminal to the north. Site Features: On site it is a two story wood frame building with a partial basement. The building was used for paint and lacquer manufacturing until 2010. The site has a RCRA Closure Work Plan which started to be performed in 2011 and continues in 2014. Current Zoning: The current zoning is M3-1, heavy manufacturing. The site is located approximately 500 ft from the East River. The surrounding neighborhood consisted of warehouses, other manufacturing facilities, and residential buildings. In the past ten years, the neighborhood has transformed into a predominantly residential area. Historical Use: The site was a paint and lacquer manufacturing facility from 1930 to 2010. The facility was a large hazardous waste generator with an assigned EPA number 001270867. In 1999 RGJ contractor closed in place 14 USTs used to store VOCs. RGJ reported soil contamination around the USTs. The owner of the site entered into a Voluntary Cleanup Agreement (VCA) with the Department in April 2001, after Con Edison, the owner of the adjacent property discovered Volatile Organic Compounds (VOCs) under their parking lot and sued Fyn Paint Co. The investigation at the site revealed soil and groundwater highly contaminated with VOCs. After multiple phase investigation in January 2007, an IRM/pump and treatment of the groundwater was installed and operated. The RAWP was approved in 2009, and an excavation of the contaminated soil around six of the USTs constituting the source of VOCs was completed in 2010. Additional remedial design for a dual phase extraction system (DPES) was approved. In June 2014, the DPES was operating at the site. In November 2011, RCRA Closure field work started under EPA supervision and it continued through 2014. Geology and Hydrogeology: The site is located in the Atlantic Coastal Plain. The geology of this province is comprised of interbedded of sand clay and marl. The shallow soil beneath the site consists of a layer of antropogenic fill material (0-12 feet and the rest to 75 feet of medium and course sand, gravel and silt layers. The groundwater is 7 to 15 feet below grade. The groundwater flow direction is west towards East River. "
Env Problem: "See also Site No. V00380. Nature and Extent of Contamination: a) contamination: based on the investigations performed at the site it was revealed that the soil, soil vapor and groundwater are contaminated with volatile organic compounds (VOCs). The main VOCs are acetone, ethylbenzene, toluene, and mixed xylenes. b) areal/depth extent: the VOC plume from 14 closed-in-place underground storage tanks (USTs), and from spills which occurred during the manufacture of paint and lacquer, extends across the foot print of the Fyn Paint building into the adjacent sidewalks and parking lot. c) concentrations: Groundwater monitoring conducted in 2006 revealed non-aqueous phase liquid (NAPL) and dissolved-phase contamination in three of the on-site and off-site monitoring wells. In March 2007, an Interim Remedial Measure (IRM) consisting of a groundwater pump and treatment system with an activated carbon filtration stage was

FYN PAINT AND LACQUER CO., INC. (Continued) **S108524789**

	installed and operated at the site. The Remedial Investigation (RI) was completed in January 2008. A Remedial Action Work Plan (RAWP) to address on-site and off-site contamination was approved by the Department in October 2009. In 2010, a pilot test for soil vapor extraction and dual phase extraction system was performed for additional remedial system design. In July 2011, the RCRA closure work plan was approved and RCRA closure activities continued through 2014. In May 2013 the supplemental remedial investigation work plan (SRIWP)was approved for off site (OU-2)contamination plume. In 2014, the Remedial Design for a dual phase extraction system (DPES) was approved and the system was installed in May- June 2014. As of November 2014, the SRIWP for OU-2 has not been implemented and the Volunteer stopped paying for the remedial action. As a result, the Voluntary Cleanup Agreement for this site has been terminated and the remedial action will be completed under the State Superfund Program. In March 2015, the site was accepted in the Brownfield Cleanup Program (BCP) with the index # C224154."
Health Problem:	"As information for this site becomes available, it will be reviewed by the NYSDOH to determine if site contamination presents public health exposure concerns."
Dump:	Not reported
Structure:	Not reported
Lagoon:	Not reported
Landfill:	Not reported
Pond:	Not reported
Disp Start:	Not reported
Disp Term:	Not reported
Lat/Long:	Not reported
Dell:	Not reported
Record Add:	Not reported
Record Upd:	Not reported
Updated By:	Not reported
Own Op:	Document Repository
Sub Type:	NNN
Owner Name:	Not reported
Owner Company:	Brooklyn Public Library- Greenpoint Branch
Owner Address:	107 Norman Ave. (at Leonard St.)
Owner Addr2:	Not reported
Owner City,St,Zip:	Brooklyn, NY 11222
Owner Country:	United States of America
Own Op:	Document Repository
Sub Type:	NNN
Owner Name:	Not reported
Owner Company:	Brooklyn Public Library- Leonard Branch
Owner Address:	81 Devoe St. (at Leonard St.)
Owner Addr2:	Not reported
Owner City,St,Zip:	Brooklyn, NY 11211
Owner Country:	United States of America
Own Op:	Document Repository
Sub Type:	NNN
Owner Name:	Ioana Munteanu-Ramnic
Owner Company:	NYSDEC, Region 2 Office
Owner Address:	47-40 21st St., First Floor
Owner Addr2:	Not reported
Owner City,St,Zip:	LIC, NY 11101
Owner Country:	United States of America
Own Op:	1

FYN PAINT AND LACQUER CO., INC. (Continued) **S108524789**

Sub Type:	01
Owner Name:	Irving Rosenfeld
Owner Company:	Kent River Corporation
Owner Address:	36 West 44th Street
Owner Addr2:	Not reported
Owner City,St,Zip:	New York, NY 10036
Owner Country:	United States of America
Own Op:	1
Sub Type:	01
Owner Name:	Mrs. Feinstein
Owner Company:	Fyn Paint & Lacquer Co., Inc.
Owner Address:	157 Midgely Dr.
Owner Addr2:	Not reported
Owner City,St,Zip:	Hewlett, NY 11557
Owner Country:	United States of America
HW Code:	Not reported
Waste Type:	Not reported
Waste Quantity:	Not reported
Waste Code:	Not reported
Crossref ID:	Not reported
Cross Ref Type Code:	Not reported
Cross Ref Type:	Not reported
Record Added Date:	Not reported
Record Updated:	Not reported
Updated By:	Not reported

CBS:

Name:	FYN PAINT & LAQUER CO. INC.
Address:	230 KENT AVENUE
City,State,Zip:	BROOKLYN, NY 11249
CBS Number:	2-000151
Program Type:	CBS
Facility Status:	Unregulated/Closed
Expiration Date:	Not reported
Dec Region:	2
UTMX:	587395.97697
UTMY:	4507873.79164

AST:

Name:	FYN PAINT & LAQUER CO. INC.
Address:	230 KENT AVENUE
City,State,Zip:	BROOKLYN, NY 11249
Region:	STATE
DEC Region:	2
Site Status:	Unregulated/Closed
Facility Id:	2-000151
Program Type:	CBS
UTM X:	587395.97697
UTM Y:	4507873.79164
Expiration Date:	N/A
Site Type:	Manufacturing (Other than Chemical)/Processing

Tank Info:

Tank Number:	0010
Tank Id:	187873
Tank Location:	Aboveground - on saddles, legs, racks, etc.... Tank bottom is elevated

FYN PAINT AND LACQUER CO., INC. (Continued) **S108524789**

above grade or tank pad, allowing visual inspection.
Tank Type: Steel/Carbon Steel/Iron
Tank Status: Closed - Removed
Pipe Model: Not reported
Install Date: 07/01/1976
Capacity Gallons: 1500
Tightness Test Method: NN
Date Test: Not reported
Next Test Date: Not reported
Date Tank Closed: 12/15/2011
Register: True
Modified By: LXZIELIN
Last Modified: 12/30/2019
Material Name: Not reported

Tank Number: 0011
Tank Id: 187874
Tank Location: Aboveground - on saddles, legs, racks, etc.... Tank bottom is elevated above grade or tank pad, allowing visual inspection.
Tank Type: Steel/Carbon Steel/Iron
Tank Status: Closed - Removed
Pipe Model: Not reported
Install Date: Not reported
Capacity Gallons: 700
Tightness Test Method: NN
Date Test: Not reported
Next Test Date: Not reported
Date Tank Closed: 12/15/2011
Register: True
Modified By: LXZIELIN
Last Modified: 12/30/2019
Material Name: Not reported

Tank Number: 0012
Tank Id: 187875
Tank Location: Aboveground - on saddles, legs, racks, etc.... Tank bottom is elevated above grade or tank pad, allowing visual inspection.
Tank Type: Steel/Carbon Steel/Iron
Tank Status: Closed - Removed
Pipe Model: Not reported
Install Date: Not reported
Capacity Gallons: 700
Tightness Test Method: NN
Date Test: Not reported
Next Test Date: Not reported
Date Tank Closed: 12/15/2011
Register: True
Modified By: LXZIELIN
Last Modified: 12/30/2019
Material Name: Not reported

Tank Number: 0013
Tank Id: 187876
Tank Location: Aboveground - on saddles, legs, racks, etc.... Tank bottom is elevated

FYN PAINT AND LACQUER CO., INC. (Continued) **S108524789**

	above grade or tank pad, allowing visual inspection.
Tank Type:	Steel/Carbon Steel/Iron
Tank Status:	Closed - Removed
Pipe Model:	Not reported
Install Date:	Not reported
Capacity Gallons:	700
Tightness Test Method:	NN
Date Test:	Not reported
Next Test Date:	Not reported
Date Tank Closed:	12/15/2011
Register:	True
Modified By:	LXZIELIN
Last Modified:	12/30/2019
Material Name:	Not reported

Tank Number:	0014
Tank Id:	187877
Tank Location:	Aboveground - on saddles, legs, racks, etc.... Tank bottom is elevated above grade or tank pad, allowing visual inspection.
Tank Type:	Steel/Carbon Steel/Iron
Tank Status:	Closed - Removed
Pipe Model:	Not reported
Install Date:	Not reported
Capacity Gallons:	700
Tightness Test Method:	NN
Date Test:	Not reported
Next Test Date:	Not reported
Date Tank Closed:	12/15/2011
Register:	True
Modified By:	LXZIELIN
Last Modified:	12/30/2019
Material Name:	Not reported

Tank Number:	009
Tank Id:	187872
Tank Location:	Aboveground - on saddles, legs, racks, etc.... Tank bottom is elevated above grade or tank pad, allowing visual inspection.
Tank Type:	Steel/Carbon Steel/Iron
Tank Status:	Closed - Removed
Pipe Model:	Not reported
Install Date:	07/01/1976
Capacity Gallons:	2500
Tightness Test Method:	NN
Date Test:	Not reported
Next Test Date:	Not reported
Date Tank Closed:	12/15/2011
Register:	True
Modified By:	LXZIELIN
Last Modified:	12/30/2019
Material Name:	Not reported

ENG CONTROLS:

Name:	FYN PAINT AND LACQUER CO., INC.
Address:	230 KENT AVENUE
City,State,Zip:	BROOKLYN, NY 11249

FYN PAINT AND LACQUER CO., INC. (Continued) **S108524789**

Site Code: 502562
HW Code: C224154
Control Code: 18
Control Type: ENG
Date Record Added: 03/24/2015
Date Rec Updated: 06/01/2021
Updated By: YYWONG
Site Description: "Location: The Fyn Paint and Lacquer Co., Inc. site is a 0.125 acres site located in an urban area of Brooklyn at 230 Kent Avenue, Brooklyn, NY 11211 (Block 2362, Lot 1). It is bordered by Kent Avenue to the east, River Street to the west, North First Street to the south, and Con Edison's former North First Street Oil Storage Terminal to the north. Site Features: Prior to demolition, the site consisted of an unoccupied two-story industrial/warehouse building with a gross floor area of approximately 5,862 square feet. A small basement contained the heating oil tank, furnace and controls for the sprinkler system. These structures were demolished in March 2019. Current Zoning and Land Use: The site land use is currently zoned as Industrial and Manufacturing (M3-1). Past Use of the Site: Past land uses associated with the site included a chemical and coatings company (circa 1949) and paint and lacquer manufacturing (1959 - 2011). Prior to entry into the BCP, the site was managed under New York State s Voluntary Cleanup Program (VCP). Under the VCP a dual phase extraction system was installed to address on-site and off-site contamination in soil and groundwater. The system has been operating intermittently since 2012. Site Geology and Hydrogeology: The ground surface at the property consists of concrete and asphalt pavement. The shallow soil beneath the property consist of medium and coarse grained brown sand with some silt and a trace of gravel. In general, the subsurface consists of interbedded layers of sand, gravel, clay and silt to approximately 65 feet below ground surface (fbgs). Groundwater flow direction beneath the property is toward the west. The depth to groundwater is approximately 12 to 15 fbgs. The East River is approximate 500 feet to the west of the site boundary."
Env Problem: "Nature and Extent of Contamination: Remediation at the site is completed. Prior to remediation, the primary contaminants of concern at the site included volatile organic compounds such as acetone, ethylbenzene, toluene and mixed xylene in soil, and groundwater. Remedial action has successfully achieved a Track 4 restricted residential cleanup. Remaining contamination in soil, groundwater and soil vapor is being managed under a Site Management Plan (SMP). An Environmental Easement will limit the future use of the property, restrict the use of groundwater and require compliance with the SMP. All engineering controls of the remedy will be operated and maintained under the SMP. Prior to remediation: A remedial investigation for the site was completed under the Voluntary Cleanup Program, site code V00380. Soil and groundwater samples were analyzed for volatile organic compounds (VOCs), semi volatile organic compounds (SVOCs), metals, pesticides/herbicides, and PCBs. The investigation identified the primary contaminants of concern in soil, soil vapor and groundwater as VOCs including acetone, ethylbenzene, toluene, and mixed xylenes from the 14 closed in place underground storage tanks (USTs), and from spills which occurred during 50 years of manufacturing of paint and lacquer. Soil - VOCs in soil extend across the footprint of the Fyn Paint building and beneath the adjacent property and sidewalks to the north and west. The contaminants in soil include xylene at concentrations of up to 7,000

FYN PAINT AND LACQUER CO., INC. (Continued) **S108524789**

parts per million (ppm), acetone at 19 ppm, toluene at 4,000 ppm, and ethylbenzene at 1,700 ppm. Groundwater - During the groundwater monitoring sampling event conducted in October 2015, non-aqueous phase liquid (NAPL) and dissolved phase contamination was detected in on-site and off-site monitoring wells. In on-site monitoring wells the dissolved toluene was as high as 16,000 parts per billion (ppb), xylene was as high as 13,400 ppb, and ethylbezene was as high as 1,700 ppb. In the adjacent off-site monitoring wells the toluene was as high as 240,000 ppb, xylene was as high as 108,000 ppb, ethylbenzene was as high as 18,000 ppb, and acetone was as high as 35,000 ppb. An off-site monitoring well across Kent Avenue had toluene as high as 370,000 ppb. Sub slab vapor - Sub slab vapor samples were collected beneath the on-site building s basement slab and the following VOCs were detected: acetone at up to 6,400 micrograms per cubic meter (ug/m3); benzene at 1,200 ug/m3; toluene at 180,000 ug/m3; xylene at 186,000 ug/m3 and ethylbenzene at 36,000 ug/m3. Contaminants in sub slab vapor extend to the property boundaries. "

Health Problem:	"Remedial actions are complete and measures are in place to prevent people from coming in contact with residual site contamination."
Dump:	False
Structure:	True
Lagoon:	False
Landfill:	False
Pond:	False
Disp Start:	1950
Disp Term:	Not reported
Lat/Long:	Not reported
Dell:	Not reported
Record Add:	2014-12-04 11:46:00
Record Upd:	2020-09-17 14:44:00
Updated By:	GWBURKE
Own Op:	6
Sub Type:	P03
Owner Name:	Charles Warren
Owner Company:	Kent Riverview LLC
Owner Address:	1177 Avenue of the Americas
Owner Addr2:	c/o Kramer Levin Naftalis & Frankel LLP
Owner City,St,Zip:	New york, NY 10036
Owner Country:	United States of America
Own Op:	1
Sub Type:	NNN
Owner Name:	Charles S. Warren. ESQ.
Owner Company:	Kent Riverview LLC
Owner Address:	c/o Kramer Levin Naftalis & Frankel LLP
Owner Addr2:	1177 Avenue of the Americas
Owner City,St,Zip:	New York, NY 10036
Owner Country:	United States of America
Own Op:	Document Repository
Sub Type:	NNN
Owner Name:	Not reported
Owner Company:	Brooklyn Public Library - Leonard Branch
Owner Address:	81 Devoe Street at Leonard St.
Owner Addr2:	Not reported
Owner City,St,Zip:	Brooklyn, NY 11211
Owner Country:	United States of America
Own Op:	Document Repository

FYN PAINT AND LACQUER CO., INC. (Continued) **S108524789**

Sub Type:	NNN
Owner Name:	Not reported
Owner Company:	Brooklyn Public Library - Greenpoint Branch
Owner Address:	107 Norman Avenue at Leonard St.
Owner Addr2:	Not reported
Owner City,St,Zip:	Brooklyn, NY 11222
Owner Country:	United States of America
Own Op:	Document Repository
Sub Type:	C01
Owner Name:	Not reported
Owner Company:	Brooklyn Community Board No. 1
Owner Address:	435 Graham Avenue
Owner Addr2:	Not reported
Owner City,St,Zip:	Brooklyn, NY 11211
Owner Country:	United States of America
HW Code:	C224154
Waste Type:	XYLENE (MIXED)
Waste Quantity:	UNKNOWN
Waste Code:	Not reported
HW Code:	C224154
Waste Type:	TOLUENE
Waste Quantity:	UNKNOWN
Waste Code:	Not reported
HW Code:	C224154
Waste Type:	ACETONE
Waste Quantity:	UNKNOWN
Waste Code:	Not reported
HW Code:	C224154
Waste Type:	ETHYLBENZENE
Waste Quantity:	UNKNOWN
Waste Code:	Not reported
HW Code:	C224154
Waste Type:	benzene
Waste Quantity:	UNKNOWN
Waste Code:	Not reported
Crossref ID:	9815508
Cross Ref Type Code:	01
Cross Ref Type:	Spill No.
Record Added Date:	2015-02-25 14:42:00
Record Updated:	2015-02-25 14:42:00
Updated By:	IXMUNTEA
Crossref ID:	1112968
Cross Ref Type Code:	01
Cross Ref Type:	Spill No.
Record Added Date:	2015-02-25 14:41:00
Record Updated:	2015-02-25 14:41:00
Updated By:	IXMUNTEA
Crossref ID:	224154
Cross Ref Type Code:	02
Cross Ref Type:	HW Site ID
Record Added Date:	2015-02-25 14:42:00
Record Updated:	2015-02-25 14:44:00
Updated By:	IXMUNTEA
Crossref ID:	V00380
Cross Ref Type Code:	04
Cross Ref Type:	VCP Site ID
Record Added Date:	2015-02-24 14:46:00

FYN PAINT AND LACQUER CO., INC. (Continued) **S108524789**

Record Updated:	2015-02-24 14:46:00
Updated By:	IXMUNTEA
Crossref ID:	nyd001270867
Cross Ref Type Code:	06
Cross Ref Type:	RCRA EPA ID No.
Record Added Date:	2015-02-25 14:43:00
Record Updated:	2015-02-25 14:43:00
Updated By:	IXMUNTEA
Crossref ID:	2-000151
Cross Ref Type Code:	17
Cross Ref Type:	CBS No.
Record Added Date:	2015-02-25 14:43:00
Record Updated:	2015-02-25 14:43:00
Updated By:	IXMUNTEA
Crossref ID:	2-1480
Cross Ref Type Code:	19
Cross Ref Type:	MOSF No.
Record Added Date:	2015-02-25 14:43:00
Record Updated:	2015-02-25 14:43:00
Updated By:	IXMUNTEA
Crossref ID:	00temp-02-95(I
Cross Ref Type Code:	20
Cross Ref Type:	Haz. Substance ID
Record Added Date:	2015-02-25 14:44:00
Record Updated:	2015-02-25 14:44:00
Updated By:	IXMUNTEA
Crossref ID:	C224154A
Cross Ref Type Code:	22
Cross Ref Type:	BCP Site ID
Record Added Date:	2015-06-17 15:33:00
Record Updated:	2015-06-17 15:33:00
Updated By:	IXMUNTEA
Crossref ID:	C224154
Cross Ref Type Code:	22
Cross Ref Type:	BCP Site ID
Record Added Date:	2019-12-17 11:55:00
Record Updated:	2019-12-17 11:55:00
Updated By:	JCGRATHW
Crossref ID:	C224154-02-15
Cross Ref Type Code:	23
Cross Ref Type:	Agreement/Consent Order Number
Record Added Date:	2019-11-06 09:46:00
Record Updated:	2019-12-17 11:11:00
Updated By:	SMQUANDT
Crossref ID:	2019000376468
Cross Ref Type Code:	25
Cross Ref Type:	County Recording Identifier
Record Added Date:	2019-11-19 13:58:00
Record Updated:	2019-12-17 11:11:00
Updated By:	SMQUANDT

Name:	FYN PAINT AND LACQUER CO., INC.
Address:	230 KENT AVENUE
City,State,Zip:	BROOKLYN, NY 11249
Site Code:	502562
HW Code:	C224154
Control Code:	12

FYN PAINT AND LACQUER CO., INC. (Continued) **S108524789**

Control Type: ENG
Date Record Added: 03/24/2015
Date Rec Updated: 06/01/2021
Updated By: YYWONG
Site Description: "Location: The Fyn Paint and Lacquer Co., Inc. site is a 0.125 acres site located in an urban area of Brooklyn at 230 Kent Avenue, Brooklyn, NY 11211 (Block 2362, Lot 1). It is bordered by Kent Avenue to the east, River Street to the west, North First Street to the south, and Con Edison's former North First Street Oil Storage Terminal to the north. Site Features: Prior to demolition, the site consisted of an unoccupied two-story industrial/warehouse building with a gross floor area of approximately 5,862 square feet. A small basement contained the heating oil tank, furnace and controls for the sprinkler system. These structures were demolished in March 2019. Current Zoning and Land Use: The site land use is currently zoned as Industrial and Manufacturing (M3-1). Past Use of the Site: Past land uses associated with the site included a chemical and coatings company (circa 1949) and paint and lacquer manufacturing (1959 - 2011). Prior to entry into the BCP, the site was managed under New York State s Voluntary Cleanup Program (VCP). Under the VCP a dual phase extraction system was installed to address on-site and off-site contamination in soil and groundwater. The system has been operating intermittently since 2012. Site Geology and Hydrogeology: The ground surface at the property consists of concrete and asphalt pavement. The shallow soil beneath the property consist of medium and coarse grained brown sand with some silt and a trace of gravel. In general, the subsurface consists of interbedded layers of sand, gravel, clay and silt to approximately 65 feet below ground surface (fbgs). Groundwater flow direction beneath the property is toward the west. The depth to groundwater is approximately 12 to 15 fbgs. The East River is approximate 500 feet to the west of the site boundary."
Env Problem: "Nature and Extent of Contamination: Remediation at the site is completed. Prior to remediation, the primary contaminants of concern at the site included volatile organic compounds such as acetone, ethylbenzene, toluene and mixed xylene in soil, and groundwater. Remedial action has successfully achieved a Track 4 restricted residential cleanup. Remaining contamination in soil, groundwater and soil vapor is being managed under a Site Management Plan (SMP). An Environmental Easement will limit the future use of the property, restrict the use of groundwater and require compliance with the SMP. All engineering controls of the remedy will be operated and maintained under the SMP. Prior to remediation: A remedial investigation for the site was completed under the Voluntary Cleanup Program, site code V00380. Soil and groundwater samples were analyzed for volatile organic compounds (VOCs), semi volatile organic compounds (SVOCs), metals, pesticides/herbicides, and PCBs. The investigation identified the primary contaminants of concern in soil, soil vapor and groundwater as VOCs including acetone, ethylbenzene, toluene, and mixed xylenes from the 14 closed in place underground storage tanks (USTs), and from spills which occurred during 50 years of manufacturing of paint and lacquer. Soil - VOCs in soil extend across the footprint of the Fyn Paint building and beneath the adjacent property and sidewalks to the north and west. The contaminants in soil include xylene at concentrations of up to 7,000 parts per million (ppm), acetone at 19 ppm, toluene at 4,000 ppm, and ethylbenzene at 1,700 ppm. Groundwater - During the groundwater monitoring sampling event conducted in October 2015, non-aqueous

FYN PAINT AND LACQUER CO., INC. (Continued) **S108524789**

	phase liquid (NAPL) and dissolved phase contamination was detected in on-site and off-site monitoring wells. In on-site monitoring wells the dissolved toluene was as high as 16,000 parts per billion (ppb), xylene was as high as 13,400 ppb, and ethylbezene was as high as 1,700 ppb. In the adjacent off-site monitoring wells the toluene was as high as 240,000 ppb, xylene was as high as 108,000 ppb, ethylbenzene was as high as 18,000 ppb, and acetone was as high as 35,000 ppb. An off-site monitoring well across Kent Avenue had toluene as high as 370,000 ppb. Sub slab vapor - Sub slab vapor samples were collected beneath the on-site building s basement slab and the following VOCs were detected: acetone at up to 6,400 micrograms per cubic meter (ug/m3); benzene at 1,200 ug/m3; toluene at 180,000 ug/m3; xylene at 186,000 ug/m3 and ethylbenzene at 36,000 ug/m3. Contaminants in sub slab vapor extend to the property boundaries. "
Health Problem:	"Remedial actions are complete and measures are in place to prevent people from coming in contact with residual site contamination."
Dump:	False
Structure:	True
Lagoon:	False
Landfill:	False
Pond:	False
Disp Start:	1950
Disp Term:	Not reported
Lat/Long:	Not reported
Dell:	Not reported
Record Add:	2014-12-04 11:46:00
Record Upd:	2020-09-17 14:44:00
Updated By:	GWBURKE
Own Op:	6
Sub Type:	P03
Owner Name:	Charles Warren
Owner Company:	Kent Riverview LLC
Owner Address:	1177 Avenue of the Americas
Owner Addr2:	c/o Kramer Levin Naftalis & Frankel LLP
Owner City,St,Zip:	New york, NY 10036
Owner Country:	United States of America
Own Op:	1
Sub Type:	NNN
Owner Name:	Charles S. Warren. ESQ.
Owner Company:	Kent Riverview LLC
Owner Address:	c/o Kramer Levin Naftalis & Frankel LLP
Owner Addr2:	1177 Avenue of the Americas
Owner City,St,Zip:	New York, NY 10036
Owner Country:	United States of America
Own Op:	Document Repository
Sub Type:	NNN
Owner Name:	Not reported
Owner Company:	Brooklyn Public Library - Leonard Branch
Owner Address:	81 Devoe Street at Leonard St.
Owner Addr2:	Not reported
Owner City,St,Zip:	Brooklyn, NY 11211
Owner Country:	United States of America
Own Op:	Document Repository
Sub Type:	NNN
Owner Name:	Not reported
Owner Company:	Brooklyn Public Library - Greenpoint Branch

FYN PAINT AND LACQUER CO., INC. (Continued) **S108524789**

Owner Address:	107 Norman Avenue at Leonard St.
Owner Addr2:	Not reported
Owner City,St,Zip:	Brooklyn, NY 11222
Owner Country:	United States of America
Own Op:	Document Repository
Sub Type:	C01
Owner Name:	Not reported
Owner Company:	Brooklyn Community Board No. 1
Owner Address:	435 Graham Avenue
Owner Addr2:	Not reported
Owner City,St,Zip:	Brooklyn, NY 11211
Owner Country:	United States of America
HW Code:	C224154
Waste Type:	XYLENE (MIXED)
Waste Quantity:	UNKNOWN
Waste Code:	Not reported
HW Code:	C224154
Waste Type:	TOLUENE
Waste Quantity:	UNKNOWN
Waste Code:	Not reported
HW Code:	C224154
Waste Type:	ACETONE
Waste Quantity:	UNKNOWN
Waste Code:	Not reported
HW Code:	C224154
Waste Type:	ETHYLBENZENE
Waste Quantity:	UNKNOWN
Waste Code:	Not reported
HW Code:	C224154
Waste Type:	benzene
Waste Quantity:	UNKNOWN
Waste Code:	Not reported
Crossref ID:	9815508
Cross Ref Type Code:	01
Cross Ref Type:	Spill No.
Record Added Date:	2015-02-25 14:42:00
Record Updated:	2015-02-25 14:42:00
Updated By:	IXMUNTEA
Crossref ID:	1112968
Cross Ref Type Code:	01
Cross Ref Type:	Spill No.
Record Added Date:	2015-02-25 14:41:00
Record Updated:	2015-02-25 14:41:00
Updated By:	IXMUNTEA
Crossref ID:	224154
Cross Ref Type Code:	02
Cross Ref Type:	HW Site ID
Record Added Date:	2015-02-25 14:42:00
Record Updated:	2015-02-25 14:44:00
Updated By:	IXMUNTEA
Crossref ID:	V00380
Cross Ref Type Code:	04
Cross Ref Type:	VCP Site ID
Record Added Date:	2015-02-24 14:46:00
Record Updated:	2015-02-24 14:46:00
Updated By:	IXMUNTEA
Crossref ID:	nyd001270867

FYN PAINT AND LACQUER CO., INC. (Continued) **S108524789**

Cross Ref Type Code:	06
Cross Ref Type:	RCRA EPA ID No.
Record Added Date:	2015-02-25 14:43:00
Record Updated:	2015-02-25 14:43:00
Updated By:	IXMUNTEA
Crossref ID:	2-000151
Cross Ref Type Code:	17
Cross Ref Type:	CBS No.
Record Added Date:	2015-02-25 14:43:00
Record Updated:	2015-02-25 14:43:00
Updated By:	IXMUNTEA
Crossref ID:	2-1480
Cross Ref Type Code:	19
Cross Ref Type:	MOSF No.
Record Added Date:	2015-02-25 14:43:00
Record Updated:	2015-02-25 14:43:00
Updated By:	IXMUNTEA
Crossref ID:	00temp-02-95(I
Cross Ref Type Code:	20
Cross Ref Type:	Haz. Substance ID
Record Added Date:	2015-02-25 14:44:00
Record Updated:	2015-02-25 14:44:00
Updated By:	IXMUNTEA
Crossref ID:	C224154A
Cross Ref Type Code:	22
Cross Ref Type:	BCP Site ID
Record Added Date:	2015-06-17 15:33:00
Record Updated:	2015-06-17 15:33:00
Updated By:	IXMUNTEA
Crossref ID:	C224154
Cross Ref Type Code:	22
Cross Ref Type:	BCP Site ID
Record Added Date:	2019-12-17 11:55:00
Record Updated:	2019-12-17 11:55:00
Updated By:	JCGRATHW
Crossref ID:	C224154-02-15
Cross Ref Type Code:	23
Cross Ref Type:	Agreement/Consent Order Number
Record Added Date:	2019-11-06 09:46:00
Record Updated:	2019-12-17 11:11:00
Updated By:	SMQUANDT
Crossref ID:	2019000376468
Cross Ref Type Code:	25
Cross Ref Type:	County Recording Identifier
Record Added Date:	2019-11-19 13:58:00
Record Updated:	2019-12-17 11:11:00
Updated By:	SMQUANDT

Name:	FYN PAINT AND LACQUER CO., INC.
Address:	230 KENT AVENUE
City,State,Zip:	BROOKLYN, NY 11249
Site Code:	502562
HW Code:	C224154
Control Code:	15
Control Type:	ENG
Date Record Added:	03/24/2015
Date Rec Updated:	06/01/2021

FYN PAINT AND LACQUER CO., INC. (Continued) **S108524789**

Updated By: YYWONG

Site Description: "Location: The Fyn Paint and Lacquer Co., Inc. site is a 0.125 acres site located in an urban area of Brooklyn at 230 Kent Avenue, Brooklyn, NY 11211 (Block 2362, Lot 1). It is bordered by Kent Avenue to the east, River Street to the west, North First Street to the south, and Con Edison's former North First Street Oil Storage Terminal to the north. Site Features: Prior to demolition, the site consisted of an unoccupied two-story industrial/warehouse building with a gross floor area of approximately 5,862 square feet. A small basement contained the heating oil tank, furnace and controls for the sprinkler system. These structures were demolished in March 2019. Current Zoning and Land Use: The site land use is currently zoned as Industrial and Manufacturing (M3-1). Past Use of the Site: Past land uses associated with the site included a chemical and coatings company (circa 1949) and paint and lacquer manufacturing (1959 - 2011). Prior to entry into the BCP, the site was managed under New York State s Voluntary Cleanup Program (VCP). Under the VCP a dual phase extraction system was installed to address on-site and off-site contamination in soil and groundwater. The system has been operating intermittently since 2012. Site Geology and Hydrogeology: The ground surface at the property consists of concrete and asphalt pavement. The shallow soil beneath the property consist of medium and coarse grained brown sand with some silt and a trace of gravel. In general, the subsurface consists of interbedded layers of sand, gravel, clay and silt to approximately 65 feet below ground surface (fbgs). Groundwater flow direction beneath the property is toward the west. The depth to groundwater is approximately 12 to 15 fbgs. The East River is approximate 500 feet to the west of the site boundary."

Env Problem: "Nature and Extent of Contamination: Remediation at the site is completed. Prior to remediation, the primary contaminants of concern at the site included volatile organic compounds such as acetone, ethylbenzene, toluene and mixed xylene in soil, and groundwater. Remedial action has successfully achieved a Track 4 restricted residential cleanup. Remaining contamination in soil, groundwater and soil vapor is being managed under a Site Management Plan (SMP). An Environmental Easement will limit the future use of the property, restrict the use of groundwater and require compliance with the SMP. All engineering controls of the remedy will be operated and maintained under the SMP. Prior to remediation: A remedial investigation for the site was completed under the Voluntary Cleanup Program, site code V00380. Soil and groundwater samples were analyzed for volatile organic compounds (VOCs), semi volatile organic compounds (SVOCs), metals, pesticides/herbicides, and PCBs. The investigation identified the primary contaminants of concern in soil, soil vapor and groundwater as VOCs including acetone, ethylbenzene, toluene, and mixed xylenes from the 14 closed in place underground storage tanks (USTs), and from spills which occurred during 50 years of manufacturing of paint and lacquer. Soil - VOCs in soil extend across the footprint of the Fyn Paint building and beneath the adjacent property and sidewalks to the north and west. The contaminants in soil include xylene at concentrations of up to 7,000 parts per million (ppm), acetone at 19 ppm, toluene at 4,000 ppm, and ethylbenzene at 1,700 ppm. Groundwater - During the groundwater monitoring sampling event conducted in October 2015, non-aqueous phase liquid (NAPL) and dissolved phase contamination was detected in on-site and off-site monitoring wells. In on-site monitoring wells the dissolved toluene was as high as 16,000 parts per billion (ppb),

FYN PAINT AND LACQUER CO., INC. (Continued) **S108524789**

	xylene was as high as 13,400 ppb, and ethylbezene was as high as 1,700 ppb. In the adjacent off-site monitoring wells the toluene was as high as 240,000 ppb, xylene was as high as 108,000 ppb, ethylbenzene was as high as 18,000 ppb, and acetone was as high as 35,000 ppb. An off-site monitoring well across Kent Avenue had toluene as high as 370,000 ppb. Sub slab vapor - Sub slab vapor samples were collected beneath the on-site building s basement slab and the following VOCs were detected: acetone at up to 6,400 micrograms per cubic meter (ug/m3); benzene at 1,200 ug/m3; toluene at 180,000 ug/m3; xylene at 186,000 ug/m3 and ethylbenzene at 36,000 ug/m3. Contaminants in sub slab vapor extend to the property boundaries. "
Health Problem:	"Remedial actions are complete and measures are in place to prevent people from coming in contact with residual site contamination."
Dump:	False
Structure:	True
Lagoon:	False
Landfill:	False
Pond:	False
Disp Start:	1950
Disp Term:	Not reported
Lat/Long:	Not reported
Dell:	Not reported
Record Add:	2014-12-04 11:46:00
Record Upd:	2020-09-17 14:44:00
Updated By:	GWBURKE
Own Op:	6
Sub Type:	P03
Owner Name:	Charles Warren
Owner Company:	Kent Riverview LLC
Owner Address:	1177 Avenue of the Americas
Owner Addr2:	c/o Kramer Levin Naftalis & Frankel LLP
Owner City,St,Zip:	New york, NY 10036
Owner Country:	United States of America
Own Op:	1
Sub Type:	NNN
Owner Name:	Charles S. Warren. ESQ.
Owner Company:	Kent Riverview LLC
Owner Address:	c/o Kramer Levin Naftalis & Frankel LLP
Owner Addr2:	1177 Avenue of the Americas
Owner City,St,Zip:	New York, NY 10036
Owner Country:	United States of America
Own Op:	Document Repository
Sub Type:	NNN
Owner Name:	Not reported
Owner Company:	Brooklyn Public Library - Leonard Branch
Owner Address:	81 Devoe Street at Leonard St.
Owner Addr2:	Not reported
Owner City,St,Zip:	Brooklyn, NY 11211
Owner Country:	United States of America
Own Op:	Document Repository
Sub Type:	NNN
Owner Name:	Not reported
Owner Company:	Brooklyn Public Library - Greenpoint Branch
Owner Address:	107 Norman Avenue at Leonard St.
Owner Addr2:	Not reported
Owner City,St,Zip:	Brooklyn, NY 11222

FYN PAINT AND LACQUER CO., INC. (Continued) **S108524789**

Owner Country:	United States of America
Own Op:	Document Repository
Sub Type:	C01
Owner Name:	Not reported
Owner Company:	Brooklyn Community Board No. 1
Owner Address:	435 Graham Avenue
Owner Addr2:	Not reported
Owner City,St,Zip:	Brooklyn, NY 11211
Owner Country:	United States of America
HW Code:	C224154
Waste Type:	XYLENE (MIXED)
Waste Quantity:	UNKNOWN
Waste Code:	Not reported
HW Code:	C224154
Waste Type:	TOLUENE
Waste Quantity:	UNKNOWN
Waste Code:	Not reported
HW Code:	C224154
Waste Type:	ACETONE
Waste Quantity:	UNKNOWN
Waste Code:	Not reported
HW Code:	C224154
Waste Type:	ETHYLBENZENE
Waste Quantity:	UNKNOWN
Waste Code:	Not reported
HW Code:	C224154
Waste Type:	benzene
Waste Quantity:	UNKNOWN
Waste Code:	Not reported
Crossref ID:	9815508
Cross Ref Type Code:	01
Cross Ref Type:	Spill No.
Record Added Date:	2015-02-25 14:42:00
Record Updated:	2015-02-25 14:42:00
Updated By:	IXMUNTEA
Crossref ID:	1112968
Cross Ref Type Code:	01
Cross Ref Type:	Spill No.
Record Added Date:	2015-02-25 14:41:00
Record Updated:	2015-02-25 14:41:00
Updated By:	IXMUNTEA
Crossref ID:	224154
Cross Ref Type Code:	02
Cross Ref Type:	HW Site ID
Record Added Date:	2015-02-25 14:42:00
Record Updated:	2015-02-25 14:44:00
Updated By:	IXMUNTEA
Crossref ID:	V00380
Cross Ref Type Code:	04
Cross Ref Type:	VCP Site ID
Record Added Date:	2015-02-24 14:46:00
Record Updated:	2015-02-24 14:46:00
Updated By:	IXMUNTEA
Crossref ID:	nyd001270867
Cross Ref Type Code:	06
Cross Ref Type:	RCRA EPA ID No.
Record Added Date:	2015-02-25 14:43:00

FYN PAINT AND LACQUER CO., INC. (Continued) **S108524789**

Record Updated:	2015-02-25 14:43:00
Updated By:	IXMUNTEA
Crossref ID:	2-000151
Cross Ref Type Code:	17
Cross Ref Type:	CBS No.
Record Added Date:	2015-02-25 14:43:00
Record Updated:	2015-02-25 14:43:00
Updated By:	IXMUNTEA
Crossref ID:	2-1480
Cross Ref Type Code:	19
Cross Ref Type:	MOSF No.
Record Added Date:	2015-02-25 14:43:00
Record Updated:	2015-02-25 14:43:00
Updated By:	IXMUNTEA
Crossref ID:	00temp-02-95(I
Cross Ref Type Code:	20
Cross Ref Type:	Haz. Substance ID
Record Added Date:	2015-02-25 14:44:00
Record Updated:	2015-02-25 14:44:00
Updated By:	IXMUNTEA
Crossref ID:	C224154A
Cross Ref Type Code:	22
Cross Ref Type:	BCP Site ID
Record Added Date:	2015-06-17 15:33:00
Record Updated:	2015-06-17 15:33:00
Updated By:	IXMUNTEA
Crossref ID:	C224154
Cross Ref Type Code:	22
Cross Ref Type:	BCP Site ID
Record Added Date:	2019-12-17 11:55:00
Record Updated:	2019-12-17 11:55:00
Updated By:	JCGRATHW
Crossref ID:	C224154-02-15
Cross Ref Type Code:	23
Cross Ref Type:	Agreement/Consent Order Number
Record Added Date:	2019-11-06 09:46:00
Record Updated:	2019-12-17 11:11:00
Updated By:	SMQUANDT
Crossref ID:	2019000376468
Cross Ref Type Code:	25
Cross Ref Type:	County Recording Identifier
Record Added Date:	2019-11-19 13:58:00
Record Updated:	2019-12-17 11:11:00
Updated By:	SMQUANDT

Name:	FYN PAINT AND LACQUER CO., INC.
Address:	230 KENT AVENUE
City,State,Zip:	BROOKLYN, NY 11249
Site Code:	502562
HW Code:	C224154
Control Code:	36
Control Type:	ENG
Date Record Added:	03/24/2015
Date Rec Updated:	06/01/2021
Updated By:	YYWONG
Site Description:	"Location: The Fyn Paint and Lacquer Co., Inc. site is a 0.125 acres site located in an urban area of Brooklyn at 230 Kent Avenue,

FYN PAINT AND LACQUER CO., INC. (Continued) **S108524789**

Brooklyn, NY 11211 (Block 2362, Lot 1). It is bordered by Kent Avenue to the east, River Street to the west, North First Street to the south, and Con Edison's former North First Street Oil Storage Terminal to the north. Site Features: Prior to demolition, the site consisted of an unoccupied two-story industrial/warehouse building with a gross floor area of approximately 5,862 square feet. A small basement contained the heating oil tank, furnace and controls for the sprinkler system. These structures were demolished in March 2019. Current Zoning and Land Use: The site land use is currently zoned as Industrial and Manufacturing (M3-1). Past Use of the Site: Past land uses associated with the site included a chemical and coatings company (circa 1949) and paint and lacquer manufacturing (1959 - 2011). Prior to entry into the BCP, the site was managed under New York State s Voluntary Cleanup Program (VCP). Under the VCP a dual phase extraction system was installed to address on-site and off-site contamination in soil and groundwater. The system has been operating intermittently since 2012. Site Geology and Hydrogeology: The ground surface at the property consists of concrete and asphalt pavement. The shallow soil beneath the property consist of medium and coarse grained brown sand with some silt and a trace of gravel. In general, the subsurface consists of interbedded layers of sand, gravel, clay and silt to approximately 65 feet below ground surface (fbgs). Groundwater flow direction beneath the property is toward the west. The depth to groundwater is approximately 12 to 15 fbgs. The East River is approximate 500 feet to the west of the site boundary."

Env Problem:

"Nature and Extent of Contamination: Remediation at the site is completed. Prior to remediation, the primary contaminants of concern at the site included volatile organic compounds such as acetone, ethylbenzene, toluene and mixed xylene in soil, and groundwater. Remedial action has successfully achieved a Track 4 restricted residential cleanup. Remaining contamination in soil, groundwater and soil vapor is being managed under a Site Management Plan (SMP). An Environmental Easement will limit the future use of the property, restrict the use of groundwater and require compliance with the SMP. All engineering controls of the remedy will be operated and maintained under the SMP. Prior to remediation: A remedial investigation for the site was completed under the Voluntary Cleanup Program, site code V00380. Soil and groundwater samples were analyzed for volatile organic compounds (VOCs), semi volatile organic compounds (SVOCs), metals, pesticides/herbicides, and PCBs. The investigation identified the primary contaminants of concern in soil, soil vapor and groundwater as VOCs including acetone, ethylbenzene, toluene, and mixed xylenes from the 14 closed in place underground storage tanks (USTs), and from spills which occurred during 50 years of manufacturing of paint and lacquer. Soil - VOCs in soil extend across the footprint of the Fyn Paint building and beneath the adjacent property and sidewalks to the north and west. The contaminants in soil include xylene at concentrations of up to 7,000 parts per million (ppm), acetone at 19 ppm, toluene at 4,000 ppm, and ethylbenzene at 1,700 ppm. Groundwater - During the groundwater monitoring sampling event conducted in October 2015, non-aqueous phase liquid (NAPL) and dissolved phase contamination was detected in on-site and off-site monitoring wells. In on-site monitoring wells the dissolved toluene was as high as 16,000 parts per billion (ppb), xylene was as high as 13,400 ppb, and ethylbezene was as high as 1,700 ppb. In the adjacent off-site monitoring wells the toluene was as high as 240,000 ppb, xylene was as high as 108,000 ppb,

FYN PAINT AND LACQUER CO., INC. (Continued) **S108524789**

ethylbenzene was as high as 18,000 ppb, and acetone was as high as 35,000 ppb. An off-site monitoring well across Kent Avenue had toluene as high as 370,000 ppb. Sub slab vapor - Sub slab vapor samples were collected beneath the on-site building s basement slab and the following VOCs were detected: acetone at up to 6,400 micrograms per cubic meter (ug/m3); benzene at 1,200 ug/m3; toluene at 180,000 ug/m3; xylene at 186,000 ug/m3 and ethylbenzene at 36,000 ug/m3. Contaminants in sub slab vapor extend to the property boundaries. "

Health Problem:	"Remedial actions are complete and measures are in place to prevent people from coming in contact with residual site contamination."
Dump:	False
Structure:	True
Lagoon:	False
Landfill:	False
Pond:	False
Disp Start:	1950
Disp Term:	Not reported
Lat/Long:	Not reported
Dell:	Not reported
Record Add:	2014-12-04 11:46:00
Record Upd:	2020-09-17 14:44:00
Updated By:	GWBURKE
Own Op:	6
Sub Type:	P03
Owner Name:	Charles Warren
Owner Company:	Kent Riverview LLC
Owner Address:	1177 Avenue of the Americas
Owner Addr2:	c/o Kramer Levin Naftalis & Frankel LLP
Owner City,St,Zip:	New york, NY 10036
Owner Country:	United States of America
Own Op:	1
Sub Type:	NNN
Owner Name:	Charles S. Warren. ESQ.
Owner Company:	Kent Riverview LLC
Owner Address:	c/o Kramer Levin Naftalis & Frankel LLP
Owner Addr2:	1177 Avenue of the Americas
Owner City,St,Zip:	New York, NY 10036
Owner Country:	United States of America
Own Op:	Document Repository
Sub Type:	NNN
Owner Name:	Not reported
Owner Company:	Brooklyn Public Library - Leonard Branch
Owner Address:	81 Devoe Street at Leonard St.
Owner Addr2:	Not reported
Owner City,St,Zip:	Brooklyn, NY 11211
Owner Country:	United States of America
Own Op:	Document Repository
Sub Type:	NNN
Owner Name:	Not reported
Owner Company:	Brooklyn Public Library - Greenpoint Branch
Owner Address:	107 Norman Avenue at Leonard St.
Owner Addr2:	Not reported
Owner City,St,Zip:	Brooklyn, NY 11222
Owner Country:	United States of America
Own Op:	Document Repository
Sub Type:	C01

FYN PAINT AND LACQUER CO., INC. (Continued) **S108524789**

Owner Name:	Not reported
Owner Company:	Brooklyn Community Board No. 1
Owner Address:	435 Graham Avenue
Owner Addr2:	Not reported
Owner City,St,Zip:	Brooklyn, NY 11211
Owner Country:	United States of America
HW Code:	C224154
Waste Type:	XYLENE (MIXED)
Waste Quantity:	UNKNOWN
Waste Code:	Not reported
HW Code:	C224154
Waste Type:	TOLUENE
Waste Quantity:	UNKNOWN
Waste Code:	Not reported
HW Code:	C224154
Waste Type:	ACETONE
Waste Quantity:	UNKNOWN
Waste Code:	Not reported
HW Code:	C224154
Waste Type:	ETHYLBENZENE
Waste Quantity:	UNKNOWN
Waste Code:	Not reported
HW Code:	C224154
Waste Type:	benzene
Waste Quantity:	UNKNOWN
Waste Code:	Not reported
Crossref ID:	9815508
Cross Ref Type Code:	01
Cross Ref Type:	Spill No.
Record Added Date:	2015-02-25 14:42:00
Record Updated:	2015-02-25 14:42:00
Updated By:	IXMUNTEA
Crossref ID:	1112968
Cross Ref Type Code:	01
Cross Ref Type:	Spill No.
Record Added Date:	2015-02-25 14:41:00
Record Updated:	2015-02-25 14:41:00
Updated By:	IXMUNTEA
Crossref ID:	224154
Cross Ref Type Code:	02
Cross Ref Type:	HW Site ID
Record Added Date:	2015-02-25 14:42:00
Record Updated:	2015-02-25 14:44:00
Updated By:	IXMUNTEA
Crossref ID:	V00380
Cross Ref Type Code:	04
Cross Ref Type:	VCP Site ID
Record Added Date:	2015-02-24 14:46:00
Record Updated:	2015-02-24 14:46:00
Updated By:	IXMUNTEA
Crossref ID:	nyd001270867
Cross Ref Type Code:	06
Cross Ref Type:	RCRA EPA ID No.
Record Added Date:	2015-02-25 14:43:00
Record Updated:	2015-02-25 14:43:00
Updated By:	IXMUNTEA
Crossref ID:	2-000151

FYN PAINT AND LACQUER CO., INC. (Continued) **S108524789**

Cross Ref Type Code: 17
Cross Ref Type: CBS No.
Record Added Date: 2015-02-25 14:43:00
Record Updated: 2015-02-25 14:43:00
Updated By: IXMUNTEA
Crossref ID: 2-1480
Cross Ref Type Code: 19
Cross Ref Type: MOSF No.
Record Added Date: 2015-02-25 14:43:00
Record Updated: 2015-02-25 14:43:00
Updated By: IXMUNTEA
Crossref ID: 00temp-02-95(I
Cross Ref Type Code: 20
Cross Ref Type: Haz. Substance ID
Record Added Date: 2015-02-25 14:44:00
Record Updated: 2015-02-25 14:44:00
Updated By: IXMUNTEA
Crossref ID: C224154A
Cross Ref Type Code: 22
Cross Ref Type: BCP Site ID
Record Added Date: 2015-06-17 15:33:00
Record Updated: 2015-06-17 15:33:00
Updated By: IXMUNTEA
Crossref ID: C224154
Cross Ref Type Code: 22
Cross Ref Type: BCP Site ID
Record Added Date: 2019-12-17 11:55:00
Record Updated: 2019-12-17 11:55:00
Updated By: JCGRATHW
Crossref ID: C224154-02-15
Cross Ref Type Code: 23
Cross Ref Type: Agreement/Consent Order Number
Record Added Date: 2019-11-06 09:46:00
Record Updated: 2019-12-17 11:11:00
Updated By: SMQUANDT
Crossref ID: 2019000376468
Cross Ref Type Code: 25
Cross Ref Type: County Recording Identifier
Record Added Date: 2019-11-19 13:58:00
Record Updated: 2019-12-17 11:11:00
Updated By: SMQUANDT

INST CONTROL:
Name: FYN PAINT AND LACQUER CO., INC.
Address: 230 KENT AVENUE
City,State,Zip: BROOKLYN, NY 11249
Site Code: 502562
Control Name: Environmental Easement
HW Code: C224154
Control Code: J
Control Type: INST
Dt record added: 03/24/2015
Dt rec updated: 06/01/2021
Updated By: YYWONG
Site Code: 502562
Site Description: "Location: The Fyn Paint and Lacquer Co., Inc. site is a 0.125 acres site located in an urban area of Brooklyn at 230 Kent Avenue,

FYN PAINT AND LACQUER CO., INC. (Continued) **S108524789**

Brooklyn, NY 11211 (Block 2362, Lot 1). It is bordered by Kent Avenue to the east, River Street to the west, North First Street to the south, and Con Edison's former North First Street Oil Storage Terminal to the north. Site Features: Prior to demolition, the site consisted of an unoccupied two-story industrial/warehouse building with a gross floor area of approximately 5,862 square feet. A small basement contained the heating oil tank, furnace and controls for the sprinkler system. These structures were demolished in March 2019. Current Zoning and Land Use: The site land use is currently zoned as Industrial and Manufacturing (M3-1). Past Use of the Site: Past land uses associated with the site included a chemical and coatings company (circa 1949) and paint and lacquer manufacturing (1959 - 2011). Prior to entry into the BCP, the site was managed under New York State s Voluntary Cleanup Program (VCP). Under the VCP a dual phase extraction system was installed to address on-site and off-site contamination in soil and groundwater. The system has been operating intermittently since 2012. Site Geology and Hydrogeology: The ground surface at the property consists of concrete and asphalt pavement. The shallow soil beneath the property consist of medium and coarse grained brown sand with some silt and a trace of gravel. In general, the subsurface consists of interbedded layers of sand, gravel, clay and silt to approximately 65 feet below ground surface (fbgs). Groundwater flow direction beneath the property is toward the west. The depth to groundwater is approximately 12 to 15 fbgs. The East River is approximate 500 feet to the west of the site boundary."

Env Problem: "Nature and Extent of Contamination: Remediation at the site is completed. Prior to remediation, the primary contaminants of concern at the site included volatile organic compounds such as acetone, ethylbenzene, toluene and mixed xylene in soil, and groundwater. Remedial action has successfully achieved a Track 4 restricted residential cleanup. Remaining contamination in soil, groundwater and soil vapor is being managed under a Site Management Plan (SMP). An Environmental Easement will limit the future use of the property, restrict the use of groundwater and require compliance with the SMP. All engineering controls of the remedy will be operated and maintained under the SMP. Prior to remediation: A remedial investigation for the site was completed under the Voluntary Cleanup Program, site code V00380. Soil and groundwater samples were analyzed for volatile organic compounds (VOCs), semi volatile organic compounds (SVOCs), metals, pesticides/herbicides, and PCBs. The investigation identified the primary contaminants of concern in soil, soil vapor and groundwater as VOCs including acetone, ethylbenzene, toluene, and mixed xylenes from the 14 closed in place underground storage tanks (USTs), and from spills which occurred during 50 years of manufacturing of paint and lacquer. Soil - VOCs in soil extend across the footprint of the Fyn Paint building and beneath the adjacent property and sidewalks to the north and west. The contaminants in soil include xylene at concentrations of up to 7,000 parts per million (ppm), acetone at 19 ppm, toluene at 4,000 ppm, and ethylbenzene at 1,700 ppm. Groundwater - During the groundwater monitoring sampling event conducted in October 2015, non-aqueous phase liquid (NAPL) and dissolved phase contamination was detected in on-site and off-site monitoring wells. In on-site monitoring wells the dissolved toluene was as high as 16,000 parts per billion (ppb), xylene was as high as 13,400 ppb, and ethylbezene was as high as 1,700 ppb. In the adjacent off-site monitoring wells the toluene was as high as 240,000 ppb, xylene was as high as 108,000 ppb,

FYN PAINT AND LACQUER CO., INC. (Continued) **S108524789**

ethylbenzene was as high as 18,000 ppb, and acetone was as high as 35,000 ppb. An off-site monitoring well across Kent Avenue had toluene as high as 370,000 ppb. Sub slab vapor - Sub slab vapor samples were collected beneath the on-site building s basement slab and the following VOCs were detected: acetone at up to 6,400 micrograms per cubic meter (ug/m3); benzene at 1,200 ug/m3; toluene at 180,000 ug/m3; xylene at 186,000 ug/m3 and ethylbenzene at 36,000 ug/m3. Contaminants in sub slab vapor extend to the property boundaries. "

Health Problem: "Remedial actions are complete and measures are in place to prevent people from coming in contact with residual site contamination."
Dump: False
Structure: True
Lagoon: False
Landfill: False
Pond: False
Disp Start: 1950
Disp Term: Not reported
Lat/Long: Not reported
Dell: Not reported
Record Add: 2014-12-04 11:46:00
Record Upd: 2020-09-17 14:44:00
Updated By: GWBURKE
Own Op: 6
Sub Type: P03
Owner Name: Charles Warren
Owner Company: Kent Riverview LLC
Owner Address: 1177 Avenue of the Americas
Owner Addr2: c/o Kramer Levin Naftalis & Frankel LLP
Owner City,St,Zip: New york, NY 10036
Owner Country: United States of America
Own Op: 1
Sub Type: NNN
Owner Name: Charles S. Warren. ESQ.
Owner Company: Kent Riverview LLC
Owner Address: c/o Kramer Levin Naftalis & Frankel LLP
Owner Addr2: 1177 Avenue of the Americas
Owner City,St,Zip: New York, NY 10036
Owner Country: United States of America
Own Op: Document Repository
Sub Type: NNN
Owner Name: Not reported
Owner Company: Brooklyn Public Library - Leonard Branch
Owner Address: 81 Devoe Street at Leonard St.
Owner Addr2: Not reported
Owner City,St,Zip: Brooklyn, NY 11211
Owner Country: United States of America
Own Op: Document Repository
Sub Type: NNN
Owner Name: Not reported
Owner Company: Brooklyn Public Library - Greenpoint Branch
Owner Address: 107 Norman Avenue at Leonard St.
Owner Addr2: Not reported
Owner City,St,Zip: Brooklyn, NY 11222
Owner Country: United States of America
Own Op: Document Repository
Sub Type: C01

FYN PAINT AND LACQUER CO., INC. (Continued) **S108524789**

Owner Name: Not reported
Owner Company: Brooklyn Community Board No. 1
Owner Address: 435 Graham Avenue
Owner Addr2: Not reported
Owner City,St,Zip: Brooklyn, NY 11211
Owner Country: United States of America
HW Code: C224154
Waste Type: XYLENE (MIXED)
Waste Quantity: UNKNOWN
Waste Code: Not reported
HW Code: C224154
Waste Type: TOLUENE
Waste Quantity: UNKNOWN
Waste Code: Not reported
HW Code: C224154
Waste Type: ACETONE
Waste Quantity: UNKNOWN
Waste Code: Not reported
HW Code: C224154
Waste Type: ETHYLBENZENE
Waste Quantity: UNKNOWN
Waste Code: Not reported
HW Code: C224154
Waste Type: benzene
Waste Quantity: UNKNOWN
Waste Code: Not reported
Crossref ID: 9815508
Cross Ref Type Code: 01
Cross Ref Type: Spill No.
Record Added Date: 2015-02-25 14:42:00
Record Updated: 2015-02-25 14:42:00
Updated By: IXMUNTEA
Crossref ID: 1112968
Cross Ref Type Code: 01
Cross Ref Type: Spill No.
Record Added Date: 2015-02-25 14:41:00
Record Updated: 2015-02-25 14:41:00
Updated By: IXMUNTEA
Crossref ID: 224154
Cross Ref Type Code: 02
Cross Ref Type: HW Site ID
Record Added Date: 2015-02-25 14:42:00
Record Updated: 2015-02-25 14:44:00
Updated By: IXMUNTEA
Crossref ID: V00380
Cross Ref Type Code: 04
Cross Ref Type: VCP Site ID
Record Added Date: 2015-02-24 14:46:00
Record Updated: 2015-02-24 14:46:00
Updated By: IXMUNTEA
Crossref ID: nyd001270867
Cross Ref Type Code: 06
Cross Ref Type: RCRA EPA ID No.
Record Added Date: 2015-02-25 14:43:00
Record Updated: 2015-02-25 14:43:00
Updated By: IXMUNTEA
Crossref ID: 2-000151

FYN PAINT AND LACQUER CO., INC. (Continued) **S108524789**

Cross Ref Type Code: 17
Cross Ref Type: CBS No.
Record Added Date: 2015-02-25 14:43:00
Record Updated: 2015-02-25 14:43:00
Updated By: IXMUNTEA
Crossref ID: 2-1480
Cross Ref Type Code: 19
Cross Ref Type: MOSF No.
Record Added Date: 2015-02-25 14:43:00
Record Updated: 2015-02-25 14:43:00
Updated By: IXMUNTEA
Crossref ID: 00temp-02-95(I
Cross Ref Type Code: 20
Cross Ref Type: Haz. Substance ID
Record Added Date: 2015-02-25 14:44:00
Record Updated: 2015-02-25 14:44:00
Updated By: IXMUNTEA
Crossref ID: C224154A
Cross Ref Type Code: 22
Cross Ref Type: BCP Site ID
Record Added Date: 2015-06-17 15:33:00
Record Updated: 2015-06-17 15:33:00
Updated By: IXMUNTEA
Crossref ID: C224154
Cross Ref Type Code: 22
Cross Ref Type: BCP Site ID
Record Added Date: 2019-12-17 11:55:00
Record Updated: 2019-12-17 11:55:00
Updated By: JCGRATHW
Crossref ID: C224154-02-15
Cross Ref Type Code: 23
Cross Ref Type: Agreement/Consent Order Number
Record Added Date: 2019-11-06 09:46:00
Record Updated: 2019-12-17 11:11:00
Updated By: SMQUANDT
Crossref ID: 2019000376468
Cross Ref Type Code: 25
Cross Ref Type: County Recording Identifier
Record Added Date: 2019-11-19 13:58:00
Record Updated: 2019-12-17 11:11:00
Updated By: SMQUANDT

Name: FYN PAINT AND LACQUER CO., INC.
Address: 230 KENT AVENUE
City,State,Zip: BROOKLYN, NY 11249
Site Code: 502562
Control Name: Ground Water Use Restriction
HW Code: C224154
Control Code: 08
Control Type: INST
Dt record added: 03/24/2015
Dt rec updated: 06/01/2021
Updated By: YYWONG
Site Code: 502562
Site Description: "Location: The Fyn Paint and Lacquer Co., Inc. site is a 0.125 acres site located in an urban area of Brooklyn at 230 Kent Avenue, Brooklyn, NY 11211 (Block 2362, Lot 1). It is bordered by Kent Avenue

FYN PAINT AND LACQUER CO., INC. (Continued) **S108524789**

to the east, River Street to the west, North First Street to the south, and Con Edison's former North First Street Oil Storage Terminal to the north. Site Features: Prior to demolition, the site consisted of an unoccupied two-story industrial/warehouse building with a gross floor area of approximately 5,862 square feet. A small basement contained the heating oil tank, furnace and controls for the sprinkler system. These structures were demolished in March 2019. Current Zoning and Land Use: The site land use is currently zoned as Industrial and Manufacturing (M3-1). Past Use of the Site: Past land uses associated with the site included a chemical and coatings company (circa 1949) and paint and lacquer manufacturing (1959 - 2011). Prior to entry into the BCP, the site was managed under New York State s Voluntary Cleanup Program (VCP). Under the VCP a dual phase extraction system was installed to address on-site and off-site contamination in soil and groundwater. The system has been operating intermittently since 2012. Site Geology and Hydrogeology: The ground surface at the property consists of concrete and asphalt pavement. The shallow soil beneath the property consist of medium and coarse grained brown sand with some silt and a trace of gravel. In general, the subsurface consists of interbedded layers of sand, gravel, clay and silt to approximately 65 feet below ground surface (fbgs). Groundwater flow direction beneath the property is toward the west. The depth to groundwater is approximately 12 to 15 fbgs. The East River is approximate 500 feet to the west of the site boundary."

Env Problem: "Nature and Extent of Contamination: Remediation at the site is completed. Prior to remediation, the primary contaminants of concern at the site included volatile organic compounds such as acetone, ethylbenzene, toluene and mixed xylene in soil, and groundwater. Remedial action has successfully achieved a Track 4 restricted residential cleanup. Remaining contamination in soil, groundwater and soil vapor is being managed under a Site Management Plan (SMP). An Environmental Easement will limit the future use of the property, restrict the use of groundwater and require compliance with the SMP. All engineering controls of the remedy will be operated and maintained under the SMP. Prior to remediation: A remedial investigation for the site was completed under the Voluntary Cleanup Program, site code V00380. Soil and groundwater samples were analyzed for volatile organic compounds (VOCs), semi volatile organic compounds (SVOCs), metals, pesticides/herbicides, and PCBs. The investigation identified the primary contaminants of concern in soil, soil vapor and groundwater as VOCs including acetone, ethylbenzene, toluene, and mixed xylenes from the 14 closed in place underground storage tanks (USTs), and from spills which occurred during 50 years of manufacturing of paint and lacquer. Soil - VOCs in soil extend across the footprint of the Fyn Paint building and beneath the adjacent property and sidewalks to the north and west. The contaminants in soil include xylene at concentrations of up to 7,000 parts per million (ppm), acetone at 19 ppm, toluene at 4,000 ppm, and ethylbenzene at 1,700 ppm. Groundwater - During the groundwater monitoring sampling event conducted in October 2015, non-aqueous phase liquid (NAPL) and dissolved phase contamination was detected in on-site and off-site monitoring wells. In on-site monitoring wells the dissolved toluene was as high as 16,000 parts per billion (ppb), xylene was as high as 13,400 ppb, and ethylbezene was as high as 1,700 ppb. In the adjacent off-site monitoring wells the toluene was as high as 240,000 ppb, xylene was as high as 108,000 ppb, ethylbenzene was as high as 18,000 ppb, and acetone was as high as

FYN PAINT AND LACQUER CO., INC. (Continued) **S108524789**

35,000 ppb. An off-site monitoring well across Kent Avenue had toluene as high as 370,000 ppb. Sub slab vapor - Sub slab vapor samples were collected beneath the on-site building s basement slab and the following VOCs were detected: acetone at up to 6,400 micrograms per cubic meter (ug/m3); benzene at 1,200 ug/m3; toluene at 180,000 ug/m3; xylene at 186,000 ug/m3 and ethylbenzene at 36,000 ug/m3. Contaminants in sub slab vapor extend to the property boundaries. "

Health Problem: "Remedial actions are complete and measures are in place to prevent people from coming in contact with residual site contamination."
Dump: False
Structure: True
Lagoon: False
Landfill: False
Pond: False
Disp Start: 1950
Disp Term: Not reported
Lat/Long: Not reported
Dell: Not reported
Record Add: 2014-12-04 11:46:00
Record Upd: 2020-09-17 14:44:00
Updated By: GWBURKE
Own Op: 6
Sub Type: P03
Owner Name: Charles Warren
Owner Company: Kent Riverview LLC
Owner Address: 1177 Avenue of the Americas
Owner Addr2: c/o Kramer Levin Naftalis & Frankel LLP
Owner City,St,Zip: New york, NY 10036
Owner Country: United States of America
Own Op: 1
Sub Type: NNN
Owner Name: Charles S. Warren. ESQ.
Owner Company: Kent Riverview LLC
Owner Address: c/o Kramer Levin Naftalis & Frankel LLP
Owner Addr2: 1177 Avenue of the Americas
Owner City,St,Zip: New York, NY 10036
Owner Country: United States of America
Own Op: Document Repository
Sub Type: NNN
Owner Name: Not reported
Owner Company: Brooklyn Public Library - Leonard Branch
Owner Address: 81 Devoe Street at Leonard St.
Owner Addr2: Not reported
Owner City,St,Zip: Brooklyn, NY 11211
Owner Country: United States of America
Own Op: Document Repository
Sub Type: NNN
Owner Name: Not reported
Owner Company: Brooklyn Public Library - Greenpoint Branch
Owner Address: 107 Norman Avenue at Leonard St.
Owner Addr2: Not reported
Owner City,St,Zip: Brooklyn, NY 11222
Owner Country: United States of America
Own Op: Document Repository
Sub Type: C01
Owner Name: Not reported

FYN PAINT AND LACQUER CO., INC. (Continued) **S108524789**

Owner Company: Brooklyn Community Board No. 1
Owner Address: 435 Graham Avenue
Owner Addr2: Not reported
Owner City,St,Zip: Brooklyn, NY 11211
Owner Country: United States of America
HW Code: C224154
Waste Type: XYLENE (MIXED)
Waste Quantity: UNKNOWN
Waste Code: Not reported
HW Code: C224154
Waste Type: TOLUENE
Waste Quantity: UNKNOWN
Waste Code: Not reported
HW Code: C224154
Waste Type: ACETONE
Waste Quantity: UNKNOWN
Waste Code: Not reported
HW Code: C224154
Waste Type: ETHYLBENZENE
Waste Quantity: UNKNOWN
Waste Code: Not reported
HW Code: C224154
Waste Type: benzene
Waste Quantity: UNKNOWN
Waste Code: Not reported
Crossref ID: 9815508
Cross Ref Type Code: 01
Cross Ref Type: Spill No.
Record Added Date: 2015-02-25 14:42:00
Record Updated: 2015-02-25 14:42:00
Updated By: IXMUNTEA
Crossref ID: 1112968
Cross Ref Type Code: 01
Cross Ref Type: Spill No.
Record Added Date: 2015-02-25 14:41:00
Record Updated: 2015-02-25 14:41:00
Updated By: IXMUNTEA
Crossref ID: 224154
Cross Ref Type Code: 02
Cross Ref Type: HW Site ID
Record Added Date: 2015-02-25 14:42:00
Record Updated: 2015-02-25 14:44:00
Updated By: IXMUNTEA
Crossref ID: V00380
Cross Ref Type Code: 04
Cross Ref Type: VCP Site ID
Record Added Date: 2015-02-24 14:46:00
Record Updated: 2015-02-24 14:46:00
Updated By: IXMUNTEA
Crossref ID: nyd001270867
Cross Ref Type Code: 06
Cross Ref Type: RCRA EPA ID No.
Record Added Date: 2015-02-25 14:43:00
Record Updated: 2015-02-25 14:43:00
Updated By: IXMUNTEA
Crossref ID: 2-000151
Cross Ref Type Code: 17

FYN PAINT AND LACQUER CO., INC. (Continued) **S108524789**

Cross Ref Type: CBS No.
Record Added Date: 2015-02-25 14:43:00
Record Updated: 2015-02-25 14:43:00
Updated By: IXMUNTEA
Crossref ID: 2-1480
Cross Ref Type Code: 19
Cross Ref Type: MOSF No.
Record Added Date: 2015-02-25 14:43:00
Record Updated: 2015-02-25 14:43:00
Updated By: IXMUNTEA
Crossref ID: 00temp-02-95(I
Cross Ref Type Code: 20
Cross Ref Type: Haz. Substance ID
Record Added Date: 2015-02-25 14:44:00
Record Updated: 2015-02-25 14:44:00
Updated By: IXMUNTEA
Crossref ID: C224154A
Cross Ref Type Code: 22
Cross Ref Type: BCP Site ID
Record Added Date: 2015-06-17 15:33:00
Record Updated: 2015-06-17 15:33:00
Updated By: IXMUNTEA
Crossref ID: C224154
Cross Ref Type Code: 22
Cross Ref Type: BCP Site ID
Record Added Date: 2019-12-17 11:55:00
Record Updated: 2019-12-17 11:55:00
Updated By: JCGRATHW
Crossref ID: C224154-02-15
Cross Ref Type Code: 23
Cross Ref Type: Agreement/Consent Order Number
Record Added Date: 2019-11-06 09:46:00
Record Updated: 2019-12-17 11:11:00
Updated By: SMQUANDT
Crossref ID: 2019000376468
Cross Ref Type Code: 25
Cross Ref Type: County Recording Identifier
Record Added Date: 2019-11-19 13:58:00
Record Updated: 2019-12-17 11:11:00
Updated By: SMQUANDT

Name: FYN PAINT AND LACQUER CO., INC.
Address: 230 KENT AVENUE
City,State,Zip: BROOKLYN, NY 11249
Site Code: 502562
Control Name: O&M Plan
HW Code: C224154
Control Code: 33
Control Type: INST
Dt record added: 03/24/2015
Dt rec updated: 06/01/2021
Updated By: YYWONG
Site Code: 502562
Site Description: "Location: The Fyn Paint and Lacquer Co., Inc. site is a 0.125 acres site located in an urban area of Brooklyn at 230 Kent Avenue, Brooklyn, NY 11211 (Block 2362, Lot 1). It is bordered by Kent Avenue to the east, River Street to the west, North First Street to the

FYN PAINT AND LACQUER CO., INC. (Continued) **S108524789**

south, and Con Edison's former North First Street Oil Storage Terminal to the north. Site Features: Prior to demolition, the site consisted of an unoccupied two-story industrial/warehouse building with a gross floor area of approximately 5,862 square feet. A small basement contained the heating oil tank, furnace and controls for the sprinkler system. These structures were demolished in March 2019. Current Zoning and Land Use: The site land use is currently zoned as Industrial and Manufacturing (M3-1). Past Use of the Site: Past land uses associated with the site included a chemical and coatings company (circa 1949) and paint and lacquer manufacturing (1959 - 2011). Prior to entry into the BCP, the site was managed under New York State s Voluntary Cleanup Program (VCP). Under the VCP a dual phase extraction system was installed to address on-site and off-site contamination in soil and groundwater. The system has been operating intermittently since 2012. Site Geology and Hydrogeology: The ground surface at the property consists of concrete and asphalt pavement. The shallow soil beneath the property consist of medium and coarse grained brown sand with some silt and a trace of gravel. In general, the subsurface consists of interbedded layers of sand, gravel, clay and silt to approximately 65 feet below ground surface (fbgs). Groundwater flow direction beneath the property is toward the west. The depth to groundwater is approximately 12 to 15 fbgs. The East River is approximate 500 feet to the west of the site boundary."

Env Problem: "Nature and Extent of Contamination: Remediation at the site is completed. Prior to remediation, the primary contaminants of concern at the site included volatile organic compounds such as acetone, ethylbenzene, toluene and mixed xylene in soil, and groundwater. Remedial action has successfully achieved a Track 4 restricted residential cleanup. Remaining contamination in soil, groundwater and soil vapor is being managed under a Site Management Plan (SMP). An Environmental Easement will limit the future use of the property, restrict the use of groundwater and require compliance with the SMP. All engineering controls of the remedy will be operated and maintained under the SMP. Prior to remediation: A remedial investigation for the site was completed under the Voluntary Cleanup Program, site code V00380. Soil and groundwater samples were analyzed for volatile organic compounds (VOCs), semi volatile organic compounds (SVOCs), metals, pesticides/herbicides, and PCBs. The investigation identified the primary contaminants of concern in soil, soil vapor and groundwater as VOCs including acetone, ethylbenzene, toluene, and mixed xylenes from the 14 closed in place underground storage tanks (USTs), and from spills which occurred during 50 years of manufacturing of paint and lacquer. Soil - VOCs in soil extend across the footprint of the Fyn Paint building and beneath the adjacent property and sidewalks to the north and west. The contaminants in soil include xylene at concentrations of up to 7,000 parts per million (ppm), acetone at 19 ppm, toluene at 4,000 ppm, and ethylbenzene at 1,700 ppm. Groundwater - During the groundwater monitoring sampling event conducted in October 2015, non-aqueous phase liquid (NAPL) and dissolved phase contamination was detected in on-site and off-site monitoring wells. In on-site monitoring wells the dissolved toluene was as high as 16,000 parts per billion (ppb), xylene was as high as 13,400 ppb, and ethylbezene was as high as 1,700 ppb. In the adjacent off-site monitoring wells the toluene was as high as 240,000 ppb, xylene was as high as 108,000 ppb, ethylbenzene was as high as 18,000 ppb, and acetone was as high as 35,000 ppb. An off-site monitoring well across Kent Avenue had

FYN PAINT AND LACQUER CO., INC. (Continued) **S108524789**

toluene as high as 370,000 ppb. Sub slab vapor - Sub slab vapor samples were collected beneath the on-site building s basement slab and the following VOCs were detected: acetone at up to 6,400 micrograms per cubic meter (ug/m3); benzene at 1,200 ug/m3; toluene at 180,000 ug/m3; xylene at 186,000 ug/m3 and ethylbenzene at 36,000 ug/m3. Contaminants in sub slab vapor extend to the property boundaries. "

Health Problem: "Remedial actions are complete and measures are in place to prevent people from coming in contact with residual site contamination."
Dump: False
Structure: True
Lagoon: False
Landfill: False
Pond: False
Disp Start: 1950
Disp Term: Not reported
Lat/Long: Not reported
Dell: Not reported
Record Add: 2014-12-04 11:46:00
Record Upd: 2020-09-17 14:44:00
Updated By: GWBURKE
Own Op: 6
Sub Type: P03
Owner Name: Charles Warren
Owner Company: Kent Riverview LLC
Owner Address: 1177 Avenue of the Americas
Owner Addr2: c/o Kramer Levin Naftalis & Frankel LLP
Owner City,St,Zip: New york, NY 10036
Owner Country: United States of America
Own Op: 1
Sub Type: NNN
Owner Name: Charles S. Warren. ESQ.
Owner Company: Kent Riverview LLC
Owner Address: c/o Kramer Levin Naftalis & Frankel LLP
Owner Addr2: 1177 Avenue of the Americas
Owner City,St,Zip: New York, NY 10036
Owner Country: United States of America
Own Op: Document Repository
Sub Type: NNN
Owner Name: Not reported
Owner Company: Brooklyn Public Library - Leonard Branch
Owner Address: 81 Devoe Street at Leonard St.
Owner Addr2: Not reported
Owner City,St,Zip: Brooklyn, NY 11211
Owner Country: United States of America
Own Op: Document Repository
Sub Type: NNN
Owner Name: Not reported
Owner Company: Brooklyn Public Library - Greenpoint Branch
Owner Address: 107 Norman Avenue at Leonard St.
Owner Addr2: Not reported
Owner City,St,Zip: Brooklyn, NY 11222
Owner Country: United States of America
Own Op: Document Repository
Sub Type: C01
Owner Name: Not reported
Owner Company: Brooklyn Community Board No. 1

FYN PAINT AND LACQUER CO., INC. (Continued) **S108524789**

Owner Address: 435 Graham Avenue
Owner Addr2: Not reported
Owner City,St,Zip: Brooklyn, NY 11211
Owner Country: United States of America
HW Code: C224154
Waste Type: XYLENE (MIXED)
Waste Quantity: UNKNOWN
Waste Code: Not reported
HW Code: C224154
Waste Type: TOLUENE
Waste Quantity: UNKNOWN
Waste Code: Not reported
HW Code: C224154
Waste Type: ACETONE
Waste Quantity: UNKNOWN
Waste Code: Not reported
HW Code: C224154
Waste Type: ETHYLBENZENE
Waste Quantity: UNKNOWN
Waste Code: Not reported
HW Code: C224154
Waste Type: benzene
Waste Quantity: UNKNOWN
Waste Code: Not reported
Crossref ID: 9815508
Cross Ref Type Code: 01
Cross Ref Type: Spill No.
Record Added Date: 2015-02-25 14:42:00
Record Updated: 2015-02-25 14:42:00
Updated By: IXMUNTEA
Crossref ID: 1112968
Cross Ref Type Code: 01
Cross Ref Type: Spill No.
Record Added Date: 2015-02-25 14:41:00
Record Updated: 2015-02-25 14:41:00
Updated By: IXMUNTEA
Crossref ID: 224154
Cross Ref Type Code: 02
Cross Ref Type: HW Site ID
Record Added Date: 2015-02-25 14:42:00
Record Updated: 2015-02-25 14:44:00
Updated By: IXMUNTEA
Crossref ID: V00380
Cross Ref Type Code: 04
Cross Ref Type: VCP Site ID
Record Added Date: 2015-02-24 14:46:00
Record Updated: 2015-02-24 14:46:00
Updated By: IXMUNTEA
Crossref ID: nyd001270867
Cross Ref Type Code: 06
Cross Ref Type: RCRA EPA ID No.
Record Added Date: 2015-02-25 14:43:00
Record Updated: 2015-02-25 14:43:00
Updated By: IXMUNTEA
Crossref ID: 2-000151
Cross Ref Type Code: 17
Cross Ref Type: CBS No.

FYN PAINT AND LACQUER CO., INC. (Continued) **S108524789**

Record Added Date: 2015-02-25 14:43:00
Record Updated: 2015-02-25 14:43:00
Updated By: IXMUNTEA
Crossref ID: 2-1480
Cross Ref Type Code: 19
Cross Ref Type: MOSF No.
Record Added Date: 2015-02-25 14:43:00
Record Updated: 2015-02-25 14:43:00
Updated By: IXMUNTEA
Crossref ID: 00temp-02-95(I
Cross Ref Type Code: 20
Cross Ref Type: Haz. Substance ID
Record Added Date: 2015-02-25 14:44:00
Record Updated: 2015-02-25 14:44:00
Updated By: IXMUNTEA
Crossref ID: C224154A
Cross Ref Type Code: 22
Cross Ref Type: BCP Site ID
Record Added Date: 2015-06-17 15:33:00
Record Updated: 2015-06-17 15:33:00
Updated By: IXMUNTEA
Crossref ID: C224154
Cross Ref Type Code: 22
Cross Ref Type: BCP Site ID
Record Added Date: 2019-12-17 11:55:00
Record Updated: 2019-12-17 11:55:00
Updated By: JCGRATHW
Crossref ID: C224154-02-15
Cross Ref Type Code: 23
Cross Ref Type: Agreement/Consent Order Number
Record Added Date: 2019-11-06 09:46:00
Record Updated: 2019-12-17 11:11:00
Updated By: SMQUANDT
Crossref ID: 2019000376468
Cross Ref Type Code: 25
Cross Ref Type: County Recording Identifier
Record Added Date: 2019-11-19 13:58:00
Record Updated: 2019-12-17 11:11:00
Updated By: SMQUANDT

Name: FYN PAINT AND LACQUER CO., INC.
Address: 230 KENT AVENUE
City,State,Zip: BROOKLYN, NY 11249
Site Code: 502562
Control Name: Monitoring Plan
HW Code: C224154
Control Code: 31
Control Type: INST
Dt record added: 03/24/2015
Dt rec updated: 06/01/2021
Updated By: YYWONG
Site Code: 502562
Site Description: "Location: The Fyn Paint and Lacquer Co., Inc. site is a 0.125 acres site located in an urban area of Brooklyn at 230 Kent Avenue, Brooklyn, NY 11211 (Block 2362, Lot 1). It is bordered by Kent Avenue to the east, River Street to the west, North First Street to the south, and Con Edison’s former North First Street Oil Storage

FYN PAINT AND LACQUER CO., INC. (Continued) **S108524789**

Terminal to the north. Site Features: Prior to demolition, the site consisted of an unoccupied two-story industrial/warehouse building with a gross floor area of approximately 5,862 square feet. A small basement contained the heating oil tank, furnace and controls for the sprinkler system. These structures were demolished in March 2019. Current Zoning and Land Use: The site land use is currently zoned as Industrial and Manufacturing (M3-1). Past Use of the Site: Past land uses associated with the site included a chemical and coatings company (circa 1949) and paint and lacquer manufacturing (1959 - 2011). Prior to entry into the BCP, the site was managed under New York State s Voluntary Cleanup Program (VCP). Under the VCP a dual phase extraction system was installed to address on-site and off-site contamination in soil and groundwater. The system has been operating intermittently since 2012. Site Geology and Hydrogeology: The ground surface at the property consists of concrete and asphalt pavement. The shallow soil beneath the property consist of medium and coarse grained brown sand with some silt and a trace of gravel. In general, the subsurface consists of interbedded layers of sand, gravel, clay and silt to approximately 65 feet below ground surface (fbgs). Groundwater flow direction beneath the property is toward the west. The depth to groundwater is approximately 12 to 15 fbgs. The East River is approximate 500 feet to the west of the site boundary."

Env Problem: "Nature and Extent of Contamination: Remediation at the site is completed. Prior to remediation, the primary contaminants of concern at the site included volatile organic compounds such as acetone, ethylbenzene, toluene and mixed xylene in soil, and groundwater. Remedial action has successfully achieved a Track 4 restricted residential cleanup. Remaining contamination in soil, groundwater and soil vapor is being managed under a Site Management Plan (SMP). An Environmental Easement will limit the future use of the property, restrict the use of groundwater and require compliance with the SMP. All engineering controls of the remedy will be operated and maintained under the SMP. Prior to remediation: A remedial investigation for the site was completed under the Voluntary Cleanup Program, site code V00380. Soil and groundwater samples were analyzed for volatile organic compounds (VOCs), semi volatile organic compounds (SVOCs), metals, pesticides/herbicides, and PCBs. The investigation identified the primary contaminants of concern in soil, soil vapor and groundwater as VOCs including acetone, ethylbenzene, toluene, and mixed xylenes from the 14 closed in place underground storage tanks (USTs), and from spills which occurred during 50 years of manufacturing of paint and lacquer. Soil - VOCs in soil extend across the footprint of the Fyn Paint building and beneath the adjacent property and sidewalks to the north and west. The contaminants in soil include xylene at concentrations of up to 7,000 parts per million (ppm), acetone at 19 ppm, toluene at 4,000 ppm, and ethylbenzene at 1,700 ppm. Groundwater - During the groundwater monitoring sampling event conducted in October 2015, non-aqueous phase liquid (NAPL) and dissolved phase contamination was detected in on-site and off-site monitoring wells. In on-site monitoring wells the dissolved toluene was as high as 16,000 parts per billion (ppb), xylene was as high as 13,400 ppb, and ethylbezene was as high as 1,700 ppb. In the adjacent off-site monitoring wells the toluene was as high as 240,000 ppb, xylene was as high as 108,000 ppb, ethylbenzene was as high as 18,000 ppb, and acetone was as high as 35,000 ppb. An off-site monitoring well across Kent Avenue had toluene as high as 370,000 ppb. Sub slab vapor - Sub slab vapor

FYN PAINT AND LACQUER CO., INC. (Continued) **S108524789**

samples were collected beneath the on-site building s basement slab and the following VOCs were detected: acetone at up to 6,400 micrograms per cubic meter (ug/m3); benzene at 1,200 ug/m3; toluene at 180,000 ug/m3; xylene at 186,000 ug/m3 and ethylbenzene at 36,000 ug/m3. Contaminants in sub slab vapor extend to the property boundaries. "

Health Problem: "Remedial actions are complete and measures are in place to prevent people from coming in contact with residual site contamination."
Dump: False
Structure: True
Lagoon: False
Landfill: False
Pond: False
Disp Start: 1950
Disp Term: Not reported
Lat/Long: Not reported
Dell: Not reported
Record Add: 2014-12-04 11:46:00
Record Upd: 2020-09-17 14:44:00
Updated By: GWBURKE
Own Op: 6
Sub Type: P03
Owner Name: Charles Warren
Owner Company: Kent Riverview LLC
Owner Address: 1177 Avenue of the Americas
Owner Addr2: c/o Kramer Levin Naftalis & Frankel LLP
Owner City,St,Zip: New york, NY 10036
Owner Country: United States of America
Own Op: 1
Sub Type: NNN
Owner Name: Charles S. Warren. ESQ.
Owner Company: Kent Riverview LLC
Owner Address: c/o Kramer Levin Naftalis & Frankel LLP
Owner Addr2: 1177 Avenue of the Americas
Owner City,St,Zip: New York, NY 10036
Owner Country: United States of America
Own Op: Document Repository
Sub Type: NNN
Owner Name: Not reported
Owner Company: Brooklyn Public Library - Leonard Branch
Owner Address: 81 Devoe Street at Leonard St.
Owner Addr2: Not reported
Owner City,St,Zip: Brooklyn, NY 11211
Owner Country: United States of America
Own Op: Document Repository
Sub Type: NNN
Owner Name: Not reported
Owner Company: Brooklyn Public Library - Greenpoint Branch
Owner Address: 107 Norman Avenue at Leonard St.
Owner Addr2: Not reported
Owner City,St,Zip: Brooklyn, NY 11222
Owner Country: United States of America
Own Op: Document Repository
Sub Type: C01
Owner Name: Not reported
Owner Company: Brooklyn Community Board No. 1
Owner Address: 435 Graham Avenue

FYN PAINT AND LACQUER CO., INC. (Continued) **S108524789**

Owner Addr2: Not reported
Owner City,St,Zip: Brooklyn, NY 11211
Owner Country: United States of America
HW Code: C224154
Waste Type: XYLENE (MIXED)
Waste Quantity: UNKNOWN
Waste Code: Not reported
HW Code: C224154
Waste Type: TOLUENE
Waste Quantity: UNKNOWN
Waste Code: Not reported
HW Code: C224154
Waste Type: ACETONE
Waste Quantity: UNKNOWN
Waste Code: Not reported
HW Code: C224154
Waste Type: ETHYLBENZENE
Waste Quantity: UNKNOWN
Waste Code: Not reported
HW Code: C224154
Waste Type: benzene
Waste Quantity: UNKNOWN
Waste Code: Not reported
Crossref ID: 9815508
Cross Ref Type Code: 01
Cross Ref Type: Spill No.
Record Added Date: 2015-02-25 14:42:00
Record Updated: 2015-02-25 14:42:00
Updated By: IXMUNTEA
Crossref ID: 1112968
Cross Ref Type Code: 01
Cross Ref Type: Spill No.
Record Added Date: 2015-02-25 14:41:00
Record Updated: 2015-02-25 14:41:00
Updated By: IXMUNTEA
Crossref ID: 224154
Cross Ref Type Code: 02
Cross Ref Type: HW Site ID
Record Added Date: 2015-02-25 14:42:00
Record Updated: 2015-02-25 14:44:00
Updated By: IXMUNTEA
Crossref ID: V00380
Cross Ref Type Code: 04
Cross Ref Type: VCP Site ID
Record Added Date: 2015-02-24 14:46:00
Record Updated: 2015-02-24 14:46:00
Updated By: IXMUNTEA
Crossref ID: nyd001270867
Cross Ref Type Code: 06
Cross Ref Type: RCRA EPA ID No.
Record Added Date: 2015-02-25 14:43:00
Record Updated: 2015-02-25 14:43:00
Updated By: IXMUNTEA
Crossref ID: 2-000151
Cross Ref Type Code: 17
Cross Ref Type: CBS No.
Record Added Date: 2015-02-25 14:43:00

FYN PAINT AND LACQUER CO., INC. (Continued) **S108524789**

Record Updated: 2015-02-25 14:43:00
Updated By: IXMUNTEA
Crossref ID: 2-1480
Cross Ref Type Code: 19
Cross Ref Type: MOSF No.
Record Added Date: 2015-02-25 14:43:00
Record Updated: 2015-02-25 14:43:00
Updated By: IXMUNTEA
Crossref ID: 00temp-02-95(I
Cross Ref Type Code: 20
Cross Ref Type: Haz. Substance ID
Record Added Date: 2015-02-25 14:44:00
Record Updated: 2015-02-25 14:44:00
Updated By: IXMUNTEA
Crossref ID: C224154A
Cross Ref Type Code: 22
Cross Ref Type: BCP Site ID
Record Added Date: 2015-06-17 15:33:00
Record Updated: 2015-06-17 15:33:00
Updated By: IXMUNTEA
Crossref ID: C224154
Cross Ref Type Code: 22
Cross Ref Type: BCP Site ID
Record Added Date: 2019-12-17 11:55:00
Record Updated: 2019-12-17 11:55:00
Updated By: JCGRATHW
Crossref ID: C224154-02-15
Cross Ref Type Code: 23
Cross Ref Type: Agreement/Consent Order Number
Record Added Date: 2019-11-06 09:46:00
Record Updated: 2019-12-17 11:11:00
Updated By: SMQUANDT
Crossref ID: 2019000376468
Cross Ref Type Code: 25
Cross Ref Type: County Recording Identifier
Record Added Date: 2019-11-19 13:58:00
Record Updated: 2019-12-17 11:11:00
Updated By: SMQUANDT

Name: FYN PAINT AND LACQUER CO., INC.
Address: 230 KENT AVENUE
City,State,Zip: BROOKLYN, NY 11249
Site Code: 502562
Control Name: Site Management Plan
HW Code: C224154
Control Code: 32
Control Type: INST
Dt record added: 03/24/2015
Dt rec updated: 06/01/2021
Updated By: YYWONG
Site Code: 502562
Site Description: "Location: The Fyn Paint and Lacquer Co., Inc. site is a 0.125 acres site located in an urban area of Brooklyn at 230 Kent Avenue, Brooklyn, NY 11211 (Block 2362, Lot 1). It is bordered by Kent Avenue to the east, River Street to the west, North First Street to the south, and Con Edison’s former North First Street Oil Storage Terminal to the north. Site Features: Prior to demolition, the site

FYN PAINT AND LACQUER CO., INC. (Continued) **S108524789**

consisted of an unoccupied two-story industrial/warehouse building with a gross floor area of approximately 5,862 square feet. A small basement contained the heating oil tank, furnace and controls for the sprinkler system. These structures were demolished in March 2019. Current Zoning and Land Use: The site land use is currently zoned as Industrial and Manufacturing (M3-1). Past Use of the Site: Past land uses associated with the site included a chemical and coatings company (circa 1949) and paint and lacquer manufacturing (1959 - 2011). Prior to entry into the BCP, the site was managed under New York State s Voluntary Cleanup Program (VCP). Under the VCP a dual phase extraction system was installed to address on-site and off-site contamination in soil and groundwater. The system has been operating intermittently since 2012. Site Geology and Hydrogeology: The ground surface at the property consists of concrete and asphalt pavement. The shallow soil beneath the property consist of medium and coarse grained brown sand with some silt and a trace of gravel. In general, the subsurface consists of interbedded layers of sand, gravel, clay and silt to approximately 65 feet below ground surface (fbgs). Groundwater flow direction beneath the property is toward the west. The depth to groundwater is approximately 12 to 15 fbgs. The East River is approximate 500 feet to the west of the site boundary."

Env Problem: "Nature and Extent of Contamination: Remediation at the site is completed. Prior to remediation, the primary contaminants of concern at the site included volatile organic compounds such as acetone, ethylbenzene, toluene and mixed xylene in soil, and groundwater. Remedial action has successfully achieved a Track 4 restricted residential cleanup. Remaining contamination in soil, groundwater and soil vapor is being managed under a Site Management Plan (SMP). An Environmental Easement will limit the future use of the property, restrict the use of groundwater and require compliance with the SMP. All engineering controls of the remedy will be operated and maintained under the SMP. Prior to remediation: A remedial investigation for the site was completed under the Voluntary Cleanup Program, site code V00380. Soil and groundwater samples were analyzed for volatile organic compounds (VOCs), semi volatile organic compounds (SVOCs), metals, pesticides/herbicides, and PCBs. The investigation identified the primary contaminants of concern in soil, soil vapor and groundwater as VOCs including acetone, ethylbenzene, toluene, and mixed xylenes from the 14 closed in place underground storage tanks (USTs), and from spills which occurred during 50 years of manufacturing of paint and lacquer. Soil - VOCs in soil extend across the footprint of the Fyn Paint building and beneath the adjacent property and sidewalks to the north and west. The contaminants in soil include xylene at concentrations of up to 7,000 parts per million (ppm), acetone at 19 ppm, toluene at 4,000 ppm, and ethylbenzene at 1,700 ppm. Groundwater - During the groundwater monitoring sampling event conducted in October 2015, non-aqueous phase liquid (NAPL) and dissolved phase contamination was detected in on-site and off-site monitoring wells. In on-site monitoring wells the dissolved toluene was as high as 16,000 parts per billion (ppb), xylene was as high as 13,400 ppb, and ethylbezene was as high as 1,700 ppb. In the adjacent off-site monitoring wells the toluene was as high as 240,000 ppb, xylene was as high as 108,000 ppb, ethylbenzene was as high as 18,000 ppb, and acetone was as high as 35,000 ppb. An off-site monitoring well across Kent Avenue had toluene as high as 370,000 ppb. Sub slab vapor - Sub slab vapor samples were collected beneath the on-site building s basement slab

FYN PAINT AND LACQUER CO., INC. (Continued) **S108524789**

and the following VOCs were detected: acetone at up to 6,400 micrograms per cubic meter (ug/m3); benzene at 1,200 ug/m3; toluene at 180,000 ug/m3; xylene at 186,000 ug/m3 and ethylbenzene at 36,000 ug/m3. Contaminants in sub slab vapor extend to the property boundaries. "
Health Problem: "Remedial actions are complete and measures are in place to prevent people from coming in contact with residual site contamination."
Dump: False
Structure: True
Lagoon: False
Landfill: False
Pond: False
Disp Start: 1950
Disp Term: Not reported
Lat/Long: Not reported
Dell: Not reported
Record Add: 2014-12-04 11:46:00
Record Upd: 2020-09-17 14:44:00
Updated By: GWBURKE
Own Op: 6
Sub Type: P03
Owner Name: Charles Warren
Owner Company: Kent Riverview LLC
Owner Address: 1177 Avenue of the Americas
Owner Addr2: c/o Kramer Levin Naftalis & Frankel LLP
Owner City,St,Zip: New york, NY 10036
Owner Country: United States of America
Own Op: 1
Sub Type: NNN
Owner Name: Charles S. Warren. ESQ.
Owner Company: Kent Riverview LLC
Owner Address: c/o Kramer Levin Naftalis & Frankel LLP
Owner Addr2: 1177 Avenue of the Americas
Owner City,St,Zip: New York, NY 10036
Owner Country: United States of America
Own Op: Document Repository
Sub Type: NNN
Owner Name: Not reported
Owner Company: Brooklyn Public Library - Leonard Branch
Owner Address: 81 Devoe Street at Leonard St.
Owner Addr2: Not reported
Owner City,St,Zip: Brooklyn, NY 11211
Owner Country: United States of America
Own Op: Document Repository
Sub Type: NNN
Owner Name: Not reported
Owner Company: Brooklyn Public Library - Greenpoint Branch
Owner Address: 107 Norman Avenue at Leonard St.
Owner Addr2: Not reported
Owner City,St,Zip: Brooklyn, NY 11222
Owner Country: United States of America
Own Op: Document Repository
Sub Type: C01
Owner Name: Not reported
Owner Company: Brooklyn Community Board No. 1
Owner Address: 435 Graham Avenue
Owner Addr2: Not reported

FYN PAINT AND LACQUER CO., INC. (Continued) **S108524789**

Owner City,St,Zip: Brooklyn, NY 11211
Owner Country: United States of America
HW Code: C224154
Waste Type: XYLENE (MIXED)
Waste Quantity: UNKNOWN
Waste Code: Not reported
HW Code: C224154
Waste Type: TOLUENE
Waste Quantity: UNKNOWN
Waste Code: Not reported
HW Code: C224154
Waste Type: ACETONE
Waste Quantity: UNKNOWN
Waste Code: Not reported
HW Code: C224154
Waste Type: ETHYLBENZENE
Waste Quantity: UNKNOWN
Waste Code: Not reported
HW Code: C224154
Waste Type: benzene
Waste Quantity: UNKNOWN
Waste Code: Not reported
Crossref ID: 9815508
Cross Ref Type Code: 01
Cross Ref Type: Spill No.
Record Added Date: 2015-02-25 14:42:00
Record Updated: 2015-02-25 14:42:00
Updated By: IXMUNTEA
Crossref ID: 1112968
Cross Ref Type Code: 01
Cross Ref Type: Spill No.
Record Added Date: 2015-02-25 14:41:00
Record Updated: 2015-02-25 14:41:00
Updated By: IXMUNTEA
Crossref ID: 224154
Cross Ref Type Code: 02
Cross Ref Type: HW Site ID
Record Added Date: 2015-02-25 14:42:00
Record Updated: 2015-02-25 14:44:00
Updated By: IXMUNTEA
Crossref ID: V00380
Cross Ref Type Code: 04
Cross Ref Type: VCP Site ID
Record Added Date: 2015-02-24 14:46:00
Record Updated: 2015-02-24 14:46:00
Updated By: IXMUNTEA
Crossref ID: nyd001270867
Cross Ref Type Code: 06
Cross Ref Type: RCRA EPA ID No.
Record Added Date: 2015-02-25 14:43:00
Record Updated: 2015-02-25 14:43:00
Updated By: IXMUNTEA
Crossref ID: 2-000151
Cross Ref Type Code: 07
Cross Ref Type: CBS No.
Record Added Date: 2015-02-25 14:43:00
Record Updated: 2015-02-25 14:43:00

FYN PAINT AND LACQUER CO., INC. (Continued) **S108524789**

Updated By: IXMUNTEA
Crossref ID: 2-1480
Cross Ref Type Code: 19
Cross Ref Type: MOSF No.
Record Added Date: 2015-02-25 14:43:00
Record Updated: 2015-02-25 14:43:00
Updated By: IXMUNTEA
Crossref ID: 00temp-02-95(I
Cross Ref Type Code: 20
Cross Ref Type: Haz. Substance ID
Record Added Date: 2015-02-25 14:44:00
Record Updated: 2015-02-25 14:44:00
Updated By: IXMUNTEA
Crossref ID: C224154A
Cross Ref Type Code: 22
Cross Ref Type: BCP Site ID
Record Added Date: 2015-06-17 15:33:00
Record Updated: 2015-06-17 15:33:00
Updated By: IXMUNTEA
Crossref ID: C224154
Cross Ref Type Code: 22
Cross Ref Type: BCP Site ID
Record Added Date: 2019-12-17 11:55:00
Record Updated: 2019-12-17 11:55:00
Updated By: JCGRATHW
Crossref ID: C224154-02-15
Cross Ref Type Code: 23
Cross Ref Type: Agreement/Consent Order Number
Record Added Date: 2019-11-06 09:46:00
Record Updated: 2019-12-17 11:11:00
Updated By: SMQUANDT
Crossref ID: 2019000376468
Cross Ref Type Code: 25
Cross Ref Type: County Recording Identifier
Record Added Date: 2019-11-19 13:58:00
Record Updated: 2019-12-17 11:11:00
Updated By: SMQUANDT

Name: FYN PAINT AND LACQUER CO., INC.
Address: 230 KENT AVENUE
City,State,Zip: BROOKLYN, NY 11249
Site Code: 502562
Control Name: Landuse Restriction
HW Code: C224154
Control Code: 25
Control Type: INST
Dt record added: 03/24/2015
Dt rec updated: 06/01/2021
Updated By: YYWONG
Site Code: 502562
Site Description: "Location: The Fyn Paint and Lacquer Co., Inc. site is a 0.125 acres site located in an urban area of Brooklyn at 230 Kent Avenue, Brooklyn, NY 11211 (Block 2362, Lot 1). It is bordered by Kent Avenue to the east, River Street to the west, North First Street to the south, and Con Edison's former North First Street Oil Storage Terminal to the north. Site Features: Prior to demolition, the site consisted of an unoccupied two-story industrial/warehouse building

FYN PAINT AND LACQUER CO., INC. (Continued) **S108524789**

with a gross floor area of approximately 5,862 square feet. A small basement contained the heating oil tank, furnace and controls for the sprinkler system. These structures were demolished in March 2019. Current Zoning and Land Use: The site land use is currently zoned as Industrial and Manufacturing (M3-1). Past Use of the Site: Past land uses associated with the site included a chemical and coatings company (circa 1949) and paint and lacquer manufacturing (1959 - 2011). Prior to entry into the BCP, the site was managed under New York State s Voluntary Cleanup Program (VCP). Under the VCP a dual phase extraction system was installed to address on-site and off-site contamination in soil and groundwater. The system has been operating intermittently since 2012. Site Geology and Hydrogeology: The ground surface at the property consists of concrete and asphalt pavement. The shallow soil beneath the property consist of medium and coarse grained brown sand with some silt and a trace of gravel. In general, the subsurface consists of interbedded layers of sand, gravel, clay and silt to approximately 65 feet below ground surface (fbgs). Groundwater flow direction beneath the property is toward the west. The depth to groundwater is approximately 12 to 15 fbgs. The East River is approximate 500 feet to the west of the site boundary."

Env Problem: "Nature and Extent of Contamination: Remediation at the site is completed. Prior to remediation, the primary contaminants of concern at the site included volatile organic compounds such as acetone, ethylbenzene, toluene and mixed xylene in soil, and groundwater. Remedial action has successfully achieved a Track 4 restricted residential cleanup. Remaining contamination in soil, groundwater and soil vapor is being managed under a Site Management Plan (SMP). An Environmental Easement will limit the future use of the property, restrict the use of groundwater and require compliance with the SMP. All engineering controls of the remedy will be operated and maintained under the SMP. Prior to remediation: A remedial investigation for the site was completed under the Voluntary Cleanup Program, site code V00380. Soil and groundwater samples were analyzed for volatile organic compounds (VOCs), semi volatile organic compounds (SVOCs), metals, pesticides/herbicides, and PCBs. The investigation identified the primary contaminants of concern in soil, soil vapor and groundwater as VOCs including acetone, ethylbenzene, toluene, and mixed xylenes from the 14 closed in place underground storage tanks (USTs), and from spills which occurred during 50 years of manufacturing of paint and lacquer. Soil - VOCs in soil extend across the footprint of the Fyn Paint building and beneath the adjacent property and sidewalks to the north and west. The contaminants in soil include xylene at concentrations of up to 7,000 parts per million (ppm), acetone at 19 ppm, toluene at 4,000 ppm, and ethylbenzene at 1,700 ppm. Groundwater - During the groundwater monitoring sampling event conducted in October 2015, non-aqueous phase liquid (NAPL) and dissolved phase contamination was detected in on-site and off-site monitoring wells. In on-site monitoring wells the dissolved toluene was as high as 16,000 parts per billion (ppb), xylene was as high as 13,400 ppb, and ethylbezene was as high as 1,700 ppb. In the adjacent off-site monitoring wells the toluene was as high as 240,000 ppb, xylene was as high as 108,000 ppb, ethylbenzene was as high as 18,000 ppb, and acetone was as high as 35,000 ppb. An off-site monitoring well across Kent Avenue had toluene as high as 370,000 ppb. Sub slab vapor - Sub slab vapor samples were collected beneath the on-site building s basement slab and the following VOCs were detected: acetone at up to 6,400

FYN PAINT AND LACQUER CO., INC. (Continued) **S108524789**

micrograms per cubic meter (ug/m3); benzene at 1,200 ug/m3; toluene at 180,000 ug/m3; xylene at 186,000 ug/m3 and ethylbenzene at 36,000 ug/m3. Contaminants in sub slab vapor extend to the property boundaries. "
Health Problem: "Remedial actions are complete and measures are in place to prevent people from coming in contact with residual site contamination."
Dump: False
Structure: True
Lagoon: False
Landfill: False
Pond: False
Disp Start: 1950
Disp Term: Not reported
Lat/Long: Not reported
Dell: Not reported
Record Add: 2014-12-04 11:46:00
Record Upd: 2020-09-17 14:44:00
Updated By: GWBURKE
Own Op: 6
Sub Type: P03
Owner Name: Charles Warren
Owner Company: Kent Riverview LLC
Owner Address: 1177 Avenue of the Americas
Owner Addr2: c/o Kramer Levin Naftalis & Frankel LLP
Owner City,St,Zip: New york, NY 10036
Owner Country: United States of America
Own Op: 1
Sub Type: NNN
Owner Name: Charles S. Warren. ESQ.
Owner Company: Kent Riverview LLC
Owner Address: c/o Kramer Levin Naftalis & Frankel LLP
Owner Addr2: 1177 Avenue of the Americas
Owner City,St,Zip: New York, NY 10036
Owner Country: United States of America
Own Op: Document Repository
Sub Type: NNN
Owner Name: Not reported
Owner Company: Brooklyn Public Library - Leonard Branch
Owner Address: 81 Devoe Street at Leonard St.
Owner Addr2: Not reported
Owner City,St,Zip: Brooklyn, NY 11211
Owner Country: United States of America
Own Op: Document Repository
Sub Type: NNN
Owner Name: Not reported
Owner Company: Brooklyn Public Library - Greenpoint Branch
Owner Address: 107 Norman Avenue at Leonard St.
Owner Addr2: Not reported
Owner City,St,Zip: Brooklyn, NY 11222
Owner Country: United States of America
Own Op: Document Repository
Sub Type: C01
Owner Name: Not reported
Owner Company: Brooklyn Community Board No. 1
Owner Address: 435 Graham Avenue
Owner Addr2: Not reported
Owner City,St,Zip: Brooklyn, NY 11211

FYN PAINT AND LACQUER CO., INC. (Continued) **S108524789**

Owner Country: United States of America
HW Code: C224154
Waste Type: XYLENE (MIXED)
Waste Quantity: UNKNOWN
Waste Code: Not reported
HW Code: C224154
Waste Type: TOLUENE
Waste Quantity: UNKNOWN
Waste Code: Not reported
HW Code: C224154
Waste Type: ACETONE
Waste Quantity: UNKNOWN
Waste Code: Not reported
HW Code: C224154
Waste Type: ETHYLBENZENE
Waste Quantity: UNKNOWN
Waste Code: Not reported
HW Code: C224154
Waste Type: benzene
Waste Quantity: UNKNOWN
Waste Code: Not reported
Crossref ID: 9815508
Cross Ref Type Code: 01
Cross Ref Type: Spill No.
Record Added Date: 2015-02-25 14:42:00
Record Updated: 2015-02-25 14:42:00
Updated By: IXMUNTEA
Crossref ID: 1112968
Cross Ref Type Code: 01
Cross Ref Type: Spill No.
Record Added Date: 2015-02-25 14:41:00
Record Updated: 2015-02-25 14:41:00
Updated By: IXMUNTEA
Crossref ID: 224154
Cross Ref Type Code: 02
Cross Ref Type: HW Site ID
Record Added Date: 2015-02-25 14:42:00
Record Updated: 2015-02-25 14:44:00
Updated By: IXMUNTEA
Crossref ID: V00380
Cross Ref Type Code: 04
Cross Ref Type: VCP Site ID
Record Added Date: 2015-02-24 14:46:00
Record Updated: 2015-02-24 14:46:00
Updated By: IXMUNTEA
Crossref ID: nyd001270867
Cross Ref Type Code: 06
Cross Ref Type: RCRA EPA ID No.
Record Added Date: 2015-02-25 14:43:00
Record Updated: 2015-02-25 14:43:00
Updated By: IXMUNTEA
Crossref ID: 2-000151
Cross Ref Type Code: 17
Cross Ref Type: CBS No.
Record Added Date: 2015-02-25 14:43:00
Record Updated: 2015-02-25 14:43:00
Updated By: IXMUNTEA

FYN PAINT AND LACQUER CO., INC. (Continued) **S108524789**

Crossref ID: 2-1480
Cross Ref Type Code: 19
Cross Ref Type: MOSF No.
Record Added Date: 2015-02-25 14:43:00
Record Updated: 2015-02-25 14:43:00
Updated By: IXMUNTEA
Crossref ID: 00temp-02-95(I
Cross Ref Type Code: 20
Cross Ref Type: Haz. Substance ID
Record Added Date: 2015-02-25 14:44:00
Record Updated: 2015-02-25 14:44:00
Updated By: IXMUNTEA
Crossref ID: C224154A
Cross Ref Type Code: 22
Cross Ref Type: BCP Site ID
Record Added Date: 2015-06-17 15:33:00
Record Updated: 2015-06-17 15:33:00
Updated By: IXMUNTEA
Crossref ID: C224154
Cross Ref Type Code: 22
Cross Ref Type: BCP Site ID
Record Added Date: 2019-12-17 11:55:00
Record Updated: 2019-12-17 11:55:00
Updated By: JCGRATHW
Crossref ID: C224154-02-15
Cross Ref Type Code: 23
Cross Ref Type: Agreement/Consent Order Number
Record Added Date: 2019-11-06 09:46:00
Record Updated: 2019-12-17 11:11:00
Updated By: SMQUANDT
Crossref ID: 2019000376468
Cross Ref Type Code: 25
Cross Ref Type: County Recording Identifier
Record Added Date: 2019-11-19 13:58:00
Record Updated: 2019-12-17 11:11:00
Updated By: SMQUANDT

Name: FYN PAINT AND LACQUER CO., INC.
Address: 230 KENT AVENUE
City,State,Zip: BROOKLYN, NY 11249
Site Code: 502562
Control Name: Soil Management Plan
HW Code: C224154
Control Code: 14
Control Type: INST
Dt record added: 03/24/2015
Dt rec updated: 06/01/2021
Updated By: YYWONG
Site Code: 502562
Site Description: "Location: The Fyn Paint and Lacquer Co., Inc. site is a 0.125 acres site located in an urban area of Brooklyn at 230 Kent Avenue, Brooklyn, NY 11211 (Block 2362, Lot 1). It is bordered by Kent Avenue to the east, River Street to the west, North First Street to the south, and Con Edison's former North First Street Oil Storage Terminal to the north. Site Features: Prior to demolition, the site consisted of an unoccupied two-story industrial/warehouse building with a gross floor area of approximately 5,862 square feet. A small

FYN PAINT AND LACQUER CO., INC. (Continued) **S108524789**

basement contained the heating oil tank, furnace and controls for the sprinkler system. These structures were demolished in March 2019. Current Zoning and Land Use: The site land use is currently zoned as Industrial and Manufacturing (M3-1). Past Use of the Site: Past land uses associated with the site included a chemical and coatings company (circa 1949) and paint and lacquer manufacturing (1959 - 2011). Prior to entry into the BCP, the site was managed under New York State s Voluntary Cleanup Program (VCP). Under the VCP a dual phase extraction system was installed to address on-site and off-site contamination in soil and groundwater. The system has been operating intermittently since 2012. Site Geology and Hydrogeology: The ground surface at the property consists of concrete and asphalt pavement. The shallow soil beneath the property consist of medium and coarse grained brown sand with some silt and a trace of gravel. In general, the subsurface consists of interbedded layers of sand, gravel, clay and silt to approximately 65 feet below ground surface (fbgs). Groundwater flow direction beneath the property is toward the west. The depth to groundwater is approximately 12 to 15 fbgs. The East River is approximate 500 feet to the west of the site boundary."

Env Problem: "Nature and Extent of Contamination: Remediation at the site is completed. Prior to remediation, the primary contaminants of concern at the site included volatile organic compounds such as acetone, ethylbenzene, toluene and mixed xylene in soil, and groundwater. Remedial action has successfully achieved a Track 4 restricted residential cleanup. Remaining contamination in soil, groundwater and soil vapor is being managed under a Site Management Plan (SMP). An Environmental Easement will limit the future use of the property, restrict the use of groundwater and require compliance with the SMP. All engineering controls of the remedy will be operated and maintained under the SMP. Prior to remediation: A remedial investigation for the site was completed under the Voluntary Cleanup Program, site code V00380. Soil and groundwater samples were analyzed for volatile organic compounds (VOCs), semi volatile organic compounds (SVOCs), metals, pesticides/herbicides, and PCBs. The investigation identified the primary contaminants of concern in soil, soil vapor and groundwater as VOCs including acetone, ethylbenzene, toluene, and mixed xylenes from the 14 closed in place underground storage tanks (USTs), and from spills which occurred during 50 years of manufacturing of paint and lacquer. Soil - VOCs in soil extend across the footprint of the Fyn Paint building and beneath the adjacent property and sidewalks to the north and west. The contaminants in soil include xylene at concentrations of up to 7,000 parts per million (ppm), acetone at 19 ppm, toluene at 4,000 ppm, and ethylbenzene at 1,700 ppm. Groundwater - During the groundwater monitoring sampling event conducted in October 2015, non-aqueous phase liquid (NAPL) and dissolved phase contamination was detected in on-site and off-site monitoring wells. In on-site monitoring wells the dissolved toluene was as high as 16,000 parts per billion (ppb), xylene was as high as 13,400 ppb, and ethylbezene was as high as 1,700 ppb. In the adjacent off-site monitoring wells the toluene was as high as 240,000 ppb, xylene was as high as 108,000 ppb, ethylbenzene was as high as 18,000 ppb, and acetone was as high as 35,000 ppb. An off-site monitoring well across Kent Avenue had toluene as high as 370,000 ppb. Sub slab vapor - Sub slab vapor samples were collected beneath the on-site building s basement slab and the following VOCs were detected: acetone at up to 6,400 micrograms per cubic meter (ug/m3); benzene at 1,200 ug/m3; toluene

FYN PAINT AND LACQUER CO., INC. (Continued) **S108524789**

	at 180,000 ug/m3; xylene at 186,000 ug/m3 and ethylbenzene at 36,000 ug/m3. Contaminants in sub slab vapor extend to the property boundaries. "
Health Problem:	"Remedial actions are complete and measures are in place to prevent people from coming in contact with residual site contamination."
Dump:	False
Structure:	True
Lagoon:	False
Landfill:	False
Pond:	False
Disp Start:	1950
Disp Term:	Not reported
Lat/Long:	Not reported
Dell:	Not reported
Record Add:	2014-12-04 11:46:00
Record Upd:	2020-09-17 14:44:00
Updated By:	GWBURKE
Own Op:	6
Sub Type:	P03
Owner Name:	Charles Warren
Owner Company:	Kent Riverview LLC
Owner Address:	1177 Avenue of the Americas
Owner Addr2:	c/o Kramer Levin Naftalis & Frankel LLP
Owner City,St,Zip:	New york, NY 10036
Owner Country:	United States of America
Own Op:	1
Sub Type:	NNN
Owner Name:	Charles S. Warren. ESQ.
Owner Company:	Kent Riverview LLC
Owner Address:	c/o Kramer Levin Naftalis & Frankel LLP
Owner Addr2:	1177 Avenue of the Americas
Owner City,St,Zip:	New York, NY 10036
Owner Country:	United States of America
Own Op:	Document Repository
Sub Type:	NNN
Owner Name:	Not reported
Owner Company:	Brooklyn Public Library - Leonard Branch
Owner Address:	81 Devoe Street at Leonard St.
Owner Addr2:	Not reported
Owner City,St,Zip:	Brooklyn, NY 11211
Owner Country:	United States of America
Own Op:	Document Repository
Sub Type:	NNN
Owner Name:	Not reported
Owner Company:	Brooklyn Public Library - Greenpoint Branch
Owner Address:	107 Norman Avenue at Leonard St.
Owner Addr2:	Not reported
Owner City,St,Zip:	Brooklyn, NY 11222
Owner Country:	United States of America
Own Op:	Document Repository
Sub Type:	C01
Owner Name:	Not reported
Owner Company:	Brooklyn Community Board No. 1
Owner Address:	435 Graham Avenue
Owner Addr2:	Not reported
Owner City,St,Zip:	Brooklyn, NY 11211
Owner Country:	United States of America

FYN PAINT AND LACQUER CO., INC. (Continued) **S108524789**

HW Code: C224154
Waste Type: XYLENE (MIXED)
Waste Quantity: UNKNOWN
Waste Code: Not reported
HW Code: C224154
Waste Type: TOLUENE
Waste Quantity: UNKNOWN
Waste Code: Not reported
HW Code: C224154
Waste Type: ACETONE
Waste Quantity: UNKNOWN
Waste Code: Not reported
HW Code: C224154
Waste Type: ETHYLBENZENE
Waste Quantity: UNKNOWN
Waste Code: Not reported
HW Code: C224154
Waste Type: benzene
Waste Quantity: UNKNOWN
Waste Code: Not reported
Crossref ID: 9815508
Cross Ref Type Code: 01
Cross Ref Type: Spill No.
Record Added Date: 2015-02-25 14:42:00
Record Updated: 2015-02-25 14:42:00
Updated By: IXMUNTEA
Crossref ID: 1112968
Cross Ref Type Code: 01
Cross Ref Type: Spill No.
Record Added Date: 2015-02-25 14:41:00
Record Updated: 2015-02-25 14:41:00
Updated By: IXMUNTEA
Crossref ID: 224154
Cross Ref Type Code: 02
Cross Ref Type: HW Site ID
Record Added Date: 2015-02-25 14:42:00
Record Updated: 2015-02-25 14:44:00
Updated By: IXMUNTEA
Crossref ID: V00380
Cross Ref Type Code: 04
Cross Ref Type: VCP Site ID
Record Added Date: 2015-02-24 14:46:00
Record Updated: 2015-02-24 14:46:00
Updated By: IXMUNTEA
Crossref ID: nyd001270867
Cross Ref Type Code: 06
Cross Ref Type: RCRA EPA ID No.
Record Added Date: 2015-02-25 14:43:00
Record Updated: 2015-02-25 14:43:00
Updated By: IXMUNTEA
Crossref ID: 2-000151
Cross Ref Type Code: 07
Cross Ref Type: CBS No.
Record Added Date: 2015-02-25 14:43:00
Record Updated: 2015-02-25 14:43:00
Updated By: IXMUNTEA
Crossref ID: 2-1480

FYN PAINT AND LACQUER CO., INC. (Continued) **S108524789**

Cross Ref Type Code: 19
Cross Ref Type: MOSF No.
Record Added Date: 2015-02-25 14:43:00
Record Updated: 2015-02-25 14:43:00
Updated By: IXMUNTEA
Crossref ID: 00temp-02-95(I
Cross Ref Type Code: 20
Cross Ref Type: Haz. Substance ID
Record Added Date: 2015-02-25 14:44:00
Record Updated: 2015-02-25 14:44:00
Updated By: IXMUNTEA
Crossref ID: C224154A
Cross Ref Type Code: 22
Cross Ref Type: BCP Site ID
Record Added Date: 2015-06-17 15:33:00
Record Updated: 2015-06-17 15:33:00
Updated By: IXMUNTEA
Crossref ID: C224154
Cross Ref Type Code: 22
Cross Ref Type: BCP Site ID
Record Added Date: 2019-12-17 11:55:00
Record Updated: 2019-12-17 11:55:00
Updated By: JCGRATHW
Crossref ID: C224154-02-15
Cross Ref Type Code: 23
Cross Ref Type: Agreement/Consent Order Number
Record Added Date: 2019-11-06 09:46:00
Record Updated: 2019-12-17 11:11:00
Updated By: SMQUANDT
Crossref ID: 2019000376468
Cross Ref Type Code: 25
Cross Ref Type: County Recording Identifier
Record Added Date: 2019-11-19 13:58:00
Record Updated: 2019-12-17 11:11:00
Updated By: SMQUANDT

Name: FYN PAINT AND LACQUER CO., INC.
Address: 230 KENT AVENUE
City,State,Zip: BROOKLYN, NY 11249
Site Code: 502562
Control Name: IC/EC Plan
HW Code: C224154
Control Code: 34
Control Type: INST
Dt record added: 03/24/2015
Dt rec updated: 06/01/2021
Updated By: YYWONG
Site Code: 502562
Site Description: "Location: The Fyn Paint and Lacquer Co., Inc. site is a 0.125 acres site located in an urban area of Brooklyn at 230 Kent Avenue, Brooklyn, NY 11211 (Block 2362, Lot 1). It is bordered by Kent Avenue to the east, River Street to the west, North First Street to the south, and Con Edison's former North First Street Oil Storage Terminal to the north. Site Features: Prior to demolition, the site consisted of an unoccupied two-story industrial/warehouse building with a gross floor area of approximately 5,862 square feet. A small basement contained the heating oil tank, furnace and controls for the

FYN PAINT AND LACQUER CO., INC. (Continued) **S108524789**

sprinkler system. These structures were demolished in March 2019. Current Zoning and Land Use: The site land use is currently zoned as Industrial and Manufacturing (M3-1). Past Use of the Site: Past land uses associated with the site included a chemical and coatings company (circa 1949) and paint and lacquer manufacturing (1959 - 2011). Prior to entry into the BCP, the site was managed under New York State s Voluntary Cleanup Program (VCP). Under the VCP a dual phase extraction system was installed to address on-site and off-site contamination in soil and groundwater. The system has been operating intermittently since 2012. Site Geology and Hydrogeology: The ground surface at the property consists of concrete and asphalt pavement. The shallow soil beneath the property consist of medium and coarse grained brown sand with some silt and a trace of gravel. In general, the subsurface consists of interbedded layers of sand, gravel, clay and silt to approximately 65 feet below ground surface (fbgs). Groundwater flow direction beneath the property is toward the west. The depth to groundwater is approximately 12 to 15 fbgs. The East River is approximate 500 feet to the west of the site boundary."

Env Problem: "Nature and Extent of Contamination: Remediation at the site is completed. Prior to remediation, the primary contaminants of concern at the site included volatile organic compounds such as acetone, ethylbenzene, toluene and mixed xylene in soil, and groundwater. Remedial action has successfully achieved a Track 4 restricted residential cleanup. Remaining contamination in soil, groundwater and soil vapor is being managed under a Site Management Plan (SMP). An Environmental Easement will limit the future use of the property, restrict the use of groundwater and require compliance with the SMP. All engineering controls of the remedy will be operated and maintained under the SMP. Prior to remediation: A remedial investigation for the site was completed under the Voluntary Cleanup Program, site code V00380. Soil and groundwater samples were analyzed for volatile organic compounds (VOCs), semi volatile organic compounds (SVOCs), metals, pesticides/herbicides, and PCBs. The investigation identified the primary contaminants of concern in soil, soil vapor and groundwater as VOCs including acetone, ethylbenzene, toluene, and mixed xylenes from the 14 closed in place underground storage tanks (USTs), and from spills which occurred during 50 years of manufacturing of paint and lacquer. Soil - VOCs in soil extend across the footprint of the Fyn Paint building and beneath the adjacent property and sidewalks to the north and west. The contaminants in soil include xylene at concentrations of up to 7,000 parts per million (ppm), acetone at 19 ppm, toluene at 4,000 ppm, and ethylbenzene at 1,700 ppm. Groundwater - During the groundwater monitoring sampling event conducted in October 2015, non-aqueous phase liquid (NAPL) and dissolved phase contamination was detected in on-site and off-site monitoring wells. In on-site monitoring wells the dissolved toluene was as high as 16,000 parts per billion (ppb), xylene was as high as 13,400 ppb, and ethylbezene was as high as 1,700 ppb. In the adjacent off-site monitoring wells the toluene was as high as 240,000 ppb, xylene was as high as 108,000 ppb, ethylbenzene was as high as 18,000 ppb, and acetone was as high as 35,000 ppb. An off-site monitoring well across Kent Avenue had toluene as high as 370,000 ppb. Sub slab vapor - Sub slab vapor samples were collected beneath the on-site building s basement slab and the following VOCs were detected: acetone at up to 6,400 micrograms per cubic meter (ug/m3); benzene at 1,200 ug/m3; toluene at 180,000 ug/m3; xylene at 186,000 ug/m3 and ethylbenzene at 36,000

FYN PAINT AND LACQUER CO., INC. (Continued) **S108524789**

	ug/m3. Contaminants in sub slab vapor extend to the property boundaries. "
Health Problem:	"Remedial actions are complete and measures are in place to prevent people from coming in contact with residual site contamination."
Dump:	False
Structure:	True
Lagoon:	False
Landfill:	False
Pond:	False
Disp Start:	1950
Disp Term:	Not reported
Lat/Long:	Not reported
Dell:	Not reported
Record Add:	2014-12-04 11:46:00
Record Upd:	2020-09-17 14:44:00
Updated By:	GWBURKE
Own Op:	6
Sub Type:	P03
Owner Name:	Charles Warren
Owner Company:	Kent Riverview LLC
Owner Address:	1177 Avenue of the Americas
Owner Addr2:	c/o Kramer Levin Naftalis & Frankel LLP
Owner City,St,Zip:	New york, NY 10036
Owner Country:	United States of America
Own Op:	1
Sub Type:	NNN
Owner Name:	Charles S. Warren. ESQ.
Owner Company:	Kent Riverview LLC
Owner Address:	c/o Kramer Levin Naftalis & Frankel LLP
Owner Addr2:	1177 Avenue of the Americas
Owner City,St,Zip:	New York, NY 10036
Owner Country:	United States of America
Own Op:	Document Repository
Sub Type:	NNN
Owner Name:	Not reported
Owner Company:	Brooklyn Public Library - Leonard Branch
Owner Address:	81 Devoe Street at Leonard St.
Owner Addr2:	Not reported
Owner City,St,Zip:	Brooklyn, NY 11211
Owner Country:	United States of America
Own Op:	Document Repository
Sub Type:	NNN
Owner Name:	Not reported
Owner Company:	Brooklyn Public Library - Greenpoint Branch
Owner Address:	107 Norman Avenue at Leonard St.
Owner Addr2:	Not reported
Owner City,St,Zip:	Brooklyn, NY 11222
Owner Country:	United States of America
Own Op:	Document Repository
Sub Type:	C01
Owner Name:	Not reported
Owner Company:	Brooklyn Community Board No. 1
Owner Address:	435 Graham Avenue
Owner Addr2:	Not reported
Owner City,St,Zip:	Brooklyn, NY 11211
Owner Country:	United States of America
HW Code:	C224154

FYN PAINT AND LACQUER CO., INC. (Continued) **S108524789**

Waste Type: XYLENE (MIXED)
Waste Quantity: UNKNOWN
Waste Code: Not reported
HW Code: C224154
Waste Type: TOLUENE
Waste Quantity: UNKNOWN
Waste Code: Not reported
HW Code: C224154
Waste Type: ACETONE
Waste Quantity: UNKNOWN
Waste Code: Not reported
HW Code: C224154
Waste Type: ETHYLBENZENE
Waste Quantity: UNKNOWN
Waste Code: Not reported
HW Code: C224154
Waste Type: benzene
Waste Quantity: UNKNOWN
Waste Code: Not reported
Crossref ID: 9815508
Cross Ref Type Code: 01
Cross Ref Type: Spill No.
Record Added Date: 2015-02-25 14:42:00
Record Updated: 2015-02-25 14:42:00
Updated By: IXMUNTEA
Crossref ID: 1112968
Cross Ref Type Code: 01
Cross Ref Type: Spill No.
Record Added Date: 2015-02-25 14:41:00
Record Updated: 2015-02-25 14:41:00
Updated By: IXMUNTEA
Crossref ID: 224154
Cross Ref Type Code: 02
Cross Ref Type: HW Site ID
Record Added Date: 2015-02-25 14:42:00
Record Updated: 2015-02-25 14:44:00
Updated By: IXMUNTEA
Crossref ID: V00380
Cross Ref Type Code: 04
Cross Ref Type: VCP Site ID
Record Added Date: 2015-02-24 14:46:00
Record Updated: 2015-02-24 14:46:00
Updated By: IXMUNTEA
Crossref ID: nyd001270867
Cross Ref Type Code: 06
Cross Ref Type: RCRA EPA ID No.
Record Added Date: 2015-02-25 14:43:00
Record Updated: 2015-02-25 14:43:00
Updated By: IXMUNTEA
Crossref ID: 2-000151
Cross Ref Type Code: 17
Cross Ref Type: CBS No.
Record Added Date: 2015-02-25 14:43:00
Record Updated: 2015-02-25 14:43:00
Updated By: IXMUNTEA
Crossref ID: 2-1480
Cross Ref Type Code: 19

FYN PAINT AND LACQUER CO., INC. (Continued) **S108524789**

Cross Ref Type: MOSF No.
Record Added Date: 2015-02-25 14:43:00
Record Updated: 2015-02-25 14:43:00
Updated By: IXMUNTEA
Crossref ID: 00temp-02-95(I
Cross Ref Type Code: 20
Cross Ref Type: Haz. Substance ID
Record Added Date: 2015-02-25 14:44:00
Record Updated: 2015-02-25 14:44:00
Updated By: IXMUNTEA
Crossref ID: C224154A
Cross Ref Type Code: 22
Cross Ref Type: BCP Site ID
Record Added Date: 2015-06-17 15:33:00
Record Updated: 2015-06-17 15:33:00
Updated By: IXMUNTEA
Crossref ID: C224154
Cross Ref Type Code: 22
Cross Ref Type: BCP Site ID
Record Added Date: 2019-12-17 11:55:00
Record Updated: 2019-12-17 11:55:00
Updated By: JCGRATHW
Crossref ID: C224154-02-15
Cross Ref Type Code: 23
Cross Ref Type: Agreement/Consent Order Number
Record Added Date: 2019-11-06 09:46:00
Record Updated: 2019-12-17 11:11:00
Updated By: SMQUANDT
Crossref ID: 2019000376468
Cross Ref Type Code: 25
Cross Ref Type: County Recording Identifier
Record Added Date: 2019-11-19 13:58:00
Record Updated: 2019-12-17 11:11:00
Updated By: SMQUANDT

Name: FYN PAINT AND LACQUER CO., INC.
Address: 230 KENT AVENUE
City,State,Zip: BROOKLYN, NY 11249
Site Code: 56974
Control Name: Building Use Restriction
HW Code: V00380
Control Code: 26
Control Type: INST
Dt record added: 11/21/2014
Dt rec updated: 11/21/2014
Updated By: IXMUNTEA
Site Code: 56974
Site Description: "Location: The 0.135 acre site is located in an urban area of Brooklyn at 230 Kent Avenue, Brooklyn, NY 11211 (Block 2362, Lot 1). It is bordered by Kent Avenue to the east, by River Street to the west, by North First Street to the south, and by Con Edison's former North First Street Oil Storage Terminal to the north. Site Features: On site it is a two story wood frame building with a partial basement. The building was used for paint and lacquer manufacturing. The site has a RCRA Closure Work Plan which began in 2011 (EPA # 001270867). Current Zoning: The current zoning is M3-1, heavy manufacturing. The site is located approximately 500 ft from the East

FYN PAINT AND LACQUER CO., INC. (Continued) **S108524789**

River. The surrounding neighborhood consisted of warehouses, other manufacturing facilities, and residential buildings. In the last ten years, the neighborhood has transformed into a predominantly residential area. Historical Use: The site was a paint and lacquer manufacturing facility from 1930 to 2010. The facility was a large hazardous waste generator with an assigned EPA number 001270867. The owner of the site entered into a Voluntary Cleanup Agreement (VCA) with the Department in April 2001. Geology and Hydrogeology: The site is located in the Atlantic Coastal Plain. The geology of this province is comprised of interbedded of sand clay and marl. The shallow soil beneath the site consists of 75 feet of medium and course sand, gravel and silt layers. The groundwater is 7 to 15 feet below grade. The groundwater flow direction is west towards East River. "

Env Problem: "Nature and Extent of Contamination: a) contamination: based on the investigations performed at the site it was revealed that the soil, soil vapor and groundwater are contaminated with volatile organic compounds (VOCs). The main VOCs are acetone, ethylbenzene, toluene, and mixed xylenes. b) areal/depth extent: the VOC plume from 14 closed-in-place underground storage tanks (USTs), and from spills which occurred during the manufacture of paint and lacquer, extends across the foot print of the Fyn Paint building into the adjacent sidewalks and parking lot. c) concentrations: Groundwater monitoring conducted in 2006 revealed non-aqueous phase liquid (NAPL) and dissolved-phase contamination in three of the on-site and off-site monitoring wells. In March 2007, an Interim Remedial Measure (IRM) consisting of a groundwater pump and treatment system with an activated carbon filtration stage was installed and operated at the site. The Remedial Investigation (RI) was completed in January 2008. A Remedial Action Work Plan (RAWP) to address on-site and off-site contamination was approved by the Department in October 2009. In 2010, a pilot test for soil vapor extraction and dual phase extraction system was performed for additional remedial system design. In July 2011, the RCRA closure work plan was approved and RCRA closure activities continued through 2014. In May 2013 the supplemental remedial investigation work plan (SRIWP)was approved for off site (OU-2)contamination plume. In 2014, the Remedial Design for a dual phase extraction system (DPES) was approved and the system was installed. As of November 2014, the SRIWP for OU-2 has not been implemented and the Volunteer stopped paying for the remedial action. As a result, the Voluntary Cleanup Agreement for this site has been terminated. In March 2015, a new owner applied and the site was accepted into the Brownfield Cleanup Program under site no. C224154."

Health Problem: "It is unlikely that people will drink contaminated groundwater since the area is provided with public water. It is also unlikely that area residents will come in contact with contaminated soil and subsurface material since the site and the surrounding area are covered with buildings and pavement. If the site is redeveloped, construction workers or future site occupants may come in contact with site related contamination in soil if it is not handled properly. The potential for nearby residents and building occupants to breathe site-related contaminants that may migrate into nearby buildings via soil vapor intrusion will be evaluated. "

Dump: Not reported
Structure: Not reported
Lagoon: Not reported
Landfill: Not reported

FYN PAINT AND LACQUER CO., INC. (Continued) **S108524789**

Pond: Not reported
Disp Start: Not reported
Disp Term: Not reported
Lat/Long: Not reported
Dell: Not reported
Record Add: Not reported
Record Upd: Not reported
Updated By: Not reported
Own Op: Document Repository
Sub Type: C01
Owner Name: Not reported
Owner Company: Brooklyn Public Library - Greenpoint Branch
Owner Address: 107 Norman Ave. (at Leonard St.)
Owner Addr2: Not reported
Owner City,St,Zip: Brooklyn, NY 11222
Owner Country: United States of America
Own Op: 1
Sub Type: E
Owner Name: Jeffrey Herz, Esq
Owner Company: Kent River Corporation
Owner Address: Cullen and Dykman, LLP
Owner Addr2: 100 Quentin Roosevelt Ave.
Owner City,St,Zip: Garden City, NY 11530
Owner Country: United States of America
Own Op: Document Repository
Sub Type: C01
Owner Name: Not reported
Owner Company: Brooklyn Public Library - Leonard Branch
Owner Address: 81 Devoe St. (at Leonard)
Owner Addr2: Not reported
Owner City,St,Zip: Brooklyn, NY 11211
Owner Country: United States of America
Own Op: Document Repository
Sub Type: NNN
Owner Name: Ioana Munteanu-Ramnic, P.E.
Owner Company: NYSDEC
Owner Address: 47-40 21st St., First Floor
Owner Addr2: Not reported
Owner City,St,Zip: LIC, NY 11101
Owner Country: United States of America
HW Code: Not reported
Waste Type: Not reported
Waste Quantity: Not reported
Waste Code: Not reported
Crossref ID: Not reported
Cross Ref Type Code: Not reported
Cross Ref Type: Not reported
Record Added Date: Not reported
Record Updated: Not reported
Updated By: Not reported

Name: FYN PAINT AND LACQUER CO., INC.
Address: 230 KENT AVENUE
City,State,Zip: BROOKLYN, NY 11249
Site Code: 56974
Control Name: Deed Restriction
HW Code: V00380

FYN PAINT AND LACQUER CO., INC. (Continued) **S108524789**

Control Code: A
Control Type: INST
Dt record added: 11/21/2014
Dt rec updated: 11/21/2014
Updated By: IXMUNTEA
Site Code: 56974
Site Description: "Location: The 0.135 acre site is located in an urban area of Brooklyn at 230 Kent Avenue, Brooklyn, NY 11211 (Block 2362, Lot 1). It is bordered by Kent Avenue to the east, by River Street to the west, by North First Street to the south, and by Con Edison's former North First Street Oil Storage Terminal to the north. Site Features: On site it is a two story wood frame building with a partial basement. The building was used for paint and lacquer manufacturing. The site has a RCRA Closure Work Plan which began in 2011 (EPA # 001270867). Current Zoning: The current zoning is M3-1, heavy manufacturing. The site is located approximately 500 ft from the East River. The surrounding neighborhood consisted of warehouses, other manufacturing facilities, and residential buildings. In the last ten years, the neighborhood has transformed into a predominantly residential area. Historical Use: The site was a paint and lacquer manufacturing facility from 1930 to 2010. The facility was a large hazardous waste generator with an assigned EPA number 001270867. The owner of the site entered into a Voluntary Cleanup Agreement (VCA) with the Department in April 2001. Geology and Hydrogeology: The site is located in the Atlantic Coastal Plain. The geology of this province is comprised of interbedded of sand clay and marl. The shallow soil beneath the site consists of 75 feet of medium and course sand, gravel and silt layers. The groundwater is 7 to 15 feet below grade. The groundwater flow direction is west towards East River. "
Env Problem: "Nature and Extent of Contamination: a) contamination: based on the investigations performed at the site it was revealed that the soil, soil vapor and groundwater are contaminated with volatile organic compounds (VOCs). The main VOCs are acetone, ethylbenzene, toluene, and mixed xylenes. b) areal/depth extent: the VOC plume from 14 closed-in-place underground storage tanks (USTs), and from spills which occurred during the manufacture of paint and lacquer, extends across the foot print of the Fyn Paint building into the adjacent sidewalks and parking lot. c) concentrations: Groundwater monitoring conducted in 2006 revealed non-aqueous phase liquid (NAPL) and dissolved-phase contamination in three of the on-site and off-site monitoring wells. In March 2007, an Interim Remedial Measure (IRM) consisting of a groundwater pump and treatment system with an activated carbon filtration stage was installed and operated at the site. The Remedial Investigation (RI) was completed in January 2008. A Remedial Action Work Plan (RAWP) to address on-site and off-site contamination was approved by the Department in October 2009. In 2010, a pilot test for soil vapor extraction and dual phase extraction system was performed for additional remedial system design. In July 2011, the RCRA closure work plan was approved and RCRA closure activities continued through 2014. In May 2013 the supplemental remedial investigation work plan (SRIWP)was approved for off site (OU-2)contamination plume. In 2014, the Remedial Design for a dual phase extraction system (DPES) was approved and the system was installed. As of November 2014, the SRIWP for OU-2 has not been implemented and the Volunteer stopped paying for the remedial action. As a result, the Voluntary Cleanup Agreement for this site has been

FYN PAINT AND LACQUER CO., INC. (Continued) **S108524789**

terminated. In March 2015, a new owner applied and the site was accepted into the Brownfield Cleanup Program under site no. C224154."

Health Problem: "It is unlikely that people will drink contaminated groundwater since the area is provided with public water. It is also unlikely that area residents will come in contact with contaminated soil and subsurface material since the site and the surrounding area are covered with buildings and pavement. If the site is redeveloped, construction workers or future site occupants may come in contact with site related contamination in soil if it is not handled properly. The potential for nearby residents and building occupants to breathe site-related contaminants that may migrate into nearby buildings via soil vapor intrusion will be evaluated. "

Dump: Not reported
Structure: Not reported
Lagoon: Not reported
Landfill: Not reported
Pond: Not reported
Disp Start: Not reported
Disp Term: Not reported
Lat/Long: Not reported
Dell: Not reported
Record Add: Not reported
Record Upd: Not reported
Updated By: Not reported
Own Op: Document Repository
Sub Type: C01
Owner Name: Not reported
Owner Company: Brooklyn Public Library - Greenpoint Branch
Owner Address: 107 Norman Ave. (at Leonard St.)
Owner Addr2: Not reported
Owner City,St,Zip: Brooklyn, NY 11222
Owner Country: United States of America
Own Op: 1
Sub Type: E
Owner Name: Jeffrey Herz, Esq
Owner Company: Kent River Corporation
Owner Address: Cullen and Dykman, LLP
Owner Addr2: 100 Quentin Roosevelt Ave.
Owner City,St,Zip: Garden City, NY 11530
Owner Country: United States of America
Own Op: Document Repository
Sub Type: C01
Owner Name: Not reported
Owner Company: Brooklyn Public Library - Leonard Branch
Owner Address: 81 Devoe St. (at Leonard)
Owner Addr2: Not reported
Owner City,St,Zip: Brooklyn, NY 11211
Owner Country: United States of America
Own Op: Document Repository
Sub Type: NNN
Owner Name: Ioana Munteanu-Ramnic, P.E.
Owner Company: NYSDEC
Owner Address: 47-40 21st St., First Floor
Owner Addr2: Not reported
Owner City,St,Zip: LIC, NY 11101
Owner Country: United States of America
HW Code: Not reported

FYN PAINT AND LACQUER CO., INC. (Continued) **S108524789**

Waste Type: Not reported
Waste Quantity: Not reported
Waste Code: Not reported
Crossref ID: Not reported
Cross Ref Type Code: Not reported
Cross Ref Type: Not reported
Record Added Date: Not reported
Record Updated: Not reported
Updated By: Not reported

Name: FYN PAINT AND LACQUER CO., INC.
Address: 230 KENT AVENUE
City,State,Zip: BROOKLYN, NY 11249
Site Code: 56974
Control Name: Ground Water Use Restriction
HW Code: V00380
Control Code: 08
Control Type: INST
Dt record added: 11/21/2014
Dt rec updated: 11/21/2014
Updated By: IXMUNTEA
Site Code: 56974
Site Description: "Location: The 0.135 acre site is located in an urban area of Brooklyn at 230 Kent Avenue, Brooklyn, NY 11211 (Block 2362, Lot 1). It is bordered by Kent Avenue to the east, by River Street to the west, by North First Street to the south, and by Con Edison's former North First Street Oil Storage Terminal to the north. Site Features: On site it is a two story wood frame building with a partial basement. The building was used for paint and lacquer manufacturing. The site has a RCRA Closure Work Plan which began in 2011 (EPA # 001270867). Current Zoning: The current zoning is M3-1, heavy manufacturing. The site is located approximately 500 ft from the East River. The surrounding neighborhood consisted of warehouses, other manufacturing facilities, and residential buildings. In the last ten years, the neighborhood has transformed into a predominantly residential area. Historical Use: The site was a paint and lacquer manufacturing facility from 1930 to 2010. The facility was a large hazardous waste generator with an assigned EPA number 001270867. The owner of the site entered into a Voluntary Cleanup Agreement (VCA) with the Department in April 2001. Geology and Hydrogeology: The site is located in the Atlantic Coastal Plain. The geology of this province is comprised of interbedded of sand clay and marl. The shallow soil beneath the site consists of 75 feet of medium and course sand, gravel and silt layers. The groundwater is 7 to 15 feet below grade. The groundwater flow direction is west towards East River. "
Env Problem: "Nature and Extent of Contamination: a) contamination: based on the investigations performed at the site it was revealed that the soil, soil vapor and groundwater are contaminated with volatile organic compounds (VOCs). The main VOCs are acetone, ethylbenzene, toluene, and mixed xylenes. b) areal/depth extent: the VOC plume from 14 closed-in-place underground storage tanks (USTs), and from spills which occurred during the manufacture of paint and lacquer, extends across the foot print of the Fyn Paint building into the adjacent sidewalks and parking lot. c) concentrations: Groundwater monitoring conducted in 2006 revealed non-aqueous phase liquid (NAPL) and dissolved-phase contamination in three of the on-site and off-site

FYN PAINT AND LACQUER CO., INC. (Continued) **S108524789**

monitoring wells. In March 2007, an Interim Remedial Measure (IRM) consisting of a groundwater pump and treatment system with an activated carbon filtration stage was installed and operated at the site. The Remedial Investigation (RI) was completed in January 2008. A Remedial Action Work Plan (RAWP) to address on-site and off-site contamination was approved by the Department in October 2009. In 2010, a pilot test for soil vapor extraction and dual phase extraction system was performed for additional remedial system design. In July 2011, the RCRA closure work plan was approved and RCRA closure activities continued through 2014. In May 2013 the supplemental remedial investigation work plan (SRIWP)was approved for off site (OU-2)contamination plume. In 2014, the Remedial Design for a dual phase extraction system (DPES) was approved and the system was installed. As of November 2014, the SRIWP for OU-2 has not been implemented and the Volunteer stopped paying for the remedial action. As a result, the Voluntary Cleanup Agreement for this site has been terminated. In March 2015, a new owner applied and the site was accepted into the Brownfield Cleanup Program under site no. C224154."

Health Problem: "It is unlikely that people will drink contaminated groundwater since the area is provided with public water. It is also unlikely that area residents will come in contact with contaminated soil and subsurface material since the site and the surrounding area are covered with buildings and pavement. If the site is redeveloped, construction workers or future site occupants may come in contact with site related contamination in soil if it is not handled properly. The potential for nearby residents and building occupants to breathe site-related contaminants that may migrate into nearby buildings via soil vapor intrusion will be evaluated. "

Dump: Not reported
Structure: Not reported
Lagoon: Not reported
Landfill: Not reported
Pond: Not reported
Disp Start: Not reported
Disp Term: Not reported
Lat/Long: Not reported
Dell: Not reported
Record Add: Not reported
Record Upd: Not reported
Updated By: Not reported
Own Op: Document Repository
Sub Type: C01
Owner Name: Not reported
Owner Company: Brooklyn Public Library - Greenpoint Branch
Owner Address: 107 Norman Ave. (at Leonard St.)
Owner Addr2: Not reported
Owner City,St,Zip: Brooklyn, NY 11222
Owner Country: United States of America
Own Op: 1
Sub Type: E
Owner Name: Jeffrey Herz, Esq
Owner Company: Kent River Corporation
Owner Address: Cullen and Dykman, LLP
Owner Addr2: 100 Quentin Roosevelt Ave.
Owner City,St,Zip: Garden City, NY 11530
Owner Country: United States of America
Own Op: Document Repository

FYN PAINT AND LACQUER CO., INC. (Continued) **S108524789**

Sub Type: C01
Owner Name: Not reported
Owner Company: Brooklyn Public Library - Leonard Branch
Owner Address: 81 Devoe St. (at Leonard)
Owner Addr2: Not reported
Owner City,St,Zip: Brooklyn, NY 11211
Owner Country: United States of America
Own Op: Document Repository
Sub Type: NNN
Owner Name: Ioana Munteanu-Ramnic, P.E.
Owner Company: NYSDEC
Owner Address: 47-40 21st St., First Floor
Owner Addr2: Not reported
Owner City,St,Zip: LIC, NY 11101
Owner Country: United States of America
HW Code: Not reported
Waste Type: Not reported
Waste Quantity: Not reported
Waste Code: Not reported
Crossref ID: Not reported
Cross Ref Type Code: Not reported
Cross Ref Type: Not reported
Record Added Date: Not reported
Record Updated: Not reported
Updated By: Not reported

Name: FYN PAINT AND LACQUER CO., INC.
Address: 230 KENT AVENUE
City,State,Zip: BROOKLYN, NY 11249
Site Code: 56974
Control Name: Landuse Restriction
HW Code: V00380
Control Code: 25
Control Type: INST
Dt record added: 11/21/2014
Dt rec updated: 11/21/2014
Updated By: IXMUNTEA
Site Code: 56974
Site Description: "Location: The 0.135 acre site is located in an urban area of Brooklyn at 230 Kent Avenue, Brooklyn, NY 11211 (Block 2362, Lot 1). It is bordered by Kent Avenue to the east, by River Street to the west, by North First Street to the south, and by Con Edison's former North First Street Oil Storage Terminal to the north. Site Features: On site it is a two story wood frame building with a partial basement. The building was used for paint and lacquer manufacturing. The site has a RCRA Closure Work Plan which began in 2011 (EPA # 001270867). Current Zoning: The current zoning is M3-1, heavy manufacturing. The site is located approximately 500 ft from the East River. The surrounding neighborhood consisted of warehouses, other manufacturing facilities, and residential buildings. In the last ten years, the neighborhood has transformed into a predominantly residential area. Historical Use: The site was a paint and lacquer manufacturing facility from 1930 to 2010. The facility was a large hazardous waste generator with an assigned EPA number 001270867. The owner of the site entered into a Voluntary Cleanup Agreement (VCA) with the Department in April 2001. Geology and Hydrogeology: The site is located in the Atlantic Coastal Plain. The geology of this

FYN PAINT AND LACQUER CO., INC. (Continued) **S108524789**

province is comprised of interbedded of sand clay and marl. The shallow soil beneath the site consists of 75 feet of medium and course sand, gravel and silt layers. The groundwater is 7 to 15 feet below grade. The groundwater flow direction is west towards East River. "

Env Problem: "Nature and Extent of Contamination: a) contamination: based on the investigations performed at the site it was revealed that the soil, soil vapor and groundwater are contaminated with volatile organic compounds (VOCs). The main VOCs are acetone, ethylbenzene, toluene, and mixed xylenes. b) areal/depth extent: the VOC plume from 14 closed-in-place underground storage tanks (USTs), and from spills which occurred during the manufacture of paint and lacquer, extends across the foot print of the Fyn Paint building into the adjacent sidewalks and parking lot. c) concentrations: Groundwater monitoring conducted in 2006 revealed non-aqueous phase liquid (NAPL) and dissolved-phase contamination in three of the on-site and off-site monitoring wells. In March 2007, an Interim Remedial Measure (IRM) consisting of a groundwater pump and treatment system with an activated carbon filtration stage was installed and operated at the site. The Remedial Investigation (RI) was completed in January 2008. A Remedial Action Work Plan (RAWP) to address on-site and off-site contamination was approved by the Department in October 2009. In 2010, a pilot test for soil vapor extraction and dual phase extraction system was performed for additional remedial system design. In July 2011, the RCRA closure work plan was approved and RCRA closure activities continued through 2014. In May 2013 the supplemental remedial investigation work plan (SRIWP)was approved for off site (OU-2)contamination plume. In 2014, the Remedial Design for a dual phase extraction system (DPES) was approved and the system was installed. As of November 2014, the SRIWP for OU-2 has not been implemented and the Volunteer stopped paying for the remedial action. As a result, the Voluntary Cleanup Agreement for this site has been terminated. In March 2015, a new owner applied and the site was accepted into the Brownfield Cleanup Program under site no. C224154."

Health Problem: "It is unlikely that people will drink contaminated groundwater since the area is provided with public water. It is also unlikely that area residents will come in contact with contaminated soil and subsurface material since the site and the surrounding area are covered with buildings and pavement. If the site is redeveloped, construction workers or future site occupants may come in contact with site related contamination in soil if it is not handled properly. The potential for nearby residents and building occupants to breathe site-related contaminants that may migrate into nearby buildings via soil vapor intrusion will be evaluated. "

Dump: Not reported
Structure: Not reported
Lagoon: Not reported
Landfill: Not reported
Pond: Not reported
Disp Start: Not reported
Disp Term: Not reported
Lat/Long: Not reported
Dell: Not reported
Record Add: Not reported
Record Upd: Not reported
Updated By: Not reported
Own Op: Document Repository

FYN PAINT AND LACQUER CO., INC. (Continued) **S108524789**

Sub Type: C01
Owner Name: Not reported
Owner Company: Brooklyn Public Library - Greenpoint Branch
Owner Address: 107 Norman Ave. (at Leonard St.)
Owner Addr2: Not reported
Owner City,St,Zip: Brooklyn, NY 11222
Owner Country: United States of America
Own Op: 1
Sub Type: E
Owner Name: Jeffrey Herz, Esq
Owner Company: Kent River Corporation
Owner Address: Cullen and Dykman, LLP
Owner Addr2: 100 Quentin Roosevelt Ave.
Owner City,St,Zip: Garden City, NY 11530
Owner Country: United States of America
Own Op: Document Repository
Sub Type: C01
Owner Name: Not reported
Owner Company: Brooklyn Public Library - Leonard Branch
Owner Address: 81 Devoe St. (at Leonard)
Owner Addr2: Not reported
Owner City,St,Zip: Brooklyn, NY 11211
Owner Country: United States of America
Own Op: Document Repository
Sub Type: NNN
Owner Name: Ioana Munteanu-Ramnic, P.E.
Owner Company: NYSDEC
Owner Address: 47-40 21st St., First Floor
Owner Addr2: Not reported
Owner City,St,Zip: LIC, NY 11101
Owner Country: United States of America
HW Code: Not reported
Waste Type: Not reported
Waste Quantity: Not reported
Waste Code: Not reported
Crossref ID: Not reported
Cross Ref Type Code: Not reported
Cross Ref Type: Not reported
Record Added Date: Not reported
Record Updated: Not reported
Updated By: Not reported

VCP:
Name: FYN PAINT AND LACQUER CO., INC.
Address: 230 KENT AVENUE
City,State,Zip: BROOKLYN, NY 11249
Program Type: VCP
Site Code: 56974
HW Code: V00380
Site Class: N
SWIS: 2401
Region: 2
Town: New York City
Acres: 0.135
Date Record Added: 11/30/2000
Date Record Updated: 02/27/2018
Updated By: JHOCONNE

FYN PAINT AND LACQUER CO., INC. (Continued) **S108524789**

Site Description: "Location: The 0.135 acre site is located in an urban area of Brooklyn at 230 Kent Avenue, Brooklyn, NY 11211 (Block 2362, Lot 1). It is bordered by Kent Avenue to the east, by River Street to the west, by North First Street to the south, and by Con Edison's former North First Street Oil Storage Terminal to the north. Site Features: On site it is a two story wood frame building with a partial basement. The building was used for paint and lacquer manufacturing. The site has a RCRA Closure Work Plan which began in 2011 (EPA # 001270867). Current Zoning: The current zoning is M3-1, heavy manufacturing. The site is located approximately 500 ft from the East River. The surrounding neighborhood consisted of warehouses, other manufacturing facilities, and residential buildings. In the last ten years, the neighborhood has transformed into a predominantly residential area. Historical Use: The site was a paint and lacquer manufacturing facility from 1930 to 2010. The facility was a large hazardous waste generator with an assigned EPA number 001270867. The owner of the site entered into a Voluntary Cleanup Agreement (VCA) with the Department in April 2001. Geology and Hydrogeology: The site is located in the Atlantic Coastal Plain. The geology of this province is comprised of interbedded of sand clay and marl. The shallow soil beneath the site consists of 75 feet of medium and course sand, gravel and silt layers. The groundwater is 7 to 15 feet below grade. The groundwater flow direction is west towards East River. "

Env Problem: "Nature and Extent of Contamination: a) contamination: based on the investigations performed at the site it was revealed that the soil, soil vapor and groundwater are contaminated with volatile organic compounds (VOCs). The main VOCs are acetone, ethylbenzene, toluene, and mixed xylenes. b) areal/depth extent: the VOC plume from 14 closed-in-place underground storage tanks (USTs), and from spills which occurred during the manufacture of paint and lacquer, extends across the foot print of the Fyn Paint building into the adjacent sidewalks and parking lot. c) concentrations: Groundwater monitoring conducted in 2006 revealed non-aqueous phase liquid (NAPL) and dissolved-phase contamination in three of the on-site and off-site monitoring wells. In March 2007, an Interim Remedial Measure (IRM) consisting of a groundwater pump and treatment system with an activated carbon filtration stage was installed and operated at the site. The Remedial Investigation (RI) was completed in January 2008. A Remedial Action Work Plan (RAWP) to address on-site and off-site contamination was approved by the Department in October 2009. In 2010, a pilot test for soil vapor extraction and dual phase extraction system was performed for additional remedial system design. In July 2011, the RCRA closure work plan was approved and RCRA closure activities continued through 2014. In May 2013 the supplemental remedial investigation work plan (SRIWP)was approved for off site (OU-2)contamination plume. In 2014, the Remedial Design for a dual phase extraction system (DPES) was approved and the system was installed. As of November 2014, the SRIWP for OU-2 has not been implemented and the Volunteer stopped paying for the remedial action. As a result, the Voluntary Cleanup Agreement for this site has been terminated. In March 2015, a new owner applied and the site was accepted into the Brownfield Cleanup Program under site no. C224154."

Health Problem: "It is unlikely that people will drink contaminated groundwater since the area is provided with public water. It is also unlikely that area residents will come in contact with contaminated soil and subsurface material since the site and the surrounding area are covered with

FYN PAINT AND LACQUER CO., INC. (Continued) **S108524789**

buildings and pavement. If the site is redeveloped, construction workers or future site occupants may come in contact with site related contamination in soil if it is not handled properly. The potential for nearby residents and building occupants to breathe site-related contaminants that may migrate into nearby buildings via soil vapor intrusion will be evaluated. "

Dump:	Not reported
Structure:	Not reported
Lagoon:	Not reported
Landfill:	Not reported
Pond:	Not reported
Disp Start:	Not reported
Disp Term:	Not reported
Lat/Long:	Not reported
Dell:	Not reported
Record Add:	Not reported
Record Upd:	Not reported
Updated By:	Not reported
Own Op:	Document Repository
Sub Type:	C01
Owner Name:	Not reported
Owner Company:	Brooklyn Public Library - Greenpoint Branch
Owner Address:	107 Norman Ave. (at Leonard St.)
Owner Addr2:	Not reported
Owner City,St,Zip:	Brooklyn, NY 11222
Owner Country:	United States of America
Own Op:	1
Sub Type:	E
Owner Name:	Jeffrey Herz, Esq
Owner Company:	Kent River Corporation
Owner Address:	Cullen and Dykman, LLP
Owner Addr2:	100 Quentin Roosevelt Ave.
Owner City,St,Zip:	Garden City, NY 11530
Owner Country:	United States of America
Own Op:	Document Repository
Sub Type:	C01
Owner Name:	Not reported
Owner Company:	Brooklyn Public Library - Leonard Branch
Owner Address:	81 Devoe St. (at Leonard)
Owner Addr2:	Not reported
Owner City,St,Zip:	Brooklyn, NY 11211
Owner Country:	United States of America
Own Op:	Document Repository
Sub Type:	NNN
Owner Name:	Ioana Munteanu-Ramnic, P.E.
Owner Company:	NYSDEC
Owner Address:	47-40 21st St., First Floor
Owner Addr2:	Not reported
Owner City,St,Zip:	LIC, NY 11101
Owner Country:	United States of America
HW Code:	Not reported
Waste Type:	Not reported
Waste Quantity:	Not reported
Waste Code:	Not reported
Crossref ID:	Not reported
Cross Ref Type Code:	Not reported
Cross Ref Type:	Not reported

FYN PAINT AND LACQUER CO., INC. (Continued) **S108524789**

Record Added Date: Not reported
Record Updated: Not reported
Updated By: Not reported

BROWNFIELDS:

Name:	FYN PAINT AND LACQUER CO., INC. - OFF-SITE
Address:	230 KENT AVENUE
City,State,Zip:	BROOKLYN, NY 11249
Program:	BCP
Site Code:	509286
Acres:	Not reported
HW Code:	C224154A
SWIS:	2401
Town:	New York City
Record Added Date:	06/17/2015
Record Updated Date:	05/29/2021
Update By:	JHOCONNE
Site Description:	"The area of concern subject to this work is considered off-site from BCP site C224154 and reflects the investigation and possible remediation of contamination that may have migrated from that site. This work is being carried out as provided for under the Environmental Conservation Law Section 27-1411.5. Please see C224154 for further information regarding the status of the site in the Brownfield Cleanup program. Location: The Fyn Paint and Lacquer Co., Inc.- Off-Site is located in an urban area in Brooklyn, Kings County. The site is situated on the block bounded by Kent Avenue to the east, Metropolitan Avenue to the north, North First Street to the south and River Street to the west. Site Features: The site consists of the areas surrounding the Fyn Paint facility. Site Geology and Hydrogeology: Based on information collected during the investigation of C224154, shallow soil consist fill material followed by medium and coarse grained brown sand with some silt and a trace of gravel. In general, the subsurface consists of interbedded layers of sand, gravel, clay and silt to approximately 65 feet below ground surface (bgs). Groundwater flow direction is toward the west. The depth to groundwater is approximately 12 to 15 ft below grade. The East River is located approximately 500 feet to the west of the Fyn Paint site. "
	Not reported
Env Problem:	"Nature and Extent of Contamination: The remedial investigation for the C224154 site revealed: a) contamination: the soil, soil vapor and the groundwater are contaminated with volatile organic compounds (VOCs). The main VOCs are acetone, ethylbenzene, toluene, and mixed xylenes which have migrated off-site from C224154. b) areal/depth extent: the VOC plume from site C224154 extends across the footprint of the Fyn Paint building under the adjacent sidewalks, parking lot and streets. c) concentrations: Groundwater monitoring conducted in 2006 revealed non-aqueous phase liquid (NAPL) and dissolved-phase contamination in on-site and off-site monitoring wells. "
Health Problem:	"Information submitted with the BCP application regarding the conditions at the site are currently under review and will be revised as additional information becomes available."
Dump:	False
Structure:	False
Lagoon:	False
Landfill:	False
Pond:	False
Disp Start:	Not reported

FYN PAINT AND LACQUER CO., INC. (Continued) **S108524789**

Disp Term:	Not reported
Lat/Long:	Not reported
Dell:	Not reported
Record Add:	2016-01-11 14:18:00
Record Upd:	2016-01-11 14:18:00
Updated By:	JHOCONNE
Own Op:	Not reported
Sub Type:	Not reported
Owner Name:	Not reported
Owner Company:	Not reported
Owner Address:	Not reported
Owner Addr2:	Not reported
Owner City,St,Zip:	Not reported
Owner Country:	Not reported
HW Code:	C224154A
Waste Type:	xylene (mixed)
Waste Quantity:	UNKNOWN
Waste Code:	Not reported
HW Code:	C224154A
Waste Type:	ethylbenzene
Waste Quantity:	UNKNOWN
Waste Code:	Not reported
HW Code:	C224154A
Waste Type:	toluene
Waste Quantity:	UNKNOWN
Waste Code:	Not reported
HW Code:	C224154A
Waste Type:	acetone
Waste Quantity:	UNKNOWN
Waste Code:	Not reported
Crossref ID:	9815508
Cross Ref Type Code:	01
Cross Ref Type:	Spill No.
Record Added Date:	2015-06-17 16:34:00
Record Updated:	2015-06-17 16:34:00
Updated By:	IXMUNTEA
Crossref ID:	1112968
Cross Ref Type Code:	01
Cross Ref Type:	Spill No.
Record Added Date:	2015-06-17 16:34:00
Record Updated:	2015-06-17 16:34:00
Updated By:	IXMUNTEA
Crossref ID:	V00380
Cross Ref Type Code:	04
Cross Ref Type:	VCP Site ID
Record Added Date:	2015-06-17 15:31:00
Record Updated:	2015-06-17 15:32:00
Updated By:	IXMUNTEA
Crossref ID:	nyd001270867
Cross Ref Type Code:	06
Cross Ref Type:	RCRA EPA ID No.
Record Added Date:	2015-06-17 16:33:00
Record Updated:	2015-06-17 16:33:00
Updated By:	IXMUNTEA
Crossref ID:	2-000151
Cross Ref Type Code:	17
Cross Ref Type:	CBS No.

FYN PAINT AND LACQUER CO., INC. (Continued) **S108524789**

Record Added Date:	2015-06-17 16:35:00
Record Updated:	2015-06-17 16:35:00
Updated By:	IXMUNTEA
Crossref ID:	2-1480
Cross Ref Type Code:	19
Cross Ref Type:	MOSF No.
Record Added Date:	2015-06-17 16:35:00
Record Updated:	2015-06-17 16:35:00
Updated By:	IXMUNTEA
Crossref ID:	224154
Cross Ref Type Code:	20
Cross Ref Type:	Haz. Substance ID
Record Added Date:	2015-06-17 15:33:00
Record Updated:	2015-06-17 15:33:00
Updated By:	IXMUNTEA
Crossref ID:	00-temp-02-95
Cross Ref Type Code:	20
Cross Ref Type:	Haz. Substance ID
Record Added Date:	2015-06-17 16:36:00
Record Updated:	2015-06-17 16:36:00
Updated By:	IXMUNTEA
Crossref ID:	C224154
Cross Ref Type Code:	22
Cross Ref Type:	BCP Site ID
Record Added Date:	2015-06-17 15:33:00
Record Updated:	2015-06-17 15:33:00
Updated By:	IXMUNTEA
Crossref ID:	9910798
Cross Ref Type Code:	01
Cross Ref Type:	Spill No.
Record Added Date:	2021-03-30 12:41:00
Record Updated:	2021-03-30 12:41:00
Updated By:	JHOCONNE

Name:	FYN PAINT AND LACQUER CO., INC.
Address:	230 KENT AVENUE
City,State,Zip:	BROOKLYN, NY 11249
Program:	BCP
Site Code:	502562
Acres:	0.125
HW Code:	C224154
SWIS:	2401
Town:	New York City
Record Added Date:	12/04/2014
Record Updated Date:	06/07/2021
Update By:	JHOCONNE
Site Description:	"Location: The Fyn Paint and Lacquer Co., Inc. site is a 0.125 acres site located in an urban area of Brooklyn at 230 Kent Avenue, Brooklyn, NY 11211 (Block 2362, Lot 1). It is bordered by Kent Avenue to the east, River Street to the west, North First Street to the south, and Con Edison's former North First Street Oil Storage Terminal to the north. Site Features: Prior to demolition, the site consisted of an unoccupied two-story industrial/warehouse building with a gross floor area of approximately 5,862 square feet. A small basement contained the heating oil tank, furnace and controls for the sprinkler system. These structures were demolished in March 2019. Current Zoning and Land Use: The site land use is currently zoned as

FYN PAINT AND LACQUER CO., INC. (Continued) **S108524789**

Industrial and Manufacturing (M3-1). Past Use of the Site: Past land uses associated with the site included a chemical and coatings company (circa 1949) and paint and lacquer manufacturing (1959 - 2011). Prior to entry into the BCP, the site was managed under New York State s Voluntary Cleanup Program (VCP). Under the VCP a dual phase extraction system was installed to address on-site and off-site contamination in soil and groundwater. The system has been operating intermittently since 2012. Site Geology and Hydrogeology: The ground surface at the property consists of concrete and asphalt pavement. The shallow soil beneath the property consist of medium and coarse grained brown sand with some silt and a trace of gravel. In general, the subsurface consists of interbedded layers of sand, gravel, clay and silt to approximately 65 feet below ground surface (fbgs). Groundwater flow direction beneath the property is toward the west. The depth to groundwater is approximately 12 to 15 fbgs. The East River is approximate 500 feet to the west of the site boundary."

Env Problem:

"Nature and Extent of Contamination: Remediation at the site is completed. Prior to remediation, the primary contaminants of concern at the site included volatile organic compounds such as acetone, ethylbenzene, toluene and mixed xylene in soil, and groundwater. Remedial action has successfully achieved a Track 4 restricted residential cleanup. Remaining contamination in soil, groundwater and soil vapor is being managed under a Site Management Plan (SMP). An Environmental Easement will limit the future use of the property, restrict the use of groundwater and require compliance with the SMP. All engineering controls of the remedy will be operated and maintained under the SMP. Prior to remediation: A remedial investigation for the site was completed under the Voluntary Cleanup Program, site code V00380. Soil and groundwater samples were analyzed for volatile organic compounds (VOCs), semi volatile organic compounds (SVOCs), metals, pesticides/herbicides, and PCBs. The investigation identified the primary contaminants of concern in soil, soil vapor and groundwater as VOCs including acetone, ethylbenzene, toluene, and mixed xylenes from the 14 closed in place underground storage tanks (USTs), and from spills which occurred during 50 years of manufacturing of paint and lacquer. Soil - VOCs in soil extend across the footprint of the Fyn Paint building and beneath the adjacent property and sidewalks to the north and west. The contaminants in soil include xylene at concentrations of up to 7,000 parts per million (ppm), acetone at 19 ppm, toluene at 4,000 ppm, and ethylbenzene at 1,700 ppm. Groundwater - During the groundwater monitoring sampling event conducted in October 2015, non-aqueous phase liquid (NAPL) and dissolved phase contamination was detected in on-site and off-site monitoring wells. In on-site monitoring wells the dissolved toluene was as high as 16,000 parts per billion (ppb), xylene was as high as 13,400 ppb, and ethylbezene was as high as 1,700 ppb. In the adjacent off-site monitoring wells the toluene was as high as 240,000 ppb, xylene was as high as 108,000 ppb, ethylbenzene was as high as 18,000 ppb, and acetone was as high as 35,000 ppb. An off-site monitoring well across Kent Avenue had toluene as high as 370,000 ppb. Sub slab vapor - Sub slab vapor samples were collected beneath the on-site building s basement slab and the following VOCs were detected: acetone at up to 6,400 micrograms per cubic meter (ug/m3); benzene at 1,200 ug/m3; toluene at 180,000 ug/m3; xylene at 186,000 ug/m3 and ethylbenzene at 36,000 ug/m3. Contaminants in sub slab vapor extend to the property boundaries. "

FYN PAINT AND LACQUER CO., INC. (Continued) **S108524789**

Health Problem:	"Remedial actions are complete and measures are in place to prevent people from coming in contact with residual site contamination."
Dump:	False
Structure:	True
Lagoon:	False
Landfill:	False
Pond:	False
Disp Start:	1950
Disp Term:	Not reported
Lat/Long:	Not reported
Dell:	Not reported
Record Add:	2014-12-04 11:46:00
Record Upd:	2020-09-17 14:44:00
Updated By:	GWBURKE
Own Op:	6
Sub Type:	P03
Owner Name:	Charles Warren
Owner Company:	Kent Riverview LLC
Owner Address:	1177 Avenue of the Americas
Owner Addr2:	c/o Kramer Levin Naftalis & Frankel LLP
Owner City,St,Zip:	New york, NY 10036
Owner Country:	United States of America
Own Op:	1
Sub Type:	NNN
Owner Name:	Charles S. Warren. ESQ.
Owner Company:	Kent Riverview LLC
Owner Address:	c/o Kramer Levin Naftalis & Frankel LLP
Owner Addr2:	1177 Avenue of the Americas
Owner City,St,Zip:	New York, NY 10036
Owner Country:	United States of America
Own Op:	Document Repository
Sub Type:	NNN
Owner Name:	Not reported
Owner Company:	Brooklyn Public Library - Leonard Branch
Owner Address:	81 Devoe Street at Leonard St.
Owner Addr2:	Not reported
Owner City,St,Zip:	Brooklyn, NY 11211
Owner Country:	United States of America
Own Op:	Document Repository
Sub Type:	NNN
Owner Name:	Not reported
Owner Company:	Brooklyn Public Library - Greenpoint Branch
Owner Address:	107 Norman Avenue at Leonard St.
Owner Addr2:	Not reported
Owner City,St,Zip:	Brooklyn, NY 11222
Owner Country:	United States of America
Own Op:	Document Repository
Sub Type:	C01
Owner Name:	Not reported
Owner Company:	Brooklyn Community Board No. 1
Owner Address:	435 Graham Avenue
Owner Addr2:	Not reported
Owner City,St,Zip:	Brooklyn, NY 11211
Owner Country:	United States of America
HW Code:	C224154
Waste Type:	XYLENE (MIXED)
Waste Quantity:	UNKNOWN

FYN PAINT AND LACQUER CO., INC. (Continued) **S108524789**

Waste Code:	Not reported
HW Code:	C224154
Waste Type:	TOLUENE
Waste Quantity:	UNKNOWN
Waste Code:	Not reported
HW Code:	C224154
Waste Type:	ACETONE
Waste Quantity:	UNKNOWN
Waste Code:	Not reported
HW Code:	C224154
Waste Type:	ETHYLBENZENE
Waste Quantity:	UNKNOWN
Waste Code:	Not reported
HW Code:	C224154
Waste Type:	benzene
Waste Quantity:	UNKNOWN
Waste Code:	Not reported
Crossref ID:	9815508
Cross Ref Type Code:	01
Cross Ref Type:	Spill No.
Record Added Date:	2015-02-25 14:42:00
Record Updated:	2015-02-25 14:42:00
Updated By:	IXMUNTEA
Crossref ID:	1112968
Cross Ref Type Code:	01
Cross Ref Type:	Spill No.
Record Added Date:	2015-02-25 14:41:00
Record Updated:	2015-02-25 14:41:00
Updated By:	IXMUNTEA
Crossref ID:	224154
Cross Ref Type Code:	02
Cross Ref Type:	HW Site ID
Record Added Date:	2015-02-25 14:42:00
Record Updated:	2015-02-25 14:44:00
Updated By:	IXMUNTEA
Crossref ID:	V00380
Cross Ref Type Code:	04
Cross Ref Type:	VCP Site ID
Record Added Date:	2015-02-24 14:46:00
Record Updated:	2015-02-24 14:46:00
Updated By:	IXMUNTEA
Crossref ID:	nyd001270867
Cross Ref Type Code:	06
Cross Ref Type:	RCRA EPA ID No.
Record Added Date:	2015-02-25 14:43:00
Record Updated:	2015-02-25 14:43:00
Updated By:	IXMUNTEA
Crossref ID:	2-000151
Cross Ref Type Code:	17
Cross Ref Type:	CBS No.
Record Added Date:	2015-02-25 14:43:00
Record Updated:	2015-02-25 14:43:00
Updated By:	IXMUNTEA
Crossref ID:	2-1480
Cross Ref Type Code:	19
Cross Ref Type:	MOSF No.
Record Added Date:	2015-02-25 14:43:00

FYN PAINT AND LACQUER CO., INC. (Continued) **S108524789**

Record Updated:	2015-02-25 14:43:00
Updated By:	IXMUNTEA
Crossref ID:	00temp-02-95(I
Cross Ref Type Code:	20
Cross Ref Type:	Haz. Substance ID
Record Added Date:	2015-02-25 14:44:00
Record Updated:	2015-02-25 14:44:00
Updated By:	IXMUNTEA
Crossref ID:	C224154A
Cross Ref Type Code:	22
Cross Ref Type:	BCP Site ID
Record Added Date:	2015-06-17 15:33:00
Record Updated:	2015-06-17 15:33:00
Updated By:	IXMUNTEA
Crossref ID:	C224154
Cross Ref Type Code:	22
Cross Ref Type:	BCP Site ID
Record Added Date:	2019-12-17 11:55:00
Record Updated:	2019-12-17 11:55:00
Updated By:	JCGRATHW
Crossref ID:	C224154-02-15
Cross Ref Type Code:	23
Cross Ref Type:	Agreement/Consent Order Number
Record Added Date:	2019-11-06 09:46:00
Record Updated:	2019-12-17 11:11:00
Updated By:	SMQUANDT
Crossref ID:	2019000376468
Cross Ref Type Code:	25
Cross Ref Type:	County Recording Identifier
Record Added Date:	2019-11-19 13:58:00
Record Updated:	2019-12-17 11:11:00
Updated By:	SMQUANDT

342
ENE
1/2-1
0.721 mi.
3805 ft.

FORMER SPIC AND SPAN CLEANERS **NY SHWS S109416408**
315 KINGSLAND AVE **NY Spills N/A**
BROOKLYN, NY 11222

Relative: Higher

Actual: 20 ft.

SHWS:

Name:	FORMER SPIC AND SPAN CLEANERS AND DYERS INC.
Address:	315 KINGSLAND AVENUE
City,State,Zip:	BROOKLYN, NY 11222
Program:	HW
Site Code:	405850
Classification:	Significant threat to the public health or environment - action required.
Region:	2
Acres:	0.510
HW Code:	224129
Record Add:	10/28/2008
Record Upd:	03/25/2021
Updated By:	HMDUDEK

Site Description: "Location: The 0.51 acre site is located at 313-315 Kingsland Avenue in the Greenpoint section of Kings County (Borough of Brooklyn, New York City). The site is located on the southwest corner of the intersection of Kingsland and Norman Avenues. Site Features: The site is completely covered by multiple buildings of varying construction

FORMER SPIC AND SPAN CLEANERS (Continued) **S109416408**

and height. Numerous other commercial and industrial properties are located to the north, east, and west of the site. A large residential area is located immediately south of the site, and extends south along both Kingsland Avenue and Monitor Street. A large sewage treatment plant is located approximately 1/2 mile north of the site. Current Zoning/Use(s): The site is zoned for both residential and light manufacturing. The site is partially occupied, and is utilized for a variety of purposes (residential, warehousing, etc.). Historical Use(s): The Department began a Site Characterization in this area during the Spring of 2007 as part of a plume trackdown investigation (Meeker Avenue Plume Trackdown, DEC Site ID No. 224121). This particular location was specifically targeted for investigation based on Sanborn fire insurance map data indicating that the site was operated by Spic and Span Cleaners and Dyers, Inc. (a.k.a. Eastern District Dye Works) from the early 1900's until the mid-1960's. The Meeker Avenue Plume Trackdown Site Characterization in the area of this site was conducted in several phases, and was completed in the Summer of 2009. Operable Units: The site was divided up into two operable units. An operable unit represents a portion of a remedial program for a site that for technical or administrative reasons can be addressed separately to investigate, eliminate or mitigate a release, threat of release or exposure pathway resulting from the site contamination. Operable Unit 1 (OU-01) consists of the on-site source area which includes the sidewalk adjacent to 315 Kingsland Avenue. All remaining off-site contamination will be investigated and remediated separately as Operable Unit 2 (OU-02). 300 Kingsland Avenue is suspected to be part of the former Spic and Span operation and will be addressed as part of OU-02.. Site Geology and Hydrogeology: The site is underlain by a fill unit (0.5-10' thick), a stratified sand unit with some to no fines (over 120' thick), a discontinuous glacial till unit within the sand unit (0.5-50' thick), a discontinuous clayey silt unit within the sand unit (0.5-25' thick), and the Raritan Formation (approximately 138.5' below ground surface). Groundwater is approximately 11-25' below ground surface in the vicinity of the site. Groundwater flows north to northeast toward Newtown Creek, which lies approximately 1,300' northeast of the site."

Env Problem: "Nature and Extent of Contamination: - Groundwater The primary contaminant of concern at the site is tetrachloroethene (PCE). PCE has been found in shallow groundwater at concentrations up to 39,000 ppb, and in deep groundwater at concentrations up to 170,000 ppb, exceeding the Part 703.5 class GA standard of 5 ppb. PCE DNAPL has also been found on-site at concentrations up to 1,000,000 ppm (100%) in deep monitoring wells. Trichloroethene (up to 5,000 ppb), cis-1,2-dichloroethene (up to 14,000 ppb), and vinyl chloride (up to 3,200 ppb) have also been found in shallow groundwater at concentrations above their respective Part 703.5 class GA standards (5 ppb each). - Soil PCE has been found in soil up to 290,000 ppm, well above the soil cleanup objective for unrestricted use (1.3 ppm). -Soil Vapor and Indoor Air Concentrations of PCE in soil vapor have been found up to 8,200,000 ug/m^3, and in indoor air up to 170 ug/m^3. Concentrations of TCE in soil vapor have been found up to 32,000 ug/m^3, and in indoor air up to 12 ug/m^3. Significant Threat: The site poses a significant threat to public health and the environment."

Health Problem: "Exposure to site-related contamination in drinking water and soil is unlikely since area homes and businesses are supplied with public

FORMER SPIC AND SPAN CLEANERS (Continued) **S109416408**

water and contaminants are below the ground surface. Since the possibility exists for vapors from site-related chemicals to migrate into nearby homes and businesses, soil vapor intrusion sampling will continue in the area and data evaluated as they become available. "

Dump:	False
Structure:	True
Lagoon:	False
Landfill:	False
Pond:	False
Disp Start:	Not reported
Disp Term:	Not reported
Lat/Long:	Not reported
Dell:	Not reported
Record Add:	2008-10-28 12:22:00
Record Upd:	2013-09-20 14:09:00
Updated By:	ldennist
Own Op:	1
Sub Type:	01
Owner Name:	Not reported
Owner Company:	DELTA PROPERTY ASSOCIATES
Owner Address:	260 NORMAN AVENUE
Owner Addr2:	Not reported
Owner City,St,Zip:	Brooklyn, NY 11222
Owner Country:	United States of America
Own Op:	Document Repository
Sub Type:	C04
Owner Name:	David Camara
Owner Company:	Brooklyn Public Library - Leonard Branch
Owner Address:	81 Devoe Street
Owner Addr2:	Not reported
Owner City,St,Zip:	Brooklyn, NY 11211
Owner Country:	United States of America
Own Op:	Document Repository
Sub Type:	C01
Owner Name:	Not reported
Owner Company:	Brooklyn Community Board #1
Owner Address:	435 Graham Avenue
Owner Addr2:	Not reported
Owner City,St,Zip:	Brooklyn, NY 11222
Owner Country:	United States of America
Own Op:	1
Sub Type:	05
Owner Name:	Jean Chau
Owner Company:	DOUBLE STAR REALESTATE, INC.
Owner Address:	307 KINGSLAND AVENUE
Owner Addr2:	Not reported
Owner City,St,Zip:	Brooklyn, NY 11222
Owner Country:	United States of America
Own Op:	1
Sub Type:	05
Owner Name:	FRANK CHAN
Owner Company:	DOUBLE STAR REALESTATE, INC.
Owner Address:	307 KINGSLAND AVENUE
Owner Addr2:	Not reported
Owner City,St,Zip:	Brooklyn, NY 11222
Owner Country:	United States of America
Own Op:	1

FORMER SPIC AND SPAN CLEANERS (Continued) **S109416408**

Sub Type:	05
Owner Name:	Sam Gee
Owner Company:	Delta Property Associates
Owner Address:	276 Grand Street
Owner Addr2:	Not reported
Owner City,St,Zip:	New York, NY 10002
Owner Country:	United States of America
HW Code:	224129
Waste Type:	TETRACHLOROETHYLENE (PCE)
Waste Quantity:	UNKNOWN
Waste Code:	Not reported
HW Code:	224129
Waste Type:	tetrachloroethene (PCE)
Waste Quantity:	UNKNOWN
Waste Code:	Not reported
Crossref ID:	224121
Cross Ref Type Code:	02
Cross Ref Type:	HW Site ID
Record Added Date:	2009-01-30 12:35:00
Record Updated:	2009-01-30 12:35:00
Updated By:	JAAVERSA
Crossref ID:	224132
Cross Ref Type Code:	02
Cross Ref Type:	HW Site ID
Record Added Date:	2008-10-31 14:34:00
Record Updated:	2008-10-31 14:34:00
Updated By:	MOBARRIE
Crossref ID:	224131
Cross Ref Type Code:	02
Cross Ref Type:	HW Site ID
Record Added Date:	2008-10-31 14:34:00
Record Updated:	2008-10-31 14:34:00
Updated By:	MOBARRIE
Crossref ID:	224130
Cross Ref Type Code:	02
Cross Ref Type:	HW Site ID
Record Added Date:	2008-10-31 14:34:00
Record Updated:	2008-10-31 14:34:00
Updated By:	MOBARRIE

SPILLS:

Name:	FORMER SPIC AND SPAN CLEANERS
Address:	315 KINGSLAND AVE
City,State,Zip:	BROOKLYN, NY 11222
Spill Number/Closed Date:	1402556 / 2016-03-04
Facility ID:	1402556
Facility Type:	ER
DER Facility ID:	450762
Site ID:	495884
DEC Region:	2
Spill Cause:	Equipment Failure
Spill Class:	D3
SWIS:	2401
Spill Date:	2014-06-09
Investigator:	DKHARRIN
Referred To:	Not reported
Reported to Dept:	2014-06-09

FORMER SPIC AND SPAN CLEANERS (Continued) **S109416408**

CID:	Not reported
Water Affected:	Not reported
Spill Source:	Unknown
Spill Notifier:	Other
Cleanup Ceased:	Not reported
Cleanup Meets Std:	True
Last Inspection:	Not reported
Recommended Penalty:	False
UST Trust:	False
Remediation Phase:	0
Date Entered In Computer:	2014-06-09
Spill Record Last Update:	2016-03-04
Spiller Name:	SCOTT MCCABE
Spiller Company:	FORMER SPIC AND SPAN CLEANERS
Spiller Address:	315 KINGSLAND AVE
Spiller Company:	999
Contact Name:	SCOTT MCCABE
DEC Memo:	"6/9/2014: During investigation work being conducted at a State Superfund site (Former Spic and Span Cleaners, DEC Site ID No. 224129), a UST was discovered beneath the southern portion of a vacant warehouse during pre-clearing activities. DEC PM (Harrington) directed the standby consultant (URS Corporation) to call in a spill for this site. Soils surrounding the tank have been found to contain visual and olfactory evidence of petroleum contamination. (Harrington) 6/9/2014: H. Patel (DEC - Region 2) received spill from dispatch. Patel contacted D. Harrington (DEC PM - Central Office) to discuss the case, and subsequently assigned it to him. 6/16/2014: URS personel have uncovered a portion of the UST located inside the property (vacant warehouse located at 315 Kingsland Avenue/260 Norman Avenue). Tank appears to be oriented long-way north to south, and is approximately 10' in length. Tank was approximately 14 below grade. Through a hole in the top of the tank, it was observed to be single-walled steel approximately 1/4 thick, and approximately 4' in diameter. There appears to be ~6 of an unidentified liquid at the bottom of the tank. Contents smelled like a mixture of weathered petroleum and solvents such as paint thinner or wood stripper. (Harrington) 6/17/2014: URS personnel collected a product sample from the UST and submitted it to the lab. Product will be analyzed for VOCs, SVOCs, PCBs, RCRA characteristics, viscosity, surface tension, and specific gravity. (Harrington) 11/21/2014: PM requested URS to generate report detailing the findings of investigation surrounding the UST inside the building. Report will include sampling results from soil and product samples, and a tank removal estimate. (Harrington) 12/26/2014: PM sent an e-mail to URS Corporation commenting on the draft UST data summary report for the work done inside the vacant building at 315 Kingsland Avenue. Numerous changes need to be made before the report can be finalized. (Harrington) 1/24/2015: PM sent an e-mail to URS Corporation approving the revised UST data summary report on 1/9/15. This report was distributed to interested parties (including Community Board 1 and Greenpoint branch of Brooklyn Public Library) on 1/21/15. (Harrington) 3/30/2015: PM sent an e-mail to URS Corp. requesting budget estimate for IRM regarding DNAPL recovery and oversight work related to the removal of the UST inside the building (which will be handled separately under response call-out with Island Pump and Tank). (Harrington) 5/18/2015: The Department sent a WA Issuance/Notice to Proceed letter to URS Corporation for the development of the Schedule 2.11 budget package

FORMER SPIC AND SPAN CLEANERS (Continued) **S109416408**

regarding the IRM work assignment. This package is due to the Department in mid-June. (Harrington) 7/21/2015: DEC sent the WA Approval Letter to URS Corporation for the initiation of this IRM work assignment. IRM covers both UST removal and DNAPL recovery at the site. Call-out for tank removal to be completed by PM shortly. (Harrington) 7/31/2015: DEC PM issues call-out 124051 to Island Pump and Tank (IPT) for the completion of UST removal within the abandoned warehouse building at 315 Kingsland Avenue/260 Norman Avenue. Site visit with IPT and URS to be completed week of August 17th. (Harrington) 8/19/2015: DEC PM conducted kick-off meeting with URS and IPT personnel regarding the UST removal from the site building. IPT to confirm the permits needed before initiating work. URS will be providing scope for structural support of roof to IPT shortly. (Harrington) 9/21/2015: IPT mobilizes to the site to complete tank pull. Wall pockets are cut into the south, east, and west walls for placement of structural steel to support the building roof. Bobcat, mini-excavator, scissor lift, and steel brought to the site. (Harrington) 9/22/2015: IPT places the structural steel beams (W12x30) in place (one east-west beam supported by east and west wall pockets, and two north-south beams supported by southern wall pockets and east-west beam). Roof made placement difficult as there is a 5 sag in the middle, as well as numerous sprinkler lines (one of which was cut and capped). (Harrington) 9/23/2015: IPT welds the steel beams together, and seals up the wall pockets with brick and mortar mix. The scissor lift is removed from the site. UST top is exposed at the southern end. There appears to be ~11 of liquid in the tank. It smells like a mix of gasoline and paint stripper. Vent and fill lines are noted heading east from the tank toward the sidewalk. Tank appears to be at an angle descending to the north. (Harrington) 9/24/2015: IPT vacuum truck removes 225 gallons of a Class 3 flammable liquid (ID Number 1993). Tank is removed from the ground and cleaned. There were a lot of holes in the tank bottom; leaks were minimized by clay soils beneath tank. Stained soils evident beneath tank. Soil samples collected by URS. IPT over-excavated the area and stockpiled contaminated soil for shipment off-site. (Harrington) 9/25/2015: IPT completed soil excavations in the UST area to the extent feasible given conditions. URS collected confirmatory samples. MJ Engineering and Land Surveying completed an updated survey of the building interior, UST location, sample locations, and excavation boundaries. (Harrington) 9/28/2015: IPT completes backfill of excavation with clean fill, then finishes by saw-cutting the rough edges in the floor and capping the backfill with a 6 layer of concrete (with wire mesh) to match the surrounding floor. IPT demobilizes from the site. (Harrington) 12/28/2015: IPT has submitted paperwork regarding their efforts to remove the UST at the property. This paperwork was approved in an e-mail to IPT. Reporting on the overall effort will be received from URS in late January-early February 2016. (Harrington) 3/4/2016: URS submitted the UST closure report. Confirmatory soil sampling indicates all contaminated soil has been removed from the site. Spill closed. (Harrington)"

Remarks: "Unknown UST (4'x10') discovered during test borings and contaminated soil found. DEC Dave Harrington out of Albany Ofc is aware and project manager. Cleanup is pending. Tank still in the ground."

All Materials:

Site ID: 495884
Operable Unit ID: 1245379
Operable Unit: 01

FORMER SPIC AND SPAN CLEANERS (Continued) **S109416408**

Material ID:	2246387
Material Code:	0001A
Material Name:	#2 fuel oil
Case No.:	Not reported
Material FA:	Petroleum
Quantity:	Not reported
Units:	Not reported
Recovered:	Not reported
Oxygenate:	False

---

343 NNE 1/2-1 0.761 mi. 4019 ft. **FORMER NEY SMELTING AND REFINING COMPANY** **NY SHWS** **S113916765**
269 FREEMAN STREET **N/A**
GREENPOINT, NY 11222

Relative: Higher

Actual: 11 ft.

SHWS:

Name:	FORMER NEY SMELTING AND REFINING COMPANY
Address:	269 FREEMAN STREET
City,State,Zip:	GREENPOINT, NY 11222
Program:	HW
Site Code:	439622
Classification:	N
Region:	2
Acres:	1.200
HW Code:	224144
Record Add:	09/08/2010
Record Upd:	10/31/2013
Updated By:	MJKOMORO

Site Description: "Location: The Site is located across multiple addresses in the Greenpoint section of Brooklyn, NY. The addresses for the Site include 257, 259, 263, & 269 Freeman Street and 230, 238, 242 Eagle Street. 269 Freeman Street is also known as 105 Provost Street. The Newtown Creek Water Pollution Control Plant (WPCP) is located directly east of the Site. Site Features: The original Site encompassed five separate buildings and three yards that occupy seven separate lots. The buildings are no more than 2 stories in height. The entire Site is approximately 1.2 acres in size. There are manufacturing buildings to the north, south and west of the Site. Current Zoning/Uses: The area (and properties) is zoned M3-1 which includes heavy manufacturing and industrial uses along with certain commercial uses. Properties on the site are currently used for the manufacturing of air conditioning duct work, a distribution center for paint and varnish, parking, and staging of various contracting equipment. - 263-269 Freeman and 242 Eagle Street are currently used for the manufacturing of air conditioning duct work and accessories - 238 Eagle street is currently used for the distribution of paint and varnish. - The Yard portion east of 238 Eagle Street is currently an unused dirt yard. Historical Uses: In the early 1900?s the site was used as a cooperage for wooden barrel and cask production. From approximately 1942 to 1982, the property was occupied by Reliable Machine Company that had numerous paint spraying locations on the property. In 1982, Ney Smelting and Refining Company took ownership of the property in 1982 and renovated the buildings and used the property for smelting of lead, tin and zinc. Smelting operations ceased in 2003. Site Geology and Hydrogeology: Shallow boring logs indicate the Site overlies historic fill. The soil type below the

FORMER NEY SMELTING AND REFINING COMPANY (Continued) **S113916765**

fill is not known. Depth to groundwater is approximately 10 feet below grade and may be tidally influenced due to the close proximity to the Newtown Creek. Groundwater flow may also be affected by the adjacent Newtown Creek WPCP. Groundwater flow direction is estimated to be to the northeast Miscellaneous: There are no PBS, CBS records for the multiple addresses of the Site."

Env Problem:	"The site is covered with multiple buildings and parking facilities. One small area of the site contains a dirt construction yard that is largely underlain by a concrete slab. The shallow subsurface soil is comprised of historic fill that contains building debris such as brick and concrete, ash, and soil. This material contains elevated concentrations of inorganics that are generally below allowable concentrations at industrial sites. SVOCs are also present in the soil at the site but also do not exceed standards for industrial areas. No VOCs were detected at levels that cause concern. Data from TCLP analyses were all below hazardous waste thresholds. Groundwater is sporadically impacted by PCE and breakdown products. There is no continuous plume of impacted groundwater as would be observed if a source of PCE was present. "
Health Problem:	""
Dump:	Not reported
Structure:	Not reported
Lagoon:	Not reported
Landfill:	Not reported
Pond:	Not reported
Disp Start:	Not reported
Disp Term:	Not reported
Lat/Long:	Not reported
Dell:	Not reported
Record Add:	Not reported
Record Upd:	Not reported
Updated By:	Not reported
Own Op:	4
Sub Type:	03
Owner Name:	Michael Kustanovich
Owner Company:	Aleta Group, Inc.
Owner Address:	242 Eagle Street
Owner Addr2:	Not reported
Owner City,St,Zip:	Brooklyn, NY 11222
Owner Country:	United States of America
Own Op:	1
Sub Type:	02
Owner Name:	Greenpoint Group, LLC
Owner Company:	Greenpoint Group, LLC
Owner Address:	269 Freeman Street
Owner Addr2:	Not reported
Owner City,St,Zip:	Brooklyn, NY 11222
Owner Country:	United States of America
Own Op:	1
Sub Type:	03
Owner Name:	Geno Camali
Owner Company:	259 Freeman, LLC
Owner Address:	304 Harrington Ave
Owner Addr2:	Not reported
Owner City,St,Zip:	Closter, NJ 07624
Owner Country:	United States of America
Own Op:	4

FORMER NEY SMELTING AND REFINING COMPANY (Continued) **S113916765**

Sub Type:	09
Owner Name:	Haim Boiangiu
Owner Company:	Abbot Paint & Varnish
Owner Address:	238 Eagle St.
Owner Addr2:	Not reported
Owner City,St,Zip:	Green Point, NY 11222
Owner Country:	United States of America
Own Op:	1
Sub Type:	03
Owner Name:	Herb Lowenstein
Owner Company:	238 Eagle Realty Co. LLC.
Owner Address:	3006 Davis Pl
Owner Addr2:	Not reported
Owner City,St,Zip:	Oceanside, NY 11572
Owner Country:	United States of America
HW Code:	Not reported
Waste Type:	Not reported
Waste Quantity:	Not reported
Waste Code:	Not reported
Crossref ID:	Not reported
Cross Ref Type Code:	Not reported
Cross Ref Type:	Not reported
Record Added Date:	Not reported
Record Updated:	Not reported
Updated By:	Not reported

344
North
1/2-1
0.779 mi.
4115 ft.

FORMER NUHART PLASTIC MANUFACTURING
49 DUPONT STREET
BROOKLYN, NY 11222

NY SHWS **1009232006**
NY BROWNFIELDS **N/A**
NY MANIFEST

Relative:
Higher

Actual:
13 ft.

SHWS:

Name:	FORMER NUHART PLASTIC MANUFACTURING
Address:	49 DUPONT STREET
City,State,Zip:	BROOKLYN, NY 11222
Program:	HW
Site Code:	416038
Classification:	Significant threat to the public health or environment - action required.
Region:	2
Acres:	1.180
HW Code:	224136
Record Add:	07/03/2009
Record Upd:	11/02/2021
Updated By:	JHOCONNE
Site Description:	"Location: The site is located at 49 Dupont Street in the Greenpoint section of Brooklyn, Kings County, NY. The approximately one-acre site is identified on the tax map as Block 2487, Lots 1, 10, 12, 72 and 78. The site is bordered immediately to the north by Clay Street followed by commercial/industrial buildings, to the east by remaining portions of the Nuhart Plastic Manufacturing facility that are not associated with this NYS Inactive Hazardous Waste Disposal site, to the south by Dupont Street followed by multi-family residential structures, and to the west by Franklin Street followed by a New York City playground. Site Features: The dimensions of the site are approximately 240 feet by 200 feet. The site is entirely covered by a complex of industrial buildings that were constructed at different

FORMER NUHART PLASTIC MANUFACTURING (Continued) **1009232006**

times. Current Zoning and Land Use: The site is zoned M1-2/R6, which designates the site as manufacturing with a residential overlay. The on-site building is currently vacant. Past Use of the Site: The site has been in used for various manufacturing and commercial purposes since 1887. It has been used for manufacturing, as an office, for storage, and for shipping and receiving. Prior to the late 1940s, the site and the surrounding lots were used as a boiler shop for Logan Ironworks, two stables, a gas and light fixture factory, a sheet metal works, a soap factory, a waterproofing factory, and a scrap metal facility. The subject property was developed for plastic manufacturing purposes in the late 1940s to early 1950s, and has remained relatively unchanged since that time. From 1983 to 2004, NuHart and Company made vinyl siding and sheeting at the site. After 2004, NuHart vacated the on-site buildings. There are 12 underground storage tanks (USTs) located on the site. According to records, these tanks were emptied and closed. There are also two large aboveground silos on site. The Petroleum Bulk Storage (PBS) facility number is 2-608875, and the Chemical Bulk Storage (CBS)facility number is 2-000444. Liquid plasticizers stored included bis(2-ethylhexyl)phthalate, bis(2-ethylhexyl)adipate, and palatinol 711P phthalate. Operable Units: The site was divided into two operable units. An operable unit represents a portion of a remedial program for a site that for technical or administrative reasons can be addressed separately to investigate, eliminate or mitigate a release, threat of release or exposure pathway resulting from the site contamination. Operable unit 1 (OU1) is the on-site source area and associated contamination. OU2 consists of the off-site groundwater and soil vapor plumes. Site Geology and Hydrogeology: Soil at the site consists of a layer of urban fill extending from the surface to about 8 feet below the onsite slab, underlain by sand, silty sand and/or sandy silt. Groundwater is encountered at a depth of approximately 10 to 15 feet below grade surface and flows generally westerly to northwesterly towards the East River. "

Env Problem: "Nature and Extent of Contamination: Soil and groundwater samples from both on-site and off-site were analyzed for volatile organic compounds (VOCs), semi-volatile organic compounds (SVOCs), PCBs, pesticides and metals. Based upon investigation conducted to date, the primary contaminants of concern for both OU1 and OU2 include phthalates (specifically bis(2-ethylhexyl) phthalate and di-n-octyl phthalate) and VOCs (specifically trichloroethylene and its decomposition products). Soil - VOCs in soil are found both on and off-site at levels above unrestricted use soil cleanup objectives (UUSCOs) in a limited area in the northeast portion of the site and extending off-site beneath the sidewalk on the south side of Clay Street. The highest soil contamination concentration of trichloroethylene (TCE) was reported at 14 parts per million (ppm) compared to the UUSCO of 0.47 ppm. Other VOCs detect above the UUSCOs include: cis-1,2-dicholoretheylene (DCE) with maximum concentration of 2.4 ppm (UUSCO is 0.25 ppm). SVOCs in soil were identified both onsite and off-site above UUSCOs, including bis(2-ethylhexyl) phthalate (DEHP) at a concentration of 59,200 ppm (UUSCO is 50 ppm) and di-n-octyl phthalate (DOP) at a concentration of 3,010 ppm (UUSCO is 100 ppm). The following site-specific chemicals were identified in soil exceeding the restricted residential SCOs: bis(2-ethylhexyl) phthalate, di-n-octyl phthalate, cis-1,2-dichloroethene, and TCE. Groundwater - Phthalates are present as an LNAPL plume floating on the groundwater surface beneath most of the site and extending

FORMER NUHART PLASTIC MANUFACTURING (Continued) **1009232006**

	off-site to the west and southwest. Dissolved-phase phthalates were detected above NYSDEC groundwater standards in several wells generally located on the periphery of the LNAPL plume. The maximum concentration of DEHP was reported at 1,750 parts per billion or "ppb" (compared to the groundwater standard of 5 ppb) and DOP at 87.1 ppb (compared to the groundwater standard of 50 ppb). Dissolved-phase TCE and its associated breakdown product DCE were found in the northeast portion of the site and extending a short distance off-site to the northwest at concentrations exceeding the groundwater standards of 5 ppb. The maximum concentrations of TCE was reported at 33,000 ppb, and DCE at 2,700 ppb. Soil Vapor - VOCs were detected in on-site sub-slab soil vapor beneath the northeastern portion of the site building with the greatest impacts coinciding with the chlorinated VOC-impacted groundwater in this area. Sub-slab vapor contaminant concentrations were detected up to a maximum of 43,000 micrograms per cubic meter (ug/m3) for TCE, 2,500 ug/m3 for PCE, and 3,700 ug/m3 for DCE. "
Health Problem:	"Direct contact with contaminants in the soil is unlikely because the site is covered with buildings and pavement. People are not drinking the contaminated groundwater because the area is served by a public water supply that is not affected by this contamination. Volatile organic compounds in the groundwater may move into the soil vapor (air spaces within the soil), which in turn may move into overlying buildings and affect the indoor air quality. This process, which is similar to the movement of radon gas from the subsurface into the indoor air of buildings, is referred to as soil vapor intrusion. The potential exists for the inhalation of site contaminants due to soil vapor intrusion for any future on-site redevelopment or occupancy. Furthermore, the potential for off-site soil vapor intrusion should be evaluated, as appropriate, if off-site property owners grant access. "
Dump:	False
Structure:	False
Lagoon:	False
Landfill:	False
Pond:	False
Disp Start:	Not reported
Disp Term:	Not reported
Lat/Long:	Not reported
Dell:	Not reported
Record Add:	2009-08-04 08:09:00
Record Upd:	2014-03-25 13:10:00
Updated By:	YYWONG
Own Op:	1
Sub Type:	E
Owner Name:	Joseph Brunner
Owner Company:	Dupont Street Developers LLC
Owner Address:	390 Berry Street, Suite 200
Owner Addr2:	Not reported
Owner City,St,Zip:	Brooklyn, NY 11249
Owner Country:	United States of America
Own Op:	Document Repository
Sub Type:	NNN
Owner Name:	Not reported
Owner Company:	Brooklyn Community Board No. 1
Owner Address:	435 Graham Avenue
Owner Addr2:	Not reported

FORMER NUHART PLASTIC MANUFACTURING (Continued) **1009232006**

Owner City,St,Zip:	Brooklyn, NY 11211
Owner Country:	United States of America
Own Op:	Document Repository
Sub Type:	NNN
Owner Name:	Bryan Wong
Owner Company:	NYSDEC Region 2 Headquarters
Owner Address:	47-40 21st Street
Owner Addr2:	Not reported
Owner City,St,Zip:	Long Island City, NY 11101
Owner Country:	United States of America
Own Op:	Document Repository
Sub Type:	NNN
Owner Name:	Not reported
Owner Company:	North Brooklyn Development Corporation
Owner Address:	148-150 Huron Street
Owner Addr2:	Not reported
Owner City,St,Zip:	Brooklyn, NY 11222
Owner Country:	United States of America
HW Code:	224136
Waste Type:	dichloroethene (cis-1,2-)
Waste Quantity:	UNKNOWN
Waste Code:	Not reported
HW Code:	224136
Waste Type:	dichloroethene (cis-1,2-)
Waste Quantity:	UNKNOWN
Waste Code:	Not reported
HW Code:	224136
Waste Type:	vinyl chloride
Waste Quantity:	UNKNOWN
Waste Code:	Not reported
HW Code:	224136
Waste Type:	vinyl chloride
Waste Quantity:	UNKNOWN
Waste Code:	Not reported
HW Code:	224136
Waste Type:	TRICHLOROETHENE (TCE)
Waste Quantity:	UNKNOWN
Waste Code:	Not reported
HW Code:	224136
Waste Type:	FLUORENE
Waste Quantity:	UNKNOWN
Waste Code:	Not reported
HW Code:	224136
Waste Type:	PHENANTHRENE
Waste Quantity:	UNKNOWN
Waste Code:	Not reported
HW Code:	224136
Waste Type:	BENZO(B)FLUORANTHENE
Waste Quantity:	UNKNOWN
Waste Code:	Not reported
HW Code:	224136
Waste Type:	Chrysene
Waste Quantity:	UNKNOWN
Waste Code:	Not reported
HW Code:	224136
Waste Type:	NAPHTHALENE
Waste Quantity:	UNKNOWN

FORMER NUHART PLASTIC MANUFACTURING (Continued) **1009232006**

Waste Code:	Not reported
HW Code:	224136
Waste Type:	DIOCTYL PHTHALATE
Waste Quantity:	UNKNOWN
Waste Code:	Not reported
HW Code:	224136
Waste Type:	BIS(2-ETHYLHEXYL)PHTHALATE
Waste Quantity:	UNKNOWN
Waste Code:	Not reported
HW Code:	224136
Waste Type:	BIS(2-ETHYLHEXYL)PHTHALATE
Waste Quantity:	UNKNOWN
Waste Code:	Not reported
HW Code:	224136
Waste Type:	BENZO(A)PYRENE
Waste Quantity:	UNKNOWN
Waste Code:	Not reported
Crossref ID:	1404735
Cross Ref Type Code:	01
Cross Ref Type:	Spill No.
Record Added Date:	2014-08-01 16:09:00
Record Updated:	2014-08-01 16:09:00
Updated By:	HRAHMED
Crossref ID:	0601852
Cross Ref Type Code:	01
Cross Ref Type:	Spill No.
Record Added Date:	2009-07-03 14:59:00
Record Updated:	2009-07-03 14:59:00
Updated By:	MOBARRIE
Crossref ID:	C224136
Cross Ref Type Code:	22
Cross Ref Type:	BCP Site ID
Record Added Date:	2009-11-17 12:24:00
Record Updated:	2009-11-17 12:24:00
Updated By:	AJENGLIS
Crossref ID:	r2-0654-11-10
Cross Ref Type Code:	23
Cross Ref Type:	Agreement/Consent Order Number
Record Added Date:	2011-01-25 10:35:00
Record Updated:	2011-01-25 10:35:00
Updated By:	YYWONG
Crossref ID:	01/18/2011
Cross Ref Type Code:	26
Cross Ref Type:	Agreement/Consent Order Date
Record Added Date:	2011-01-25 10:35:00
Record Updated:	2011-01-25 10:35:00
Updated By:	YYWONG

BROWNFIELDS:

Name:	49 DUPONT STREET
Address:	49 DUPONT STREET
City,State,Zip:	GREENPOINT, NY 11222
Program:	BCP
Site Code:	420821
Acres:	2.810
HW Code:	C224136
SWIS:	2401

FORMER NUHART PLASTIC MANUFACTURING (Continued) **1009232006**

Town:	New York City
Record Added Date:	10/22/2009
Record Updated Date:	08/24/2010
Update By:	YYWONG
Site Description:	"The site is located in the Greenpoint section of Brooklyn in a mixed industrial/commercial/ residential area. The building consists of a number of smaller buildings that have been joined together. The dimensions of the footprint of the one large building are approximately 400 feet by 200 feet. A line of row houses is situated across the street to the south. Commercial buildings are situated directly across the street to the north. To the west is a park and to the northwest is a paved lot which is used for truck storage. The site has been in existence since 1887. It has been used for manufacturing, as an office, as storage, and for shipping and receiving. Prior to 1950, the site was used as a boiler shop for Logan Ironworks, two stables, a gas and light fixture factory, a sheet metal works, a soap factory, a waterproofing factory, and a scrap metal facility. From 1983 to 2004, NuHart & Company made vinyl siding and sheeting at the site. After 2004, NuHart & Company removed all of their equipment and offices. The site is now used for the storage of plastic wrapping and many large (36 cu. ft.) fabric bags containing pellets of resin. There are 17 underground storage tanks located on the site and two large silos above ground at the west end of the building. The Petroleum Bulk Storage (PBS)number is 2-608875 (for 13 registered tanks). The site is a former Chemical Bulk Storage (CBS) facility #2-000444 with 5 plasticizer tanks. Liquid plasticizers stored included bis(2-ethylhexyl)tertphthalate, bis(2-ethylhexyl)adipate, and palatinol 711P phthalate. The requestor withdrew the application, and the site was listed on the Registry of Inactive Hazardous Waste disposal site as of June 2010 (see site no. 224136)."
Env Problem:	"The plasticizers bis(2-ethylhexyl)phthalate anddi-n-octylphthalate, as well as #4 fuel oil have been found in groundwater (both as non-aqueous phase liquid and in the dissolved phase) and in soil. From 1983 to 2004 NuHart & Company (the tenant) manufactured vinyl siding and sheeting at the factory. After manufacturing ceased in 2004, environmental investigations were performed. The investigations identified soil and groundwater contamination consisting of liquid plasticizers and petroleum. The amount of each material that was released is unknown. Soil concentrations as high as 20,000,000 ppb of bis(2-ethylhexyl)phthalate were detected in soil boring SB-44. Non-aqueous phase liquid (NAPL) was found at thicknesses of up to 5 feet in one well. A large plume of plasticizer NAPL was identified under the western end of the factory where the plasticizer USTs were located. This plume had migrated off-site in a northwesterly direction. A small plume of mostly #4 oil NAPL was identified under the northeast corner of the factory and had migrated a shorty distance off site. The environmental remediation which followed involved cleaning the floors of the factory, cleaning out the underground storage tanks, cleaning all sumps and pipe gallery wells, installing monitoring wells, and installing NAPL collection wells and equipment. The NAPL plumes have now been reduced in size and consist of three separate plumes. All of the plumes are contained under the sidewalks bounding the factory and under the footprint of the building. The smallest plume is under the northeast corner of the site. The former large plume under the western end of the factory is now two separate plumes (according to the November 26, 2008 gauging

FORMER NUHART PLASTIC MANUFACTURING (Continued) **1009232006**

event) and consist solely of plasticizers. The thickness of the NAPL ranges from 0.16 feet to 1.38 feet. Product collection from these two plumes is continuing and, as of December 2008, has recovered a total of 8,356 gallons of NAPL."

Health Problem:	""
Dump:	Not reported
Structure:	Not reported
Lagoon:	Not reported
Landfill:	Not reported
Pond:	Not reported
Disp Start:	Not reported
Disp Term:	Not reported
Lat/Long:	Not reported
Dell:	Not reported
Record Add:	Not reported
Record Upd:	Not reported
Updated By:	Not reported
Own Op:	1
Sub Type:	01
Owner Name:	JOSEPH FOLKMAN
Owner Company:	49 DUPONT REALTY CORP.
Owner Address:	49 DUPONT STREET
Owner Addr2:	Not reported
Owner City,St,Zip:	BROOKLYN, NY 11222
Owner Country:	United States of America
Own Op:	6
Sub Type:	P02
Owner Name:	JOSEPH FOLKMAN
Owner Company:	49 DUPONT REALTY CORP.
Owner Address:	49 DUPONT STREET
Owner Addr2:	Not reported
Owner City,St,Zip:	BROOKLYN, NY 11222
Owner Country:	United States of America
HW Code:	Not reported
Waste Type:	Not reported
Waste Quantity:	Not reported
Waste Code:	Not reported
Crossref ID:	Not reported
Cross Ref Type Code:	Not reported
Cross Ref Type:	Not reported
Record Added Date:	Not reported
Record Updated:	Not reported
Updated By:	Not reported

NY MANIFEST:

Name:	NUHART CO
Address:	49 DUPONT ST
City,State,Zip:	BROOKLYN, NY 11222
Country:	USA
EPA ID:	NYP000852456
Facility Status:	Not reported
Location Address 1:	49 DUPONT ST
Code:	BP
Location Address 2:	Not reported
Total Tanks:	Not reported
Location City:	BROOKLYN
Location State:	NY

FORMER NUHART PLASTIC MANUFACTURING (Continued) **1009232006**

Location Zip: 11222
Location Zip 4: Not reported

NY MANIFEST:
EPAID: NYP000852456
Mailing Name: NUHART CO
Mailing Contact: NUHART CO
Mailing Address 1: 49 DUPONT STREET
Mailing Address 2: Not reported
Mailing City: BROOKLYN
Mailing State: NY
Mailing Zip: 11222
Mailing Zip 4: Not reported
Mailing Country: USA
Mailing Phone: 7183838484

345
SW
1/2-1
0.790 mi.
4173 ft.

Relative:
Higher

Actual:
25 ft.

RADIAC RESEARCH CORP **CORRACTS** **1000245435**
33 S 1ST ST **RCRA-TSDF** **NYD049178296**
BROOKLYN, NY 11249 **RCRA NonGen / NLR**
2020 COR ACTION
PADS
FTTS
HIST FTTS
NJ MANIFEST

CORRACTS:
Name: RADIAC RESEARCH CORP
Address: 33 S 1ST ST
Address 2: Not reported
EPA ID: NYD049178296
Area Name: SITEWIDE
Corrective Action: RFA COMPLETED
Actual Date: 19851129
Air Release Indicator: Not reported
Groundwater Release Indicator: Not reported
Soil Release Indicator: Not reported
Surface Water Release Indicator: Not reported

Name: RADIAC RESEARCH CORP
Address: 33 S 1ST ST
Address 2: Not reported
EPA ID: NYD049178296
Area Name: SITEWIDE
Corrective Action: CA PRIORITIZATION-LOW CA PRIORITY
Actual Date: 19930210
Air Release Indicator: Not reported
Groundwater Release Indicator: Not reported
Soil Release Indicator: Not reported
Surface Water Release Indicator: Not reported

Name: RADIAC RESEARCH CORP
Address: 33 S 1ST ST
Address 2: Not reported
EPA ID: NYD049178296
Area Name: SITEWIDE
Corrective Action: RFA COMPLETED
Actual Date: 20001228

RADIAC RESEARCH CORP (Continued) **1000245435**

Air Release Indicator: Not reported
Groundwater Release Indicator: Not reported
Soil Release Indicator: Not reported
Surface Water Release Indicator: Not reported

Name: RADIAC RESEARCH CORP
Address: 33 S 1ST ST
Address 2: Not reported
EPA ID: NYD049178296
Area Name: SITEWIDE
Corrective Action: DETERMINATION OF NEED FOR AN INVESTIGATION-INVESTIGATION IS NOT NECESSARY
Actual Date: 20001228
Air Release Indicator: Not reported
Groundwater Release Indicator: Not reported
Soil Release Indicator: Not reported
Surface Water Release Indicator: Not reported

Name: RADIAC RESEARCH CORP
Address: 33 S 1ST ST
Address 2: Not reported
EPA ID: NYD049178296
Area Name: SITEWIDE
Corrective Action: REMEDY DECISION
Actual Date: 20090924
Air Release Indicator: Not reported
Groundwater Release Indicator: Not reported
Soil Release Indicator: Not reported
Surface Water Release Indicator: Not reported

Name: RADIAC RESEARCH CORP
Address: 33 S 1ST ST
Address 2: Not reported
EPA ID: NYD049178296
Area Name: SITEWIDE
Corrective Action: REMEDY CONSTRUCTION-NO REMEDY CONSTRUCTED
Actual Date: 20090924
Air Release Indicator: Not reported
Groundwater Release Indicator: Not reported
Soil Release Indicator: Not reported
Surface Water Release Indicator: Not reported

Name: RADIAC RESEARCH CORP
Address: 33 S 1ST ST
Address 2: Not reported
EPA ID: NYD049178296
Area Name: SITEWIDE
Corrective Action: HUMAN EXPOSURES CONTROLLED DETERMINATION-YES, APPLICABLE AS OF THIS DATE
Actual Date: 20090924
Air Release Indicator: Not reported
Groundwater Release Indicator: Not reported
Soil Release Indicator: Not reported
Surface Water Release Indicator: Not reported

Name: RADIAC RESEARCH CORP
Address: 33 S 1ST ST

RADIAC RESEARCH CORP (Continued) **1000245435**

Address 2: Not reported
EPA ID: NYD049178296
Area Name: SITEWIDE
Corrective Action: RELEASE TO GW CONTROLLED DETERMINATION-YES, APPLICABLE AS OF THIS DATE
Actual Date: 20090924
Air Release Indicator: Not reported
Groundwater Release Indicator: Not reported
Soil Release Indicator: Not reported
Surface Water Release Indicator: Not reported

Name: RADIAC RESEARCH CORP
Address: 33 S 1ST ST
Address 2: Not reported
EPA ID: NYD049178296
Area Name: SITEWIDE
Corrective Action: READY FOR ANTICIPATED USE DETERMINATION - READY FOR ANTICIPATED USE
Actual Date: 20130917
Air Release Indicator: Not reported
Groundwater Release Indicator: Not reported
Soil Release Indicator: Not reported
Surface Water Release Indicator: Not reported

Name: RADIAC RESEARCH CORP
Address: 33 S 1ST ST
Address 2: Not reported
EPA ID: NYD049178296
Area Name: SITEWIDE
Corrective Action: CA PROCESS IS TERMINATED
Actual Date: 20090924
Air Release Indicator: Not reported
Groundwater Release Indicator: Not reported
Soil Release Indicator: Not reported
Surface Water Release Indicator: Not reported

Click this hyperlink while viewing on your computer to access additional CORRACTS: detail in the EDR Site Report.

RCRA NonGen / NLR:
Date Form Received by Agency: 20190305
Handler Name: RADIAC RESEARCH CORP
Handler Address: 33 S 1ST ST
Handler City,State,Zip: BROOKLYN, NY 11249
EPA ID: NYD049178296
Contact Name: JOHN V TEKIN JR
Contact Address: KENT AVE
Contact City,State,Zip: BROOKLYN, NY 11249
Contact Telephone: 718-963-2233 201
Contact Fax: 718-388-5107
Contact Email: JTEKIN@RADIACENV.COM
Contact Title: OPERATIONS MANAGER
EPA Region: 02
Land Type: Private
Federal Waste Generator Description: Not a generator, verified
Non-Notifier: Not reported
Biennial Report Cycle: Not reported
Accessibility: Not reported
Active Site Indicator: Handler Activities

RADIAC RESEARCH CORP (Continued) **1000245435**

State District Owner:	NY
State District:	NYSDEC R2
Mailing Address:	KENT AVE
Mailing City,State,Zip:	BROOKLYN, NY 11249
Owner Name:	SAM & ETHEL LOEFFLER
Owner Type:	Private
Operator Name:	RADIAC RESEARCH CORP
Operator Type:	Private
Short-Term Generator Activity:	No
Importer Activity:	No
Mixed Waste Generator:	No
Transporter Activity:	Yes
Transfer Facility Activity:	Yes
Recycler Activity with Storage:	No
Small Quantity On-Site Burner Exemption:	No
Smelting Melting and Refining Furnace Exemption:	No
Underground Injection Control:	No
Off-Site Waste Receipt:	No
Universal Waste Indicator:	No
Universal Waste Destination Facility:	No
Federal Universal Waste:	No
Active Site Fed-Reg Treatment Storage and Disposal Facility:	Not reported
Active Site Converter Treatment storage and Disposal Facility:	Not reported
Active Site State-Reg Treatment Storage and Disposal Facility:	Not reported
Active Site State-Reg Handler:	---
Federal Facility Indicator:	Not reported
Hazardous Secondary Material Indicator:	NN
Sub-Part K Indicator:	Not reported
Commercial TSD Indicator:	No
Treatment Storage and Disposal Type:	Storage
2018 GPRA Permit Baseline:	Not on the Baseline
2018 GPRA Renewals Baseline:	Not on the Baseline
Permit Renewals Workload Universe:	Not reported
Permit Workload Universe:	Not reported
Permit Progress Universe:	Storage
Post-Closure Workload Universe:	Not reported
Closure Workload Universe:	Not reported
202 GPRA Corrective Action Baseline:	Yes
Corrective Action Workload Universe:	No
Subject to Corrective Action Universe:	Yes
Non-TSDFs Where RCRA CA has Been Imposed Universe:	No
TSDFs Potentially Subject to CA Under 3004 (u)/(v) Universe:	No
TSDFs Only Subject to CA under Discretionary Auth Universe:	Yes
Corrective Action Priority Ranking:	Low
Environmental Control Indicator:	No
Institutional Control Indicator:	No
Human Exposure Controls Indicator:	Yes
Groundwater Controls Indicator:	Yes
Operating TSDF Universe:	Not reported
Full Enforcement Universe:	Not reported
Significant Non-Complier Universe:	No
Unaddressed Significant Non-Complier Universe:	No
Addressed Significant Non-Complier Universe:	No
Significant Non-Complier With a Compliance Schedule Universe:	No
Financial Assurance Required:	Not reported
Handler Date of Last Change:	20190305
Recognized Trader-Importer:	No

RADIAC RESEARCH CORP (Continued) **1000245435**

Recognized Trader-Exporter: No
Importer of Spent Lead Acid Batteries: No
Exporter of Spent Lead Acid Batteries: No
Recycler Activity Without Storage: No
Manifest Broker: No
Sub-Part P Indicator: No

Biennial: List of Years
Year: 2005

Click Here for Biennial Reporting System Data:
Year: 2003

Click Here for Biennial Reporting System Data:
Year: 2001

Click Here for Biennial Reporting System Data:

Hazardous Waste Summary:
Waste Code: D000
Waste Description: Not Defined

Waste Code: D001
Waste Description: IGNITABLE WASTE

Waste Code: D002
Waste Description: CORROSIVE WASTE

Waste Code: D003
Waste Description: REACTIVE WASTE

Waste Code: D004
Waste Description: ARSENIC

Waste Code: D005
Waste Description: BARIUM

Waste Code: D006
Waste Description: CADMIUM

Waste Code: D007
Waste Description: CHROMIUM

Waste Code: D008
Waste Description: LEAD

Waste Code: D018
Waste Description: BENZENE

Waste Code: D019
Waste Description: CARBON TETRACHLORIDE

Waste Code: D020
Waste Description: CHLORDANE

Waste Code: D021

RADIAC RESEARCH CORP (Continued) **1000245435**

Waste Description: CHLOROBENZENE

Waste Code: D022
Waste Description: CHLOROFORM

Waste Code: D023
Waste Description: O-CRESOL

Waste Code: D024
Waste Description: M-CRESOL

Waste Code: D025
Waste Description: P-CRESOL

Waste Code: D026
Waste Description: CRESOL

Waste Code: D027
Waste Description: 1,4-DICHLOROBENZENE

Waste Code: D028
Waste Description: 1,2-DICHLOROETHANE

Waste Code: D029
Waste Description: 1,1-DICHLOROETHYLENE

Waste Code: D030
Waste Description: 2,4-DINITROTOLUENE

Waste Code: D031
Waste Description: HEPTACHLOR (AND ITS EPOXIDE)

Waste Code: D032
Waste Description: HEXACHLOROBENZENE

Waste Code: D033
Waste Description: HEXACHLOROBUTADIENE

Waste Code: D034
Waste Description: HEXACHLOROETHANE

Waste Code: D035
Waste Description: METHYL ETHYL KETONE

Waste Code: D036
Waste Description: NITROBENZENE

Waste Code: D038
Waste Description: PYRIDINE

Waste Code: D039
Waste Description: TETRACHLOROETHYLENE

Waste Code: D040
Waste Description: TRICHLORETHYLENE

Waste Code: D042

RADIAC RESEARCH CORP (Continued) **1000245435**

Waste Description: 2,4,6-TRICHLOROPHENOL

Waste Code: F001
Waste Description: THE FOLLOWING SPENT HALOGENATED SOLVENTS USED IN DEGREASING: TETRACHLOROETHYLENE, TRICHLORETHYLENE, METHYLENE CHLORIDE, 1,1,1-TRICHLOROETHANE, CARBON TETRACHLORIDE AND CHLORINATED FLUOROCARBONS; ALL SPENT SOLVENT MIXTURES/BLENDS USED IN DEGREASING CONTAINING, BEFORE USE, A TOTAL OF TEN PERCENT OR MORE (BY VOLUME) OF ONE OR MORE OF THE ABOVE HALOGENATED SOLVENTS OR THOSE SOLVENTS LISTED IN F002, F004, AND F005; AND STILL BOTTOMS FROM THE RECOVERY OF THESE SPENT SOLVENTS AND SPENT SOLVENT MIXTURES.

Waste Code: F002
Waste Description: THE FOLLOWING SPENT HALOGENATED SOLVENTS: TETRACHLOROETHYLENE, METHYLENE CHLORIDE, TRICHLOROETHYLENE, 1,1,1-TRICHLOROETHANE, CHLOROBENZENE, 1,1,2-TRICHLORO-1,2,2-TRIFLUOROETHANE, ORTHO-DICHLOROBENZENE, TRICHLOROFLUOROMETHANE, AND 1,1,2, TRICHLOROETHANE; ALL SPENT SOLVENT MIXTURES/BLENDS CONTAINING, BEFORE USE, A TOTAL OF TEN PERCENT OR MORE (BY VOLUME) OF ONE OR MORE OF THE ABOVE HALOGENATED SOLVENTS OR THOSE SOLVENTS LISTED IN F001, F004, AND F005; AND STILL BOTTOMS FROM THE RECOVERY OF THESE SPENT SOLVENTS AND SPENT SOLVENT MIXTURES.

Waste Code: F003
Waste Description: THE FOLLOWING SPENT NONHALOGENATED SOLVENTS: XYLENE, ACETONE, ETHYL ACETATE, ETHYL BENZENE, ETHYL ETHER, METHYL ISOBUTYL KETONE, N-BUTYL ALCOHOL, CYCLOHEXANONE, AND METHANOL; ALL SPENT SOLVENT MIXTURES/BLENDS CONTAINING, BEFORE USE, ONLY THE ABOVE SPENT NONHALOGENATED SOLVENTS; AND ALL SPENT SOLVENT MIXTURES/BLENDS CONTAINING, BEFORE USE, ONE OR MORE OF THE ABOVE NONHALOGENATED SOLVENTS, AND A TOTAL OF TEN PERCENT OR MORE (BY VOLUME) OF ONE OR MORE OF THOSE SOLVENTS LISTED IN F001, F002, F004, AND F005; AND STILL BOTTOMS FROM THE RECOVERY OF THESE SPENT SOLVENTS AND SPENT SOLVENT MIXTURES.

Waste Code: F004
Waste Description: THE FOLLOWING SPENT NONHALOGENATED SOLVENTS: CRESOLS, CRESYLIC ACID, AND NITROBENZENE; AND THE STILL BOTTOMS FROM THE RECOVERY OF THESE SOLVENTS; ALL SPENT SOLVENT MIXTURES/BLENDS CONTAINING, BEFORE USE, A TOTAL OF TEN PERCENT OR MORE (BY VOLUME) OF ONE OR MORE OF THE ABOVE NONHALOGENATED SOLVENTS OR THOSE SOLVENTS LISTED IN F001, F002, AND F005; AND STILL BOTTOMS FROM THE RECOVERY OF THESE SPENT SOLVENTS AND SPENT SOLVENT MIXTURES.

Waste Code: F005
Waste Description: THE FOLLOWING SPENT NONHALOGENATED SOLVENTS: TOLUENE, METHYL ETHYL KETONE, CARBON DISULFIDE, ISOBUTANOL, PYRIDINE, BENZENE, 2-ETHOXYETHANOL, AND 2-NITROPROPANE; ALL SPENT SOLVENT MIXTURES/BLENDS CONTAINING, BEFORE USE, A TOTAL OF TEN PERCENT OR MORE (BY VOLUME) OF ONE OR MORE OF THE ABOVE NONHALOGENATED SOLVENTS OR THOSE SOLVENTS LISTED IN F001, F002, OR F004; AND STILL BOTTOMS FROM THE RECOVERY OF THESE SPENT SOLVENTS AND SPENT SOLVENT MIXTURES.

Waste Code: F006
Waste Description: WASTEWATER TREATMENT SLUDGES FROM ELECTROPLATING OPERATIONS, EXCEPT FROM THE FOLLOWING PROCESSES: (1) SULFURIC ACID ANODIZING OF ALUMINUM; (2) TIN PLATING ON CARBON STEEL; (3) ZINC PLATING (SEGREGATED BASIS)

RADIAC RESEARCH CORP (Continued) **1000245435**

ON CARBON STEEL; (4) ALUMINUM OR ZINC-ALUMINUM PLATING ON CARBON STEEL; (5) CLEANING/STRIPPING ASSOCIATED WITH TIN, ZINC, AND ALUMINUM PLATING ON CARBON STEEL; AND (6) CHEMICAL ETCHING AND MILLING OF ALUMINUM.

Waste Code: F007
Waste Description: SPENT CYANIDE PLATING BATH SOLUTIONS FROM ELECTROPLATING OPERATIONS.

Waste Code: F008
Waste Description: PLATING BATH RESIDUES FROM THE BOTTOM OF PLATING BATHS FROM ELECTROPLATING OPERATIONS IN WHICH CYANIDES ARE USED IN THE PROCESS.

Waste Code: F009
Waste Description: SPENT STRIPPING AND CLEANING BATH SOLUTIONS FROM ELECTROPLATING OPERATIONS IN WHICH CYANIDES ARE USED IN THE PROCESS.

Waste Code: F010
Waste Description: QUENCHING BATH RESIDUES FROM OIL BATHS FROM METAL HEAT TREATING OPERATIONS IN WHICH CYANIDES ARE USED IN THE PROCESS.

Waste Code: F011
Waste Description: SPENT CYANIDE SOLUTIONS FROM SLAT BATH POT CLEANING FROM METAL HEAT TREATING OPERATIONS.

Waste Code: F012
Waste Description: QUENCHING WASTEWATER TREATMENT SLUDGES FROM METAL HEAT TREATING OPERATIONS IN WHICH CYANIDES ARE USED IN THE PROCESS.

Waste Code: F019
Waste Description: WASTEWATER TREATMENT SLUDGES FROM THE CHEMICAL CONVERSION COATING OF ALUMINUM, EXCEPT FROM ZIRCONIUM PHOSPHATING IN ALUMINUM CAN WASHING WHEN SUCH PHOSPHATING IS AN EXCLUSIVE CONVERSION COATING PROCESS.

Waste Code: P001
Waste Description: 2H-1-BENZOPYRAN-2-ONE, 4-HYDROXY-3-(3-OXO-1-PHENYLBUTYL)-, & SALTS, WHEN PRESENT AT CONCENTRATIONS GREATER THAN 0.3% (OR) WARFARIN, & SALTS, WHEN PRESENT AT CONCENTRATIONS GREATER THAN 0.3%

Waste Code: P002
Waste Description: 1-ACETYL-2-THIOUREA (OR) ACETAMIDE, N-(AMINOTHIOXOMETHYL)-

Waste Code: P003
Waste Description: 2-PROPENAL (OR) ACROLEIN

Waste Code: P004
Waste Description: 1,4,5,8-DIMETHANONAPHTHALENE, 1,2,3,4,10,10-HEXA-CHLORO-1,4,4A,5,8,8A,-HEXAHYDRO-, (1ALPHA, 4ALPHA, 4ABETA, 5ALPHA, 8ALPHA, 8ABETA)- (OR) ALDRIN

Waste Code: P005
Waste Description: 2-PROPEN-1-OL (OR) ALLYL ALCOHOL

Waste Code: P006
Waste Description: ALUMINUM PHOSPHIDE (R,T)

Waste Code: P007
Waste Description: 3(2H)-ISOXAZOLONE, 5-(AMINOMETHYL)- (OR) 5-(AMINOMETHYL)-3-ISOXAZOLOL

RADIAC RESEARCH CORP (Continued) **1000245435**

Waste Code:	P008
Waste Description:	4-AMINOPYRIDINE (OR) 4-PYRIDINAMINE
Waste Code:	P009
Waste Description:	AMMONIUM PICRATE (R) (OR) PHENOL, 2,4,6-TRINITRO-, AMMONIUM SALT (R)
Waste Code:	P010
Waste Description:	ARSENIC ACID H3ASO4
Waste Code:	P011
Waste Description:	ARSENIC OXIDE AS2O5 (OR) ARSENIC PENTOXIDE
Waste Code:	P012
Waste Description:	ARSENIC OXIDE AS2O3 (OR) ARSENIC TRIOXIDE
Waste Code:	P013
Waste Description:	BARIUM CYANIDE
Waste Code:	P014
Waste Description:	BENZENETHIOL (OR) THIOPHENOL
Waste Code:	P015
Waste Description:	BERYLLIUM
Waste Code:	P016
Waste Description:	DICHLOROMETHYL ETHER (OR) METHANE, OXYBIS[CHLORO-
Waste Code:	P017
Waste Description:	2-PROPANONE, 1-BROMO- (OR) BROMOACETONE
Waste Code:	P018
Waste Description:	BRUCINE (OR) STRYCHNIDIN-10-ONE, 2,3-DIMETHOXY-
Waste Code:	P020
Waste Description:	DINOSEB (OR) PHENOL, 2-(1-METHYLPROPYL)-4,6-DINITRO-
Waste Code:	P021
Waste Description:	CALCIUM CYANIDE (OR) CALCIUM CYANIDE CA(CN)2
Waste Code:	P022
Waste Description:	CARBON DISULFIDE
Waste Code:	P023
Waste Description:	ACETALDEHYDE, CHLORO- (OR) CHLOROACETALDEHYDE
Waste Code:	P024
Waste Description:	BENZENAMINE, 4-CHLORO- (OR) P-CHLORANILINE
Waste Code:	P026
Waste Description:	1-(O-CHLOROPHENYL)THIOUREA (OR) THIOUREA, (2-CHLOROPHENYL)-
Waste Code:	P027
Waste Description:	3-CHLOROPROPIONITRILE (OR) PROPANENITRILE, 3-CHLORO-
Waste Code:	P029
Waste Description:	COPPER CYANIDE (OR) COPPER CYANIDE CU(CN)

RADIAC RESEARCH CORP (Continued) **1000245435**

Waste Code: P030
Waste Description: CYANIDES (SOLUBLE CYANIDE SALTS), NOT OTHERWISE SPECIFIED

Waste Code: P031
Waste Description: CYANOGEN (OR) ETHANEDINITRILE

Waste Code: P033
Waste Description: CYANOGEN CHLORIDE (OR) CYANOGEN CHLORIDE (CN)CL

Waste Code: P034
Waste Description: 2-CYCLOHEXYL-4,6-DINITROPHENOL (OR) PHENOL, 2-CYCLOHEXYL-4,6-DINITRO-

Waste Code: P036
Waste Description: ARSONOUS DICHLORIDE, PHENYL- (OR) DICHLOROPHENYLARSINE

Waste Code: P037
Waste Description: 2,7:3,6-DIMETHANONAPHTH[2,3-B]OXIRENE, 3,4,5,6,9,9-HEXACHLORO-1A,2,2A,3,6,6A,7,7A-OCTAHYDRO-, (1AALPHA, 2BETA, 2AALPHA, 3BETA, 6BETA, 6AALPHA, 7BETA, 7AALPHA)- (OR) DIELDRIN

Waste Code: P038
Waste Description: ARSINE, DIETHYL- (OR) DIETHYLARSINE

Waste Code: P039
Waste Description: DISULFOTON (OR) PHOSPHORODITHIOIC ACID, O,O-DIETHYL S-[2-(ETHYLTHIO)ETHYL] ESTER

Waste Code: P040
Waste Description: O,O-DIETHYL O-PYRAZINYL PHOSPHOROTHIOATE (OR) PHOSPHOROTHIOIC ACID, O,O-DIETHYL O-PYRAZINYL ESTER

Waste Code: P041
Waste Description: DIETHYL-P-NITROPHENYL PHOSPHATE (OR) PHOSPHORIC ACID, DIETHYL 4-NITROPHENYL ESTER

Waste Code: P042
Waste Description: 1,2-BENZENEDIOL, 4-[1-HYDROXY-2-(METHYLAMINO)ETHYL]-, (R)- (OR) EPINEPHRINE

Waste Code: P043
Waste Description: DIISOPROPYLFLUOROPHOSPHATE (DFP) (OR) PHOSPHOROFLUORIDIC ACID, BIS(1-METHYLETHYL) ESTER

Waste Code: P044
Waste Description: DIMETHOATE (OR) PHOSPHORODITHIOIC ACID, O,O-DIMETHYL S-[2-(METHYLAMINO)-2-OXOETHYL] ESTER

Waste Code: P045
Waste Description: 2-BUTANONE, 3,3-DIMETHYL-1-(METHYLTHIO)-, O-[METHYLAMINO)CARBONYL] OXIME (OR) THIOFANOX

Waste Code: P046
Waste Description: ALPHA,ALPHA-DIMETHYLPHENETHYLAMINE (OR) BENZENEETHANAMINE, ALPHA, ALPHA-DIMETHYL-

Waste Code: P047
Waste Description: 4,6-DINITRO-O-CRESOL, & SALTS (OR) PHENOL, 2-METHYL-4,6-DINITRO-, &

RADIAC RESEARCH CORP (Continued) **1000245435**

SALTS

Waste Code: P048
Waste Description: 2,4-DINITROPHENOL (OR) PHENOL, 2,4-DINITRO-

Waste Code: P049
Waste Description: DITHIOBIURET (OR) THIOIMIDODICARBONIC DIAMIDE [(H2N)C(S)]2NH

Waste Code: P050
Waste Description: 6,9-METHANO-2,4,3-BENZODIOXATHIEPIN,6,7,8,9,10,10-HEXACHLORO-1,5,5A,6, 9,9A-HEXAHYDRO-,3-OXIDE (OR) ENDOSULFAN

Waste Code: P051
Waste Description: 2,7:3,6-DIMETHANONAPHTH[2,3-B]OXIRENE, 3,4,5,6,9,9-HEXACHLORO-1A,2,2A,3,6,6A,7,7A-OCTAHYDRO-, (1AALPHA, 2BETA, 2ABETA, 3ALPHA, 6ALPHA, 6ABETA, 7BETA, 7AALPHA)- & METABOLITES (OR) ENDRIN (OR) ENDRIN, & METABOLITES

Waste Code: P054
Waste Description: AZIRIDINE (OR) ETHYLENEIMINE

Waste Code: P056
Waste Description: FLUORINE

Waste Code: P057
Waste Description: ACETAMIDE, 2-FLUORO- (OR) FLUOROACETAMIDE

Waste Code: P058
Waste Description: ACETIC ACID, FLUORO-, SODIUM SALT (OR) FLUOROACETIC ACID, SODIUM SALT

Waste Code: P059
Waste Description: 4,7-METHANO-1H-INDENE, 1,4,5,6,7,8,8-HEPTACHLORO-3A,4,7,7A-TETRAHYDRO- (OR) HEPTACHLOR

Waste Code: P060
Waste Description: 1,4,5,8-DIMETHANONAPHTHALENE, 1,2,3,4,10,10-HEXA-CHLORO-1,4,4A,5,8,8A,-HEXAHYDRO-, (1ALPHA, 4ALPHA, 4ABETA, 5BETA, 8BETA, 8ABETA)- (OR) ISODRIN

Waste Code: P062
Waste Description: HEXAETHYL TETRAPHOSPHATE (OR) TETRAPHOSPHORIC ACID, HEXAETHYL ESTER

Waste Code: P063
Waste Description: HYDROCYANIC ACID (OR) HYDROGEN CYANIDE

Waste Code: P064
Waste Description: METHANE, ISOCYANATO- (OR) METHYL ISOCYANATE

Waste Code: P065
Waste Description: FULMINIC ACID, MERCURY(2+) SALT (R,T) (OR) MERCURY FULMINATE (R,T)

Waste Code: P066
Waste Description: ETHANIMIDOTHIOIC ACID, N-[[(METHYLAMINO)CARBONYL]OXY]-, METHYL ESTER (OR) METHOMYL

Waste Code: P067
Waste Description: 1,2-PROPYLENIMINE (OR) AZIRIDINE, 2-METHYL-

RADIAC RESEARCH CORP (Continued) **1000245435**

Waste Code: P068
Waste Description: HYDRAZINE, METHYL- (OR) METHYL HYDRAZINE

Waste Code: P069
Waste Description: 2-METHYLLACTONITRILE (OR) PROPANENITRILE, 2-HYDROXY-2-METHYL-

Waste Code: P070
Waste Description: ALDICARB (OR) PROPANAL, 2-METHYL-2-(METHYLTHIO)-, O-[(METHYLAMINO)CARBONYL]OXIME

Waste Code: P071
Waste Description: METHYL PARATHION (OR) PHOSPHOROTHIOIC ACID, O,O,-DIMETHYL O-(4-NITROPHENYL) ESTER

Waste Code: P072
Waste Description: ALPHA-NAPHTHYLTHIOUREA (OR) THIOUREA, 1-NAPHTHALENYL-

Waste Code: P073
Waste Description: NICKEL CARBONYL (OR) NICKEL CARBONYL NI(CO)4, (T-4)-

Waste Code: P074
Waste Description: NICKEL CYANIDE (OR) NICKEL CYANIDE NI(CN)2

Waste Code: P075
Waste Description: NICOTINE, & SALTS (OR) PYRIDINE, 3-(1-METHYL-2-PYRROLIDINYL)-,(S)-, & SALTS

Waste Code: P076
Waste Description: NITRIC OXIDE (OR) NITROGEN OXIDE NO

Waste Code: P077
Waste Description: BENZENAMINE, 4-NITRO- (OR) P-NITROANILINE

Waste Code: P078
Waste Description: NITROGEN DIOXIDE (OR) NITROGEN OXIDE NO2

Waste Code: P081
Waste Description: 1,2,3-PROPANETRIOL, TRINITRATE (R) (OR) NITROGLYCERINE (R)

Waste Code: P082
Waste Description: METHANIMINE, N-METHYL-N-NITROSO- (OR) N-NITROSODIMETHYLAMINE

Waste Code: P084
Waste Description: N-NITROSOMETHYLVINYLAMINE (OR) VINYLAMINE, N-METHYL-N-NITROSO-

Waste Code: P085
Waste Description: DIPHOSPHORAMIDE, OCTAMETHYL- (OR) OCTAMETHYLPYROPHOSPHORAMIDE

Waste Code: P087
Waste Description: OSMIUM OXIDE OSO4, (T-4)- (OR) OSMIUM TETROXIDE

Waste Code: P088
Waste Description: 7-OXABICYCLO[2.2.1]HEPTANE-2,3-DICARBOXYLIC ACID (OR) ENDOTHALL

Waste Code: P089
Waste Description: PARATHION (OR) PHOSPHOROTHIOIC ACID, O,O-DIETHYL-O-(4-NITROPHENYL) ESTER

RADIAC RESEARCH CORP (Continued) **1000245435**

Waste Code: P092
Waste Description: MERCURY, (ACETATO-O)PHENYL- (OR) PHENYLMERCURY ACETATE

Waste Code: P093
Waste Description: PHENYLTHIOUREA (OR) THIOUREA, PHENYL-

Waste Code: P094
Waste Description: PHORATE (OR) PHOSPHORODITHIOIC ACID, O,O-DIETHYL S-[(ETHYLTHIO)METHYL] ESTER

Waste Code: P095
Waste Description: CARBONIC DICHLORIDE (OR) PHOSGENE

Waste Code: P096
Waste Description: HYDROGEN PHOSPHIDE (OR) PHOSPHINE

Waste Code: P097
Waste Description: FAMPHUR (OR) PHOSPHOROTHIOIC ACID O-[4-[(DIMETHYLAMINO)SULFONYL]PHENYL] O,O-DIMETHYL ESTER

Waste Code: P098
Waste Description: POTASSIUM CYANIDE (OR) POTASSIUM CYANIDE K(CN)

Waste Code: P099
Waste Description: ARGENTATE (1-), BIS(CYANO-C)-, POTASSIUM (OR) POTASSIUM SILVER CYANIDE

Waste Code: P101
Waste Description: ETHYL CYANIDE (OR) PROPANENITRILE

Waste Code: P102
Waste Description: 2-PROPYN-1-OL (OR) PROPARGYL ALCOHOL

Waste Code: P103
Waste Description: SELENOUREA

Waste Code: P104
Waste Description: SILVER CYANIDE (OR) SILVER CYANIDE AG(CN)

Waste Code: P105
Waste Description: SODIUM AZIDE

Waste Code: P106
Waste Description: SODIUM CYANIDE (OR) SODIUM CYANIDE NA(CN)

Waste Code: P107
Waste Description: STRONTIUM SULFIDE SRS

Waste Code: P108
Waste Description: STRYCHNIDIN-10-ONE, & SALTS (OR) STRYCHNINE, & SALTS

Waste Code: P109
Waste Description: TETRAETHYLDITHIOPYROPHOSPHATE (OR) THIODIPHOSPHORIC ACID, TETRAETHYL ESTER

Waste Code: P110
Waste Description: PLUMBANE, TETRAETHYL- (OR) TETRAETHYL LEAD

RADIAC RESEARCH CORP (Continued) **1000245435**

Waste Code: P111
Waste Description: DIPHOSPHORIC ACID, TETRAETHYL ESTER (OR) TETRAETHYL PYROPHOSPHATE

Waste Code: P112
Waste Description: METHANE, TETRANITRO- (R) (OR) TETRANITROMETHANE (R)

Waste Code: P113
Waste Description: THALLIC OXIDE (OR) THALLIUM OXIDE TL2O3

Waste Code: P114
Waste Description: SELENIOUS ACID, DITHALLIUM (1+) SALT (OR) THALLIUM(I) SELENITE

Waste Code: P115
Waste Description: SULFURIC ACID, DITHALLIUM (1+) SALT (OR) THALLIUM(I) SULFATE

Waste Code: P116
Waste Description: HYDRAZINECARBOTHIOAMIDE (OR) THIOSEMICARBAZIDE

Waste Code: P118
Waste Description: METHANETHIOL, TRICHLORO- (OR) TRICHLOROMETHANETHIOL

Waste Code: P119
Waste Description: AMMONIUM VANADATE (OR) VANADIC ACID, AMMONIUM SALT

Waste Code: P120
Waste Description: VANADIUM OXIDE V2O5 (OR) VANADIUM PENTOXIDE

Waste Code: P121
Waste Description: ZINC CYANIDE (OR) ZINC CYANIDE ZN(CN)2

Waste Code: P122
Waste Description: ZINC PHOSPHIDE ZN3P2, WHEN PRESENT AT CONCENTRATIONS GREATER THAN 10% (R,T)

Waste Code: P123
Waste Description: TOXAPHENE

Waste Code: U001
Waste Description: ACETALDEHYDE (I) (OR) ETHANAL (I)

Waste Code: U002
Waste Description: 2-PROPANONE (I) (OR) ACETONE (I)

Waste Code: U012
Waste Description: ANILINE (I,T) (OR) BENZENAMINE (I,T)

Waste Code: U014
Waste Description: AURAMINE (OR) BENZENAMINE, 4,4'-CARBONIMIDOYLBIS[N,N-DIMETHYL-

Waste Code: U015
Waste Description: AZASERINE (OR) L-SERINE, DIAZOACETATE (ESTER)

Waste Code: U016
Waste Description: BENZ[C]ACRIDINE

Waste Code: U017
Waste Description: BENZAL CHLORIDE (OR) BENZENE, (DICHLOROMETHYL)-

RADIAC RESEARCH CORP (Continued) **1000245435**

Waste Code: U018
Waste Description: BENZ[A]ANTHRACENE

Waste Code: U019
Waste Description: BENZENE (I,T)

Waste Code: U020
Waste Description: BENZENESULFONIC ACID CHLORIDE (C,R) (OR) BENZENESULFONYL CHLORIDE (C,R)

Waste Code: U021
Waste Description: [1,1'-BIPHENYL]-4,4'-DIAMINE (OR) BENZIDINE

Waste Code: U022
Waste Description: BENZO[A]PYRENE

Waste Code: U023
Waste Description: BENZENE, (TRICHLOROMETHYL)- (OR) BENZOTRICHLORIDE (C,R,T)

Waste Code: U024
Waste Description: DICHLOROMETHOXY ETHANE (OR) ETHANE, 1,1'-[METHYLENEBIS(OXY)]BIS[2-CHLORO-

Waste Code: U025
Waste Description: DICHLOROETHYL ETHER (OR) ETHANE, 1,1'-OXYBIS[2-CHLORO-

Waste Code: U026
Waste Description: CHLORNAPHAZIN (OR) NAPHTHALENAMINE, N,N'-BIS(2-CHLOROETHYL)-

Waste Code: U027
Waste Description: DICHLOROISOPROPYL ETHER (OR) PROPANE, 2,2'-OXYBIS[2-CHLORO-

Waste Code: U028
Waste Description: 1,2-BENZENEDICARBOXYLIC ACID, BIS(2-ETHYLHEXYL) ESTER (OR) DIETHYLHEXYL PHTHALATE

Waste Code: U029
Waste Description: METHANE, BROMO- (OR) METHYL BROMIDE

Waste Code: U030
Waste Description: 4-BROMOPHENYL PHENYL ETHER (OR) BENZENE, 1-BROMO-4-PHENOXY-

Waste Code: U031
Waste Description: 1-BUTANOL (I) (OR) N-BUTYL ALCOHOL (I)

Waste Code: U032
Waste Description: CALCIUM CHROMATE (OR) CHROMIC ACID H2CRO4, CALCIUM SALT

Waste Code: U033
Waste Description: CARBON OXYFLUORIDE (R,T) (OR) CARBONIC DIFLUORIDE

Waste Code: U034
Waste Description: ACETALDEHYDE, TRICHLORO- (OR) CHLORAL

Waste Code: U035
Waste Description: BENZENEBUTANOIC ACID, 4-[BIS(2-CHLOROETHYL)AMINO]- (OR) CHLORAMBUCIL

RADIAC RESEARCH CORP (Continued) **1000245435**

Waste Code: U036
Waste Description: 4,7-METHANO-1H-INDENE, 1,2,4,5,6,7,8,8-OCTACHLORO-2,3,3A,4,7,7A-HEXAHYDRO- (OR) CHLORDANE, ALPHA & GAMMA ISOMERS

Waste Code: U037
Waste Description: BENZENE, CHLORO- (OR) CHLOROBENZENE

Waste Code: U038
Waste Description: BENZENEACETIC ACID, 4-CHLORO-ALPHA-(4-CHLOROPHENYL)-ALPHA-HYDROXY-, ETHYL ESTER (OR) CHLOROBENZILATE

Waste Code: U039
Waste Description: P-CHLORO-M-CRESOL (OR) PHENOL, 4-CHLORO-3-METHYL-

Waste Code: U041
Waste Description: EPICHLOROHYDRIN (OR) OXIRANE, (CHLOROMETHYL)-

Waste Code: U042
Waste Description: 2-CHLOROETHYL VINYL ETHER (OR) ETHENE, (2-CHLOROETHOXY)-

Waste Code: U043
Waste Description: ETHENE, CHLORO- (OR) VINYL CHLORIDE

Waste Code: U044
Waste Description: CHLOROFORM (OR) METHANE, TRICHLORO-

Waste Code: U045
Waste Description: METHANE, CHLORO- (I,T) (OR) METHYL CHLORIDE (I,T)

Waste Code: U046
Waste Description: CHLOROMETHYL METHYL ETHER (OR) METHANE, CHLOROMETHOXY-

Waste Code: U047
Waste Description: BETA-CHLORONAPHTHALENE (OR) NAPHTHALENE, 2-CHLORO-

Waste Code: U048
Waste Description: O-CHLOROPHENOL (OR) PHENOL, 2-CHLORO-

Waste Code: U049
Waste Description: 4-CHLORO-O-TOLUIDINE, HYDROCHLORIDE (OR) BENZENAMINE, 4-CHLORO-2-METHYL-, HYDROCHLORIDE

Waste Code: U050
Waste Description: CHRYSENE

Waste Code: U051
Waste Description: CREOSOTE

Waste Code: U052
Waste Description: CRESOL (CRESYLIC ACID) (OR) PHENOL, METHYL-

Waste Code: U053
Waste Description: 2-BUTENAL (OR) CROTONALDEHYDE

Waste Code: U055
Waste Description: BENZENE, (1-METHYLETHYL)- (I) (OR) CUMENE (I)

RADIAC RESEARCH CORP (Continued) **1000245435**

Waste Code: U056
Waste Description: BENZENE, HEXAHYDRO- (I) (OR) CYCLOHEXANE (I)

Waste Code: U057
Waste Description: CYCLOHEXANONE (I)

Waste Code: U058
Waste Description: 2H-1,3,2-OXAZAPHOSPHORIN-2-AMINE, N,N-BIS(2-CHLOROETHYL)TETRAHYDRO-, 2-OXIDE (OR) CYCLOPHOSPHAMIDE

Waste Code: U059
Waste Description: 5,12-NAPHTHACENEDIONE, 8-ACETYL-10-[(3-AMINO-2,3,6-TRIDEOXY)-ALPHA-L-LYXO-HEXOPYRANOSYL)OXY]-7,8,9,10-TETRAHYDRO-6,8,11-TRIHYDROXY-1-METHOXY-, (8S-CIS)- (OR) DAUNOMYCIN

Waste Code: U060
Waste Description: BENZENE, 1,1'-(2,2-DICHLOROETHYLIDENE)BIS[4-CHLORO- (OR) DDD

Waste Code: U061
Waste Description: BENZENE, 1,1'-(2,2,2-TRICHLOROETHYLIDENE)BIS[4-CHLORO- (OR) DDT

Waste Code: U062
Waste Description: CARBAMOTHIOIC ACID, BIS(1-METHYLETHYL)-, S-(2,3-DICHLORO-2-PROPENYL) ESTER (OR) DIALLATE

Waste Code: U063
Waste Description: DIBENZ[A,H]ANTHRACENE

Handler - Owner Operator:
Owner/Operator Indicator: Operator
Owner/Operator Name: SAM & ETHEL LOEFFLER
Legal Status: Private
Date Became Current: 19740101
Date Ended Current: Not reported
Owner/Operator Address: ALTON PKWY
Owner/Operator City,State,Zip: SILVER SPRING, MD 20910
Owner/Operator Telephone: Not reported
Owner/Operator Telephone Ext: Not reported
Owner/Operator Fax: Not reported
Owner/Operator Email: Not reported

Owner/Operator Indicator: Owner
Owner/Operator Name: SAM & ETHEL LOEFFLER
Legal Status: Private
Date Became Current: 19740105
Date Ended Current: Not reported
Owner/Operator Address: 9115 ALTON PKWY
Owner/Operator City,State,Zip: SILVER SPRINGS, MD 20910
Owner/Operator Telephone: Not reported
Owner/Operator Telephone Ext: Not reported
Owner/Operator Fax: Not reported
Owner/Operator Email: Not reported

Owner/Operator Indicator: Operator
Owner/Operator Name: JOHN V TEKIN ELLERY K FOLEY ARTHUR GREEN
Legal Status: Private

RADIAC RESEARCH CORP (Continued) **1000245435**

Date Became Current:	Not reported
Date Ended Current:	Not reported
Owner/Operator Address:	261 KENT AVE
Owner/Operator City,State,Zip:	BROOKLYN, NY 11211
Owner/Operator Telephone:	718-963-2233
Owner/Operator Telephone Ext:	Not reported
Owner/Operator Fax:	Not reported
Owner/Operator Email:	Not reported
Owner/Operator Indicator:	Owner
Owner/Operator Name:	RADIAC RESEARCH CORP
Legal Status:	Private
Date Became Current:	19860101
Date Ended Current:	Not reported
Owner/Operator Address:	ALTON PKWY
Owner/Operator City,State,Zip:	SILVER SPRING, MD 20910
Owner/Operator Telephone:	Not reported
Owner/Operator Telephone Ext:	Not reported
Owner/Operator Fax:	Not reported
Owner/Operator Email:	Not reported
Owner/Operator Indicator:	Owner
Owner/Operator Name:	SAM & ETHEL LOEFFLER
Legal Status:	Private
Date Became Current:	19740105
Date Ended Current:	Not reported
Owner/Operator Address:	9115 ALTON PKWY
Owner/Operator City,State,Zip:	SILVER SPRINGS, MD 20910
Owner/Operator Telephone:	Not reported
Owner/Operator Telephone Ext:	Not reported
Owner/Operator Fax:	Not reported
Owner/Operator Email:	Not reported
Owner/Operator Indicator:	Operator
Owner/Operator Name:	NO NAME FOUND
Legal Status:	Private
Date Became Current:	19860101
Date Ended Current:	Not reported
Owner/Operator Address:	Not reported
Owner/Operator City,State,Zip:	Not reported
Owner/Operator Telephone:	Not reported
Owner/Operator Telephone Ext:	Not reported
Owner/Operator Fax:	Not reported
Owner/Operator Email:	Not reported
Owner/Operator Indicator:	Owner
Owner/Operator Name:	SAM & ETHEL LOEFFLER
Legal Status:	Private
Date Became Current:	19740105
Date Ended Current:	Not reported
Owner/Operator Address:	9115 ALTON PKWY
Owner/Operator City,State,Zip:	SILVER SPRINGS, MD 20910
Owner/Operator Telephone:	Not reported
Owner/Operator Telephone Ext:	Not reported
Owner/Operator Fax:	Not reported
Owner/Operator Email:	Not reported

RADIAC RESEARCH CORP (Continued) **1000245435**

Owner/Operator Indicator:	Operator
Owner/Operator Name:	RADIAC RESEARCH CORP
Legal Status:	Private
Date Became Current:	19860604
Date Ended Current:	Not reported
Owner/Operator Address:	Not reported
Owner/Operator City,State,Zip:	Not reported
Owner/Operator Telephone:	Not reported
Owner/Operator Telephone Ext:	Not reported
Owner/Operator Fax:	Not reported
Owner/Operator Email:	Not reported

Owner/Operator Indicator:	Operator
Owner/Operator Name:	SAM & ETHEL LOEFFLER
Legal Status:	Private
Date Became Current:	19740101
Date Ended Current:	Not reported
Owner/Operator Address:	ALTON PKWY
Owner/Operator City,State,Zip:	SILVER SPRING, MD 20910
Owner/Operator Telephone:	Not reported
Owner/Operator Telephone Ext:	Not reported
Owner/Operator Fax:	Not reported
Owner/Operator Email:	Not reported

Owner/Operator Indicator:	Operator
Owner/Operator Name:	RADIAC RESEARCH CORP
Legal Status:	Private
Date Became Current:	19860101
Date Ended Current:	Not reported
Owner/Operator Address:	Not reported
Owner/Operator City,State,Zip:	Not reported
Owner/Operator Telephone:	Not reported
Owner/Operator Telephone Ext:	Not reported
Owner/Operator Fax:	Not reported
Owner/Operator Email:	Not reported

Owner/Operator Indicator:	Operator
Owner/Operator Name:	RADIAC RESEARCH CORP
Legal Status:	Private
Date Became Current:	19860604
Date Ended Current:	Not reported
Owner/Operator Address:	Not reported
Owner/Operator City,State,Zip:	Not reported
Owner/Operator Telephone:	Not reported
Owner/Operator Telephone Ext:	Not reported
Owner/Operator Fax:	Not reported
Owner/Operator Email:	Not reported

Owner/Operator Indicator:	Owner
Owner/Operator Name:	JOHN TEKIN-ELLEREY FOLEY-ARTHUR GREEN
Legal Status:	Private
Date Became Current:	Not reported
Date Ended Current:	Not reported
Owner/Operator Address:	261 KENT AVE
Owner/Operator City,State,Zip:	BROOKLYN, NY 11211
Owner/Operator Telephone:	212-963-2233
Owner/Operator Telephone Ext:	Not reported

RADIAC RESEARCH CORP (Continued) **1000245435**

Owner/Operator Fax:	Not reported
Owner/Operator Email:	Not reported
Owner/Operator Indicator:	Owner
Owner/Operator Name:	SAM & ETHEL LOEFFLER
Legal Status:	Private
Date Became Current:	19740105
Date Ended Current:	Not reported
Owner/Operator Address:	9115 ALTON PKWY
Owner/Operator City,State,Zip:	SILVER SPRINGS, MD 20910
Owner/Operator Telephone:	Not reported
Owner/Operator Telephone Ext:	Not reported
Owner/Operator Fax:	Not reported
Owner/Operator Email:	Not reported
Owner/Operator Indicator:	Operator
Owner/Operator Name:	RADIAC RESEARCH CORP
Legal Status:	Private
Date Became Current:	19860604
Date Ended Current:	Not reported
Owner/Operator Address:	Not reported
Owner/Operator City,State,Zip:	Not reported
Owner/Operator Telephone:	Not reported
Owner/Operator Telephone Ext:	Not reported
Owner/Operator Fax:	Not reported
Owner/Operator Email:	Not reported
Owner/Operator Indicator:	Operator
Owner/Operator Name:	RADIAC RESEARCH CORP
Legal Status:	Private
Date Became Current:	19860604
Date Ended Current:	Not reported
Owner/Operator Address:	Not reported
Owner/Operator City,State,Zip:	Not reported
Owner/Operator Telephone:	Not reported
Owner/Operator Telephone Ext:	Not reported
Owner/Operator Fax:	Not reported
Owner/Operator Email:	Not reported
Owner/Operator Indicator:	Owner
Owner/Operator Name:	SAM ETHEL LOEFFLER
Legal Status:	Private
Date Became Current:	19740101
Date Ended Current:	Not reported
Owner/Operator Address:	ALTON PKWY
Owner/Operator City,State,Zip:	SILVER SPRING, MD 20910
Owner/Operator Telephone:	Not reported
Owner/Operator Telephone Ext:	Not reported
Owner/Operator Fax:	Not reported
Owner/Operator Email:	Not reported

Historic Generators:

Receive Date:	19801119
Handler Name: RADIAC RESEARCH CORP	
Federal Waste Generator Description:	Not a generator, verified
State District Owner:	NY
Large Quantity Handler of Universal Waste:	No

RADIAC RESEARCH CORP (Continued) **1000245435**

Recognized Trader Importer:	No
Recognized Trader Exporter:	No
Spent Lead Acid Battery Importer:	No
Spent Lead Acid Battery Exporter:	No
Current Record:	No
Non Storage Recycler Activity:	Not reported
Electronic Manifest Broker:	Not reported

Receive Date:	19990729
Handler Name:	RADIAC RESEARCH CORP
Federal Waste Generator Description:	Large Quantity Generator
State District Owner:	NY
Large Quantity Handler of Universal Waste:	No
Recognized Trader Importer:	No
Recognized Trader Exporter:	No
Spent Lead Acid Battery Importer:	No
Spent Lead Acid Battery Exporter:	No
Current Record:	No
Non Storage Recycler Activity:	Not reported
Electronic Manifest Broker:	Not reported

Receive Date:	20060207
Handler Name:	RADIAC RESEARCH CORP
Federal Waste Generator Description:	Large Quantity Generator
State District Owner:	Not reported
Large Quantity Handler of Universal Waste:	No
Recognized Trader Importer:	No
Recognized Trader Exporter:	No
Spent Lead Acid Battery Importer:	No
Spent Lead Acid Battery Exporter:	No
Current Record:	No
Non Storage Recycler Activity:	Not reported
Electronic Manifest Broker:	Not reported

Receive Date:	20070101
Handler Name:	RADIAC RESEARCH CORP
Federal Waste Generator Description:	Large Quantity Generator
State District Owner:	NY
Large Quantity Handler of Universal Waste:	No
Recognized Trader Importer:	No
Recognized Trader Exporter:	No
Spent Lead Acid Battery Importer:	No
Spent Lead Acid Battery Exporter:	No
Current Record:	No
Non Storage Recycler Activity:	Not reported
Electronic Manifest Broker:	Not reported

Receive Date:	20170525
Handler Name:	RADIAC RESEARCH CORP
Federal Waste Generator Description:	Conditionally Exempt Small Quantity Generator
State District Owner:	NY
Large Quantity Handler of Universal Waste:	No
Recognized Trader Importer:	No
Recognized Trader Exporter:	No
Spent Lead Acid Battery Importer:	No
Spent Lead Acid Battery Exporter:	No
Current Record:	No

RADIAC RESEARCH CORP (Continued) **1000245435**

Non Storage Recycler Activity:	No
Electronic Manifest Broker:	No
Receive Date:	20180814
Handler Name: RADIAC RESEARCH CORP	
Federal Waste Generator Description:	Not a generator, verified
State District Owner:	NY
Large Quantity Handler of Universal Waste:	No
Recognized Trader Importer:	No
Recognized Trader Exporter:	No
Spent Lead Acid Battery Importer:	No
Spent Lead Acid Battery Exporter:	No
Current Record:	No
Non Storage Recycler Activity:	No
Electronic Manifest Broker:	No
Receive Date:	19800721
Handler Name: RADIAC RESEARCH CORP	
Federal Waste Generator Description:	Not reported
State District Owner:	NY
Large Quantity Handler of Universal Waste:	No
Recognized Trader Importer:	No
Recognized Trader Exporter:	No
Spent Lead Acid Battery Importer:	No
Spent Lead Acid Battery Exporter:	No
Current Record:	No
Non Storage Recycler Activity:	Not reported
Electronic Manifest Broker:	Not reported
Receive Date:	20121002
Handler Name: RADIAC RESEARCH CORP	
Federal Waste Generator Description:	Conditionally Exempt Small Quantity Generator
State District Owner:	NY
Large Quantity Handler of Universal Waste:	No
Recognized Trader Importer:	No
Recognized Trader Exporter:	No
Spent Lead Acid Battery Importer:	No
Spent Lead Acid Battery Exporter:	No
Current Record:	No
Non Storage Recycler Activity:	Not reported
Electronic Manifest Broker:	Not reported
Receive Date:	20190305
Handler Name: RADIAC RESEARCH CORP	
Federal Waste Generator Description:	Not a generator, verified
State District Owner:	NY
Large Quantity Handler of Universal Waste:	No
Recognized Trader Importer:	No
Recognized Trader Exporter:	No
Spent Lead Acid Battery Importer:	No
Spent Lead Acid Battery Exporter:	No
Current Record:	Yes
Non Storage Recycler Activity:	No
Electronic Manifest Broker:	No
Receive Date:	19900301
Handler Name: RADIAC RESEARCH CORPORATION	

RADIAC RESEARCH CORP (Continued) **1000245435**

Federal Waste Generator Description:	Not a generator, verified
State District Owner:	NY
Large Quantity Handler of Universal Waste:	No
Recognized Trader Importer:	No
Recognized Trader Exporter:	No
Spent Lead Acid Battery Importer:	No
Spent Lead Acid Battery Exporter:	No
Current Record:	No
Non Storage Recycler Activity:	Not reported
Electronic Manifest Broker:	Not reported

Receive Date:	19920227
Handler Name: RADIAC RESEARCH CORP	
Federal Waste Generator Description:	Large Quantity Generator
State District Owner:	NY
Large Quantity Handler of Universal Waste:	No
Recognized Trader Importer:	No
Recognized Trader Exporter:	No
Spent Lead Acid Battery Importer:	No
Spent Lead Acid Battery Exporter:	No
Current Record:	No
Non Storage Recycler Activity:	Not reported
Electronic Manifest Broker:	Not reported

Receive Date:	19940325
Handler Name: RADIAC RESEARCH CORP	
Federal Waste Generator Description:	Not a generator, verified
State District Owner:	NY
Large Quantity Handler of Universal Waste:	No
Recognized Trader Importer:	No
Recognized Trader Exporter:	No
Spent Lead Acid Battery Importer:	No
Spent Lead Acid Battery Exporter:	No
Current Record:	No
Non Storage Recycler Activity:	Not reported
Electronic Manifest Broker:	Not reported

Receive Date:	19960306
Handler Name: RADIAC RESEARCH CORP.	
Federal Waste Generator Description:	Not a generator, verified
State District Owner:	NY
Large Quantity Handler of Universal Waste:	No
Recognized Trader Importer:	No
Recognized Trader Exporter:	No
Spent Lead Acid Battery Importer:	No
Spent Lead Acid Battery Exporter:	No
Current Record:	No
Non Storage Recycler Activity:	Not reported
Electronic Manifest Broker:	Not reported

Receive Date:	19980227
Handler Name: RADIAC RESEARCH CORP	
Federal Waste Generator Description:	Small Quantity Generator
State District Owner:	NY
Large Quantity Handler of Universal Waste:	No
Recognized Trader Importer:	No
Recognized Trader Exporter:	No

RADIAC RESEARCH CORP (Continued) **1000245435**

Spent Lead Acid Battery Importer: No
Spent Lead Acid Battery Exporter: No
Current Record: No
Non Storage Recycler Activity: Not reported
Electronic Manifest Broker: Not reported

Receive Date: 20010101
Handler Name: RADIAC RESEARCH CORP.
Federal Waste Generator Description: Large Quantity Generator
State District Owner: NY
Large Quantity Handler of Universal Waste: No
Recognized Trader Importer: No
Recognized Trader Exporter: No
Spent Lead Acid Battery Importer: No
Spent Lead Acid Battery Exporter: No
Current Record: No
Non Storage Recycler Activity: Not reported
Electronic Manifest Broker: Not reported

Receive Date: 20020211
Handler Name: RADIAC RESEARCH CORP
Federal Waste Generator Description: Not a generator, verified
State District Owner: NY
Large Quantity Handler of Universal Waste: No
Recognized Trader Importer: No
Recognized Trader Exporter: No
Spent Lead Acid Battery Importer: No
Spent Lead Acid Battery Exporter: No
Current Record: No
Non Storage Recycler Activity: Not reported
Electronic Manifest Broker: Not reported

Receive Date: 20040223
Handler Name: RADIAC RESEARCH CORP
Federal Waste Generator Description: Not a generator, verified
State District Owner: Not reported
Large Quantity Handler of Universal Waste: No
Recognized Trader Importer: No
Recognized Trader Exporter: No
Spent Lead Acid Battery Importer: No
Spent Lead Acid Battery Exporter: No
Current Record: No
Non Storage Recycler Activity: Not reported
Electronic Manifest Broker: Not reported

Receive Date: 20060208
Handler Name: RADIAC RESEARCH CORP
Federal Waste Generator Description: Not a generator, verified
State District Owner: Not reported
Large Quantity Handler of Universal Waste: No
Recognized Trader Importer: No
Recognized Trader Exporter: No
Spent Lead Acid Battery Importer: No
Spent Lead Acid Battery Exporter: No
Current Record: No
Non Storage Recycler Activity: Not reported
Electronic Manifest Broker: Not reported

RADIAC RESEARCH CORP (Continued) **1000245435**

List of NAICS Codes and Descriptions:

NAICS Code:	4841
NAICS Description:	GENERAL FREIGHT TRUCKING
NAICS Code:	48411
NAICS Description:	GENERAL FREIGHT TRUCKING, LOCAL
NAICS Code:	484121
NAICS Description:	GENERAL FREIGHT TRUCKING, LONG-DISTANCE, TRUCKLOAD
NAICS Code:	49311
NAICS Description:	GENERAL WAREHOUSING AND STORAGE
NAICS Code:	562
NAICS Description:	WASTE MANAGEMENT AND REMEDIATION SERVICES
NAICS Code:	562112
NAICS Description:	HAZARDOUS WASTE COLLECTION
NAICS Code:	562211
NAICS Description:	HAZARDOUS WASTE TREATMENT AND DISPOSAL

Facility Has Received Notices of Violation:

Found Violation:	No
Agency Which Determined Violation:	Not reported
Violation Short Description:	Not reported
Date Violation was Determined:	Not reported
Actual Return to Compliance Date:	Not reported
Return to Compliance Qualifier:	Not reported
Violation Responsible Agency:	Not reported
Scheduled Compliance Date:	Not reported
Enforcement Identifier:	Not reported
Date of Enforcement Action:	Not reported
Enforcement Responsible Agency:	Not reported
Enforcement Docket Number:	Not reported
Enforcement Attorney:	Not reported
Corrective Action Component:	Not reported
Appeal Initiated Date:	Not reported
Appeal Resolution Date:	Not reported
Disposition Status Date:	Not reported
Disposition Status:	Not reported
Disposition Status Description:	Not reported
Consent/Final Order Sequence Number:	Not reported
Consent/Final Order Respondent Name:	Not reported
Consent/Final Order Lead Agency:	Not reported
Enforcement Type:	Not reported
Enforcement Responsible Person:	Not reported
Enforcement Responsible Sub-Organization:	Not reported
SEP Sequence Number:	Not reported
SEP Expenditure Amount:	Not reported
SEP Scheduled Completion Date:	Not reported
SEP Actual Date:	Not reported
SEP Defaulted Date:	Not reported
SEP Type:	Not reported
SEP Type Description:	Not reported
Proposed Amount:	Not reported

RADIAC RESEARCH CORP (Continued) **1000245435**

Final Monetary Amount: Not reported
Paid Amount: Not reported
Final Count: Not reported
Final Amount: Not reported

Found Violation: No
Agency Which Determined Violation: Not reported
Violation Short Description: Not reported
Date Violation was Determined: Not reported
Actual Return to Compliance Date: Not reported
Return to Compliance Qualifier: Not reported
Violation Responsible Agency: Not reported
Scheduled Compliance Date: Not reported
Enforcement Identifier: Not reported
Date of Enforcement Action: Not reported
Enforcement Responsible Agency: Not reported
Enforcement Docket Number: Not reported
Enforcement Attorney: Not reported
Corrective Action Component: Not reported
Appeal Initiated Date: Not reported
Appeal Resolution Date: Not reported
Disposition Status Date: Not reported
Disposition Status: Not reported
Disposition Status Description: Not reported
Consent/Final Order Sequence Number:Not reported
Consent/Final Order Respondent Name: Not reported
Consent/Final Order Lead Agency: Not reported
Enforcement Type: Not reported
Enforcement Responsible Person: Not reported
Enforcement Responsible Sub-Organization: Not reported
SEP Sequence Number: Not reported
SEP Expenditure Amount: Not reported
SEP Scheduled Completion Date: Not reported
SEP Actual Date: Not reported
SEP Defaulted Date: Not reported
SEP Type: Not reported
SEP Type Description: Not reported
Proposed Amount: Not reported
Final Monetary Amount: Not reported
Paid Amount: Not reported
Final Count: Not reported
Final Amount: Not reported

Found Violation: No
Agency Which Determined Violation: Not reported
Violation Short Description: Not reported
Date Violation was Determined: Not reported
Actual Return to Compliance Date: Not reported
Return to Compliance Qualifier: Not reported
Violation Responsible Agency: Not reported
Scheduled Compliance Date: Not reported
Enforcement Identifier: Not reported
Date of Enforcement Action: Not reported
Enforcement Responsible Agency: Not reported
Enforcement Docket Number: Not reported
Enforcement Attorney: Not reported
Corrective Action Component: Not reported

RADIAC RESEARCH CORP (Continued) **1000245435**

Appeal Initiated Date:	Not reported
Appeal Resolution Date:	Not reported
Disposition Status Date:	Not reported
Disposition Status:	Not reported
Disposition Status Description:	Not reported
Consent/Final Order Sequence Number:	Not reported
Consent/Final Order Respondent Name:	Not reported
Consent/Final Order Lead Agency:	Not reported
Enforcement Type:	Not reported
Enforcement Responsible Person:	Not reported
Enforcement Responsible Sub-Organization:	Not reported
SEP Sequence Number:	Not reported
SEP Expenditure Amount:	Not reported
SEP Scheduled Completion Date:	Not reported
SEP Actual Date:	Not reported
SEP Defaulted Date:	Not reported
SEP Type:	Not reported
SEP Type Description:	Not reported
Proposed Amount:	Not reported
Final Monetary Amount:	Not reported
Paid Amount:	Not reported
Final Count:	Not reported
Final Amount:	Not reported

Found Violation:	Yes
Agency Which Determined Violation:	State
Violation Short Description:	Transporters - Manifest and Recordkeeping
Date Violation was Determined:	20010508
Actual Return to Compliance Date:	20010621
Return to Compliance Qualifier:	Observed
Violation Responsible Agency:	State
Scheduled Compliance Date:	Not reported
Enforcement Identifier:	001
Date of Enforcement Action:	20020508
Enforcement Responsible Agency:	State
Enforcement Docket Number:	Not reported
Enforcement Attorney:	Not reported
Corrective Action Component:	No
Appeal Initiated Date:	Not reported
Appeal Resolution Date:	Not reported
Disposition Status Date:	Not reported
Disposition Status:	Not reported
Disposition Status Description:	Not reported
Consent/Final Order Sequence Number:	Not reported
Consent/Final Order Respondent Name:	Not reported
Consent/Final Order Lead Agency:	Not reported
Enforcement Type:	WRITTEN INFORMAL
Enforcement Responsible Person:	TORTG
Enforcement Responsible Sub-Organization:	T
SEP Sequence Number:	Not reported
SEP Expenditure Amount:	Not reported
SEP Scheduled Completion Date:	Not reported
SEP Actual Date:	Not reported
SEP Defaulted Date:	Not reported
SEP Type:	Not reported
SEP Type Description:	Not reported
Proposed Amount:	Not reported

RADIAC RESEARCH CORP (Continued) **1000245435**

Final Monetary Amount: Not reported
Paid Amount: Not reported
Final Count: Not reported
Final Amount: Not reported

Found Violation: No
Agency Which Determined Violation: Not reported
Violation Short Description: Not reported
Date Violation was Determined: Not reported
Actual Return to Compliance Date: Not reported
Return to Compliance Qualifier: Not reported
Violation Responsible Agency: Not reported
Scheduled Compliance Date: Not reported
Enforcement Identifier: Not reported
Date of Enforcement Action: Not reported
Enforcement Responsible Agency: Not reported
Enforcement Docket Number: Not reported
Enforcement Attorney: Not reported
Corrective Action Component: Not reported
Appeal Initiated Date: Not reported
Appeal Resolution Date: Not reported
Disposition Status Date: Not reported
Disposition Status: Not reported
Disposition Status Description: Not reported
Consent/Final Order Sequence Number:Not reported
Consent/Final Order Respondent Name: Not reported
Consent/Final Order Lead Agency: Not reported
Enforcement Type: Not reported
Enforcement Responsible Person: Not reported
Enforcement Responsible Sub-Organization: Not reported
SEP Sequence Number: Not reported
SEP Expenditure Amount: Not reported
SEP Scheduled Completion Date: Not reported
SEP Actual Date: Not reported
SEP Defaulted Date: Not reported
SEP Type: Not reported
SEP Type Description: Not reported
Proposed Amount: Not reported
Final Monetary Amount: Not reported
Paid Amount: Not reported
Final Count: Not reported
Final Amount: Not reported

Found Violation: No
Agency Which Determined Violation: Not reported
Violation Short Description: Not reported
Date Violation was Determined: Not reported
Actual Return to Compliance Date: Not reported
Return to Compliance Qualifier: Not reported
Violation Responsible Agency: Not reported
Scheduled Compliance Date: Not reported
Enforcement Identifier: Not reported
Date of Enforcement Action: Not reported
Enforcement Responsible Agency: Not reported
Enforcement Docket Number: Not reported
Enforcement Attorney: Not reported
Corrective Action Component: Not reported

RADIAC RESEARCH CORP (Continued) **1000245435**

Appeal Initiated Date: Not reported
Appeal Resolution Date: Not reported
Disposition Status Date: Not reported
Disposition Status: Not reported
Disposition Status Description: Not reported
Consent/Final Order Sequence Number: Not reported
Consent/Final Order Respondent Name: Not reported
Consent/Final Order Lead Agency: Not reported
Enforcement Type: Not reported
Enforcement Responsible Person: Not reported
Enforcement Responsible Sub-Organization: Not reported
SEP Sequence Number: Not reported
SEP Expenditure Amount: Not reported
SEP Scheduled Completion Date: Not reported
SEP Actual Date: Not reported
SEP Defaulted Date: Not reported
SEP Type: Not reported
SEP Type Description: Not reported
Proposed Amount: Not reported
Final Monetary Amount: Not reported
Paid Amount: Not reported
Final Count: Not reported
Final Amount: Not reported

Found Violation: No
Agency Which Determined Violation: Not reported
Violation Short Description: Not reported
Date Violation was Determined: Not reported
Actual Return to Compliance Date: Not reported
Return to Compliance Qualifier: Not reported
Violation Responsible Agency: Not reported
Scheduled Compliance Date: Not reported
Enforcement Identifier: Not reported
Date of Enforcement Action: Not reported
Enforcement Responsible Agency: Not reported
Enforcement Docket Number: Not reported
Enforcement Attorney: Not reported
Corrective Action Component: Not reported
Appeal Initiated Date: Not reported
Appeal Resolution Date: Not reported
Disposition Status Date: Not reported
Disposition Status: Not reported
Disposition Status Description: Not reported
Consent/Final Order Sequence Number: Not reported
Consent/Final Order Respondent Name: Not reported
Consent/Final Order Lead Agency: Not reported
Enforcement Type: Not reported
Enforcement Responsible Person: Not reported
Enforcement Responsible Sub-Organization: Not reported
SEP Sequence Number: Not reported
SEP Expenditure Amount: Not reported
SEP Scheduled Completion Date: Not reported
SEP Actual Date: Not reported
SEP Defaulted Date: Not reported
SEP Type: Not reported
SEP Type Description: Not reported
Proposed Amount: Not reported

RADIAC RESEARCH CORP (Continued) **1000245435**

Final Monetary Amount: Not reported
Paid Amount: Not reported
Final Count: Not reported
Final Amount: Not reported

Found Violation: No
Agency Which Determined Violation: Not reported
Violation Short Description: Not reported
Date Violation was Determined: Not reported
Actual Return to Compliance Date: Not reported
Return to Compliance Qualifier: Not reported
Violation Responsible Agency: Not reported
Scheduled Compliance Date: Not reported
Enforcement Identifier: Not reported
Date of Enforcement Action: Not reported
Enforcement Responsible Agency: Not reported
Enforcement Docket Number: Not reported
Enforcement Attorney: Not reported
Corrective Action Component: Not reported
Appeal Initiated Date: Not reported
Appeal Resolution Date: Not reported
Disposition Status Date: Not reported
Disposition Status: Not reported
Disposition Status Description: Not reported
Consent/Final Order Sequence Number:Not reported
Consent/Final Order Respondent Name: Not reported
Consent/Final Order Lead Agency: Not reported
Enforcement Type: Not reported
Enforcement Responsible Person: Not reported
Enforcement Responsible Sub-Organization: Not reported
SEP Sequence Number: Not reported
SEP Expenditure Amount: Not reported
SEP Scheduled Completion Date: Not reported
SEP Actual Date: Not reported
SEP Defaulted Date: Not reported
SEP Type: Not reported
SEP Type Description: Not reported
Proposed Amount: Not reported
Final Monetary Amount: Not reported
Paid Amount: Not reported
Final Count: Not reported
Final Amount: Not reported

Found Violation: No
Agency Which Determined Violation: Not reported
Violation Short Description: Not reported
Date Violation was Determined: Not reported
Actual Return to Compliance Date: Not reported
Return to Compliance Qualifier: Not reported
Violation Responsible Agency: Not reported
Scheduled Compliance Date: Not reported
Enforcement Identifier: Not reported
Date of Enforcement Action: Not reported
Enforcement Responsible Agency: Not reported
Enforcement Docket Number: Not reported
Enforcement Attorney: Not reported
Corrective Action Component: Not reported

RADIAC RESEARCH CORP (Continued) **1000245435**

Appeal Initiated Date: Not reported
Appeal Resolution Date: Not reported
Disposition Status Date: Not reported
Disposition Status: Not reported
Disposition Status Description: Not reported
Consent/Final Order Sequence Number: Not reported
Consent/Final Order Respondent Name: Not reported
Consent/Final Order Lead Agency: Not reported
Enforcement Type: Not reported
Enforcement Responsible Person: Not reported
Enforcement Responsible Sub-Organization: Not reported
SEP Sequence Number: Not reported
SEP Expenditure Amount: Not reported
SEP Scheduled Completion Date: Not reported
SEP Actual Date: Not reported
SEP Defaulted Date: Not reported
SEP Type: Not reported
SEP Type Description: Not reported
Proposed Amount: Not reported
Final Monetary Amount: Not reported
Paid Amount: Not reported
Final Count: Not reported
Final Amount: Not reported

Found Violation: No
Agency Which Determined Violation: Not reported
Violation Short Description: Not reported
Date Violation was Determined: Not reported
Actual Return to Compliance Date: Not reported
Return to Compliance Qualifier: Not reported
Violation Responsible Agency: Not reported
Scheduled Compliance Date: Not reported
Enforcement Identifier: Not reported
Date of Enforcement Action: Not reported
Enforcement Responsible Agency: Not reported
Enforcement Docket Number: Not reported
Enforcement Attorney: Not reported
Corrective Action Component: Not reported
Appeal Initiated Date: Not reported
Appeal Resolution Date: Not reported
Disposition Status Date: Not reported
Disposition Status: Not reported
Disposition Status Description: Not reported
Consent/Final Order Sequence Number: Not reported
Consent/Final Order Respondent Name: Not reported
Consent/Final Order Lead Agency: Not reported
Enforcement Type: Not reported
Enforcement Responsible Person: Not reported
Enforcement Responsible Sub-Organization: Not reported
SEP Sequence Number: Not reported
SEP Expenditure Amount: Not reported
SEP Scheduled Completion Date: Not reported
SEP Actual Date: Not reported
SEP Defaulted Date: Not reported
SEP Type: Not reported
SEP Type Description: Not reported
Proposed Amount: Not reported

RADIAC RESEARCH CORP (Continued) **1000245435**

Final Monetary Amount:	Not reported
Paid Amount:	Not reported
Final Count:	Not reported
Final Amount:	Not reported
Found Violation:	No
Agency Which Determined Violation:	Not reported
Violation Short Description:	Not reported
Date Violation was Determined:	Not reported
Actual Return to Compliance Date:	Not reported
Return to Compliance Qualifier:	Not reported
Violation Responsible Agency:	Not reported
Scheduled Compliance Date:	Not reported
Enforcement Identifier:	Not reported
Date of Enforcement Action:	Not reported
Enforcement Responsible Agency:	Not reported
Enforcement Docket Number:	Not reported
Enforcement Attorney:	Not reported
Corrective Action Component:	Not reported
Appeal Initiated Date:	Not reported
Appeal Resolution Date:	Not reported
Disposition Status Date:	Not reported
Disposition Status:	Not reported
Disposition Status Description:	Not reported
Consent/Final Order Sequence Number:	Not reported
Consent/Final Order Respondent Name:	Not reported
Consent/Final Order Lead Agency:	Not reported
Enforcement Type:	Not reported
Enforcement Responsible Person:	Not reported
Enforcement Responsible Sub-Organization:	Not reported
SEP Sequence Number:	Not reported
SEP Expenditure Amount:	Not reported
SEP Scheduled Completion Date:	Not reported
SEP Actual Date:	Not reported
SEP Defaulted Date:	Not reported
SEP Type:	Not reported
SEP Type Description:	Not reported
Proposed Amount:	Not reported
Final Monetary Amount:	Not reported
Paid Amount:	Not reported
Final Count:	Not reported
Final Amount:	Not reported
Found Violation:	Yes
Agency Which Determined Violation:	State
Violation Short Description:	Universal Waste - Small Quantity Handlers
Date Violation was Determined:	20061103
Actual Return to Compliance Date:	20080905
Return to Compliance Qualifier:	Documented
Violation Responsible Agency:	State
Scheduled Compliance Date:	Not reported
Enforcement Identifier:	001
Date of Enforcement Action:	20080728
Enforcement Responsible Agency:	State
Enforcement Docket Number:	2-20071105-455
Enforcement Attorney:	LO
Corrective Action Component:	No

RADIAC RESEARCH CORP (Continued) **1000245435**

Appeal Initiated Date:	Not reported
Appeal Resolution Date:	Not reported
Disposition Status Date:	20080905
Disposition Status:	AS
Disposition Status Description:	ACTION SATISFIED (CASE CLOSED)
Consent/Final Order Sequence Number:	Not reported
Consent/Final Order Respondent Name:	Not reported
Consent/Final Order Lead Agency:	Not reported
Enforcement Type:	FINAL 3008(A) COMPLIANCE ORDER
Enforcement Responsible Person:	NYHHN
Enforcement Responsible Sub-Organization:	R2
SEP Sequence Number:	Not reported
SEP Expenditure Amount:	Not reported
SEP Scheduled Completion Date:	Not reported
SEP Actual Date:	Not reported
SEP Defaulted Date:	Not reported
SEP Type:	Not reported
SEP Type Description:	Not reported
Proposed Amount:	Not reported
Final Monetary Amount:	5000
Paid Amount:	5000
Final Count:	1
Final Amount:	5000

Found Violation:	No
Agency Which Determined Violation:	Not reported
Violation Short Description:	Not reported
Date Violation was Determined:	Not reported
Actual Return to Compliance Date:	Not reported
Return to Compliance Qualifier:	Not reported
Violation Responsible Agency:	Not reported
Scheduled Compliance Date:	Not reported
Enforcement Identifier:	Not reported
Date of Enforcement Action:	Not reported
Enforcement Responsible Agency:	Not reported
Enforcement Docket Number:	Not reported
Enforcement Attorney:	Not reported
Corrective Action Component:	Not reported
Appeal Initiated Date:	Not reported
Appeal Resolution Date:	Not reported
Disposition Status Date:	Not reported
Disposition Status:	Not reported
Disposition Status Description:	Not reported
Consent/Final Order Sequence Number:	Not reported
Consent/Final Order Respondent Name:	Not reported
Consent/Final Order Lead Agency:	Not reported
Enforcement Type:	Not reported
Enforcement Responsible Person:	Not reported
Enforcement Responsible Sub-Organization:	Not reported
SEP Sequence Number:	Not reported
SEP Expenditure Amount:	Not reported
SEP Scheduled Completion Date:	Not reported
SEP Actual Date:	Not reported
SEP Defaulted Date:	Not reported
SEP Type:	Not reported
SEP Type Description:	Not reported
Proposed Amount:	Not reported

RADIAC RESEARCH CORP (Continued) **1000245435**

Final Monetary Amount: Not reported
Paid Amount: Not reported
Final Count: Not reported
Final Amount: Not reported

Found Violation: Yes
Agency Which Determined Violation: State
Violation Short Description: TSD - Manifest/Records/Reporting
Date Violation was Determined: 19941216
Actual Return to Compliance Date: 19950130
Return to Compliance Qualifier: Observed
Violation Responsible Agency: State
Scheduled Compliance Date: 19950116
Enforcement Identifier: 000
Date of Enforcement Action: 19941216
Enforcement Responsible Agency: State
Enforcement Docket Number: Not reported
Enforcement Attorney: NY
Corrective Action Component: No
Appeal Initiated Date: Not reported
Appeal Resolution Date: Not reported
Disposition Status Date: Not reported
Disposition Status: Not reported
Disposition Status Description: Not reported
Consent/Final Order Sequence Number:Not reported
Consent/Final Order Respondent Name: Not reported
Consent/Final Order Lead Agency: Not reported
Enforcement Type: WRITTEN INFORMAL
Enforcement Responsible Person: NYHHN
Enforcement Responsible Sub-Organization: R2
SEP Sequence Number: Not reported
SEP Expenditure Amount: Not reported
SEP Scheduled Completion Date: Not reported
SEP Actual Date: Not reported
SEP Defaulted Date: Not reported
SEP Type: Not reported
SEP Type Description: Not reported
Proposed Amount: Not reported
Final Monetary Amount: Not reported
Paid Amount: Not reported
Final Count: Not reported
Final Amount: Not reported

Found Violation: No
Agency Which Determined Violation: Not reported
Violation Short Description: Not reported
Date Violation was Determined: Not reported
Actual Return to Compliance Date: Not reported
Return to Compliance Qualifier: Not reported
Violation Responsible Agency: Not reported
Scheduled Compliance Date: Not reported
Enforcement Identifier: Not reported
Date of Enforcement Action: Not reported
Enforcement Responsible Agency: Not reported
Enforcement Docket Number: Not reported
Enforcement Attorney: Not reported
Corrective Action Component: Not reported

RADIAC RESEARCH CORP (Continued) **1000245435**

Appeal Initiated Date:	Not reported
Appeal Resolution Date:	Not reported
Disposition Status Date:	Not reported
Disposition Status:	Not reported
Disposition Status Description:	Not reported
Consent/Final Order Sequence Number:	Not reported
Consent/Final Order Respondent Name:	Not reported
Consent/Final Order Lead Agency:	Not reported
Enforcement Type:	Not reported
Enforcement Responsible Person:	Not reported
Enforcement Responsible Sub-Organization:	Not reported
SEP Sequence Number:	Not reported
SEP Expenditure Amount:	Not reported
SEP Scheduled Completion Date:	Not reported
SEP Actual Date:	Not reported
SEP Defaulted Date:	Not reported
SEP Type:	Not reported
SEP Type Description:	Not reported
Proposed Amount:	Not reported
Final Monetary Amount:	Not reported
Paid Amount:	Not reported
Final Count:	Not reported
Final Amount:	Not reported

Found Violation:	No
Agency Which Determined Violation:	Not reported
Violation Short Description:	Not reported
Date Violation was Determined:	Not reported
Actual Return to Compliance Date:	Not reported
Return to Compliance Qualifier:	Not reported
Violation Responsible Agency:	Not reported
Scheduled Compliance Date:	Not reported
Enforcement Identifier:	Not reported
Date of Enforcement Action:	Not reported
Enforcement Responsible Agency:	Not reported
Enforcement Docket Number:	Not reported
Enforcement Attorney:	Not reported
Corrective Action Component:	Not reported
Appeal Initiated Date:	Not reported
Appeal Resolution Date:	Not reported
Disposition Status Date:	Not reported
Disposition Status:	Not reported
Disposition Status Description:	Not reported
Consent/Final Order Sequence Number:	Not reported
Consent/Final Order Respondent Name:	Not reported
Consent/Final Order Lead Agency:	Not reported
Enforcement Type:	Not reported
Enforcement Responsible Person:	Not reported
Enforcement Responsible Sub-Organization:	Not reported
SEP Sequence Number:	Not reported
SEP Expenditure Amount:	Not reported
SEP Scheduled Completion Date:	Not reported
SEP Actual Date:	Not reported
SEP Defaulted Date:	Not reported
SEP Type:	Not reported
SEP Type Description:	Not reported
Proposed Amount:	Not reported

RADIAC RESEARCH CORP (Continued) **1000245435**

Final Monetary Amount:	Not reported
Paid Amount:	Not reported
Final Count:	Not reported
Final Amount:	Not reported
Found Violation:	No
Agency Which Determined Violation:	Not reported
Violation Short Description:	Not reported
Date Violation was Determined:	Not reported
Actual Return to Compliance Date:	Not reported
Return to Compliance Qualifier:	Not reported
Violation Responsible Agency:	Not reported
Scheduled Compliance Date:	Not reported
Enforcement Identifier:	Not reported
Date of Enforcement Action:	Not reported
Enforcement Responsible Agency:	Not reported
Enforcement Docket Number:	Not reported
Enforcement Attorney:	Not reported
Corrective Action Component:	Not reported
Appeal Initiated Date:	Not reported
Appeal Resolution Date:	Not reported
Disposition Status Date:	Not reported
Disposition Status:	Not reported
Disposition Status Description:	Not reported
Consent/Final Order Sequence Number:	Not reported
Consent/Final Order Respondent Name:	Not reported
Consent/Final Order Lead Agency:	Not reported
Enforcement Type:	Not reported
Enforcement Responsible Person:	Not reported
Enforcement Responsible Sub-Organization:	Not reported
SEP Sequence Number:	Not reported
SEP Expenditure Amount:	Not reported
SEP Scheduled Completion Date:	Not reported
SEP Actual Date:	Not reported
SEP Defaulted Date:	Not reported
SEP Type:	Not reported
SEP Type Description:	Not reported
Proposed Amount:	Not reported
Final Monetary Amount:	Not reported
Paid Amount:	Not reported
Final Count:	Not reported
Final Amount:	Not reported
Found Violation:	Yes
Agency Which Determined Violation:	EPA
Violation Short Description:	TSD - Preparedness and Prevention
Date Violation was Determined:	19950607
Actual Return to Compliance Date:	19960708
Return to Compliance Qualifier:	Observed
Violation Responsible Agency:	EPA
Scheduled Compliance Date:	19950712
Enforcement Identifier:	000
Date of Enforcement Action:	19960628
Enforcement Responsible Agency:	EPA
Enforcement Docket Number:	02-1996-0117
Enforcement Attorney:	R2DF
Corrective Action Component:	No

RADIAC RESEARCH CORP (Continued) **1000245435**

Appeal Initiated Date:	Not reported
Appeal Resolution Date:	Not reported
Disposition Status Date:	Not reported
Disposition Status:	Not reported
Disposition Status Description:	Not reported
Consent/Final Order Sequence Number:	Not reported
Consent/Final Order Respondent Name:	Not reported
Consent/Final Order Lead Agency:	Not reported
Enforcement Type:	INITIAL 3008(A) COMPLIANCE
Enforcement Responsible Person:	R2MD
Enforcement Responsible Sub-Organization:	RCB
SEP Sequence Number:	Not reported
SEP Expenditure Amount:	Not reported
SEP Scheduled Completion Date:	Not reported
SEP Actual Date:	Not reported
SEP Defaulted Date:	Not reported
SEP Type:	Not reported
SEP Type Description:	Not reported
Proposed Amount:	Not reported
Final Monetary Amount:	Not reported
Paid Amount:	Not reported
Final Count:	Not reported
Final Amount:	Not reported

Found Violation:	Yes
Agency Which Determined Violation:	State
Violation Short Description:	TSD - General
Date Violation was Determined:	19970428
Actual Return to Compliance Date:	20000404
Return to Compliance Qualifier:	Observed
Violation Responsible Agency:	State
Scheduled Compliance Date:	Not reported
Enforcement Identifier:	000
Date of Enforcement Action:	19971002
Enforcement Responsible Agency:	State
Enforcement Docket Number:	Not reported
Enforcement Attorney:	NYMA
Corrective Action Component:	No
Appeal Initiated Date:	Not reported
Appeal Resolution Date:	Not reported
Disposition Status Date:	Not reported
Disposition Status:	Not reported
Disposition Status Description:	Not reported
Consent/Final Order Sequence Number:	Not reported
Consent/Final Order Respondent Name:	Not reported
Consent/Final Order Lead Agency:	Not reported
Enforcement Type:	INITIAL 3008(A) COMPLIANCE
Enforcement Responsible Person:	NYHHN
Enforcement Responsible Sub-Organization:	R2
SEP Sequence Number:	Not reported
SEP Expenditure Amount:	Not reported
SEP Scheduled Completion Date:	Not reported
SEP Actual Date:	Not reported
SEP Defaulted Date:	Not reported
SEP Type:	Not reported
SEP Type Description:	Not reported
Proposed Amount:	1200

RADIAC RESEARCH CORP (Continued) **1000245435**

Final Monetary Amount: Not reported
Paid Amount: Not reported
Final Count: Not reported
Final Amount: Not reported

Found Violation: No
Agency Which Determined Violation: Not reported
Violation Short Description: Not reported
Date Violation was Determined: Not reported
Actual Return to Compliance Date: Not reported
Return to Compliance Qualifier: Not reported
Violation Responsible Agency: Not reported
Scheduled Compliance Date: Not reported
Enforcement Identifier: Not reported
Date of Enforcement Action: Not reported
Enforcement Responsible Agency: Not reported
Enforcement Docket Number: Not reported
Enforcement Attorney: Not reported
Corrective Action Component: Not reported
Appeal Initiated Date: Not reported
Appeal Resolution Date: Not reported
Disposition Status Date: Not reported
Disposition Status: Not reported
Disposition Status Description: Not reported
Consent/Final Order Sequence Number:Not reported
Consent/Final Order Respondent Name: Not reported
Consent/Final Order Lead Agency: Not reported
Enforcement Type: Not reported
Enforcement Responsible Person: Not reported
Enforcement Responsible Sub-Organization: Not reported
SEP Sequence Number: Not reported
SEP Expenditure Amount: Not reported
SEP Scheduled Completion Date: Not reported
SEP Actual Date: Not reported
SEP Defaulted Date: Not reported
SEP Type: Not reported
SEP Type Description: Not reported
Proposed Amount: Not reported
Final Monetary Amount: Not reported
Paid Amount: Not reported
Final Count: Not reported
Final Amount: Not reported

Found Violation: Yes
Agency Which Determined Violation: State
Violation Short Description: LDR - General
Date Violation was Determined: 19990927
Actual Return to Compliance Date: 20000404
Return to Compliance Qualifier: Observed
Violation Responsible Agency: State
Scheduled Compliance Date: 20000504
Enforcement Identifier: 000
Date of Enforcement Action: 20000404
Enforcement Responsible Agency: State
Enforcement Docket Number: Not reported
Enforcement Attorney: NYSH
Corrective Action Component: No

RADIAC RESEARCH CORP (Continued) **1000245435**

Appeal Initiated Date:	Not reported
Appeal Resolution Date:	Not reported
Disposition Status Date:	Not reported
Disposition Status:	Not reported
Disposition Status Description:	Not reported
Consent/Final Order Sequence Number:	Not reported
Consent/Final Order Respondent Name:	Not reported
Consent/Final Order Lead Agency:	Not reported
Enforcement Type:	FINAL 3008(A) COMPLIANCE ORDER
Enforcement Responsible Person:	NYHHN
Enforcement Responsible Sub-Organization:	R2
SEP Sequence Number:	Not reported
SEP Expenditure Amount:	Not reported
SEP Scheduled Completion Date:	Not reported
SEP Actual Date:	Not reported
SEP Defaulted Date:	Not reported
SEP Type:	Not reported
SEP Type Description:	Not reported
Proposed Amount:	Not reported
Final Monetary Amount:	20000
Paid Amount:	20000
Final Count:	1
Final Amount:	20000

Found Violation:	No
Agency Which Determined Violation:	Not reported
Violation Short Description:	Not reported
Date Violation was Determined:	Not reported
Actual Return to Compliance Date:	Not reported
Return to Compliance Qualifier:	Not reported
Violation Responsible Agency:	Not reported
Scheduled Compliance Date:	Not reported
Enforcement Identifier:	Not reported
Date of Enforcement Action:	Not reported
Enforcement Responsible Agency:	Not reported
Enforcement Docket Number:	Not reported
Enforcement Attorney:	Not reported
Corrective Action Component:	Not reported
Appeal Initiated Date:	Not reported
Appeal Resolution Date:	Not reported
Disposition Status Date:	Not reported
Disposition Status:	Not reported
Disposition Status Description:	Not reported
Consent/Final Order Sequence Number:	Not reported
Consent/Final Order Respondent Name:	Not reported
Consent/Final Order Lead Agency:	Not reported
Enforcement Type:	Not reported
Enforcement Responsible Person:	Not reported
Enforcement Responsible Sub-Organization:	Not reported
SEP Sequence Number:	Not reported
SEP Expenditure Amount:	Not reported
SEP Scheduled Completion Date:	Not reported
SEP Actual Date:	Not reported
SEP Defaulted Date:	Not reported
SEP Type:	Not reported
SEP Type Description:	Not reported
Proposed Amount:	Not reported

RADIAC RESEARCH CORP (Continued) **1000245435**

Final Monetary Amount: Not reported
Paid Amount: Not reported
Final Count: Not reported
Final Amount: Not reported

Found Violation: Yes
Agency Which Determined Violation: EPA
Violation Short Description: Permits - Application
Date Violation was Determined: 19960628
Actual Return to Compliance Date: 19960708
Return to Compliance Qualifier: Observed
Violation Responsible Agency: EPA
Scheduled Compliance Date: 19970131
Enforcement Identifier: 000
Date of Enforcement Action: 19960628
Enforcement Responsible Agency: EPA
Enforcement Docket Number: 02-1996-0117
Enforcement Attorney: R2DF
Corrective Action Component: No
Appeal Initiated Date: Not reported
Appeal Resolution Date: Not reported
Disposition Status Date: Not reported
Disposition Status: Not reported
Disposition Status Description: Not reported
Consent/Final Order Sequence Number: Not reported
Consent/Final Order Respondent Name: Not reported
Consent/Final Order Lead Agency: Not reported
Enforcement Type: INITIAL 3008(A) COMPLIANCE
Enforcement Responsible Person: R2MD
Enforcement Responsible Sub-Organization: RCB
SEP Sequence Number: Not reported
SEP Expenditure Amount: Not reported
SEP Scheduled Completion Date: Not reported
SEP Actual Date: Not reported
SEP Defaulted Date: Not reported
SEP Type: Not reported
SEP Type Description: Not reported
Proposed Amount: Not reported
Final Monetary Amount: Not reported
Paid Amount: Not reported
Final Count: Not reported
Final Amount: Not reported

Found Violation: Yes
Agency Which Determined Violation: State
Violation Short Description: LDR - General
Date Violation was Determined: 19970428
Actual Return to Compliance Date: 20000404
Return to Compliance Qualifier: Observed
Violation Responsible Agency: State
Scheduled Compliance Date: Not reported
Enforcement Identifier: 000
Date of Enforcement Action: 19971002
Enforcement Responsible Agency: State
Enforcement Docket Number: Not reported
Enforcement Attorney: NYMA
Corrective Action Component: No

RADIAC RESEARCH CORP (Continued) **1000245435**

Appeal Initiated Date: Not reported
Appeal Resolution Date: Not reported
Disposition Status Date: Not reported
Disposition Status: Not reported
Disposition Status Description: Not reported
Consent/Final Order Sequence Number: Not reported
Consent/Final Order Respondent Name: Not reported
Consent/Final Order Lead Agency: Not reported
Enforcement Type: INITIAL 3008(A) COMPLIANCE
Enforcement Responsible Person: NYHHN
Enforcement Responsible Sub-Organization: R2
SEP Sequence Number: Not reported
SEP Expenditure Amount: Not reported
SEP Scheduled Completion Date: Not reported
SEP Actual Date: Not reported
SEP Defaulted Date: Not reported
SEP Type: Not reported
SEP Type Description: Not reported
Proposed Amount: 1200
Final Monetary Amount: Not reported
Paid Amount: Not reported
Final Count: Not reported
Final Amount: Not reported

Found Violation: Yes
Agency Which Determined Violation: EPA
Violation Short Description: TSD - General Facility Standards
Date Violation was Determined: 19960628
Actual Return to Compliance Date: 19960708
Return to Compliance Qualifier: Observed
Violation Responsible Agency: EPA
Scheduled Compliance Date: 19960708
Enforcement Identifier: 000
Date of Enforcement Action: 19960628
Enforcement Responsible Agency: EPA
Enforcement Docket Number: 02-1996-0117
Enforcement Attorney: R2DF
Corrective Action Component: No
Appeal Initiated Date: Not reported
Appeal Resolution Date: Not reported
Disposition Status Date: Not reported
Disposition Status: Not reported
Disposition Status Description: Not reported
Consent/Final Order Sequence Number: Not reported
Consent/Final Order Respondent Name: Not reported
Consent/Final Order Lead Agency: Not reported
Enforcement Type: INITIAL 3008(A) COMPLIANCE
Enforcement Responsible Person: R2MD
Enforcement Responsible Sub-Organization: RCB
SEP Sequence Number: Not reported
SEP Expenditure Amount: Not reported
SEP Scheduled Completion Date: Not reported
SEP Actual Date: Not reported
SEP Defaulted Date: Not reported
SEP Type: Not reported
SEP Type Description: Not reported
Proposed Amount: Not reported

RADIAC RESEARCH CORP (Continued) **1000245435**

Final Monetary Amount: Not reported
Paid Amount: Not reported
Final Count: Not reported
Final Amount: Not reported

Found Violation: Yes
Agency Which Determined Violation: State
Violation Short Description: TSD - General
Date Violation was Determined: 20040624
Actual Return to Compliance Date: 20040624
Return to Compliance Qualifier: Observed
Violation Responsible Agency: State
Scheduled Compliance Date: Not reported
Enforcement Identifier: 001
Date of Enforcement Action: 20041014
Enforcement Responsible Agency: State
Enforcement Docket Number: Not reported
Enforcement Attorney: Not reported
Corrective Action Component: No
Appeal Initiated Date: Not reported
Appeal Resolution Date: Not reported
Disposition Status Date: Not reported
Disposition Status: Not reported
Disposition Status Description: Not reported
Consent/Final Order Sequence Number:Not reported
Consent/Final Order Respondent Name: Not reported
Consent/Final Order Lead Agency: Not reported
Enforcement Type: WRITTEN INFORMAL
Enforcement Responsible Person: NYHHN
Enforcement Responsible Sub-Organization: R2
SEP Sequence Number: Not reported
SEP Expenditure Amount: Not reported
SEP Scheduled Completion Date: Not reported
SEP Actual Date: Not reported
SEP Defaulted Date: Not reported
SEP Type: Not reported
SEP Type Description: Not reported
Proposed Amount: Not reported
Final Monetary Amount: Not reported
Paid Amount: Not reported
Final Count: Not reported
Final Amount: Not reported

Found Violation: Yes
Agency Which Determined Violation: State
Violation Short Description: TSD - General
Date Violation was Determined: 19941216
Actual Return to Compliance Date: 19950517
Return to Compliance Qualifier: Observed
Violation Responsible Agency: State
Scheduled Compliance Date: 19950214
Enforcement Identifier: 000
Date of Enforcement Action: 19941216
Enforcement Responsible Agency: State
Enforcement Docket Number: Not reported
Enforcement Attorney: NY
Corrective Action Component: No

RADIAC RESEARCH CORP (Continued) **1000245435**

Appeal Initiated Date: Not reported
Appeal Resolution Date: Not reported
Disposition Status Date: Not reported
Disposition Status: Not reported
Disposition Status Description: Not reported
Consent/Final Order Sequence Number: Not reported
Consent/Final Order Respondent Name: Not reported
Consent/Final Order Lead Agency: Not reported
Enforcement Type: WRITTEN INFORMAL
Enforcement Responsible Person: NYHHN
Enforcement Responsible Sub-Organization: R2
SEP Sequence Number: Not reported
SEP Expenditure Amount: Not reported
SEP Scheduled Completion Date: Not reported
SEP Actual Date: Not reported
SEP Defaulted Date: Not reported
SEP Type: Not reported
SEP Type Description: Not reported
Proposed Amount: Not reported
Final Monetary Amount: Not reported
Paid Amount: Not reported
Final Count: Not reported
Final Amount: Not reported

Found Violation: No
Agency Which Determined Violation: Not reported
Violation Short Description: Not reported
Date Violation was Determined: Not reported
Actual Return to Compliance Date: Not reported
Return to Compliance Qualifier: Not reported
Violation Responsible Agency: Not reported
Scheduled Compliance Date: Not reported
Enforcement Identifier: Not reported
Date of Enforcement Action: Not reported
Enforcement Responsible Agency: Not reported
Enforcement Docket Number: Not reported
Enforcement Attorney: Not reported
Corrective Action Component: Not reported
Appeal Initiated Date: Not reported
Appeal Resolution Date: Not reported
Disposition Status Date: Not reported
Disposition Status: Not reported
Disposition Status Description: Not reported
Consent/Final Order Sequence Number: Not reported
Consent/Final Order Respondent Name: Not reported
Consent/Final Order Lead Agency: Not reported
Enforcement Type: Not reported
Enforcement Responsible Person: Not reported
Enforcement Responsible Sub-Organization: Not reported
SEP Sequence Number: Not reported
SEP Expenditure Amount: Not reported
SEP Scheduled Completion Date: Not reported
SEP Actual Date: Not reported
SEP Defaulted Date: Not reported
SEP Type: Not reported
SEP Type Description: Not reported
Proposed Amount: Not reported

RADIAC RESEARCH CORP (Continued) **1000245435**

Final Monetary Amount: Not reported
Paid Amount: Not reported
Final Count: Not reported
Final Amount: Not reported

Found Violation: Yes
Agency Which Determined Violation: EPA
Violation Short Description: Permits - Application
Date Violation was Determined: 19960628
Actual Return to Compliance Date: 19960708
Return to Compliance Qualifier: Observed
Violation Responsible Agency: EPA
Scheduled Compliance Date: 19970131
Enforcement Identifier: 000
Date of Enforcement Action: 19970305
Enforcement Responsible Agency: EPA
Enforcement Docket Number: 02-1996-0117
Enforcement Attorney: R2DF
Corrective Action Component: No
Appeal Initiated Date: Not reported
Appeal Resolution Date: Not reported
Disposition Status Date: Not reported
Disposition Status: Not reported
Disposition Status Description: Not reported
Consent/Final Order Sequence Number: Not reported
Consent/Final Order Respondent Name: Not reported
Consent/Final Order Lead Agency: Not reported
Enforcement Type: FINAL 3008(A) COMPLIANCE ORDER
Enforcement Responsible Person: R2MD
Enforcement Responsible Sub-Organization: RCB
SEP Sequence Number: Not reported
SEP Expenditure Amount: Not reported
SEP Scheduled Completion Date: Not reported
SEP Actual Date: Not reported
SEP Defaulted Date: Not reported
SEP Type: Not reported
SEP Type Description: Not reported
Proposed Amount: Not reported
Final Monetary Amount: 12100
Paid Amount: 12100
Final Count: 1
Final Amount: 12100

Found Violation: Yes
Agency Which Determined Violation: State
Violation Short Description: LDR - General
Date Violation was Determined: 19980515
Actual Return to Compliance Date: 20000404
Return to Compliance Qualifier: Observed
Violation Responsible Agency: State
Scheduled Compliance Date: Not reported
Enforcement Identifier: 000
Date of Enforcement Action: 19981027
Enforcement Responsible Agency: State
Enforcement Docket Number: Not reported
Enforcement Attorney: NYMC
Corrective Action Component: No

RADIAC RESEARCH CORP (Continued) **1000245435**

Appeal Initiated Date:	Not reported
Appeal Resolution Date:	Not reported
Disposition Status Date:	Not reported
Disposition Status:	Not reported
Disposition Status Description:	Not reported
Consent/Final Order Sequence Number:	Not reported
Consent/Final Order Respondent Name:	Not reported
Consent/Final Order Lead Agency:	Not reported
Enforcement Type:	INITIAL 3008(A) COMPLIANCE
Enforcement Responsible Person:	NYHHN
Enforcement Responsible Sub-Organization:	R2
SEP Sequence Number:	Not reported
SEP Expenditure Amount:	Not reported
SEP Scheduled Completion Date:	Not reported
SEP Actual Date:	Not reported
SEP Defaulted Date:	Not reported
SEP Type:	Not reported
SEP Type Description:	Not reported
Proposed Amount:	24995
Final Monetary Amount:	Not reported
Paid Amount:	Not reported
Final Count:	Not reported
Final Amount:	Not reported

Found Violation:	Yes
Agency Which Determined Violation:	State
Violation Short Description:	TSD - General
Date Violation was Determined:	19980515
Actual Return to Compliance Date:	20000404
Return to Compliance Qualifier:	Observed
Violation Responsible Agency:	State
Scheduled Compliance Date:	Not reported
Enforcement Identifier:	000
Date of Enforcement Action:	19981027
Enforcement Responsible Agency:	State
Enforcement Docket Number:	Not reported
Enforcement Attorney:	NYMC
Corrective Action Component:	No
Appeal Initiated Date:	Not reported
Appeal Resolution Date:	Not reported
Disposition Status Date:	Not reported
Disposition Status:	Not reported
Disposition Status Description:	Not reported
Consent/Final Order Sequence Number:	Not reported
Consent/Final Order Respondent Name:	Not reported
Consent/Final Order Lead Agency:	Not reported
Enforcement Type:	INITIAL 3008(A) COMPLIANCE
Enforcement Responsible Person:	NYHHN
Enforcement Responsible Sub-Organization:	R2
SEP Sequence Number:	Not reported
SEP Expenditure Amount:	Not reported
SEP Scheduled Completion Date:	Not reported
SEP Actual Date:	Not reported
SEP Defaulted Date:	Not reported
SEP Type:	Not reported
SEP Type Description:	Not reported
Proposed Amount:	24995

RADIAC RESEARCH CORP (Continued) **1000245435**

Final Monetary Amount:	Not reported
Paid Amount:	Not reported
Final Count:	Not reported
Final Amount:	Not reported
Found Violation:	Yes
Agency Which Determined Violation:	State
Violation Short Description:	TSD - General
Date Violation was Determined:	19980515
Actual Return to Compliance Date:	20000404
Return to Compliance Qualifier:	Observed
Violation Responsible Agency:	State
Scheduled Compliance Date:	20000504
Enforcement Identifier:	000
Date of Enforcement Action:	20000404
Enforcement Responsible Agency:	State
Enforcement Docket Number:	Not reported
Enforcement Attorney:	NYSH
Corrective Action Component:	No
Appeal Initiated Date:	Not reported
Appeal Resolution Date:	Not reported
Disposition Status Date:	Not reported
Disposition Status:	Not reported
Disposition Status Description:	Not reported
Consent/Final Order Sequence Number:	Not reported
Consent/Final Order Respondent Name:	Not reported
Consent/Final Order Lead Agency:	Not reported
Enforcement Type:	FINAL 3008(A) COMPLIANCE ORDER
Enforcement Responsible Person:	NYHHN
Enforcement Responsible Sub-Organization:	R2
SEP Sequence Number:	Not reported
SEP Expenditure Amount:	Not reported
SEP Scheduled Completion Date:	Not reported
SEP Actual Date:	Not reported
SEP Defaulted Date:	Not reported
SEP Type:	Not reported
SEP Type Description:	Not reported
Proposed Amount:	Not reported
Final Monetary Amount:	20000
Paid Amount:	20000
Final Count:	1
Final Amount:	20000
Found Violation:	No
Agency Which Determined Violation:	Not reported
Violation Short Description:	Not reported
Date Violation was Determined:	Not reported
Actual Return to Compliance Date:	Not reported
Return to Compliance Qualifier:	Not reported
Violation Responsible Agency:	Not reported
Scheduled Compliance Date:	Not reported
Enforcement Identifier:	Not reported
Date of Enforcement Action:	Not reported
Enforcement Responsible Agency:	Not reported
Enforcement Docket Number:	Not reported
Enforcement Attorney:	Not reported
Corrective Action Component:	Not reported

RADIAC RESEARCH CORP (Continued) **1000245435**

Appeal Initiated Date:	Not reported
Appeal Resolution Date:	Not reported
Disposition Status Date:	Not reported
Disposition Status:	Not reported
Disposition Status Description:	Not reported
Consent/Final Order Sequence Number:	Not reported
Consent/Final Order Respondent Name:	Not reported
Consent/Final Order Lead Agency:	Not reported
Enforcement Type:	Not reported
Enforcement Responsible Person:	Not reported
Enforcement Responsible Sub-Organization:	Not reported
SEP Sequence Number:	Not reported
SEP Expenditure Amount:	Not reported
SEP Scheduled Completion Date:	Not reported
SEP Actual Date:	Not reported
SEP Defaulted Date:	Not reported
SEP Type:	Not reported
SEP Type Description:	Not reported
Proposed Amount:	Not reported
Final Monetary Amount:	Not reported
Paid Amount:	Not reported
Final Count:	Not reported
Final Amount:	Not reported

Found Violation:	Yes
Agency Which Determined Violation:	State
Violation Short Description:	TSD - General
Date Violation was Determined:	19970428
Actual Return to Compliance Date:	20000404
Return to Compliance Qualifier:	Observed
Violation Responsible Agency:	State
Scheduled Compliance Date:	20000504
Enforcement Identifier:	000
Date of Enforcement Action:	20000404
Enforcement Responsible Agency:	State
Enforcement Docket Number:	Not reported
Enforcement Attorney:	NYSH
Corrective Action Component:	No
Appeal Initiated Date:	Not reported
Appeal Resolution Date:	Not reported
Disposition Status Date:	Not reported
Disposition Status:	Not reported
Disposition Status Description:	Not reported
Consent/Final Order Sequence Number:	Not reported
Consent/Final Order Respondent Name:	Not reported
Consent/Final Order Lead Agency:	Not reported
Enforcement Type:	FINAL 3008(A) COMPLIANCE ORDER
Enforcement Responsible Person:	NYHHN
Enforcement Responsible Sub-Organization:	R2
SEP Sequence Number:	Not reported
SEP Expenditure Amount:	Not reported
SEP Scheduled Completion Date:	Not reported
SEP Actual Date:	Not reported
SEP Defaulted Date:	Not reported
SEP Type:	Not reported
SEP Type Description:	Not reported
Proposed Amount:	Not reported

RADIAC RESEARCH CORP (Continued) **1000245435**

Final Monetary Amount:	20000
Paid Amount:	20000
Final Count:	1
Final Amount:	20000
Found Violation:	No
Agency Which Determined Violation:	Not reported
Violation Short Description:	Not reported
Date Violation was Determined:	Not reported
Actual Return to Compliance Date:	Not reported
Return to Compliance Qualifier:	Not reported
Violation Responsible Agency:	Not reported
Scheduled Compliance Date:	Not reported
Enforcement Identifier:	Not reported
Date of Enforcement Action:	Not reported
Enforcement Responsible Agency:	Not reported
Enforcement Docket Number:	Not reported
Enforcement Attorney:	Not reported
Corrective Action Component:	Not reported
Appeal Initiated Date:	Not reported
Appeal Resolution Date:	Not reported
Disposition Status Date:	Not reported
Disposition Status:	Not reported
Disposition Status Description:	Not reported
Consent/Final Order Sequence Number:	Not reported
Consent/Final Order Respondent Name:	Not reported
Consent/Final Order Lead Agency:	Not reported
Enforcement Type:	Not reported
Enforcement Responsible Person:	Not reported
Enforcement Responsible Sub-Organization:	Not reported
SEP Sequence Number:	Not reported
SEP Expenditure Amount:	Not reported
SEP Scheduled Completion Date:	Not reported
SEP Actual Date:	Not reported
SEP Defaulted Date:	Not reported
SEP Type:	Not reported
SEP Type Description:	Not reported
Proposed Amount:	Not reported
Final Monetary Amount:	Not reported
Paid Amount:	Not reported
Final Count:	Not reported
Final Amount:	Not reported
Found Violation:	Yes
Agency Which Determined Violation:	EPA
Violation Short Description:	TSD - General Facility Standards
Date Violation was Determined:	19950607
Actual Return to Compliance Date:	19960417
Return to Compliance Qualifier:	Observed
Violation Responsible Agency:	EPA
Scheduled Compliance Date:	19950710
Enforcement Identifier:	000
Date of Enforcement Action:	19970305
Enforcement Responsible Agency:	EPA
Enforcement Docket Number:	02-1996-0117
Enforcement Attorney:	R2DF
Corrective Action Component:	No

RADIAC RESEARCH CORP (Continued) **1000245435**

Appeal Initiated Date:	Not reported
Appeal Resolution Date:	Not reported
Disposition Status Date:	Not reported
Disposition Status:	Not reported
Disposition Status Description:	Not reported
Consent/Final Order Sequence Number:	Not reported
Consent/Final Order Respondent Name:	Not reported
Consent/Final Order Lead Agency:	Not reported
Enforcement Type:	FINAL 3008(A) COMPLIANCE ORDER
Enforcement Responsible Person:	R2MD
Enforcement Responsible Sub-Organization:	RCB
SEP Sequence Number:	Not reported
SEP Expenditure Amount:	Not reported
SEP Scheduled Completion Date:	Not reported
SEP Actual Date:	Not reported
SEP Defaulted Date:	Not reported
SEP Type:	Not reported
SEP Type Description:	Not reported
Proposed Amount:	Not reported
Final Monetary Amount:	12100
Paid Amount:	12100
Final Count:	1
Final Amount:	12100

Found Violation:	Yes
Agency Which Determined Violation:	EPA
Violation Short Description:	TSD - Container Use and Management
Date Violation was Determined:	19950607
Actual Return to Compliance Date:	19960708
Return to Compliance Qualifier:	Observed
Violation Responsible Agency:	EPA
Scheduled Compliance Date:	19960708
Enforcement Identifier:	000
Date of Enforcement Action:	19970305
Enforcement Responsible Agency:	EPA
Enforcement Docket Number:	02-1996-0117
Enforcement Attorney:	R2DF
Corrective Action Component:	No
Appeal Initiated Date:	Not reported
Appeal Resolution Date:	Not reported
Disposition Status Date:	Not reported
Disposition Status:	Not reported
Disposition Status Description:	Not reported
Consent/Final Order Sequence Number:	Not reported
Consent/Final Order Respondent Name:	Not reported
Consent/Final Order Lead Agency:	Not reported
Enforcement Type:	FINAL 3008(A) COMPLIANCE ORDER
Enforcement Responsible Person:	R2MD
Enforcement Responsible Sub-Organization:	RCB
SEP Sequence Number:	Not reported
SEP Expenditure Amount:	Not reported
SEP Scheduled Completion Date:	Not reported
SEP Actual Date:	Not reported
SEP Defaulted Date:	Not reported
SEP Type:	Not reported
SEP Type Description:	Not reported
Proposed Amount:	Not reported

RADIAC RESEARCH CORP (Continued) **1000245435**

Final Monetary Amount:	12100
Paid Amount:	12100
Final Count:	1
Final Amount:	12100
Found Violation:	Yes
Agency Which Determined Violation:	State
Violation Short Description:	TSD - General
Date Violation was Determined:	19990420
Actual Return to Compliance Date:	20000404
Return to Compliance Qualifier:	Observed
Violation Responsible Agency:	State
Scheduled Compliance Date:	Not reported
Enforcement Identifier:	000
Date of Enforcement Action:	19990423
Enforcement Responsible Agency:	State
Enforcement Docket Number:	Not reported
Enforcement Attorney:	NYMC
Corrective Action Component:	No
Appeal Initiated Date:	Not reported
Appeal Resolution Date:	Not reported
Disposition Status Date:	Not reported
Disposition Status:	Not reported
Disposition Status Description:	Not reported
Consent/Final Order Sequence Number:	Not reported
Consent/Final Order Respondent Name:	Not reported
Consent/Final Order Lead Agency:	Not reported
Enforcement Type:	INITIAL 3008(A) COMPLIANCE
Enforcement Responsible Person:	NYHHN
Enforcement Responsible Sub-Organization:	R2
SEP Sequence Number:	Not reported
SEP Expenditure Amount:	Not reported
SEP Scheduled Completion Date:	Not reported
SEP Actual Date:	Not reported
SEP Defaulted Date:	Not reported
SEP Type:	Not reported
SEP Type Description:	Not reported
Proposed Amount:	Not reported
Final Monetary Amount:	Not reported
Paid Amount:	Not reported
Final Count:	Not reported
Final Amount:	Not reported
Found Violation:	No
Agency Which Determined Violation:	Not reported
Violation Short Description:	Not reported
Date Violation was Determined:	Not reported
Actual Return to Compliance Date:	Not reported
Return to Compliance Qualifier:	Not reported
Violation Responsible Agency:	Not reported
Scheduled Compliance Date:	Not reported
Enforcement Identifier:	Not reported
Date of Enforcement Action:	Not reported
Enforcement Responsible Agency:	Not reported
Enforcement Docket Number:	Not reported
Enforcement Attorney:	Not reported
Corrective Action Component:	Not reported

RADIAC RESEARCH CORP (Continued) **1000245435**

Appeal Initiated Date:	Not reported
Appeal Resolution Date:	Not reported
Disposition Status Date:	Not reported
Disposition Status:	Not reported
Disposition Status Description:	Not reported
Consent/Final Order Sequence Number:	Not reported
Consent/Final Order Respondent Name:	Not reported
Consent/Final Order Lead Agency:	Not reported
Enforcement Type:	Not reported
Enforcement Responsible Person:	Not reported
Enforcement Responsible Sub-Organization:	Not reported
SEP Sequence Number:	Not reported
SEP Expenditure Amount:	Not reported
SEP Scheduled Completion Date:	Not reported
SEP Actual Date:	Not reported
SEP Defaulted Date:	Not reported
SEP Type:	Not reported
SEP Type Description:	Not reported
Proposed Amount:	Not reported
Final Monetary Amount:	Not reported
Paid Amount:	Not reported
Final Count:	Not reported
Final Amount:	Not reported

Found Violation:	Yes
Agency Which Determined Violation:	EPA
Violation Short Description:	TSD - General Facility Standards
Date Violation was Determined:	19960628
Actual Return to Compliance Date:	19971217
Return to Compliance Qualifier:	Observed
Violation Responsible Agency:	EPA
Scheduled Compliance Date:	19970131
Enforcement Identifier:	000
Date of Enforcement Action:	19960628
Enforcement Responsible Agency:	EPA
Enforcement Docket Number:	02-1996-0117
Enforcement Attorney:	R2DF
Corrective Action Component:	No
Appeal Initiated Date:	Not reported
Appeal Resolution Date:	Not reported
Disposition Status Date:	Not reported
Disposition Status:	Not reported
Disposition Status Description:	Not reported
Consent/Final Order Sequence Number:	Not reported
Consent/Final Order Respondent Name:	Not reported
Consent/Final Order Lead Agency:	Not reported
Enforcement Type:	INITIAL 3008(A) COMPLIANCE
Enforcement Responsible Person:	R2MD
Enforcement Responsible Sub-Organization:	RCB
SEP Sequence Number:	Not reported
SEP Expenditure Amount:	Not reported
SEP Scheduled Completion Date:	Not reported
SEP Actual Date:	Not reported
SEP Defaulted Date:	Not reported
SEP Type:	Not reported
SEP Type Description:	Not reported
Proposed Amount:	Not reported

RADIAC RESEARCH CORP (Continued) **1000245435**

Final Monetary Amount:	Not reported
Paid Amount:	Not reported
Final Count:	Not reported
Final Amount:	Not reported
Found Violation:	Yes
Agency Which Determined Violation:	State
Violation Short Description:	Transporters - General
Date Violation was Determined:	20061103
Actual Return to Compliance Date:	20080905
Return to Compliance Qualifier:	Documented
Violation Responsible Agency:	State
Scheduled Compliance Date:	Not reported
Enforcement Identifier:	001
Date of Enforcement Action:	20080728
Enforcement Responsible Agency:	State
Enforcement Docket Number:	2-20071105-455
Enforcement Attorney:	LO
Corrective Action Component:	No
Appeal Initiated Date:	Not reported
Appeal Resolution Date:	Not reported
Disposition Status Date:	20080905
Disposition Status:	AS
Disposition Status Description:	ACTION SATISFIED (CASE CLOSED)
Consent/Final Order Sequence Number:	Not reported
Consent/Final Order Respondent Name:	Not reported
Consent/Final Order Lead Agency:	Not reported
Enforcement Type:	FINAL 3008(A) COMPLIANCE ORDER
Enforcement Responsible Person:	NYHHN
Enforcement Responsible Sub-Organization:	R2
SEP Sequence Number:	Not reported
SEP Expenditure Amount:	Not reported
SEP Scheduled Completion Date:	Not reported
SEP Actual Date:	Not reported
SEP Defaulted Date:	Not reported
SEP Type:	Not reported
SEP Type Description:	Not reported
Proposed Amount:	Not reported
Final Monetary Amount:	5000
Paid Amount:	5000
Final Count:	1
Final Amount:	5000
Found Violation:	No
Agency Which Determined Violation:	Not reported
Violation Short Description:	Not reported
Date Violation was Determined:	Not reported
Actual Return to Compliance Date:	Not reported
Return to Compliance Qualifier:	Not reported
Violation Responsible Agency:	Not reported
Scheduled Compliance Date:	Not reported
Enforcement Identifier:	Not reported
Date of Enforcement Action:	Not reported
Enforcement Responsible Agency:	Not reported
Enforcement Docket Number:	Not reported
Enforcement Attorney:	Not reported
Corrective Action Component:	Not reported

RADIAC RESEARCH CORP (Continued) **1000245435**

Appeal Initiated Date:	Not reported
Appeal Resolution Date:	Not reported
Disposition Status Date:	Not reported
Disposition Status:	Not reported
Disposition Status Description:	Not reported
Consent/Final Order Sequence Number:	Not reported
Consent/Final Order Respondent Name:	Not reported
Consent/Final Order Lead Agency:	Not reported
Enforcement Type:	Not reported
Enforcement Responsible Person:	Not reported
Enforcement Responsible Sub-Organization:	Not reported
SEP Sequence Number:	Not reported
SEP Expenditure Amount:	Not reported
SEP Scheduled Completion Date:	Not reported
SEP Actual Date:	Not reported
SEP Defaulted Date:	Not reported
SEP Type:	Not reported
SEP Type Description:	Not reported
Proposed Amount:	Not reported
Final Monetary Amount:	Not reported
Paid Amount:	Not reported
Final Count:	Not reported
Final Amount:	Not reported

Found Violation:	Yes
Agency Which Determined Violation:	EPA
Violation Short Description:	TSD - General Facility Standards
Date Violation was Determined:	19960628
Actual Return to Compliance Date:	19971217
Return to Compliance Qualifier:	Observed
Violation Responsible Agency:	EPA
Scheduled Compliance Date:	19970131
Enforcement Identifier:	000
Date of Enforcement Action:	19970305
Enforcement Responsible Agency:	EPA
Enforcement Docket Number:	02-1996-0117
Enforcement Attorney:	R2DF
Corrective Action Component:	No
Appeal Initiated Date:	Not reported
Appeal Resolution Date:	Not reported
Disposition Status Date:	Not reported
Disposition Status:	Not reported
Disposition Status Description:	Not reported
Consent/Final Order Sequence Number:	Not reported
Consent/Final Order Respondent Name:	Not reported
Consent/Final Order Lead Agency:	Not reported
Enforcement Type:	FINAL 3008(A) COMPLIANCE ORDER
Enforcement Responsible Person:	R2MD
Enforcement Responsible Sub-Organization:	RCB
SEP Sequence Number:	Not reported
SEP Expenditure Amount:	Not reported
SEP Scheduled Completion Date:	Not reported
SEP Actual Date:	Not reported
SEP Defaulted Date:	Not reported
SEP Type:	Not reported
SEP Type Description:	Not reported
Proposed Amount:	Not reported

RADIAC RESEARCH CORP (Continued) **1000245435**

Final Monetary Amount:	12100
Paid Amount:	12100
Final Count:	1
Final Amount:	12100
Found Violation:	Yes
Agency Which Determined Violation:	State
Violation Short Description:	Transporters - General
Date Violation was Determined:	20061103
Actual Return to Compliance Date:	20080905
Return to Compliance Qualifier:	Documented
Violation Responsible Agency:	State
Scheduled Compliance Date:	Not reported
Enforcement Identifier:	001
Date of Enforcement Action:	20080728
Enforcement Responsible Agency:	State
Enforcement Docket Number:	2-20071105-455
Enforcement Attorney:	LO
Corrective Action Component:	No
Appeal Initiated Date:	Not reported
Appeal Resolution Date:	Not reported
Disposition Status Date:	20080905
Disposition Status:	AS
Disposition Status Description:	ACTION SATISFIED (CASE CLOSED)
Consent/Final Order Sequence Number:	Not reported
Consent/Final Order Respondent Name:	Not reported
Consent/Final Order Lead Agency:	Not reported
Enforcement Type:	FINAL 3008(A) COMPLIANCE ORDER
Enforcement Responsible Person:	NYHHN
Enforcement Responsible Sub-Organization:	R2
SEP Sequence Number:	Not reported
SEP Expenditure Amount:	Not reported
SEP Scheduled Completion Date:	Not reported
SEP Actual Date:	Not reported
SEP Defaulted Date:	Not reported
SEP Type:	Not reported
SEP Type Description:	Not reported
Proposed Amount:	Not reported
Final Monetary Amount:	5000
Paid Amount:	5000
Final Count:	1
Final Amount:	5000
Found Violation:	No
Agency Which Determined Violation:	Not reported
Violation Short Description:	Not reported
Date Violation was Determined:	Not reported
Actual Return to Compliance Date:	Not reported
Return to Compliance Qualifier:	Not reported
Violation Responsible Agency:	Not reported
Scheduled Compliance Date:	Not reported
Enforcement Identifier:	Not reported
Date of Enforcement Action:	Not reported
Enforcement Responsible Agency:	Not reported
Enforcement Docket Number:	Not reported
Enforcement Attorney:	Not reported
Corrective Action Component:	Not reported

RADIAC RESEARCH CORP (Continued) **1000245435**

Appeal Initiated Date: Not reported
Appeal Resolution Date: Not reported
Disposition Status Date: Not reported
Disposition Status: Not reported
Disposition Status Description: Not reported
Consent/Final Order Sequence Number: Not reported
Consent/Final Order Respondent Name: Not reported
Consent/Final Order Lead Agency: Not reported
Enforcement Type: Not reported
Enforcement Responsible Person: Not reported
Enforcement Responsible Sub-Organization: Not reported
SEP Sequence Number: Not reported
SEP Expenditure Amount: Not reported
SEP Scheduled Completion Date: Not reported
SEP Actual Date: Not reported
SEP Defaulted Date: Not reported
SEP Type: Not reported
SEP Type Description: Not reported
Proposed Amount: Not reported
Final Monetary Amount: Not reported
Paid Amount: Not reported
Final Count: Not reported
Final Amount: Not reported

Found Violation: No
Agency Which Determined Violation: Not reported
Violation Short Description: Not reported
Date Violation was Determined: Not reported
Actual Return to Compliance Date: Not reported
Return to Compliance Qualifier: Not reported
Violation Responsible Agency: Not reported
Scheduled Compliance Date: Not reported
Enforcement Identifier: Not reported
Date of Enforcement Action: Not reported
Enforcement Responsible Agency: Not reported
Enforcement Docket Number: Not reported
Enforcement Attorney: Not reported
Corrective Action Component: Not reported
Appeal Initiated Date: Not reported
Appeal Resolution Date: Not reported
Disposition Status Date: Not reported
Disposition Status: Not reported
Disposition Status Description: Not reported
Consent/Final Order Sequence Number: Not reported
Consent/Final Order Respondent Name: Not reported
Consent/Final Order Lead Agency: Not reported
Enforcement Type: Not reported
Enforcement Responsible Person: Not reported
Enforcement Responsible Sub-Organization: Not reported
SEP Sequence Number: Not reported
SEP Expenditure Amount: Not reported
SEP Scheduled Completion Date: Not reported
SEP Actual Date: Not reported
SEP Defaulted Date: Not reported
SEP Type: Not reported
SEP Type Description: Not reported
Proposed Amount: Not reported

RADIAC RESEARCH CORP (Continued) **1000245435**

Final Monetary Amount: Not reported
Paid Amount: Not reported
Final Count: Not reported
Final Amount: Not reported

Found Violation: No
Agency Which Determined Violation: Not reported
Violation Short Description: Not reported
Date Violation was Determined: Not reported
Actual Return to Compliance Date: Not reported
Return to Compliance Qualifier: Not reported
Violation Responsible Agency: Not reported
Scheduled Compliance Date: Not reported
Enforcement Identifier: Not reported
Date of Enforcement Action: Not reported
Enforcement Responsible Agency: Not reported
Enforcement Docket Number: Not reported
Enforcement Attorney: Not reported
Corrective Action Component: Not reported
Appeal Initiated Date: Not reported
Appeal Resolution Date: Not reported
Disposition Status Date: Not reported
Disposition Status: Not reported
Disposition Status Description: Not reported
Consent/Final Order Sequence Number: Not reported
Consent/Final Order Respondent Name: Not reported
Consent/Final Order Lead Agency: Not reported
Enforcement Type: Not reported
Enforcement Responsible Person: Not reported
Enforcement Responsible Sub-Organization: Not reported
SEP Sequence Number: Not reported
SEP Expenditure Amount: Not reported
SEP Scheduled Completion Date: Not reported
SEP Actual Date: Not reported
SEP Defaulted Date: Not reported
SEP Type: Not reported
SEP Type Description: Not reported
Proposed Amount: Not reported
Final Monetary Amount: Not reported
Paid Amount: Not reported
Final Count: Not reported
Final Amount: Not reported

Found Violation: Yes
Agency Which Determined Violation: State
Violation Short Description: LDR - General
Date Violation was Determined: 19970428
Actual Return to Compliance Date: 20000404
Return to Compliance Qualifier: Observed
Violation Responsible Agency: State
Scheduled Compliance Date: 20000504
Enforcement Identifier: 000
Date of Enforcement Action: 20000404
Enforcement Responsible Agency: State
Enforcement Docket Number: Not reported
Enforcement Attorney: NYSH
Corrective Action Component: No

RADIAC RESEARCH CORP (Continued) **1000245435**

Appeal Initiated Date:	Not reported
Appeal Resolution Date:	Not reported
Disposition Status Date:	Not reported
Disposition Status:	Not reported
Disposition Status Description:	Not reported
Consent/Final Order Sequence Number:	Not reported
Consent/Final Order Respondent Name:	Not reported
Consent/Final Order Lead Agency:	Not reported
Enforcement Type:	FINAL 3008(A) COMPLIANCE ORDER
Enforcement Responsible Person:	NYHHN
Enforcement Responsible Sub-Organization:	R2
SEP Sequence Number:	Not reported
SEP Expenditure Amount:	Not reported
SEP Scheduled Completion Date:	Not reported
SEP Actual Date:	Not reported
SEP Defaulted Date:	Not reported
SEP Type:	Not reported
SEP Type Description:	Not reported
Proposed Amount:	Not reported
Final Monetary Amount:	20000
Paid Amount:	20000
Final Count:	1
Final Amount:	20000

Found Violation:	Yes
Agency Which Determined Violation:	State
Violation Short Description:	TSD - General
Date Violation was Determined:	20040624
Actual Return to Compliance Date:	20040624
Return to Compliance Qualifier:	Observed
Violation Responsible Agency:	State
Scheduled Compliance Date:	Not reported
Enforcement Identifier:	001
Date of Enforcement Action:	20041014
Enforcement Responsible Agency:	State
Enforcement Docket Number:	Not reported
Enforcement Attorney:	Not reported
Corrective Action Component:	No
Appeal Initiated Date:	Not reported
Appeal Resolution Date:	Not reported
Disposition Status Date:	Not reported
Disposition Status:	Not reported
Disposition Status Description:	Not reported
Consent/Final Order Sequence Number:	Not reported
Consent/Final Order Respondent Name:	Not reported
Consent/Final Order Lead Agency:	Not reported
Enforcement Type:	WRITTEN INFORMAL
Enforcement Responsible Person:	NYHHN
Enforcement Responsible Sub-Organization:	R2
SEP Sequence Number:	Not reported
SEP Expenditure Amount:	Not reported
SEP Scheduled Completion Date:	Not reported
SEP Actual Date:	Not reported
SEP Defaulted Date:	Not reported
SEP Type:	Not reported
SEP Type Description:	Not reported
Proposed Amount:	Not reported

RADIAC RESEARCH CORP (Continued) **1000245435**

Final Monetary Amount:	Not reported
Paid Amount:	Not reported
Final Count:	Not reported
Final Amount:	Not reported
Found Violation:	Yes
Agency Which Determined Violation:	EPA
Violation Short Description:	TSD - Preparedness and Prevention
Date Violation was Determined:	19950607
Actual Return to Compliance Date:	19960708
Return to Compliance Qualifier:	Observed
Violation Responsible Agency:	EPA
Scheduled Compliance Date:	19950712
Enforcement Identifier:	000
Date of Enforcement Action:	19970305
Enforcement Responsible Agency:	EPA
Enforcement Docket Number:	02-1996-0117
Enforcement Attorney:	R2DF
Corrective Action Component:	No
Appeal Initiated Date:	Not reported
Appeal Resolution Date:	Not reported
Disposition Status Date:	Not reported
Disposition Status:	Not reported
Disposition Status Description:	Not reported
Consent/Final Order Sequence Number:	Not reported
Consent/Final Order Respondent Name:	Not reported
Consent/Final Order Lead Agency:	Not reported
Enforcement Type:	FINAL 3008(A) COMPLIANCE ORDER
Enforcement Responsible Person:	R2MD
Enforcement Responsible Sub-Organization:	RCB
SEP Sequence Number:	Not reported
SEP Expenditure Amount:	Not reported
SEP Scheduled Completion Date:	Not reported
SEP Actual Date:	Not reported
SEP Defaulted Date:	Not reported
SEP Type:	Not reported
SEP Type Description:	Not reported
Proposed Amount:	Not reported
Final Monetary Amount:	12100
Paid Amount:	12100
Final Count:	1
Final Amount:	12100
Found Violation:	No
Agency Which Determined Violation:	Not reported
Violation Short Description:	Not reported
Date Violation was Determined:	Not reported
Actual Return to Compliance Date:	Not reported
Return to Compliance Qualifier:	Not reported
Violation Responsible Agency:	Not reported
Scheduled Compliance Date:	Not reported
Enforcement Identifier:	Not reported
Date of Enforcement Action:	Not reported
Enforcement Responsible Agency:	Not reported
Enforcement Docket Number:	Not reported
Enforcement Attorney:	Not reported
Corrective Action Component:	Not reported

RADIAC RESEARCH CORP (Continued) **1000245435**

Appeal Initiated Date:	Not reported
Appeal Resolution Date:	Not reported
Disposition Status Date:	Not reported
Disposition Status:	Not reported
Disposition Status Description:	Not reported
Consent/Final Order Sequence Number:	Not reported
Consent/Final Order Respondent Name:	Not reported
Consent/Final Order Lead Agency:	Not reported
Enforcement Type:	Not reported
Enforcement Responsible Person:	Not reported
Enforcement Responsible Sub-Organization:	Not reported
SEP Sequence Number:	Not reported
SEP Expenditure Amount:	Not reported
SEP Scheduled Completion Date:	Not reported
SEP Actual Date:	Not reported
SEP Defaulted Date:	Not reported
SEP Type:	Not reported
SEP Type Description:	Not reported
Proposed Amount:	Not reported
Final Monetary Amount:	Not reported
Paid Amount:	Not reported
Final Count:	Not reported
Final Amount:	Not reported

Found Violation:	Yes
Agency Which Determined Violation:	EPA
Violation Short Description:	TSD - Container Use and Management
Date Violation was Determined:	19950607
Actual Return to Compliance Date:	19960708
Return to Compliance Qualifier:	Observed
Violation Responsible Agency:	EPA
Scheduled Compliance Date:	19960708
Enforcement Identifier:	000
Date of Enforcement Action:	19960628
Enforcement Responsible Agency:	EPA
Enforcement Docket Number:	02-1996-0117
Enforcement Attorney:	R2DF
Corrective Action Component:	No
Appeal Initiated Date:	Not reported
Appeal Resolution Date:	Not reported
Disposition Status Date:	Not reported
Disposition Status:	Not reported
Disposition Status Description:	Not reported
Consent/Final Order Sequence Number:	Not reported
Consent/Final Order Respondent Name:	Not reported
Consent/Final Order Lead Agency:	Not reported
Enforcement Type:	INITIAL 3008(A) COMPLIANCE
Enforcement Responsible Person:	R2MD
Enforcement Responsible Sub-Organization:	RCB
SEP Sequence Number:	Not reported
SEP Expenditure Amount:	Not reported
SEP Scheduled Completion Date:	Not reported
SEP Actual Date:	Not reported
SEP Defaulted Date:	Not reported
SEP Type:	Not reported
SEP Type Description:	Not reported
Proposed Amount:	Not reported

RADIAC RESEARCH CORP (Continued) **1000245435**

Final Monetary Amount:	Not reported
Paid Amount:	Not reported
Final Count:	Not reported
Final Amount:	Not reported
Found Violation:	No
Agency Which Determined Violation:	Not reported
Violation Short Description:	Not reported
Date Violation was Determined:	Not reported
Actual Return to Compliance Date:	Not reported
Return to Compliance Qualifier:	Not reported
Violation Responsible Agency:	Not reported
Scheduled Compliance Date:	Not reported
Enforcement Identifier:	Not reported
Date of Enforcement Action:	Not reported
Enforcement Responsible Agency:	Not reported
Enforcement Docket Number:	Not reported
Enforcement Attorney:	Not reported
Corrective Action Component:	Not reported
Appeal Initiated Date:	Not reported
Appeal Resolution Date:	Not reported
Disposition Status Date:	Not reported
Disposition Status:	Not reported
Disposition Status Description:	Not reported
Consent/Final Order Sequence Number:	Not reported
Consent/Final Order Respondent Name:	Not reported
Consent/Final Order Lead Agency:	Not reported
Enforcement Type:	Not reported
Enforcement Responsible Person:	Not reported
Enforcement Responsible Sub-Organization:	Not reported
SEP Sequence Number:	Not reported
SEP Expenditure Amount:	Not reported
SEP Scheduled Completion Date:	Not reported
SEP Actual Date:	Not reported
SEP Defaulted Date:	Not reported
SEP Type:	Not reported
SEP Type Description:	Not reported
Proposed Amount:	Not reported
Final Monetary Amount:	Not reported
Paid Amount:	Not reported
Final Count:	Not reported
Final Amount:	Not reported
Found Violation:	Yes
Agency Which Determined Violation:	State
Violation Short Description:	TSD - General
Date Violation was Determined:	20000328
Actual Return to Compliance Date:	20000908
Return to Compliance Qualifier:	Observed
Violation Responsible Agency:	State
Scheduled Compliance Date:	20000905
Enforcement Identifier:	000
Date of Enforcement Action:	20000508
Enforcement Responsible Agency:	State
Enforcement Docket Number:	Not reported
Enforcement Attorney:	NY
Corrective Action Component:	No

RADIAC RESEARCH CORP (Continued) **1000245435**

Appeal Initiated Date: Not reported
Appeal Resolution Date: Not reported
Disposition Status Date: Not reported
Disposition Status: Not reported
Disposition Status Description: Not reported
Consent/Final Order Sequence Number: Not reported
Consent/Final Order Respondent Name: Not reported
Consent/Final Order Lead Agency: Not reported
Enforcement Type: WRITTEN INFORMAL
Enforcement Responsible Person: Not reported
Enforcement Responsible Sub-Organization: R2
SEP Sequence Number: Not reported
SEP Expenditure Amount: Not reported
SEP Scheduled Completion Date: Not reported
SEP Actual Date: Not reported
SEP Defaulted Date: Not reported
SEP Type: Not reported
SEP Type Description: Not reported
Proposed Amount: Not reported
Final Monetary Amount: Not reported
Paid Amount: Not reported
Final Count: Not reported
Final Amount: Not reported

Found Violation: Yes
Agency Which Determined Violation: State
Violation Short Description: LDR - General
Date Violation was Determined: 19970428
Actual Return to Compliance Date: 20000404
Return to Compliance Qualifier: Observed
Violation Responsible Agency: State
Scheduled Compliance Date: Not reported
Enforcement Identifier: 000
Date of Enforcement Action: 19971002
Enforcement Responsible Agency: State
Enforcement Docket Number: Not reported
Enforcement Attorney: NYMA
Corrective Action Component: No
Appeal Initiated Date: Not reported
Appeal Resolution Date: Not reported
Disposition Status Date: Not reported
Disposition Status: Not reported
Disposition Status Description: Not reported
Consent/Final Order Sequence Number: Not reported
Consent/Final Order Respondent Name: Not reported
Consent/Final Order Lead Agency: Not reported
Enforcement Type: INITIAL 3008(A) COMPLIANCE
Enforcement Responsible Person: NYHHN
Enforcement Responsible Sub-Organization: R2
SEP Sequence Number: Not reported
SEP Expenditure Amount: Not reported
SEP Scheduled Completion Date: Not reported
SEP Actual Date: Not reported
SEP Defaulted Date: Not reported
SEP Type: Not reported
SEP Type Description: Not reported
Proposed Amount: 1200

RADIAC RESEARCH CORP (Continued) **1000245435**

Final Monetary Amount:	Not reported
Paid Amount:	Not reported
Final Count:	Not reported
Final Amount:	Not reported
Found Violation:	No
Agency Which Determined Violation:	Not reported
Violation Short Description:	Not reported
Date Violation was Determined:	Not reported
Actual Return to Compliance Date:	Not reported
Return to Compliance Qualifier:	Not reported
Violation Responsible Agency:	Not reported
Scheduled Compliance Date:	Not reported
Enforcement Identifier:	Not reported
Date of Enforcement Action:	Not reported
Enforcement Responsible Agency:	Not reported
Enforcement Docket Number:	Not reported
Enforcement Attorney:	Not reported
Corrective Action Component:	Not reported
Appeal Initiated Date:	Not reported
Appeal Resolution Date:	Not reported
Disposition Status Date:	Not reported
Disposition Status:	Not reported
Disposition Status Description:	Not reported
Consent/Final Order Sequence Number:	Not reported
Consent/Final Order Respondent Name:	Not reported
Consent/Final Order Lead Agency:	Not reported
Enforcement Type:	Not reported
Enforcement Responsible Person:	Not reported
Enforcement Responsible Sub-Organization:	Not reported
SEP Sequence Number:	Not reported
SEP Expenditure Amount:	Not reported
SEP Scheduled Completion Date:	Not reported
SEP Actual Date:	Not reported
SEP Defaulted Date:	Not reported
SEP Type:	Not reported
SEP Type Description:	Not reported
Proposed Amount:	Not reported
Final Monetary Amount:	Not reported
Paid Amount:	Not reported
Final Count:	Not reported
Final Amount:	Not reported
Found Violation:	Yes
Agency Which Determined Violation:	State
Violation Short Description:	TSD - General
Date Violation was Determined:	19970428
Actual Return to Compliance Date:	20000404
Return to Compliance Qualifier:	Observed
Violation Responsible Agency:	State
Scheduled Compliance Date:	20000504
Enforcement Identifier:	000
Date of Enforcement Action:	20000404
Enforcement Responsible Agency:	State
Enforcement Docket Number:	Not reported
Enforcement Attorney:	NYSH
Corrective Action Component:	No

RADIAC RESEARCH CORP (Continued) **1000245435**

Appeal Initiated Date: Not reported
Appeal Resolution Date: Not reported
Disposition Status Date: Not reported
Disposition Status: Not reported
Disposition Status Description: Not reported
Consent/Final Order Sequence Number: Not reported
Consent/Final Order Respondent Name: Not reported
Consent/Final Order Lead Agency: Not reported
Enforcement Type: FINAL 3008(A) COMPLIANCE ORDER
Enforcement Responsible Person: NYHHN
Enforcement Responsible Sub-Organization: R2
SEP Sequence Number: Not reported
SEP Expenditure Amount: Not reported
SEP Scheduled Completion Date: Not reported
SEP Actual Date: Not reported
SEP Defaulted Date: Not reported
SEP Type: Not reported
SEP Type Description: Not reported
Proposed Amount: Not reported
Final Monetary Amount: 20000
Paid Amount: 20000
Final Count: 1
Final Amount: 20000

Found Violation: Yes
Agency Which Determined Violation: State
Violation Short Description: LDR - General
Date Violation was Determined: 19970428
Actual Return to Compliance Date: 20000404
Return to Compliance Qualifier: Observed
Violation Responsible Agency: State
Scheduled Compliance Date: 20000504
Enforcement Identifier: 000
Date of Enforcement Action: 20000404
Enforcement Responsible Agency: State
Enforcement Docket Number: Not reported
Enforcement Attorney: NYSH
Corrective Action Component: No
Appeal Initiated Date: Not reported
Appeal Resolution Date: Not reported
Disposition Status Date: Not reported
Disposition Status: Not reported
Disposition Status Description: Not reported
Consent/Final Order Sequence Number: Not reported
Consent/Final Order Respondent Name: Not reported
Consent/Final Order Lead Agency: Not reported
Enforcement Type: FINAL 3008(A) COMPLIANCE ORDER
Enforcement Responsible Person: NYHHN
Enforcement Responsible Sub-Organization: R2
SEP Sequence Number: Not reported
SEP Expenditure Amount: Not reported
SEP Scheduled Completion Date: Not reported
SEP Actual Date: Not reported
SEP Defaulted Date: Not reported
SEP Type: Not reported
SEP Type Description: Not reported
Proposed Amount: Not reported

RADIAC RESEARCH CORP (Continued) **1000245435**

Final Monetary Amount:	20000
Paid Amount:	20000
Final Count:	1
Final Amount:	20000
Found Violation:	Yes
Agency Which Determined Violation:	EPA
Violation Short Description:	TSD - General
Date Violation was Determined:	19900720
Actual Return to Compliance Date:	19910528
Return to Compliance Qualifier:	Observed
Violation Responsible Agency:	EPA
Scheduled Compliance Date:	19900820
Enforcement Identifier:	006
Date of Enforcement Action:	19900720
Enforcement Responsible Agency:	EPA
Enforcement Docket Number:	Not reported
Enforcement Attorney:	Not reported
Corrective Action Component:	No
Appeal Initiated Date:	Not reported
Appeal Resolution Date:	Not reported
Disposition Status Date:	Not reported
Disposition Status:	Not reported
Disposition Status Description:	Not reported
Consent/Final Order Sequence Number:	Not reported
Consent/Final Order Respondent Name:	Not reported
Consent/Final Order Lead Agency:	Not reported
Enforcement Type:	WRITTEN INFORMAL
Enforcement Responsible Person:	R2LG
Enforcement Responsible Sub-Organization:	Not reported
SEP Sequence Number:	Not reported
SEP Expenditure Amount:	Not reported
SEP Scheduled Completion Date:	Not reported
SEP Actual Date:	Not reported
SEP Defaulted Date:	Not reported
SEP Type:	Not reported
SEP Type Description:	Not reported
Proposed Amount:	Not reported
Final Monetary Amount:	Not reported
Paid Amount:	Not reported
Final Count:	Not reported
Final Amount:	Not reported
Found Violation:	No
Agency Which Determined Violation:	Not reported
Violation Short Description:	Not reported
Date Violation was Determined:	Not reported
Actual Return to Compliance Date:	Not reported
Return to Compliance Qualifier:	Not reported
Violation Responsible Agency:	Not reported
Scheduled Compliance Date:	Not reported
Enforcement Identifier:	Not reported
Date of Enforcement Action:	Not reported
Enforcement Responsible Agency:	Not reported
Enforcement Docket Number:	Not reported
Enforcement Attorney:	Not reported
Corrective Action Component:	Not reported

RADIAC RESEARCH CORP (Continued) **1000245435**

Appeal Initiated Date:	Not reported
Appeal Resolution Date:	Not reported
Disposition Status Date:	Not reported
Disposition Status:	Not reported
Disposition Status Description:	Not reported
Consent/Final Order Sequence Number:	Not reported
Consent/Final Order Respondent Name:	Not reported
Consent/Final Order Lead Agency:	Not reported
Enforcement Type:	Not reported
Enforcement Responsible Person:	Not reported
Enforcement Responsible Sub-Organization:	Not reported
SEP Sequence Number:	Not reported
SEP Expenditure Amount:	Not reported
SEP Scheduled Completion Date:	Not reported
SEP Actual Date:	Not reported
SEP Defaulted Date:	Not reported
SEP Type:	Not reported
SEP Type Description:	Not reported
Proposed Amount:	Not reported
Final Monetary Amount:	Not reported
Paid Amount:	Not reported
Final Count:	Not reported
Final Amount:	Not reported

Found Violation:	Yes
Agency Which Determined Violation:	State
Violation Short Description:	LDR - General
Date Violation was Determined:	19990420
Actual Return to Compliance Date:	20000404
Return to Compliance Qualifier:	Observed
Violation Responsible Agency:	State
Scheduled Compliance Date:	20000504
Enforcement Identifier:	000
Date of Enforcement Action:	20000404
Enforcement Responsible Agency:	State
Enforcement Docket Number:	Not reported
Enforcement Attorney:	NYSH
Corrective Action Component:	No
Appeal Initiated Date:	Not reported
Appeal Resolution Date:	Not reported
Disposition Status Date:	Not reported
Disposition Status:	Not reported
Disposition Status Description:	Not reported
Consent/Final Order Sequence Number:	Not reported
Consent/Final Order Respondent Name:	Not reported
Consent/Final Order Lead Agency:	Not reported
Enforcement Type:	FINAL 3008(A) COMPLIANCE ORDER
Enforcement Responsible Person:	NYHHN
Enforcement Responsible Sub-Organization:	R2
SEP Sequence Number:	Not reported
SEP Expenditure Amount:	Not reported
SEP Scheduled Completion Date:	Not reported
SEP Actual Date:	Not reported
SEP Defaulted Date:	Not reported
SEP Type:	Not reported
SEP Type Description:	Not reported
Proposed Amount:	Not reported

RADIAC RESEARCH CORP (Continued) **1000245435**

Final Monetary Amount:	20000
Paid Amount:	20000
Final Count:	1
Final Amount:	20000
Found Violation:	Yes
Agency Which Determined Violation:	State
Violation Short Description:	TSD - General
Date Violation was Determined:	19910201
Actual Return to Compliance Date:	19920130
Return to Compliance Qualifier:	Observed
Violation Responsible Agency:	State
Scheduled Compliance Date:	19910728
Enforcement Identifier:	000
Date of Enforcement Action:	19910528
Enforcement Responsible Agency:	State
Enforcement Docket Number:	Not reported
Enforcement Attorney:	NYPG
Corrective Action Component:	No
Appeal Initiated Date:	Not reported
Appeal Resolution Date:	Not reported
Disposition Status Date:	Not reported
Disposition Status:	Not reported
Disposition Status Description:	Not reported
Consent/Final Order Sequence Number:	Not reported
Consent/Final Order Respondent Name:	Not reported
Consent/Final Order Lead Agency:	Not reported
Enforcement Type:	FINAL 3008(A) COMPLIANCE ORDER
Enforcement Responsible Person:	NYHHN
Enforcement Responsible Sub-Organization:	R2
SEP Sequence Number:	Not reported
SEP Expenditure Amount:	Not reported
SEP Scheduled Completion Date:	Not reported
SEP Actual Date:	Not reported
SEP Defaulted Date:	Not reported
SEP Type:	Not reported
SEP Type Description:	Not reported
Proposed Amount:	Not reported
Final Monetary Amount:	40000
Paid Amount:	40000
Final Count:	1
Final Amount:	40000
Found Violation:	Yes
Agency Which Determined Violation:	State
Violation Short Description:	LDR - General
Date Violation was Determined:	19990420
Actual Return to Compliance Date:	20000404
Return to Compliance Qualifier:	Observed
Violation Responsible Agency:	State
Scheduled Compliance Date:	Not reported
Enforcement Identifier:	000
Date of Enforcement Action:	19990423
Enforcement Responsible Agency:	State
Enforcement Docket Number:	Not reported
Enforcement Attorney:	NYMC
Corrective Action Component:	No

RADIAC RESEARCH CORP (Continued) **1000245435**

Appeal Initiated Date: Not reported
Appeal Resolution Date: Not reported
Disposition Status Date: Not reported
Disposition Status: Not reported
Disposition Status Description: Not reported
Consent/Final Order Sequence Number: Not reported
Consent/Final Order Respondent Name: Not reported
Consent/Final Order Lead Agency: Not reported
Enforcement Type: INITIAL 3008(A) COMPLIANCE
Enforcement Responsible Person: NYHHN
Enforcement Responsible Sub-Organization: R2
SEP Sequence Number: Not reported
SEP Expenditure Amount: Not reported
SEP Scheduled Completion Date: Not reported
SEP Actual Date: Not reported
SEP Defaulted Date: Not reported
SEP Type: Not reported
SEP Type Description: Not reported
Proposed Amount: Not reported
Final Monetary Amount: Not reported
Paid Amount: Not reported
Final Count: Not reported
Final Amount: Not reported

Found Violation: Yes
Agency Which Determined Violation: State
Violation Short Description: TSD - General
Date Violation was Determined: 19970428
Actual Return to Compliance Date: 20000404
Return to Compliance Qualifier: Observed
Violation Responsible Agency: State
Scheduled Compliance Date: 20000504
Enforcement Identifier: 000
Date of Enforcement Action: 20000404
Enforcement Responsible Agency: State
Enforcement Docket Number: Not reported
Enforcement Attorney: NYSH
Corrective Action Component: No
Appeal Initiated Date: Not reported
Appeal Resolution Date: Not reported
Disposition Status Date: Not reported
Disposition Status: Not reported
Disposition Status Description: Not reported
Consent/Final Order Sequence Number: Not reported
Consent/Final Order Respondent Name: Not reported
Consent/Final Order Lead Agency: Not reported
Enforcement Type: FINAL 3008(A) COMPLIANCE ORDER
Enforcement Responsible Person: NYHHN
Enforcement Responsible Sub-Organization: R2
SEP Sequence Number: Not reported
SEP Expenditure Amount: Not reported
SEP Scheduled Completion Date: Not reported
SEP Actual Date: Not reported
SEP Defaulted Date: Not reported
SEP Type: Not reported
SEP Type Description: Not reported
Proposed Amount: Not reported

RADIAC RESEARCH CORP (Continued) **1000245435**

Final Monetary Amount:	20000
Paid Amount:	20000
Final Count:	1
Final Amount:	20000
Found Violation:	Yes
Agency Which Determined Violation:	State
Violation Short Description:	TSD - General
Date Violation was Determined:	19970428
Actual Return to Compliance Date:	20000404
Return to Compliance Qualifier:	Observed
Violation Responsible Agency:	State
Scheduled Compliance Date:	Not reported
Enforcement Identifier:	000
Date of Enforcement Action:	19971002
Enforcement Responsible Agency:	State
Enforcement Docket Number:	Not reported
Enforcement Attorney:	NYMA
Corrective Action Component:	No
Appeal Initiated Date:	Not reported
Appeal Resolution Date:	Not reported
Disposition Status Date:	Not reported
Disposition Status:	Not reported
Disposition Status Description:	Not reported
Consent/Final Order Sequence Number:	Not reported
Consent/Final Order Respondent Name:	Not reported
Consent/Final Order Lead Agency:	Not reported
Enforcement Type:	INITIAL 3008(A) COMPLIANCE
Enforcement Responsible Person:	NYHHN
Enforcement Responsible Sub-Organization:	R2
SEP Sequence Number:	Not reported
SEP Expenditure Amount:	Not reported
SEP Scheduled Completion Date:	Not reported
SEP Actual Date:	Not reported
SEP Defaulted Date:	Not reported
SEP Type:	Not reported
SEP Type Description:	Not reported
Proposed Amount:	1200
Final Monetary Amount:	Not reported
Paid Amount:	Not reported
Final Count:	Not reported
Final Amount:	Not reported
Found Violation:	Yes
Agency Which Determined Violation:	EPA
Violation Short Description:	TSD - Preparedness and Prevention
Date Violation was Determined:	19950607
Actual Return to Compliance Date:	19960708
Return to Compliance Qualifier:	Observed
Violation Responsible Agency:	EPA
Scheduled Compliance Date:	19950712
Enforcement Identifier:	000
Date of Enforcement Action:	19960628
Enforcement Responsible Agency:	EPA
Enforcement Docket Number:	02-1996-0117
Enforcement Attorney:	R2DF
Corrective Action Component:	No

RADIAC RESEARCH CORP (Continued) **1000245435**

Appeal Initiated Date:	Not reported
Appeal Resolution Date:	Not reported
Disposition Status Date:	Not reported
Disposition Status:	Not reported
Disposition Status Description:	Not reported
Consent/Final Order Sequence Number:	Not reported
Consent/Final Order Respondent Name:	Not reported
Consent/Final Order Lead Agency:	Not reported
Enforcement Type:	INITIAL 3008(A) COMPLIANCE
Enforcement Responsible Person:	R2MD
Enforcement Responsible Sub-Organization:	RCB
SEP Sequence Number:	Not reported
SEP Expenditure Amount:	Not reported
SEP Scheduled Completion Date:	Not reported
SEP Actual Date:	Not reported
SEP Defaulted Date:	Not reported
SEP Type:	Not reported
SEP Type Description:	Not reported
Proposed Amount:	Not reported
Final Monetary Amount:	Not reported
Paid Amount:	Not reported
Final Count:	Not reported
Final Amount:	Not reported

Found Violation:	No
Agency Which Determined Violation:	Not reported
Violation Short Description:	Not reported
Date Violation was Determined:	Not reported
Actual Return to Compliance Date:	Not reported
Return to Compliance Qualifier:	Not reported
Violation Responsible Agency:	Not reported
Scheduled Compliance Date:	Not reported
Enforcement Identifier:	Not reported
Date of Enforcement Action:	Not reported
Enforcement Responsible Agency:	Not reported
Enforcement Docket Number:	Not reported
Enforcement Attorney:	Not reported
Corrective Action Component:	Not reported
Appeal Initiated Date:	Not reported
Appeal Resolution Date:	Not reported
Disposition Status Date:	Not reported
Disposition Status:	Not reported
Disposition Status Description:	Not reported
Consent/Final Order Sequence Number:	Not reported
Consent/Final Order Respondent Name:	Not reported
Consent/Final Order Lead Agency:	Not reported
Enforcement Type:	Not reported
Enforcement Responsible Person:	Not reported
Enforcement Responsible Sub-Organization:	Not reported
SEP Sequence Number:	Not reported
SEP Expenditure Amount:	Not reported
SEP Scheduled Completion Date:	Not reported
SEP Actual Date:	Not reported
SEP Defaulted Date:	Not reported
SEP Type:	Not reported
SEP Type Description:	Not reported
Proposed Amount:	Not reported

RADIAC RESEARCH CORP (Continued) **1000245435**

Final Monetary Amount:	Not reported
Paid Amount:	Not reported
Final Count:	Not reported
Final Amount:	Not reported
Found Violation:	No
Agency Which Determined Violation:	Not reported
Violation Short Description:	Not reported
Date Violation was Determined:	Not reported
Actual Return to Compliance Date:	Not reported
Return to Compliance Qualifier:	Not reported
Violation Responsible Agency:	Not reported
Scheduled Compliance Date:	Not reported
Enforcement Identifier:	Not reported
Date of Enforcement Action:	Not reported
Enforcement Responsible Agency:	Not reported
Enforcement Docket Number:	Not reported
Enforcement Attorney:	Not reported
Corrective Action Component:	Not reported
Appeal Initiated Date:	Not reported
Appeal Resolution Date:	Not reported
Disposition Status Date:	Not reported
Disposition Status:	Not reported
Disposition Status Description:	Not reported
Consent/Final Order Sequence Number:	Not reported
Consent/Final Order Respondent Name:	Not reported
Consent/Final Order Lead Agency:	Not reported
Enforcement Type:	Not reported
Enforcement Responsible Person:	Not reported
Enforcement Responsible Sub-Organization:	Not reported
SEP Sequence Number:	Not reported
SEP Expenditure Amount:	Not reported
SEP Scheduled Completion Date:	Not reported
SEP Actual Date:	Not reported
SEP Defaulted Date:	Not reported
SEP Type:	Not reported
SEP Type Description:	Not reported
Proposed Amount:	Not reported
Final Monetary Amount:	Not reported
Paid Amount:	Not reported
Final Count:	Not reported
Final Amount:	Not reported
Found Violation:	Yes
Agency Which Determined Violation:	State
Violation Short Description:	TSD - General
Date Violation was Determined:	19990927
Actual Return to Compliance Date:	20000404
Return to Compliance Qualifier:	Observed
Violation Responsible Agency:	State
Scheduled Compliance Date:	Not reported
Enforcement Identifier:	000
Date of Enforcement Action:	20000215
Enforcement Responsible Agency:	State
Enforcement Docket Number:	Not reported
Enforcement Attorney:	NYSH
Corrective Action Component:	No

RADIAC RESEARCH CORP (Continued) **1000245435**

Appeal Initiated Date:	Not reported
Appeal Resolution Date:	Not reported
Disposition Status Date:	Not reported
Disposition Status:	Not reported
Disposition Status Description:	Not reported
Consent/Final Order Sequence Number:	Not reported
Consent/Final Order Respondent Name:	Not reported
Consent/Final Order Lead Agency:	Not reported
Enforcement Type:	INITIAL 3008(A) COMPLIANCE
Enforcement Responsible Person:	NYHHN
Enforcement Responsible Sub-Organization:	R2
SEP Sequence Number:	Not reported
SEP Expenditure Amount:	Not reported
SEP Scheduled Completion Date:	Not reported
SEP Actual Date:	Not reported
SEP Defaulted Date:	Not reported
SEP Type:	Not reported
SEP Type Description:	Not reported
Proposed Amount:	20000
Final Monetary Amount:	Not reported
Paid Amount:	Not reported
Final Count:	Not reported
Final Amount:	Not reported

Found Violation:	No
Agency Which Determined Violation:	Not reported
Violation Short Description:	Not reported
Date Violation was Determined:	Not reported
Actual Return to Compliance Date:	Not reported
Return to Compliance Qualifier:	Not reported
Violation Responsible Agency:	Not reported
Scheduled Compliance Date:	Not reported
Enforcement Identifier:	Not reported
Date of Enforcement Action:	Not reported
Enforcement Responsible Agency:	Not reported
Enforcement Docket Number:	Not reported
Enforcement Attorney:	Not reported
Corrective Action Component:	Not reported
Appeal Initiated Date:	Not reported
Appeal Resolution Date:	Not reported
Disposition Status Date:	Not reported
Disposition Status:	Not reported
Disposition Status Description:	Not reported
Consent/Final Order Sequence Number:	Not reported
Consent/Final Order Respondent Name:	Not reported
Consent/Final Order Lead Agency:	Not reported
Enforcement Type:	Not reported
Enforcement Responsible Person:	Not reported
Enforcement Responsible Sub-Organization:	Not reported
SEP Sequence Number:	Not reported
SEP Expenditure Amount:	Not reported
SEP Scheduled Completion Date:	Not reported
SEP Actual Date:	Not reported
SEP Defaulted Date:	Not reported
SEP Type:	Not reported
SEP Type Description:	Not reported
Proposed Amount:	Not reported

RADIAC RESEARCH CORP (Continued) **1000245435**

Final Monetary Amount:	Not reported
Paid Amount:	Not reported
Final Count:	Not reported
Final Amount:	Not reported
Found Violation:	Yes
Agency Which Determined Violation:	EPA
Violation Short Description:	TSD - Preparedness and Prevention
Date Violation was Determined:	19950607
Actual Return to Compliance Date:	19960708
Return to Compliance Qualifier:	Observed
Violation Responsible Agency:	EPA
Scheduled Compliance Date:	19950712
Enforcement Identifier:	000
Date of Enforcement Action:	19970305
Enforcement Responsible Agency:	EPA
Enforcement Docket Number:	02-1996-0117
Enforcement Attorney:	R2DF
Corrective Action Component:	No
Appeal Initiated Date:	Not reported
Appeal Resolution Date:	Not reported
Disposition Status Date:	Not reported
Disposition Status:	Not reported
Disposition Status Description:	Not reported
Consent/Final Order Sequence Number:	Not reported
Consent/Final Order Respondent Name:	Not reported
Consent/Final Order Lead Agency:	Not reported
Enforcement Type:	FINAL 3008(A) COMPLIANCE ORDER
Enforcement Responsible Person:	R2MD
Enforcement Responsible Sub-Organization:	RCB
SEP Sequence Number:	Not reported
SEP Expenditure Amount:	Not reported
SEP Scheduled Completion Date:	Not reported
SEP Actual Date:	Not reported
SEP Defaulted Date:	Not reported
SEP Type:	Not reported
SEP Type Description:	Not reported
Proposed Amount:	Not reported
Final Monetary Amount:	12100
Paid Amount:	12100
Final Count:	1
Final Amount:	12100
Found Violation:	Yes
Agency Which Determined Violation:	State
Violation Short Description:	TSD - General
Date Violation was Determined:	19990420
Actual Return to Compliance Date:	20000404
Return to Compliance Qualifier:	Observed
Violation Responsible Agency:	State
Scheduled Compliance Date:	20000504
Enforcement Identifier:	000
Date of Enforcement Action:	20000404
Enforcement Responsible Agency:	State
Enforcement Docket Number:	Not reported
Enforcement Attorney:	NYSH
Corrective Action Component:	No

RADIAC RESEARCH CORP (Continued) **1000245435**

Appeal Initiated Date: Not reported
Appeal Resolution Date: Not reported
Disposition Status Date: Not reported
Disposition Status: Not reported
Disposition Status Description: Not reported
Consent/Final Order Sequence Number: Not reported
Consent/Final Order Respondent Name: Not reported
Consent/Final Order Lead Agency: Not reported
Enforcement Type: FINAL 3008(A) COMPLIANCE ORDER
Enforcement Responsible Person: NYHHN
Enforcement Responsible Sub-Organization: R2
SEP Sequence Number: Not reported
SEP Expenditure Amount: Not reported
SEP Scheduled Completion Date: Not reported
SEP Actual Date: Not reported
SEP Defaulted Date: Not reported
SEP Type: Not reported
SEP Type Description: Not reported
Proposed Amount: Not reported
Final Monetary Amount: 20000
Paid Amount: 20000
Final Count: 1
Final Amount: 20000

Found Violation: Yes
Agency Which Determined Violation: State
Violation Short Description: LDR - General
Date Violation was Determined: 19970428
Actual Return to Compliance Date: 20000404
Return to Compliance Qualifier: Observed
Violation Responsible Agency: State
Scheduled Compliance Date: 20000504
Enforcement Identifier: 000
Date of Enforcement Action: 20000404
Enforcement Responsible Agency: State
Enforcement Docket Number: Not reported
Enforcement Attorney: NYSH
Corrective Action Component: No
Appeal Initiated Date: Not reported
Appeal Resolution Date: Not reported
Disposition Status Date: Not reported
Disposition Status: Not reported
Disposition Status Description: Not reported
Consent/Final Order Sequence Number: Not reported
Consent/Final Order Respondent Name: Not reported
Consent/Final Order Lead Agency: Not reported
Enforcement Type: FINAL 3008(A) COMPLIANCE ORDER
Enforcement Responsible Person: NYHHN
Enforcement Responsible Sub-Organization: R2
SEP Sequence Number: Not reported
SEP Expenditure Amount: Not reported
SEP Scheduled Completion Date: Not reported
SEP Actual Date: Not reported
SEP Defaulted Date: Not reported
SEP Type: Not reported
SEP Type Description: Not reported
Proposed Amount: Not reported

RADIAC RESEARCH CORP (Continued) **1000245435**

Final Monetary Amount: 20000
Paid Amount: 20000
Final Count: 1
Final Amount: 20000

Found Violation: No
Agency Which Determined Violation: Not reported
Violation Short Description: Not reported
Date Violation was Determined: Not reported
Actual Return to Compliance Date: Not reported
Return to Compliance Qualifier: Not reported
Violation Responsible Agency: Not reported
Scheduled Compliance Date: Not reported
Enforcement Identifier: Not reported
Date of Enforcement Action: Not reported
Enforcement Responsible Agency: Not reported
Enforcement Docket Number: Not reported
Enforcement Attorney: Not reported
Corrective Action Component: Not reported
Appeal Initiated Date: Not reported
Appeal Resolution Date: Not reported
Disposition Status Date: Not reported
Disposition Status: Not reported
Disposition Status Description: Not reported
Consent/Final Order Sequence Number:Not reported
Consent/Final Order Respondent Name: Not reported
Consent/Final Order Lead Agency: Not reported
Enforcement Type: Not reported
Enforcement Responsible Person: Not reported
Enforcement Responsible Sub-Organization: Not reported
SEP Sequence Number: Not reported
SEP Expenditure Amount: Not reported
SEP Scheduled Completion Date: Not reported
SEP Actual Date: Not reported
SEP Defaulted Date: Not reported
SEP Type: Not reported
SEP Type Description: Not reported
Proposed Amount: Not reported
Final Monetary Amount: Not reported
Paid Amount: Not reported
Final Count: Not reported
Final Amount: Not reported

Found Violation: Yes
Agency Which Determined Violation: State
Violation Short Description: LDR - General
Date Violation was Determined: 20000328
Actual Return to Compliance Date: 20000908
Return to Compliance Qualifier: Observed
Violation Responsible Agency: State
Scheduled Compliance Date: 20000905
Enforcement Identifier: 000
Date of Enforcement Action: 20000508
Enforcement Responsible Agency: State
Enforcement Docket Number: Not reported
Enforcement Attorney: NY
Corrective Action Component: No

RADIAC RESEARCH CORP (Continued) **1000245435**

Appeal Initiated Date: Not reported
Appeal Resolution Date: Not reported
Disposition Status Date: Not reported
Disposition Status: Not reported
Disposition Status Description: Not reported
Consent/Final Order Sequence Number: Not reported
Consent/Final Order Respondent Name: Not reported
Consent/Final Order Lead Agency: Not reported
Enforcement Type: WRITTEN INFORMAL
Enforcement Responsible Person: Not reported
Enforcement Responsible Sub-Organization: R2
SEP Sequence Number: Not reported
SEP Expenditure Amount: Not reported
SEP Scheduled Completion Date: Not reported
SEP Actual Date: Not reported
SEP Defaulted Date: Not reported
SEP Type: Not reported
SEP Type Description: Not reported
Proposed Amount: Not reported
Final Monetary Amount: Not reported
Paid Amount: Not reported
Final Count: Not reported
Final Amount: Not reported

Found Violation: Yes
Agency Which Determined Violation: State
Violation Short Description: TSD - General
Date Violation was Determined: 19990927
Actual Return to Compliance Date: 20000404
Return to Compliance Qualifier: Observed
Violation Responsible Agency: State
Scheduled Compliance Date: 20000504
Enforcement Identifier: 000
Date of Enforcement Action: 20000404
Enforcement Responsible Agency: State
Enforcement Docket Number: Not reported
Enforcement Attorney: NYSH
Corrective Action Component: No
Appeal Initiated Date: Not reported
Appeal Resolution Date: Not reported
Disposition Status Date: Not reported
Disposition Status: Not reported
Disposition Status Description: Not reported
Consent/Final Order Sequence Number: Not reported
Consent/Final Order Respondent Name: Not reported
Consent/Final Order Lead Agency: Not reported
Enforcement Type: FINAL 3008(A) COMPLIANCE ORDER
Enforcement Responsible Person: NYHHN
Enforcement Responsible Sub-Organization: R2
SEP Sequence Number: Not reported
SEP Expenditure Amount: Not reported
SEP Scheduled Completion Date: Not reported
SEP Actual Date: Not reported
SEP Defaulted Date: Not reported
SEP Type: Not reported
SEP Type Description: Not reported
Proposed Amount: Not reported

RADIAC RESEARCH CORP (Continued) **1000245435**

Final Monetary Amount: 20000
Paid Amount: 20000
Final Count: 1
Final Amount: 20000

Found Violation: Yes
Agency Which Determined Violation: State
Violation Short Description: LDR - General
Date Violation was Determined: 19980515
Actual Return to Compliance Date: 20000404
Return to Compliance Qualifier: Observed
Violation Responsible Agency: State
Scheduled Compliance Date: 20000504
Enforcement Identifier: 000
Date of Enforcement Action: 20000404
Enforcement Responsible Agency: State
Enforcement Docket Number: Not reported
Enforcement Attorney: NYSH
Corrective Action Component: No
Appeal Initiated Date: Not reported
Appeal Resolution Date: Not reported
Disposition Status Date: Not reported
Disposition Status: Not reported
Disposition Status Description: Not reported
Consent/Final Order Sequence Number:Not reported
Consent/Final Order Respondent Name: Not reported
Consent/Final Order Lead Agency: Not reported
Enforcement Type: FINAL 3008(A) COMPLIANCE ORDER
Enforcement Responsible Person: NYHHN
Enforcement Responsible Sub-Organization: R2
SEP Sequence Number: Not reported
SEP Expenditure Amount: Not reported
SEP Scheduled Completion Date: Not reported
SEP Actual Date: Not reported
SEP Defaulted Date: Not reported
SEP Type: Not reported
SEP Type Description: Not reported
Proposed Amount: Not reported
Final Monetary Amount: 20000
Paid Amount: 20000
Final Count: 1
Final Amount: 20000

Found Violation: Yes
Agency Which Determined Violation: State
Violation Short Description: LDR - General
Date Violation was Determined: 19980515
Actual Return to Compliance Date: 20000404
Return to Compliance Qualifier: Observed
Violation Responsible Agency: State
Scheduled Compliance Date: 20000504
Enforcement Identifier: 000
Date of Enforcement Action: 20000404
Enforcement Responsible Agency: State
Enforcement Docket Number: Not reported
Enforcement Attorney: NYSH
Corrective Action Component: No

RADIAC RESEARCH CORP (Continued) **1000245435**

Appeal Initiated Date:	Not reported
Appeal Resolution Date:	Not reported
Disposition Status Date:	Not reported
Disposition Status:	Not reported
Disposition Status Description:	Not reported
Consent/Final Order Sequence Number:	Not reported
Consent/Final Order Respondent Name:	Not reported
Consent/Final Order Lead Agency:	Not reported
Enforcement Type:	FINAL 3008(A) COMPLIANCE ORDER
Enforcement Responsible Person:	NYHHN
Enforcement Responsible Sub-Organization:	R2
SEP Sequence Number:	Not reported
SEP Expenditure Amount:	Not reported
SEP Scheduled Completion Date:	Not reported
SEP Actual Date:	Not reported
SEP Defaulted Date:	Not reported
SEP Type:	Not reported
SEP Type Description:	Not reported
Proposed Amount:	Not reported
Final Monetary Amount:	20000
Paid Amount:	20000
Final Count:	1
Final Amount:	20000

Found Violation:	Yes
Agency Which Determined Violation:	EPA
Violation Short Description:	TSD - General Facility Standards
Date Violation was Determined:	19960628
Actual Return to Compliance Date:	19960708
Return to Compliance Qualifier:	Observed
Violation Responsible Agency:	EPA
Scheduled Compliance Date:	19960708
Enforcement Identifier:	000
Date of Enforcement Action:	19960628
Enforcement Responsible Agency:	EPA
Enforcement Docket Number:	02-1996-0117
Enforcement Attorney:	R2DF
Corrective Action Component:	No
Appeal Initiated Date:	Not reported
Appeal Resolution Date:	Not reported
Disposition Status Date:	Not reported
Disposition Status:	Not reported
Disposition Status Description:	Not reported
Consent/Final Order Sequence Number:	Not reported
Consent/Final Order Respondent Name:	Not reported
Consent/Final Order Lead Agency:	Not reported
Enforcement Type:	INITIAL 3008(A) COMPLIANCE
Enforcement Responsible Person:	R2MD
Enforcement Responsible Sub-Organization:	RCB
SEP Sequence Number:	Not reported
SEP Expenditure Amount:	Not reported
SEP Scheduled Completion Date:	Not reported
SEP Actual Date:	Not reported
SEP Defaulted Date:	Not reported
SEP Type:	Not reported
SEP Type Description:	Not reported
Proposed Amount:	Not reported

RADIAC RESEARCH CORP (Continued) **1000245435**

Final Monetary Amount:	Not reported
Paid Amount:	Not reported
Final Count:	Not reported
Final Amount:	Not reported
Found Violation:	Yes
Agency Which Determined Violation:	State
Violation Short Description:	TSD - General
Date Violation was Determined:	19900511
Actual Return to Compliance Date:	19900924
Return to Compliance Qualifier:	Observed
Violation Responsible Agency:	State
Scheduled Compliance Date:	19900922
Enforcement Identifier:	005
Date of Enforcement Action:	19900511
Enforcement Responsible Agency:	State
Enforcement Docket Number:	Not reported
Enforcement Attorney:	Not reported
Corrective Action Component:	No
Appeal Initiated Date:	Not reported
Appeal Resolution Date:	Not reported
Disposition Status Date:	Not reported
Disposition Status:	Not reported
Disposition Status Description:	Not reported
Consent/Final Order Sequence Number:	Not reported
Consent/Final Order Respondent Name:	Not reported
Consent/Final Order Lead Agency:	Not reported
Enforcement Type:	WRITTEN INFORMAL
Enforcement Responsible Person:	NYHHN
Enforcement Responsible Sub-Organization:	R2
SEP Sequence Number:	Not reported
SEP Expenditure Amount:	Not reported
SEP Scheduled Completion Date:	Not reported
SEP Actual Date:	Not reported
SEP Defaulted Date:	Not reported
SEP Type:	Not reported
SEP Type Description:	Not reported
Proposed Amount:	Not reported
Final Monetary Amount:	Not reported
Paid Amount:	Not reported
Final Count:	Not reported
Final Amount:	Not reported
Found Violation:	No
Agency Which Determined Violation:	Not reported
Violation Short Description:	Not reported
Date Violation was Determined:	Not reported
Actual Return to Compliance Date:	Not reported
Return to Compliance Qualifier:	Not reported
Violation Responsible Agency:	Not reported
Scheduled Compliance Date:	Not reported
Enforcement Identifier:	Not reported
Date of Enforcement Action:	Not reported
Enforcement Responsible Agency:	Not reported
Enforcement Docket Number:	Not reported
Enforcement Attorney:	Not reported
Corrective Action Component:	Not reported

RADIAC RESEARCH CORP (Continued) **1000245435**

Appeal Initiated Date:	Not reported
Appeal Resolution Date:	Not reported
Disposition Status Date:	Not reported
Disposition Status:	Not reported
Disposition Status Description:	Not reported
Consent/Final Order Sequence Number:	Not reported
Consent/Final Order Respondent Name:	Not reported
Consent/Final Order Lead Agency:	Not reported
Enforcement Type:	Not reported
Enforcement Responsible Person:	Not reported
Enforcement Responsible Sub-Organization:	Not reported
SEP Sequence Number:	Not reported
SEP Expenditure Amount:	Not reported
SEP Scheduled Completion Date:	Not reported
SEP Actual Date:	Not reported
SEP Defaulted Date:	Not reported
SEP Type:	Not reported
SEP Type Description:	Not reported
Proposed Amount:	Not reported
Final Monetary Amount:	Not reported
Paid Amount:	Not reported
Final Count:	Not reported
Final Amount:	Not reported

Found Violation:	Yes
Agency Which Determined Violation:	EPA
Violation Short Description:	TSD - General
Date Violation was Determined:	19990726
Actual Return to Compliance Date:	19990813
Return to Compliance Qualifier:	Observed
Violation Responsible Agency:	EPA
Scheduled Compliance Date:	19990820
Enforcement Identifier:	000
Date of Enforcement Action:	19990726
Enforcement Responsible Agency:	EPA
Enforcement Docket Number:	Not reported
Enforcement Attorney:	R2
Corrective Action Component:	No
Appeal Initiated Date:	Not reported
Appeal Resolution Date:	Not reported
Disposition Status Date:	Not reported
Disposition Status:	Not reported
Disposition Status Description:	Not reported
Consent/Final Order Sequence Number:	Not reported
Consent/Final Order Respondent Name:	Not reported
Consent/Final Order Lead Agency:	Not reported
Enforcement Type:	WRITTEN INFORMAL
Enforcement Responsible Person:	R2MD
Enforcement Responsible Sub-Organization:	RCB
SEP Sequence Number:	Not reported
SEP Expenditure Amount:	Not reported
SEP Scheduled Completion Date:	Not reported
SEP Actual Date:	Not reported
SEP Defaulted Date:	Not reported
SEP Type:	Not reported
SEP Type Description:	Not reported
Proposed Amount:	Not reported

RADIAC RESEARCH CORP (Continued) **1000245435**

Final Monetary Amount: Not reported
Paid Amount: Not reported
Final Count: Not reported
Final Amount: Not reported

Found Violation: No
Agency Which Determined Violation: Not reported
Violation Short Description: Not reported
Date Violation was Determined: Not reported
Actual Return to Compliance Date: Not reported
Return to Compliance Qualifier: Not reported
Violation Responsible Agency: Not reported
Scheduled Compliance Date: Not reported
Enforcement Identifier: Not reported
Date of Enforcement Action: Not reported
Enforcement Responsible Agency: Not reported
Enforcement Docket Number: Not reported
Enforcement Attorney: Not reported
Corrective Action Component: Not reported
Appeal Initiated Date: Not reported
Appeal Resolution Date: Not reported
Disposition Status Date: Not reported
Disposition Status: Not reported
Disposition Status Description: Not reported
Consent/Final Order Sequence Number:Not reported
Consent/Final Order Respondent Name: Not reported
Consent/Final Order Lead Agency: Not reported
Enforcement Type: Not reported
Enforcement Responsible Person: Not reported
Enforcement Responsible Sub-Organization: Not reported
SEP Sequence Number: Not reported
SEP Expenditure Amount: Not reported
SEP Scheduled Completion Date: Not reported
SEP Actual Date: Not reported
SEP Defaulted Date: Not reported
SEP Type: Not reported
SEP Type Description: Not reported
Proposed Amount: Not reported
Final Monetary Amount: Not reported
Paid Amount: Not reported
Final Count: Not reported
Final Amount: Not reported

Found Violation: Yes
Agency Which Determined Violation: State
Violation Short Description: LDR - General
Date Violation was Determined: 19941216
Actual Return to Compliance Date: 19950517
Return to Compliance Qualifier: Observed
Violation Responsible Agency: State
Scheduled Compliance Date: 19950214
Enforcement Identifier: 000
Date of Enforcement Action: 19941216
Enforcement Responsible Agency: State
Enforcement Docket Number: Not reported
Enforcement Attorney: NY
Corrective Action Component: No

RADIAC RESEARCH CORP (Continued) **1000245435**

Appeal Initiated Date: Not reported
Appeal Resolution Date: Not reported
Disposition Status Date: Not reported
Disposition Status: Not reported
Disposition Status Description: Not reported
Consent/Final Order Sequence Number: Not reported
Consent/Final Order Respondent Name: Not reported
Consent/Final Order Lead Agency: Not reported
Enforcement Type: WRITTEN INFORMAL
Enforcement Responsible Person: NYHHN
Enforcement Responsible Sub-Organization: R2
SEP Sequence Number: Not reported
SEP Expenditure Amount: Not reported
SEP Scheduled Completion Date: Not reported
SEP Actual Date: Not reported
SEP Defaulted Date: Not reported
SEP Type: Not reported
SEP Type Description: Not reported
Proposed Amount: Not reported
Final Monetary Amount: Not reported
Paid Amount: Not reported
Final Count: Not reported
Final Amount: Not reported

Found Violation: Yes
Agency Which Determined Violation: State
Violation Short Description: LDR - General
Date Violation was Determined: 19970428
Actual Return to Compliance Date: 20000404
Return to Compliance Qualifier: Observed
Violation Responsible Agency: State
Scheduled Compliance Date: 20000504
Enforcement Identifier: 000
Date of Enforcement Action: 20000404
Enforcement Responsible Agency: State
Enforcement Docket Number: Not reported
Enforcement Attorney: NYSH
Corrective Action Component: No
Appeal Initiated Date: Not reported
Appeal Resolution Date: Not reported
Disposition Status Date: Not reported
Disposition Status: Not reported
Disposition Status Description: Not reported
Consent/Final Order Sequence Number: Not reported
Consent/Final Order Respondent Name: Not reported
Consent/Final Order Lead Agency: Not reported
Enforcement Type: FINAL 3008(A) COMPLIANCE ORDER
Enforcement Responsible Person: NYHHN
Enforcement Responsible Sub-Organization: R2
SEP Sequence Number: Not reported
SEP Expenditure Amount: Not reported
SEP Scheduled Completion Date: Not reported
SEP Actual Date: Not reported
SEP Defaulted Date: Not reported
SEP Type: Not reported
SEP Type Description: Not reported
Proposed Amount: Not reported

RADIAC RESEARCH CORP (Continued) **1000245435**

Final Monetary Amount:	20000
Paid Amount:	20000
Final Count:	1
Final Amount:	20000
Found Violation:	Yes
Agency Which Determined Violation:	State
Violation Short Description:	LDR - General
Date Violation was Determined:	19970428
Actual Return to Compliance Date:	20000404
Return to Compliance Qualifier:	Observed
Violation Responsible Agency:	State
Scheduled Compliance Date:	Not reported
Enforcement Identifier:	000
Date of Enforcement Action:	19971002
Enforcement Responsible Agency:	State
Enforcement Docket Number:	Not reported
Enforcement Attorney:	NYMA
Corrective Action Component:	No
Appeal Initiated Date:	Not reported
Appeal Resolution Date:	Not reported
Disposition Status Date:	Not reported
Disposition Status:	Not reported
Disposition Status Description:	Not reported
Consent/Final Order Sequence Number:	Not reported
Consent/Final Order Respondent Name:	Not reported
Consent/Final Order Lead Agency:	Not reported
Enforcement Type:	INITIAL 3008(A) COMPLIANCE
Enforcement Responsible Person:	NYHHN
Enforcement Responsible Sub-Organization:	R2
SEP Sequence Number:	Not reported
SEP Expenditure Amount:	Not reported
SEP Scheduled Completion Date:	Not reported
SEP Actual Date:	Not reported
SEP Defaulted Date:	Not reported
SEP Type:	Not reported
SEP Type Description:	Not reported
Proposed Amount:	1200
Final Monetary Amount:	Not reported
Paid Amount:	Not reported
Final Count:	Not reported
Final Amount:	Not reported
Found Violation:	Yes
Agency Which Determined Violation:	EPA
Violation Short Description:	TSD - General Facility Standards
Date Violation was Determined:	19960628
Actual Return to Compliance Date:	19960708
Return to Compliance Qualifier:	Observed
Violation Responsible Agency:	EPA
Scheduled Compliance Date:	19960708
Enforcement Identifier:	000
Date of Enforcement Action:	19970305
Enforcement Responsible Agency:	EPA
Enforcement Docket Number:	02-1996-0117
Enforcement Attorney:	R2DF
Corrective Action Component:	No

RADIAC RESEARCH CORP (Continued) **1000245435**

Appeal Initiated Date: Not reported
Appeal Resolution Date: Not reported
Disposition Status Date: Not reported
Disposition Status: Not reported
Disposition Status Description: Not reported
Consent/Final Order Sequence Number: Not reported
Consent/Final Order Respondent Name: Not reported
Consent/Final Order Lead Agency: Not reported
Enforcement Type: FINAL 3008(A) COMPLIANCE ORDER
Enforcement Responsible Person: R2MD
Enforcement Responsible Sub-Organization: RCB
SEP Sequence Number: Not reported
SEP Expenditure Amount: Not reported
SEP Scheduled Completion Date: Not reported
SEP Actual Date: Not reported
SEP Defaulted Date: Not reported
SEP Type: Not reported
SEP Type Description: Not reported
Proposed Amount: Not reported
Final Monetary Amount: 12100
Paid Amount: 12100
Final Count: 1
Final Amount: 12100

Found Violation: Yes
Agency Which Determined Violation: State
Violation Short Description: TSD - General
Date Violation was Determined: 19860502
Actual Return to Compliance Date: 19860711
Return to Compliance Qualifier: Observed
Violation Responsible Agency: State
Scheduled Compliance Date: 19860602
Enforcement Identifier: 002
Date of Enforcement Action: 19860502
Enforcement Responsible Agency: State
Enforcement Docket Number: Not reported
Enforcement Attorney: Not reported
Corrective Action Component: No
Appeal Initiated Date: Not reported
Appeal Resolution Date: Not reported
Disposition Status Date: Not reported
Disposition Status: Not reported
Disposition Status Description: Not reported
Consent/Final Order Sequence Number: Not reported
Consent/Final Order Respondent Name: Not reported
Consent/Final Order Lead Agency: Not reported
Enforcement Type: WRITTEN INFORMAL
Enforcement Responsible Person: NYJJR
Enforcement Responsible Sub-Organization: R2
SEP Sequence Number: Not reported
SEP Expenditure Amount: Not reported
SEP Scheduled Completion Date: Not reported
SEP Actual Date: Not reported
SEP Defaulted Date: Not reported
SEP Type: Not reported
SEP Type Description: Not reported
Proposed Amount: Not reported

RADIAC RESEARCH CORP (Continued) **1000245435**

Final Monetary Amount: Not reported
Paid Amount: Not reported
Final Count: Not reported
Final Amount: Not reported

Found Violation: No
Agency Which Determined Violation: Not reported
Violation Short Description: Not reported
Date Violation was Determined: Not reported
Actual Return to Compliance Date: Not reported
Return to Compliance Qualifier: Not reported
Violation Responsible Agency: Not reported
Scheduled Compliance Date: Not reported
Enforcement Identifier: Not reported
Date of Enforcement Action: Not reported
Enforcement Responsible Agency: Not reported
Enforcement Docket Number: Not reported
Enforcement Attorney: Not reported
Corrective Action Component: Not reported
Appeal Initiated Date: Not reported
Appeal Resolution Date: Not reported
Disposition Status Date: Not reported
Disposition Status: Not reported
Disposition Status Description: Not reported
Consent/Final Order Sequence Number:Not reported
Consent/Final Order Respondent Name: Not reported
Consent/Final Order Lead Agency: Not reported
Enforcement Type: Not reported
Enforcement Responsible Person: Not reported
Enforcement Responsible Sub-Organization: Not reported
SEP Sequence Number: Not reported
SEP Expenditure Amount: Not reported
SEP Scheduled Completion Date: Not reported
SEP Actual Date: Not reported
SEP Defaulted Date: Not reported
SEP Type: Not reported
SEP Type Description: Not reported
Proposed Amount: Not reported
Final Monetary Amount: Not reported
Paid Amount: Not reported
Final Count: Not reported
Final Amount: Not reported

Found Violation: No
Agency Which Determined Violation: Not reported
Violation Short Description: Not reported
Date Violation was Determined: Not reported
Actual Return to Compliance Date: Not reported
Return to Compliance Qualifier: Not reported
Violation Responsible Agency: Not reported
Scheduled Compliance Date: Not reported
Enforcement Identifier: Not reported
Date of Enforcement Action: Not reported
Enforcement Responsible Agency: Not reported
Enforcement Docket Number: Not reported
Enforcement Attorney: Not reported
Corrective Action Component: Not reported

RADIAC RESEARCH CORP (Continued) **1000245435**

Appeal Initiated Date: Not reported
Appeal Resolution Date: Not reported
Disposition Status Date: Not reported
Disposition Status: Not reported
Disposition Status Description: Not reported
Consent/Final Order Sequence Number: Not reported
Consent/Final Order Respondent Name: Not reported
Consent/Final Order Lead Agency: Not reported
Enforcement Type: Not reported
Enforcement Responsible Person: Not reported
Enforcement Responsible Sub-Organization: Not reported
SEP Sequence Number: Not reported
SEP Expenditure Amount: Not reported
SEP Scheduled Completion Date: Not reported
SEP Actual Date: Not reported
SEP Defaulted Date: Not reported
SEP Type: Not reported
SEP Type Description: Not reported
Proposed Amount: Not reported
Final Monetary Amount: Not reported
Paid Amount: Not reported
Final Count: Not reported
Final Amount: Not reported

Found Violation: No
Agency Which Determined Violation: Not reported
Violation Short Description: Not reported
Date Violation was Determined: Not reported
Actual Return to Compliance Date: Not reported
Return to Compliance Qualifier: Not reported
Violation Responsible Agency: Not reported
Scheduled Compliance Date: Not reported
Enforcement Identifier: Not reported
Date of Enforcement Action: Not reported
Enforcement Responsible Agency: Not reported
Enforcement Docket Number: Not reported
Enforcement Attorney: Not reported
Corrective Action Component: Not reported
Appeal Initiated Date: Not reported
Appeal Resolution Date: Not reported
Disposition Status Date: Not reported
Disposition Status: Not reported
Disposition Status Description: Not reported
Consent/Final Order Sequence Number: Not reported
Consent/Final Order Respondent Name: Not reported
Consent/Final Order Lead Agency: Not reported
Enforcement Type: Not reported
Enforcement Responsible Person: Not reported
Enforcement Responsible Sub-Organization: Not reported
SEP Sequence Number: Not reported
SEP Expenditure Amount: Not reported
SEP Scheduled Completion Date: Not reported
SEP Actual Date: Not reported
SEP Defaulted Date: Not reported
SEP Type: Not reported
SEP Type Description: Not reported
Proposed Amount: Not reported

RADIAC RESEARCH CORP (Continued) **1000245435**

Final Monetary Amount:	Not reported
Paid Amount:	Not reported
Final Count:	Not reported
Final Amount:	Not reported
Found Violation:	Yes
Agency Which Determined Violation:	State
Violation Short Description:	TSD - General
Date Violation was Determined:	19980515
Actual Return to Compliance Date:	20000404
Return to Compliance Qualifier:	Observed
Violation Responsible Agency:	State
Scheduled Compliance Date:	20000504
Enforcement Identifier:	000
Date of Enforcement Action:	20000404
Enforcement Responsible Agency:	State
Enforcement Docket Number:	Not reported
Enforcement Attorney:	NYSH
Corrective Action Component:	No
Appeal Initiated Date:	Not reported
Appeal Resolution Date:	Not reported
Disposition Status Date:	Not reported
Disposition Status:	Not reported
Disposition Status Description:	Not reported
Consent/Final Order Sequence Number:	Not reported
Consent/Final Order Respondent Name:	Not reported
Consent/Final Order Lead Agency:	Not reported
Enforcement Type:	FINAL 3008(A) COMPLIANCE ORDER
Enforcement Responsible Person:	NYHHN
Enforcement Responsible Sub-Organization:	R2
SEP Sequence Number:	Not reported
SEP Expenditure Amount:	Not reported
SEP Scheduled Completion Date:	Not reported
SEP Actual Date:	Not reported
SEP Defaulted Date:	Not reported
SEP Type:	Not reported
SEP Type Description:	Not reported
Proposed Amount:	Not reported
Final Monetary Amount:	20000
Paid Amount:	20000
Final Count:	1
Final Amount:	20000
Found Violation:	Yes
Agency Which Determined Violation:	State
Violation Short Description:	TSD - General
Date Violation was Determined:	19840731
Actual Return to Compliance Date:	19850712
Return to Compliance Qualifier:	Observed
Violation Responsible Agency:	State
Scheduled Compliance Date:	19850427
Enforcement Identifier:	001
Date of Enforcement Action:	19850327
Enforcement Responsible Agency:	State
Enforcement Docket Number:	Not reported
Enforcement Attorney:	Not reported
Corrective Action Component:	No

RADIAC RESEARCH CORP (Continued) **1000245435**

Appeal Initiated Date: Not reported
Appeal Resolution Date: Not reported
Disposition Status Date: Not reported
Disposition Status: Not reported
Disposition Status Description: Not reported
Consent/Final Order Sequence Number: Not reported
Consent/Final Order Respondent Name: Not reported
Consent/Final Order Lead Agency: Not reported
Enforcement Type: WRITTEN INFORMAL
Enforcement Responsible Person: NYDEC
Enforcement Responsible Sub-Organization: Not reported
SEP Sequence Number: Not reported
SEP Expenditure Amount: Not reported
SEP Scheduled Completion Date: Not reported
SEP Actual Date: Not reported
SEP Defaulted Date: Not reported
SEP Type: Not reported
SEP Type Description: Not reported
Proposed Amount: Not reported
Final Monetary Amount: Not reported
Paid Amount: Not reported
Final Count: Not reported
Final Amount: Not reported

Found Violation: Yes
Agency Which Determined Violation: State
Violation Short Description: TSD - General
Date Violation was Determined: 20040624
Actual Return to Compliance Date: 20040624
Return to Compliance Qualifier: Observed
Violation Responsible Agency: State
Scheduled Compliance Date: Not reported
Enforcement Identifier: 001
Date of Enforcement Action: 20041014
Enforcement Responsible Agency: State
Enforcement Docket Number: Not reported
Enforcement Attorney: Not reported
Corrective Action Component: No
Appeal Initiated Date: Not reported
Appeal Resolution Date: Not reported
Disposition Status Date: Not reported
Disposition Status: Not reported
Disposition Status Description: Not reported
Consent/Final Order Sequence Number: Not reported
Consent/Final Order Respondent Name: Not reported
Consent/Final Order Lead Agency: Not reported
Enforcement Type: WRITTEN INFORMAL
Enforcement Responsible Person: NYHHN
Enforcement Responsible Sub-Organization: R2
SEP Sequence Number: Not reported
SEP Expenditure Amount: Not reported
SEP Scheduled Completion Date: Not reported
SEP Actual Date: Not reported
SEP Defaulted Date: Not reported
SEP Type: Not reported
SEP Type Description: Not reported
Proposed Amount: Not reported

RADIAC RESEARCH CORP (Continued) **1000245435**

Final Monetary Amount:	Not reported
Paid Amount:	Not reported
Final Count:	Not reported
Final Amount:	Not reported
Found Violation:	No
Agency Which Determined Violation:	Not reported
Violation Short Description:	Not reported
Date Violation was Determined:	Not reported
Actual Return to Compliance Date:	Not reported
Return to Compliance Qualifier:	Not reported
Violation Responsible Agency:	Not reported
Scheduled Compliance Date:	Not reported
Enforcement Identifier:	Not reported
Date of Enforcement Action:	Not reported
Enforcement Responsible Agency:	Not reported
Enforcement Docket Number:	Not reported
Enforcement Attorney:	Not reported
Corrective Action Component:	Not reported
Appeal Initiated Date:	Not reported
Appeal Resolution Date:	Not reported
Disposition Status Date:	Not reported
Disposition Status:	Not reported
Disposition Status Description:	Not reported
Consent/Final Order Sequence Number:	Not reported
Consent/Final Order Respondent Name:	Not reported
Consent/Final Order Lead Agency:	Not reported
Enforcement Type:	Not reported
Enforcement Responsible Person:	Not reported
Enforcement Responsible Sub-Organization:	Not reported
SEP Sequence Number:	Not reported
SEP Expenditure Amount:	Not reported
SEP Scheduled Completion Date:	Not reported
SEP Actual Date:	Not reported
SEP Defaulted Date:	Not reported
SEP Type:	Not reported
SEP Type Description:	Not reported
Proposed Amount:	Not reported
Final Monetary Amount:	Not reported
Paid Amount:	Not reported
Final Count:	Not reported
Final Amount:	Not reported
Found Violation:	Yes
Agency Which Determined Violation:	EPA
Violation Short Description:	TSD - General Facility Standards
Date Violation was Determined:	19950607
Actual Return to Compliance Date:	19960417
Return to Compliance Qualifier:	Observed
Violation Responsible Agency:	EPA
Scheduled Compliance Date:	19950710
Enforcement Identifier:	000
Date of Enforcement Action:	19960628
Enforcement Responsible Agency:	EPA
Enforcement Docket Number:	02-1996-0117
Enforcement Attorney:	R2DF
Corrective Action Component:	No

RADIAC RESEARCH CORP (Continued) **1000245435**

Appeal Initiated Date:	Not reported
Appeal Resolution Date:	Not reported
Disposition Status Date:	Not reported
Disposition Status:	Not reported
Disposition Status Description:	Not reported
Consent/Final Order Sequence Number:	Not reported
Consent/Final Order Respondent Name:	Not reported
Consent/Final Order Lead Agency:	Not reported
Enforcement Type:	INITIAL 3008(A) COMPLIANCE
Enforcement Responsible Person:	R2MD
Enforcement Responsible Sub-Organization:	RCB
SEP Sequence Number:	Not reported
SEP Expenditure Amount:	Not reported
SEP Scheduled Completion Date:	Not reported
SEP Actual Date:	Not reported
SEP Defaulted Date:	Not reported
SEP Type:	Not reported
SEP Type Description:	Not reported
Proposed Amount:	Not reported
Final Monetary Amount:	Not reported
Paid Amount:	Not reported
Final Count:	Not reported
Final Amount:	Not reported

Found Violation:	Yes
Agency Which Determined Violation:	State
Violation Short Description:	LDR - General
Date Violation was Determined:	19980515
Actual Return to Compliance Date:	20000404
Return to Compliance Qualifier:	Observed
Violation Responsible Agency:	State
Scheduled Compliance Date:	Not reported
Enforcement Identifier:	000
Date of Enforcement Action:	19981027
Enforcement Responsible Agency:	State
Enforcement Docket Number:	Not reported
Enforcement Attorney:	NYMC
Corrective Action Component:	No
Appeal Initiated Date:	Not reported
Appeal Resolution Date:	Not reported
Disposition Status Date:	Not reported
Disposition Status:	Not reported
Disposition Status Description:	Not reported
Consent/Final Order Sequence Number:	Not reported
Consent/Final Order Respondent Name:	Not reported
Consent/Final Order Lead Agency:	Not reported
Enforcement Type:	INITIAL 3008(A) COMPLIANCE
Enforcement Responsible Person:	NYHHN
Enforcement Responsible Sub-Organization:	R2
SEP Sequence Number:	Not reported
SEP Expenditure Amount:	Not reported
SEP Scheduled Completion Date:	Not reported
SEP Actual Date:	Not reported
SEP Defaulted Date:	Not reported
SEP Type:	Not reported
SEP Type Description:	Not reported
Proposed Amount:	24995

RADIAC RESEARCH CORP (Continued) **1000245435**

Final Monetary Amount:	Not reported
Paid Amount:	Not reported
Final Count:	Not reported
Final Amount:	Not reported
Found Violation:	Yes
Agency Which Determined Violation:	State
Violation Short Description:	TSD - General
Date Violation was Determined:	19900726
Actual Return to Compliance Date:	19920130
Return to Compliance Qualifier:	Observed
Violation Responsible Agency:	State
Scheduled Compliance Date:	19910728
Enforcement Identifier:	000
Date of Enforcement Action:	19910528
Enforcement Responsible Agency:	State
Enforcement Docket Number:	Not reported
Enforcement Attorney:	NYPG
Corrective Action Component:	No
Appeal Initiated Date:	Not reported
Appeal Resolution Date:	Not reported
Disposition Status Date:	Not reported
Disposition Status:	Not reported
Disposition Status Description:	Not reported
Consent/Final Order Sequence Number:	Not reported
Consent/Final Order Respondent Name:	Not reported
Consent/Final Order Lead Agency:	Not reported
Enforcement Type:	FINAL 3008(A) COMPLIANCE ORDER
Enforcement Responsible Person:	NYHHN
Enforcement Responsible Sub-Organization:	R2
SEP Sequence Number:	Not reported
SEP Expenditure Amount:	Not reported
SEP Scheduled Completion Date:	Not reported
SEP Actual Date:	Not reported
SEP Defaulted Date:	Not reported
SEP Type:	Not reported
SEP Type Description:	Not reported
Proposed Amount:	Not reported
Final Monetary Amount:	40000
Paid Amount:	40000
Final Count:	1
Final Amount:	40000
Found Violation:	No
Agency Which Determined Violation:	Not reported
Violation Short Description:	Not reported
Date Violation was Determined:	Not reported
Actual Return to Compliance Date:	Not reported
Return to Compliance Qualifier:	Not reported
Violation Responsible Agency:	Not reported
Scheduled Compliance Date:	Not reported
Enforcement Identifier:	Not reported
Date of Enforcement Action:	Not reported
Enforcement Responsible Agency:	Not reported
Enforcement Docket Number:	Not reported
Enforcement Attorney:	Not reported
Corrective Action Component:	Not reported

RADIAC RESEARCH CORP (Continued) **1000245435**

Appeal Initiated Date: Not reported
Appeal Resolution Date: Not reported
Disposition Status Date: Not reported
Disposition Status: Not reported
Disposition Status Description: Not reported
Consent/Final Order Sequence Number: Not reported
Consent/Final Order Respondent Name: Not reported
Consent/Final Order Lead Agency: Not reported
Enforcement Type: Not reported
Enforcement Responsible Person: Not reported
Enforcement Responsible Sub-Organization: Not reported
SEP Sequence Number: Not reported
SEP Expenditure Amount: Not reported
SEP Scheduled Completion Date: Not reported
SEP Actual Date: Not reported
SEP Defaulted Date: Not reported
SEP Type: Not reported
SEP Type Description: Not reported
Proposed Amount: Not reported
Final Monetary Amount: Not reported
Paid Amount: Not reported
Final Count: Not reported
Final Amount: Not reported

Found Violation: Yes
Agency Which Determined Violation: State
Violation Short Description: TSD - General
Date Violation was Determined: 19980515
Actual Return to Compliance Date: 20000404
Return to Compliance Qualifier: Observed
Violation Responsible Agency: State
Scheduled Compliance Date: Not reported
Enforcement Identifier: 000
Date of Enforcement Action: 19981027
Enforcement Responsible Agency: State
Enforcement Docket Number: Not reported
Enforcement Attorney: NYMC
Corrective Action Component: No
Appeal Initiated Date: Not reported
Appeal Resolution Date: Not reported
Disposition Status Date: Not reported
Disposition Status: Not reported
Disposition Status Description: Not reported
Consent/Final Order Sequence Number: Not reported
Consent/Final Order Respondent Name: Not reported
Consent/Final Order Lead Agency: Not reported
Enforcement Type: INITIAL 3008(A) COMPLIANCE
Enforcement Responsible Person: NYHHN
Enforcement Responsible Sub-Organization: R2
SEP Sequence Number: Not reported
SEP Expenditure Amount: Not reported
SEP Scheduled Completion Date: Not reported
SEP Actual Date: Not reported
SEP Defaulted Date: Not reported
SEP Type: Not reported
SEP Type Description: Not reported
Proposed Amount: 24995

RADIAC RESEARCH CORP (Continued) **1000245435**

Final Monetary Amount:	Not reported
Paid Amount:	Not reported
Final Count:	Not reported
Final Amount:	Not reported
Found Violation:	Yes
Agency Which Determined Violation:	State
Violation Short Description:	TSD - General
Date Violation was Determined:	19970428
Actual Return to Compliance Date:	20000404
Return to Compliance Qualifier:	Observed
Violation Responsible Agency:	State
Scheduled Compliance Date:	Not reported
Enforcement Identifier:	000
Date of Enforcement Action:	19971002
Enforcement Responsible Agency:	State
Enforcement Docket Number:	Not reported
Enforcement Attorney:	NYMA
Corrective Action Component:	No
Appeal Initiated Date:	Not reported
Appeal Resolution Date:	Not reported
Disposition Status Date:	Not reported
Disposition Status:	Not reported
Disposition Status Description:	Not reported
Consent/Final Order Sequence Number:	Not reported
Consent/Final Order Respondent Name:	Not reported
Consent/Final Order Lead Agency:	Not reported
Enforcement Type:	INITIAL 3008(A) COMPLIANCE
Enforcement Responsible Person:	NYHHN
Enforcement Responsible Sub-Organization:	R2
SEP Sequence Number:	Not reported
SEP Expenditure Amount:	Not reported
SEP Scheduled Completion Date:	Not reported
SEP Actual Date:	Not reported
SEP Defaulted Date:	Not reported
SEP Type:	Not reported
SEP Type Description:	Not reported
Proposed Amount:	1200
Final Monetary Amount:	Not reported
Paid Amount:	Not reported
Final Count:	Not reported
Final Amount:	Not reported
Found Violation:	Yes
Agency Which Determined Violation:	EPA
Violation Short Description:	TSD - Container Use and Management
Date Violation was Determined:	19950607
Actual Return to Compliance Date:	19960708
Return to Compliance Qualifier:	Observed
Violation Responsible Agency:	EPA
Scheduled Compliance Date:	19960708
Enforcement Identifier:	000
Date of Enforcement Action:	19960628
Enforcement Responsible Agency:	EPA
Enforcement Docket Number:	02-1996-0117
Enforcement Attorney:	R2DF
Corrective Action Component:	No

RADIAC RESEARCH CORP (Continued) **1000245435**

Appeal Initiated Date:	Not reported
Appeal Resolution Date:	Not reported
Disposition Status Date:	Not reported
Disposition Status:	Not reported
Disposition Status Description:	Not reported
Consent/Final Order Sequence Number:	Not reported
Consent/Final Order Respondent Name:	Not reported
Consent/Final Order Lead Agency:	Not reported
Enforcement Type:	INITIAL 3008(A) COMPLIANCE
Enforcement Responsible Person:	R2MD
Enforcement Responsible Sub-Organization:	RCB
SEP Sequence Number:	Not reported
SEP Expenditure Amount:	Not reported
SEP Scheduled Completion Date:	Not reported
SEP Actual Date:	Not reported
SEP Defaulted Date:	Not reported
SEP Type:	Not reported
SEP Type Description:	Not reported
Proposed Amount:	Not reported
Final Monetary Amount:	Not reported
Paid Amount:	Not reported
Final Count:	Not reported
Final Amount:	Not reported

Found Violation:	Yes
Agency Which Determined Violation:	EPA
Violation Short Description:	TSD - Container Use and Management
Date Violation was Determined:	19950607
Actual Return to Compliance Date:	19960708
Return to Compliance Qualifier:	Observed
Violation Responsible Agency:	EPA
Scheduled Compliance Date:	19960708
Enforcement Identifier:	000
Date of Enforcement Action:	19970305
Enforcement Responsible Agency:	EPA
Enforcement Docket Number:	02-1996-0117
Enforcement Attorney:	R2DF
Corrective Action Component:	No
Appeal Initiated Date:	Not reported
Appeal Resolution Date:	Not reported
Disposition Status Date:	Not reported
Disposition Status:	Not reported
Disposition Status Description:	Not reported
Consent/Final Order Sequence Number:	Not reported
Consent/Final Order Respondent Name:	Not reported
Consent/Final Order Lead Agency:	Not reported
Enforcement Type:	FINAL 3008(A) COMPLIANCE ORDER
Enforcement Responsible Person:	R2MD
Enforcement Responsible Sub-Organization:	RCB
SEP Sequence Number:	Not reported
SEP Expenditure Amount:	Not reported
SEP Scheduled Completion Date:	Not reported
SEP Actual Date:	Not reported
SEP Defaulted Date:	Not reported
SEP Type:	Not reported
SEP Type Description:	Not reported
Proposed Amount:	Not reported

RADIAC RESEARCH CORP (Continued) **1000245435**

Final Monetary Amount:	12100
Paid Amount:	12100
Final Count:	1
Final Amount:	12100
Found Violation:	Yes
Agency Which Determined Violation:	State
Violation Short Description:	TSD - General
Date Violation was Determined:	19970428
Actual Return to Compliance Date:	20000404
Return to Compliance Qualifier:	Observed
Violation Responsible Agency:	State
Scheduled Compliance Date:	20000504
Enforcement Identifier:	000
Date of Enforcement Action:	20000404
Enforcement Responsible Agency:	State
Enforcement Docket Number:	Not reported
Enforcement Attorney:	NYSH
Corrective Action Component:	No
Appeal Initiated Date:	Not reported
Appeal Resolution Date:	Not reported
Disposition Status Date:	Not reported
Disposition Status:	Not reported
Disposition Status Description:	Not reported
Consent/Final Order Sequence Number:	Not reported
Consent/Final Order Respondent Name:	Not reported
Consent/Final Order Lead Agency:	Not reported
Enforcement Type:	FINAL 3008(A) COMPLIANCE ORDER
Enforcement Responsible Person:	NYHHN
Enforcement Responsible Sub-Organization:	R2
SEP Sequence Number:	Not reported
SEP Expenditure Amount:	Not reported
SEP Scheduled Completion Date:	Not reported
SEP Actual Date:	Not reported
SEP Defaulted Date:	Not reported
SEP Type:	Not reported
SEP Type Description:	Not reported
Proposed Amount:	Not reported
Final Monetary Amount:	20000
Paid Amount:	20000
Final Count:	1
Final Amount:	20000
Found Violation:	No
Agency Which Determined Violation:	Not reported
Violation Short Description:	Not reported
Date Violation was Determined:	Not reported
Actual Return to Compliance Date:	Not reported
Return to Compliance Qualifier:	Not reported
Violation Responsible Agency:	Not reported
Scheduled Compliance Date:	Not reported
Enforcement Identifier:	Not reported
Date of Enforcement Action:	Not reported
Enforcement Responsible Agency:	Not reported
Enforcement Docket Number:	Not reported
Enforcement Attorney:	Not reported
Corrective Action Component:	Not reported

RADIAC RESEARCH CORP (Continued) **1000245435**

Appeal Initiated Date:	Not reported
Appeal Resolution Date:	Not reported
Disposition Status Date:	Not reported
Disposition Status:	Not reported
Disposition Status Description:	Not reported
Consent/Final Order Sequence Number:	Not reported
Consent/Final Order Respondent Name:	Not reported
Consent/Final Order Lead Agency:	Not reported
Enforcement Type:	Not reported
Enforcement Responsible Person:	Not reported
Enforcement Responsible Sub-Organization:	Not reported
SEP Sequence Number:	Not reported
SEP Expenditure Amount:	Not reported
SEP Scheduled Completion Date:	Not reported
SEP Actual Date:	Not reported
SEP Defaulted Date:	Not reported
SEP Type:	Not reported
SEP Type Description:	Not reported
Proposed Amount:	Not reported
Final Monetary Amount:	Not reported
Paid Amount:	Not reported
Final Count:	Not reported
Final Amount:	Not reported

Found Violation:	Yes
Agency Which Determined Violation:	State
Violation Short Description:	TSD - Financial Requirements
Date Violation was Determined:	19860515
Actual Return to Compliance Date:	19860820
Return to Compliance Qualifier:	Observed
Violation Responsible Agency:	State
Scheduled Compliance Date:	19860615
Enforcement Identifier:	003
Date of Enforcement Action:	19860515
Enforcement Responsible Agency:	State
Enforcement Docket Number:	Not reported
Enforcement Attorney:	Not reported
Corrective Action Component:	No
Appeal Initiated Date:	Not reported
Appeal Resolution Date:	Not reported
Disposition Status Date:	Not reported
Disposition Status:	Not reported
Disposition Status Description:	Not reported
Consent/Final Order Sequence Number:	Not reported
Consent/Final Order Respondent Name:	Not reported
Consent/Final Order Lead Agency:	Not reported
Enforcement Type:	WRITTEN INFORMAL
Enforcement Responsible Person:	NYDEC
Enforcement Responsible Sub-Organization:	Not reported
SEP Sequence Number:	Not reported
SEP Expenditure Amount:	Not reported
SEP Scheduled Completion Date:	Not reported
SEP Actual Date:	Not reported
SEP Defaulted Date:	Not reported
SEP Type:	Not reported
SEP Type Description:	Not reported
Proposed Amount:	Not reported

RADIAC RESEARCH CORP (Continued) **1000245435**

Final Monetary Amount:	Not reported
Paid Amount:	Not reported
Final Count:	Not reported
Final Amount:	Not reported
Found Violation:	Yes
Agency Which Determined Violation:	EPA
Violation Short Description:	TSD - General Facility Standards
Date Violation was Determined:	19960628
Actual Return to Compliance Date:	19960708
Return to Compliance Qualifier:	Observed
Violation Responsible Agency:	EPA
Scheduled Compliance Date:	19960708
Enforcement Identifier:	000
Date of Enforcement Action:	19970305
Enforcement Responsible Agency:	EPA
Enforcement Docket Number:	02-1996-0117
Enforcement Attorney:	R2DF
Corrective Action Component:	No
Appeal Initiated Date:	Not reported
Appeal Resolution Date:	Not reported
Disposition Status Date:	Not reported
Disposition Status:	Not reported
Disposition Status Description:	Not reported
Consent/Final Order Sequence Number:	Not reported
Consent/Final Order Respondent Name:	Not reported
Consent/Final Order Lead Agency:	Not reported
Enforcement Type:	FINAL 3008(A) COMPLIANCE ORDER
Enforcement Responsible Person:	R2MD
Enforcement Responsible Sub-Organization:	RCB
SEP Sequence Number:	Not reported
SEP Expenditure Amount:	Not reported
SEP Scheduled Completion Date:	Not reported
SEP Actual Date:	Not reported
SEP Defaulted Date:	Not reported
SEP Type:	Not reported
SEP Type Description:	Not reported
Proposed Amount:	Not reported
Final Monetary Amount:	12100
Paid Amount:	12100
Final Count:	1
Final Amount:	12100
Found Violation:	No
Agency Which Determined Violation:	Not reported
Violation Short Description:	Not reported
Date Violation was Determined:	Not reported
Actual Return to Compliance Date:	Not reported
Return to Compliance Qualifier:	Not reported
Violation Responsible Agency:	Not reported
Scheduled Compliance Date:	Not reported
Enforcement Identifier:	Not reported
Date of Enforcement Action:	Not reported
Enforcement Responsible Agency:	Not reported
Enforcement Docket Number:	Not reported
Enforcement Attorney:	Not reported
Corrective Action Component:	Not reported

RADIAC RESEARCH CORP (Continued) **1000245435**

Appeal Initiated Date: Not reported
Appeal Resolution Date: Not reported
Disposition Status Date: Not reported
Disposition Status: Not reported
Disposition Status Description: Not reported
Consent/Final Order Sequence Number: Not reported
Consent/Final Order Respondent Name: Not reported
Consent/Final Order Lead Agency: Not reported
Enforcement Type: Not reported
Enforcement Responsible Person: Not reported
Enforcement Responsible Sub-Organization: Not reported
SEP Sequence Number: Not reported
SEP Expenditure Amount: Not reported
SEP Scheduled Completion Date: Not reported
SEP Actual Date: Not reported
SEP Defaulted Date: Not reported
SEP Type: Not reported
SEP Type Description: Not reported
Proposed Amount: Not reported
Final Monetary Amount: Not reported
Paid Amount: Not reported
Final Count: Not reported
Final Amount: Not reported

Found Violation: Yes
Agency Which Determined Violation: EPA
Violation Short Description: TSD - General
Date Violation was Determined: 19901221
Actual Return to Compliance Date: 19910528
Return to Compliance Qualifier: Observed
Violation Responsible Agency: EPA
Scheduled Compliance Date: 19910121
Enforcement Identifier: 006
Date of Enforcement Action: 19900720
Enforcement Responsible Agency: EPA
Enforcement Docket Number: Not reported
Enforcement Attorney: Not reported
Corrective Action Component: No
Appeal Initiated Date: Not reported
Appeal Resolution Date: Not reported
Disposition Status Date: Not reported
Disposition Status: Not reported
Disposition Status Description: Not reported
Consent/Final Order Sequence Number: Not reported
Consent/Final Order Respondent Name: Not reported
Consent/Final Order Lead Agency: Not reported
Enforcement Type: WRITTEN INFORMAL
Enforcement Responsible Person: R2LG
Enforcement Responsible Sub-Organization: Not reported
SEP Sequence Number: Not reported
SEP Expenditure Amount: Not reported
SEP Scheduled Completion Date: Not reported
SEP Actual Date: Not reported
SEP Defaulted Date: Not reported
SEP Type: Not reported
SEP Type Description: Not reported
Proposed Amount: Not reported

RADIAC RESEARCH CORP (Continued) **1000245435**

Final Monetary Amount: Not reported
Paid Amount: Not reported
Final Count: Not reported
Final Amount: Not reported

Found Violation: No
Agency Which Determined Violation: Not reported
Violation Short Description: Not reported
Date Violation was Determined: Not reported
Actual Return to Compliance Date: Not reported
Return to Compliance Qualifier: Not reported
Violation Responsible Agency: Not reported
Scheduled Compliance Date: Not reported
Enforcement Identifier: Not reported
Date of Enforcement Action: Not reported
Enforcement Responsible Agency: Not reported
Enforcement Docket Number: Not reported
Enforcement Attorney: Not reported
Corrective Action Component: Not reported
Appeal Initiated Date: Not reported
Appeal Resolution Date: Not reported
Disposition Status Date: Not reported
Disposition Status: Not reported
Disposition Status Description: Not reported
Consent/Final Order Sequence Number: Not reported
Consent/Final Order Respondent Name: Not reported
Consent/Final Order Lead Agency: Not reported
Enforcement Type: Not reported
Enforcement Responsible Person: Not reported
Enforcement Responsible Sub-Organization: Not reported
SEP Sequence Number: Not reported
SEP Expenditure Amount: Not reported
SEP Scheduled Completion Date: Not reported
SEP Actual Date: Not reported
SEP Defaulted Date: Not reported
SEP Type: Not reported
SEP Type Description: Not reported
Proposed Amount: Not reported
Final Monetary Amount: Not reported
Paid Amount: Not reported
Final Count: Not reported
Final Amount: Not reported

Found Violation: Yes
Agency Which Determined Violation: State
Violation Short Description: TSD - General
Date Violation was Determined: 19970428
Actual Return to Compliance Date: 20000404
Return to Compliance Qualifier: Observed
Violation Responsible Agency: State
Scheduled Compliance Date: Not reported
Enforcement Identifier: 000
Date of Enforcement Action: 19971002
Enforcement Responsible Agency: State
Enforcement Docket Number: Not reported
Enforcement Attorney: NYMA
Corrective Action Component: No

RADIAC RESEARCH CORP (Continued) **1000245435**

Appeal Initiated Date:	Not reported
Appeal Resolution Date:	Not reported
Disposition Status Date:	Not reported
Disposition Status:	Not reported
Disposition Status Description:	Not reported
Consent/Final Order Sequence Number:	Not reported
Consent/Final Order Respondent Name:	Not reported
Consent/Final Order Lead Agency:	Not reported
Enforcement Type:	INITIAL 3008(A) COMPLIANCE
Enforcement Responsible Person:	NYHHN
Enforcement Responsible Sub-Organization:	R2
SEP Sequence Number:	Not reported
SEP Expenditure Amount:	Not reported
SEP Scheduled Completion Date:	Not reported
SEP Actual Date:	Not reported
SEP Defaulted Date:	Not reported
SEP Type:	Not reported
SEP Type Description:	Not reported
Proposed Amount:	1200
Final Monetary Amount:	Not reported
Paid Amount:	Not reported
Final Count:	Not reported
Final Amount:	Not reported

Found Violation:	No
Agency Which Determined Violation:	Not reported
Violation Short Description:	Not reported
Date Violation was Determined:	Not reported
Actual Return to Compliance Date:	Not reported
Return to Compliance Qualifier:	Not reported
Violation Responsible Agency:	Not reported
Scheduled Compliance Date:	Not reported
Enforcement Identifier:	Not reported
Date of Enforcement Action:	Not reported
Enforcement Responsible Agency:	Not reported
Enforcement Docket Number:	Not reported
Enforcement Attorney:	Not reported
Corrective Action Component:	Not reported
Appeal Initiated Date:	Not reported
Appeal Resolution Date:	Not reported
Disposition Status Date:	Not reported
Disposition Status:	Not reported
Disposition Status Description:	Not reported
Consent/Final Order Sequence Number:	Not reported
Consent/Final Order Respondent Name:	Not reported
Consent/Final Order Lead Agency:	Not reported
Enforcement Type:	Not reported
Enforcement Responsible Person:	Not reported
Enforcement Responsible Sub-Organization:	Not reported
SEP Sequence Number:	Not reported
SEP Expenditure Amount:	Not reported
SEP Scheduled Completion Date:	Not reported
SEP Actual Date:	Not reported
SEP Defaulted Date:	Not reported
SEP Type:	Not reported
SEP Type Description:	Not reported
Proposed Amount:	Not reported

RADIAC RESEARCH CORP (Continued) **1000245435**

Final Monetary Amount:	Not reported
Paid Amount:	Not reported
Final Count:	Not reported
Final Amount:	Not reported
Found Violation:	Yes
Agency Which Determined Violation:	State
Violation Short Description:	TSD - General
Date Violation was Determined:	19860919
Actual Return to Compliance Date:	19860930
Return to Compliance Qualifier:	Observed
Violation Responsible Agency:	State
Scheduled Compliance Date:	19861019
Enforcement Identifier:	004
Date of Enforcement Action:	19860919
Enforcement Responsible Agency:	State
Enforcement Docket Number:	Not reported
Enforcement Attorney:	Not reported
Corrective Action Component:	No
Appeal Initiated Date:	Not reported
Appeal Resolution Date:	Not reported
Disposition Status Date:	Not reported
Disposition Status:	Not reported
Disposition Status Description:	Not reported
Consent/Final Order Sequence Number:	Not reported
Consent/Final Order Respondent Name:	Not reported
Consent/Final Order Lead Agency:	Not reported
Enforcement Type:	WRITTEN INFORMAL
Enforcement Responsible Person:	NYJJR
Enforcement Responsible Sub-Organization:	R2
SEP Sequence Number:	Not reported
SEP Expenditure Amount:	Not reported
SEP Scheduled Completion Date:	Not reported
SEP Actual Date:	Not reported
SEP Defaulted Date:	Not reported
SEP Type:	Not reported
SEP Type Description:	Not reported
Proposed Amount:	Not reported
Final Monetary Amount:	Not reported
Paid Amount:	Not reported
Final Count:	Not reported
Final Amount:	Not reported
Found Violation:	No
Agency Which Determined Violation:	Not reported
Violation Short Description:	Not reported
Date Violation was Determined:	Not reported
Actual Return to Compliance Date:	Not reported
Return to Compliance Qualifier:	Not reported
Violation Responsible Agency:	Not reported
Scheduled Compliance Date:	Not reported
Enforcement Identifier:	Not reported
Date of Enforcement Action:	Not reported
Enforcement Responsible Agency:	Not reported
Enforcement Docket Number:	Not reported
Enforcement Attorney:	Not reported
Corrective Action Component:	Not reported

RADIAC RESEARCH CORP (Continued) **1000245435**

Appeal Initiated Date:	Not reported
Appeal Resolution Date:	Not reported
Disposition Status Date:	Not reported
Disposition Status:	Not reported
Disposition Status Description:	Not reported
Consent/Final Order Sequence Number:	Not reported
Consent/Final Order Respondent Name:	Not reported
Consent/Final Order Lead Agency:	Not reported
Enforcement Type:	Not reported
Enforcement Responsible Person:	Not reported
Enforcement Responsible Sub-Organization:	Not reported
SEP Sequence Number:	Not reported
SEP Expenditure Amount:	Not reported
SEP Scheduled Completion Date:	Not reported
SEP Actual Date:	Not reported
SEP Defaulted Date:	Not reported
SEP Type:	Not reported
SEP Type Description:	Not reported
Proposed Amount:	Not reported
Final Monetary Amount:	Not reported
Paid Amount:	Not reported
Final Count:	Not reported
Final Amount:	Not reported

Found Violation:	Yes
Agency Which Determined Violation:	State
Violation Short Description:	LDR - General
Date Violation was Determined:	19990420
Actual Return to Compliance Date:	20000404
Return to Compliance Qualifier:	Observed
Violation Responsible Agency:	State
Scheduled Compliance Date:	Not reported
Enforcement Identifier:	000
Date of Enforcement Action:	19990423
Enforcement Responsible Agency:	State
Enforcement Docket Number:	Not reported
Enforcement Attorney:	NYMC
Corrective Action Component:	No
Appeal Initiated Date:	Not reported
Appeal Resolution Date:	Not reported
Disposition Status Date:	Not reported
Disposition Status:	Not reported
Disposition Status Description:	Not reported
Consent/Final Order Sequence Number:	Not reported
Consent/Final Order Respondent Name:	Not reported
Consent/Final Order Lead Agency:	Not reported
Enforcement Type:	INITIAL 3008(A) COMPLIANCE
Enforcement Responsible Person:	NYHHN
Enforcement Responsible Sub-Organization:	R2
SEP Sequence Number:	Not reported
SEP Expenditure Amount:	Not reported
SEP Scheduled Completion Date:	Not reported
SEP Actual Date:	Not reported
SEP Defaulted Date:	Not reported
SEP Type:	Not reported
SEP Type Description:	Not reported
Proposed Amount:	Not reported

RADIAC RESEARCH CORP (Continued) **1000245435**

Final Monetary Amount:	Not reported
Paid Amount:	Not reported
Final Count:	Not reported
Final Amount:	Not reported
Found Violation:	Yes
Agency Which Determined Violation:	State
Violation Short Description:	TSD - General
Date Violation was Determined:	19990420
Actual Return to Compliance Date:	20000404
Return to Compliance Qualifier:	Observed
Violation Responsible Agency:	State
Scheduled Compliance Date:	20000504
Enforcement Identifier:	000
Date of Enforcement Action:	20000404
Enforcement Responsible Agency:	State
Enforcement Docket Number:	Not reported
Enforcement Attorney:	NYSH
Corrective Action Component:	No
Appeal Initiated Date:	Not reported
Appeal Resolution Date:	Not reported
Disposition Status Date:	Not reported
Disposition Status:	Not reported
Disposition Status Description:	Not reported
Consent/Final Order Sequence Number:	Not reported
Consent/Final Order Respondent Name:	Not reported
Consent/Final Order Lead Agency:	Not reported
Enforcement Type:	FINAL 3008(A) COMPLIANCE ORDER
Enforcement Responsible Person:	NYHHN
Enforcement Responsible Sub-Organization:	R2
SEP Sequence Number:	Not reported
SEP Expenditure Amount:	Not reported
SEP Scheduled Completion Date:	Not reported
SEP Actual Date:	Not reported
SEP Defaulted Date:	Not reported
SEP Type:	Not reported
SEP Type Description:	Not reported
Proposed Amount:	Not reported
Final Monetary Amount:	20000
Paid Amount:	20000
Final Count:	1
Final Amount:	20000
Found Violation:	Yes
Agency Which Determined Violation:	State
Violation Short Description:	LDR - General
Date Violation was Determined:	19990420
Actual Return to Compliance Date:	20000404
Return to Compliance Qualifier:	Observed
Violation Responsible Agency:	State
Scheduled Compliance Date:	20000504
Enforcement Identifier:	000
Date of Enforcement Action:	20000404
Enforcement Responsible Agency:	State
Enforcement Docket Number:	Not reported
Enforcement Attorney:	NYSH
Corrective Action Component:	No

RADIAC RESEARCH CORP (Continued) **1000245435**

Appeal Initiated Date:	Not reported
Appeal Resolution Date:	Not reported
Disposition Status Date:	Not reported
Disposition Status:	Not reported
Disposition Status Description:	Not reported
Consent/Final Order Sequence Number:	Not reported
Consent/Final Order Respondent Name:	Not reported
Consent/Final Order Lead Agency:	Not reported
Enforcement Type:	FINAL 3008(A) COMPLIANCE ORDER
Enforcement Responsible Person:	NYHHN
Enforcement Responsible Sub-Organization:	R2
SEP Sequence Number:	Not reported
SEP Expenditure Amount:	Not reported
SEP Scheduled Completion Date:	Not reported
SEP Actual Date:	Not reported
SEP Defaulted Date:	Not reported
SEP Type:	Not reported
SEP Type Description:	Not reported
Proposed Amount:	Not reported
Final Monetary Amount:	20000
Paid Amount:	20000
Final Count:	1
Final Amount:	20000

Found Violation:	Yes
Agency Which Determined Violation:	EPA
Violation Short Description:	TSD - General Facility Standards
Date Violation was Determined:	19950607
Actual Return to Compliance Date:	19960417
Return to Compliance Qualifier:	Observed
Violation Responsible Agency:	EPA
Scheduled Compliance Date:	19950710
Enforcement Identifier:	000
Date of Enforcement Action:	19970305
Enforcement Responsible Agency:	EPA
Enforcement Docket Number:	02-1996-0117
Enforcement Attorney:	R2DF
Corrective Action Component:	No
Appeal Initiated Date:	Not reported
Appeal Resolution Date:	Not reported
Disposition Status Date:	Not reported
Disposition Status:	Not reported
Disposition Status Description:	Not reported
Consent/Final Order Sequence Number:	Not reported
Consent/Final Order Respondent Name:	Not reported
Consent/Final Order Lead Agency:	Not reported
Enforcement Type:	FINAL 3008(A) COMPLIANCE ORDER
Enforcement Responsible Person:	R2MD
Enforcement Responsible Sub-Organization:	RCB
SEP Sequence Number:	Not reported
SEP Expenditure Amount:	Not reported
SEP Scheduled Completion Date:	Not reported
SEP Actual Date:	Not reported
SEP Defaulted Date:	Not reported
SEP Type:	Not reported
SEP Type Description:	Not reported
Proposed Amount:	Not reported

RADIAC RESEARCH CORP (Continued) **1000245435**

Final Monetary Amount:	12100
Paid Amount:	12100
Final Count:	1
Final Amount:	12100
Found Violation:	Yes
Agency Which Determined Violation:	State
Violation Short Description:	LDR - General
Date Violation was Determined:	19980515
Actual Return to Compliance Date:	20000404
Return to Compliance Qualifier:	Observed
Violation Responsible Agency:	State
Scheduled Compliance Date:	Not reported
Enforcement Identifier:	000
Date of Enforcement Action:	19981027
Enforcement Responsible Agency:	State
Enforcement Docket Number:	Not reported
Enforcement Attorney:	NYMC
Corrective Action Component:	No
Appeal Initiated Date:	Not reported
Appeal Resolution Date:	Not reported
Disposition Status Date:	Not reported
Disposition Status:	Not reported
Disposition Status Description:	Not reported
Consent/Final Order Sequence Number:	Not reported
Consent/Final Order Respondent Name:	Not reported
Consent/Final Order Lead Agency:	Not reported
Enforcement Type:	INITIAL 3008(A) COMPLIANCE
Enforcement Responsible Person:	NYHHN
Enforcement Responsible Sub-Organization:	R2
SEP Sequence Number:	Not reported
SEP Expenditure Amount:	Not reported
SEP Scheduled Completion Date:	Not reported
SEP Actual Date:	Not reported
SEP Defaulted Date:	Not reported
SEP Type:	Not reported
SEP Type Description:	Not reported
Proposed Amount:	24995
Final Monetary Amount:	Not reported
Paid Amount:	Not reported
Final Count:	Not reported
Final Amount:	Not reported
Found Violation:	No
Agency Which Determined Violation:	Not reported
Violation Short Description:	Not reported
Date Violation was Determined:	Not reported
Actual Return to Compliance Date:	Not reported
Return to Compliance Qualifier:	Not reported
Violation Responsible Agency:	Not reported
Scheduled Compliance Date:	Not reported
Enforcement Identifier:	Not reported
Date of Enforcement Action:	Not reported
Enforcement Responsible Agency:	Not reported
Enforcement Docket Number:	Not reported
Enforcement Attorney:	Not reported
Corrective Action Component:	Not reported

RADIAC RESEARCH CORP (Continued) **1000245435**

Appeal Initiated Date: Not reported
Appeal Resolution Date: Not reported
Disposition Status Date: Not reported
Disposition Status: Not reported
Disposition Status Description: Not reported
Consent/Final Order Sequence Number: Not reported
Consent/Final Order Respondent Name: Not reported
Consent/Final Order Lead Agency: Not reported
Enforcement Type: Not reported
Enforcement Responsible Person: Not reported
Enforcement Responsible Sub-Organization: Not reported
SEP Sequence Number: Not reported
SEP Expenditure Amount: Not reported
SEP Scheduled Completion Date: Not reported
SEP Actual Date: Not reported
SEP Defaulted Date: Not reported
SEP Type: Not reported
SEP Type Description: Not reported
Proposed Amount: Not reported
Final Monetary Amount: Not reported
Paid Amount: Not reported
Final Count: Not reported
Final Amount: Not reported

Found Violation: Yes
Agency Which Determined Violation: EPA
Violation Short Description: TSD - General Facility Standards
Date Violation was Determined: 19950607
Actual Return to Compliance Date: 19960417
Return to Compliance Qualifier: Observed
Violation Responsible Agency: EPA
Scheduled Compliance Date: 19950710
Enforcement Identifier: 000
Date of Enforcement Action: 19960628
Enforcement Responsible Agency: EPA
Enforcement Docket Number: 02-1996-0117
Enforcement Attorney: R2DF
Corrective Action Component: No
Appeal Initiated Date: Not reported
Appeal Resolution Date: Not reported
Disposition Status Date: Not reported
Disposition Status: Not reported
Disposition Status Description: Not reported
Consent/Final Order Sequence Number: Not reported
Consent/Final Order Respondent Name: Not reported
Consent/Final Order Lead Agency: Not reported
Enforcement Type: INITIAL 3008(A) COMPLIANCE
Enforcement Responsible Person: R2MD
Enforcement Responsible Sub-Organization: RCB
SEP Sequence Number: Not reported
SEP Expenditure Amount: Not reported
SEP Scheduled Completion Date: Not reported
SEP Actual Date: Not reported
SEP Defaulted Date: Not reported
SEP Type: Not reported
SEP Type Description: Not reported
Proposed Amount: Not reported

RADIAC RESEARCH CORP (Continued) **1000245435**

Final Monetary Amount:	Not reported
Paid Amount:	Not reported
Final Count:	Not reported
Final Amount:	Not reported
Found Violation:	Yes
Agency Which Determined Violation:	State
Violation Short Description:	LDR - General
Date Violation was Determined:	19970428
Actual Return to Compliance Date:	20000404
Return to Compliance Qualifier:	Observed
Violation Responsible Agency:	State
Scheduled Compliance Date:	Not reported
Enforcement Identifier:	000
Date of Enforcement Action:	19971002
Enforcement Responsible Agency:	State
Enforcement Docket Number:	Not reported
Enforcement Attorney:	NYMA
Corrective Action Component:	No
Appeal Initiated Date:	Not reported
Appeal Resolution Date:	Not reported
Disposition Status Date:	Not reported
Disposition Status:	Not reported
Disposition Status Description:	Not reported
Consent/Final Order Sequence Number:	Not reported
Consent/Final Order Respondent Name:	Not reported
Consent/Final Order Lead Agency:	Not reported
Enforcement Type:	INITIAL 3008(A) COMPLIANCE
Enforcement Responsible Person:	NYHHN
Enforcement Responsible Sub-Organization:	R2
SEP Sequence Number:	Not reported
SEP Expenditure Amount:	Not reported
SEP Scheduled Completion Date:	Not reported
SEP Actual Date:	Not reported
SEP Defaulted Date:	Not reported
SEP Type:	Not reported
SEP Type Description:	Not reported
Proposed Amount:	1200
Final Monetary Amount:	Not reported
Paid Amount:	Not reported
Final Count:	Not reported
Final Amount:	Not reported
Found Violation:	Yes
Agency Which Determined Violation:	State
Violation Short Description:	LDR - General
Date Violation was Determined:	19990927
Actual Return to Compliance Date:	20000404
Return to Compliance Qualifier:	Observed
Violation Responsible Agency:	State
Scheduled Compliance Date:	Not reported
Enforcement Identifier:	000
Date of Enforcement Action:	20000215
Enforcement Responsible Agency:	State
Enforcement Docket Number:	Not reported
Enforcement Attorney:	NYSH
Corrective Action Component:	No

RADIAC RESEARCH CORP (Continued) **1000245435**

Appeal Initiated Date: Not reported
Appeal Resolution Date: Not reported
Disposition Status Date: Not reported
Disposition Status: Not reported
Disposition Status Description: Not reported
Consent/Final Order Sequence Number: Not reported
Consent/Final Order Respondent Name: Not reported
Consent/Final Order Lead Agency: Not reported
Enforcement Type: INITIAL 3008(A) COMPLIANCE
Enforcement Responsible Person: NYHHN
Enforcement Responsible Sub-Organization: R2
SEP Sequence Number: Not reported
SEP Expenditure Amount: Not reported
SEP Scheduled Completion Date: Not reported
SEP Actual Date: Not reported
SEP Defaulted Date: Not reported
SEP Type: Not reported
SEP Type Description: Not reported
Proposed Amount: 20000
Final Monetary Amount: Not reported
Paid Amount: Not reported
Final Count: Not reported
Final Amount: Not reported

Found Violation: Yes
Agency Which Determined Violation: State
Violation Short Description: LDR - General
Date Violation was Determined: 19980515
Actual Return to Compliance Date: 20000404
Return to Compliance Qualifier: Observed
Violation Responsible Agency: State
Scheduled Compliance Date: 20000504
Enforcement Identifier: 000
Date of Enforcement Action: 20000404
Enforcement Responsible Agency: State
Enforcement Docket Number: Not reported
Enforcement Attorney: NYSH
Corrective Action Component: No
Appeal Initiated Date: Not reported
Appeal Resolution Date: Not reported
Disposition Status Date: Not reported
Disposition Status: Not reported
Disposition Status Description: Not reported
Consent/Final Order Sequence Number: Not reported
Consent/Final Order Respondent Name: Not reported
Consent/Final Order Lead Agency: Not reported
Enforcement Type: FINAL 3008(A) COMPLIANCE ORDER
Enforcement Responsible Person: NYHHN
Enforcement Responsible Sub-Organization: R2
SEP Sequence Number: Not reported
SEP Expenditure Amount: Not reported
SEP Scheduled Completion Date: Not reported
SEP Actual Date: Not reported
SEP Defaulted Date: Not reported
SEP Type: Not reported
SEP Type Description: Not reported
Proposed Amount: Not reported

RADIAC RESEARCH CORP (Continued) **1000245435**

Final Monetary Amount: 20000
Paid Amount: 20000
Final Count: 1
Final Amount: 20000

Found Violation: Yes
Agency Which Determined Violation: State
Violation Short Description: TSD - General
Date Violation was Determined: 19980515
Actual Return to Compliance Date: 20000404
Return to Compliance Qualifier: Observed
Violation Responsible Agency: State
Scheduled Compliance Date: Not reported
Enforcement Identifier: 000
Date of Enforcement Action: 19981027
Enforcement Responsible Agency: State
Enforcement Docket Number: Not reported
Enforcement Attorney: NYMC
Corrective Action Component: No
Appeal Initiated Date: Not reported
Appeal Resolution Date: Not reported
Disposition Status Date: Not reported
Disposition Status: Not reported
Disposition Status Description: Not reported
Consent/Final Order Sequence Number:Not reported
Consent/Final Order Respondent Name: Not reported
Consent/Final Order Lead Agency: Not reported
Enforcement Type: INITIAL 3008(A) COMPLIANCE
Enforcement Responsible Person: NYHHN
Enforcement Responsible Sub-Organization: R2
SEP Sequence Number: Not reported
SEP Expenditure Amount: Not reported
SEP Scheduled Completion Date: Not reported
SEP Actual Date: Not reported
SEP Defaulted Date: Not reported
SEP Type: Not reported
SEP Type Description: Not reported
Proposed Amount: 24995
Final Monetary Amount: Not reported
Paid Amount: Not reported
Final Count: Not reported
Final Amount: Not reported

Found Violation: Yes
Agency Which Determined Violation: State
Violation Short Description: Universal Waste - Small Quantity Handlers
Date Violation was Determined: 20061103
Actual Return to Compliance Date: 20080905
Return to Compliance Qualifier: Documented
Violation Responsible Agency: State
Scheduled Compliance Date: Not reported
Enforcement Identifier: 001
Date of Enforcement Action: 20080728
Enforcement Responsible Agency: State
Enforcement Docket Number: 2-20071105-455
Enforcement Attorney: LO
Corrective Action Component: No

RADIAC RESEARCH CORP (Continued) **1000245435**

Appeal Initiated Date:	Not reported
Appeal Resolution Date:	Not reported
Disposition Status Date:	20080905
Disposition Status:	AS
Disposition Status Description:	ACTION SATISFIED (CASE CLOSED)
Consent/Final Order Sequence Number:	Not reported
Consent/Final Order Respondent Name:	Not reported
Consent/Final Order Lead Agency:	Not reported
Enforcement Type:	FINAL 3008(A) COMPLIANCE ORDER
Enforcement Responsible Person:	NYHHN
Enforcement Responsible Sub-Organization:	R2
SEP Sequence Number:	Not reported
SEP Expenditure Amount:	Not reported
SEP Scheduled Completion Date:	Not reported
SEP Actual Date:	Not reported
SEP Defaulted Date:	Not reported
SEP Type:	Not reported
SEP Type Description:	Not reported
Proposed Amount:	Not reported
Final Monetary Amount:	5000
Paid Amount:	5000
Final Count:	1
Final Amount:	5000

Found Violation:	No
Agency Which Determined Violation:	Not reported
Violation Short Description:	Not reported
Date Violation was Determined:	Not reported
Actual Return to Compliance Date:	Not reported
Return to Compliance Qualifier:	Not reported
Violation Responsible Agency:	Not reported
Scheduled Compliance Date:	Not reported
Enforcement Identifier:	Not reported
Date of Enforcement Action:	Not reported
Enforcement Responsible Agency:	Not reported
Enforcement Docket Number:	Not reported
Enforcement Attorney:	Not reported
Corrective Action Component:	Not reported
Appeal Initiated Date:	Not reported
Appeal Resolution Date:	Not reported
Disposition Status Date:	Not reported
Disposition Status:	Not reported
Disposition Status Description:	Not reported
Consent/Final Order Sequence Number:	Not reported
Consent/Final Order Respondent Name:	Not reported
Consent/Final Order Lead Agency:	Not reported
Enforcement Type:	Not reported
Enforcement Responsible Person:	Not reported
Enforcement Responsible Sub-Organization:	Not reported
SEP Sequence Number:	Not reported
SEP Expenditure Amount:	Not reported
SEP Scheduled Completion Date:	Not reported
SEP Actual Date:	Not reported
SEP Defaulted Date:	Not reported
SEP Type:	Not reported
SEP Type Description:	Not reported
Proposed Amount:	Not reported

RADIAC RESEARCH CORP (Continued) **1000245435**

Final Monetary Amount:	Not reported
Paid Amount:	Not reported
Final Count:	Not reported
Final Amount:	Not reported
Found Violation:	Yes
Agency Which Determined Violation:	State
Violation Short Description:	TSD - General
Date Violation was Determined:	19980515
Actual Return to Compliance Date:	20000404
Return to Compliance Qualifier:	Observed
Violation Responsible Agency:	State
Scheduled Compliance Date:	20000504
Enforcement Identifier:	000
Date of Enforcement Action:	20000404
Enforcement Responsible Agency:	State
Enforcement Docket Number:	Not reported
Enforcement Attorney:	NYSH
Corrective Action Component:	No
Appeal Initiated Date:	Not reported
Appeal Resolution Date:	Not reported
Disposition Status Date:	Not reported
Disposition Status:	Not reported
Disposition Status Description:	Not reported
Consent/Final Order Sequence Number:	Not reported
Consent/Final Order Respondent Name:	Not reported
Consent/Final Order Lead Agency:	Not reported
Enforcement Type:	FINAL 3008(A) COMPLIANCE ORDER
Enforcement Responsible Person:	NYHHN
Enforcement Responsible Sub-Organization:	R2
SEP Sequence Number:	Not reported
SEP Expenditure Amount:	Not reported
SEP Scheduled Completion Date:	Not reported
SEP Actual Date:	Not reported
SEP Defaulted Date:	Not reported
SEP Type:	Not reported
SEP Type Description:	Not reported
Proposed Amount:	Not reported
Final Monetary Amount:	20000
Paid Amount:	20000
Final Count:	1
Final Amount:	20000
Found Violation:	Yes
Agency Which Determined Violation:	State
Violation Short Description:	TSD - General
Date Violation was Determined:	19990420
Actual Return to Compliance Date:	20000404
Return to Compliance Qualifier:	Observed
Violation Responsible Agency:	State
Scheduled Compliance Date:	Not reported
Enforcement Identifier:	000
Date of Enforcement Action:	19990423
Enforcement Responsible Agency:	State
Enforcement Docket Number:	Not reported
Enforcement Attorney:	NYMC
Corrective Action Component:	No

RADIAC RESEARCH CORP (Continued) **1000245435**

Appeal Initiated Date:	Not reported
Appeal Resolution Date:	Not reported
Disposition Status Date:	Not reported
Disposition Status:	Not reported
Disposition Status Description:	Not reported
Consent/Final Order Sequence Number:	Not reported
Consent/Final Order Respondent Name:	Not reported
Consent/Final Order Lead Agency:	Not reported
Enforcement Type:	INITIAL 3008(A) COMPLIANCE
Enforcement Responsible Person:	NYHHN
Enforcement Responsible Sub-Organization:	R2
SEP Sequence Number:	Not reported
SEP Expenditure Amount:	Not reported
SEP Scheduled Completion Date:	Not reported
SEP Actual Date:	Not reported
SEP Defaulted Date:	Not reported
SEP Type:	Not reported
SEP Type Description:	Not reported
Proposed Amount:	Not reported
Final Monetary Amount:	Not reported
Paid Amount:	Not reported
Final Count:	Not reported
Final Amount:	Not reported

Evaluation Action Summary:

Evaluation Date:	20130322
Evaluation Responsible Agency:	State
Found Violation:	No
Evaluation Type Description:	NON-FINANCIAL RECORD REVIEW
Evaluation Responsible Person Identifier:	AOO
Evaluation Responsible Sub-Organization:	Not reported
Actual Return to Compliance Date:	Not reported
Scheduled Compliance Date:	Not reported
Date of Request:	Not reported
Date Response Received:	Not reported
Request Agency:	Not reported
Former Citation:	Not reported

Evaluation Date:	20061128
Evaluation Responsible Agency:	State
Found Violation:	No
Evaluation Type Description:	NON-FINANCIAL RECORD REVIEW
Evaluation Responsible Person Identifier:	AOO
Evaluation Responsible Sub-Organization:	SWU
Actual Return to Compliance Date:	Not reported
Scheduled Compliance Date:	Not reported
Date of Request:	Not reported
Date Response Received:	Not reported
Request Agency:	Not reported
Former Citation:	Not reported

Evaluation Date:	20100217
Evaluation Responsible Agency:	State
Found Violation:	No
Evaluation Type Description:	NON-FINANCIAL RECORD REVIEW
Evaluation Responsible Person Identifier:	AOO
Evaluation Responsible Sub-Organization:	Not reported

RADIAC RESEARCH CORP (Continued) **1000245435**

Actual Return to Compliance Date:	Not reported
Scheduled Compliance Date:	Not reported
Date of Request:	Not reported
Date Response Received:	Not reported
Request Agency:	Not reported
Former Citation:	Not reported
Evaluation Date:	20010508
Evaluation Responsible Agency:	State
Found Violation:	Yes
Evaluation Type Description:	CASE DEVELOPMENT INSPECTION
Evaluation Responsible Person Identifier:	SORTG
Evaluation Responsible Sub-Organization:	S
Actual Return to Compliance Date:	20010621
Scheduled Compliance Date:	Not reported
Date of Request:	Not reported
Date Response Received:	Not reported
Request Agency:	Not reported
Former Citation:	Not reported
Evaluation Date:	20020201
Evaluation Responsible Agency:	State
Found Violation:	No
Evaluation Type Description:	CASE DEVELOPMENT INSPECTION
Evaluation Responsible Person Identifier:	TOPHT
Evaluation Responsible Sub-Organization:	T
Actual Return to Compliance Date:	Not reported
Scheduled Compliance Date:	Not reported
Date of Request:	Not reported
Date Response Received:	Not reported
Request Agency:	Not reported
Former Citation:	Not reported
Evaluation Date:	20010712
Evaluation Responsible Agency:	State
Found Violation:	No
Evaluation Type Description:	CASE DEVELOPMENT INSPECTION
Evaluation Responsible Person Identifier:	TOWJZ
Evaluation Responsible Sub-Organization:	T
Actual Return to Compliance Date:	Not reported
Scheduled Compliance Date:	Not reported
Date of Request:	Not reported
Date Response Received:	Not reported
Request Agency:	Not reported
Former Citation:	Not reported
Evaluation Date:	20010606
Evaluation Responsible Agency:	State
Found Violation:	No
Evaluation Type Description:	FOCUSED COMPLIANCE INSPECTION
Evaluation Responsible Person Identifier:	TOPHT
Evaluation Responsible Sub-Organization:	T
Actual Return to Compliance Date:	Not reported
Scheduled Compliance Date:	Not reported
Date of Request:	Not reported
Date Response Received:	Not reported
Request Agency:	Not reported

RADIAC RESEARCH CORP (Continued) **1000245435**

Former Citation:	Not reported
Evaluation Date:	20060520
Evaluation Responsible Agency:	State
Found Violation:	No
Evaluation Type Description:	FOCUSED COMPLIANCE INSPECTION
Evaluation Responsible Person Identifier:	NOSDS
Evaluation Responsible Sub-Organization:	N
Actual Return to Compliance Date:	Not reported
Scheduled Compliance Date:	Not reported
Date of Request:	Not reported
Date Response Received:	Not reported
Request Agency:	Not reported
Former Citation:	Not reported
Evaluation Date:	19840104
Evaluation Responsible Agency:	State
Found Violation:	No
Evaluation Type Description:	NON-FINANCIAL RECORD REVIEW
Evaluation Responsible Person Identifier:	Not reported
Evaluation Responsible Sub-Organization:	Not reported
Actual Return to Compliance Date:	Not reported
Scheduled Compliance Date:	Not reported
Date of Request:	Not reported
Date Response Received:	Not reported
Request Agency:	Not reported
Former Citation:	Not reported
Evaluation Date:	20020815
Evaluation Responsible Agency:	State
Found Violation:	No
Evaluation Type Description:	COMPLIANCE EVALUATION INSPECTION ON-SITE
Evaluation Responsible Person Identifier:	NYHHN
Evaluation Responsible Sub-Organization:	R2
Actual Return to Compliance Date:	Not reported
Scheduled Compliance Date:	Not reported
Date of Request:	Not reported
Date Response Received:	Not reported
Request Agency:	Not reported
Former Citation:	Not reported
Evaluation Date:	20020301
Evaluation Responsible Agency:	State
Found Violation:	No
Evaluation Type Description:	COMPLIANCE EVALUATION INSPECTION ON-SITE
Evaluation Responsible Person Identifier:	NYHHN
Evaluation Responsible Sub-Organization:	R2
Actual Return to Compliance Date:	Not reported
Scheduled Compliance Date:	Not reported
Date of Request:	Not reported
Date Response Received:	Not reported
Request Agency:	Not reported
Former Citation:	Not reported
Evaluation Date:	20071105
Evaluation Responsible Agency:	State
Found Violation:	Yes

RADIAC RESEARCH CORP (Continued) **1000245435**

Evaluation Type Description:	SIGNIFICANT NON-COMPLIER
Evaluation Responsible Person Identifier:	NYJRI
Evaluation Responsible Sub-Organization:	CO
Actual Return to Compliance Date:	20080905
Scheduled Compliance Date:	Not reported
Date of Request:	Not reported
Date Response Received:	Not reported
Request Agency:	Not reported
Former Citation:	Not reported

Evaluation Date:	19910930
Evaluation Responsible Agency:	State
Found Violation:	No
Evaluation Type Description:	COMPLIANCE EVALUATION INSPECTION ON-SITE
Evaluation Responsible Person Identifier:	NYDS
Evaluation Responsible Sub-Organization:	R2
Actual Return to Compliance Date:	Not reported
Scheduled Compliance Date:	Not reported
Date of Request:	Not reported
Date Response Received:	Not reported
Request Agency:	Not reported
Former Citation:	Not reported

Evaluation Date:	19940927
Evaluation Responsible Agency:	State
Found Violation:	Yes
Evaluation Type Description:	COMPLIANCE EVALUATION INSPECTION ON-SITE
Evaluation Responsible Person Identifier:	NYHHN
Evaluation Responsible Sub-Organization:	R2
Actual Return to Compliance Date:	19950130
Scheduled Compliance Date:	19950116
Date of Request:	Not reported
Date Response Received:	Not reported
Request Agency:	Not reported
Former Citation:	Not reported

Evaluation Date:	19920921
Evaluation Responsible Agency:	State
Found Violation:	No
Evaluation Type Description:	COMPLIANCE EVALUATION INSPECTION ON-SITE
Evaluation Responsible Person Identifier:	NYHHN
Evaluation Responsible Sub-Organization:	R2
Actual Return to Compliance Date:	Not reported
Scheduled Compliance Date:	Not reported
Date of Request:	Not reported
Date Response Received:	Not reported
Request Agency:	Not reported
Former Citation:	Not reported

Evaluation Date:	19870211
Evaluation Responsible Agency:	EPA-Initiated Oversight/Observation/Training Actions
Found Violation:	No
Evaluation Type Description:	COMPLIANCE EVALUATION INSPECTION ON-SITE
Evaluation Responsible Person Identifier:	R2SRS
Evaluation Responsible Sub-Organization:	Not reported
Actual Return to Compliance Date:	Not reported
Scheduled Compliance Date:	Not reported

RADIAC RESEARCH CORP (Continued) **1000245435**

Date of Request:	Not reported
Date Response Received:	Not reported
Request Agency:	Not reported
Former Citation:	Not reported
Evaluation Date:	19970305
Evaluation Responsible Agency:	EPA
Found Violation:	No
Evaluation Type Description:	NOT A SIGNIFICANT NON-COMPLIER
Evaluation Responsible Person Identifier:	R2MD
Evaluation Responsible Sub-Organization:	RCB
Actual Return to Compliance Date:	Not reported
Scheduled Compliance Date:	Not reported
Date of Request:	Not reported
Date Response Received:	Not reported
Request Agency:	Not reported
Former Citation:	Not reported
Evaluation Date:	19950524
Evaluation Responsible Agency:	EPA
Found Violation:	Yes
Evaluation Type Description:	COMPLIANCE EVALUATION INSPECTION ON-SITE
Evaluation Responsible Person Identifier:	R2MD
Evaluation Responsible Sub-Organization:	RCB
Actual Return to Compliance Date:	19960708
Scheduled Compliance Date:	19950712
Date of Request:	Not reported
Date Response Received:	Not reported
Request Agency:	Not reported
Former Citation:	Not reported
Evaluation Date:	19990927
Evaluation Responsible Agency:	State
Found Violation:	Yes
Evaluation Type Description:	COMPLIANCE EVALUATION INSPECTION ON-SITE
Evaluation Responsible Person Identifier:	NYHHN
Evaluation Responsible Sub-Organization:	R2
Actual Return to Compliance Date:	20000404
Scheduled Compliance Date:	Not reported
Date of Request:	Not reported
Date Response Received:	Not reported
Request Agency:	Not reported
Former Citation:	Not reported
Evaluation Date:	20010928
Evaluation Responsible Agency:	State
Found Violation:	No
Evaluation Type Description:	COMPLIANCE EVALUATION INSPECTION ON-SITE
Evaluation Responsible Person Identifier:	NYHHN
Evaluation Responsible Sub-Organization:	R2
Actual Return to Compliance Date:	Not reported
Scheduled Compliance Date:	Not reported
Date of Request:	Not reported
Date Response Received:	Not reported
Request Agency:	Not reported
Former Citation:	Not reported

RADIAC RESEARCH CORP (Continued) **1000245435**

Evaluation Date:	19990927
Evaluation Responsible Agency:	State
Found Violation:	Yes
Evaluation Type Description:	COMPLIANCE EVALUATION INSPECTION ON-SITE
Evaluation Responsible Person Identifier:	NYHHN
Evaluation Responsible Sub-Organization:	R2
Actual Return to Compliance Date:	20000404
Scheduled Compliance Date:	20000504
Date of Request:	Not reported
Date Response Received:	Not reported
Request Agency:	Not reported
Former Citation:	Not reported

Evaluation Date:	19860516
Evaluation Responsible Agency:	State
Found Violation:	No
Evaluation Type Description:	NON-FINANCIAL RECORD REVIEW
Evaluation Responsible Person Identifier:	NYDEC
Evaluation Responsible Sub-Organization:	Not reported
Actual Return to Compliance Date:	Not reported
Scheduled Compliance Date:	Not reported
Date of Request:	Not reported
Date Response Received:	Not reported
Request Agency:	Not reported
Former Citation:	Not reported

Evaluation Date:	19960417
Evaluation Responsible Agency:	EPA
Found Violation:	Yes
Evaluation Type Description:	COMPLIANCE EVALUATION INSPECTION ON-SITE
Evaluation Responsible Person Identifier:	R2MD
Evaluation Responsible Sub-Organization:	RCB
Actual Return to Compliance Date:	19960708
Scheduled Compliance Date:	19970131
Date of Request:	Not reported
Date Response Received:	Not reported
Request Agency:	Not reported
Former Citation:	Not reported

Evaluation Date:	19990303
Evaluation Responsible Agency:	State
Found Violation:	Yes
Evaluation Type Description:	COMPLIANCE EVALUATION INSPECTION ON-SITE
Evaluation Responsible Person Identifier:	NYHHN
Evaluation Responsible Sub-Organization:	R2
Actual Return to Compliance Date:	20000404
Scheduled Compliance Date:	Not reported
Date of Request:	Not reported
Date Response Received:	Not reported
Request Agency:	Not reported
Former Citation:	Not reported

Evaluation Date:	19960417
Evaluation Responsible Agency:	EPA
Found Violation:	Yes
Evaluation Type Description:	COMPLIANCE EVALUATION INSPECTION ON-SITE
Evaluation Responsible Person Identifier:	R2MD

RADIAC RESEARCH CORP (Continued) **1000245435**

Evaluation Responsible Sub-Organization:	RCB
Actual Return to Compliance Date:	19960708
Scheduled Compliance Date:	19960708
Date of Request:	Not reported
Date Response Received:	Not reported
Request Agency:	Not reported
Former Citation:	Not reported
Evaluation Date:	20040624
Evaluation Responsible Agency:	State
Found Violation:	Yes
Evaluation Type Description:	COMPLIANCE EVALUATION INSPECTION ON-SITE
Evaluation Responsible Person Identifier:	NYHHN
Evaluation Responsible Sub-Organization:	R2
Actual Return to Compliance Date:	20040624
Scheduled Compliance Date:	Not reported
Date of Request:	Not reported
Date Response Received:	Not reported
Request Agency:	Not reported
Former Citation:	Not reported
Evaluation Date:	19940927
Evaluation Responsible Agency:	State
Found Violation:	Yes
Evaluation Type Description:	COMPLIANCE EVALUATION INSPECTION ON-SITE
Evaluation Responsible Person Identifier:	NYHHN
Evaluation Responsible Sub-Organization:	R2
Actual Return to Compliance Date:	19950517
Scheduled Compliance Date:	19950214
Date of Request:	Not reported
Date Response Received:	Not reported
Request Agency:	Not reported
Former Citation:	Not reported
Evaluation Date:	20001128
Evaluation Responsible Agency:	State
Found Violation:	No
Evaluation Type Description:	COMPLIANCE EVALUATION INSPECTION ON-SITE
Evaluation Responsible Person Identifier:	NYHHN
Evaluation Responsible Sub-Organization:	R2
Actual Return to Compliance Date:	Not reported
Scheduled Compliance Date:	Not reported
Date of Request:	Not reported
Date Response Received:	Not reported
Request Agency:	Not reported
Former Citation:	Not reported
Evaluation Date:	19960417
Evaluation Responsible Agency:	EPA
Found Violation:	Yes
Evaluation Type Description:	COMPLIANCE EVALUATION INSPECTION ON-SITE
Evaluation Responsible Person Identifier:	R2MD
Evaluation Responsible Sub-Organization:	RCB
Actual Return to Compliance Date:	19960708
Scheduled Compliance Date:	19970131
Date of Request:	Not reported
Date Response Received:	Not reported

RADIAC RESEARCH CORP (Continued) **1000245435**

Request Agency:	Not reported
Former Citation:	Not reported
Evaluation Date:	19990303
Evaluation Responsible Agency:	State
Found Violation:	Yes
Evaluation Type Description:	COMPLIANCE EVALUATION INSPECTION ON-SITE
Evaluation Responsible Person Identifier:	NYHHN
Evaluation Responsible Sub-Organization:	R2
Actual Return to Compliance Date:	20000404
Scheduled Compliance Date:	Not reported
Date of Request:	Not reported
Date Response Received:	Not reported
Request Agency:	Not reported
Former Citation:	Not reported
Evaluation Date:	19990927
Evaluation Responsible Agency:	State
Found Violation:	Yes
Evaluation Type Description:	COMPLIANCE EVALUATION INSPECTION ON-SITE
Evaluation Responsible Person Identifier:	NYHHN
Evaluation Responsible Sub-Organization:	R2
Actual Return to Compliance Date:	20000404
Scheduled Compliance Date:	Not reported
Date of Request:	Not reported
Date Response Received:	Not reported
Request Agency:	Not reported
Former Citation:	Not reported
Evaluation Date:	19990927
Evaluation Responsible Agency:	State
Found Violation:	Yes
Evaluation Type Description:	COMPLIANCE EVALUATION INSPECTION ON-SITE
Evaluation Responsible Person Identifier:	NYHHN
Evaluation Responsible Sub-Organization:	R2
Actual Return to Compliance Date:	20000404
Scheduled Compliance Date:	20000504
Date of Request:	Not reported
Date Response Received:	Not reported
Request Agency:	Not reported
Former Citation:	Not reported
Evaluation Date:	20010309
Evaluation Responsible Agency:	State
Found Violation:	No
Evaluation Type Description:	COMPLIANCE EVALUATION INSPECTION ON-SITE
Evaluation Responsible Person Identifier:	NYHHN
Evaluation Responsible Sub-Organization:	R2
Actual Return to Compliance Date:	Not reported
Scheduled Compliance Date:	Not reported
Date of Request:	Not reported
Date Response Received:	Not reported
Request Agency:	Not reported
Former Citation:	Not reported
Evaluation Date:	19980319
Evaluation Responsible Agency:	State

RADIAC RESEARCH CORP (Continued) **1000245435**

Found Violation:	Yes
Evaluation Type Description:	COMPLIANCE EVALUATION INSPECTION ON-SITE
Evaluation Responsible Person Identifier:	NYHHN
Evaluation Responsible Sub-Organization:	R2
Actual Return to Compliance Date:	20000404
Scheduled Compliance Date:	20000504
Date of Request:	Not reported
Date Response Received:	Not reported
Request Agency:	Not reported
Former Citation:	Not reported

Evaluation Date:	19871109
Evaluation Responsible Agency:	State
Found Violation:	No
Evaluation Type Description:	FINANCIAL RECORD REVIEW
Evaluation Responsible Person Identifier:	NYDEC
Evaluation Responsible Sub-Organization:	Not reported
Actual Return to Compliance Date:	Not reported
Scheduled Compliance Date:	Not reported
Date of Request:	Not reported
Date Response Received:	Not reported
Request Agency:	Not reported
Former Citation:	Not reported

Evaluation Date:	19950524
Evaluation Responsible Agency:	EPA
Found Violation:	Yes
Evaluation Type Description:	COMPLIANCE EVALUATION INSPECTION ON-SITE
Evaluation Responsible Person Identifier:	R2MD
Evaluation Responsible Sub-Organization:	RCB
Actual Return to Compliance Date:	19960417
Scheduled Compliance Date:	19950710
Date of Request:	Not reported
Date Response Received:	Not reported
Request Agency:	Not reported
Former Citation:	Not reported

Evaluation Date:	19950524
Evaluation Responsible Agency:	EPA
Found Violation:	Yes
Evaluation Type Description:	COMPLIANCE EVALUATION INSPECTION ON-SITE
Evaluation Responsible Person Identifier:	R2MD
Evaluation Responsible Sub-Organization:	RCB
Actual Return to Compliance Date:	19960708
Scheduled Compliance Date:	19960708
Date of Request:	Not reported
Date Response Received:	Not reported
Request Agency:	Not reported
Former Citation:	Not reported

Evaluation Date:	19990303
Evaluation Responsible Agency:	State
Found Violation:	Yes
Evaluation Type Description:	COMPLIANCE EVALUATION INSPECTION ON-SITE
Evaluation Responsible Person Identifier:	NYHHN
Evaluation Responsible Sub-Organization:	R2
Actual Return to Compliance Date:	20000404

RADIAC RESEARCH CORP (Continued) **1000245435**

Scheduled Compliance Date:	Not reported
Date of Request:	Not reported
Date Response Received:	Not reported
Request Agency:	Not reported
Former Citation:	Not reported
Evaluation Date:	20080905
Evaluation Responsible Agency:	State
Found Violation:	No
Evaluation Type Description:	NOT A SIGNIFICANT NON-COMPLIER
Evaluation Responsible Person Identifier:	NYJRI
Evaluation Responsible Sub-Organization:	CO
Actual Return to Compliance Date:	Not reported
Scheduled Compliance Date:	Not reported
Date of Request:	Not reported
Date Response Received:	Not reported
Request Agency:	Not reported
Former Citation:	Not reported
Evaluation Date:	19960417
Evaluation Responsible Agency:	EPA
Found Violation:	Yes
Evaluation Type Description:	COMPLIANCE EVALUATION INSPECTION ON-SITE
Evaluation Responsible Person Identifier:	R2MD
Evaluation Responsible Sub-Organization:	RCB
Actual Return to Compliance Date:	19971217
Scheduled Compliance Date:	19970131
Date of Request:	Not reported
Date Response Received:	Not reported
Request Agency:	Not reported
Former Citation:	Not reported
Evaluation Date:	20061103
Evaluation Responsible Agency:	State
Found Violation:	Yes
Evaluation Type Description:	COMPLIANCE EVALUATION INSPECTION ON-SITE
Evaluation Responsible Person Identifier:	NYHHN
Evaluation Responsible Sub-Organization:	R2
Actual Return to Compliance Date:	20080905
Scheduled Compliance Date:	Not reported
Date of Request:	Not reported
Date Response Received:	Not reported
Request Agency:	Not reported
Former Citation:	Not reported
Evaluation Date:	19860611
Evaluation Responsible Agency:	State
Found Violation:	No
Evaluation Type Description:	FINANCIAL RECORD REVIEW
Evaluation Responsible Person Identifier:	NYDEC
Evaluation Responsible Sub-Organization:	Not reported
Actual Return to Compliance Date:	Not reported
Scheduled Compliance Date:	Not reported
Date of Request:	Not reported
Date Response Received:	Not reported
Request Agency:	Not reported
Former Citation:	Not reported

RADIAC RESEARCH CORP (Continued) **1000245435**

Evaluation Date:	19960417
Evaluation Responsible Agency:	EPA
Found Violation:	Yes
Evaluation Type Description:	COMPLIANCE EVALUATION INSPECTION ON-SITE
Evaluation Responsible Person Identifier:	R2MD
Evaluation Responsible Sub-Organization:	RCB
Actual Return to Compliance Date:	19971217
Scheduled Compliance Date:	19970131
Date of Request:	Not reported
Date Response Received:	Not reported
Request Agency:	Not reported
Former Citation:	Not reported

Evaluation Date:	20071105
Evaluation Responsible Agency:	State
Found Violation:	Yes
Evaluation Type Description:	SIGNIFICANT NON-COMPLIER
Evaluation Responsible Person Identifier:	NYJRI
Evaluation Responsible Sub-Organization:	CO
Actual Return to Compliance Date:	20080905
Scheduled Compliance Date:	Not reported
Date of Request:	Not reported
Date Response Received:	Not reported
Request Agency:	Not reported
Former Citation:	Not reported

Evaluation Date:	19870903
Evaluation Responsible Agency:	State
Found Violation:	No
Evaluation Type Description:	COMPLIANCE EVALUATION INSPECTION ON-SITE
Evaluation Responsible Person Identifier:	NYVKG
Evaluation Responsible Sub-Organization:	R2
Actual Return to Compliance Date:	Not reported
Scheduled Compliance Date:	Not reported
Date of Request:	Not reported
Date Response Received:	Not reported
Request Agency:	Not reported
Former Citation:	Not reported

Evaluation Date:	20120913
Evaluation Responsible Agency:	EPA
Found Violation:	No
Evaluation Type Description:	COMPLIANCE EVALUATION INSPECTION ON-SITE
Evaluation Responsible Person Identifier:	R2STP
Evaluation Responsible Sub-Organization:	RCB
Actual Return to Compliance Date:	Not reported
Scheduled Compliance Date:	Not reported
Date of Request:	Not reported
Date Response Received:	Not reported
Request Agency:	Not reported
Former Citation:	Not reported

Evaluation Date:	20030708
Evaluation Responsible Agency:	State
Found Violation:	No
Evaluation Type Description:	COMPLIANCE EVALUATION INSPECTION ON-SITE
Evaluation Responsible Person Identifier:	NYHHN

RADIAC RESEARCH CORP (Continued) **1000245435**

Evaluation Responsible Sub-Organization:	R2
Actual Return to Compliance Date:	Not reported
Scheduled Compliance Date:	Not reported
Date of Request:	Not reported
Date Response Received:	Not reported
Request Agency:	Not reported
Former Citation:	Not reported
Evaluation Date:	19990927
Evaluation Responsible Agency:	State
Found Violation:	Yes
Evaluation Type Description:	COMPLIANCE EVALUATION INSPECTION ON-SITE
Evaluation Responsible Person Identifier:	NYHHN
Evaluation Responsible Sub-Organization:	R2
Actual Return to Compliance Date:	20000404
Scheduled Compliance Date:	20000504
Date of Request:	Not reported
Date Response Received:	Not reported
Request Agency:	Not reported
Former Citation:	Not reported
Evaluation Date:	20040624
Evaluation Responsible Agency:	State
Found Violation:	Yes
Evaluation Type Description:	COMPLIANCE EVALUATION INSPECTION ON-SITE
Evaluation Responsible Person Identifier:	NYHHN
Evaluation Responsible Sub-Organization:	R2
Actual Return to Compliance Date:	20040624
Scheduled Compliance Date:	Not reported
Date of Request:	Not reported
Date Response Received:	Not reported
Request Agency:	Not reported
Former Citation:	Not reported
Evaluation Date:	19950524
Evaluation Responsible Agency:	EPA
Found Violation:	Yes
Evaluation Type Description:	COMPLIANCE EVALUATION INSPECTION ON-SITE
Evaluation Responsible Person Identifier:	R2MD
Evaluation Responsible Sub-Organization:	RCB
Actual Return to Compliance Date:	19960708
Scheduled Compliance Date:	19950712
Date of Request:	Not reported
Date Response Received:	Not reported
Request Agency:	Not reported
Former Citation:	Not reported
Evaluation Date:	20000908
Evaluation Responsible Agency:	State
Found Violation:	No
Evaluation Type Description:	NOT A SIGNIFICANT NON-COMPLIER
Evaluation Responsible Person Identifier:	NYBKP
Evaluation Responsible Sub-Organization:	CO
Actual Return to Compliance Date:	Not reported
Scheduled Compliance Date:	Not reported
Date of Request:	Not reported
Date Response Received:	Not reported

RADIAC RESEARCH CORP (Continued) **1000245435**

Request Agency:	Not reported
Former Citation:	Not reported
Evaluation Date:	19950524
Evaluation Responsible Agency:	EPA
Found Violation:	Yes
Evaluation Type Description:	COMPLIANCE EVALUATION INSPECTION ON-SITE
Evaluation Responsible Person Identifier:	R2MD
Evaluation Responsible Sub-Organization:	RCB
Actual Return to Compliance Date:	19960708
Scheduled Compliance Date:	19960708
Date of Request:	Not reported
Date Response Received:	Not reported
Request Agency:	Not reported
Former Citation:	Not reported
Evaluation Date:	19870212
Evaluation Responsible Agency:	State
Found Violation:	No
Evaluation Type Description:	FINANCIAL RECORD REVIEW
Evaluation Responsible Person Identifier:	NYDEC
Evaluation Responsible Sub-Organization:	Not reported
Actual Return to Compliance Date:	Not reported
Scheduled Compliance Date:	Not reported
Date of Request:	Not reported
Date Response Received:	Not reported
Request Agency:	Not reported
Former Citation:	Not reported
Evaluation Date:	20000328
Evaluation Responsible Agency:	State
Found Violation:	Yes
Evaluation Type Description:	COMPLIANCE EVALUATION INSPECTION ON-SITE
Evaluation Responsible Person Identifier:	NYHHN
Evaluation Responsible Sub-Organization:	R2
Actual Return to Compliance Date:	20000908
Scheduled Compliance Date:	20000905
Date of Request:	Not reported
Date Response Received:	Not reported
Request Agency:	Not reported
Former Citation:	Not reported
Evaluation Date:	19970225
Evaluation Responsible Agency:	State
Found Violation:	Yes
Evaluation Type Description:	COMPLIANCE EVALUATION INSPECTION ON-SITE
Evaluation Responsible Person Identifier:	NYHHN
Evaluation Responsible Sub-Organization:	R2
Actual Return to Compliance Date:	20000404
Scheduled Compliance Date:	Not reported
Date of Request:	Not reported
Date Response Received:	Not reported
Request Agency:	Not reported
Former Citation:	Not reported
Evaluation Date:	19860228
Evaluation Responsible Agency:	EPA-Initiated Oversight/Observation/Training Actions

RADIAC RESEARCH CORP (Continued) **1000245435**

Found Violation:	No
Evaluation Type Description:	COMPLIANCE EVALUATION INSPECTION ON-SITE
Evaluation Responsible Person Identifier:	R2SRS
Evaluation Responsible Sub-Organization:	Not reported
Actual Return to Compliance Date:	Not reported
Scheduled Compliance Date:	Not reported
Date of Request:	Not reported
Date Response Received:	Not reported
Request Agency:	Not reported
Former Citation:	Not reported

Evaluation Date:	19990303
Evaluation Responsible Agency:	State
Found Violation:	Yes
Evaluation Type Description:	COMPLIANCE EVALUATION INSPECTION ON-SITE
Evaluation Responsible Person Identifier:	NYHHN
Evaluation Responsible Sub-Organization:	R2
Actual Return to Compliance Date:	20000404
Scheduled Compliance Date:	20000504
Date of Request:	Not reported
Date Response Received:	Not reported
Request Agency:	Not reported
Former Citation:	Not reported

Evaluation Date:	19980319
Evaluation Responsible Agency:	State
Found Violation:	Yes
Evaluation Type Description:	COMPLIANCE EVALUATION INSPECTION ON-SITE
Evaluation Responsible Person Identifier:	NYHHN
Evaluation Responsible Sub-Organization:	R2
Actual Return to Compliance Date:	20000404
Scheduled Compliance Date:	20000504
Date of Request:	Not reported
Date Response Received:	Not reported
Request Agency:	Not reported
Former Citation:	Not reported

Evaluation Date:	19900720
Evaluation Responsible Agency:	EPA
Found Violation:	Yes
Evaluation Type Description:	COMPLIANCE EVALUATION INSPECTION ON-SITE
Evaluation Responsible Person Identifier:	R2LG
Evaluation Responsible Sub-Organization:	Not reported
Actual Return to Compliance Date:	19910528
Scheduled Compliance Date:	19900820
Date of Request:	Not reported
Date Response Received:	Not reported
Request Agency:	Not reported
Former Citation:	Not reported

Evaluation Date:	19870211
Evaluation Responsible Agency:	State
Found Violation:	No
Evaluation Type Description:	COMPLIANCE EVALUATION INSPECTION ON-SITE
Evaluation Responsible Person Identifier:	NYLCH
Evaluation Responsible Sub-Organization:	R2
Actual Return to Compliance Date:	Not reported

RADIAC RESEARCH CORP (Continued) **1000245435**

Scheduled Compliance Date:	Not reported
Date of Request:	Not reported
Date Response Received:	Not reported
Request Agency:	Not reported
Former Citation:	Not reported
Evaluation Date:	19990303
Evaluation Responsible Agency:	State
Found Violation:	Yes
Evaluation Type Description:	COMPLIANCE EVALUATION INSPECTION ON-SITE
Evaluation Responsible Person Identifier:	NYHHN
Evaluation Responsible Sub-Organization:	R2
Actual Return to Compliance Date:	20000404
Scheduled Compliance Date:	20000504
Date of Request:	Not reported
Date Response Received:	Not reported
Request Agency:	Not reported
Former Citation:	Not reported
Evaluation Date:	19901221
Evaluation Responsible Agency:	State
Found Violation:	Yes
Evaluation Type Description:	COMPLIANCE EVALUATION INSPECTION ON-SITE
Evaluation Responsible Person Identifier:	NYHHN
Evaluation Responsible Sub-Organization:	R2
Actual Return to Compliance Date:	19920130
Scheduled Compliance Date:	19910728
Date of Request:	Not reported
Date Response Received:	Not reported
Request Agency:	Not reported
Former Citation:	Not reported
Evaluation Date:	19990927
Evaluation Responsible Agency:	State
Found Violation:	Yes
Evaluation Type Description:	COMPLIANCE EVALUATION INSPECTION ON-SITE
Evaluation Responsible Person Identifier:	NYHHN
Evaluation Responsible Sub-Organization:	R2
Actual Return to Compliance Date:	20000404
Scheduled Compliance Date:	Not reported
Date of Request:	Not reported
Date Response Received:	Not reported
Request Agency:	Not reported
Former Citation:	Not reported
Evaluation Date:	19970225
Evaluation Responsible Agency:	State
Found Violation:	Yes
Evaluation Type Description:	COMPLIANCE EVALUATION INSPECTION ON-SITE
Evaluation Responsible Person Identifier:	NYHHN
Evaluation Responsible Sub-Organization:	R2
Actual Return to Compliance Date:	20000404
Scheduled Compliance Date:	20000504
Date of Request:	Not reported
Date Response Received:	Not reported
Request Agency:	Not reported
Former Citation:	Not reported

RADIAC RESEARCH CORP (Continued) **1000245435**

Evaluation Date:	19990303
Evaluation Responsible Agency:	State
Found Violation:	Yes
Evaluation Type Description:	COMPLIANCE EVALUATION INSPECTION ON-SITE
Evaluation Responsible Person Identifier:	NYHHN
Evaluation Responsible Sub-Organization:	R2
Actual Return to Compliance Date:	20000404
Scheduled Compliance Date:	Not reported
Date of Request:	Not reported
Date Response Received:	Not reported
Request Agency:	Not reported
Former Citation:	Not reported

Evaluation Date:	19950524
Evaluation Responsible Agency:	EPA
Found Violation:	Yes
Evaluation Type Description:	COMPLIANCE EVALUATION INSPECTION ON-SITE
Evaluation Responsible Person Identifier:	R2MD
Evaluation Responsible Sub-Organization:	RCB
Actual Return to Compliance Date:	19960708
Scheduled Compliance Date:	19950712
Date of Request:	Not reported
Date Response Received:	Not reported
Request Agency:	Not reported
Former Citation:	Not reported

Evaluation Date:	19860825
Evaluation Responsible Agency:	EPA-Initiated Oversight/Observation/Training Actions
Found Violation:	No
Evaluation Type Description:	COMPLIANCE EVALUATION INSPECTION ON-SITE
Evaluation Responsible Person Identifier:	R2SRS
Evaluation Responsible Sub-Organization:	Not reported
Actual Return to Compliance Date:	Not reported
Scheduled Compliance Date:	Not reported
Date of Request:	Not reported
Date Response Received:	Not reported
Request Agency:	Not reported
Former Citation:	Not reported

Evaluation Date:	19960628
Evaluation Responsible Agency:	EPA
Found Violation:	No
Evaluation Type Description:	SIGNIFICANT NON-COMPLIER
Evaluation Responsible Person Identifier:	R2MD
Evaluation Responsible Sub-Organization:	RCB
Actual Return to Compliance Date:	Not reported
Scheduled Compliance Date:	Not reported
Date of Request:	Not reported
Date Response Received:	Not reported
Request Agency:	Not reported
Former Citation:	Not reported

Evaluation Date:	19990927
Evaluation Responsible Agency:	State
Found Violation:	Yes
Evaluation Type Description:	COMPLIANCE EVALUATION INSPECTION ON-SITE
Evaluation Responsible Person Identifier:	NYHHN

RADIAC RESEARCH CORP (Continued) **1000245435**

Evaluation Responsible Sub-Organization:	R2
Actual Return to Compliance Date:	20000404
Scheduled Compliance Date:	Not reported
Date of Request:	Not reported
Date Response Received:	Not reported
Request Agency:	Not reported
Former Citation:	Not reported
Evaluation Date:	20030827
Evaluation Responsible Agency:	EPA
Found Violation:	No
Evaluation Type Description:	COMPLIANCE EVALUATION INSPECTION ON-SITE
Evaluation Responsible Person Identifier:	R2JDW
Evaluation Responsible Sub-Organization:	RCB
Actual Return to Compliance Date:	Not reported
Scheduled Compliance Date:	Not reported
Date of Request:	Not reported
Date Response Received:	Not reported
Request Agency:	Not reported
Former Citation:	Not reported
Evaluation Date:	19950524
Evaluation Responsible Agency:	EPA
Found Violation:	Yes
Evaluation Type Description:	COMPLIANCE EVALUATION INSPECTION ON-SITE
Evaluation Responsible Person Identifier:	R2MD
Evaluation Responsible Sub-Organization:	RCB
Actual Return to Compliance Date:	19960708
Scheduled Compliance Date:	19950712
Date of Request:	Not reported
Date Response Received:	Not reported
Request Agency:	Not reported
Former Citation:	Not reported
Evaluation Date:	19990303
Evaluation Responsible Agency:	State
Found Violation:	Yes
Evaluation Type Description:	COMPLIANCE EVALUATION INSPECTION ON-SITE
Evaluation Responsible Person Identifier:	NYHHN
Evaluation Responsible Sub-Organization:	R2
Actual Return to Compliance Date:	20000404
Scheduled Compliance Date:	20000504
Date of Request:	Not reported
Date Response Received:	Not reported
Request Agency:	Not reported
Former Citation:	Not reported
Evaluation Date:	19970225
Evaluation Responsible Agency:	State
Found Violation:	Yes
Evaluation Type Description:	COMPLIANCE EVALUATION INSPECTION ON-SITE
Evaluation Responsible Person Identifier:	NYHHN
Evaluation Responsible Sub-Organization:	R2
Actual Return to Compliance Date:	20000404
Scheduled Compliance Date:	20000504
Date of Request:	Not reported
Date Response Received:	Not reported

RADIAC RESEARCH CORP (Continued) **1000245435**

Request Agency:	Not reported
Former Citation:	Not reported
Evaluation Date:	20060511
Evaluation Responsible Agency:	State
Found Violation:	No
Evaluation Type Description:	FINANCIAL RECORD REVIEW
Evaluation Responsible Person Identifier:	NYAPR
Evaluation Responsible Sub-Organization:	CO
Actual Return to Compliance Date:	Not reported
Scheduled Compliance Date:	Not reported
Date of Request:	Not reported
Date Response Received:	Not reported
Request Agency:	Not reported
Former Citation:	Not reported
Evaluation Date:	20000328
Evaluation Responsible Agency:	State
Found Violation:	Yes
Evaluation Type Description:	COMPLIANCE EVALUATION INSPECTION ON-SITE
Evaluation Responsible Person Identifier:	NYHHN
Evaluation Responsible Sub-Organization:	R2
Actual Return to Compliance Date:	20000908
Scheduled Compliance Date:	20000905
Date of Request:	Not reported
Date Response Received:	Not reported
Request Agency:	Not reported
Former Citation:	Not reported
Evaluation Date:	19990927
Evaluation Responsible Agency:	State
Found Violation:	Yes
Evaluation Type Description:	COMPLIANCE EVALUATION INSPECTION ON-SITE
Evaluation Responsible Person Identifier:	NYHHN
Evaluation Responsible Sub-Organization:	R2
Actual Return to Compliance Date:	20000404
Scheduled Compliance Date:	20000504
Date of Request:	Not reported
Date Response Received:	Not reported
Request Agency:	Not reported
Former Citation:	Not reported
Evaluation Date:	19990927
Evaluation Responsible Agency:	State
Found Violation:	Yes
Evaluation Type Description:	COMPLIANCE EVALUATION INSPECTION ON-SITE
Evaluation Responsible Person Identifier:	NYHHN
Evaluation Responsible Sub-Organization:	R2
Actual Return to Compliance Date:	20000404
Scheduled Compliance Date:	20000504
Date of Request:	Not reported
Date Response Received:	Not reported
Request Agency:	Not reported
Former Citation:	Not reported
Evaluation Date:	19980319
Evaluation Responsible Agency:	State

RADIAC RESEARCH CORP (Continued) **1000245435**

Found Violation:	Yes
Evaluation Type Description:	COMPLIANCE EVALUATION INSPECTION ON-SITE
Evaluation Responsible Person Identifier:	NYHHN
Evaluation Responsible Sub-Organization:	R2
Actual Return to Compliance Date:	20000404
Scheduled Compliance Date:	20000504
Date of Request:	Not reported
Date Response Received:	Not reported
Request Agency:	Not reported
Former Citation:	Not reported

Evaluation Date:	19960417
Evaluation Responsible Agency:	EPA
Found Violation:	Yes
Evaluation Type Description:	COMPLIANCE EVALUATION INSPECTION ON-SITE
Evaluation Responsible Person Identifier:	R2MD
Evaluation Responsible Sub-Organization:	RCB
Actual Return to Compliance Date:	19960708
Scheduled Compliance Date:	19960708
Date of Request:	Not reported
Date Response Received:	Not reported
Request Agency:	Not reported
Former Citation:	Not reported

Evaluation Date:	19900228
Evaluation Responsible Agency:	State
Found Violation:	Yes
Evaluation Type Description:	COMPLIANCE EVALUATION INSPECTION ON-SITE
Evaluation Responsible Person Identifier:	NYHHN
Evaluation Responsible Sub-Organization:	R2
Actual Return to Compliance Date:	19900924
Scheduled Compliance Date:	19900922
Date of Request:	Not reported
Date Response Received:	Not reported
Request Agency:	Not reported
Former Citation:	Not reported

Evaluation Date:	19850627
Evaluation Responsible Agency:	State
Found Violation:	No
Evaluation Type Description:	COMPLIANCE EVALUATION INSPECTION ON-SITE
Evaluation Responsible Person Identifier:	NYDEC
Evaluation Responsible Sub-Organization:	R2
Actual Return to Compliance Date:	Not reported
Scheduled Compliance Date:	Not reported
Date of Request:	Not reported
Date Response Received:	Not reported
Request Agency:	Not reported
Former Citation:	Not reported

Evaluation Date:	19990617
Evaluation Responsible Agency:	EPA
Found Violation:	Yes
Evaluation Type Description:	COMPLIANCE EVALUATION INSPECTION ON-SITE
Evaluation Responsible Person Identifier:	R2MD
Evaluation Responsible Sub-Organization:	RCB
Actual Return to Compliance Date:	19990813

RADIAC RESEARCH CORP (Continued) **1000245435**

Scheduled Compliance Date:	19990820
Date of Request:	Not reported
Date Response Received:	Not reported
Request Agency:	Not reported
Former Citation:	Not reported
Evaluation Date:	20030304
Evaluation Responsible Agency:	State
Found Violation:	No
Evaluation Type Description:	COMPLIANCE EVALUATION INSPECTION ON-SITE
Evaluation Responsible Person Identifier:	NYHHN
Evaluation Responsible Sub-Organization:	R2
Actual Return to Compliance Date:	Not reported
Scheduled Compliance Date:	Not reported
Date of Request:	Not reported
Date Response Received:	Not reported
Request Agency:	Not reported
Former Citation:	Not reported
Evaluation Date:	19940927
Evaluation Responsible Agency:	State
Found Violation:	Yes
Evaluation Type Description:	COMPLIANCE EVALUATION INSPECTION ON-SITE
Evaluation Responsible Person Identifier:	NYHHN
Evaluation Responsible Sub-Organization:	R2
Actual Return to Compliance Date:	19950517
Scheduled Compliance Date:	19950214
Date of Request:	Not reported
Date Response Received:	Not reported
Request Agency:	Not reported
Former Citation:	Not reported
Evaluation Date:	19990303
Evaluation Responsible Agency:	State
Found Violation:	Yes
Evaluation Type Description:	COMPLIANCE EVALUATION INSPECTION ON-SITE
Evaluation Responsible Person Identifier:	NYHHN
Evaluation Responsible Sub-Organization:	R2
Actual Return to Compliance Date:	20000404
Scheduled Compliance Date:	20000504
Date of Request:	Not reported
Date Response Received:	Not reported
Request Agency:	Not reported
Former Citation:	Not reported
Evaluation Date:	19990927
Evaluation Responsible Agency:	State
Found Violation:	Yes
Evaluation Type Description:	COMPLIANCE EVALUATION INSPECTION ON-SITE
Evaluation Responsible Person Identifier:	NYHHN
Evaluation Responsible Sub-Organization:	R2
Actual Return to Compliance Date:	20000404
Scheduled Compliance Date:	Not reported
Date of Request:	Not reported
Date Response Received:	Not reported
Request Agency:	Not reported
Former Citation:	Not reported

RADIAC RESEARCH CORP (Continued) **1000245435**

Evaluation Date:	19960417
Evaluation Responsible Agency:	EPA
Found Violation:	Yes
Evaluation Type Description:	COMPLIANCE EVALUATION INSPECTION ON-SITE
Evaluation Responsible Person Identifier:	R2MD
Evaluation Responsible Sub-Organization:	RCB
Actual Return to Compliance Date:	19960708
Scheduled Compliance Date:	19960708
Date of Request:	Not reported
Date Response Received:	Not reported
Request Agency:	Not reported
Former Citation:	Not reported

Evaluation Date:	19860228
Evaluation Responsible Agency:	State
Found Violation:	Yes
Evaluation Type Description:	COMPLIANCE EVALUATION INSPECTION ON-SITE
Evaluation Responsible Person Identifier:	NYJJR
Evaluation Responsible Sub-Organization:	R2
Actual Return to Compliance Date:	19860711
Scheduled Compliance Date:	19860602
Date of Request:	Not reported
Date Response Received:	Not reported
Request Agency:	Not reported
Former Citation:	Not reported

Evaluation Date:	20040310
Evaluation Responsible Agency:	EPA
Found Violation:	No
Evaluation Type Description:	COMPLIANCE EVALUATION INSPECTION ON-SITE
Evaluation Responsible Person Identifier:	R2JDW
Evaluation Responsible Sub-Organization:	RCB
Actual Return to Compliance Date:	Not reported
Scheduled Compliance Date:	Not reported
Date of Request:	Not reported
Date Response Received:	Not reported
Request Agency:	Not reported
Former Citation:	Not reported

Evaluation Date:	20020711
Evaluation Responsible Agency:	EPA
Found Violation:	No
Evaluation Type Description:	COMPLIANCE EVALUATION INSPECTION ON-SITE
Evaluation Responsible Person Identifier:	R2JDW
Evaluation Responsible Sub-Organization:	RCB
Actual Return to Compliance Date:	Not reported
Scheduled Compliance Date:	Not reported
Date of Request:	Not reported
Date Response Received:	Not reported
Request Agency:	Not reported
Former Citation:	Not reported

Evaluation Date:	19861022
Evaluation Responsible Agency:	State
Found Violation:	No
Evaluation Type Description:	NON-FINANCIAL RECORD REVIEW
Evaluation Responsible Person Identifier:	NYDEC

RADIAC RESEARCH CORP (Continued) **1000245435**

Evaluation Responsible Sub-Organization:	Not reported
Actual Return to Compliance Date:	Not reported
Scheduled Compliance Date:	Not reported
Date of Request:	Not reported
Date Response Received:	Not reported
Request Agency:	Not reported
Former Citation:	Not reported

Evaluation Date:	19980319
Evaluation Responsible Agency:	State
Found Violation:	Yes
Evaluation Type Description:	COMPLIANCE EVALUATION INSPECTION ON-SITE
Evaluation Responsible Person Identifier:	NYHHN
Evaluation Responsible Sub-Organization:	R2
Actual Return to Compliance Date:	20000404
Scheduled Compliance Date:	20000504
Date of Request:	Not reported
Date Response Received:	Not reported
Request Agency:	Not reported
Former Citation:	Not reported

Evaluation Date:	19840731
Evaluation Responsible Agency:	State
Found Violation:	Yes
Evaluation Type Description:	COMPLIANCE EVALUATION INSPECTION ON-SITE
Evaluation Responsible Person Identifier:	Not reported
Evaluation Responsible Sub-Organization:	Not reported
Actual Return to Compliance Date:	19850712
Scheduled Compliance Date:	19850427
Date of Request:	Not reported
Date Response Received:	Not reported
Request Agency:	Not reported
Former Citation:	Not reported

Evaluation Date:	20040624
Evaluation Responsible Agency:	State
Found Violation:	Yes
Evaluation Type Description:	COMPLIANCE EVALUATION INSPECTION ON-SITE
Evaluation Responsible Person Identifier:	NYHHN
Evaluation Responsible Sub-Organization:	R2
Actual Return to Compliance Date:	20040624
Scheduled Compliance Date:	Not reported
Date of Request:	Not reported
Date Response Received:	Not reported
Request Agency:	Not reported
Former Citation:	Not reported

Evaluation Date:	19920130
Evaluation Responsible Agency:	State
Found Violation:	No
Evaluation Type Description:	NOT A SIGNIFICANT NON-COMPLIER
Evaluation Responsible Person Identifier:	Not reported
Evaluation Responsible Sub-Organization:	Not reported
Actual Return to Compliance Date:	Not reported
Scheduled Compliance Date:	Not reported
Date of Request:	Not reported
Date Response Received:	Not reported

RADIAC RESEARCH CORP (Continued) **1000245435**

Request Agency:	Not reported
Former Citation:	Not reported
Evaluation Date:	19950524
Evaluation Responsible Agency:	EPA
Found Violation:	Yes
Evaluation Type Description:	COMPLIANCE EVALUATION INSPECTION ON-SITE
Evaluation Responsible Person Identifier:	R2MD
Evaluation Responsible Sub-Organization:	RCB
Actual Return to Compliance Date:	19960417
Scheduled Compliance Date:	19950710
Date of Request:	Not reported
Date Response Received:	Not reported
Request Agency:	Not reported
Former Citation:	Not reported
Evaluation Date:	19990927
Evaluation Responsible Agency:	State
Found Violation:	Yes
Evaluation Type Description:	COMPLIANCE EVALUATION INSPECTION ON-SITE
Evaluation Responsible Person Identifier:	NYHHN
Evaluation Responsible Sub-Organization:	R2
Actual Return to Compliance Date:	20000404
Scheduled Compliance Date:	Not reported
Date of Request:	Not reported
Date Response Received:	Not reported
Request Agency:	Not reported
Former Citation:	Not reported
Evaluation Date:	19900706
Evaluation Responsible Agency:	State
Found Violation:	Yes
Evaluation Type Description:	COMPLIANCE EVALUATION INSPECTION ON-SITE
Evaluation Responsible Person Identifier:	NYHHN
Evaluation Responsible Sub-Organization:	R2
Actual Return to Compliance Date:	19920130
Scheduled Compliance Date:	19910728
Date of Request:	Not reported
Date Response Received:	Not reported
Request Agency:	Not reported
Former Citation:	Not reported
Evaluation Date:	19990420
Evaluation Responsible Agency:	State
Found Violation:	No
Evaluation Type Description:	SIGNIFICANT NON-COMPLIER
Evaluation Responsible Person Identifier:	Not reported
Evaluation Responsible Sub-Organization:	Not reported
Actual Return to Compliance Date:	Not reported
Scheduled Compliance Date:	Not reported
Date of Request:	Not reported
Date Response Received:	Not reported
Request Agency:	Not reported
Former Citation:	Not reported
Evaluation Date:	19980319
Evaluation Responsible Agency:	State

RADIAC RESEARCH CORP (Continued) **1000245435**

Found Violation:	Yes
Evaluation Type Description:	COMPLIANCE EVALUATION INSPECTION ON-SITE
Evaluation Responsible Person Identifier:	NYHHN
Evaluation Responsible Sub-Organization:	R2
Actual Return to Compliance Date:	20000404
Scheduled Compliance Date:	Not reported
Date of Request:	Not reported
Date Response Received:	Not reported
Request Agency:	Not reported
Former Citation:	Not reported

Evaluation Date:	19970225
Evaluation Responsible Agency:	State
Found Violation:	Yes
Evaluation Type Description:	COMPLIANCE EVALUATION INSPECTION ON-SITE
Evaluation Responsible Person Identifier:	NYHHN
Evaluation Responsible Sub-Organization:	R2
Actual Return to Compliance Date:	20000404
Scheduled Compliance Date:	Not reported
Date of Request:	Not reported
Date Response Received:	Not reported
Request Agency:	Not reported
Former Citation:	Not reported

Evaluation Date:	19950524
Evaluation Responsible Agency:	EPA
Found Violation:	Yes
Evaluation Type Description:	COMPLIANCE EVALUATION INSPECTION ON-SITE
Evaluation Responsible Person Identifier:	R2MD
Evaluation Responsible Sub-Organization:	RCB
Actual Return to Compliance Date:	19960708
Scheduled Compliance Date:	19960708
Date of Request:	Not reported
Date Response Received:	Not reported
Request Agency:	Not reported
Former Citation:	Not reported

Evaluation Date:	19950524
Evaluation Responsible Agency:	EPA
Found Violation:	Yes
Evaluation Type Description:	COMPLIANCE EVALUATION INSPECTION ON-SITE
Evaluation Responsible Person Identifier:	R2MD
Evaluation Responsible Sub-Organization:	RCB
Actual Return to Compliance Date:	19960708
Scheduled Compliance Date:	19960708
Date of Request:	Not reported
Date Response Received:	Not reported
Request Agency:	Not reported
Former Citation:	Not reported

Evaluation Date:	19990927
Evaluation Responsible Agency:	State
Found Violation:	Yes
Evaluation Type Description:	COMPLIANCE EVALUATION INSPECTION ON-SITE
Evaluation Responsible Person Identifier:	NYHHN
Evaluation Responsible Sub-Organization:	R2
Actual Return to Compliance Date:	20000404

RADIAC RESEARCH CORP (Continued) **1000245435**

Scheduled Compliance Date:	20000504
Date of Request:	Not reported
Date Response Received:	Not reported
Request Agency:	Not reported
Former Citation:	Not reported
Evaluation Date:	19930920
Evaluation Responsible Agency:	State
Found Violation:	No
Evaluation Type Description:	COMPLIANCE EVALUATION INSPECTION ON-SITE
Evaluation Responsible Person Identifier:	NYHHN
Evaluation Responsible Sub-Organization:	R2
Actual Return to Compliance Date:	Not reported
Scheduled Compliance Date:	Not reported
Date of Request:	Not reported
Date Response Received:	Not reported
Request Agency:	Not reported
Former Citation:	Not reported
Evaluation Date:	19860515
Evaluation Responsible Agency:	State
Found Violation:	Yes
Evaluation Type Description:	FINANCIAL RECORD REVIEW
Evaluation Responsible Person Identifier:	NYDEC
Evaluation Responsible Sub-Organization:	Not reported
Actual Return to Compliance Date:	19860820
Scheduled Compliance Date:	19860615
Date of Request:	Not reported
Date Response Received:	Not reported
Request Agency:	Not reported
Former Citation:	Not reported
Evaluation Date:	19960417
Evaluation Responsible Agency:	EPA
Found Violation:	Yes
Evaluation Type Description:	COMPLIANCE EVALUATION INSPECTION ON-SITE
Evaluation Responsible Person Identifier:	R2MD
Evaluation Responsible Sub-Organization:	RCB
Actual Return to Compliance Date:	19960708
Scheduled Compliance Date:	19960708
Date of Request:	Not reported
Date Response Received:	Not reported
Request Agency:	Not reported
Former Citation:	Not reported
Evaluation Date:	19910201
Evaluation Responsible Agency:	State
Found Violation:	No
Evaluation Type Description:	SIGNIFICANT NON-COMPLIER
Evaluation Responsible Person Identifier:	Not reported
Evaluation Responsible Sub-Organization:	Not reported
Actual Return to Compliance Date:	Not reported
Scheduled Compliance Date:	Not reported
Date of Request:	Not reported
Date Response Received:	Not reported
Request Agency:	Not reported
Former Citation:	Not reported

RADIAC RESEARCH CORP (Continued) **1000245435**

Evaluation Date:	19901221
Evaluation Responsible Agency:	EPA
Found Violation:	Yes
Evaluation Type Description:	COMPLIANCE EVALUATION INSPECTION ON-SITE
Evaluation Responsible Person Identifier:	R2LG
Evaluation Responsible Sub-Organization:	Not reported
Actual Return to Compliance Date:	19910528
Scheduled Compliance Date:	19910121
Date of Request:	Not reported
Date Response Received:	Not reported
Request Agency:	Not reported
Former Citation:	Not reported

Evaluation Date:	20080905
Evaluation Responsible Agency:	State
Found Violation:	No
Evaluation Type Description:	COMPLIANCE EVALUATION INSPECTION ON-SITE
Evaluation Responsible Person Identifier:	NYHHN
Evaluation Responsible Sub-Organization:	R2
Actual Return to Compliance Date:	Not reported
Scheduled Compliance Date:	Not reported
Date of Request:	Not reported
Date Response Received:	Not reported
Request Agency:	Not reported
Former Citation:	Not reported

Evaluation Date:	19980319
Evaluation Responsible Agency:	State
Found Violation:	Yes
Evaluation Type Description:	COMPLIANCE EVALUATION INSPECTION ON-SITE
Evaluation Responsible Person Identifier:	NYHHN
Evaluation Responsible Sub-Organization:	R2
Actual Return to Compliance Date:	20000404
Scheduled Compliance Date:	Not reported
Date of Request:	Not reported
Date Response Received:	Not reported
Request Agency:	Not reported
Former Citation:	Not reported

Evaluation Date:	19890215
Evaluation Responsible Agency:	State
Found Violation:	No
Evaluation Type Description:	COMPLIANCE EVALUATION INSPECTION ON-SITE
Evaluation Responsible Person Identifier:	NYLH
Evaluation Responsible Sub-Organization:	R2
Actual Return to Compliance Date:	Not reported
Scheduled Compliance Date:	Not reported
Date of Request:	Not reported
Date Response Received:	Not reported
Request Agency:	Not reported
Former Citation:	Not reported

Evaluation Date:	19860825
Evaluation Responsible Agency:	State
Found Violation:	Yes
Evaluation Type Description:	COMPLIANCE EVALUATION INSPECTION ON-SITE
Evaluation Responsible Person Identifier:	NYJJR

RADIAC RESEARCH CORP (Continued) **1000245435**

Evaluation Responsible Sub-Organization:	R2
Actual Return to Compliance Date:	19860930
Scheduled Compliance Date:	19861019
Date of Request:	Not reported
Date Response Received:	Not reported
Request Agency:	Not reported
Former Citation:	Not reported
Evaluation Date:	20040220
Evaluation Responsible Agency:	State
Found Violation:	No
Evaluation Type Description:	COMPLIANCE EVALUATION INSPECTION ON-SITE
Evaluation Responsible Person Identifier:	NYHHN
Evaluation Responsible Sub-Organization:	R2
Actual Return to Compliance Date:	Not reported
Scheduled Compliance Date:	Not reported
Date of Request:	Not reported
Date Response Received:	Not reported
Request Agency:	Not reported
Former Citation:	Not reported
Evaluation Date:	19990303
Evaluation Responsible Agency:	State
Found Violation:	Yes
Evaluation Type Description:	COMPLIANCE EVALUATION INSPECTION ON-SITE
Evaluation Responsible Person Identifier:	NYHHN
Evaluation Responsible Sub-Organization:	R2
Actual Return to Compliance Date:	20000404
Scheduled Compliance Date:	Not reported
Date of Request:	Not reported
Date Response Received:	Not reported
Request Agency:	Not reported
Former Citation:	Not reported
Evaluation Date:	19990927
Evaluation Responsible Agency:	State
Found Violation:	Yes
Evaluation Type Description:	COMPLIANCE EVALUATION INSPECTION ON-SITE
Evaluation Responsible Person Identifier:	NYHHN
Evaluation Responsible Sub-Organization:	R2
Actual Return to Compliance Date:	20000404
Scheduled Compliance Date:	20000504
Date of Request:	Not reported
Date Response Received:	Not reported
Request Agency:	Not reported
Former Citation:	Not reported
Evaluation Date:	19990927
Evaluation Responsible Agency:	State
Found Violation:	Yes
Evaluation Type Description:	COMPLIANCE EVALUATION INSPECTION ON-SITE
Evaluation Responsible Person Identifier:	NYHHN
Evaluation Responsible Sub-Organization:	R2
Actual Return to Compliance Date:	20000404
Scheduled Compliance Date:	20000504
Date of Request:	Not reported
Date Response Received:	Not reported

RADIAC RESEARCH CORP (Continued) **1000245435**

Request Agency:	Not reported
Former Citation:	Not reported
Evaluation Date:	19950524
Evaluation Responsible Agency:	EPA
Found Violation:	Yes
Evaluation Type Description:	COMPLIANCE EVALUATION INSPECTION ON-SITE
Evaluation Responsible Person Identifier:	R2MD
Evaluation Responsible Sub-Organization:	RCB
Actual Return to Compliance Date:	19960417
Scheduled Compliance Date:	19950710
Date of Request:	Not reported
Date Response Received:	Not reported
Request Agency:	Not reported
Former Citation:	Not reported
Evaluation Date:	19980319
Evaluation Responsible Agency:	State
Found Violation:	Yes
Evaluation Type Description:	COMPLIANCE EVALUATION INSPECTION ON-SITE
Evaluation Responsible Person Identifier:	NYHHN
Evaluation Responsible Sub-Organization:	R2
Actual Return to Compliance Date:	20000404
Scheduled Compliance Date:	Not reported
Date of Request:	Not reported
Date Response Received:	Not reported
Request Agency:	Not reported
Former Citation:	Not reported
Evaluation Date:	19840430
Evaluation Responsible Agency:	State
Found Violation:	No
Evaluation Type Description:	NON-FINANCIAL RECORD REVIEW
Evaluation Responsible Person Identifier:	Not reported
Evaluation Responsible Sub-Organization:	Not reported
Actual Return to Compliance Date:	Not reported
Scheduled Compliance Date:	Not reported
Date of Request:	Not reported
Date Response Received:	Not reported
Request Agency:	Not reported
Former Citation:	Not reported
Evaluation Date:	19950524
Evaluation Responsible Agency:	EPA
Found Violation:	Yes
Evaluation Type Description:	COMPLIANCE EVALUATION INSPECTION ON-SITE
Evaluation Responsible Person Identifier:	R2MD
Evaluation Responsible Sub-Organization:	RCB
Actual Return to Compliance Date:	19960417
Scheduled Compliance Date:	19950710
Date of Request:	Not reported
Date Response Received:	Not reported
Request Agency:	Not reported
Former Citation:	Not reported
Evaluation Date:	19980319
Evaluation Responsible Agency:	State

RADIAC RESEARCH CORP (Continued) **1000245435**

Found Violation:	Yes
Evaluation Type Description:	COMPLIANCE EVALUATION INSPECTION ON-SITE
Evaluation Responsible Person Identifier:	NYHHN
Evaluation Responsible Sub-Organization:	R2
Actual Return to Compliance Date:	20000404
Scheduled Compliance Date:	Not reported
Date of Request:	Not reported
Date Response Received:	Not reported
Request Agency:	Not reported
Former Citation:	Not reported

Evaluation Date:	19990927
Evaluation Responsible Agency:	State
Found Violation:	Yes
Evaluation Type Description:	COMPLIANCE EVALUATION INSPECTION ON-SITE
Evaluation Responsible Person Identifier:	NYHHN
Evaluation Responsible Sub-Organization:	R2
Actual Return to Compliance Date:	20000404
Scheduled Compliance Date:	Not reported
Date of Request:	Not reported
Date Response Received:	Not reported
Request Agency:	Not reported
Former Citation:	Not reported

Evaluation Date:	19990303
Evaluation Responsible Agency:	State
Found Violation:	Yes
Evaluation Type Description:	COMPLIANCE EVALUATION INSPECTION ON-SITE
Evaluation Responsible Person Identifier:	NYHHN
Evaluation Responsible Sub-Organization:	R2
Actual Return to Compliance Date:	20000404
Scheduled Compliance Date:	20000504
Date of Request:	Not reported
Date Response Received:	Not reported
Request Agency:	Not reported
Former Citation:	Not reported

Evaluation Date:	19990303
Evaluation Responsible Agency:	State
Found Violation:	Yes
Evaluation Type Description:	COMPLIANCE EVALUATION INSPECTION ON-SITE
Evaluation Responsible Person Identifier:	NYHHN
Evaluation Responsible Sub-Organization:	R2
Actual Return to Compliance Date:	20000404
Scheduled Compliance Date:	Not reported
Date of Request:	Not reported
Date Response Received:	Not reported
Request Agency:	Not reported
Former Citation:	Not reported

Evaluation Date:	20061103
Evaluation Responsible Agency:	State
Found Violation:	Yes
Evaluation Type Description:	COMPLIANCE EVALUATION INSPECTION ON-SITE
Evaluation Responsible Person Identifier:	NYHHN
Evaluation Responsible Sub-Organization:	R2
Actual Return to Compliance Date:	20080905

RADIAC RESEARCH CORP (Continued) **1000245435**

Scheduled Compliance Date:	Not reported
Date of Request:	Not reported
Date Response Received:	Not reported
Request Agency:	Not reported
Former Citation:	Not reported
Evaluation Date:	19870911
Evaluation Responsible Agency:	EPA-Initiated Oversight/Observation/Training Actions
Found Violation:	No
Evaluation Type Description:	COMPLIANCE EVALUATION INSPECTION ON-SITE
Evaluation Responsible Person Identifier:	R2SRS
Evaluation Responsible Sub-Organization:	Not reported
Actual Return to Compliance Date:	Not reported
Scheduled Compliance Date:	Not reported
Date of Request:	Not reported
Date Response Received:	Not reported
Request Agency:	Not reported
Former Citation:	Not reported
Evaluation Date:	19990303
Evaluation Responsible Agency:	State
Found Violation:	Yes
Evaluation Type Description:	COMPLIANCE EVALUATION INSPECTION ON-SITE
Evaluation Responsible Person Identifier:	NYHHN
Evaluation Responsible Sub-Organization:	R2
Actual Return to Compliance Date:	20000404
Scheduled Compliance Date:	20000504
Date of Request:	Not reported
Date Response Received:	Not reported
Request Agency:	Not reported
Former Citation:	Not reported
Evaluation Date:	19990927
Evaluation Responsible Agency:	State
Found Violation:	Yes
Evaluation Type Description:	COMPLIANCE EVALUATION INSPECTION ON-SITE
Evaluation Responsible Person Identifier:	NYHHN
Evaluation Responsible Sub-Organization:	R2
Actual Return to Compliance Date:	20000404
Scheduled Compliance Date:	Not reported
Date of Request:	Not reported
Date Response Received:	Not reported
Request Agency:	Not reported
Former Citation:	Not reported

RADIAC RESEARCH CORP (Continued) **1000245435**

RCRA NonGen / NLR:

Date Form Received by Agency:		20190305
Handler Name:	RADIAC RESEARCH CORP	
Handler Address:		33 S 1ST ST
Handler City,State,Zip:		BROOKLYN, NY 11249
EPA ID:		NYD049178296
Contact Name:		JOHN V TEKIN JR
Contact Address:		KENT AVE
Contact City,State,Zip:		BROOKLYN, NY 11249
Contact Telephone:		718-963-2233 201
Contact Fax:		718-388-5107
Contact Email:		JTEKIN@RADIACENV.COM
Contact Title:		OPERATIONS MANAGER
EPA Region:		02
Land Type:		Private
Federal Waste Generator Description:		Not a generator, verified
Non-Notifier:		Not reported
Biennial Report Cycle:		Not reported
Accessibility:		Not reported
Active Site Indicator:		Handler Activities
State District Owner:		NY
State District:		NYSDEC R2
Mailing Address:		KENT AVE
Mailing City,State,Zip:		BROOKLYN, NY 11249
Owner Name:		SAM & ETHEL LOEFFLER
Owner Type:		Private
Operator Name:		RADIAC RESEARCH CORP
Operator Type:		Private
Short-Term Generator Activity:		No
Importer Activity:		No
Mixed Waste Generator:		No
Transporter Activity:		Yes
Transfer Facility Activity:		Yes
Recycler Activity with Storage:		No
Small Quantity On-Site Burner Exemption:		No
Smelting Melting and Refining Furnace Exemption:		No
Underground Injection Control:		No
Off-Site Waste Receipt:		No
Universal Waste Indicator:		No
Universal Waste Destination Facility:		No
Federal Universal Waste:		No
Active Site Fed-Reg Treatment Storage and Disposal Facility:		Not reported
Active Site Converter Treatment storage and Disposal Facility:		Not reported
Active Site State-Reg Treatment Storage and Disposal Facility:		Not reported
Active Site State-Reg Handler:		---
Federal Facility Indicator:		Not reported
Hazardous Secondary Material Indicator:		NN
Sub-Part K Indicator:		Not reported
Commercial TSD Indicator:		No
Treatment Storage and Disposal Type:		Storage
2018 GPRA Permit Baseline:		Not on the Baseline
2018 GPRA Renewals Baseline:		Not on the Baseline
Permit Renewals Workload Universe:		Not reported
Permit Workload Universe:		Not reported
Permit Progress Universe:		Storage
Post-Closure Workload Universe:		Not reported
Closure Workload Universe:		Not reported

RADIAC RESEARCH CORP (Continued) **1000245435**

202 GPRA Corrective Action Baseline:	Yes
Corrective Action Workload Universe:	No
Subject to Corrective Action Universe:	Yes
Non-TSDFs Where RCRA CA has Been Imposed Universe:	No
TSDFs Potentially Subject to CA Under 3004 (u)/(v) Universe:	No
TSDFs Only Subject to CA under Discretionary Auth Universe:	Yes
Corrective Action Priority Ranking:	Low
Environmental Control Indicator:	No
Institutional Control Indicator:	No
Human Exposure Controls Indicator:	Yes
Groundwater Controls Indicator:	Yes
Operating TSDF Universe:	Not reported
Full Enforcement Universe:	Not reported
Significant Non-Complier Universe:	No
Unaddressed Significant Non-Complier Universe:	No
Addressed Significant Non-Complier Universe:	No
Significant Non-Complier With a Compliance Schedule Universe:	No
Financial Assurance Required:	Not reported
Handler Date of Last Change:	20190305
Recognized Trader-Importer:	No
Recognized Trader-Exporter:	No
Importer of Spent Lead Acid Batteries:	No
Exporter of Spent Lead Acid Batteries:	No
Recycler Activity Without Storage:	No
Manifest Broker:	No
Sub-Part P Indicator:	No

Biennial: List of Years
Year: 2005

Click Here for Biennial Reporting System Data:
Year: 2003

Click Here for Biennial Reporting System Data:
Year: 2001

Click Here for Biennial Reporting System Data:

Hazardous Waste Summary:

Waste Code:	D000
Waste Description:	Not Defined
Waste Code:	D001
Waste Description:	IGNITABLE WASTE
Waste Code:	D002
Waste Description:	CORROSIVE WASTE
Waste Code:	D003
Waste Description:	REACTIVE WASTE
Waste Code:	D004
Waste Description:	ARSENIC
Waste Code:	D005
Waste Description:	BARIUM

RADIAC RESEARCH CORP (Continued) **1000245435**

Waste Code: D006
Waste Description: CADMIUM

Waste Code: D007
Waste Description: CHROMIUM

Waste Code: D008
Waste Description: LEAD

Waste Code: D018
Waste Description: BENZENE

Waste Code: D019
Waste Description: CARBON TETRACHLORIDE

Waste Code: D020
Waste Description: CHLORDANE

Waste Code: D021
Waste Description: CHLOROBENZENE

Waste Code: D022
Waste Description: CHLOROFORM

Waste Code: D023
Waste Description: O-CRESOL

Waste Code: D024
Waste Description: M-CRESOL

Waste Code: D025
Waste Description: P-CRESOL

Waste Code: D026
Waste Description: CRESOL

Waste Code: D027
Waste Description: 1,4-DICHLOROBENZENE

Waste Code: D028
Waste Description: 1,2-DICHLOROETHANE

Waste Code: D029
Waste Description: 1,1-DICHLOROETHYLENE

Waste Code: D030
Waste Description: 2,4-DINITROTOLUENE

Waste Code: D031
Waste Description: HEPTACHLOR (AND ITS EPOXIDE)

Waste Code: D032
Waste Description: HEXACHLOROBENZENE

Waste Code: D033
Waste Description: HEXACHLOROBUTADIENE

RADIAC RESEARCH CORP (Continued) **1000245435**

Waste Code: D034
Waste Description: HEXACHLOROETHANE

Waste Code: D035
Waste Description: METHYL ETHYL KETONE

Waste Code: D036
Waste Description: NITROBENZENE

Waste Code: D038
Waste Description: PYRIDINE

Waste Code: D039
Waste Description: TETRACHLOROETHYLENE

Waste Code: D040
Waste Description: TRICHLORETHYLENE

Waste Code: D042
Waste Description: 2,4,6-TRICHLOROPHENOL

Waste Code: F001
Waste Description: THE FOLLOWING SPENT HALOGENATED SOLVENTS USED IN DEGREASING: TETRACHLOROETHYLENE, TRICHLORETHYLENE, METHYLENE CHLORIDE, 1,1,1-TRICHLOROETHANE, CARBON TETRACHLORIDE AND CHLORINATED FLUOROCARBONS; ALL SPENT SOLVENT MIXTURES/BLENDS USED IN DEGREASING CONTAINING, BEFORE USE, A TOTAL OF TEN PERCENT OR MORE (BY VOLUME) OF ONE OR MORE OF THE ABOVE HALOGENATED SOLVENTS OR THOSE SOLVENTS LISTED IN F002, F004, AND F005; AND STILL BOTTOMS FROM THE RECOVERY OF THESE SPENT SOLVENTS AND SPENT SOLVENT MIXTURES.

Waste Code: F002
Waste Description: THE FOLLOWING SPENT HALOGENATED SOLVENTS: TETRACHLOROETHYLENE, METHYLENE CHLORIDE, TRICHLOROETHYLENE, 1,1,1-TRICHLOROETHANE, CHLOROBENZENE, 1,1,2-TRICHLORO-1,2,2-TRIFLUOROETHANE, ORTHO-DICHLOROBENZENE, TRICHLOROFLUOROMETHANE, AND 1,1,2, TRICHLOROETHANE; ALL SPENT SOLVENT MIXTURES/BLENDS CONTAINING, BEFORE USE, A TOTAL OF TEN PERCENT OR MORE (BY VOLUME) OF ONE OR MORE OF THE ABOVE HALOGENATED SOLVENTS OR THOSE SOLVENTS LISTED IN F001, F004, AND F005; AND STILL BOTTOMS FROM THE RECOVERY OF THESE SPENT SOLVENTS AND SPENT SOLVENT MIXTURES.

Waste Code: F003
Waste Description: THE FOLLOWING SPENT NONHALOGENATED SOLVENTS: XYLENE, ACETONE, ETHYL ACETATE, ETHYL BENZENE, ETHYL ETHER, METHYL ISOBUTYL KETONE, N-BUTYL ALCOHOL, CYCLOHEXANONE, AND METHANOL; ALL SPENT SOLVENT MIXTURES/BLENDS CONTAINING, BEFORE USE, ONLY THE ABOVE SPENT NONHALOGENATED SOLVENTS; AND ALL SPENT SOLVENT MIXTURES/BLENDS CONTAINING, BEFORE USE, ONE OR MORE OF THE ABOVE NONHALOGENATED SOLVENTS, AND A TOTAL OF TEN PERCENT OR MORE (BY VOLUME) OF ONE OR MORE OF THOSE SOLVENTS LISTED IN F001, F002, F004, AND F005; AND STILL BOTTOMS FROM THE RECOVERY OF THESE SPENT SOLVENTS AND SPENT SOLVENT MIXTURES.

Waste Code: F004
Waste Description: THE FOLLOWING SPENT NONHALOGENATED SOLVENTS: CRESOLS, CRESYLIC ACID, AND NITROBENZENE; AND THE STILL BOTTOMS FROM THE RECOVERY OF THESE

RADIAC RESEARCH CORP (Continued) **1000245435**

SOLVENTS; ALL SPENT SOLVENT MIXTURES/BLENDS CONTAINING, BEFORE USE, A TOTAL OF TEN PERCENT OR MORE (BY VOLUME) OF ONE OR MORE OF THE ABOVE NONHALOGENATED SOLVENTS OR THOSE SOLVENTS LISTED IN F001, F002, AND F005; AND STILL BOTTOMS FROM THE RECOVERY OF THESE SPENT SOLVENTS AND SPENT SOLVENT MIXTURES.

Waste Code: F005
Waste Description: THE FOLLOWING SPENT NONHALOGENATED SOLVENTS: TOLUENE, METHYL ETHYL KETONE, CARBON DISULFIDE, ISOBUTANOL, PYRIDINE, BENZENE, 2-ETHOXYETHANOL, AND 2-NITROPROPANE; ALL SPENT SOLVENT MIXTURES/BLENDS CONTAINING, BEFORE USE, A TOTAL OF TEN PERCENT OR MORE (BY VOLUME) OF ONE OR MORE OF THE ABOVE NONHALOGENATED SOLVENTS OR THOSE SOLVENTS LISTED IN F001, F002, OR F004; AND STILL BOTTOMS FROM THE RECOVERY OF THESE SPENT SOLVENTS AND SPENT SOLVENT MIXTURES.

Waste Code: F006
Waste Description: WASTEWATER TREATMENT SLUDGES FROM ELECTROPLATING OPERATIONS, EXCEPT FROM THE FOLLOWING PROCESSES: (1) SULFURIC ACID ANODIZING OF ALUMINUM; (2) TIN PLATING ON CARBON STEEL; (3) ZINC PLATING (SEGREGATED BASIS) ON CARBON STEEL; (4) ALUMINUM OR ZINC-ALUMINUM PLATING ON CARBON STEEL; (5) CLEANING/STRIPPING ASSOCIATED WITH TIN, ZINC, AND ALUMINUM PLATING ON CARBON STEEL; AND (6) CHEMICAL ETCHING AND MILLING OF ALUMINUM.

Waste Code: F007
Waste Description: SPENT CYANIDE PLATING BATH SOLUTIONS FROM ELECTROPLATING OPERATIONS.

Waste Code: F008
Waste Description: PLATING BATH RESIDUES FROM THE BOTTOM OF PLATING BATHS FROM ELECTROPLATING OPERATIONS IN WHICH CYANIDES ARE USED IN THE PROCESS.

Waste Code: F009
Waste Description: SPENT STRIPPING AND CLEANING BATH SOLUTIONS FROM ELECTROPLATING OPERATIONS IN WHICH CYANIDES ARE USED IN THE PROCESS.

Waste Code: F010
Waste Description: QUENCHING BATH RESIDUES FROM OIL BATHS FROM METAL HEAT TREATING OPERATIONS IN WHICH CYANIDES ARE USED IN THE PROCESS.

Waste Code: F011
Waste Description: SPENT CYANIDE SOLUTIONS FROM SLAT BATH POT CLEANING FROM METAL HEAT TREATING OPERATIONS.

Waste Code: F012
Waste Description: QUENCHING WASTEWATER TREATMENT SLUDGES FROM METAL HEAT TREATING OPERATIONS IN WHICH CYANIDES ARE USED IN THE PROCESS.

Waste Code: F019
Waste Description: WASTEWATER TREATMENT SLUDGES FROM THE CHEMICAL CONVERSION COATING OF ALUMINUM, EXCEPT FROM ZIRCONIUM PHOSPHATING IN ALUMINUM CAN WASHING WHEN SUCH PHOSPHATING IS AN EXCLUSIVE CONVERSION COATING PROCESS.

Waste Code: P001
Waste Description: 2H-1-BENZOPYRAN-2-ONE, 4-HYDROXY-3-(3-OXO-1-PHENYLBUTYL)-, & SALTS, WHEN PRESENT AT CONCENTRATIONS GREATER THAN 0.3% (OR) WARFARIN, & SALTS, WHEN PRESENT AT CONCENTRATIONS GREATER THAN 0.3%

RADIAC RESEARCH CORP (Continued) **1000245435**

Waste Code: P002
Waste Description: 1-ACETYL-2-THIOUREA (OR) ACETAMIDE, N-(AMINOTHIOXOMETHYL)-

Waste Code: P003
Waste Description: 2-PROPENAL (OR) ACROLEIN

Waste Code: P004
Waste Description: 1,4,5,8-DIMETHANONAPHTHALENE, 1,2,3,4,10,10-HEXA-CHLORO-1,4,4A,5,8,8A,-HEXAHYDRO-, (1ALPHA, 4ALPHA, 4ABETA, 5ALPHA, 8ALPHA, 8ABETA)- (OR) ALDRIN

Waste Code: P005
Waste Description: 2-PROPEN-1-OL (OR) ALLYL ALCOHOL

Waste Code: P006
Waste Description: ALUMINUM PHOSPHIDE (R,T)

Waste Code: P007
Waste Description: 3(2H)-ISOXAZOLONE, 5-(AMINOMETHYL)- (OR) 5-(AMINOMETHYL)-3-ISOXAZOLOL

Waste Code: P008
Waste Description: 4-AMINOPYRIDINE (OR) 4-PYRIDINAMINE

Waste Code: P009
Waste Description: AMMONIUM PICRATE (R) (OR) PHENOL, 2,4,6-TRINITRO-, AMMONIUM SALT (R)

Waste Code: P010
Waste Description: ARSENIC ACID H3ASO4

Waste Code: P011
Waste Description: ARSENIC OXIDE AS2O5 (OR) ARSENIC PENTOXIDE

Waste Code: P012
Waste Description: ARSENIC OXIDE AS2O3 (OR) ARSENIC TRIOXIDE

Waste Code: P013
Waste Description: BARIUM CYANIDE

Waste Code: P014
Waste Description: BENZENETHIOL (OR) THIOPHENOL

Waste Code: P015
Waste Description: BERYLLIUM

Waste Code: P016
Waste Description: DICHLOROMETHYL ETHER (OR) METHANE, OXYBIS[CHLORO-

Waste Code: P017
Waste Description: 2-PROPANONE, 1-BROMO- (OR) BROMOACETONE

Waste Code: P018
Waste Description: BRUCINE (OR) STRYCHNIDIN-10-ONE, 2,3-DIMETHOXY-

Waste Code: P020
Waste Description: DINOSEB (OR) PHENOL, 2-(1-METHYLPROPYL)-4,6-DINITRO-

Waste Code: P021

RADIAC RESEARCH CORP (Continued) **1000245435**

Waste Description: CALCIUM CYANIDE (OR) CALCIUM CYANIDE CA(CN)2

Waste Code: P022
Waste Description: CARBON DISULFIDE

Waste Code: P023
Waste Description: ACETALDEHYDE, CHLORO- (OR) CHLOROACETALDEHYDE

Waste Code: P024
Waste Description: BENZENAMINE, 4-CHLORO- (OR) P-CHLORANILINE

Waste Code: P026
Waste Description: 1-(O-CHLOROPHENYL)THIOUREA (OR) THIOUREA, (2-CHLOROPHENYL)-

Waste Code: P027
Waste Description: 3-CHLOROPROPIONITRILE (OR) PROPANENITRILE, 3-CHLORO-

Waste Code: P029
Waste Description: COPPER CYANIDE (OR) COPPER CYANIDE CU(CN)

Waste Code: P030
Waste Description: CYANIDES (SOLUBLE CYANIDE SALTS), NOT OTHERWISE SPECIFIED

Waste Code: P031
Waste Description: CYANOGEN (OR) ETHANEDINITRILE

Waste Code: P033
Waste Description: CYANOGEN CHLORIDE (OR) CYANOGEN CHLORIDE (CN)CL

Waste Code: P034
Waste Description: 2-CYCLOHEXYL-4,6-DINITROPHENOL (OR) PHENOL, 2-CYCLOHEXYL-4,6-DINITRO-

Waste Code: P036
Waste Description: ARSONOUS DICHLORIDE, PHENYL- (OR) DICHLOROPHENYLARSINE

Waste Code: P037
Waste Description: 2,7:3,6-DIMETHANONAPHTH[2,3-B]OXIRENE, 3,4,5,6,9,9-HEXACHLORO-1A,2,2A,3,6,6A,7,7A-OCTAHYDRO-, (1AALPHA, 2BETA, 2AALPHA, 3BETA, 6BETA, 6AALPHA, 7BETA, 7AALPHA)- (OR) DIELDRIN

Waste Code: P038
Waste Description: ARSINE, DIETHYL- (OR) DIETHYLARSINE

Waste Code: P039
Waste Description: DISULFOTON (OR) PHOSPHORODITHIOIC ACID, O,O-DIETHYL S-[2-(ETHYLTHIO)ETHYL] ESTER

Waste Code: P040
Waste Description: O,O-DIETHYL O-PYRAZINYL PHOSPHOROTHIOATE (OR) PHOSPHOROTHIOIC ACID, O,O-DIETHYL O-PYRAZINYL ESTER

Waste Code: P041
Waste Description: DIETHYL-P-NITROPHENYL PHOSPHATE (OR) PHOSPHORIC ACID, DIETHYL 4-NITROPHENYL ESTER

Waste Code: P042
Waste Description: 1,2-BENZENEDIOL, 4-[1-HYDROXY-2-(METHYLAMINO)ETHYL]-, (R)- (OR)

RADIAC RESEARCH CORP (Continued) **1000245435**

EPINEPHRINE

Waste Code: P043
Waste Description: DIISOPROPYLFLUOROPHOSPHATE (DFP) (OR) PHOSPHOROFLUORIDIC ACID, BIS(1-METHYLETHYL) ESTER

Waste Code: P044
Waste Description: DIMETHOATE (OR) PHOSPHORODITHIOIC ACID, O,O-DIMETHYL S-[2-(METHYLAMINO)-2-OXOETHYL] ESTER

Waste Code: P045
Waste Description: 2-BUTANONE, 3,3-DIMETHYL-1-(METHYLTHIO)-, O-[METHYLAMINO)CARBONYL] OXIME (OR) THIOFANOX

Waste Code: P046
Waste Description: ALPHA,ALPHA-DIMETHYLPHENETHYLAMINE (OR) BENZENEETHANAMINE, ALPHA, ALPHA-DIMETHYL-

Waste Code: P047
Waste Description: 4,6-DINITRO-O-CRESOL, & SALTS (OR) PHENOL, 2-METHYL-4,6-DINITRO-, & SALTS

Waste Code: P048
Waste Description: 2,4-DINITROPHENOL (OR) PHENOL, 2,4-DINITRO-

Waste Code: P049
Waste Description: DITHIOBIURET (OR) THIOIMIDODICARBONIC DIAMIDE [(H2N)C(S)]2NH

Waste Code: P050
Waste Description: 6,9-METHANO-2,4,3-BENZODIOXATHIEPIN,6,7,8,9,10,10-HEXACHLORO-1,5,5A,6, 9,9A-HEXAHYDRO-,3-OXIDE (OR) ENDOSULFAN

Waste Code: P051
Waste Description: 2,7:3,6-DIMETHANONAPHTH[2,3-B]OXIRENE, 3,4,5,6,9,9-HEXACHLORO-1A,2,2A,3,6,6A,7,7A-OCTAHYDRO-, (1AALPHA, 2BETA, 2ABETA, 3ALPHA, 6ALPHA, 6ABETA, 7BETA, 7AALPHA)- & METABOLITES (OR) ENDRIN (OR) ENDRIN, & METABOLITES

Waste Code: P054
Waste Description: AZIRIDINE (OR) ETHYLENEIMINE

Waste Code: P056
Waste Description: FLUORINE

Waste Code: P057
Waste Description: ACETAMIDE, 2-FLUORO- (OR) FLUOROACETAMIDE

Waste Code: P058
Waste Description: ACETIC ACID, FLUORO-, SODIUM SALT (OR) FLUOROACETIC ACID, SODIUM SALT

Waste Code: P059
Waste Description: 4,7-METHANO-1H-INDENE, 1,4,5,6,7,8,8-HEPTACHLORO-3A,4,7,7A-TETRAHYDRO- (OR) HEPTACHLOR

Waste Code: P060
Waste Description: 1,4,5,8-DIMETHANONAPHTHALENE, 1,2,3,4,10,10-HEXA-CHLORO-1,4,4A,5,8,8A,-HEXAHYDRO-, (1ALPHA, 4ALPHA,

RADIAC RESEARCH CORP (Continued) **1000245435**

4ABETA, 5BETA, 8BETA, 8ABETA)- (OR) ISODRIN

Waste Code: P062
Waste Description: HEXAETHYL TETRAPHOSPHATE (OR) TETRAPHOSPHORIC ACID, HEXAETHYL ESTER

Waste Code: P063
Waste Description: HYDROCYANIC ACID (OR) HYDROGEN CYANIDE

Waste Code: P064
Waste Description: METHANE, ISOCYANATO- (OR) METHYL ISOCYANATE

Waste Code: P065
Waste Description: FULMINIC ACID, MERCURY(2+) SALT (R,T) (OR) MERCURY FULMINATE (R,T)

Waste Code: P066
Waste Description: ETHANIMIDOTHIOIC ACID, N-[[(METHYLAMINO)CARBONYL]OXY]-, METHYL ESTER (OR) METHOMYL

Waste Code: P067
Waste Description: 1,2-PROPYLENIMINE (OR) AZIRIDINE, 2-METHYL-

Waste Code: P068
Waste Description: HYDRAZINE, METHYL- (OR) METHYL HYDRAZINE

Waste Code: P069
Waste Description: 2-METHYLLACTONITRILE (OR) PROPANENITRILE, 2-HYDROXY-2-METHYL-

Waste Code: P070
Waste Description: ALDICARB (OR) PROPANAL, 2-METHYL-2-(METHYLTHIO)-, O-[(METHYLAMINO)CARBONYL]OXIME

Waste Code: P071
Waste Description: METHYL PARATHION (OR) PHOSPHOROTHIOIC ACID, O,O,-DIMETHYL O-(4-NITROPHENYL) ESTER

Waste Code: P072
Waste Description: ALPHA-NAPHTHYLTHIOUREA (OR) THIOUREA, 1-NAPHTHALENYL-

Waste Code: P073
Waste Description: NICKEL CARBONYL (OR) NICKEL CARBONYL NI(CO)4, (T-4)-

Waste Code: P074
Waste Description: NICKEL CYANIDE (OR) NICKEL CYANIDE NI(CN)2

Waste Code: P075
Waste Description: NICOTINE, & SALTS (OR) PYRIDINE, 3-(1-METHYL-2-PYRROLIDINYL)-,(S)-, & SALTS

Waste Code: P076
Waste Description: NITRIC OXIDE (OR) NITROGEN OXIDE NO

Waste Code: P077
Waste Description: BENZENAMINE, 4-NITRO- (OR) P-NITROANILINE

Waste Code: P078
Waste Description: NITROGEN DIOXIDE (OR) NITROGEN OXIDE NO2

RADIAC RESEARCH CORP (Continued) **1000245435**

Waste Code: P081
Waste Description: 1,2,3-PROPANETRIOL, TRINITRATE (R) (OR) NITROGLYCERINE (R)

Waste Code: P082
Waste Description: METHANIMINE, N-METHYL-N-NITROSO- (OR) N-NITROSODIMETHYLAMINE

Waste Code: P084
Waste Description: N-NITROSOMETHYLVINYLAMINE (OR) VINYLAMINE, N-METHYL-N-NITROSO-

Waste Code: P085
Waste Description: DIPHOSPHORAMIDE, OCTAMETHYL- (OR) OCTAMETHYLPYROPHOSPHORAMIDE

Waste Code: P087
Waste Description: OSMIUM OXIDE OSO4, (T-4)- (OR) OSMIUM TETROXIDE

Waste Code: P088
Waste Description: 7-OXABICYCLO[2.2.1]HEPTANE-2,3-DICARBOXYLIC ACID (OR) ENDOTHALL

Waste Code: P089
Waste Description: PARATHION (OR) PHOSPHOROTHIOIC ACID, O,O-DIETHYL-O-(4-NITROPHENYL) ESTER

Waste Code: P092
Waste Description: MERCURY, (ACETATO-O)PHENYL- (OR) PHENYLMERCURY ACETATE

Waste Code: P093
Waste Description: PHENYLTHIOUREA (OR) THIOUREA, PHENYL-

Waste Code: P094
Waste Description: PHORATE (OR) PHOSPHORODITHIOIC ACID, O,O-DIETHYL S-[(ETHYLTHIO)METHYL] ESTER

Waste Code: P095
Waste Description: CARBONIC DICHLORIDE (OR) PHOSGENE

Waste Code: P096
Waste Description: HYDROGEN PHOSPHIDE (OR) PHOSPHINE

Waste Code: P097
Waste Description: FAMPHUR (OR) PHOSPHOROTHIOIC ACID O-[4-[(DIMETHYLAMINO)SULFONYL]PHENYL] O,O-DIMETHYL ESTER

Waste Code: P098
Waste Description: POTASSIUM CYANIDE (OR) POTASSIUM CYANIDE K(CN)

Waste Code: P099
Waste Description: ARGENTATE (1-), BIS(CYANO-C)-, POTASSIUM (OR) POTASSIUM SILVER CYANIDE

Waste Code: P101
Waste Description: ETHYL CYANIDE (OR) PROPANENITRILE

Waste Code: P102
Waste Description: 2-PROPYN-1-OL (OR) PROPARGYL ALCOHOL

Waste Code: P103
Waste Description: SELENOUREA

RADIAC RESEARCH CORP (Continued) **1000245435**

Waste Code: P104
Waste Description: SILVER CYANIDE (OR) SILVER CYANIDE AG(CN)

Waste Code: P105
Waste Description: SODIUM AZIDE

Waste Code: P106
Waste Description: SODIUM CYANIDE (OR) SODIUM CYANIDE NA(CN)

Waste Code: P107
Waste Description: STRONTIUM SULFIDE SRS

Waste Code: P108
Waste Description: STRYCHNIDIN-10-ONE, & SALTS (OR) STRYCHNINE, & SALTS

Waste Code: P109
Waste Description: TETRAETHYLDITHIOPYROPHOSPHATE (OR) THIODIPHOSPHORIC ACID, TETRAETHYL ESTER

Waste Code: P110
Waste Description: PLUMBANE, TETRAETHYL- (OR) TETRAETHYL LEAD

Waste Code: P111
Waste Description: DIPHOSPHORIC ACID, TETRAETHYL ESTER (OR) TETRAETHYL PYROPHOSPHATE

Waste Code: P112
Waste Description: METHANE, TETRANITRO- (R) (OR) TETRANITROMETHANE (R)

Waste Code: P113
Waste Description: THALLIC OXIDE (OR) THALLIUM OXIDE TL2O3

Waste Code: P114
Waste Description: SELENIOUS ACID, DITHALLIUM (1+) SALT (OR) THALLIUM(I) SELENITE

Waste Code: P115
Waste Description: SULFURIC ACID, DITHALLIUM (1+) SALT (OR) THALLIUM(I) SULFATE

Waste Code: P116
Waste Description: HYDRAZINECARBOTHIOAMIDE (OR) THIOSEMICARBAZIDE

Waste Code: P118
Waste Description: METHANETHIOL, TRICHLORO- (OR) TRICHLOROMETHANETHIOL

Waste Code: P119
Waste Description: AMMONIUM VANADATE (OR) VANADIC ACID, AMMONIUM SALT

Waste Code: P120
Waste Description: VANADIUM OXIDE V2O5 (OR) VANADIUM PENTOXIDE

Waste Code: P121
Waste Description: ZINC CYANIDE (OR) ZINC CYANIDE ZN(CN)2

Waste Code: P122
Waste Description: ZINC PHOSPHIDE ZN3P2, WHEN PRESENT AT CONCENTRATIONS GREATER THAN 10% (R,T)

Waste Code: P123

RADIAC RESEARCH CORP (Continued) **1000245435**

Waste Description: TOXAPHENE

Waste Code: U001
Waste Description: ACETALDEHYDE (I) (OR) ETHANAL (I)

Waste Code: U002
Waste Description: 2-PROPANONE (I) (OR) ACETONE (I)

Waste Code: U012
Waste Description: ANILINE (I,T) (OR) BENZENAMINE (I,T)

Waste Code: U014
Waste Description: AURAMINE (OR) BENZENAMINE, 4,4'-CARBONIMIDOYLBIS[N,N-DIMETHYL-

Waste Code: U015
Waste Description: AZASERINE (OR) L-SERINE, DIAZOACETATE (ESTER)

Waste Code: U016
Waste Description: BENZ[C]ACRIDINE

Waste Code: U017
Waste Description: BENZAL CHLORIDE (OR) BENZENE, (DICHLOROMETHYL)-

Waste Code: U018
Waste Description: BENZ[A]ANTHRACENE

Waste Code: U019
Waste Description: BENZENE (I,T)

Waste Code: U020
Waste Description: BENZENESULFONIC ACID CHLORIDE (C,R) (OR) BENZENESULFONYL CHLORIDE (C,R)

Waste Code: U021
Waste Description: [1,1'-BIPHENYL]-4,4'-DIAMINE (OR) BENZIDINE

Waste Code: U022
Waste Description: BENZO[A]PYRENE

Waste Code: U023
Waste Description: BENZENE, (TRICHLOROMETHYL)- (OR) BENZOTRICHLORIDE (C,R,T)

Waste Code: U024
Waste Description: DICHLOROMETHOXY ETHANE (OR) ETHANE, 1,1'-[METHYLENEBIS(OXY)]BIS[2-CHLORO-

Waste Code: U025
Waste Description: DICHLOROETHYL ETHER (OR) ETHANE, 1,1'-OXYBIS[2-CHLORO-

Waste Code: U026
Waste Description: CHLORNAPHAZIN (OR) NAPHTHALENAMINE, N,N'-BIS(2-CHLOROETHYL)-

Waste Code: U027
Waste Description: DICHLOROISOPROPYL ETHER (OR) PROPANE, 2,2'-OXYBIS[2-CHLORO-

Waste Code: U028
Waste Description: 1,2-BENZENEDICARBOXYLIC ACID, BIS(2-ETHYLHEXYL) ESTER (OR)

RADIAC RESEARCH CORP (Continued) **1000245435**

DIETHYLHEXYL PHTHALATE

Waste Code: U029
Waste Description: METHANE, BROMO- (OR) METHYL BROMIDE

Waste Code: U030
Waste Description: 4-BROMOPHENYL PHENYL ETHER (OR) BENZENE, 1-BROMO-4-PHENOXY-

Waste Code: U031
Waste Description: 1-BUTANOL (I) (OR) N-BUTYL ALCOHOL (I)

Waste Code: U032
Waste Description: CALCIUM CHROMATE (OR) CHROMIC ACID H2CRO4, CALCIUM SALT

Waste Code: U033
Waste Description: CARBON OXYFLUORIDE (R,T) (OR) CARBONIC DIFLUORIDE

Waste Code: U034
Waste Description: ACETALDEHYDE, TRICHLORO- (OR) CHLORAL

Waste Code: U035
Waste Description: BENZENEBUTANOIC ACID, 4-[BIS(2-CHLOROETHYL)AMINO]- (OR) CHLORAMBUCIL

Waste Code: U036
Waste Description: 4,7-METHANO-1H-INDENE, 1,2,4,5,6,7,8,8-OCTACHLORO-2,3,3A,4,7,7A-HEXAHYDRO- (OR) CHLORDANE, ALPHA & GAMMA ISOMERS

Waste Code: U037
Waste Description: BENZENE, CHLORO- (OR) CHLOROBENZENE

Waste Code: U038
Waste Description: BENZENEACETIC ACID, 4-CHLORO-ALPHA-(4-CHLOROPHENYL)-ALPHA-HYDROXY-, ETHYL ESTER (OR) CHLOROBENZILATE

Waste Code: U039
Waste Description: P-CHLORO-M-CRESOL (OR) PHENOL, 4-CHLORO-3-METHYL-

Waste Code: U041
Waste Description: EPICHLOROHYDRIN (OR) OXIRANE, (CHLOROMETHYL)-

Waste Code: U042
Waste Description: 2-CHLOROETHYL VINYL ETHER (OR) ETHENE, (2-CHLOROETHOXY)-

Waste Code: U043
Waste Description: ETHENE, CHLORO- (OR) VINYL CHLORIDE

Waste Code: U044
Waste Description: CHLOROFORM (OR) METHANE, TRICHLORO-

Waste Code: U045
Waste Description: METHANE, CHLORO- (I,T) (OR) METHYL CHLORIDE (I,T)

Waste Code: U046
Waste Description: CHLOROMETHYL METHYL ETHER (OR) METHANE, CHLOROMETHOXY-

Waste Code: U047

RADIAC RESEARCH CORP (Continued) **1000245435**

Waste Description: BETA-CHLORONAPHTHALENE (OR) NAPHTHALENE, 2-CHLORO-

Waste Code: U048
Waste Description: O-CHLOROPHENOL (OR) PHENOL, 2-CHLORO-

Waste Code: U049
Waste Description: 4-CHLORO-O-TOLUIDINE, HYDROCHLORIDE (OR) BENZENAMINE, 4-CHLORO-2-METHYL-, HYDROCHLORIDE

Waste Code: U050
Waste Description: CHRYSENE

Waste Code: U051
Waste Description: CREOSOTE

Waste Code: U052
Waste Description: CRESOL (CRESYLIC ACID) (OR) PHENOL, METHYL-

Waste Code: U053
Waste Description: 2-BUTENAL (OR) CROTONALDEHYDE

Waste Code: U055
Waste Description: BENZENE, (1-METHYLETHYL)- (I) (OR) CUMENE (I)

Waste Code: U056
Waste Description: BENZENE, HEXAHYDRO- (I) (OR) CYCLOHEXANE (I)

Waste Code: U057
Waste Description: CYCLOHEXANONE (I)

Waste Code: U058
Waste Description: 2H-1,3,2-OXAZAPHOSPHORIN-2-AMINE, N,N-BIS(2-CHLOROETHYL)TETRAHYDRO-, 2-OXIDE (OR) CYCLOPHOSPHAMIDE

Waste Code: U059
Waste Description: 5,12-NAPHTHACENEDIONE, 8-ACETYL-10-[(3-AMINO-2,3,6-TRIDEOXY)-ALPHA-L-LYXO-HEXOPYRANOSYL)OXY]-7,8,9,10-TETRAHYDRO-6,8,11-TRIHYDROXY-1-METHOXY-, (8S-CIS)- (OR) DAUNOMYCIN

Waste Code: U060
Waste Description: BENZENE, 1,1'-(2,2-DICHLOROETHYLIDENE)BIS[4-CHLORO- (OR) DDD

Waste Code: U061
Waste Description: BENZENE, 1,1'-(2,2,2-TRICHLOROETHYLIDENE)BIS[4-CHLORO- (OR) DDT

Waste Code: U062
Waste Description: CARBAMOTHIOIC ACID, BIS(1-METHYLETHYL)-, S-(2,3-DICHLORO-2-PROPENYL) ESTER (OR) DIALLATE

Waste Code: U063
Waste Description: DIBENZ[A,H]ANTHRACENE

Handler - Owner Operator:
Owner/Operator Indicator: Operator
Owner/Operator Name: SAM & ETHEL LOEFFLER
Legal Status: Private

RADIAC RESEARCH CORP (Continued) **1000245435**

Date Became Current:	19740101
Date Ended Current:	Not reported
Owner/Operator Address:	ALTON PKWY
Owner/Operator City,State,Zip:	SILVER SPRING, MD 20910
Owner/Operator Telephone:	Not reported
Owner/Operator Telephone Ext:	Not reported
Owner/Operator Fax:	Not reported
Owner/Operator Email:	Not reported
Owner/Operator Indicator:	Owner
Owner/Operator Name:	SAM & ETHEL LOEFFLER
Legal Status:	Private
Date Became Current:	19740105
Date Ended Current:	Not reported
Owner/Operator Address:	9115 ALTON PKWY
Owner/Operator City,State,Zip:	SILVER SPRINGS, MD 20910
Owner/Operator Telephone:	Not reported
Owner/Operator Telephone Ext:	Not reported
Owner/Operator Fax:	Not reported
Owner/Operator Email:	Not reported
Owner/Operator Indicator:	Operator
Owner/Operator Name:	JOHN V TEKIN ELLERY K FOLEY ARTHUR GREEN
Legal Status:	Private
Date Became Current:	Not reported
Date Ended Current:	Not reported
Owner/Operator Address:	261 KENT AVE
Owner/Operator City,State,Zip:	BROOKLYN, NY 11211
Owner/Operator Telephone:	718-963-2233
Owner/Operator Telephone Ext:	Not reported
Owner/Operator Fax:	Not reported
Owner/Operator Email:	Not reported
Owner/Operator Indicator:	Owner
Owner/Operator Name:	RADIAC RESEARCH CORP
Legal Status:	Private
Date Became Current:	19860101
Date Ended Current:	Not reported
Owner/Operator Address:	ALTON PKWY
Owner/Operator City,State,Zip:	SILVER SPRING, MD 20910
Owner/Operator Telephone:	Not reported
Owner/Operator Telephone Ext:	Not reported
Owner/Operator Fax:	Not reported
Owner/Operator Email:	Not reported
Owner/Operator Indicator:	Owner
Owner/Operator Name:	SAM & ETHEL LOEFFLER
Legal Status:	Private
Date Became Current:	19740105
Date Ended Current:	Not reported
Owner/Operator Address:	9115 ALTON PKWY
Owner/Operator City,State,Zip:	SILVER SPRINGS, MD 20910
Owner/Operator Telephone:	Not reported
Owner/Operator Telephone Ext:	Not reported
Owner/Operator Fax:	Not reported
Owner/Operator Email:	Not reported

RADIAC RESEARCH CORP (Continued) **1000245435**

Owner/Operator Indicator:	Operator
Owner/Operator Name:	NO NAME FOUND
Legal Status:	Private
Date Became Current:	19860101
Date Ended Current:	Not reported
Owner/Operator Address:	Not reported
Owner/Operator City,State,Zip:	Not reported
Owner/Operator Telephone:	Not reported
Owner/Operator Telephone Ext:	Not reported
Owner/Operator Fax:	Not reported
Owner/Operator Email:	Not reported

Owner/Operator Indicator:	Owner
Owner/Operator Name:	SAM & ETHEL LOEFFLER
Legal Status:	Private
Date Became Current:	19740105
Date Ended Current:	Not reported
Owner/Operator Address:	9115 ALTON PKWY
Owner/Operator City,State,Zip:	SILVER SPRINGS, MD 20910
Owner/Operator Telephone:	Not reported
Owner/Operator Telephone Ext:	Not reported
Owner/Operator Fax:	Not reported
Owner/Operator Email:	Not reported

Owner/Operator Indicator:	Operator
Owner/Operator Name:	RADIAC RESEARCH CORP
Legal Status:	Private
Date Became Current:	19860604
Date Ended Current:	Not reported
Owner/Operator Address:	Not reported
Owner/Operator City,State,Zip:	Not reported
Owner/Operator Telephone:	Not reported
Owner/Operator Telephone Ext:	Not reported
Owner/Operator Fax:	Not reported
Owner/Operator Email:	Not reported

Owner/Operator Indicator:	Operator
Owner/Operator Name:	SAM & ETHEL LOEFFLER
Legal Status:	Private
Date Became Current:	19740101
Date Ended Current:	Not reported
Owner/Operator Address:	ALTON PKWY
Owner/Operator City,State,Zip:	SILVER SPRING, MD 20910
Owner/Operator Telephone:	Not reported
Owner/Operator Telephone Ext:	Not reported
Owner/Operator Fax:	Not reported
Owner/Operator Email:	Not reported

Owner/Operator Indicator:	Operator
Owner/Operator Name:	RADIAC RESEARCH CORP
Legal Status:	Private
Date Became Current:	19860101
Date Ended Current:	Not reported
Owner/Operator Address:	Not reported
Owner/Operator City,State,Zip:	Not reported
Owner/Operator Telephone:	Not reported
Owner/Operator Telephone Ext:	Not reported

RADIAC RESEARCH CORP (Continued) **1000245435**

Owner/Operator Fax:	Not reported
Owner/Operator Email:	Not reported
Owner/Operator Indicator:	Operator
Owner/Operator Name:	RADIAC RESEARCH CORP
Legal Status:	Private
Date Became Current:	19860604
Date Ended Current:	Not reported
Owner/Operator Address:	Not reported
Owner/Operator City,State,Zip:	Not reported
Owner/Operator Telephone:	Not reported
Owner/Operator Telephone Ext:	Not reported
Owner/Operator Fax:	Not reported
Owner/Operator Email:	Not reported
Owner/Operator Indicator:	Owner
Owner/Operator Name:	JOHN TEKIN-ELLEREY FOLEY-ARTHUR GREEN
Legal Status:	Private
Date Became Current:	Not reported
Date Ended Current:	Not reported
Owner/Operator Address:	261 KENT AVE
Owner/Operator City,State,Zip:	BROOKLYN, NY 11211
Owner/Operator Telephone:	212-963-2233
Owner/Operator Telephone Ext:	Not reported
Owner/Operator Fax:	Not reported
Owner/Operator Email:	Not reported
Owner/Operator Indicator:	Owner
Owner/Operator Name:	SAM & ETHEL LOEFFLER
Legal Status:	Private
Date Became Current:	19740105
Date Ended Current:	Not reported
Owner/Operator Address:	9115 ALTON PKWY
Owner/Operator City,State,Zip:	SILVER SPRINGS, MD 20910
Owner/Operator Telephone:	Not reported
Owner/Operator Telephone Ext:	Not reported
Owner/Operator Fax:	Not reported
Owner/Operator Email:	Not reported
Owner/Operator Indicator:	Operator
Owner/Operator Name:	RADIAC RESEARCH CORP
Legal Status:	Private
Date Became Current:	19860604
Date Ended Current:	Not reported
Owner/Operator Address:	Not reported
Owner/Operator City,State,Zip:	Not reported
Owner/Operator Telephone:	Not reported
Owner/Operator Telephone Ext:	Not reported
Owner/Operator Fax:	Not reported
Owner/Operator Email:	Not reported
Owner/Operator Indicator:	Operator
Owner/Operator Name:	RADIAC RESEARCH CORP
Legal Status:	Private
Date Became Current:	19860604
Date Ended Current:	Not reported
Owner/Operator Address:	Not reported

RADIAC RESEARCH CORP (Continued) **1000245435**

Owner/Operator City,State,Zip: Not reported
Owner/Operator Telephone: Not reported
Owner/Operator Telephone Ext: Not reported
Owner/Operator Fax: Not reported
Owner/Operator Email: Not reported

Owner/Operator Indicator: Owner
Owner/Operator Name: SAM ETHEL LOEFFLER
Legal Status: Private
Date Became Current: 19740101
Date Ended Current: Not reported
Owner/Operator Address: ALTON PKWY
Owner/Operator City,State,Zip: SILVER SPRING, MD 20910
Owner/Operator Telephone: Not reported
Owner/Operator Telephone Ext: Not reported
Owner/Operator Fax: Not reported
Owner/Operator Email: Not reported

Historic Generators:
Receive Date: 19801119
Handler Name: RADIAC RESEARCH CORP
Federal Waste Generator Description: Not a generator, verified
State District Owner: NY
Large Quantity Handler of Universal Waste: No
Recognized Trader Importer: No
Recognized Trader Exporter: No
Spent Lead Acid Battery Importer: No
Spent Lead Acid Battery Exporter: No
Current Record: No
Non Storage Recycler Activity: Not reported
Electronic Manifest Broker: Not reported

Receive Date: 19990729
Handler Name: RADIAC RESEARCH CORP
Federal Waste Generator Description: Large Quantity Generator
State District Owner: NY
Large Quantity Handler of Universal Waste: No
Recognized Trader Importer: No
Recognized Trader Exporter: No
Spent Lead Acid Battery Importer: No
Spent Lead Acid Battery Exporter: No
Current Record: No
Non Storage Recycler Activity: Not reported
Electronic Manifest Broker: Not reported

Receive Date: 20060207
Handler Name: RADIAC RESEARCH CORP
Federal Waste Generator Description: Large Quantity Generator
State District Owner: Not reported
Large Quantity Handler of Universal Waste: No
Recognized Trader Importer: No
Recognized Trader Exporter: No
Spent Lead Acid Battery Importer: No
Spent Lead Acid Battery Exporter: No
Current Record: No
Non Storage Recycler Activity: Not reported
Electronic Manifest Broker: Not reported

RADIAC RESEARCH CORP (Continued) **1000245435**

Receive Date:	20070101
Handler Name: RADIAC RESEARCH CORP	
Federal Waste Generator Description:	Large Quantity Generator
State District Owner:	NY
Large Quantity Handler of Universal Waste:	No
Recognized Trader Importer:	No
Recognized Trader Exporter:	No
Spent Lead Acid Battery Importer:	No
Spent Lead Acid Battery Exporter:	No
Current Record:	No
Non Storage Recycler Activity:	Not reported
Electronic Manifest Broker:	Not reported

Receive Date:	20170525
Handler Name: RADIAC RESEARCH CORP	
Federal Waste Generator Description:	Conditionally Exempt Small Quantity Generator
State District Owner:	NY
Large Quantity Handler of Universal Waste:	No
Recognized Trader Importer:	No
Recognized Trader Exporter:	No
Spent Lead Acid Battery Importer:	No
Spent Lead Acid Battery Exporter:	No
Current Record:	No
Non Storage Recycler Activity:	No
Electronic Manifest Broker:	No

Receive Date:	20180814
Handler Name: RADIAC RESEARCH CORP	
Federal Waste Generator Description:	Not a generator, verified
State District Owner:	NY
Large Quantity Handler of Universal Waste:	No
Recognized Trader Importer:	No
Recognized Trader Exporter:	No
Spent Lead Acid Battery Importer:	No
Spent Lead Acid Battery Exporter:	No
Current Record:	No
Non Storage Recycler Activity:	No
Electronic Manifest Broker:	No

Receive Date:	19800721
Handler Name: RADIAC RESEARCH CORP	
Federal Waste Generator Description:	Not reported
State District Owner:	NY
Large Quantity Handler of Universal Waste:	No
Recognized Trader Importer:	No
Recognized Trader Exporter:	No
Spent Lead Acid Battery Importer:	No
Spent Lead Acid Battery Exporter:	No
Current Record:	No
Non Storage Recycler Activity:	Not reported
Electronic Manifest Broker:	Not reported

Receive Date:	20121002
Handler Name: RADIAC RESEARCH CORP	
Federal Waste Generator Description:	Conditionally Exempt Small Quantity Generator
State District Owner:	NY
Large Quantity Handler of Universal Waste:	No

RADIAC RESEARCH CORP (Continued) **1000245435**

Recognized Trader Importer:	No
Recognized Trader Exporter:	No
Spent Lead Acid Battery Importer:	No
Spent Lead Acid Battery Exporter:	No
Current Record:	No
Non Storage Recycler Activity:	Not reported
Electronic Manifest Broker:	Not reported

Receive Date:	20190305
Handler Name:	RADIAC RESEARCH CORP
Federal Waste Generator Description:	Not a generator, verified
State District Owner:	NY
Large Quantity Handler of Universal Waste:	No
Recognized Trader Importer:	No
Recognized Trader Exporter:	No
Spent Lead Acid Battery Importer:	No
Spent Lead Acid Battery Exporter:	No
Current Record:	Yes
Non Storage Recycler Activity:	No
Electronic Manifest Broker:	No

Receive Date:	19900301
Handler Name:	RADIAC RESEARCH CORPORATION
Federal Waste Generator Description:	Not a generator, verified
State District Owner:	NY
Large Quantity Handler of Universal Waste:	No
Recognized Trader Importer:	No
Recognized Trader Exporter:	No
Spent Lead Acid Battery Importer:	No
Spent Lead Acid Battery Exporter:	No
Current Record:	No
Non Storage Recycler Activity:	Not reported
Electronic Manifest Broker:	Not reported

Receive Date:	19920227
Handler Name:	RADIAC RESEARCH CORP
Federal Waste Generator Description:	Large Quantity Generator
State District Owner:	NY
Large Quantity Handler of Universal Waste:	No
Recognized Trader Importer:	No
Recognized Trader Exporter:	No
Spent Lead Acid Battery Importer:	No
Spent Lead Acid Battery Exporter:	No
Current Record:	No
Non Storage Recycler Activity:	Not reported
Electronic Manifest Broker:	Not reported

Receive Date:	19940325
Handler Name:	RADIAC RESEARCH CORP
Federal Waste Generator Description:	Not a generator, verified
State District Owner:	NY
Large Quantity Handler of Universal Waste:	No
Recognized Trader Importer:	No
Recognized Trader Exporter:	No
Spent Lead Acid Battery Importer:	No
Spent Lead Acid Battery Exporter:	No
Current Record:	No

RADIAC RESEARCH CORP (Continued) **1000245435**

Non Storage Recycler Activity: Not reported
Electronic Manifest Broker: Not reported

Receive Date: 19960306
Handler Name: RADIAC RESEARCH CORP.
Federal Waste Generator Description: Not a generator, verified
State District Owner: NY
Large Quantity Handler of Universal Waste: No
Recognized Trader Importer: No
Recognized Trader Exporter: No
Spent Lead Acid Battery Importer: No
Spent Lead Acid Battery Exporter: No
Current Record: No
Non Storage Recycler Activity: Not reported
Electronic Manifest Broker: Not reported

Receive Date: 19980227
Handler Name: RADIAC RESEARCH CORP
Federal Waste Generator Description: Small Quantity Generator
State District Owner: NY
Large Quantity Handler of Universal Waste: No
Recognized Trader Importer: No
Recognized Trader Exporter: No
Spent Lead Acid Battery Importer: No
Spent Lead Acid Battery Exporter: No
Current Record: No
Non Storage Recycler Activity: Not reported
Electronic Manifest Broker: Not reported

Receive Date: 20010101
Handler Name: RADIAC RESEARCH CORP.
Federal Waste Generator Description: Large Quantity Generator
State District Owner: NY
Large Quantity Handler of Universal Waste: No
Recognized Trader Importer: No
Recognized Trader Exporter: No
Spent Lead Acid Battery Importer: No
Spent Lead Acid Battery Exporter: No
Current Record: No
Non Storage Recycler Activity: Not reported
Electronic Manifest Broker: Not reported

Receive Date: 20020211
Handler Name: RADIAC RESEARCH CORP
Federal Waste Generator Description: Not a generator, verified
State District Owner: NY
Large Quantity Handler of Universal Waste: No
Recognized Trader Importer: No
Recognized Trader Exporter: No
Spent Lead Acid Battery Importer: No
Spent Lead Acid Battery Exporter: No
Current Record: No
Non Storage Recycler Activity: Not reported
Electronic Manifest Broker: Not reported

Receive Date: 20040223
Handler Name: RADIAC RESEARCH CORP

RADIAC RESEARCH CORP (Continued) **1000245435**

Federal Waste Generator Description:	Not a generator, verified
State District Owner:	Not reported
Large Quantity Handler of Universal Waste:	No
Recognized Trader Importer:	No
Recognized Trader Exporter:	No
Spent Lead Acid Battery Importer:	No
Spent Lead Acid Battery Exporter:	No
Current Record:	No
Non Storage Recycler Activity:	Not reported
Electronic Manifest Broker:	Not reported

Receive Date:	20060208
Handler Name:	RADIAC RESEARCH CORP
Federal Waste Generator Description:	Not a generator, verified
State District Owner:	Not reported
Large Quantity Handler of Universal Waste:	No
Recognized Trader Importer:	No
Recognized Trader Exporter:	No
Spent Lead Acid Battery Importer:	No
Spent Lead Acid Battery Exporter:	No
Current Record:	No
Non Storage Recycler Activity:	Not reported
Electronic Manifest Broker:	Not reported

List of NAICS Codes and Descriptions:

NAICS Code:	4841
NAICS Description:	GENERAL FREIGHT TRUCKING
NAICS Code:	48411
NAICS Description:	GENERAL FREIGHT TRUCKING, LOCAL
NAICS Code:	484121
NAICS Description:	GENERAL FREIGHT TRUCKING, LONG-DISTANCE, TRUCKLOAD
NAICS Code:	49311
NAICS Description:	GENERAL WAREHOUSING AND STORAGE
NAICS Code:	562
NAICS Description:	WASTE MANAGEMENT AND REMEDIATION SERVICES
NAICS Code:	562112
NAICS Description:	HAZARDOUS WASTE COLLECTION
NAICS Code:	562211
NAICS Description:	HAZARDOUS WASTE TREATMENT AND DISPOSAL

Facility Has Received Notices of Violation:

Found Violation:	No
Agency Which Determined Violation:	Not reported
Violation Short Description:	Not reported
Date Violation was Determined:	Not reported
Actual Return to Compliance Date:	Not reported
Return to Compliance Qualifier:	Not reported
Violation Responsible Agency:	Not reported
Scheduled Compliance Date:	Not reported
Enforcement Identifier:	Not reported

RADIAC RESEARCH CORP (Continued) **1000245435**

Date of Enforcement Action: Not reported
Enforcement Responsible Agency: Not reported
Enforcement Docket Number: Not reported
Enforcement Attorney: Not reported
Corrective Action Component: Not reported
Appeal Initiated Date: Not reported
Appeal Resolution Date: Not reported
Disposition Status Date: Not reported
Disposition Status: Not reported
Disposition Status Description: Not reported
Consent/Final Order Sequence Number: Not reported
Consent/Final Order Respondent Name: Not reported
Consent/Final Order Lead Agency: Not reported
Enforcement Type: Not reported
Enforcement Responsible Person: Not reported
Enforcement Responsible Sub-Organization: Not reported
SEP Sequence Number: Not reported
SEP Expenditure Amount: Not reported
SEP Scheduled Completion Date: Not reported
SEP Actual Date: Not reported
SEP Defaulted Date: Not reported
SEP Type: Not reported
SEP Type Description: Not reported
Proposed Amount: Not reported
Final Monetary Amount: Not reported
Paid Amount: Not reported
Final Count: Not reported
Final Amount: Not reported

Found Violation: No
Agency Which Determined Violation: Not reported
Violation Short Description: Not reported
Date Violation was Determined: Not reported
Actual Return to Compliance Date: Not reported
Return to Compliance Qualifier: Not reported
Violation Responsible Agency: Not reported
Scheduled Compliance Date: Not reported
Enforcement Identifier: Not reported
Date of Enforcement Action: Not reported
Enforcement Responsible Agency: Not reported
Enforcement Docket Number: Not reported
Enforcement Attorney: Not reported
Corrective Action Component: Not reported
Appeal Initiated Date: Not reported
Appeal Resolution Date: Not reported
Disposition Status Date: Not reported
Disposition Status: Not reported
Disposition Status Description: Not reported
Consent/Final Order Sequence Number: Not reported
Consent/Final Order Respondent Name: Not reported
Consent/Final Order Lead Agency: Not reported
Enforcement Type: Not reported
Enforcement Responsible Person: Not reported
Enforcement Responsible Sub-Organization: Not reported
SEP Sequence Number: Not reported
SEP Expenditure Amount: Not reported
SEP Scheduled Completion Date: Not reported

RADIAC RESEARCH CORP (Continued) **1000245435**

SEP Actual Date: Not reported
SEP Defaulted Date: Not reported
SEP Type: Not reported
SEP Type Description: Not reported
Proposed Amount: Not reported
Final Monetary Amount: Not reported
Paid Amount: Not reported
Final Count: Not reported
Final Amount: Not reported

Found Violation: No
Agency Which Determined Violation: Not reported
Violation Short Description: Not reported
Date Violation was Determined: Not reported
Actual Return to Compliance Date: Not reported
Return to Compliance Qualifier: Not reported
Violation Responsible Agency: Not reported
Scheduled Compliance Date: Not reported
Enforcement Identifier: Not reported
Date of Enforcement Action: Not reported
Enforcement Responsible Agency: Not reported
Enforcement Docket Number: Not reported
Enforcement Attorney: Not reported
Corrective Action Component: Not reported
Appeal Initiated Date: Not reported
Appeal Resolution Date: Not reported
Disposition Status Date: Not reported
Disposition Status: Not reported
Disposition Status Description: Not reported
Consent/Final Order Sequence Number: Not reported
Consent/Final Order Respondent Name: Not reported
Consent/Final Order Lead Agency: Not reported
Enforcement Type: Not reported
Enforcement Responsible Person: Not reported
Enforcement Responsible Sub-Organization: Not reported
SEP Sequence Number: Not reported
SEP Expenditure Amount: Not reported
SEP Scheduled Completion Date: Not reported
SEP Actual Date: Not reported
SEP Defaulted Date: Not reported
SEP Type: Not reported
SEP Type Description: Not reported
Proposed Amount: Not reported
Final Monetary Amount: Not reported
Paid Amount: Not reported
Final Count: Not reported
Final Amount: Not reported

Found Violation: Yes
Agency Which Determined Violation: State
Violation Short Description: Transporters - Manifest and Recordkeeping
Date Violation was Determined: 20010508
Actual Return to Compliance Date: 20010621
Return to Compliance Qualifier: Observed
Violation Responsible Agency: State
Scheduled Compliance Date: Not reported
Enforcement Identifier: 001

RADIAC RESEARCH CORP (Continued) **1000245435**

Date of Enforcement Action:	20020508
Enforcement Responsible Agency:	State
Enforcement Docket Number:	Not reported
Enforcement Attorney:	Not reported
Corrective Action Component:	No
Appeal Initiated Date:	Not reported
Appeal Resolution Date:	Not reported
Disposition Status Date:	Not reported
Disposition Status:	Not reported
Disposition Status Description:	Not reported
Consent/Final Order Sequence Number:	Not reported
Consent/Final Order Respondent Name:	Not reported
Consent/Final Order Lead Agency:	Not reported
Enforcement Type:	WRITTEN INFORMAL
Enforcement Responsible Person:	TORTG
Enforcement Responsible Sub-Organization:	T
SEP Sequence Number:	Not reported
SEP Expenditure Amount:	Not reported
SEP Scheduled Completion Date:	Not reported
SEP Actual Date:	Not reported
SEP Defaulted Date:	Not reported
SEP Type:	Not reported
SEP Type Description:	Not reported
Proposed Amount:	Not reported
Final Monetary Amount:	Not reported
Paid Amount:	Not reported
Final Count:	Not reported
Final Amount:	Not reported

Found Violation:	No
Agency Which Determined Violation:	Not reported
Violation Short Description:	Not reported
Date Violation was Determined:	Not reported
Actual Return to Compliance Date:	Not reported
Return to Compliance Qualifier:	Not reported
Violation Responsible Agency:	Not reported
Scheduled Compliance Date:	Not reported
Enforcement Identifier:	Not reported
Date of Enforcement Action:	Not reported
Enforcement Responsible Agency:	Not reported
Enforcement Docket Number:	Not reported
Enforcement Attorney:	Not reported
Corrective Action Component:	Not reported
Appeal Initiated Date:	Not reported
Appeal Resolution Date:	Not reported
Disposition Status Date:	Not reported
Disposition Status:	Not reported
Disposition Status Description:	Not reported
Consent/Final Order Sequence Number:	Not reported
Consent/Final Order Respondent Name:	Not reported
Consent/Final Order Lead Agency:	Not reported
Enforcement Type:	Not reported
Enforcement Responsible Person:	Not reported
Enforcement Responsible Sub-Organization:	Not reported
SEP Sequence Number:	Not reported
SEP Expenditure Amount:	Not reported
SEP Scheduled Completion Date:	Not reported

RADIAC RESEARCH CORP (Continued) **1000245435**

SEP Actual Date: Not reported
SEP Defaulted Date: Not reported
SEP Type: Not reported
SEP Type Description: Not reported
Proposed Amount: Not reported
Final Monetary Amount: Not reported
Paid Amount: Not reported
Final Count: Not reported
Final Amount: Not reported

Found Violation: No
Agency Which Determined Violation: Not reported
Violation Short Description: Not reported
Date Violation was Determined: Not reported
Actual Return to Compliance Date: Not reported
Return to Compliance Qualifier: Not reported
Violation Responsible Agency: Not reported
Scheduled Compliance Date: Not reported
Enforcement Identifier: Not reported
Date of Enforcement Action: Not reported
Enforcement Responsible Agency: Not reported
Enforcement Docket Number: Not reported
Enforcement Attorney: Not reported
Corrective Action Component: Not reported
Appeal Initiated Date: Not reported
Appeal Resolution Date: Not reported
Disposition Status Date: Not reported
Disposition Status: Not reported
Disposition Status Description: Not reported
Consent/Final Order Sequence Number: Not reported
Consent/Final Order Respondent Name: Not reported
Consent/Final Order Lead Agency: Not reported
Enforcement Type: Not reported
Enforcement Responsible Person: Not reported
Enforcement Responsible Sub-Organization: Not reported
SEP Sequence Number: Not reported
SEP Expenditure Amount: Not reported
SEP Scheduled Completion Date: Not reported
SEP Actual Date: Not reported
SEP Defaulted Date: Not reported
SEP Type: Not reported
SEP Type Description: Not reported
Proposed Amount: Not reported
Final Monetary Amount: Not reported
Paid Amount: Not reported
Final Count: Not reported
Final Amount: Not reported

Found Violation: No
Agency Which Determined Violation: Not reported
Violation Short Description: Not reported
Date Violation was Determined: Not reported
Actual Return to Compliance Date: Not reported
Return to Compliance Qualifier: Not reported
Violation Responsible Agency: Not reported
Scheduled Compliance Date: Not reported
Enforcement Identifier: Not reported

RADIAC RESEARCH CORP (Continued) **1000245435**

Date of Enforcement Action: Not reported
Enforcement Responsible Agency: Not reported
Enforcement Docket Number: Not reported
Enforcement Attorney: Not reported
Corrective Action Component: Not reported
Appeal Initiated Date: Not reported
Appeal Resolution Date: Not reported
Disposition Status Date: Not reported
Disposition Status: Not reported
Disposition Status Description: Not reported
Consent/Final Order Sequence Number: Not reported
Consent/Final Order Respondent Name: Not reported
Consent/Final Order Lead Agency: Not reported
Enforcement Type: Not reported
Enforcement Responsible Person: Not reported
Enforcement Responsible Sub-Organization: Not reported
SEP Sequence Number: Not reported
SEP Expenditure Amount: Not reported
SEP Scheduled Completion Date: Not reported
SEP Actual Date: Not reported
SEP Defaulted Date: Not reported
SEP Type: Not reported
SEP Type Description: Not reported
Proposed Amount: Not reported
Final Monetary Amount: Not reported
Paid Amount: Not reported
Final Count: Not reported
Final Amount: Not reported

Found Violation: No
Agency Which Determined Violation: Not reported
Violation Short Description: Not reported
Date Violation was Determined: Not reported
Actual Return to Compliance Date: Not reported
Return to Compliance Qualifier: Not reported
Violation Responsible Agency: Not reported
Scheduled Compliance Date: Not reported
Enforcement Identifier: Not reported
Date of Enforcement Action: Not reported
Enforcement Responsible Agency: Not reported
Enforcement Docket Number: Not reported
Enforcement Attorney: Not reported
Corrective Action Component: Not reported
Appeal Initiated Date: Not reported
Appeal Resolution Date: Not reported
Disposition Status Date: Not reported
Disposition Status: Not reported
Disposition Status Description: Not reported
Consent/Final Order Sequence Number: Not reported
Consent/Final Order Respondent Name: Not reported
Consent/Final Order Lead Agency: Not reported
Enforcement Type: Not reported
Enforcement Responsible Person: Not reported
Enforcement Responsible Sub-Organization: Not reported
SEP Sequence Number: Not reported
SEP Expenditure Amount: Not reported
SEP Scheduled Completion Date: Not reported

RADIAC RESEARCH CORP (Continued) **1000245435**

SEP Actual Date: Not reported
SEP Defaulted Date: Not reported
SEP Type: Not reported
SEP Type Description: Not reported
Proposed Amount: Not reported
Final Monetary Amount: Not reported
Paid Amount: Not reported
Final Count: Not reported
Final Amount: Not reported

Found Violation: No
Agency Which Determined Violation: Not reported
Violation Short Description: Not reported
Date Violation was Determined: Not reported
Actual Return to Compliance Date: Not reported
Return to Compliance Qualifier: Not reported
Violation Responsible Agency: Not reported
Scheduled Compliance Date: Not reported
Enforcement Identifier: Not reported
Date of Enforcement Action: Not reported
Enforcement Responsible Agency: Not reported
Enforcement Docket Number: Not reported
Enforcement Attorney: Not reported
Corrective Action Component: Not reported
Appeal Initiated Date: Not reported
Appeal Resolution Date: Not reported
Disposition Status Date: Not reported
Disposition Status: Not reported
Disposition Status Description: Not reported
Consent/Final Order Sequence Number: Not reported
Consent/Final Order Respondent Name: Not reported
Consent/Final Order Lead Agency: Not reported
Enforcement Type: Not reported
Enforcement Responsible Person: Not reported
Enforcement Responsible Sub-Organization: Not reported
SEP Sequence Number: Not reported
SEP Expenditure Amount: Not reported
SEP Scheduled Completion Date: Not reported
SEP Actual Date: Not reported
SEP Defaulted Date: Not reported
SEP Type: Not reported
SEP Type Description: Not reported
Proposed Amount: Not reported
Final Monetary Amount: Not reported
Paid Amount: Not reported
Final Count: Not reported
Final Amount: Not reported

Found Violation: No
Agency Which Determined Violation: Not reported
Violation Short Description: Not reported
Date Violation was Determined: Not reported
Actual Return to Compliance Date: Not reported
Return to Compliance Qualifier: Not reported
Violation Responsible Agency: Not reported
Scheduled Compliance Date: Not reported
Enforcement Identifier: Not reported

RADIAC RESEARCH CORP (Continued) **1000245435**

Date of Enforcement Action: Not reported
Enforcement Responsible Agency: Not reported
Enforcement Docket Number: Not reported
Enforcement Attorney: Not reported
Corrective Action Component: Not reported
Appeal Initiated Date: Not reported
Appeal Resolution Date: Not reported
Disposition Status Date: Not reported
Disposition Status: Not reported
Disposition Status Description: Not reported
Consent/Final Order Sequence Number: Not reported
Consent/Final Order Respondent Name: Not reported
Consent/Final Order Lead Agency: Not reported
Enforcement Type: Not reported
Enforcement Responsible Person: Not reported
Enforcement Responsible Sub-Organization: Not reported
SEP Sequence Number: Not reported
SEP Expenditure Amount: Not reported
SEP Scheduled Completion Date: Not reported
SEP Actual Date: Not reported
SEP Defaulted Date: Not reported
SEP Type: Not reported
SEP Type Description: Not reported
Proposed Amount: Not reported
Final Monetary Amount: Not reported
Paid Amount: Not reported
Final Count: Not reported
Final Amount: Not reported

Found Violation: No
Agency Which Determined Violation: Not reported
Violation Short Description: Not reported
Date Violation was Determined: Not reported
Actual Return to Compliance Date: Not reported
Return to Compliance Qualifier: Not reported
Violation Responsible Agency: Not reported
Scheduled Compliance Date: Not reported
Enforcement Identifier: Not reported
Date of Enforcement Action: Not reported
Enforcement Responsible Agency: Not reported
Enforcement Docket Number: Not reported
Enforcement Attorney: Not reported
Corrective Action Component: Not reported
Appeal Initiated Date: Not reported
Appeal Resolution Date: Not reported
Disposition Status Date: Not reported
Disposition Status: Not reported
Disposition Status Description: Not reported
Consent/Final Order Sequence Number: Not reported
Consent/Final Order Respondent Name: Not reported
Consent/Final Order Lead Agency: Not reported
Enforcement Type: Not reported
Enforcement Responsible Person: Not reported
Enforcement Responsible Sub-Organization: Not reported
SEP Sequence Number: Not reported
SEP Expenditure Amount: Not reported
SEP Scheduled Completion Date: Not reported

RADIAC RESEARCH CORP (Continued) **1000245435**

SEP Actual Date: Not reported
SEP Defaulted Date: Not reported
SEP Type: Not reported
SEP Type Description: Not reported
Proposed Amount: Not reported
Final Monetary Amount: Not reported
Paid Amount: Not reported
Final Count: Not reported
Final Amount: Not reported

Found Violation: Yes
Agency Which Determined Violation: State
Violation Short Description: Universal Waste - Small Quantity Handlers
Date Violation was Determined: 20061103
Actual Return to Compliance Date: 20080905
Return to Compliance Qualifier: Documented
Violation Responsible Agency: State
Scheduled Compliance Date: Not reported
Enforcement Identifier: 001
Date of Enforcement Action: 20080728
Enforcement Responsible Agency: State
Enforcement Docket Number: 2-20071105-455
Enforcement Attorney: LO
Corrective Action Component: No
Appeal Initiated Date: Not reported
Appeal Resolution Date: Not reported
Disposition Status Date: 20080905
Disposition Status: AS
Disposition Status Description: ACTION SATISFIED (CASE CLOSED)
Consent/Final Order Sequence Number:Not reported
Consent/Final Order Respondent Name: Not reported
Consent/Final Order Lead Agency: Not reported
Enforcement Type: FINAL 3008(A) COMPLIANCE ORDER
Enforcement Responsible Person: NYHHN
Enforcement Responsible Sub-Organization: R2
SEP Sequence Number: Not reported
SEP Expenditure Amount: Not reported
SEP Scheduled Completion Date: Not reported
SEP Actual Date: Not reported
SEP Defaulted Date: Not reported
SEP Type: Not reported
SEP Type Description: Not reported
Proposed Amount: Not reported
Final Monetary Amount: 5000
Paid Amount: 5000
Final Count: 1
Final Amount: 5000

Found Violation: No
Agency Which Determined Violation: Not reported
Violation Short Description: Not reported
Date Violation was Determined: Not reported
Actual Return to Compliance Date: Not reported
Return to Compliance Qualifier: Not reported
Violation Responsible Agency: Not reported
Scheduled Compliance Date: Not reported
Enforcement Identifier: Not reported

RADIAC RESEARCH CORP (Continued) **1000245435**

Date of Enforcement Action: Not reported
Enforcement Responsible Agency: Not reported
Enforcement Docket Number: Not reported
Enforcement Attorney: Not reported
Corrective Action Component: Not reported
Appeal Initiated Date: Not reported
Appeal Resolution Date: Not reported
Disposition Status Date: Not reported
Disposition Status: Not reported
Disposition Status Description: Not reported
Consent/Final Order Sequence Number:Not reported
Consent/Final Order Respondent Name: Not reported
Consent/Final Order Lead Agency: Not reported
Enforcement Type: Not reported
Enforcement Responsible Person: Not reported
Enforcement Responsible Sub-Organization: Not reported
SEP Sequence Number: Not reported
SEP Expenditure Amount: Not reported
SEP Scheduled Completion Date: Not reported
SEP Actual Date: Not reported
SEP Defaulted Date: Not reported
SEP Type: Not reported
SEP Type Description: Not reported
Proposed Amount: Not reported
Final Monetary Amount: Not reported
Paid Amount: Not reported
Final Count: Not reported
Final Amount: Not reported

Found Violation: Yes
Agency Which Determined Violation: State
Violation Short Description: TSD - Manifest/Records/Reporting
Date Violation was Determined: 19941216
Actual Return to Compliance Date: 19950130
Return to Compliance Qualifier: Observed
Violation Responsible Agency: State
Scheduled Compliance Date: 19950116
Enforcement Identifier: 000
Date of Enforcement Action: 19941216
Enforcement Responsible Agency: State
Enforcement Docket Number: Not reported
Enforcement Attorney: NY
Corrective Action Component: No
Appeal Initiated Date: Not reported
Appeal Resolution Date: Not reported
Disposition Status Date: Not reported
Disposition Status: Not reported
Disposition Status Description: Not reported
Consent/Final Order Sequence Number:Not reported
Consent/Final Order Respondent Name: Not reported
Consent/Final Order Lead Agency: Not reported
Enforcement Type: WRITTEN INFORMAL
Enforcement Responsible Person: NYHHN
Enforcement Responsible Sub-Organization: R2
SEP Sequence Number: Not reported
SEP Expenditure Amount: Not reported
SEP Scheduled Completion Date: Not reported

RADIAC RESEARCH CORP (Continued) **1000245435**

SEP Actual Date: Not reported
SEP Defaulted Date: Not reported
SEP Type: Not reported
SEP Type Description: Not reported
Proposed Amount: Not reported
Final Monetary Amount: Not reported
Paid Amount: Not reported
Final Count: Not reported
Final Amount: Not reported

Found Violation: No
Agency Which Determined Violation: Not reported
Violation Short Description: Not reported
Date Violation was Determined: Not reported
Actual Return to Compliance Date: Not reported
Return to Compliance Qualifier: Not reported
Violation Responsible Agency: Not reported
Scheduled Compliance Date: Not reported
Enforcement Identifier: Not reported
Date of Enforcement Action: Not reported
Enforcement Responsible Agency: Not reported
Enforcement Docket Number: Not reported
Enforcement Attorney: Not reported
Corrective Action Component: Not reported
Appeal Initiated Date: Not reported
Appeal Resolution Date: Not reported
Disposition Status Date: Not reported
Disposition Status: Not reported
Disposition Status Description: Not reported
Consent/Final Order Sequence Number: Not reported
Consent/Final Order Respondent Name: Not reported
Consent/Final Order Lead Agency: Not reported
Enforcement Type: Not reported
Enforcement Responsible Person: Not reported
Enforcement Responsible Sub-Organization: Not reported
SEP Sequence Number: Not reported
SEP Expenditure Amount: Not reported
SEP Scheduled Completion Date: Not reported
SEP Actual Date: Not reported
SEP Defaulted Date: Not reported
SEP Type: Not reported
SEP Type Description: Not reported
Proposed Amount: Not reported
Final Monetary Amount: Not reported
Paid Amount: Not reported
Final Count: Not reported
Final Amount: Not reported

Found Violation: No
Agency Which Determined Violation: Not reported
Violation Short Description: Not reported
Date Violation was Determined: Not reported
Actual Return to Compliance Date: Not reported
Return to Compliance Qualifier: Not reported
Violation Responsible Agency: Not reported
Scheduled Compliance Date: Not reported
Enforcement Identifier: Not reported

RADIAC RESEARCH CORP (Continued) **1000245435**

Date of Enforcement Action: Not reported
Enforcement Responsible Agency: Not reported
Enforcement Docket Number: Not reported
Enforcement Attorney: Not reported
Corrective Action Component: Not reported
Appeal Initiated Date: Not reported
Appeal Resolution Date: Not reported
Disposition Status Date: Not reported
Disposition Status: Not reported
Disposition Status Description: Not reported
Consent/Final Order Sequence Number:Not reported
Consent/Final Order Respondent Name: Not reported
Consent/Final Order Lead Agency: Not reported
Enforcement Type: Not reported
Enforcement Responsible Person: Not reported
Enforcement Responsible Sub-Organization: Not reported
SEP Sequence Number: Not reported
SEP Expenditure Amount: Not reported
SEP Scheduled Completion Date: Not reported
SEP Actual Date: Not reported
SEP Defaulted Date: Not reported
SEP Type: Not reported
SEP Type Description: Not reported
Proposed Amount: Not reported
Final Monetary Amount: Not reported
Paid Amount: Not reported
Final Count: Not reported
Final Amount: Not reported

Found Violation: No
Agency Which Determined Violation: Not reported
Violation Short Description: Not reported
Date Violation was Determined: Not reported
Actual Return to Compliance Date: Not reported
Return to Compliance Qualifier: Not reported
Violation Responsible Agency: Not reported
Scheduled Compliance Date: Not reported
Enforcement Identifier: Not reported
Date of Enforcement Action: Not reported
Enforcement Responsible Agency: Not reported
Enforcement Docket Number: Not reported
Enforcement Attorney: Not reported
Corrective Action Component: Not reported
Appeal Initiated Date: Not reported
Appeal Resolution Date: Not reported
Disposition Status Date: Not reported
Disposition Status: Not reported
Disposition Status Description: Not reported
Consent/Final Order Sequence Number:Not reported
Consent/Final Order Respondent Name: Not reported
Consent/Final Order Lead Agency: Not reported
Enforcement Type: Not reported
Enforcement Responsible Person: Not reported
Enforcement Responsible Sub-Organization: Not reported
SEP Sequence Number: Not reported
SEP Expenditure Amount: Not reported
SEP Scheduled Completion Date: Not reported

RADIAC RESEARCH CORP (Continued) **1000245435**

SEP Actual Date: Not reported
SEP Defaulted Date: Not reported
SEP Type: Not reported
SEP Type Description: Not reported
Proposed Amount: Not reported
Final Monetary Amount: Not reported
Paid Amount: Not reported
Final Count: Not reported
Final Amount: Not reported

Found Violation: Yes
Agency Which Determined Violation: EPA
Violation Short Description: TSD - Preparedness and Prevention
Date Violation was Determined: 19950607
Actual Return to Compliance Date: 19960708
Return to Compliance Qualifier: Observed
Violation Responsible Agency: EPA
Scheduled Compliance Date: 19950712
Enforcement Identifier: 000
Date of Enforcement Action: 19960628
Enforcement Responsible Agency: EPA
Enforcement Docket Number: 02-1996-0117
Enforcement Attorney: R2DF
Corrective Action Component: No
Appeal Initiated Date: Not reported
Appeal Resolution Date: Not reported
Disposition Status Date: Not reported
Disposition Status: Not reported
Disposition Status Description: Not reported
Consent/Final Order Sequence Number: Not reported
Consent/Final Order Respondent Name: Not reported
Consent/Final Order Lead Agency: Not reported
Enforcement Type: INITIAL 3008(A) COMPLIANCE
Enforcement Responsible Person: R2MD
Enforcement Responsible Sub-Organization: RCB
SEP Sequence Number: Not reported
SEP Expenditure Amount: Not reported
SEP Scheduled Completion Date: Not reported
SEP Actual Date: Not reported
SEP Defaulted Date: Not reported
SEP Type: Not reported
SEP Type Description: Not reported
Proposed Amount: Not reported
Final Monetary Amount: Not reported
Paid Amount: Not reported
Final Count: Not reported
Final Amount: Not reported

Found Violation: Yes
Agency Which Determined Violation: State
Violation Short Description: TSD - General
Date Violation was Determined: 19970428
Actual Return to Compliance Date: 20000404
Return to Compliance Qualifier: Observed
Violation Responsible Agency: State
Scheduled Compliance Date: Not reported
Enforcement Identifier: 000

RADIAC RESEARCH CORP (Continued) **1000245435**

Date of Enforcement Action:	19971002
Enforcement Responsible Agency:	State
Enforcement Docket Number:	Not reported
Enforcement Attorney:	NYMA
Corrective Action Component:	No
Appeal Initiated Date:	Not reported
Appeal Resolution Date:	Not reported
Disposition Status Date:	Not reported
Disposition Status:	Not reported
Disposition Status Description:	Not reported
Consent/Final Order Sequence Number:	Not reported
Consent/Final Order Respondent Name:	Not reported
Consent/Final Order Lead Agency:	Not reported
Enforcement Type:	INITIAL 3008(A) COMPLIANCE
Enforcement Responsible Person:	NYHHN
Enforcement Responsible Sub-Organization:	R2
SEP Sequence Number:	Not reported
SEP Expenditure Amount:	Not reported
SEP Scheduled Completion Date:	Not reported
SEP Actual Date:	Not reported
SEP Defaulted Date:	Not reported
SEP Type:	Not reported
SEP Type Description:	Not reported
Proposed Amount:	1200
Final Monetary Amount:	Not reported
Paid Amount:	Not reported
Final Count:	Not reported
Final Amount:	Not reported

Found Violation:	No
Agency Which Determined Violation:	Not reported
Violation Short Description:	Not reported
Date Violation was Determined:	Not reported
Actual Return to Compliance Date:	Not reported
Return to Compliance Qualifier:	Not reported
Violation Responsible Agency:	Not reported
Scheduled Compliance Date:	Not reported
Enforcement Identifier:	Not reported
Date of Enforcement Action:	Not reported
Enforcement Responsible Agency:	Not reported
Enforcement Docket Number:	Not reported
Enforcement Attorney:	Not reported
Corrective Action Component:	Not reported
Appeal Initiated Date:	Not reported
Appeal Resolution Date:	Not reported
Disposition Status Date:	Not reported
Disposition Status:	Not reported
Disposition Status Description:	Not reported
Consent/Final Order Sequence Number:	Not reported
Consent/Final Order Respondent Name:	Not reported
Consent/Final Order Lead Agency:	Not reported
Enforcement Type:	Not reported
Enforcement Responsible Person:	Not reported
Enforcement Responsible Sub-Organization:	Not reported
SEP Sequence Number:	Not reported
SEP Expenditure Amount:	Not reported
SEP Scheduled Completion Date:	Not reported

RADIAC RESEARCH CORP (Continued) **1000245435**

SEP Actual Date:	Not reported
SEP Defaulted Date:	Not reported
SEP Type:	Not reported
SEP Type Description:	Not reported
Proposed Amount:	Not reported
Final Monetary Amount:	Not reported
Paid Amount:	Not reported
Final Count:	Not reported
Final Amount:	Not reported
Found Violation:	Yes
Agency Which Determined Violation:	State
Violation Short Description:	LDR - General
Date Violation was Determined:	19990927
Actual Return to Compliance Date:	20000404
Return to Compliance Qualifier:	Observed
Violation Responsible Agency:	State
Scheduled Compliance Date:	20000504
Enforcement Identifier:	000
Date of Enforcement Action:	20000404
Enforcement Responsible Agency:	State
Enforcement Docket Number:	Not reported
Enforcement Attorney:	NYSH
Corrective Action Component:	No
Appeal Initiated Date:	Not reported
Appeal Resolution Date:	Not reported
Disposition Status Date:	Not reported
Disposition Status:	Not reported
Disposition Status Description:	Not reported
Consent/Final Order Sequence Number:	Not reported
Consent/Final Order Respondent Name:	Not reported
Consent/Final Order Lead Agency:	Not reported
Enforcement Type:	FINAL 3008(A) COMPLIANCE ORDER
Enforcement Responsible Person:	NYHHN
Enforcement Responsible Sub-Organization:	R2
SEP Sequence Number:	Not reported
SEP Expenditure Amount:	Not reported
SEP Scheduled Completion Date:	Not reported
SEP Actual Date:	Not reported
SEP Defaulted Date:	Not reported
SEP Type:	Not reported
SEP Type Description:	Not reported
Proposed Amount:	Not reported
Final Monetary Amount:	20000
Paid Amount:	20000
Final Count:	1
Final Amount:	20000
Found Violation:	No
Agency Which Determined Violation:	Not reported
Violation Short Description:	Not reported
Date Violation was Determined:	Not reported
Actual Return to Compliance Date:	Not reported
Return to Compliance Qualifier:	Not reported
Violation Responsible Agency:	Not reported
Scheduled Compliance Date:	Not reported
Enforcement Identifier:	Not reported

RADIAC RESEARCH CORP (Continued) **1000245435**

Date of Enforcement Action: Not reported
Enforcement Responsible Agency: Not reported
Enforcement Docket Number: Not reported
Enforcement Attorney: Not reported
Corrective Action Component: Not reported
Appeal Initiated Date: Not reported
Appeal Resolution Date: Not reported
Disposition Status Date: Not reported
Disposition Status: Not reported
Disposition Status Description: Not reported
Consent/Final Order Sequence Number: Not reported
Consent/Final Order Respondent Name: Not reported
Consent/Final Order Lead Agency: Not reported
Enforcement Type: Not reported
Enforcement Responsible Person: Not reported
Enforcement Responsible Sub-Organization: Not reported
SEP Sequence Number: Not reported
SEP Expenditure Amount: Not reported
SEP Scheduled Completion Date: Not reported
SEP Actual Date: Not reported
SEP Defaulted Date: Not reported
SEP Type: Not reported
SEP Type Description: Not reported
Proposed Amount: Not reported
Final Monetary Amount: Not reported
Paid Amount: Not reported
Final Count: Not reported
Final Amount: Not reported

Found Violation: Yes
Agency Which Determined Violation: EPA
Violation Short Description: Permits - Application
Date Violation was Determined: 19960628
Actual Return to Compliance Date: 19960708
Return to Compliance Qualifier: Observed
Violation Responsible Agency: EPA
Scheduled Compliance Date: 19970131
Enforcement Identifier: 000
Date of Enforcement Action: 19960628
Enforcement Responsible Agency: EPA
Enforcement Docket Number: 02-1996-0117
Enforcement Attorney: R2DF
Corrective Action Component: No
Appeal Initiated Date: Not reported
Appeal Resolution Date: Not reported
Disposition Status Date: Not reported
Disposition Status: Not reported
Disposition Status Description: Not reported
Consent/Final Order Sequence Number: Not reported
Consent/Final Order Respondent Name: Not reported
Consent/Final Order Lead Agency: Not reported
Enforcement Type: INITIAL 3008(A) COMPLIANCE
Enforcement Responsible Person: R2MD
Enforcement Responsible Sub-Organization: RCB
SEP Sequence Number: Not reported
SEP Expenditure Amount: Not reported
SEP Scheduled Completion Date: Not reported

RADIAC RESEARCH CORP (Continued) **1000245435**

SEP Actual Date: Not reported
SEP Defaulted Date: Not reported
SEP Type: Not reported
SEP Type Description: Not reported
Proposed Amount: Not reported
Final Monetary Amount: Not reported
Paid Amount: Not reported
Final Count: Not reported
Final Amount: Not reported

Found Violation: Yes
Agency Which Determined Violation: State
Violation Short Description: LDR - General
Date Violation was Determined: 19970428
Actual Return to Compliance Date: 20000404
Return to Compliance Qualifier: Observed
Violation Responsible Agency: State
Scheduled Compliance Date: Not reported
Enforcement Identifier: 000
Date of Enforcement Action: 19971002
Enforcement Responsible Agency: State
Enforcement Docket Number: Not reported
Enforcement Attorney: NYMA
Corrective Action Component: No
Appeal Initiated Date: Not reported
Appeal Resolution Date: Not reported
Disposition Status Date: Not reported
Disposition Status: Not reported
Disposition Status Description: Not reported
Consent/Final Order Sequence Number:Not reported
Consent/Final Order Respondent Name: Not reported
Consent/Final Order Lead Agency: Not reported
Enforcement Type: INITIAL 3008(A) COMPLIANCE
Enforcement Responsible Person: NYHHN
Enforcement Responsible Sub-Organization: R2
SEP Sequence Number: Not reported
SEP Expenditure Amount: Not reported
SEP Scheduled Completion Date: Not reported
SEP Actual Date: Not reported
SEP Defaulted Date: Not reported
SEP Type: Not reported
SEP Type Description: Not reported
Proposed Amount: 1200
Final Monetary Amount: Not reported
Paid Amount: Not reported
Final Count: Not reported
Final Amount: Not reported

Found Violation: Yes
Agency Which Determined Violation: EPA
Violation Short Description: TSD - General Facility Standards
Date Violation was Determined: 19960628
Actual Return to Compliance Date: 19960708
Return to Compliance Qualifier: Observed
Violation Responsible Agency: EPA
Scheduled Compliance Date: 19960708
Enforcement Identifier: 000

RADIAC RESEARCH CORP (Continued) **1000245435**

Date of Enforcement Action: 19960628
Enforcement Responsible Agency: EPA
Enforcement Docket Number: 02-1996-0117
Enforcement Attorney: R2DF
Corrective Action Component: No
Appeal Initiated Date: Not reported
Appeal Resolution Date: Not reported
Disposition Status Date: Not reported
Disposition Status: Not reported
Disposition Status Description: Not reported
Consent/Final Order Sequence Number: Not reported
Consent/Final Order Respondent Name: Not reported
Consent/Final Order Lead Agency: Not reported
Enforcement Type: INITIAL 3008(A) COMPLIANCE
Enforcement Responsible Person: R2MD
Enforcement Responsible Sub-Organization: RCB
SEP Sequence Number: Not reported
SEP Expenditure Amount: Not reported
SEP Scheduled Completion Date: Not reported
SEP Actual Date: Not reported
SEP Defaulted Date: Not reported
SEP Type: Not reported
SEP Type Description: Not reported
Proposed Amount: Not reported
Final Monetary Amount: Not reported
Paid Amount: Not reported
Final Count: Not reported
Final Amount: Not reported

Found Violation: Yes
Agency Which Determined Violation: State
Violation Short Description: TSD - General
Date Violation was Determined: 20040624
Actual Return to Compliance Date: 20040624
Return to Compliance Qualifier: Observed
Violation Responsible Agency: State
Scheduled Compliance Date: Not reported
Enforcement Identifier: 001
Date of Enforcement Action: 20041014
Enforcement Responsible Agency: State
Enforcement Docket Number: Not reported
Enforcement Attorney: Not reported
Corrective Action Component: No
Appeal Initiated Date: Not reported
Appeal Resolution Date: Not reported
Disposition Status Date: Not reported
Disposition Status: Not reported
Disposition Status Description: Not reported
Consent/Final Order Sequence Number: Not reported
Consent/Final Order Respondent Name: Not reported
Consent/Final Order Lead Agency: Not reported
Enforcement Type: WRITTEN INFORMAL
Enforcement Responsible Person: NYHHN
Enforcement Responsible Sub-Organization: R2
SEP Sequence Number: Not reported
SEP Expenditure Amount: Not reported
SEP Scheduled Completion Date: Not reported

RADIAC RESEARCH CORP (Continued) **1000245435**

SEP Actual Date: Not reported
SEP Defaulted Date: Not reported
SEP Type: Not reported
SEP Type Description: Not reported
Proposed Amount: Not reported
Final Monetary Amount: Not reported
Paid Amount: Not reported
Final Count: Not reported
Final Amount: Not reported

Found Violation: Yes
Agency Which Determined Violation: State
Violation Short Description: TSD - General
Date Violation was Determined: 19941216
Actual Return to Compliance Date: 19950517
Return to Compliance Qualifier: Observed
Violation Responsible Agency: State
Scheduled Compliance Date: 19950214
Enforcement Identifier: 000
Date of Enforcement Action: 19941216
Enforcement Responsible Agency: State
Enforcement Docket Number: Not reported
Enforcement Attorney: NY
Corrective Action Component: No
Appeal Initiated Date: Not reported
Appeal Resolution Date: Not reported
Disposition Status Date: Not reported
Disposition Status: Not reported
Disposition Status Description: Not reported
Consent/Final Order Sequence Number: Not reported
Consent/Final Order Respondent Name: Not reported
Consent/Final Order Lead Agency: Not reported
Enforcement Type: WRITTEN INFORMAL
Enforcement Responsible Person: NYHHN
Enforcement Responsible Sub-Organization: R2
SEP Sequence Number: Not reported
SEP Expenditure Amount: Not reported
SEP Scheduled Completion Date: Not reported
SEP Actual Date: Not reported
SEP Defaulted Date: Not reported
SEP Type: Not reported
SEP Type Description: Not reported
Proposed Amount: Not reported
Final Monetary Amount: Not reported
Paid Amount: Not reported
Final Count: Not reported
Final Amount: Not reported

Found Violation: No
Agency Which Determined Violation: Not reported
Violation Short Description: Not reported
Date Violation was Determined: Not reported
Actual Return to Compliance Date: Not reported
Return to Compliance Qualifier: Not reported
Violation Responsible Agency: Not reported
Scheduled Compliance Date: Not reported
Enforcement Identifier: Not reported

RADIAC RESEARCH CORP (Continued) **1000245435**

Date of Enforcement Action: Not reported
Enforcement Responsible Agency: Not reported
Enforcement Docket Number: Not reported
Enforcement Attorney: Not reported
Corrective Action Component: Not reported
Appeal Initiated Date: Not reported
Appeal Resolution Date: Not reported
Disposition Status Date: Not reported
Disposition Status: Not reported
Disposition Status Description: Not reported
Consent/Final Order Sequence Number: Not reported
Consent/Final Order Respondent Name: Not reported
Consent/Final Order Lead Agency: Not reported
Enforcement Type: Not reported
Enforcement Responsible Person: Not reported
Enforcement Responsible Sub-Organization: Not reported
SEP Sequence Number: Not reported
SEP Expenditure Amount: Not reported
SEP Scheduled Completion Date: Not reported
SEP Actual Date: Not reported
SEP Defaulted Date: Not reported
SEP Type: Not reported
SEP Type Description: Not reported
Proposed Amount: Not reported
Final Monetary Amount: Not reported
Paid Amount: Not reported
Final Count: Not reported
Final Amount: Not reported

Found Violation: Yes
Agency Which Determined Violation: EPA
Violation Short Description: Permits - Application
Date Violation was Determined: 19960628
Actual Return to Compliance Date: 19960708
Return to Compliance Qualifier: Observed
Violation Responsible Agency: EPA
Scheduled Compliance Date: 19970131
Enforcement Identifier: 000
Date of Enforcement Action: 19970305
Enforcement Responsible Agency: EPA
Enforcement Docket Number: 02-1996-0117
Enforcement Attorney: R2DF
Corrective Action Component: No
Appeal Initiated Date: Not reported
Appeal Resolution Date: Not reported
Disposition Status Date: Not reported
Disposition Status: Not reported
Disposition Status Description: Not reported
Consent/Final Order Sequence Number: Not reported
Consent/Final Order Respondent Name: Not reported
Consent/Final Order Lead Agency: Not reported
Enforcement Type: FINAL 3008(A) COMPLIANCE ORDER
Enforcement Responsible Person: R2MD
Enforcement Responsible Sub-Organization: RCB
SEP Sequence Number: Not reported
SEP Expenditure Amount: Not reported
SEP Scheduled Completion Date: Not reported

RADIAC RESEARCH CORP (Continued) **1000245435**

SEP Actual Date: Not reported
SEP Defaulted Date: Not reported
SEP Type: Not reported
SEP Type Description: Not reported
Proposed Amount: Not reported
Final Monetary Amount: 12100
Paid Amount: 12100
Final Count: 1
Final Amount: 12100

Found Violation: Yes
Agency Which Determined Violation: State
Violation Short Description: LDR - General
Date Violation was Determined: 19980515
Actual Return to Compliance Date: 20000404
Return to Compliance Qualifier: Observed
Violation Responsible Agency: State
Scheduled Compliance Date: Not reported
Enforcement Identifier: 000
Date of Enforcement Action: 19981027
Enforcement Responsible Agency: State
Enforcement Docket Number: Not reported
Enforcement Attorney: NYMC
Corrective Action Component: No
Appeal Initiated Date: Not reported
Appeal Resolution Date: Not reported
Disposition Status Date: Not reported
Disposition Status: Not reported
Disposition Status Description: Not reported
Consent/Final Order Sequence Number: Not reported
Consent/Final Order Respondent Name: Not reported
Consent/Final Order Lead Agency: Not reported
Enforcement Type: INITIAL 3008(A) COMPLIANCE
Enforcement Responsible Person: NYHHN
Enforcement Responsible Sub-Organization: R2
SEP Sequence Number: Not reported
SEP Expenditure Amount: Not reported
SEP Scheduled Completion Date: Not reported
SEP Actual Date: Not reported
SEP Defaulted Date: Not reported
SEP Type: Not reported
SEP Type Description: Not reported
Proposed Amount: 24995
Final Monetary Amount: Not reported
Paid Amount: Not reported
Final Count: Not reported
Final Amount: Not reported

Found Violation: Yes
Agency Which Determined Violation: State
Violation Short Description: TSD - General
Date Violation was Determined: 19980515
Actual Return to Compliance Date: 20000404
Return to Compliance Qualifier: Observed
Violation Responsible Agency: State
Scheduled Compliance Date: Not reported
Enforcement Identifier: 000

RADIAC RESEARCH CORP (Continued) **1000245435**

Date of Enforcement Action: 19981027
Enforcement Responsible Agency: State
Enforcement Docket Number: Not reported
Enforcement Attorney: NYMC
Corrective Action Component: No
Appeal Initiated Date: Not reported
Appeal Resolution Date: Not reported
Disposition Status Date: Not reported
Disposition Status: Not reported
Disposition Status Description: Not reported
Consent/Final Order Sequence Number: Not reported
Consent/Final Order Respondent Name: Not reported
Consent/Final Order Lead Agency: Not reported
Enforcement Type: INITIAL 3008(A) COMPLIANCE
Enforcement Responsible Person: NYHHN
Enforcement Responsible Sub-Organization: R2
SEP Sequence Number: Not reported
SEP Expenditure Amount: Not reported
SEP Scheduled Completion Date: Not reported
SEP Actual Date: Not reported
SEP Defaulted Date: Not reported
SEP Type: Not reported
SEP Type Description: Not reported
Proposed Amount: 24995
Final Monetary Amount: Not reported
Paid Amount: Not reported
Final Count: Not reported
Final Amount: Not reported

Found Violation: Yes
Agency Which Determined Violation: State
Violation Short Description: TSD - General
Date Violation was Determined: 19980515
Actual Return to Compliance Date: 20000404
Return to Compliance Qualifier: Observed
Violation Responsible Agency: State
Scheduled Compliance Date: 20000504
Enforcement Identifier: 000
Date of Enforcement Action: 20000404
Enforcement Responsible Agency: State
Enforcement Docket Number: Not reported
Enforcement Attorney: NYSH
Corrective Action Component: No
Appeal Initiated Date: Not reported
Appeal Resolution Date: Not reported
Disposition Status Date: Not reported
Disposition Status: Not reported
Disposition Status Description: Not reported
Consent/Final Order Sequence Number: Not reported
Consent/Final Order Respondent Name: Not reported
Consent/Final Order Lead Agency: Not reported
Enforcement Type: FINAL 3008(A) COMPLIANCE ORDER
Enforcement Responsible Person: NYHHN
Enforcement Responsible Sub-Organization: R2
SEP Sequence Number: Not reported
SEP Expenditure Amount: Not reported
SEP Scheduled Completion Date: Not reported

RADIAC RESEARCH CORP (Continued) **1000245435**

SEP Actual Date: Not reported
SEP Defaulted Date: Not reported
SEP Type: Not reported
SEP Type Description: Not reported
Proposed Amount: Not reported
Final Monetary Amount: 20000
Paid Amount: 20000
Final Count: 1
Final Amount: 20000

Found Violation: No
Agency Which Determined Violation: Not reported
Violation Short Description: Not reported
Date Violation was Determined: Not reported
Actual Return to Compliance Date: Not reported
Return to Compliance Qualifier: Not reported
Violation Responsible Agency: Not reported
Scheduled Compliance Date: Not reported
Enforcement Identifier: Not reported
Date of Enforcement Action: Not reported
Enforcement Responsible Agency: Not reported
Enforcement Docket Number: Not reported
Enforcement Attorney: Not reported
Corrective Action Component: Not reported
Appeal Initiated Date: Not reported
Appeal Resolution Date: Not reported
Disposition Status Date: Not reported
Disposition Status: Not reported
Disposition Status Description: Not reported
Consent/Final Order Sequence Number: Not reported
Consent/Final Order Respondent Name: Not reported
Consent/Final Order Lead Agency: Not reported
Enforcement Type: Not reported
Enforcement Responsible Person: Not reported
Enforcement Responsible Sub-Organization: Not reported
SEP Sequence Number: Not reported
SEP Expenditure Amount: Not reported
SEP Scheduled Completion Date: Not reported
SEP Actual Date: Not reported
SEP Defaulted Date: Not reported
SEP Type: Not reported
SEP Type Description: Not reported
Proposed Amount: Not reported
Final Monetary Amount: Not reported
Paid Amount: Not reported
Final Count: Not reported
Final Amount: Not reported

Found Violation: Yes
Agency Which Determined Violation: State
Violation Short Description: TSD - General
Date Violation was Determined: 19970428
Actual Return to Compliance Date: 20000404
Return to Compliance Qualifier: Observed
Violation Responsible Agency: State
Scheduled Compliance Date: 20000504
Enforcement Identifier: 000

RADIAC RESEARCH CORP (Continued) **1000245435**

Date of Enforcement Action:	20000404
Enforcement Responsible Agency:	State
Enforcement Docket Number:	Not reported
Enforcement Attorney:	NYSH
Corrective Action Component:	No
Appeal Initiated Date:	Not reported
Appeal Resolution Date:	Not reported
Disposition Status Date:	Not reported
Disposition Status:	Not reported
Disposition Status Description:	Not reported
Consent/Final Order Sequence Number:	Not reported
Consent/Final Order Respondent Name:	Not reported
Consent/Final Order Lead Agency:	Not reported
Enforcement Type:	FINAL 3008(A) COMPLIANCE ORDER
Enforcement Responsible Person:	NYHHN
Enforcement Responsible Sub-Organization:	R2
SEP Sequence Number:	Not reported
SEP Expenditure Amount:	Not reported
SEP Scheduled Completion Date:	Not reported
SEP Actual Date:	Not reported
SEP Defaulted Date:	Not reported
SEP Type:	Not reported
SEP Type Description:	Not reported
Proposed Amount:	Not reported
Final Monetary Amount:	20000
Paid Amount:	20000
Final Count:	1
Final Amount:	20000

Found Violation:	No
Agency Which Determined Violation:	Not reported
Violation Short Description:	Not reported
Date Violation was Determined:	Not reported
Actual Return to Compliance Date:	Not reported
Return to Compliance Qualifier:	Not reported
Violation Responsible Agency:	Not reported
Scheduled Compliance Date:	Not reported
Enforcement Identifier:	Not reported
Date of Enforcement Action:	Not reported
Enforcement Responsible Agency:	Not reported
Enforcement Docket Number:	Not reported
Enforcement Attorney:	Not reported
Corrective Action Component:	Not reported
Appeal Initiated Date:	Not reported
Appeal Resolution Date:	Not reported
Disposition Status Date:	Not reported
Disposition Status:	Not reported
Disposition Status Description:	Not reported
Consent/Final Order Sequence Number:	Not reported
Consent/Final Order Respondent Name:	Not reported
Consent/Final Order Lead Agency:	Not reported
Enforcement Type:	Not reported
Enforcement Responsible Person:	Not reported
Enforcement Responsible Sub-Organization:	Not reported
SEP Sequence Number:	Not reported
SEP Expenditure Amount:	Not reported
SEP Scheduled Completion Date:	Not reported

RADIAC RESEARCH CORP (Continued) **1000245435**

SEP Actual Date: Not reported
SEP Defaulted Date: Not reported
SEP Type: Not reported
SEP Type Description: Not reported
Proposed Amount: Not reported
Final Monetary Amount: Not reported
Paid Amount: Not reported
Final Count: Not reported
Final Amount: Not reported

Found Violation: Yes
Agency Which Determined Violation: EPA
Violation Short Description: TSD - General Facility Standards
Date Violation was Determined: 19950607
Actual Return to Compliance Date: 19960417
Return to Compliance Qualifier: Observed
Violation Responsible Agency: EPA
Scheduled Compliance Date: 19950710
Enforcement Identifier: 000
Date of Enforcement Action: 19970305
Enforcement Responsible Agency: EPA
Enforcement Docket Number: 02-1996-0117
Enforcement Attorney: R2DF
Corrective Action Component: No
Appeal Initiated Date: Not reported
Appeal Resolution Date: Not reported
Disposition Status Date: Not reported
Disposition Status: Not reported
Disposition Status Description: Not reported
Consent/Final Order Sequence Number: Not reported
Consent/Final Order Respondent Name: Not reported
Consent/Final Order Lead Agency: Not reported
Enforcement Type: FINAL 3008(A) COMPLIANCE ORDER
Enforcement Responsible Person: R2MD
Enforcement Responsible Sub-Organization: RCB
SEP Sequence Number: Not reported
SEP Expenditure Amount: Not reported
SEP Scheduled Completion Date: Not reported
SEP Actual Date: Not reported
SEP Defaulted Date: Not reported
SEP Type: Not reported
SEP Type Description: Not reported
Proposed Amount: Not reported
Final Monetary Amount: 12100
Paid Amount: 12100
Final Count: 1
Final Amount: 12100

Found Violation: Yes
Agency Which Determined Violation: EPA
Violation Short Description: TSD - Container Use and Management
Date Violation was Determined: 19950607
Actual Return to Compliance Date: 19960708
Return to Compliance Qualifier: Observed
Violation Responsible Agency: EPA
Scheduled Compliance Date: 19960708
Enforcement Identifier: 000

RADIAC RESEARCH CORP (Continued) **1000245435**

Date of Enforcement Action: 19970305
Enforcement Responsible Agency: EPA
Enforcement Docket Number: 02-1996-0117
Enforcement Attorney: R2DF
Corrective Action Component: No
Appeal Initiated Date: Not reported
Appeal Resolution Date: Not reported
Disposition Status Date: Not reported
Disposition Status: Not reported
Disposition Status Description: Not reported
Consent/Final Order Sequence Number: Not reported
Consent/Final Order Respondent Name: Not reported
Consent/Final Order Lead Agency: Not reported
Enforcement Type: FINAL 3008(A) COMPLIANCE ORDER
Enforcement Responsible Person: R2MD
Enforcement Responsible Sub-Organization: RCB
SEP Sequence Number: Not reported
SEP Expenditure Amount: Not reported
SEP Scheduled Completion Date: Not reported
SEP Actual Date: Not reported
SEP Defaulted Date: Not reported
SEP Type: Not reported
SEP Type Description: Not reported
Proposed Amount: Not reported
Final Monetary Amount: 12100
Paid Amount: 12100
Final Count: 1
Final Amount: 12100

Found Violation: Yes
Agency Which Determined Violation: State
Violation Short Description: TSD - General
Date Violation was Determined: 19990420
Actual Return to Compliance Date: 20000404
Return to Compliance Qualifier: Observed
Violation Responsible Agency: State
Scheduled Compliance Date: Not reported
Enforcement Identifier: 000
Date of Enforcement Action: 19990423
Enforcement Responsible Agency: State
Enforcement Docket Number: Not reported
Enforcement Attorney: NYMC
Corrective Action Component: No
Appeal Initiated Date: Not reported
Appeal Resolution Date: Not reported
Disposition Status Date: Not reported
Disposition Status: Not reported
Disposition Status Description: Not reported
Consent/Final Order Sequence Number: Not reported
Consent/Final Order Respondent Name: Not reported
Consent/Final Order Lead Agency: Not reported
Enforcement Type: INITIAL 3008(A) COMPLIANCE
Enforcement Responsible Person: NYHHN
Enforcement Responsible Sub-Organization: R2
SEP Sequence Number: Not reported
SEP Expenditure Amount: Not reported
SEP Scheduled Completion Date: Not reported

RADIAC RESEARCH CORP (Continued) **1000245435**

SEP Actual Date: Not reported
SEP Defaulted Date: Not reported
SEP Type: Not reported
SEP Type Description: Not reported
Proposed Amount: Not reported
Final Monetary Amount: Not reported
Paid Amount: Not reported
Final Count: Not reported
Final Amount: Not reported

Found Violation: No
Agency Which Determined Violation: Not reported
Violation Short Description: Not reported
Date Violation was Determined: Not reported
Actual Return to Compliance Date: Not reported
Return to Compliance Qualifier: Not reported
Violation Responsible Agency: Not reported
Scheduled Compliance Date: Not reported
Enforcement Identifier: Not reported
Date of Enforcement Action: Not reported
Enforcement Responsible Agency: Not reported
Enforcement Docket Number: Not reported
Enforcement Attorney: Not reported
Corrective Action Component: Not reported
Appeal Initiated Date: Not reported
Appeal Resolution Date: Not reported
Disposition Status Date: Not reported
Disposition Status: Not reported
Disposition Status Description: Not reported
Consent/Final Order Sequence Number: Not reported
Consent/Final Order Respondent Name: Not reported
Consent/Final Order Lead Agency: Not reported
Enforcement Type: Not reported
Enforcement Responsible Person: Not reported
Enforcement Responsible Sub-Organization: Not reported
SEP Sequence Number: Not reported
SEP Expenditure Amount: Not reported
SEP Scheduled Completion Date: Not reported
SEP Actual Date: Not reported
SEP Defaulted Date: Not reported
SEP Type: Not reported
SEP Type Description: Not reported
Proposed Amount: Not reported
Final Monetary Amount: Not reported
Paid Amount: Not reported
Final Count: Not reported
Final Amount: Not reported

Found Violation: Yes
Agency Which Determined Violation: EPA
Violation Short Description: TSD - General Facility Standards
Date Violation was Determined: 19960628
Actual Return to Compliance Date: 19971217
Return to Compliance Qualifier: Observed
Violation Responsible Agency: EPA
Scheduled Compliance Date: 19970131
Enforcement Identifier: 000

RADIAC RESEARCH CORP (Continued) **1000245435**

Date of Enforcement Action: 19960628
Enforcement Responsible Agency: EPA
Enforcement Docket Number: 02-1996-0117
Enforcement Attorney: R2DF
Corrective Action Component: No
Appeal Initiated Date: Not reported
Appeal Resolution Date: Not reported
Disposition Status Date: Not reported
Disposition Status: Not reported
Disposition Status Description: Not reported
Consent/Final Order Sequence Number: Not reported
Consent/Final Order Respondent Name: Not reported
Consent/Final Order Lead Agency: Not reported
Enforcement Type: INITIAL 3008(A) COMPLIANCE
Enforcement Responsible Person: R2MD
Enforcement Responsible Sub-Organization: RCB
SEP Sequence Number: Not reported
SEP Expenditure Amount: Not reported
SEP Scheduled Completion Date: Not reported
SEP Actual Date: Not reported
SEP Defaulted Date: Not reported
SEP Type: Not reported
SEP Type Description: Not reported
Proposed Amount: Not reported
Final Monetary Amount: Not reported
Paid Amount: Not reported
Final Count: Not reported
Final Amount: Not reported

Found Violation: Yes
Agency Which Determined Violation: State
Violation Short Description: Transporters - General
Date Violation was Determined: 20061103
Actual Return to Compliance Date: 20080905
Return to Compliance Qualifier: Documented
Violation Responsible Agency: State
Scheduled Compliance Date: Not reported
Enforcement Identifier: 001
Date of Enforcement Action: 20080728
Enforcement Responsible Agency: State
Enforcement Docket Number: 2-20071105-455
Enforcement Attorney: LO
Corrective Action Component: No
Appeal Initiated Date: Not reported
Appeal Resolution Date: Not reported
Disposition Status Date: 20080905
Disposition Status: AS
Disposition Status Description: ACTION SATISFIED (CASE CLOSED)
Consent/Final Order Sequence Number: Not reported
Consent/Final Order Respondent Name: Not reported
Consent/Final Order Lead Agency: Not reported
Enforcement Type: FINAL 3008(A) COMPLIANCE ORDER
Enforcement Responsible Person: NYHHN
Enforcement Responsible Sub-Organization: R2
SEP Sequence Number: Not reported
SEP Expenditure Amount: Not reported
SEP Scheduled Completion Date: Not reported

RADIAC RESEARCH CORP (Continued) **1000245435**

SEP Actual Date: Not reported
SEP Defaulted Date: Not reported
SEP Type: Not reported
SEP Type Description: Not reported
Proposed Amount: Not reported
Final Monetary Amount: 5000
Paid Amount: 5000
Final Count: 1
Final Amount: 5000

Found Violation: No
Agency Which Determined Violation: Not reported
Violation Short Description: Not reported
Date Violation was Determined: Not reported
Actual Return to Compliance Date: Not reported
Return to Compliance Qualifier: Not reported
Violation Responsible Agency: Not reported
Scheduled Compliance Date: Not reported
Enforcement Identifier: Not reported
Date of Enforcement Action: Not reported
Enforcement Responsible Agency: Not reported
Enforcement Docket Number: Not reported
Enforcement Attorney: Not reported
Corrective Action Component: Not reported
Appeal Initiated Date: Not reported
Appeal Resolution Date: Not reported
Disposition Status Date: Not reported
Disposition Status: Not reported
Disposition Status Description: Not reported
Consent/Final Order Sequence Number: Not reported
Consent/Final Order Respondent Name: Not reported
Consent/Final Order Lead Agency: Not reported
Enforcement Type: Not reported
Enforcement Responsible Person: Not reported
Enforcement Responsible Sub-Organization: Not reported
SEP Sequence Number: Not reported
SEP Expenditure Amount: Not reported
SEP Scheduled Completion Date: Not reported
SEP Actual Date: Not reported
SEP Defaulted Date: Not reported
SEP Type: Not reported
SEP Type Description: Not reported
Proposed Amount: Not reported
Final Monetary Amount: Not reported
Paid Amount: Not reported
Final Count: Not reported
Final Amount: Not reported

Found Violation: Yes
Agency Which Determined Violation: EPA
Violation Short Description: TSD - General Facility Standards
Date Violation was Determined: 19960628
Actual Return to Compliance Date: 19971217
Return to Compliance Qualifier: Observed
Violation Responsible Agency: EPA
Scheduled Compliance Date: 19970131
Enforcement Identifier: 000

RADIAC RESEARCH CORP (Continued) **1000245435**

Date of Enforcement Action: 19970305
Enforcement Responsible Agency: EPA
Enforcement Docket Number: 02-1996-0117
Enforcement Attorney: R2DF
Corrective Action Component: No
Appeal Initiated Date: Not reported
Appeal Resolution Date: Not reported
Disposition Status Date: Not reported
Disposition Status: Not reported
Disposition Status Description: Not reported
Consent/Final Order Sequence Number: Not reported
Consent/Final Order Respondent Name: Not reported
Consent/Final Order Lead Agency: Not reported
Enforcement Type: FINAL 3008(A) COMPLIANCE ORDER
Enforcement Responsible Person: R2MD
Enforcement Responsible Sub-Organization: RCB
SEP Sequence Number: Not reported
SEP Expenditure Amount: Not reported
SEP Scheduled Completion Date: Not reported
SEP Actual Date: Not reported
SEP Defaulted Date: Not reported
SEP Type: Not reported
SEP Type Description: Not reported
Proposed Amount: Not reported
Final Monetary Amount: 12100
Paid Amount: 12100
Final Count: 1
Final Amount: 12100

Found Violation: Yes
Agency Which Determined Violation: State
Violation Short Description: Transporters - General
Date Violation was Determined: 20061103
Actual Return to Compliance Date: 20080905
Return to Compliance Qualifier: Documented
Violation Responsible Agency: State
Scheduled Compliance Date: Not reported
Enforcement Identifier: 001
Date of Enforcement Action: 20080728
Enforcement Responsible Agency: State
Enforcement Docket Number: 2-20071105-455
Enforcement Attorney: LO
Corrective Action Component: No
Appeal Initiated Date: Not reported
Appeal Resolution Date: Not reported
Disposition Status Date: 20080905
Disposition Status: AS
Disposition Status Description: ACTION SATISFIED (CASE CLOSED)
Consent/Final Order Sequence Number: Not reported
Consent/Final Order Respondent Name: Not reported
Consent/Final Order Lead Agency: Not reported
Enforcement Type: FINAL 3008(A) COMPLIANCE ORDER
Enforcement Responsible Person: NYHHN
Enforcement Responsible Sub-Organization: R2
SEP Sequence Number: Not reported
SEP Expenditure Amount: Not reported
SEP Scheduled Completion Date: Not reported

RADIAC RESEARCH CORP (Continued) **1000245435**

SEP Actual Date: Not reported
SEP Defaulted Date: Not reported
SEP Type: Not reported
SEP Type Description: Not reported
Proposed Amount: Not reported
Final Monetary Amount: 5000
Paid Amount: 5000
Final Count: 1
Final Amount: 5000

Found Violation: No
Agency Which Determined Violation: Not reported
Violation Short Description: Not reported
Date Violation was Determined: Not reported
Actual Return to Compliance Date: Not reported
Return to Compliance Qualifier: Not reported
Violation Responsible Agency: Not reported
Scheduled Compliance Date: Not reported
Enforcement Identifier: Not reported
Date of Enforcement Action: Not reported
Enforcement Responsible Agency: Not reported
Enforcement Docket Number: Not reported
Enforcement Attorney: Not reported
Corrective Action Component: Not reported
Appeal Initiated Date: Not reported
Appeal Resolution Date: Not reported
Disposition Status Date: Not reported
Disposition Status: Not reported
Disposition Status Description: Not reported
Consent/Final Order Sequence Number: Not reported
Consent/Final Order Respondent Name: Not reported
Consent/Final Order Lead Agency: Not reported
Enforcement Type: Not reported
Enforcement Responsible Person: Not reported
Enforcement Responsible Sub-Organization: Not reported
SEP Sequence Number: Not reported
SEP Expenditure Amount: Not reported
SEP Scheduled Completion Date: Not reported
SEP Actual Date: Not reported
SEP Defaulted Date: Not reported
SEP Type: Not reported
SEP Type Description: Not reported
Proposed Amount: Not reported
Final Monetary Amount: Not reported
Paid Amount: Not reported
Final Count: Not reported
Final Amount: Not reported

Found Violation: No
Agency Which Determined Violation: Not reported
Violation Short Description: Not reported
Date Violation was Determined: Not reported
Actual Return to Compliance Date: Not reported
Return to Compliance Qualifier: Not reported
Violation Responsible Agency: Not reported
Scheduled Compliance Date: Not reported
Enforcement Identifier: Not reported

RADIAC RESEARCH CORP (Continued) **1000245435**

Date of Enforcement Action: Not reported
Enforcement Responsible Agency: Not reported
Enforcement Docket Number: Not reported
Enforcement Attorney: Not reported
Corrective Action Component: Not reported
Appeal Initiated Date: Not reported
Appeal Resolution Date: Not reported
Disposition Status Date: Not reported
Disposition Status: Not reported
Disposition Status Description: Not reported
Consent/Final Order Sequence Number: Not reported
Consent/Final Order Respondent Name: Not reported
Consent/Final Order Lead Agency: Not reported
Enforcement Type: Not reported
Enforcement Responsible Person: Not reported
Enforcement Responsible Sub-Organization: Not reported
SEP Sequence Number: Not reported
SEP Expenditure Amount: Not reported
SEP Scheduled Completion Date: Not reported
SEP Actual Date: Not reported
SEP Defaulted Date: Not reported
SEP Type: Not reported
SEP Type Description: Not reported
Proposed Amount: Not reported
Final Monetary Amount: Not reported
Paid Amount: Not reported
Final Count: Not reported
Final Amount: Not reported

Found Violation: No
Agency Which Determined Violation: Not reported
Violation Short Description: Not reported
Date Violation was Determined: Not reported
Actual Return to Compliance Date: Not reported
Return to Compliance Qualifier: Not reported
Violation Responsible Agency: Not reported
Scheduled Compliance Date: Not reported
Enforcement Identifier: Not reported
Date of Enforcement Action: Not reported
Enforcement Responsible Agency: Not reported
Enforcement Docket Number: Not reported
Enforcement Attorney: Not reported
Corrective Action Component: Not reported
Appeal Initiated Date: Not reported
Appeal Resolution Date: Not reported
Disposition Status Date: Not reported
Disposition Status: Not reported
Disposition Status Description: Not reported
Consent/Final Order Sequence Number: Not reported
Consent/Final Order Respondent Name: Not reported
Consent/Final Order Lead Agency: Not reported
Enforcement Type: Not reported
Enforcement Responsible Person: Not reported
Enforcement Responsible Sub-Organization: Not reported
SEP Sequence Number: Not reported
SEP Expenditure Amount: Not reported
SEP Scheduled Completion Date: Not reported

RADIAC RESEARCH CORP (Continued) **1000245435**

SEP Actual Date: Not reported
SEP Defaulted Date: Not reported
SEP Type: Not reported
SEP Type Description: Not reported
Proposed Amount: Not reported
Final Monetary Amount: Not reported
Paid Amount: Not reported
Final Count: Not reported
Final Amount: Not reported

Found Violation: Yes
Agency Which Determined Violation: State
Violation Short Description: LDR - General
Date Violation was Determined: 19970428
Actual Return to Compliance Date: 20000404
Return to Compliance Qualifier: Observed
Violation Responsible Agency: State
Scheduled Compliance Date: 20000504
Enforcement Identifier: 000
Date of Enforcement Action: 20000404
Enforcement Responsible Agency: State
Enforcement Docket Number: Not reported
Enforcement Attorney: NYSH
Corrective Action Component: No
Appeal Initiated Date: Not reported
Appeal Resolution Date: Not reported
Disposition Status Date: Not reported
Disposition Status: Not reported
Disposition Status Description: Not reported
Consent/Final Order Sequence Number: Not reported
Consent/Final Order Respondent Name: Not reported
Consent/Final Order Lead Agency: Not reported
Enforcement Type: FINAL 3008(A) COMPLIANCE ORDER
Enforcement Responsible Person: NYHHN
Enforcement Responsible Sub-Organization: R2
SEP Sequence Number: Not reported
SEP Expenditure Amount: Not reported
SEP Scheduled Completion Date: Not reported
SEP Actual Date: Not reported
SEP Defaulted Date: Not reported
SEP Type: Not reported
SEP Type Description: Not reported
Proposed Amount: Not reported
Final Monetary Amount: 20000
Paid Amount: 20000
Final Count: 1
Final Amount: 20000

Found Violation: Yes
Agency Which Determined Violation: State
Violation Short Description: TSD - General
Date Violation was Determined: 20040624
Actual Return to Compliance Date: 20040624
Return to Compliance Qualifier: Observed
Violation Responsible Agency: State
Scheduled Compliance Date: Not reported
Enforcement Identifier: 001

RADIAC RESEARCH CORP (Continued) **1000245435**

Date of Enforcement Action: 20041014
Enforcement Responsible Agency: State
Enforcement Docket Number: Not reported
Enforcement Attorney: Not reported
Corrective Action Component: No
Appeal Initiated Date: Not reported
Appeal Resolution Date: Not reported
Disposition Status Date: Not reported
Disposition Status: Not reported
Disposition Status Description: Not reported
Consent/Final Order Sequence Number: Not reported
Consent/Final Order Respondent Name: Not reported
Consent/Final Order Lead Agency: Not reported
Enforcement Type: WRITTEN INFORMAL
Enforcement Responsible Person: NYHHN
Enforcement Responsible Sub-Organization: R2
SEP Sequence Number: Not reported
SEP Expenditure Amount: Not reported
SEP Scheduled Completion Date: Not reported
SEP Actual Date: Not reported
SEP Defaulted Date: Not reported
SEP Type: Not reported
SEP Type Description: Not reported
Proposed Amount: Not reported
Final Monetary Amount: Not reported
Paid Amount: Not reported
Final Count: Not reported
Final Amount: Not reported

Found Violation: Yes
Agency Which Determined Violation: EPA
Violation Short Description: TSD - Preparedness and Prevention
Date Violation was Determined: 19950607
Actual Return to Compliance Date: 19960708
Return to Compliance Qualifier: Observed
Violation Responsible Agency: EPA
Scheduled Compliance Date: 19950712
Enforcement Identifier: 000
Date of Enforcement Action: 19970305
Enforcement Responsible Agency: EPA
Enforcement Docket Number: 02-1996-0117
Enforcement Attorney: R2DF
Corrective Action Component: No
Appeal Initiated Date: Not reported
Appeal Resolution Date: Not reported
Disposition Status Date: Not reported
Disposition Status: Not reported
Disposition Status Description: Not reported
Consent/Final Order Sequence Number: Not reported
Consent/Final Order Respondent Name: Not reported
Consent/Final Order Lead Agency: Not reported
Enforcement Type: FINAL 3008(A) COMPLIANCE ORDER
Enforcement Responsible Person: R2MD
Enforcement Responsible Sub-Organization: RCB
SEP Sequence Number: Not reported
SEP Expenditure Amount: Not reported
SEP Scheduled Completion Date: Not reported

RADIAC RESEARCH CORP (Continued) **1000245435**

SEP Actual Date: Not reported
SEP Defaulted Date: Not reported
SEP Type: Not reported
SEP Type Description: Not reported
Proposed Amount: Not reported
Final Monetary Amount: 12100
Paid Amount: 12100
Final Count: 1
Final Amount: 12100

Found Violation: No
Agency Which Determined Violation: Not reported
Violation Short Description: Not reported
Date Violation was Determined: Not reported
Actual Return to Compliance Date: Not reported
Return to Compliance Qualifier: Not reported
Violation Responsible Agency: Not reported
Scheduled Compliance Date: Not reported
Enforcement Identifier: Not reported
Date of Enforcement Action: Not reported
Enforcement Responsible Agency: Not reported
Enforcement Docket Number: Not reported
Enforcement Attorney: Not reported
Corrective Action Component: Not reported
Appeal Initiated Date: Not reported
Appeal Resolution Date: Not reported
Disposition Status Date: Not reported
Disposition Status: Not reported
Disposition Status Description: Not reported
Consent/Final Order Sequence Number: Not reported
Consent/Final Order Respondent Name: Not reported
Consent/Final Order Lead Agency: Not reported
Enforcement Type: Not reported
Enforcement Responsible Person: Not reported
Enforcement Responsible Sub-Organization: Not reported
SEP Sequence Number: Not reported
SEP Expenditure Amount: Not reported
SEP Scheduled Completion Date: Not reported
SEP Actual Date: Not reported
SEP Defaulted Date: Not reported
SEP Type: Not reported
SEP Type Description: Not reported
Proposed Amount: Not reported
Final Monetary Amount: Not reported
Paid Amount: Not reported
Final Count: Not reported
Final Amount: Not reported

Found Violation: Yes
Agency Which Determined Violation: EPA
Violation Short Description: TSD - Container Use and Management
Date Violation was Determined: 19950607
Actual Return to Compliance Date: 19960708
Return to Compliance Qualifier: Observed
Violation Responsible Agency: EPA
Scheduled Compliance Date: 19960708
Enforcement Identifier: 000

RADIAC RESEARCH CORP (Continued) **1000245435**

Date of Enforcement Action:	19960628
Enforcement Responsible Agency:	EPA
Enforcement Docket Number:	02-1996-0117
Enforcement Attorney:	R2DF
Corrective Action Component:	No
Appeal Initiated Date:	Not reported
Appeal Resolution Date:	Not reported
Disposition Status Date:	Not reported
Disposition Status:	Not reported
Disposition Status Description:	Not reported
Consent/Final Order Sequence Number:	Not reported
Consent/Final Order Respondent Name:	Not reported
Consent/Final Order Lead Agency:	Not reported
Enforcement Type:	INITIAL 3008(A) COMPLIANCE
Enforcement Responsible Person:	R2MD
Enforcement Responsible Sub-Organization:	RCB
SEP Sequence Number:	Not reported
SEP Expenditure Amount:	Not reported
SEP Scheduled Completion Date:	Not reported
SEP Actual Date:	Not reported
SEP Defaulted Date:	Not reported
SEP Type:	Not reported
SEP Type Description:	Not reported
Proposed Amount:	Not reported
Final Monetary Amount:	Not reported
Paid Amount:	Not reported
Final Count:	Not reported
Final Amount:	Not reported

Found Violation:	No
Agency Which Determined Violation:	Not reported
Violation Short Description:	Not reported
Date Violation was Determined:	Not reported
Actual Return to Compliance Date:	Not reported
Return to Compliance Qualifier:	Not reported
Violation Responsible Agency:	Not reported
Scheduled Compliance Date:	Not reported
Enforcement Identifier:	Not reported
Date of Enforcement Action:	Not reported
Enforcement Responsible Agency:	Not reported
Enforcement Docket Number:	Not reported
Enforcement Attorney:	Not reported
Corrective Action Component:	Not reported
Appeal Initiated Date:	Not reported
Appeal Resolution Date:	Not reported
Disposition Status Date:	Not reported
Disposition Status:	Not reported
Disposition Status Description:	Not reported
Consent/Final Order Sequence Number:	Not reported
Consent/Final Order Respondent Name:	Not reported
Consent/Final Order Lead Agency:	Not reported
Enforcement Type:	Not reported
Enforcement Responsible Person:	Not reported
Enforcement Responsible Sub-Organization:	Not reported
SEP Sequence Number:	Not reported
SEP Expenditure Amount:	Not reported
SEP Scheduled Completion Date:	Not reported

RADIAC RESEARCH CORP (Continued) **1000245435**

SEP Actual Date: Not reported
SEP Defaulted Date: Not reported
SEP Type: Not reported
SEP Type Description: Not reported
Proposed Amount: Not reported
Final Monetary Amount: Not reported
Paid Amount: Not reported
Final Count: Not reported
Final Amount: Not reported

Found Violation: Yes
Agency Which Determined Violation: State
Violation Short Description: TSD - General
Date Violation was Determined: 20000328
Actual Return to Compliance Date: 20000908
Return to Compliance Qualifier: Observed
Violation Responsible Agency: State
Scheduled Compliance Date: 20000905
Enforcement Identifier: 000
Date of Enforcement Action: 20000508
Enforcement Responsible Agency: State
Enforcement Docket Number: Not reported
Enforcement Attorney: NY
Corrective Action Component: No
Appeal Initiated Date: Not reported
Appeal Resolution Date: Not reported
Disposition Status Date: Not reported
Disposition Status: Not reported
Disposition Status Description: Not reported
Consent/Final Order Sequence Number: Not reported
Consent/Final Order Respondent Name: Not reported
Consent/Final Order Lead Agency: Not reported
Enforcement Type: WRITTEN INFORMAL
Enforcement Responsible Person: Not reported
Enforcement Responsible Sub-Organization: R2
SEP Sequence Number: Not reported
SEP Expenditure Amount: Not reported
SEP Scheduled Completion Date: Not reported
SEP Actual Date: Not reported
SEP Defaulted Date: Not reported
SEP Type: Not reported
SEP Type Description: Not reported
Proposed Amount: Not reported
Final Monetary Amount: Not reported
Paid Amount: Not reported
Final Count: Not reported
Final Amount: Not reported

Found Violation: Yes
Agency Which Determined Violation: State
Violation Short Description: LDR - General
Date Violation was Determined: 19970428
Actual Return to Compliance Date: 20000404
Return to Compliance Qualifier: Observed
Violation Responsible Agency: State
Scheduled Compliance Date: Not reported
Enforcement Identifier: 000

RADIAC RESEARCH CORP (Continued) **1000245435**

Date of Enforcement Action:	19971002
Enforcement Responsible Agency:	State
Enforcement Docket Number:	Not reported
Enforcement Attorney:	NYMA
Corrective Action Component:	No
Appeal Initiated Date:	Not reported
Appeal Resolution Date:	Not reported
Disposition Status Date:	Not reported
Disposition Status:	Not reported
Disposition Status Description:	Not reported
Consent/Final Order Sequence Number:	Not reported
Consent/Final Order Respondent Name:	Not reported
Consent/Final Order Lead Agency:	Not reported
Enforcement Type:	INITIAL 3008(A) COMPLIANCE
Enforcement Responsible Person:	NYHHN
Enforcement Responsible Sub-Organization:	R2
SEP Sequence Number:	Not reported
SEP Expenditure Amount:	Not reported
SEP Scheduled Completion Date:	Not reported
SEP Actual Date:	Not reported
SEP Defaulted Date:	Not reported
SEP Type:	Not reported
SEP Type Description:	Not reported
Proposed Amount:	1200
Final Monetary Amount:	Not reported
Paid Amount:	Not reported
Final Count:	Not reported
Final Amount:	Not reported

Found Violation:	No
Agency Which Determined Violation:	Not reported
Violation Short Description:	Not reported
Date Violation was Determined:	Not reported
Actual Return to Compliance Date:	Not reported
Return to Compliance Qualifier:	Not reported
Violation Responsible Agency:	Not reported
Scheduled Compliance Date:	Not reported
Enforcement Identifier:	Not reported
Date of Enforcement Action:	Not reported
Enforcement Responsible Agency:	Not reported
Enforcement Docket Number:	Not reported
Enforcement Attorney:	Not reported
Corrective Action Component:	Not reported
Appeal Initiated Date:	Not reported
Appeal Resolution Date:	Not reported
Disposition Status Date:	Not reported
Disposition Status:	Not reported
Disposition Status Description:	Not reported
Consent/Final Order Sequence Number:	Not reported
Consent/Final Order Respondent Name:	Not reported
Consent/Final Order Lead Agency:	Not reported
Enforcement Type:	Not reported
Enforcement Responsible Person:	Not reported
Enforcement Responsible Sub-Organization:	Not reported
SEP Sequence Number:	Not reported
SEP Expenditure Amount:	Not reported
SEP Scheduled Completion Date:	Not reported

RADIAC RESEARCH CORP (Continued) **1000245435**

SEP Actual Date:	Not reported
SEP Defaulted Date:	Not reported
SEP Type:	Not reported
SEP Type Description:	Not reported
Proposed Amount:	Not reported
Final Monetary Amount:	Not reported
Paid Amount:	Not reported
Final Count:	Not reported
Final Amount:	Not reported
Found Violation:	Yes
Agency Which Determined Violation:	State
Violation Short Description:	TSD - General
Date Violation was Determined:	19970428
Actual Return to Compliance Date:	20000404
Return to Compliance Qualifier:	Observed
Violation Responsible Agency:	State
Scheduled Compliance Date:	20000504
Enforcement Identifier:	000
Date of Enforcement Action:	20000404
Enforcement Responsible Agency:	State
Enforcement Docket Number:	Not reported
Enforcement Attorney:	NYSH
Corrective Action Component:	No
Appeal Initiated Date:	Not reported
Appeal Resolution Date:	Not reported
Disposition Status Date:	Not reported
Disposition Status:	Not reported
Disposition Status Description:	Not reported
Consent/Final Order Sequence Number:	Not reported
Consent/Final Order Respondent Name:	Not reported
Consent/Final Order Lead Agency:	Not reported
Enforcement Type:	FINAL 3008(A) COMPLIANCE ORDER
Enforcement Responsible Person:	NYHHN
Enforcement Responsible Sub-Organization:	R2
SEP Sequence Number:	Not reported
SEP Expenditure Amount:	Not reported
SEP Scheduled Completion Date:	Not reported
SEP Actual Date:	Not reported
SEP Defaulted Date:	Not reported
SEP Type:	Not reported
SEP Type Description:	Not reported
Proposed Amount:	Not reported
Final Monetary Amount:	20000
Paid Amount:	20000
Final Count:	1
Final Amount:	20000
Found Violation:	Yes
Agency Which Determined Violation:	State
Violation Short Description:	LDR - General
Date Violation was Determined:	19970428
Actual Return to Compliance Date:	20000404
Return to Compliance Qualifier:	Observed
Violation Responsible Agency:	State
Scheduled Compliance Date:	20000504
Enforcement Identifier:	000

RADIAC RESEARCH CORP (Continued) **1000245435**

Date of Enforcement Action: 20000404
Enforcement Responsible Agency: State
Enforcement Docket Number: Not reported
Enforcement Attorney: NYSH
Corrective Action Component: No
Appeal Initiated Date: Not reported
Appeal Resolution Date: Not reported
Disposition Status Date: Not reported
Disposition Status: Not reported
Disposition Status Description: Not reported
Consent/Final Order Sequence Number: Not reported
Consent/Final Order Respondent Name: Not reported
Consent/Final Order Lead Agency: Not reported
Enforcement Type: FINAL 3008(A) COMPLIANCE ORDER
Enforcement Responsible Person: NYHHN
Enforcement Responsible Sub-Organization: R2
SEP Sequence Number: Not reported
SEP Expenditure Amount: Not reported
SEP Scheduled Completion Date: Not reported
SEP Actual Date: Not reported
SEP Defaulted Date: Not reported
SEP Type: Not reported
SEP Type Description: Not reported
Proposed Amount: Not reported
Final Monetary Amount: 20000
Paid Amount: 20000
Final Count: 1
Final Amount: 20000

Found Violation: Yes
Agency Which Determined Violation: EPA
Violation Short Description: TSD - General
Date Violation was Determined: 19900720
Actual Return to Compliance Date: 19910528
Return to Compliance Qualifier: Observed
Violation Responsible Agency: EPA
Scheduled Compliance Date: 19900820
Enforcement Identifier: 006
Date of Enforcement Action: 19900720
Enforcement Responsible Agency: EPA
Enforcement Docket Number: Not reported
Enforcement Attorney: Not reported
Corrective Action Component: No
Appeal Initiated Date: Not reported
Appeal Resolution Date: Not reported
Disposition Status Date: Not reported
Disposition Status: Not reported
Disposition Status Description: Not reported
Consent/Final Order Sequence Number: Not reported
Consent/Final Order Respondent Name: Not reported
Consent/Final Order Lead Agency: Not reported
Enforcement Type: WRITTEN INFORMAL
Enforcement Responsible Person: R2LG
Enforcement Responsible Sub-Organization: Not reported
SEP Sequence Number: Not reported
SEP Expenditure Amount: Not reported
SEP Scheduled Completion Date: Not reported

RADIAC RESEARCH CORP (Continued) **1000245435**

SEP Actual Date: Not reported
SEP Defaulted Date: Not reported
SEP Type: Not reported
SEP Type Description: Not reported
Proposed Amount: Not reported
Final Monetary Amount: Not reported
Paid Amount: Not reported
Final Count: Not reported
Final Amount: Not reported

Found Violation: No
Agency Which Determined Violation: Not reported
Violation Short Description: Not reported
Date Violation was Determined: Not reported
Actual Return to Compliance Date: Not reported
Return to Compliance Qualifier: Not reported
Violation Responsible Agency: Not reported
Scheduled Compliance Date: Not reported
Enforcement Identifier: Not reported
Date of Enforcement Action: Not reported
Enforcement Responsible Agency: Not reported
Enforcement Docket Number: Not reported
Enforcement Attorney: Not reported
Corrective Action Component: Not reported
Appeal Initiated Date: Not reported
Appeal Resolution Date: Not reported
Disposition Status Date: Not reported
Disposition Status: Not reported
Disposition Status Description: Not reported
Consent/Final Order Sequence Number: Not reported
Consent/Final Order Respondent Name: Not reported
Consent/Final Order Lead Agency: Not reported
Enforcement Type: Not reported
Enforcement Responsible Person: Not reported
Enforcement Responsible Sub-Organization: Not reported
SEP Sequence Number: Not reported
SEP Expenditure Amount: Not reported
SEP Scheduled Completion Date: Not reported
SEP Actual Date: Not reported
SEP Defaulted Date: Not reported
SEP Type: Not reported
SEP Type Description: Not reported
Proposed Amount: Not reported
Final Monetary Amount: Not reported
Paid Amount: Not reported
Final Count: Not reported
Final Amount: Not reported

Found Violation: Yes
Agency Which Determined Violation: State
Violation Short Description: LDR - General
Date Violation was Determined: 19990420
Actual Return to Compliance Date: 20000404
Return to Compliance Qualifier: Observed
Violation Responsible Agency: State
Scheduled Compliance Date: 20000504
Enforcement Identifier: 000

RADIAC RESEARCH CORP (Continued) **1000245435**

Date of Enforcement Action: 20000404
Enforcement Responsible Agency: State
Enforcement Docket Number: Not reported
Enforcement Attorney: NYSH
Corrective Action Component: No
Appeal Initiated Date: Not reported
Appeal Resolution Date: Not reported
Disposition Status Date: Not reported
Disposition Status: Not reported
Disposition Status Description: Not reported
Consent/Final Order Sequence Number: Not reported
Consent/Final Order Respondent Name: Not reported
Consent/Final Order Lead Agency: Not reported
Enforcement Type: FINAL 3008(A) COMPLIANCE ORDER
Enforcement Responsible Person: NYHHN
Enforcement Responsible Sub-Organization: R2
SEP Sequence Number: Not reported
SEP Expenditure Amount: Not reported
SEP Scheduled Completion Date: Not reported
SEP Actual Date: Not reported
SEP Defaulted Date: Not reported
SEP Type: Not reported
SEP Type Description: Not reported
Proposed Amount: Not reported
Final Monetary Amount: 20000
Paid Amount: 20000
Final Count: 1
Final Amount: 20000

Found Violation: Yes
Agency Which Determined Violation: State
Violation Short Description: TSD - General
Date Violation was Determined: 19910201
Actual Return to Compliance Date: 19920130
Return to Compliance Qualifier: Observed
Violation Responsible Agency: State
Scheduled Compliance Date: 19910728
Enforcement Identifier: 000
Date of Enforcement Action: 19910528
Enforcement Responsible Agency: State
Enforcement Docket Number: Not reported
Enforcement Attorney: NYPG
Corrective Action Component: No
Appeal Initiated Date: Not reported
Appeal Resolution Date: Not reported
Disposition Status Date: Not reported
Disposition Status: Not reported
Disposition Status Description: Not reported
Consent/Final Order Sequence Number: Not reported
Consent/Final Order Respondent Name: Not reported
Consent/Final Order Lead Agency: Not reported
Enforcement Type: FINAL 3008(A) COMPLIANCE ORDER
Enforcement Responsible Person: NYHHN
Enforcement Responsible Sub-Organization: R2
SEP Sequence Number: Not reported
SEP Expenditure Amount: Not reported
SEP Scheduled Completion Date: Not reported

RADIAC RESEARCH CORP (Continued) **1000245435**

SEP Actual Date: Not reported
SEP Defaulted Date: Not reported
SEP Type: Not reported
SEP Type Description: Not reported
Proposed Amount: Not reported
Final Monetary Amount: 40000
Paid Amount: 40000
Final Count: 1
Final Amount: 40000

Found Violation: Yes
Agency Which Determined Violation: State
Violation Short Description: LDR - General
Date Violation was Determined: 19990420
Actual Return to Compliance Date: 20000404
Return to Compliance Qualifier: Observed
Violation Responsible Agency: State
Scheduled Compliance Date: Not reported
Enforcement Identifier: 000
Date of Enforcement Action: 19990423
Enforcement Responsible Agency: State
Enforcement Docket Number: Not reported
Enforcement Attorney: NYMC
Corrective Action Component: No
Appeal Initiated Date: Not reported
Appeal Resolution Date: Not reported
Disposition Status Date: Not reported
Disposition Status: Not reported
Disposition Status Description: Not reported
Consent/Final Order Sequence Number: Not reported
Consent/Final Order Respondent Name: Not reported
Consent/Final Order Lead Agency: Not reported
Enforcement Type: INITIAL 3008(A) COMPLIANCE
Enforcement Responsible Person: NYHHN
Enforcement Responsible Sub-Organization: R2
SEP Sequence Number: Not reported
SEP Expenditure Amount: Not reported
SEP Scheduled Completion Date: Not reported
SEP Actual Date: Not reported
SEP Defaulted Date: Not reported
SEP Type: Not reported
SEP Type Description: Not reported
Proposed Amount: Not reported
Final Monetary Amount: Not reported
Paid Amount: Not reported
Final Count: Not reported
Final Amount: Not reported

Found Violation: Yes
Agency Which Determined Violation: State
Violation Short Description: TSD - General
Date Violation was Determined: 19970428
Actual Return to Compliance Date: 20000404
Return to Compliance Qualifier: Observed
Violation Responsible Agency: State
Scheduled Compliance Date: 20000504
Enforcement Identifier: 000

RADIAC RESEARCH CORP (Continued) **1000245435**

Date of Enforcement Action: 20000404
Enforcement Responsible Agency: State
Enforcement Docket Number: Not reported
Enforcement Attorney: NYSH
Corrective Action Component: No
Appeal Initiated Date: Not reported
Appeal Resolution Date: Not reported
Disposition Status Date: Not reported
Disposition Status: Not reported
Disposition Status Description: Not reported
Consent/Final Order Sequence Number: Not reported
Consent/Final Order Respondent Name: Not reported
Consent/Final Order Lead Agency: Not reported
Enforcement Type: FINAL 3008(A) COMPLIANCE ORDER
Enforcement Responsible Person: NYHHN
Enforcement Responsible Sub-Organization: R2
SEP Sequence Number: Not reported
SEP Expenditure Amount: Not reported
SEP Scheduled Completion Date: Not reported
SEP Actual Date: Not reported
SEP Defaulted Date: Not reported
SEP Type: Not reported
SEP Type Description: Not reported
Proposed Amount: Not reported
Final Monetary Amount: 20000
Paid Amount: 20000
Final Count: 1
Final Amount: 20000

Found Violation: Yes
Agency Which Determined Violation: State
Violation Short Description: TSD - General
Date Violation was Determined: 19970428
Actual Return to Compliance Date: 20000404
Return to Compliance Qualifier: Observed
Violation Responsible Agency: State
Scheduled Compliance Date: Not reported
Enforcement Identifier: 000
Date of Enforcement Action: 19971002
Enforcement Responsible Agency: State
Enforcement Docket Number: Not reported
Enforcement Attorney: NYMA
Corrective Action Component: No
Appeal Initiated Date: Not reported
Appeal Resolution Date: Not reported
Disposition Status Date: Not reported
Disposition Status: Not reported
Disposition Status Description: Not reported
Consent/Final Order Sequence Number: Not reported
Consent/Final Order Respondent Name: Not reported
Consent/Final Order Lead Agency: Not reported
Enforcement Type: INITIAL 3008(A) COMPLIANCE
Enforcement Responsible Person: NYHHN
Enforcement Responsible Sub-Organization: R2
SEP Sequence Number: Not reported
SEP Expenditure Amount: Not reported
SEP Scheduled Completion Date: Not reported

RADIAC RESEARCH CORP (Continued) **1000245435**

SEP Actual Date: Not reported
SEP Defaulted Date: Not reported
SEP Type: Not reported
SEP Type Description: Not reported
Proposed Amount: 1200
Final Monetary Amount: Not reported
Paid Amount: Not reported
Final Count: Not reported
Final Amount: Not reported

Found Violation: Yes
Agency Which Determined Violation: EPA
Violation Short Description: TSD - Preparedness and Prevention
Date Violation was Determined: 19950607
Actual Return to Compliance Date: 19960708
Return to Compliance Qualifier: Observed
Violation Responsible Agency: EPA
Scheduled Compliance Date: 19950712
Enforcement Identifier: 000
Date of Enforcement Action: 19960628
Enforcement Responsible Agency: EPA
Enforcement Docket Number: 02-1996-0117
Enforcement Attorney: R2DF
Corrective Action Component: No
Appeal Initiated Date: Not reported
Appeal Resolution Date: Not reported
Disposition Status Date: Not reported
Disposition Status: Not reported
Disposition Status Description: Not reported
Consent/Final Order Sequence Number: Not reported
Consent/Final Order Respondent Name: Not reported
Consent/Final Order Lead Agency: Not reported
Enforcement Type: INITIAL 3008(A) COMPLIANCE
Enforcement Responsible Person: R2MD
Enforcement Responsible Sub-Organization: RCB
SEP Sequence Number: Not reported
SEP Expenditure Amount: Not reported
SEP Scheduled Completion Date: Not reported
SEP Actual Date: Not reported
SEP Defaulted Date: Not reported
SEP Type: Not reported
SEP Type Description: Not reported
Proposed Amount: Not reported
Final Monetary Amount: Not reported
Paid Amount: Not reported
Final Count: Not reported
Final Amount: Not reported

Found Violation: No
Agency Which Determined Violation: Not reported
Violation Short Description: Not reported
Date Violation was Determined: Not reported
Actual Return to Compliance Date: Not reported
Return to Compliance Qualifier: Not reported
Violation Responsible Agency: Not reported
Scheduled Compliance Date: Not reported
Enforcement Identifier: Not reported

RADIAC RESEARCH CORP (Continued) **1000245435**

Date of Enforcement Action: Not reported
Enforcement Responsible Agency: Not reported
Enforcement Docket Number: Not reported
Enforcement Attorney: Not reported
Corrective Action Component: Not reported
Appeal Initiated Date: Not reported
Appeal Resolution Date: Not reported
Disposition Status Date: Not reported
Disposition Status: Not reported
Disposition Status Description: Not reported
Consent/Final Order Sequence Number: Not reported
Consent/Final Order Respondent Name: Not reported
Consent/Final Order Lead Agency: Not reported
Enforcement Type: Not reported
Enforcement Responsible Person: Not reported
Enforcement Responsible Sub-Organization: Not reported
SEP Sequence Number: Not reported
SEP Expenditure Amount: Not reported
SEP Scheduled Completion Date: Not reported
SEP Actual Date: Not reported
SEP Defaulted Date: Not reported
SEP Type: Not reported
SEP Type Description: Not reported
Proposed Amount: Not reported
Final Monetary Amount: Not reported
Paid Amount: Not reported
Final Count: Not reported
Final Amount: Not reported

Found Violation: No
Agency Which Determined Violation: Not reported
Violation Short Description: Not reported
Date Violation was Determined: Not reported
Actual Return to Compliance Date: Not reported
Return to Compliance Qualifier: Not reported
Violation Responsible Agency: Not reported
Scheduled Compliance Date: Not reported
Enforcement Identifier: Not reported
Date of Enforcement Action: Not reported
Enforcement Responsible Agency: Not reported
Enforcement Docket Number: Not reported
Enforcement Attorney: Not reported
Corrective Action Component: Not reported
Appeal Initiated Date: Not reported
Appeal Resolution Date: Not reported
Disposition Status Date: Not reported
Disposition Status: Not reported
Disposition Status Description: Not reported
Consent/Final Order Sequence Number: Not reported
Consent/Final Order Respondent Name: Not reported
Consent/Final Order Lead Agency: Not reported
Enforcement Type: Not reported
Enforcement Responsible Person: Not reported
Enforcement Responsible Sub-Organization: Not reported
SEP Sequence Number: Not reported
SEP Expenditure Amount: Not reported
SEP Scheduled Completion Date: Not reported

RADIAC RESEARCH CORP (Continued) **1000245435**

SEP Actual Date: Not reported
SEP Defaulted Date: Not reported
SEP Type: Not reported
SEP Type Description: Not reported
Proposed Amount: Not reported
Final Monetary Amount: Not reported
Paid Amount: Not reported
Final Count: Not reported
Final Amount: Not reported

Found Violation: Yes
Agency Which Determined Violation: State
Violation Short Description: TSD - General
Date Violation was Determined: 19990927
Actual Return to Compliance Date: 20000404
Return to Compliance Qualifier: Observed
Violation Responsible Agency: State
Scheduled Compliance Date: Not reported
Enforcement Identifier: 000
Date of Enforcement Action: 20000215
Enforcement Responsible Agency: State
Enforcement Docket Number: Not reported
Enforcement Attorney: NYSH
Corrective Action Component: No
Appeal Initiated Date: Not reported
Appeal Resolution Date: Not reported
Disposition Status Date: Not reported
Disposition Status: Not reported
Disposition Status Description: Not reported
Consent/Final Order Sequence Number: Not reported
Consent/Final Order Respondent Name: Not reported
Consent/Final Order Lead Agency: Not reported
Enforcement Type: INITIAL 3008(A) COMPLIANCE
Enforcement Responsible Person: NYHHN
Enforcement Responsible Sub-Organization: R2
SEP Sequence Number: Not reported
SEP Expenditure Amount: Not reported
SEP Scheduled Completion Date: Not reported
SEP Actual Date: Not reported
SEP Defaulted Date: Not reported
SEP Type: Not reported
SEP Type Description: Not reported
Proposed Amount: 20000
Final Monetary Amount: Not reported
Paid Amount: Not reported
Final Count: Not reported
Final Amount: Not reported

Found Violation: No
Agency Which Determined Violation: Not reported
Violation Short Description: Not reported
Date Violation was Determined: Not reported
Actual Return to Compliance Date: Not reported
Return to Compliance Qualifier: Not reported
Violation Responsible Agency: Not reported
Scheduled Compliance Date: Not reported
Enforcement Identifier: Not reported

RADIAC RESEARCH CORP (Continued) **1000245435**

Date of Enforcement Action: Not reported
Enforcement Responsible Agency: Not reported
Enforcement Docket Number: Not reported
Enforcement Attorney: Not reported
Corrective Action Component: Not reported
Appeal Initiated Date: Not reported
Appeal Resolution Date: Not reported
Disposition Status Date: Not reported
Disposition Status: Not reported
Disposition Status Description: Not reported
Consent/Final Order Sequence Number: Not reported
Consent/Final Order Respondent Name: Not reported
Consent/Final Order Lead Agency: Not reported
Enforcement Type: Not reported
Enforcement Responsible Person: Not reported
Enforcement Responsible Sub-Organization: Not reported
SEP Sequence Number: Not reported
SEP Expenditure Amount: Not reported
SEP Scheduled Completion Date: Not reported
SEP Actual Date: Not reported
SEP Defaulted Date: Not reported
SEP Type: Not reported
SEP Type Description: Not reported
Proposed Amount: Not reported
Final Monetary Amount: Not reported
Paid Amount: Not reported
Final Count: Not reported
Final Amount: Not reported

Found Violation: Yes
Agency Which Determined Violation: EPA
Violation Short Description: TSD - Preparedness and Prevention
Date Violation was Determined: 19950607
Actual Return to Compliance Date: 19960708
Return to Compliance Qualifier: Observed
Violation Responsible Agency: EPA
Scheduled Compliance Date: 19950712
Enforcement Identifier: 000
Date of Enforcement Action: 19970305
Enforcement Responsible Agency: EPA
Enforcement Docket Number: 02-1996-0117
Enforcement Attorney: R2DF
Corrective Action Component: No
Appeal Initiated Date: Not reported
Appeal Resolution Date: Not reported
Disposition Status Date: Not reported
Disposition Status: Not reported
Disposition Status Description: Not reported
Consent/Final Order Sequence Number: Not reported
Consent/Final Order Respondent Name: Not reported
Consent/Final Order Lead Agency: Not reported
Enforcement Type: FINAL 3008(A) COMPLIANCE ORDER
Enforcement Responsible Person: R2MD
Enforcement Responsible Sub-Organization: RCB
SEP Sequence Number: Not reported
SEP Expenditure Amount: Not reported
SEP Scheduled Completion Date: Not reported

RADIAC RESEARCH CORP (Continued) **1000245435**

SEP Actual Date: Not reported
SEP Defaulted Date: Not reported
SEP Type: Not reported
SEP Type Description: Not reported
Proposed Amount: Not reported
Final Monetary Amount: 12100
Paid Amount: 12100
Final Count: 1
Final Amount: 12100

Found Violation: Yes
Agency Which Determined Violation: State
Violation Short Description: TSD - General
Date Violation was Determined: 19990420
Actual Return to Compliance Date: 20000404
Return to Compliance Qualifier: Observed
Violation Responsible Agency: State
Scheduled Compliance Date: 20000504
Enforcement Identifier: 000
Date of Enforcement Action: 20000404
Enforcement Responsible Agency: State
Enforcement Docket Number: Not reported
Enforcement Attorney: NYSH
Corrective Action Component: No
Appeal Initiated Date: Not reported
Appeal Resolution Date: Not reported
Disposition Status Date: Not reported
Disposition Status: Not reported
Disposition Status Description: Not reported
Consent/Final Order Sequence Number: Not reported
Consent/Final Order Respondent Name: Not reported
Consent/Final Order Lead Agency: Not reported
Enforcement Type: FINAL 3008(A) COMPLIANCE ORDER
Enforcement Responsible Person: NYHHN
Enforcement Responsible Sub-Organization: R2
SEP Sequence Number: Not reported
SEP Expenditure Amount: Not reported
SEP Scheduled Completion Date: Not reported
SEP Actual Date: Not reported
SEP Defaulted Date: Not reported
SEP Type: Not reported
SEP Type Description: Not reported
Proposed Amount: Not reported
Final Monetary Amount: 20000
Paid Amount: 20000
Final Count: 1
Final Amount: 20000

Found Violation: Yes
Agency Which Determined Violation: State
Violation Short Description: LDR - General
Date Violation was Determined: 19970428
Actual Return to Compliance Date: 20000404
Return to Compliance Qualifier: Observed
Violation Responsible Agency: State
Scheduled Compliance Date: 20000504
Enforcement Identifier: 000

RADIAC RESEARCH CORP (Continued) **1000245435**

Date of Enforcement Action:	20000404
Enforcement Responsible Agency:	State
Enforcement Docket Number:	Not reported
Enforcement Attorney:	NYSH
Corrective Action Component:	No
Appeal Initiated Date:	Not reported
Appeal Resolution Date:	Not reported
Disposition Status Date:	Not reported
Disposition Status:	Not reported
Disposition Status Description:	Not reported
Consent/Final Order Sequence Number:	Not reported
Consent/Final Order Respondent Name:	Not reported
Consent/Final Order Lead Agency:	Not reported
Enforcement Type:	FINAL 3008(A) COMPLIANCE ORDER
Enforcement Responsible Person:	NYHHN
Enforcement Responsible Sub-Organization:	R2
SEP Sequence Number:	Not reported
SEP Expenditure Amount:	Not reported
SEP Scheduled Completion Date:	Not reported
SEP Actual Date:	Not reported
SEP Defaulted Date:	Not reported
SEP Type:	Not reported
SEP Type Description:	Not reported
Proposed Amount:	Not reported
Final Monetary Amount:	20000
Paid Amount:	20000
Final Count:	1
Final Amount:	20000

Found Violation:	No
Agency Which Determined Violation:	Not reported
Violation Short Description:	Not reported
Date Violation was Determined:	Not reported
Actual Return to Compliance Date:	Not reported
Return to Compliance Qualifier:	Not reported
Violation Responsible Agency:	Not reported
Scheduled Compliance Date:	Not reported
Enforcement Identifier:	Not reported
Date of Enforcement Action:	Not reported
Enforcement Responsible Agency:	Not reported
Enforcement Docket Number:	Not reported
Enforcement Attorney:	Not reported
Corrective Action Component:	Not reported
Appeal Initiated Date:	Not reported
Appeal Resolution Date:	Not reported
Disposition Status Date:	Not reported
Disposition Status:	Not reported
Disposition Status Description:	Not reported
Consent/Final Order Sequence Number:	Not reported
Consent/Final Order Respondent Name:	Not reported
Consent/Final Order Lead Agency:	Not reported
Enforcement Type:	Not reported
Enforcement Responsible Person:	Not reported
Enforcement Responsible Sub-Organization:	Not reported
SEP Sequence Number:	Not reported
SEP Expenditure Amount:	Not reported
SEP Scheduled Completion Date:	Not reported

RADIAC RESEARCH CORP (Continued) **1000245435**

SEP Actual Date: Not reported
SEP Defaulted Date: Not reported
SEP Type: Not reported
SEP Type Description: Not reported
Proposed Amount: Not reported
Final Monetary Amount: Not reported
Paid Amount: Not reported
Final Count: Not reported
Final Amount: Not reported

Found Violation: Yes
Agency Which Determined Violation: State
Violation Short Description: LDR - General
Date Violation was Determined: 20000328
Actual Return to Compliance Date: 20000908
Return to Compliance Qualifier: Observed
Violation Responsible Agency: State
Scheduled Compliance Date: 20000905
Enforcement Identifier: 000
Date of Enforcement Action: 20000508
Enforcement Responsible Agency: State
Enforcement Docket Number: Not reported
Enforcement Attorney: NY
Corrective Action Component: No
Appeal Initiated Date: Not reported
Appeal Resolution Date: Not reported
Disposition Status Date: Not reported
Disposition Status: Not reported
Disposition Status Description: Not reported
Consent/Final Order Sequence Number: Not reported
Consent/Final Order Respondent Name: Not reported
Consent/Final Order Lead Agency: Not reported
Enforcement Type: WRITTEN INFORMAL
Enforcement Responsible Person: Not reported
Enforcement Responsible Sub-Organization: R2
SEP Sequence Number: Not reported
SEP Expenditure Amount: Not reported
SEP Scheduled Completion Date: Not reported
SEP Actual Date: Not reported
SEP Defaulted Date: Not reported
SEP Type: Not reported
SEP Type Description: Not reported
Proposed Amount: Not reported
Final Monetary Amount: Not reported
Paid Amount: Not reported
Final Count: Not reported
Final Amount: Not reported

Found Violation: Yes
Agency Which Determined Violation: State
Violation Short Description: TSD - General
Date Violation was Determined: 19990927
Actual Return to Compliance Date: 20000404
Return to Compliance Qualifier: Observed
Violation Responsible Agency: State
Scheduled Compliance Date: 20000504
Enforcement Identifier: 000

RADIAC RESEARCH CORP (Continued) **1000245435**

Date of Enforcement Action: 20000404
Enforcement Responsible Agency: State
Enforcement Docket Number: Not reported
Enforcement Attorney: NYSH
Corrective Action Component: No
Appeal Initiated Date: Not reported
Appeal Resolution Date: Not reported
Disposition Status Date: Not reported
Disposition Status: Not reported
Disposition Status Description: Not reported
Consent/Final Order Sequence Number: Not reported
Consent/Final Order Respondent Name: Not reported
Consent/Final Order Lead Agency: Not reported
Enforcement Type: FINAL 3008(A) COMPLIANCE ORDER
Enforcement Responsible Person: NYHHN
Enforcement Responsible Sub-Organization: R2
SEP Sequence Number: Not reported
SEP Expenditure Amount: Not reported
SEP Scheduled Completion Date: Not reported
SEP Actual Date: Not reported
SEP Defaulted Date: Not reported
SEP Type: Not reported
SEP Type Description: Not reported
Proposed Amount: Not reported
Final Monetary Amount: 20000
Paid Amount: 20000
Final Count: 1
Final Amount: 20000

Found Violation: Yes
Agency Which Determined Violation: State
Violation Short Description: LDR - General
Date Violation was Determined: 19980515
Actual Return to Compliance Date: 20000404
Return to Compliance Qualifier: Observed
Violation Responsible Agency: State
Scheduled Compliance Date: 20000504
Enforcement Identifier: 000
Date of Enforcement Action: 20000404
Enforcement Responsible Agency: State
Enforcement Docket Number: Not reported
Enforcement Attorney: NYSH
Corrective Action Component: No
Appeal Initiated Date: Not reported
Appeal Resolution Date: Not reported
Disposition Status Date: Not reported
Disposition Status: Not reported
Disposition Status Description: Not reported
Consent/Final Order Sequence Number: Not reported
Consent/Final Order Respondent Name: Not reported
Consent/Final Order Lead Agency: Not reported
Enforcement Type: FINAL 3008(A) COMPLIANCE ORDER
Enforcement Responsible Person: NYHHN
Enforcement Responsible Sub-Organization: R2
SEP Sequence Number: Not reported
SEP Expenditure Amount: Not reported
SEP Scheduled Completion Date: Not reported

RADIAC RESEARCH CORP (Continued) **1000245435**

SEP Actual Date: Not reported
SEP Defaulted Date: Not reported
SEP Type: Not reported
SEP Type Description: Not reported
Proposed Amount: Not reported
Final Monetary Amount: 20000
Paid Amount: 20000
Final Count: 1
Final Amount: 20000

Found Violation: Yes
Agency Which Determined Violation: State
Violation Short Description: LDR - General
Date Violation was Determined: 19980515
Actual Return to Compliance Date: 20000404
Return to Compliance Qualifier: Observed
Violation Responsible Agency: State
Scheduled Compliance Date: 20000504
Enforcement Identifier: 000
Date of Enforcement Action: 20000404
Enforcement Responsible Agency: State
Enforcement Docket Number: Not reported
Enforcement Attorney: NYSH
Corrective Action Component: No
Appeal Initiated Date: Not reported
Appeal Resolution Date: Not reported
Disposition Status Date: Not reported
Disposition Status: Not reported
Disposition Status Description: Not reported
Consent/Final Order Sequence Number: Not reported
Consent/Final Order Respondent Name: Not reported
Consent/Final Order Lead Agency: Not reported
Enforcement Type: FINAL 3008(A) COMPLIANCE ORDER
Enforcement Responsible Person: NYHHN
Enforcement Responsible Sub-Organization: R2
SEP Sequence Number: Not reported
SEP Expenditure Amount: Not reported
SEP Scheduled Completion Date: Not reported
SEP Actual Date: Not reported
SEP Defaulted Date: Not reported
SEP Type: Not reported
SEP Type Description: Not reported
Proposed Amount: Not reported
Final Monetary Amount: 20000
Paid Amount: 20000
Final Count: 1
Final Amount: 20000

Found Violation: Yes
Agency Which Determined Violation: EPA
Violation Short Description: TSD - General Facility Standards
Date Violation was Determined: 19960628
Actual Return to Compliance Date: 19960708
Return to Compliance Qualifier: Observed
Violation Responsible Agency: EPA
Scheduled Compliance Date: 19960708
Enforcement Identifier: 000

RADIAC RESEARCH CORP (Continued) **1000245435**

Date of Enforcement Action:	19960628
Enforcement Responsible Agency:	EPA
Enforcement Docket Number:	02-1996-0117
Enforcement Attorney:	R2DF
Corrective Action Component:	No
Appeal Initiated Date:	Not reported
Appeal Resolution Date:	Not reported
Disposition Status Date:	Not reported
Disposition Status:	Not reported
Disposition Status Description:	Not reported
Consent/Final Order Sequence Number:	Not reported
Consent/Final Order Respondent Name:	Not reported
Consent/Final Order Lead Agency:	Not reported
Enforcement Type:	INITIAL 3008(A) COMPLIANCE
Enforcement Responsible Person:	R2MD
Enforcement Responsible Sub-Organization:	RCB
SEP Sequence Number:	Not reported
SEP Expenditure Amount:	Not reported
SEP Scheduled Completion Date:	Not reported
SEP Actual Date:	Not reported
SEP Defaulted Date:	Not reported
SEP Type:	Not reported
SEP Type Description:	Not reported
Proposed Amount:	Not reported
Final Monetary Amount:	Not reported
Paid Amount:	Not reported
Final Count:	Not reported
Final Amount:	Not reported

Found Violation:	Yes
Agency Which Determined Violation:	State
Violation Short Description:	TSD - General
Date Violation was Determined:	19900511
Actual Return to Compliance Date:	19900924
Return to Compliance Qualifier:	Observed
Violation Responsible Agency:	State
Scheduled Compliance Date:	19900922
Enforcement Identifier:	005
Date of Enforcement Action:	19900511
Enforcement Responsible Agency:	State
Enforcement Docket Number:	Not reported
Enforcement Attorney:	Not reported
Corrective Action Component:	No
Appeal Initiated Date:	Not reported
Appeal Resolution Date:	Not reported
Disposition Status Date:	Not reported
Disposition Status:	Not reported
Disposition Status Description:	Not reported
Consent/Final Order Sequence Number:	Not reported
Consent/Final Order Respondent Name:	Not reported
Consent/Final Order Lead Agency:	Not reported
Enforcement Type:	WRITTEN INFORMAL
Enforcement Responsible Person:	NYHHN
Enforcement Responsible Sub-Organization:	R2
SEP Sequence Number:	Not reported
SEP Expenditure Amount:	Not reported
SEP Scheduled Completion Date:	Not reported

RADIAC RESEARCH CORP (Continued) **1000245435**

SEP Actual Date: Not reported
SEP Defaulted Date: Not reported
SEP Type: Not reported
SEP Type Description: Not reported
Proposed Amount: Not reported
Final Monetary Amount: Not reported
Paid Amount: Not reported
Final Count: Not reported
Final Amount: Not reported

Found Violation: No
Agency Which Determined Violation: Not reported
Violation Short Description: Not reported
Date Violation was Determined: Not reported
Actual Return to Compliance Date: Not reported
Return to Compliance Qualifier: Not reported
Violation Responsible Agency: Not reported
Scheduled Compliance Date: Not reported
Enforcement Identifier: Not reported
Date of Enforcement Action: Not reported
Enforcement Responsible Agency: Not reported
Enforcement Docket Number: Not reported
Enforcement Attorney: Not reported
Corrective Action Component: Not reported
Appeal Initiated Date: Not reported
Appeal Resolution Date: Not reported
Disposition Status Date: Not reported
Disposition Status: Not reported
Disposition Status Description: Not reported
Consent/Final Order Sequence Number: Not reported
Consent/Final Order Respondent Name: Not reported
Consent/Final Order Lead Agency: Not reported
Enforcement Type: Not reported
Enforcement Responsible Person: Not reported
Enforcement Responsible Sub-Organization: Not reported
SEP Sequence Number: Not reported
SEP Expenditure Amount: Not reported
SEP Scheduled Completion Date: Not reported
SEP Actual Date: Not reported
SEP Defaulted Date: Not reported
SEP Type: Not reported
SEP Type Description: Not reported
Proposed Amount: Not reported
Final Monetary Amount: Not reported
Paid Amount: Not reported
Final Count: Not reported
Final Amount: Not reported

Found Violation: Yes
Agency Which Determined Violation: EPA
Violation Short Description: TSD - General
Date Violation was Determined: 19990726
Actual Return to Compliance Date: 19990813
Return to Compliance Qualifier: Observed
Violation Responsible Agency: EPA
Scheduled Compliance Date: 19990820
Enforcement Identifier: 000

RADIAC RESEARCH CORP (Continued) **1000245435**

Date of Enforcement Action:	19990726
Enforcement Responsible Agency:	EPA
Enforcement Docket Number:	Not reported
Enforcement Attorney:	R2
Corrective Action Component:	No
Appeal Initiated Date:	Not reported
Appeal Resolution Date:	Not reported
Disposition Status Date:	Not reported
Disposition Status:	Not reported
Disposition Status Description:	Not reported
Consent/Final Order Sequence Number:	Not reported
Consent/Final Order Respondent Name:	Not reported
Consent/Final Order Lead Agency:	Not reported
Enforcement Type:	WRITTEN INFORMAL
Enforcement Responsible Person:	R2MD
Enforcement Responsible Sub-Organization:	RCB
SEP Sequence Number:	Not reported
SEP Expenditure Amount:	Not reported
SEP Scheduled Completion Date:	Not reported
SEP Actual Date:	Not reported
SEP Defaulted Date:	Not reported
SEP Type:	Not reported
SEP Type Description:	Not reported
Proposed Amount:	Not reported
Final Monetary Amount:	Not reported
Paid Amount:	Not reported
Final Count:	Not reported
Final Amount:	Not reported

Found Violation:	No
Agency Which Determined Violation:	Not reported
Violation Short Description:	Not reported
Date Violation was Determined:	Not reported
Actual Return to Compliance Date:	Not reported
Return to Compliance Qualifier:	Not reported
Violation Responsible Agency:	Not reported
Scheduled Compliance Date:	Not reported
Enforcement Identifier:	Not reported
Date of Enforcement Action:	Not reported
Enforcement Responsible Agency:	Not reported
Enforcement Docket Number:	Not reported
Enforcement Attorney:	Not reported
Corrective Action Component:	Not reported
Appeal Initiated Date:	Not reported
Appeal Resolution Date:	Not reported
Disposition Status Date:	Not reported
Disposition Status:	Not reported
Disposition Status Description:	Not reported
Consent/Final Order Sequence Number:	Not reported
Consent/Final Order Respondent Name:	Not reported
Consent/Final Order Lead Agency:	Not reported
Enforcement Type:	Not reported
Enforcement Responsible Person:	Not reported
Enforcement Responsible Sub-Organization:	Not reported
SEP Sequence Number:	Not reported
SEP Expenditure Amount:	Not reported
SEP Scheduled Completion Date:	Not reported

RADIAC RESEARCH CORP (Continued) **1000245435**

SEP Actual Date: Not reported
SEP Defaulted Date: Not reported
SEP Type: Not reported
SEP Type Description: Not reported
Proposed Amount: Not reported
Final Monetary Amount: Not reported
Paid Amount: Not reported
Final Count: Not reported
Final Amount: Not reported

Found Violation: Yes
Agency Which Determined Violation: State
Violation Short Description: LDR - General
Date Violation was Determined: 19941216
Actual Return to Compliance Date: 19950517
Return to Compliance Qualifier: Observed
Violation Responsible Agency: State
Scheduled Compliance Date: 19950214
Enforcement Identifier: 000
Date of Enforcement Action: 19941216
Enforcement Responsible Agency: State
Enforcement Docket Number: Not reported
Enforcement Attorney: NY
Corrective Action Component: No
Appeal Initiated Date: Not reported
Appeal Resolution Date: Not reported
Disposition Status Date: Not reported
Disposition Status: Not reported
Disposition Status Description: Not reported
Consent/Final Order Sequence Number:Not reported
Consent/Final Order Respondent Name: Not reported
Consent/Final Order Lead Agency: Not reported
Enforcement Type: WRITTEN INFORMAL
Enforcement Responsible Person: NYHHN
Enforcement Responsible Sub-Organization: R2
SEP Sequence Number: Not reported
SEP Expenditure Amount: Not reported
SEP Scheduled Completion Date: Not reported
SEP Actual Date: Not reported
SEP Defaulted Date: Not reported
SEP Type: Not reported
SEP Type Description: Not reported
Proposed Amount: Not reported
Final Monetary Amount: Not reported
Paid Amount: Not reported
Final Count: Not reported
Final Amount: Not reported

Found Violation: Yes
Agency Which Determined Violation: State
Violation Short Description: LDR - General
Date Violation was Determined: 19970428
Actual Return to Compliance Date: 20000404
Return to Compliance Qualifier: Observed
Violation Responsible Agency: State
Scheduled Compliance Date: 20000504
Enforcement Identifier: 000

RADIAC RESEARCH CORP (Continued) **1000245435**

Date of Enforcement Action: 20000404
Enforcement Responsible Agency: State
Enforcement Docket Number: Not reported
Enforcement Attorney: NYSH
Corrective Action Component: No
Appeal Initiated Date: Not reported
Appeal Resolution Date: Not reported
Disposition Status Date: Not reported
Disposition Status: Not reported
Disposition Status Description: Not reported
Consent/Final Order Sequence Number: Not reported
Consent/Final Order Respondent Name: Not reported
Consent/Final Order Lead Agency: Not reported
Enforcement Type: FINAL 3008(A) COMPLIANCE ORDER
Enforcement Responsible Person: NYHHN
Enforcement Responsible Sub-Organization: R2
SEP Sequence Number: Not reported
SEP Expenditure Amount: Not reported
SEP Scheduled Completion Date: Not reported
SEP Actual Date: Not reported
SEP Defaulted Date: Not reported
SEP Type: Not reported
SEP Type Description: Not reported
Proposed Amount: Not reported
Final Monetary Amount: 20000
Paid Amount: 20000
Final Count: 1
Final Amount: 20000

Found Violation: Yes
Agency Which Determined Violation: State
Violation Short Description: LDR - General
Date Violation was Determined: 19970428
Actual Return to Compliance Date: 20000404
Return to Compliance Qualifier: Observed
Violation Responsible Agency: State
Scheduled Compliance Date: Not reported
Enforcement Identifier: 000
Date of Enforcement Action: 19971002
Enforcement Responsible Agency: State
Enforcement Docket Number: Not reported
Enforcement Attorney: NYMA
Corrective Action Component: No
Appeal Initiated Date: Not reported
Appeal Resolution Date: Not reported
Disposition Status Date: Not reported
Disposition Status: Not reported
Disposition Status Description: Not reported
Consent/Final Order Sequence Number: Not reported
Consent/Final Order Respondent Name: Not reported
Consent/Final Order Lead Agency: Not reported
Enforcement Type: INITIAL 3008(A) COMPLIANCE
Enforcement Responsible Person: NYHHN
Enforcement Responsible Sub-Organization: R2
SEP Sequence Number: Not reported
SEP Expenditure Amount: Not reported
SEP Scheduled Completion Date: Not reported

RADIAC RESEARCH CORP (Continued) **1000245435**

SEP Actual Date: Not reported
SEP Defaulted Date: Not reported
SEP Type: Not reported
SEP Type Description: Not reported
Proposed Amount: 1200
Final Monetary Amount: Not reported
Paid Amount: Not reported
Final Count: Not reported
Final Amount: Not reported

Found Violation: Yes
Agency Which Determined Violation: EPA
Violation Short Description: TSD - General Facility Standards
Date Violation was Determined: 19960628
Actual Return to Compliance Date: 19960708
Return to Compliance Qualifier: Observed
Violation Responsible Agency: EPA
Scheduled Compliance Date: 19960708
Enforcement Identifier: 000
Date of Enforcement Action: 19970305
Enforcement Responsible Agency: EPA
Enforcement Docket Number: 02-1996-0117
Enforcement Attorney: R2DF
Corrective Action Component: No
Appeal Initiated Date: Not reported
Appeal Resolution Date: Not reported
Disposition Status Date: Not reported
Disposition Status: Not reported
Disposition Status Description: Not reported
Consent/Final Order Sequence Number: Not reported
Consent/Final Order Respondent Name: Not reported
Consent/Final Order Lead Agency: Not reported
Enforcement Type: FINAL 3008(A) COMPLIANCE ORDER
Enforcement Responsible Person: R2MD
Enforcement Responsible Sub-Organization: RCB
SEP Sequence Number: Not reported
SEP Expenditure Amount: Not reported
SEP Scheduled Completion Date: Not reported
SEP Actual Date: Not reported
SEP Defaulted Date: Not reported
SEP Type: Not reported
SEP Type Description: Not reported
Proposed Amount: Not reported
Final Monetary Amount: 12100
Paid Amount: 12100
Final Count: 1
Final Amount: 12100

Found Violation: Yes
Agency Which Determined Violation: State
Violation Short Description: TSD - General
Date Violation was Determined: 19860502
Actual Return to Compliance Date: 19860711
Return to Compliance Qualifier: Observed
Violation Responsible Agency: State
Scheduled Compliance Date: 19860602
Enforcement Identifier: 002

RADIAC RESEARCH CORP (Continued) **1000245435**

Date of Enforcement Action: 19860502
Enforcement Responsible Agency: State
Enforcement Docket Number: Not reported
Enforcement Attorney: Not reported
Corrective Action Component: No
Appeal Initiated Date: Not reported
Appeal Resolution Date: Not reported
Disposition Status Date: Not reported
Disposition Status: Not reported
Disposition Status Description: Not reported
Consent/Final Order Sequence Number: Not reported
Consent/Final Order Respondent Name: Not reported
Consent/Final Order Lead Agency: Not reported
Enforcement Type: WRITTEN INFORMAL
Enforcement Responsible Person: NYJJR
Enforcement Responsible Sub-Organization: R2
SEP Sequence Number: Not reported
SEP Expenditure Amount: Not reported
SEP Scheduled Completion Date: Not reported
SEP Actual Date: Not reported
SEP Defaulted Date: Not reported
SEP Type: Not reported
SEP Type Description: Not reported
Proposed Amount: Not reported
Final Monetary Amount: Not reported
Paid Amount: Not reported
Final Count: Not reported
Final Amount: Not reported

Found Violation: No
Agency Which Determined Violation: Not reported
Violation Short Description: Not reported
Date Violation was Determined: Not reported
Actual Return to Compliance Date: Not reported
Return to Compliance Qualifier: Not reported
Violation Responsible Agency: Not reported
Scheduled Compliance Date: Not reported
Enforcement Identifier: Not reported
Date of Enforcement Action: Not reported
Enforcement Responsible Agency: Not reported
Enforcement Docket Number: Not reported
Enforcement Attorney: Not reported
Corrective Action Component: Not reported
Appeal Initiated Date: Not reported
Appeal Resolution Date: Not reported
Disposition Status Date: Not reported
Disposition Status: Not reported
Disposition Status Description: Not reported
Consent/Final Order Sequence Number: Not reported
Consent/Final Order Respondent Name: Not reported
Consent/Final Order Lead Agency: Not reported
Enforcement Type: Not reported
Enforcement Responsible Person: Not reported
Enforcement Responsible Sub-Organization: Not reported
SEP Sequence Number: Not reported
SEP Expenditure Amount: Not reported
SEP Scheduled Completion Date: Not reported

RADIAC RESEARCH CORP (Continued) **1000245435**

SEP Actual Date: Not reported
SEP Defaulted Date: Not reported
SEP Type: Not reported
SEP Type Description: Not reported
Proposed Amount: Not reported
Final Monetary Amount: Not reported
Paid Amount: Not reported
Final Count: Not reported
Final Amount: Not reported

Found Violation: No
Agency Which Determined Violation: Not reported
Violation Short Description: Not reported
Date Violation was Determined: Not reported
Actual Return to Compliance Date: Not reported
Return to Compliance Qualifier: Not reported
Violation Responsible Agency: Not reported
Scheduled Compliance Date: Not reported
Enforcement Identifier: Not reported
Date of Enforcement Action: Not reported
Enforcement Responsible Agency: Not reported
Enforcement Docket Number: Not reported
Enforcement Attorney: Not reported
Corrective Action Component: Not reported
Appeal Initiated Date: Not reported
Appeal Resolution Date: Not reported
Disposition Status Date: Not reported
Disposition Status: Not reported
Disposition Status Description: Not reported
Consent/Final Order Sequence Number: Not reported
Consent/Final Order Respondent Name: Not reported
Consent/Final Order Lead Agency: Not reported
Enforcement Type: Not reported
Enforcement Responsible Person: Not reported
Enforcement Responsible Sub-Organization: Not reported
SEP Sequence Number: Not reported
SEP Expenditure Amount: Not reported
SEP Scheduled Completion Date: Not reported
SEP Actual Date: Not reported
SEP Defaulted Date: Not reported
SEP Type: Not reported
SEP Type Description: Not reported
Proposed Amount: Not reported
Final Monetary Amount: Not reported
Paid Amount: Not reported
Final Count: Not reported
Final Amount: Not reported

Found Violation: No
Agency Which Determined Violation: Not reported
Violation Short Description: Not reported
Date Violation was Determined: Not reported
Actual Return to Compliance Date: Not reported
Return to Compliance Qualifier: Not reported
Violation Responsible Agency: Not reported
Scheduled Compliance Date: Not reported
Enforcement Identifier: Not reported

RADIAC RESEARCH CORP (Continued) **1000245435**

Date of Enforcement Action:	Not reported
Enforcement Responsible Agency:	Not reported
Enforcement Docket Number:	Not reported
Enforcement Attorney:	Not reported
Corrective Action Component:	Not reported
Appeal Initiated Date:	Not reported
Appeal Resolution Date:	Not reported
Disposition Status Date:	Not reported
Disposition Status:	Not reported
Disposition Status Description:	Not reported
Consent/Final Order Sequence Number:	Not reported
Consent/Final Order Respondent Name:	Not reported
Consent/Final Order Lead Agency:	Not reported
Enforcement Type:	Not reported
Enforcement Responsible Person:	Not reported
Enforcement Responsible Sub-Organization:	Not reported
SEP Sequence Number:	Not reported
SEP Expenditure Amount:	Not reported
SEP Scheduled Completion Date:	Not reported
SEP Actual Date:	Not reported
SEP Defaulted Date:	Not reported
SEP Type:	Not reported
SEP Type Description:	Not reported
Proposed Amount:	Not reported
Final Monetary Amount:	Not reported
Paid Amount:	Not reported
Final Count:	Not reported
Final Amount:	Not reported

Found Violation:	Yes
Agency Which Determined Violation:	State
Violation Short Description:	TSD - General
Date Violation was Determined:	19980515
Actual Return to Compliance Date:	20000404
Return to Compliance Qualifier:	Observed
Violation Responsible Agency:	State
Scheduled Compliance Date:	20000504
Enforcement Identifier:	000
Date of Enforcement Action:	20000404
Enforcement Responsible Agency:	State
Enforcement Docket Number:	Not reported
Enforcement Attorney:	NYSH
Corrective Action Component:	No
Appeal Initiated Date:	Not reported
Appeal Resolution Date:	Not reported
Disposition Status Date:	Not reported
Disposition Status:	Not reported
Disposition Status Description:	Not reported
Consent/Final Order Sequence Number:	Not reported
Consent/Final Order Respondent Name:	Not reported
Consent/Final Order Lead Agency:	Not reported
Enforcement Type:	FINAL 3008(A) COMPLIANCE ORDER
Enforcement Responsible Person:	NYHHN
Enforcement Responsible Sub-Organization:	R2
SEP Sequence Number:	Not reported
SEP Expenditure Amount:	Not reported
SEP Scheduled Completion Date:	Not reported

RADIAC RESEARCH CORP (Continued) **1000245435**

SEP Actual Date: Not reported
SEP Defaulted Date: Not reported
SEP Type: Not reported
SEP Type Description: Not reported
Proposed Amount: Not reported
Final Monetary Amount: 20000
Paid Amount: 20000
Final Count: 1
Final Amount: 20000

Found Violation: Yes
Agency Which Determined Violation: State
Violation Short Description: TSD - General
Date Violation was Determined: 19840731
Actual Return to Compliance Date: 19850712
Return to Compliance Qualifier: Observed
Violation Responsible Agency: State
Scheduled Compliance Date: 19850427
Enforcement Identifier: 001
Date of Enforcement Action: 19850327
Enforcement Responsible Agency: State
Enforcement Docket Number: Not reported
Enforcement Attorney: Not reported
Corrective Action Component: No
Appeal Initiated Date: Not reported
Appeal Resolution Date: Not reported
Disposition Status Date: Not reported
Disposition Status: Not reported
Disposition Status Description: Not reported
Consent/Final Order Sequence Number: Not reported
Consent/Final Order Respondent Name: Not reported
Consent/Final Order Lead Agency: Not reported
Enforcement Type: WRITTEN INFORMAL
Enforcement Responsible Person: NYDEC
Enforcement Responsible Sub-Organization: Not reported
SEP Sequence Number: Not reported
SEP Expenditure Amount: Not reported
SEP Scheduled Completion Date: Not reported
SEP Actual Date: Not reported
SEP Defaulted Date: Not reported
SEP Type: Not reported
SEP Type Description: Not reported
Proposed Amount: Not reported
Final Monetary Amount: Not reported
Paid Amount: Not reported
Final Count: Not reported
Final Amount: Not reported

Found Violation: Yes
Agency Which Determined Violation: State
Violation Short Description: TSD - General
Date Violation was Determined: 20040624
Actual Return to Compliance Date: 20040624
Return to Compliance Qualifier: Observed
Violation Responsible Agency: State
Scheduled Compliance Date: Not reported
Enforcement Identifier: 001

RADIAC RESEARCH CORP (Continued) **1000245435**

Date of Enforcement Action: 20041014
Enforcement Responsible Agency: State
Enforcement Docket Number: Not reported
Enforcement Attorney: Not reported
Corrective Action Component: No
Appeal Initiated Date: Not reported
Appeal Resolution Date: Not reported
Disposition Status Date: Not reported
Disposition Status: Not reported
Disposition Status Description: Not reported
Consent/Final Order Sequence Number: Not reported
Consent/Final Order Respondent Name: Not reported
Consent/Final Order Lead Agency: Not reported
Enforcement Type: WRITTEN INFORMAL
Enforcement Responsible Person: NYHHN
Enforcement Responsible Sub-Organization: R2
SEP Sequence Number: Not reported
SEP Expenditure Amount: Not reported
SEP Scheduled Completion Date: Not reported
SEP Actual Date: Not reported
SEP Defaulted Date: Not reported
SEP Type: Not reported
SEP Type Description: Not reported
Proposed Amount: Not reported
Final Monetary Amount: Not reported
Paid Amount: Not reported
Final Count: Not reported
Final Amount: Not reported

Found Violation: No
Agency Which Determined Violation: Not reported
Violation Short Description: Not reported
Date Violation was Determined: Not reported
Actual Return to Compliance Date: Not reported
Return to Compliance Qualifier: Not reported
Violation Responsible Agency: Not reported
Scheduled Compliance Date: Not reported
Enforcement Identifier: Not reported
Date of Enforcement Action: Not reported
Enforcement Responsible Agency: Not reported
Enforcement Docket Number: Not reported
Enforcement Attorney: Not reported
Corrective Action Component: Not reported
Appeal Initiated Date: Not reported
Appeal Resolution Date: Not reported
Disposition Status Date: Not reported
Disposition Status: Not reported
Disposition Status Description: Not reported
Consent/Final Order Sequence Number: Not reported
Consent/Final Order Respondent Name: Not reported
Consent/Final Order Lead Agency: Not reported
Enforcement Type: Not reported
Enforcement Responsible Person: Not reported
Enforcement Responsible Sub-Organization: Not reported
SEP Sequence Number: Not reported
SEP Expenditure Amount: Not reported
SEP Scheduled Completion Date: Not reported

RADIAC RESEARCH CORP (Continued) **1000245435**

SEP Actual Date: Not reported
SEP Defaulted Date: Not reported
SEP Type: Not reported
SEP Type Description: Not reported
Proposed Amount: Not reported
Final Monetary Amount: Not reported
Paid Amount: Not reported
Final Count: Not reported
Final Amount: Not reported

Found Violation: Yes
Agency Which Determined Violation: EPA
Violation Short Description: TSD - General Facility Standards
Date Violation was Determined: 19950607
Actual Return to Compliance Date: 19960417
Return to Compliance Qualifier: Observed
Violation Responsible Agency: EPA
Scheduled Compliance Date: 19950710
Enforcement Identifier: 000
Date of Enforcement Action: 19960628
Enforcement Responsible Agency: EPA
Enforcement Docket Number: 02-1996-0117
Enforcement Attorney: R2DF
Corrective Action Component: No
Appeal Initiated Date: Not reported
Appeal Resolution Date: Not reported
Disposition Status Date: Not reported
Disposition Status: Not reported
Disposition Status Description: Not reported
Consent/Final Order Sequence Number: Not reported
Consent/Final Order Respondent Name: Not reported
Consent/Final Order Lead Agency: Not reported
Enforcement Type: INITIAL 3008(A) COMPLIANCE
Enforcement Responsible Person: R2MD
Enforcement Responsible Sub-Organization: RCB
SEP Sequence Number: Not reported
SEP Expenditure Amount: Not reported
SEP Scheduled Completion Date: Not reported
SEP Actual Date: Not reported
SEP Defaulted Date: Not reported
SEP Type: Not reported
SEP Type Description: Not reported
Proposed Amount: Not reported
Final Monetary Amount: Not reported
Paid Amount: Not reported
Final Count: Not reported
Final Amount: Not reported

Found Violation: Yes
Agency Which Determined Violation: State
Violation Short Description: LDR - General
Date Violation was Determined: 19980515
Actual Return to Compliance Date: 20000404
Return to Compliance Qualifier: Observed
Violation Responsible Agency: State
Scheduled Compliance Date: Not reported
Enforcement Identifier: 000

RADIAC RESEARCH CORP (Continued) **1000245435**

Date of Enforcement Action:	19981027
Enforcement Responsible Agency:	State
Enforcement Docket Number:	Not reported
Enforcement Attorney:	NYMC
Corrective Action Component:	No
Appeal Initiated Date:	Not reported
Appeal Resolution Date:	Not reported
Disposition Status Date:	Not reported
Disposition Status:	Not reported
Disposition Status Description:	Not reported
Consent/Final Order Sequence Number:	Not reported
Consent/Final Order Respondent Name:	Not reported
Consent/Final Order Lead Agency:	Not reported
Enforcement Type:	INITIAL 3008(A) COMPLIANCE
Enforcement Responsible Person:	NYHHN
Enforcement Responsible Sub-Organization:	R2
SEP Sequence Number:	Not reported
SEP Expenditure Amount:	Not reported
SEP Scheduled Completion Date:	Not reported
SEP Actual Date:	Not reported
SEP Defaulted Date:	Not reported
SEP Type:	Not reported
SEP Type Description:	Not reported
Proposed Amount:	24995
Final Monetary Amount:	Not reported
Paid Amount:	Not reported
Final Count:	Not reported
Final Amount:	Not reported

Found Violation:	Yes
Agency Which Determined Violation:	State
Violation Short Description:	TSD - General
Date Violation was Determined:	19900726
Actual Return to Compliance Date:	19920130
Return to Compliance Qualifier:	Observed
Violation Responsible Agency:	State
Scheduled Compliance Date:	19910728
Enforcement Identifier:	000
Date of Enforcement Action:	19910528
Enforcement Responsible Agency:	State
Enforcement Docket Number:	Not reported
Enforcement Attorney:	NYPG
Corrective Action Component:	No
Appeal Initiated Date:	Not reported
Appeal Resolution Date:	Not reported
Disposition Status Date:	Not reported
Disposition Status:	Not reported
Disposition Status Description:	Not reported
Consent/Final Order Sequence Number:	Not reported
Consent/Final Order Respondent Name:	Not reported
Consent/Final Order Lead Agency:	Not reported
Enforcement Type:	FINAL 3008(A) COMPLIANCE ORDER
Enforcement Responsible Person:	NYHHN
Enforcement Responsible Sub-Organization:	R2
SEP Sequence Number:	Not reported
SEP Expenditure Amount:	Not reported
SEP Scheduled Completion Date:	Not reported

RADIAC RESEARCH CORP (Continued) **1000245435**

SEP Actual Date: Not reported
SEP Defaulted Date: Not reported
SEP Type: Not reported
SEP Type Description: Not reported
Proposed Amount: Not reported
Final Monetary Amount: 40000
Paid Amount: 40000
Final Count: 1
Final Amount: 40000

Found Violation: No
Agency Which Determined Violation: Not reported
Violation Short Description: Not reported
Date Violation was Determined: Not reported
Actual Return to Compliance Date: Not reported
Return to Compliance Qualifier: Not reported
Violation Responsible Agency: Not reported
Scheduled Compliance Date: Not reported
Enforcement Identifier: Not reported
Date of Enforcement Action: Not reported
Enforcement Responsible Agency: Not reported
Enforcement Docket Number: Not reported
Enforcement Attorney: Not reported
Corrective Action Component: Not reported
Appeal Initiated Date: Not reported
Appeal Resolution Date: Not reported
Disposition Status Date: Not reported
Disposition Status: Not reported
Disposition Status Description: Not reported
Consent/Final Order Sequence Number: Not reported
Consent/Final Order Respondent Name: Not reported
Consent/Final Order Lead Agency: Not reported
Enforcement Type: Not reported
Enforcement Responsible Person: Not reported
Enforcement Responsible Sub-Organization: Not reported
SEP Sequence Number: Not reported
SEP Expenditure Amount: Not reported
SEP Scheduled Completion Date: Not reported
SEP Actual Date: Not reported
SEP Defaulted Date: Not reported
SEP Type: Not reported
SEP Type Description: Not reported
Proposed Amount: Not reported
Final Monetary Amount: Not reported
Paid Amount: Not reported
Final Count: Not reported
Final Amount: Not reported

Found Violation: Yes
Agency Which Determined Violation: State
Violation Short Description: TSD - General
Date Violation was Determined: 19980515
Actual Return to Compliance Date: 20000404
Return to Compliance Qualifier: Observed
Violation Responsible Agency: State
Scheduled Compliance Date: Not reported
Enforcement Identifier: 000

RADIAC RESEARCH CORP (Continued) **1000245435**

Date of Enforcement Action: 19981027
Enforcement Responsible Agency: State
Enforcement Docket Number: Not reported
Enforcement Attorney: NYMC
Corrective Action Component: No
Appeal Initiated Date: Not reported
Appeal Resolution Date: Not reported
Disposition Status Date: Not reported
Disposition Status: Not reported
Disposition Status Description: Not reported
Consent/Final Order Sequence Number: Not reported
Consent/Final Order Respondent Name: Not reported
Consent/Final Order Lead Agency: Not reported
Enforcement Type: INITIAL 3008(A) COMPLIANCE
Enforcement Responsible Person: NYHHN
Enforcement Responsible Sub-Organization: R2
SEP Sequence Number: Not reported
SEP Expenditure Amount: Not reported
SEP Scheduled Completion Date: Not reported
SEP Actual Date: Not reported
SEP Defaulted Date: Not reported
SEP Type: Not reported
SEP Type Description: Not reported
Proposed Amount: 24995
Final Monetary Amount: Not reported
Paid Amount: Not reported
Final Count: Not reported
Final Amount: Not reported

Found Violation: Yes
Agency Which Determined Violation: State
Violation Short Description: TSD - General
Date Violation was Determined: 19970428
Actual Return to Compliance Date: 20000404
Return to Compliance Qualifier: Observed
Violation Responsible Agency: State
Scheduled Compliance Date: Not reported
Enforcement Identifier: 000
Date of Enforcement Action: 19971002
Enforcement Responsible Agency: State
Enforcement Docket Number: Not reported
Enforcement Attorney: NYMA
Corrective Action Component: No
Appeal Initiated Date: Not reported
Appeal Resolution Date: Not reported
Disposition Status Date: Not reported
Disposition Status: Not reported
Disposition Status Description: Not reported
Consent/Final Order Sequence Number: Not reported
Consent/Final Order Respondent Name: Not reported
Consent/Final Order Lead Agency: Not reported
Enforcement Type: INITIAL 3008(A) COMPLIANCE
Enforcement Responsible Person: NYHHN
Enforcement Responsible Sub-Organization: R2
SEP Sequence Number: Not reported
SEP Expenditure Amount: Not reported
SEP Scheduled Completion Date: Not reported

RADIAC RESEARCH CORP (Continued) **1000245435**

SEP Actual Date: Not reported
SEP Defaulted Date: Not reported
SEP Type: Not reported
SEP Type Description: Not reported
Proposed Amount: 1200
Final Monetary Amount: Not reported
Paid Amount: Not reported
Final Count: Not reported
Final Amount: Not reported

Found Violation: Yes
Agency Which Determined Violation: EPA
Violation Short Description: TSD - Container Use and Management
Date Violation was Determined: 19950607
Actual Return to Compliance Date: 19960708
Return to Compliance Qualifier: Observed
Violation Responsible Agency: EPA
Scheduled Compliance Date: 19960708
Enforcement Identifier: 000
Date of Enforcement Action: 19960628
Enforcement Responsible Agency: EPA
Enforcement Docket Number: 02-1996-0117
Enforcement Attorney: R2DF
Corrective Action Component: No
Appeal Initiated Date: Not reported
Appeal Resolution Date: Not reported
Disposition Status Date: Not reported
Disposition Status: Not reported
Disposition Status Description: Not reported
Consent/Final Order Sequence Number: Not reported
Consent/Final Order Respondent Name: Not reported
Consent/Final Order Lead Agency: Not reported
Enforcement Type: INITIAL 3008(A) COMPLIANCE
Enforcement Responsible Person: R2MD
Enforcement Responsible Sub-Organization: RCB
SEP Sequence Number: Not reported
SEP Expenditure Amount: Not reported
SEP Scheduled Completion Date: Not reported
SEP Actual Date: Not reported
SEP Defaulted Date: Not reported
SEP Type: Not reported
SEP Type Description: Not reported
Proposed Amount: Not reported
Final Monetary Amount: Not reported
Paid Amount: Not reported
Final Count: Not reported
Final Amount: Not reported

Found Violation: Yes
Agency Which Determined Violation: EPA
Violation Short Description: TSD - Container Use and Management
Date Violation was Determined: 19950607
Actual Return to Compliance Date: 19960708
Return to Compliance Qualifier: Observed
Violation Responsible Agency: EPA
Scheduled Compliance Date: 19960708
Enforcement Identifier: 000

RADIAC RESEARCH CORP (Continued) **1000245435**

Date of Enforcement Action: 19970305
Enforcement Responsible Agency: EPA
Enforcement Docket Number: 02-1996-0117
Enforcement Attorney: R2DF
Corrective Action Component: No
Appeal Initiated Date: Not reported
Appeal Resolution Date: Not reported
Disposition Status Date: Not reported
Disposition Status: Not reported
Disposition Status Description: Not reported
Consent/Final Order Sequence Number: Not reported
Consent/Final Order Respondent Name: Not reported
Consent/Final Order Lead Agency: Not reported
Enforcement Type: FINAL 3008(A) COMPLIANCE ORDER
Enforcement Responsible Person: R2MD
Enforcement Responsible Sub-Organization: RCB
SEP Sequence Number: Not reported
SEP Expenditure Amount: Not reported
SEP Scheduled Completion Date: Not reported
SEP Actual Date: Not reported
SEP Defaulted Date: Not reported
SEP Type: Not reported
SEP Type Description: Not reported
Proposed Amount: Not reported
Final Monetary Amount: 12100
Paid Amount: 12100
Final Count: 1
Final Amount: 12100

Found Violation: Yes
Agency Which Determined Violation: State
Violation Short Description: TSD - General
Date Violation was Determined: 19970428
Actual Return to Compliance Date: 20000404
Return to Compliance Qualifier: Observed
Violation Responsible Agency: State
Scheduled Compliance Date: 20000504
Enforcement Identifier: 000
Date of Enforcement Action: 20000404
Enforcement Responsible Agency: State
Enforcement Docket Number: Not reported
Enforcement Attorney: NYSH
Corrective Action Component: No
Appeal Initiated Date: Not reported
Appeal Resolution Date: Not reported
Disposition Status Date: Not reported
Disposition Status: Not reported
Disposition Status Description: Not reported
Consent/Final Order Sequence Number: Not reported
Consent/Final Order Respondent Name: Not reported
Consent/Final Order Lead Agency: Not reported
Enforcement Type: FINAL 3008(A) COMPLIANCE ORDER
Enforcement Responsible Person: NYHHN
Enforcement Responsible Sub-Organization: R2
SEP Sequence Number: Not reported
SEP Expenditure Amount: Not reported
SEP Scheduled Completion Date: Not reported

RADIAC RESEARCH CORP (Continued) **1000245435**

SEP Actual Date: Not reported
SEP Defaulted Date: Not reported
SEP Type: Not reported
SEP Type Description: Not reported
Proposed Amount: Not reported
Final Monetary Amount: 20000
Paid Amount: 20000
Final Count: 1
Final Amount: 20000

Found Violation: No
Agency Which Determined Violation: Not reported
Violation Short Description: Not reported
Date Violation was Determined: Not reported
Actual Return to Compliance Date: Not reported
Return to Compliance Qualifier: Not reported
Violation Responsible Agency: Not reported
Scheduled Compliance Date: Not reported
Enforcement Identifier: Not reported
Date of Enforcement Action: Not reported
Enforcement Responsible Agency: Not reported
Enforcement Docket Number: Not reported
Enforcement Attorney: Not reported
Corrective Action Component: Not reported
Appeal Initiated Date: Not reported
Appeal Resolution Date: Not reported
Disposition Status Date: Not reported
Disposition Status: Not reported
Disposition Status Description: Not reported
Consent/Final Order Sequence Number: Not reported
Consent/Final Order Respondent Name: Not reported
Consent/Final Order Lead Agency: Not reported
Enforcement Type: Not reported
Enforcement Responsible Person: Not reported
Enforcement Responsible Sub-Organization: Not reported
SEP Sequence Number: Not reported
SEP Expenditure Amount: Not reported
SEP Scheduled Completion Date: Not reported
SEP Actual Date: Not reported
SEP Defaulted Date: Not reported
SEP Type: Not reported
SEP Type Description: Not reported
Proposed Amount: Not reported
Final Monetary Amount: Not reported
Paid Amount: Not reported
Final Count: Not reported
Final Amount: Not reported

Found Violation: Yes
Agency Which Determined Violation: State
Violation Short Description: TSD - Financial Requirements
Date Violation was Determined: 19860515
Actual Return to Compliance Date: 19860820
Return to Compliance Qualifier: Observed
Violation Responsible Agency: State
Scheduled Compliance Date: 19860615
Enforcement Identifier: 003

RADIAC RESEARCH CORP (Continued) **1000245435**

Date of Enforcement Action: 19860515
Enforcement Responsible Agency: State
Enforcement Docket Number: Not reported
Enforcement Attorney: Not reported
Corrective Action Component: No
Appeal Initiated Date: Not reported
Appeal Resolution Date: Not reported
Disposition Status Date: Not reported
Disposition Status: Not reported
Disposition Status Description: Not reported
Consent/Final Order Sequence Number: Not reported
Consent/Final Order Respondent Name: Not reported
Consent/Final Order Lead Agency: Not reported
Enforcement Type: WRITTEN INFORMAL
Enforcement Responsible Person: NYDEC
Enforcement Responsible Sub-Organization: Not reported
SEP Sequence Number: Not reported
SEP Expenditure Amount: Not reported
SEP Scheduled Completion Date: Not reported
SEP Actual Date: Not reported
SEP Defaulted Date: Not reported
SEP Type: Not reported
SEP Type Description: Not reported
Proposed Amount: Not reported
Final Monetary Amount: Not reported
Paid Amount: Not reported
Final Count: Not reported
Final Amount: Not reported

Found Violation: Yes
Agency Which Determined Violation: EPA
Violation Short Description: TSD - General Facility Standards
Date Violation was Determined: 19960628
Actual Return to Compliance Date: 19960708
Return to Compliance Qualifier: Observed
Violation Responsible Agency: EPA
Scheduled Compliance Date: 19960708
Enforcement Identifier: 000
Date of Enforcement Action: 19970305
Enforcement Responsible Agency: EPA
Enforcement Docket Number: 02-1996-0117
Enforcement Attorney: R2DF
Corrective Action Component: No
Appeal Initiated Date: Not reported
Appeal Resolution Date: Not reported
Disposition Status Date: Not reported
Disposition Status: Not reported
Disposition Status Description: Not reported
Consent/Final Order Sequence Number: Not reported
Consent/Final Order Respondent Name: Not reported
Consent/Final Order Lead Agency: Not reported
Enforcement Type: FINAL 3008(A) COMPLIANCE ORDER
Enforcement Responsible Person: R2MD
Enforcement Responsible Sub-Organization: RCB
SEP Sequence Number: Not reported
SEP Expenditure Amount: Not reported
SEP Scheduled Completion Date: Not reported

RADIAC RESEARCH CORP (Continued) **1000245435**

SEP Actual Date: Not reported
SEP Defaulted Date: Not reported
SEP Type: Not reported
SEP Type Description: Not reported
Proposed Amount: Not reported
Final Monetary Amount: 12100
Paid Amount: 12100
Final Count: 1
Final Amount: 12100

Found Violation: No
Agency Which Determined Violation: Not reported
Violation Short Description: Not reported
Date Violation was Determined: Not reported
Actual Return to Compliance Date: Not reported
Return to Compliance Qualifier: Not reported
Violation Responsible Agency: Not reported
Scheduled Compliance Date: Not reported
Enforcement Identifier: Not reported
Date of Enforcement Action: Not reported
Enforcement Responsible Agency: Not reported
Enforcement Docket Number: Not reported
Enforcement Attorney: Not reported
Corrective Action Component: Not reported
Appeal Initiated Date: Not reported
Appeal Resolution Date: Not reported
Disposition Status Date: Not reported
Disposition Status: Not reported
Disposition Status Description: Not reported
Consent/Final Order Sequence Number: Not reported
Consent/Final Order Respondent Name: Not reported
Consent/Final Order Lead Agency: Not reported
Enforcement Type: Not reported
Enforcement Responsible Person: Not reported
Enforcement Responsible Sub-Organization: Not reported
SEP Sequence Number: Not reported
SEP Expenditure Amount: Not reported
SEP Scheduled Completion Date: Not reported
SEP Actual Date: Not reported
SEP Defaulted Date: Not reported
SEP Type: Not reported
SEP Type Description: Not reported
Proposed Amount: Not reported
Final Monetary Amount: Not reported
Paid Amount: Not reported
Final Count: Not reported
Final Amount: Not reported

Found Violation: Yes
Agency Which Determined Violation: EPA
Violation Short Description: TSD - General
Date Violation was Determined: 19901221
Actual Return to Compliance Date: 19910528
Return to Compliance Qualifier: Observed
Violation Responsible Agency: EPA
Scheduled Compliance Date: 19910121
Enforcement Identifier: 006

RADIAC RESEARCH CORP (Continued) **1000245435**

Date of Enforcement Action: 19900720
Enforcement Responsible Agency: EPA
Enforcement Docket Number: Not reported
Enforcement Attorney: Not reported
Corrective Action Component: No
Appeal Initiated Date: Not reported
Appeal Resolution Date: Not reported
Disposition Status Date: Not reported
Disposition Status: Not reported
Disposition Status Description: Not reported
Consent/Final Order Sequence Number: Not reported
Consent/Final Order Respondent Name: Not reported
Consent/Final Order Lead Agency: Not reported
Enforcement Type: WRITTEN INFORMAL
Enforcement Responsible Person: R2LG
Enforcement Responsible Sub-Organization: Not reported
SEP Sequence Number: Not reported
SEP Expenditure Amount: Not reported
SEP Scheduled Completion Date: Not reported
SEP Actual Date: Not reported
SEP Defaulted Date: Not reported
SEP Type: Not reported
SEP Type Description: Not reported
Proposed Amount: Not reported
Final Monetary Amount: Not reported
Paid Amount: Not reported
Final Count: Not reported
Final Amount: Not reported

Found Violation: No
Agency Which Determined Violation: Not reported
Violation Short Description: Not reported
Date Violation was Determined: Not reported
Actual Return to Compliance Date: Not reported
Return to Compliance Qualifier: Not reported
Violation Responsible Agency: Not reported
Scheduled Compliance Date: Not reported
Enforcement Identifier: Not reported
Date of Enforcement Action: Not reported
Enforcement Responsible Agency: Not reported
Enforcement Docket Number: Not reported
Enforcement Attorney: Not reported
Corrective Action Component: Not reported
Appeal Initiated Date: Not reported
Appeal Resolution Date: Not reported
Disposition Status Date: Not reported
Disposition Status: Not reported
Disposition Status Description: Not reported
Consent/Final Order Sequence Number: Not reported
Consent/Final Order Respondent Name: Not reported
Consent/Final Order Lead Agency: Not reported
Enforcement Type: Not reported
Enforcement Responsible Person: Not reported
Enforcement Responsible Sub-Organization: Not reported
SEP Sequence Number: Not reported
SEP Expenditure Amount: Not reported
SEP Scheduled Completion Date: Not reported

RADIAC RESEARCH CORP (Continued) **1000245435**

SEP Actual Date: Not reported
SEP Defaulted Date: Not reported
SEP Type: Not reported
SEP Type Description: Not reported
Proposed Amount: Not reported
Final Monetary Amount: Not reported
Paid Amount: Not reported
Final Count: Not reported
Final Amount: Not reported

Found Violation: Yes
Agency Which Determined Violation: State
Violation Short Description: TSD - General
Date Violation was Determined: 19970428
Actual Return to Compliance Date: 20000404
Return to Compliance Qualifier: Observed
Violation Responsible Agency: State
Scheduled Compliance Date: Not reported
Enforcement Identifier: 000
Date of Enforcement Action: 19971002
Enforcement Responsible Agency: State
Enforcement Docket Number: Not reported
Enforcement Attorney: NYMA
Corrective Action Component: No
Appeal Initiated Date: Not reported
Appeal Resolution Date: Not reported
Disposition Status Date: Not reported
Disposition Status: Not reported
Disposition Status Description: Not reported
Consent/Final Order Sequence Number: Not reported
Consent/Final Order Respondent Name: Not reported
Consent/Final Order Lead Agency: Not reported
Enforcement Type: INITIAL 3008(A) COMPLIANCE
Enforcement Responsible Person: NYHHN
Enforcement Responsible Sub-Organization: R2
SEP Sequence Number: Not reported
SEP Expenditure Amount: Not reported
SEP Scheduled Completion Date: Not reported
SEP Actual Date: Not reported
SEP Defaulted Date: Not reported
SEP Type: Not reported
SEP Type Description: Not reported
Proposed Amount: 1200
Final Monetary Amount: Not reported
Paid Amount: Not reported
Final Count: Not reported
Final Amount: Not reported

Found Violation: No
Agency Which Determined Violation: Not reported
Violation Short Description: Not reported
Date Violation was Determined: Not reported
Actual Return to Compliance Date: Not reported
Return to Compliance Qualifier: Not reported
Violation Responsible Agency: Not reported
Scheduled Compliance Date: Not reported
Enforcement Identifier: Not reported

RADIAC RESEARCH CORP (Continued) **1000245435**

Date of Enforcement Action: Not reported
Enforcement Responsible Agency: Not reported
Enforcement Docket Number: Not reported
Enforcement Attorney: Not reported
Corrective Action Component: Not reported
Appeal Initiated Date: Not reported
Appeal Resolution Date: Not reported
Disposition Status Date: Not reported
Disposition Status: Not reported
Disposition Status Description: Not reported
Consent/Final Order Sequence Number:Not reported
Consent/Final Order Respondent Name: Not reported
Consent/Final Order Lead Agency: Not reported
Enforcement Type: Not reported
Enforcement Responsible Person: Not reported
Enforcement Responsible Sub-Organization: Not reported
SEP Sequence Number: Not reported
SEP Expenditure Amount: Not reported
SEP Scheduled Completion Date: Not reported
SEP Actual Date: Not reported
SEP Defaulted Date: Not reported
SEP Type: Not reported
SEP Type Description: Not reported
Proposed Amount: Not reported
Final Monetary Amount: Not reported
Paid Amount: Not reported
Final Count: Not reported
Final Amount: Not reported

Found Violation: Yes
Agency Which Determined Violation: State
Violation Short Description: TSD - General
Date Violation was Determined: 19860919
Actual Return to Compliance Date: 19860930
Return to Compliance Qualifier: Observed
Violation Responsible Agency: State
Scheduled Compliance Date: 19861019
Enforcement Identifier: 004
Date of Enforcement Action: 19860919
Enforcement Responsible Agency: State
Enforcement Docket Number: Not reported
Enforcement Attorney: Not reported
Corrective Action Component: No
Appeal Initiated Date: Not reported
Appeal Resolution Date: Not reported
Disposition Status Date: Not reported
Disposition Status: Not reported
Disposition Status Description: Not reported
Consent/Final Order Sequence Number:Not reported
Consent/Final Order Respondent Name: Not reported
Consent/Final Order Lead Agency: Not reported
Enforcement Type: WRITTEN INFORMAL
Enforcement Responsible Person: NYJJR
Enforcement Responsible Sub-Organization: R2
SEP Sequence Number: Not reported
SEP Expenditure Amount: Not reported
SEP Scheduled Completion Date: Not reported

RADIAC RESEARCH CORP (Continued) **1000245435**

SEP Actual Date: Not reported
SEP Defaulted Date: Not reported
SEP Type: Not reported
SEP Type Description: Not reported
Proposed Amount: Not reported
Final Monetary Amount: Not reported
Paid Amount: Not reported
Final Count: Not reported
Final Amount: Not reported

Found Violation: No
Agency Which Determined Violation: Not reported
Violation Short Description: Not reported
Date Violation was Determined: Not reported
Actual Return to Compliance Date: Not reported
Return to Compliance Qualifier: Not reported
Violation Responsible Agency: Not reported
Scheduled Compliance Date: Not reported
Enforcement Identifier: Not reported
Date of Enforcement Action: Not reported
Enforcement Responsible Agency: Not reported
Enforcement Docket Number: Not reported
Enforcement Attorney: Not reported
Corrective Action Component: Not reported
Appeal Initiated Date: Not reported
Appeal Resolution Date: Not reported
Disposition Status Date: Not reported
Disposition Status: Not reported
Disposition Status Description: Not reported
Consent/Final Order Sequence Number: Not reported
Consent/Final Order Respondent Name: Not reported
Consent/Final Order Lead Agency: Not reported
Enforcement Type: Not reported
Enforcement Responsible Person: Not reported
Enforcement Responsible Sub-Organization: Not reported
SEP Sequence Number: Not reported
SEP Expenditure Amount: Not reported
SEP Scheduled Completion Date: Not reported
SEP Actual Date: Not reported
SEP Defaulted Date: Not reported
SEP Type: Not reported
SEP Type Description: Not reported
Proposed Amount: Not reported
Final Monetary Amount: Not reported
Paid Amount: Not reported
Final Count: Not reported
Final Amount: Not reported

Found Violation: Yes
Agency Which Determined Violation: State
Violation Short Description: LDR - General
Date Violation was Determined: 19990420
Actual Return to Compliance Date: 20000404
Return to Compliance Qualifier: Observed
Violation Responsible Agency: State
Scheduled Compliance Date: Not reported
Enforcement Identifier: 000

RADIAC RESEARCH CORP (Continued) **1000245435**

Date of Enforcement Action:	19990423
Enforcement Responsible Agency:	State
Enforcement Docket Number:	Not reported
Enforcement Attorney:	NYMC
Corrective Action Component:	No
Appeal Initiated Date:	Not reported
Appeal Resolution Date:	Not reported
Disposition Status Date:	Not reported
Disposition Status:	Not reported
Disposition Status Description:	Not reported
Consent/Final Order Sequence Number:	Not reported
Consent/Final Order Respondent Name:	Not reported
Consent/Final Order Lead Agency:	Not reported
Enforcement Type:	INITIAL 3008(A) COMPLIANCE
Enforcement Responsible Person:	NYHHN
Enforcement Responsible Sub-Organization:	R2
SEP Sequence Number:	Not reported
SEP Expenditure Amount:	Not reported
SEP Scheduled Completion Date:	Not reported
SEP Actual Date:	Not reported
SEP Defaulted Date:	Not reported
SEP Type:	Not reported
SEP Type Description:	Not reported
Proposed Amount:	Not reported
Final Monetary Amount:	Not reported
Paid Amount:	Not reported
Final Count:	Not reported
Final Amount:	Not reported

Found Violation:	Yes
Agency Which Determined Violation:	State
Violation Short Description:	TSD - General
Date Violation was Determined:	19990420
Actual Return to Compliance Date:	20000404
Return to Compliance Qualifier:	Observed
Violation Responsible Agency:	State
Scheduled Compliance Date:	20000504
Enforcement Identifier:	000
Date of Enforcement Action:	20000404
Enforcement Responsible Agency:	State
Enforcement Docket Number:	Not reported
Enforcement Attorney:	NYSH
Corrective Action Component:	No
Appeal Initiated Date:	Not reported
Appeal Resolution Date:	Not reported
Disposition Status Date:	Not reported
Disposition Status:	Not reported
Disposition Status Description:	Not reported
Consent/Final Order Sequence Number:	Not reported
Consent/Final Order Respondent Name:	Not reported
Consent/Final Order Lead Agency:	Not reported
Enforcement Type:	FINAL 3008(A) COMPLIANCE ORDER
Enforcement Responsible Person:	NYHHN
Enforcement Responsible Sub-Organization:	R2
SEP Sequence Number:	Not reported
SEP Expenditure Amount:	Not reported
SEP Scheduled Completion Date:	Not reported

RADIAC RESEARCH CORP (Continued) **1000245435**

SEP Actual Date: Not reported
SEP Defaulted Date: Not reported
SEP Type: Not reported
SEP Type Description: Not reported
Proposed Amount: Not reported
Final Monetary Amount: 20000
Paid Amount: 20000
Final Count: 1
Final Amount: 20000

Found Violation: Yes
Agency Which Determined Violation: State
Violation Short Description: LDR - General
Date Violation was Determined: 19990420
Actual Return to Compliance Date: 20000404
Return to Compliance Qualifier: Observed
Violation Responsible Agency: State
Scheduled Compliance Date: 20000504
Enforcement Identifier: 000
Date of Enforcement Action: 20000404
Enforcement Responsible Agency: State
Enforcement Docket Number: Not reported
Enforcement Attorney: NYSH
Corrective Action Component: No
Appeal Initiated Date: Not reported
Appeal Resolution Date: Not reported
Disposition Status Date: Not reported
Disposition Status: Not reported
Disposition Status Description: Not reported
Consent/Final Order Sequence Number: Not reported
Consent/Final Order Respondent Name: Not reported
Consent/Final Order Lead Agency: Not reported
Enforcement Type: FINAL 3008(A) COMPLIANCE ORDER
Enforcement Responsible Person: NYHHN
Enforcement Responsible Sub-Organization: R2
SEP Sequence Number: Not reported
SEP Expenditure Amount: Not reported
SEP Scheduled Completion Date: Not reported
SEP Actual Date: Not reported
SEP Defaulted Date: Not reported
SEP Type: Not reported
SEP Type Description: Not reported
Proposed Amount: Not reported
Final Monetary Amount: 20000
Paid Amount: 20000
Final Count: 1
Final Amount: 20000

Found Violation: Yes
Agency Which Determined Violation: EPA
Violation Short Description: TSD - General Facility Standards
Date Violation was Determined: 19950607
Actual Return to Compliance Date: 19960417
Return to Compliance Qualifier: Observed
Violation Responsible Agency: EPA
Scheduled Compliance Date: 19950710
Enforcement Identifier: 000

RADIAC RESEARCH CORP (Continued) **1000245435**

Date of Enforcement Action: 19970305
Enforcement Responsible Agency: EPA
Enforcement Docket Number: 02-1996-0117
Enforcement Attorney: R2DF
Corrective Action Component: No
Appeal Initiated Date: Not reported
Appeal Resolution Date: Not reported
Disposition Status Date: Not reported
Disposition Status: Not reported
Disposition Status Description: Not reported
Consent/Final Order Sequence Number: Not reported
Consent/Final Order Respondent Name: Not reported
Consent/Final Order Lead Agency: Not reported
Enforcement Type: FINAL 3008(A) COMPLIANCE ORDER
Enforcement Responsible Person: R2MD
Enforcement Responsible Sub-Organization: RCB
SEP Sequence Number: Not reported
SEP Expenditure Amount: Not reported
SEP Scheduled Completion Date: Not reported
SEP Actual Date: Not reported
SEP Defaulted Date: Not reported
SEP Type: Not reported
SEP Type Description: Not reported
Proposed Amount: Not reported
Final Monetary Amount: 12100
Paid Amount: 12100
Final Count: 1
Final Amount: 12100

Found Violation: Yes
Agency Which Determined Violation: State
Violation Short Description: LDR - General
Date Violation was Determined: 19980515
Actual Return to Compliance Date: 20000404
Return to Compliance Qualifier: Observed
Violation Responsible Agency: State
Scheduled Compliance Date: Not reported
Enforcement Identifier: 000
Date of Enforcement Action: 19981027
Enforcement Responsible Agency: State
Enforcement Docket Number: Not reported
Enforcement Attorney: NYMC
Corrective Action Component: No
Appeal Initiated Date: Not reported
Appeal Resolution Date: Not reported
Disposition Status Date: Not reported
Disposition Status: Not reported
Disposition Status Description: Not reported
Consent/Final Order Sequence Number: Not reported
Consent/Final Order Respondent Name: Not reported
Consent/Final Order Lead Agency: Not reported
Enforcement Type: INITIAL 3008(A) COMPLIANCE
Enforcement Responsible Person: NYHHN
Enforcement Responsible Sub-Organization: R2
SEP Sequence Number: Not reported
SEP Expenditure Amount: Not reported
SEP Scheduled Completion Date: Not reported

RADIAC RESEARCH CORP (Continued) **1000245435**

SEP Actual Date: Not reported
SEP Defaulted Date: Not reported
SEP Type: Not reported
SEP Type Description: Not reported
Proposed Amount: 24995
Final Monetary Amount: Not reported
Paid Amount: Not reported
Final Count: Not reported
Final Amount: Not reported

Found Violation: No
Agency Which Determined Violation: Not reported
Violation Short Description: Not reported
Date Violation was Determined: Not reported
Actual Return to Compliance Date: Not reported
Return to Compliance Qualifier: Not reported
Violation Responsible Agency: Not reported
Scheduled Compliance Date: Not reported
Enforcement Identifier: Not reported
Date of Enforcement Action: Not reported
Enforcement Responsible Agency: Not reported
Enforcement Docket Number: Not reported
Enforcement Attorney: Not reported
Corrective Action Component: Not reported
Appeal Initiated Date: Not reported
Appeal Resolution Date: Not reported
Disposition Status Date: Not reported
Disposition Status: Not reported
Disposition Status Description: Not reported
Consent/Final Order Sequence Number: Not reported
Consent/Final Order Respondent Name: Not reported
Consent/Final Order Lead Agency: Not reported
Enforcement Type: Not reported
Enforcement Responsible Person: Not reported
Enforcement Responsible Sub-Organization: Not reported
SEP Sequence Number: Not reported
SEP Expenditure Amount: Not reported
SEP Scheduled Completion Date: Not reported
SEP Actual Date: Not reported
SEP Defaulted Date: Not reported
SEP Type: Not reported
SEP Type Description: Not reported
Proposed Amount: Not reported
Final Monetary Amount: Not reported
Paid Amount: Not reported
Final Count: Not reported
Final Amount: Not reported

Found Violation: Yes
Agency Which Determined Violation: EPA
Violation Short Description: TSD - General Facility Standards
Date Violation was Determined: 19950607
Actual Return to Compliance Date: 19960417
Return to Compliance Qualifier: Observed
Violation Responsible Agency: EPA
Scheduled Compliance Date: 19950710
Enforcement Identifier: 000

RADIAC RESEARCH CORP (Continued) **1000245435**

Date of Enforcement Action: 19960628
Enforcement Responsible Agency: EPA
Enforcement Docket Number: 02-1996-0117
Enforcement Attorney: R2DF
Corrective Action Component: No
Appeal Initiated Date: Not reported
Appeal Resolution Date: Not reported
Disposition Status Date: Not reported
Disposition Status: Not reported
Disposition Status Description: Not reported
Consent/Final Order Sequence Number: Not reported
Consent/Final Order Respondent Name: Not reported
Consent/Final Order Lead Agency: Not reported
Enforcement Type: INITIAL 3008(A) COMPLIANCE
Enforcement Responsible Person: R2MD
Enforcement Responsible Sub-Organization: RCB
SEP Sequence Number: Not reported
SEP Expenditure Amount: Not reported
SEP Scheduled Completion Date: Not reported
SEP Actual Date: Not reported
SEP Defaulted Date: Not reported
SEP Type: Not reported
SEP Type Description: Not reported
Proposed Amount: Not reported
Final Monetary Amount: Not reported
Paid Amount: Not reported
Final Count: Not reported
Final Amount: Not reported

Found Violation: Yes
Agency Which Determined Violation: State
Violation Short Description: LDR - General
Date Violation was Determined: 19970428
Actual Return to Compliance Date: 20000404
Return to Compliance Qualifier: Observed
Violation Responsible Agency: State
Scheduled Compliance Date: Not reported
Enforcement Identifier: 000
Date of Enforcement Action: 19971002
Enforcement Responsible Agency: State
Enforcement Docket Number: Not reported
Enforcement Attorney: NYMA
Corrective Action Component: No
Appeal Initiated Date: Not reported
Appeal Resolution Date: Not reported
Disposition Status Date: Not reported
Disposition Status: Not reported
Disposition Status Description: Not reported
Consent/Final Order Sequence Number: Not reported
Consent/Final Order Respondent Name: Not reported
Consent/Final Order Lead Agency: Not reported
Enforcement Type: INITIAL 3008(A) COMPLIANCE
Enforcement Responsible Person: NYHHN
Enforcement Responsible Sub-Organization: R2
SEP Sequence Number: Not reported
SEP Expenditure Amount: Not reported
SEP Scheduled Completion Date: Not reported

RADIAC RESEARCH CORP (Continued) **1000245435**

SEP Actual Date: Not reported
SEP Defaulted Date: Not reported
SEP Type: Not reported
SEP Type Description: Not reported
Proposed Amount: 1200
Final Monetary Amount: Not reported
Paid Amount: Not reported
Final Count: Not reported
Final Amount: Not reported

Found Violation: Yes
Agency Which Determined Violation: State
Violation Short Description: LDR - General
Date Violation was Determined: 19990927
Actual Return to Compliance Date: 20000404
Return to Compliance Qualifier: Observed
Violation Responsible Agency: State
Scheduled Compliance Date: Not reported
Enforcement Identifier: 000
Date of Enforcement Action: 20000215
Enforcement Responsible Agency: State
Enforcement Docket Number: Not reported
Enforcement Attorney: NYSH
Corrective Action Component: No
Appeal Initiated Date: Not reported
Appeal Resolution Date: Not reported
Disposition Status Date: Not reported
Disposition Status: Not reported
Disposition Status Description: Not reported
Consent/Final Order Sequence Number: Not reported
Consent/Final Order Respondent Name: Not reported
Consent/Final Order Lead Agency: Not reported
Enforcement Type: INITIAL 3008(A) COMPLIANCE
Enforcement Responsible Person: NYHHN
Enforcement Responsible Sub-Organization: R2
SEP Sequence Number: Not reported
SEP Expenditure Amount: Not reported
SEP Scheduled Completion Date: Not reported
SEP Actual Date: Not reported
SEP Defaulted Date: Not reported
SEP Type: Not reported
SEP Type Description: Not reported
Proposed Amount: 20000
Final Monetary Amount: Not reported
Paid Amount: Not reported
Final Count: Not reported
Final Amount: Not reported

Found Violation: Yes
Agency Which Determined Violation: State
Violation Short Description: LDR - General
Date Violation was Determined: 19980515
Actual Return to Compliance Date: 20000404
Return to Compliance Qualifier: Observed
Violation Responsible Agency: State
Scheduled Compliance Date: 20000504
Enforcement Identifier: 000

RADIAC RESEARCH CORP (Continued) **1000245435**

Date of Enforcement Action: 20000404
Enforcement Responsible Agency: State
Enforcement Docket Number: Not reported
Enforcement Attorney: NYSH
Corrective Action Component: No
Appeal Initiated Date: Not reported
Appeal Resolution Date: Not reported
Disposition Status Date: Not reported
Disposition Status: Not reported
Disposition Status Description: Not reported
Consent/Final Order Sequence Number: Not reported
Consent/Final Order Respondent Name: Not reported
Consent/Final Order Lead Agency: Not reported
Enforcement Type: FINAL 3008(A) COMPLIANCE ORDER
Enforcement Responsible Person: NYHHN
Enforcement Responsible Sub-Organization: R2
SEP Sequence Number: Not reported
SEP Expenditure Amount: Not reported
SEP Scheduled Completion Date: Not reported
SEP Actual Date: Not reported
SEP Defaulted Date: Not reported
SEP Type: Not reported
SEP Type Description: Not reported
Proposed Amount: Not reported
Final Monetary Amount: 20000
Paid Amount: 20000
Final Count: 1
Final Amount: 20000

Found Violation: Yes
Agency Which Determined Violation: State
Violation Short Description: TSD - General
Date Violation was Determined: 19980515
Actual Return to Compliance Date: 20000404
Return to Compliance Qualifier: Observed
Violation Responsible Agency: State
Scheduled Compliance Date: Not reported
Enforcement Identifier: 000
Date of Enforcement Action: 19981027
Enforcement Responsible Agency: State
Enforcement Docket Number: Not reported
Enforcement Attorney: NYMC
Corrective Action Component: No
Appeal Initiated Date: Not reported
Appeal Resolution Date: Not reported
Disposition Status Date: Not reported
Disposition Status: Not reported
Disposition Status Description: Not reported
Consent/Final Order Sequence Number: Not reported
Consent/Final Order Respondent Name: Not reported
Consent/Final Order Lead Agency: Not reported
Enforcement Type: INITIAL 3008(A) COMPLIANCE
Enforcement Responsible Person: NYHHN
Enforcement Responsible Sub-Organization: R2
SEP Sequence Number: Not reported
SEP Expenditure Amount: Not reported
SEP Scheduled Completion Date: Not reported

RADIAC RESEARCH CORP (Continued) **1000245435**

SEP Actual Date: Not reported
SEP Defaulted Date: Not reported
SEP Type: Not reported
SEP Type Description: Not reported
Proposed Amount: 24995
Final Monetary Amount: Not reported
Paid Amount: Not reported
Final Count: Not reported
Final Amount: Not reported

Found Violation: Yes
Agency Which Determined Violation: State
Violation Short Description: Universal Waste - Small Quantity Handlers
Date Violation was Determined: 20061103
Actual Return to Compliance Date: 20080905
Return to Compliance Qualifier: Documented
Violation Responsible Agency: State
Scheduled Compliance Date: Not reported
Enforcement Identifier: 001
Date of Enforcement Action: 20080728
Enforcement Responsible Agency: State
Enforcement Docket Number: 2-20071105-455
Enforcement Attorney: LO
Corrective Action Component: No
Appeal Initiated Date: Not reported
Appeal Resolution Date: Not reported
Disposition Status Date: 20080905
Disposition Status: AS
Disposition Status Description: ACTION SATISFIED (CASE CLOSED)
Consent/Final Order Sequence Number:Not reported
Consent/Final Order Respondent Name: Not reported
Consent/Final Order Lead Agency: Not reported
Enforcement Type: FINAL 3008(A) COMPLIANCE ORDER
Enforcement Responsible Person: NYHHN
Enforcement Responsible Sub-Organization: R2
SEP Sequence Number: Not reported
SEP Expenditure Amount: Not reported
SEP Scheduled Completion Date: Not reported
SEP Actual Date: Not reported
SEP Defaulted Date: Not reported
SEP Type: Not reported
SEP Type Description: Not reported
Proposed Amount: Not reported
Final Monetary Amount: 5000
Paid Amount: 5000
Final Count: 1
Final Amount: 5000

Found Violation: No
Agency Which Determined Violation: Not reported
Violation Short Description: Not reported
Date Violation was Determined: Not reported
Actual Return to Compliance Date: Not reported
Return to Compliance Qualifier: Not reported
Violation Responsible Agency: Not reported
Scheduled Compliance Date: Not reported
Enforcement Identifier: Not reported

RADIAC RESEARCH CORP (Continued) **1000245435**

Date of Enforcement Action: Not reported
Enforcement Responsible Agency: Not reported
Enforcement Docket Number: Not reported
Enforcement Attorney: Not reported
Corrective Action Component: Not reported
Appeal Initiated Date: Not reported
Appeal Resolution Date: Not reported
Disposition Status Date: Not reported
Disposition Status: Not reported
Disposition Status Description: Not reported
Consent/Final Order Sequence Number:Not reported
Consent/Final Order Respondent Name: Not reported
Consent/Final Order Lead Agency: Not reported
Enforcement Type: Not reported
Enforcement Responsible Person: Not reported
Enforcement Responsible Sub-Organization: Not reported
SEP Sequence Number: Not reported
SEP Expenditure Amount: Not reported
SEP Scheduled Completion Date: Not reported
SEP Actual Date: Not reported
SEP Defaulted Date: Not reported
SEP Type: Not reported
SEP Type Description: Not reported
Proposed Amount: Not reported
Final Monetary Amount: Not reported
Paid Amount: Not reported
Final Count: Not reported
Final Amount: Not reported

Found Violation: Yes
Agency Which Determined Violation: State
Violation Short Description: TSD - General
Date Violation was Determined: 19980515
Actual Return to Compliance Date: 20000404
Return to Compliance Qualifier: Observed
Violation Responsible Agency: State
Scheduled Compliance Date: 20000504
Enforcement Identifier: 000
Date of Enforcement Action: 20000404
Enforcement Responsible Agency: State
Enforcement Docket Number: Not reported
Enforcement Attorney: NYSH
Corrective Action Component: No
Appeal Initiated Date: Not reported
Appeal Resolution Date: Not reported
Disposition Status Date: Not reported
Disposition Status: Not reported
Disposition Status Description: Not reported
Consent/Final Order Sequence Number:Not reported
Consent/Final Order Respondent Name: Not reported
Consent/Final Order Lead Agency: Not reported
Enforcement Type: FINAL 3008(A) COMPLIANCE ORDER
Enforcement Responsible Person: NYHHN
Enforcement Responsible Sub-Organization: R2
SEP Sequence Number: Not reported
SEP Expenditure Amount: Not reported
SEP Scheduled Completion Date: Not reported

RADIAC RESEARCH CORP (Continued) **1000245435**

SEP Actual Date: Not reported
SEP Defaulted Date: Not reported
SEP Type: Not reported
SEP Type Description: Not reported
Proposed Amount: Not reported
Final Monetary Amount: 20000
Paid Amount: 20000
Final Count: 1
Final Amount: 20000

Found Violation: Yes
Agency Which Determined Violation: State
Violation Short Description: TSD - General
Date Violation was Determined: 19990420
Actual Return to Compliance Date: 20000404
Return to Compliance Qualifier: Observed
Violation Responsible Agency: State
Scheduled Compliance Date: Not reported
Enforcement Identifier: 000
Date of Enforcement Action: 19990423
Enforcement Responsible Agency: State
Enforcement Docket Number: Not reported
Enforcement Attorney: NYMC
Corrective Action Component: No
Appeal Initiated Date: Not reported
Appeal Resolution Date: Not reported
Disposition Status Date: Not reported
Disposition Status: Not reported
Disposition Status Description: Not reported
Consent/Final Order Sequence Number:Not reported
Consent/Final Order Respondent Name: Not reported
Consent/Final Order Lead Agency: Not reported
Enforcement Type: INITIAL 3008(A) COMPLIANCE
Enforcement Responsible Person: NYHHN
Enforcement Responsible Sub-Organization: R2
SEP Sequence Number: Not reported
SEP Expenditure Amount: Not reported
SEP Scheduled Completion Date: Not reported
SEP Actual Date: Not reported
SEP Defaulted Date: Not reported
SEP Type: Not reported
SEP Type Description: Not reported
Proposed Amount: Not reported
Final Monetary Amount: Not reported
Paid Amount: Not reported
Final Count: Not reported
Final Amount: Not reported

Evaluation Action Summary:
Evaluation Date: 20130322
Evaluation Responsible Agency: State
Found Violation: No
Evaluation Type Description: NON-FINANCIAL RECORD REVIEW
Evaluation Responsible Person Identifier: AOO
Evaluation Responsible Sub-Organization: Not reported
Actual Return to Compliance Date: Not reported
Scheduled Compliance Date: Not reported

RADIAC RESEARCH CORP (Continued) **1000245435**

Date of Request:	Not reported
Date Response Received:	Not reported
Request Agency:	Not reported
Former Citation:	Not reported
Evaluation Date:	20061128
Evaluation Responsible Agency:	State
Found Violation:	No
Evaluation Type Description:	NON-FINANCIAL RECORD REVIEW
Evaluation Responsible Person Identifier:	AOO
Evaluation Responsible Sub-Organization:	SWU
Actual Return to Compliance Date:	Not reported
Scheduled Compliance Date:	Not reported
Date of Request:	Not reported
Date Response Received:	Not reported
Request Agency:	Not reported
Former Citation:	Not reported
Evaluation Date:	20100217
Evaluation Responsible Agency:	State
Found Violation:	No
Evaluation Type Description:	NON-FINANCIAL RECORD REVIEW
Evaluation Responsible Person Identifier:	AOO
Evaluation Responsible Sub-Organization:	Not reported
Actual Return to Compliance Date:	Not reported
Scheduled Compliance Date:	Not reported
Date of Request:	Not reported
Date Response Received:	Not reported
Request Agency:	Not reported
Former Citation:	Not reported
Evaluation Date:	20010508
Evaluation Responsible Agency:	State
Found Violation:	Yes
Evaluation Type Description:	CASE DEVELOPMENT INSPECTION
Evaluation Responsible Person Identifier:	SORTG
Evaluation Responsible Sub-Organization:	S
Actual Return to Compliance Date:	20010621
Scheduled Compliance Date:	Not reported
Date of Request:	Not reported
Date Response Received:	Not reported
Request Agency:	Not reported
Former Citation:	Not reported
Evaluation Date:	20020201
Evaluation Responsible Agency:	State
Found Violation:	No
Evaluation Type Description:	CASE DEVELOPMENT INSPECTION
Evaluation Responsible Person Identifier:	TOPHT
Evaluation Responsible Sub-Organization:	T
Actual Return to Compliance Date:	Not reported
Scheduled Compliance Date:	Not reported
Date of Request:	Not reported
Date Response Received:	Not reported
Request Agency:	Not reported
Former Citation:	Not reported

RADIAC RESEARCH CORP (Continued) **1000245435**

Evaluation Date:	20010712
Evaluation Responsible Agency:	State
Found Violation:	No
Evaluation Type Description:	CASE DEVELOPMENT INSPECTION
Evaluation Responsible Person Identifier:	TOWJZ
Evaluation Responsible Sub-Organization:	T
Actual Return to Compliance Date:	Not reported
Scheduled Compliance Date:	Not reported
Date of Request:	Not reported
Date Response Received:	Not reported
Request Agency:	Not reported
Former Citation:	Not reported

Evaluation Date:	20010606
Evaluation Responsible Agency:	State
Found Violation:	No
Evaluation Type Description:	FOCUSED COMPLIANCE INSPECTION
Evaluation Responsible Person Identifier:	TOPHT
Evaluation Responsible Sub-Organization:	T
Actual Return to Compliance Date:	Not reported
Scheduled Compliance Date:	Not reported
Date of Request:	Not reported
Date Response Received:	Not reported
Request Agency:	Not reported
Former Citation:	Not reported

Evaluation Date:	20060520
Evaluation Responsible Agency:	State
Found Violation:	No
Evaluation Type Description:	FOCUSED COMPLIANCE INSPECTION
Evaluation Responsible Person Identifier:	NOSDS
Evaluation Responsible Sub-Organization:	N
Actual Return to Compliance Date:	Not reported
Scheduled Compliance Date:	Not reported
Date of Request:	Not reported
Date Response Received:	Not reported
Request Agency:	Not reported
Former Citation:	Not reported

Evaluation Date:	19840104
Evaluation Responsible Agency:	State
Found Violation:	No
Evaluation Type Description:	NON-FINANCIAL RECORD REVIEW
Evaluation Responsible Person Identifier:	Not reported
Evaluation Responsible Sub-Organization:	Not reported
Actual Return to Compliance Date:	Not reported
Scheduled Compliance Date:	Not reported
Date of Request:	Not reported
Date Response Received:	Not reported
Request Agency:	Not reported
Former Citation:	Not reported

Evaluation Date:	20020815
Evaluation Responsible Agency:	State
Found Violation:	No
Evaluation Type Description:	COMPLIANCE EVALUATION INSPECTION ON-SITE
Evaluation Responsible Person Identifier:	NYHHN

RADIAC RESEARCH CORP (Continued) **1000245435**

Evaluation Responsible Sub-Organization:	R2
Actual Return to Compliance Date:	Not reported
Scheduled Compliance Date:	Not reported
Date of Request:	Not reported
Date Response Received:	Not reported
Request Agency:	Not reported
Former Citation:	Not reported
Evaluation Date:	20020301
Evaluation Responsible Agency:	State
Found Violation:	No
Evaluation Type Description:	COMPLIANCE EVALUATION INSPECTION ON-SITE
Evaluation Responsible Person Identifier:	NYHHN
Evaluation Responsible Sub-Organization:	R2
Actual Return to Compliance Date:	Not reported
Scheduled Compliance Date:	Not reported
Date of Request:	Not reported
Date Response Received:	Not reported
Request Agency:	Not reported
Former Citation:	Not reported
Evaluation Date:	20071105
Evaluation Responsible Agency:	State
Found Violation:	Yes
Evaluation Type Description:	SIGNIFICANT NON-COMPLIER
Evaluation Responsible Person Identifier:	NYJRI
Evaluation Responsible Sub-Organization:	CO
Actual Return to Compliance Date:	20080905
Scheduled Compliance Date:	Not reported
Date of Request:	Not reported
Date Response Received:	Not reported
Request Agency:	Not reported
Former Citation:	Not reported
Evaluation Date:	19910930
Evaluation Responsible Agency:	State
Found Violation:	No
Evaluation Type Description:	COMPLIANCE EVALUATION INSPECTION ON-SITE
Evaluation Responsible Person Identifier:	NYDS
Evaluation Responsible Sub-Organization:	R2
Actual Return to Compliance Date:	Not reported
Scheduled Compliance Date:	Not reported
Date of Request:	Not reported
Date Response Received:	Not reported
Request Agency:	Not reported
Former Citation:	Not reported
Evaluation Date:	19940927
Evaluation Responsible Agency:	State
Found Violation:	Yes
Evaluation Type Description:	COMPLIANCE EVALUATION INSPECTION ON-SITE
Evaluation Responsible Person Identifier:	NYHHN
Evaluation Responsible Sub-Organization:	R2
Actual Return to Compliance Date:	19950130
Scheduled Compliance Date:	19950116
Date of Request:	Not reported
Date Response Received:	Not reported

RADIAC RESEARCH CORP (Continued) **1000245435**

Request Agency:	Not reported
Former Citation:	Not reported
Evaluation Date:	19920921
Evaluation Responsible Agency:	State
Found Violation:	No
Evaluation Type Description:	COMPLIANCE EVALUATION INSPECTION ON-SITE
Evaluation Responsible Person Identifier:	NYHHN
Evaluation Responsible Sub-Organization:	R2
Actual Return to Compliance Date:	Not reported
Scheduled Compliance Date:	Not reported
Date of Request:	Not reported
Date Response Received:	Not reported
Request Agency:	Not reported
Former Citation:	Not reported
Evaluation Date:	19870211
Evaluation Responsible Agency:	EPA-Initiated Oversight/Observation/Training Actions
Found Violation:	No
Evaluation Type Description:	COMPLIANCE EVALUATION INSPECTION ON-SITE
Evaluation Responsible Person Identifier:	R2SRS
Evaluation Responsible Sub-Organization:	Not reported
Actual Return to Compliance Date:	Not reported
Scheduled Compliance Date:	Not reported
Date of Request:	Not reported
Date Response Received:	Not reported
Request Agency:	Not reported
Former Citation:	Not reported
Evaluation Date:	19970305
Evaluation Responsible Agency:	EPA
Found Violation:	No
Evaluation Type Description:	NOT A SIGNIFICANT NON-COMPLIER
Evaluation Responsible Person Identifier:	R2MD
Evaluation Responsible Sub-Organization:	RCB
Actual Return to Compliance Date:	Not reported
Scheduled Compliance Date:	Not reported
Date of Request:	Not reported
Date Response Received:	Not reported
Request Agency:	Not reported
Former Citation:	Not reported
Evaluation Date:	19950524
Evaluation Responsible Agency:	EPA
Found Violation:	Yes
Evaluation Type Description:	COMPLIANCE EVALUATION INSPECTION ON-SITE
Evaluation Responsible Person Identifier:	R2MD
Evaluation Responsible Sub-Organization:	RCB
Actual Return to Compliance Date:	19960708
Scheduled Compliance Date:	19950712
Date of Request:	Not reported
Date Response Received:	Not reported
Request Agency:	Not reported
Former Citation:	Not reported
Evaluation Date:	19990927
Evaluation Responsible Agency:	State

RADIAC RESEARCH CORP (Continued) **1000245435**

Found Violation:	Yes
Evaluation Type Description:	COMPLIANCE EVALUATION INSPECTION ON-SITE
Evaluation Responsible Person Identifier:	NYHHN
Evaluation Responsible Sub-Organization:	R2
Actual Return to Compliance Date:	20000404
Scheduled Compliance Date:	Not reported
Date of Request:	Not reported
Date Response Received:	Not reported
Request Agency:	Not reported
Former Citation:	Not reported

Evaluation Date:	20010928
Evaluation Responsible Agency:	State
Found Violation:	No
Evaluation Type Description:	COMPLIANCE EVALUATION INSPECTION ON-SITE
Evaluation Responsible Person Identifier:	NYHHN
Evaluation Responsible Sub-Organization:	R2
Actual Return to Compliance Date:	Not reported
Scheduled Compliance Date:	Not reported
Date of Request:	Not reported
Date Response Received:	Not reported
Request Agency:	Not reported
Former Citation:	Not reported

Evaluation Date:	19990927
Evaluation Responsible Agency:	State
Found Violation:	Yes
Evaluation Type Description:	COMPLIANCE EVALUATION INSPECTION ON-SITE
Evaluation Responsible Person Identifier:	NYHHN
Evaluation Responsible Sub-Organization:	R2
Actual Return to Compliance Date:	20000404
Scheduled Compliance Date:	20000504
Date of Request:	Not reported
Date Response Received:	Not reported
Request Agency:	Not reported
Former Citation:	Not reported

Evaluation Date:	19860516
Evaluation Responsible Agency:	State
Found Violation:	No
Evaluation Type Description:	NON-FINANCIAL RECORD REVIEW
Evaluation Responsible Person Identifier:	NYDEC
Evaluation Responsible Sub-Organization:	Not reported
Actual Return to Compliance Date:	Not reported
Scheduled Compliance Date:	Not reported
Date of Request:	Not reported
Date Response Received:	Not reported
Request Agency:	Not reported
Former Citation:	Not reported

Evaluation Date:	19960417
Evaluation Responsible Agency:	EPA
Found Violation:	Yes
Evaluation Type Description:	COMPLIANCE EVALUATION INSPECTION ON-SITE
Evaluation Responsible Person Identifier:	R2MD
Evaluation Responsible Sub-Organization:	RCB
Actual Return to Compliance Date:	19960708

RADIAC RESEARCH CORP (Continued) **1000245435**

Scheduled Compliance Date:	19970131
Date of Request:	Not reported
Date Response Received:	Not reported
Request Agency:	Not reported
Former Citation:	Not reported
Evaluation Date:	19990303
Evaluation Responsible Agency:	State
Found Violation:	Yes
Evaluation Type Description:	COMPLIANCE EVALUATION INSPECTION ON-SITE
Evaluation Responsible Person Identifier:	NYHHN
Evaluation Responsible Sub-Organization:	R2
Actual Return to Compliance Date:	20000404
Scheduled Compliance Date:	Not reported
Date of Request:	Not reported
Date Response Received:	Not reported
Request Agency:	Not reported
Former Citation:	Not reported
Evaluation Date:	19960417
Evaluation Responsible Agency:	EPA
Found Violation:	Yes
Evaluation Type Description:	COMPLIANCE EVALUATION INSPECTION ON-SITE
Evaluation Responsible Person Identifier:	R2MD
Evaluation Responsible Sub-Organization:	RCB
Actual Return to Compliance Date:	19960708
Scheduled Compliance Date:	19960708
Date of Request:	Not reported
Date Response Received:	Not reported
Request Agency:	Not reported
Former Citation:	Not reported
Evaluation Date:	20040624
Evaluation Responsible Agency:	State
Found Violation:	Yes
Evaluation Type Description:	COMPLIANCE EVALUATION INSPECTION ON-SITE
Evaluation Responsible Person Identifier:	NYHHN
Evaluation Responsible Sub-Organization:	R2
Actual Return to Compliance Date:	20040624
Scheduled Compliance Date:	Not reported
Date of Request:	Not reported
Date Response Received:	Not reported
Request Agency:	Not reported
Former Citation:	Not reported
Evaluation Date:	19940927
Evaluation Responsible Agency:	State
Found Violation:	Yes
Evaluation Type Description:	COMPLIANCE EVALUATION INSPECTION ON-SITE
Evaluation Responsible Person Identifier:	NYHHN
Evaluation Responsible Sub-Organization:	R2
Actual Return to Compliance Date:	19950517
Scheduled Compliance Date:	19950214
Date of Request:	Not reported
Date Response Received:	Not reported
Request Agency:	Not reported
Former Citation:	Not reported

RADIAC RESEARCH CORP (Continued) **1000245435**

Evaluation Date:	20001128
Evaluation Responsible Agency:	State
Found Violation:	No
Evaluation Type Description:	COMPLIANCE EVALUATION INSPECTION ON-SITE
Evaluation Responsible Person Identifier:	NYHHN
Evaluation Responsible Sub-Organization:	R2
Actual Return to Compliance Date:	Not reported
Scheduled Compliance Date:	Not reported
Date of Request:	Not reported
Date Response Received:	Not reported
Request Agency:	Not reported
Former Citation:	Not reported

Evaluation Date:	19960417
Evaluation Responsible Agency:	EPA
Found Violation:	Yes
Evaluation Type Description:	COMPLIANCE EVALUATION INSPECTION ON-SITE
Evaluation Responsible Person Identifier:	R2MD
Evaluation Responsible Sub-Organization:	RCB
Actual Return to Compliance Date:	19960708
Scheduled Compliance Date:	19970131
Date of Request:	Not reported
Date Response Received:	Not reported
Request Agency:	Not reported
Former Citation:	Not reported

Evaluation Date:	19990303
Evaluation Responsible Agency:	State
Found Violation:	Yes
Evaluation Type Description:	COMPLIANCE EVALUATION INSPECTION ON-SITE
Evaluation Responsible Person Identifier:	NYHHN
Evaluation Responsible Sub-Organization:	R2
Actual Return to Compliance Date:	20000404
Scheduled Compliance Date:	Not reported
Date of Request:	Not reported
Date Response Received:	Not reported
Request Agency:	Not reported
Former Citation:	Not reported

Evaluation Date:	19990927
Evaluation Responsible Agency:	State
Found Violation:	Yes
Evaluation Type Description:	COMPLIANCE EVALUATION INSPECTION ON-SITE
Evaluation Responsible Person Identifier:	NYHHN
Evaluation Responsible Sub-Organization:	R2
Actual Return to Compliance Date:	20000404
Scheduled Compliance Date:	Not reported
Date of Request:	Not reported
Date Response Received:	Not reported
Request Agency:	Not reported
Former Citation:	Not reported

Evaluation Date:	19990927
Evaluation Responsible Agency:	State
Found Violation:	Yes
Evaluation Type Description:	COMPLIANCE EVALUATION INSPECTION ON-SITE
Evaluation Responsible Person Identifier:	NYHHN

RADIAC RESEARCH CORP (Continued) **1000245435**

Evaluation Responsible Sub-Organization:	R2
Actual Return to Compliance Date:	20000404
Scheduled Compliance Date:	20000504
Date of Request:	Not reported
Date Response Received:	Not reported
Request Agency:	Not reported
Former Citation:	Not reported
Evaluation Date:	20010309
Evaluation Responsible Agency:	State
Found Violation:	No
Evaluation Type Description:	COMPLIANCE EVALUATION INSPECTION ON-SITE
Evaluation Responsible Person Identifier:	NYHHN
Evaluation Responsible Sub-Organization:	R2
Actual Return to Compliance Date:	Not reported
Scheduled Compliance Date:	Not reported
Date of Request:	Not reported
Date Response Received:	Not reported
Request Agency:	Not reported
Former Citation:	Not reported
Evaluation Date:	19980319
Evaluation Responsible Agency:	State
Found Violation:	Yes
Evaluation Type Description:	COMPLIANCE EVALUATION INSPECTION ON-SITE
Evaluation Responsible Person Identifier:	NYHHN
Evaluation Responsible Sub-Organization:	R2
Actual Return to Compliance Date:	20000404
Scheduled Compliance Date:	20000504
Date of Request:	Not reported
Date Response Received:	Not reported
Request Agency:	Not reported
Former Citation:	Not reported
Evaluation Date:	19871109
Evaluation Responsible Agency:	State
Found Violation:	No
Evaluation Type Description:	FINANCIAL RECORD REVIEW
Evaluation Responsible Person Identifier:	NYDEC
Evaluation Responsible Sub-Organization:	Not reported
Actual Return to Compliance Date:	Not reported
Scheduled Compliance Date:	Not reported
Date of Request:	Not reported
Date Response Received:	Not reported
Request Agency:	Not reported
Former Citation:	Not reported
Evaluation Date:	19950524
Evaluation Responsible Agency:	EPA
Found Violation:	Yes
Evaluation Type Description:	COMPLIANCE EVALUATION INSPECTION ON-SITE
Evaluation Responsible Person Identifier:	R2MD
Evaluation Responsible Sub-Organization:	RCB
Actual Return to Compliance Date:	19960417
Scheduled Compliance Date:	19950710
Date of Request:	Not reported
Date Response Received:	Not reported

RADIAC RESEARCH CORP (Continued) **1000245435**

Request Agency:	Not reported
Former Citation:	Not reported
Evaluation Date:	19950524
Evaluation Responsible Agency:	EPA
Found Violation:	Yes
Evaluation Type Description:	COMPLIANCE EVALUATION INSPECTION ON-SITE
Evaluation Responsible Person Identifier:	R2MD
Evaluation Responsible Sub-Organization:	RCB
Actual Return to Compliance Date:	19960708
Scheduled Compliance Date:	19960708
Date of Request:	Not reported
Date Response Received:	Not reported
Request Agency:	Not reported
Former Citation:	Not reported
Evaluation Date:	19990303
Evaluation Responsible Agency:	State
Found Violation:	Yes
Evaluation Type Description:	COMPLIANCE EVALUATION INSPECTION ON-SITE
Evaluation Responsible Person Identifier:	NYHHN
Evaluation Responsible Sub-Organization:	R2
Actual Return to Compliance Date:	20000404
Scheduled Compliance Date:	Not reported
Date of Request:	Not reported
Date Response Received:	Not reported
Request Agency:	Not reported
Former Citation:	Not reported
Evaluation Date:	20080905
Evaluation Responsible Agency:	State
Found Violation:	No
Evaluation Type Description:	NOT A SIGNIFICANT NON-COMPLIER
Evaluation Responsible Person Identifier:	NYJRI
Evaluation Responsible Sub-Organization:	CO
Actual Return to Compliance Date:	Not reported
Scheduled Compliance Date:	Not reported
Date of Request:	Not reported
Date Response Received:	Not reported
Request Agency:	Not reported
Former Citation:	Not reported
Evaluation Date:	19960417
Evaluation Responsible Agency:	EPA
Found Violation:	Yes
Evaluation Type Description:	COMPLIANCE EVALUATION INSPECTION ON-SITE
Evaluation Responsible Person Identifier:	R2MD
Evaluation Responsible Sub-Organization:	RCB
Actual Return to Compliance Date:	19971217
Scheduled Compliance Date:	19970131
Date of Request:	Not reported
Date Response Received:	Not reported
Request Agency:	Not reported
Former Citation:	Not reported
Evaluation Date:	20061103
Evaluation Responsible Agency:	State

RADIAC RESEARCH CORP (Continued) **1000245435**

Found Violation:	Yes
Evaluation Type Description:	COMPLIANCE EVALUATION INSPECTION ON-SITE
Evaluation Responsible Person Identifier:	NYHHN
Evaluation Responsible Sub-Organization:	R2
Actual Return to Compliance Date:	20080905
Scheduled Compliance Date:	Not reported
Date of Request:	Not reported
Date Response Received:	Not reported
Request Agency:	Not reported
Former Citation:	Not reported

Evaluation Date:	19860611
Evaluation Responsible Agency:	State
Found Violation:	No
Evaluation Type Description:	FINANCIAL RECORD REVIEW
Evaluation Responsible Person Identifier:	NYDEC
Evaluation Responsible Sub-Organization:	Not reported
Actual Return to Compliance Date:	Not reported
Scheduled Compliance Date:	Not reported
Date of Request:	Not reported
Date Response Received:	Not reported
Request Agency:	Not reported
Former Citation:	Not reported

Evaluation Date:	19960417
Evaluation Responsible Agency:	EPA
Found Violation:	Yes
Evaluation Type Description:	COMPLIANCE EVALUATION INSPECTION ON-SITE
Evaluation Responsible Person Identifier:	R2MD
Evaluation Responsible Sub-Organization:	RCB
Actual Return to Compliance Date:	19971217
Scheduled Compliance Date:	19970131
Date of Request:	Not reported
Date Response Received:	Not reported
Request Agency:	Not reported
Former Citation:	Not reported

Evaluation Date:	20071105
Evaluation Responsible Agency:	State
Found Violation:	Yes
Evaluation Type Description:	SIGNIFICANT NON-COMPLIER
Evaluation Responsible Person Identifier:	NYJRI
Evaluation Responsible Sub-Organization:	CO
Actual Return to Compliance Date:	20080905
Scheduled Compliance Date:	Not reported
Date of Request:	Not reported
Date Response Received:	Not reported
Request Agency:	Not reported
Former Citation:	Not reported

Evaluation Date:	19870903
Evaluation Responsible Agency:	State
Found Violation:	No
Evaluation Type Description:	COMPLIANCE EVALUATION INSPECTION ON-SITE
Evaluation Responsible Person Identifier:	NYVKG
Evaluation Responsible Sub-Organization:	R2
Actual Return to Compliance Date:	Not reported

RADIAC RESEARCH CORP (Continued) **1000245435**

Scheduled Compliance Date:	Not reported
Date of Request:	Not reported
Date Response Received:	Not reported
Request Agency:	Not reported
Former Citation:	Not reported
Evaluation Date:	20120913
Evaluation Responsible Agency:	EPA
Found Violation:	No
Evaluation Type Description:	COMPLIANCE EVALUATION INSPECTION ON-SITE
Evaluation Responsible Person Identifier:	R2STP
Evaluation Responsible Sub-Organization:	RCB
Actual Return to Compliance Date:	Not reported
Scheduled Compliance Date:	Not reported
Date of Request:	Not reported
Date Response Received:	Not reported
Request Agency:	Not reported
Former Citation:	Not reported
Evaluation Date:	20030708
Evaluation Responsible Agency:	State
Found Violation:	No
Evaluation Type Description:	COMPLIANCE EVALUATION INSPECTION ON-SITE
Evaluation Responsible Person Identifier:	NYHHN
Evaluation Responsible Sub-Organization:	R2
Actual Return to Compliance Date:	Not reported
Scheduled Compliance Date:	Not reported
Date of Request:	Not reported
Date Response Received:	Not reported
Request Agency:	Not reported
Former Citation:	Not reported
Evaluation Date:	19990927
Evaluation Responsible Agency:	State
Found Violation:	Yes
Evaluation Type Description:	COMPLIANCE EVALUATION INSPECTION ON-SITE
Evaluation Responsible Person Identifier:	NYHHN
Evaluation Responsible Sub-Organization:	R2
Actual Return to Compliance Date:	20000404
Scheduled Compliance Date:	20000504
Date of Request:	Not reported
Date Response Received:	Not reported
Request Agency:	Not reported
Former Citation:	Not reported
Evaluation Date:	20040624
Evaluation Responsible Agency:	State
Found Violation:	Yes
Evaluation Type Description:	COMPLIANCE EVALUATION INSPECTION ON-SITE
Evaluation Responsible Person Identifier:	NYHHN
Evaluation Responsible Sub-Organization:	R2
Actual Return to Compliance Date:	20040624
Scheduled Compliance Date:	Not reported
Date of Request:	Not reported
Date Response Received:	Not reported
Request Agency:	Not reported
Former Citation:	Not reported

RADIAC RESEARCH CORP (Continued) **1000245435**

Evaluation Date:	19950524
Evaluation Responsible Agency:	EPA
Found Violation:	Yes
Evaluation Type Description:	COMPLIANCE EVALUATION INSPECTION ON-SITE
Evaluation Responsible Person Identifier:	R2MD
Evaluation Responsible Sub-Organization:	RCB
Actual Return to Compliance Date:	19960708
Scheduled Compliance Date:	19950712
Date of Request:	Not reported
Date Response Received:	Not reported
Request Agency:	Not reported
Former Citation:	Not reported

Evaluation Date:	20000908
Evaluation Responsible Agency:	State
Found Violation:	No
Evaluation Type Description:	NOT A SIGNIFICANT NON-COMPLIER
Evaluation Responsible Person Identifier:	NYBKP
Evaluation Responsible Sub-Organization:	CO
Actual Return to Compliance Date:	Not reported
Scheduled Compliance Date:	Not reported
Date of Request:	Not reported
Date Response Received:	Not reported
Request Agency:	Not reported
Former Citation:	Not reported

Evaluation Date:	19950524
Evaluation Responsible Agency:	EPA
Found Violation:	Yes
Evaluation Type Description:	COMPLIANCE EVALUATION INSPECTION ON-SITE
Evaluation Responsible Person Identifier:	R2MD
Evaluation Responsible Sub-Organization:	RCB
Actual Return to Compliance Date:	19960708
Scheduled Compliance Date:	19960708
Date of Request:	Not reported
Date Response Received:	Not reported
Request Agency:	Not reported
Former Citation:	Not reported

Evaluation Date:	19870212
Evaluation Responsible Agency:	State
Found Violation:	No
Evaluation Type Description:	FINANCIAL RECORD REVIEW
Evaluation Responsible Person Identifier:	NYDEC
Evaluation Responsible Sub-Organization:	Not reported
Actual Return to Compliance Date:	Not reported
Scheduled Compliance Date:	Not reported
Date of Request:	Not reported
Date Response Received:	Not reported
Request Agency:	Not reported
Former Citation:	Not reported

Evaluation Date:	20000328
Evaluation Responsible Agency:	State
Found Violation:	Yes
Evaluation Type Description:	COMPLIANCE EVALUATION INSPECTION ON-SITE
Evaluation Responsible Person Identifier:	NYHHN

RADIAC RESEARCH CORP (Continued) **1000245435**

Evaluation Responsible Sub-Organization:	R2
Actual Return to Compliance Date:	20000908
Scheduled Compliance Date:	20000905
Date of Request:	Not reported
Date Response Received:	Not reported
Request Agency:	Not reported
Former Citation:	Not reported
Evaluation Date:	19970225
Evaluation Responsible Agency:	State
Found Violation:	Yes
Evaluation Type Description:	COMPLIANCE EVALUATION INSPECTION ON-SITE
Evaluation Responsible Person Identifier:	NYHHN
Evaluation Responsible Sub-Organization:	R2
Actual Return to Compliance Date:	20000404
Scheduled Compliance Date:	Not reported
Date of Request:	Not reported
Date Response Received:	Not reported
Request Agency:	Not reported
Former Citation:	Not reported
Evaluation Date:	19860228
Evaluation Responsible Agency:	EPA-Initiated Oversight/Observation/Training Actions
Found Violation:	No
Evaluation Type Description:	COMPLIANCE EVALUATION INSPECTION ON-SITE
Evaluation Responsible Person Identifier:	R2SRS
Evaluation Responsible Sub-Organization:	Not reported
Actual Return to Compliance Date:	Not reported
Scheduled Compliance Date:	Not reported
Date of Request:	Not reported
Date Response Received:	Not reported
Request Agency:	Not reported
Former Citation:	Not reported
Evaluation Date:	19990303
Evaluation Responsible Agency:	State
Found Violation:	Yes
Evaluation Type Description:	COMPLIANCE EVALUATION INSPECTION ON-SITE
Evaluation Responsible Person Identifier:	NYHHN
Evaluation Responsible Sub-Organization:	R2
Actual Return to Compliance Date:	20000404
Scheduled Compliance Date:	20000504
Date of Request:	Not reported
Date Response Received:	Not reported
Request Agency:	Not reported
Former Citation:	Not reported
Evaluation Date:	19980319
Evaluation Responsible Agency:	State
Found Violation:	Yes
Evaluation Type Description:	COMPLIANCE EVALUATION INSPECTION ON-SITE
Evaluation Responsible Person Identifier:	NYHHN
Evaluation Responsible Sub-Organization:	R2
Actual Return to Compliance Date:	20000404
Scheduled Compliance Date:	20000504
Date of Request:	Not reported
Date Response Received:	Not reported

RADIAC RESEARCH CORP (Continued) **1000245435**

Request Agency:	Not reported
Former Citation:	Not reported
Evaluation Date:	19900720
Evaluation Responsible Agency:	EPA
Found Violation:	Yes
Evaluation Type Description:	COMPLIANCE EVALUATION INSPECTION ON-SITE
Evaluation Responsible Person Identifier:	R2LG
Evaluation Responsible Sub-Organization:	Not reported
Actual Return to Compliance Date:	19910528
Scheduled Compliance Date:	19900820
Date of Request:	Not reported
Date Response Received:	Not reported
Request Agency:	Not reported
Former Citation:	Not reported
Evaluation Date:	19870211
Evaluation Responsible Agency:	State
Found Violation:	No
Evaluation Type Description:	COMPLIANCE EVALUATION INSPECTION ON-SITE
Evaluation Responsible Person Identifier:	NYLCH
Evaluation Responsible Sub-Organization:	R2
Actual Return to Compliance Date:	Not reported
Scheduled Compliance Date:	Not reported
Date of Request:	Not reported
Date Response Received:	Not reported
Request Agency:	Not reported
Former Citation:	Not reported
Evaluation Date:	19990303
Evaluation Responsible Agency:	State
Found Violation:	Yes
Evaluation Type Description:	COMPLIANCE EVALUATION INSPECTION ON-SITE
Evaluation Responsible Person Identifier:	NYHHN
Evaluation Responsible Sub-Organization:	R2
Actual Return to Compliance Date:	20000404
Scheduled Compliance Date:	20000504
Date of Request:	Not reported
Date Response Received:	Not reported
Request Agency:	Not reported
Former Citation:	Not reported
Evaluation Date:	19901221
Evaluation Responsible Agency:	State
Found Violation:	Yes
Evaluation Type Description:	COMPLIANCE EVALUATION INSPECTION ON-SITE
Evaluation Responsible Person Identifier:	NYHHN
Evaluation Responsible Sub-Organization:	R2
Actual Return to Compliance Date:	19920130
Scheduled Compliance Date:	19910728
Date of Request:	Not reported
Date Response Received:	Not reported
Request Agency:	Not reported
Former Citation:	Not reported
Evaluation Date:	19990927
Evaluation Responsible Agency:	State

RADIAC RESEARCH CORP (Continued) **1000245435**

Found Violation:	Yes
Evaluation Type Description:	COMPLIANCE EVALUATION INSPECTION ON-SITE
Evaluation Responsible Person Identifier:	NYHHN
Evaluation Responsible Sub-Organization:	R2
Actual Return to Compliance Date:	20000404
Scheduled Compliance Date:	Not reported
Date of Request:	Not reported
Date Response Received:	Not reported
Request Agency:	Not reported
Former Citation:	Not reported

Evaluation Date:	19970225
Evaluation Responsible Agency:	State
Found Violation:	Yes
Evaluation Type Description:	COMPLIANCE EVALUATION INSPECTION ON-SITE
Evaluation Responsible Person Identifier:	NYHHN
Evaluation Responsible Sub-Organization:	R2
Actual Return to Compliance Date:	20000404
Scheduled Compliance Date:	20000504
Date of Request:	Not reported
Date Response Received:	Not reported
Request Agency:	Not reported
Former Citation:	Not reported

Evaluation Date:	19990303
Evaluation Responsible Agency:	State
Found Violation:	Yes
Evaluation Type Description:	COMPLIANCE EVALUATION INSPECTION ON-SITE
Evaluation Responsible Person Identifier:	NYHHN
Evaluation Responsible Sub-Organization:	R2
Actual Return to Compliance Date:	20000404
Scheduled Compliance Date:	Not reported
Date of Request:	Not reported
Date Response Received:	Not reported
Request Agency:	Not reported
Former Citation:	Not reported

Evaluation Date:	19950524
Evaluation Responsible Agency:	EPA
Found Violation:	Yes
Evaluation Type Description:	COMPLIANCE EVALUATION INSPECTION ON-SITE
Evaluation Responsible Person Identifier:	R2MD
Evaluation Responsible Sub-Organization:	RCB
Actual Return to Compliance Date:	19960708
Scheduled Compliance Date:	19950712
Date of Request:	Not reported
Date Response Received:	Not reported
Request Agency:	Not reported
Former Citation:	Not reported

Evaluation Date:	19860825
Evaluation Responsible Agency:	EPA-Initiated Oversight/Observation/Training Actions
Found Violation:	No
Evaluation Type Description:	COMPLIANCE EVALUATION INSPECTION ON-SITE
Evaluation Responsible Person Identifier:	R2SRS
Evaluation Responsible Sub-Organization:	Not reported
Actual Return to Compliance Date:	Not reported

RADIAC RESEARCH CORP (Continued) **1000245435**

Scheduled Compliance Date:	Not reported
Date of Request:	Not reported
Date Response Received:	Not reported
Request Agency:	Not reported
Former Citation:	Not reported
Evaluation Date:	19960628
Evaluation Responsible Agency:	EPA
Found Violation:	No
Evaluation Type Description:	SIGNIFICANT NON-COMPLIER
Evaluation Responsible Person Identifier:	R2MD
Evaluation Responsible Sub-Organization:	RCB
Actual Return to Compliance Date:	Not reported
Scheduled Compliance Date:	Not reported
Date of Request:	Not reported
Date Response Received:	Not reported
Request Agency:	Not reported
Former Citation:	Not reported
Evaluation Date:	19990927
Evaluation Responsible Agency:	State
Found Violation:	Yes
Evaluation Type Description:	COMPLIANCE EVALUATION INSPECTION ON-SITE
Evaluation Responsible Person Identifier:	NYHHN
Evaluation Responsible Sub-Organization:	R2
Actual Return to Compliance Date:	20000404
Scheduled Compliance Date:	Not reported
Date of Request:	Not reported
Date Response Received:	Not reported
Request Agency:	Not reported
Former Citation:	Not reported
Evaluation Date:	20030827
Evaluation Responsible Agency:	EPA
Found Violation:	No
Evaluation Type Description:	COMPLIANCE EVALUATION INSPECTION ON-SITE
Evaluation Responsible Person Identifier:	R2JDW
Evaluation Responsible Sub-Organization:	RCB
Actual Return to Compliance Date:	Not reported
Scheduled Compliance Date:	Not reported
Date of Request:	Not reported
Date Response Received:	Not reported
Request Agency:	Not reported
Former Citation:	Not reported
Evaluation Date:	19950524
Evaluation Responsible Agency:	EPA
Found Violation:	Yes
Evaluation Type Description:	COMPLIANCE EVALUATION INSPECTION ON-SITE
Evaluation Responsible Person Identifier:	R2MD
Evaluation Responsible Sub-Organization:	RCB
Actual Return to Compliance Date:	19960708
Scheduled Compliance Date:	19950712
Date of Request:	Not reported
Date Response Received:	Not reported
Request Agency:	Not reported
Former Citation:	Not reported

RADIAC RESEARCH CORP (Continued) **1000245435**

Evaluation Date:	19990303
Evaluation Responsible Agency:	State
Found Violation:	Yes
Evaluation Type Description:	COMPLIANCE EVALUATION INSPECTION ON-SITE
Evaluation Responsible Person Identifier:	NYHHN
Evaluation Responsible Sub-Organization:	R2
Actual Return to Compliance Date:	20000404
Scheduled Compliance Date:	20000504
Date of Request:	Not reported
Date Response Received:	Not reported
Request Agency:	Not reported
Former Citation:	Not reported

Evaluation Date:	19970225
Evaluation Responsible Agency:	State
Found Violation:	Yes
Evaluation Type Description:	COMPLIANCE EVALUATION INSPECTION ON-SITE
Evaluation Responsible Person Identifier:	NYHHN
Evaluation Responsible Sub-Organization:	R2
Actual Return to Compliance Date:	20000404
Scheduled Compliance Date:	20000504
Date of Request:	Not reported
Date Response Received:	Not reported
Request Agency:	Not reported
Former Citation:	Not reported

Evaluation Date:	20060511
Evaluation Responsible Agency:	State
Found Violation:	No
Evaluation Type Description:	FINANCIAL RECORD REVIEW
Evaluation Responsible Person Identifier:	NYAPR
Evaluation Responsible Sub-Organization:	CO
Actual Return to Compliance Date:	Not reported
Scheduled Compliance Date:	Not reported
Date of Request:	Not reported
Date Response Received:	Not reported
Request Agency:	Not reported
Former Citation:	Not reported

Evaluation Date:	20000328
Evaluation Responsible Agency:	State
Found Violation:	Yes
Evaluation Type Description:	COMPLIANCE EVALUATION INSPECTION ON-SITE
Evaluation Responsible Person Identifier:	NYHHN
Evaluation Responsible Sub-Organization:	R2
Actual Return to Compliance Date:	20000908
Scheduled Compliance Date:	20000905
Date of Request:	Not reported
Date Response Received:	Not reported
Request Agency:	Not reported
Former Citation:	Not reported

Evaluation Date:	19990927
Evaluation Responsible Agency:	State
Found Violation:	Yes
Evaluation Type Description:	COMPLIANCE EVALUATION INSPECTION ON-SITE
Evaluation Responsible Person Identifier:	NYHHN

RADIAC RESEARCH CORP (Continued) **1000245435**

Evaluation Responsible Sub-Organization:	R2
Actual Return to Compliance Date:	20000404
Scheduled Compliance Date:	20000504
Date of Request:	Not reported
Date Response Received:	Not reported
Request Agency:	Not reported
Former Citation:	Not reported
Evaluation Date:	19990927
Evaluation Responsible Agency:	State
Found Violation:	Yes
Evaluation Type Description:	COMPLIANCE EVALUATION INSPECTION ON-SITE
Evaluation Responsible Person Identifier:	NYHHN
Evaluation Responsible Sub-Organization:	R2
Actual Return to Compliance Date:	20000404
Scheduled Compliance Date:	20000504
Date of Request:	Not reported
Date Response Received:	Not reported
Request Agency:	Not reported
Former Citation:	Not reported
Evaluation Date:	19980319
Evaluation Responsible Agency:	State
Found Violation:	Yes
Evaluation Type Description:	COMPLIANCE EVALUATION INSPECTION ON-SITE
Evaluation Responsible Person Identifier:	NYHHN
Evaluation Responsible Sub-Organization:	R2
Actual Return to Compliance Date:	20000404
Scheduled Compliance Date:	20000504
Date of Request:	Not reported
Date Response Received:	Not reported
Request Agency:	Not reported
Former Citation:	Not reported
Evaluation Date:	19960417
Evaluation Responsible Agency:	EPA
Found Violation:	Yes
Evaluation Type Description:	COMPLIANCE EVALUATION INSPECTION ON-SITE
Evaluation Responsible Person Identifier:	R2MD
Evaluation Responsible Sub-Organization:	RCB
Actual Return to Compliance Date:	19960708
Scheduled Compliance Date:	19960708
Date of Request:	Not reported
Date Response Received:	Not reported
Request Agency:	Not reported
Former Citation:	Not reported
Evaluation Date:	19900228
Evaluation Responsible Agency:	State
Found Violation:	Yes
Evaluation Type Description:	COMPLIANCE EVALUATION INSPECTION ON-SITE
Evaluation Responsible Person Identifier:	NYHHN
Evaluation Responsible Sub-Organization:	R2
Actual Return to Compliance Date:	19900924
Scheduled Compliance Date:	19900922
Date of Request:	Not reported
Date Response Received:	Not reported

RADIAC RESEARCH CORP (Continued) **1000245435**

Request Agency:	Not reported
Former Citation:	Not reported
Evaluation Date:	19850627
Evaluation Responsible Agency:	State
Found Violation:	No
Evaluation Type Description:	COMPLIANCE EVALUATION INSPECTION ON-SITE
Evaluation Responsible Person Identifier:	NYDEC
Evaluation Responsible Sub-Organization:	R2
Actual Return to Compliance Date:	Not reported
Scheduled Compliance Date:	Not reported
Date of Request:	Not reported
Date Response Received:	Not reported
Request Agency:	Not reported
Former Citation:	Not reported
Evaluation Date:	19990617
Evaluation Responsible Agency:	EPA
Found Violation:	Yes
Evaluation Type Description:	COMPLIANCE EVALUATION INSPECTION ON-SITE
Evaluation Responsible Person Identifier:	R2MD
Evaluation Responsible Sub-Organization:	RCB
Actual Return to Compliance Date:	19990813
Scheduled Compliance Date:	19990820
Date of Request:	Not reported
Date Response Received:	Not reported
Request Agency:	Not reported
Former Citation:	Not reported
Evaluation Date:	20030304
Evaluation Responsible Agency:	State
Found Violation:	No
Evaluation Type Description:	COMPLIANCE EVALUATION INSPECTION ON-SITE
Evaluation Responsible Person Identifier:	NYHHN
Evaluation Responsible Sub-Organization:	R2
Actual Return to Compliance Date:	Not reported
Scheduled Compliance Date:	Not reported
Date of Request:	Not reported
Date Response Received:	Not reported
Request Agency:	Not reported
Former Citation:	Not reported
Evaluation Date:	19940927
Evaluation Responsible Agency:	State
Found Violation:	Yes
Evaluation Type Description:	COMPLIANCE EVALUATION INSPECTION ON-SITE
Evaluation Responsible Person Identifier:	NYHHN
Evaluation Responsible Sub-Organization:	R2
Actual Return to Compliance Date:	19950517
Scheduled Compliance Date:	19950214
Date of Request:	Not reported
Date Response Received:	Not reported
Request Agency:	Not reported
Former Citation:	Not reported
Evaluation Date:	19990303
Evaluation Responsible Agency:	State

RADIAC RESEARCH CORP (Continued) **1000245435**

Found Violation:	Yes
Evaluation Type Description:	COMPLIANCE EVALUATION INSPECTION ON-SITE
Evaluation Responsible Person Identifier:	NYHHN
Evaluation Responsible Sub-Organization:	R2
Actual Return to Compliance Date:	20000404
Scheduled Compliance Date:	20000504
Date of Request:	Not reported
Date Response Received:	Not reported
Request Agency:	Not reported
Former Citation:	Not reported

Evaluation Date:	19990927
Evaluation Responsible Agency:	State
Found Violation:	Yes
Evaluation Type Description:	COMPLIANCE EVALUATION INSPECTION ON-SITE
Evaluation Responsible Person Identifier:	NYHHN
Evaluation Responsible Sub-Organization:	R2
Actual Return to Compliance Date:	20000404
Scheduled Compliance Date:	Not reported
Date of Request:	Not reported
Date Response Received:	Not reported
Request Agency:	Not reported
Former Citation:	Not reported

Evaluation Date:	19960417
Evaluation Responsible Agency:	EPA
Found Violation:	Yes
Evaluation Type Description:	COMPLIANCE EVALUATION INSPECTION ON-SITE
Evaluation Responsible Person Identifier:	R2MD
Evaluation Responsible Sub-Organization:	RCB
Actual Return to Compliance Date:	19960708
Scheduled Compliance Date:	19960708
Date of Request:	Not reported
Date Response Received:	Not reported
Request Agency:	Not reported
Former Citation:	Not reported

Evaluation Date:	19860228
Evaluation Responsible Agency:	State
Found Violation:	Yes
Evaluation Type Description:	COMPLIANCE EVALUATION INSPECTION ON-SITE
Evaluation Responsible Person Identifier:	NYJJR
Evaluation Responsible Sub-Organization:	R2
Actual Return to Compliance Date:	19860711
Scheduled Compliance Date:	19860602
Date of Request:	Not reported
Date Response Received:	Not reported
Request Agency:	Not reported
Former Citation:	Not reported

Evaluation Date:	20040310
Evaluation Responsible Agency:	EPA
Found Violation:	No
Evaluation Type Description:	COMPLIANCE EVALUATION INSPECTION ON-SITE
Evaluation Responsible Person Identifier:	R2JDW
Evaluation Responsible Sub-Organization:	RCB
Actual Return to Compliance Date:	Not reported

RADIAC RESEARCH CORP (Continued) **1000245435**

Scheduled Compliance Date:	Not reported
Date of Request:	Not reported
Date Response Received:	Not reported
Request Agency:	Not reported
Former Citation:	Not reported
Evaluation Date:	20020711
Evaluation Responsible Agency:	EPA
Found Violation:	No
Evaluation Type Description:	COMPLIANCE EVALUATION INSPECTION ON-SITE
Evaluation Responsible Person Identifier:	R2JDW
Evaluation Responsible Sub-Organization:	RCB
Actual Return to Compliance Date:	Not reported
Scheduled Compliance Date:	Not reported
Date of Request:	Not reported
Date Response Received:	Not reported
Request Agency:	Not reported
Former Citation:	Not reported
Evaluation Date:	19861022
Evaluation Responsible Agency:	State
Found Violation:	No
Evaluation Type Description:	NON-FINANCIAL RECORD REVIEW
Evaluation Responsible Person Identifier:	NYDEC
Evaluation Responsible Sub-Organization:	Not reported
Actual Return to Compliance Date:	Not reported
Scheduled Compliance Date:	Not reported
Date of Request:	Not reported
Date Response Received:	Not reported
Request Agency:	Not reported
Former Citation:	Not reported
Evaluation Date:	19980319
Evaluation Responsible Agency:	State
Found Violation:	Yes
Evaluation Type Description:	COMPLIANCE EVALUATION INSPECTION ON-SITE
Evaluation Responsible Person Identifier:	NYHHN
Evaluation Responsible Sub-Organization:	R2
Actual Return to Compliance Date:	20000404
Scheduled Compliance Date:	20000504
Date of Request:	Not reported
Date Response Received:	Not reported
Request Agency:	Not reported
Former Citation:	Not reported
Evaluation Date:	19840731
Evaluation Responsible Agency:	State
Found Violation:	Yes
Evaluation Type Description:	COMPLIANCE EVALUATION INSPECTION ON-SITE
Evaluation Responsible Person Identifier:	Not reported
Evaluation Responsible Sub-Organization:	Not reported
Actual Return to Compliance Date:	19850712
Scheduled Compliance Date:	19850427
Date of Request:	Not reported
Date Response Received:	Not reported
Request Agency:	Not reported
Former Citation:	Not reported

RADIAC RESEARCH CORP (Continued) **1000245435**

Evaluation Date:	20040624
Evaluation Responsible Agency:	State
Found Violation:	Yes
Evaluation Type Description:	COMPLIANCE EVALUATION INSPECTION ON-SITE
Evaluation Responsible Person Identifier:	NYHHN
Evaluation Responsible Sub-Organization:	R2
Actual Return to Compliance Date:	20040624
Scheduled Compliance Date:	Not reported
Date of Request:	Not reported
Date Response Received:	Not reported
Request Agency:	Not reported
Former Citation:	Not reported

Evaluation Date:	19920130
Evaluation Responsible Agency:	State
Found Violation:	No
Evaluation Type Description:	NOT A SIGNIFICANT NON-COMPLIER
Evaluation Responsible Person Identifier:	Not reported
Evaluation Responsible Sub-Organization:	Not reported
Actual Return to Compliance Date:	Not reported
Scheduled Compliance Date:	Not reported
Date of Request:	Not reported
Date Response Received:	Not reported
Request Agency:	Not reported
Former Citation:	Not reported

Evaluation Date:	19950524
Evaluation Responsible Agency:	EPA
Found Violation:	Yes
Evaluation Type Description:	COMPLIANCE EVALUATION INSPECTION ON-SITE
Evaluation Responsible Person Identifier:	R2MD
Evaluation Responsible Sub-Organization:	RCB
Actual Return to Compliance Date:	19960417
Scheduled Compliance Date:	19950710
Date of Request:	Not reported
Date Response Received:	Not reported
Request Agency:	Not reported
Former Citation:	Not reported

Evaluation Date:	19990927
Evaluation Responsible Agency:	State
Found Violation:	Yes
Evaluation Type Description:	COMPLIANCE EVALUATION INSPECTION ON-SITE
Evaluation Responsible Person Identifier:	NYHHN
Evaluation Responsible Sub-Organization:	R2
Actual Return to Compliance Date:	20000404
Scheduled Compliance Date:	Not reported
Date of Request:	Not reported
Date Response Received:	Not reported
Request Agency:	Not reported
Former Citation:	Not reported

Evaluation Date:	19900706
Evaluation Responsible Agency:	State
Found Violation:	Yes
Evaluation Type Description:	COMPLIANCE EVALUATION INSPECTION ON-SITE
Evaluation Responsible Person Identifier:	NYHHN

RADIAC RESEARCH CORP (Continued) **1000245435**

Evaluation Responsible Sub-Organization:	R2
Actual Return to Compliance Date:	19920130
Scheduled Compliance Date:	19910728
Date of Request:	Not reported
Date Response Received:	Not reported
Request Agency:	Not reported
Former Citation:	Not reported

Evaluation Date:	19990420
Evaluation Responsible Agency:	State
Found Violation:	No
Evaluation Type Description:	SIGNIFICANT NON-COMPLIER
Evaluation Responsible Person Identifier:	Not reported
Evaluation Responsible Sub-Organization:	Not reported
Actual Return to Compliance Date:	Not reported
Scheduled Compliance Date:	Not reported
Date of Request:	Not reported
Date Response Received:	Not reported
Request Agency:	Not reported
Former Citation:	Not reported

Evaluation Date:	19980319
Evaluation Responsible Agency:	State
Found Violation:	Yes
Evaluation Type Description:	COMPLIANCE EVALUATION INSPECTION ON-SITE
Evaluation Responsible Person Identifier:	NYHHN
Evaluation Responsible Sub-Organization:	R2
Actual Return to Compliance Date:	20000404
Scheduled Compliance Date:	Not reported
Date of Request:	Not reported
Date Response Received:	Not reported
Request Agency:	Not reported
Former Citation:	Not reported

Evaluation Date:	19970225
Evaluation Responsible Agency:	State
Found Violation:	Yes
Evaluation Type Description:	COMPLIANCE EVALUATION INSPECTION ON-SITE
Evaluation Responsible Person Identifier:	NYHHN
Evaluation Responsible Sub-Organization:	R2
Actual Return to Compliance Date:	20000404
Scheduled Compliance Date:	Not reported
Date of Request:	Not reported
Date Response Received:	Not reported
Request Agency:	Not reported
Former Citation:	Not reported

Evaluation Date:	19950524
Evaluation Responsible Agency:	EPA
Found Violation:	Yes
Evaluation Type Description:	COMPLIANCE EVALUATION INSPECTION ON-SITE
Evaluation Responsible Person Identifier:	R2MD
Evaluation Responsible Sub-Organization:	RCB
Actual Return to Compliance Date:	19960708
Scheduled Compliance Date:	19960708
Date of Request:	Not reported
Date Response Received:	Not reported

RADIAC RESEARCH CORP (Continued) **1000245435**

Request Agency:	Not reported
Former Citation:	Not reported
Evaluation Date:	19950524
Evaluation Responsible Agency:	EPA
Found Violation:	Yes
Evaluation Type Description:	COMPLIANCE EVALUATION INSPECTION ON-SITE
Evaluation Responsible Person Identifier:	R2MD
Evaluation Responsible Sub-Organization:	RCB
Actual Return to Compliance Date:	19960708
Scheduled Compliance Date:	19960708
Date of Request:	Not reported
Date Response Received:	Not reported
Request Agency:	Not reported
Former Citation:	Not reported
Evaluation Date:	19990927
Evaluation Responsible Agency:	State
Found Violation:	Yes
Evaluation Type Description:	COMPLIANCE EVALUATION INSPECTION ON-SITE
Evaluation Responsible Person Identifier:	NYHHN
Evaluation Responsible Sub-Organization:	R2
Actual Return to Compliance Date:	20000404
Scheduled Compliance Date:	20000504
Date of Request:	Not reported
Date Response Received:	Not reported
Request Agency:	Not reported
Former Citation:	Not reported
Evaluation Date:	19930920
Evaluation Responsible Agency:	State
Found Violation:	No
Evaluation Type Description:	COMPLIANCE EVALUATION INSPECTION ON-SITE
Evaluation Responsible Person Identifier:	NYHHN
Evaluation Responsible Sub-Organization:	R2
Actual Return to Compliance Date:	Not reported
Scheduled Compliance Date:	Not reported
Date of Request:	Not reported
Date Response Received:	Not reported
Request Agency:	Not reported
Former Citation:	Not reported
Evaluation Date:	19860515
Evaluation Responsible Agency:	State
Found Violation:	Yes
Evaluation Type Description:	FINANCIAL RECORD REVIEW
Evaluation Responsible Person Identifier:	NYDEC
Evaluation Responsible Sub-Organization:	Not reported
Actual Return to Compliance Date:	19860820
Scheduled Compliance Date:	19860615
Date of Request:	Not reported
Date Response Received:	Not reported
Request Agency:	Not reported
Former Citation:	Not reported
Evaluation Date:	19960417
Evaluation Responsible Agency:	EPA

RADIAC RESEARCH CORP (Continued) **1000245435**

Found Violation:	Yes
Evaluation Type Description:	COMPLIANCE EVALUATION INSPECTION ON-SITE
Evaluation Responsible Person Identifier:	R2MD
Evaluation Responsible Sub-Organization:	RCB
Actual Return to Compliance Date:	19960708
Scheduled Compliance Date:	19960708
Date of Request:	Not reported
Date Response Received:	Not reported
Request Agency:	Not reported
Former Citation:	Not reported

Evaluation Date:	19910201
Evaluation Responsible Agency:	State
Found Violation:	No
Evaluation Type Description:	SIGNIFICANT NON-COMPLIER
Evaluation Responsible Person Identifier:	Not reported
Evaluation Responsible Sub-Organization:	Not reported
Actual Return to Compliance Date:	Not reported
Scheduled Compliance Date:	Not reported
Date of Request:	Not reported
Date Response Received:	Not reported
Request Agency:	Not reported
Former Citation:	Not reported

Evaluation Date:	19901221
Evaluation Responsible Agency:	EPA
Found Violation:	Yes
Evaluation Type Description:	COMPLIANCE EVALUATION INSPECTION ON-SITE
Evaluation Responsible Person Identifier:	R2LG
Evaluation Responsible Sub-Organization:	Not reported
Actual Return to Compliance Date:	19910528
Scheduled Compliance Date:	19910121
Date of Request:	Not reported
Date Response Received:	Not reported
Request Agency:	Not reported
Former Citation:	Not reported

Evaluation Date:	20080905
Evaluation Responsible Agency:	State
Found Violation:	No
Evaluation Type Description:	COMPLIANCE EVALUATION INSPECTION ON-SITE
Evaluation Responsible Person Identifier:	NYHHN
Evaluation Responsible Sub-Organization:	R2
Actual Return to Compliance Date:	Not reported
Scheduled Compliance Date:	Not reported
Date of Request:	Not reported
Date Response Received:	Not reported
Request Agency:	Not reported
Former Citation:	Not reported

Evaluation Date:	19980319
Evaluation Responsible Agency:	State
Found Violation:	Yes
Evaluation Type Description:	COMPLIANCE EVALUATION INSPECTION ON-SITE
Evaluation Responsible Person Identifier:	NYHHN
Evaluation Responsible Sub-Organization:	R2
Actual Return to Compliance Date:	20000404

RADIAC RESEARCH CORP (Continued) **1000245435**

Scheduled Compliance Date:	Not reported
Date of Request:	Not reported
Date Response Received:	Not reported
Request Agency:	Not reported
Former Citation:	Not reported
Evaluation Date:	19890215
Evaluation Responsible Agency:	State
Found Violation:	No
Evaluation Type Description:	COMPLIANCE EVALUATION INSPECTION ON-SITE
Evaluation Responsible Person Identifier:	NYLH
Evaluation Responsible Sub-Organization:	R2
Actual Return to Compliance Date:	Not reported
Scheduled Compliance Date:	Not reported
Date of Request:	Not reported
Date Response Received:	Not reported
Request Agency:	Not reported
Former Citation:	Not reported
Evaluation Date:	19860825
Evaluation Responsible Agency:	State
Found Violation:	Yes
Evaluation Type Description:	COMPLIANCE EVALUATION INSPECTION ON-SITE
Evaluation Responsible Person Identifier:	NYJJR
Evaluation Responsible Sub-Organization:	R2
Actual Return to Compliance Date:	19860930
Scheduled Compliance Date:	19861019
Date of Request:	Not reported
Date Response Received:	Not reported
Request Agency:	Not reported
Former Citation:	Not reported
Evaluation Date:	20040220
Evaluation Responsible Agency:	State
Found Violation:	No
Evaluation Type Description:	COMPLIANCE EVALUATION INSPECTION ON-SITE
Evaluation Responsible Person Identifier:	NYHHN
Evaluation Responsible Sub-Organization:	R2
Actual Return to Compliance Date:	Not reported
Scheduled Compliance Date:	Not reported
Date of Request:	Not reported
Date Response Received:	Not reported
Request Agency:	Not reported
Former Citation:	Not reported
Evaluation Date:	19990303
Evaluation Responsible Agency:	State
Found Violation:	Yes
Evaluation Type Description:	COMPLIANCE EVALUATION INSPECTION ON-SITE
Evaluation Responsible Person Identifier:	NYHHN
Evaluation Responsible Sub-Organization:	R2
Actual Return to Compliance Date:	20000404
Scheduled Compliance Date:	Not reported
Date of Request:	Not reported
Date Response Received:	Not reported
Request Agency:	Not reported
Former Citation:	Not reported

RADIAC RESEARCH CORP (Continued) **1000245435**

Evaluation Date:	19990927
Evaluation Responsible Agency:	State
Found Violation:	Yes
Evaluation Type Description:	COMPLIANCE EVALUATION INSPECTION ON-SITE
Evaluation Responsible Person Identifier:	NYHHN
Evaluation Responsible Sub-Organization:	R2
Actual Return to Compliance Date:	20000404
Scheduled Compliance Date:	20000504
Date of Request:	Not reported
Date Response Received:	Not reported
Request Agency:	Not reported
Former Citation:	Not reported

Evaluation Date:	19990927
Evaluation Responsible Agency:	State
Found Violation:	Yes
Evaluation Type Description:	COMPLIANCE EVALUATION INSPECTION ON-SITE
Evaluation Responsible Person Identifier:	NYHHN
Evaluation Responsible Sub-Organization:	R2
Actual Return to Compliance Date:	20000404
Scheduled Compliance Date:	20000504
Date of Request:	Not reported
Date Response Received:	Not reported
Request Agency:	Not reported
Former Citation:	Not reported

Evaluation Date:	19950524
Evaluation Responsible Agency:	EPA
Found Violation:	Yes
Evaluation Type Description:	COMPLIANCE EVALUATION INSPECTION ON-SITE
Evaluation Responsible Person Identifier:	R2MD
Evaluation Responsible Sub-Organization:	RCB
Actual Return to Compliance Date:	19960417
Scheduled Compliance Date:	19950710
Date of Request:	Not reported
Date Response Received:	Not reported
Request Agency:	Not reported
Former Citation:	Not reported

Evaluation Date:	19980319
Evaluation Responsible Agency:	State
Found Violation:	Yes
Evaluation Type Description:	COMPLIANCE EVALUATION INSPECTION ON-SITE
Evaluation Responsible Person Identifier:	NYHHN
Evaluation Responsible Sub-Organization:	R2
Actual Return to Compliance Date:	20000404
Scheduled Compliance Date:	Not reported
Date of Request:	Not reported
Date Response Received:	Not reported
Request Agency:	Not reported
Former Citation:	Not reported

Evaluation Date:	19840430
Evaluation Responsible Agency:	State
Found Violation:	No
Evaluation Type Description:	NON-FINANCIAL RECORD REVIEW
Evaluation Responsible Person Identifier:	Not reported

RADIAC RESEARCH CORP (Continued) **1000245435**

Evaluation Responsible Sub-Organization:	Not reported
Actual Return to Compliance Date:	Not reported
Scheduled Compliance Date:	Not reported
Date of Request:	Not reported
Date Response Received:	Not reported
Request Agency:	Not reported
Former Citation:	Not reported
Evaluation Date:	19950524
Evaluation Responsible Agency:	EPA
Found Violation:	Yes
Evaluation Type Description:	COMPLIANCE EVALUATION INSPECTION ON-SITE
Evaluation Responsible Person Identifier:	R2MD
Evaluation Responsible Sub-Organization:	RCB
Actual Return to Compliance Date:	19960417
Scheduled Compliance Date:	19950710
Date of Request:	Not reported
Date Response Received:	Not reported
Request Agency:	Not reported
Former Citation:	Not reported
Evaluation Date:	19980319
Evaluation Responsible Agency:	State
Found Violation:	Yes
Evaluation Type Description:	COMPLIANCE EVALUATION INSPECTION ON-SITE
Evaluation Responsible Person Identifier:	NYHHN
Evaluation Responsible Sub-Organization:	R2
Actual Return to Compliance Date:	20000404
Scheduled Compliance Date:	Not reported
Date of Request:	Not reported
Date Response Received:	Not reported
Request Agency:	Not reported
Former Citation:	Not reported
Evaluation Date:	19990927
Evaluation Responsible Agency:	State
Found Violation:	Yes
Evaluation Type Description:	COMPLIANCE EVALUATION INSPECTION ON-SITE
Evaluation Responsible Person Identifier:	NYHHN
Evaluation Responsible Sub-Organization:	R2
Actual Return to Compliance Date:	20000404
Scheduled Compliance Date:	Not reported
Date of Request:	Not reported
Date Response Received:	Not reported
Request Agency:	Not reported
Former Citation:	Not reported
Evaluation Date:	19990303
Evaluation Responsible Agency:	State
Found Violation:	Yes
Evaluation Type Description:	COMPLIANCE EVALUATION INSPECTION ON-SITE
Evaluation Responsible Person Identifier:	NYHHN
Evaluation Responsible Sub-Organization:	R2
Actual Return to Compliance Date:	20000404
Scheduled Compliance Date:	20000504
Date of Request:	Not reported
Date Response Received:	Not reported

RADIAC RESEARCH CORP (Continued) **1000245435**

Request Agency:	Not reported
Former Citation:	Not reported
Evaluation Date:	19990303
Evaluation Responsible Agency:	State
Found Violation:	Yes
Evaluation Type Description:	COMPLIANCE EVALUATION INSPECTION ON-SITE
Evaluation Responsible Person Identifier:	NYHHN
Evaluation Responsible Sub-Organization:	R2
Actual Return to Compliance Date:	20000404
Scheduled Compliance Date:	Not reported
Date of Request:	Not reported
Date Response Received:	Not reported
Request Agency:	Not reported
Former Citation:	Not reported
Evaluation Date:	20061103
Evaluation Responsible Agency:	State
Found Violation:	Yes
Evaluation Type Description:	COMPLIANCE EVALUATION INSPECTION ON-SITE
Evaluation Responsible Person Identifier:	NYHHN
Evaluation Responsible Sub-Organization:	R2
Actual Return to Compliance Date:	20080905
Scheduled Compliance Date:	Not reported
Date of Request:	Not reported
Date Response Received:	Not reported
Request Agency:	Not reported
Former Citation:	Not reported
Evaluation Date:	19870911
Evaluation Responsible Agency:	EPA-Initiated Oversight/Observation/Training Actions
Found Violation:	No
Evaluation Type Description:	COMPLIANCE EVALUATION INSPECTION ON-SITE
Evaluation Responsible Person Identifier:	R2SRS
Evaluation Responsible Sub-Organization:	Not reported
Actual Return to Compliance Date:	Not reported
Scheduled Compliance Date:	Not reported
Date of Request:	Not reported
Date Response Received:	Not reported
Request Agency:	Not reported
Former Citation:	Not reported
Evaluation Date:	19990303
Evaluation Responsible Agency:	State
Found Violation:	Yes
Evaluation Type Description:	COMPLIANCE EVALUATION INSPECTION ON-SITE
Evaluation Responsible Person Identifier:	NYHHN
Evaluation Responsible Sub-Organization:	R2
Actual Return to Compliance Date:	20000404
Scheduled Compliance Date:	20000504
Date of Request:	Not reported
Date Response Received:	Not reported
Request Agency:	Not reported
Former Citation:	Not reported
Evaluation Date:	19990927
Evaluation Responsible Agency:	State

RADIAC RESEARCH CORP (Continued) **1000245435**

Found Violation:	Yes
Evaluation Type Description:	COMPLIANCE EVALUATION INSPECTION ON-SITE
Evaluation Responsible Person Identifier:	NYHHN
Evaluation Responsible Sub-Organization:	R2
Actual Return to Compliance Date:	20000404
Scheduled Compliance Date:	Not reported
Date of Request:	Not reported
Date Response Received:	Not reported
Request Agency:	Not reported
Former Citation:	Not reported

RADIAC RESEARCH CORP (Continued) **1000245435**

2020 COR ACTION:
EPA ID: NYD049178296
Region: 2
Action: Remedy Construction

PADS:
Name: RADIAC RESEARCH CORP.
Address: 33 SOUTH 1ST ST.
Address 2: Not reported
City,State,Zip: BROOKLYN, NY 11211
EDR ID: 1000245435
EPAID: NYD049178296
Region: 2
Generator: N
Storer: N
Disposer: N
Transporter: Y
Smelter: N
Research Facility: N
Mailing Address: 261 KENT AVE.
Mailing Address 2: Not reported
Mailing City: BROOKLYN
Mailing State: NY
Mailing Zip: 11211
Mailing Country: US
Owner Name: RADIAC RESEARCH CORP.
Certification Date: 04/15/2003
Contact Name: LOUIS CAMACHO
Contact Title: Not reported
Contact Telephone: 718-963-2233
Contact Text: Not reported
Contact Email: Not reported

FTTS INSP:
Inspection Number: 2004102123577 1
Region: 02
Inspection Date: 10/21/04
Inspector: L. PAPPALARDO, CN
Violation occurred: No
Investigation Type: Section 6 PCB Federal Conducted
Investigation Reason: For Cause, Disposal
Legislation Code: TSCA
Facility Function: Disposer

HIST FTTS INSP:
Inspection Number: 2004102123577 1
Region: 02
Inspection Date: Not reported
Inspector: L. PAPPALARDO, CN
Violation occurred: No
Investigation Type: Section 6 PCB Federal Conducted
Investigation Reason: For Cause, Disposal
Legislation Code: TSCA
Facility Function: Disposer

RADIAC RESEARCH CORP (Continued) **1000245435**

NJ MANIFEST:

EPA Id:	NYD049178296
Mail Address:	261 KENT AVE
Mail City/State/Zip:	BROOKLYN 11211
Facility Phone:	7189632233
Emergency Phone:	Not reported
Contact:	Not reported
Comments:	Not reported
SIC Code:	Not reported
County:	00
Municipal:	00
Previous EPA Id:	Not reported
Gen Flag:	X
Trans Flag:	X
TSDF Flag:	X
Name Change:	Not reported
Date Change:	Not reported

Manifest:

Manifest Number:	NJA5062427
EPA ID:	NYD049178296
Date Shipped:	05/26/2005
TSDF EPA ID:	NJD002182897
Transporter EPA ID:	NYD049178296
Transporter 2 EPA ID:	Not reported
Transporter 3 EPA ID:	Not reported
Transporter 4 EPA ID:	Not reported
Transporter 5 EPA ID:	Not reported
Transporter 6 EPA ID:	Not reported
Transporter 7 EPA ID:	Not reported
Transporter 8 EPA ID:	Not reported
Transporter 9 EPA ID:	Not reported
Transporter 10 EPA ID:	Not reported
Date Trans1 Transported Waste:	05/26/2005
Date Trans2 Transported Waste:	Not reported
Date Trans3 Transported Waste:	Not reported
Date Trans4 Transported Waste:	Not reported
Date Trans5 Transported Waste:	Not reported
Date Trans6 Transported Waste:	Not reported
Date Trans7 Transported Waste:	Not reported
Date Trans8 Transported Waste:	Not reported
Date Trans9 Transported Waste:	Not reported
Date Trans10 Transported Waste:	Not reported
Date TSDF Received Waste:	05/27/2005
TSDF EPA Facility Name:	Not reported
QTY Units:	Not reported
Transporter SEQ ID:	Not reported
Transporter-1 Date:	Not reported
Waste SEQ ID:	Not reported
Waste Type Code 2:	Not reported
Waste Type Code 3:	Not reported
Waste Type Code 4:	Not reported
Waste Type Code 5:	Not reported
Waste Type Code 6:	Not reported
Date Accepted:	Not reported
Manifest Discrepancy Type:	Not reported
Data Entry Number:	07120525

RADIAC RESEARCH CORP (Continued) **1000245435**

Was Load Rejected:	BROOKLYN 11211
Reason Load Was Rejected:	Not reported
Manifest Number:	NJA5091703
EPA ID:	NYD049178296
Date Shipped:	06/08/2004
TSDF EPA ID:	NJD002182897
Transporter EPA ID:	NYD049178296
Transporter 2 EPA ID:	Not reported
Transporter 3 EPA ID:	Not reported
Transporter 4 EPA ID:	Not reported
Transporter 5 EPA ID:	Not reported
Transporter 6 EPA ID:	Not reported
Transporter 7 EPA ID:	Not reported
Transporter 8 EPA ID:	Not reported
Transporter 9 EPA ID:	Not reported
Transporter 10 EPA ID:	Not reported
Date Trans1 Transported Waste:	06/08/2004
Date Trans2 Transported Waste:	Not reported
Date Trans3 Transported Waste:	Not reported
Date Trans4 Transported Waste:	Not reported
Date Trans5 Transported Waste:	Not reported
Date Trans6 Transported Waste:	Not reported
Date Trans7 Transported Waste:	Not reported
Date Trans8 Transported Waste:	Not reported
Date Trans9 Transported Waste:	Not reported
Date Trans10 Transported Waste:	Not reported
Date TSDF Received Waste:	06/08/2004
TSDF EPA Facility Name:	Not reported
QTY Units:	Not reported
Transporter SEQ ID:	Not reported
Transporter-1 Date:	Not reported
Waste SEQ ID:	Not reported
Waste Type Code 2:	Not reported
Waste Type Code 3:	Not reported
Waste Type Code 4:	Not reported
Waste Type Code 5:	Not reported
Waste Type Code 6:	Not reported
Date Accepted:	Not reported
Manifest Discrepancy Type:	Not reported
Data Entry Number:	06250425
Was Load Rejected:	BROOKLYN 11211
Reason Load Was Rejected:	Not reported
Manifest Number:	NJA5104143
EPA ID:	NYD049178296
Date Shipped:	07/29/2004
TSDF EPA ID:	NJD002182897
Transporter EPA ID:	NYD049178296
Transporter 2 EPA ID:	Not reported
Transporter 3 EPA ID:	Not reported
Transporter 4 EPA ID:	Not reported
Transporter 5 EPA ID:	Not reported
Transporter 6 EPA ID:	Not reported
Transporter 7 EPA ID:	Not reported
Transporter 8 EPA ID:	Not reported
Transporter 9 EPA ID:	Not reported

RADIAC RESEARCH CORP (Continued) **1000245435**

Transporter 10 EPA ID:	Not reported
Date Trans1 Transported Waste:	07/29/2004
Date Trans2 Transported Waste:	Not reported
Date Trans3 Transported Waste:	Not reported
Date Trans4 Transported Waste:	Not reported
Date Trans5 Transported Waste:	Not reported
Date Trans6 Transported Waste:	Not reported
Date Trans7 Transported Waste:	Not reported
Date Trans8 Transported Waste:	Not reported
Date Trans9 Transported Waste:	Not reported
Date Trans10 Transported Waste:	Not reported
Date TSDF Received Waste:	08/02/2004
TSDF EPA Facility Name:	Not reported
QTY Units:	Not reported
Transporter SEQ ID:	Not reported
Transporter-1 Date:	Not reported
Waste SEQ ID:	Not reported
Waste Type Code 2:	Not reported
Waste Type Code 3:	Not reported
Waste Type Code 4:	Not reported
Waste Type Code 5:	Not reported
Waste Type Code 6:	Not reported
Date Accepted:	Not reported
Manifest Discrepancy Type:	Not reported
Data Entry Number:	09010421
Was Load Rejected:	BROOKLYN 11211
Reason Load Was Rejected:	Not reported

Manifest Number:	002698486JJK
EPA ID:	NYD049178296
Date Shipped:	06/23/2008
TSDF EPA ID:	NJD002182897
Transporter EPA ID:	NJD002182897
Transporter 2 EPA ID:	Not reported
Transporter 3 EPA ID:	Not reported
Transporter 4 EPA ID:	Not reported
Transporter 5 EPA ID:	Not reported
Transporter 6 EPA ID:	Not reported
Transporter 7 EPA ID:	Not reported
Transporter 8 EPA ID:	Not reported
Transporter 9 EPA ID:	Not reported
Transporter 10 EPA ID:	Not reported
Date Trans1 Transported Waste:	06/23/2008
Date Trans2 Transported Waste:	Not reported
Date Trans3 Transported Waste:	Not reported
Date Trans4 Transported Waste:	Not reported
Date Trans5 Transported Waste:	Not reported
Date Trans6 Transported Waste:	Not reported
Date Trans7 Transported Waste:	Not reported
Date Trans8 Transported Waste:	Not reported
Date Trans9 Transported Waste:	Not reported
Date Trans10 Transported Waste:	Not reported
Date TSDF Received Waste:	06/26/2008
TSDF EPA Facility Name:	Not reported
QTY Units:	Not reported
Transporter SEQ ID:	Not reported
Transporter-1 Date:	Not reported

RADIAC RESEARCH CORP (Continued) **1000245435**

Waste SEQ ID:	Not reported
Waste Type Code 2:	Not reported
Waste Type Code 3:	Not reported
Waste Type Code 4:	Not reported
Waste Type Code 5:	Not reported
Waste Type Code 6:	Not reported
Date Accepted:	Not reported
Manifest Discrepancy Type:	Not reported
Data Entry Number:	Not reported
Was Load Rejected:	BROOKLYN 11211
Reason Load Was Rejected:	Not reported

Waste:

Manifest Year:	Not reported
Waste Code:	D001
Hand Code:	H061
Quantity:	40 P

Manifest Number:	NJA5104146
EPA ID:	NYD049178296
Date Shipped:	08/05/2004
TSDF EPA ID:	NJD002182897
Transporter EPA ID:	NYD049178296
Transporter 2 EPA ID:	Not reported
Transporter 3 EPA ID:	Not reported
Transporter 4 EPA ID:	Not reported
Transporter 5 EPA ID:	Not reported
Transporter 6 EPA ID:	Not reported
Transporter 7 EPA ID:	Not reported
Transporter 8 EPA ID:	Not reported
Transporter 9 EPA ID:	Not reported
Transporter 10 EPA ID:	Not reported
Date Trans1 Transported Waste:	08/05/2004
Date Trans2 Transported Waste:	Not reported
Date Trans3 Transported Waste:	Not reported
Date Trans4 Transported Waste:	Not reported
Date Trans5 Transported Waste:	Not reported
Date Trans6 Transported Waste:	Not reported
Date Trans7 Transported Waste:	Not reported
Date Trans8 Transported Waste:	Not reported
Date Trans9 Transported Waste:	Not reported
Date Trans10 Transported Waste:	Not reported
Date TSDF Received Waste:	08/06/2004
TSDF EPA Facility Name:	Not reported
QTY Units:	Not reported
Transporter SEQ ID:	Not reported
Transporter-1 Date:	Not reported
Waste SEQ ID:	Not reported
Waste Type Code 2:	Not reported
Waste Type Code 3:	Not reported
Waste Type Code 4:	Not reported
Waste Type Code 5:	Not reported
Waste Type Code 6:	Not reported
Date Accepted:	Not reported
Manifest Discrepancy Type:	Not reported
Data Entry Number:	08310425
Was Load Rejected:	BROOKLYN 11211

RADIAC RESEARCH CORP (Continued) **1000245435**

Reason Load Was Rejected:	Not reported
Manifest Number:	NJA5104160
EPA ID:	NYD049178296
Date Shipped:	10/08/2004
TSDF EPA ID:	NJD002182897
Transporter EPA ID:	NYD049178296
Transporter 2 EPA ID:	Not reported
Transporter 3 EPA ID:	Not reported
Transporter 4 EPA ID:	Not reported
Transporter 5 EPA ID:	Not reported
Transporter 6 EPA ID:	Not reported
Transporter 7 EPA ID:	Not reported
Transporter 8 EPA ID:	Not reported
Transporter 9 EPA ID:	Not reported
Transporter 10 EPA ID:	Not reported
Date Trans1 Transported Waste:	10/08/2004
Date Trans2 Transported Waste:	Not reported
Date Trans3 Transported Waste:	Not reported
Date Trans4 Transported Waste:	Not reported
Date Trans5 Transported Waste:	Not reported
Date Trans6 Transported Waste:	Not reported
Date Trans7 Transported Waste:	Not reported
Date Trans8 Transported Waste:	Not reported
Date Trans9 Transported Waste:	Not reported
Date Trans10 Transported Waste:	Not reported
Date TSDF Received Waste:	10/19/2004
TSDF EPA Facility Name:	Not reported
QTY Units:	Not reported
Transporter SEQ ID:	Not reported
Transporter-1 Date:	Not reported
Waste SEQ ID:	Not reported
Waste Type Code 2:	Not reported
Waste Type Code 3:	Not reported
Waste Type Code 4:	Not reported
Waste Type Code 5:	Not reported
Waste Type Code 6:	Not reported
Date Accepted:	Not reported
Manifest Discrepancy Type:	Not reported
Data Entry Number:	12220421
Was Load Rejected:	BROOKLYN 11211
Reason Load Was Rejected:	Not reported
Manifest Number:	NJA5091707
EPA ID:	NYD049178296
Date Shipped:	04/06/2004
TSDF EPA ID:	NJD002182897
Transporter EPA ID:	NYD049178296
Transporter 2 EPA ID:	Not reported
Transporter 3 EPA ID:	Not reported
Transporter 4 EPA ID:	Not reported
Transporter 5 EPA ID:	Not reported
Transporter 6 EPA ID:	Not reported
Transporter 7 EPA ID:	Not reported
Transporter 8 EPA ID:	Not reported
Transporter 9 EPA ID:	Not reported
Transporter 10 EPA ID:	Not reported

RADIAC RESEARCH CORP (Continued) **1000245435**

Date Trans1 Transported Waste:	04/06/2004
Date Trans2 Transported Waste:	Not reported
Date Trans3 Transported Waste:	Not reported
Date Trans4 Transported Waste:	Not reported
Date Trans5 Transported Waste:	Not reported
Date Trans6 Transported Waste:	Not reported
Date Trans7 Transported Waste:	Not reported
Date Trans8 Transported Waste:	Not reported
Date Trans9 Transported Waste:	Not reported
Date Trans10 Transported Waste:	Not reported
Date TSDF Received Waste:	04/08/2004
TSDF EPA Facility Name:	Not reported
QTY Units:	Not reported
Transporter SEQ ID:	Not reported
Transporter-1 Date:	Not reported
Waste SEQ ID:	Not reported
Waste Type Code 2:	Not reported
Waste Type Code 3:	Not reported
Waste Type Code 4:	Not reported
Waste Type Code 5:	Not reported
Waste Type Code 6:	Not reported
Date Accepted:	Not reported
Manifest Discrepancy Type:	Not reported
Data Entry Number:	05030422
Was Load Rejected:	BROOKLYN 11211
Reason Load Was Rejected:	Not reported
Manifest Number:	NJA5104147
EPA ID:	NYD049178296
Date Shipped:	09/01/2004
TSDF EPA ID:	NJD002182897
Transporter EPA ID:	NYD049178296
Transporter 2 EPA ID:	Not reported
Transporter 3 EPA ID:	Not reported
Transporter 4 EPA ID:	Not reported
Transporter 5 EPA ID:	Not reported
Transporter 6 EPA ID:	Not reported
Transporter 7 EPA ID:	Not reported
Transporter 8 EPA ID:	Not reported
Transporter 9 EPA ID:	Not reported
Transporter 10 EPA ID:	Not reported
Date Trans1 Transported Waste:	09/01/2004
Date Trans2 Transported Waste:	Not reported
Date Trans3 Transported Waste:	Not reported
Date Trans4 Transported Waste:	Not reported
Date Trans5 Transported Waste:	Not reported
Date Trans6 Transported Waste:	Not reported
Date Trans7 Transported Waste:	Not reported
Date Trans8 Transported Waste:	Not reported
Date Trans9 Transported Waste:	Not reported
Date Trans10 Transported Waste:	Not reported
Date TSDF Received Waste:	09/03/2004
TSDF EPA Facility Name:	Not reported
QTY Units:	Not reported
Transporter SEQ ID:	Not reported
Transporter-1 Date:	Not reported
Waste SEQ ID:	Not reported

RADIAC RESEARCH CORP (Continued) **1000245435**

Waste Type Code 2:	Not reported
Waste Type Code 3:	Not reported
Waste Type Code 4:	Not reported
Waste Type Code 5:	Not reported
Waste Type Code 6:	Not reported
Date Accepted:	Not reported
Manifest Discrepancy Type:	Not reported
Data Entry Number:	10220421
Was Load Rejected:	BROOKLYN 11211
Reason Load Was Rejected:	Not reported

Manifest Number:	NJA5082859
EPA ID:	NYD049178296
Date Shipped:	01/19/2005
TSDF EPA ID:	NJD002182897
Transporter EPA ID:	NYD049178296
Transporter 2 EPA ID:	Not reported
Transporter 3 EPA ID:	Not reported
Transporter 4 EPA ID:	Not reported
Transporter 5 EPA ID:	Not reported
Transporter 6 EPA ID:	Not reported
Transporter 7 EPA ID:	Not reported
Transporter 8 EPA ID:	Not reported
Transporter 9 EPA ID:	Not reported
Transporter 10 EPA ID:	Not reported
Date Trans1 Transported Waste:	01/19/2005
Date Trans2 Transported Waste:	Not reported
Date Trans3 Transported Waste:	Not reported
Date Trans4 Transported Waste:	Not reported
Date Trans5 Transported Waste:	Not reported
Date Trans6 Transported Waste:	Not reported
Date Trans7 Transported Waste:	Not reported
Date Trans8 Transported Waste:	Not reported
Date Trans9 Transported Waste:	Not reported
Date Trans10 Transported Waste:	Not reported
Date TSDF Received Waste:	01/19/2005
TSDF EPA Facility Name:	Not reported
QTY Units:	Not reported
Transporter SEQ ID:	Not reported
Transporter-1 Date:	Not reported
Waste SEQ ID:	Not reported
Waste Type Code 2:	Not reported
Waste Type Code 3:	Not reported
Waste Type Code 4:	Not reported
Waste Type Code 5:	Not reported
Waste Type Code 6:	Not reported
Date Accepted:	Not reported
Manifest Discrepancy Type:	Not reported
Data Entry Number:	03010521
Was Load Rejected:	BROOKLYN 11211
Reason Load Was Rejected:	Not reported

Manifest Number:	NJA5062428
EPA ID:	NYD049178296
Date Shipped:	05/26/2005
TSDF EPA ID:	NJD002182897
Transporter EPA ID:	NYD049178296

RADIAC RESEARCH CORP (Continued) **1000245435**

Transporter 2 EPA ID:	Not reported
Transporter 3 EPA ID:	Not reported
Transporter 4 EPA ID:	Not reported
Transporter 5 EPA ID:	Not reported
Transporter 6 EPA ID:	Not reported
Transporter 7 EPA ID:	Not reported
Transporter 8 EPA ID:	Not reported
Transporter 9 EPA ID:	Not reported
Transporter 10 EPA ID:	Not reported
Date Trans1 Transported Waste:	05/26/2005
Date Trans2 Transported Waste:	Not reported
Date Trans3 Transported Waste:	Not reported
Date Trans4 Transported Waste:	Not reported
Date Trans5 Transported Waste:	Not reported
Date Trans6 Transported Waste:	Not reported
Date Trans7 Transported Waste:	Not reported
Date Trans8 Transported Waste:	Not reported
Date Trans9 Transported Waste:	Not reported
Date Trans10 Transported Waste:	Not reported
Date TSDF Received Waste:	05/27/2005
TSDF EPA Facility Name:	Not reported
QTY Units:	Not reported
Transporter SEQ ID:	Not reported
Transporter-1 Date:	Not reported
Waste SEQ ID:	Not reported
Waste Type Code 2:	Not reported
Waste Type Code 3:	Not reported
Waste Type Code 4:	Not reported
Waste Type Code 5:	Not reported
Waste Type Code 6:	Not reported
Date Accepted:	Not reported
Manifest Discrepancy Type:	Not reported
Data Entry Number:	07120525
Was Load Rejected:	BROOKLYN 11211
Reason Load Was Rejected:	Not reported

Manifest Number:	NJA2876755
EPA ID:	NYD049178296
Date Shipped:	04/07/2005
TSDF EPA ID:	NJD002182897
Transporter EPA ID:	NYD049178296
Transporter 2 EPA ID:	Not reported
Transporter 3 EPA ID:	Not reported
Transporter 4 EPA ID:	Not reported
Transporter 5 EPA ID:	Not reported
Transporter 6 EPA ID:	Not reported
Transporter 7 EPA ID:	Not reported
Transporter 8 EPA ID:	Not reported
Transporter 9 EPA ID:	Not reported
Transporter 10 EPA ID:	Not reported
Date Trans1 Transported Waste:	04/07/2005
Date Trans2 Transported Waste:	Not reported
Date Trans3 Transported Waste:	Not reported
Date Trans4 Transported Waste:	Not reported
Date Trans5 Transported Waste:	Not reported
Date Trans6 Transported Waste:	Not reported
Date Trans7 Transported Waste:	Not reported

RADIAC RESEARCH CORP (Continued) **1000245435**

Date Trans8 Transported Waste:	Not reported
Date Trans9 Transported Waste:	Not reported
Date Trans10 Transported Waste:	Not reported
Date TSDF Received Waste:	04/12/2005
TSDF EPA Facility Name:	Not reported
QTY Units:	Not reported
Transporter SEQ ID:	Not reported
Transporter-1 Date:	Not reported
Waste SEQ ID:	Not reported
Waste Type Code 2:	Not reported
Waste Type Code 3:	Not reported
Waste Type Code 4:	Not reported
Waste Type Code 5:	Not reported
Waste Type Code 6:	Not reported
Date Accepted:	Not reported
Manifest Discrepancy Type:	Not reported
Data Entry Number:	06160522
Was Load Rejected:	BROOKLYN 11211
Reason Load Was Rejected:	Not reported

Manifest Number:	NJA2876766
EPA ID:	NYD049178296
Date Shipped:	06/13/2005
TSDF EPA ID:	NJD002182897
Transporter EPA ID:	NYD049178296
Transporter 2 EPA ID:	Not reported
Transporter 3 EPA ID:	Not reported
Transporter 4 EPA ID:	Not reported
Transporter 5 EPA ID:	Not reported
Transporter 6 EPA ID:	Not reported
Transporter 7 EPA ID:	Not reported
Transporter 8 EPA ID:	Not reported
Transporter 9 EPA ID:	Not reported
Transporter 10 EPA ID:	Not reported
Date Trans1 Transported Waste:	06/13/2005
Date Trans2 Transported Waste:	Not reported
Date Trans3 Transported Waste:	Not reported
Date Trans4 Transported Waste:	Not reported
Date Trans5 Transported Waste:	Not reported
Date Trans6 Transported Waste:	Not reported
Date Trans7 Transported Waste:	Not reported
Date Trans8 Transported Waste:	Not reported
Date Trans9 Transported Waste:	Not reported
Date Trans10 Transported Waste:	Not reported
Date TSDF Received Waste:	06/24/2005
TSDF EPA Facility Name:	Not reported
QTY Units:	Not reported
Transporter SEQ ID:	Not reported
Transporter-1 Date:	Not reported
Waste SEQ ID:	Not reported
Waste Type Code 2:	Not reported
Waste Type Code 3:	Not reported
Waste Type Code 4:	Not reported
Waste Type Code 5:	Not reported
Waste Type Code 6:	Not reported
Date Accepted:	Not reported
Manifest Discrepancy Type:	Not reported

RADIAC RESEARCH CORP (Continued) **1000245435**

Data Entry Number:	08090535
Was Load Rejected:	BROOKLYN 11211
Reason Load Was Rejected:	Not reported
Manifest Number:	NJA5082866
EPA ID:	NYD049178296
Date Shipped:	06/21/2004
TSDF EPA ID:	NJD002182897
Transporter EPA ID:	NYD049178296
Transporter 2 EPA ID:	Not reported
Transporter 3 EPA ID:	Not reported
Transporter 4 EPA ID:	Not reported
Transporter 5 EPA ID:	Not reported
Transporter 6 EPA ID:	Not reported
Transporter 7 EPA ID:	Not reported
Transporter 8 EPA ID:	Not reported
Transporter 9 EPA ID:	Not reported
Transporter 10 EPA ID:	Not reported
Date Trans1 Transported Waste:	06/21/2004
Date Trans2 Transported Waste:	Not reported
Date Trans3 Transported Waste:	Not reported
Date Trans4 Transported Waste:	Not reported
Date Trans5 Transported Waste:	Not reported
Date Trans6 Transported Waste:	Not reported
Date Trans7 Transported Waste:	Not reported
Date Trans8 Transported Waste:	Not reported
Date Trans9 Transported Waste:	Not reported
Date Trans10 Transported Waste:	Not reported
Date TSDF Received Waste:	06/22/2004
TSDF EPA Facility Name:	Not reported
QTY Units:	Not reported
Transporter SEQ ID:	Not reported
Transporter-1 Date:	Not reported
Waste SEQ ID:	Not reported
Waste Type Code 2:	Not reported
Waste Type Code 3:	Not reported
Waste Type Code 4:	Not reported
Waste Type Code 5:	Not reported
Waste Type Code 6:	Not reported
Date Accepted:	Not reported
Manifest Discrepancy Type:	Not reported
Data Entry Number:	08030422
Was Load Rejected:	BROOKLYN 11211
Reason Load Was Rejected:	Not reported
Manifest Number:	NJA5104141
EPA ID:	NYD049178296
Date Shipped:	11/04/2004
TSDF EPA ID:	NJD002182897
Transporter EPA ID:	NYD049178296
Transporter 2 EPA ID:	Not reported
Transporter 3 EPA ID:	Not reported
Transporter 4 EPA ID:	Not reported
Transporter 5 EPA ID:	Not reported
Transporter 6 EPA ID:	Not reported
Transporter 7 EPA ID:	Not reported
Transporter 8 EPA ID:	Not reported

RADIAC RESEARCH CORP (Continued) **1000245435**

Transporter 9 EPA ID:	Not reported
Transporter 10 EPA ID:	Not reported
Date Trans1 Transported Waste:	11/04/2004
Date Trans2 Transported Waste:	Not reported
Date Trans3 Transported Waste:	Not reported
Date Trans4 Transported Waste:	Not reported
Date Trans5 Transported Waste:	Not reported
Date Trans6 Transported Waste:	Not reported
Date Trans7 Transported Waste:	Not reported
Date Trans8 Transported Waste:	Not reported
Date Trans9 Transported Waste:	Not reported
Date Trans10 Transported Waste:	Not reported
Date TSDF Received Waste:	11/05/2004
TSDF EPA Facility Name:	Not reported
QTY Units:	Not reported
Transporter SEQ ID:	Not reported
Transporter-1 Date:	Not reported
Waste SEQ ID:	Not reported
Waste Type Code 2:	Not reported
Waste Type Code 3:	Not reported
Waste Type Code 4:	Not reported
Waste Type Code 5:	Not reported
Waste Type Code 6:	Not reported
Date Accepted:	Not reported
Manifest Discrepancy Type:	Not reported
Data Entry Number:	01180521
Was Load Rejected:	BROOKLYN 11211
Reason Load Was Rejected:	Not reported

Manifest Number:	NJA5082883
EPA ID:	NYD049178296
Date Shipped:	03/23/2004
TSDF EPA ID:	NJD002182897
Transporter EPA ID:	NYD049178296
Transporter 2 EPA ID:	Not reported
Transporter 3 EPA ID:	Not reported
Transporter 4 EPA ID:	Not reported
Transporter 5 EPA ID:	Not reported
Transporter 6 EPA ID:	Not reported
Transporter 7 EPA ID:	Not reported
Transporter 8 EPA ID:	Not reported
Transporter 9 EPA ID:	Not reported
Transporter 10 EPA ID:	Not reported
Date Trans1 Transported Waste:	03/23/2004
Date Trans2 Transported Waste:	Not reported
Date Trans3 Transported Waste:	Not reported
Date Trans4 Transported Waste:	Not reported
Date Trans5 Transported Waste:	Not reported
Date Trans6 Transported Waste:	Not reported
Date Trans7 Transported Waste:	Not reported
Date Trans8 Transported Waste:	Not reported
Date Trans9 Transported Waste:	Not reported
Date Trans10 Transported Waste:	Not reported
Date TSDF Received Waste:	03/26/2004
TSDF EPA Facility Name:	Not reported
QTY Units:	Not reported
Transporter SEQ ID:	Not reported

RADIAC RESEARCH CORP (Continued) **1000245435**

Transporter-1 Date:	Not reported
Waste SEQ ID:	Not reported
Waste Type Code 2:	Not reported
Waste Type Code 3:	Not reported
Waste Type Code 4:	Not reported
Waste Type Code 5:	Not reported
Waste Type Code 6:	Not reported
Date Accepted:	Not reported
Manifest Discrepancy Type:	Not reported
Data Entry Number:	04280421
Was Load Rejected:	BROOKLYN 11211
Reason Load Was Rejected:	Not reported

Manifest Number:	NJA2876657
EPA ID:	NYD049178296
Date Shipped:	01/19/2004
TSDF EPA ID:	NJD002182897
Transporter EPA ID:	NYD049178296
Transporter 2 EPA ID:	Not reported
Transporter 3 EPA ID:	Not reported
Transporter 4 EPA ID:	Not reported
Transporter 5 EPA ID:	Not reported
Transporter 6 EPA ID:	Not reported
Transporter 7 EPA ID:	Not reported
Transporter 8 EPA ID:	Not reported
Transporter 9 EPA ID:	Not reported
Transporter 10 EPA ID:	Not reported
Date Trans1 Transported Waste:	01/19/2004
Date Trans2 Transported Waste:	Not reported
Date Trans3 Transported Waste:	Not reported
Date Trans4 Transported Waste:	Not reported
Date Trans5 Transported Waste:	Not reported
Date Trans6 Transported Waste:	Not reported
Date Trans7 Transported Waste:	Not reported
Date Trans8 Transported Waste:	Not reported
Date Trans9 Transported Waste:	Not reported
Date Trans10 Transported Waste:	Not reported
Date TSDF Received Waste:	01/23/2004
TSDF EPA Facility Name:	Not reported
QTY Units:	Not reported
Transporter SEQ ID:	Not reported
Transporter-1 Date:	Not reported
Waste SEQ ID:	Not reported
Waste Type Code 2:	Not reported
Waste Type Code 3:	Not reported
Waste Type Code 4:	Not reported
Waste Type Code 5:	Not reported
Waste Type Code 6:	Not reported
Date Accepted:	Not reported
Manifest Discrepancy Type:	Not reported
Data Entry Number:	03090425
Was Load Rejected:	BROOKLYN 11211
Reason Load Was Rejected:	Not reported

Manifest Number:	NJA5082861
EPA ID:	NYD049178296
Date Shipped:	03/19/2004

RADIAC RESEARCH CORP (Continued) **1000245435**

TSDF EPA ID:	NJD002182897
Transporter EPA ID:	NYD049178296
Transporter 2 EPA ID:	Not reported
Transporter 3 EPA ID:	Not reported
Transporter 4 EPA ID:	Not reported
Transporter 5 EPA ID:	Not reported
Transporter 6 EPA ID:	Not reported
Transporter 7 EPA ID:	Not reported
Transporter 8 EPA ID:	Not reported
Transporter 9 EPA ID:	Not reported
Transporter 10 EPA ID:	Not reported
Date Trans1 Transported Waste:	03/19/2004
Date Trans2 Transported Waste:	Not reported
Date Trans3 Transported Waste:	Not reported
Date Trans4 Transported Waste:	Not reported
Date Trans5 Transported Waste:	Not reported
Date Trans6 Transported Waste:	Not reported
Date Trans7 Transported Waste:	Not reported
Date Trans8 Transported Waste:	Not reported
Date Trans9 Transported Waste:	Not reported
Date Trans10 Transported Waste:	Not reported
Date TSDF Received Waste:	03/26/2004
TSDF EPA Facility Name:	Not reported
QTY Units:	Not reported
Transporter SEQ ID:	Not reported
Transporter-1 Date:	Not reported
Waste SEQ ID:	Not reported
Waste Type Code 2:	Not reported
Waste Type Code 3:	Not reported
Waste Type Code 4:	Not reported
Waste Type Code 5:	Not reported
Waste Type Code 6:	Not reported
Date Accepted:	Not reported
Manifest Discrepancy Type:	Not reported
Data Entry Number:	05180421
Was Load Rejected:	BROOKLYN 11211
Reason Load Was Rejected:	Not reported

Manifest Number:	NJA5091712
EPA ID:	NYD049178296
Date Shipped:	04/28/2004
TSDF EPA ID:	NJD002182897
Transporter EPA ID:	NYD049178296
Transporter 2 EPA ID:	Not reported
Transporter 3 EPA ID:	Not reported
Transporter 4 EPA ID:	Not reported
Transporter 5 EPA ID:	Not reported
Transporter 6 EPA ID:	Not reported
Transporter 7 EPA ID:	Not reported
Transporter 8 EPA ID:	Not reported
Transporter 9 EPA ID:	Not reported
Transporter 10 EPA ID:	Not reported
Date Trans1 Transported Waste:	04/28/2004
Date Trans2 Transported Waste:	Not reported
Date Trans3 Transported Waste:	Not reported
Date Trans4 Transported Waste:	Not reported
Date Trans5 Transported Waste:	Not reported

RADIAC RESEARCH CORP (Continued) **1000245435**

Date Trans6 Transported Waste:	Not reported
Date Trans7 Transported Waste:	Not reported
Date Trans8 Transported Waste:	Not reported
Date Trans9 Transported Waste:	Not reported
Date Trans10 Transported Waste:	Not reported
Date TSDF Received Waste:	05/04/2004
TSDF EPA Facility Name:	Not reported
QTY Units:	Not reported
Transporter SEQ ID:	Not reported
Transporter-1 Date:	Not reported
Waste SEQ ID:	Not reported
Waste Type Code 2:	Not reported
Waste Type Code 3:	Not reported
Waste Type Code 4:	Not reported
Waste Type Code 5:	Not reported
Waste Type Code 6:	Not reported
Date Accepted:	Not reported
Manifest Discrepancy Type:	Not reported
Data Entry Number:	05270422
Was Load Rejected:	BROOKLYN 11211
Reason Load Was Rejected:	Not reported

Manifest Number:	NJA5062458
EPA ID:	NYD049178296
Date Shipped:	12/16/2004
TSDF EPA ID:	NJD002182897
Transporter EPA ID:	NYD049178296
Transporter 2 EPA ID:	Not reported
Transporter 3 EPA ID:	Not reported
Transporter 4 EPA ID:	Not reported
Transporter 5 EPA ID:	Not reported
Transporter 6 EPA ID:	Not reported
Transporter 7 EPA ID:	Not reported
Transporter 8 EPA ID:	Not reported
Transporter 9 EPA ID:	Not reported
Transporter 10 EPA ID:	Not reported
Date Trans1 Transported Waste:	12/16/2004
Date Trans2 Transported Waste:	Not reported
Date Trans3 Transported Waste:	Not reported
Date Trans4 Transported Waste:	Not reported
Date Trans5 Transported Waste:	Not reported
Date Trans6 Transported Waste:	Not reported
Date Trans7 Transported Waste:	Not reported
Date Trans8 Transported Waste:	Not reported
Date Trans9 Transported Waste:	Not reported
Date Trans10 Transported Waste:	Not reported
Date TSDF Received Waste:	12/27/2004
TSDF EPA Facility Name:	Not reported
QTY Units:	Not reported
Transporter SEQ ID:	Not reported
Transporter-1 Date:	Not reported
Waste SEQ ID:	Not reported
Waste Type Code 2:	Not reported
Waste Type Code 3:	Not reported
Waste Type Code 4:	Not reported
Waste Type Code 5:	Not reported
Waste Type Code 6:	Not reported

RADIAC RESEARCH CORP (Continued) **1000245435**

Date Accepted:	Not reported
Manifest Discrepancy Type:	Not reported
Data Entry Number:	01310521
Was Load Rejected:	BROOKLYN 11211
Reason Load Was Rejected:	Not reported
Manifest Number:	NJA5091693
EPA ID:	NYD049178296
Date Shipped:	04/16/2004
TSDF EPA ID:	NJD002182897
Transporter EPA ID:	NYD049178296
Transporter 2 EPA ID:	Not reported
Transporter 3 EPA ID:	Not reported
Transporter 4 EPA ID:	Not reported
Transporter 5 EPA ID:	Not reported
Transporter 6 EPA ID:	Not reported
Transporter 7 EPA ID:	Not reported
Transporter 8 EPA ID:	Not reported
Transporter 9 EPA ID:	Not reported
Transporter 10 EPA ID:	Not reported
Date Trans1 Transported Waste:	04/16/2004
Date Trans2 Transported Waste:	Not reported
Date Trans3 Transported Waste:	Not reported
Date Trans4 Transported Waste:	Not reported
Date Trans5 Transported Waste:	Not reported
Date Trans6 Transported Waste:	Not reported
Date Trans7 Transported Waste:	Not reported
Date Trans8 Transported Waste:	Not reported
Date Trans9 Transported Waste:	Not reported
Date Trans10 Transported Waste:	Not reported
Date TSDF Received Waste:	04/29/2004
TSDF EPA Facility Name:	Not reported
QTY Units:	Not reported
Transporter SEQ ID:	Not reported
Transporter-1 Date:	Not reported
Waste SEQ ID:	Not reported
Waste Type Code 2:	Not reported
Waste Type Code 3:	Not reported
Waste Type Code 4:	Not reported
Waste Type Code 5:	Not reported
Waste Type Code 6:	Not reported
Date Accepted:	Not reported
Manifest Discrepancy Type:	Not reported
Data Entry Number:	05270422
Was Load Rejected:	BROOKLYN 11211
Reason Load Was Rejected:	Not reported

346
ESE
1/2-1
0.853 mi.
4503 ft.

Relative:
Higher

Actual:
35 ft.

GOODMAN BROTHERS CO STEEL DRUM DIV
18 DIVISION PLACE
BROOKLYN, NY 11222

RCRA-VSQG **1000190383**
NY SHWS **NYD047683776**
NY UST
NY CBS
NY AST
NY CBS AST
NY Spills
RAATS
ICIS
FINDS
ECHO
NY AIRS
NY MANIFEST
NJ MANIFEST

RCRA-VSQG:

Date Form Received by Agency:	20070101
Handler Name:	GOODMAN BROTHERS STEEL DRUM CO INC
Handler Address:	18 DIVISION PLACE
Handler City,State,Zip:	BROOKLYN, NY 11222
EPA ID:	NYD047683776
Contact Name:	SIMON GOODMAN
Contact Address:	DIVISION PL
Contact City,State,Zip:	BROOKLYN, NY 11222
Contact Telephone:	718-782-3056
Contact Fax:	Not reported
Contact Email:	Not reported
Contact Title:	Not reported
EPA Region:	02
Land Type:	Not reported
Federal Waste Generator Description:	Conditionally Exempt Small Quantity Generator
Non-Notifier:	Not reported
Biennial Report Cycle:	Not reported
Accessibility:	Not reported
Active Site Indicator:	Handler Activities
State District Owner:	NY
State District:	NYSDEC R2
Mailing Address:	DIVISION PL
Mailing City,State,Zip:	BROOKLYN, NY 11222
Owner Name:	GOODMAN BROS STEEL DRUM CO INC
Owner Type:	Private
Operator Name:	GOODMAN BROS STEEL DRUM CO INC
Operator Type:	Private
Short-Term Generator Activity:	No
Importer Activity:	No
Mixed Waste Generator:	No
Transporter Activity:	No
Transfer Facility Activity:	No
Recycler Activity with Storage:	No
Small Quantity On-Site Burner Exemption:	No
Smelting Melting and Refining Furnace Exemption:	No
Underground Injection Control:	No
Off-Site Waste Receipt:	No
Universal Waste Indicator:	No
Universal Waste Destination Facility:	No
Federal Universal Waste:	No
Active Site Fed-Reg Treatment Storage and Disposal Facility:	Not reported
Active Site Converter Treatment storage and Disposal Facility:	Not reported
Active Site State-Reg Treatment Storage and Disposal Facility:	Not reported

GOODMAN BROTHERS CO STEEL DRUM DIV (Continued) **1000190383**

Active Site State-Reg Handler:	---
Federal Facility Indicator:	Not reported
Hazardous Secondary Material Indicator:	NN
Sub-Part K Indicator:	Not reported
Commercial TSD Indicator:	No
Treatment Storage and Disposal Type:	Not reported
2018 GPRA Permit Baseline:	Not on the Baseline
2018 GPRA Renewals Baseline:	Not on the Baseline
Permit Renewals Workload Universe:	Not reported
Permit Workload Universe:	Not reported
Permit Progress Universe:	Not reported
Post-Closure Workload Universe:	Not reported
Closure Workload Universe:	Not reported
202 GPRA Corrective Action Baseline:	No
Corrective Action Workload Universe:	No
Subject to Corrective Action Universe:	No
Non-TSDFs Where RCRA CA has Been Imposed Universe:	No
TSDFs Potentially Subject to CA Under 3004 (u)/(v) Universe:	No
TSDFs Only Subject to CA under Discretionary Auth Universe:	No
Corrective Action Priority Ranking:	No NCAPS ranking
Environmental Control Indicator:	No
Institutional Control Indicator:	No
Human Exposure Controls Indicator:	N/A
Groundwater Controls Indicator:	N/A
Operating TSDF Universe:	Not reported
Full Enforcement Universe:	Not reported
Significant Non-Complier Universe:	No
Unaddressed Significant Non-Complier Universe:	No
Addressed Significant Non-Complier Universe:	No
Significant Non-Complier With a Compliance Schedule Universe:	No
Financial Assurance Required:	Not reported
Handler Date of Last Change:	20150414
Recognized Trader-Importer:	No
Recognized Trader-Exporter:	No
Importer of Spent Lead Acid Batteries:	No
Exporter of Spent Lead Acid Batteries:	No
Recycler Activity Without Storage:	Not reported
Manifest Broker:	Not reported
Sub-Part P Indicator:	No

Biennial: List of Years
Year: 2001

Click Here for Biennial Reporting System Data:

Hazardous Waste Summary:
Waste Code: D000
Waste Description: Not Defined

Waste Code: D001
Waste Description: IGNITABLE WASTE

Waste Code: F017
Waste Description: Not Defined

Waste Code: U220

GOODMAN BROTHERS CO STEEL DRUM DIV (Continued) **1000190383**

Waste Description: BENZENE, METHYL- (OR) TOLUENE

Waste Code: U239
Waste Description: BENZENE, DIMETHYL- (I,T) (OR) XYLENE (I)

Handler - Owner Operator:

Owner/Operator Indicator:	Operator
Owner/Operator Name:	GOODMAN BROS STEEL DRUM CO INC
Legal Status:	Private
Date Became Current:	Not reported
Date Ended Current:	Not reported
Owner/Operator Address:	NOT REQUIRED
Owner/Operator City,State,Zip:	NOT REQUIRED, WY 99999
Owner/Operator Telephone:	212-555-1212
Owner/Operator Telephone Ext:	Not reported
Owner/Operator Fax:	Not reported
Owner/Operator Email:	Not reported

Owner/Operator Indicator:	Owner
Owner/Operator Name:	GOODMAN BROS STEEL DRUM CO INC
Legal Status:	Private
Date Became Current:	Not reported
Date Ended Current:	Not reported
Owner/Operator Address:	NOT REQUIRED
Owner/Operator City,State,Zip:	NOT REQUIRED, WY 99999
Owner/Operator Telephone:	212-555-1212
Owner/Operator Telephone Ext:	Not reported
Owner/Operator Fax:	Not reported
Owner/Operator Email:	Not reported

Owner/Operator Indicator:	Owner
Owner/Operator Name:	GOODMAN BROS STEEL DRUM CO INC
Legal Status:	Private
Date Became Current:	Not reported
Date Ended Current:	Not reported
Owner/Operator Address:	NOT REQUIRED
Owner/Operator City,State,Zip:	NOT REQUIRED, WY 99999
Owner/Operator Telephone:	212-555-1212
Owner/Operator Telephone Ext:	Not reported
Owner/Operator Fax:	Not reported
Owner/Operator Email:	Not reported

Historic Generators:

Receive Date:	20060101
Handler Name:	GOODMAN BROTHERS STEEL DRUM CO INC
Federal Waste Generator Description:	Small Quantity Generator
State District Owner:	NY
Large Quantity Handler of Universal Waste:	No
Recognized Trader Importer:	No
Recognized Trader Exporter:	No
Spent Lead Acid Battery Importer:	No
Spent Lead Acid Battery Exporter:	No
Current Record:	No
Non Storage Recycler Activity:	Not reported
Electronic Manifest Broker:	Not reported

GOODMAN BROTHERS CO STEEL DRUM DIV (Continued) **1000190383**

Receive Date: 20070101
Handler Name: GOODMAN BROTHERS STEEL DRUM CO INC
Federal Waste Generator Description: Conditionally Exempt Small Quantity Generator
State District Owner: NY
Large Quantity Handler of Universal Waste: No
Recognized Trader Importer: No
Recognized Trader Exporter: No
Spent Lead Acid Battery Importer: No
Spent Lead Acid Battery Exporter: No
Current Record: Yes
Non Storage Recycler Activity: Not reported
Electronic Manifest Broker: Not reported

Receive Date: 19800818
Handler Name: GOODMAN BROS STEEL DRUM CO INC
Federal Waste Generator Description: Large Quantity Generator
State District Owner: NY
Large Quantity Handler of Universal Waste: No
Recognized Trader Importer: No
Recognized Trader Exporter: No
Spent Lead Acid Battery Importer: No
Spent Lead Acid Battery Exporter: No
Current Record: No
Non Storage Recycler Activity: Not reported
Electronic Manifest Broker: Not reported

Receive Date: 19940325
Handler Name: GOODMAN BROS STEEL DRUM CO INC
Federal Waste Generator Description: Large Quantity Generator
State District Owner: NY
Large Quantity Handler of Universal Waste: No
Recognized Trader Importer: No
Recognized Trader Exporter: No
Spent Lead Acid Battery Importer: No
Spent Lead Acid Battery Exporter: No
Current Record: No
Non Storage Recycler Activity: Not reported
Electronic Manifest Broker: Not reported

Receive Date: 19960311
Handler Name: GOODMAN BROS. STEEL DRUM CO. INC.
Federal Waste Generator Description: Large Quantity Generator
State District Owner: NY
Large Quantity Handler of Universal Waste: No
Recognized Trader Importer: No
Recognized Trader Exporter: No
Spent Lead Acid Battery Importer: No
Spent Lead Acid Battery Exporter: No
Current Record: No
Non Storage Recycler Activity: Not reported
Electronic Manifest Broker: Not reported

Receive Date: 19980228
Handler Name: GOODMAN BROTHERS STEEL DRUM CO INC
Federal Waste Generator Description: Large Quantity Generator
State District Owner: NY
Large Quantity Handler of Universal Waste: No

GOODMAN BROTHERS CO STEEL DRUM DIV (Continued) **1000190383**

Recognized Trader Importer: No
Recognized Trader Exporter: No
Spent Lead Acid Battery Importer: No
Spent Lead Acid Battery Exporter: No
Current Record: No
Non Storage Recycler Activity: Not reported
Electronic Manifest Broker: Not reported

Receive Date: 20010101
Handler Name: GOODMAN BROS STEEL DRUM CO INC
Federal Waste Generator Description: Large Quantity Generator
State District Owner: NY
Large Quantity Handler of Universal Waste: No
Recognized Trader Importer: No
Recognized Trader Exporter: No
Spent Lead Acid Battery Importer: No
Spent Lead Acid Battery Exporter: No
Current Record: No
Non Storage Recycler Activity: Not reported
Electronic Manifest Broker: Not reported

Receive Date: 20021121
Handler Name: GOODMAN BROTHERS STEEL DRUM CO INC
Federal Waste Generator Description: Large Quantity Generator
State District Owner: NY
Large Quantity Handler of Universal Waste: No
Recognized Trader Importer: No
Recognized Trader Exporter: No
Spent Lead Acid Battery Importer: No
Spent Lead Acid Battery Exporter: No
Current Record: No
Non Storage Recycler Activity: Not reported
Electronic Manifest Broker: Not reported

List of NAICS Codes and Descriptions:

NAICS Code: 42184
NAICS Description: INDUSTRIAL SUPPLIES WHOLESALERS

NAICS Code: 81131
NAICS Description: COMMERCIAL AND INDUSTRIAL MACHINERY AND EQUIPMENT (EXCEPT AUTOMOTIVE AND ELECTRONIC) REPAIR AND MAINTENANCE

NAICS Code: 81149
NAICS Description: OTHER PERSONAL AND HOUSEHOLD GOODS REPAIR AND MAINTENANCE

Facility Has Received Notices of Violation:

Found Violation: Yes
Agency Which Determined Violation: State
Violation Short Description: Generators - General
Date Violation was Determined: 19820902
Actual Return to Compliance Date: 19831206
Return to Compliance Qualifier: Observed
Violation Responsible Agency: State
Scheduled Compliance Date: Not reported
Enforcement Identifier: Not reported
Date of Enforcement Action: Not reported

GOODMAN BROTHERS CO STEEL DRUM DIV (Continued) **1000190383**

Enforcement Responsible Agency: Not reported
Enforcement Docket Number: Not reported
Enforcement Attorney: Not reported
Corrective Action Component: Not reported
Appeal Initiated Date: Not reported
Appeal Resolution Date: Not reported
Disposition Status Date: Not reported
Disposition Status: Not reported
Disposition Status Description: Not reported
Consent/Final Order Sequence Number: Not reported
Consent/Final Order Respondent Name: Not reported
Consent/Final Order Lead Agency: Not reported
Enforcement Type: Not reported
Enforcement Responsible Person: Not reported
Enforcement Responsible Sub-Organization: Not reported
SEP Sequence Number: Not reported
SEP Expenditure Amount: Not reported
SEP Scheduled Completion Date: Not reported
SEP Actual Date: Not reported
SEP Defaulted Date: Not reported
SEP Type: Not reported
SEP Type Description: Not reported
Proposed Amount: Not reported
Final Monetary Amount: Not reported
Paid Amount: Not reported
Final Count: Not reported
Final Amount: Not reported

Found Violation: No
Agency Which Determined Violation: Not reported
Violation Short Description: Not reported
Date Violation was Determined: Not reported
Actual Return to Compliance Date: Not reported
Return to Compliance Qualifier: Not reported
Violation Responsible Agency: Not reported
Scheduled Compliance Date: Not reported
Enforcement Identifier: Not reported
Date of Enforcement Action: Not reported
Enforcement Responsible Agency: Not reported
Enforcement Docket Number: Not reported
Enforcement Attorney: Not reported
Corrective Action Component: Not reported
Appeal Initiated Date: Not reported
Appeal Resolution Date: Not reported
Disposition Status Date: Not reported
Disposition Status: Not reported
Disposition Status Description: Not reported
Consent/Final Order Sequence Number: Not reported
Consent/Final Order Respondent Name: Not reported
Consent/Final Order Lead Agency: Not reported
Enforcement Type: Not reported
Enforcement Responsible Person: Not reported
Enforcement Responsible Sub-Organization: Not reported
SEP Sequence Number: Not reported
SEP Expenditure Amount: Not reported
SEP Scheduled Completion Date: Not reported
SEP Actual Date: Not reported

GOODMAN BROTHERS CO STEEL DRUM DIV (Continued) **1000190383**

SEP Defaulted Date: Not reported
SEP Type: Not reported
SEP Type Description: Not reported
Proposed Amount: Not reported
Final Monetary Amount: Not reported
Paid Amount: Not reported
Final Count: Not reported
Final Amount: Not reported

Found Violation: Yes
Agency Which Determined Violation: State
Violation Short Description: Generators - General
Date Violation was Determined: 19870603
Actual Return to Compliance Date: 19871215
Return to Compliance Qualifier: Observed
Violation Responsible Agency: State
Scheduled Compliance Date: 19871022
Enforcement Identifier: 003
Date of Enforcement Action: 19870922
Enforcement Responsible Agency: State
Enforcement Docket Number: Not reported
Enforcement Attorney: Not reported
Corrective Action Component: No
Appeal Initiated Date: Not reported
Appeal Resolution Date: Not reported
Disposition Status Date: Not reported
Disposition Status: Not reported
Disposition Status Description: Not reported
Consent/Final Order Sequence Number: Not reported
Consent/Final Order Respondent Name: Not reported
Consent/Final Order Lead Agency: Not reported
Enforcement Type: FINAL 3008(A) COMPLIANCE ORDER
Enforcement Responsible Person: NYDEC
Enforcement Responsible Sub-Organization: Not reported
SEP Sequence Number: Not reported
SEP Expenditure Amount: Not reported
SEP Scheduled Completion Date: Not reported
SEP Actual Date: Not reported
SEP Defaulted Date: Not reported
SEP Type: Not reported
SEP Type Description: Not reported
Proposed Amount: Not reported
Final Monetary Amount: 6500
Paid Amount: 6500
Final Count: 1
Final Amount: 6500

Found Violation: No
Agency Which Determined Violation: Not reported
Violation Short Description: Not reported
Date Violation was Determined: Not reported
Actual Return to Compliance Date: Not reported
Return to Compliance Qualifier: Not reported
Violation Responsible Agency: Not reported
Scheduled Compliance Date: Not reported
Enforcement Identifier: Not reported
Date of Enforcement Action: Not reported

GOODMAN BROTHERS CO STEEL DRUM DIV (Continued) **1000190383**

Enforcement Responsible Agency:	Not reported
Enforcement Docket Number:	Not reported
Enforcement Attorney:	Not reported
Corrective Action Component:	Not reported
Appeal Initiated Date:	Not reported
Appeal Resolution Date:	Not reported
Disposition Status Date:	Not reported
Disposition Status:	Not reported
Disposition Status Description:	Not reported
Consent/Final Order Sequence Number:	Not reported
Consent/Final Order Respondent Name:	Not reported
Consent/Final Order Lead Agency:	Not reported
Enforcement Type:	Not reported
Enforcement Responsible Person:	Not reported
Enforcement Responsible Sub-Organization:	Not reported
SEP Sequence Number:	Not reported
SEP Expenditure Amount:	Not reported
SEP Scheduled Completion Date:	Not reported
SEP Actual Date:	Not reported
SEP Defaulted Date:	Not reported
SEP Type:	Not reported
SEP Type Description:	Not reported
Proposed Amount:	Not reported
Final Monetary Amount:	Not reported
Paid Amount:	Not reported
Final Count:	Not reported
Final Amount:	Not reported

Found Violation:	Yes
Agency Which Determined Violation:	EPA
Violation Short Description:	Generators - General
Date Violation was Determined:	19990129
Actual Return to Compliance Date:	19990401
Return to Compliance Qualifier:	Observed
Violation Responsible Agency:	EPA
Scheduled Compliance Date:	19990401
Enforcement Identifier:	000
Date of Enforcement Action:	19990301
Enforcement Responsible Agency:	EPA
Enforcement Docket Number:	Not reported
Enforcement Attorney:	R2
Corrective Action Component:	No
Appeal Initiated Date:	Not reported
Appeal Resolution Date:	Not reported
Disposition Status Date:	Not reported
Disposition Status:	Not reported
Disposition Status Description:	Not reported
Consent/Final Order Sequence Number:	Not reported
Consent/Final Order Respondent Name:	Not reported
Consent/Final Order Lead Agency:	Not reported
Enforcement Type:	WRITTEN INFORMAL
Enforcement Responsible Person:	R2AHJ
Enforcement Responsible Sub-Organization:	RCB
SEP Sequence Number:	Not reported
SEP Expenditure Amount:	Not reported
SEP Scheduled Completion Date:	Not reported
SEP Actual Date:	Not reported

GOODMAN BROTHERS CO STEEL DRUM DIV (Continued) **1000190383**

SEP Defaulted Date: Not reported
SEP Type: Not reported
SEP Type Description: Not reported
Proposed Amount: Not reported
Final Monetary Amount: Not reported
Paid Amount: Not reported
Final Count: Not reported
Final Amount: Not reported

Found Violation: No
Agency Which Determined Violation: Not reported
Violation Short Description: Not reported
Date Violation was Determined: Not reported
Actual Return to Compliance Date: Not reported
Return to Compliance Qualifier: Not reported
Violation Responsible Agency: Not reported
Scheduled Compliance Date: Not reported
Enforcement Identifier: Not reported
Date of Enforcement Action: Not reported
Enforcement Responsible Agency: Not reported
Enforcement Docket Number: Not reported
Enforcement Attorney: Not reported
Corrective Action Component: Not reported
Appeal Initiated Date: Not reported
Appeal Resolution Date: Not reported
Disposition Status Date: Not reported
Disposition Status: Not reported
Disposition Status Description: Not reported
Consent/Final Order Sequence Number: Not reported
Consent/Final Order Respondent Name: Not reported
Consent/Final Order Lead Agency: Not reported
Enforcement Type: Not reported
Enforcement Responsible Person: Not reported
Enforcement Responsible Sub-Organization: Not reported
SEP Sequence Number: Not reported
SEP Expenditure Amount: Not reported
SEP Scheduled Completion Date: Not reported
SEP Actual Date: Not reported
SEP Defaulted Date: Not reported
SEP Type: Not reported
SEP Type Description: Not reported
Proposed Amount: Not reported
Final Monetary Amount: Not reported
Paid Amount: Not reported
Final Count: Not reported
Final Amount: Not reported

Found Violation: No
Agency Which Determined Violation: Not reported
Violation Short Description: Not reported
Date Violation was Determined: Not reported
Actual Return to Compliance Date: Not reported
Return to Compliance Qualifier: Not reported
Violation Responsible Agency: Not reported
Scheduled Compliance Date: Not reported
Enforcement Identifier: Not reported
Date of Enforcement Action: Not reported

GOODMAN BROTHERS CO STEEL DRUM DIV (Continued) **1000190383**

Enforcement Responsible Agency: Not reported
Enforcement Docket Number: Not reported
Enforcement Attorney: Not reported
Corrective Action Component: Not reported
Appeal Initiated Date: Not reported
Appeal Resolution Date: Not reported
Disposition Status Date: Not reported
Disposition Status: Not reported
Disposition Status Description: Not reported
Consent/Final Order Sequence Number: Not reported
Consent/Final Order Respondent Name: Not reported
Consent/Final Order Lead Agency: Not reported
Enforcement Type: Not reported
Enforcement Responsible Person: Not reported
Enforcement Responsible Sub-Organization: Not reported
SEP Sequence Number: Not reported
SEP Expenditure Amount: Not reported
SEP Scheduled Completion Date: Not reported
SEP Actual Date: Not reported
SEP Defaulted Date: Not reported
SEP Type: Not reported
SEP Type Description: Not reported
Proposed Amount: Not reported
Final Monetary Amount: Not reported
Paid Amount: Not reported
Final Count: Not reported
Final Amount: Not reported

Found Violation: Yes
Agency Which Determined Violation: State
Violation Short Description: Generators - General
Date Violation was Determined: 20020103
Actual Return to Compliance Date: 20050126
Return to Compliance Qualifier: Unverifiable
Violation Responsible Agency: State
Scheduled Compliance Date: Not reported
Enforcement Identifier: 001
Date of Enforcement Action: 20030618
Enforcement Responsible Agency: State
Enforcement Docket Number: 2-20020318-30
Enforcement Attorney: SH
Corrective Action Component: No
Appeal Initiated Date: Not reported
Appeal Resolution Date: Not reported
Disposition Status Date: 20050126
Disposition Status: DR
Disposition Status Description: DROPPED
Consent/Final Order Sequence Number: Not reported
Consent/Final Order Respondent Name: Not reported
Consent/Final Order Lead Agency: Not reported
Enforcement Type: FINAL 3008(A) COMPLIANCE ORDER
Enforcement Responsible Person: NYHHN
Enforcement Responsible Sub-Organization: R2
SEP Sequence Number: Not reported
SEP Expenditure Amount: Not reported
SEP Scheduled Completion Date: Not reported
SEP Actual Date: Not reported

GOODMAN BROTHERS CO STEEL DRUM DIV (Continued) **1000190383**

SEP Defaulted Date: Not reported
SEP Type: Not reported
SEP Type Description: Not reported
Proposed Amount: Not reported
Final Monetary Amount: 17500
Paid Amount: 8750
Final Count: 1
Final Amount: 17500

Found Violation: Yes
Agency Which Determined Violation: State
Violation Short Description: Generators - General
Date Violation was Determined: 20020103
Actual Return to Compliance Date: 20050126
Return to Compliance Qualifier: Unverifiable
Violation Responsible Agency: State
Scheduled Compliance Date: Not reported
Enforcement Identifier: 001
Date of Enforcement Action: 20020321
Enforcement Responsible Agency: State
Enforcement Docket Number: Not reported
Enforcement Attorney: SH
Corrective Action Component: No
Appeal Initiated Date: Not reported
Appeal Resolution Date: Not reported
Disposition Status Date: 20050126
Disposition Status: DR
Disposition Status Description: DROPPED
Consent/Final Order Sequence Number:Not reported
Consent/Final Order Respondent Name: Not reported
Consent/Final Order Lead Agency: Not reported
Enforcement Type: INITIAL 3008(A) COMPLIANCE
Enforcement Responsible Person: NYHHN
Enforcement Responsible Sub-Organization: R2
SEP Sequence Number: Not reported
SEP Expenditure Amount: Not reported
SEP Scheduled Completion Date: Not reported
SEP Actual Date: Not reported
SEP Defaulted Date: Not reported
SEP Type: Not reported
SEP Type Description: Not reported
Proposed Amount: Not reported
Final Monetary Amount: Not reported
Paid Amount: Not reported
Final Count: Not reported
Final Amount: Not reported

Evaluation Action Summary:
Evaluation Date: 19820902
Evaluation Responsible Agency: State
Found Violation: Yes
Evaluation Type Description: COMPLIANCE EVALUATION INSPECTION ON-SITE
Evaluation Responsible Person Identifier: Not reported
Evaluation Responsible Sub-Organization: Not reported
Actual Return to Compliance Date: 19831206
Scheduled Compliance Date: Not reported
Date of Request: Not reported

GOODMAN BROTHERS CO STEEL DRUM DIV (Continued) **1000190383**

Date Response Received:	Not reported
Request Agency:	Not reported
Former Citation:	Not reported
Evaluation Date:	19930816
Evaluation Responsible Agency:	EPA
Found Violation:	No
Evaluation Type Description:	COMPLIANCE EVALUATION INSPECTION ON-SITE
Evaluation Responsible Person Identifier:	R2LG2
Evaluation Responsible Sub-Organization:	RCB
Actual Return to Compliance Date:	Not reported
Scheduled Compliance Date:	Not reported
Date of Request:	Not reported
Date Response Received:	Not reported
Request Agency:	Not reported
Former Citation:	Not reported
Evaluation Date:	19870603
Evaluation Responsible Agency:	State
Found Violation:	Yes
Evaluation Type Description:	COMPLIANCE EVALUATION INSPECTION ON-SITE
Evaluation Responsible Person Identifier:	NYDEC
Evaluation Responsible Sub-Organization:	Not reported
Actual Return to Compliance Date:	19871215
Scheduled Compliance Date:	19871022
Date of Request:	Not reported
Date Response Received:	Not reported
Request Agency:	Not reported
Former Citation:	Not reported
Evaluation Date:	20050126
Evaluation Responsible Agency:	State
Found Violation:	No
Evaluation Type Description:	NOT A SIGNIFICANT NON-COMPLIER
Evaluation Responsible Person Identifier:	NYJRI
Evaluation Responsible Sub-Organization:	CO
Actual Return to Compliance Date:	Not reported
Scheduled Compliance Date:	Not reported
Date of Request:	Not reported
Date Response Received:	Not reported
Request Agency:	Not reported
Former Citation:	Not reported
Evaluation Date:	19981210
Evaluation Responsible Agency:	EPA
Found Violation:	Yes
Evaluation Type Description:	COMPLIANCE EVALUATION INSPECTION ON-SITE
Evaluation Responsible Person Identifier:	R2AHJ
Evaluation Responsible Sub-Organization:	RCB
Actual Return to Compliance Date:	19990401
Scheduled Compliance Date:	19990401
Date of Request:	Not reported
Date Response Received:	Not reported
Request Agency:	Not reported
Former Citation:	Not reported
Evaluation Date:	20020103

GOODMAN BROTHERS CO STEEL DRUM DIV (Continued) **1000190383**

Evaluation Responsible Agency:	EPA
Found Violation:	No
Evaluation Type Description:	COMPLIANCE EVALUATION INSPECTION ON-SITE
Evaluation Responsible Person Identifier:	R2AHJ
Evaluation Responsible Sub-Organization:	RCB
Actual Return to Compliance Date:	Not reported
Scheduled Compliance Date:	Not reported
Date of Request:	Not reported
Date Response Received:	Not reported
Request Agency:	Not reported
Former Citation:	Not reported

Evaluation Date:	20020315
Evaluation Responsible Agency:	State
Found Violation:	No
Evaluation Type Description:	SIGNIFICANT NON-COMPLIER
Evaluation Responsible Person Identifier:	Not reported
Evaluation Responsible Sub-Organization:	Not reported
Actual Return to Compliance Date:	Not reported
Scheduled Compliance Date:	Not reported
Date of Request:	Not reported
Date Response Received:	Not reported
Request Agency:	Not reported
Former Citation:	Not reported

Evaluation Date:	20020103
Evaluation Responsible Agency:	State
Found Violation:	Yes
Evaluation Type Description:	COMPLIANCE EVALUATION INSPECTION ON-SITE
Evaluation Responsible Person Identifier:	NYHHN
Evaluation Responsible Sub-Organization:	R2
Actual Return to Compliance Date:	20050126
Scheduled Compliance Date:	Not reported
Date of Request:	Not reported
Date Response Received:	Not reported
Request Agency:	Not reported
Former Citation:	Not reported

Evaluation Date:	20020103
Evaluation Responsible Agency:	State
Found Violation:	Yes
Evaluation Type Description:	COMPLIANCE EVALUATION INSPECTION ON-SITE
Evaluation Responsible Person Identifier:	NYHHN
Evaluation Responsible Sub-Organization:	R2
Actual Return to Compliance Date:	20050126
Scheduled Compliance Date:	Not reported
Date of Request:	Not reported
Date Response Received:	Not reported
Request Agency:	Not reported
Former Citation:	Not reported

SHWS:

Name:	FORMER GOODMAN BROTHERS STEEL DRUM CO.
Address:	18 DIVISION PLACE
City,State,Zip:	BROOKLYN, NY 11222
Program:	HW

GOODMAN BROTHERS CO STEEL DRUM DIV (Continued) **1000190383**

Site Code: 505634
Classification: Significant threat to the public health or environment - action required.
Region: 2
Acres: 0.670
HW Code: 224211
Record Add: 03/18/2015
Record Upd: 08/10/2020
Updated By: HMDUDEK
Site Description: "Location: The 0.67 acre site is located in the Greenpoint/East Williamsburg Industrial Area section of Kings County (Borough of Brooklyn, New York City). The site is located on the south side of Division Place between Kingsland and Debevoise Avenues. Site Features: The site is mostly covered with one-story buildings, with a storage yard located on the south side along Richardson Street. Current Zoning and Land Use: The site is zoned for manufacturing. The site is currently used for storage and light manufacturing. Numerous commercial, industrial, and residential properties surround the site. Past Use of the Site: Goodman Brothers began operations in 1909 as a re-conditioner and recycler of used steel drums for re-use or disposal. The Department's initial involvement with the facility was a RCRA inspection conducted in September 1982, as the company was a large quantity generator of hazardous waste above a sole-source aquifer. The company went out of business in June 2002. During the last 20 years of its operation, Goodman Brothers entered into one consent order with the USEPA (1983), and two consent orders with the Department (1987 and 2003), and agreed to pay penalties in the overall amount of $28,000 for numerous violations. Site Geology and Hydrogeology: The site is underlain by a sand/silty sand unit (~15-35' thick), a discontinuous sand/gravel unit within the sand/silty sand unit (~5' thick), a discontinuous clayey silt unit within the sand/silty sand unit (~5' thick), and a sand unit below. Groundwater is approximately 15-20' below grade in the immediate vicinity of the site. Groundwater below the site flows toward the east in the direction of Newtown Creek (~3,600' away)."
Env Problem: "Nature and Extent of Contamination: - Groundwater The primary contaminants in groundwater are Volatile Organic Compounds or VOCs and Per/ polyfluoroalkyl substances (PFAS). For example, the chlorinated VOC, cis-1,2 dichloroethene (DCE) was detected up to 61,000 parts per billion or ppb, compared to groundwater standard of 5 ppb. The PFAS compound Perfluorooctanoic acid (PFOA) was detected up to 5,100 parts per trillion or ppt, compared to a groundwater standard of 10 ppt. - Soil The primary contaminants in soil are VOCs and Polychlorinated Biphenyls (PCBs). For example, the chlorinated VOC, tetrachloroethene (PCE) was detected up to 1,200 parts per million or ppm. This exceeds the commercial Soil Cleanup Objective (SCO) of 150 ppm. Total PCBs were detected up on 130 ppm, which exceeds the commercial SCO of 1 ppm. Soil Vapor: Numerous VOCs were detected in soil vapor. For example, DCE was detected up to 5,600,000 micrograms per cubic meter (ug/m3). Numerous Significant Threat: The site poses a significant environmental threat due to ongoing releases of PCE (and its breakdown products), BTEX compounds, and PCBs from source areas into soil groundwater and soil vapor."
Health Problem: "Direct contact with contaminants in the soil is unlikely because the majority of the site is covered with buildings and pavement. People are not drinking the contaminated groundwater because the area is served by a public water supply that is not affected by this

GOODMAN BROTHERS CO STEEL DRUM DIV (Continued) **1000190383**

contamination. Volatile organic compounds in the groundwater may move into the soil vapor (air spaces within the soil), which in turn may move into overlying buildings and affect the indoor air quality. This process, which is similar to the movement of radon gas from the subsurface into the indoor air of buildings, is referred to as soil vapor intrusion. The potential for soil vapor intrusion in on-site and off-site structures exists and should be evaluated and may need to be evaluated for off-site structures. "

Dump:	False
Structure:	True
Lagoon:	False
Landfill:	False
Pond:	False
Disp Start:	Not reported
Disp Term:	Not reported
Lat/Long:	Not reported
Dell:	Not reported
Record Add:	2015-03-30 09:44:00
Record Upd:	2015-03-30 09:44:00
Updated By:	DKHARRIN
Own Op:	Document Repository
Sub Type:	C04
Owner Name:	David Camara
Owner Company:	Brooklyn Public Library - Leonard Branch
Owner Address:	81 Devoe Street
Owner Addr2:	Not reported
Owner City,St,Zip:	Brooklyn, NY 11211
Owner Country:	United States of America
Own Op:	4
Sub Type:	E
Owner Name:	Not reported
Owner Company:	Art Furniture Co.
Owner Address:	275 Richardson Street
Owner Addr2:	Not reported
Owner City,St,Zip:	Brooklyn, NY 11222-5641
Owner Country:	United States of America
Own Op:	1
Sub Type:	E
Owner Name:	Kris Rutkowski
Owner Company:	King Tower Properties, Inc.
Owner Address:	18 Division Place
Owner Addr2:	Not reported
Owner City,St,Zip:	Brooklyn, NY 11222
Owner Country:	United States of America
Own Op:	1
Sub Type:	E
Owner Name:	Hieronima Rutkowska
Owner Company:	Richland Properties, Inc.
Owner Address:	275 Richardson Street
Owner Addr2:	Not reported
Owner City,St,Zip:	Brooklyn, NY 11222-5641
Owner Country:	United States of America
HW Code:	224211
Waste Type:	1,1,1-trichloroethane
Waste Quantity:	UNKNOWN
Waste Code:	Not reported
HW Code:	224211

GOODMAN BROTHERS CO STEEL DRUM DIV (Continued) **1000190383**

Waste Type: toluene
Waste Quantity: UNKNOWN
Waste Code: Not reported
HW Code: 224211
Waste Type: lead
Waste Quantity: UNKNOWN
Waste Code: Not reported
HW Code: 224211
Waste Type: xylene (mixed)
Waste Quantity: UNKNOWN
Waste Code: Not reported
HW Code: 224211
Waste Type: tetrachloroethene (PCE)
Waste Quantity: UNKNOWN
Waste Code: Not reported
HW Code: 224211
Waste Type: PCB aroclor 1260
Waste Quantity: UNKNOWN
Waste Code: Not reported
Crossref ID: NYD047683776
Cross Ref Type Code: 06
Cross Ref Type: RCRA EPA ID No.
Record Added Date: 2015-03-30 09:45:00
Record Updated: 2015-03-30 09:45:00
Updated By: DKHARRIN
Crossref ID: NYD047699061
Cross Ref Type Code: 06
Cross Ref Type: RCRA EPA ID No.
Record Added Date: 2015-08-25 14:25:00
Record Updated: 2015-08-25 14:25:00
Updated By: RXSCHICK

UST:
Name: GOODMAN BROS STEEL DRUM
Address: 18 DIVISION PLACE
City,State,Zip: BROOKLYN, NY 11222
Id/Status: 2-017620 / Unregulated/Closed
Program Type: PBS
Region: STATE
DEC Region: 2
Expiration Date: N/A
UTM X: 589559.19127
UTM Y: 4508238.80696
Site Type: Other

Affiliation Records:
Site Id: 150
Affiliation Type: Facility Owner
Company Name: GOODMAN BROTHERS STEEL DRUM CO.
Contact Type: Not reported
Contact Name: Not reported
Address1: 18 DIVISION PLACE
Address2: Not reported
City: BROOKLYN
State: NY
Zip Code: 11222
Country Code: 001

GOODMAN BROTHERS CO STEEL DRUM DIV (Continued) **1000190383**

Phone:	(718) 782-3056
EMail:	Not reported
Fax Number:	Not reported
Modified By:	TRANSLAT
Date Last Modified:	2004-03-04

Site Id:	150
Affiliation Type:	Mail Contact
Company Name:	GOODMAN BROTHERS STEEL DRUM CO.
Contact Type:	Not reported
Contact Name:	Not reported
Address1:	18 DIVISION PLACE
Address2:	Not reported
City:	BROOKLYN
State:	NY
Zip Code:	11222
Country Code:	001
Phone:	(718) 782-3056
EMail:	Not reported
Fax Number:	Not reported
Modified By:	TRANSLAT
Date Last Modified:	2004-03-04

Site Id:	150
Affiliation Type:	Facility Operator
Company Name:	GOODMAN BROTHERS STEEL DRUM CO.
Contact Type:	Not reported
Contact Name:	IRVING GOODMAN
Address1:	Not reported
Address2:	Not reported
City:	Not reported
State:	NN
Zip Code:	Not reported
Country Code:	001
Phone:	(718) 782-3056
EMail:	Not reported
Fax Number:	Not reported
Modified By:	TRANSLAT
Date Last Modified:	2004-03-04

Site Id:	150
Affiliation Type:	Emergency Contact
Company Name:	GOODMAN BROTHERS STEEL DRUM CO.
Contact Type:	Not reported
Contact Name:	MORTMAN
Address1:	Not reported
Address2:	Not reported
City:	Not reported
State:	NN
Zip Code:	Not reported
Country Code:	001
Phone:	(718) 494-7704
EMail:	Not reported
Fax Number:	Not reported
Modified By:	TRANSLAT
Date Last Modified:	2004-03-04

GOODMAN BROTHERS CO STEEL DRUM DIV (Continued) **1000190383**

Tank Info:

Tank Number:	001
Tank ID:	27072
Tank Status:	Closed - In Place
Material Name:	Closed - In Place
Capacity Gallons:	500
Install Date:	01/01/1997
Date Tank Closed:	01/01/1997
Registered:	True
Tank Location:	Underground
Tank Type:	Steel/carbon steel
Material Code:	0001
Common Name of Substance:	#2 Fuel Oil (On-Site Consumption)
Tightness Test Method:	NN
Date Test:	Not reported
Next Test Date:	Not reported
Pipe Model:	Not reported
Modified By:	TRANSLAT
Last Modified:	04/14/2017

Equipment Records:

G00 - Tank Secondary Containment - None
J02 - Dispenser - Suction Dispenser
H00 - Tank Leak Detection - None
I00 - Overfill - None
B00 - Tank External Protection - None
C00 - Pipe Location - No Piping
D02 - Pipe Type - Galvanized Steel
F00 - Pipe External Protection - None
A00 - Tank Internal Protection - None

Tank Number:	002
Tank ID:	27073
Tank Status:	In Service
Material Name:	In Service
Capacity Gallons:	1100
Install Date:	Not reported
Date Tank Closed:	Not reported
Registered:	True
Tank Location:	Underground
Tank Type:	Steel/carbon steel
Material Code:	0001
Common Name of Substance:	#2 Fuel Oil (On-Site Consumption)
Tightness Test Method:	NN
Date Test:	Not reported
Next Test Date:	Not reported
Pipe Model:	Not reported
Modified By:	TRANSLAT
Last Modified:	04/14/2017

Equipment Records:

J02 - Dispenser - Suction Dispenser
G00 - Tank Secondary Containment - None
L09 - Piping Leak Detection - Exempt Suction Piping

GOODMAN BROTHERS CO STEEL DRUM DIV (Continued) **1000190383**

H00 - Tank Leak Detection - None
I00 - Overfill - None
C00 - Pipe Location - No Piping
D02 - Pipe Type - Galvanized Steel
F00 - Pipe External Protection - None
B00 - Tank External Protection - None
A00 - Tank Internal Protection - None

Tank Number: 003
Tank ID: 27074
Tank Status: In Service
Material Name: In Service
Capacity Gallons: 1100
Install Date: Not reported
Date Tank Closed: Not reported
Registered: True
Tank Location: Underground
Tank Type: Steel/carbon steel
Material Code: 0001
Common Name of Substance: #2 Fuel Oil (On-Site Consumption)

Tightness Test Method: NN
Date Test: Not reported
Next Test Date: Not reported
Pipe Model: Not reported
Modified By: TRANSLAT
Last Modified: 04/14/2017

Equipment Records:

G00 - Tank Secondary Containment - None
J02 - Dispenser - Suction Dispenser
H00 - Tank Leak Detection - None
I00 - Overfill - None
L09 - Piping Leak Detection - Exempt Suction Piping
A00 - Tank Internal Protection - None
B00 - Tank External Protection - None
C00 - Pipe Location - No Piping
D02 - Pipe Type - Galvanized Steel
F00 - Pipe External Protection - None

CBS:
Name: GOODMAN BROTHERS STEEL DRUM
Address: 18 DIVISION PLACE
City,State,Zip: BROOKLYN, NY 11222
CBS Number: 2-000008
Program Type: CBS
Facility Status: Unregulated/Closed
Expiration Date: Not reported
Dec Region: 2
UTMX: 589528.43560
UTMY: 4508245.39054

AST:
Name: GOODMAN BROTHERS STEEL DRUM
Address: 18 DIVISION PLACE
City,State,Zip: BROOKLYN, NY 11222

GOODMAN BROTHERS CO STEEL DRUM DIV (Continued) **1000190383**

Region: STATE
DEC Region: 2
Site Status: Unregulated/Closed
Facility Id: 2-000008
Program Type: CBS
UTM X: 589528.43560
UTM Y: 4508245.39054
Expiration Date: N/A
Site Type: Manufacturing (Other than Chemical)/Processing

Tank Info:

Tank Number: 00001
Tank Id: 182699
Tank Location: Aboveground - on saddles, legs, racks, etc.... Tank bottom is elevated above grade or tank pad, allowing visual inspection.
Tank Type: Fiberglass Reinforced Plastic
Tank Status: Closed - Removed
Pipe Model: Not reported
Install Date: Not reported
Capacity Gallons: 5000
Tightness Test Method: NN
Date Test: Not reported
Next Test Date: Not reported
Date Tank Closed: 02/01/2000
Register: True
Modified By: CBSInit
Last Modified: 03/21/2005
Material Name: Not reported

Tank Number: 00001-A
Tank Id: 194176
Tank Location: Aboveground - on saddles, legs, racks, etc.... Tank bottom is elevated above grade or tank pad, allowing visual inspection.
Tank Type: Plastic
Tank Status: Closed - Removed
Pipe Model: Not reported
Install Date: 02/01/2000
Capacity Gallons: 3000
Tightness Test Method: NN
Date Test: Not reported
Next Test Date: Not reported
Date Tank Closed: 05/18/2012
Register: True
Modified By: LXZIELIN
Last Modified: 05/18/2012
Material Name: Not reported

CBS AST:

CBS Number: 2-000008
ICS Number: 2-125161
PBS Number: Not reported
MOSF Number: Not reported
SPDES Number: Not reported
Facility Status: IN SERVICE
Facility Type: I

GOODMAN BROTHERS CO STEEL DRUM DIV (Continued) **1000190383**

Telephone:	(718) 782-3038
Facility Town:	NEW YORK CITY
Region:	STATE
Expiration Date:	02/03/2003
Total Capacity of All Active Tanks(gal):	3000
Operator:	RAY KRUZINSKI/FRANK CATALDI
Emergency Contact:	IRVING GOODMAN
Emergency Phone:	(212) 737-7181
Owner Name:	GOODMAN BROTHERS STEEL DRUM CO.
Owner Address:	18 DIVISION PL.
Owner City,St,Zip:	BROOKLYN, NY 11222
Owner Telephone:	(718) 782-3056
Owner Type:	Corporate/Commercial
Owner Sub Type:	Not reported
Mail Name:	GOODMAN BROTHERS STEEL DRUM CO.
Mail Contact Addr:	18 DIVISION PL.
Mail Contact Addr2:	Not reported
Mail Contact Contact:	IRVING GOODMAN
Mail Contact City,St,Zip:	BROOKLYN, NY 11222
Mail Phone:	(718) 782-3056

Tank Id:	00001-A
CAS Number:	7647010
Federal ID:	Not reported
Tank Status:	In Service
Install Date:	02/00
Tank Closed:	Not reported
Capacity (Gal):	3000
Chemical:	Hydrochloric acid
Tank Location:	Indoors, Belowground
Tank Type:	Fiberglass reinforced plastic [FRP]
Total Tanks:	1
Tank Secret:	False
Tank Secondary Containment:	Cut-off Walls
Tank Error Status:	No Missing Data
Date Entered:	01/16/2001
Certified Date:	01/17/2001
Substance:	Single Hazardous Substance on DEC List
Internal Protection:	Other
External Protection:	Other
Pipe Location:	Aboveground
Pipe Type:	Double Walled Fiberglass
Pipe Internal:	Other
Pipe External:	Other
Pipe Flag:	Other
Leak Detection:	Interstitial Monitoring
Overfill Protection:	Product Level Gauge
Haz Percent:	31
Last Test:	Not reported
Due Date:	Not reported
SWIS Code:	6101
Lat/Long:	Not reported
Is Updated:	False
Renew Date:	11/02/92
Is It There:	False
Delinquent:	False
Date Expired:	02/03/95

GOODMAN BROTHERS CO STEEL DRUM DIV (Continued) **1000190383**

Owner Mark:	1
Certificate Needs to be Printed:	False
Fiscal Amt for Registration Fee Correct:	True
Renewal Has Been Printed for Facility:	True
Pre-Printed Renewal App Last Printed:	11/07/2000

Tank Id:	00001
CAS Number:	7647010
Federal ID:	Not reported
Tank Status:	In Service
Install Date:	00/00
Tank Closed:	02/00
Capacity (Gal):	5000
Chemical:	Hydrochloric acid
Tank Location:	Indoors, Belowground
Tank Type:	Fiberglass coated steel
Total Tanks:	1
Tank Secret:	False
Tank Secondary Containment:	Cut-off Walls
Tank Error Status:	No Missing Data
Date Entered:	02/03/1989
Certified Date:	01/17/2001
Substance:	Single Hazardous Substance on DEC List
Internal Protection:	Fiberglass Liner (FRP
External Protection:	Fiberglass
Pipe Location:	Aboveground
Pipe Type:	Double Walled Fiberglass
Pipe Internal:	None
Pipe External:	None
Pipe Flag:	None
Leak Detection:	None
Overfill Protection:	Catch Basin
Haz Percent:	31
Last Test:	Not reported
Due Date:	Not reported
SWIS Code:	6101
Lat/Long:	Not reported
Is Updated:	False
Renew Date:	11/02/92
Is It There:	False
Delinquent:	False
Date Expired:	02/03/95
Owner Mark:	1
Certificate Needs to be Printed:	False
Fiscal Amt for Registration Fee Correct:	True
Renewal Has Been Printed for Facility:	True
Pre-Printed Renewal App Last Printed:	11/07/2000

SPILLS:

Name:	GOODMAN BROT STEEL DRUMS
Address:	18 DIVISION PL
City,State,Zip:	BROOKLYN, NY
Spill Number/Closed Date:	0109316 / 2003-07-07
Facility ID:	0109316
Facility Type:	ER
DER Facility ID:	242844

GOODMAN BROTHERS CO STEEL DRUM DIV (Continued) **1000190383**

Site ID:	300204
DEC Region:	2
Spill Cause:	Other
Spill Class:	C4
SWIS:	2401
Spill Date:	2001-12-20
Investigator:	SMSANGES
Referred To:	Not reported
Reported to Dept:	2001-12-20
CID:	199
Water Affected:	Not reported
Spill Source:	Commercial/Industrial
Spill Notifier:	Responsible Party
Cleanup Ceased:	Not reported
Cleanup Meets Std:	False
Last Inspection:	Not reported
Recommended Penalty:	False
UST Trust:	False
Remediation Phase:	0
Date Entered In Computer:	2001-12-20
Spill Record Last Update:	2003-07-07
Spiller Name:	Not reported
Spiller Company:	SAME
Spiller Address:	Not reported
Spiller Company:	999
Contact Name:	CRAIG GOODMAN
DEC Memo:	"Prior to Sept, 2004 data translation this spill Lead_DEC Field was SANGESLAND "
Remarks:	"WHILE DOING ROUTINE MAINTAINCE ON COMPRESSOR 2-3 GAL OF MOTOR OIL SPILLED FROM MACHINERY"

All Materials:

Site ID:	300204
Operable Unit ID:	847677
Operable Unit:	01
Material ID:	530524
Material Code:	0015
Material Name:	motor oil
Case No.:	Not reported
Material FA:	Petroleum
Quantity:	3.00
Units:	G
Recovered:	3.00
Oxygenate:	Not reported

Name:	GOODMAN BROT STEEL DRUMS
Address:	18 DIVISION ST
City,State,Zip:	BROOKLYN, NY
Spill Number/Closed Date:	0109317 / 2003-02-13
Facility ID:	0109317
Facility Type:	ER
DER Facility ID:	161369
Site ID:	193547
DEC Region:	2
Spill Cause:	Other
Spill Class:	C4
SWIS:	2401

GOODMAN BROTHERS CO STEEL DRUM DIV (Continued) **1000190383**

Spill Date:	2001-12-20
Investigator:	SMSANGES
Referred To:	Not reported
Reported to Dept:	2001-12-20
CID:	199
Water Affected:	Not reported
Spill Source:	Commercial/Industrial
Spill Notifier:	Responsible Party
Cleanup Ceased:	Not reported
Cleanup Meets Std:	False
Last Inspection:	Not reported
Recommended Penalty:	False
UST Trust:	False
Remediation Phase:	0
Date Entered In Computer:	2001-12-20
Spill Record Last Update:	2003-02-13
Spiller Name:	Not reported
Spiller Company:	SAME
Spiller Address:	Not reported
Spiller Company:	999
Contact Name:	CRAIG GOODMAN
DEC Memo:	"Prior to Sept, 2004 data translation this spill Lead_DEC Field was SANGESLAND ADMINISTRATIVE CLOSURE - AUSTIN"
Remarks:	"WHILE DOING MAINTAINCE ON A PUMP APPROX 1 QT OF WASTE WATER LEAKED OUT - ALL MATERAL CLEANED UP"

All Materials:

Site ID:	193547
Operable Unit ID:	846668
Operable Unit:	01
Material ID:	530525
Material Code:	0060A
Material Name:	wastewater
Case No.:	Not reported
Material FA:	Other
Quantity:	1.00
Units:	G
Recovered:	1.00
Oxygenate:	Not reported

RAATS:

Entry No:	1
Facility ID:	NYD047683776
Type:	Not reported
Docket No:	83-0211
Region:	02
Issue Date:	06/24/1983
Final Date:	01/31/1983
Status:	Consent Agreement/Final Order
Additional:	Not reported
Action ID:	2021
Action:	3008 (A)
Violation No:	Not reported
Viol No Cited:	1 122.22
Total No Cited:	Not reported
Reg Type:	CFR

GOODMAN BROTHERS CO STEEL DRUM DIV (Continued) **1000190383**

Prop. Penalty: 5,000.00
Final Penalty: 4,000.00
Total Prop. Penalty: 7,500.00
Comments: Not reported

Entry No: 1
Facility ID: NYD047683776
Type: Not reported
Docket No: 83-0211
Region: 02
Issue Date: 06/24/1983
Final Date: 01/31/1983
Status: Consent Agreement/Final Order
Additional: Not reported
Action ID: 2021
Action: 3008 (A)
Violation No: Not reported
Viol No Cited: 2 265.31
Total No Cited: Not reported
Reg Type: CFR
Prop. Penalty: 1,500.00
Final Penalty: 4,000.00
Total Prop. Penalty: 7,500.00
Comments: Not reported

Entry No: 1
Facility ID: NYD047683776
Type: Not reported
Docket No: 83-0211
Region: 02
Issue Date: 06/24/1983
Final Date: 01/31/1983
Status: Consent Agreement/Final Order
Additional: Not reported
Action ID: 2021
Action: 3008 (A)
Violation No: Not reported
Viol No Cited: 3 265.173(A)
Total No Cited: Not reported
Reg Type: CFR
Prop. Penalty: 1,000.00
Final Penalty: 4,000.00
Total Prop. Penalty: 7,500.00
Comments: Not reported

ICIS:
Enforcement Action ID: NY000A00002610100150000328
FRS ID: 110000892017
Action Name: Not reported
Facility Name: GOODMAN BROS STEEL DRUM CO-18DIVISIONPL
Facility Address: 18 DIVISION PL
BROOKLYN, NY 11222
Enforcement Action Type: Administrative Order
Facility County: KINGS
Program System Acronym: AIR
Enforcement Action Forum Desc: Administrative - Formal
EA Type Code: SCAAAO

GOODMAN BROTHERS CO STEEL DRUM DIV (Continued) **1000190383**

Facility SIC Code: 3412
Federal Facility ID: Not reported
Latitude in Decimal Degrees: 40.720775
Longitude in Decimal Degrees: 73.9414628
Permit Type Desc: Not reported
Program System Acronym: NY0000002610100150
Facility NAICS Code: 332439
Tribal Land Code: Not reported

Enforcement Action ID: NY000A0000261010015000321
FRS ID: 110000892017
Action Name: Not reported
Facility Name: GOODMAN BROS STEEL DRUM CO-18DIVISIONPL
Facility Address: 18 DIVISION PL
BROOKLYN, NY 11222
Enforcement Action Type: Notice of Violation
Facility County: KINGS
Program System Acronym: AIR
Enforcement Action Forum Desc: Administrative - Informal
EA Type Code: NOV
Facility SIC Code: 3412
Federal Facility ID: Not reported
Latitude in Decimal Degrees: 40.720775
Longitude in Decimal Degrees: 73.9414628
Permit Type Desc: Not reported
Program System Acronym: NY0000002610100150
Facility NAICS Code: 332439
Tribal Land Code: Not reported

FINDS:
Registry ID: 110000892017

Click Here:

Environmental Interest/Information System:
AIR EMISSIONS CLASSIFICATION UNKNOWN
US EPA TRIS (Toxics Release Inventory System) contains information from facilities on the amounts of over 300 listed toxic chemicals that these facilities release directly to air, water, land, or that are transported off-site.
RCRAInfo is a national information system that supports the Resource Conservation and Recovery Act (RCRA) program through the tracking of events and activities related to facilities that generate, transport, and treat, store, or dispose of hazardous waste. RCRAInfo allows RCRA program staff to track the notification, permit, compliance, and corrective action activities required under RCRA.
FIS (New York - Facility Information System) is New York's Department of Environmental Conservation (DEC) information system for tracking environmental facility information found across the State.
HAZARDOUS WASTE BIENNIAL REPORTER

Click this hyperlink while viewing on your computer to access additional FINDS: detail in the EDR Site Report.

ECHO:
Envid: 1000190383
Registry ID: 110000892017

GOODMAN BROTHERS CO STEEL DRUM DIV (Continued) **1000190383**

DFR URL: http://echo.epa.gov/detailed-facility-report?fid=110000892017
Name: GOODMAN BROS STEEL DRUM CO-18DIVISIONPL
Address: 18 DIVISION PLACE
City,State,Zip: BROOKLYN, NY 11222

AIRS:
Name: GOODMAN BROS STEEL DRUM CO-18DIVISIONPL
Address: 18 DIVISION PL
City,State,Zip: BROOKLYN, NY 11222
DECID: 2610100150
Process ID: Not reported
Latitude: 40.720775234
Longitude: 73.941462833
FIPS Code: Not reported
Auth Type Code: ATV

Permit Status: Expired
Auth Status Code: Not reported
Emissions: Not reported
Issue date: 01/12/2000
Expired Date: 07/30/2002
Emission Unit date: Not reported
Contamination: Not reported
EPA Control Code: Not reported
Control Eff: Not reported
Unit: Not reported

Permit Status: Expired
Auth Status Code: Not reported
Emissions: Not reported
Issue date: 07/30/2002
Expired Date: Not reported
Emission Unit date: Not reported
Contamination: Not reported
EPA Control Code: Not reported
Control Eff: Not reported
Unit: Not reported

NY MANIFEST:
Name: FORMER GOODMAN BROS STEEL DRUM CO
Address: 18 DIVISION PLACE
City,State,Zip: BROOKLYN, NY 11222
Country: USA
EPA ID: NYD047683776
Facility Status: Not reported
Location Address 1: 18 DIVISION PLACE
Code: BP
Location Address 2: Not reported
Total Tanks: Not reported
Location City: BROOKLYN
Location State: NY
Location Zip: 11222
Location Zip 4: 5699

NY MANIFEST:
EPAID: NYD047683776
Mailing Name: FORMER GOODMAN BROS STEEL DRUM CO

GOODMAN BROTHERS CO STEEL DRUM DIV (Continued) **1000190383**

Mailing Contact:	MICHAEL HAGGERTY
Mailing Address 1:	625 BROADWAY
Mailing Address 2:	Not reported
Mailing City:	ALBANY
Mailing State:	NY
Mailing Zip:	12233
Mailing Zip 4:	7016
Mailing Country:	USA
Mailing Phone:	5184029688

NJ MANIFEST:

EPA Id:	NYD047683776
Mail Address:	Not reported
Mail City/State/Zip:	Not reported
Facility Phone:	Not reported
Emergency Phone:	Not reported
Contact:	Not reported
Comments:	Not reported
SIC Code:	Not reported
County:	00
Municipal:	00
Previous EPA Id:	Not reported
Gen Flag:	X
Trans Flag:	X
TSDF Flag:	Not reported
Name Change:	Not reported
Date Change:	Not reported

Manifest:

Manifest Number:	NJA5031614
EPA ID:	NYD047683776
Date Shipped:	01/27/2004
TSDF EPA ID:	NJD002454544
Transporter EPA ID:	NYD064748304
Transporter 2 EPA ID:	NJD002454544
Transporter 3 EPA ID:	Not reported
Transporter 4 EPA ID:	Not reported
Transporter 5 EPA ID:	Not reported
Transporter 6 EPA ID:	Not reported
Transporter 7 EPA ID:	Not reported
Transporter 8 EPA ID:	Not reported
Transporter 9 EPA ID:	Not reported
Transporter 10 EPA ID:	Not reported
Date Trans1 Transported Waste:	01/27/2004
Date Trans2 Transported Waste:	01/30/2004
Date Trans3 Transported Waste:	Not reported
Date Trans4 Transported Waste:	Not reported
Date Trans5 Transported Waste:	Not reported
Date Trans6 Transported Waste:	Not reported
Date Trans7 Transported Waste:	Not reported
Date Trans8 Transported Waste:	Not reported
Date Trans9 Transported Waste:	Not reported
Date Trans10 Transported Waste:	Not reported
Date TSDF Received Waste:	01/30/2004
TSDF EPA Facility Name:	Not reported
QTY Units:	Not reported

GOODMAN BROTHERS CO STEEL DRUM DIV (Continued) **1000190383**

Transporter SEQ ID:	Not reported
Transporter-1 Date:	Not reported
Waste SEQ ID:	Not reported
Waste Type Code 2:	Not reported
Waste Type Code 3:	Not reported
Waste Type Code 4:	Not reported
Waste Type Code 5:	Not reported
Waste Type Code 6:	Not reported
Date Accepted:	Not reported
Manifest Discrepancy Type:	Not reported
Data Entry Number:	03090422
Was Load Rejected:	No
Reason Load Was Rejected:	Not reported

BA347 **460 KINGSLAND AVENUE** **NY SHWS** **U003074537**
NE **460 KINGSLAND AVENUE** **NY AST** **N/A**
1/2-1 **BROOKLYN, NY 11222** **NY Spills**
0.868 mi.
4583 ft. **Site 1 of 2 in cluster BA**

Relative:
Lower

Actual:
8 ft.

SHWS:

Name:	460 KINGSLAND AVENUE
Address:	460 KINGSLAND AVENUE
City,State,Zip:	BROOKLYN, NY 11222
Program:	HW
Site Code:	415641
Classification:	P
Region:	2
Acres:	3.500
HW Code:	224135
Record Add:	06/25/2009
Record Upd:	10/29/2021
Updated By:	KGHALE

Site Description: "Location: The site is located at 460 Kingsland Avenue in the Greenpoint section of Brooklyn, New York (Figure 1). 460 Kingsland Avenue is located within a commercial/industrial area and is bordered by Newtown Creek to the east (which has served as an industrial water way for nearly 140 years), Kingsland Avenue to the west, Greenpoint Avenue (John Jay Byrne) Bridge to the north, and OU-4 to the south. To the east, Newtown Creek has been designated a Federal Superfund Site and is under the jurisdiction of the United States Environmental Protection Agency (USEPA). Site Features: The property is composed of an approximate 3.55-acre parcel, identified as Block 2612 Lot 20 on the Brooklyn tax map. Land surface elevations are approximately 7 feet above mean sea level (AMSL) within the southeastern portion of and gradually rise to approximately 11 feet (AMSL) within the northwestern portion of the site. Currently, the site contains two abutting one-story buildings. Current Zoning and Land Use: The property is zoned M3-1 for heavy manufacturing and industrial use. Exterior areas are paved and used for parking and storage. The site is subleased to numerous third parties for parking, storage, and for use as office space. Past Use of the Site: Historical maps indicate the site and surrounding areas were undeveloped marshlands until the late 1800s when the land was filled for industrial development. The northern portion of the site was operated by the Columbus Distilling Company and the Chris Cunningham Boiler Works from approximately 1892

460 KINGSLAND AVENUE (Continued) **U003074537**

to 1919. The southern portion of the site was operated by ExxonMobil s predecessors as part of a petroleum refinery operation from approximately 1892 to 1920. By approximately 1920, refinery operations had expanded to include the entirety of 460 Kingsland Avenue. The refinery operations within the site continued until 1966. Under ExxonMobil s former operations, 460 Kingsland Avenue also served as a petroleum bulk storage yard. An oil water separator (OWS) was located along southern site boundary. Based on a review of historic aerial photographs, the OWS appears to have been filled sometime between 1961 and 1966. In 1967, ExxonMobil s predecessors sold the property to a freight company and a trucking terminal was built, which currently remains on-site. On or about August 29, 1981, a former site owner reported that the bulkhead had collapsed into Newtown Creek, along with considerable amounts of fill/soil, asphalt parking lot and concrete curb stop. The bulkhead collapse was repaired with fill and a new steel sheet pile bulkhead was installed along the property. As documented in the Updated PCB Source Evaluation Report (September 7, 2012), PCB contamination in this area appears to be attributable to PCB-laden fill materials associated with the bulkhead reconstruction. Site Geology and Hydrogeology: The stratigraphic units underlying the site form three distinct hydrogeologic units; the shallow aquifer, the shallow confining unit, and, the regional aquifer. The shallow aquifer is primarily comprised of the saturated fill materials deposited above the historical creek and marsh sediments. The depth to groundwater in the shallow aquifer varies from approximately 1.5 to 8.5 feet below land surface (ft/bls) within the site and the saturated thickness of the shallow aquifer within the site is typically less than 10 feet. The shallow confining unit is made up of deposits from the historical creek and marsh sediments. Historically, marsh land and open water covered the entirety of 460 Kingsland Avenue. The shallow confining unit ranges in thickness from approximately 5 to 20 feet across the site. The shallow confining unit has very low groundwater movement rates such that, it isolates the shallow aquifer from the underlying regional aquifer. This causes confined or semi-confined conditions within the regional aquifer. The geology of the shallow confining unit is identified as a clay or peat material with varying levels of silt. The regional aquifer is found throughout the site below the shallow aquifer and shallow confining unit. It is made up of fine to medium grained sands, with varying amounts of silt and coarser materials and was found to be at least 10 to 15 feet in thickness. Groundwater movement is consistent in the regional aquifer compared to the shallow aquifer, due to the sand and silty sand material that comprise this layer."

Env Problem: "Soil sampling indicates that hazardous waste disposal has occurred at the site. Groundwater sampling at the site indicates that PCBs may be present in the shallow groundwater at levels above the NYSAWQS. Additional site characterization is necessary to examine complete nature and extent in groundwater and soil and to determine if a significant amount of waste is present. Petroleum impacts are present in site in shallow and deeper soils, and in groundwater from former refining operations on and near the site."

Health Problem: "As information for this site becomes available, it will be reviewed by the NYSDOH to determine if site contamination presents public health exposure concerns."

Dump: Not reported

Structure: Not reported

460 KINGSLAND AVENUE (Continued) **U003074537**

Lagoon:	Not reported
Landfill:	Not reported
Pond:	Not reported
Disp Start:	Not reported
Disp Term:	Not reported
Lat/Long:	Not reported
Dell:	Not reported
Record Add:	Not reported
Record Upd:	Not reported
Updated By:	Not reported
Own Op:	1
Sub Type:	02
Owner Name:	Not reported
Owner Company:	NEW SAG LLC
Owner Address:	2 GALASSO PLACE
Owner Addr2:	Not reported
Owner City,St,Zip:	MASPETH, NY 11378
Owner Country:	United States of America
Own Op:	1
Sub Type:	NNN
Owner Name:	SALVATORE TROVATO
Owner Company:	REVEAL KINGSLAND LLC
Owner Address:	X
Owner Addr2:	Not reported
Owner City,St,Zip:	X, NY 11222
Owner Country:	United States of America
Own Op:	1
Sub Type:	NNN
Owner Name:	FRANK GALASSO
Owner Company:	NEWSAG LLC
Owner Address:	X
Owner Addr2:	Not reported
Owner City,St,Zip:	X, NY 11222
Owner Country:	United States of America
HW Code:	Not reported
Waste Type:	Not reported
Waste Quantity:	Not reported
Waste Code:	Not reported
Crossref ID:	Not reported
Cross Ref Type Code:	Not reported
Cross Ref Type:	Not reported
Record Added Date:	Not reported
Record Updated:	Not reported
Updated By:	Not reported

AST:

Name:	YELLOW FREIGHT SYSTEM, INC
Address:	460 KINGSLAND AVE
City,State,Zip:	BROOKLYN, NY 11222
Region:	STATE
DEC Region:	2
Site Status:	Unregulated/Closed
Facility Id:	2-318035
Program Type:	PBS
UTM X:	589314.06999
UTM Y:	4509579.17436
Expiration Date:	N/A

460 KINGSLAND AVENUE (Continued) **U003074537**

Site Type: Trucking/Transportation/Fleet Operation

Affiliation Records:

Site Id: 14649
Affiliation Type: Facility Owner
Company Name: YELLOW FREIGHT SYSTEM, INC
Contact Type: Not reported
Contact Name: Not reported
Address1: 10990 ROE AVE
Address2: Not reported
City: OVERLAND PARK
State: KS
Zip Code: 66211
Country Code: 001
Phone: (913) 345-3000
EMail: Not reported
Fax Number: Not reported
Modified By: TRANSLAT
Date Last Modified: 2004-03-04

Site Id: 14649
Affiliation Type: Mail Contact
Company Name: YELLOW FREIGHT SYSTEM, INC
Contact Type: Not reported
Contact Name: ENVIRONMENTAL SERVICES
Address1: 10990 ROE AVE
Address2: Not reported
City: OVERLAND PARK
State: KS
Zip Code: 66211
Country Code: 001
Phone: (913) 344-3000
EMail: Not reported
Fax Number: Not reported
Modified By: TRANSLAT
Date Last Modified: 2004-03-04

Site Id: 14649
Affiliation Type: Facility Operator
Company Name: YELLOW FREIGHT SYSTEM, INC
Contact Type: Not reported
Contact Name: STEVE SHINNERS
Address1: Not reported
Address2: Not reported
City: Not reported
State: NN
Zip Code: Not reported
Country Code: 001
Phone: (913) 344-3000
EMail: Not reported
Fax Number: Not reported
Modified By: TRANSLAT
Date Last Modified: 2004-03-04

Site Id: 14649
Affiliation Type: Emergency Contact
Company Name: YELLOW FREIGHT SYSTEM, INC
Contact Type: Not reported

460 KINGSLAND AVENUE (Continued) **U003074537**

Contact Name:	CARL BEZNOTT
Address1:	Not reported
Address2:	Not reported
City:	Not reported
State:	NN
Zip Code:	Not reported
Country Code:	001
Phone:	(913) 344-3000
EMail:	Not reported
Fax Number:	Not reported
Modified By:	TRANSLAT
Date Last Modified:	2004-03-04

Tank Info:

Tank Number:	014
Tank Id:	48533
Material Code:	9999
Common Name of Substance:	Other

Equipment Records:

H00 - Tank Leak Detection - None
I00 - Overfill - None
C02 - Pipe Location - Underground/On-ground
G00 - Tank Secondary Containment - None
J02 - Dispenser - Suction Dispenser
A00 - Tank Internal Protection - None
D01 - Pipe Type - Steel/Carbon Steel/Iron
B00 - Tank External Protection - None
F00 - Pipe External Protection - None

Tank Location:	Aboveground - contact with soil.... Tank bottom rests on soil, allowing no visual inspection.
Tank Type:	Steel/Carbon Steel/Iron
Tank Status:	Closed - Removed
Pipe Model:	Not reported
Install Date:	07/01/1994
Capacity Gallons:	1000
Tightness Test Method:	NN
Date Test:	Not reported
Next Test Date:	Not reported
Date Tank Closed:	07/01/1994
Register:	True
Modified By:	TRANSLAT
Last Modified:	04/14/2017
Material Name:	other

Tank Number:	017
Tank Id:	48535
Material Code:	9999
Common Name of Substance:	Other

Equipment Records:

H00 - Tank Leak Detection - None
I00 - Overfill - None
L09 - Piping Leak Detection - Exempt Suction Piping

460 KINGSLAND AVENUE (Continued) **U003074537**

B00 - Tank External Protection - None
F00 - Pipe External Protection - None
C02 - Pipe Location - Underground/On-ground
G00 - Tank Secondary Containment - None
J02 - Dispenser - Suction Dispenser
A00 - Tank Internal Protection - None
D01 - Pipe Type - Steel/Carbon Steel/Iron

Tank Location:	Aboveground in subterranean vault with access for inspections..... Tank in subterranean vault but accessible for inspection.
Tank Type:	Steel/Carbon Steel/Iron
Tank Status:	In Service
Pipe Model:	Not reported
Install Date:	01/01/1978
Capacity Gallons:	275
Tightness Test Method:	NN
Date Test:	Not reported
Next Test Date:	Not reported
Date Tank Closed:	Not reported
Register:	True
Modified By:	TRANSLAT
Last Modified:	04/14/2017
Material Name:	other

SPILLS:

Name:	GREENPOINT
Address:	460 KINGSLAND AVENUE
City,State,Zip:	BROOKLYN, NY
Spill Number/Closed Date:	9402812 / 2009-03-27
Facility ID:	9402812
Facility Type:	ER
DER Facility ID:	251993
Site ID:	312529
DEC Region:	2
Spill Cause:	Unknown
Spill Class:	B3
SWIS:	2401
Spill Date:	1994-05-19
Investigator:	ADZHITOM
Referred To:	Not reported
Reported to Dept:	1994-05-26
CID:	Not reported
Water Affected:	Not reported
Spill Source:	Unknown
Spill Notifier:	Other
Cleanup Ceased:	Not reported
Cleanup Meets Std:	False
Last Inspection:	Not reported
Recommended Penalty:	False
UST Trust:	False
Remediation Phase:	0
Date Entered In Computer:	1994-07-22
Spill Record Last Update:	2009-03-31
Spiller Name:	Not reported
Spiller Company:	YELLOW FREIGHT SYSTEM
Spiller Address:	10990 ROE AVENUE
Spiller Company:	001
Contact Name:	Not reported

460 KINGSLAND AVENUE (Continued) **U003074537**

DEC Memo: "Prior to Sept, 2004 data translation this spill Lead_DEC Field was ROMMEL ALSO SEE LATER, CLOSED SPILL REPORT NO. 9403747. 10/10/95: This is additional information about material spilled from the translation of the old spill file: HEAVY FUEL OIL. 03/29/04 Related to Mobil Greenpoint spill Transferred from Miller to Rommel. 10/12/04 Received call from John Harrison, EcolSciences, Rockaway, NJ, 973-366-9500, representing potential buyer. Plans to FOIA the file. Rommel 3/4/05 - Mr. Arthur Max, a consultant representing the current owner called to inquire about what it takes to close out the case. His Number is 201-867-6777. Transfer it to Alex Zhitomirsky. - KST 3/31/2005 According to Arthur Max Yellow Freight pulled some tanks in 1994. They found and removed most of the soil contamination. DEC asked to remove more contamination around the perimeter. Woodward Clyde stated that due to the Mobil spill and high background contamination there is no point in removing more soil. Weintraub real estate company was hired by Yellow Freight. Alex Zhitomirsky requested on March 4, 2005, that the responsible party should submit documentation supporting their case to NYSDEC. AZ 9/26/2005 Conversation with Arthur Max. They want to buy this property and inquired what should be done in order to close this spill. I responded that site assessment should be performed. Gw wells installed at the property and along the perimetr of the property in order to compare background contamination with the site contamination. AZ 1/17/2006 I left a message for Arthur Max. Investigation/delineation is pending. AZ 1/18/2006 I contacted Arthur Max (Weintraub, Casey - Realtors 201-876-6777). He informed me that they sold this property in November 2005 to Sagres, LLC 2 Galasso Place, Maspeth, NY 11378 718-456-1800(?)(they are in the same building as Galasso Trucking). I contacted Frank Galasso (partner) at 718-456-1800. He said that I should talk to Phil Galasso (partner)516-965-7766. He will ask him to contact me ASAP. AZ 4/3/2006 I contacted Phil Galasso (Reveal New Sag LLC.)516-965-7766. He will file for FOIL and have his consultant contact me. AZ 6/13/2006 I left a message for John Urda (DEC Legal)requesting his assistance with this case. AZ 6/14/2006 Jon Kolleeny recommended to refer this case to J. Urda. J. Urda recommended to send RP a short form STIP. J. Kolleeny supported this recommendation. A short form STIP was sent to Phil Galasso, Sagres LLC, 2 Galasso Place, Maspeth, NY 11378 AZ 6/27/2006 Received a message from Steve Russo (212-421-2150). Left a message for Steve Russo. AZ 6/27/2006 Conversation with Steve Russo, attorney for the owner (Reveal New Sag). He works for Sive Paget company(212-421-2150). They will send me report for review. I will get back to them when I review the report. AZ 6/28/2006 The report does not contain a map showing the locations of the old excavated tanks (15 USTs). No borings were installed near the old tank field. Fingerprint analyses were not attached. AZ 7/27/2006 Left a message for Steve Russo (Sive, Paget & Riesel). AZ 8/2/2006 Conversation with Steve Russo (212-421-2150). I conveyed to him that the report lacks essential information:borings/wells were not installed near the old tank field; there is no map showing the old excavated tanks (15 USTs), fingerprint analyses were not attached to the report. DEC requested new borings/wells installation, mointoring of the new wells and fingerprint analyses of the free phase. He will get back to me with a plan of actin in a week. AZ 8/10/06 I sent e-mail to Steven Russo Sive, Paget & Riesel, P.C. at 460 Park Avenue New York, New York 10022(212) 421-2150 confirming the additional items that should be

460 KINGSLAND AVENUE (Continued) **U003074537**

submitted to DEC: 1. A sampling plan providing for the installation of groundwater wells and collection of soil samples proximate to the area where the former Yellow Freight USTs were excavated 2. Reflect the former UST location on the map or maps accompanying the supplemental sampling plan 3. Provide results of historic and new fingerprint analysis of petroleum, if any, collected from the newly installed monitoring wells or, if no free product is collected from the wells, from soil samples. AZ 1/31/2007 I contacted Steven Russo @ (212) 421-2150 (Sive, Paget & Riesel). Exxon Mobil is preparing an extensive sampling plan for this site which will be submitted within a month. He will send me fingerprint analyses and a map with tank locations. He will forward a sampling plan as soon as it will be available. AZ 2/6/2007 Received historical and current fingerprint analyses from Steve Russo. He stated that we are hoping to finalize access issues with Exxon Mobil in the next week so that a work plan to more fully investigate the site can be submitted shortly. AZ 4/13/2007 Received e-mail from Ed Hampston (DER Albany). He received proposed investigation plan (part of investigations associated with the former Mobil Refinery/Terminal from Exxon) and forwarded it to Reg. 2. E. Hampston will likely to request some of their borings go beyond the first impermeable layer they encounter (or nest wells) to see if there is deeper contamination. I reviewed the Exxon proposals and discussed the work plan with Ed. I suggested increasing the number of wells (they initially suggested 3 wells), advancing wells at the locations of the former Yellow Freight tanks, advancing wells near the Exxon plume boundaries, performing fingerprint analyses on all samples, compiling detailed groundwater and soil plume maps. AZ 11/1/2007 Reviewed Investigation Report by Roux Associates dated August 2, 2007 and received on August 21, 2007. Nine soil borings and three new shallow aquifer wells wells and three new regional aquifer monitoring wells were completed. SVOC and metals were detected at concentrations greater than the NYSDEC Restricted Commercial Use Criteria in the shallow subsurface beneath the property. with the highest concentrations present in the vicinity of SB-4, SB-7, SB-9. PCBs were also detected at three soil borings with the highest concentrations observed at SB-6. Although petroleum staining was observed throughout the shallow subsurface, only globules of free product were observed at two locations that were associated historic petroleum storage operations. There were no observed visual impacts within the regional aquifer. VOC and SVOCs are present in groundwater above the NYSDEC AWQSGV within the shallow aquifer. PCB were detected in one location within the sallow aquifer at monitoring well KNW-4. Within the regional aquifer, only minor concentrations of petroleum and chlorinated compounds were observed in gw above the guidance level. According to the report, data indicated that the free product plume present within the regional aquifer beneath the Exxon Mobil Brooklyn Terminal to the south of the property does not extend to the north beneath the property. AZ 12-27-2007 Letters to Phil Galasso and Exxon Mobil were sent out by DEC (Ed Hampston - Central Office). The DEC letters required further investigation and remediation of the site. AZ 1-9-2008 Meeting with Philip Galasso (Revael New Sag), John Urda, Ed Hapston, Alan Michaels (by phone NYSDEC), Michael Bogin (Steve, Paget), Dan Buget. AZ 8-12-2008 The owner is proceeding with the sale of the property. The existing building will be demolished for a clean fill recycling operation. As part of the demo, they intend to dig out around the building footprint, and want to know if this will be enough to close the UST spill. I recommended taking the

460 KINGSLAND AVENUE (Continued) **U003074537**

end point samples. Also, a work plan containing a site map with UST locations, hot spots (based on the previous investigations), the excavation area and proposed sampling locations should be submitted to DEC. I conveyed my suggestions to John Urda and Ed Hampston. AZ 10-27-2008 I have received an e-mail from Ed Hampston who forwarded a request for spill closure by Leggette, Brashears @ Graham. I e-mailed my response to John Urda and Ed Hampstead. AZ 10-29-2008 Conference call with John Urda and Michael Bogin. DEC requested that New Sag investigate and remediate area in front of the building at the locations of the former USTs (diesel, waste oil and heating oil tanks). According to September 19, 1994 closure report, waste oil tank had 3 holes and soil in the USTs area exhibited VOC exceedances. Also, VOC concentrations in the former USTs area exceeded the background concentrations. DEC (Mike Mulqueen 2-27-1995) requested further investigation and remediation. AZ 1-8-2008 A conference call with Central office was held (V.Brevdo, J. Urda, Ed Hampston, Alan Michaels, Joseph White). The site was discussed. Central Office will work with Exxon Mobil to address PCB contamination. AZ 2/4/2009 A meeting was held among Alex Zhitomirsky, John Urda, Vadim Brevdo, Allan Michaels, Ed Hampston of DEC and Phil Galasso and Michael Bogin representing Mr. Galasso. Phil Galasso and Michael Bogin presented information that appears to support their conviction that PCB contamination and remaining petroleum contamination plums are part of a greater Exxon Mobil plume (Greenpoint plume) and, therefore, should be investigated/remediated by Exxon Mobil. It was decided that Albany (Ed Hempston and Allan Michaels) will call a meeting with Exxon Mobil so the other party can present their case. If information presented by 460 Kingsland owners is confirmed then this spill number will be closed and referred to a main spill number of Greenpoint (Exxon Mobil)spill for further investigation/remediation. AZ 3-27-2009 After consultation with V. Brevdo, J. Urda and Ed Hampston this spill number is closed. According to Ed Hampston, all further activities for this site will be tracked under spill #8800244 (this is the spill Central Ofiice has PIN attached). Ed Hampston intends to create a P site for 460 Kingsland. AZ "

Remarks: "FOUNDATION TEST BARINGS-OIL MAY BE FROM ADJACENT MOBIL REFINERY"

All Materials:

Site ID:	312529
Operable Unit ID:	996611
Operable Unit:	01
Material ID:	567174
Material Code:	0066A
Material Name:	unknown petroleum
Case No.:	Not reported
Material FA:	Petroleum
Quantity:	-1.00
Units:	L
Recovered:	.00
Oxygenate:	Not reported

Name:	YELLOW FREIGHT LINE
Address:	460 KINGSLAND AVENUE
City,State,Zip:	BROOKLYN, NY
Spill Number/Closed Date:	9403747 / 2002-12-26
Facility ID:	9403747
Facility Type:	ER

460 KINGSLAND AVENUE (Continued) **U003074537**

DER Facility ID:	251993
Site ID:	312530
DEC Region:	2
Spill Cause:	Other
Spill Class:	C3
SWIS:	2401
Spill Date:	1994-06-16
Investigator:	SJMILLER
Referred To:	Not reported
Reported to Dept:	1994-06-16
CID:	Not reported
Water Affected:	Not reported
Spill Source:	Commercial/Industrial
Spill Notifier:	Other
Cleanup Ceased:	Not reported
Cleanup Meets Std:	False
Last Inspection:	Not reported
Recommended Penalty:	False
UST Trust:	False
Remediation Phase:	0
Date Entered In Computer:	1994-09-22
Spill Record Last Update:	2003-10-03
Spiller Name:	Not reported
Spiller Company:	YELOW FREIGHT LINE
Spiller Address:	460 KINGSLAND AVENUE
Spiller Company:	001
Contact Name:	Not reported
DEC Memo:	"Prior to Sept, 2004 data translation this spill Lead_DEC Field was MILLER SEE EARLY, OPEN SPILL REPORT NO. 9402812. 10/10/95: This is additional information about material spilled from the translation of the old spill file: PETRO & HYDRO CARBON. 12/26/02, MILLER CLOSED SPILL REPORT 9403747 AND CROSS-REFERENCED IT WITH OPEN, EARLIER SPILL REPORT NO. 9402812."
Remarks:	"SPILL PREVIOUSLY REPORTED"

All Materials:

Site ID:	312530
Operable Unit ID:	997426
Operable Unit:	01
Material ID:	383917
Material Code:	0009
Material Name:	gasoline
Case No.:	Not reported
Material FA:	Petroleum
Quantity:	-1.00
Units:	L
Recovered:	.00
Oxygenate:	Not reported

Name:	SPILL NUMBER 0307959
Address:	460 KINGSLAND AVENUE
City,State,Zip:	BROOKLYN, NY
Spill Number/Closed Date:	0307959 / 2003-11-13
Facility ID:	0307959
Facility Type:	ER
DER Facility ID:	251993
Site ID:	107522

460 KINGSLAND AVENUE (Continued) **U003074537**

DEC Region:	2
Spill Cause:	Unknown
Spill Class:	C4
SWIS:	2401
Spill Date:	2003-10-28
Investigator:	TJDEMEO
Referred To:	Not reported
Reported to Dept:	2003-10-28
CID:	207
Water Affected:	Not reported
Spill Source:	Commercial Vehicle
Spill Notifier:	Fire Department
Cleanup Ceased:	Not reported
Cleanup Meets Std:	False
Last Inspection:	Not reported
Recommended Penalty:	False
UST Trust:	False
Remediation Phase:	0
Date Entered In Computer:	2003-10-28
Spill Record Last Update:	2003-11-13
Spiller Name:	Not reported
Spiller Company:	Not reported
Spiller Address:	Not reported
Spiller Company:	001
Contact Name:	FDNY DISP 381
DEC Memo:	"Prior to Sept, 2004 data translation this spill Lead_DEC Field was DEMEO 10/28/2003 - ROSSAN, DDO; Called FDNY Disp. 381, who confirmed that clean-up is been done by the Sanitation Dept. using Spedi-dri. and sand. Advised that the NYS-DEP be informed. FDNY called again to cinfirmed that amount of diesel spilled is 200 gallons. Discussed with Michelle, who decided to visit spill site. Ed. 10/29/03 Tipple conducted site visit//sand still on roadway//three drums of mostly liquid oil on site//called FDNY, located captain who responded, by the time the FD arrived, the truck responsible for the spill was long gone. Upon interviewing individuals who worked adjacent to the facility the truck was a dark green fuel iol truck, no one interviewed noticed the name of the company. NO RP IDENTIFIED. put drums on drum run. 11/13/03 TJD Containers emptied on 11/7/03 as part of R2 drum run. See spill #9930008. Spill closed."
Remarks:	"cleanup in progress"

All Materials:

Site ID:	107522
Operable Unit ID:	874334
Operable Unit:	01
Material ID:	501480
Material Code:	0008
Material Name:	diesel
Case No.:	Not reported
Material FA:	Petroleum
Quantity:	200.00
Units:	G
Recovered:	.00
Oxygenate:	Not reported

BA348
NE
1/2-1
0.908 mi.
4796 ft.

FORMER MANHATTAN ADHESIVES PLANT
425-459 GREENPOINT AVENUE
BROOKLYN, NY

Site 2 of 2 in cluster BA

NY SHWS **S105972443**
N/A

Relative:
Lower

Actual:
6 ft.

SHWS:

Name:	FORMER MANHATTAN ADHESIVES PLANT
Address:	425-459 GREENPOINT AVENUE
City,State,Zip:	BROOKLYN, NY
Program:	HW
Site Code:	58916
Classification:	N
Region:	2
Acres:	Not reported
HW Code:	224009
Record Add:	11/18/1999
Record Upd:	12/16/2003
Updated By:	kstang
Site Description:	"The site did not qualify for addition to the Registry of Inactive Hazardous Disposal Sites. Manhattan Adhesives is currently an empty factory building that is located at the foot of the Greenpoint Ave., Bridge in Brooklyn. Besides the Manhattan Adhesives factory, about 10 feet from the northeast wall is a manhole (not a sewer or drain) into which liquid waste was allegedly discharged. This waste came from a condemned oil storage site located at the intersection of Rt. 280, and the NJ Turnpike in NJ. The manhole is suspected of being the opening to an underground tank; however, the quantity of the waste allegedly dumped exceeds the capacity of most tanks. This information was obtained from the State Senate Committee on Crime and the Brooklyn District Attorney's office. Phase I State Superfund has been completed. A partial phase II investigation was completed during 1985 and recommended no further action. The Responsible Party has agreed to undertake an investigation in 1986. An investigation has not found hazardous waste on-site."
Env Problem:	""
Health Problem:	""
Dump:	Not reported
Structure:	Not reported
Lagoon:	Not reported
Landfill:	Not reported
Pond:	Not reported
Disp Start:	Not reported
Disp Term:	Not reported
Lat/Long:	Not reported
Dell:	Not reported
Record Add:	Not reported
Record Upd:	Not reported
Updated By:	Not reported
Own Op:	1
Sub Type:	E
Owner Name:	Not reported
Owner Company:	FRANK CASTIGLIONE
Owner Address:	32-02 COLLEGE POINT BLVD.
Owner Addr2:	Not reported
Owner City,St,Zip:	FLUSHING, NY 11354
Owner Country:	United States of America
Own Op:	1
Sub Type:	NNN

FORMER MANHATTAN ADHESIVES PLANT (Continued) **S105972443**

Owner Name:	Not reported
Owner Company:	Frank Castiglione
Owner Address:	32-02 College Point Boulevard
Owner Addr2:	Not reported
Owner City,St,Zip:	Flushing, NY 11354
Owner Country:	United States of America
HW Code:	Not reported
Waste Type:	Not reported
Waste Quantity:	Not reported
Waste Code:	Not reported
Crossref ID:	Not reported
Cross Ref Type Code:	Not reported
Cross Ref Type:	Not reported
Record Added Date:	Not reported
Record Updated:	Not reported
Updated By:	Not reported

349
ENE
1/2-1
0.911 mi.
4808 ft.

83 APOLLO STREET OER **NY SHWS** **S117742296**
83 APOLLO STREET **NY Spills** **N/A**
BROOKLYN, NY 11222 **NY MANIFEST**

Relative:
Higher

Actual:
32 ft.

SHWS:

Name:	83 APOLLO STREET OER
Address:	83 APOLLO STREET
City,State,Zip:	BROOKLYN, NY 11222
Program:	HW
Site Code:	617384
Classification:	P
Region:	2
Acres:	0.230
HW Code:	224323
Record Add:	03/24/2021
Record Upd:	04/22/2021
Updated By:	HMDUDEK
Site Description:	"Location: The property is a 0.23 acre property located on the east side of Apollo Street between Nassau Avenue and Norman Avenue. The site is surrounded by commercial and manufacturing properties. Site Features: A one-story commercial building is present on the property. Current Zoning and Land Use: The site is zoned M1-2 (commercial and light manufacturing). The site is currently vacant. Past Use of the Site: A Phase I Environmental Site Assessment identified previous on-site commercial/industrial uses including an adhesives manufacturer. Site Geology and Hydrogeology: On-site geology information is limited. Borings installed in the adjacent sidewalk revealed urban fill in the upper 5ft underlain primarily by fine sand with stratified layers of silt and gravel to groundwater interface at approximately 30ft below grade. Groundwater flow is the area in controlled by large-scale dewatering from the ExxonMobil Greenpoint Petroleum Remediation Project (NYSDEC Site No. S224150)."
Env Problem:	"Nature and extent of contamination based on the initial site characterization: Soil Semi-volatile organic compounds (SVOCs), polychlorinated biphenyls (PCBs), and metals contamination were detected in shallow soil. For example, the SVOC - benzo(a)anthracene was detected at 1.5 parts per million or ppm (compared to the restricted-residential Soil Cleanup Objective [SCO] of 1 ppm), the metal mercury was detected at 2.01 ppm (compared at the

83 APOLLO STREET OER (Continued) **S117742296**

restricted-residential SCO of 0.81 ppm, and total PCBs was detected at 1.2 ppm (compared to the restricted-residential SCO of 1 ppm. Groundwater Elevated petroleum concentrations were encountered in groundwater. For example, benzene was detected at 2,200 parts per billion or ppb (compared to the groundwater standard of 1 ppb). Dissolved-phase petroleum contamination may be related to NYSDEC Site No. S224150: ExxonMobil Greenpoint Petroleum Remediation Project. Soil Vapor Elevated chlorinated solvent concentrations were encountered in soil vapor. For example, trichloroethene (TCE) was detected up to 31,300 micrograms per cubic meter. "

Health Problem: "As information for this site becomes available, it will be reviewed by the NYSDOH to determine if site contamination presents public health exposure concerns."
Dump: Not reported
Structure: Not reported
Lagoon: Not reported
Landfill: Not reported
Pond: Not reported
Disp Start: Not reported
Disp Term: Not reported
Lat/Long: Not reported
Dell: Not reported
Record Add: Not reported
Record Upd: Not reported
Updated By: Not reported
Own Op: Not reported
Sub Type: Not reported
Owner Name: Not reported
Owner Company: Not reported
Owner Address: Not reported
Owner Addr2: Not reported
Owner City,St,Zip: Not reported
Owner Country: Not reported
HW Code: Not reported
Waste Type: Not reported
Waste Quantity: Not reported
Waste Code: Not reported
Crossref ID: Not reported
Cross Ref Type Code: Not reported
Cross Ref Type: Not reported
Record Added Date: Not reported
Record Updated: Not reported
Updated By: Not reported

SPILLS:
Name: COMMERCIAL
Address: 83 APOLLO STREET
City,State,Zip: BROOKLYN, NY
Spill Number/Closed Date: 2106190 / Not Reported
Facility ID: 2106190
Facility Type: ER
DER Facility ID: 572280
Site ID: 625070
DEC Region: 2
Spill Cause: Unknown
Spill Class: Not reported
SWIS: 2401

83 APOLLO STREET OER (Continued) **S117742296**

Spill Date:	2021-09-30
Investigator:	RHLIN
Referred To:	Not reported
Reported to Dept:	2021-09-30
CID:	Not reported
Water Affected:	Not reported
Spill Source:	Commercial/Industrial
Spill Notifier:	Other
Cleanup Ceased:	Not reported
Cleanup Meets Std:	False
Last Inspection:	Not reported
Recommended Penalty:	False
UST Trust:	False
Remediation Phase:	1
Date Entered In Computer:	2021-09-30
Spill Record Last Update:	2021-10-06
Spiller Name:	CRAIG PURTA
Spiller Company:	UNKNOWN
Spiller Address:	83 APOLLO STREET
Spiller Company:	999
Contact Name:	CRAIG PURTA
DEC Memo:	"9/30/2021 - Feng - Desk Duty in office. Spoke to Craig Purta of CP Engineering. It is a construction site. They did investigation and collected soil vapor and soil samples. Some of the parameters were elevated. No BCP program was applied. They did the geotechnical soil borings today and found odorous soil. Then they stop to go further. The odorous soil location matches the location where they found contamination during the previous investigation. They believe the contamination is from off site. The site near the Green Point site. And adjacent to the site is the New York Fuel Oil at 94 Hausman Street. They will submit the RIR and RAWP. Briefed to Rick Lin and assigned the spill to him. Craig Purta CP Engineering 917-952-8216 Craig@CPEngineeringPC.com"
Remarks:	"uncovered old oil. cleanup pending."

All Materials:

Site ID:	625070
Operable Unit ID:	1372218
Operable Unit:	01
Material ID:	2385535
Material Code:	0001A
Material Name:	#2 fuel oil
Case No.:	Not reported
Material FA:	Petroleum
Quantity:	Not reported
Units:	Not reported
Recovered:	Not reported
Oxygenate:	Not reported

NY MANIFEST:

Name:	NORTHERN ADHESIVE
Address:	83 APOLLO ST
City,State,Zip:	BROOKLYN, NY 11222
Country:	USA
EPA ID:	NYR000216879
Facility Status:	Not reported

83 APOLLO STREET OER (Continued) **S117742296**

Location Address 1:	83 APOLLO ST
Code:	BP
Location Address 2:	Not reported
Total Tanks:	Not reported
Location City:	BROOKLYN
Location State:	NY
Location Zip:	11222
Location Zip 4:	Not reported

NY MANIFEST:

EPAID:	NYR000216879
Mailing Name:	NORTHERN ADHESIVE
Mailing Contact:	NORTHERN ADHESIVE
Mailing Address 1:	83 APOLLO ST
Mailing Address 2:	Not reported
Mailing City:	BROOKLYN
Mailing State:	NY
Mailing Zip:	11222
Mailing Zip 4:	Not reported
Mailing Country:	USA
Mailing Phone:	Not reported

NY MANIFEST:

Document ID:	Not reported
Manifest Status:	Not reported
seq:	Not reported
Year:	2018
Trans1 State ID:	NYR000107326
Trans2 State ID:	NYR000107326
Generator Ship Date:	02/13/2015
Trans1 Recv Date:	02/13/2015
Trans2 Recv Date:	02/13/2015
TSD Site Recv Date:	02/13/2015
Part A Recv Date:	Not reported
Part B Recv Date:	Not reported
Generator EPA ID:	NYR000216879
Trans1 EPA ID:	Not reported
Trans2 EPA ID:	Not reported
TSDF ID 1:	NYD077444263
TSDF ID 2:	Not reported
Manifest Tracking Number:	005049735FLE
Import Indicator:	N
Export Indicator:	N
Discr Quantity Indicator:	N
Discr Type Indicator:	N
Discr Residue Indicator:	N
Discr Partial Reject Indicator:	N
Discr Full Reject Indicator:	N
Manifest Ref Number:	Not reported
Alt Facility RCRA ID:	Not reported
Alt Facility Sign Date:	Not reported
MGMT Method Type Code:	H141
Waste Code:	Not reported
Waste Code:	Not reported
Waste Code:	Not reported
Waste Code:	Not reported
Waste Code:	Not reported

83 APOLLO STREET OER (Continued) **S117742296**

Waste Code:	Not reported
Quantity:	1350
Units:	P - Pounds
Number of Containers:	3
Container Type:	DM - Metal drums, barrels
Handling Method:	B Incineration, heat recovery, burning.
Specific Gravity:	1
Waste Code:	D001
Waste Code 1_2:	Not reported
Waste Code 1_3:	Not reported
Waste Code 1_4:	Not reported
Waste Code 1_5:	Not reported
Waste Code 1_6:	Not reported

350
West
1/2-1
0.914 mi.
4826 ft.

CON EDISON - EAST 11TH ST. WORKS MGP **EDR MGP** **1008407983**
EAST 11TH - EAST 13TH STS. **N/A**
NEW YORK, NY 10002

Relative:
Lower

Actual:
4 ft.

Manufactured Gas Plants:
No additional information available

351
SSW
1/2-1
0.930 mi.
4912 ft.

FORMER EL PUENTE **NY SHWS** **S121933853**
98-116 S. 4TH ST. **N/A**
BROOKLYN, NY 11249

Relative:
Higher

Actual:
49 ft.

SHWS:

Name:	FORMER EL PUENTE
Address:	98-116 S. 4TH ST.
City,State,Zip:	BROOKLYN, NY 11249
Program:	HW
Site Code:	548563
Classification:	P
Region:	2
Acres:	0.490
HW Code:	224260
Record Add:	05/16/2017
Record Upd:	03/03/2020
Updated By:	JHOCONNE

Site Description: "Location: The 0.49 acre site is located at 98, 100, and 104 South 4th Street in the Borough of Brooklyn, Kings County, NY in an urban area. It was previously known as 98-116 South 4th Street. Site Features: The site consists of three buildings: 98-102 (now 98), 104-114 (now 100) and 116 (now 104) South 4th Street. Occupying almost the entirety of the site is a multi-story structure made up of a 7 story structure in the center (100 South 4th St.) flanked by two smaller 1 story structures. Two of the buildings were constructed in 1910 and the third was constructed in 1950. All three buildings were renovated in the early 2000s. The 7 story structure is a residential building with approximately 74 units. Current Zoning and Land Use:

FORMER EL PUENTE (Continued) **S121933853**

The site is currently zoned as M1-2/R6 and is surrounded by residential, commercial and industrial uses. It is identified as a single tax lot, Block 2443, Lot 13 and is a rectangular shaped parcel along the southern side of South 4th St., between Berry St. and Bedford Ave. Past Use of the Site: The site previously had a variety of manufacturing uses, including an adhesives factory (98 S. 4th St, formerly 98-102 S 4th St), an electroplating operation, a laboratory (100 S. 4th St, formerly 104-114 S 4th St), and a dye factory (116 S 4th St). Carmin Industries was identified as a Large Quantity Generator of hazardous wastes, including undefined hazardous wastes, ignitable hazardous wastes, corrosive hazardous wastes, reactive hazardous wastes, chromium, lead and cyanides. Site Geology and Hydrogeology: Soil borings conducted in 1996 identified fill materials to a depth of approximately 7 feet below grade from the first floor of 98 S. 4th St and to a depth of approximately 6 feet below the basement floor of 100 S. 4th St. Beneath the surface fill layer is sand and silt to a depth of at least 17 feet below grade. Groundwater is present at a depth of approximately 15-17 feet below grade."

Env Problem: "Nature and Extent of Contamination: A subsurface investigation was performed in 1997 in support of an application to participate in the Voluntary Cleanup Program (see site no. V00094). Soil samples were analyzed for volatile organic compounds (VOCs), semi-volatile organic compounds (SVOCs) and polychlorinated biphenyls (PCBs). Groundwater samples were analyzed for VOCs only. Soil A total of nine soil borings were advanced throughout buildings 2 and 3 (access to building 1 was precluded by structural deficiencies). Samples were collected from nine soil borings. Various VOCs were detected at concentrations exceeding the unrestricted use soil cleanup objectives (SCOs), including: tetrachloroethylene (PCE) at a maximum concentration of 5.5 parts per million (ppm); trichloroethene (TCE) at 3.7 ppm; and toluene at 1.4 ppm. SVOCs were also detected above the unrestricted use SCOs including: fluoranthene at a maximum concentration of 14 ppm; phenanthrene at 19 ppm; and pyrene at 19 ppm. The majority of the contaminants appear to be found beneath building 3 (the western one-story building). Groundwater Groundwater samples were collected from 3 locations on-site. PCE was detected at a maximum concentration of 86 parts per billion (ppb), TCE at 100 ppb, and toluene at 28 ppb. In addition, groundwater samples collected from a property immediately adjacent to the south of the site (BCP site no. C224233) identified PCE at a maximum concentration of 71.4 ppb and TCE at 27.2 ppb. Soil Vapor No soil vapor samples were collected. Groundwater samples collected from a property immediately adjacent to the south of the site (BCP site no. C224233) identified PCE at a maximum concentration of 2870 micrograms per cubic meter (ug/m3) and TCE at 3510 ug/m3. Further delineation of the soil vapor was performed at 2 residential buildings located to the west of the Site on Berry Street identified the need for mitigation. See also site no. C224260."

Health Problem: "As information for this site becomes available, it will be reviewed by the NYSDOH to determine if site contamination presents public health exposure concerns."

Dump: Not reported
Structure: Not reported
Lagoon: Not reported
Landfill: Not reported
Pond: Not reported

FORMER EL PUENTE (Continued) **S121933853**

Disp Start:	Not reported
Disp Term:	Not reported
Lat/Long:	Not reported
Dell:	Not reported
Record Add:	Not reported
Record Upd:	Not reported
Updated By:	Not reported
Own Op:	4
Sub Type:	E
Owner Name:	Not reported
Owner Company:	RLBK Property LLC
Owner Address:	c/o CT Corporation System, 111 Eighth Avenue
Owner Addr2:	Not reported
Owner City,St,Zip:	New York, NY 10111
Owner Country:	United States of America
Own Op:	1
Sub Type:	E
Owner Name:	Not reported
Owner Company:	RLBK Property LLC
Owner Address:	c/o CT Corporation System, 111 Eighth Avenue
Owner Addr2:	Not reported
Owner City,St,Zip:	New York, NY 10111
Owner Country:	United States of America
HW Code:	Not reported
Waste Type:	Not reported
Waste Quantity:	Not reported
Waste Code:	Not reported
Crossref ID:	Not reported
Cross Ref Type Code:	Not reported
Cross Ref Type:	Not reported
Record Added Date:	Not reported
Record Updated:	Not reported
Updated By:	Not reported

---

352 **S & G WOODWORKING INC** **RCRA-VSQG** **1008892201**
North **1155 MANHATTAN AVE - MAIN FLOOR** **NY SHWS** **NYR000135772**
1/2-1 **BROOKLYN, NY 11222** **NY MANIFEST**
0.960 mi.
5067 ft.

Relative: **Higher**

Actual: **10 ft.**

RCRA-VSQG:

Date Form Received by Agency:		20070101
Handler Name:	S & G WOODWORKING INC	
Handler Address:		1155 MANHATTAN AVE - MAIN FLOOR
Handler City,State,Zip:		BROOKLYN, NY 11222
EPA ID:		NYR000135772
Contact Name:		MOSHE GRANIT
Contact Address:		MANHATTAN AVE - MAIN FLOOR
Contact City,State,Zip:		BROOKLYN, NY 11222
Contact Telephone:		718-389-5602 19
Contact Fax:		Not reported
Contact Email:		Not reported
Contact Title:		Not reported
EPA Region:		02
Land Type:		Other
Federal Waste Generator Description:		Conditionally Exempt Small Quantity Generator
Non-Notifier:		Not reported
Biennial Report Cycle:		Not reported

S & G WOODWORKING INC (Continued) **1008892201**

Accessibility:	Not reported
Active Site Indicator:	Handler Activities
State District Owner:	NY
State District:	NYSDEC R2
Mailing Address:	MANHATTAN AVE - MAIN FLOOR
Mailing City,State,Zip:	BROOKLYN, NY 11222
Owner Name:	NO NAME FOUND
Owner Type:	Other
Operator Name:	NO NAME FOUND
Operator Type:	Other
Short-Term Generator Activity:	No
Importer Activity:	No
Mixed Waste Generator:	No
Transporter Activity:	No
Transfer Facility Activity:	No
Recycler Activity with Storage:	No
Small Quantity On-Site Burner Exemption:	No
Smelting Melting and Refining Furnace Exemption:	No
Underground Injection Control:	No
Off-Site Waste Receipt:	No
Universal Waste Indicator:	No
Universal Waste Destination Facility:	No
Federal Universal Waste:	No
Active Site Fed-Reg Treatment Storage and Disposal Facility:	Not reported
Active Site Converter Treatment storage and Disposal Facility:	Not reported
Active Site State-Reg Treatment Storage and Disposal Facility:	Not reported
Active Site State-Reg Handler:	---
Federal Facility Indicator:	Not reported
Hazardous Secondary Material Indicator:	NN
Sub-Part K Indicator:	Not reported
Commercial TSD Indicator:	No
Treatment Storage and Disposal Type:	Not reported
2018 GPRA Permit Baseline:	Not on the Baseline
2018 GPRA Renewals Baseline:	Not on the Baseline
Permit Renewals Workload Universe:	Not reported
Permit Workload Universe:	Not reported
Permit Progress Universe:	Not reported
Post-Closure Workload Universe:	Not reported
Closure Workload Universe:	Not reported
202 GPRA Corrective Action Baseline:	No
Corrective Action Workload Universe:	No
Subject to Corrective Action Universe:	No
Non-TSDFs Where RCRA CA has Been Imposed Universe:	No
TSDFs Potentially Subject to CA Under 3004 (u)/(v) Universe:	No
TSDFs Only Subject to CA under Discretionary Auth Universe:	No
Corrective Action Priority Ranking:	No NCAPS ranking
Environmental Control Indicator:	No
Institutional Control Indicator:	No
Human Exposure Controls Indicator:	N/A
Groundwater Controls Indicator:	N/A
Operating TSDF Universe:	Not reported
Full Enforcement Universe:	Not reported
Significant Non-Complier Universe:	No
Unaddressed Significant Non-Complier Universe:	No
Addressed Significant Non-Complier Universe:	No
Significant Non-Complier With a Compliance Schedule Universe:	No
Financial Assurance Required:	Not reported

S & G WOODWORKING INC (Continued) **1008892201**

Handler Date of Last Change:	20150414
Recognized Trader-Importer:	No
Recognized Trader-Exporter:	No
Importer of Spent Lead Acid Batteries:	No
Exporter of Spent Lead Acid Batteries:	No
Recycler Activity Without Storage:	Not reported
Manifest Broker:	Not reported
Sub-Part P Indicator:	No

Handler - Owner Operator:

Owner/Operator Indicator:	Owner
Owner/Operator Name:	S&G WOODWORKING INC
Legal Status:	Other
Date Became Current:	19830101
Date Ended Current:	Not reported
Owner/Operator Address:	Not reported
Owner/Operator City,State,Zip:	Not reported
Owner/Operator Telephone:	Not reported
Owner/Operator Telephone Ext:	Not reported
Owner/Operator Fax:	Not reported
Owner/Operator Email:	Not reported

Owner/Operator Indicator:	Owner
Owner/Operator Name:	NO NAME FOUND
Legal Status:	Other
Date Became Current:	19830101
Date Ended Current:	Not reported
Owner/Operator Address:	Not reported
Owner/Operator City,State,Zip:	Not reported
Owner/Operator Telephone:	Not reported
Owner/Operator Telephone Ext:	Not reported
Owner/Operator Fax:	Not reported
Owner/Operator Email:	Not reported

Owner/Operator Indicator:	Operator
Owner/Operator Name:	MOSHE GRANIT-S&G WOODWORKING INC
Legal Status:	Other
Date Became Current:	19830101
Date Ended Current:	Not reported
Owner/Operator Address:	Not reported
Owner/Operator City,State,Zip:	Not reported
Owner/Operator Telephone:	Not reported
Owner/Operator Telephone Ext:	Not reported
Owner/Operator Fax:	Not reported
Owner/Operator Email:	Not reported

Owner/Operator Indicator:	Operator
Owner/Operator Name:	NO NAME FOUND
Legal Status:	Other
Date Became Current:	19830101
Date Ended Current:	Not reported
Owner/Operator Address:	Not reported
Owner/Operator City,State,Zip:	Not reported
Owner/Operator Telephone:	Not reported
Owner/Operator Telephone Ext:	Not reported
Owner/Operator Fax:	Not reported

S & G WOODWORKING INC (Continued) **1008892201**

Owner/Operator Email: Not reported

Historic Generators:

Receive Date:	20060101
Handler Name: S & G WOODWORKING INC	
Federal Waste Generator Description:	Conditionally Exempt Small Quantity Generator
State District Owner:	NY
Large Quantity Handler of Universal Waste:	No
Recognized Trader Importer:	No
Recognized Trader Exporter:	No
Spent Lead Acid Battery Importer:	No
Spent Lead Acid Battery Exporter:	No
Current Record:	No
Non Storage Recycler Activity:	Not reported
Electronic Manifest Broker:	Not reported

Receive Date:	20070101
Handler Name: S & G WOODWORKING INC	
Federal Waste Generator Description:	Conditionally Exempt Small Quantity Generator
State District Owner:	NY
Large Quantity Handler of Universal Waste:	No
Recognized Trader Importer:	No
Recognized Trader Exporter:	No
Spent Lead Acid Battery Importer:	No
Spent Lead Acid Battery Exporter:	No
Current Record:	Yes
Non Storage Recycler Activity:	Not reported
Electronic Manifest Broker:	Not reported

Receive Date:	20051207
Handler Name: S & G WOODWORKING INC	
Federal Waste Generator Description:	Small Quantity Generator
State District Owner:	NY
Large Quantity Handler of Universal Waste:	No
Recognized Trader Importer:	No
Recognized Trader Exporter:	No
Spent Lead Acid Battery Importer:	No
Spent Lead Acid Battery Exporter:	No
Current Record:	No
Non Storage Recycler Activity:	Not reported
Electronic Manifest Broker:	Not reported

List of NAICS Codes and Descriptions:

NAICS Code:	44413
NAICS Description:	HARDWARE STORES

Facility Has Received Notices of Violations:

Violations: No Violations Found

Evaluation Action Summary:

Evaluations: No Evaluations Found

SHWS:

Name: GREENPOINT MANUF. AND DESIGN CTR.

S & G WOODWORKING INC (Continued) **1008892201**

Address: 1155 MANHATTAN AVENUE
City,State,Zip: BROOKLYN, NY 11222
Program: HW
Site Code: 421914
Classification: N
Region: 2
Acres: 3.865
HW Code: 224138
Record Add: 11/17/2009
Record Upd: 08/26/2011
Updated By: MJKOMORO
Site Description: "LOCATION: The Greenpoint Manufacturing and Design Center (GMDC) property is located at 1155-1205 Manhattan Avenue which is an urban area of Brooklyn (Kings County) in New York City. SITE FEATURES: The property is nearly entirely covered by structures, with only one small area covered with other impervious material located along the northern edge of the property along Newtown Creek. There are eight contiguous four to six-story building on the property. The property borders Newtown Creek on the north side. CURRENT ZONING/USE: This property is currently in use for many separate commercial uses, primarily by small businesses and artisans. The surrounding uses are varied - the property adjacent to the west is indicated as having residential and commercial use but appears commercial; the properties to the east across Manhattan Avenue are indicated as being factory/industrial uses, but appear to be commercial with residential above. HISTORICAL USE(s): The property has a long industrial/commercial history, but went through an extensive remedial effort overseen by local agencies in the 1990's. The property owners have done significant renovations on the buildings and have conducted at least two recent investigations which identified limited groundwater contamination, but did not identify any significant soil contamination."
Env Problem: "NATURE AND EXTENT OF CONTAMINATION: Only two (of ten) temporary groundwater sampling wells located in the basement of the structure at 1155 Manhattan Avenue showed evidence of contamination. Each contained one chlorinated VOC slightly above standards. Tetrachloroethylene was identified at 21ppb; chloroform was identified at 12 ppb. Groundwater standards are 5 ppb and 7 ppb respectively. Soil samples from these borings were below unrestricted standards for the same compounds. Samples taken from permanent wells did not identify any VOC contamination. Based on professional judgment, the slight exceedances of groundwater standards, adjacent to the Newtown Creek Superfund Site, do not constitute a significant threat to the environment. No further investigations are warranted at this time. Site designation was changed from "P" to "N.""
Health Problem: ""
Dump: Not reported
Structure: Not reported
Lagoon: Not reported
Landfill: Not reported
Pond: Not reported
Disp Start: Not reported
Disp Term: Not reported
Lat/Long: Not reported
Dell: Not reported
Record Add: Not reported

S & G WOODWORKING INC (Continued) **1008892201**

Record Upd: Not reported
Updated By: Not reported
Own Op: 4
Sub Type: NNN
Owner Name: Paul Parkhill
Owner Company: Greenpoint Manufacturing & Design Center
Owner Address: 1155 Manhattan Avenue
Owner Addr2: Not reported
Owner City,St,Zip: Brooklyn, NY 11222
Owner Country: United States of America
Own Op: 1
Sub Type: 01
Owner Name: Manhattan Avenue Holding Corp.
Owner Company: Manhattan Avenue Holding Corp.
Owner Address: 1155 Manhattan Avenue
Owner Addr2: Not reported
Owner City,St,Zip: Brooklyn, NY 11222
Owner Country: United States of America
HW Code: Not reported
Waste Type: Not reported
Waste Quantity: Not reported
Waste Code: Not reported
Crossref ID: Not reported
Cross Ref Type Code: Not reported
Cross Ref Type: Not reported
Record Added Date: Not reported
Record Updated: Not reported
Updated By: Not reported

NY MANIFEST:
Name: SG WOODWORKING INC
Address: 1155 MANHATTAN AVE - MAIN FLOO
City,State,Zip: BROOKLYN, NY 11222
Country: USA
EPA ID: NYR000135772
Facility Status: Not reported
Location Address 1: 1155 MANHATTAN AVENUE
Code: BP
Location Address 2: Not reported
Total Tanks: Not reported
Location City: BROOKLYN
Location State: NY
Location Zip: 11222
Location Zip 4: Not reported

NY MANIFEST:
EPAID: NYR000135772
Mailing Name: SG WOODWORKING INC
Mailing Contact: ZOGALA
Mailing Address 1: 1155 MANHATTAN AVENUE
Mailing Address 2: Not reported
Mailing City: BROOKLYN
Mailing State: NY
Mailing Zip: 11222
Mailing Zip 4: Not reported
Mailing Country: USA
Mailing Phone: 7183895602

353
WNW
1/2-1
0.960 mi.
5068 ft.

CON EDISON - EAST 14TH ST. WORKS MGP
EAST 14TH - EAST 16TH STS.
NEW YORK, NY 10009

EDR MGP **1008407984**
N/A

Relative:
Higher

Actual:
9 ft.

Manufactured Gas Plants:
No additional information available

354
East
1/2-1
0.971 mi.
5126 ft.

95 LOMBARDY ST./ACME ARCH. PRODS., INC.
95 LOMBARDY ST
BROOKLYN, NY 11222

NY SHWS **U003652054**
NY UST **N/A**

Relative:
Higher

Actual:
45 ft.

SHWS:
Name: ACME STEEL/METAL WORKS
Address: 95 LOMBARDY STREET
City,State,Zip: BROOKLYN, NY 11222
Program: HW
Site Code: 405853
Classification: Significant threat to the public health or environment - action required.
Region: 2
Acres: 1.010
HW Code: 224131
Record Add: 10/28/2008
Record Upd: 03/25/2021
Updated By: HMDUDEK
Site Description: "Location: The 1.01 acre site is located in the Greenpoint/East Williamsburg Industrial Area section of Kings County (Borough of Brooklyn, New York City). The site is located on the east side of Vandervoort Avenue between Anthony and Lombardy Streets. Site Features: The site is completely covered by one (1) two-story and three (3) one-story brick buildings. The site is surrounded by other commercial and industrial properties. Sergeant William Dougherty Playground is located immediately north of the site across Anthony Street, and the eastbound on-ramp to the Brooklyn-Queens Expressway (I-278) is located one block to the north. A small residential area is located one block south of the site. Current Zoning/Use(s): The site is zoned for manufacturing. The site is currently used as a granite warehouse and showroom at 95 Lombardy Street, and a paper distribution office and a kitchen cabinet warehouse/showroom at 46 Anthony Street. Historical Use(s): The Department began a Site Characterization in this area during the Spring of 2007 as part of a plume trackdown investigation (Meeker Avenue Plume Trackdown, DEC Site ID No. 224121). This particular location was specifically targeted for investigation based on Sanborn fire insurance map data indicating that the site was utilized as a metal fabricator and painting facility from the 1930's to the late 2000's, and a Department database which lists the site as a generator of F001 waste (spent halogenated solvents used in de-greasing). Site Geology and Hydrogeology: The site is underlain by a fill unit (0.5-9' thick), a sand/silty sand unit (~100' thick), a discontinuous clay/silt unit (~1-10' thick) within the sand/silty sand unit at various depths within the site area, a sand and gravel unit (~5' thick), and the Raritan Formation (~120-125' below ground surface). Groundwater is approximately 35-45' below ground surface in the vicinity of the

95 LOMBARDY ST./ACME ARCH. PRODS., INC. (Continued) **U003652054**

site. Groundwater flows northeast toward Newtown Creek, which lies approximately 2,500' northeast of the site."

Env Problem: "Nature and Extent of Contamination: - Groundwater The primary contaminant of concern at the site is trichloroethene (TCE). TCE has been found on-site in shallow groundwater at concentrations up to 66,000 ppb, and in deep groundwater at concentrations up to 70,000 parts per billion or ppb, exceeding Part 703.5 class GA standards (5 ppb). Concentrations of tetrachloroethene (up to 8,000 ppb) and 1,2-dichloroethene (3,200 ppb) have also been found above their respective Part 703.5 class GA standards (5 ppb each). - Soil TCE was detected in soil at 2.3 parts per million or ppm in one sample (exceeding the unrestricted Soil Cleanup Objective). - Soil Vapor and Indoor Air Concentrations of PCE in soil vapor have been found up to 3,100 ug/m^3. Concentrations of TCE in soil vapor have been found up to 4,500 ug/m^3, and in indoor air up to 13 ug/m^3. Significant Threat: The site poses a significant environmental threat due to ongoing releases of TCE from source areas into soil and groundwater."

Health Problem: "Exposure to site-related contamination in drinking water and soil is unlikely since area homes and businesses are supplied with public water and contaminants are below the ground surface. Since the possibility exists for vapors from site-related chemicals to migrate into nearby homes and businesses, soil vapor intrusion sampling will continue in the area and data evaluated as they become available. "

Dump: False
Structure: True
Lagoon: False
Landfill: False
Pond: False
Disp Start: Not reported
Disp Term: Not reported
Lat/Long: Not reported
Dell: Not reported
Record Add: 2008-10-28 12:21:00
Record Upd: 2013-09-20 14:01:00
Updated By: ldennist
Own Op: Document Repository
Sub Type: C01
Owner Name: Not reported
Owner Company: Brooklyn Community Board #1
Owner Address: 435 Graham Avenue
Owner Addr2: Not reported
Owner City,St,Zip: Brooklyn, NY 11222
Owner Country: United States of America
Own Op: 4
Sub Type: 01
Owner Name: PAUL BURDYN
Owner Company: ACME ARCHITECTURAL PRODUCTS, INC.
Owner Address: 251 LOMBARDY STREET
Owner Addr2: Not reported
Owner City,St,Zip: BROOKLYN, NY 11222
Owner Country: United States of America
Own Op: 1
Sub Type: 01
Owner Name: MAUREEN BABIS
Owner Company: NYC IDA
Owner Address: 110 WILLIAM STREET
Owner Addr2: Not reported

95 LOMBARDY ST./ACME ARCH. PRODS., INC. (Continued) **U003652054**

Owner City,St,Zip: NEW YORK, NY 10038
Owner Country: United States of America
Own Op: Document Repository
Sub Type: C04
Owner Name: David Camara
Owner Company: Brooklyn Public Library - Leonard Branch
Owner Address: 81 Devoe Street
Owner Addr2: Not reported
Owner City,St,Zip: Brooklyn, NY 11211
Owner Country: United States of America
HW Code: 224131
Waste Type: TRICHLOROETHENE (TCE)
Waste Quantity: UNKNOWN
Waste Code: Not reported
Crossref ID: 224130
Cross Ref Type Code: 02
Cross Ref Type: HW Site ID
Record Added Date: 2008-10-31 14:41:00
Record Updated: 2008-10-31 14:41:00
Updated By: MOBARRIE
Crossref ID: 224132
Cross Ref Type Code: 02
Cross Ref Type: HW Site ID
Record Added Date: 2008-10-31 14:42:00
Record Updated: 2008-10-31 14:42:00
Updated By: MOBARRIE
Crossref ID: 224121
Cross Ref Type Code: 02
Cross Ref Type: HW Site ID
Record Added Date: 2009-01-30 12:36:00
Record Updated: 2009-01-30 12:36:00
Updated By: JAAVERSA
Crossref ID: 224129
Cross Ref Type Code: 02
Cross Ref Type: HW Site ID
Record Added Date: 2008-10-31 14:34:00
Record Updated: 2008-10-31 14:34:00
Updated By: MOBARRIE

UST:
Name: 95 LOMBARDY ST./ACME ARCH. PRODS., INC.
Address: 95 LOMBARDY ST
City,State,Zip: BROOKLYN, NY 11222
Id/Status: 2-603942 / Unregulated/Closed
Program Type: PBS
Region: STATE
DEC Region: 2
Expiration Date: N/A
UTM X: 589779.31460
UTM Y: 4508524.42989
Site Type: Manufacturing (Other than Chemical)/Processing

Affiliation Records:
Site Id: 25835
Affiliation Type: Facility Owner
Company Name: WHITEHEAD COMPANY
Contact Type: Not reported

95 LOMBARDY ST./ACME ARCH. PRODS., INC. (Continued) **U003652054**

Contact Name:	Not reported
Address1:	513 PORTER AVENUE
Address2:	Not reported
City:	BROOKLYN
State:	NY
Zip Code:	11222
Country Code:	001
Phone:	(718) 384-7800
EMail:	Not reported
Fax Number:	Not reported
Modified By:	TRANSLAT
Date Last Modified:	2004-03-04

Site Id:	25835
Affiliation Type:	Mail Contact
Company Name:	ACME ARCHITECTURAL PRODUCTS, INC.
Contact Type:	Not reported
Contact Name:	MILDRED OLSEN
Address1:	513 PORTER AVENUE
Address2:	Not reported
City:	BROOKLYN
State:	NY
Zip Code:	11222
Country Code:	001
Phone:	(718) 384-7800
EMail:	Not reported
Fax Number:	Not reported
Modified By:	TRANSLAT
Date Last Modified:	2004-03-04

Site Id:	25835
Affiliation Type:	Facility Operator
Company Name:	95 LOMBARDY ST./ACME ARCH. PRODS., INC.
Contact Type:	Not reported
Contact Name:	ACME ARCH PRODS., INC.
Address1:	Not reported
Address2:	Not reported
City:	Not reported
State:	NN
Zip Code:	Not reported
Country Code:	001
Phone:	(718) 384-7800
EMail:	Not reported
Fax Number:	Not reported
Modified By:	TRANSLAT
Date Last Modified:	2004-03-04

Site Id:	25835
Affiliation Type:	Emergency Contact
Company Name:	WHITEHEAD COMPANY
Contact Type:	Not reported
Contact Name:	WILLIAM MCDONNELL
Address1:	Not reported
Address2:	Not reported
City:	Not reported
State:	NN
Zip Code:	Not reported

95 LOMBARDY ST./ACME ARCH. PRODS., INC. (Continued) **U003652054**

Country Code:	001
Phone:	(718) 384-7800
EMail:	Not reported
Fax Number:	Not reported
Modified By:	TRANSLAT
Date Last Modified:	2004-03-04

Tank Info:

Tank Number:	1
Tank ID:	56116
Tank Status:	Closed - In Place
Material Name:	Closed - In Place
Capacity Gallons:	8500
Install Date:	Not reported
Date Tank Closed:	Not reported
Registered:	True
Tank Location:	Underground
Tank Type:	Steel/carbon steel
Material Code:	0003
Common Name of Substance:	#6 Fuel Oil (On-Site Consumption)
Tightness Test Method:	NN
Date Test:	Not reported
Next Test Date:	Not reported
Pipe Model:	Not reported
Modified By:	TRANSLAT
Last Modified:	04/14/2017

Equipment Records:

I05 - Overfill - Vent Whistle
C02 - Pipe Location - Underground/On-ground
J02 - Dispenser - Suction Dispenser
B00 - Tank External Protection - None
F00 - Pipe External Protection - None
G08 - Tank Secondary Containment - Flexible Internal Lining (Bladder)
H00 - Tank Leak Detection - None
A00 - Tank Internal Protection - None
D01 - Pipe Type - Steel/Carbon Steel/Iron

Tank Number:	2
Tank ID:	56117
Tank Status:	Closed - In Place
Material Name:	Closed - In Place
Capacity Gallons:	1080
Install Date:	Not reported
Date Tank Closed:	Not reported
Registered:	True
Tank Location:	Underground
Tank Type:	Steel/carbon steel
Material Code:	0001
Common Name of Substance:	#2 Fuel Oil (On-Site Consumption)
Tightness Test Method:	NN
Date Test:	Not reported
Next Test Date:	Not reported

95 LOMBARDY ST./ACME ARCH. PRODS., INC. (Continued) **U003652054**

Pipe Model: Not reported
Modified By: TRANSLAT
Last Modified: 04/14/2017

Equipment Records:

I05 - Overfill - Vent Whistle
C02 - Pipe Location - Underground/On-ground
J02 - Dispenser - Suction Dispenser
B00 - Tank External Protection - None
F00 - Pipe External Protection - None
G08 - Tank Secondary Containment - Flexible Internal Lining (Bladder)
H00 - Tank Leak Detection - None
A00 - Tank Internal Protection - None
D01 - Pipe Type - Steel/Carbon Steel/Iron

355
ESE
1/2-1
0.988 mi.
5215 ft.

FORMER KLINK COSMO CLEANERS
364 RICHARDSON STREET
BROOKLYN, NY 11222

NY SHWS **S109416412**
N/A

Relative:
Higher

Actual:
38 ft.

SHWS:
Name: FORMER KLINK COSMO CLEANERS
Address: 364 RICHARDSON STREET
City,State,Zip: BROOKLYN, NY 11222
Program: HW
Site Code: 405851
Classification: Significant threat to the public health or environment - action required.
Region: 2
Acres: 1.080
HW Code: 224130
Record Add: 10/28/2008
Record Upd: 07/26/2021
Updated By: HMDUDEK
Site Description: "Location The 1.08-acre site is located in the Greenpoint/East Williamsburg industrial section of Brooklyn, NY. The site is located on the southwest corner of the intersection of Vandervoort Avenue and Richardson Street. Please refer to Figures 1 2. Site Features The site is completely covered by a one-story brick building. Numerous other commercial and industrial properties are located to the north, south, and west of the site. The Greenpoint Little League fields and a National Grid energy facility are east of the site across Vandervoort Avenue. A small residential area is located 1-2 blocks north of the site. An eastbound on-ramp to the Brooklyn-Queens Expressway (I-278) is located 4 blocks to the north. Current Zoning and Land Use The site is zoned for (M1) manufacturing. Per NYC Planning, M1 districts typically include light industrial uses, such as woodworking shops, repair shops, and wholesale service and storage facilities. The site is currently used for sheet metal fabrication and offices. Past Use of the Site The Department began a Site Characterization in this area in2007 as part of a plume trackdown investigation (Meeker Avenue Plume Trackdown, Site ID No. 224121). This property was identified as a potential source of contamination based on its past use. Klink Cosmo Cleaners operated as a commercial dry cleaner from the 1950's to the mid 1990's. During that time, hazardous waste (spent halogenated solvents) was generated under EPA ID no. NYD000824334. Site Geology and Hydrogeology The site is

FORMER KLINK COSMO CLEANERS (Continued) **S109416412**

underlain by urban fill unit (0.5-8 feet thick), a sand unit (approximately 100 feet thick) with varying textural features, and the Raritan (clay) Formation approximately 110 feet below ground surface (bgs). Groundwater is present approximately 35 feet bgs and flows north to northeast toward Newtown Creek. "

Env Problem: "Soil and groundwater were analyzed for volatile organic compounds (VOCs), semi-volatile organic compounds (SVOCs), metals, polychlorinated biphenyls (PCBs), and pesticides. Based upon investigations conducted to date, the primary contaminants of concern include VOCs and metals. Nature and Extent of Contamination: Soil The VOC source area was identified in the northeast corner of the current building at depths from 1 - 35 feet below ground surface (bgs). Tetrachloroethylene (PCE) was detected in soils on-site at concentrations up to 273 parts per million or ppm, exceeding the soil cleanup objective (SCO) for commercial use (150 ppm) and for the protection of groundwater (1.3 ppm). Trichloroethene (TCE) was detected in two on-site samples which slightly exceed the protection of groundwater SCO (0.47 ppm). PCE contaminated soil exceeding the protection of groundwater SCO extends off-site approximately ten feet to the north and east below the adjacent sidewalks of Vandervoort Avenue and Richardson Street. Metals contamination associated with urban fill was detected in shallow soil on-site. For example, lead was detected up to 2,680 ppm (exceeding the commercial SCO of 1,000 ppm) and arsenic up to 38.7 ppm (exceeding the commercial SCO of 16 ppm). The data does not indicate any off-site metal impacts in soil related to this site. Groundwater Based on the investigations conducted to date, the primary contaminants of concern detected in groundwater include PCE and trichloroethene (TCE). PCE has been found in shallow groundwater at concentrations up to 46,000 parts per billion or ppb (exceeding the groundwater standard of 5 ppb). PCE has also been found in deep groundwater (atop the Raritan clay) up to 4,500 ppb. TCE, a daughter product of PCE, was detected up to 2,100 ppb (exceeding the groundwater standard of 5 ppb). The groundwater plume extends north and east from the site to at least Lombardy street where it becomes co-mingled with contamination originating from other sites. Soil Vapor PCE has been found in soil vapor beneath the site at concentrations up to 2,090,000 micrograms per cubic meter, or ug/m^3. TCE has been found at concentrations up to 7,380 ug/m^3. Soil vapor intrusion sampling has been completed at twenty off-site structures. Actions described in Section 6.2 were needed to address potential exposure at twelve structures. "

Health Problem: "Direct contact with contaminants in the soil is unlikely because the site is covered by a building. Contaminated groundwater at the site is not used for drinking or other purposes and the site is served by a public water supply that obtains water from a different source not affected by this contamination. Volatile organic compounds in the groundwater may move into the soil vapor (air spaces within the soil), which in turn may move into overlying buildings and affect the indoor air quality. This process, which is similar to the movement of radon gas from the subsurface into the indoor air of buildings, is referred to as soil vapor intrusion. Sub?slab depressurization systems (SSDSs) have been installed in twelve off?site residential buildings to prevent the indoor air quality from being affected by the contamination in soil vapor in the area. SSDSs remain available to homeowners in the vicinity of the site who previously rejected the State s offer for a system. The on-site building does not have an SSDS; however, the potential for soil vapor intrusion is being

FORMER KLINK COSMO CLEANERS (Continued) **S109416412**

addressed by the soil vapor extraction/air sparge system which is being constructed and will be operated on-site. "

Dump:	False
Structure:	True
Lagoon:	False
Landfill:	False
Pond:	False
Disp Start:	Not reported
Disp Term:	Not reported
Lat/Long:	Not reported
Dell:	Not reported
Record Add:	2008-10-28 12:21:00
Record Upd:	2016-03-02 09:54:00
Updated By:	DKHARRIN
Own Op:	Document Repository
Sub Type:	C01
Owner Name:	Not reported
Owner Company:	Brooklyn Community Board #1
Owner Address:	435 Graham Avenue
Owner Addr2:	Not reported
Owner City,St,Zip:	Brooklyn, NY 11222
Owner Country:	United States of America
Own Op:	4
Sub Type:	08
Owner Name:	Not reported
Owner Company:	AWL Industries
Owner Address:	364 Richardson Street
Owner Addr2:	Not reported
Owner City,St,Zip:	Brooklyn, NY 11222
Owner Country:	United States of America
Own Op:	1
Sub Type:	01
Owner Name:	PAVLOVICH & COMPANY
Owner Company:	PAVLOVICH & COMPANY
Owner Address:	460 MORGAN AVENUE
Owner Addr2:	Not reported
Owner City,St,Zip:	BROOKLYN, NY 11222-5706
Owner Country:	United States of America
Own Op:	Document Repository
Sub Type:	C04
Owner Name:	David Camara
Owner Company:	Brooklyn Public Library - Leonard Branch
Owner Address:	81 Devoe Street
Owner Addr2:	Not reported
Owner City,St,Zip:	Brooklyn, NY 11211
Owner Country:	United States of America
HW Code:	224130
Waste Type:	TETRACHLOROETHYLENE (PCE)
Waste Quantity:	UNKNOWN
Waste Code:	Not reported
HW Code:	224130
Waste Type:	trichloroethene (TCE)
Waste Quantity:	UNKNOWN
Waste Code:	Not reported
HW Code:	224130
Waste Type:	arsenic
Waste Quantity:	UNKNOWN

FORMER KLINK COSMO CLEANERS (Continued) **S109416412**

Waste Code:	Not reported
HW Code:	224130
Waste Type:	lead
Waste Quantity:	UNKNOWN
Waste Code:	Not reported
HW Code:	224130
Waste Type:	tetrachloroethene (PCE)
Waste Quantity:	UNKNOWN
Waste Code:	Not reported
Crossref ID:	224121
Cross Ref Type Code:	02
Cross Ref Type:	HW Site ID
Record Added Date:	2009-08-26 16:51:00
Record Updated:	2009-08-26 16:51:00
Updated By:	dkharrin
Crossref ID:	224129
Cross Ref Type Code:	02
Cross Ref Type:	HW Site ID
Record Added Date:	2008-10-31 14:34:00
Record Updated:	2008-10-31 14:34:00
Updated By:	MOBARRIE
Crossref ID:	224131
Cross Ref Type Code:	02
Cross Ref Type:	HW Site ID
Record Added Date:	2008-10-31 14:41:00
Record Updated:	2008-10-31 14:41:00
Updated By:	MOBARRIE
Crossref ID:	224132
Cross Ref Type Code:	02
Cross Ref Type:	HW Site ID
Record Added Date:	2008-10-31 14:41:00
Record Updated:	2008-10-31 14:41:00
Updated By:	MOBARRIE

Count: 20 records. ORPHAN SUMMARY

City	EDR ID	Site Name	Site Address	Zip	Database(s)
BROOKLYN	S113916585	DAVIDSON PIPE SUPPLY COMPANY	3RD AVE & 37TH STREET		NY SHWS
BROOKLYN	S126022763	CONEY ISLAND CREEK	BOUNDED BY NEPTUNE AVE, W 23RD		NY SWF/LF
BROOKLYN	S126022764	CONEY ISLAND, STILLWELL AND NEPTUN	BOUNDED BY STILLWELL AVE, NEPT		NY SWF/LF
BROOKLYN	S125896301	BOX STREET GW	BOX STREET BTW MANHATTAN AVE A	11222	NY SHWS
BROOKLYN	S113922099	KEAP ST. STATION	KEAP ST, WYTHE AVE, HOOPER ST,	11206	NY VCP
BROOKLYN	S113922122	PEOPLES WORKS	KENT AVE. S. 10TH ST., S. 11TH	11211	NY VCP
BROOKLYN	S113922086	PEOPLES WORKS	KENT AVE. S., 10TH ST., S. 11T	11211	NY VCP
BROOKLYN	S113916586	KENT TERMINAL	KENT AVE. BETWEEN 5TH-11TH ST.	11211	NY SHWS, NY VCP
BROOKLYN	S105972439	JONES MOTORS	LOMBARDY STREET (FOOT OF NEWTO		NY SHWS
BROOKLYN	S121102044	MCCARREN COMFORT STSTION	LORIMER ST		NY LTANKS
BROOKLYN	S113916693	MEEKER AVENUE PLUME TRACKDOWN	MEEKER AVENUE	11222	NY SHWS
BROOKLYN	1026004733	MEEKER AVENUE PLUME	MEEKER AVENUE	11222	Proposed NPL, SEMS
BROOKLYN	S113916666	MORGAN OIL TERMINAL	224038 MORGAN OIL TERMINAL		NY SHWS
BROOKLYN	S113922150	RUTLEDGE STATION	RUTLEDGE ST, WYTHE&,KENTAVE&WA	11206	NY VCP
BROOKLYN	S110487592	K - SCHOLES ST. STATION	SCHOLES ST 7 BOGART STS, MESSE	11206	NY SHWS, NY BROWNFIELDS
BROOKLYN	S117535331	BASEMENT	925 UNION ST		NY LTANKS
BROOKLYN	S113922105	WYTHE AVE (BERRY ST.) STATION	WYTHE AVE., BERRY ST., N 12TH	11211	NY VCP
LONG ISLAND CITY	S121933832	PURVES STREET GROUNDWATER	PURVES STREET BTW THOMPSON AVE	11101	NY SHWS
NEW YORK	S108984515	CE - E. 14TH ST. (STUYTOWN) WORKS	EAST 14TH - EAST 16TH STS.	10009	NY VCP
QUEENS COUNTY	S113916834	OUTLET CITY	QUEENS BLVD & JACKSON AVE	11101	NY SHWS

GOVERNMENT RECORDS SEARCHED / DATA CURRENCY TRACKING

To maintain currency of the following federal and state databases, EDR contacts the appropriate governmental agency on a monthly or quarterly basis, as required.

Number of Days to Update: Provides confirmation that EDR is reporting records that have been updated within 90 days from the date the government agency made the information available to the public.

STANDARD ENVIRONMENTAL RECORDS

Lists of Federal NPL (Superfund) sites

NPL: National Priority List

National Priorities List (Superfund). The NPL is a subset of CERCLIS and identifies over 1,200 sites for priority cleanup under the Superfund Program. NPL sites may encompass relatively large areas. As such, EDR provides polygon coverage for over 1,000 NPL site boundaries produced by EPA's Environmental Photographic Interpretation Center (EPIC) and regional EPA offices.

Date of Government Version: 10/20/2021
Date Data Arrived at EDR: 11/05/2021
Date Made Active in Reports: 11/29/2021
Number of Days to Update: 24

Source: EPA
Telephone: N/A
Last EDR Contact: 02/03/2022
Next Scheduled EDR Contact: 04/11/2022
Data Release Frequency: Quarterly

NPL Site Boundaries

Sources:

EPA's Environmental Photographic Interpretation Center (EPIC)
Telephone: 202-564-7333

EPA Region 1
Telephone 617-918-1143

EPA Region 6
Telephone: 214-655-6659

EPA Region 3
Telephone 215-814-5418

EPA Region 7
Telephone: 913-551-7247

EPA Region 4
Telephone 404-562-8033

EPA Region 8
Telephone: 303-312-6774

EPA Region 5
Telephone 312-886-6686

EPA Region 9
Telephone: 415-947-4246

EPA Region 10
Telephone 206-553-8665

Proposed NPL: Proposed National Priority List Sites

A site that has been proposed for listing on the National Priorities List through the issuance of a proposed rule in the Federal Register. EPA then accepts public comments on the site, responds to the comments, and places on the NPL those sites that continue to meet the requirements for listing.

Date of Government Version: 10/20/2021
Date Data Arrived at EDR: 11/05/2021
Date Made Active in Reports: 11/29/2021
Number of Days to Update: 24

Source: EPA
Telephone: N/A
Last EDR Contact: 02/03/2022
Next Scheduled EDR Contact: 04/11/2022
Data Release Frequency: Quarterly

NPL LIENS: Federal Superfund Liens

Federal Superfund Liens. Under the authority granted the USEPA by CERCLA of 1980, the USEPA has the authority to file liens against real property in order to recover remedial action expenditures or when the property owner received notification of potential liability. USEPA compiles a listing of filed notices of Superfund Liens.

Date of Government Version: 10/15/1991
Date Data Arrived at EDR: 02/02/1994
Date Made Active in Reports: 03/30/1994
Number of Days to Update: 56

Source: EPA
Telephone: 202-564-4267
Last EDR Contact: 08/15/2011
Next Scheduled EDR Contact: 11/28/2011
Data Release Frequency: No Update Planned

Lists of Federal Delisted NPL sites

Delisted NPL: National Priority List Deletions

The National Oil and Hazardous Substances Pollution Contingency Plan (NCP) establishes the criteria that the EPA uses to delete sites from the NPL. In accordance with 40 CFR 300.425.(e), sites may be deleted from the NPL where no further response is appropriate.

Date of Government Version: 10/20/2021
Date Data Arrived at EDR: 11/05/2021
Date Made Active in Reports: 11/29/2021
Number of Days to Update: 24

Source: EPA
Telephone: N/A
Last EDR Contact: 02/03/2022
Next Scheduled EDR Contact: 04/11/2022
Data Release Frequency: Quarterly

Lists of Federal sites subject to CERCLA removals and CERCLA orders

FEDERAL FACILITY: Federal Facility Site Information listing

A listing of National Priority List (NPL) and Base Realignment and Closure (BRAC) sites found in the Comprehensive Environmental Response, Compensation and Liability Information System (CERCLIS) Database where EPA Federal Facilities Restoration and Reuse Office is involved in cleanup activities.

Date of Government Version: 05/25/2021
Date Data Arrived at EDR: 06/24/2021
Date Made Active in Reports: 09/20/2021
Number of Days to Update: 88

Source: Environmental Protection Agency
Telephone: 703-603-8704
Last EDR Contact: 12/29/2021
Next Scheduled EDR Contact: 04/11/2022
Data Release Frequency: Varies

SEMS: Superfund Enterprise Management System

SEMS (Superfund Enterprise Management System) tracks hazardous waste sites, potentially hazardous waste sites, and remedial activities performed in support of EPA's Superfund Program across the United States. The list was formerly know as CERCLIS, renamed to SEMS by the EPA in 2015. The list contains data on potentially hazardous waste sites that have been reported to the USEPA by states, municipalities, private companies and private persons, pursuant to Section 103 of the Comprehensive Environmental Response, Compensation, and Liability Act (CERCLA). This dataset also contains sites which are either proposed to or on the National Priorities List (NPL) and the sites which are in the screening and assessment phase for possible inclusion on the NPL.

Date of Government Version: 10/20/2021
Date Data Arrived at EDR: 11/05/2021
Date Made Active in Reports: 11/29/2021
Number of Days to Update: 24

Source: EPA
Telephone: 800-424-9346
Last EDR Contact: 02/03/2022
Next Scheduled EDR Contact: 04/25/2022
Data Release Frequency: Quarterly

Lists of Federal CERCLA sites with NFRAP

SEMS-ARCHIVE: Superfund Enterprise Management System Archive

SEMS-ARCHIVE (Superfund Enterprise Management System Archive) tracks sites that have no further interest under the Federal Superfund Program based on available information. The list was formerly known as the CERCLIS-NFRAP, renamed to SEMS ARCHIVE by the EPA in 2015. EPA may perform a minimal level of assessment work at a site while it is archived if site conditions change and/or new information becomes available. Archived sites have been removed and archived from the inventory of SEMS sites. Archived status indicates that, to the best of EPA's knowledge, assessment at a site has been completed and that EPA has determined no further steps will be taken to list the site on the National Priorities List (NPL), unless information indicates this decision was not appropriate or other considerations require a recommendation for listing at a later time. The decision does not necessarily mean that there is no hazard associated with a given site; it only means that. based upon available information, the location is not judged to be potential NPL site.

Date of Government Version: 10/20/2021
Date Data Arrived at EDR: 11/05/2021
Date Made Active in Reports: 11/29/2021
Number of Days to Update: 24

Source: EPA
Telephone: 800-424-9346
Last EDR Contact: 02/03/2022
Next Scheduled EDR Contact: 04/25/2022
Data Release Frequency: Quarterly

Lists of Federal RCRA facilities undergoing Corrective Action

CORRACTS: Corrective Action Report

CORRACTS identifies hazardous waste handlers with RCRA corrective action activity.

Date of Government Version: 09/13/2021
Date Data Arrived at EDR: 09/15/2021
Date Made Active in Reports: 10/12/2021
Number of Days to Update: 27

Source: EPA
Telephone: 800-424-9346
Last EDR Contact: 12/17/2021
Next Scheduled EDR Contact: 04/04/2022
Data Release Frequency: Quarterly

Lists of Federal RCRA TSD facilities

RCRA-TSDF: RCRA - Treatment, Storage and Disposal

RCRAInfo is EPA's comprehensive information system, providing access to data supporting the Resource Conservation and Recovery Act (RCRA) of 1976 and the Hazardous and Solid Waste Amendments (HSWA) of 1984. The database includes selective information on sites which generate, transport, store, treat and/or dispose of hazardous waste as defined by the Resource Conservation and Recovery Act (RCRA). Transporters are individuals or entities that move hazardous waste from the generator offsite to a facility that can recycle, treat, store, or dispose of the waste. TSDFs treat, store, or dispose of the waste.

Date of Government Version: 09/13/2021
Date Data Arrived at EDR: 09/15/2021
Date Made Active in Reports: 10/12/2021
Number of Days to Update: 27

Source: Environmental Protection Agency
Telephone: (212) 637-3660
Last EDR Contact: 12/17/2021
Next Scheduled EDR Contact: 04/04/2022
Data Release Frequency: Quarterly

Lists of Federal RCRA generators

RCRA-LQG: RCRA - Large Quantity Generators

RCRAInfo is EPA's comprehensive information system, providing access to data supporting the Resource Conservation and Recovery Act (RCRA) of 1976 and the Hazardous and Solid Waste Amendments (HSWA) of 1984. The database includes selective information on sites which generate, transport, store, treat and/or dispose of hazardous waste as defined by the Resource Conservation and Recovery Act (RCRA). Large quantity generators (LQGs) generate over 1,000 kilograms (kg) of hazardous waste, or over 1 kg of acutely hazardous waste per month.

Date of Government Version: 09/13/2021
Date Data Arrived at EDR: 09/15/2021
Date Made Active in Reports: 10/12/2021
Number of Days to Update: 27

Source: Environmental Protection Agency
Telephone: (212) 637-3660
Last EDR Contact: 12/17/2021
Next Scheduled EDR Contact: 04/04/2022
Data Release Frequency: Quarterly

RCRA-SQG: RCRA - Small Quantity Generators

RCRAInfo is EPA's comprehensive information system, providing access to data supporting the Resource Conservation and Recovery Act (RCRA) of 1976 and the Hazardous and Solid Waste Amendments (HSWA) of 1984. The database includes selective information on sites which generate, transport, store, treat and/or dispose of hazardous waste as defined by the Resource Conservation and Recovery Act (RCRA). Small quantity generators (SQGs) generate between 100 kg and 1,000 kg of hazardous waste per month.

Date of Government Version: 09/13/2021
Date Data Arrived at EDR: 09/15/2021
Date Made Active in Reports: 10/12/2021
Number of Days to Update: 27

Source: Environmental Protection Agency
Telephone: (212) 637-3660
Last EDR Contact: 12/17/2021
Next Scheduled EDR Contact: 04/04/2022
Data Release Frequency: Quarterly

RCRA-VSQG: RCRA - Very Small Quantity Generators (Formerly Conditionally Exempt Small Quantity Generators)

RCRAInfo is EPA's comprehensive information system, providing access to data supporting the Resource Conservation and Recovery Act (RCRA) of 1976 and the Hazardous and Solid Waste Amendments (HSWA) of 1984. The database includes selective information on sites which generate, transport, store, treat and/or dispose of hazardous waste as defined by the Resource Conservation and Recovery Act (RCRA). Very small quantity generators (VSQGs) generate less than 100 kg of hazardous waste, or less than 1 kg of acutely hazardous waste per month.

Date of Government Version: 09/13/2021
Date Data Arrived at EDR: 09/15/2021
Date Made Active in Reports: 10/12/2021
Number of Days to Update: 27

Source: Environmental Protection Agency
Telephone: (212) 637-3660
Last EDR Contact: 12/17/2021
Next Scheduled EDR Contact: 04/04/2022
Data Release Frequency: Quarterly

Federal institutional controls / engineering controls registries

LUCIS: Land Use Control Information System

LUCIS contains records of land use control information pertaining to the former Navy Base Realignment and Closure properties.

Date of Government Version: 11/15/2021
Date Data Arrived at EDR: 11/16/2021
Date Made Active in Reports: 02/08/2022
Number of Days to Update: 84

Source: Department of the Navy
Telephone: 843-820-7326
Last EDR Contact: 02/07/2022
Next Scheduled EDR Contact: 05/23/2022
Data Release Frequency: Varies

US ENG CONTROLS: Engineering Controls Sites List

A listing of sites with engineering controls in place. Engineering controls include various forms of caps, building foundations, liners, and treatment methods to create pathway elimination for regulated substances to enter environmental media or effect human health.

Date of Government Version: 08/23/2021
Date Data Arrived at EDR: 08/23/2021
Date Made Active in Reports: 11/12/2021
Number of Days to Update: 81

Source: Environmental Protection Agency
Telephone: 703-603-0695
Last EDR Contact: 11/18/2021
Next Scheduled EDR Contact: 03/07/2022
Data Release Frequency: Varies

US INST CONTROLS: Institutional Controls Sites List

A listing of sites with institutional controls in place. Institutional controls include administrative measures, such as groundwater use restrictions, construction restrictions, property use restrictions, and post remediation care requirements intended to prevent exposure to contaminants remaining on site. Deed restrictions are generally required as part of the institutional controls.

Date of Government Version: 08/23/2021
Date Data Arrived at EDR: 08/23/2021
Date Made Active in Reports: 11/12/2021
Number of Days to Update: 81

Source: Environmental Protection Agency
Telephone: 703-603-0695
Last EDR Contact: 11/19/2021
Next Scheduled EDR Contact: 03/07/2022
Data Release Frequency: Varies

Federal ERNS list

ERNS: Emergency Response Notification System

Emergency Response Notification System. ERNS records and stores information on reported releases of oil and hazardous substances.

Date of Government Version: 09/13/2021
Date Data Arrived at EDR: 09/21/2021
Date Made Active in Reports: 12/15/2021
Number of Days to Update: 85

Source: National Response Center, United States Coast Guard
Telephone: 202-267-2180
Last EDR Contact: 12/16/2021
Next Scheduled EDR Contact: 04/04/2022
Data Release Frequency: Quarterly

Lists of state- and tribal hazardous waste facilities

SHWS: Inactive Hazardous Waste Disposal Sites in New York State

Referred to as the State Superfund Program, the Inactive Hazardous Waste Disposal Site Remedial Program is the cleanup program for inactive hazardous waste sites and now includes hazardous substance sites

Date of Government Version: 01/06/2022
Date Data Arrived at EDR: 01/06/2022
Date Made Active in Reports: 01/07/2022
Number of Days to Update: 1

Source: Department of Environmental Conservation
Telephone: 518-402-9622
Last EDR Contact: 02/08/2022
Next Scheduled EDR Contact: 05/23/2022
Data Release Frequency: Annually

Lists of state and tribal landfills and solid waste disposal facilities

SWF/LF: Facility Register

Solid Waste Facilities/Landfill Sites. SWF/LF type records typically contain an inventory of solid waste disposal facilities or landfills in a particular state. Depending on the state, these may be active or inactive facilities or open dumps that failed to meet RCRA Subtitle D Section 4004 criteria for solid waste landfills or disposal sites.

Date of Government Version: 09/30/2021
Date Data Arrived at EDR: 10/28/2021
Date Made Active in Reports: 11/29/2021
Number of Days to Update: 32

Source: Department of Environmental Conservation
Telephone: 518-402-8678
Last EDR Contact: 12/22/2021
Next Scheduled EDR Contact: 04/11/2022
Data Release Frequency: Quarterly

Lists of state and tribal leaking storage tanks

INDIAN LUST R6: Leaking Underground Storage Tanks on Indian Land

LUSTs on Indian land in New Mexico and Oklahoma.

Date of Government Version: 10/12/2021
Date Data Arrived at EDR: 11/15/2021
Date Made Active in Reports: 02/08/2022
Number of Days to Update: 85

Source: EPA Region 6
Telephone: 214-665-6597
Last EDR Contact: 01/18/2022
Next Scheduled EDR Contact: 05/02/2022
Data Release Frequency: Varies

INDIAN LUST R7: Leaking Underground Storage Tanks on Indian Land

LUSTs on Indian land in Iowa, Kansas, and Nebraska

Date of Government Version: 10/12/2021
Date Data Arrived at EDR: 11/15/2021
Date Made Active in Reports: 02/08/2022
Number of Days to Update: 85

Source: EPA Region 7
Telephone: 913-551-7003
Last EDR Contact: 01/18/2022
Next Scheduled EDR Contact: 05/02/2022
Data Release Frequency: Varies

INDIAN LUST R1: Leaking Underground Storage Tanks on Indian Land

A listing of leaking underground storage tank locations on Indian Land.

Date of Government Version: 04/28/2021
Date Data Arrived at EDR: 06/11/2021
Date Made Active in Reports: 09/07/2021
Number of Days to Update: 88
Source: EPA Region 1
Telephone: 617-918-1313
Last EDR Contact: 01/18/2022
Next Scheduled EDR Contact: 05/02/2022
Data Release Frequency: Varies

INDIAN LUST R10: Leaking Underground Storage Tanks on Indian Land
LUSTs on Indian land in Alaska, Idaho, Oregon and Washington.

Date of Government Version: 10/12/2021
Date Data Arrived at EDR: 11/15/2021
Date Made Active in Reports: 02/08/2022
Number of Days to Update: 85
Source: EPA Region 10
Telephone: 206-553-2857
Last EDR Contact: 01/18/2022
Next Scheduled EDR Contact: 05/02/2022
Data Release Frequency: Varies

INDIAN LUST R4: Leaking Underground Storage Tanks on Indian Land
LUSTs on Indian land in Florida, Mississippi and North Carolina.

Date of Government Version: 05/28/2021
Date Data Arrived at EDR: 06/22/2021
Date Made Active in Reports: 09/20/2021
Number of Days to Update: 90
Source: EPA Region 4
Telephone: 404-562-8677
Last EDR Contact: 01/18/2022
Next Scheduled EDR Contact: 05/02/2022
Data Release Frequency: Varies

INDIAN LUST R8: Leaking Underground Storage Tanks on Indian Land
LUSTs on Indian land in Colorado, Montana, North Dakota, South Dakota, Utah and Wyoming.

Date of Government Version: 10/12/2021
Date Data Arrived at EDR: 11/15/2021
Date Made Active in Reports: 02/08/2022
Number of Days to Update: 85
Source: EPA Region 8
Telephone: 303-312-6271
Last EDR Contact: 01/18/2022
Next Scheduled EDR Contact: 05/02/2022
Data Release Frequency: Varies

INDIAN LUST R5: Leaking Underground Storage Tanks on Indian Land
Leaking underground storage tanks located on Indian Land in Michigan, Minnesota and Wisconsin.

Date of Government Version: 10/12/2021
Date Data Arrived at EDR: 11/15/2021
Date Made Active in Reports: 02/08/2022
Number of Days to Update: 85
Source: EPA, Region 5
Telephone: 312-886-7439
Last EDR Contact: 01/18/2022
Next Scheduled EDR Contact: 05/02/2022
Data Release Frequency: Varies

INDIAN LUST R9: Leaking Underground Storage Tanks on Indian Land
LUSTs on Indian land in Arizona, California, New Mexico and Nevada

Date of Government Version: 10/12/2021
Date Data Arrived at EDR: 11/15/2021
Date Made Active in Reports: 02/08/2022
Number of Days to Update: 85
Source: Environmental Protection Agency
Telephone: 415-972-3372
Last EDR Contact: 01/18/2022
Next Scheduled EDR Contact: 05/02/2022
Data Release Frequency: Varies

LTANKS: Spills Information Database
Leaking Storage Tank Incident Reports. These records contain an inventory of reported leaking storage tank incidents reported from 4/1/86 through the most recent update. They can be either leaking underground storage tanks or leaking aboveground storage tanks. The causes of the incidents are tank test failures, tank failures or tank overfills.

Date of Government Version: 01/31/2022
Date Data Arrived at EDR: 01/31/2022
Date Made Active in Reports: 02/03/2022
Number of Days to Update: 3
Source: Department of Environmental Conservation
Telephone: 518-402-9549
Last EDR Contact: 01/31/2022
Next Scheduled EDR Contact: 05/23/2022
Data Release Frequency: Varies

HIST LTANKS: Listing of Leaking Storage Tanks

A listing of leaking underground and aboveground storage tanks. The causes of the incidents are tank test failures, tank failures or tank overfills. In 2002, the Department of Environmental Conservation stopped providing updates to its original Spills Information Database. This database includes fields that are no longer available from the NYDEC as of January 1, 2002. Current information may be found in the NY LTANKS database. Department of Environmental Conservation.

Date of Government Version: 01/01/2002
Date Data Arrived at EDR: 07/08/2005
Date Made Active in Reports: 07/14/2005
Number of Days to Update: 6

Source: Department of Environmental Conservation
Telephone: 518-402-9549
Last EDR Contact: 07/07/2005
Next Scheduled EDR Contact: N/A
Data Release Frequency: No Update Planned

Lists of state and tribal registered storage tanks

FEMA UST: Underground Storage Tank Listing

A listing of all FEMA owned underground storage tanks.

Date of Government Version: 10/14/2021
Date Data Arrived at EDR: 11/05/2021
Date Made Active in Reports: 02/01/2022
Number of Days to Update: 88

Source: FEMA
Telephone: 202-646-5797
Last EDR Contact: 02/07/2022
Next Scheduled EDR Contact: 04/18/2022
Data Release Frequency: Varies

UST: Petroleum Bulk Storage (PBS) Database

Facilities that have petroleum storage capacities in excess of 1,100 gallons and less than 400,000 gallons.

Date of Government Version: 09/20/2021
Date Data Arrived at EDR: 09/22/2021
Date Made Active in Reports: 12/13/2021
Number of Days to Update: 82

Source: Department of Environmental Conservation
Telephone: 518-402-9549
Last EDR Contact: 12/16/2021
Next Scheduled EDR Contact: 04/04/2022
Data Release Frequency: No Update Planned

CBS UST: Chemical Bulk Storage Database

Facilities that store regulated hazardous substances in underground tanks of any size

Date of Government Version: 01/01/2002
Date Data Arrived at EDR: 02/20/2002
Date Made Active in Reports: 03/22/2002
Number of Days to Update: 30

Source: NYSDEC
Telephone: 518-402-9549
Last EDR Contact: 10/24/2005
Next Scheduled EDR Contact: 01/23/2006
Data Release Frequency: No Update Planned

MOSF UST: Major Oil Storage Facilities Database

Facilities that may be onshore facilities or vessels, with petroleum storage capacities of 400,000 gallons or greater.

Date of Government Version: 01/01/2002
Date Data Arrived at EDR: 02/20/2002
Date Made Active in Reports: 03/22/2002
Number of Days to Update: 30

Source: NYSDEC
Telephone: 518-402-9549
Last EDR Contact: 07/25/2005
Next Scheduled EDR Contact: 10/24/2005
Data Release Frequency: No Update Planned

CBS: Chemical Bulk Storage Site Listing

These facilities store regulated hazardous substances in aboveground tanks with capacities of 185 gallons or greater, and/or in underground tanks of any size

Date of Government Version: 09/20/2021
Date Data Arrived at EDR: 09/22/2021
Date Made Active in Reports: 12/13/2021
Number of Days to Update: 82

Source: Department of Environmental Conservation
Telephone: 518-402-9549
Last EDR Contact: 12/16/2021
Next Scheduled EDR Contact: 04/04/2022
Data Release Frequency: Quarterly

MOSF: Major Oil Storage Facility Site Listing

These facilities may be onshore facilities or vessels, with petroleum storage capacities of 400,000 gallons or greater.

Date of Government Version: 09/20/2021
Date Data Arrived at EDR: 09/22/2021
Date Made Active in Reports: 12/13/2021
Number of Days to Update: 82

Source: Department of Environmental Conservation
Telephone: 518-402-9549
Last EDR Contact: 12/16/2021
Next Scheduled EDR Contact: 04/04/2022
Data Release Frequency: Quarterly

AST: Petroleum Bulk Storage

Registered Aboveground Storage Tanks.

Date of Government Version: 09/20/2021
Date Data Arrived at EDR: 09/22/2021
Date Made Active in Reports: 12/13/2021
Number of Days to Update: 82

Source: Department of Environmental Conservation
Telephone: 518-402-9549
Last EDR Contact: 12/16/2021
Next Scheduled EDR Contact: 04/04/2022
Data Release Frequency: No Update Planned

CBS AST: Chemical Bulk Storage Database

Facilities that store regulated hazardous substances in aboveground tanks with capacities of 185 gallons or greater, and/or in underground tanks of any size.

Date of Government Version: 01/01/2002
Date Data Arrived at EDR: 02/20/2002
Date Made Active in Reports: 03/22/2002
Number of Days to Update: 30

Source: NYSDEC
Telephone: 518-402-9549
Last EDR Contact: 07/25/2005
Next Scheduled EDR Contact: 10/24/2005
Data Release Frequency: No Update Planned

MOSF AST: Major Oil Storage Facilities Database

Facilities that may be onshore facilities or vessels, with petroleum storage capacities of 400,000 gallons or greater.

Date of Government Version: 01/01/2002
Date Data Arrived at EDR: 02/20/2002
Date Made Active in Reports: 03/22/2002
Number of Days to Update: 30

Source: NYSDEC
Telephone: 518-402-9549
Last EDR Contact: 07/25/2005
Next Scheduled EDR Contact: 10/24/2005
Data Release Frequency: No Update Planned

INDIAN UST R4: Underground Storage Tanks on Indian Land

The Indian Underground Storage Tank (UST) database provides information about underground storage tanks on Indian land in EPA Region 4 (Alabama, Florida, Georgia, Kentucky, Mississippi, North Carolina, South Carolina, Tennessee and Tribal Nations)

Date of Government Version: 05/28/2021
Date Data Arrived at EDR: 06/22/2021
Date Made Active in Reports: 09/20/2021
Number of Days to Update: 90

Source: EPA Region 4
Telephone: 404-562-9424
Last EDR Contact: 01/18/2022
Next Scheduled EDR Contact: 05/02/2022
Data Release Frequency: Varies

INDIAN UST R7: Underground Storage Tanks on Indian Land

The Indian Underground Storage Tank (UST) database provides information about underground storage tanks on Indian land in EPA Region 7 (Iowa, Kansas, Missouri, Nebraska, and 9 Tribal Nations).

Date of Government Version: 10/12/2021
Date Data Arrived at EDR: 11/15/2021
Date Made Active in Reports: 02/08/2022
Number of Days to Update: 85

Source: EPA Region 7
Telephone: 913-551-7003
Last EDR Contact: 01/18/2022
Next Scheduled EDR Contact: 05/02/2022
Data Release Frequency: Varies

INDIAN UST R10: Underground Storage Tanks on Indian Land

The Indian Underground Storage Tank (UST) database provides information about underground storage tanks on Indian land in EPA Region 10 (Alaska, Idaho, Oregon, Washington, and Tribal Nations).

Date of Government Version: 10/12/2021
Date Data Arrived at EDR: 11/15/2021
Date Made Active in Reports: 02/08/2022
Number of Days to Update: 85

Source: EPA Region 10
Telephone: 206-553-2857
Last EDR Contact: 01/18/2022
Next Scheduled EDR Contact: 05/02/2022
Data Release Frequency: Varies

INDIAN UST R6: Underground Storage Tanks on Indian Land

The Indian Underground Storage Tank (UST) database provides information about underground storage tanks on Indian land in EPA Region 6 (Louisiana, Arkansas, Oklahoma, New Mexico, Texas and 65 Tribes).

Date of Government Version: 10/12/2021
Date Data Arrived at EDR: 11/15/2021
Date Made Active in Reports: 02/08/2022
Number of Days to Update: 85

Source: EPA Region 6
Telephone: 214-665-7591
Last EDR Contact: 01/18/2022
Next Scheduled EDR Contact: 05/02/2022
Data Release Frequency: Varies

INDIAN UST R1: Underground Storage Tanks on Indian Land

The Indian Underground Storage Tank (UST) database provides information about underground storage tanks on Indian land in EPA Region 1 (Connecticut, Maine, Massachusetts, New Hampshire, Rhode Island, Vermont and ten Tribal Nations).

Date of Government Version: 10/14/2021
Date Data Arrived at EDR: 11/15/2021
Date Made Active in Reports: 02/08/2022
Number of Days to Update: 85

Source: EPA, Region 1
Telephone: 617-918-1313
Last EDR Contact: 01/18/2022
Next Scheduled EDR Contact: 05/02/2022
Data Release Frequency: Varies

INDIAN UST R9: Underground Storage Tanks on Indian Land

The Indian Underground Storage Tank (UST) database provides information about underground storage tanks on Indian land in EPA Region 9 (Arizona, California, Hawaii, Nevada, the Pacific Islands, and Tribal Nations).

Date of Government Version: 10/12/2021
Date Data Arrived at EDR: 11/15/2021
Date Made Active in Reports: 02/08/2022
Number of Days to Update: 85

Source: EPA Region 9
Telephone: 415-972-3368
Last EDR Contact: 01/18/2022
Next Scheduled EDR Contact: 05/02/2022
Data Release Frequency: Varies

INDIAN UST R8: Underground Storage Tanks on Indian Land

The Indian Underground Storage Tank (UST) database provides information about underground storage tanks on Indian land in EPA Region 8 (Colorado, Montana, North Dakota, South Dakota, Utah, Wyoming and 27 Tribal Nations).

Date of Government Version: 10/12/2021
Date Data Arrived at EDR: 11/15/2021
Date Made Active in Reports: 02/08/2022
Number of Days to Update: 85

Source: EPA Region 8
Telephone: 303-312-6137
Last EDR Contact: 01/18/2022
Next Scheduled EDR Contact: 05/02/2022
Data Release Frequency: Varies

INDIAN UST R5: Underground Storage Tanks on Indian Land

The Indian Underground Storage Tank (UST) database provides information about underground storage tanks on Indian land in EPA Region 5 (Michigan, Minnesota and Wisconsin and Tribal Nations).

Date of Government Version: 04/06/2021
Date Data Arrived at EDR: 06/11/2021
Date Made Active in Reports: 09/07/2021
Number of Days to Update: 88

Source: EPA Region 5
Telephone: 312-886-6136
Last EDR Contact: 02/09/2022
Next Scheduled EDR Contact: 05/02/2022
Data Release Frequency: Varies

TANKS: Storage Tank Faciliy Listing

This database contains records of facilities that are or have been regulated under Bulk Storage Program. Tank information for these facilities may not be releasable by the state agency.

Date of Government Version: 09/20/2021
Date Data Arrived at EDR: 09/22/2021
Date Made Active in Reports: 12/13/2021
Number of Days to Update: 82

Source: Department of Environmental Conservation
Telephone: 518-402-9543
Last EDR Contact: 12/16/2021
Next Scheduled EDR Contact: 04/04/2022
Data Release Frequency: Quarterly

State and tribal institutional control / engineering control registries

ENV RES DECL: Environmental Restrictive Declarations

The Environmental Restrictive Declarations (ERD) listed were recorded in connection with a zoning action against the noted Tax Blocks and Tax Lots, or portion thereof, and are available in the property records on file at the Office of the City Register for Bronx, Kings, New York and Queens counties or at the Richmond County Clerk's office. They contain environmental requirements with respect to hazardous materials, air quality and/or noise in accordance with Section 11-15 of this Resolution.

Date of Government Version: 08/26/2021
Date Data Arrived at EDR: 09/16/2021
Date Made Active in Reports: 12/06/2021
Number of Days to Update: 81

Source: New York City Department of City Planning
Telephone: 212-720-3300
Last EDR Contact: 12/13/2021
Next Scheduled EDR Contact: 03/28/2022
Data Release Frequency: Varies

RES DECL: Restrictive Declarations Listing

A restrictive declaration is a covenant running with the land which binds the present and future owners of the property. As a condition of certain special permits, the City Planning Commission may require an applicant to sign and record a restrictive declaration that places specified conditions on the future use and development of the property. Certain restrictive declarations are indicated by a D on zoning maps.

Date of Government Version: 08/26/2021
Date Data Arrived at EDR: 09/14/2021
Date Made Active in Reports: 12/03/2021
Number of Days to Update: 80

Source: NYC Department of City Planning
Telephone: 212-720-3401
Last EDR Contact: 12/13/2021
Next Scheduled EDR Contact: 03/28/2022
Data Release Frequency: Varies

ENG CONTROLS: Registry of Engineering Controls

Environmental Remediation sites that have engineering controls in place.

Date of Government Version: 01/06/2022
Date Data Arrived at EDR: 01/06/2022
Date Made Active in Reports: 01/07/2022
Number of Days to Update: 1

Source: Department of Environmental Conservation
Telephone: 518-402-9553
Last EDR Contact: 02/08/2022
Next Scheduled EDR Contact: 05/23/2022
Data Release Frequency: Quarterly

INST CONTROL: Registry of Institutional Controls

Environmental Remediation sites that have institutional controls in place.

Date of Government Version: 01/06/2022
Date Data Arrived at EDR: 01/06/2022
Date Made Active in Reports: 01/07/2022
Number of Days to Update: 1

Source: Department of Environmental Conservation
Telephone: 518-402-9553
Last EDR Contact: 02/08/2022
Next Scheduled EDR Contact: 05/23/2022
Data Release Frequency: Quarterly

Lists of state and tribal voluntary cleanup sites

INDIAN VCP R7: Voluntary Cleanup Priority Lisitng

A listing of voluntary cleanup priority sites located on Indian Land located in Region 7.

Date of Government Version: 03/20/2008
Date Data Arrived at EDR: 04/22/2008
Date Made Active in Reports: 05/19/2008
Number of Days to Update: 27

Source: EPA, Region 7
Telephone: 913-551-7365
Last EDR Contact: 07/08/2021
Next Scheduled EDR Contact: 07/20/2009
Data Release Frequency: Varies

VCP NYC: Voluntary Cleanup Program Listing NYC
New York City voluntary cleanup program sites.

Date of Government Version: 12/06/2021
Date Data Arrived at EDR: 12/08/2021
Date Made Active in Reports: 01/06/2022
Number of Days to Update: 29

Source: New York City Office of Environmental Protection
Telephone: 212-788-8841
Last EDR Contact: 12/08/2021
Next Scheduled EDR Contact: 03/21/2022
Data Release Frequency: Varies

INDIAN VCP R1: Voluntary Cleanup Priority Listing
A listing of voluntary cleanup priority sites located on Indian Land located in Region 1.

Date of Government Version: 07/27/2015
Date Data Arrived at EDR: 09/29/2015
Date Made Active in Reports: 02/18/2016
Number of Days to Update: 142

Source: EPA, Region 1
Telephone: 617-918-1102
Last EDR Contact: 12/14/2021
Next Scheduled EDR Contact: 04/04/2022
Data Release Frequency: Varies

VCP: Voluntary Cleanup Agreements
New York established its Voluntary Cleanup Program (VCP) to address the environmental, legal and financial barriers that often hinder the redevelopment and reuse of contaminated properties. The Voluntary Cleanup Program was developed to enhance private sector cleanup of brownfields by enabling parties to remediate sites using private rather than public funds and to reduce the development pressures on "greenfield" sites.

Date of Government Version: 01/06/2022
Date Data Arrived at EDR: 01/06/2022
Date Made Active in Reports: 01/07/2022
Number of Days to Update: 1

Source: Department of Environmental Conservation
Telephone: 518-402-9711
Last EDR Contact: 02/08/2022
Next Scheduled EDR Contact: 05/23/2022
Data Release Frequency: Semi-Annually

Lists of state and tribal brownfield sites

BROWNFIELDS: Brownfields Site List
A Brownfield is any real property where redevelopment or re-use may be complicated by the presence or potential presence of a hazardous waste, petroleum, pollutant, or contaminant.

Date of Government Version: 01/06/2022
Date Data Arrived at EDR: 01/06/2022
Date Made Active in Reports: 01/07/2022
Number of Days to Update: 1

Source: Department of Environmental Conservation
Telephone: 518-402-9764
Last EDR Contact: 02/08/2022
Next Scheduled EDR Contact: 05/23/2022
Data Release Frequency: Semi-Annually

ERP: Environmental Restoration Program Listing
In an effort to spur the cleanup and redevelopment of brownfields, New Yorkers approved a $200 million Environmental Restoration or Brownfields Fund as part of the $1.75 billion Clean Water/Clean Air Bond Act of 1996 (1996 Bond Act). Enhancements to the program were enacted on October 7, 2003. Under the Environmental Restoration Program, the State provides grants to municipalities to reimburse up to 90 percent of on-site eligible costs and 100% of off-site eligible costs for site investigation and remediation activities. Once remediated, the property may then be reused for commercial, industrial, residential or public use.

Date of Government Version: 01/06/2022
Date Data Arrived at EDR: 01/06/2022
Date Made Active in Reports: 01/07/2022
Number of Days to Update: 1

Source: Department of Environmental Conservation
Telephone: 518-402-9622
Last EDR Contact: 02/08/2022
Next Scheduled EDR Contact: 05/23/2022
Data Release Frequency: Quarterly

ADDITIONAL ENVIRONMENTAL RECORDS

Local Brownfield lists

US BROWNFIELDS: A Listing of Brownfields Sites

Brownfields are real property, the expansion, redevelopment, or reuse of which may be complicated by the presence or potential presence of a hazardous substance, pollutant, or contaminant. Cleaning up and reinvesting in these properties takes development pressures off of undeveloped, open land, and both improves and protects the environment. Assessment, Cleanup and Redevelopment Exchange System (ACRES) stores information reported by EPA Brownfields grant recipients on brownfields properties assessed or cleaned up with grant funding as well as information on Targeted Brownfields Assessments performed by EPA Regions. A listing of ACRES Brownfield sites is obtained from Cleanups in My Community. Cleanups in My Community provides information on Brownfields properties for which information is reported back to EPA, as well as areas served by Brownfields grant programs.

Date of Government Version: 06/10/2021
Date Data Arrived at EDR: 06/10/2021
Date Made Active in Reports: 08/17/2021
Number of Days to Update: 68

Source: Environmental Protection Agency
Telephone: 202-566-2777
Last EDR Contact: 12/08/2021
Next Scheduled EDR Contact: 03/28/2022
Data Release Frequency: Semi-Annually

Local Lists of Landfill / Solid Waste Disposal Sites

SWRCY: Registered Recycling Facility List

A listing of recycling facilities.

Date of Government Version: 09/30/2021
Date Data Arrived at EDR: 10/28/2021
Date Made Active in Reports: 11/29/2021
Number of Days to Update: 32

Source: Department of Environmental Conservation
Telephone: 518-402-8678
Last EDR Contact: 12/22/2021
Next Scheduled EDR Contact: 04/11/2022
Data Release Frequency: Quarterly

SWTIRE: Registered Waste Tire Storage & Facility List

A listing of facilities registered to accept waste tires.

Date of Government Version: 02/27/2018
Date Data Arrived at EDR: 04/06/2018
Date Made Active in Reports: 06/08/2018
Number of Days to Update: 63

Source: Department of Environmental Conservation
Telephone: 518-402-8694
Last EDR Contact: 12/02/2021
Next Scheduled EDR Contact: 03/21/2022
Data Release Frequency: No Update Planned

INDIAN ODI: Report on the Status of Open Dumps on Indian Lands

Location of open dumps on Indian land.

Date of Government Version: 12/31/1998
Date Data Arrived at EDR: 12/03/2007
Date Made Active in Reports: 01/24/2008
Number of Days to Update: 52

Source: Environmental Protection Agency
Telephone: 703-308-8245
Last EDR Contact: 01/24/2022
Next Scheduled EDR Contact: 05/09/2022
Data Release Frequency: Varies

DEBRIS REGION 9: Torres Martinez Reservation Illegal Dump Site Locations

A listing of illegal dump sites location on the Torres Martinez Indian Reservation located in eastern Riverside County and northern Imperial County, California.

Date of Government Version: 01/12/2009
Date Data Arrived at EDR: 05/07/2009
Date Made Active in Reports: 09/21/2009
Number of Days to Update: 137

Source: EPA, Region 9
Telephone: 415-947-4219
Last EDR Contact: 01/13/2022
Next Scheduled EDR Contact: 05/02/2022
Data Release Frequency: No Update Planned

ODI: Open Dump Inventory

An open dump is defined as a disposal facility that does not comply with one or more of the Part 257 or Part 258 Subtitle D Criteria.

Date of Government Version: 06/30/1985
Date Data Arrived at EDR: 08/09/2004
Date Made Active in Reports: 09/17/2004
Number of Days to Update: 39

Source: Environmental Protection Agency
Telephone: 800-424-9346
Last EDR Contact: 06/09/2004
Next Scheduled EDR Contact: N/A
Data Release Frequency: No Update Planned

IHS OPEN DUMPS: Open Dumps on Indian Land

A listing of all open dumps located on Indian Land in the United States.

Date of Government Version: 04/01/2014
Date Data Arrived at EDR: 08/06/2014
Date Made Active in Reports: 01/29/2015
Number of Days to Update: 176

Source: Department of Health & Human Serivces, Indian Health Service
Telephone: 301-443-1452
Last EDR Contact: 01/28/2022
Next Scheduled EDR Contact: 05/09/2022
Data Release Frequency: Varies

Local Lists of Hazardous waste / Contaminated Sites

US HIST CDL: National Clandestine Laboratory Register

A listing of clandestine drug lab locations that have been removed from the DEAs National Clandestine Laboratory Register.

Date of Government Version: 11/16/2021
Date Data Arrived at EDR: 11/18/2021
Date Made Active in Reports: 02/08/2022
Number of Days to Update: 82

Source: Drug Enforcement Administration
Telephone: 202-307-1000
Last EDR Contact: 11/16/2021
Next Scheduled EDR Contact: 03/07/2022
Data Release Frequency: No Update Planned

DEL SHWS: Delisted Registry Sites

A database listing of sites delisted from the Registry of Inactive Hazardous Waste Disposal Sites.

Date of Government Version: 01/06/2022
Date Data Arrived at EDR: 01/06/2022
Date Made Active in Reports: 01/07/2022
Number of Days to Update: 1

Source: Department of Environmental Conservation
Telephone: 518-402-9622
Last EDR Contact: 02/08/2022
Next Scheduled EDR Contact: 05/23/2022
Data Release Frequency: Quarterly

US CDL: Clandestine Drug Labs

A listing of clandestine drug lab locations. The U.S. Department of Justice ("the Department") provides this web site as a public service. It contains addresses of some locations where law enforcement agencies reported they found chemicals or other items that indicated the presence of either clandestine drug laboratories or dumpsites. In most cases, the source of the entries is not the Department, and the Department has not verified the entry and does not guarantee its accuracy. Members of the public must verify the accuracy of all entries by, for example, contacting local law enforcement and local health departments.

Date of Government Version: 11/16/2021
Date Data Arrived at EDR: 11/18/2021
Date Made Active in Reports: 02/08/2022
Number of Days to Update: 82

Source: Drug Enforcement Administration
Telephone: 202-307-1000
Last EDR Contact: 11/16/2021
Next Scheduled EDR Contact: 03/07/2022
Data Release Frequency: Quarterly

PFAS: PFAS Contamination Site Location Listing

DEC surveyed select businesses, fire departments, fire training centers, bulk storage facilities, airports, and Department of Defense (DoD) facilities. The responses to the survey have helped to determine if these entities used or stored materials containing PFOA/PFOS including AFFF and dispersants used in Teflon coating operations. The results of this survey will be updated periodically as additional responses are received..

Date of Government Version: 01/16/2019
Date Data Arrived at EDR: 05/08/2019
Date Made Active in Reports: 06/24/2019
Number of Days to Update: 47

Source: Department of Environmental Conservation
Telephone: 518-402-9020
Last EDR Contact: 02/01/2022
Next Scheduled EDR Contact: 05/16/2022
Data Release Frequency: Varies

Local Lists of Registered Storage Tanks

HIST UST: Historical Petroleum Bulk Storage Database
These facilities have petroleum storage capacities in excess of 1,100 gallons and less than 400,000 gallons. This database contains detailed information per site. It is no longer updated due to the sensitive nature of the information involved. See UST for more current data.

Date of Government Version: 01/01/2002
Date Data Arrived at EDR: 06/02/2006
Date Made Active in Reports: 07/20/2006
Number of Days to Update: 48
Source: Department of Environmental Conservation
Telephone: 518-402-9549
Last EDR Contact: 10/23/2006
Next Scheduled EDR Contact: 01/22/2007
Data Release Frequency: Varies

HIST AST: Historical Petroleum Bulk Storage Database
These facilities have petroleum storage capabilities in excess of 1,100 gallons and less than 400,000 gallons. This database contains detailed information per site. No longer updated due to the sensitive nature of the information involved. See AST for more current data.

Date of Government Version: 01/01/2002
Date Data Arrived at EDR: 06/02/2006
Date Made Active in Reports: 07/20/2006
Number of Days to Update: 48
Source: Department of Environmental Conservation
Telephone: 518-402-9549
Last EDR Contact: 10/23/2006
Next Scheduled EDR Contact: 01/22/2007
Data Release Frequency: No Update Planned

Local Land Records

LIENS: Spill Liens Information
Lien information from the Oil Spill Fund.

Date of Government Version: 11/01/2021
Date Data Arrived at EDR: 11/02/2021
Date Made Active in Reports: 01/24/2022
Number of Days to Update: 83
Source: Office of the State Comptroller
Telephone: 518-474-9034
Last EDR Contact: 01/31/2022
Next Scheduled EDR Contact: 05/16/2022
Data Release Frequency: Quarterly

LIENS 2: CERCLA Lien Information
A Federal CERCLA ('Superfund') lien can exist by operation of law at any site or property at which EPA has spent Superfund monies. These monies are spent to investigate and address releases and threatened releases of contamination. CERCLIS provides information as to the identity of these sites and properties.

Date of Government Version: 10/20/2021
Date Data Arrived at EDR: 11/05/2021
Date Made Active in Reports: 11/29/2021
Number of Days to Update: 24
Source: Environmental Protection Agency
Telephone: 202-564-6023
Last EDR Contact: 02/03/2022
Next Scheduled EDR Contact: 04/11/2022
Data Release Frequency: Semi-Annually

Records of Emergency Release Reports

HMIRS: Hazardous Materials Information Reporting System
Hazardous Materials Incident Report System. HMIRS contains hazardous material spill incidents reported to DOT.

Date of Government Version: 09/12/2021
Date Data Arrived at EDR: 09/13/2021
Date Made Active in Reports: 09/28/2021
Number of Days to Update: 15
Source: U.S. Department of Transportation
Telephone: 202-366-4555
Last EDR Contact: 12/16/2021
Next Scheduled EDR Contact: 04/04/2022
Data Release Frequency: Quarterly

SPILLS: Spills Information Database
Data collected on spills reported to NYSDEC as required by one or more of the following: Article 12 of the Navigation Law, 6 NYCRR Section 613.8 (from PBS regs), or 6 NYCRR Section 595.2 (from CBS regs). It includes spills active as of April 1, 1986, as well as spills occurring since this date.

Date of Government Version: 01/31/2022
Date Data Arrived at EDR: 01/31/2022
Date Made Active in Reports: 02/03/2022
Number of Days to Update: 3

Source: Department of Environmental Conservation
Telephone: 518-402-9549
Last EDR Contact: 01/31/2022
Next Scheduled EDR Contact: 05/23/2022
Data Release Frequency: Varies

HIST SPILLS: SPILLS Database

This database contains records of chemical and petroleum spill incidents. Under State law, petroleum and hazardous chemical spills that can impact the waters of the state must be reported by the spiller (and, in some cases, by anyone who has knowledge of the spills). In 2002, the Department of Environmental Conservation stopped providing updates to its original Spills Information Database. This database includes fields that are no longer available from the NYDEC as of January 1, 2002. Current information may be found in the NY SPILLS database. Department of Environmental Conservation.

Date of Government Version: 01/01/2002
Date Data Arrived at EDR: 07/08/2005
Date Made Active in Reports: 07/14/2005
Number of Days to Update: 6

Source: Department of Environmental Conservation
Telephone: 518-402-9549
Last EDR Contact: 07/07/2005
Next Scheduled EDR Contact: N/A
Data Release Frequency: No Update Planned

SPILLS 90: SPILLS90 data from FirstSearch

Spills 90 includes those spill and release records available exclusively from FirstSearch databases. Typically, they may include chemical, oil and/or hazardous substance spills recorded after 1990. Duplicate records that are already included in EDR incident and release records are not included in Spills 90.

Date of Government Version: 12/14/2012
Date Data Arrived at EDR: 01/03/2013
Date Made Active in Reports: 02/12/2013
Number of Days to Update: 40

Source: FirstSearch
Telephone: N/A
Last EDR Contact: 01/03/2013
Next Scheduled EDR Contact: N/A
Data Release Frequency: No Update Planned

SPILLS 80: SPILLS80 data from FirstSearch

Spills 80 includes those spill and release records available from FirstSearch databases prior to 1990. Typically, they may include chemical, oil and/or hazardous substance spills recorded before 1990. Duplicate records that are already included in EDR incident and release records are not included in Spills 80.

Date of Government Version: 11/02/2010
Date Data Arrived at EDR: 01/03/2013
Date Made Active in Reports: 03/07/2013
Number of Days to Update: 63

Source: FirstSearch
Telephone: N/A
Last EDR Contact: 01/03/2013
Next Scheduled EDR Contact: N/A
Data Release Frequency: No Update Planned

Other Ascertainable Records

RCRA NonGen / NLR: RCRA - Non Generators / No Longer Regulated

RCRAInfo is EPA's comprehensive information system, providing access to data supporting the Resource Conservation and Recovery Act (RCRA) of 1976 and the Hazardous and Solid Waste Amendments (HSWA) of 1984. The database includes selective information on sites which generate, transport, store, treat and/or dispose of hazardous waste as defined by the Resource Conservation and Recovery Act (RCRA). Non-Generators do not presently generate hazardous waste.

Date of Government Version: 09/13/2021
Date Data Arrived at EDR: 09/15/2021
Date Made Active in Reports: 10/12/2021
Number of Days to Update: 27

Source: Environmental Protection Agency
Telephone: (212) 637-3660
Last EDR Contact: 12/17/2021
Next Scheduled EDR Contact: 04/04/2022
Data Release Frequency: Quarterly

FUDS: Formerly Used Defense Sites

The listing includes locations of Formerly Used Defense Sites properties where the US Army Corps of Engineers is actively working or will take necessary cleanup actions.

Date of Government Version: 10/26/2021
Date Data Arrived at EDR: 11/16/2021
Date Made Active in Reports: 02/08/2022
Number of Days to Update: 84

Source: U.S. Army Corps of Engineers
Telephone: 202-528-4285
Last EDR Contact: 11/16/2021
Next Scheduled EDR Contact: 02/28/2022
Data Release Frequency: Varies

DOD: Department of Defense Sites

This data set consists of federally owned or administered lands, administered by the Department of Defense, that have any area equal to or greater than 640 acres of the United States, Puerto Rico, and the U.S. Virgin Islands.

Date of Government Version: 12/31/2005
Date Data Arrived at EDR: 11/10/2006
Date Made Active in Reports: 01/11/2007
Number of Days to Update: 62

Source: USGS
Telephone: 888-275-8747
Last EDR Contact: 01/14/2022
Next Scheduled EDR Contact: 04/25/2022
Data Release Frequency: Semi-Annually

FEDLAND: Federal and Indian Lands

Federally and Indian administrated lands of the United States. Lands included are administrated by: Army Corps of Engineers, Bureau of Reclamation, National Wild and Scenic River, National Wildlife Refuge, Public Domain Land, Wilderness, Wilderness Study Area, Wildlife Management Area, Bureau of Indian Affairs, Bureau of Land Management, Department of Justice, Forest Service, Fish and Wildlife Service, National Park Service.

Date of Government Version: 04/02/2018
Date Data Arrived at EDR: 04/11/2018
Date Made Active in Reports: 11/06/2019
Number of Days to Update: 574

Source: U.S. Geological Survey
Telephone: 888-275-8747
Last EDR Contact: 01/07/2022
Next Scheduled EDR Contact: 04/18/2022
Data Release Frequency: N/A

SCRD DRYCLEANERS: State Coalition for Remediation of Drycleaners Listing

The State Coalition for Remediation of Drycleaners was established in 1998, with support from the U.S. EPA Office of Superfund Remediation and Technology Innovation. It is comprised of representatives of states with established drycleaner remediation programs. Currently the member states are Alabama, Connecticut, Florida, Illinois, Kansas, Minnesota, Missouri, North Carolina, Oregon, South Carolina, Tennessee, Texas, and Wisconsin.

Date of Government Version: 01/01/2017
Date Data Arrived at EDR: 02/03/2017
Date Made Active in Reports: 04/07/2017
Number of Days to Update: 63

Source: Environmental Protection Agency
Telephone: 615-532-8599
Last EDR Contact: 02/08/2022
Next Scheduled EDR Contact: 05/23/2022
Data Release Frequency: Varies

US FIN ASSUR: Financial Assurance Information

All owners and operators of facilities that treat, store, or dispose of hazardous waste are required to provide proof that they will have sufficient funds to pay for the clean up, closure, and post-closure care of their facilities.

Date of Government Version: 09/13/2021
Date Data Arrived at EDR: 09/15/2021
Date Made Active in Reports: 09/28/2021
Number of Days to Update: 13

Source: Environmental Protection Agency
Telephone: 202-566-1917
Last EDR Contact: 12/17/2021
Next Scheduled EDR Contact: 04/04/2022
Data Release Frequency: Quarterly

EPA WATCH LIST: EPA WATCH LIST

EPA maintains a "Watch List" to facilitate dialogue between EPA, state and local environmental agencies on enforcement matters relating to facilities with alleged violations identified as either significant or high priority. Being on the Watch List does not mean that the facility has actually violated the law only that an investigation by EPA or a state or local environmental agency has led those organizations to allege that an unproven violation has in fact occurred. Being on the Watch List does not represent a higher level of concern regarding the alleged violations that were detected, but instead indicates cases requiring additional dialogue between EPA, state and local agencies - primarily because of the length of time the alleged violation has gone unaddressed or unresolved.

Date of Government Version: 08/30/2013
Date Data Arrived at EDR: 03/21/2014
Date Made Active in Reports: 06/17/2014
Number of Days to Update: 88

Source: Environmental Protection Agency
Telephone: 617-520-3000
Last EDR Contact: 02/01/2022
Next Scheduled EDR Contact: 05/16/2022
Data Release Frequency: Quarterly

2020 COR ACTION: 2020 Corrective Action Program List

The EPA has set ambitious goals for the RCRA Corrective Action program by creating the 2020 Corrective Action Universe. This RCRA cleanup baseline includes facilities expected to need corrective action. The 2020 universe contains a wide variety of sites. Some properties are heavily contaminated while others were contaminated but have since been cleaned up. Still others have not been fully investigated yet, and may require little or no remediation. Inclusion in the 2020 Universe does not necessarily imply failure on the part of a facility to meet its RCRA obligations.

Date of Government Version: 09/30/2017
Date Data Arrived at EDR: 05/08/2018
Date Made Active in Reports: 07/20/2018
Number of Days to Update: 73

Source: Environmental Protection Agency
Telephone: 703-308-4044
Last EDR Contact: 02/03/2022
Next Scheduled EDR Contact: 05/16/2022
Data Release Frequency: Varies

TSCA: Toxic Substances Control Act

Toxic Substances Control Act. TSCA identifies manufacturers and importers of chemical substances included on the TSCA Chemical Substance Inventory list. It includes data on the production volume of these substances by plant site.

Date of Government Version: 12/31/2016
Date Data Arrived at EDR: 06/17/2020
Date Made Active in Reports: 09/10/2020
Number of Days to Update: 85

Source: EPA
Telephone: 202-260-5521
Last EDR Contact: 12/17/2021
Next Scheduled EDR Contact: 03/28/2022
Data Release Frequency: Every 4 Years

TRIS: Toxic Chemical Release Inventory System

Toxic Release Inventory System. TRIS identifies facilities which release toxic chemicals to the air, water and land in reportable quantities under SARA Title III Section 313.

Date of Government Version: 12/31/2018
Date Data Arrived at EDR: 08/14/2020
Date Made Active in Reports: 11/04/2020
Number of Days to Update: 82

Source: EPA
Telephone: 202-566-0250
Last EDR Contact: 11/16/2021
Next Scheduled EDR Contact: 02/28/2022
Data Release Frequency: Annually

SSTS: Section 7 Tracking Systems

Section 7 of the Federal Insecticide, Fungicide and Rodenticide Act, as amended (92 Stat. 829) requires all registered pesticide-producing establishments to submit a report to the Environmental Protection Agency by March 1st each year. Each establishment must report the types and amounts of pesticides, active ingredients and devices being produced, and those having been produced and sold or distributed in the past year.

Date of Government Version: 10/18/2021
Date Data Arrived at EDR: 10/20/2021
Date Made Active in Reports: 01/10/2022
Number of Days to Update: 82

Source: EPA
Telephone: 202-564-4203
Last EDR Contact: 01/19/2022
Next Scheduled EDR Contact: 05/02/2022
Data Release Frequency: Annually

ROD: Records Of Decision

Record of Decision. ROD documents mandate a permanent remedy at an NPL (Superfund) site containing technical and health information to aid in the cleanup.

Date of Government Version: 10/20/2021
Date Data Arrived at EDR: 11/05/2021
Date Made Active in Reports: 11/29/2021
Number of Days to Update: 24

Source: EPA
Telephone: 703-416-0223
Last EDR Contact: 02/03/2022
Next Scheduled EDR Contact: 03/14/2022
Data Release Frequency: Annually

RMP: Risk Management Plans

When Congress passed the Clean Air Act Amendments of 1990, it required EPA to publish regulations and guidance for chemical accident prevention at facilities using extremely hazardous substances. The Risk Management Program Rule (RMP Rule) was written to implement Section 112(r) of these amendments. The rule, which built upon existing industry codes and standards, requires companies of all sizes that use certain flammable and toxic substances to develop a Risk Management Program, which includes a(n): Hazard assessment that details the potential effects of an accidental release, an accident history of the last five years, and an evaluation of worst-case and alternative accidental releases; Prevention program that includes safety precautions and maintenance, monitoring, and employee training measures; and Emergency response program that spells out emergency health care, employee training measures and procedures for informing the public and response agencies (e.g the fire department) should an accident occur.

Date of Government Version: 10/20/2021
Date Data Arrived at EDR: 11/05/2021
Date Made Active in Reports: 11/12/2021
Number of Days to Update: 7

Source: Environmental Protection Agency
Telephone: 202-564-8600
Last EDR Contact: 01/18/2022
Next Scheduled EDR Contact: 05/02/2022
Data Release Frequency: Varies

RAATS: RCRA Administrative Action Tracking System

RCRA Administration Action Tracking System. RAATS contains records based on enforcement actions issued under RCRA pertaining to major violators and includes administrative and civil actions brought by the EPA. For administration actions after September 30, 1995, data entry in the RAATS database was discontinued. EPA will retain a copy of the database for historical records. It was necessary to terminate RAATS because a decrease in agency resources made it impossible to continue to update the information contained in the database.

Date of Government Version: 04/17/1995
Date Data Arrived at EDR: 07/03/1995
Date Made Active in Reports: 08/07/1995
Number of Days to Update: 35

Source: EPA
Telephone: 202-564-4104
Last EDR Contact: 06/02/2008
Next Scheduled EDR Contact: 09/01/2008
Data Release Frequency: No Update Planned

PRP: Potentially Responsible Parties

A listing of verified Potentially Responsible Parties

Date of Government Version: 10/20/2021
Date Data Arrived at EDR: 11/05/2021
Date Made Active in Reports: 12/15/2021
Number of Days to Update: 40

Source: EPA
Telephone: 202-564-6023
Last EDR Contact: 02/03/2022
Next Scheduled EDR Contact: 05/16/2022
Data Release Frequency: Quarterly

PADS: PCB Activity Database System

PCB Activity Database. PADS Identifies generators, transporters, commercial storers and/or brokers and disposers of PCB's who are required to notify the EPA of such activities.

Date of Government Version: 11/19/2020
Date Data Arrived at EDR: 01/08/2021
Date Made Active in Reports: 03/22/2021
Number of Days to Update: 73

Source: EPA
Telephone: 202-566-0500
Last EDR Contact: 01/07/2022
Next Scheduled EDR Contact: 04/18/2022
Data Release Frequency: Annually

ICIS: Integrated Compliance Information System

The Integrated Compliance Information System (ICIS) supports the information needs of the national enforcement and compliance program as well as the unique needs of the National Pollutant Discharge Elimination System (NPDES) program.

Date of Government Version: 11/18/2016
Date Data Arrived at EDR: 11/23/2016
Date Made Active in Reports: 02/10/2017
Number of Days to Update: 79

Source: Environmental Protection Agency
Telephone: 202-564-2501
Last EDR Contact: 12/29/2021
Next Scheduled EDR Contact: 04/18/2022
Data Release Frequency: Quarterly

GOVERNMENT RECORDS SEARCHED / DATA CURRENCY TRACKING

FTTS: FIFRA/ TSCA Tracking System - FIFRA (Federal Insecticide, Fungicide, & Rodenticide Act)/TSCA (Toxic Substances Control Act)
FTTS tracks administrative cases and pesticide enforcement actions and compliance activities related to FIFRA, TSCA and EPCRA (Emergency Planning and Community Right-to-Know Act). To maintain currency, EDR contacts the Agency on a quarterly basis.

Date of Government Version: 04/09/2009
Date Data Arrived at EDR: 04/16/2009
Date Made Active in Reports: 05/11/2009
Number of Days to Update: 25
Source: EPA/Office of Prevention, Pesticides and Toxic Substances
Telephone: 202-566-1667
Last EDR Contact: 08/18/2017
Next Scheduled EDR Contact: 12/04/2017
Data Release Frequency: No Update Planned

FTTS INSP: FIFRA/ TSCA Tracking System - FIFRA (Federal Insecticide, Fungicide, & Rodenticide Act)/TSCA (Toxic Substances Control Act)
A listing of FIFRA/TSCA Tracking System (FTTS) inspections and enforcements.

Date of Government Version: 04/09/2009
Date Data Arrived at EDR: 04/16/2009
Date Made Active in Reports: 05/11/2009
Number of Days to Update: 25
Source: EPA
Telephone: 202-566-1667
Last EDR Contact: 08/18/2017
Next Scheduled EDR Contact: 12/04/2017
Data Release Frequency: No Update Planned

MLTS: Material Licensing Tracking System
MLTS is maintained by the Nuclear Regulatory Commission and contains a list of approximately 8,100 sites which possess or use radioactive materials and which are subject to NRC licensing requirements. To maintain currency, EDR contacts the Agency on a quarterly basis.

Date of Government Version: 07/29/2021
Date Data Arrived at EDR: 08/24/2021
Date Made Active in Reports: 11/19/2021
Number of Days to Update: 87
Source: Nuclear Regulatory Commission
Telephone: 301-415-7169
Last EDR Contact: 01/18/2022
Next Scheduled EDR Contact: 05/02/2022
Data Release Frequency: Quarterly

COAL ASH DOE: Steam-Electric Plant Operation Data
A listing of power plants that store ash in surface ponds.

Date of Government Version: 12/31/2019
Date Data Arrived at EDR: 12/01/2020
Date Made Active in Reports: 02/09/2021
Number of Days to Update: 70
Source: Department of Energy
Telephone: 202-586-8719
Last EDR Contact: 11/30/2021
Next Scheduled EDR Contact: 03/14/2022
Data Release Frequency: Varies

COAL ASH EPA: Coal Combustion Residues Surface Impoundments List
A listing of coal combustion residues surface impoundments with high hazard potential ratings.

Date of Government Version: 01/12/2017
Date Data Arrived at EDR: 03/05/2019
Date Made Active in Reports: 11/11/2019
Number of Days to Update: 251
Source: Environmental Protection Agency
Telephone: N/A
Last EDR Contact: 12/02/2021
Next Scheduled EDR Contact: 03/14/2022
Data Release Frequency: Varies

PCB TRANSFORMER: PCB Transformer Registration Database
The database of PCB transformer registrations that includes all PCB registration submittals.

Date of Government Version: 09/13/2019
Date Data Arrived at EDR: 11/06/2019
Date Made Active in Reports: 02/10/2020
Number of Days to Update: 96
Source: Environmental Protection Agency
Telephone: 202-566-0517
Last EDR Contact: 02/04/2022
Next Scheduled EDR Contact: 05/16/2022
Data Release Frequency: Varies

RADINFO: Radiation Information Database
The Radiation Information Database (RADINFO) contains information about facilities that are regulated by U.S. Environmental Protection Agency (EPA) regulations for radiation and radioactivity.

Date of Government Version: 07/01/2019
Date Data Arrived at EDR: 07/01/2019
Date Made Active in Reports: 09/23/2019
Number of Days to Update: 84

Source: Environmental Protection Agency
Telephone: 202-343-9775
Last EDR Contact: 12/27/2021
Next Scheduled EDR Contact: 04/11/2022
Data Release Frequency: Quarterly

HIST FTTS: FIFRA/TSCA Tracking System Administrative Case Listing

A complete administrative case listing from the FIFRA/TSCA Tracking System (FTTS) for all ten EPA regions. The information was obtained from the National Compliance Database (NCDB). NCDB supports the implementation of FIFRA (Federal Insecticide, Fungicide, and Rodenticide Act) and TSCA (Toxic Substances Control Act). Some EPA regions are now closing out records. Because of that, and the fact that some EPA regions are not providing EPA Headquarters with updated records, it was decided to create a HIST FTTS database. It included records that may not be included in the newer FTTS database updates. This database is no longer updated.

Date of Government Version: 10/19/2006
Date Data Arrived at EDR: 03/01/2007
Date Made Active in Reports: 04/10/2007
Number of Days to Update: 40

Source: Environmental Protection Agency
Telephone: 202-564-2501
Last EDR Contact: 12/17/2007
Next Scheduled EDR Contact: 03/17/2008
Data Release Frequency: No Update Planned

HIST FTTS INSP: FIFRA/TSCA Tracking System Inspection & Enforcement Case Listing

A complete inspection and enforcement case listing from the FIFRA/TSCA Tracking System (FTTS) for all ten EPA regions. The information was obtained from the National Compliance Database (NCDB). NCDB supports the implementation of FIFRA (Federal Insecticide, Fungicide, and Rodenticide Act) and TSCA (Toxic Substances Control Act). Some EPA regions are now closing out records. Because of that, and the fact that some EPA regions are not providing EPA Headquarters with updated records, it was decided to create a HIST FTTS database. It included records that may not be included in the newer FTTS database updates. This database is no longer updated.

Date of Government Version: 10/19/2006
Date Data Arrived at EDR: 03/01/2007
Date Made Active in Reports: 04/10/2007
Number of Days to Update: 40

Source: Environmental Protection Agency
Telephone: 202-564-2501
Last EDR Contact: 12/17/2008
Next Scheduled EDR Contact: 03/17/2008
Data Release Frequency: No Update Planned

DOT OPS: Incident and Accident Data

Department of Transporation, Office of Pipeline Safety Incident and Accident data.

Date of Government Version: 01/02/2020
Date Data Arrived at EDR: 01/28/2020
Date Made Active in Reports: 04/17/2020
Number of Days to Update: 80

Source: Department of Transporation, Office of Pipeline Safety
Telephone: 202-366-4595
Last EDR Contact: 01/24/2022
Next Scheduled EDR Contact: 05/08/2022
Data Release Frequency: Quarterly

CONSENT: Superfund (CERCLA) Consent Decrees

Major legal settlements that establish responsibility and standards for cleanup at NPL (Superfund) sites. Released periodically by United States District Courts after settlement by parties to litigation matters.

Date of Government Version: 09/30/2021
Date Data Arrived at EDR: 10/13/2021
Date Made Active in Reports: 01/10/2022
Number of Days to Update: 89

Source: Department of Justice, Consent Decree Library
Telephone: Varies
Last EDR Contact: 01/03/2022
Next Scheduled EDR Contact: 04/18/2022
Data Release Frequency: Varies

BRS: Biennial Reporting System

The Biennial Reporting System is a national system administered by the EPA that collects data on the generation and management of hazardous waste. BRS captures detailed data from two groups: Large Quantity Generators (LQG) and Treatment, Storage, and Disposal Facilities.

Date of Government Version: 12/31/2019
Date Data Arrived at EDR: 09/15/2021
Date Made Active in Reports: 12/14/2021
Number of Days to Update: 90

Source: EPA/NTIS
Telephone: 800-424-9346
Last EDR Contact: 12/17/2021
Next Scheduled EDR Contact: 04/04/2022
Data Release Frequency: Biennially

INDIAN RESERV: Indian Reservations

This map layer portrays Indian administered lands of the United States that have any area equal to or greater than 640 acres.

Date of Government Version: 12/31/2014
Date Data Arrived at EDR: 07/14/2015
Date Made Active in Reports: 01/10/2017
Number of Days to Update: 546

Source: USGS
Telephone: 202-208-3710
Last EDR Contact: 01/04/2022
Next Scheduled EDR Contact: 04/18/2022
Data Release Frequency: Semi-Annually

FUSRAP: Formerly Utilized Sites Remedial Action Program

DOE established the Formerly Utilized Sites Remedial Action Program (FUSRAP) in 1974 to remediate sites where radioactive contamination remained from Manhattan Project and early U.S. Atomic Energy Commission (AEC) operations.

Date of Government Version: 07/26/2021
Date Data Arrived at EDR: 07/27/2021
Date Made Active in Reports: 10/22/2021
Number of Days to Update: 87

Source: Department of Energy
Telephone: 202-586-3559
Last EDR Contact: 01/31/2022
Next Scheduled EDR Contact: 05/16/2022
Data Release Frequency: Varies

UMTRA: Uranium Mill Tailings Sites

Uranium ore was mined by private companies for federal government use in national defense programs. When the mills shut down, large piles of the sand-like material (mill tailings) remain after uranium has been extracted from the ore. Levels of human exposure to radioactive materials from the piles are low; however, in some cases tailings were used as construction materials before the potential health hazards of the tailings were recognized.

Date of Government Version: 08/30/2019
Date Data Arrived at EDR: 11/15/2019
Date Made Active in Reports: 01/28/2020
Number of Days to Update: 74

Source: Department of Energy
Telephone: 505-845-0011
Last EDR Contact: 12/09/2021
Next Scheduled EDR Contact: 02/28/2022
Data Release Frequency: Varies

LEAD SMELTER 1: Lead Smelter Sites

A listing of former lead smelter site locations.

Date of Government Version: 10/20/2021
Date Data Arrived at EDR: 11/05/2021
Date Made Active in Reports: 11/29/2021
Number of Days to Update: 24

Source: Environmental Protection Agency
Telephone: 703-603-8787
Last EDR Contact: 05/03/2022
Next Scheduled EDR Contact: 04/11/2022
Data Release Frequency: Varies

LEAD SMELTER 2: Lead Smelter Sites

A list of several hundred sites in the U.S. where secondary lead smelting was done from 1931and 1964. These sites may pose a threat to public health through ingestion or inhalation of contaminated soil or dust

Date of Government Version: 04/05/2001
Date Data Arrived at EDR: 10/27/2010
Date Made Active in Reports: 12/02/2010
Number of Days to Update: 36

Source: American Journal of Public Health
Telephone: 703-305-6451
Last EDR Contact: 12/02/2009
Next Scheduled EDR Contact: N/A
Data Release Frequency: No Update Planned

US AIRS (AFS): Aerometric Information Retrieval System Facility Subsystem (AFS)

The database is a sub-system of Aerometric Information Retrieval System (AIRS). AFS contains compliance data on air pollution point sources regulated by the U.S. EPA and/or state and local air regulatory agencies. This information comes from source reports by various stationary sources of air pollution, such as electric power plants, steel mills, factories, and universities, and provides information about the air pollutants they produce. Action, air program, air program pollutant, and general level plant data. It is used to track emissions and compliance data from industrial plants.

Date of Government Version: 10/12/2016
Date Data Arrived at EDR: 10/26/2016
Date Made Active in Reports: 02/03/2017
Number of Days to Update: 100

Source: EPA
Telephone: 202-564-2496
Last EDR Contact: 09/26/2017
Next Scheduled EDR Contact: 01/08/2018
Data Release Frequency: Annually

US AIRS MINOR: Air Facility System Data
A listing of minor source facilities.

Date of Government Version: 10/12/2016
Date Data Arrived at EDR: 10/26/2016
Date Made Active in Reports: 02/03/2017
Number of Days to Update: 100

Source: EPA
Telephone: 202-564-2496
Last EDR Contact: 09/26/2017
Next Scheduled EDR Contact: 01/08/2018
Data Release Frequency: Annually

MINES VIOLATIONS: MSHA Violation Assessment Data
Mines violation and assessment information. Department of Labor, Mine Safety & Health Administration.

Date of Government Version: 06/30/2021
Date Data Arrived at EDR: 07/01/2021
Date Made Active in Reports: 09/28/2021
Number of Days to Update: 89

Source: DOL, Mine Safety & Health Admi
Telephone: 202-693-9424
Last EDR Contact: 12/20/2021
Next Scheduled EDR Contact: 03/14/2022
Data Release Frequency: Quarterly

US MINES: Mines Master Index File
Contains all mine identification numbers issued for mines active or opened since 1971. The data also includes violation information.

Date of Government Version: 08/09/2021
Date Data Arrived at EDR: 08/24/2021
Date Made Active in Reports: 11/19/2021
Number of Days to Update: 87

Source: Department of Labor, Mine Safety and Health Administration
Telephone: 303-231-5959
Last EDR Contact: 11/22/2021
Next Scheduled EDR Contact: 03/07/2022
Data Release Frequency: Semi-Annually

US MINES 2: Ferrous and Nonferrous Metal Mines Database Listing
This map layer includes ferrous (ferrous metal mines are facilities that extract ferrous metals, such as iron ore or molybdenum) and nonferrous (Nonferrous metal mines are facilities that extract nonferrous metals, such as gold, silver, copper, zinc, and lead) metal mines in the United States.

Date of Government Version: 05/06/2020
Date Data Arrived at EDR: 05/27/2020
Date Made Active in Reports: 08/13/2020
Number of Days to Update: 78

Source: USGS
Telephone: 703-648-7709
Last EDR Contact: 11/22/2021
Next Scheduled EDR Contact: 03/07/2022
Data Release Frequency: Varies

US MINES 3: Active Mines & Mineral Plants Database Listing
Active Mines and Mineral Processing Plant operations for commodities monitored by the Minerals Information Team of the USGS.

Date of Government Version: 04/14/2011
Date Data Arrived at EDR: 06/08/2011
Date Made Active in Reports: 09/13/2011
Number of Days to Update: 97

Source: USGS
Telephone: 703-648-7709
Last EDR Contact: 11/22/2021
Next Scheduled EDR Contact: 03/07/2022
Data Release Frequency: Varies

ABANDONED MINES: Abandoned Mines
An inventory of land and water impacted by past mining (primarily coal mining) is maintained by OSMRE to provide information needed to implement the Surface Mining Control and Reclamation Act of 1977 (SMCRA). The inventory contains information on the location, type, and extent of AML impacts, as well as, information on the cost associated with the reclamation of those problems. The inventory is based upon field surveys by State, Tribal, and OSMRE program officials. It is dynamic to the extent that it is modified as new problems are identified and existing problems are reclaimed.

Date of Government Version: 09/14/2021
Date Data Arrived at EDR: 09/15/2021
Date Made Active in Reports: 12/15/2021
Number of Days to Update: 91

Source: Department of Interior
Telephone: 202-208-2609
Last EDR Contact: 12/14/2021
Next Scheduled EDR Contact: 03/21/2022
Data Release Frequency: Quarterly

FINDS: Facility Index System/Facility Registry System

Facility Index System. FINDS contains both facility information and 'pointers' to other sources that contain more detail. EDR includes the following FINDS databases in this report: PCS (Permit Compliance System), AIRS (Aerometric Information Retrieval System), DOCKET (Enforcement Docket used to manage and track information on civil judicial enforcement cases for all environmental statutes), FURS (Federal Underground Injection Control), C-DOCKET (Criminal Docket System used to track criminal enforcement actions for all environmental statutes), FFIS (Federal Facilities Information System), STATE (State Environmental Laws and Statutes), and PADS (PCB Activity Data System).

Date of Government Version: 05/05/2021
Date Data Arrived at EDR: 05/18/2021
Date Made Active in Reports: 08/17/2021
Number of Days to Update: 91

Source: EPA
Telephone: (212) 637-3000
Last EDR Contact: 11/22/2021
Next Scheduled EDR Contact: 03/14/2022
Data Release Frequency: Quarterly

ECHO: Enforcement & Compliance History Information

ECHO provides integrated compliance and enforcement information for about 800,000 regulated facilities nationwide.

Date of Government Version: 01/01/2022
Date Data Arrived at EDR: 01/04/2022
Date Made Active in Reports: 01/10/2022
Number of Days to Update: 6

Source: Environmental Protection Agency
Telephone: 202-564-2280
Last EDR Contact: 01/04/2022
Next Scheduled EDR Contact: 04/18/2022
Data Release Frequency: Quarterly

UXO: Unexploded Ordnance Sites

A listing of unexploded ordnance site locations

Date of Government Version: 12/31/2018
Date Data Arrived at EDR: 07/02/2020
Date Made Active in Reports: 09/17/2020
Number of Days to Update: 77

Source: Department of Defense
Telephone: 703-704-1564
Last EDR Contact: 01/11/2022
Next Scheduled EDR Contact: 04/25/2022
Data Release Frequency: Varies

DOCKET HWC: Hazardous Waste Compliance Docket Listing

A complete list of the Federal Agency Hazardous Waste Compliance Docket Facilities.

Date of Government Version: 05/06/2021
Date Data Arrived at EDR: 05/21/2021
Date Made Active in Reports: 08/11/2021
Number of Days to Update: 82

Source: Environmental Protection Agency
Telephone: 202-564-0527
Last EDR Contact: 11/23/2021
Next Scheduled EDR Contact: 03/07/2022
Data Release Frequency: Varies

FUELS PROGRAM: EPA Fuels Program Registered Listing

This listing includes facilities that are registered under the Part 80 (Code of Federal Regulations) EPA Fuels Programs. All companies now are required to submit new and updated registrations.

Date of Government Version: 11/15/2021
Date Data Arrived at EDR: 11/15/2021
Date Made Active in Reports: 02/01/2022
Number of Days to Update: 78

Source: EPA
Telephone: 800-385-6164
Last EDR Contact: 11/15/2021
Next Scheduled EDR Contact: 02/28/2022
Data Release Frequency: Quarterly

AIRS: Air Emissions Data

Point source emissions inventory data.

Date of Government Version: 01/31/2022
Date Data Arrived at EDR: 02/01/2022
Date Made Active in Reports: 02/10/2022
Number of Days to Update: 9

Source: Department of Environmental Conservation
Telephone: 518-402-8452
Last EDR Contact: 01/18/2022
Next Scheduled EDR Contact: 05/02/2022
Data Release Frequency: Annually

COAL ASH: Coal Ash Disposal Site Listing
A listing of coal ash disposal site locations.

Date of Government Version: 09/29/2021
Date Data Arrived at EDR: 09/30/2021
Date Made Active in Reports: 12/23/2021
Number of Days to Update: 84

Source: Department of Environmental Conservation
Telephone: 518-402-8660
Last EDR Contact: 12/20/2021
Next Scheduled EDR Contact: 04/11/2022
Data Release Frequency: Quarterly

DRYCLEANERS: Registered Drycleaners
A listing of all registered drycleaning facilities.

Date of Government Version: 09/02/2021
Date Data Arrived at EDR: 09/02/2021
Date Made Active in Reports: 11/23/2021
Number of Days to Update: 82

Source: Department of Environmental Conservation
Telephone: 518-402-8403
Last EDR Contact: 12/02/2021
Next Scheduled EDR Contact: 03/21/2022
Data Release Frequency: Annually

E DESIGNATION: E DESIGNATION SITE LISTING
The (E (Environmental)) designation would ensure that sampling and remediation take place on the subject properties, and would avoid any significant impacts related to hazardous materials at these locations. The (E) designations would require that the fee owner of the sites conduct a testing and sampling protocol, and remediation where appropriate, to the satisfaction of the NYCDEP before the issuance of a building permit by the Department of Buildings pursuant to the provisions of Section 11-15 of the Zoning Resolution (Environmental Requirements). The (E) designations also include a mandatory construction-related health and safety plan which must be approved by NYCDEP.

Date of Government Version: 12/13/2021
Date Data Arrived at EDR: 12/17/2021
Date Made Active in Reports: 12/30/2021
Number of Days to Update: 13

Source: New York City Department of City Planning
Telephone: 718-595-6658
Last EDR Contact: 12/13/2021
Next Scheduled EDR Contact: 03/28/2022
Data Release Frequency: Semi-Annually

Financial Assurance 1: Financial Assurance Information Listing
Financial assurance information.

Date of Government Version: 10/01/2021
Date Data Arrived at EDR: 10/01/2021
Date Made Active in Reports: 12/21/2021
Number of Days to Update: 81

Source: Department of Environmental Conservation
Telephone: 518-402-8660
Last EDR Contact: 12/20/2021
Next Scheduled EDR Contact: 04/11/2022
Data Release Frequency: Quarterly

Financial Assurance 2: Financial Assurance Information Listing
A listing of financial assurance information for hazardous waste facilities. Financial assurance is intended to ensure that resources are available to pay for the cost of closure, post-closure care, and corrective measures if the owner or operator of a regulated facility is unable or unwilling to pay.

Date of Government Version: 06/11/2020
Date Data Arrived at EDR: 06/16/2020
Date Made Active in Reports: 09/02/2020
Number of Days to Update: 78

Source: Department of Environmental Conservation
Telephone: 518-402-8712
Last EDR Contact: 12/02/2021
Next Scheduled EDR Contact: 03/21/2022
Data Release Frequency: Varies

HSWDS: Hazardous Substance Waste Disposal Site Inventory
The list includes any known or suspected hazardous substance waste disposal sites. Also included are sites delisted from the Registry of Inactive Hazardous Waste Disposal Sites and non-Registry sites that U.S. EPA Preliminary Assessment (PA) reports or Site Investigation (SI) reports were prepared. Hazardous Substance Waste Disposal Sites are eligible to be Superfund sites now that the New York State Superfund has been refinanced and changed. This means that the study inventory has served its purpose and will no longer be maintained as a separate entity. The last version of the study inventory is frozen in time. The sites on the study will not automatically be made Superfund sites, rather each site will be further evaluated for listing on the Registry. So overtime they will be added to the registry or not.

Date of Government Version: 01/01/2003
Date Data Arrived at EDR: 10/20/2006
Date Made Active in Reports: 11/30/2006
Number of Days to Update: 41

Source: Department of Environmental Conservation
Telephone: 518-402-9564
Last EDR Contact: 05/26/2009
Next Scheduled EDR Contact: 08/24/2009
Data Release Frequency: No Update Planned

NY MANIFEST: Facility and Manifest Data

Manifest is a document that lists and tracks hazardous waste from the generator through transporters to a TSD facility.

Date of Government Version: 01/01/2019
Date Data Arrived at EDR: 10/29/2021
Date Made Active in Reports: 01/19/2022
Number of Days to Update: 82

Source: Department of Environmental Conservation
Telephone: 518-402-8651
Last EDR Contact: 01/28/2022
Next Scheduled EDR Contact: 05/09/2022
Data Release Frequency: Quarterly

SPDES: State Pollutant Discharge Elimination System

New York State has a state program which has been approved by the United States Environmental Protection Agency for the control of wastewater and stormwater discharges in accordance with the Clean Water Act. Under New York State law the program is known as the State Pollutant Discharge Elimination System (SPDES) and is broader in scope than that required by the Clean Water Act in that it controls point source discharges to groundwaters as well as surface waters.

Date of Government Version: 11/04/2021
Date Data Arrived at EDR: 11/16/2021
Date Made Active in Reports: 02/04/2022
Number of Days to Update: 80

Source: Department of Environmental Conservation
Telephone: 518-402-8233
Last EDR Contact: 01/18/2022
Next Scheduled EDR Contact: 05/02/2022
Data Release Frequency: No Update Planned

VAPOR REOPENED: Vapor Intrusion Legacy Site List

New York is currently re-evaluating previous assumptions and decisions regarding the potential for soil vapor intrusion exposures at sites. As a result, all past, current, and future contaminated sites will be evaluated to determine whether these sites have the potential for exposures related to soil vapor intrusion.

Date of Government Version: 12/01/2018
Date Data Arrived at EDR: 02/13/2019
Date Made Active in Reports: 06/13/2019
Number of Days to Update: 120

Source: Department of Environmenal Conservation
Telephone: 518-402-9814
Last EDR Contact: 02/08/2022
Next Scheduled EDR Contact: 05/23/2022
Data Release Frequency: Varies

UIC: Underground Injection Control Wells

A listing of enhanced oil recovery underground injection wells.

Date of Government Version: 08/29/2021
Date Data Arrived at EDR: 09/01/2021
Date Made Active in Reports: 11/23/2021
Number of Days to Update: 83

Source: Department of Environmental Conservation
Telephone: 518-402-8056
Last EDR Contact: 11/30/2021
Next Scheduled EDR Contact: 03/14/2022
Data Release Frequency: Quarterly

COOLING TOWERS: Registered Cooling Towers

This data includes the location of cooling towers registered with New York State. The data is self-reported by owners/property managers of cooling towers in service in New York State. In August 2015, the New York State Department of Health released emergency regulations requiring the owners of cooling towers to register them with New York State.

Date of Government Version: 10/05/2021
Date Data Arrived at EDR: 10/11/2021
Date Made Active in Reports: 01/05/2022
Number of Days to Update: 86

Source: Department of Health
Telephone: 518-402-7650
Last EDR Contact: 01/12/2022
Next Scheduled EDR Contact: 04/25/2022
Data Release Frequency: Varies

NYC LEAD 2: Recent Lead Paint Violations

Pursuant to New York City?s Housing Maintenance Code, the Department of Housing Preservation and Development (HPD) issues violations against conditions in rental dwelling units that have been verified to violate the New York City Housing Maintenance Code (HMC) or the New York State Multiple Dwelling Law (MDL). Violations are issued when an inspection verifies that a violation of the HMC or MDL exists. It is closed when the violation is corrected, as observed/verified by HPD or as certified by the landlord.

Date of Government Version: 11/02/2021
Date Data Arrived at EDR: 11/03/2021
Date Made Active in Reports: 01/24/2022
Number of Days to Update: 82

Source: New York City Department of Housing Preservation & Development
Telephone: 212-863-8200
Last EDR Contact: 02/02/2022
Next Scheduled EDR Contact: 05/16/2022
Data Release Frequency: Varies

MINES MRDS: Mineral Resources Data System

Mineral Resources Data System

Date of Government Version: 04/06/2018
Date Data Arrived at EDR: 10/21/2019
Date Made Active in Reports: 10/24/2019
Number of Days to Update: 3

Source: USGS
Telephone: 703-648-6533
Last EDR Contact: 11/23/2021
Next Scheduled EDR Contact: 03/07/2022
Data Release Frequency: Varies

PCS INACTIVE: Listing of Inactive PCS Permits

An inactive permit is a facility that has shut down or is no longer discharging.

Date of Government Version: 11/05/2014
Date Data Arrived at EDR: 01/06/2015
Date Made Active in Reports: 05/06/2015
Number of Days to Update: 120

Source: EPA
Telephone: 202-564-2496
Last EDR Contact: 12/29/2021
Next Scheduled EDR Contact: 04/18/2022
Data Release Frequency: Semi-Annually

PCS ENF: Enforcement data

No description is available for this data

Date of Government Version: 12/31/2014
Date Data Arrived at EDR: 02/05/2015
Date Made Active in Reports: 03/06/2015
Number of Days to Update: 29

Source: EPA
Telephone: 202-564-2497
Last EDR Contact: 12/29/2021
Next Scheduled EDR Contact: 04/18/2022
Data Release Frequency: Varies

NYC LEAD: Lead-based Paint Testing Results

The results of the inspections for all classrooms serving students under six in applicable buildings. Identifies all classrooms, whether there was observation of peeling paint, and if there was, standard response protocol was followed.

Date of Government Version: 03/24/2021
Date Data Arrived at EDR: 08/17/2021
Date Made Active in Reports: 08/17/2021
Number of Days to Update: 0

Source: New York City Department of Education
Telephone: 212-374-5141
Last EDR Contact: 02/04/2022
Next Scheduled EDR Contact: 05/16/2022
Data Release Frequency: Varies

PCS: Permit Compliance System

PCS is a computerized management information system that contains data on National Pollutant Discharge Elimination System (NPDES) permit holding facilities. PCS tracks the permit, compliance, and enforcement status of NPDES facilities.

Date of Government Version: 07/14/2011
Date Data Arrived at EDR: 08/05/2011
Date Made Active in Reports: 09/29/2011
Number of Days to Update: 55

Source: EPA, Office of Water
Telephone: 202-564-2496
Last EDR Contact: 12/29/2021
Next Scheduled EDR Contact: 04/18/2022
Data Release Frequency: Semi-Annually

GOVERNMENT RECORDS SEARCHED / DATA CURRENCY TRACKING

EDR HIGH RISK HISTORICAL RECORDS

EDR Exclusive Records

EDR MGP: EDR Proprietary Manufactured Gas Plants

The EDR Proprietary Manufactured Gas Plant Database includes records of coal gas plants (manufactured gas plants) compiled by EDR's researchers. Manufactured gas sites were used in the United States from the 1800's to 1950's to produce a gas that could be distributed and used as fuel. These plants used whale oil, rosin, coal, or a mixture of coal, oil, and water that also produced a significant amount of waste. Many of the byproducts of the gas production, such as coal tar (oily waste containing volatile and non-volatile chemicals), sludges, oils and other compounds are potentially hazardous to human health and the environment. The byproduct from this process was frequently disposed of directly at the plant site and can remain or spread slowly, serving as a continuous source of soil and groundwater contamination.

Date of Government Version: N/A
Date Data Arrived at EDR: N/A
Date Made Active in Reports: N/A
Number of Days to Update: N/A

Source: EDR, Inc.
Telephone: N/A
Last EDR Contact: N/A
Next Scheduled EDR Contact: N/A
Data Release Frequency: No Update Planned

EDR Hist Auto: EDR Exclusive Historical Auto Stations

EDR has searched selected national collections of business directories and has collected listings of potential gas station/filling station/service station sites that were available to EDR researchers. EDR's review was limited to those categories of sources that might, in EDR's opinion, include gas station/filling station/service station establishments. The categories reviewed included, but were not limited to gas, gas station, gasoline station, filling station, auto, automobile repair, auto service station, service station, etc. This database falls within a category of information EDR classifies as "High Risk Historical Records", or HRHR. EDR's HRHR effort presents unique and sometimes proprietary data about past sites and operations that typically create environmental concerns, but may not show up in current government records searches.

Date of Government Version: N/A
Date Data Arrived at EDR: N/A
Date Made Active in Reports: N/A
Number of Days to Update: N/A

Source: EDR, Inc.
Telephone: N/A
Last EDR Contact: N/A
Next Scheduled EDR Contact: N/A
Data Release Frequency: Varies

EDR Hist Cleaner: EDR Exclusive Historical Cleaners

EDR has searched selected national collections of business directories and has collected listings of potential dry cleaner sites that were available to EDR researchers. EDR's review was limited to those categories of sources that might, in EDR's opinion, include dry cleaning establishments. The categories reviewed included, but were not limited to dry cleaners, cleaners, laundry, laundromat, cleaning/laundry, wash & dry etc. This database falls within a category of information EDR classifies as "High Risk Historical Records", or HRHR. EDR's HRHR effort presents unique and sometimes proprietary data about past sites and operations that typically create environmental concerns, but may not show up in current government records searches.

Date of Government Version: N/A
Date Data Arrived at EDR: N/A
Date Made Active in Reports: N/A
Number of Days to Update: N/A

Source: EDR, Inc.
Telephone: N/A
Last EDR Contact: N/A
Next Scheduled EDR Contact: N/A
Data Release Frequency: Varies

EDR RECOVERED GOVERNMENT ARCHIVES

Exclusive Recovered Govt. Archives

RGA HWS: Recovered Government Archive State Hazardous Waste Facilities List

The EDR Recovered Government Archive State Hazardous Waste database provides a list of SHWS incidents derived from historical databases and includes many records that no longer appear in current government lists. Compiled from Records formerly available from the Department of Environmental Conservation in New York.

Date of Government Version: N/A
Date Data Arrived at EDR: 07/01/2013
Date Made Active in Reports: 12/30/2013
Number of Days to Update: 182

Source: Department of Environmental Conservation
Telephone: N/A
Last EDR Contact: 06/01/2012
Next Scheduled EDR Contact: N/A
Data Release Frequency: Varies

RGA LF: Recovered Government Archive Solid Waste Facilities List

The EDR Recovered Government Archive Landfill database provides a list of landfills derived from historical databases and includes many records that no longer appear in current government lists. Compiled from Records formerly available from the Department of Environmental Conservation in New York.

Date of Government Version: N/A
Date Data Arrived at EDR: 07/01/2013
Date Made Active in Reports: 01/10/2014
Number of Days to Update: 193

Source: Department of Environmental Conservation
Telephone: N/A
Last EDR Contact: 06/01/2012
Next Scheduled EDR Contact: N/A
Data Release Frequency: Varies

COUNTY RECORDS

CORTLAND COUNTY:

AST - CORTLAND: Cortland County Storage Tank Listing

A listing of aboveground storage tank sites located in Cortland County.

Date of Government Version: 08/20/2019
Date Data Arrived at EDR: 08/20/2019
Date Made Active in Reports: 10/16/2019
Number of Days to Update: 57

Source: Cortland County Health Department
Telephone: 607-753-5035
Last EDR Contact: 01/24/2022
Next Scheduled EDR Contact: 05/09/2022
Data Release Frequency: Quarterly

UST - CORTLAND: Cortland County Storage Tank Listing

A listing of underground storage tank sites located in Cortland County.

Date of Government Version: 08/20/2019
Date Data Arrived at EDR: 08/20/2019
Date Made Active in Reports: 10/16/2019
Number of Days to Update: 57

Source: Cortland County Health Department
Telephone: 607-753-5035
Last EDR Contact: 01/24/2022
Next Scheduled EDR Contact: 05/09/2022
Data Release Frequency: Quarterly

NASSAU COUNTY:

AST - NASSAU: Registered Tank Database

A listing of aboveground storage tank sites located in Nassau County.

Date of Government Version: 01/09/2017
Date Data Arrived at EDR: 01/11/2017
Date Made Active in Reports: 02/15/2017
Number of Days to Update: 35

Source: Nassau County Health Department
Telephone: 516-571-3314
Last EDR Contact: 01/24/2022
Next Scheduled EDR Contact: 05/09/2022
Data Release Frequency: No Update Planned

AST NCFM: Storage Tank Database

A listing of aboveground storage tank sites located in Nassau County.

Date of Government Version: 02/15/2011
Date Data Arrived at EDR: 02/23/2011
Date Made Active in Reports: 03/29/2011
Number of Days to Update: 34

Source: Nassau County Office of the Fire Marshal
Telephone: 516-572-1000
Last EDR Contact: 02/07/2022
Next Scheduled EDR Contact: 05/09/2022
Data Release Frequency: Varies

TANKS NASSAU: Registered Tank Database in Nassau County
A listing of facilities in Nassau County with storage tanks.

Date of Government Version: 01/09/2017
Date Data Arrived at EDR: 01/11/2017
Date Made Active in Reports: 02/15/2017
Number of Days to Update: 35
Source: Nassau County Department of Health
Telephone: 516-227-9691
Last EDR Contact: 01/24/2022
Next Scheduled EDR Contact: 05/09/2022
Data Release Frequency: Varies

UST - NASSAU: Registered Tank Database
A listing of underground storage tank sites located in Nassau County.

Date of Government Version: 01/09/2017
Date Data Arrived at EDR: 01/11/2017
Date Made Active in Reports: 02/15/2017
Number of Days to Update: 35
Source: Nassau County Health Department
Telephone: 516-571-3314
Last EDR Contact: 01/24/2022
Next Scheduled EDR Contact: 05/09/2022
Data Release Frequency: No Update Planned

UST NCFM: Storage Tank Database
A listing of underground storage tank sites located in Nassau County.

Date of Government Version: 02/15/2011
Date Data Arrived at EDR: 02/23/2011
Date Made Active in Reports: 03/29/2011
Number of Days to Update: 34
Source: Nassau County Office of the Fire Marshal
Telephone: 516-572-1000
Last EDR Contact: 02/07/2022
Next Scheduled EDR Contact: 05/09/2022
Data Release Frequency: Varies

ROCKLAND COUNTY:

AST - ROCKLAND: Petroleum Bulk Storage Database
A listing of aboveground storage tank sites located in Rockland County. Rockland County?s Petroleum Bulk Storage (PBS) program is no longer in service. All related operations/duties are now wholly overseen by the New York State Dept. of Environmental Conservation (NYSDEC).

Date of Government Version: 02/02/2017
Date Data Arrived at EDR: 03/17/2017
Date Made Active in Reports: 09/22/2017
Number of Days to Update: 189
Source: Rockland County Health Department
Telephone: 914-364-2605
Last EDR Contact: 11/29/2021
Next Scheduled EDR Contact: 03/14/2022
Data Release Frequency: No Update Planned

UST - ROCKLAND: Petroleum Bulk Storage Database
A listing of underground storage tank sites located in Rockland County. Rockland County?s Petroleum Bulk Storage (PBS) program is no longer in service. All related operations/duties are now wholly overseen by the New York State Dept. of Environmental Conservation (NYSDEC).

Date of Government Version: 02/02/2017
Date Data Arrived at EDR: 03/17/2017
Date Made Active in Reports: 09/22/2017
Number of Days to Update: 189
Source: Rockland County Health Department
Telephone: 914-364-2605
Last EDR Contact: 11/29/2021
Next Scheduled EDR Contact: 03/14/2022
Data Release Frequency: No Update Planned

SUFFOLK COUNTY:

AST - SUFFOLK: Storage Tank Database
A listing of aboveground storage tank sites located in Suffolk County.

Date of Government Version: 06/28/2018
Date Data Arrived at EDR: 12/06/2018
Date Made Active in Reports: 02/07/2019
Number of Days to Update: 63
Source: Suffolk County Department of Health Services
Telephone: 631-854-2521
Last EDR Contact: 01/24/2022
Next Scheduled EDR Contact: 05/09/2022
Data Release Frequency: No Update Planned

TANKS SUFFOLK: Storage Tank Database

This county is not included in the state?s database. These are facilities that have no tank information in the storage tank database.

Date of Government Version: 06/28/2018
Date Data Arrived at EDR: 02/05/2019
Date Made Active in Reports: 03/08/2019
Number of Days to Update: 31

Source: Department of Health Services
Telephone: 631-854-2516
Last EDR Contact: 01/24/2022
Next Scheduled EDR Contact: 05/09/2022
Data Release Frequency: Varies

UST - SUFFOLK: Storage Tank Database

A listing of underground storage tank sites located in Suffolk County.

Date of Government Version: 06/28/2018
Date Data Arrived at EDR: 12/06/2018
Date Made Active in Reports: 02/07/2019
Number of Days to Update: 63

Source: Suffolk County Department of Health Services
Telephone: 631-854-2521
Last EDR Contact: 01/24/2022
Next Scheduled EDR Contact: 05/09/2022
Data Release Frequency: No Update Planned

WESTCHESTER COUNTY:

AST - WESTCHESTER: Listing of Storage Tanks

A listing of aboveground storage tank sites located in Westchester County.

Date of Government Version: 11/15/2021
Date Data Arrived at EDR: 11/18/2021
Date Made Active in Reports: 02/04/2022
Number of Days to Update: 78

Source: Westchester County Department of Health
Telephone: 914-813-5161
Last EDR Contact: 01/24/2022
Next Scheduled EDR Contact: 05/09/2022
Data Release Frequency: Semi-Annually

UST - WESTCHESTER: Listing of Storage Tanks

A listing of underground storage tank sites located in Westchester County.

Date of Government Version: 11/15/2021
Date Data Arrived at EDR: 11/18/2021
Date Made Active in Reports: 02/04/2022
Number of Days to Update: 78

Source: Westchester County Department of Health
Telephone: 914-813-5161
Last EDR Contact: 01/24/2022
Next Scheduled EDR Contact: 05/09/2022
Data Release Frequency: Semi-Annually

OTHER DATABASE(S)

Depending on the geographic area covered by this report, the data provided in these specialty databases may or may not be complete. For example, the existence of wetlands information data in a specific report does not mean that all wetlands in the area covered by the report are included. Moreover, the absence of any reported wetlands information does not necessarily mean that wetlands do not exist in the area covered by the report.

CT MANIFEST: Hazardous Waste Manifest Data

Facility and manifest data. Manifest is a document that lists and tracks hazardous waste from the generator through transporters to a tsd facility.

Date of Government Version: 11/11/2021
Date Data Arrived at EDR: 11/12/2021
Date Made Active in Reports: 02/01/2022
Number of Days to Update: 81

Source: Department of Energy & Environmental Protection
Telephone: 860-424-3375
Last EDR Contact: 11/12/2021
Next Scheduled EDR Contact: 02/21/2022
Data Release Frequency: No Update Planned

NJ MANIFEST: Manifest Information
Hazardous waste manifest information.

Date of Government Version: 12/31/2018
Date Data Arrived at EDR: 04/10/2019
Date Made Active in Reports: 05/16/2019
Number of Days to Update: 36

Source: Department of Environmental Protection
Telephone: N/A
Last EDR Contact: 01/07/2022
Next Scheduled EDR Contact: 04/18/2022
Data Release Frequency: Annually

PA MANIFEST: Manifest Information
Hazardous waste manifest information.

Date of Government Version: 06/30/2018
Date Data Arrived at EDR: 07/19/2019
Date Made Active in Reports: 09/10/2019
Number of Days to Update: 53

Source: Department of Environmental Protection
Telephone: 717-783-8990
Last EDR Contact: 01/10/2022
Next Scheduled EDR Contact: 04/25/2022
Data Release Frequency: Annually

RI MANIFEST: Manifest information
Hazardous waste manifest information

Date of Government Version: 12/31/2019
Date Data Arrived at EDR: 02/11/2021
Date Made Active in Reports: 02/24/2021
Number of Days to Update: 13

Source: Department of Environmental Management
Telephone: 401-222-2797
Last EDR Contact: 11/29/2021
Next Scheduled EDR Contact: 02/28/2022
Data Release Frequency: Annually

VT MANIFEST: Hazardous Waste Manifest Data
Hazardous waste manifest information.

Date of Government Version: 10/28/2019
Date Data Arrived at EDR: 10/29/2019
Date Made Active in Reports: 01/09/2020
Number of Days to Update: 72

Source: Department of Environmental Conservation
Telephone: 802-241-3443
Last EDR Contact: 01/10/2022
Next Scheduled EDR Contact: 04/25/2022
Data Release Frequency: Annually

WI MANIFEST: Manifest Information
Hazardous waste manifest information.

Date of Government Version: 05/31/2018
Date Data Arrived at EDR: 06/19/2019
Date Made Active in Reports: 09/03/2019
Number of Days to Update: 76

Source: Department of Natural Resources
Telephone: N/A
Last EDR Contact: 12/06/2021
Next Scheduled EDR Contact: 03/21/2022
Data Release Frequency: Annually

Oil/Gas Pipelines
Source: Endeavor Business Media
Petroleum Bundle (Crude Oil, Refined Products, Petrochemicals, Gas Liquids (LPG/NGL), and Specialty Gases (Miscellaneous)) N = Natural Gas Bundle (Natural Gas, Gas Liquids (LPG/NGL), and Specialty Gases (Miscellaneous)). This map includes information copyrighted by Endeavor Business Media. This information is provided on a best effort basis and Endeavor Business Media does not guarantee its accuracy nor warrant its fitness for any particular purpose. Such information has been reprinted with the permission of Endeavor Business Media.

Electric Power Transmission Line Data
Source: Endeavor Business Media
This map includes information copyrighted by Endeavor Business Media. This information is provided on a best effort basis and Endeavor Business Media does not guarantee its accuracy nor warrant its fitness for any particular purpose. Such information has been reprinted with the permission of Endeavor Business Media.

Sensitive Receptors: There are individuals deemed sensitive receptors due to their fragile immune systems and special sensitivity to environmental discharges. These sensitive receptors typically include the elderly, the sick, and children. While the location of all sensitive receptors cannot be determined, EDR indicates those buildings and facilities - schools, daycares, hospitals, medical centers, and nursing homes - where individuals who are sensitive receptors are likely to be located.

GOVERNMENT RECORDS SEARCHED / DATA CURRENCY TRACKING

AHA Hospitals:
Source: American Hospital Association, Inc.
Telephone: 312-280-5991
The database includes a listing of hospitals based on the American Hospital Association's annual survey of hospitals.

Medical Centers: Provider of Services Listing
Source: Centers for Medicare & Medicaid Services
Telephone: 410-786-3000
A listing of hospitals with Medicare provider number, produced by Centers of Medicare & Medicaid Services, a federal agency within the U.S. Department of Health and Human Services.

Nursing Homes
Source: National Institutes of Health
Telephone: 301-594-6248
Information on Medicare and Medicaid certified nursing homes in the United States.

Public Schools
Source: National Center for Education Statistics
Telephone: 202-502-7300
The National Center for Education Statistics' primary database on elementary and secondary public education in the United States. It is a comprehensive, annual, national statistical database of all public elementary and secondary schools and school districts, which contains data that are comparable across all states.

Private Schools
Source: National Center for Education Statistics
Telephone: 202-502-7300
The National Center for Education Statistics' primary database on private school locations in the United States.

Daycare Centers: Day Care Providers
Source: Department of Health
Telephone: 212-676-2444

Flood Zone Data: This data was obtained from the Federal Emergency Management Agency (FEMA). It depicts 100-year and 500-year flood zones as defined by FEMA. It includes the National Flood Hazard Layer (NFHL) which incorporates Flood Insurance Rate Map (FIRM) data and Q3 data from FEMA in areas not covered by NFHL.
Source: FEMA
Telephone: 877-336-2627
Date of Government Version: 2003, 2015

NWI: National Wetlands Inventory. This data, available in select counties across the country, was obtained by EDR in 2002, 2005 and 2010 from the U.S. Fish and Wildlife Service.

State Wetlands Data: Freshwater Wetlands
Source: Department of Environmental Conservation
Telephone: 518-402-8961

Current USGS 7.5 Minute Topographic Map
Source: U.S. Geological Survey

STREET AND ADDRESS INFORMATION

Â© 2015 TomTom North America, Inc. All rights reserved. This material is proprietary and the subject of copyright protection and other intellectual property rights owned by or licensed to Tele Atlas North America, Inc. The use of this material is subject to the terms of a license agreement. You will be held liable for any unauthorized copying or disclosure of this material.

GEOCHECK ®- PHYSICAL SETTING SOURCE ADDENDUM

TARGET PROPERTY ADDRESS

14 WYTHE AVENUE
14 WYTHE AVENUE
BROOKLYN, NY 11222

TARGET PROPERTY COORDINATES

Latitude (North):	40.724342 - 40ˆ 43’ 27.63’’
Longitude (West):	73.955677 - 73ˆ 57’ 20.44’’
Universal Tranverse Mercator:	Zone 18
UTM X (Meters):	588197.1
UTM Y (Meters):	4508470.0
Elevation:	9 ft. above sea level

USGS TOPOGRAPHIC MAP

Target Property Map:	14115940 BROOKLYN, NY
Version Date:	2019

EDR’s GeoCheck Physical Setting Source Addendum is provided to assist the environmental professional in forming an opinion about the impact of potential contaminant migration.

Assessment of the impact of contaminant migration generally has two principle investigative components:

1. Groundwater flow direction, and
2. Groundwater flow velocity.

Groundwater flow direction may be impacted by surface topography, hydrology, hydrogeology, characteristics of the soil, and nearby wells. Groundwater flow velocity is generally impacted by the nature of the geologic strata.

GEOCHECK® - PHYSICAL SETTING SOURCE SUMMARY

GROUNDWATER FLOW DIRECTION INFORMATION

Groundwater flow direction for a particular site is best determined by a qualified environmental professional using site-specific well data. If such data is not reasonably ascertainable, it may be necessary to rely on other sources of information, such as surface topographic information, hydrologic information, hydrogeologic data collected on nearby properties, and regional groundwater flow information (from deep aquifers).


TOPOGRAPHIC INFORMATION

Surface topography may be indicative of the direction of surficial groundwater flow. This information can be used to assist the environmental professional in forming an opinion about the impact of nearby contaminated properties or, should contamination exist on the target property, what downgradient sites might be impacted.

TARGET PROPERTY TOPOGRAPHY

General Topographic Gradient: General West

SURROUNDING TOPOGRAPHY: ELEVATION PROFILES

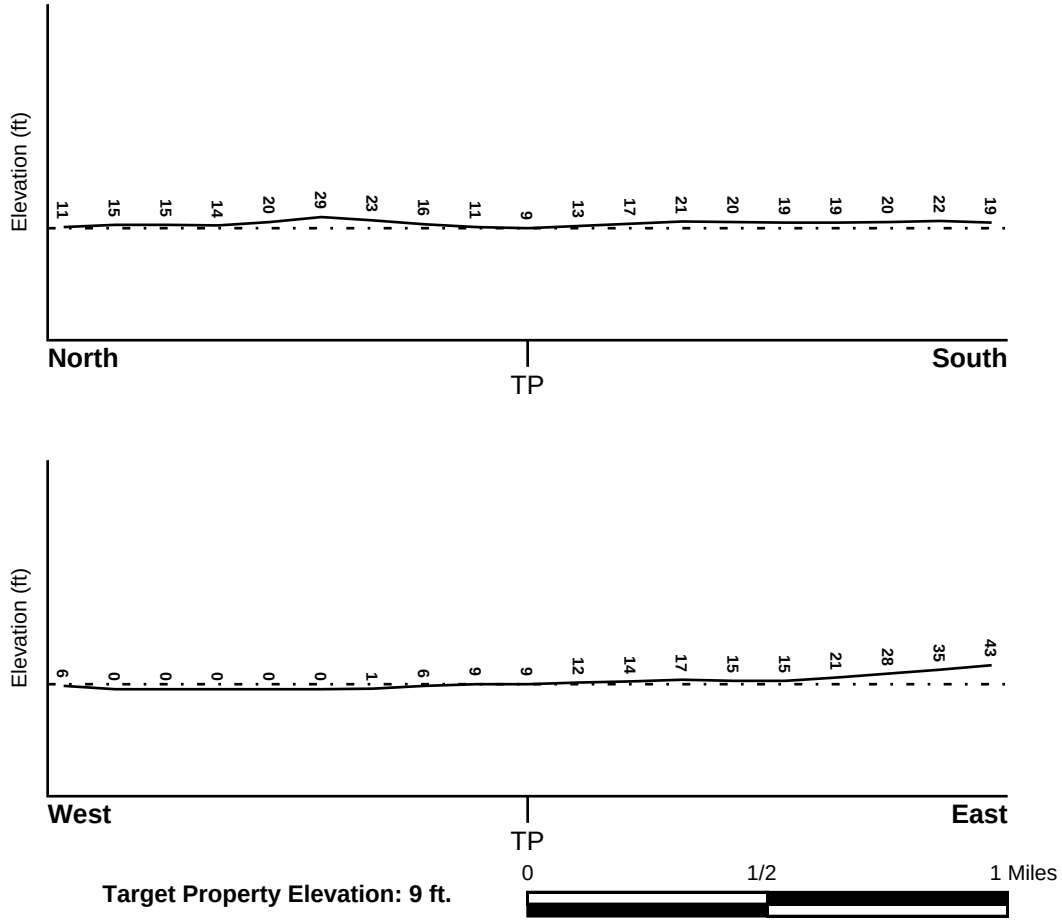

Source: Topography has been determined from the USGS 7.5' Digital Elevation Model and should be evaluated on a relative (not an absolute) basis. Relative elevation information between sites of close proximity should be field verified.

GEOCHECK® - PHYSICAL SETTING SOURCE SUMMARY

HYDROLOGIC INFORMATION

Surface water can act as a hydrologic barrier to groundwater flow. Such hydrologic information can be used to assist the environmental professional in forming an opinion about the impact of nearby contaminated properties or, should contamination exist on the target property, what downgradient sites might be impacted.

Refer to the Physical Setting Source Map following this summary for hydrologic information (major waterways and bodies of water).

FEMA FLOOD ZONE

Flood Plain Panel at Target Property	FEMA Source Type
3604970202F	FEMA FIRM Flood data

Additional Panels in search area:	FEMA Source Type
3604970201F	FEMA FIRM Flood data
3604970206F	FEMA FIRM Flood data
3604970203F	FEMA FIRM Flood data
3604970204F	FEMA FIRM Flood data

NATIONAL WETLAND INVENTORY

NWI Quad at Target Property	NWI Electronic Data Coverage
BROOKLYN	YES - refer to the Overview Map and Detail Map

HYDROGEOLOGIC INFORMATION

Hydrogeologic information obtained by installation of wells on a specific site can often be an indicator of groundwater flow direction in the immediate area. Such hydrogeologic information can be used to assist the environmental professional in forming an opinion about the impact of nearby contaminated properties or, should contamination exist on the target property, what downgradient sites might be impacted.

Site-Specific Hydrogeological Data*:

Search Radius:	1.25 miles
Status:	Not found

AQUIFLOW®

Search Radius: 1.000 Mile.

EDR has developed the AQUIFLOW Information System to provide data on the general direction of groundwater flow at specific points. EDR has reviewed reports submitted by environmental professionals to regulatory authorities at select sites and has extracted the date of the report, groundwater flow direction as determined hydrogeologically, and the depth to water table.

MAP ID	LOCATION FROM TP	GENERAL DIRECTION GROUNDWATER FLOW
Not Reported		

* ©1996 Site−specific hydrogeological data gathered by CERCLIS Alerts, Inc., Bainbridge Island, WA. All rights reserved. All of the information and opinions presented are those of the cited EPA report(s), which were completed under a Comprehensive Environmental Response Compensation and Liability Information System (CERCLIS) investigation.

GEOCHECK® - PHYSICAL SETTING SOURCE SUMMARY

GROUNDWATER FLOW VELOCITY INFORMATION

Groundwater flow velocity information for a particular site is best determined by a qualified environmental professional using site specific geologic and soil strata data. If such data are not reasonably ascertainable, it may be necessary to rely on other sources of information, including geologic age identification, rock stratigraphic unit and soil characteristics data collected on nearby properties and regional soil information. In general, contaminant plumes move more quickly through sandy-gravelly types of soils than silty-clayey types of soils.

GEOLOGIC INFORMATION IN GENERAL AREA OF TARGET PROPERTY

Geologic information can be used by the environmental professional in forming an opinion about the relative speed at which contaminant migration may be occurring.

ROCK STRATIGRAPHIC UNIT

Era:	Paleozoic
System:	Ordovician
Series:	Ordovician
Code:	Oe *(decoded above as Era, System & Series)*

GEOLOGIC AGE IDENTIFICATION

Category: Eugeosynclinal Deposits

Geologic Age and Rock Stratigraphic Unit Source: P.G. Schruben, R.E. Arndt and W.J. Bawiec, Geology of the Conterminous U.S. at 1:2,500,000 Scale - a digital representation of the 1974 P.B. King and H.M. Beikman Map, USGS Digital Data Series DDS - 11 (1994).

DOMINANT SOIL COMPOSITION IN GENERAL AREA OF TARGET PROPERTY

The U.S. Department of Agriculture's (USDA) Soil Conservation Service (SCS) leads the National Cooperative Soil Survey (NCSS) and is responsible for collecting, storing, maintaining and distributing soil survey information for privately owned lands in the United States. A soil map in a soil survey is a representation of soil patterns in a landscape. Soil maps for STATSGO are compiled by generalizing more detailed (SSURGO) soil survey maps. The following information is based on Soil Conservation Service STATSGO data.

Soil Component Name: URBAN LAND

Soil Surface Texture: variable

Hydrologic Group: Not reported

Soil Drainage Class: Not reported

Hydric Status: Soil does not meet the requirements for a hydric soil.

Corrosion Potential - Uncoated Steel: Not Reported

Depth to Bedrock Min: > 10 inches

Depth to Bedrock Max: > 10 inches

GEOCHECK® - PHYSICAL SETTING SOURCE SUMMARY

Soil Layer Information							
	Boundary			Classification			
Layer	Upper	Lower	Soil Texture Class	AASHTO Group	Unified Soil	Permeability Rate (in/hr)	Soil Reaction (pH)
1	0 inches	6 inches	variable	Not reported	Not reported	Max: 0.00 Min: 0.00	Max: 0.00 Min: 0.00

OTHER SOIL TYPES IN AREA

Based on Soil Conservation Service STATSGO data, the following additional subordinant soil types may appear within the general area of target property.

Soil Surface Textures: silt loam
loamy sand
sandy loam
fine sandy loam

Surficial Soil Types: silt loam
loamy sand
sandy loam
fine sandy loam

Shallow Soil Types: sandy loam

Deeper Soil Types: unweathered bedrock
very gravelly - loamy sand
stratified
sandy loam

LOCAL / REGIONAL WATER AGENCY RECORDS

EDR Local/Regional Water Agency records provide water well information to assist the environmental professional in assessing sources that may impact ground water flow direction, and in forming an opinion about the impact of contaminant migration on nearby drinking water wells.

WELL SEARCH DISTANCE INFORMATION

DATABASE	SEARCH DISTANCE (miles)
Federal USGS	1.000
Federal FRDS PWS	Nearest PWS within 1 mile
State Database	1.000

FEDERAL USGS WELL INFORMATION

MAP ID	WELL ID	LOCATION FROM TP

GEOCHECK® - PHYSICAL SETTING SOURCE SUMMARY

FEDERAL USGS WELL INFORMATION

MAP ID	WELL ID	LOCATION FROM TP
A1	USGS40000829834	1/8 - 1/4 Mile SSW
A2	USGS40000829805	1/4 - 1/2 Mile South
B3	USGS40000829806	1/4 - 1/2 Mile SSW
B4	USGS40000829792	1/4 - 1/2 Mile South
5	USGS40000829816	1/2 - 1 Mile WSW
6	USGS40000829707	1/2 - 1 Mile SE
C7	USGS40000829572	1/2 - 1 Mile SSW
C8	USGS40000829561	1/2 - 1 Mile SSW
9	USGS40000829578	1/2 - 1 Mile SSE
10	USGS40000830615	1/2 - 1 Mile North
11	USGS40000830576	1/2 - 1 Mile NNW
D13	USGS40000829616	1/2 - 1 Mile SW
E14	USGS40000829963	1/2 - 1 Mile East
E15	USGS40000829964	1/2 - 1 Mile East
F17	USGS40000829485	1/2 - 1 Mile SSE
F18	USGS40000829478	1/2 - 1 Mile SSE
19	USGS40000829892	1/2 - 1 Mile East
24	USGS40000830369	1/2 - 1 Mile ENE
27	USGS40000830776	1/2 - 1 Mile NNE
28	USGS40000830814	1/2 - 1 Mile North
29	USGS40000829529	1/2 - 1 Mile SW
31	USGS40000830700	1/2 - 1 Mile NE
32	USGS40000829528	1/2 - 1 Mile SE
33	USGS40000829373	1/2 - 1 Mile South
34	USGS40000830559	1/2 - 1 Mile NE

FEDERAL FRDS PUBLIC WATER SUPPLY SYSTEM INFORMATION


MAP ID	WELL ID	LOCATION FROM TP
16	NY0007257	1/2 - 1 Mile South

Note: PWS System location is not always the same as well location.

STATE DATABASE WELL INFORMATION

MAP ID	WELL ID	LOCATION FROM TP
D12	NYREG1000000178	1/2 - 1 Mile SW
G20	NYREG1000000144	1/2 - 1 Mile SW
G21	NYREG1000000143	1/2 - 1 Mile SW
G22	NYREG1000000146	1/2 - 1 Mile SW
G23	NYREG1000000145	1/2 - 1 Mile SW
25	NYREG1000000165	1/2 - 1 Mile ENE
26	NYREG1000000166	1/2 - 1 Mile ENE
30	NYREG1000000142	1/2 - 1 Mile ESE

PHYSICAL SETTING SOURCE MAP - 6857165.2s

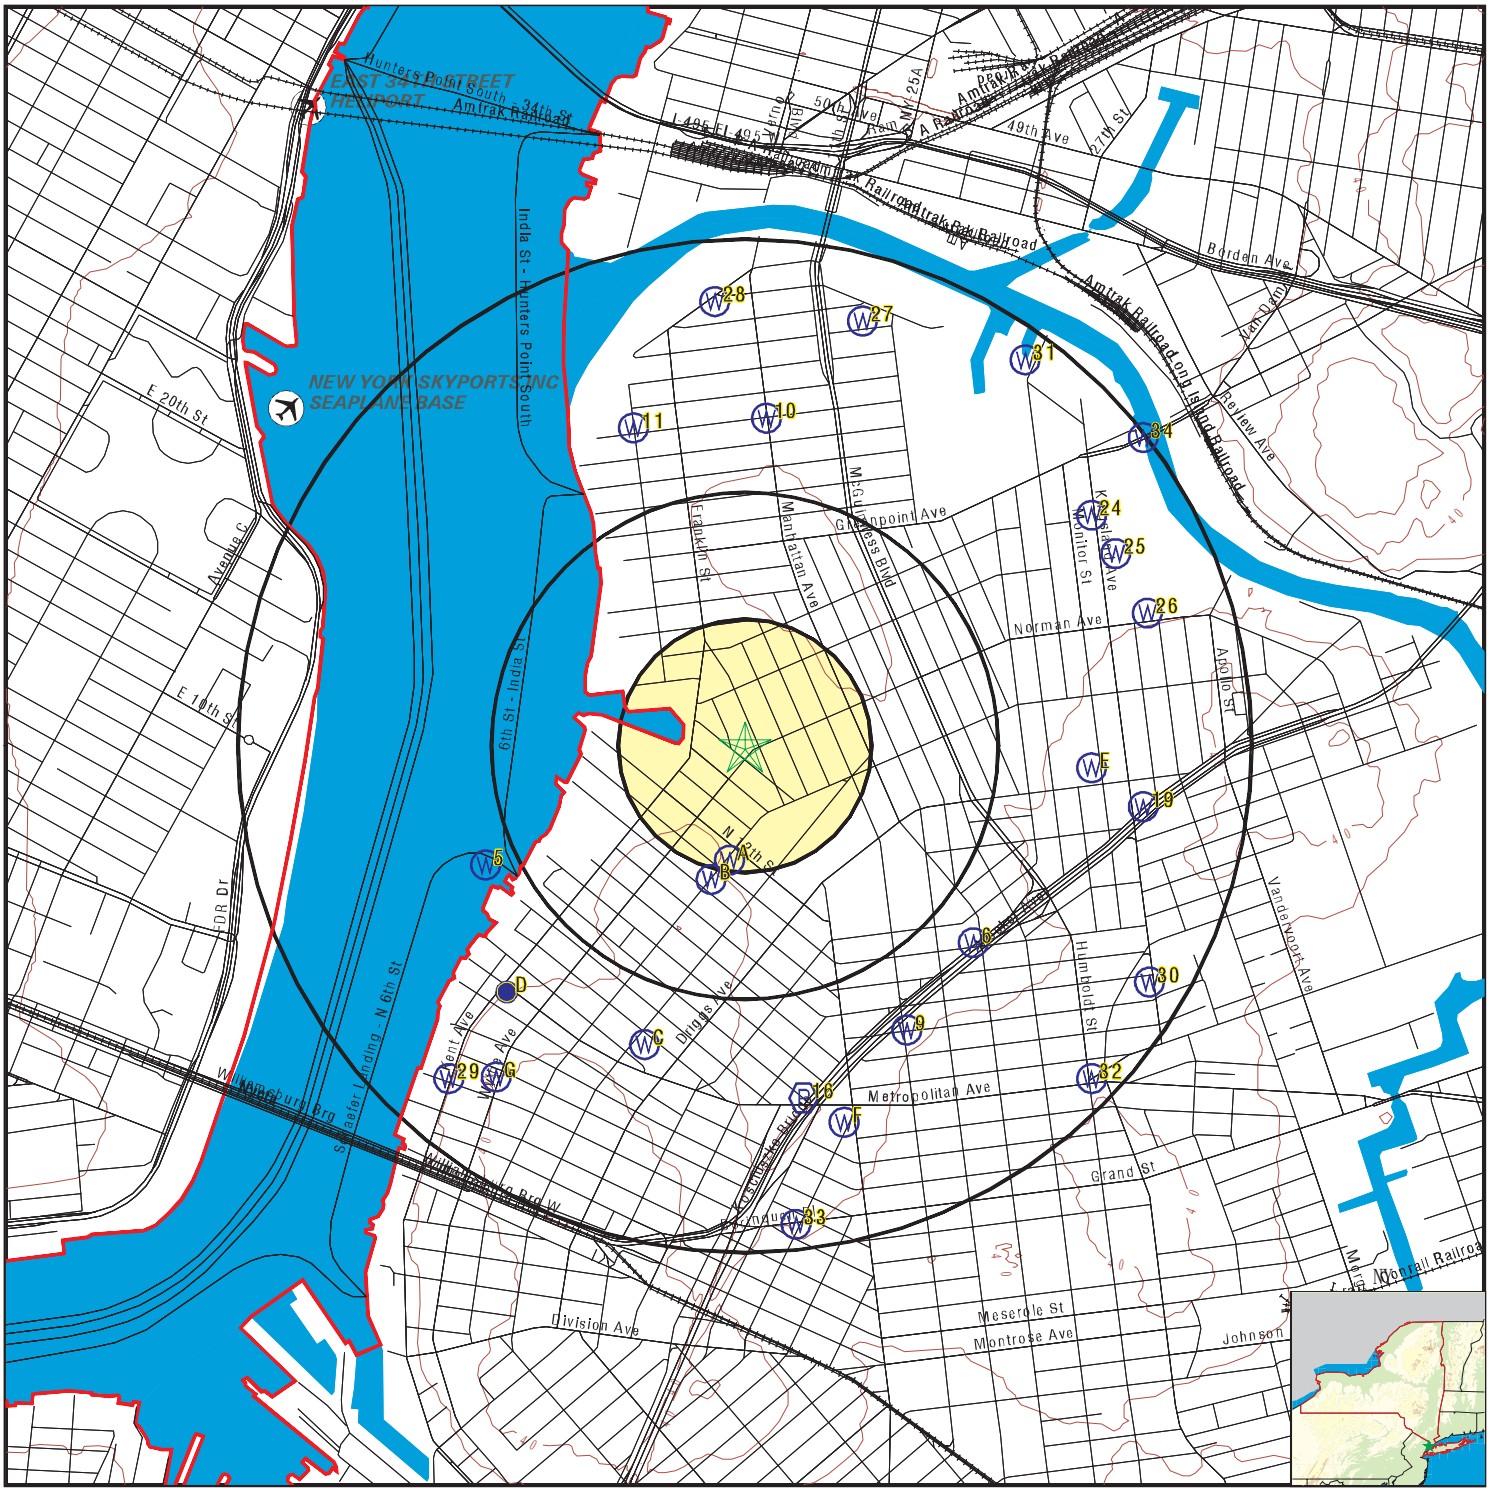

0 1/4 1/2 1 Miles

- County Boundary
- Major Roads
- Contour Lines
- Airports
- Earthquake epicenter, Richter 5 or greater
- Water Wells
- Public Water Supply Wells
- Cluster of Multiple Icons
- Groundwater Flow Direction
- Indeterminate Groundwater Flow at Location
- Groundwater Flow Varies at Location
- Closest Hydrogeological Data
- Oil, gas or related wells

SITE NAME:	14 Wythe Avenue	CLIENT:	Roux Associates
ADDRESS:	14 Wythe Avenue Brooklyn NY 11222	CONTACT:	Adam Nasiatka
		INQUIRY #:	6857165.2s
LAT/LONG:	40.724342 / 73.955677	DATE:	February 11, 2022 4:09 pm

Copyright © 2022 EDR, Inc. © 2015 TomTom Rel. 2015.

GEOCHECK® - PHYSICAL SETTING SOURCE MAP FINDINGS

Map ID
Direction
Distance
Elevation | Database | EDR ID Number

A1
SSW
1/8 - 1/4 Mile
Higher

FED USGS **USGS40000829834**

Organization ID:	USGS-NY	Organization Name:	USGS New York Water Science Center
Monitor Location:	K 49. 1	Type:	Well
Description:	Not Reported	HUC:	02030201
Drainage Area:	Not Reported	Drainage Area Units:	Not Reported
Contrib Drainage Area:	Not Reported	Contrib Drainage Area Unts:	Not Reported
Aquifer:	Not Reported	Formation Type:	Not Reported
Aquifer Type:	Not Reported	Construction Date:	Not Reported
Well Depth:	Not Reported	Well Depth Units:	Not Reported
Well Hole Depth:	333	Well Hole Depth Units:	ft

A2
South
1/4 - 1/2 Mile
Higher

FED USGS **USGS40000829805**

Organization ID:	USGS-NY	Organization Name:	USGS New York Water Science Center
Monitor Location:	K 1112. 1	Type:	Well
Description:	Not Reported	HUC:	02030201
Drainage Area:	Not Reported	Drainage Area Units:	Not Reported
Contrib Drainage Area:	Not Reported	Contrib Drainage Area Unts:	Not Reported
Aquifer:	Not Reported	Formation Type:	Not Reported
Aquifer Type:	Not Reported	Construction Date:	Not Reported
Well Depth:	Not Reported	Well Depth Units:	Not Reported
Well Hole Depth:	55	Well Hole Depth Units:	ft

B3
SSW
1/4 - 1/2 Mile
Higher

FED USGS **USGS40000829806**

Organization ID:	USGS-NY	Organization Name:	USGS New York Water Science Center
Monitor Location:	K 50. 1	Type:	Well
Description:	Not Reported	HUC:	02030201
Drainage Area:	Not Reported	Drainage Area Units:	Not Reported
Contrib Drainage Area:	Not Reported	Contrib Drainage Area Unts:	Not Reported
Aquifer:	Not Reported	Formation Type:	Not Reported
Aquifer Type:	Not Reported	Construction Date:	Not Reported
Well Depth:	Not Reported	Well Depth Units:	Not Reported
Well Hole Depth:	157	Well Hole Depth Units:	ft

B4
South
1/4 - 1/2 Mile
Higher

FED USGS **USGS40000829792**

Organization ID:	USGS-NY	Organization Name:	USGS New York Water Science Center
Monitor Location:	K 463. 1	Type:	Well
Description:	Not Reported	HUC:	02030201
Drainage Area:	Not Reported	Drainage Area Units:	Not Reported

Contrib Drainage Area:	Not Reported	Contrib Drainage Area Unts:	Not Reported
Aquifer:	Not Reported	Formation Type:	Not Reported
Aquifer Type:	Not Reported	Construction Date:	Not Reported
Well Depth:	32	Well Depth Units:	ft
Well Hole Depth:	Not Reported	Well Hole Depth Units:	Not Reported

Ground water levels,Number of Measurements:	106	Level reading date:	1939-11-18
Feet below surface:	Not Reported	Feet to sea level:	3.22
Note:	Not Reported		

Level reading date:	1939-11-11	Feet below surface:	Not Reported
Feet to sea level:	3.18	Note:	Not Reported
Level reading date:	1939-11-04	Feet below surface:	Not Reported
Feet to sea level:	3.26	Note:	Not Reported
Level reading date:	1939-10-28	Feet below surface:	Not Reported
Feet to sea level:	3.28	Note:	Not Reported
Level reading date:	1939-10-25	Feet below surface:	Not Reported
Feet to sea level:	3.27	Note:	Not Reported
Level reading date:	1939-10-18	Feet below surface:	Not Reported
Feet to sea level:	3.26	Note:	Not Reported
Level reading date:	1939-10-11	Feet below surface:	Not Reported
Feet to sea level:	3.39	Note:	Not Reported
Level reading date:	1939-10-04	Feet below surface:	Not Reported
Feet to sea level:	3.76	Note:	Not Reported
Level reading date:	1939-09-23	Feet below surface:	Not Reported
Feet to sea level:	3.83	Note:	Not Reported
Level reading date:	1939-09-16	Feet below surface:	Not Reported
Feet to sea level:	3.77	Note:	Not Reported
Level reading date:	1939-09-08	Feet below surface:	Not Reported
Feet to sea level:	3.75	Note:	Not Reported
Level reading date:	1939-09-01	Feet below surface:	Not Reported
Feet to sea level:	3.85	Note:	Not Reported
Level reading date:	1939-08-25	Feet below surface:	Not Reported
Feet to sea level:	4.13	Note:	Not Reported
Level reading date:	1939-08-18	Feet below surface:	Not Reported
Feet to sea level:	4.26	Note:	Not Reported
Level reading date:	1939-08-11	Feet below surface:	Not Reported
Feet to sea level:	4.39	Note:	Not Reported
Level reading date:	1939-08-04	Feet below surface:	Not Reported
Feet to sea level:	4.52	Note:	Not Reported
Level reading date:	1939-07-28	Feet below surface:	Not Reported
Feet to sea level:	4.57	Note:	Not Reported
Level reading date:	1939-07-21	Feet below surface:	Not Reported
Feet to sea level:	4.58	Note:	Not Reported

Level reading date:	1939-07-14	Feet below surface:	Not Reported
Feet to sea level:	4.59	Note:	Not Reported
Level reading date:	1939-07-07	Feet below surface:	Not Reported
Feet to sea level:	4.59	Note:	Not Reported
Level reading date:	1939-06-30	Feet below surface:	Not Reported
Feet to sea level:	4.56	Note:	Not Reported
Level reading date:	1939-06-23	Feet below surface:	Not Reported
Feet to sea level:	4.58	Note:	Not Reported
Level reading date:	1939-06-16	Feet below surface:	Not Reported
Feet to sea level:	4.60	Note:	Not Reported
Level reading date:	1939-06-09	Feet below surface:	Not Reported
Feet to sea level:	4.61	Note:	Not Reported
Level reading date:	1939-06-02	Feet below surface:	Not Reported
Feet to sea level:	4.58	Note:	Not Reported
Level reading date:	1939-05-26	Feet below surface:	Not Reported
Feet to sea level:	4.60	Note:	Not Reported
Level reading date:	1939-05-19	Feet below surface:	Not Reported
Feet to sea level:	4.61	Note:	Not Reported
Level reading date:	1939-05-12	Feet below surface:	Not Reported
Feet to sea level:	4.62	Note:	Not Reported
Level reading date:	1939-05-05	Feet below surface:	Not Reported
Feet to sea level:	4.62	Note:	Not Reported
Level reading date:	1939-04-28	Feet below surface:	Not Reported
Feet to sea level:	4.63	Note:	Not Reported
Level reading date:	1939-04-21	Feet below surface:	Not Reported
Feet to sea level:	4.64	Note:	Not Reported
Level reading date:	1939-04-15	Feet below surface:	Not Reported
Feet to sea level:	4.64	Note:	Not Reported
Level reading date:	1939-04-08	Feet below surface:	Not Reported
Feet to sea level:	4.67	Note:	Not Reported
Level reading date:	1939-03-31	Feet below surface:	Not Reported
Feet to sea level:	4.72	Note:	Not Reported
Level reading date:	1939-03-24	Feet below surface:	Not Reported
Feet to sea level:	4.70	Note:	Not Reported
Level reading date:	1939-03-17	Feet below surface:	Not Reported
Feet to sea level:	4.69	Note:	Not Reported
Level reading date:	1939-03-10	Feet below surface:	Not Reported
Feet to sea level:	4.73	Note:	Not Reported
Level reading date:	1939-03-03	Feet below surface:	Not Reported
Feet to sea level:	4.76	Note:	Not Reported
Level reading date:	1939-02-24	Feet below surface:	Not Reported
Feet to sea level:	4.72	Note:	Not Reported

Level reading date:	1939-02-17	Feet below surface:	Not Reported
Feet to sea level:	4.73	Note:	Not Reported
Level reading date:	1939-02-10	Feet below surface:	Not Reported
Feet to sea level:	4.74	Note:	Not Reported
Level reading date:	1939-02-03	Feet below surface:	Not Reported
Feet to sea level:	4.76	Note:	Not Reported
Level reading date:	1939-01-27	Feet below surface:	Not Reported
Feet to sea level:	4.78	Note:	Not Reported
Level reading date:	1939-01-20	Feet below surface:	Not Reported
Feet to sea level:	4.81	Note:	Not Reported
Level reading date:	1939-01-13	Feet below surface:	Not Reported
Feet to sea level:	4.83	Note:	Not Reported
Level reading date:	1939-01-06	Feet below surface:	Not Reported
Feet to sea level:	4.85	Note:	Not Reported
Level reading date:	1938-12-30	Feet below surface:	Not Reported
Feet to sea level:	4.88	Note:	Not Reported
Level reading date:	1938-12-23	Feet below surface:	Not Reported
Feet to sea level:	4.91	Note:	Not Reported
Level reading date:	1938-12-16	Feet below surface:	Not Reported
Feet to sea level:	4.91	Note:	Not Reported
Level reading date:	1938-12-09	Feet below surface:	Not Reported
Feet to sea level:	4.94	Note:	Not Reported
Level reading date:	1938-12-02	Feet below surface:	Not Reported
Feet to sea level:	4.95	Note:	Not Reported
Level reading date:	1938-11-25	Feet below surface:	Not Reported
Feet to sea level:	5.03	Note:	Not Reported
Level reading date:	1938-11-18	Feet below surface:	Not Reported
Feet to sea level:	5.01	Note:	Not Reported
Level reading date:	1938-11-11	Feet below surface:	Not Reported
Feet to sea level:	5.04	Note:	Not Reported
Level reading date:	1938-11-04	Feet below surface:	Not Reported
Feet to sea level:	5.09	Note:	Not Reported
Level reading date:	1938-10-28	Feet below surface:	Not Reported
Feet to sea level:	5.20	Note:	Not Reported
Level reading date:	1938-10-21	Feet below surface:	Not Reported
Feet to sea level:	5.30	Note:	Not Reported
Level reading date:	1938-10-14	Feet below surface:	Not Reported
Feet to sea level:	5.97	Note:	Not Reported
Level reading date:	1938-10-07	Feet below surface:	Not Reported
Feet to sea level:	5.19	Note:	Not Reported
Level reading date:	1938-09-30	Feet below surface:	Not Reported
Feet to sea level:	5.24	Note:	Not Reported

Level reading date:	1938-09-23	Feet below surface:	Not Reported
Feet to sea level:	5.27	Note:	Not Reported
Level reading date:	1938-09-16	Feet below surface:	Not Reported
Feet to sea level:	4.91	Note:	Not Reported
Level reading date:	1938-09-09	Feet below surface:	Not Reported
Feet to sea level:	4.41	Note:	Not Reported
Level reading date:	1938-09-02	Feet below surface:	Not Reported
Feet to sea level:	4.41	Note:	Not Reported
Level reading date:	1938-08-26	Feet below surface:	Not Reported
Feet to sea level:	4.42	Note:	Not Reported
Level reading date:	1938-08-19	Feet below surface:	Not Reported
Feet to sea level:	4.42	Note:	Not Reported
Level reading date:	1938-08-12	Feet below surface:	Not Reported
Feet to sea level:	4.40	Note:	Not Reported
Level reading date:	1938-08-05	Feet below surface:	Not Reported
Feet to sea level:	4.41	Note:	Not Reported
Level reading date:	1938-07-29	Feet below surface:	Not Reported
Feet to sea level:	4.41	Note:	Not Reported
Level reading date:	1938-07-22	Feet below surface:	Not Reported
Feet to sea level:	4.40	Note:	Not Reported
Level reading date:	1938-07-15	Feet below surface:	Not Reported
Feet to sea level:	4.41	Note:	Not Reported
Level reading date:	1938-07-08	Feet below surface:	Not Reported
Feet to sea level:	4.40	Note:	Not Reported
Level reading date:	1938-07-01	Feet below surface:	Not Reported
Feet to sea level:	4.42	Note:	Not Reported
Level reading date:	1938-06-25	Feet below surface:	Not Reported
Feet to sea level:	4.42	Note:	Not Reported
Level reading date:	1938-06-18	Feet below surface:	Not Reported
Feet to sea level:	4.43	Note:	Not Reported
Level reading date:	1938-06-11	Feet below surface:	Not Reported
Feet to sea level:	4.43	Note:	Not Reported
Level reading date:	1938-06-04	Feet below surface:	Not Reported
Feet to sea level:	4.46	Note:	Not Reported
Level reading date:	1938-05-28	Feet below surface:	Not Reported
Feet to sea level:	4.48	Note:	Not Reported
Level reading date:	1938-05-21	Feet below surface:	Not Reported
Feet to sea level:	4.60	Note:	Not Reported
Level reading date:	1938-05-14	Feet below surface:	Not Reported
Feet to sea level:	4.78	Note:	Not Reported
Level reading date:	1938-05-07	Feet below surface:	Not Reported
Feet to sea level:	4.79	Note:	Not Reported

Level reading date:	1938-04-30	Feet below surface:	Not Reported
Feet to sea level:	4.81	Note:	Not Reported
Level reading date:	1938-04-23	Feet below surface:	Not Reported
Feet to sea level:	4.87	Note:	Not Reported
Level reading date:	1938-04-16	Feet below surface:	Not Reported
Feet to sea level:	4.88	Note:	Not Reported
Level reading date:	1938-04-09	Feet below surface:	Not Reported
Feet to sea level:	5.12	Note:	Not Reported
Level reading date:	1938-04-02	Feet below surface:	Not Reported
Feet to sea level:	5.05	Note:	Not Reported
Level reading date:	1938-03-26	Feet below surface:	Not Reported
Feet to sea level:	4.65	Note:	Not Reported
Level reading date:	1938-03-19	Feet below surface:	Not Reported
Feet to sea level:	4.63	Note:	Not Reported
Level reading date:	1938-03-12	Feet below surface:	Not Reported
Feet to sea level:	4.63	Note:	Not Reported
Level reading date:	1938-03-05	Feet below surface:	Not Reported
Feet to sea level:	4.66	Note:	Not Reported
Level reading date:	1938-02-26	Feet below surface:	Not Reported
Feet to sea level:	4.67	Note:	Not Reported
Level reading date:	1938-02-19	Feet below surface:	Not Reported
Feet to sea level:	4.68	Note:	Not Reported
Level reading date:	1938-02-04	Feet below surface:	Not Reported
Feet to sea level:	4.72	Note:	Not Reported
Level reading date:	1938-01-28	Feet below surface:	Not Reported
Feet to sea level:	4.72	Note:	Not Reported
Level reading date:	1938-01-21	Feet below surface:	Not Reported
Feet to sea level:	4.74	Note:	Not Reported
Level reading date:	1938-01-14	Feet below surface:	Not Reported
Feet to sea level:	4.77	Note:	Not Reported
Level reading date:	1938-01-07	Feet below surface:	Not Reported
Feet to sea level:	4.81	Note:	Not Reported
Level reading date:	1937-12-31	Feet below surface:	Not Reported
Feet to sea level:	4.81	Note:	Not Reported
Level reading date:	1937-12-24	Feet below surface:	Not Reported
Feet to sea level:	4.86	Note:	Not Reported
Level reading date:	1937-12-18	Feet below surface:	Not Reported
Feet to sea level:	4.88	Note:	Not Reported
Level reading date:	1937-12-11	Feet below surface:	Not Reported
Feet to sea level:	4.87	Note:	Not Reported
Level reading date:	1937-12-04	Feet below surface:	Not Reported
Feet to sea level:	4.80	Note:	Not Reported

Level reading date:	1937-11-27	Feet below surface:	Not Reported
Feet to sea level:	4.76	Note:	Not Reported
Level reading date:	1937-11-20	Feet below surface:	Not Reported
Feet to sea level:	4.73	Note:	Not Reported
Level reading date:	1937-11-13	Feet below surface:	Not Reported
Feet to sea level:	4.40	Note:	Not Reported
Level reading date:	1937-11-08	Feet below surface:	Not Reported
Feet to sea level:	4.40	Note:	Not Reported

5
WSW **FED USGS** **USGS40000829816**
1/2 - 1 Mile
Lower

Organization ID:	USGS-NY	Organization Name:	USGS New York Water Science Center
Monitor Location:	K 688. 1	Type:	Well
Description:	Not Reported	HUC:	02030201
Drainage Area:	Not Reported	Drainage Area Units:	Not Reported
Contrib Drainage Area:	Not Reported	Contrib Drainage Area Unts:	Not Reported
Aquifer:	Not Reported	Formation Type:	Not Reported
Aquifer Type:	Not Reported	Construction Date:	Not Reported
Well Depth:	Not Reported	Well Depth Units:	Not Reported
Well Hole Depth:	111	Well Hole Depth Units:	ft

6
SE **FED USGS** **USGS40000829707**
1/2 - 1 Mile
Higher

Organization ID:	USGS-NY	Organization Name:	USGS New York Water Science Center
Monitor Location:	K 690. 1	Type:	Well
Description:	Not Reported	HUC:	02030201
Drainage Area:	Not Reported	Drainage Area Units:	Not Reported
Contrib Drainage Area:	Not Reported	Contrib Drainage Area Unts:	Not Reported
Aquifer:	Not Reported	Formation Type:	Not Reported
Aquifer Type:	Not Reported	Construction Date:	Not Reported
Well Depth:	Not Reported	Well Depth Units:	Not Reported
Well Hole Depth:	194	Well Hole Depth Units:	ft

C7
SSW **FED USGS** **USGS40000829572**
1/2 - 1 Mile
Higher

Organization ID:	USGS-NY	Organization Name:	USGS New York Water Science Center
Monitor Location:	K 2262. 1	Type:	Well
Description:	Not Reported	HUC:	02030201
Drainage Area:	Not Reported	Drainage Area Units:	Not Reported
Contrib Drainage Area:	Not Reported	Contrib Drainage Area Unts:	Not Reported
Aquifer:	Not Reported	Formation Type:	Not Reported
Aquifer Type:	Not Reported	Construction Date:	Not Reported
Well Depth:	Not Reported	Well Depth Units:	Not Reported
Well Hole Depth:	61	Well Hole Depth Units:	ft

GEOCHECK® - PHYSICAL SETTING SOURCE MAP FINDINGS

Map ID
Direction
Distance
Elevation | Database | EDR ID Number

C8
SSW
1/2 - 1 Mile
Higher | **FED USGS** | **USGS40000829561**

Organization ID:	USGS-NY	Organization Name:	USGS New York Water Science Center
Monitor Location:	K 1303. 1	Type:	Well
Description:	3401	HUC:	02030201
Drainage Area:	Not Reported	Drainage Area Units:	Not Reported
Contrib Drainage Area:	Not Reported	Contrib Drainage Area Unts:	Not Reported
Aquifer:	Not Reported	Formation Type:	Not Reported
Aquifer Type:	Not Reported	Construction Date:	Not Reported
Well Depth:	Not Reported	Well Depth Units:	Not Reported
Well Hole Depth:	90	Well Hole Depth Units:	ft

9
SSE
1/2 - 1 Mile
Higher | **FED USGS** | **USGS40000829578**

Organization ID:	USGS-NY	Organization Name:	USGS New York Water Science Center
Monitor Location:	K 691. 1	Type:	Well
Description:	Not Reported	HUC:	02030201
Drainage Area:	Not Reported	Drainage Area Units:	Not Reported
Contrib Drainage Area:	Not Reported	Contrib Drainage Area Unts:	Not Reported
Aquifer:	Not Reported	Formation Type:	Not Reported
Aquifer Type:	Not Reported	Construction Date:	Not Reported
Well Depth:	Not Reported	Well Depth Units:	Not Reported
Well Hole Depth:	195	Well Hole Depth Units:	ft

10
North
1/2 - 1 Mile
Higher | **FED USGS** | **USGS40000830615**

Organization ID:	USGS-NY	Organization Name:	USGS New York Water Science Center
Monitor Location:	K 710. 1	Type:	Well
Description:	Not Reported	HUC:	02030201
Drainage Area:	Not Reported	Drainage Area Units:	Not Reported
Contrib Drainage Area:	Not Reported	Contrib Drainage Area Unts:	Not Reported
Aquifer:	Not Reported	Formation Type:	Not Reported
Aquifer Type:	Not Reported	Construction Date:	Not Reported
Well Depth:	Not Reported	Well Depth Units:	Not Reported
Well Hole Depth:	54	Well Hole Depth Units:	ft

11
NNW
1/2 - 1 Mile
Higher | **FED USGS** | **USGS40000830576**

Organization ID:	USGS-NY	Organization Name:	USGS New York Water Science Center
Monitor Location:	K 682. 1	Type:	Well
Description:	Not Reported	HUC:	02030201
Drainage Area:	Not Reported	Drainage Area Units:	Not Reported

Contrib Drainage Area:	Not Reported	Contrib Drainage Area Unts:	Not Reported
Aquifer:	Not Reported	Formation Type:	Not Reported
Aquifer Type:	Not Reported	Construction Date:	Not Reported
Well Depth:	Not Reported	Well Depth Units:	Not Reported
Well Hole Depth:	53	Well Hole Depth Units:	ft

D12
SW
1/2 - 1 Mile
Higher

NY WELLS **NYREG1000000178**

Well Number:	K003529	Owner:	Fmc Realty Llc
Well Depth:	125	Diameter:	6
Casing Length:	0	Screen Diameter:	0
Screen Length:	0		

D13
SW
1/2 - 1 Mile
Higher

FED USGS **USGS40000829616**

Organization ID:	USGS-NY	Organization Name:	USGS New York Water Science Center
Monitor Location:	K 2591. 1	Type:	Well
Description:	Not Reported	HUC:	02030201
Drainage Area:	Not Reported	Drainage Area Units:	Not Reported
Contrib Drainage Area:	Not Reported	Contrib Drainage Area Unts:	Not Reported
Aquifer:	Northern Atlantic Coastal Plain aquifer system		
Formation Type:	Glacial Aquifer, Upper	Aquifer Type:	Not Reported
Construction Date:	Not Reported	Well Depth:	Not Reported
Well Depth Units:	Not Reported	Well Hole Depth:	Not Reported
Well Hole Depth Units:	Not Reported		

E14
East
1/2 - 1 Mile
Higher

FED USGS **USGS40000829963**

Organization ID:	USGS-NY	Organization Name:	USGS New York Water Science Center
Monitor Location:	K 3260. 1	Type:	Well
Description:	Not Reported	HUC:	02030201
Drainage Area:	Not Reported	Drainage Area Units:	Not Reported
Contrib Drainage Area:	Not Reported	Contrib Drainage Area Unts:	Not Reported
Aquifer:	Northern Atlantic Coastal Plain aquifer system		
Formation Type:	Glacial Aquifer, Upper	Aquifer Type:	Not Reported
Construction Date:	Not Reported	Well Depth:	23
Well Depth Units:	ft	Well Hole Depth:	Not Reported
Well Hole Depth Units:	Not Reported		

Ground water levels,Number of Measurements:	80	Level reading date:	2000-10-24
Feet below surface:	Not Reported	Feet to sea level:	12.89
Note:	Not Reported		

Level reading date:	2000-09-27	Feet below surface:	Not Reported
Feet to sea level:	12.26	Note:	Not Reported

Level reading date:	2000-08-24	Feet below surface:	Not Reported
Feet to sea level:	12.89	Note:	Not Reported
Level reading date:	2000-07-27	Feet below surface:	Not Reported
Feet to sea level:	13.11	Note:	Not Reported
Level reading date:	2000-06-28	Feet below surface:	Not Reported
Feet to sea level:	13.58	Note:	Not Reported
Level reading date:	2000-05-23	Feet below surface:	Not Reported
Feet to sea level:	13.47	Note:	Not Reported
Level reading date:	2000-04-27	Feet below surface:	Not Reported
Feet to sea level:	13.00	Note:	Not Reported
Level reading date:	2000-03-22	Feet below surface:	Not Reported
Feet to sea level:	12.58	Note:	Not Reported
Level reading date:	2000-02-29	Feet below surface:	Not Reported
Feet to sea level:	12.01	Note:	Not Reported
Level reading date:	1999-12-13	Feet below surface:	Not Reported
Feet to sea level:	12.83	Note:	Not Reported
Level reading date:	1999-11-23	Feet below surface:	Not Reported
Feet to sea level:	12.54	Note:	Not Reported
Level reading date:	1999-10-19	Feet below surface:	Not Reported
Feet to sea level:	12.73	Note:	Not Reported
Level reading date:	1999-09-23	Feet below surface:	Not Reported
Feet to sea level:	12.52	Note:	Not Reported
Level reading date:	1999-08-17	Feet below surface:	Not Reported
Feet to sea level:	11.99	Note:	Not Reported
Level reading date:	1999-07-20	Feet below surface:	Not Reported
Feet to sea level:	12.49	Note:	Not Reported
Level reading date:	1999-06-24	Feet below surface:	Not Reported
Feet to sea level:	12.86	Note:	Not Reported
Level reading date:	1999-05-18	Feet below surface:	Not Reported
Feet to sea level:	13.16	Note:	Not Reported
Level reading date:	1999-04-28	Feet below surface:	Not Reported
Feet to sea level:	13.32	Note:	Not Reported
Level reading date:	1999-03-23	Feet below surface:	Not Reported
Feet to sea level:	12.97	Note:	Not Reported
Level reading date:	1999-03-02	Feet below surface:	Not Reported
Feet to sea level:	12.05	Note:	Not Reported
Level reading date:	1999-01-27	Feet below surface:	Not Reported
Feet to sea level:	11.50	Note:	Not Reported
Level reading date:	1998-11-24	Feet below surface:	Not Reported
Feet to sea level:	11.33	Note:	Not Reported
Level reading date:	1998-09-29	Feet below surface:	Not Reported
Feet to sea level:	11.65	Note:	Not Reported

Level reading date:	1998-09-01	Feet below surface:	Not Reported
Feet to sea level:	12.13	Note:	Not Reported
Level reading date:	1998-07-28	Feet below surface:	Not Reported
Feet to sea level:	12.61	Note:	Not Reported
Level reading date:	1998-05-28	Feet below surface:	Not Reported
Feet to sea level:	13.04	Note:	Not Reported
Level reading date:	1998-04-29	Feet below surface:	Not Reported
Feet to sea level:	12.48	Note:	Not Reported
Level reading date:	1998-03-24	Feet below surface:	Not Reported
Feet to sea level:	12.86	Note:	Not Reported
Level reading date:	1998-02-26	Feet below surface:	Not Reported
Feet to sea level:	11.94	Note:	Not Reported
Level reading date:	1998-01-26	Feet below surface:	Not Reported
Feet to sea level:	10.65	Note:	Not Reported
Level reading date:	1997-12-29	Feet below surface:	Not Reported
Feet to sea level:	11.32	Note:	Not Reported
Level reading date:	1997-11-26	Feet below surface:	Not Reported
Feet to sea level:	10.69	Note:	Not Reported
Level reading date:	1997-10-29	Feet below surface:	Not Reported
Feet to sea level:	10.78	Note:	Not Reported
Level reading date:	1997-09-29	Feet below surface:	Not Reported
Feet to sea level:	11.75	Note:	Not Reported
Level reading date:	1997-03-24	Feet below surface:	Not Reported
Feet to sea level:	11.56	Note:	Not Reported
Level reading date:	1996-07-12	Feet below surface:	Not Reported
Feet to sea level:	10.24	Note:	Not Reported
Level reading date:	1995-09-29	Feet below surface:	Not Reported
Feet to sea level:	10.00	Note:	Not Reported
Level reading date:	1995-06-22	Feet below surface:	Not Reported
Feet to sea level:	9.94	Note:	Not Reported
Level reading date:	1995-01-03	Feet below surface:	Not Reported
Feet to sea level:	10.61	Note:	Not Reported
Level reading date:	1994-06-28	Feet below surface:	Not Reported
Feet to sea level:	10.89	Note:	Not Reported
Level reading date:	1993-11-22	Feet below surface:	Not Reported
Feet to sea level:	9.93	Note:	Not Reported
Level reading date:	1993-08-25	Feet below surface:	Not Reported
Feet to sea level:	10.16	Note:	Not Reported
Level reading date:	1993-07-22	Feet below surface:	Not Reported
Feet to sea level:	10.33	Note:	Not Reported
Level reading date:	1993-06-22	Feet below surface:	Not Reported
Feet to sea level:	10.58	Note:	Not Reported

Level reading date:	1993-05-24	Feet below surface:	Not Reported
Feet to sea level:	10.71	Note:	Not Reported
Level reading date:	1993-04-28	Feet below surface:	Not Reported
Feet to sea level:	11.06	Note:	Not Reported
Level reading date:	1993-03-26	Feet below surface:	Not Reported
Feet to sea level:	10.29	Note:	Not Reported
Level reading date:	1993-01-19	Feet below surface:	Not Reported
Feet to sea level:	9.89	Note:	Not Reported
Level reading date:	1992-12-28	Feet below surface:	Not Reported
Feet to sea level:	9.63	Note:	Not Reported
Level reading date:	1992-11-20	Feet below surface:	Not Reported
Feet to sea level:	9.96	Note:	Not Reported
Level reading date:	1992-10-27	Feet below surface:	Not Reported
Feet to sea level:	9.50	Note:	Not Reported
Level reading date:	1992-09-18	Feet below surface:	Not Reported
Feet to sea level:	9.70	Note:	Not Reported
Level reading date:	1992-08-24	Feet below surface:	Not Reported
Feet to sea level:	10.04	Note:	Not Reported
Level reading date:	1992-07-16	Feet below surface:	Not Reported
Feet to sea level:	11.74	Note:	Not Reported
Level reading date:	1992-06-23	Feet below surface:	Not Reported
Feet to sea level:	9.74	Note:	Not Reported
Level reading date:	1992-06-15	Feet below surface:	Not Reported
Feet to sea level:	8.22	Note:	Not Reported
Level reading date:	1985-10-01	Feet below surface:	Not Reported
Feet to sea level:	10.36	Note:	Not Reported
Level reading date:	1985-05-21	Feet below surface:	Not Reported
Feet to sea level:	10.43	Note:	Not Reported
Level reading date:	1984-12-28	Feet below surface:	Not Reported
Feet to sea level:	11.59	Note:	Not Reported
Level reading date:	1984-10-05	Feet below surface:	Not Reported
Feet to sea level:	11.26	Note:	Not Reported
Level reading date:	1984-06-27	Feet below surface:	Not Reported
Feet to sea level:	11.69	Note:	Not Reported
Level reading date:	1984-03-15	Feet below surface:	Not Reported
Feet to sea level:	11.43	Note:	Not Reported
Level reading date:	1984-01-05	Feet below surface:	Not Reported
Feet to sea level:	11.29	Note:	Not Reported
Level reading date:	1983-09-29	Feet below surface:	Not Reported
Feet to sea level:	10.77	Note:	Not Reported
Level reading date:	1983-06-29	Feet below surface:	Not Reported
Feet to sea level:	10.29	Note:	Not Reported

Level reading date:	1983-03-25	Feet below surface:	Not Reported
Feet to sea level:	10.29	Note:	Not Reported
Level reading date:	1982-12-20	Feet below surface:	Not Reported
Feet to sea level:	10.10	Note:	Not Reported
Level reading date:	1982-10-06	Feet below surface:	Not Reported
Feet to sea level:	10.29	Note:	Not Reported
Level reading date:	1982-07-01	Feet below surface:	Not Reported
Feet to sea level:	10.38	Note:	Not Reported
Level reading date:	1982-03-24	Feet below surface:	Not Reported
Feet to sea level:	10.04	Note:	Not Reported
Level reading date:	1981-12-30	Feet below surface:	Not Reported
Feet to sea level:	8.94	Note:	Not Reported
Level reading date:	1981-09-22	Feet below surface:	Not Reported
Feet to sea level:	9.59	Note:	Not Reported
Level reading date:	1981-06-24	Feet below surface:	Not Reported
Feet to sea level:	9.84	Note:	Not Reported
Level reading date:	1981-03-18	Feet below surface:	Not Reported
Feet to sea level:	9.89	Note:	Not Reported
Level reading date:	1981-02-12	Feet below surface:	Not Reported
Feet to sea level:	9.83	Note:	Not Reported
Level reading date:	1980-12-22	Feet below surface:	Not Reported
Feet to sea level:	10.02	Note:	Not Reported
Level reading date:	1980-09-23	Feet below surface:	Not Reported
Feet to sea level:	10.89	Note:	Not Reported
Level reading date:	1980-06-24	Feet below surface:	Not Reported
Feet to sea level:	11.27	Note:	Not Reported
Level reading date:	1980-06-10	Feet below surface:	Not Reported
Feet to sea level:	11.36	Note:	Not Reported
Level reading date:	1980-04-11	Feet below surface:	Not Reported
Feet to sea level:	10.86	Note:	Not Reported

E15
East
1/2 - 1 Mile
Higher

FED USGS **USGS40000829964**

Organization ID:	USGS-NY	Organization Name:	USGS New York Water Science Center
Monitor Location:	K 3260. 2	Type:	Well
Description:	MONITOR ST. AND DRIGGS AVE., GREENPOINT		
HUC:	02030201	Drainage Area:	Not Reported
Drainage Area Units:	Not Reported	Contrib Drainage Area:	Not Reported
Contrib Drainage Area Unts:	Not Reported		
Aquifer:	Northern Atlantic Coastal Plain aquifer system		
Formation Type:	Glacial Aquifer, Upper	Aquifer Type:	Unconfined single aquifer
Construction Date:	20010716	Well Depth:	42.6
Well Depth Units:	ft	Well Hole Depth:	45
Well Hole Depth Units:	ft		

Ground water levels,Number of Measurements:	39	Level reading date:	2005-02-15
Feet below surface:	Not Reported	Feet to sea level:	10.95
Note:	Not Reported		

Level reading date:	2005-01-21	Feet below surface:	Not Reported
Feet to sea level:	11.05	Note:	Not Reported
Level reading date:	2004-12-15	Feet below surface:	Not Reported
Feet to sea level:	10.95	Note:	Not Reported
Level reading date:	2004-11-23	Feet below surface:	Not Reported
Feet to sea level:	10.98	Note:	Not Reported
Level reading date:	2004-10-21	Feet below surface:	Not Reported
Feet to sea level:	11.29	Note:	Not Reported
Level reading date:	2004-09-21	Feet below surface:	Not Reported
Feet to sea level:	11.21	Note:	Not Reported
Level reading date:	2004-08-25	Feet below surface:	Not Reported
Feet to sea level:	11.08	Note:	Not Reported
Level reading date:	2004-07-19	Feet below surface:	Not Reported
Feet to sea level:	10.93	Note:	Not Reported
Level reading date:	2004-06-16	Feet below surface:	Not Reported
Feet to sea level:	10.97	Note:	Not Reported
Level reading date:	2004-05-25	Feet below surface:	Not Reported
Feet to sea level:	11.13	Note:	Not Reported
Level reading date:	2004-04-29	Feet below surface:	Not Reported
Feet to sea level:	11.05	Note:	Not Reported
Level reading date:	2004-02-25	Feet below surface:	Not Reported
Feet to sea level:	10.87	Note:	Not Reported
Level reading date:	2003-12-18	Feet below surface:	Not Reported
Feet to sea level:	11.04	Note:	Not Reported
Level reading date:	2003-11-25	Feet below surface:	Not Reported
Feet to sea level:	10.91	Note:	Not Reported
Level reading date:	2003-10-29	Feet below surface:	Not Reported
Feet to sea level:	11.09	Note:	Not Reported
Level reading date:	2003-09-24	Feet below surface:	Not Reported
Feet to sea level:	11.24	Note:	Not Reported
Level reading date:	2003-08-25	Feet below surface:	Not Reported
Feet to sea level:	11.57	Note:	Not Reported
Level reading date:	2003-07-21	Feet below surface:	Not Reported
Feet to sea level:	12.54	Note:	Not Reported
Level reading date:	2003-06-25	Feet below surface:	Not Reported
Feet to sea level:	11.55	Note:	Not Reported
Level reading date:	2003-05-19	Feet below surface:	Not Reported
Feet to sea level:	11.08	Note:	Not Reported
Level reading date:	2003-04-28	Feet below surface:	Not Reported

Feet to sea level:	10.70	Note:	Not Reported
Level reading date:	2003-01-28	Feet below surface:	Not Reported
Feet to sea level:	10.66	Note:	Not Reported
Level reading date:	2002-12-27	Feet below surface:	Not Reported
Feet to sea level:	10.48	Note:	Not Reported
Level reading date:	2002-11-26	Feet below surface:	Not Reported
Feet to sea level:	10.28	Note:	Not Reported
Level reading date:	2002-10-21	Feet below surface:	Not Reported
Feet to sea level:	10.03	Note:	Not Reported
Level reading date:	2002-09-25	Feet below surface:	Not Reported
Feet to sea level:	9.74	Note:	Not Reported
Level reading date:	2002-08-27	Feet below surface:	Not Reported
Feet to sea level:	9.53	Note:	Not Reported
Level reading date:	2002-07-22	Feet below surface:	Not Reported
Feet to sea level:	9.75	Note:	Not Reported
Level reading date:	2002-06-18	Feet below surface:	Not Reported
Feet to sea level:	9.75	Note:	Not Reported
Level reading date:	2002-05-29	Feet below surface:	Not Reported
Feet to sea level:	9.71	Note:	Not Reported
Level reading date:	2002-04-24	Feet below surface:	Not Reported
Feet to sea level:	9.50	Note:	Not Reported
Level reading date:	2002-02-27	Feet below surface:	Not Reported
Feet to sea level:	9.70	Note:	Not Reported
Level reading date:	2002-01-28	Feet below surface:	Not Reported
Feet to sea level:	9.71	Note:	Not Reported
Level reading date:	2001-12-28	Feet below surface:	Not Reported
Feet to sea level:	9.87	Note:	Not Reported
Level reading date:	2001-11-15	Feet below surface:	Not Reported
Feet to sea level:	10.10	Note:	Not Reported
Level reading date:	2001-10-24	Feet below surface:	Not Reported
Feet to sea level:	10.26	Note:	Not Reported
Level reading date:	2001-09-26	Feet below surface:	Not Reported
Feet to sea level:	10.31	Note:	Not Reported
Level reading date:	2001-08-29	Feet below surface:	Not Reported
Feet to sea level:	10.43	Note:	Not Reported
Level reading date:	2001-07-24	Feet below surface:	Not Reported
Feet to sea level:	10.66	Note:	Not Reported

GEOCHECK® - PHYSICAL SETTING SOURCE MAP FINDINGS

Map ID
Direction
Distance
Elevation | Database | EDR ID Number

16
South
1/2 - 1 Mile
Higher

FRDS PWS **NY0007257**

PWS ID:	NY0007257	PWS type:	System Owner/Responsible Party
PWS name:	ROSENBERG MAYER	PWS address:	C/O MAYER ROSENBURG
PWS address:	570 BEDFORD AVE	PWS city:	BROOKLYN
PWS state:	NY	PWS zip:	11211
PWS ID:	NY0007257	Activity status:	Active
Date system activated:	Not Reported	Date system deactivated:	Not Reported
Retail population:	00000100	System name:	MANSFIELD BUNG COLONY
System address:	Not Reported	System address:	GALE ROAD, BOX 123
System city:	MONGAUP VALLEY	System state:	NY
System zip:	12762		
County FIPS:	052	City served:	BETHEL (T)
Latitude:	404251	Longitude:	0735714

F17
SSE
1/2 - 1 Mile
Higher

FED USGS **USGS40000829485**

Organization ID:	USGS-NY	Organization Name:	USGS New York Water Science Center
Monitor Location:	K 673. 1	Type:	Well
Description:	Not Reported	HUC:	02030201
Drainage Area:	Not Reported	Drainage Area Units:	Not Reported
Contrib Drainage Area:	Not Reported	Contrib Drainage Area Unts:	Not Reported
Aquifer:	Not Reported	Formation Type:	Not Reported
Aquifer Type:	Not Reported	Construction Date:	Not Reported
Well Depth:	Not Reported	Well Depth Units:	Not Reported
Well Hole Depth:	196	Well Hole Depth Units:	ft

F18
SSE
1/2 - 1 Mile
Higher

FED USGS **USGS40000829478**

Organization ID:	USGS-NY	Organization Name:	USGS New York Water Science Center
Monitor Location:	K 898. 1	Type:	Well
Description:	Not Reported	HUC:	02030201
Drainage Area:	Not Reported	Drainage Area Units:	Not Reported
Contrib Drainage Area:	Not Reported	Contrib Drainage Area Unts:	Not Reported
Aquifer:	Not Reported	Formation Type:	Not Reported
Aquifer Type:	Not Reported	Construction Date:	Not Reported
Well Depth:	46	Well Depth Units:	ft
Well Hole Depth:	74	Well Hole Depth Units:	ft

GEOCHECK® - PHYSICAL SETTING SOURCE MAP FINDINGS

Map ID
Direction
Distance
Elevation | Database | EDR ID Number

19
East
1/2 - 1 Mile
Higher | **FED USGS** | **USGS40000829892**

Organization ID:	USGS-NY	Organization Name:	USGS New York Water Science Center
Monitor Location:	K 679. 1	Type:	Well
Description:	Not Reported	HUC:	02030201
Drainage Area:	Not Reported	Drainage Area Units:	Not Reported
Contrib Drainage Area:	Not Reported	Contrib Drainage Area Unts:	Not Reported
Aquifer:	Not Reported	Formation Type:	Not Reported
Aquifer Type:	Not Reported	Construction Date:	Not Reported
Well Depth:	Not Reported	Well Depth Units:	Not Reported
Well Hole Depth:	218	Well Hole Depth Units:	ft

G20
SW
1/2 - 1 Mile
Higher | **NY WELLS** | **NYREG1000000144**

Well Number:	K003498	Owner:	Eisenberg, Stephanie
Well Depth:	90	Diameter:	8
Casing Length:	0	Screen Diameter:	0
Screen Length:	0		

G21
SW
1/2 - 1 Mile
Higher | **NY WELLS** | **NYREG1000000143**

Well Number:	K003497	Owner:	Eisenberg, Stephanie
Well Depth:	90	Diameter:	8
Casing Length:	0	Screen Diameter:	0
Screen Length:	0		

G22
SW
1/2 - 1 Mile
Higher | **NY WELLS** | **NYREG1000000146**

Well Number:	K003500D	Owner:	Eisenberg, Stephanie
Well Depth:	90	Diameter:	8
Casing Length:	0	Screen Diameter:	0
Screen Length:	0		

G23
SW
1/2 - 1 Mile
Higher | **NY WELLS** | **NYREG1000000145**

Well Number:	K003499D	Owner:	Eisenberg, Stephanie
Well Depth:	90	Diameter:	8

Casing Length:	0	Screen Diameter:	0
Screen Length:	0		

24
ENE
1/2 - 1 Mile
Higher

FED USGS **USGS40000830369**

Organization ID:	USGS-NY	Organization Name:	USGS New York Water Science Center
Monitor Location:	K 579. 1	Type:	Well
Description:	Not Reported	HUC:	02030201
Drainage Area:	Not Reported	Drainage Area Units:	Not Reported
Contrib Drainage Area:	Not Reported	Contrib Drainage Area Unts:	Not Reported
Aquifer:	Not Reported	Formation Type:	Not Reported
Aquifer Type:	Not Reported	Construction Date:	Not Reported
Well Depth:	Not Reported	Well Depth Units:	Not Reported
Well Hole Depth:	82	Well Hole Depth Units:	ft

25
ENE
1/2 - 1 Mile
Higher

NY WELLS **NYREG1000000165**

Well Number:	K003519	Owner:	Exxon Mobil Refining And Supply Company
Well Depth:	65	Diameter:	12
Casing Length:	0	Screen Diameter:	0
Screen Length:	0		

26
ENE
1/2 - 1 Mile
Higher

NY WELLS **NYREG1000000166**

Well Number:	K003520	Owner:	Exxon Mobil Refining And Supply Company
Well Depth:	70	Diameter:	12
Casing Length:	0	Screen Diameter:	0
Screen Length:	0		

27
NNE
1/2 - 1 Mile
Higher

FED USGS **USGS40000830776**

Organization ID:	USGS-NY	Organization Name:	USGS New York Water Science Center
Monitor Location:	K 465. 1	Type:	Well
Description:	Not Reported	HUC:	02030201
Drainage Area:	Not Reported	Drainage Area Units:	Not Reported
Contrib Drainage Area:	Not Reported	Contrib Drainage Area Unts:	Not Reported
Aquifer:	Not Reported	Formation Type:	Not Reported
Aquifer Type:	Not Reported	Construction Date:	Not Reported
Well Depth:	Not Reported	Well Depth Units:	Not Reported
Well Hole Depth:	400	Well Hole Depth Units:	ft

GEOCHECK® - PHYSICAL SETTING SOURCE MAP FINDINGS

Map ID
Direction
Distance
Elevation | Database | EDR ID Number

28
North
1/2 - 1 Mile
Higher

FED USGS **USGS40000830814**

Organization ID:	USGS-NY	Organization Name:	USGS New York Water Science Center
Monitor Location:	K 2227. 1	Type:	Well
Description:	Not Reported	HUC:	02030201
Drainage Area:	Not Reported	Drainage Area Units:	Not Reported
Contrib Drainage Area:	Not Reported	Contrib Drainage Area Unts:	Not Reported
Aquifer:	Not Reported	Formation Type:	Not Reported
Aquifer Type:	Not Reported	Construction Date:	Not Reported
Well Depth:	Not Reported	Well Depth Units:	Not Reported
Well Hole Depth:	50	Well Hole Depth Units:	ft

29
SW
1/2 - 1 Mile
Higher

FED USGS **USGS40000829529**

Organization ID:	USGS-NY	Organization Name:	USGS New York Water Science Center
Monitor Location:	K 458. 1	Type:	Well
Description:	Not Reported	HUC:	02030201
Drainage Area:	Not Reported	Drainage Area Units:	Not Reported
Contrib Drainage Area:	Not Reported	Contrib Drainage Area Unts:	Not Reported
Aquifer:	Not Reported	Formation Type:	Not Reported
Aquifer Type:	Not Reported	Construction Date:	Not Reported
Well Depth:	Not Reported	Well Depth Units:	Not Reported
Well Hole Depth:	1053	Well Hole Depth Units:	ft

30
ESE
1/2 - 1 Mile
Higher

NY WELLS **NYREG1000000142**

Well Number:	K003496	Owner:	Lees Farm
Well Depth:	85	Diameter:	4
Casing Length:	0	Screen Diameter:	0
Screen Length:	0		

31
NE
1/2 - 1 Mile
Lower

FED USGS **USGS40000830700**

Organization ID:	USGS-NY	Organization Name:	USGS New York Water Science Center
Monitor Location:	K 692. 1	Type:	Well
Description:	Not Reported	HUC:	02030201
Drainage Area:	Not Reported	Drainage Area Units:	Not Reported
Contrib Drainage Area:	Not Reported	Contrib Drainage Area Unts:	Not Reported
Aquifer:	Not Reported	Formation Type:	Not Reported
Aquifer Type:	Not Reported	Construction Date:	Not Reported
Well Depth:	Not Reported	Well Depth Units:	Not Reported
Well Hole Depth:	88	Well Hole Depth Units:	ft

GEOCHECK® - PHYSICAL SETTING SOURCE MAP FINDINGS

Map ID
Direction
Distance
Elevation | Database | EDR ID Number

32
SE
1/2 - 1 Mile
Higher

FED USGS **USGS40000829528**

Organization ID:	USGS-NY	Organization Name:	USGS New York Water Science Center
Monitor Location:	K 678. 1	Type:	Well
Description:	Not Reported	HUC:	02030201
Drainage Area:	Not Reported	Drainage Area Units:	Not Reported
Contrib Drainage Area:	Not Reported	Contrib Drainage Area Unts:	Not Reported
Aquifer:	Not Reported	Formation Type:	Not Reported
Aquifer Type:	Not Reported	Construction Date:	Not Reported
Well Depth:	Not Reported	Well Depth Units:	Not Reported
Well Hole Depth:	221	Well Hole Depth Units:	ft

33
South
1/2 - 1 Mile
Higher

FED USGS **USGS40000829373**

Organization ID:	USGS-NY	Organization Name:	USGS New York Water Science Center
Monitor Location:	K 672. 1	Type:	Well
Description:	Not Reported	HUC:	02030201
Drainage Area:	Not Reported	Drainage Area Units:	Not Reported
Contrib Drainage Area:	Not Reported	Contrib Drainage Area Unts:	Not Reported
Aquifer:	Not Reported	Formation Type:	Not Reported
Aquifer Type:	Not Reported	Construction Date:	Not Reported
Well Depth:	Not Reported	Well Depth Units:	Not Reported
Well Hole Depth:	170	Well Hole Depth Units:	ft

34
NE
1/2 - 1 Mile
Lower

FED USGS **USGS40000830559**

Organization ID:	USGS-NY	Organization Name:	USGS New York Water Science Center
Monitor Location:	K 711. 1	Type:	Well
Description:	Not Reported	HUC:	02030201
Drainage Area:	Not Reported	Drainage Area Units:	Not Reported
Contrib Drainage Area:	Not Reported	Contrib Drainage Area Unts:	Not Reported
Aquifer:	Not Reported	Formation Type:	Not Reported
Aquifer Type:	Not Reported	Construction Date:	Not Reported
Well Depth:	Not Reported	Well Depth Units:	Not Reported
Well Hole Depth:	74	Well Hole Depth Units:	ft

GEOCHECK® - PHYSICAL SETTING SOURCE MAP FINDINGS
RADON

AREA RADON INFORMATION

Federal EPA Radon Zone for KINGS County: 3

Note: Zone 1 indoor average level > 4 pCi/L.
: Zone 2 indoor average level >= 2 pCi/L and <= 4 pCi/L.
: Zone 3 indoor average level < 2 pCi/L.

Federal Area Radon Information for KINGS COUNTY, NY

Number of sites tested: 51

Area	Average Activity	% <4 pCi/L	% 4-20 pCi/L	% >20 pCi/L
Living Area	0.750 pCi/L	100%	0%	0%
Basement	1.370 pCi/L	88%	10%	2%

PHYSICAL SETTING SOURCE RECORDS SEARCHED

TOPOGRAPHIC INFORMATION

USGS 7.5' Digital Elevation Model (DEM)
Source: United States Geologic Survey
EDR acquired the USGS 7.5' Digital Elevation Model in 2002 and updated it in 2006. The 7.5 minute DEM corresponds to the USGS 1:24,000- and 1:25,000-scale topographic quadrangle maps. The DEM provides elevation data with consistent elevation units and projection.

Current USGS 7.5 Minute Topographic Map
Source: U.S. Geological Survey

HYDROLOGIC INFORMATION

Flood Zone Data: This data was obtained from the Federal Emergency Management Agency (FEMA). It depicts 100-year and 500-year flood zones as defined by FEMA. It includes the National Flood Hazard Layer (NFHL) which incorporates Flood Insurance Rate Map (FIRM) data and Q3 data from FEMA in areas not covered by NFHL.
Source: FEMA
Telephone: 877-336-2627
Date of Government Version: 2003, 2015

NWI: National Wetlands Inventory. This data, available in select counties across the country, was obtained by EDR in 2002, 2005 and 2010 from the U.S. Fish and Wildlife Service.

State Wetlands Data: Freshwater Wetlands
Source: Department of Environmental Conservation
Telephone: 518-402-8961

HYDROGEOLOGIC INFORMATION

AQUIFLOW^{R} Information System
Source: EDR proprietary database of groundwater flow information
EDR has developed the AQUIFLOW Information System (AIS) to provide data on the general direction of groundwater flow at specific points. EDR has reviewed reports submitted to regulatory authorities at select sites and has extracted the date of the report, hydrogeologically determined groundwater flow direction and depth to water table information.

GEOLOGIC INFORMATION

Geologic Age and Rock Stratigraphic Unit
Source: P.G. Schruben, R.E. Arndt and W.J. Bawiec, Geology of the Conterminous U.S. at 1:2,500,000 Scale - A digital representation of the 1974 P.B. King and H.M. Beikman Map, USGS Digital Data Series DDS - 11 (1994).

STATSGO: State Soil Geographic Database
Source: Department of Agriculture, Natural Resources Conservation Service (NRCS)
The U.S. Department of Agriculture's (USDA) Natural Resources Conservation Service (NRCS) leads the national Conservation Soil Survey (NCSS) and is responsible for collecting, storing, maintaining and distributing soil survey information for privately owned lands in the United States. A soil map in a soil survey is a representation of soil patterns in a landscape. Soil maps for STATSGO are compiled by generalizing more detailed (SSURGO) soil survey maps.

SSURGO: Soil Survey Geographic Database
Source: Department of Agriculture, Natural Resources Conservation Service (NRCS)
Telephone: 800-672-5559
SSURGO is the most detailed level of mapping done by the Natural Resources Conservation Service, mapping scales generally range from 1:12,000 to 1:63,360. Field mapping methods using national standards are used to construct the soil maps in the Soil Survey Geographic (SSURGO) database. SSURGO digitizing duplicates the original soil survey maps. This level of mapping is designed for use by landowners, townships and county natural resource planning and management.

PHYSICAL SETTING SOURCE RECORDS SEARCHED

LOCAL / REGIONAL WATER AGENCY RECORDS

FEDERAL WATER WELLS

PWS: Public Water Systems
Source: EPA/Office of Drinking Water
Telephone: 202-564-3750
Public Water System data from the Federal Reporting Data System. A PWS is any water system which provides water to at least 25 people for at least 60 days annually. PWSs provide water from wells, rivers and other sources.

PWS ENF: Public Water Systems Violation and Enforcement Data
Source: EPA/Office of Drinking Water
Telephone: 202-564-3750
Violation and Enforcement data for Public Water Systems from the Safe Drinking Water Information System (SDWIS) after August 1995. Prior to August 1995, the data came from the Federal Reporting Data System (FRDS).

USGS Water Wells: USGS National Water Inventory System (NWIS)
This database contains descriptive information on sites where the USGS collects or has collected data on surface water and/or groundwater. The groundwater data includes information on wells, springs, and other sources of groundwater.

STATE RECORDS

New York Public Water Wells
Source: New York Department of Health
Telephone: 518-458-6731

OTHER STATE DATABASE INFORMATION

Oil and Gas Well Database
Source: Department of Environmental Conservation
Telephone: 518-402-8072
These files contain records, in the database, of wells that have been drilled.

RADON

State Database: NY Radon
Source: Department of Health
Telephone: 518-402-7556
Radon Test Results

Area Radon Information
Source: USGS
Telephone: 703-356-4020
The National Radon Database has been developed by the U.S. Environmental Protection Agency (USEPA) and is a compilation of the EPA/State Residential Radon Survey and the National Residential Radon Survey. The study covers the years 1986 - 1992. Where necessary data has been supplemented by information collected at private sources such as universities and research institutions.

EPA Radon Zones
Source: EPA
Telephone: 703-356-4020
Sections 307 & 309 of IRAA directed EPA to list and identify areas of U.S. with the potential for elevated indoor radon levels.

OTHER

Airport Landing Facilities: Private and public use landing facilities
Source: Federal Aviation Administration, 800-457-6656

Epicenters: World earthquake epicenters, Richter 5 or greater
Source: Department of Commerce, National Oceanic and Atmospheric Administration

Earthquake Fault Lines: The fault lines displayed on EDR's Topographic map are digitized quaternary faultlines, prepared in 1975 by the United State Geological Survey

PHYSICAL SETTING SOURCE RECORDS SEARCHED

STREET AND ADDRESS INFORMATION

Â© 2015 TomTom North America, Inc. All rights reserved. This material is proprietary and the subject of copyright protection and other intellectual property rights owned by or licensed to Tele Atlas North America, Inc. The use of this material is subject to the terms of a license agreement. You will be held liable for any unauthorized copying or disclosure of this material.

APPENDIX C

Freedom of Information Law Letters and Responses

From: donotreply@records.nyc.gov
To: Adam Nasiatka
Subject: [OpenRecords] Request FOIL-2022-057-02155 Submitted to New York City Fire Department (FDNY)
Date: Tuesday, February 15, 2022 12:19:21 PM

This message originated outside your organization. Please use caution!

Your request FOIL-2022-057-02155 has been successfully submitted to the New York City Fire Department (FDNY). The details of your request are shown below.

Request Title: Phase I ESA Documents of Interest: Permits, haz materials, cleanups

Request Description: Fuel Tank Special Report (Environmental Assessment Report)

Request Type: Fuel Tank Special Report (Environmental Assessment Report)

Fuel Tank Special Report (Environmental Assessment Report)
Submission Method: Online/At Home
Description of Records: Phase I Environmental Site Assessments, Phase II Environmental Site Assessments, drainage structure investigations, drainage structure remediation, spill reports, environmental permitting and compliance, UST and AST records, tank investigations or removal reports, hazardous waste or petroleum storage/ records, etc. for the following properties: 14 Wythe Avenue, Brooklyn, NY 11211 (Brooklyn Block 2615, Lot 125) formerly identified as 168 Banker Street. Currently owned by Corzo Contracting Co Inc. (Which was identified as a SWF/LF facility) Additionally, any information (BCP) related to the Former Anglo Chemical and Rubber Site (1-9 Wythe Avenue, Brooklyn, NY) Site #C224337
Building Address: see above
Borough: Brooklyn
Account Info: 209 Shafter St
Incident Date:

Requester's Contact Information

Name:
Adam Nasiatka
Title:
Project Geologist
Organization:
Roux Associates
Email:
anasiatka@rouxinc.com
Phone Number:
(631) 630-2356
Fax Number:
Not provided
Street Address (line 1):
209 Shafter St
Street Address (line 2):
Not provided

City:
Islandia
State:
NY
Zip Code:
11749

You can view the request and take any necessary action at the following webpage:
https://a860-openrecords.nyc.gov/request/view/FOIL-2022-057-02155.

From: donotreply@records.nyc.gov
To: Adam Nasiatka
Subject: [OpenRecords] Request FOIL-2022-826-00709 Closed
Date: Friday, February 18, 2022 12:51:22 PM

This message originated outside your organization. Please use caution!

The Department of Environmental Protection (DEP) has **closed** your FOIL request FOIL-2022-826-00709 for the following reasons:

- Your request under the Freedom of Information Law (FOIL) has been reviewed and the documents you requested have been posted on the OpenRecords portal.

From: donotreply@records.nyc.gov
To: Adam Nasiatka
Subject: [OpenRecords] Response Added to FOIL-2022-826-00709 - File
Date: Friday, February 18, 2022 12:51:07 PM

This message originated outside your organization. Please use caution!

The Department of Environmental Protection (DEP) has responded to your FOIL request FOIL-2022-826-00709 with the following file(s).

The file(s) listed below will not be publicly available on the OpenRecords portal.

2022-826-00709: 2022-826-00709.pdf

Please visit FOIL-2022-826-00709 to view additional information and take any necessary action.

Details 00000709

Job

SRR Number
891017/7/0843
Task
EMER
Start Date
10/17/1989
Subject
OIL SPILL
Location
9 WYTHE AVE
Borough
BKL
Zip
11211
Project Leader
LM
Community Board
K01
Facility
CLASS FUEL OIL CORP
Call Origin
DOS EPU
Caller Name
INSPECTOR SIMON
Job Text
SIT: INSPECTOR SIMON FROM EPU NOTIFIED DHMP OF A REPORT OF OIL ì COMING OFF A PREMISE SITUATED AT 9 WYTHE AVE, BKLYN. OBS: THE FACILITY IS A FUEL OIL SUPPLIER. WATER MIXED WITH OIL ì WAS OBSERVED COMING OFF THE PROPERTY AND GOING INTO THE SEWERS. ACT: DHMP NOTIFIED IWCS AND UPON THEIR ARRIVAL CARRIED OUT A ì JOINT INSPECTION OF THE FACILITY. SPILLAGE OF OIL WAS OBSERVED ì AT VARIOUS PLACES ON THE FACILITY'S YARD. IWCS ISSUED A ì VIOLATION TO THE FACILITY FOR ALLOWING THE SPILLED OIL TO REACH ì THE NYC SEWER SYSTEM.

View (Chrome Users Only)
Back to List (/dfl/Job)

From: donotreply@records.nyc.gov
To: Adam Nasiatka
Subject: [OpenRecords] Request FOIL-2022-826-00709 Submitted to Department of Environmental Protection (DEP)
Date: Tuesday, February 15, 2022 12:18:30 PM

This message originated outside your organization. Please use caution!

Your request FOIL-2022-826-00709 has been successfully submitted to the Department of Environmental Protection (DEP). The details of your request are shown below.

Request Title: Phase I ESA Documents of Interest: Permits, haz materials, cleanups

Request Description: Phase I Environmental Site Assessments, Phase II Environmental Site Assessments, drainage structure investigations, drainage structure remediation, spill reports, environmental permitting and compliance, UST and AST records, tank investigations or removal reports, hazardous waste or petroleum storage/ records, etc. for the following properties: 14 Wythe Avenue, Brooklyn, NY 11211 (Brooklyn Block 2615, Lot 125) formerly identified as 168 Banker Street. Currently owned by Corzo Contracting Co Inc. (Which was identified as a SWF/LF facility) Additionally, any information (BCP) related to the Former Anglo Chemical and Rubber Site (1-9 Wythe Avenue, Brooklyn, NY) Site #C224337

Requester's Contact Information

Name:
Adam Nasiatka
Title:
Not provided
Organization:
Roux Associates
Email:
anasiatka@rouxinc.com
Phone Number:
(631) 630-2356
Fax Number:
Not provided
Street Address (line 1):
209 Shafter St
Street Address (line 2):
Not provided
City:
Islandia
State:
NY
Zip Code:
11749

You can view the request and take any necessary action at the following webpage: https://a860-openrecords.nyc.gov/request/view/FOIL-2022-826-00709.

From: New York DEC Support
To: Adam Nasiatka
Subject: FOIL Request :: W096387-021522
Date: Tuesday, February 15, 2022 12:20:45 PM

This message originated outside your organization. Please use caution!

Dear Adam:

Thank you for your Freedom of Information Law (FOIL) request. Your request has been received and is being processed. Your request was received in this office on 2/15/2022 and given the reference number FOIL #W096387-021522 for tracking purposes. You may expect the Department's response to your request no later than **3/15/2022**.

Record Requested: **Phase I Environmental Site Assessments, Phase II Environmental Site Assessments, drainage structure investigations, drainage structure remediation, spill reports, environmental permitting and compliance, UST and AST records, tank investigations or removal reports, hazardous waste or petroleum storage/ records, etc. for the following properties: 14 Wythe Avenue, Brooklyn, NY 11211 (Brooklyn Block 2615, Lot 125) formerly identified as 168 Banker Street. Currently owned by Corzo Contracting Co Inc. (Which was identified as a SWF/LF facility) Additionally, any information (BCP) related to the Former Anglo Chemical and Rubber Site (1-9 Wythe Avenue, Brooklyn, NY) Site #C224337**

You can monitor the progress of your request at the link below and you'll receive an email when your request has been completed. Again, thank you for using the FOIL Center.

https://mycusthelp.com/NEWYORKDEC/_rs/RequestLogin.aspx

New York State Department of Environmental Conservation, Record Access Office

---

Track the issue status and respond at:
https://newyorkdec.mycusthelp.com/webapp//_rs/RequestEdit.aspx?rid=96387

From: noreply@its.ny.gov
To: Adam Nasiatka
Subject: FOIL Request Confirmation from Open FOIL NY
Date: Tuesday, February 15, 2022 12:18:02 PM

This message originated outside your organization. Please use caution!

Thank you for submitting your FOIL request through Open FOIL NY.

Here is your Open FOIL NY confirmation information for future reference:

NASIATKA_DEC_20220215121744816

INFORMATION SUBMITTED:

Records Requested From	Department of Environmental Conservation
Short Title	Phase I ESA Documents of Interest
Description	Phase I Environmental Site Assessments, Phase II Environmental Site Assessments, drainage structure investigations, drainage structure remediation, spill reports, environmental permitting and compliance, UST and AST records, tank investigations or removal reports, hazardous waste or petroleum storage/ records, etc. for the following properties: 14 Wythe Avenue, Brooklyn, NY 11211 (Brooklyn Block 2615, Lot 125) formerly identified as 168 Banker Street. Currently owned by Corzo Contracting Co Inc. (Which was identified as a SWF/LF facility) Additionally, any information (BCP) related to the Former Anglo Chemical and Rubber Site (1-9 Wythe Avenue, Brooklyn, NY) Site #C224337
Uploaded Files	
FOIL Response Format	Email
If fees apply, please contact me if costs will be greater than	$25

Your FOIL request has been forwarded to the organization(s) you selected, and the respective Records Access Officer will contact you directly for further processing of your request. Please allow up to five business days for such communication(s). For your convenience, here is additional contact information:

Department of Environmental Conservation
625 Broadway

Albany, NY 12233-1500

From: New York DEC Support
To: Adam Nasiatka
Subject: Freedom of Information Law Request :: W096387-021522
Date: Tuesday, February 15, 2022 1:45:46 PM

This message originated outside your organization. Please use caution!

--- Please respond above this line ---

Central Office - Albany
P: 518 402-9740 | F:
www.dec.ny.gov

RE: PUBLIC RECORDS REQUEST of 2/15/2022, Reference # W096387-021522

Date: 02/15/2022

Dear Mr. Adam Nasiatka,

I write in response to your Freedom of Information Law (FOIL) request seeking:

> *Phase I Environmental Site Assessments, Phase II Environmental Site Assessments, drainage structure investigations, drainage structure remediation, spill reports, environmental permitting and compliance, UST and AST records, tank investigations or removal reports, hazardous waste or petroleum storage/ records, etc. for the following properties: 14 Wythe Avenue, Brooklyn, NY 11211 (Brooklyn Block 2615, Lot 125) formerly identified as 168 Banker Street. Currently owned by Corzo Contracting Co Inc. (Which was identified as a SWF/LF facility) Additionally, any information (BCP) related to the Former Anglo Chemical and Rubber Site (1-9 Wythe Avenue, Brooklyn, NY) Site #C224337*

Electronic copies of documents identified as responsive can be found on-line at
https://www.dec.ny.gov/data/DecDocs/C224337/

If you believe you have been unlawfully denied access to responsive records, you have the right to appeal. Such an appeal must be submitted in writing and within thirty (30) days of the date of this email, and directed to:

> FOIL Appeals Officer
> Office of General Counsel
> New York State Department of Environmental Conservation
> 625 Broadway, 14th Floor
> Albany, New York 12233-1500

Your FOIL request is now closed. If I can be of further assistance, please contact me at mark.sarnacki@dec.ny.gov and reference FOIL #W096387-021522, or simply reply to this email. Thank you.

Sincerely,

Mark Sarnacki

NEW YORK STATE OF OPPORTUNITY. Department of Health

KATHY HOCHUL
Governor

MARY T. BASSETT, M.D., M.P.H.
Commissioner

KRISTIN M. PROUD
Acting Executive Deputy Commissioner

February 15, 2022

Adam Nasiatka
Roux Associates
209 Shafter Street
Islandia, NY 11749

FOIL #: 22-02-353
RE: 14 Wythe Avenue, Brooklyn, NY

Dear Adam Nasiatka:

This will acknowledge receipt of your request for records under the Freedom of Information Law (FOIL), received by this office on February 15, 2022.

Your request has been forwarded to the appropriate Department program area(s) to identify documents that are responsive to your request and which may be made available pursuant to all applicable provisions of the Freedom of Information Law.

A determination as to whether your request is granted or denied will be reached in approximately 20 business days or we will notify you in writing if the responsible program area(s) should require additional time to locate, assemble, and review documents that may be responsive to your request.

Please note that, pursuant to Article 6 of the Public Officers Law, a charge may be applied to your request, including the actual cost of the medium used to respond to your Freedom of Information Law request and/or other related costs. When responsive records have been identified, you will be informed of any cost and how payment should be made.

Sincerely,

Rosemarie Hewig, Esq.
Records Access Officer

RH/sjp

From: noreply@its.ny.gov
To: Adam Nasiatka
Subject: FOIL Request Confirmation from Open FOIL NY
Date: Tuesday, February 15, 2022 12:18:12 PM

This message originated outside your organization. Please use caution!

Thank you for submitting your FOIL request through Open FOIL NY.

Here is your Open FOIL NY confirmation information for future reference:

NASIATKA_DOH_20220215121800271

INFORMATION SUBMITTED:

Records Requested From	Department of Health
Short Title	Phase I ESA Documents of Interest
Description	Phase I Environmental Site Assessments, Phase II Environmental Site Assessments, drainage structure investigations, drainage structure remediation, spill reports, environmental permitting and compliance, UST and AST records, tank investigations or removal reports, hazardous waste or petroleum storage/ records, etc. for the following properties: 14 Wythe Avenue, Brooklyn, NY 11211 (Brooklyn Block 2615, Lot 125) formerly identified as 168 Banker Street. Currently owned by Corzo Contracting Co Inc. (Which was identified as a SWF/LF facility) Additionally, any information (BCP) related to the Former Anglo Chemical and Rubber Site (1-9 Wythe Avenue, Brooklyn, NY) Site #C224337
Uploaded Files	
FOIL Response Format	Email
If fees apply, please contact me if costs will be greater than	$25

Your FOIL request has been forwarded to the organization(s) you selected, and the respective Records Access Officer will contact you directly for further processing of your request. Please allow up to five business days for such communication(s). For your convenience, here is additional contact information:

Department of Health
Corning Tower
Room 2364
Albany, NY 12237-0044

An official website of the United States government

MENU

Search EPA.gov

Related Topics: **Envirofacts** <https://epa.gov/enviro>

CONTACT US <https://www.epa.gov/enviro/forms/contact-us-about-envirofacts>

Home <https://enviro.epa.gov> | Multisystem Search <https://enviro.epa.gov/facts/multisystem.html> | Topic Searches <https://www.epa.gov/enviro/topic-searches> | System Data Searches <https://www.epa.gov/enviro/system-data-searches> | About the Data <https://www.epa.gov/enviro/about-data> | Data Downloads <https://www.epa.gov/enviro/data-downloads> | Widgets <https://www.epa.gov/enviro/widgets> | Services <https://www.epa.gov/enviro/web-services> | Mobile <https://www.epa.gov/enviro/uv-index-mobile-app> | Other Datasets <https://epa.gov/node/111331>

Search Results for:

14 Wythe Ave, Brooklyn, New York, 11249

The facility list below is based upon the facilities that are visible with the map above. To refine your search to a more targeted area of interest, please visit the Envirofacts Multisystem Search Form <https://epa.gov//enviro.epa.gov/facts/multisystem.html>. To search Envirofacts via an interactive map, please view your results in EnviroMapper for Envirofacts

List of EPA-Regulated Facilities in Envirofacts

Copy **CSV** **Excel** **PDF** **Print**

Showing 1 to 14 of 14 entries *Show* 25 *entries* *Search:*

First ***Previous*** 1 ***Next*** ***Last***

FACILITY INFORMATION	***AFS*** <https://www.epa.gov/enviro/icis-air-overview>	***ACRES*** <https://www.epa.gov/cleanups/cleanups-my-community>	***BR*** <https://www.epa.gov/enviro/br-overview>	***SEMS*** <https://www.epa.gov/enviro/
CITY METAL SMELTING & REFINING CO *61 N 13TH ST* *BROOKLYN, NY* *11211-1005* *Latitude:* *40.72348* *Longitude:* *-73.95793* Summary Report Facility Report Compliance Report				

FACILITY INFORMATION	AFS <https://www.epa.gov/enviro/icis-air-overview>	ACRES <https://www.epa.gov/cleanups/cleanups-my-community>	BR <https://www.epa.gov/enviro/br-overview>	SEMS <https://www.epa.gov/enviro/
CON EDISON 35 DOBBIN ST BROOKLYN, NY 11222 Latitude: 40.723775 Longitude: -73.95381 Summary Report Facility Report Compliance Report				
CON EDISON - SERVICE BOX 43446 7 FRANKLIN ST BROOKLYN, NY 11222 Latitude: 40.72545 Longitude: -73.95752 Summary Report Facility Report Compliance Report			View Report	

FACILITY INFORMATION	AFS <https://www.epa.gov/enviro/icis-air-overview>	ACRES <https://www.epa.gov/cleanups/cleanups-my-community>	BR <https://www.epa.gov/enviro/br-overview>	SEMS <https://www.epa.gov/enviro/
GLASS IMPRESSIONS CORP 202 BANKER ST BROOKLYN, NY 11233 Latitude: 40.72514 Longitude: -73.9556 Summary Report Facility Report Compliance Report	View Report			
IRWIN FRIEDMAN & SONS 139 BANKER ST BROOKLYN, NY 11222 Latitude: 40.72366 Longitude: -73.95476 Summary Report Facility Report Compliance Report	View Report			

FACILITY INFORMATION	AFS <https://www.epa.gov/enviro/icis-air-overview>	ACRES <https://www.epa.gov/cleanups/cleanups-my-community>	BR <https://www.epa.gov/enviro/br-overview>	SEMS <https://www.epa.gov/enviro/
LAFAYETTE GRINDING CORPOR 115 BANKER ST BROOKLYN, NY 11222 Latitude: 40.72332 Longitude: -73.95457 Summary Report Facility Report Compliance Report				
NYCDEP - BROOKLYN WATER MAINTENANCE 22 N 15TH ST BROOKLYN, NY 11205 Latitude: 40.7247 Longitude: -73.95691 Summary Report Facility Report Compliance Report				

FACILITY INFORMATION	AFS <https://www.epa.gov/enviro/icis-air-overview>	ACRES <https://www.epa.gov/cleanups/cleanups-my-community>	BR <https://www.epa.gov/enviro/br-overview>	SEMS <https://www.epa.gov/enviro/
POLY CONVERTERS OF AMERICA INC 2 MESEROLE AVE BROOKLYN, NY 11222-2609 Latitude: 40.72557 Longitude: -73.95731 Summary Report Facility Report Compliance Report				
POLY CRAFT INDUSTRIES CORP 12 FRANKLIN STREET BROOKLYN, NY 11222-2034 Latitude: 40.72542 Longitude: -73.95752 Summary Report Facility Report Compliance Report	**View Report**			

FACILITY INFORMATION	AFS <https://www.epa.gov/enviro/icis-air-overview>	ACRES <https://www.epa.gov/cleanups/cleanups-my-community>	BR <https://www.epa.gov/enviro/br-overview>	SEMS <https://www.epa.gov/enviro/
TECHNIPOLY MANUFACTURING INC 28 WYTHE AVENUE BROOKLYN, NY 11211-1036 Latitude: 40.72366 Longitude: -73.95596 Summary Report Facility Report Compliance Report				
TECHNIPOLY MFG-20 WYTHE AVE 20 WYTHE AVENUE BROOKLYN, NY 11211-1036 Latitude: 40.72365 Longitude: -73.95597 Summary Report Facility Report Compliance Report	**View Report**			

FACILITY INFORMATION	AFS <https://www.epa.gov/enviro/icis-air-overview>	ACRES <https://www.epa.gov/cleanups/cleanups-my-community>	BR <https://www.epa.gov/enviro/br-overview>	SEMS <https://www.epa.gov/enviro/
V E 2 PLATING CO 7-11 NORTH 15TH ST BROOKLYN, NY 11222-2838 Latitude: 40.72494 Longitude: -73.95729 Summary Report Facility Report Compliance Report				
VO4508 73RD STREET N 38 W 5TH AVENUE NEW YORK, NY 10023 Latitude: 40.72354 Longitude: -73.95609 Summary Report Facility Report Compliance Report				

FACILITY INFORMATION	AFS <https://www.epa.gov/enviro/icis-air-overview>	ACRES <https://www.epa.gov/cleanups/cleanups-my-community>	BR <https://www.epa.gov/enviro/br-overview>	SEMS <https://www.epa.gov/enviro/
W H CHRISTIAN & SONS 211-217 BANKER ST BROOKLYN, NY 11222-2847 Latitude: 40.72541 Longitude: -73.95576 Summary Report Facility Report Compliance Report	View Report			

Showing 1 to 14 of 14 entries Show 25 entries Search:

First Previous 1 Next Last

Total Number of Facilities Displayed: 14

Return to more topical information <https://epa.gov//enviro.epa.gov/index.html>

Data Refresh Information <https://epa.gov/resources/echo-data/about-the-data#sources>

New York City Department of Finance

Office of the City Register

HELP

[Click help for additional instructions]
Selecting a help option will open new window

Current Search Criteria:

Borough: BROOKLYN / KINGS
Block: 2615
Lot: 125 **Unit:** N/A
Date Range:
Document Class: All Document Classes

Search Results By Parcel Identifier

Records 1 - 1 << previous next >> Max Rows 99 [Search Options] [New BBL Search] [Edit Current Search] [View Tax Map] [**Print Index**]

View	Reel/Pg/File	CRFN	Lot	Partial	Doc Date	Recorded / Filed	Document Type	Pages	Party1	Party2	Party 3/ Other	More Party 1/2 Names	Corrected/ Remarks	Doc Amount
DET IMG		2018000104445	125	ENTIRE LOT	3/9/2018	3/29/2018 9:37:46 AM	MEMORANDUM OF CONTRACT	8	CORZO MAINTENANCE CO., INC.	RP INLET, LLC				0

Search Options | New Parcel Identifier Search | Edit Current Search | View Tax Map

CLICK HERE TO SIGN UP FOR BUILDINGS NEWS

NYC Department of Buildings

Address Information From Department of City Planning

Premises: 14 WYTHE AVENUE BROOKLYN **BIN: 3421351 Block: 2615 Lot: 125**

LOW NUMBER	HIGH NUMBER	STREET NAME	STCDE	BIN
14	14	WYTHE AVENUE	95030	3421351
NO NUMBER		BANKER STREET	15320	Vacant Land
NO NUMBER		NORTH 15 STREET	66845	Vacant Land
NO NUMBER		GEM STREET	43590	Vacant Land

If you have any questions please review these Frequently Asked Questions, the Glossary, or call the 311 Citizen Service Center by dialing 311 or (212) NEW YORK outside of New York City.

CLICK HERE TO SIGN UP FOR BUILDINGS NEWS

NYC Department of Buildings

C of O PDF Listing for Property

For Certificates of Occupancy requested on or after March 1, 2021, see DOB NOW.

Premises: 14 WYTHE AVENUE BROOKLYN **BIN: 3421351 Block: 2615 Lot: 125**

Download the **Adobe Acrobat Reader** if you are unable to open the PDF files


To report a problem with any of these images, please use the **CO Image Problem Form**

JOB 321190037: NO C/Os ISSUED OR NO IMAGE AVAILABLE

Back

If you have any questions please review these Frequently Asked Questions, the Glossary, or call the 311 Citizen Service Center by dialing 311 or (212) NEW YORK outside of New York City.

[Digital Tax Map - New York City Dept. of Finance (2/15/2022)]

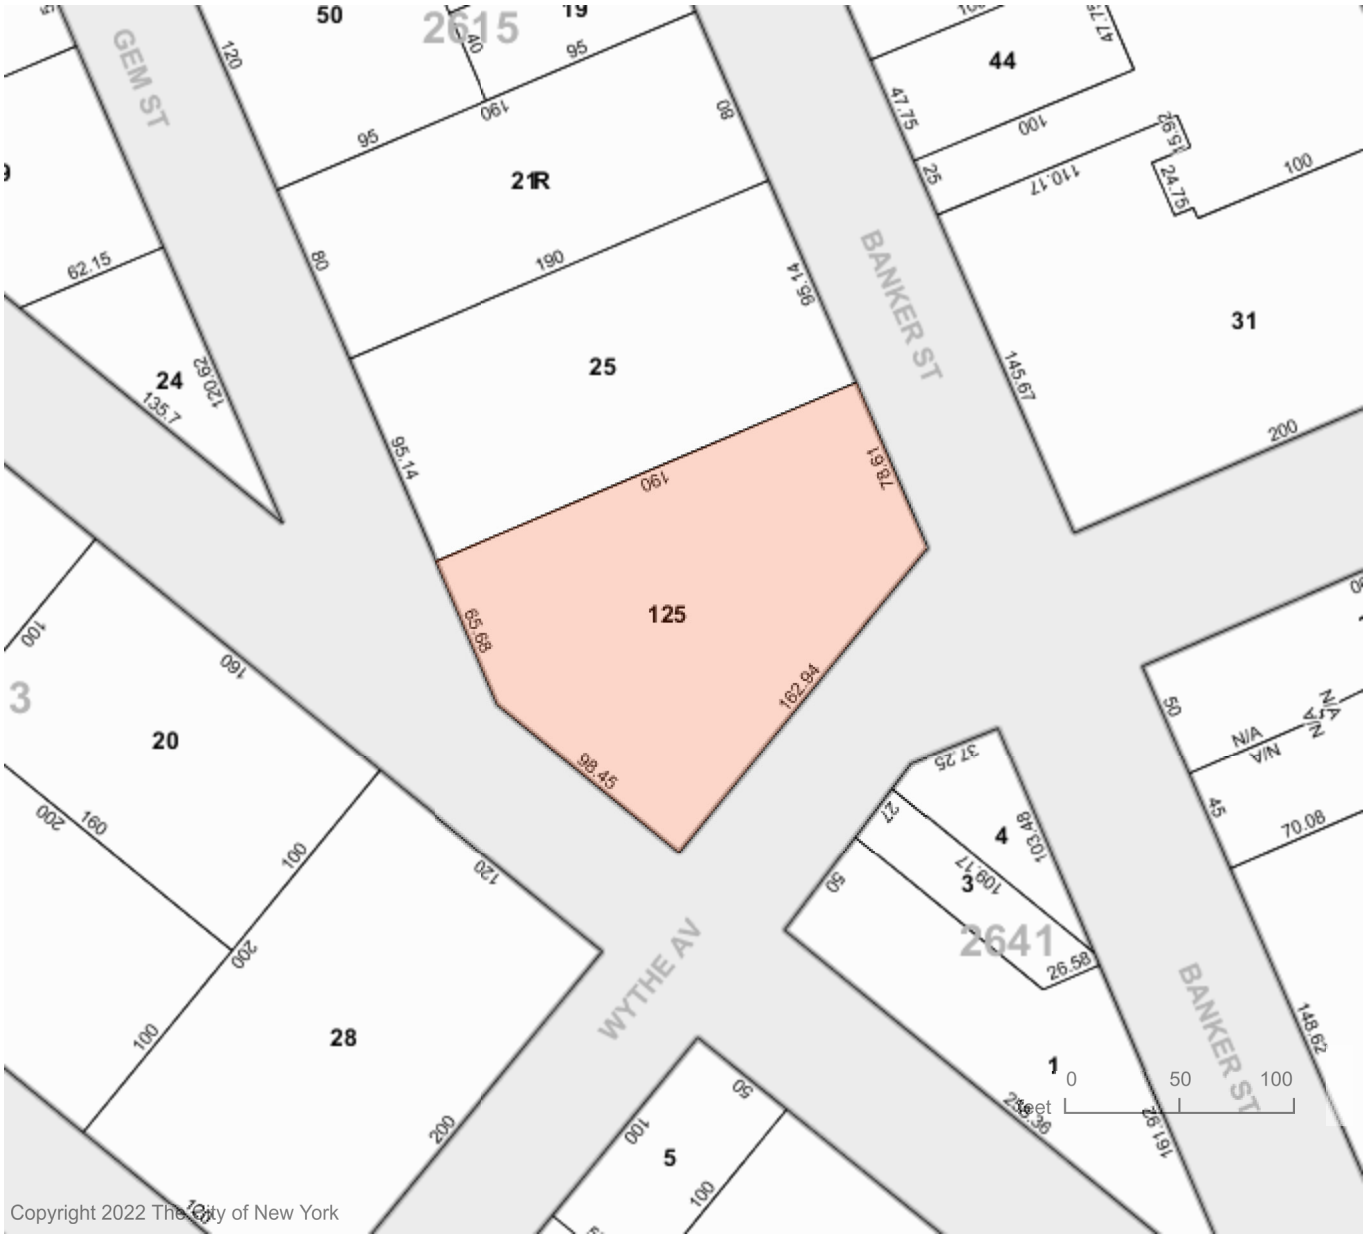

— —	Borough Boundary	C50	Condo Flag/Condo Nunber
———	Tax Block Boundary	A50	Air Right Flag/Lot Number
50	Tax Block Number	S50	Subterranean Right Flag/Lot Number
———	Tax Lot Boundary	R	REUC Flag
50	Tax Lot Number	- - - - -	Under Water Tax Lot Boundary
~~50~~	Condo FKA Tax Lot Number	—·—·—	Other Boundary
50.5	Tax Lot Dimension		Possession Hook
+/-5.5	Approximate Tax Lot Dimension	Misc	Miscelaneous Text
1500 - 1550	Condo Units Range Label		Small Tax Lot Dimension
	Building Footprint		Surface Water

National Flood Hazard Layer FIRMette

FEMA

73°57'39"W 40°43'42"N



73°57'2"W 40°43'14"N

0 250 500 1,000 1,500 2,000 Feet

1:6,000

Basemap: USGS National Map: Orthoimagery: Data refreshed October, 2020

Legend

SEE FIS REPORT FOR DETAILED LEGEND AND INDEX MAP FOR FIRM PANEL LAYOUT

SPECIAL FLOOD HAZARD AREAS
- Without Base Flood Elevation (BFE) *Zone A, V, A99*
- With BFE or Depth *Zone AE, AO, AH, VE, AR*
- Regulatory Floodway

OTHER AREAS OF FLOOD HAZARD
- 0.2% Annual Chance Flood Hazard, Areas of 1% annual chance flood with average depth less than one foot or with drainage areas of less than one square mile *Zone X*
- Future Conditions 1% Annual Chance Flood Hazard *Zone X*
- Area with Reduced Flood Risk due to Levee. See Notes. *Zone X*
- Area with Flood Risk due to Levee *Zone D*

OTHER AREAS
- NO SCREEN Area of Minimal Flood Hazard *Zone X*
- Effective LOMRs
- Area of Undetermined Flood Hazard *Zone D*

GENERAL STRUCTURES
- Channel, Culvert, or Storm Sewer
- Levee, Dike, or Floodwall

OTHER FEATURES
- 20.2 / 17.5 Cross Sections with 1% Annual Chance / Water Surface Elevation
- Coastal Transect
- Base Flood Elevation Line (BFE)
- Limit of Study
- Jurisdiction Boundary
- Coastal Transect Baseline
- Profile Baseline
- Hydrographic Feature

MAP PANELS
- Digital Data Available
- No Digital Data Available
- Unmapped


N

The pin displayed on the map is an approximate point selected by the user and does not represent an authoritative property location.

This map complies with FEMA's standards for the use of digital flood maps if it is not void as described below. The basemap shown complies with FEMA's basemap accuracy standards

The flood hazard information is derived directly from the authoritative NFHL web services provided by FEMA. This map was exported on 2/15/2022 at 12:08 PM and does not reflect changes or amendments subsequent to this date and time. The NFHL and effective information may change or become superseded by new data over time.

This map image is void if the one or more of the following map elements do not appear: basemap imagery, flood zone labels, legend, scale bar, map creation date, community identifiers, FIRM panel number, and FIRM effective date. Map images for unmapped and unmodernized areas cannot be used for regulatory purposes.

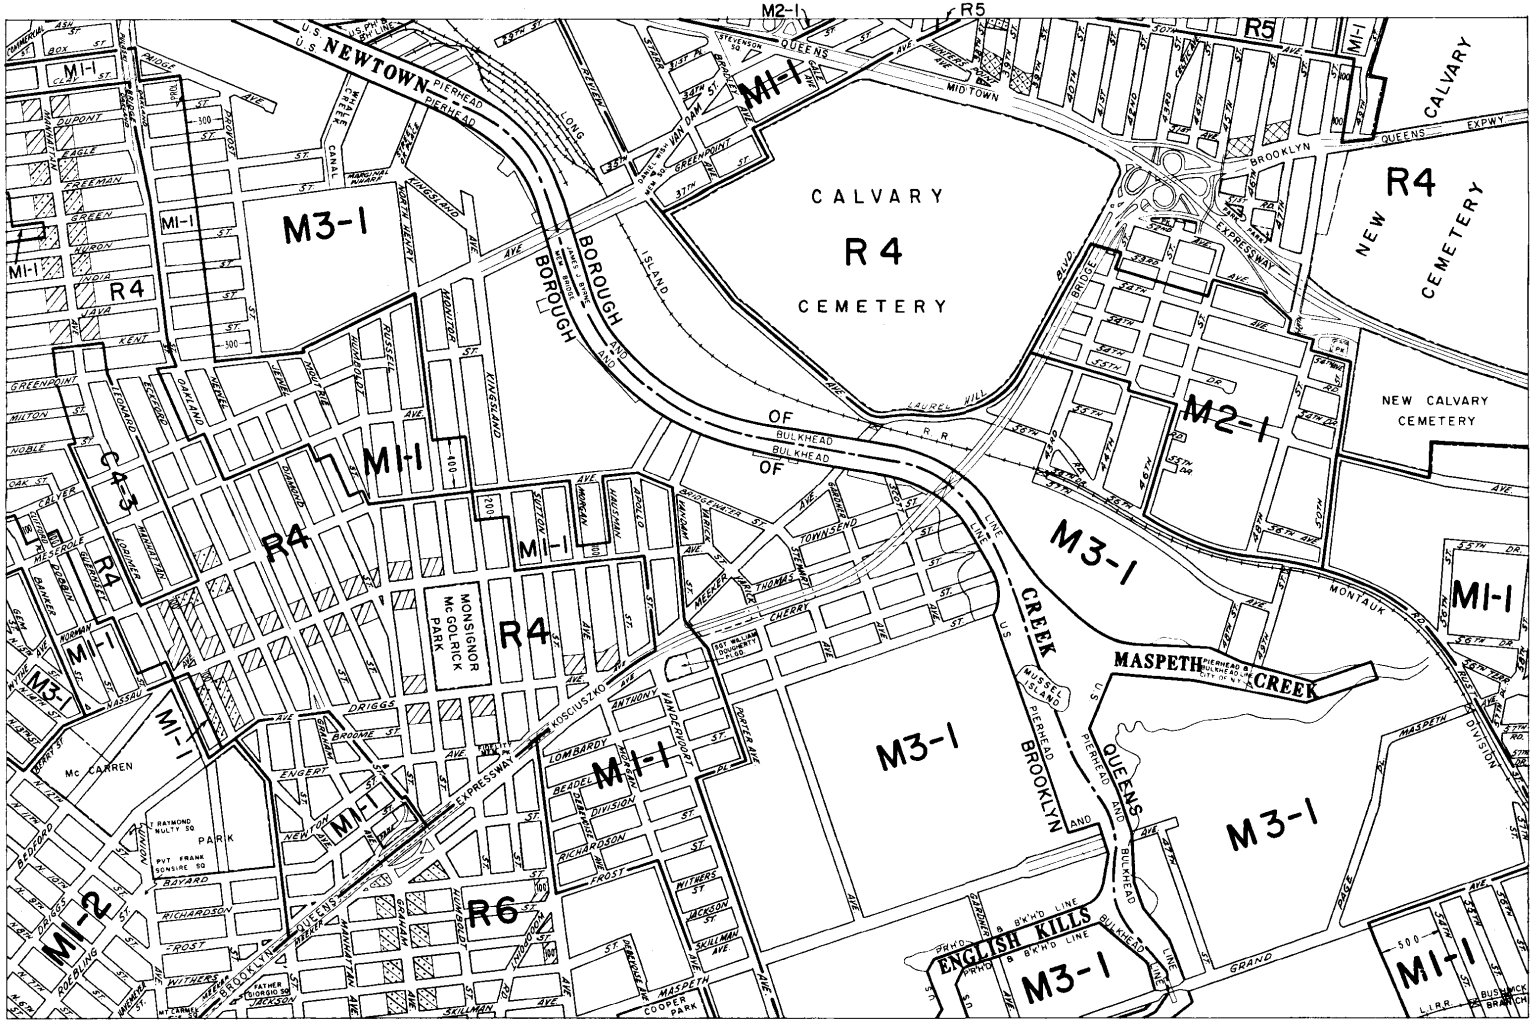

13a

ZONING MAP

CITY PLANNING COMMISSION


THE CITY OF NEW YORK

8d	9b	9d
12c	**13a**	13c
12d	13b	13d

EFFECTIVE: DECEMBER 15, 1961

COPYRIGHTED BY THE CITY OF NEW YORK

001

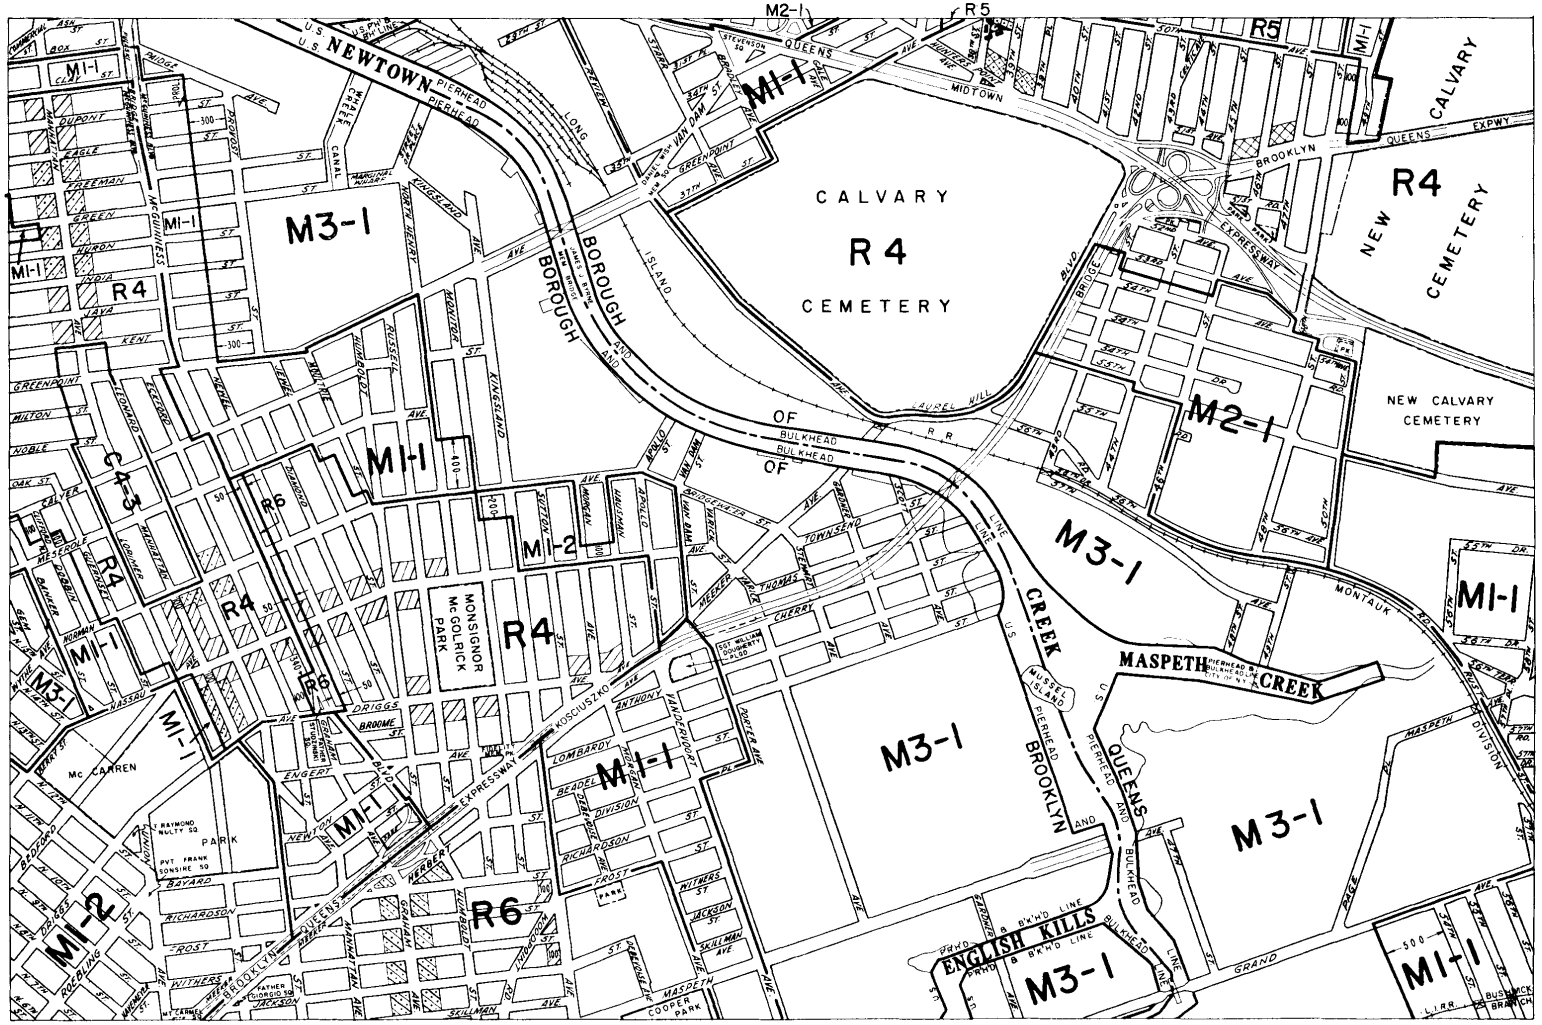

13a

ZONING MAP

CITY PLANNING COMMISSION

THE CITY OF NEW YORK


8d	9b	9d
12c	**13a**	13c
12d	13b	13d

INDICATES CORRECTION TO CONFORM TO MAP EFFECTIVE: DECEMBER 15, 1961

C 16591 A-439

COPYRIGHTED BY THE CITY OF NEW YORK

002

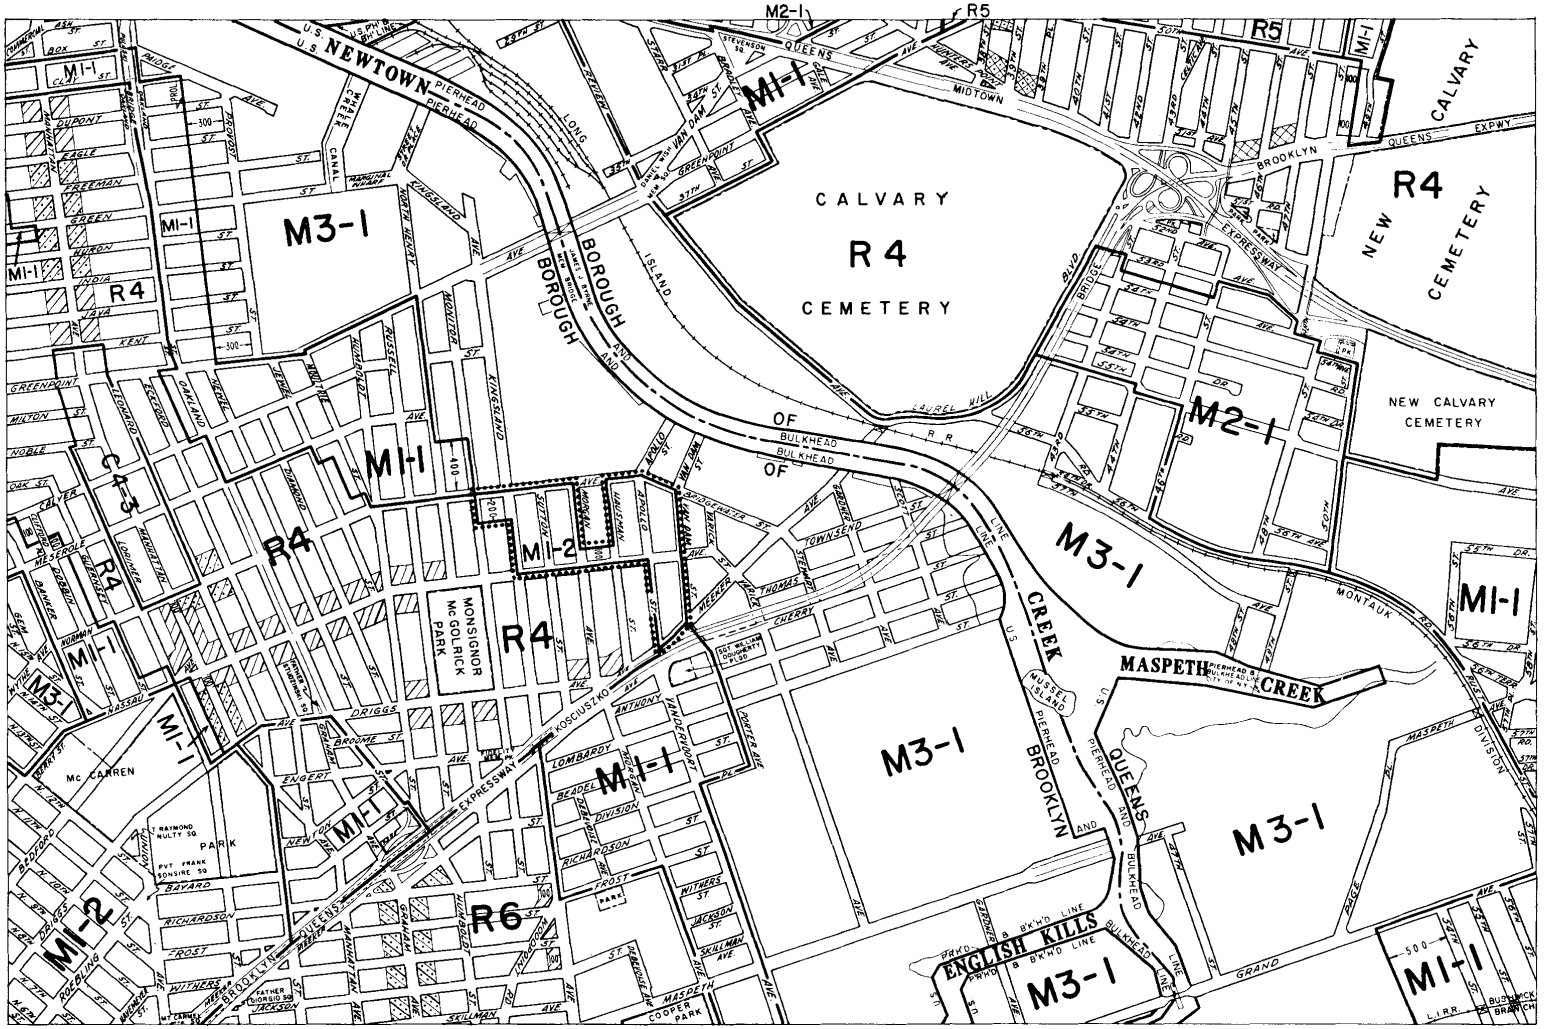

13a

ZONING MAP

CITY PLANNING COMMISSION

THE CITY OF NEW YORK


8d	9b	9d
12c	**13a**	13c
12d	13b	13d

:::::: INDICATES PROPERTY REZONED BY AMENDMENT EFFECTIVE: NOVEMBER 21, 1962

CP 17548 A-265

COPYRIGHTED BY THE CITY OF NEW YORK

003

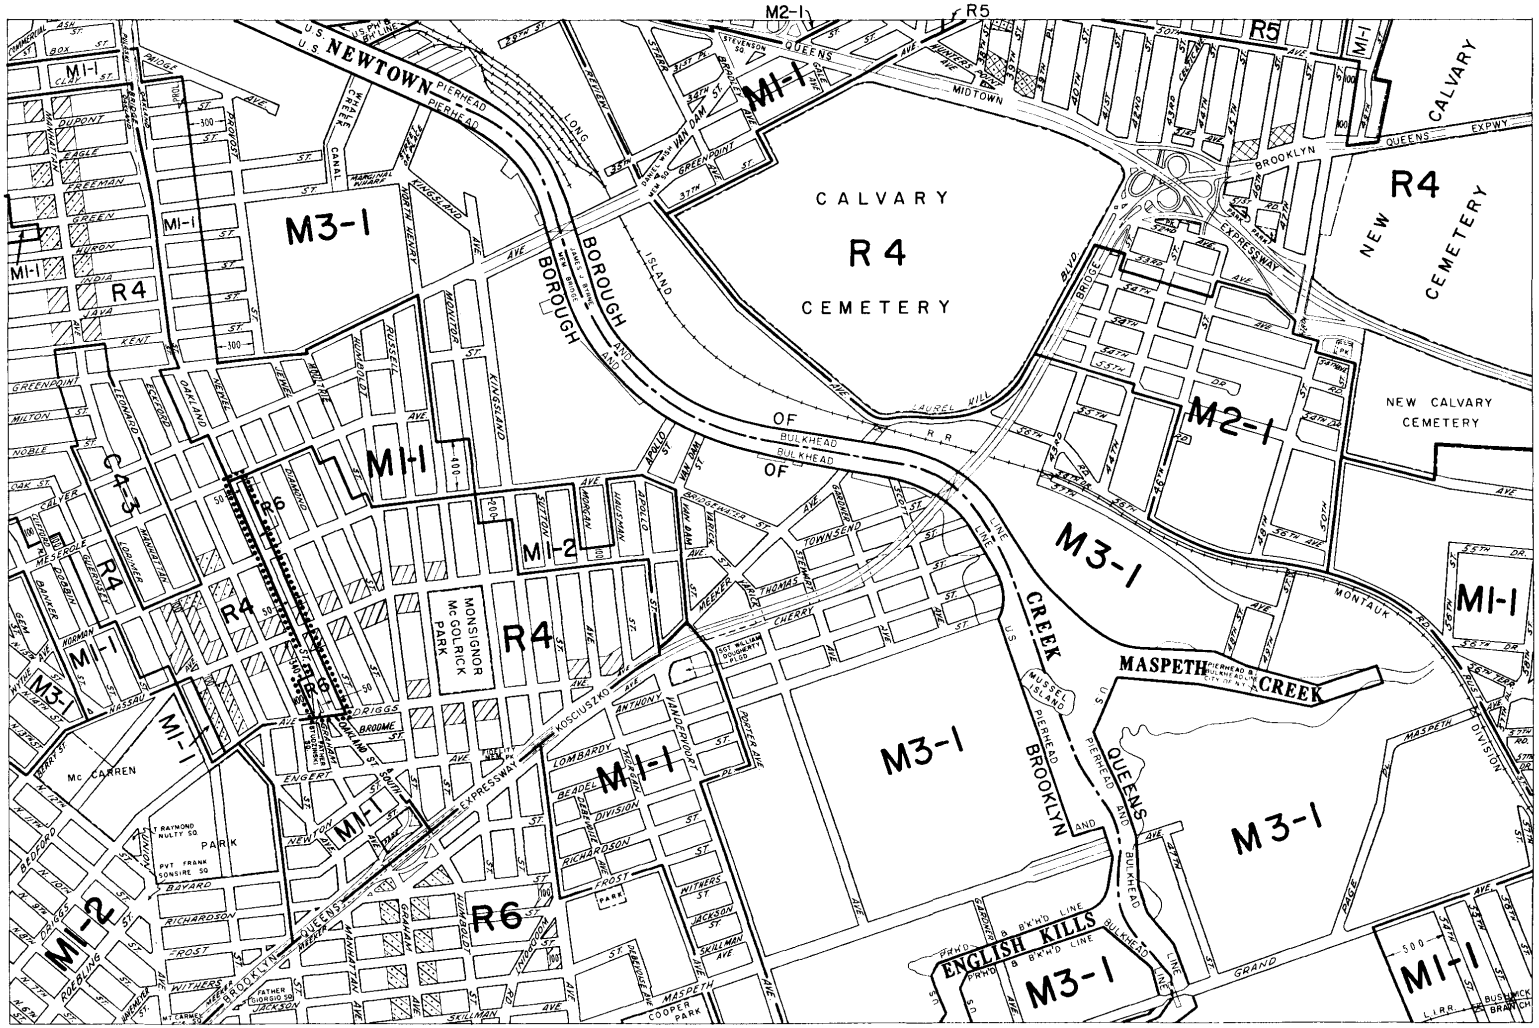

13a

ZONING MAP

CITY PLANNING COMMISSION

THE CITY OF NEW YORK


8d	9b	9d
12c	**13a**	13c
12d	13b	13d

:::::: INDICATES PROPERTY REZONED BY AMENDMENT EFFECTIVE: JANUARY 10, 1963 A-285

CP 17654

COPYRIGHTED BY THE CITY OF NEW YORK

004

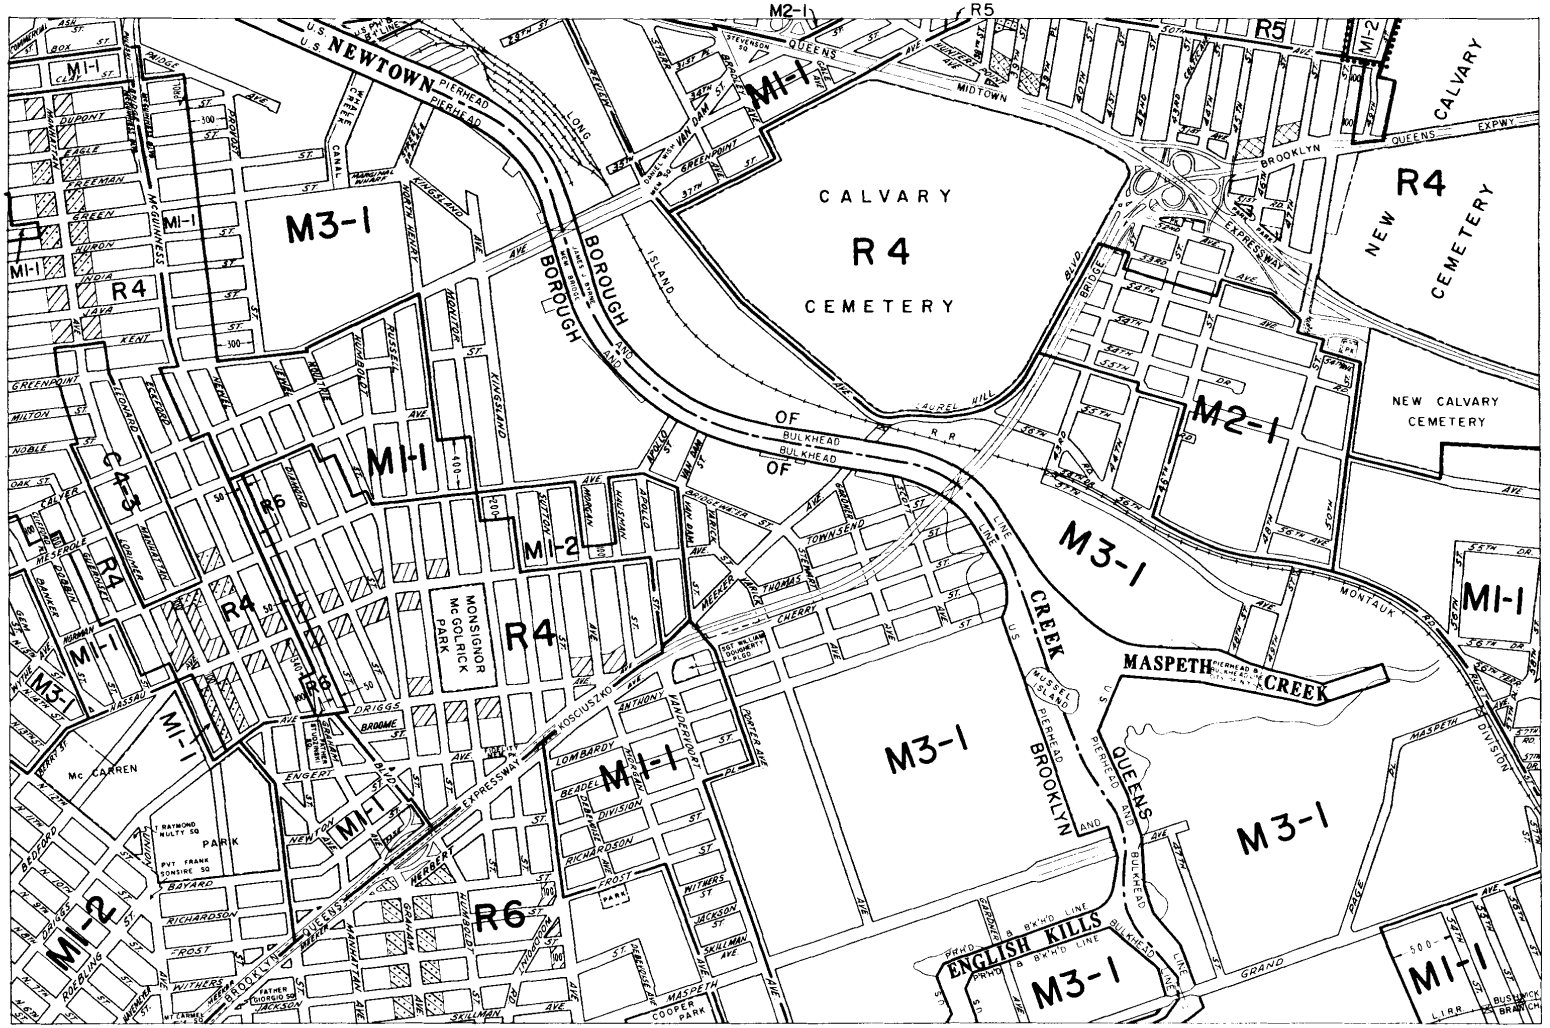

13a

ZONING MAP

CITY PLANNING COMMISSION

THE CITY OF NEW YORK

8d	9b	9d
12c	**13a**	13c
12d	13b	13d


:::::::INDICATES PROPERTY REZONED BY AMENDMENT EFFECTIVE: JUNE 25, 1964

A-465

CP 18347

COPYRIGHTED BY THE CITY OF NEW YORK

005

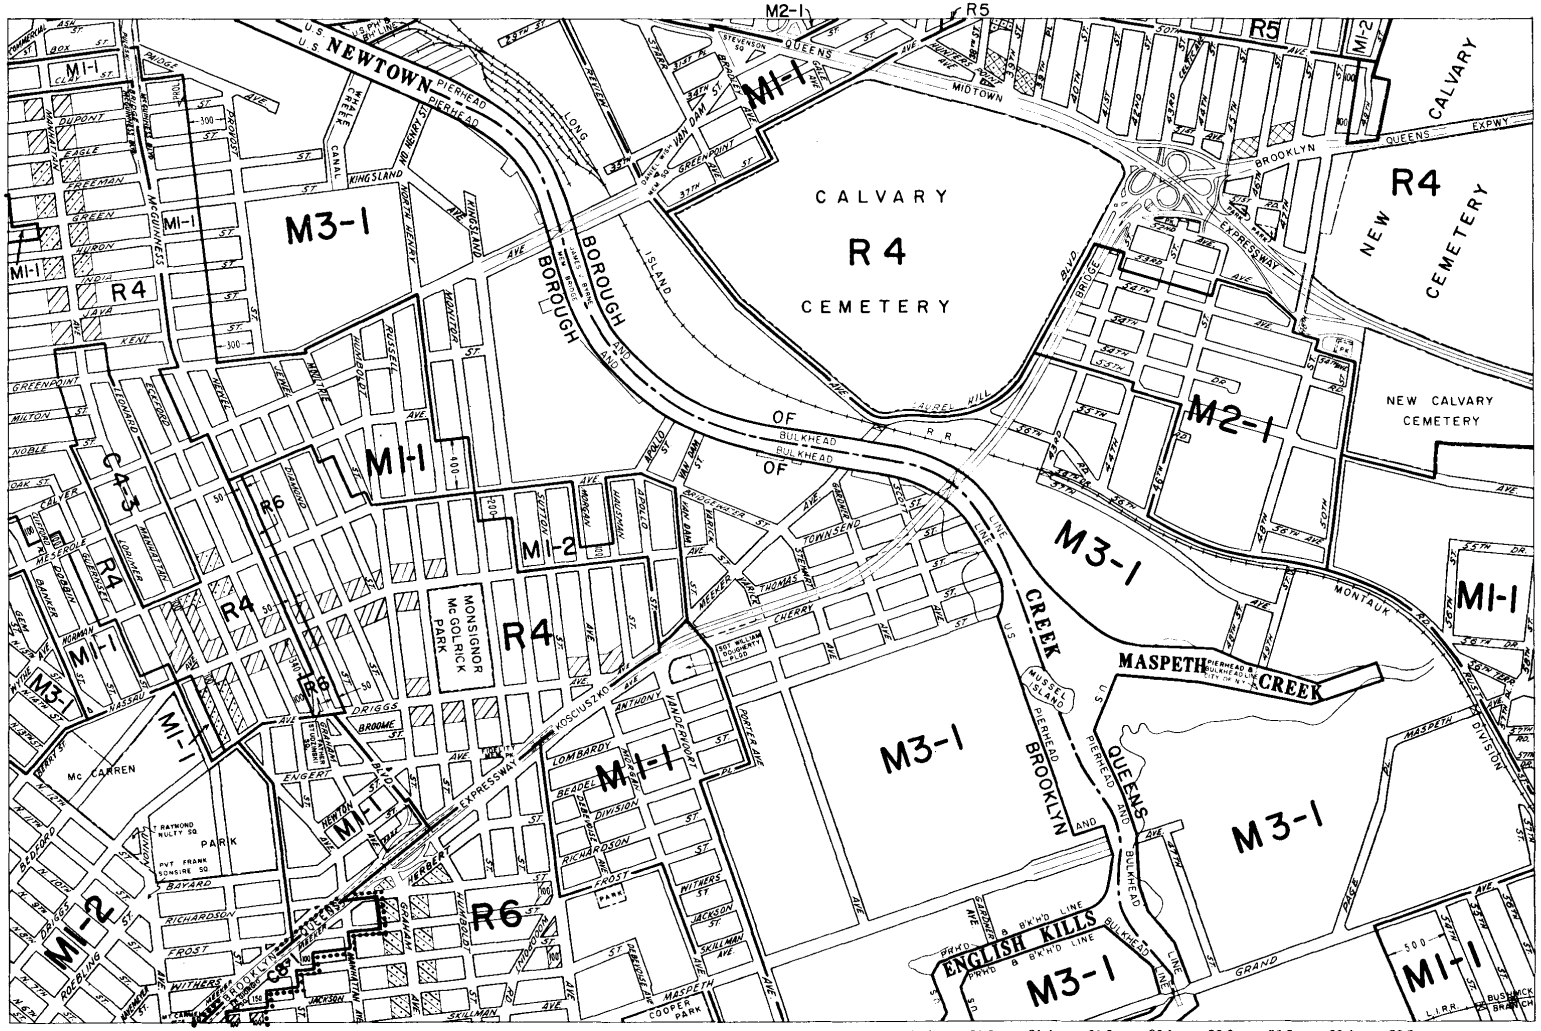

13a

ZONING MAP

CITY PLANNING COMMISSION

THE CITY OF NEW YORK

8d	9b	9d
12c	**13a**	13c
12d	13b	13d


:::::::INDICATES PROPERTY REZONED BY AMENDMENT EFFECTIVE: SEPTEMBER 24, 1964

A-490

006

COPYRIGHTED BY THE CITY OF NEW YORK

CP/8538 9

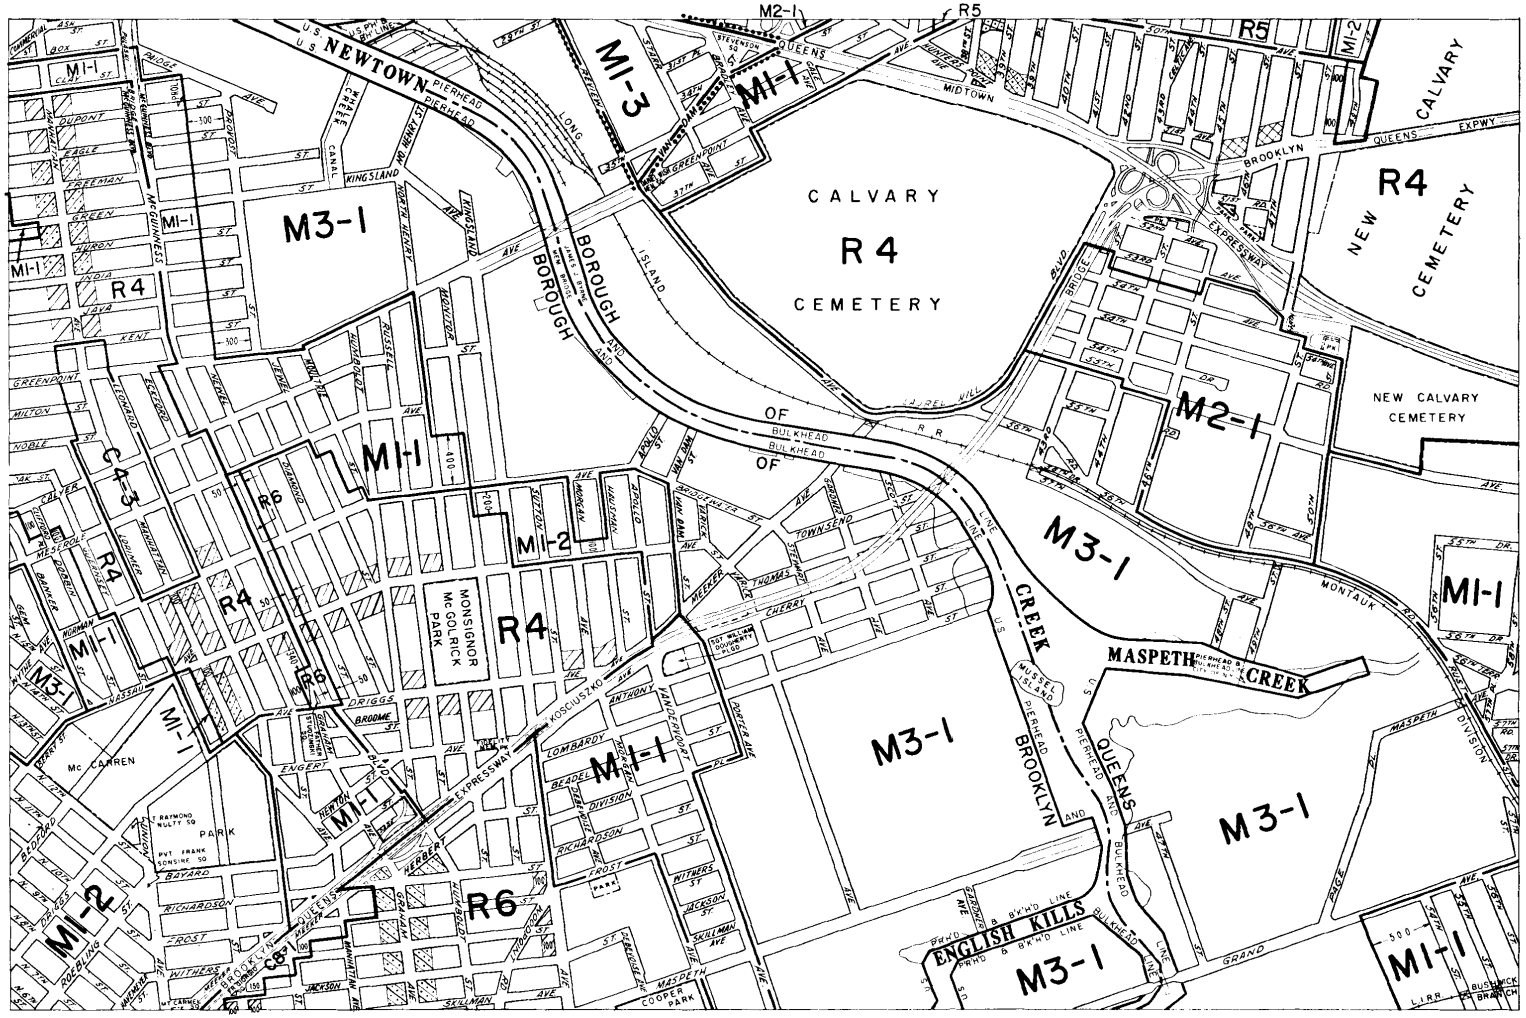

13a

ZONING MAP

CITY PLANNING COMMISSION

THE CITY OF NEW YORK

8d	9b	9d
12c	**13a**	13c
12d	13b	13d


:::::::INDICATES PROPERTY REZONED BY AMENDMENT EFFECTIVE: OCTOBER 8, 1964

A-494

CP 18531

007

COPYRIGHTED BY THE CITY OF NEW YORK

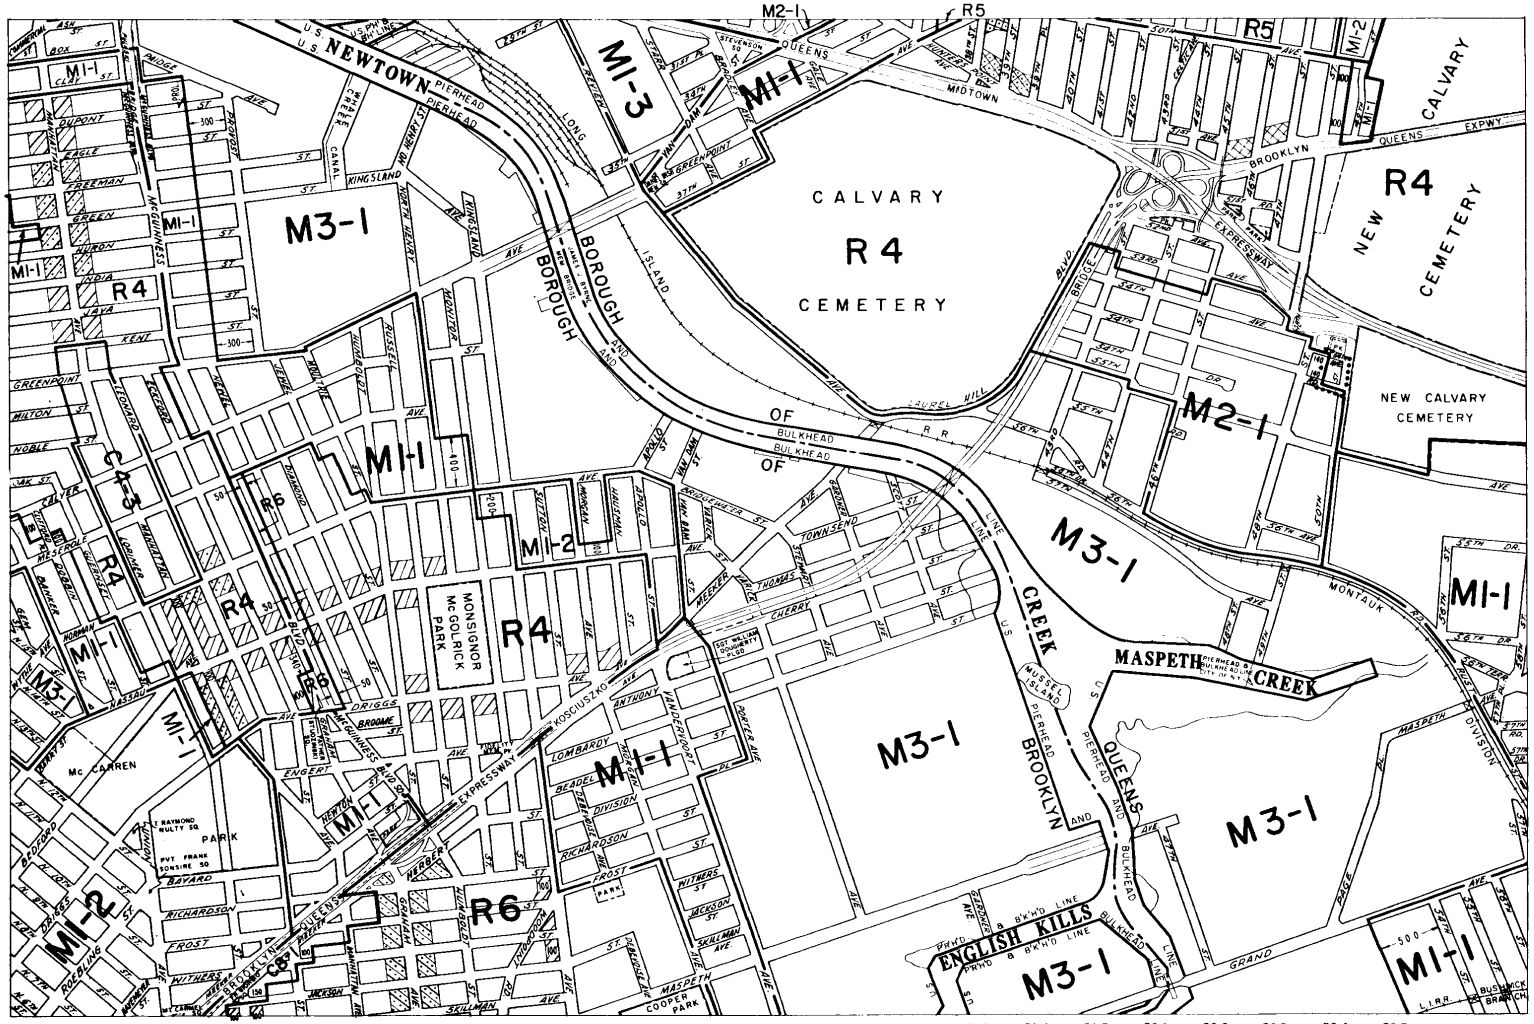

13a

ZONING MAP

CITY PLANNING COMMISSION

THE CITY OF NEW YORK

8d	9b	9d
12c	**13a**	13c
12d	13b	13d


INDICATES PROPERTY REZONED BY AMENDMENT EFFECTIVE: DECEMBER 16, 1965

A-624

CP 19155

008

COPYRIGHTED BY THE CITY OF NEW YORK

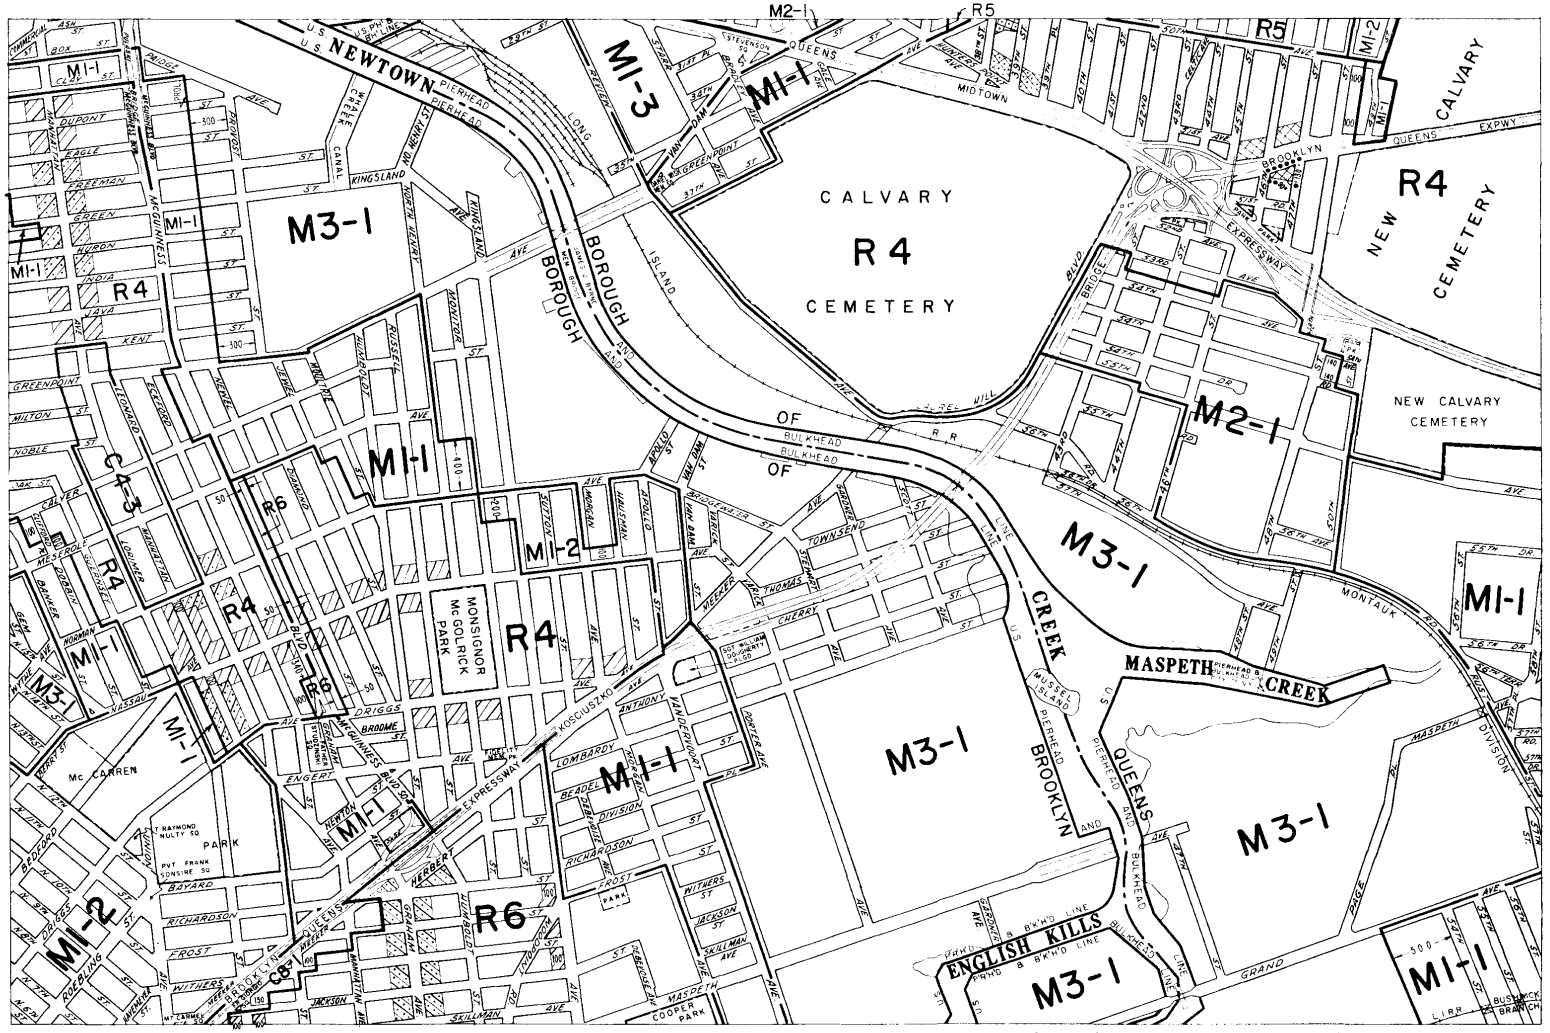

13a

ZONING MAP

CITY PLANNING COMMISSION

THE CITY OF NEW YORK


8d	9b	9d
12c	**13a**	13c
12d	13b	13d

:::::: INDICATES PROPERTY REZONED BY AMENDMENT EFFECTIVE: JANUARY 27, 1966

A-634

CP19180 009

COPYRIGHTED BY THE CITY OF NEW YORK

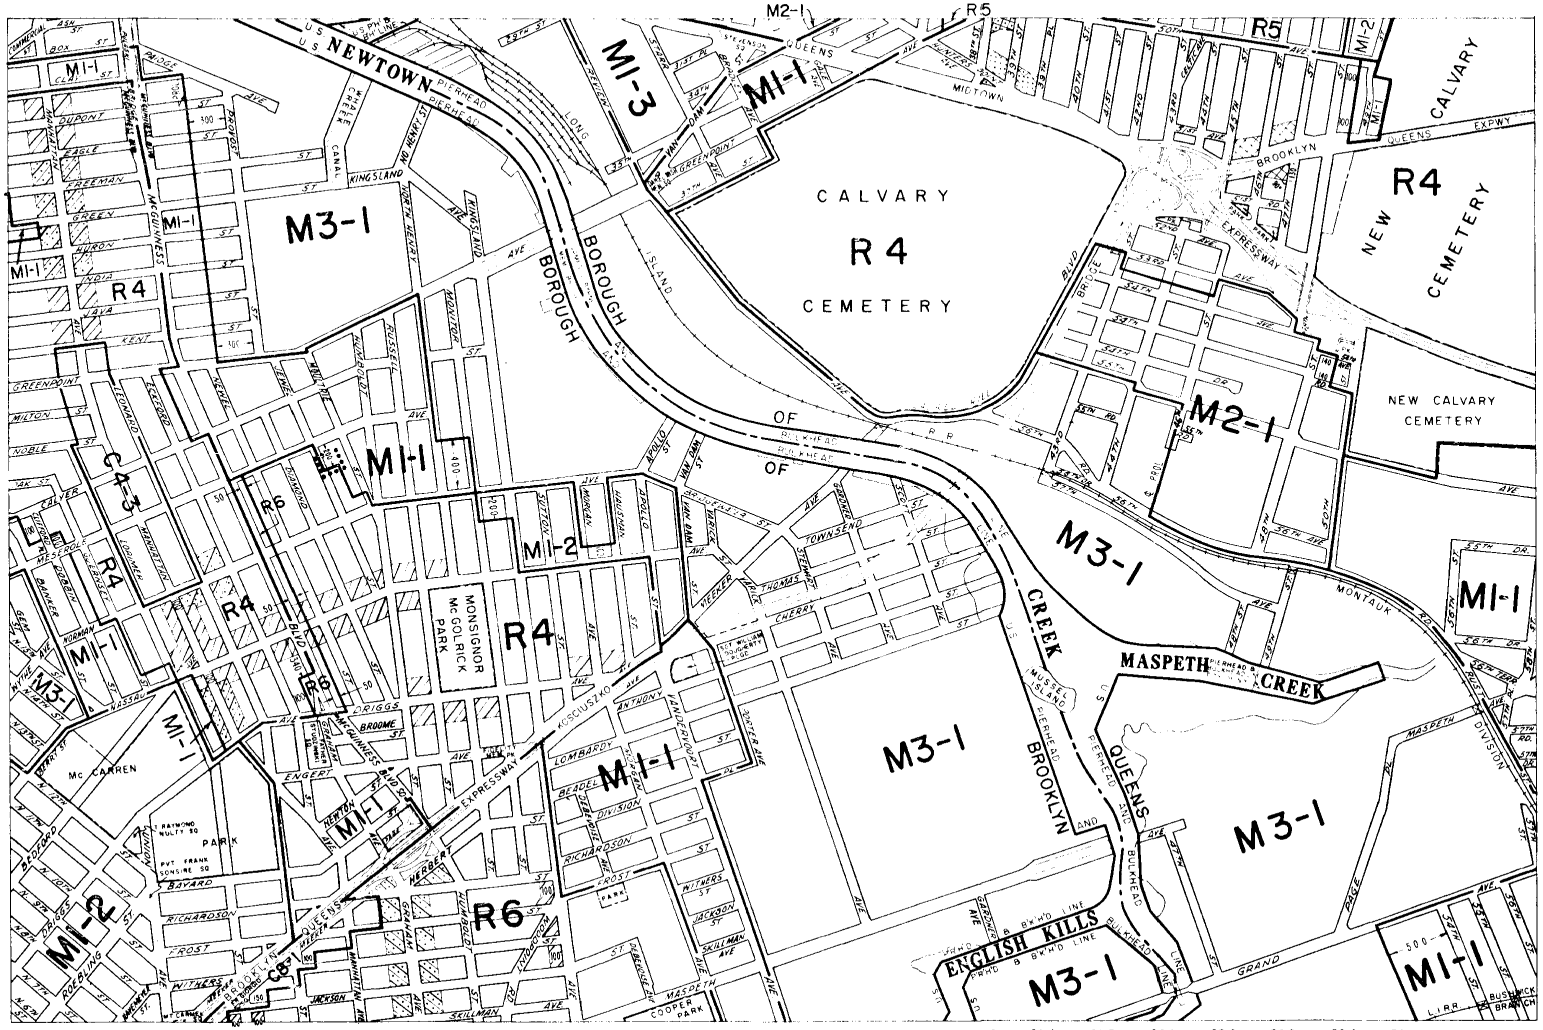

13a

ZONING MAP

CITY PLANNING COMMISSION

THE CITY OF NEW YORK


8d	9b	9d
12c	**13a**	13c
12d	13b	13d

:::::: INDICATES PROPERTY REZONED BY AMENDMENT EFFECTIVE: MARCH 10, 1966

A-647

CP 19241 010

COPYRIGHTED BY THE CITY OF NEW YORK

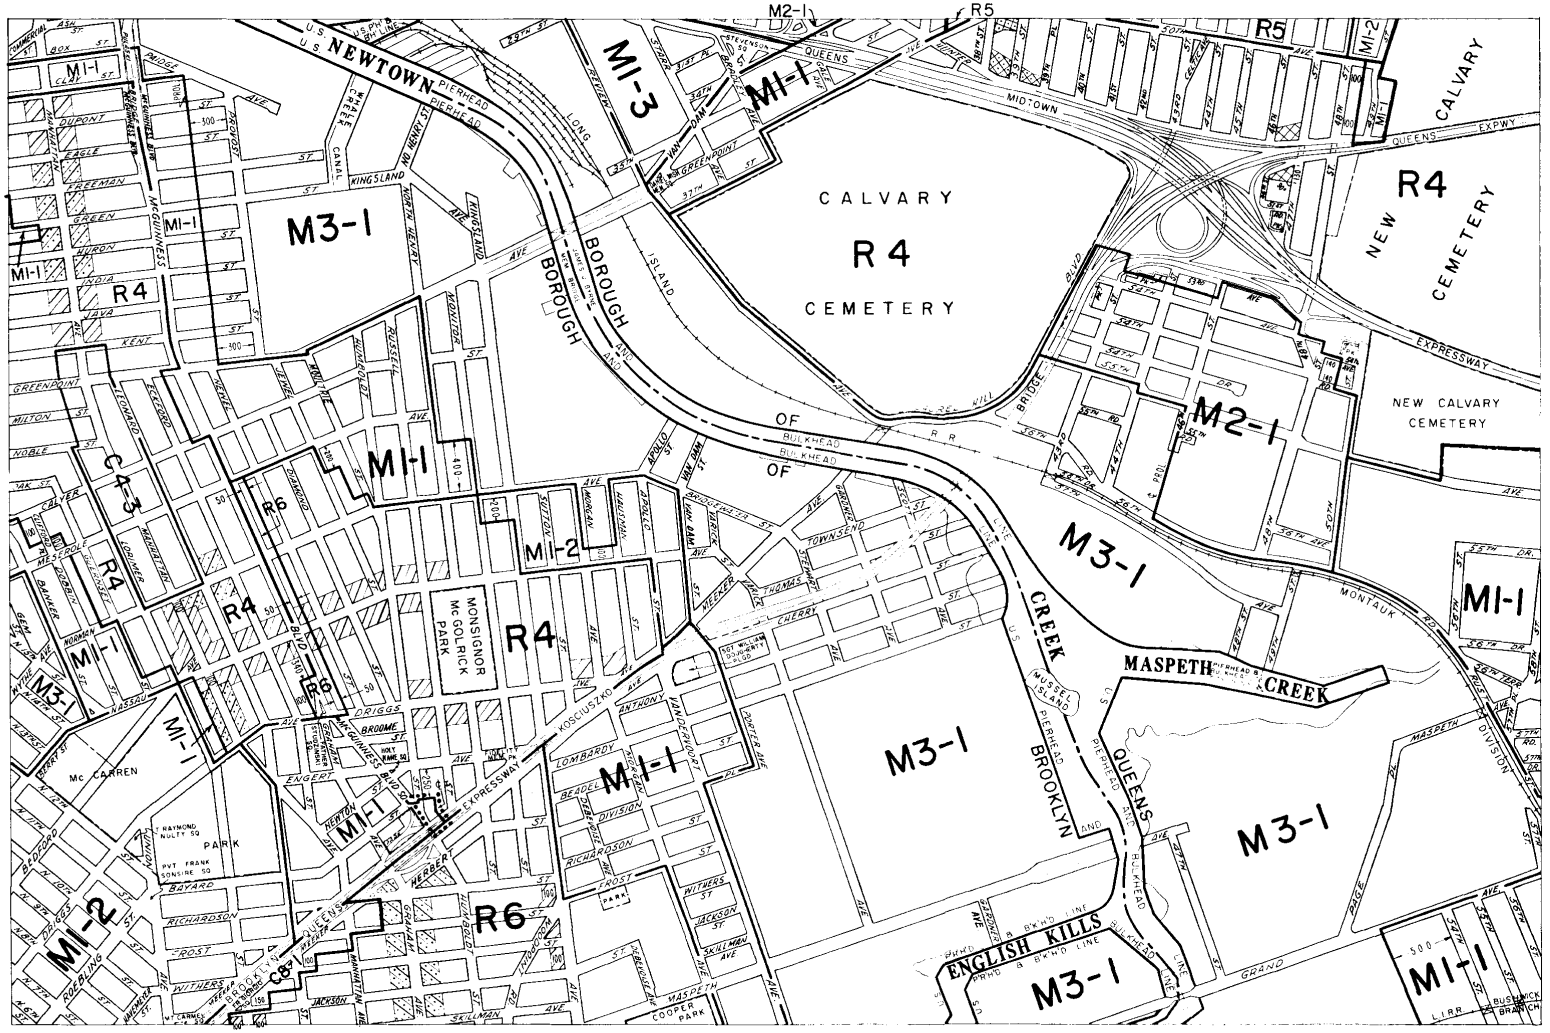

13a

ZONING MAP

CITY PLANNING COMMISSION


THE CITY OF NEW YORK

8d	9b	9d
12c	**13a**	13c
12d	13b	13d

:::::::INDICATES PROPERTY REZONED BY AMENDMENT EFFECTIVE: NOVEMBER 17, 1966

cl 19549 A-709

COPYRIGHTED BY THE CITY OF NEW YORK

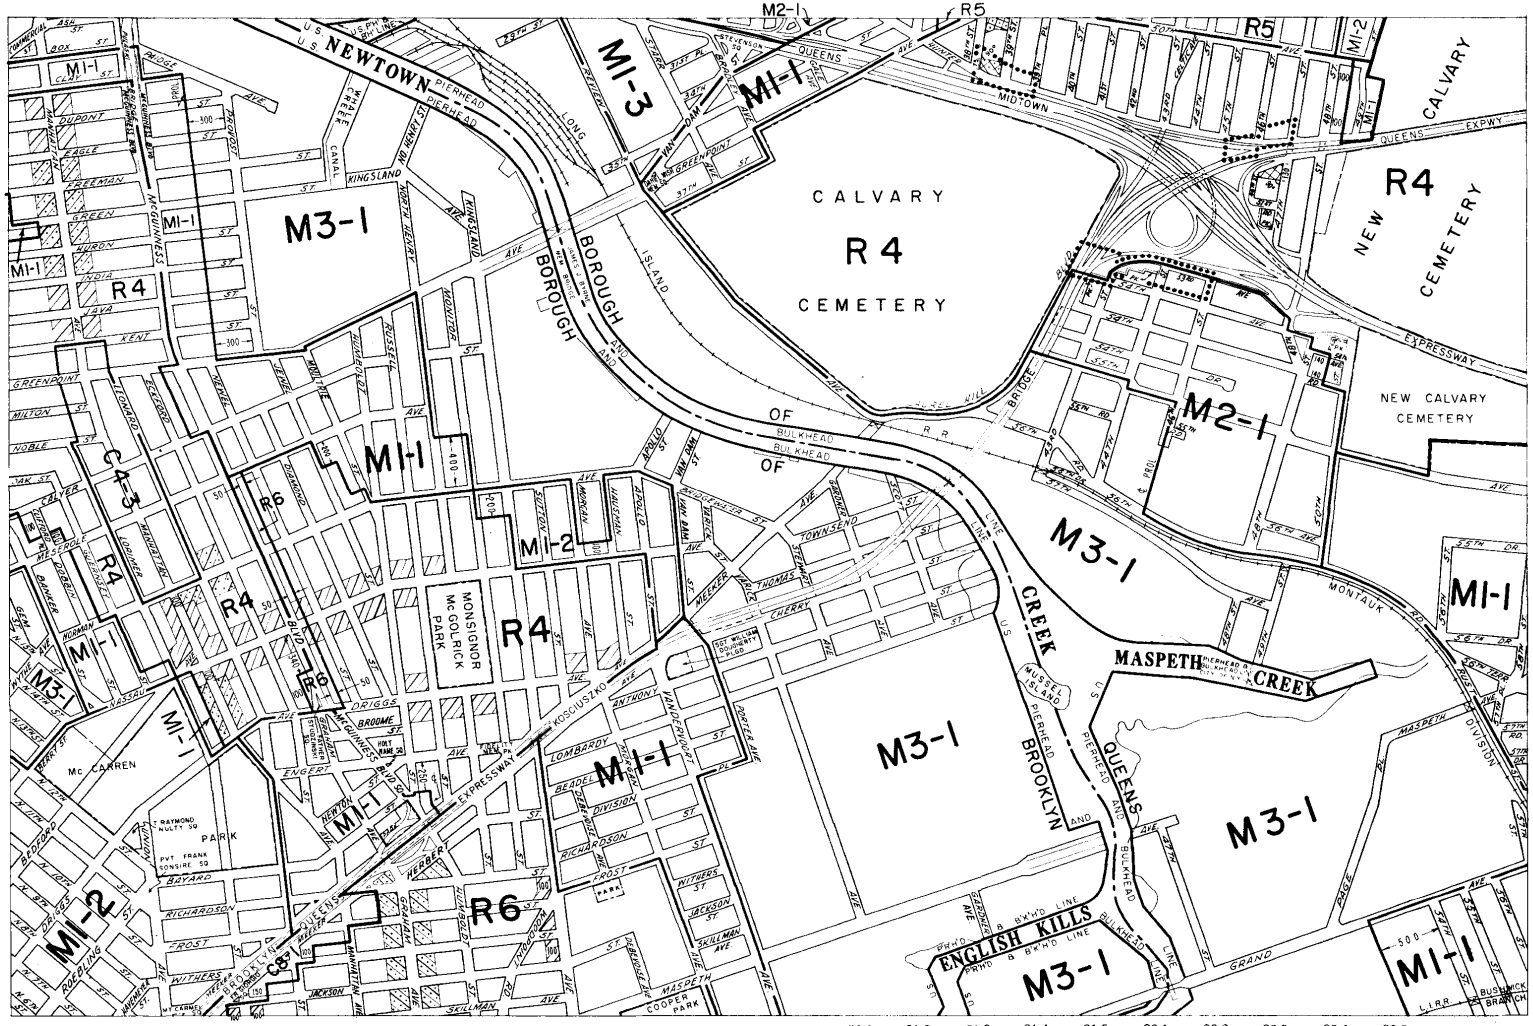

13a

ZONING MAP

CITY PLANNING COMMISSION

THE CITY OF NEW YORK


8d	9b	9d
12c	**13a**	13c
12d	13b	13d

:::::::INDICATES PROPERTY REZONED BY AMENDMENT EFFECTIVE: JANUARY 26, 1967

A-724

CP 19603 011

COPYRIGHTED BY THE CITY OF NEW YORK

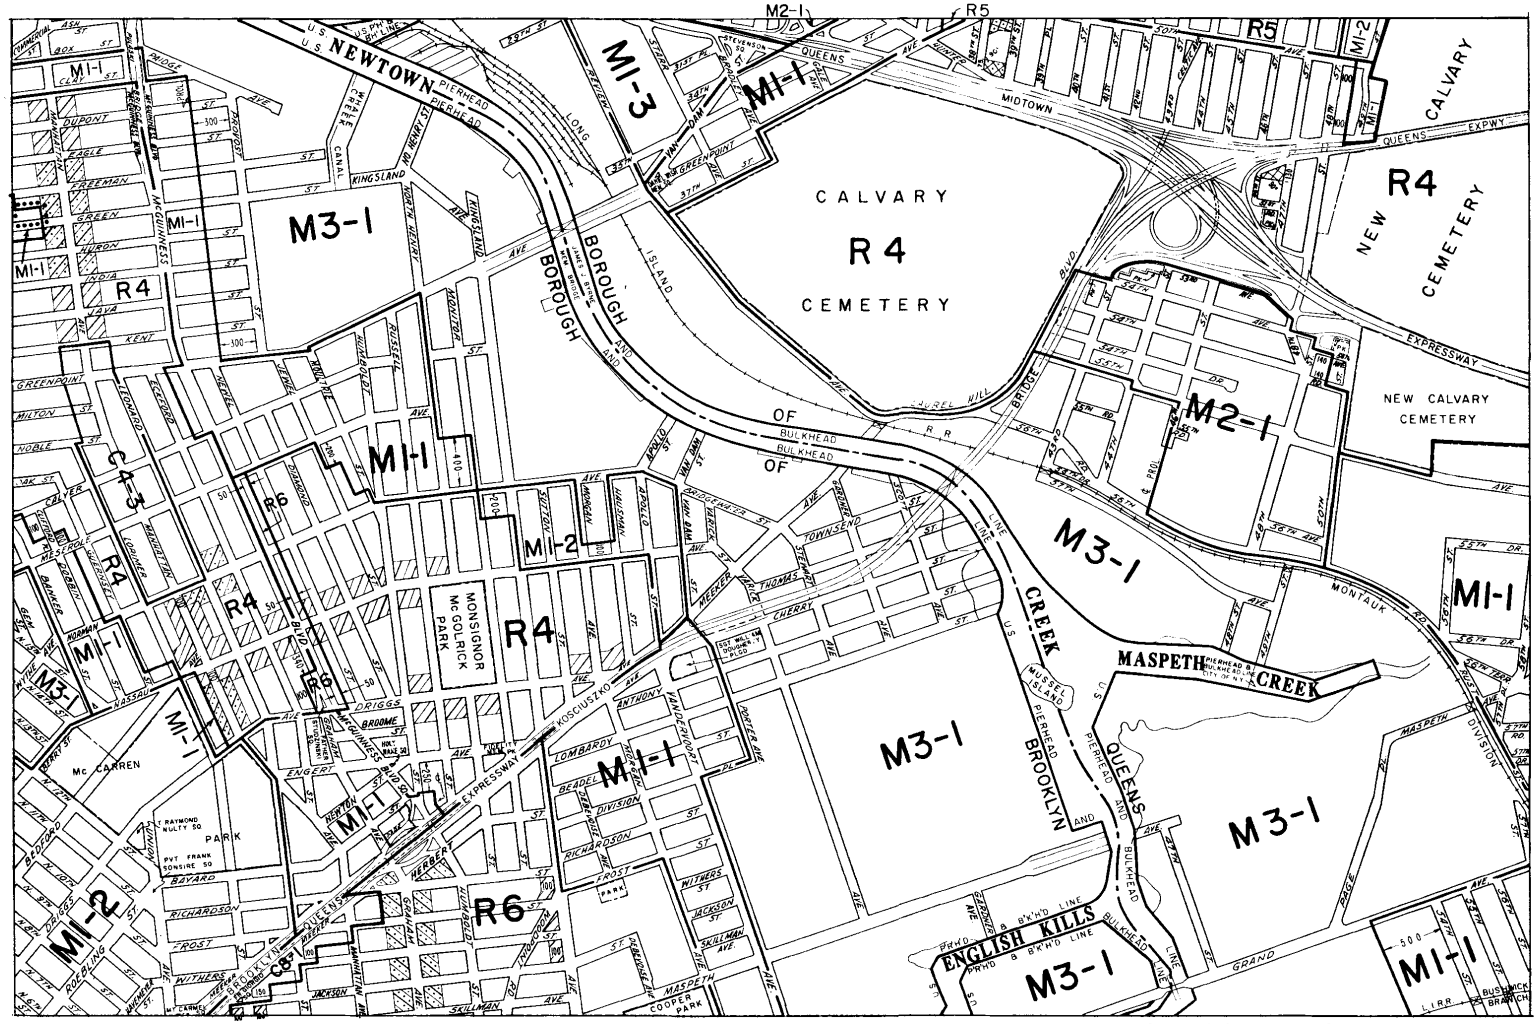

13a

ZONING MAP

CITY PLANNING COMMISSION

THE CITY OF NEW YORK


8d	9b	9d
12c	**13a**	13c
12d	13b	13d

C1-1 C1-2 C1-3 C1-4 C1-5 C2-1 C2-2 C2-3 C2-4 C2-5

INDICATES PROPERTY REZONED BY AMENDMENT EFFECTIVE: NOVEMBER 22, 1967 A-798

CP 19948 012

COPYRIGHTED BY THE CITY OF NEW YORK

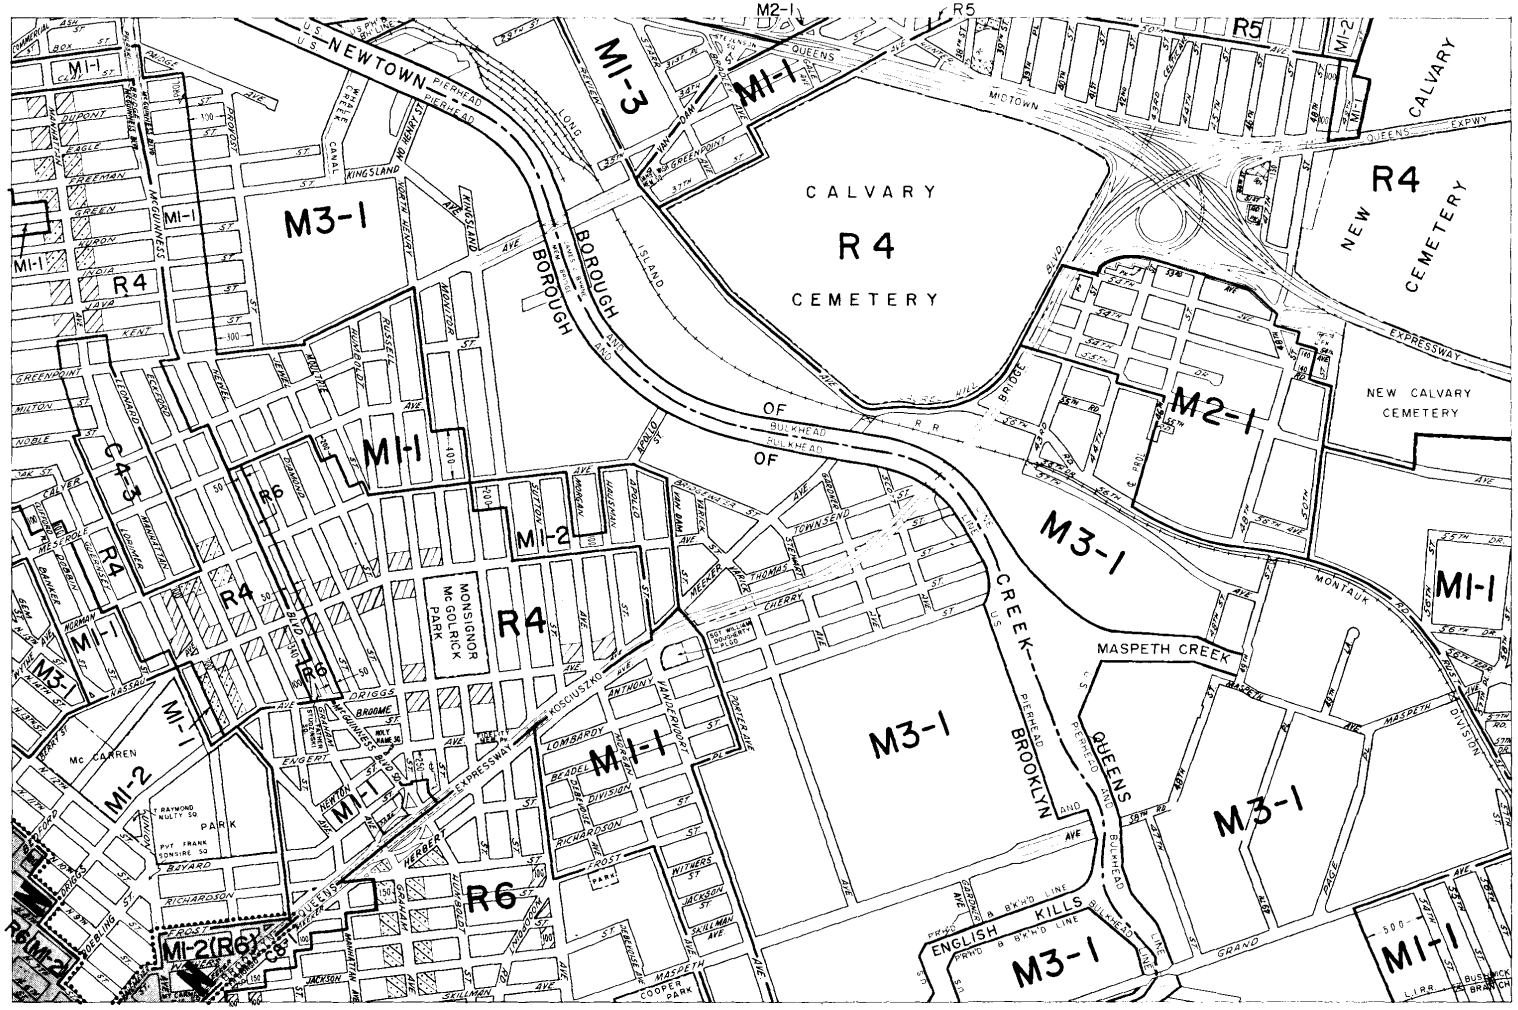

13a

ZONING MAP

CITY PLANNING COMMISSION

THE CITY OF NEW YORK

8d	9b	9d
12c	**13a**	13c
12d	13b	13d


INDICATES PROPERTY REZONED BY AMENDMENTS EFFECTIVE: SEPTEMBER 13, 1973

CP 22425 A-1134

CP 22426 A-1135

013

COPYRIGHTED BY THE CITY OF NEW YORK

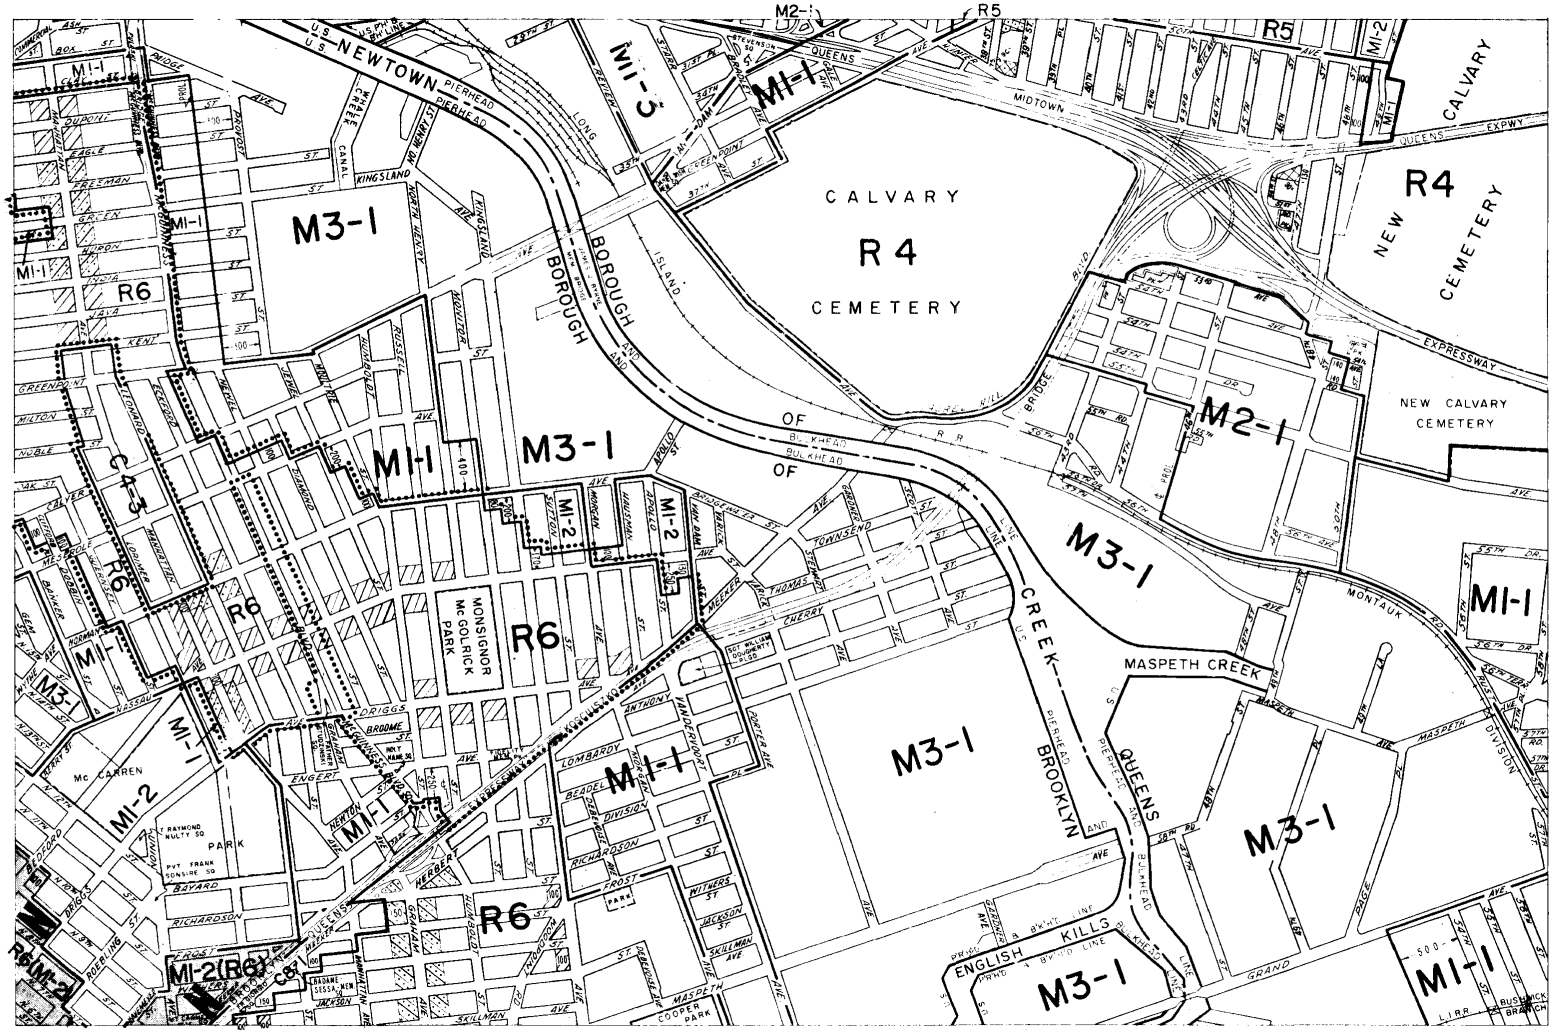

13a

ZONING MAP

CITY PLANNING COMMISSION

THE CITY OF NEW YORK

8d	9b	9d
12c	**13a**	13c
12d	13b	13d


:::::: INDICATES PROPERTY REZONED BY AMENDMENT EFFECTIVE OCTOBER 10, 1974

A-1175

C 22801

014

COPYRIGHTED BY THE CITY OF NEW YORK

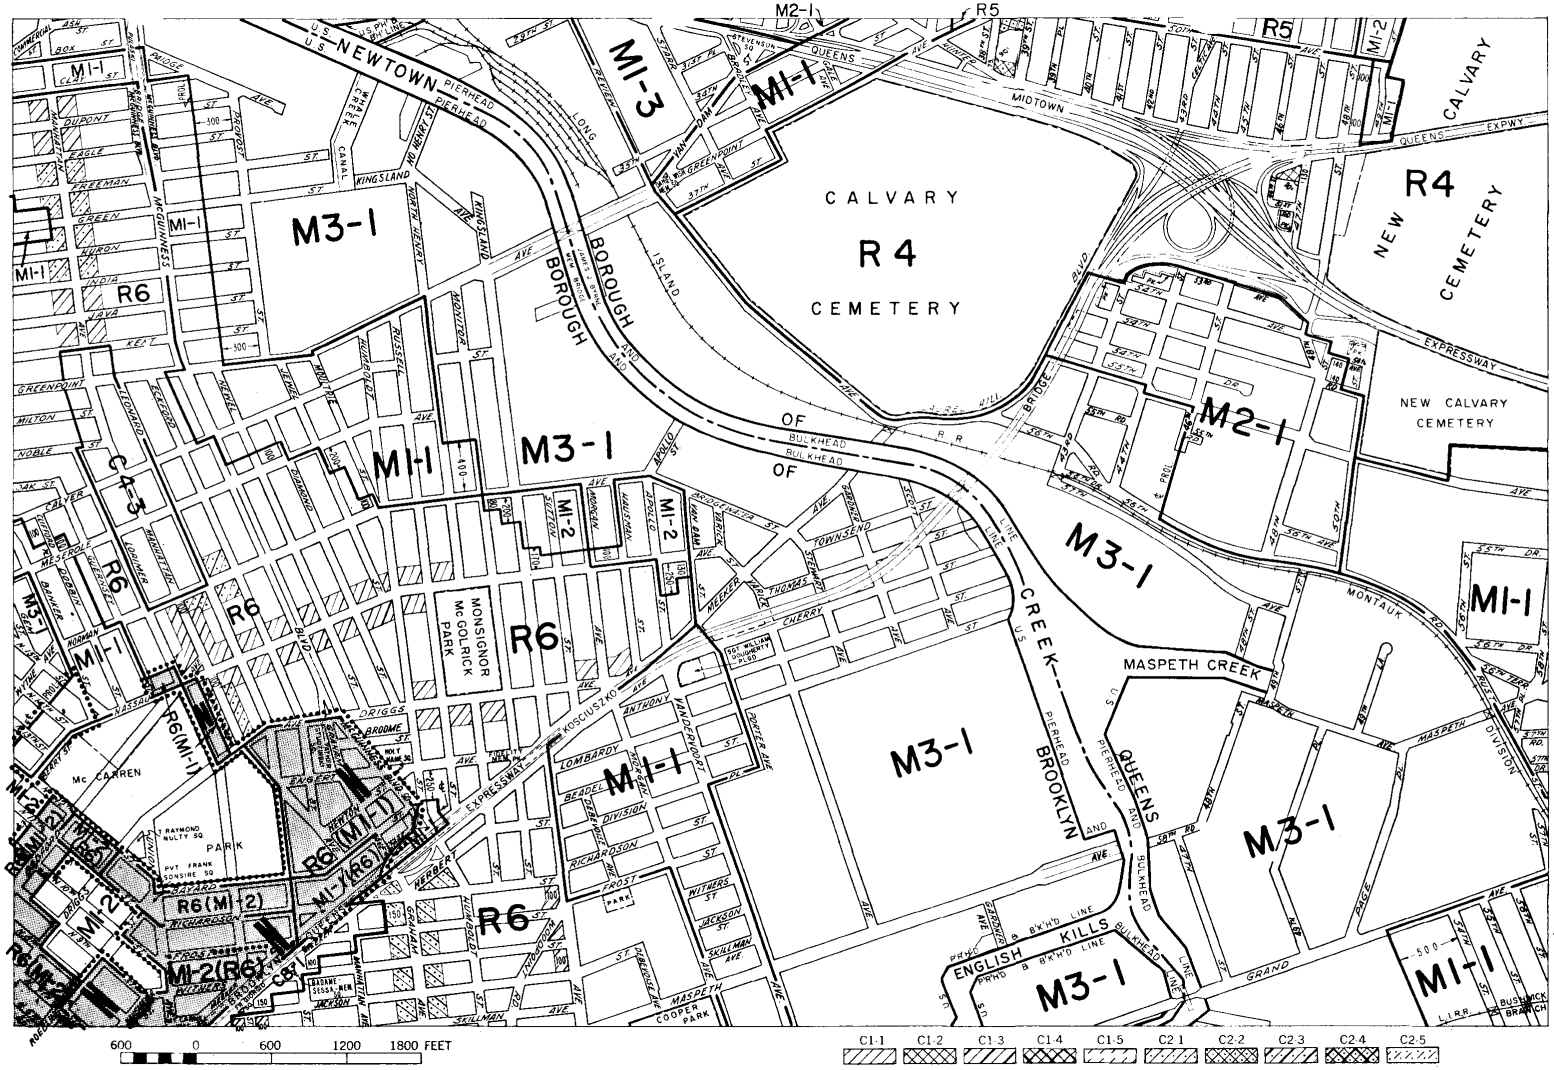

13a

ZONING MAP

CITY PLANNING COMMISSION


THE CITY OF NEW YORK

8d	9b	9d
12c	**13a**	13c
12d	13b	13d

INDICATES PROPERTY REZONED BY AMENDMENT EFFECTIVE MARCH 18, 1976 A-1214

C 23159

COPYRIGHTED BY THE CITY OF NEW YORK

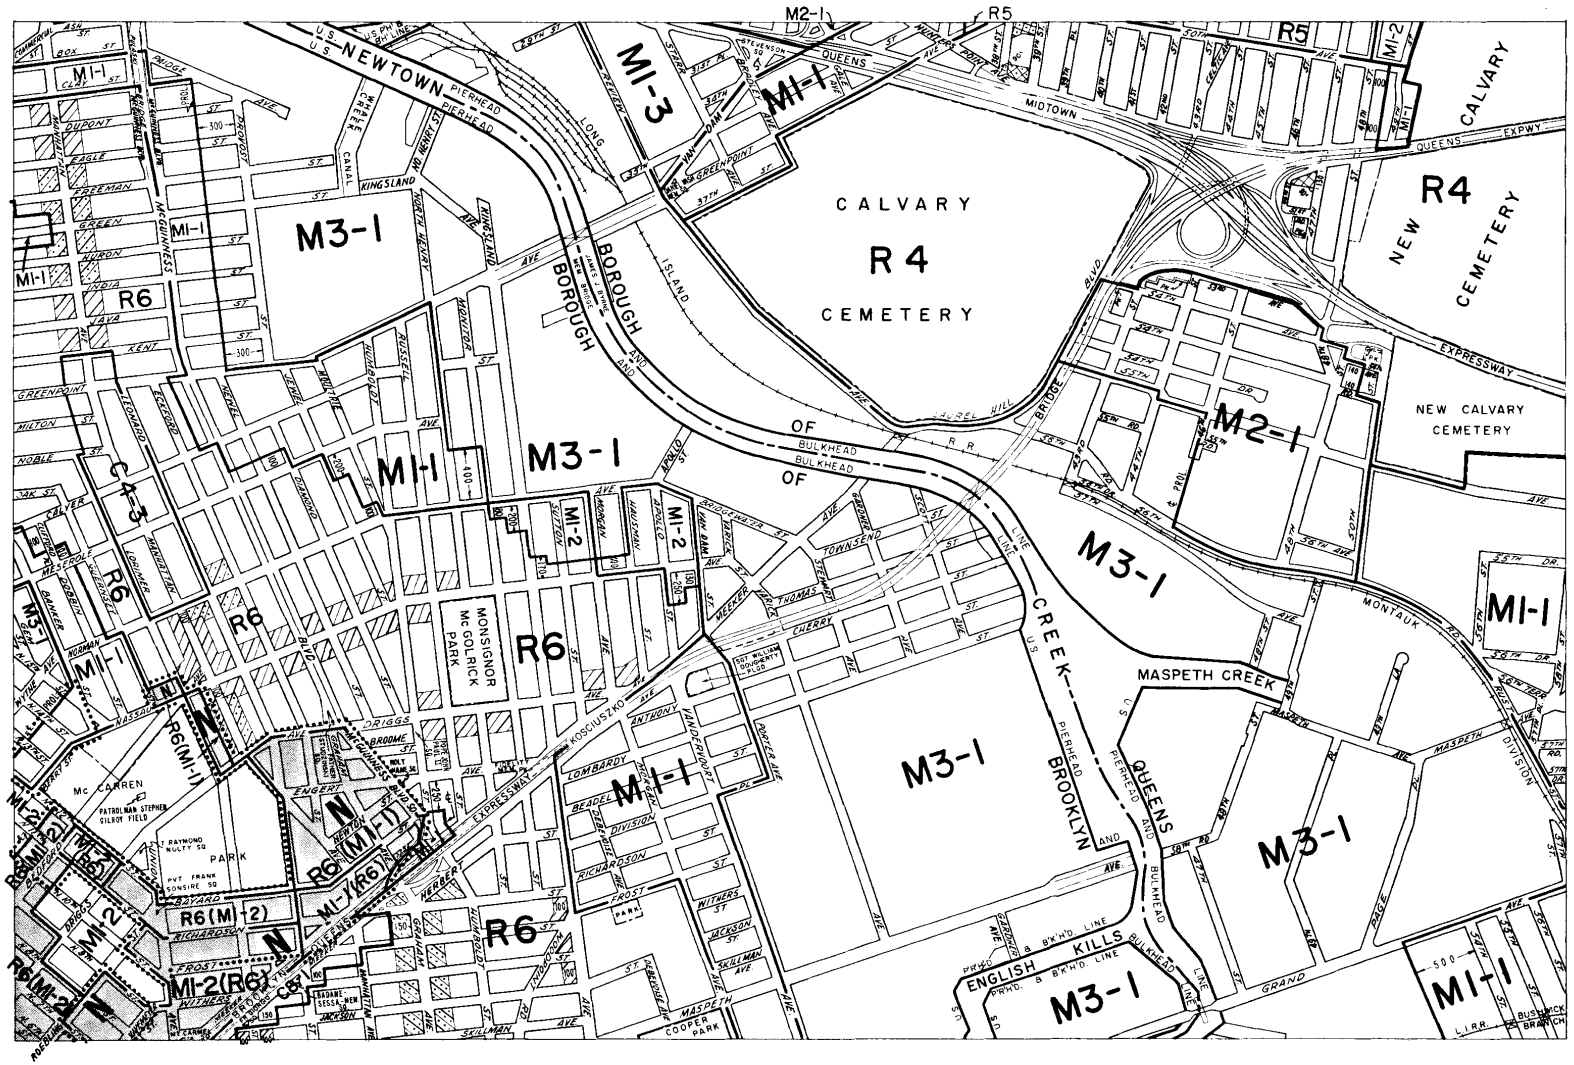

600 0 600 1200 1800 FEET

C1-1 C1-2 C1-3 C1-4 C1-5 C2-1 C2-2 C2-3 C2-4 C2-5

ZONING MAP

THE NEW YORK CITY PLANNING COMMISSION

MAJOR ZONING CLASSIFICATIONS

N

R — RESIDENTIAL DISTRICT

C — COMMERCIAL DISTRICT

M — MANUFACTURING DISTRICT

The number(s) and/or letter(s) which follows an "R", "C", or "M" district designation indicates use, bulk, and other controls as described in the text of the Zoning Resolution.

SPECIAL PURPOSE DISTRICTS

The letter(s) within the shaded area designates the special purpose district as described in the text of the Zoning Resolution.

INDICATES PROPERTY REZONED BY AMENDMENT EFFECTIVE: 3-18-76

N 823154 A-1214

(D) RESTRICTIVE DECLARATION, FOR DETAIL REFER TO R.D. SHEET.

CORRECTED: 11-25-81


MAP KEY

8d	9b	9d
12c	13a	13c
12d	13b	13d

ZONING MAP 13a

● COPYRIGHTED BY THE CITY OF NEW YORK

015

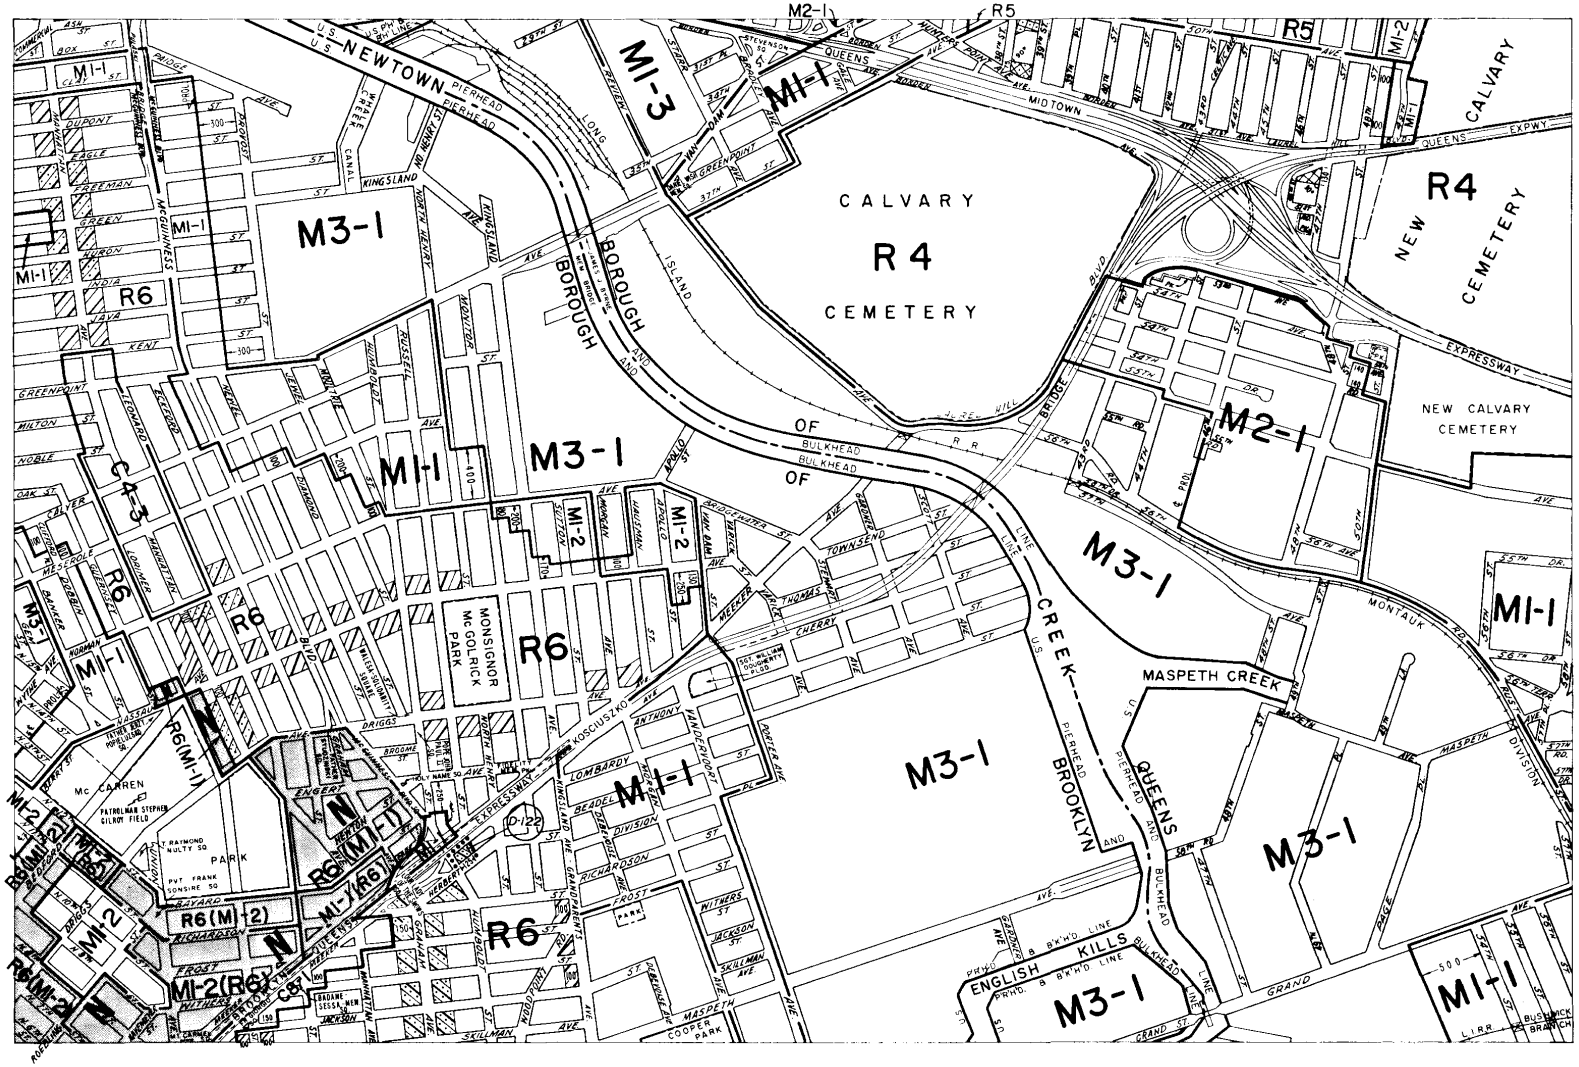

600 0 600 1200 1800 FEET

C1-1 C1-2 C1-3 C1-4 C1-5 C2-1 C2-2 C2-3 C2-4 C2-5

ZONING MAP

THE NEW YORK CITY PLANNING COMMISSION

MAJOR ZONING CLASSIFICATIONS

N

R — RESIDENTIAL DISTRICT

C — COMMERCIAL DISTRICT

M — MANUFACTURING DISTRICT

The number(s) and/or letter(s) which follows an "R", "C", or "M" district designation indicates use, bulk, and other controls as described in the text of the Zoning Resolution.

SPECIAL PURPOSE DISTRICTS

The letter(s) within the shaded area designates the special purpose district as described in the text of the Zoning Resolution.

INDICATES PROPERTY REZONED BY AMENDMENT EFFECTIVE ; 9-8-88

C 880210 A A-1502

(D) RESTRICTIVE DECLARATION, FOR DETAIL REFER TO R.D. SHEET.


MAP KEY

8d	9b	9d
12c	**13a**	13c
12d	13b	13d

ZONING MAP **13a**

● COPYRIGHTED BY THE CITY OF NEW YORK

016

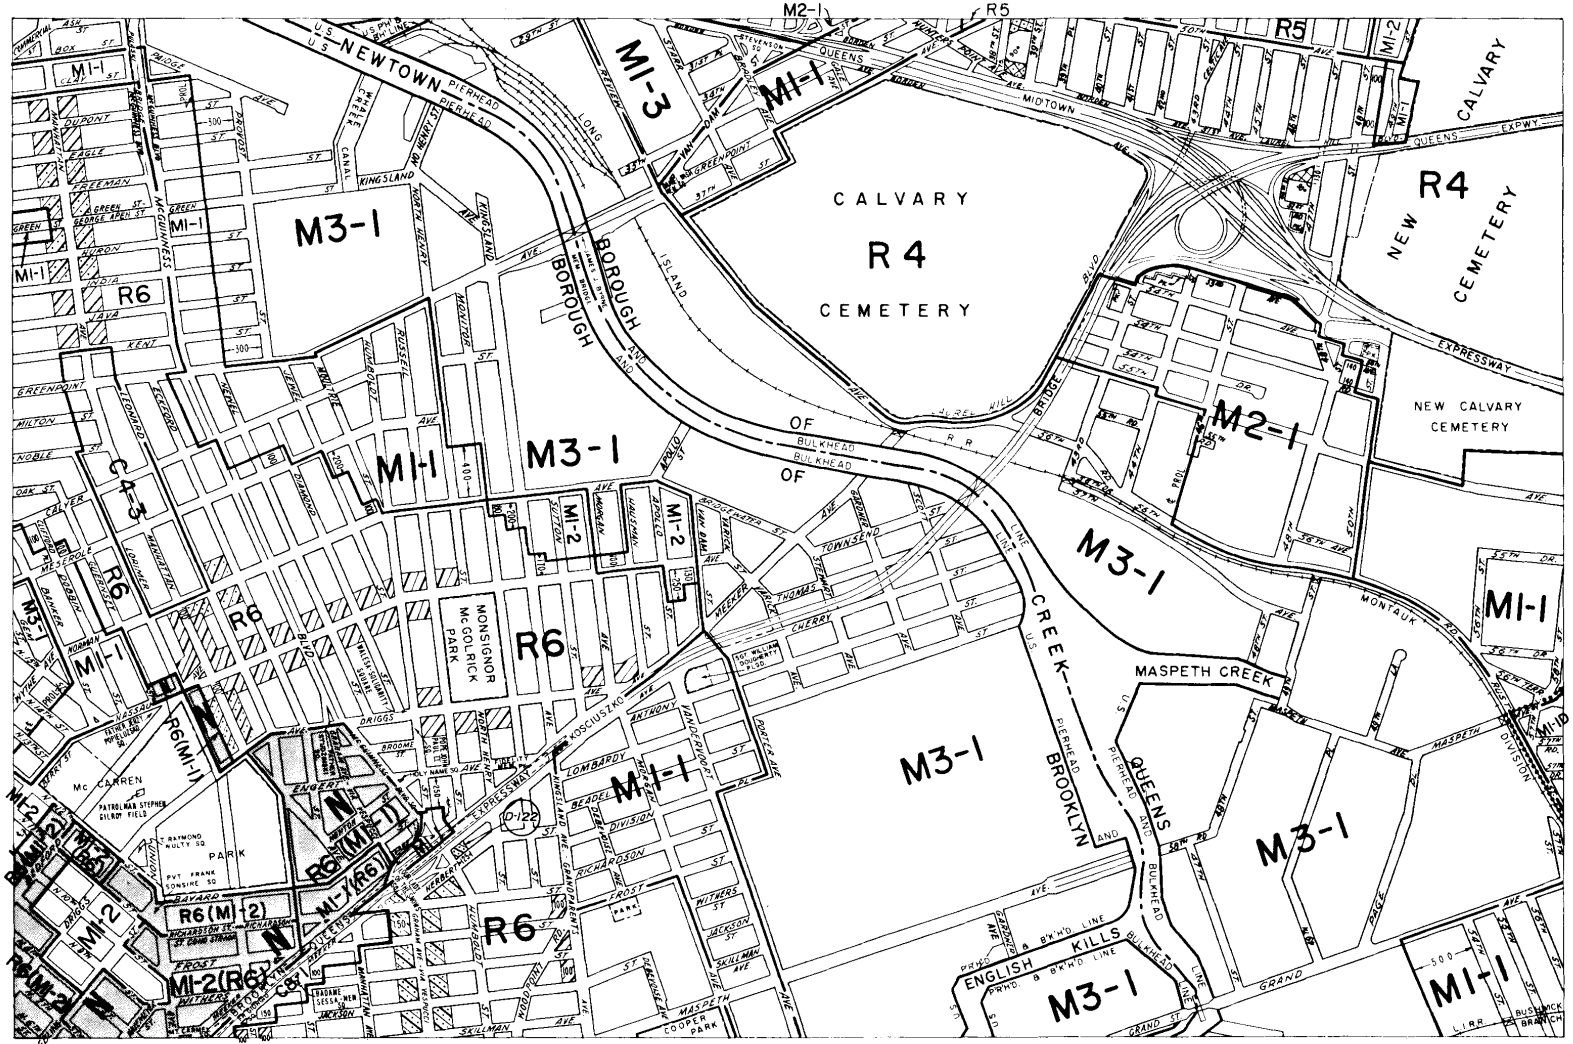

ZONING MAP

THE NEW YORK CITY PLANNING COMMISSION

MAJOR ZONING CLASSIFICATIONS

N

R — RESIDENTIAL DISTRICT

C — COMMERCIAL DISTRICT

M — MANUFACTURING DISTRICT

The number(s) and/or letter(s) which follows an "R", "C", or "M" district designation indicates use, bulk, and other controls as described in the text of the Zoning Resolution.

SPECIAL PURPOSE DISTRICTS

The letter(s) within the shaded area designates the special purpose district as described in the text of the Zoning Resolution.

INDICATES PROPERTY REZONED BY AMENDMENT EFFECTIVE 10-8-92
cp 410105 A-1645

(D) RESTRICTIVE DECLARATION, FOR DETAIL REFER TO R.D. SHEET.

MAP KEY


8d	9b	9d
12c	13a	13c
12d	13b	13d

ZONING MAP 13a

● COPYRIGHTED BY THE CITY OF NEW YORK

017

UPDATE #7

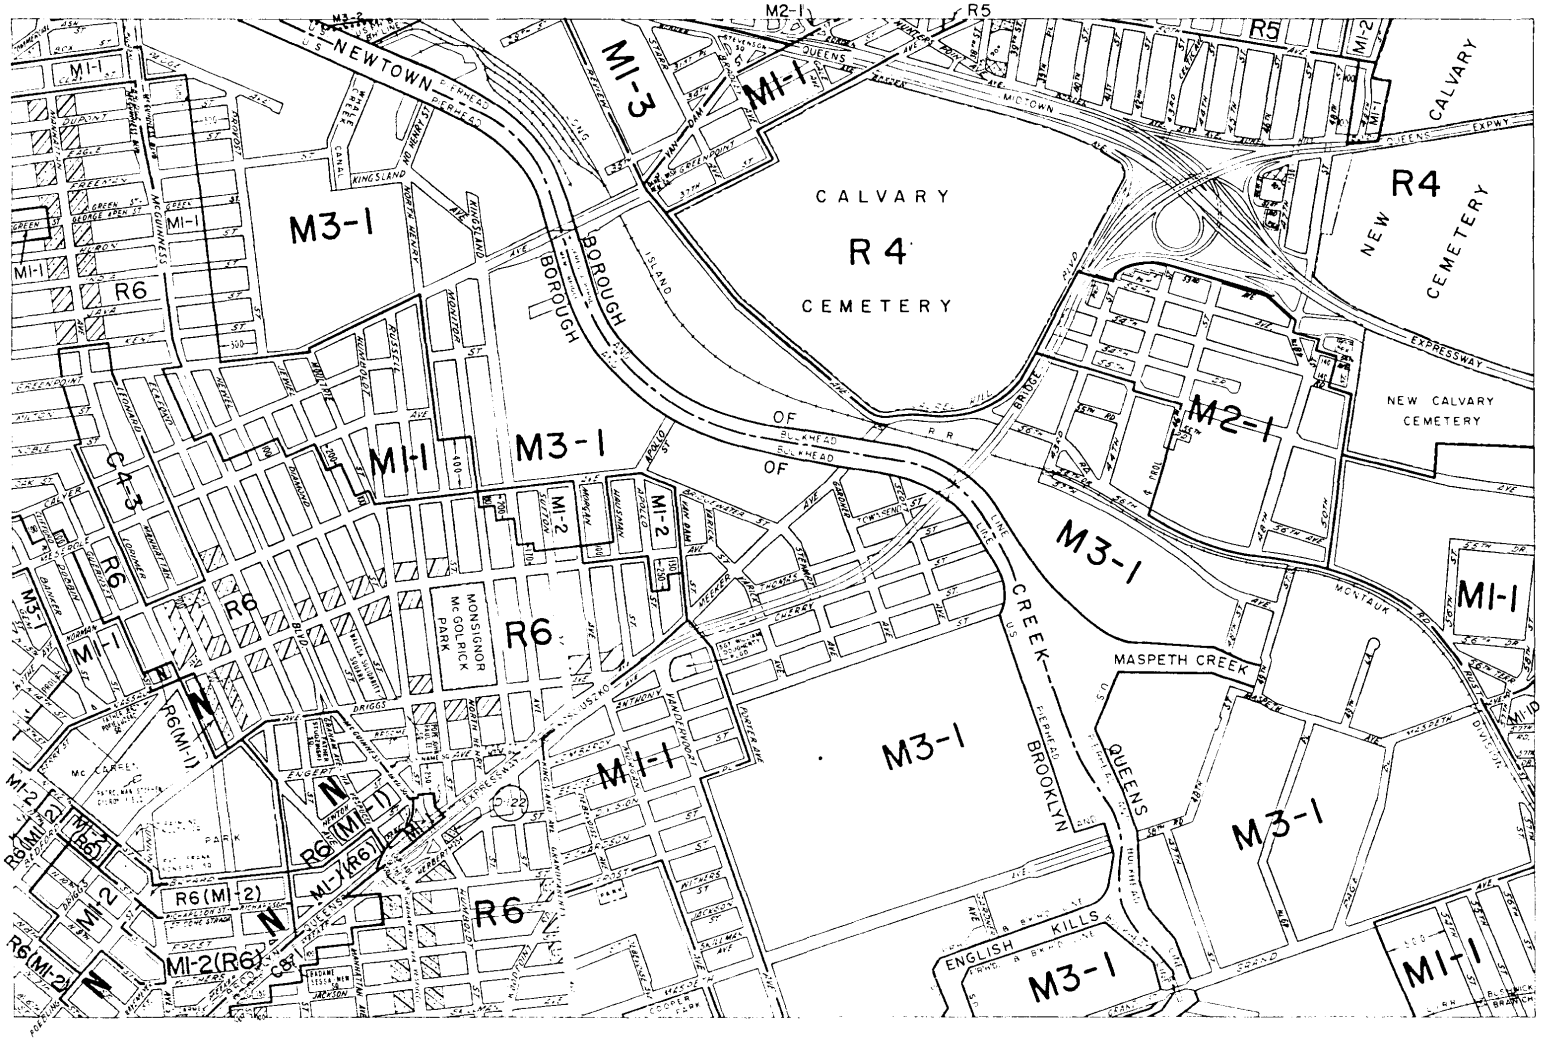

600 0 600 1200 1800 FEET

C1-1 C1-2 C1-3 C1-4 C1-5 C2-1 C2-2 C2-3 C2-4 C2-5

ZONING MAP

THE NEW YORK CITY PLANNING COMMISSION

MAJOR ZONING CLASSIFICATIONS

N

R — RESIDENTIAL DISTRICT

C — COMMERCIAL DISTRICT

M — MANUFACTURING DISTRICT

The number(s) and/or letter(s) which follows an "R", "C", or "M" district designation indicates use, bulk, and other controls as described in the text of the Zoning Resolution.

SPECIAL PURPOSE DISTRICTS

The letter(s) within the shaded area designates the special purpose district as described in the text of the Zoning Resolution.

INDICATES PROPERTY REZONED BY AMENDMENT EFFECTIVE 10-25-95
950403 ZMQ A-1699

(D) RESTRICTIVE DECLARATION, FOR DETAIL REFER TO R.D. SHEET.

MAP REVISED TO REFLECT CITY MAP CHANGES C890889MMK, EFFECT: 5-13-94

MAP KEY


8d	9b	9d
12c	13a	13c
12d	13b	13d


ZONING MAP 13a

● COPYRIGHTED BY THE CITY OF NEW YORK

018

UPD #11

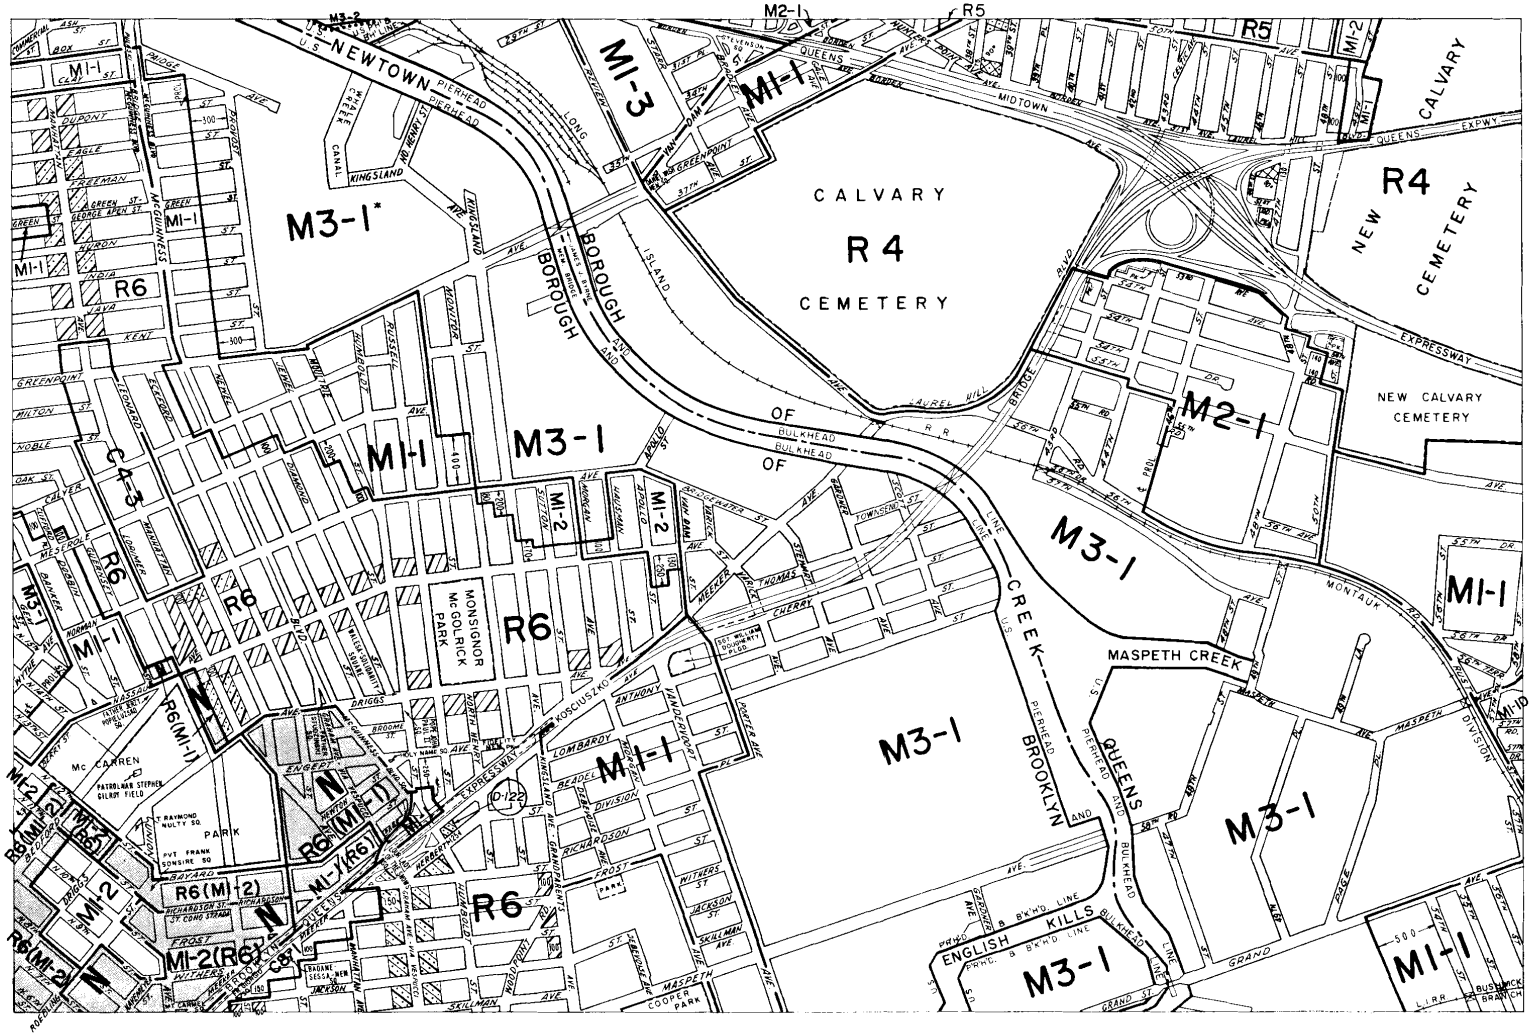
M2-1
R5
M3-1*
M1-3
M1-1
CALVARY
R4
CEMETERY
R4
NEW CALVARY CEMETERY
M2-1
M3-1
M1-1
R6
C4-3
M1-2
MONSIGNOR McGOLRICK PARK
R6(M1-1)
R6(M1-2)
M1-2(R6)
R6(M1-2)
M1-1(R6)
R6(M1-1)
R6
M3-1
MASPETH CREEK
QUEENS
BROOKLYN
ENGLISH KILLS
M1-1
M3-1
M1-1
M3-1
M1-1
M3-1

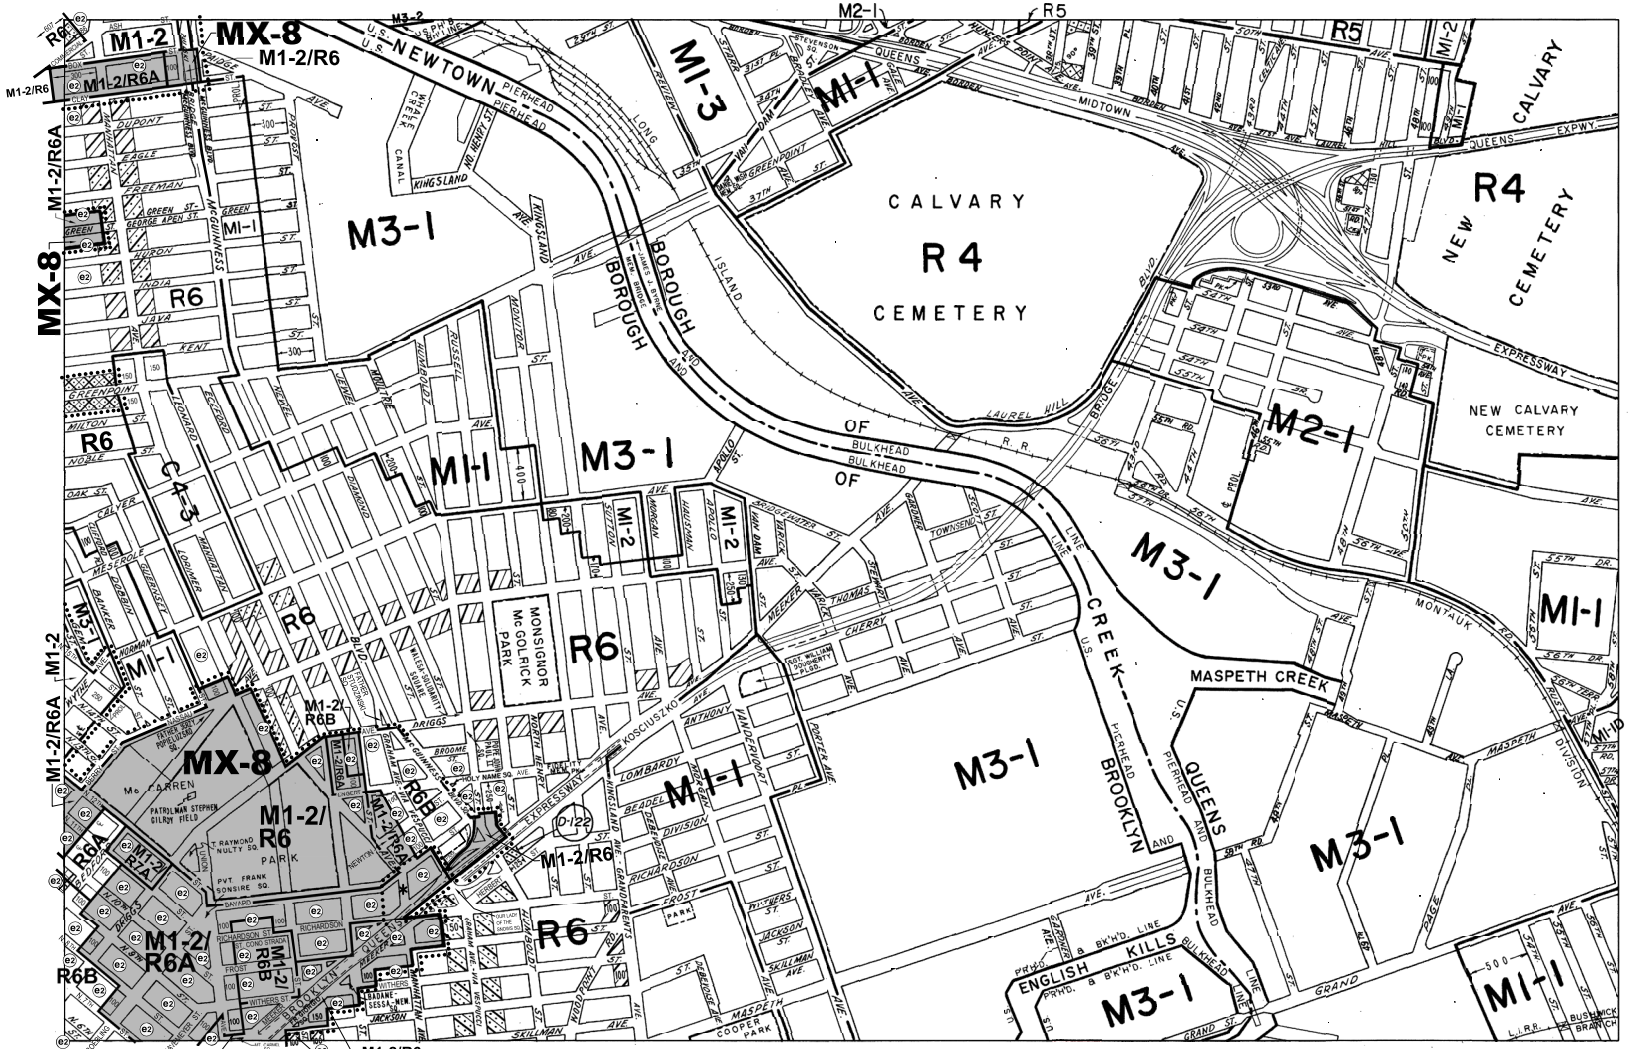

C1-1 C1-2 C1-3 C1-4 C1-5 C2-1 C2-2 C2-3 C2-4 C2-5

NOTE: Where no dimensions for zoning district boundaries appear on the zoning maps, such dimensions are determined in Article VII, Chapter 6 (Location of District Boundaries) of the Zoning Resolution.

ZONING MAP

THE NEW YORK CITY PLANNING COMMISSION

Major Zoning Classifications:

The number(s) and/or letter(s) that follows an **R, C** or **M** District designation indicates use, bulk and other controls as described in the text of the Zoning Resolution.

R – RESIDENTIAL DISTRICT

C – COMMERCIAL DISTRICT

M – MANUFACTURING DISTRICT

AREA(S) REZONED

EFFECTIVE DATE(S) OF REZONING:

* 3–01–2006 C 060171 ZMK
5–11–2005 C 050111(A) ZMK

SPECIAL PURPOSE DISTRICT
The letter(s) within the shaded area designates the special purpose district as described in the text of the Zoning Resolution.

(D) – RESTRICTIVE DECLARATION

(E) – CITY ENVIRONMENTAL QUALITY REVIEW DECLARATION

(e2) – REFERS TO BLOCKS WITH LOTS SUBJECT TO CEQR DESIGNATION E-138. SEE Z.R. APPENDICES (CEQR DECLARATIONS) FOR LIST OF AFFECTED BLOCK AND LOTS.

N


MAP KEY

8d	9b	9d
12c	**13a**	13c
12d	13b	13d

© Copyrighted by the City of New York

ZONING MAP **13a**

NOTE: Zoning information as shown on this map is subject to change. For the most up-to-date zoning information for this map check the Department of City Planning website: http://www.nyc.gov/html/dcp/html/subcats/zoning.html or contact the Zoning Information Desk at (212) 720-3291.

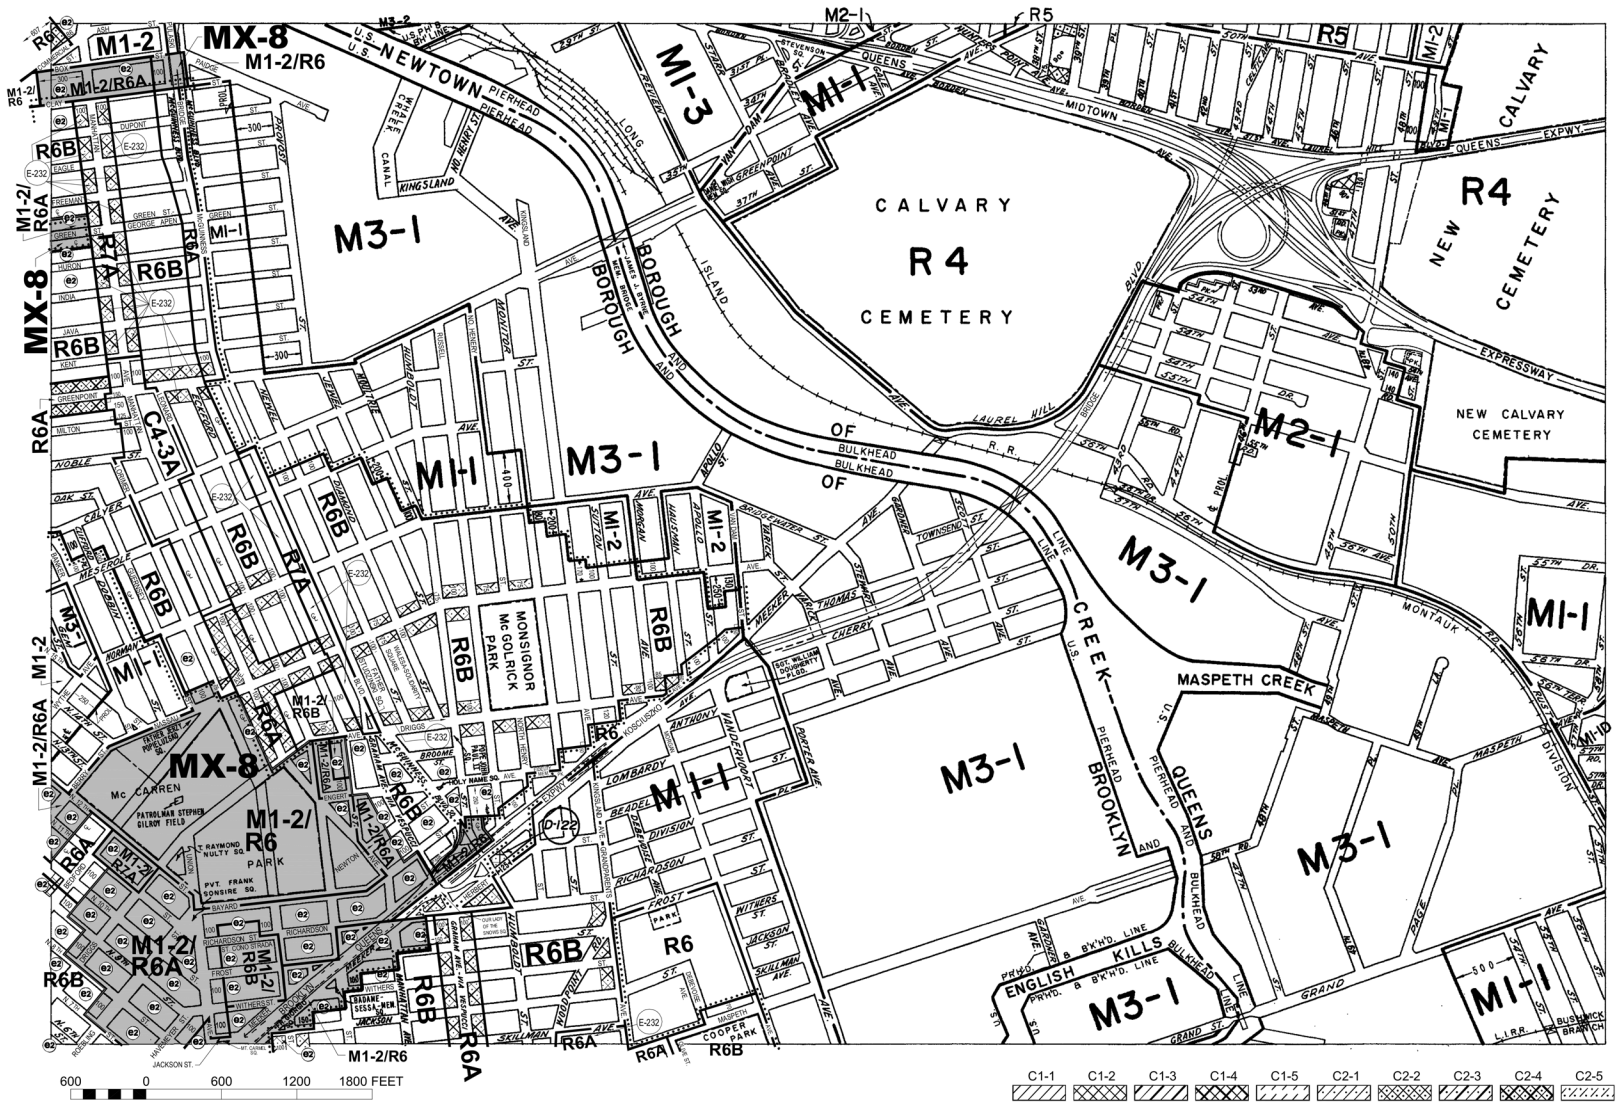

C1-1 C1-2 C1-3 C1-4 C1-5 C2-1 C2-2 C2-3 C2-4 C2-5

NOTE: Where no dimensions for zoning district boundaries appear on the zoning maps, such dimensions are determined in Article VII, Chapter 6 (Location of District Boundaries) of the Zoning Resolution.

ZONING MAP

THE NEW YORK CITY PLANNING COMMISSION

Major Zoning Classifications:

The number(s) and/or letter(s) that follows an **R, C** or **M** District designation indicates use, bulk and other controls as described in the text of the Zoning Resolution.

R – RESIDENTIAL DISTRICT

C – COMMERCIAL DISTRICT

M – MANUFACTURING DISTRICT

AREA(S) REZONED

EFFECTIVE DATE(S) OF REZONING:

7-29-2009 C 090334 ZMK

SPECIAL PURPOSE DISTRICT
The letter(s) within the shaded area designates the special purpose district as described in the text of the Zoning Resolution.

(D) – RESTRICTIVE DECLARATION

(E) – CITY ENVIRONMENTAL QUALITY REVIEW DECLARATION

(e2) – REFERS TO BLOCKS WITH LOTS SUBJECT TO CEQR DESIGNATION E-138. SEE Z.R. APPENDICES (CEQR DECLARATIONS) FOR LIST OF AFFECTED BLOCK AND LOTS.

N


MAP KEY


8d	9b	9d
12c	**13a**	13c
12d	13b	13d

© Copyrighted by the City of New York

ZONING MAP **13a**

NOTE: Zoning information as shown on this map is subject to change. For the most up-to-date zoning information for this map, visit the Zoning section of the Department of City Planning website: **www.nyc.gov/planning** or contact the Zoning Information Desk at (212) 720-3291.

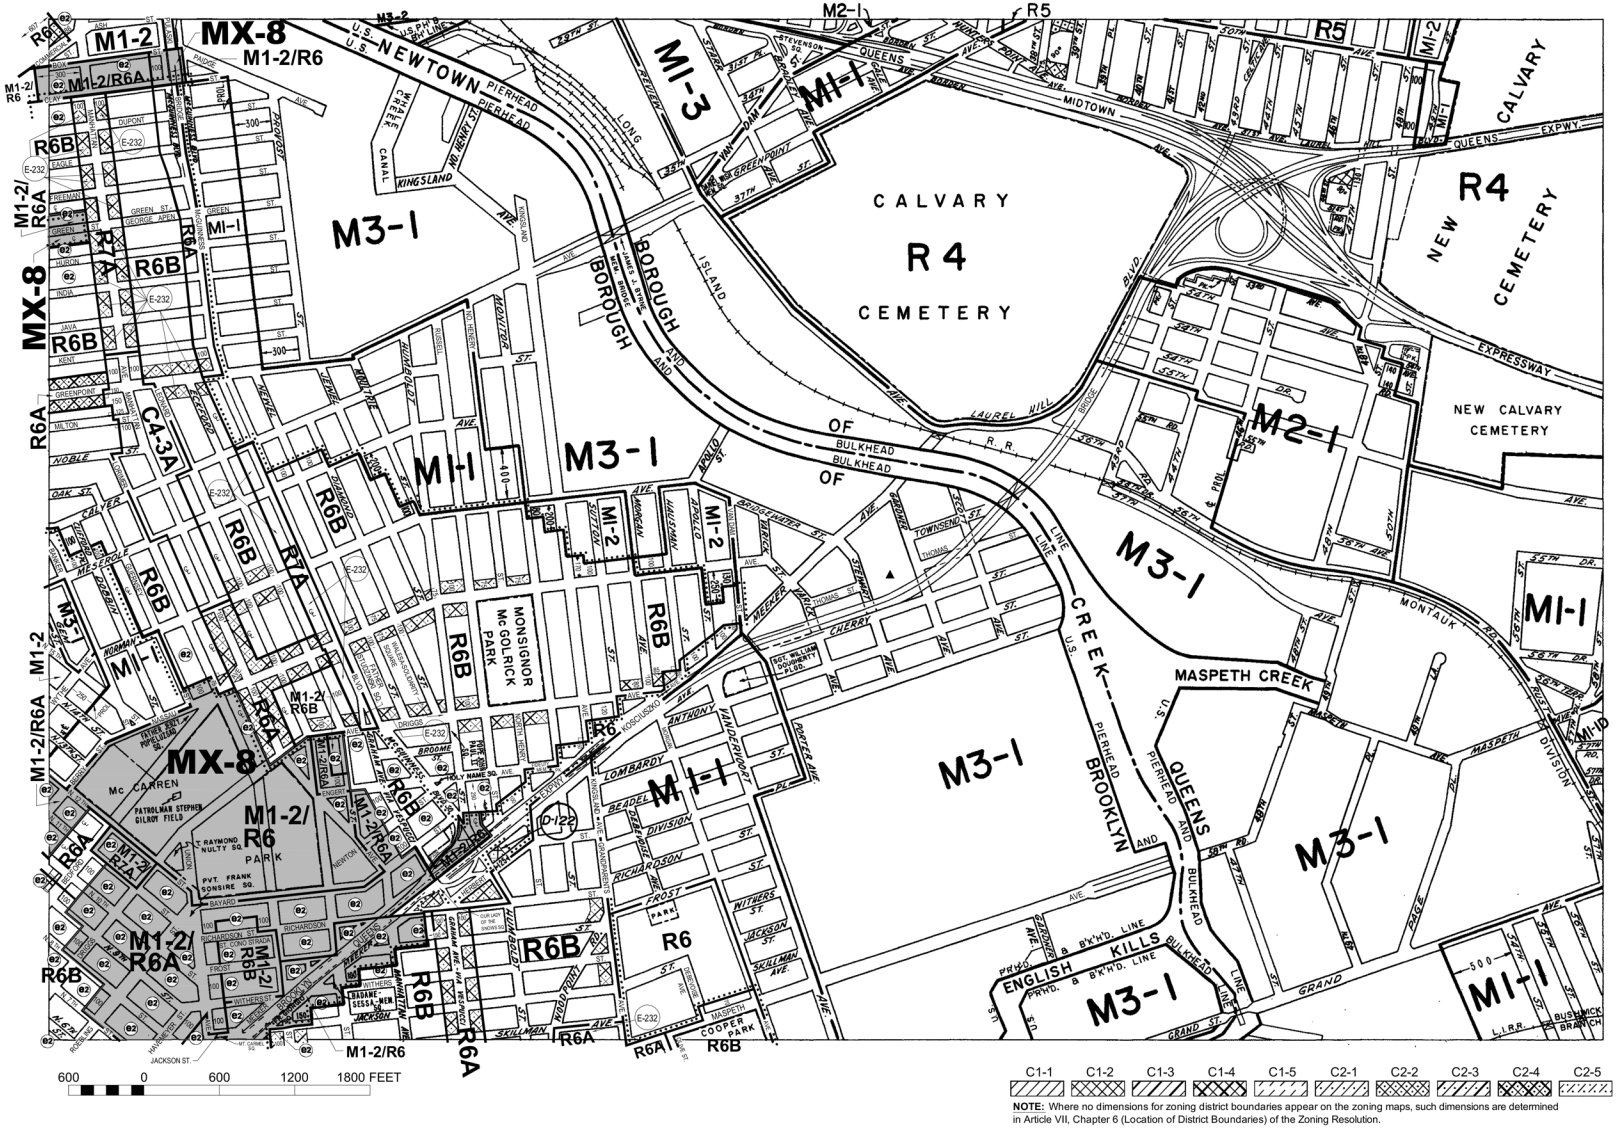
MX-8
M1-2
M1-2/R6
M1-2/R6A
M3-1
M1-1
M1-3
M2-1
R4
CALVARY
CEMETERY
NEW CALVARY CEMETERY
MASPETH CREEK
MONSIGNOR McGOLRICK PARK
M1-2/R6
R6B
R6A
C4-3A
R6
M1-2/R7A
M1-2/R6B
M1-2/R6A
M1-2
M1-1D
R5
M2-1
M1-2/

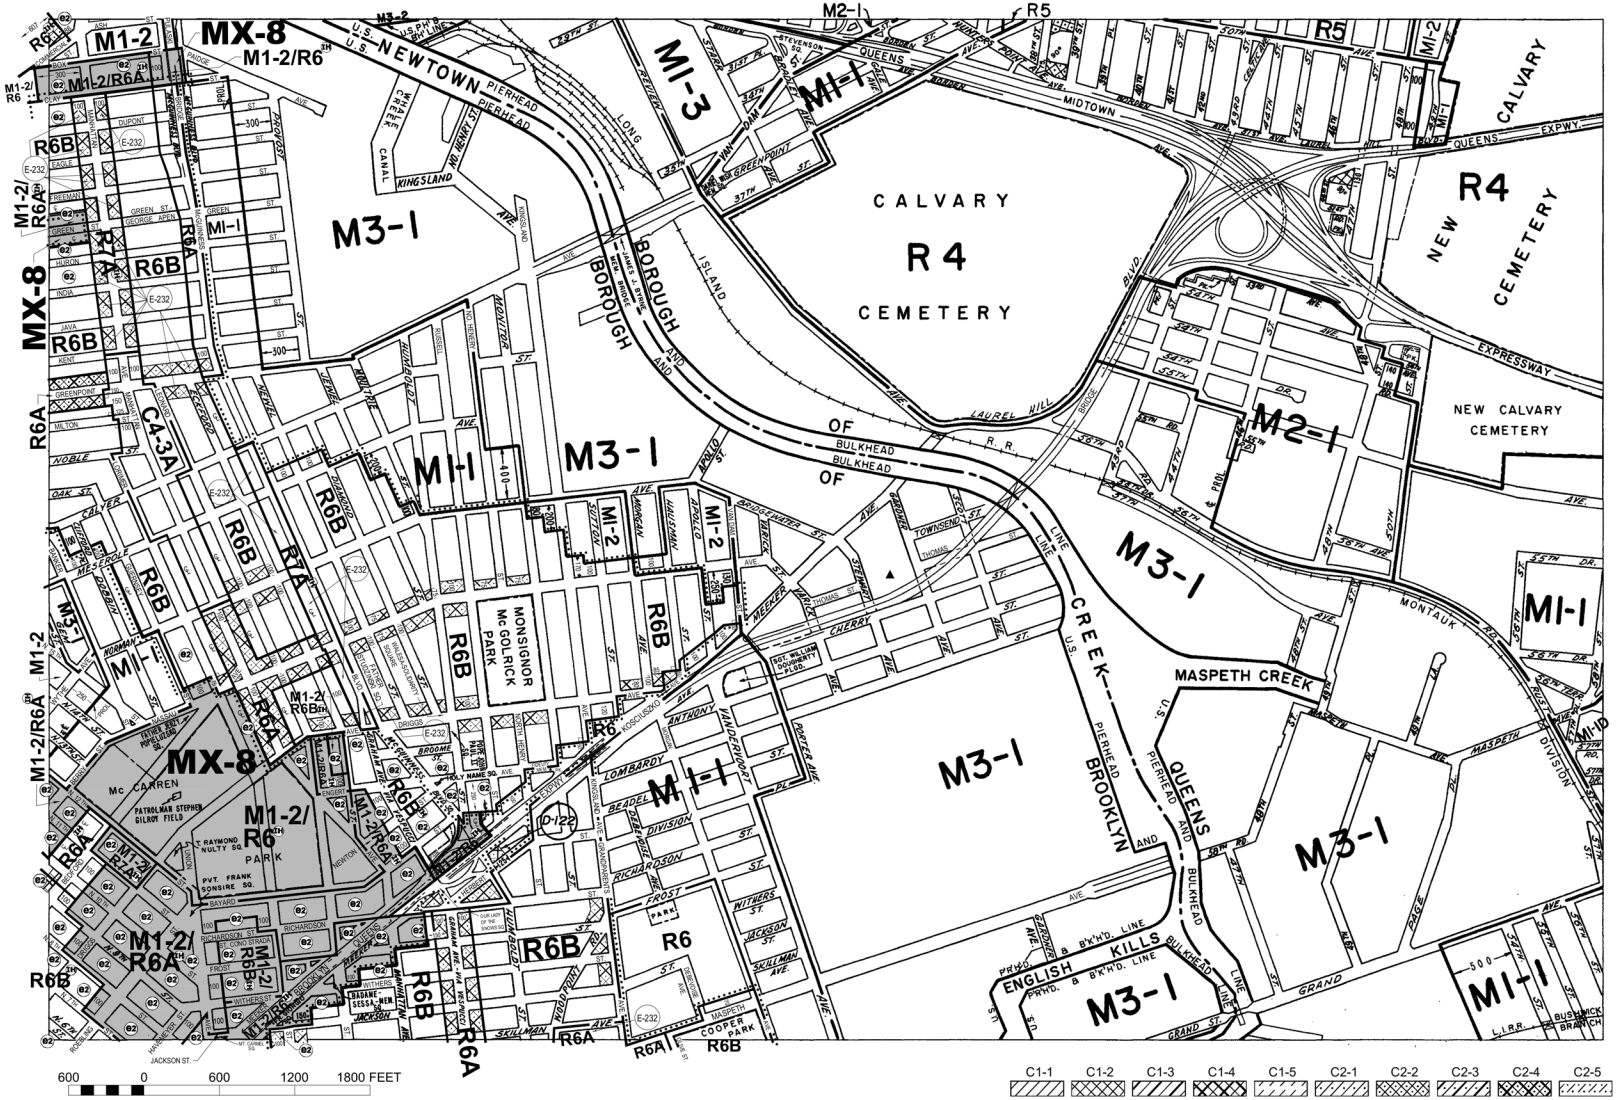

C1-1 C1-2 C1-3 C1-4 C1-5 C2-1 C2-2 C2-3 C2-4 C2-5

NOTE: Where no dimensions for zoning district boundaries appear on the zoning maps, such dimensions are determined in Article VII, Chapter 6 (Location of District Boundaries) of the Zoning Resolution.

ZONING MAP

THE NEW YORK CITY PLANNING COMMISSION

Major Zoning Classifications:

The number(s) and/or letter(s) that follows an **R, C** or **M** District designation indicates use, bulk and other controls as described in the text of the Zoning Resolution.

R – RESIDENTIAL DISTRICT

C – COMMERCIAL DISTRICT

M – MANUFACTURING DISTRICT

AREA(S) REZONED

EFFECTIVE DATE(S) OF REZONING:

7-29-2009 C 090334 ZMK

SPECIAL PURPOSE DISTRICT
The letter(s) within the shaded area designates the special purpose district as described in the text of the Zoning Resolution.

(D) – RESTRICTIVE DECLARATION

(E) – CITY ENVIRONMENTAL QUALITY REVIEW DECLARATION

(e2) – REFERS TO BLOCKS WITH LOTS SUBJECT TO CEQR DESIGNATION E-138. SEE Z.R. APPENDICES (CEQR DECLARATIONS) FOR LIST OF AFFECTED BLOCK AND LOTS.

(IH) – REFERS TO DISTRICTS OR PORTIONS THEREOF THAT ARE INCLUSIONARY HOUSING DESIGNATED AREAS. SEE APPENDIX F FOR BOUNDARIES OF DESIGNATED AREAS.

CITY MAP CHANGE(S):

▲ 8-08-2009 C 030429 MMK

N


MAP KEY


8d	9b	9d
12c	**13a**	13c
12d	13b	13d

© Copyrighted by the City of New York

ZONING MAP **13a**

NOTE: Zoning information as shown on this map is subject to change. For the most up-to-date zoning information for this map, visit the Zoning section of the Department of City Planning website: **www.nyc.gov/planning** or contact the Zoning Information Desk at (212) 720-3291.

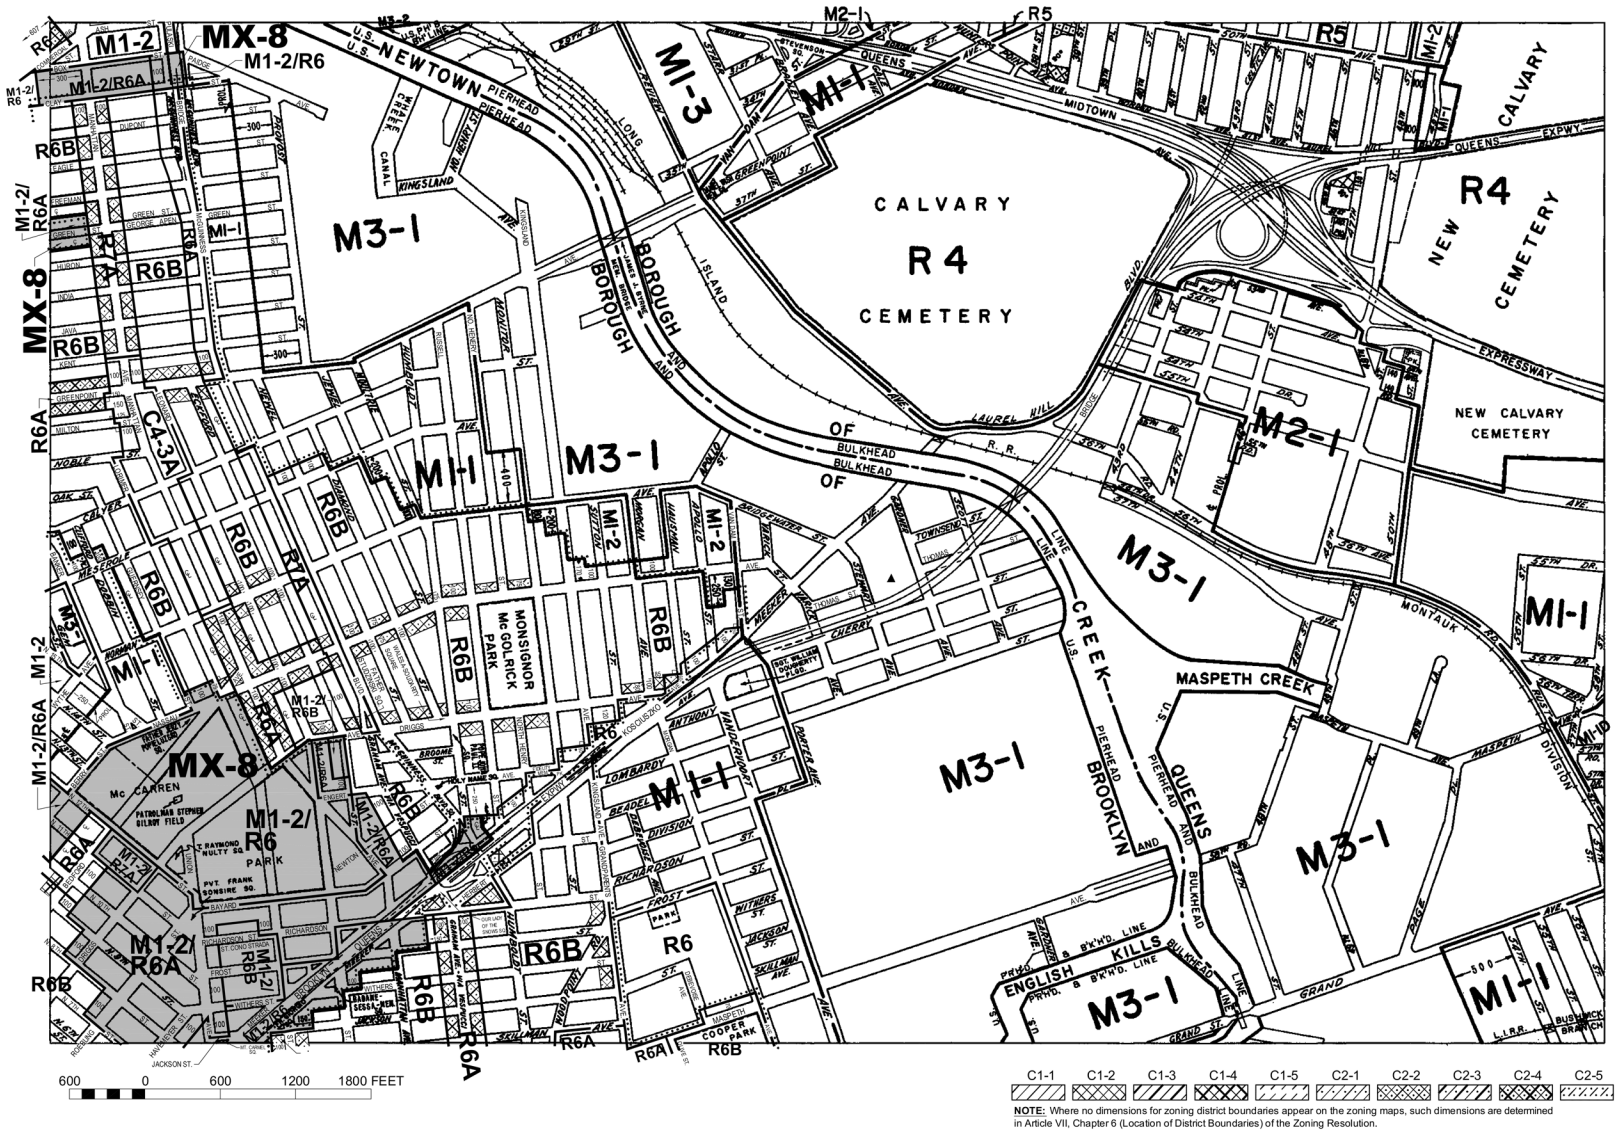
MX-8
M1-2/R6
M1-2
M1-2/R6A
R6B
M1-2/R6A
MX-8
R6B
R6B
R6A
C4-3A
R6B
R6B
R6B
R7A
M1-2/R6A
MX-8
M1-2/R6
PARK
M1-2/R6A
R6B
M1-2/R6A
R6B
M1-2/R6A
R6B
M1-2/R6A
R6B
R6A
R6A
R6A
R6B
R6B
R6B
R6B
R6
R6
R6B
R6B
R6A
R6A
R6B
M1-1
M1-1
M1-1
M1-1
M1-1
M1-1
M1-1
M1-1
M1-1
M1-1
M1-1
M1-1
M1-1
M1-1
M1-1
M1-2
M1-2
M1-2

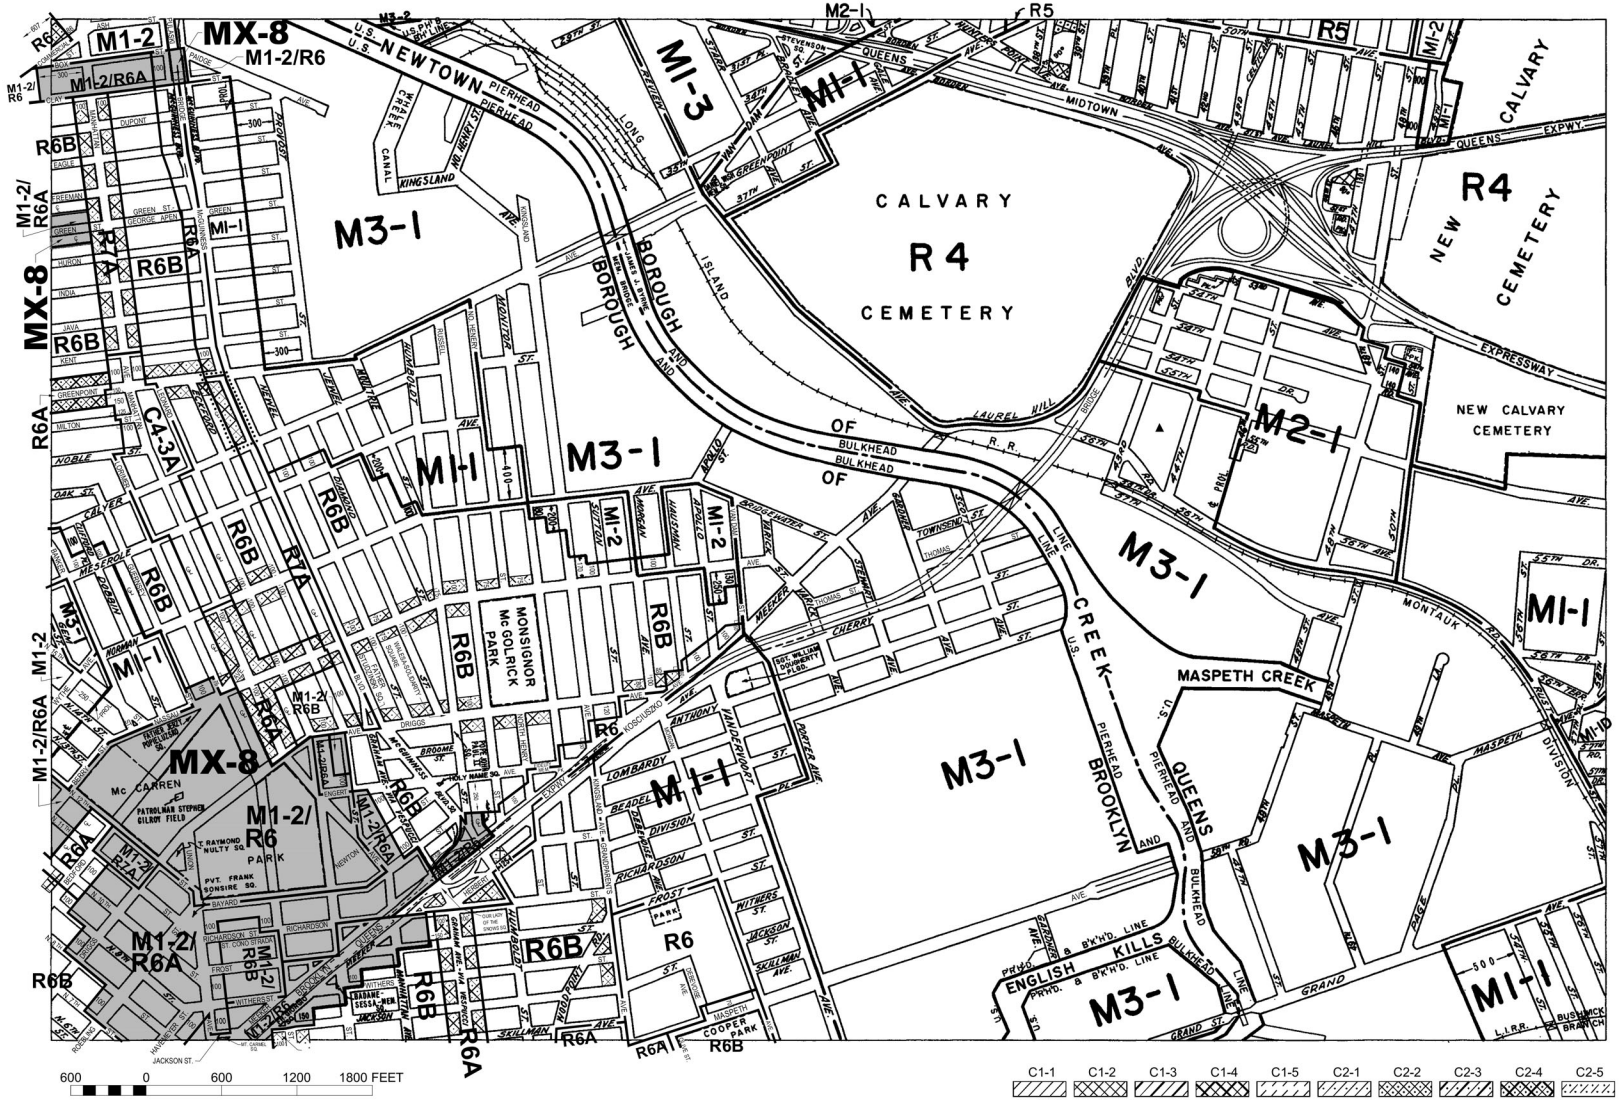

C1-1 C1-2 C1-3 C1-4 C1-5 C2-1 C2-2 C2-3 C2-4 C2-5

NOTE: Where no dimensions for zoning district boundaries appear on the zoning maps, such dimensions are determined in Article VII, Chapter 6 (Location of District Boundaries) of the Zoning Resolution.

ZONING MAP

THE NEW YORK CITY PLANNING COMMISSION

Major Zoning Classifications:

The number(s) and/or letter(s) that follows an **R**, **C** or **M** District designation indicates use, bulk and other controls as described in the text of the Zoning Resolution.

R – RESIDENTIAL DISTRICT

C – COMMERCIAL DISTRICT

M – MANUFACTURING DISTRICT

SPECIAL PURPOSE DISTRICT
The letter(s) within the shaded area designates the special purpose district as described in the text of the Zoning Resolution.

AREA(S) REZONED

Effective Date(s) of Rezoning:

12-10-2012 C 100218 ZMK

Special Requirements:

For a list of lots subject to CEQR environmental requirements, see APPENDIX C.

For a list of lots subject to "D" restrictive declarations, see APPENDIX D.

For Inclusionary Housing designated areas on this map, see APPENDIX F.

CITY MAP CHANGE(S):

▲ 02-28-2015 C 070109 MMQ

N


MAP KEY

8d	9b	9d
12c	**13a**	13c
12d	13b	13d

© Copyrighted by the City of New York

ZONING MAP **13a**

NOTE: Zoning information as shown on this map is subject to change. For the most up-to-date zoning information for this map, visit the Zoning section of the Department of City Planning website: **www.nyc.gov/planning** or contact the Zoning Information Desk at (212) 720-3291.

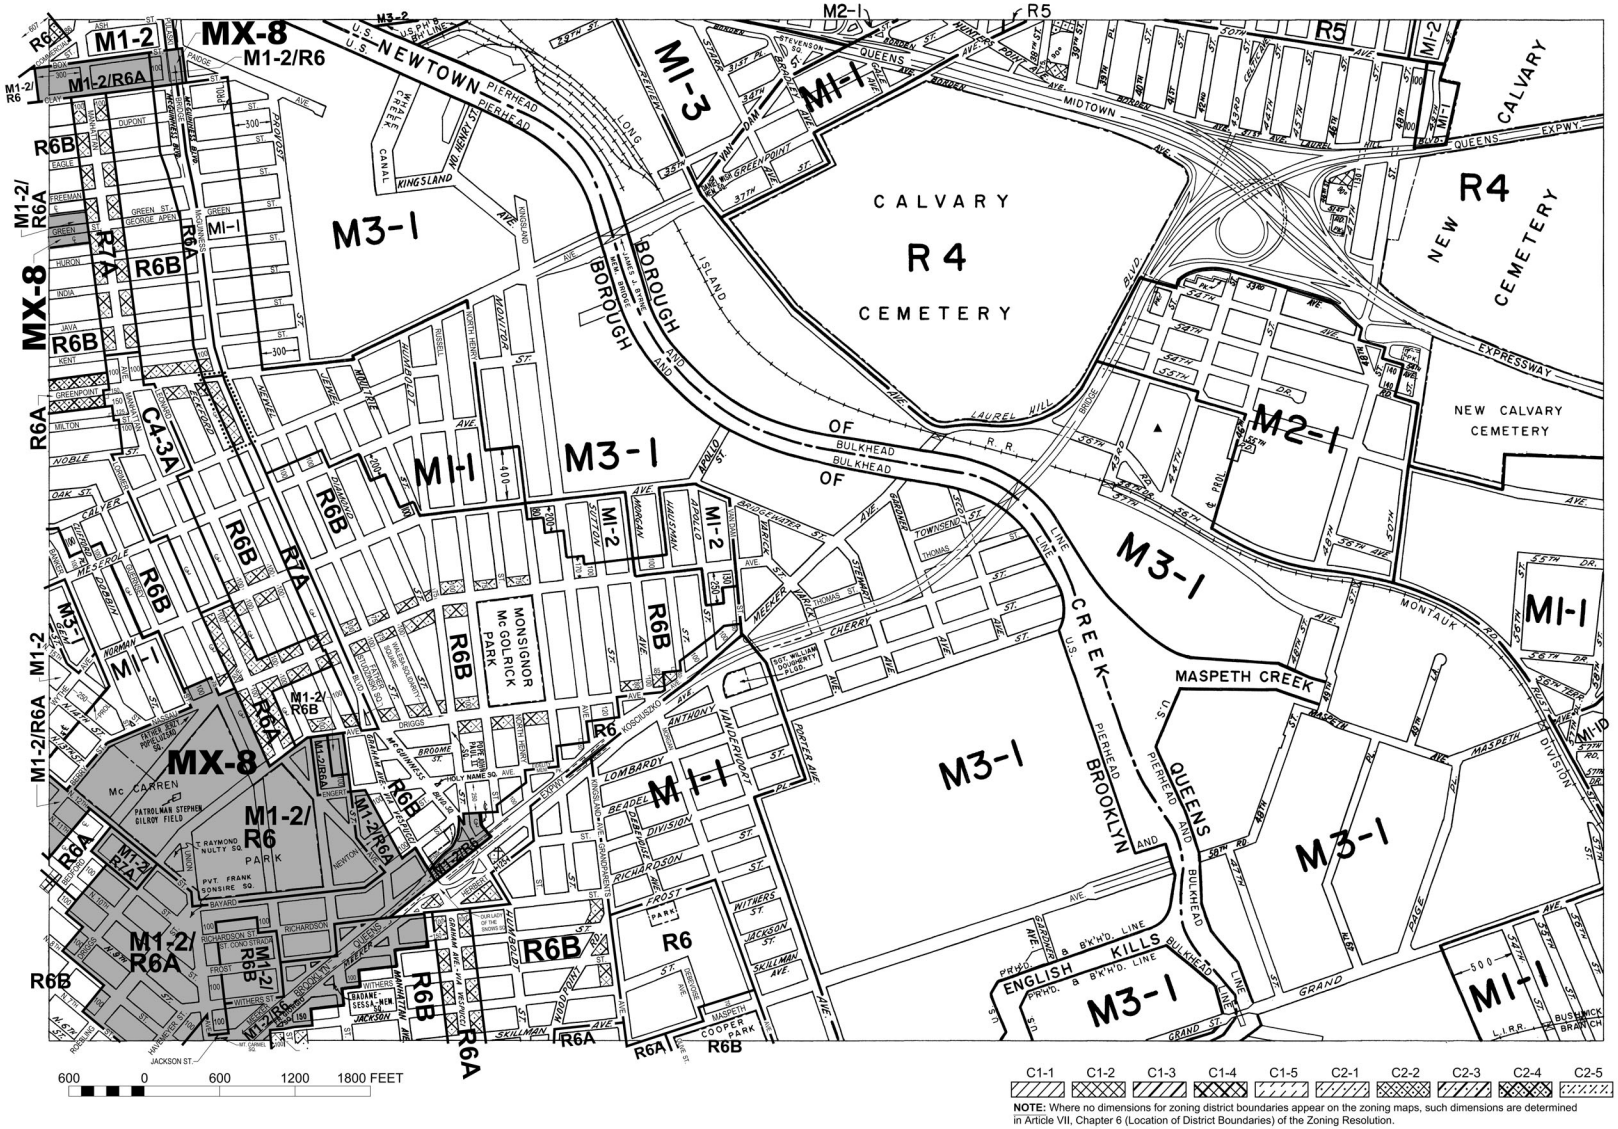

C1-1 C1-2 C1-3 C1-4 C1-5 C2-1 C2-2 C2-3 C2-4 C2-5

NOTE: Where no dimensions for zoning district boundaries appear on the zoning maps, such dimensions are determined in Article VII, Chapter 6 (Location of District Boundaries) of the Zoning Resolution.

ZONING MAP

THE NEW YORK CITY PLANNING COMMISSION

Major Zoning Classifications:

The number(s) and/or letter(s) that follows an **R**, **C** or **M** District designation indicates use, bulk and other controls as described in the text of the Zoning Resolution.

R – RESIDENTIAL DISTRICT

C – COMMERCIAL DISTRICT

M – MANUFACTURING DISTRICT

SPECIAL PURPOSE DISTRICT
The letter(s) within the shaded area designates the special purpose district as described in the text of the Zoning Resolution.

AREA(S) REZONED

Effective Date(s) of Rezoning:

12–10–2012 C 100218 ZMK

Special Requirements:

For a list of lots subject to CEQR environmental requirements, see APPENDIX C.

For a list of lots subject to "D" restrictive declarations, see APPENDIX D.

For Inclusionary Housing designated areas and Mandatory Inclusionary Housing areas on this map, see APPENDIX F.

CITY MAP CHANGE(S):

▲ 02–28–2015 C 070109 MMQ

N


MAP KEY

8d	9b	9d
12c	**13a**	13c
12d	13b	13d

© Copyrighted by the City of New York

ZONING MAP **13a**

NOTE: Zoning information as shown on this map is subject to change. For the most up-to-date zoning information for this map, visit the Zoning section of the Department of City Planning website: **www.nyc.gov/planning** or contact the Zoning Information Desk at (212) 720-3291.

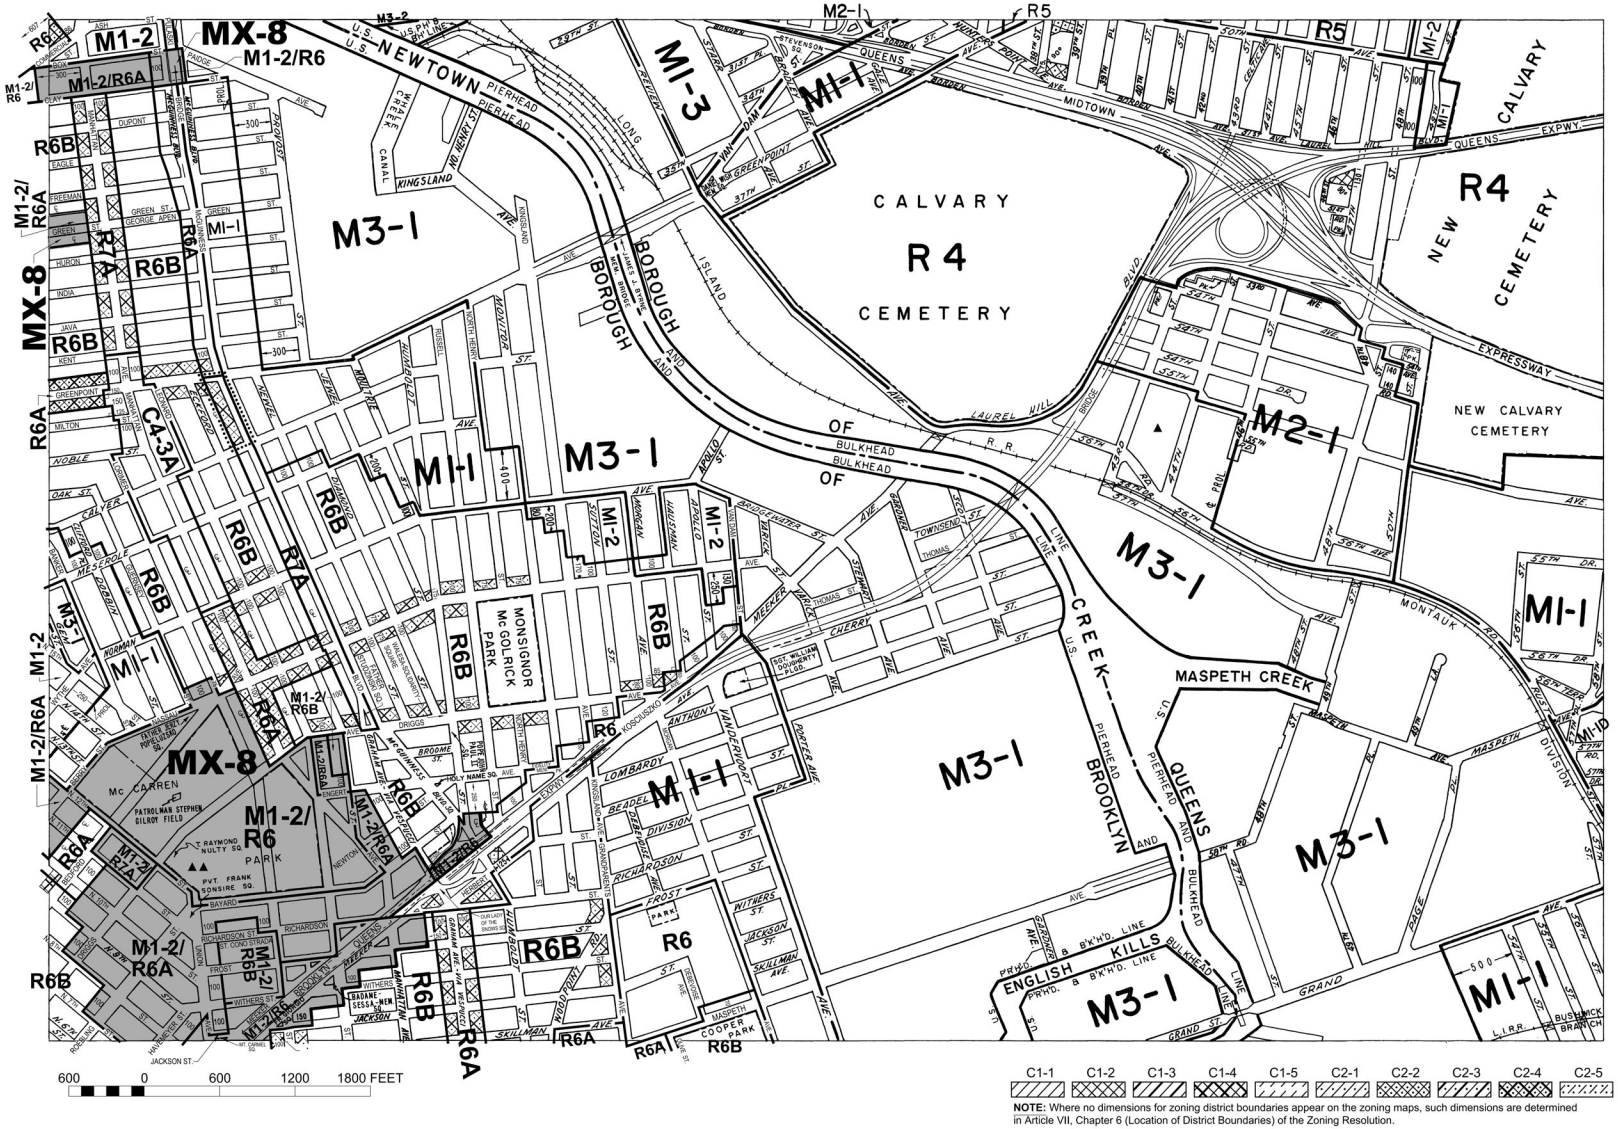

C1-1 C1-2 C1-3 C1-4 C1-5 C2-1 C2-2 C2-3 C2-4 C2-5

NOTE: Where no dimensions for zoning district boundaries appear on the zoning maps, such dimensions are determined in Article VII, Chapter 6 (Location of District Boundaries) of the Zoning Resolution.

ZONING MAP

THE NEW YORK CITY PLANNING COMMISSION

Major Zoning Classifications:

The number(s) and/or letter(s) that follows an **R**, **C** or **M** District designation indicates use, bulk and other controls as described in the text of the Zoning Resolution.

R – RESIDENTIAL DISTRICT

C – COMMERCIAL DISTRICT

M – MANUFACTURING DISTRICT

SPECIAL PURPOSE DISTRICT
The letter(s) within the shaded area designates the special purpose district as described in the text of the Zoning Resolution.

AREA(S) REZONED

Effective Date(s) of Rezoning:

12–10–2012 C 100218 ZMK

Special Requirements:

For a list of lots subject to CEQR environmental requirements, see APPENDIX C.

For a list of lots subject to "D" restrictive declarations, see APPENDIX D.

For Inclusionary Housing designated areas and Mandatory Inclusionary Housing areas on this map, see APPENDIX F.

CITY MAP CHANGE(S):

▲▲ 06–08–2016 C 110254 MMK

▲ 02–28–2015 C 070109 MMQ

MAP KEY


N

8d	9b	9d
12c	**13a**	13c
12d	13b	13d

© Copyrighted by the City of New York

ZONING MAP **13a**

NOTE: Zoning information as shown on this map is subject to change. For the most up-to-date zoning information for this map, visit the Zoning section of the Department of City Planning website: **www.nyc.gov/planning** or contact the Zoning Information Desk at (212) 720-3291.

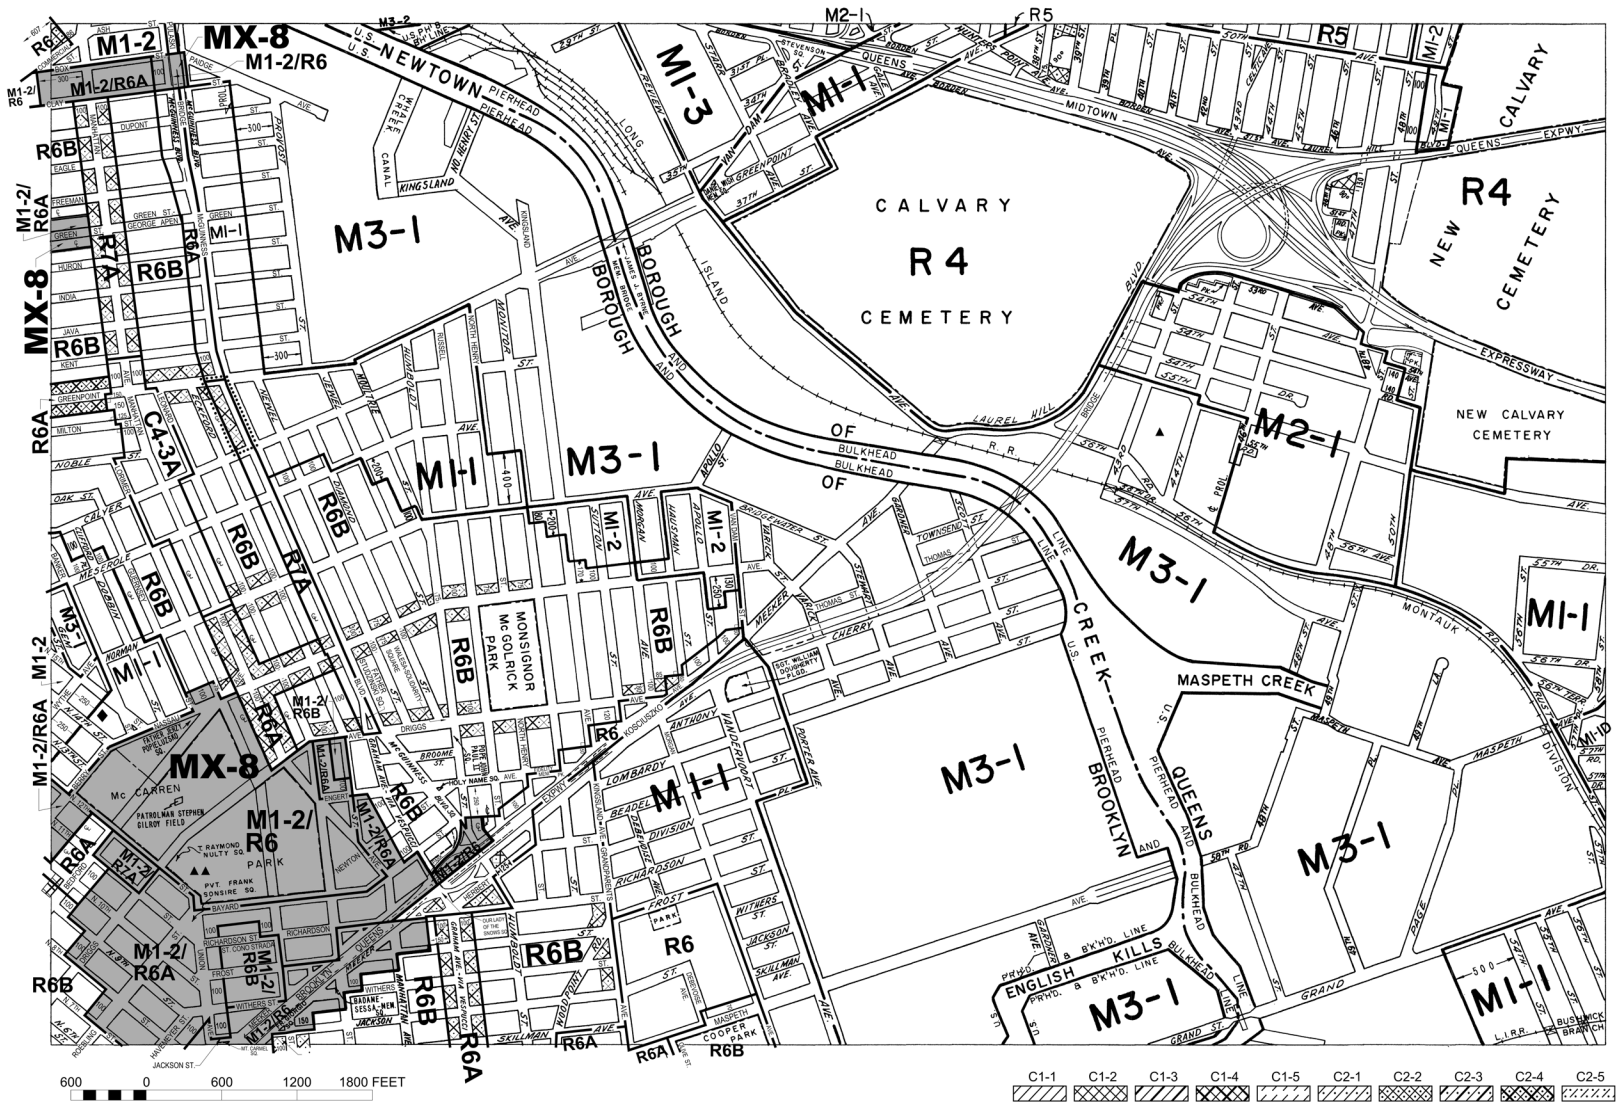

C1-1 C1-2 C1-3 C1-4 C1-5 C2-1 C2-2 C2-3 C2-4 C2-5

NOTE: Where no dimensions for zoning district boundaries appear on the zoning maps, such dimensions are determined in Article VII, Chapter 6 (Location of District Boundaries) of the Zoning Resolution.

ZONING MAP

THE NEW YORK CITY PLANNING COMMISSION

Major Zoning Classifications:

The number(s) and/or letter(s) that follows an **R**, **C** or **M** District designation indicates use, bulk and other controls as described in the text of the Zoning Resolution.

R – RESIDENTIAL DISTRICT

C – COMMERCIAL DISTRICT

M – MANUFACTURING DISTRICT

SPECIAL PURPOSE DISTRICT
The letter(s) within the shaded area designates the special purpose district as described in the text of the Zoning Resolution.

AREA(S) REZONED

Effective Date(s) of Rezoning:

12-10-2012 C 100218 ZMK

Special Requirements:

For a list of lots subject to CEQR environmental requirements, see APPENDIX C.

For a list of lots subject to "D" restrictive declarations, see APPENDIX D.

For Inclusionary Housing designated areas and Mandatory Inclusionary Housing areas on this map, see APPENDIX F.

CITY MAP CHANGE(S):

▲▲ 06-08-2016 C 110254 MMK
▲ 02-28-2015 C 070109 MMQ
◆ AS CORRECTED 10-04-2017


MAP KEY

8d	9b	9d
12c	**13a**	13c
12d	13b	13d

© Copyrighted by the City of New York

ZONING MAP **13a**

NOTE: Zoning information as shown on this map is subject to change. For the most up-to-date zoning information for this map, visit the Zoning section of the Department of City Planning website: **www.nyc.gov/planning** or contact the Zoning Information Desk at (212) 720-3291.

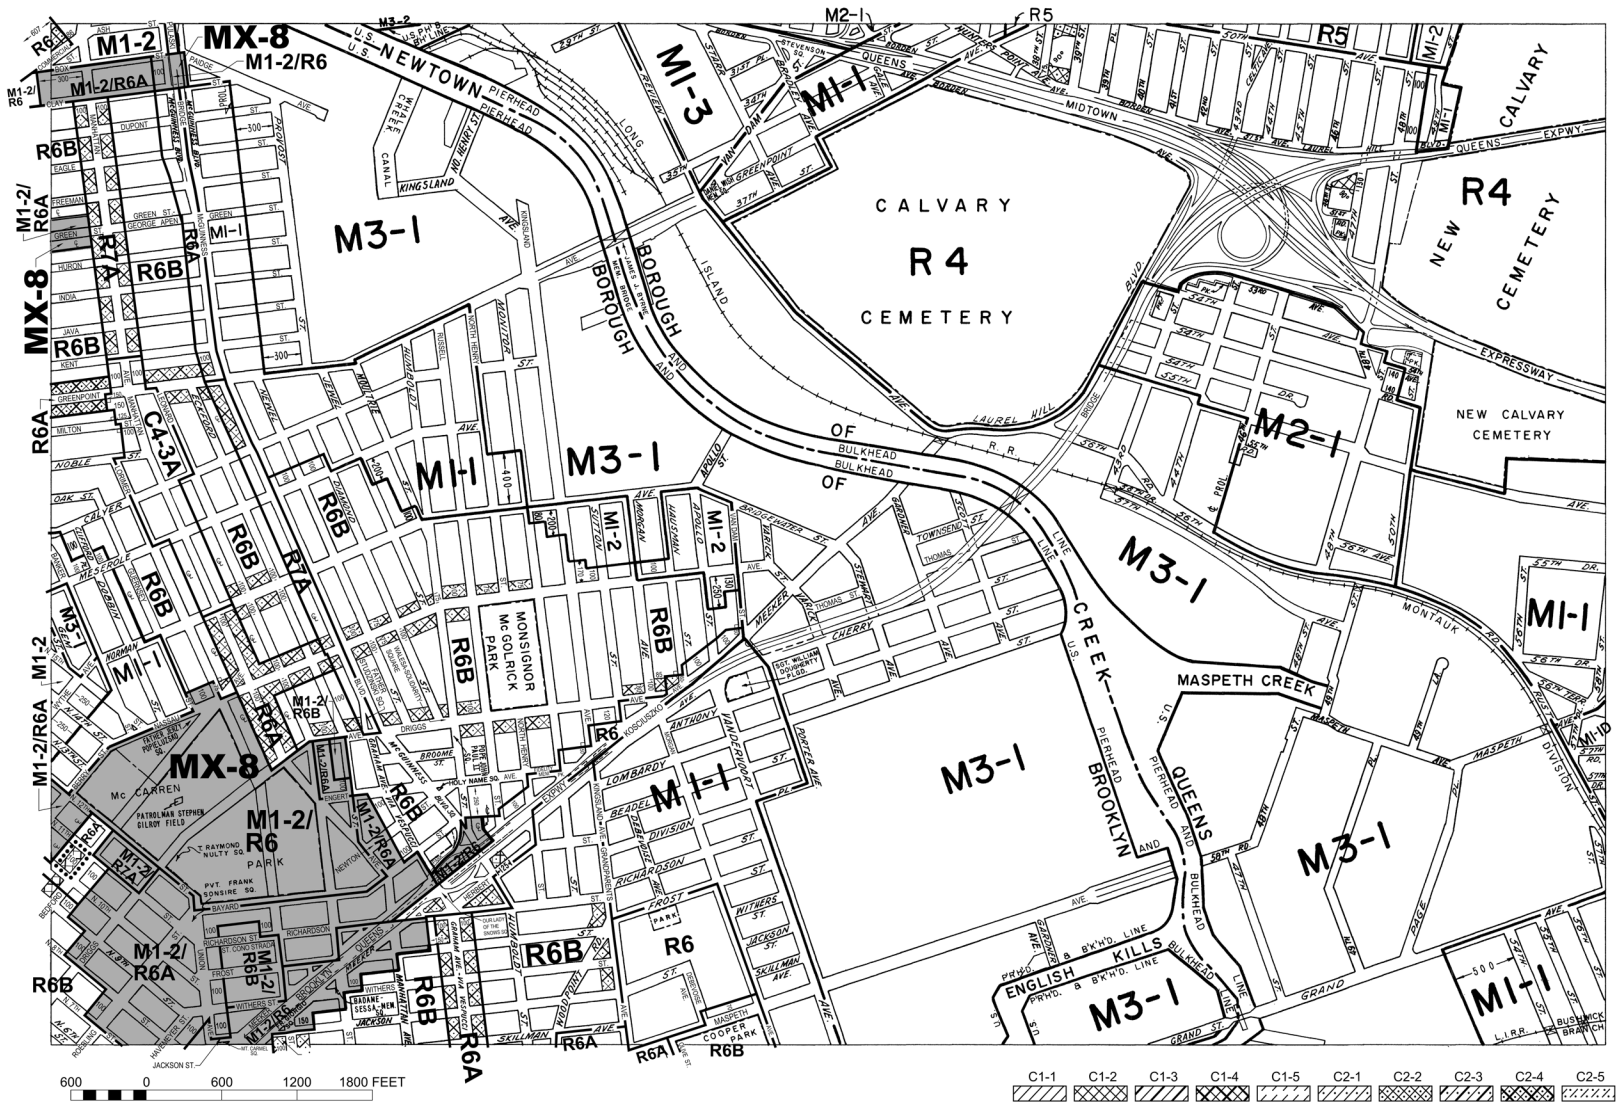

C1-1 C1-2 C1-3 C1-4 C1-5 C2-1 C2-2 C2-3 C2-4 C2-5

NOTE: Where no dimensions for zoning district boundaries appear on the zoning maps, such dimensions are determined in Article VII, Chapter 6 (Location of District Boundaries) of the Zoning Resolution.

ZONING MAP

THE NEW YORK CITY PLANNING COMMISSION

Major Zoning Classifications:

The number(s) and/or letter(s) that follows an **R**, **C** or **M** District designation indicates use, bulk and other controls as described in the text of the Zoning Resolution.

R – RESIDENTIAL DISTRICT

C – COMMERCIAL DISTRICT

M – MANUFACTURING DISTRICT

SPECIAL PURPOSE DISTRICT
The letter(s) within the shaded area designates the special purpose district as described in the text of the Zoning Resolution.

AREA(S) REZONED

Effective Date(s) of Rezoning:

01–31–2018 C 170024 ZMK

Special Requirements:

For a list of lots subject to CEQR environmental requirements, see APPENDIX C.

For a list of lots subject to "D" restrictive declarations, see APPENDIX D.

For Inclusionary Housing designated areas and Mandatory Inclusionary Housing areas on this map, see APPENDIX F.

N


MAP KEY

8d	9b	9d
12c	**13a**	13c
12d	13b	13d

© Copyrighted by the City of New York

ZONING MAP **13a**

NOTE: Zoning information as shown on this map is subject to change. For the most up-to-date zoning information for this map, visit the Zoning section of the Department of City Planning website: **www.nyc.gov/planning** or contact the Zoning Information Desk at (212) 720-3291.

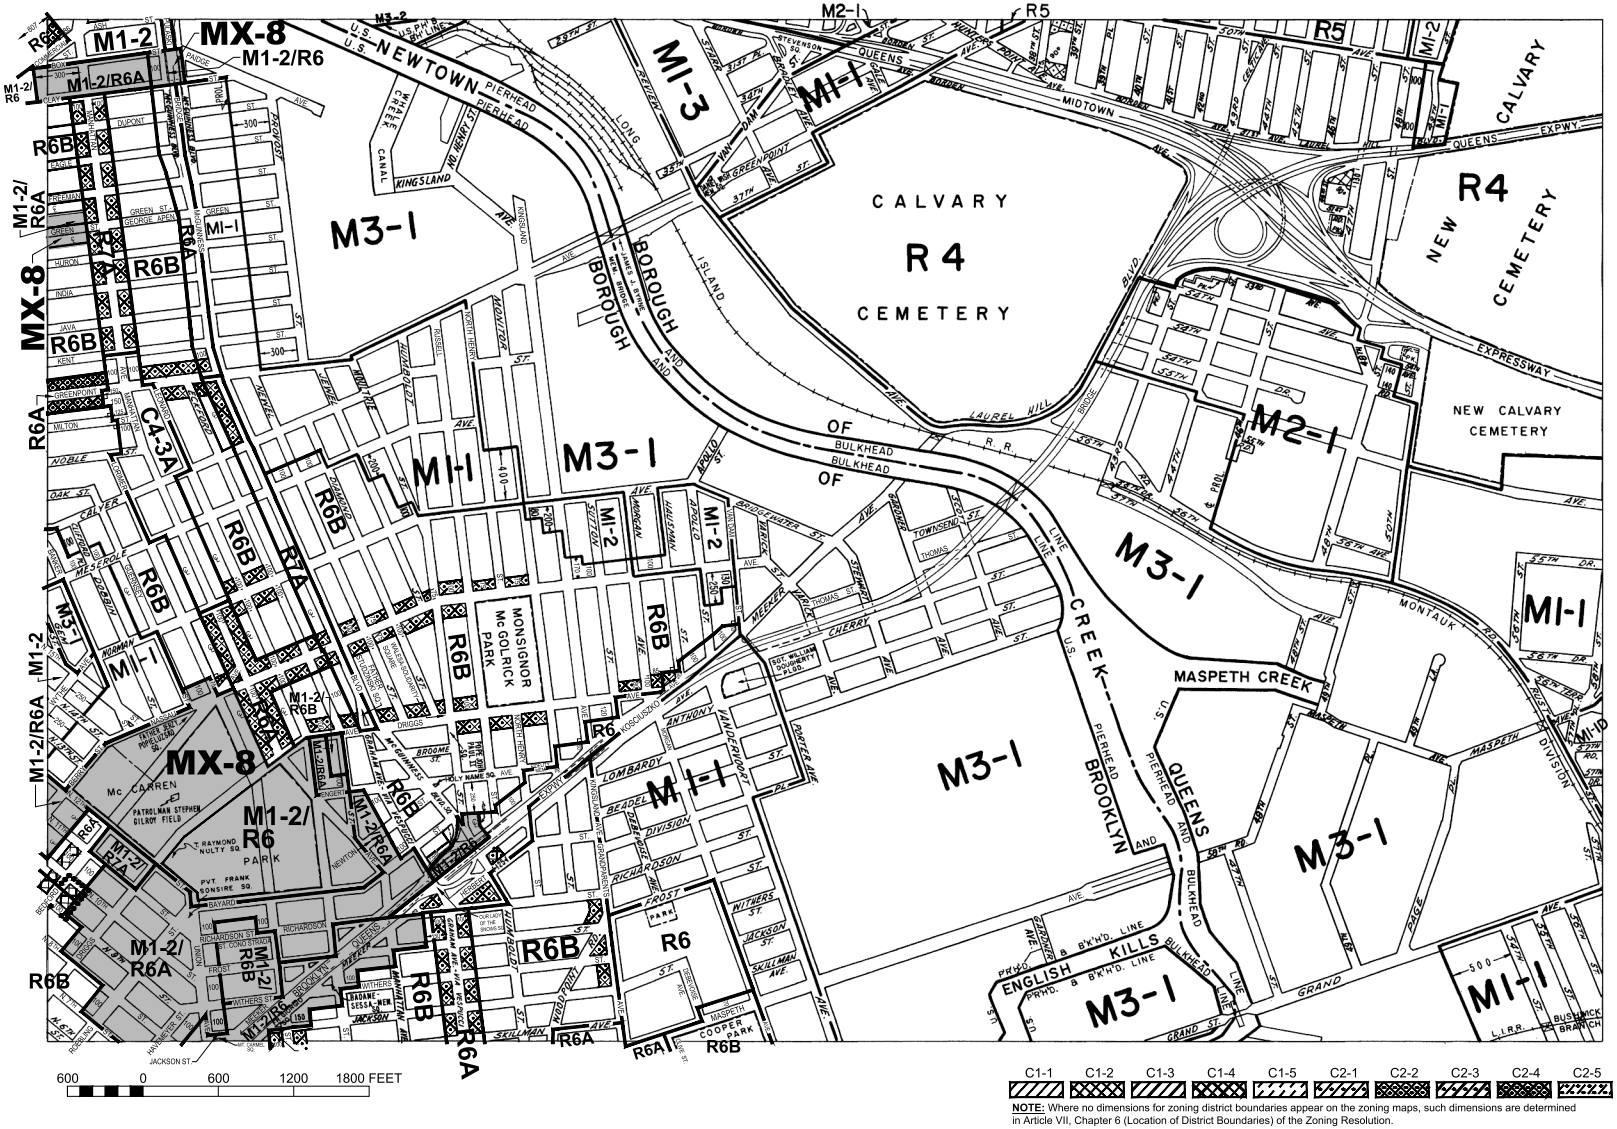

C1-1 C1-2 C1-3 C1-4 C1-5 C2-1 C2-2 C2-3 C2-4 C2-5

NOTE: Where no dimensions for zoning district boundaries appear on the zoning maps, such dimensions are determined in Article VII, Chapter 6 (Location of District Boundaries) of the Zoning Resolution.

ZONING MAP

THE NEW YORK CITY PLANNING COMMISSION

Major Zoning Classifications:

The number(s) and/or letter(s) that follows an R, C or M District designation indicates use, bulk and other controls as described in the text of the Zoning Resolution.

R – RESIDENTIAL DISTRICT

C – COMMERCIAL DISTRICT

M – MANUFACTURING DISTRICT

SPECIAL PURPOSE DISTRICT
The letter(s) within the shaded area designates the special purpose district as described in the text of the Zoning Resolution.

AREA(S) REZONED

Effective Date(s) of Rezoning:

04–29–2021 C 210043 ZMK

Special Requirements:

For a list of lots subject to CEQR environmental requirements, see APPENDIX C.

For a list of lots subject to "D" restrictive declarations, see APPENDIX D.

For Inclusionary Housing designated areas and Mandatory Inclusionary Housing areas on this map, see APPENDIX F.


MAP KEY

8d	9b	9d
12c	**13a**	13c
12d	13b	13d

© Copyrighted by the City of New York

ZONING MAP **13a**

NOTE: Zoning information as shown on this map is subject to change. For the most up-to-date zoning information for this map, visit the Zoning section of the Department of City Planning website: **www.nyc.gov/planning** or contact the Zoning Information Desk at (212) 720-3291.

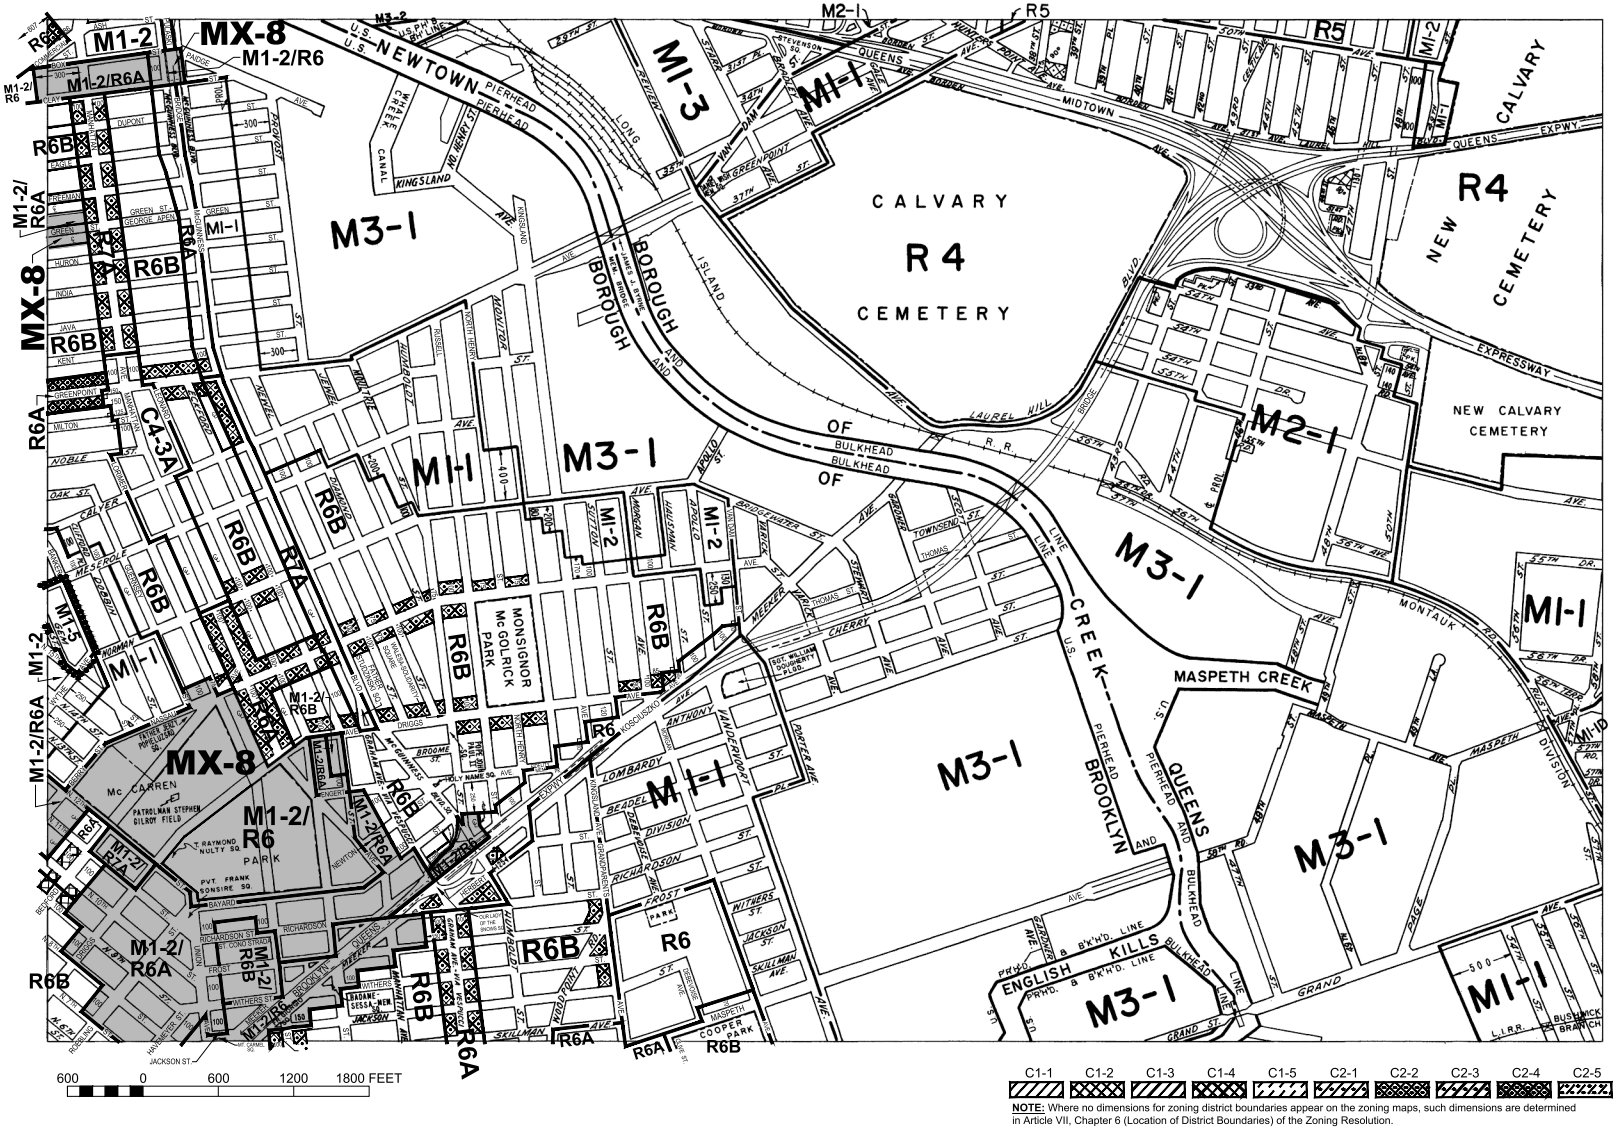

C1-1 C1-2 C1-3 C1-4 C1-5 C2-1 C2-2 C2-3 C2-4 C2-5

NOTE: Where no dimensions for zoning district boundaries appear on the zoning maps, such dimensions are determined in Article VII, Chapter 6 (Location of District Boundaries) of the Zoning Resolution.

ZONING MAP

THE NEW YORK CITY PLANNING COMMISSION

Major Zoning Classifications:

The number(s) and/or letter(s) that follows an R, C or M District designation indicates use, bulk and other controls as described in the text of the Zoning Resolution.

R – RESIDENTIAL DISTRICT

C – COMMERCIAL DISTRICT

M – MANUFACTURING DISTRICT

SPECIAL PURPOSE DISTRICT
The letter(s) within the shaded area designates the special purpose district as described in the text of the Zoning Resolution.

AREA(S) REZONED

Effective Date(s) of Rezoning:

05-27-2021 C 210138 ZMK

Special Requirements:

For a list of lots subject to CEQR environmental requirements, see APPENDIX C.

For a list of lots subject to "D" restrictive declarations, see APPENDIX D.

For Inclusionary Housing designated areas and Mandatory Inclusionary Housing areas on this map, see APPENDIX F.


MAP KEY

8d	9b	9d
12c	**13a**	13c
12d	13b	13d

© Copyrighted by the City of New York

ZONING MAP **13a**

NOTE: Zoning information as shown on this map is subject to change. For the most up-to-date zoning information for this map, visit the Zoning section of the Department of City Planning website: **www.nyc.gov/planning** or contact the Zoning Information Desk at (212) 720-3291.

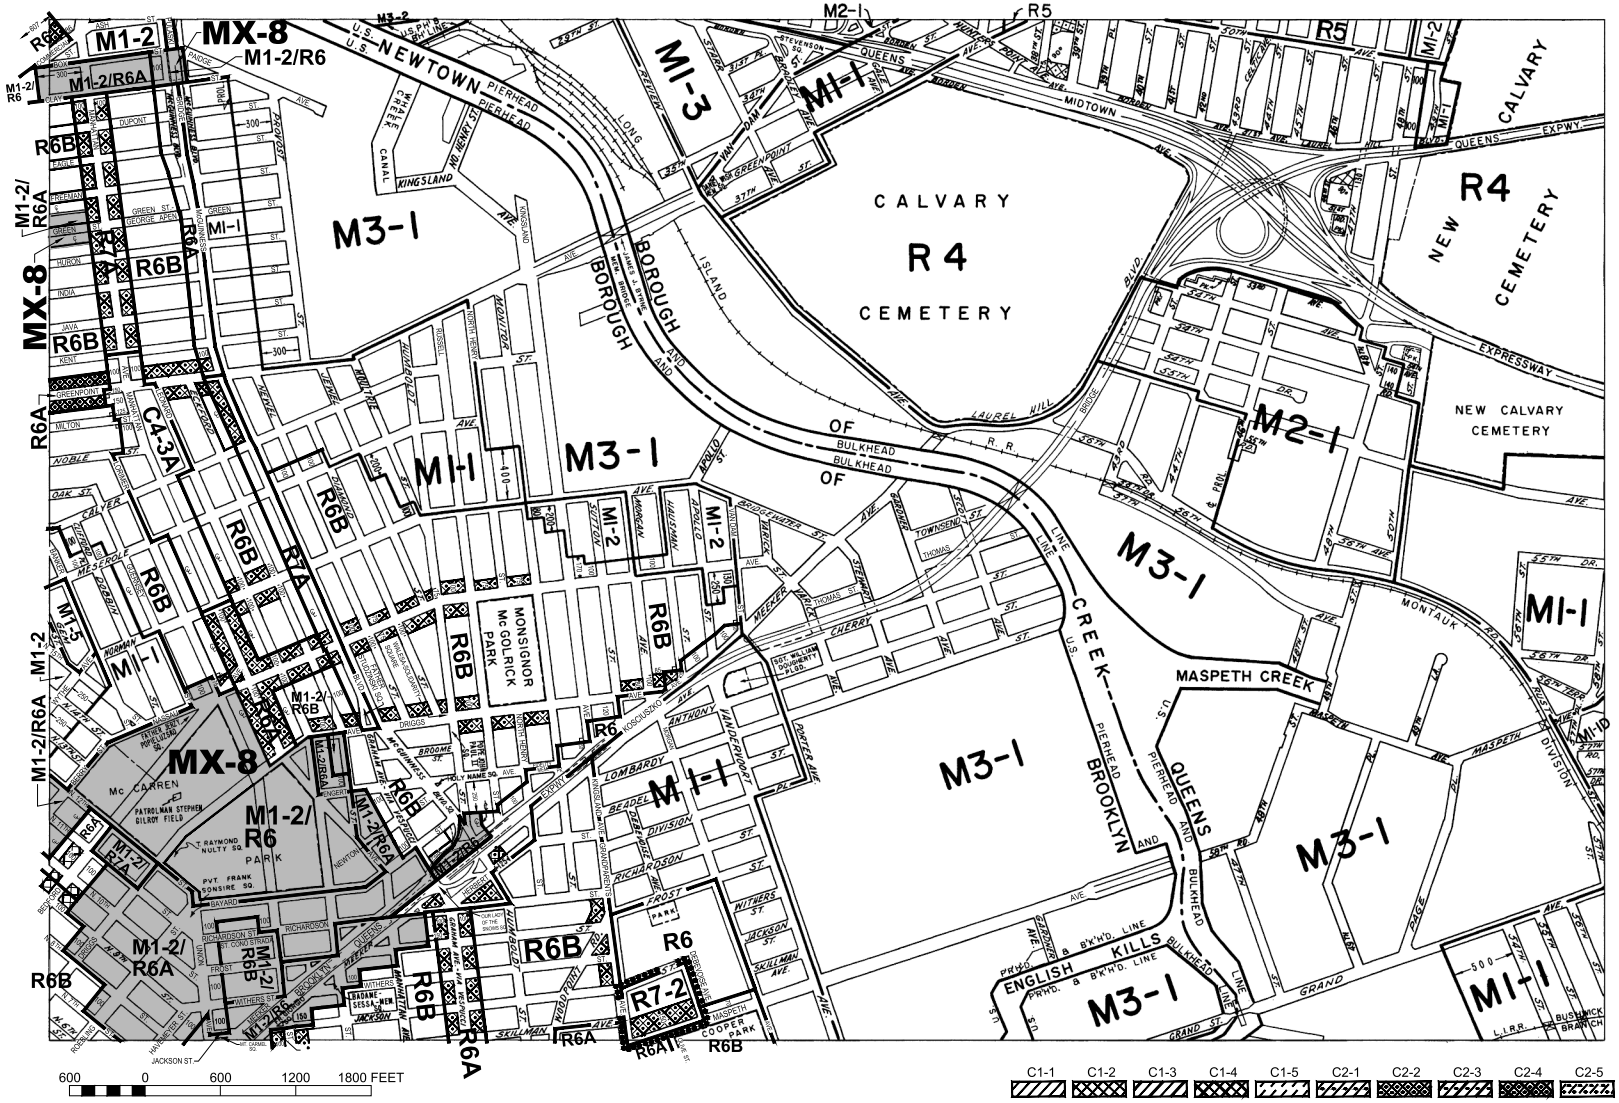

C1-1 C1-2 C1-3 C1-4 C1-5 C2-1 C2-2 C2-3 C2-4 C2-5

NOTE: Where no dimensions for zoning district boundaries appear on the zoning maps, such dimensions are determined in Article VII, Chapter 6 (Location of District Boundaries) of the Zoning Resolution.

ZONING MAP

THE NEW YORK CITY PLANNING COMMISSION

Major Zoning Classifications:

The number(s) and/or letter(s) that follows an R, C or M District designation indicates use, bulk and other controls as described in the text of the Zoning Resolution.

R – RESIDENTIAL DISTRICT

C – COMMERCIAL DISTRICT

M – MANUFACTURING DISTRICT

SPECIAL PURPOSE DISTRICT
The letter(s) within the shaded area designates the special purpose district as described in the text of the Zoning Resolution.

AREA(S) REZONED

Effective Date(s) of Rezoning:

11–23–2021 C 210480 ZMK

Special Requirements:

For a list of lots subject to CEQR environmental requirements, see APPENDIX C.

For a list of lots subject to "D" restrictive declarations, see APPENDIX D.

For Inclusionary Housing designated areas and Mandatory Inclusionary Housing areas on this map, see APPENDIX F.

MAP KEY

8d	9b	9d
12c	**13a**	13c
12d	13b	13d

© Copyrighted by the City of New York

ZONING MAP **13a**

NOTE: Zoning information as shown on this map is subject to change. For the most up-to-date zoning information for this map, visit the Zoning section of the Department of City Planning website: **www.nyc.gov/planning** or contact the Zoning Information Desk at (212) 720-3291.

NYC PLANNING
DEPARTMENT OF CITY PLANNING CITY OF NEW YORK

Metadata for Historical Zoning Maps:

Source:

These PDF maps were created from the set of past versions of each of the 126 zoning maps in the Technical Review Division's archive. This set includes map versions for each zoning map beginning with the original 1961 issue of the Zoning Resolution and ending with the current zoning map as posted in the Zoning section of the Department of City Planning website: www.nyc.gov/planning.

Scanning and Creation of Adobe PDF copies:

Maps in this archive from 1961 through Update #2 of the Zoning Resolution in 2003 are scans of actual printed zoning map. From Update #3 (2005) onwards, maps are direct PDF copies of the map revisions as printed in updates to the Zoning Resolution.

Notes on conversion of Amendment Numbers to CP (City Planning) or ULURP numbers:

On earlier zoning maps, an Amendment Number (e.g. A-629) is used to identify the area that has been rezoned. Commission reports and sketch maps for rezonings are referenced solely by CP or ULURP numbers. In order to request copies of reports or sketch maps it is necessary to know the CP or ULURP number. A conversion table (ANumber-CPNumberConversion.pdf) is available to translate the "A" numbers listed on the actual zoning maps to their corresponding CP or ULURP numbers. Use of the Amendment Number to identify zoning map changes has been discontinued.


Copyright:

These maps are copyrighted by the City of New York. This is indicated in the space below the map legend on each map.

Contact Info:

NYC Department of City Planning
22 Reade Street, RM 3N
New York, NY 10007
212.720.3505 phone
zoning_gis@planning.nyc.gov

Click blue outline on map to view diagram of **proposed** zoning change

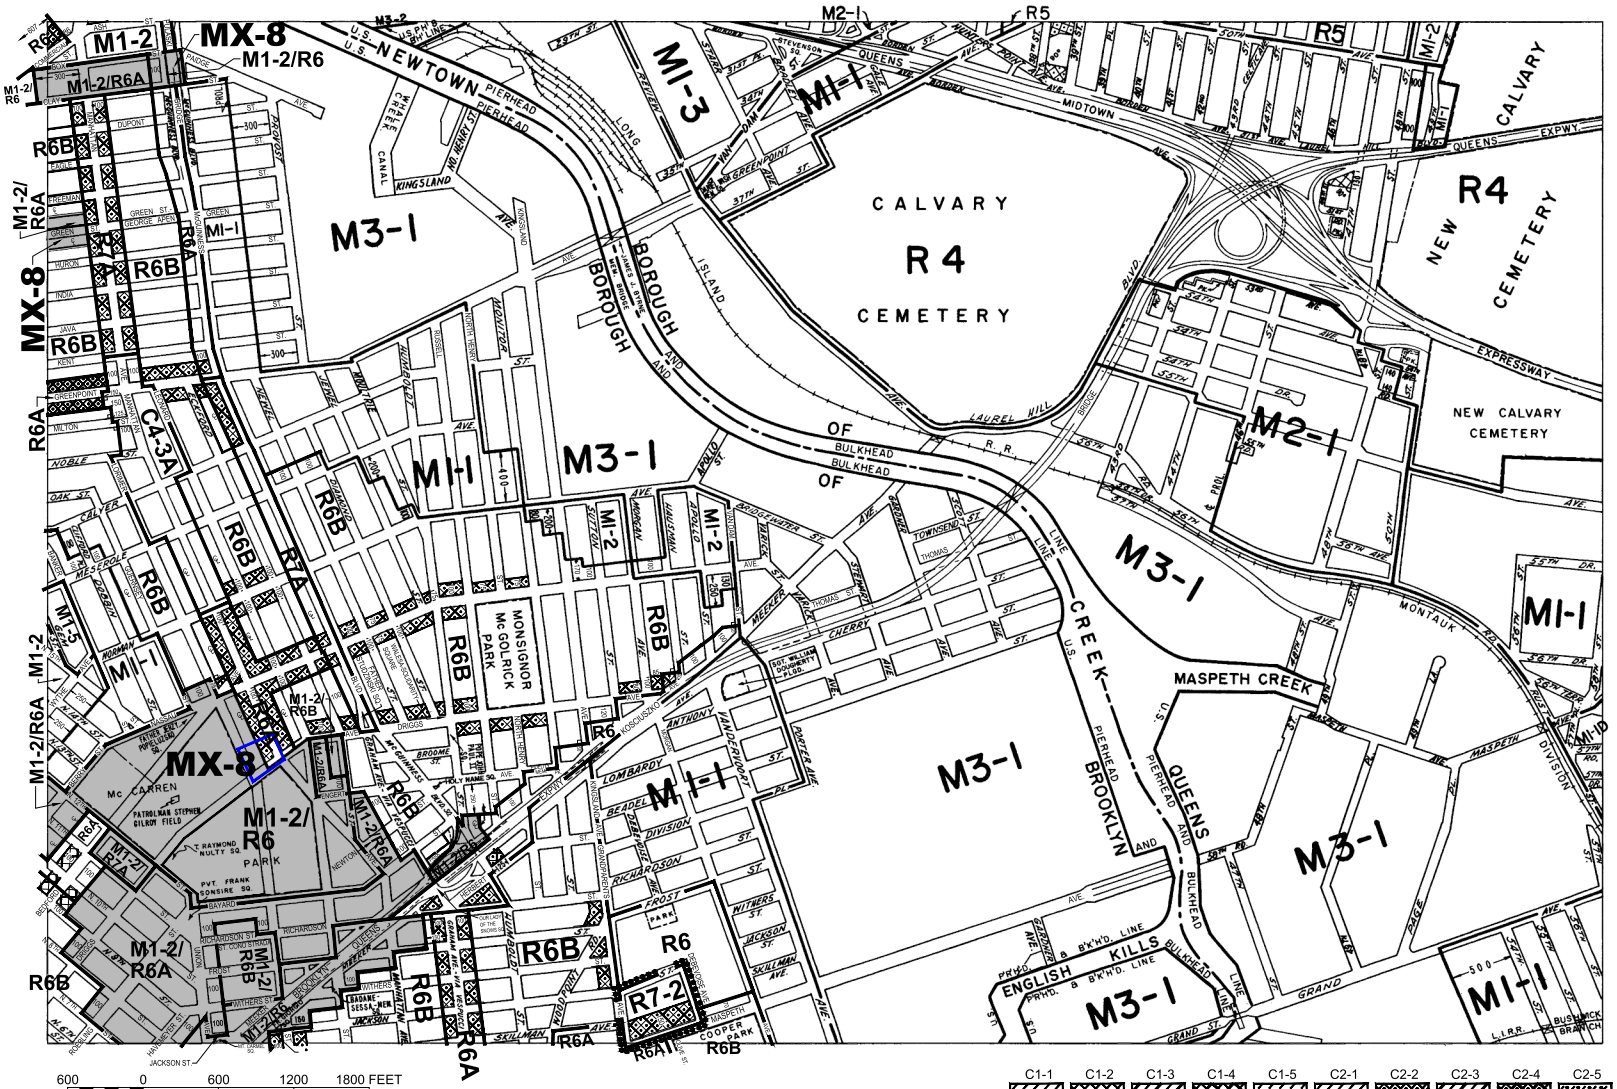

C1-1 C1-2 C1-3 C1-4 C1-5 C2-1 C2-2 C2-3 C2-4 C2-5

NOTE: Where no dimensions for zoning district boundaries appear on the zoning maps, such dimensions are determined in Article VII, Chapter 6 (Location of District Boundaries) of the Zoning Resolution.

ZONING MAP

THE NEW YORK CITY PLANNING COMMISSION

Major Zoning Classifications:

The number(s) and/or letter(s) that follows an R, C or M District designation indicates use, bulk and other controls as described in the text of the Zoning Resolution.

R – RESIDENTIAL DISTRICT

C – COMMERCIAL DISTRICT

M – MANUFACTURING DISTRICT

SPECIAL PURPOSE DISTRICT
The letter(s) within the shaded area designates the special purpose district as described in the text of the Zoning Resolution.

AREA(S) REZONED

Effective Date(s) of Rezoning:

11–23–2021 C 210480 ZMK

Special Requirements:

For a list of lots subject to CEQR environmental requirements, see APPENDIX C.

For a list of lots subject to "D" restrictive declarations, see APPENDIX D.

For Inclusionary Housing designated areas and Mandatory Inclusionary Housing areas on this map, see APPENDIX F.

MAP KEY

N

8d	9b	9d
12c	**13a**	13c
12d	13b	13d

© Copyrighted by the City of New York

ZONING MAP **13a**

NOTE: Zoning information as shown on this map is subject to change. For the most up-to-date zoning information for this map, visit the Zoning section of the Department of City Planning website: **www.nyc.gov/planning** or contact the Zoning Information Desk at (212) 720-3291.

CLICK HERE TO SIGN UP FOR BUILDINGS NEWS

NYC Department of Buildings

Property Profile Overview

14 WYTHE AVENUE — **BROOKLYN 11211** — **BIN# 3421351**

WYTHE AVENUE 14 - 14

Health Area	: 100	**Tax Block**	: 2615
Census Tract	: 561	**Tax Lot**	: 125
Community Board	: 301	**Condo**	: NO
Buildings on Lot	: 1	**Vacant**	: NO

View DCP Addresses... Browse Block

View Zoning Documents | View Challenge Results | Pre - BIS PA | View Certificates of Occupancy

Cross Street(s):	BANKER STREET, NORTH 15 STREET		
DOB Special Place Name:			
DOB Building Remarks:	BLOCK 2615 LOT 125 (08/2015)		
Landmark Status:		**Special Status:**	N/A
Local Law:	NO	**Loft Law:**	NO
SRO Restricted:	NO	**TA Restricted:**	NO
UB Restricted:	NO		
Environmental Restrictions:	HAZMAT/NOISE/AIR	**Grandfathered Sign:**	NO
Legal Adult Use:	NO	**City Owned:**	NO

Additional BINs for Building: NONE
HPD Multiple Dwelling: No

Special District: UNKNOWN

This property is located in an area that may be affected by the following:

Tidal Wetlands Map Check:	No
Freshwater Wetlands Map Check:	No
Coastal Erosion Hazard Area Map Check:	No
Special Flood Hazard Area Check:	Yes

Click here for more information

Department of Finance Building Classification: Z9-MISCELLANEOUS

Please Note: The Department of Finance's building classification information shows a building's tax status, which may not be the same as the legal use of the structure. To determine the legal use of a structure, research the records of the Department of Buildings.

	Total	Open
Complaints	0	0
Violations-DOB	0	0
Violations-OATH/ECB	0	0
Jobs/Filings	13	
ARA / LAA Jobs	0	
Total Jobs	13	
Total Actions	0	

OR Enter Action Type:
OR Select from List: Select...
AND Show Actions

- Elevator Records
- Electrical Applications
- Permits In-Process / Issued
- Illuminated Signs Annual Permits
- Plumbing Inspections
- Open Plumbing Jobs / Work Types
- Facades
- Marquee Annual Permits
- Boiler Records
- DEP Boiler Information
- Crane Information
- After Hours Variance Permits

If you have any questions please review these Frequently Asked Questions, the Glossary, or call the 311 Citizen Service Center by dialing 311 or (212) NEW YORK outside of New York City.



BY-NC-SA This map was created using the Open Accessible Space Information System (OASIS) website, licensed under a Creative Commons Attribution-Noncommercial-Share Alike 3.0 United States License. Visit www.oasisnyc.net for the latest information about data sources and notes about how the maps were developed. Contact oasisnyc@gc.cuny.edu with questions or comments. OASIS is developed and maintained by the Center for Urban Research, CUNY Graduate Center.

nyc oasis

Legend

Transit, Roads, Reference Features

Roads, ferries, commuter rail, neighborhood names

- Roads
- Major Roads
- Interstate Highways
- Tunnels
- Neighborhood/Town Labels
- County Boundaries
- Ferry
- Commuter Rail
- NYC subway routes and stations

Parks, Playgrounds, & Open Space

- Parks & Public Lands
- Forested Areas (NJ)
- Community Gardens
- School property with garden
- Playgrounds
- Green Spaces Along Streets
- Golf Courses
- Baseball/Soccer/Football Fields
- Tennis/Basketball/Handball Courts & Tracks
- Cemeteries

Land Use

Block/Lot Boundaries

(Building footprints in gray)

(Not all items in the legend may be visible on the map.)

Location Report

Property Information (1)

168 BANKER STREET, BROOKLYN 11211

Owner: CORZO MAINTENANCE CO.
Block: 2615 **Lot:** 125
Property Characteristics:
Lot Area: 21,730 sq ft (162.92' x 160')
of Buildings: 1 **Year built:** 0
Building frontage: 0' (Building frontage along the street measured in feet.)
of floors: 0 **Building Area:** 0 sq ft
Total Units: 0 **Residential Units:** 0
Primary zoning: M3-1 **Commercial Overlay:** None
Floor Area Ratio: 0
Max. Allowable Residential FAR: 0
Max. Allowable Commercial FAR: 2
Max. Allowable Facility FAR: 0
The Maximum Allowable Floor Area Ratios are exclusive of bonuses for plazas, plaza-connected open areas, arcades or other amenities.
FAR may depend on street widths or other characteristics. Contact City Planning Dept. for latest information.
MORE INFO:

- **Zoning Map #:** 13a (how to read NYC zoning maps)
- **Historical Zoning Maps:** 13a
- NYC Dept. of Buildings
- Property transaction records (**NB:** buildings w/condos may not show transaction results)
- NYC Dept. of Finance Assessment Roll
- NYC HPD data
- NYC Planning's ZoLa application
- NYC Digital Tax Map
- NYC zoning guide
- NYC Watershed Resources

OASIS shortcut to this property:
http://www.oasisnyc.net/printmap.aspx?zoomto=lot:3026150125
Source: MapPLUTO Tax Block & Tax Lot files from the New York City Department of City Planning, 2018 (ver. 18v1).

Stewards (3)

Updated stewardship data coming soon (as of 2017).
NB: Stewards are civic groups that help take care of New York, not necessarily property owners.

Habitatmap
Feedback? Email Us.
Updated stewardship data coming soon (as of 2017).
NB: Stewards are civic groups that help take care of New York, not necessarily property owners.

North Brooklyn Compost Project
Feedback? Email Us.
Updated stewardship data coming soon (as of 2017).
NB: Stewards are civic groups that help take care of New York, not necessarily property owners.

Open Space Alliance of North Brooklyn (OSA)
Feedback? Email Us.

Stewards with large turfs (not mapped)

Community District (1)

Brooklyn 1 Community District Information
Chairperson: Dealice Fuller
District Manager: Mr. Gerald A. Esposito

Address: 435 Graham Avenue, Brooklyn, NY, 11211
Phone: 718-389-0009 **Email:** bk01@cb.nyc.gov
Website: http://www.nyc.gov/html/bkncb1/html/home/home.shtml
Meeting Information:
Go to District Profile by NYC Dept. of City Planning

Political Districts (5)

NYC Council: District 33
NYS Assembly: District 050
NYS Senate: District 26
US House of Representatives: District 12
US Senate: New York

U.S. Fish and Wildlife Service

National Wetlands Inventory

Wetlands



February 15, 2022

Wetlands

- Estuarine and Marine Deepwater
- Estuarine and Marine Wetland
- Freshwater Emergent Wetland
- Freshwater Forested/Shrub Wetland
- Freshwater Pond
- Lake
- Other
- Riverine

This map is for general reference only. The US Fish and Wildlife Service is not responsible for the accuracy or currentness of the base data shown on this map. All wetlands related data should be used in accordance with the layer metadata found on the Wetlands Mapper web site.

APPENDIX D

Historical Sanborn Maps

14 Wythe Avenue

14 Wythe Avenue

Brooklyn, NY 11222

Inquiry Number: 6857165.3

February 13, 2022

Certified Sanborn® Map Report

6 Armstrong Road, 4th floor
Shelton, CT 06484
Toll Free: 800.352.0050
www.edrnet.com

Certified Sanborn® Map Report

02/13/22

Site Name:

14 Wythe Avenue
14 Wythe Avenue
Brooklyn, NY 11222
EDR Inquiry # 6857165.3

Client Name:

Roux Associates
209 Shafter Street
Islandia, NY 11749
Contact: Adam Nasiatka

The Sanborn Library has been searched by EDR and maps covering the target property location as provided by Roux Associates were identified for the years listed below. The Sanborn Library is the largest, most complete collection of fire insurance maps. The collection includes maps from Sanborn, Bromley, Perris & Browne, Hopkins, Barlow, and others. Only Environmental Data Resources Inc. (EDR) is authorized to grant rights for commercial reproduction of maps by the Sanborn Library LLC, the copyright holder for the collection. Results can be authenticated by visiting www.edrnet.com/sanborn.

The Sanborn Library is continually enhanced with newly identified map archives. This report accesses all maps in the collection as of the day this report was generated.

Certified Sanborn Results:

Certification # 5577-455B-AAA1

PO # TBD

Project 14 Wythe Ave

Maps Provided:

2007	1995	1982	1928
2006	1993	1981	1916
2005	1991	1980	1905
2004	1989	1979	1887
2003	1988	1978	
2002	1987	1965	
2001	1986	1951	
1996	1983	1942	

Sanborn® Library search results

Certification #: 5577-455B-AAA1

The Sanborn Library includes more than 1.2 million fire insurance maps from Sanborn, Bromley, Perris & Browne, Hopkins, Barlow and others which track historical property usage in approximately 12,000 American cities and towns. Collections searched:

- ☑ Library of Congress
- ☑ University Publications of America
- ☑ EDR Private Collection

The Sanborn Library LLC Since 1866™

Limited Permission To Make Copies

Roux Associates (the client) is permitted to make up to FIVE photocopies of this Sanborn Map transmittal and each fire insurance map accompanying this report solely for the limited use of its customer. No one other than the client is authorized to make copies. Upon request made directly to an EDR Account Executive, the client may be permitted to make a limited number of additional photocopies. This permission is conditioned upon compliance by the client, its customer and their agents with EDR's copyright policy; a copy of which is available upon request.

Disclaimer - Copyright and Trademark Notice

This Report contains certain information obtained from a variety of public and other sources reasonably available to Environmental Data Resources, Inc. It cannot be concluded from this Report that coverage information for the target and surrounding properties does not exist from other sources. NO WARRANTY EXPRESSED OR IMPLIED, IS MADE WHATSOEVER IN CONNECTION WITH THIS REPORT. ENVIRONMENTAL DATA RESOURCES, INC. SPECIFICALLY DISCLAIMS THE MAKING OF ANY SUCH WARRANTIES, INCLUDING WITHOUT LIMITATION, MERCHANTABILITY OR FITNESS FOR A PARTICULAR USE OR PURPOSE. ALL RISK IS ASSUMED BY THE USER. IN NO EVENT SHALL ENVIRONMENTAL DATA RESOURCES, INC. BE LIABLE TO ANYONE, WHETHER ARISING OUT OF ERRORS OR OMISSIONS, NEGLIGENCE, ACCIDENT OR ANY OTHER CAUSE, FOR ANY LOSS OF DAMAGE, INCLUDING, WITHOUT LIMITATION, SPECIAL, INCIDENTAL, CONSEQUENTIAL, OR EXEMPLARY DAMAGES. ANY LIABILITY ON THE PART OF ENVIRONMENTAL DATA RESOURCES, INC. IS STRICTLY LIMITED TO A REFUND OF THE AMOUNT PAID FOR THIS REPORT. Purchaser accepts this Report "AS IS". Any analyses, estimates, ratings, environmental risk levels or risk codes provided in this Report are provided for illustrative purposes only, and are not intended to provide, nor should they be interpreted as providing any facts regarding, or prediction or forecast of, any environmental risk for any property. Only a Phase I Environmental Site Assessment performed by an environmental professional can provide information regarding the environmental risk for any property. Additionally, the information provided in this Report is not to be construed as legal advice.


Copyright 2022 by Environmental Data Resources, Inc. All rights reserved. Reproduction in any media or format, in whole or in part, of any report or map of Environmental Data Resources, Inc., or its affiliates, is prohibited without prior written permission.

EDR and its logos (including Sanborn and Sanborn Map) are trademarks of Environmental Data Resources, Inc. or its affiliates. All other trademarks used herein are the property of their respective owners.

Sanborn Sheet Key


This Certified Sanborn Map Report is based upon the following Sanborn Fire Insurance map sheets.

2007 Source Sheets

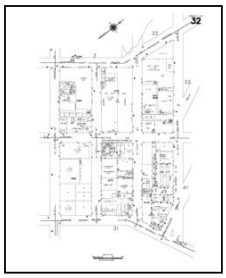

Volume 4, Sheet 32
2007


Volume 4, Sheet 33
2007



Volume 4, Sheet 34
2007

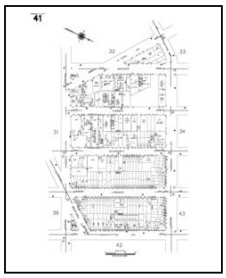

Volume 4, Sheet 41
2007

2006 Source Sheets

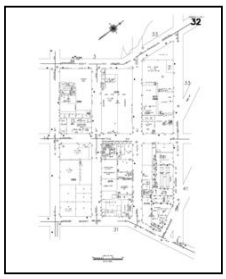

Volume 4, Sheet 32
2006


Volume 4, Sheet 33
2006

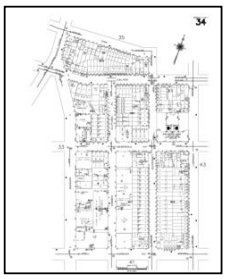

Volume 4, Sheet 34
2006

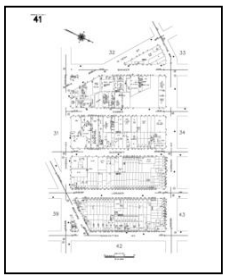

Volume 4, Sheet 41
2006

2005 Source Sheets

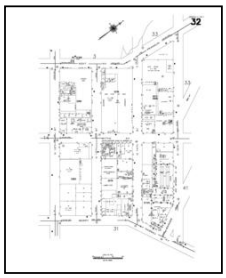

Volume 4, Sheet 32
2005


Volume 4, Sheet 33
2005

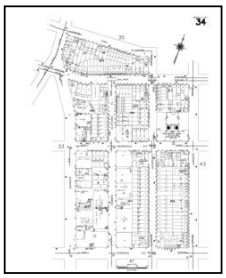

Volume 4, Sheet 34
2005

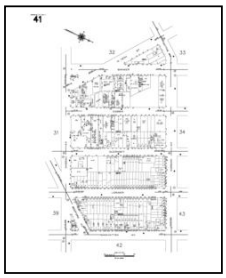

Volume 4, Sheet 41
2005

2004 Source Sheets

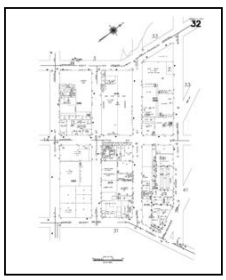
Volume 4, Sheet 32
2004


Volume 4, Sheet 33
2004

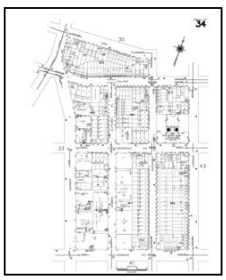
Volume 4, Sheet 34
2004

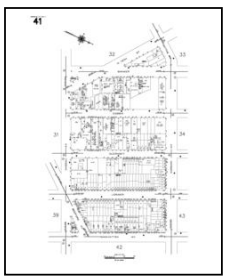
Volume 4, Sheet 41
2004


Sanborn Sheet Key


This Certified Sanborn Map Report is based upon the following Sanborn Fire Insurance map sheets.

2003 Source Sheets


Volume 4, Sheet 32
2003



Volume 4, Sheet 33
2003

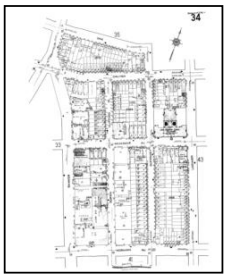

Volume 4, Sheet 34
2003

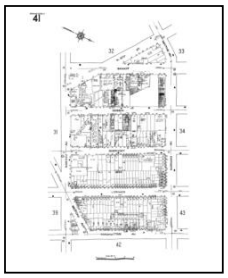

Volume 4, Sheet 41
2003

2002 Source Sheets


Volume 4, Sheet 32
2002

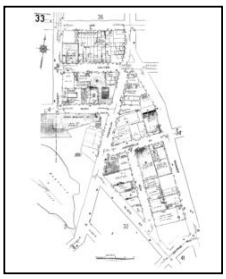
Volume 4, Sheet 33
2002

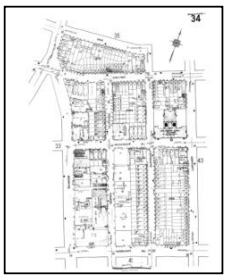

Volume 4, Sheet 34
2002

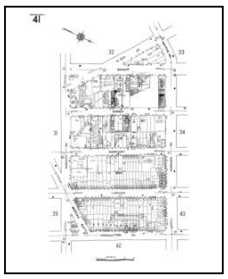

Volume 4, Sheet 41
2002

2001 Source Sheets


Volume 4, Sheet 32
2001


Volume 4, Sheet 33
2001

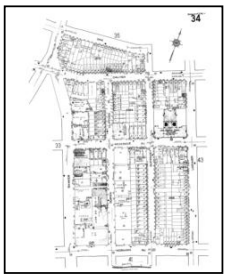
Volume 4, Sheet 34
2001

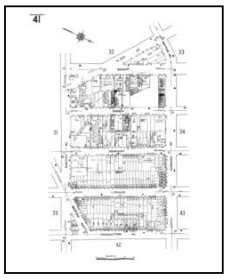

Volume 4, Sheet 41
2001

1996 Source Sheets


Volume 4, Sheet 32
1996


Volume 4, Sheet 33
1996


Volume 4, Sheet 34
1996

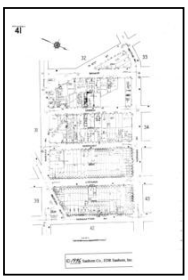
Volume 4, Sheet 41
1996


Sanborn Sheet Key

This Certified Sanborn Map Report is based upon the following Sanborn Fire Insurance map sheets.

1995 Source Sheets


Volume 4, Sheet 32
1995


Volume 4, Sheet 33
1995

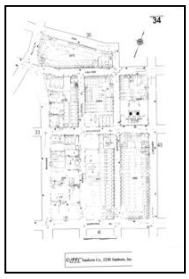

Volume 4, Sheet 34
1995



Volume 4, Sheet 41
1995

1993 Source Sheets


Volume 4, Sheet 32
1993


Volume 4, Sheet 33
1993

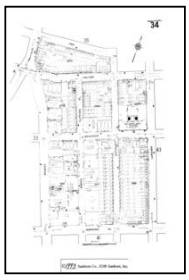

Volume 4, Sheet 34
1993

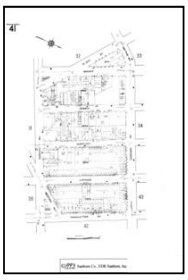

Volume 4, Sheet 41
1993

1991 Source Sheets



Volume 4, Sheet 32
1991


Volume 4, Sheet 33
1991

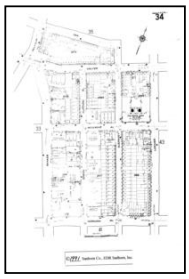

Volume 4, Sheet 34
1991

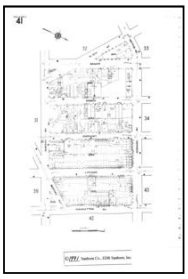

Volume 4, Sheet 41
1991

1989 Source Sheets

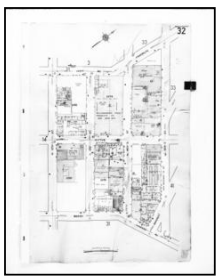
Volume 4, Sheet 32
1989


Volume 4, Sheet 33
1989

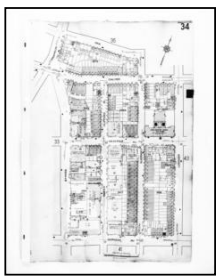
Volume 4, Sheet 34
1989

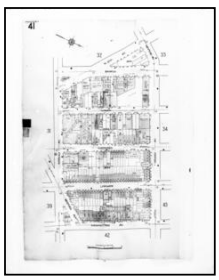
Volume 4, Sheet 41
1989


Sanborn Sheet Key


This Certified Sanborn Map Report is based upon the following Sanborn Fire Insurance map sheets.

1988 Source Sheets



Volume 4, Sheet 32
1988


Volume 4, Sheet 33
1988

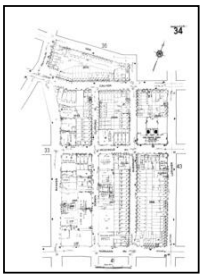

Volume 4, Sheet 34
1988

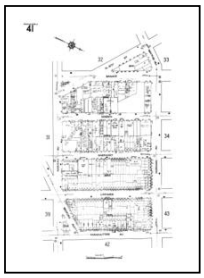

Volume 4, Sheet 41
1988

1987 Source Sheets

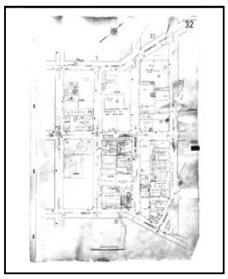
Volume 4, Sheet 32
1987


Volume 4, Sheet 33
1987

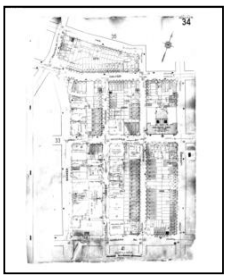
Volume 4, Sheet 34
1987

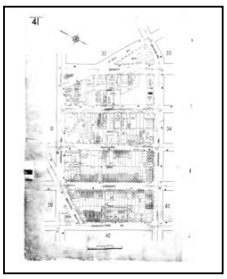

Volume 4, Sheet 41
1987

1986 Source Sheets



Volume 4, Sheet 32
1986



Volume 4, Sheet 33
1986



Volume 4, Sheet 34
1986

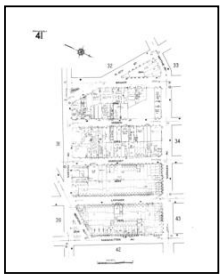

Volume 4, Sheet 41
1986

1983 Source Sheets

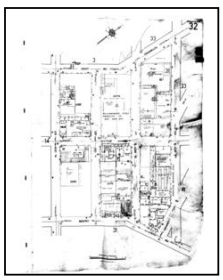
Volume 4, Sheet 32
1983

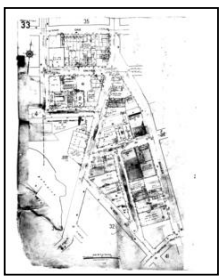
Volume 4, Sheet 33
1983

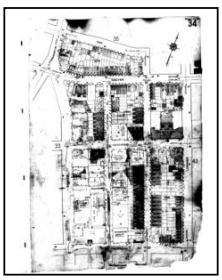
Volume 4, Sheet 34
1983

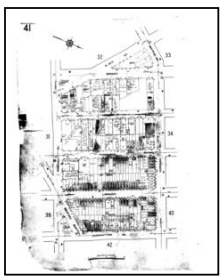
Volume 4, Sheet 41
1983

Sanborn Sheet Key


This Certified Sanborn Map Report is based upon the following Sanborn Fire Insurance map sheets.

1982 Source Sheets


Volume 4, Sheet 32
1982


Volume 4, Sheet 33
1982


Volume 4, Sheet 34
1982

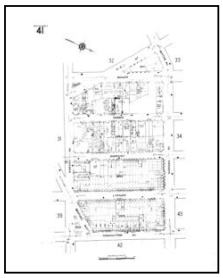

Volume 4, Sheet 41
1982

1981 Source Sheets


Volume 4, Sheet 32
1981


Volume 4, Sheet 33
1981



Volume 4, Sheet 34
1981

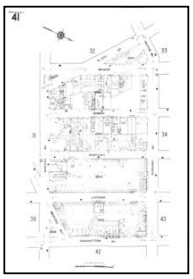

Volume 4, Sheet 41
1981

1980 Source Sheets



Volume 4, Sheet 32
1980


Volume 4, Sheet 33
1980

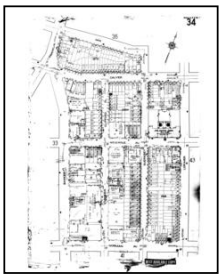

Volume 4, Sheet 34
1980

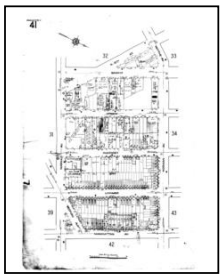

Volume 4, Sheet 41
1980

1979 Source Sheets

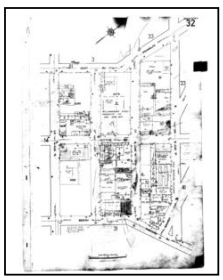
Volume 4, Sheet 32
1979


Volume 4, Sheet 33
1979

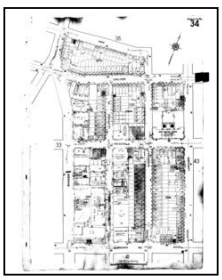

Volume 4, Sheet 34
1979

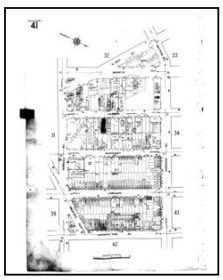
Volume 4, Sheet 41
1979

Sanborn Sheet Key

This Certified Sanborn Map Report is based upon the following Sanborn Fire Insurance map sheets.

1978 Source Sheets

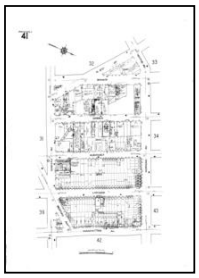

Volume 4, Sheet 41
1978



Volume 4, Sheet 32
1978



Volume 4, Sheet 33
1978



Volume 4, Sheet 34
1978

1965 Source Sheets

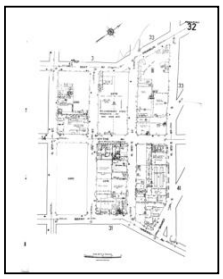
Volume 4, Sheet 32
1965

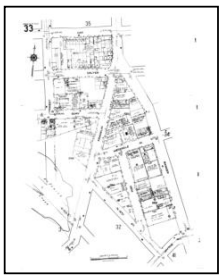
Volume 4, Sheet 33
1965

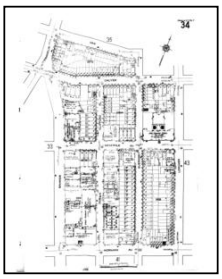
Volume 4, Sheet 34
1965

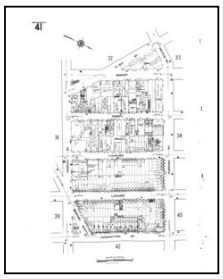
Volume 4, Sheet 41
1965

1951 Source Sheets


Volume 4, Sheet 32
1951


Volume 4, Sheet 33
1951


Volume 4, Sheet 34
1951



Volume 4, Sheet 41
1951

1942 Source Sheets


Volume 4, Sheet 32
1942


Volume 4, Sheet 33
1942


Volume 4, Sheet 34
1942

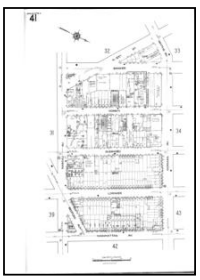
Volume 4, Sheet 41
1942

Sanborn Sheet Key


This Certified Sanborn Map Report is based upon the following Sanborn Fire Insurance map sheets.

1928 Source Sheets




Volume Pier Maps, Sheet 41
1928


1916 Source Sheets

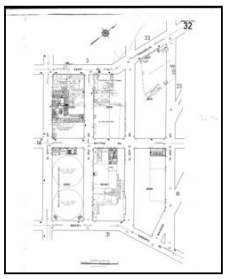


Volume 4, Sheet 32
1916

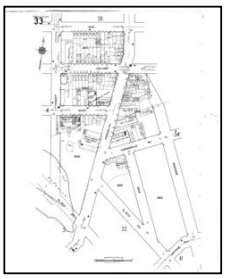

Volume 4, Sheet 33
1916

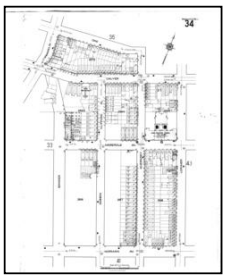

Volume 4, Sheet 34
1916

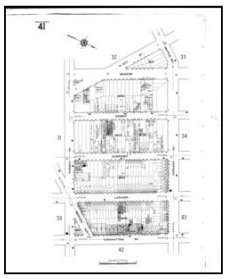

Volume 4, Sheet 41
1916


1905 Source Sheets



Volume 4, Sheet 32
1905



Volume 4, Sheet 33
1905

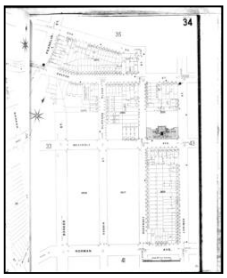

Volume 4, Sheet 34
1905



Volume 4, Sheet 41
1905


1887 Source Sheets



Volume 4, Sheet 101
1887



Volume 4, Sheet 87
1887

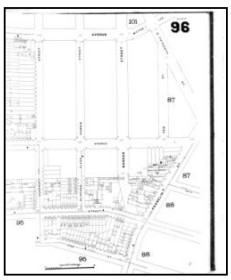

Volume 4, Sheet 96
1887



Volume 4, Sheet 101
1887

Certified Sanborn® Map

2007




The certified Sanborn Library search results in this report can be authenticated by visiting www.edrnet.com/sanborn and entering the certification number. Only Environmental Data Resources Inc. (EDR) is authorized to grant rights for commercial reproduction of maps by The Sanborn Library LLC, the copyright holder for the collection.

Site Name:	14 Wythe Avenue
Address:	14 Wythe Avenue
City, ST, ZIP:	Brooklyn, NY 11222
Client:	Roux Associates
EDR Inquiry:	6857165.3
Order Date:	02/13/2022
Certification #:	5577-455B-AAA1
Copyright	2007

This Certified Sanborn Map combines the following sheets.
Outlined areas indicate map sheets within the collection.

0 Feet 150 300 600



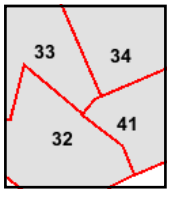


Volume 4, Sheet 41
Volume 4, Sheet 34
Volume 4, Sheet 33
Volume 4, Sheet 32

N

Certified Sanborn® Map

2006

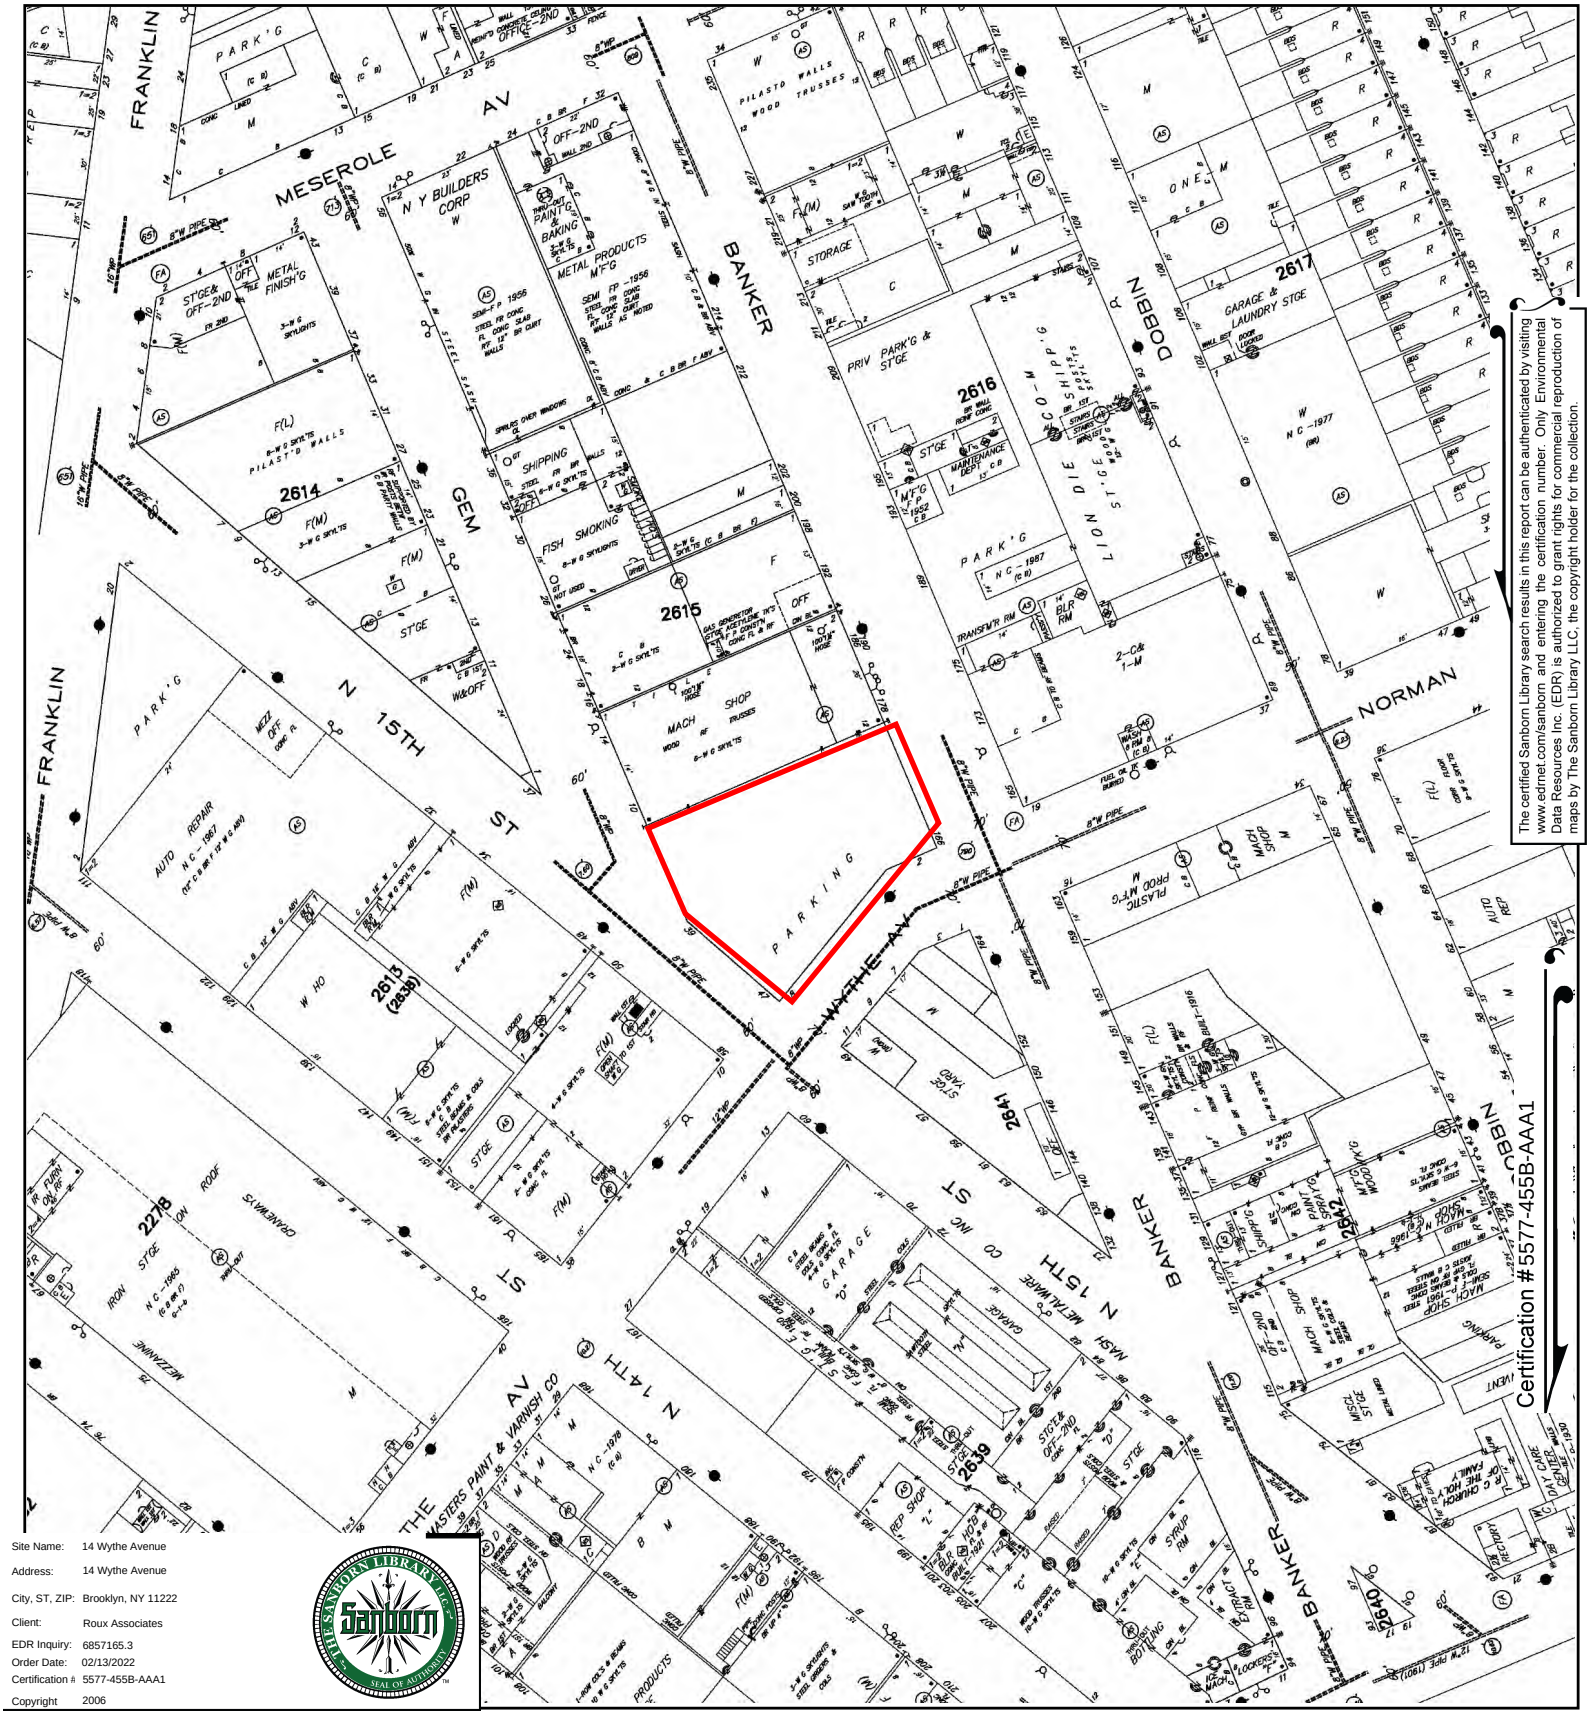


The certified Sanborn Library search results in this report can be authenticated by visiting www.edrnet.com/sanborn and entering the certification number. Only Environmental Data Resources Inc. (EDR) is authorized to grant rights for commercial reproduction of maps by The Sanborn Library LLC, the copyright holder for the collection.

Site Name:	14 Wythe Avenue
Address:	14 Wythe Avenue
City, ST, ZIP:	Brooklyn, NY 11222
Client:	Roux Associates
EDR Inquiry:	6857165.3
Order Date:	02/13/2022
Certification #:	5577-455B-AAA1
Copyright	2006

This Certified Sanborn Map combines the following sheets.
Outlined areas indicate map sheets within the collection.


0 Feet 150 300 600



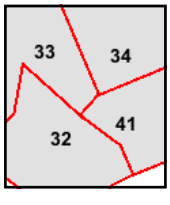

Volume 4, Sheet 41
Volume 4, Sheet 34
Volume 4, Sheet 33
Volume 4, Sheet 32

N

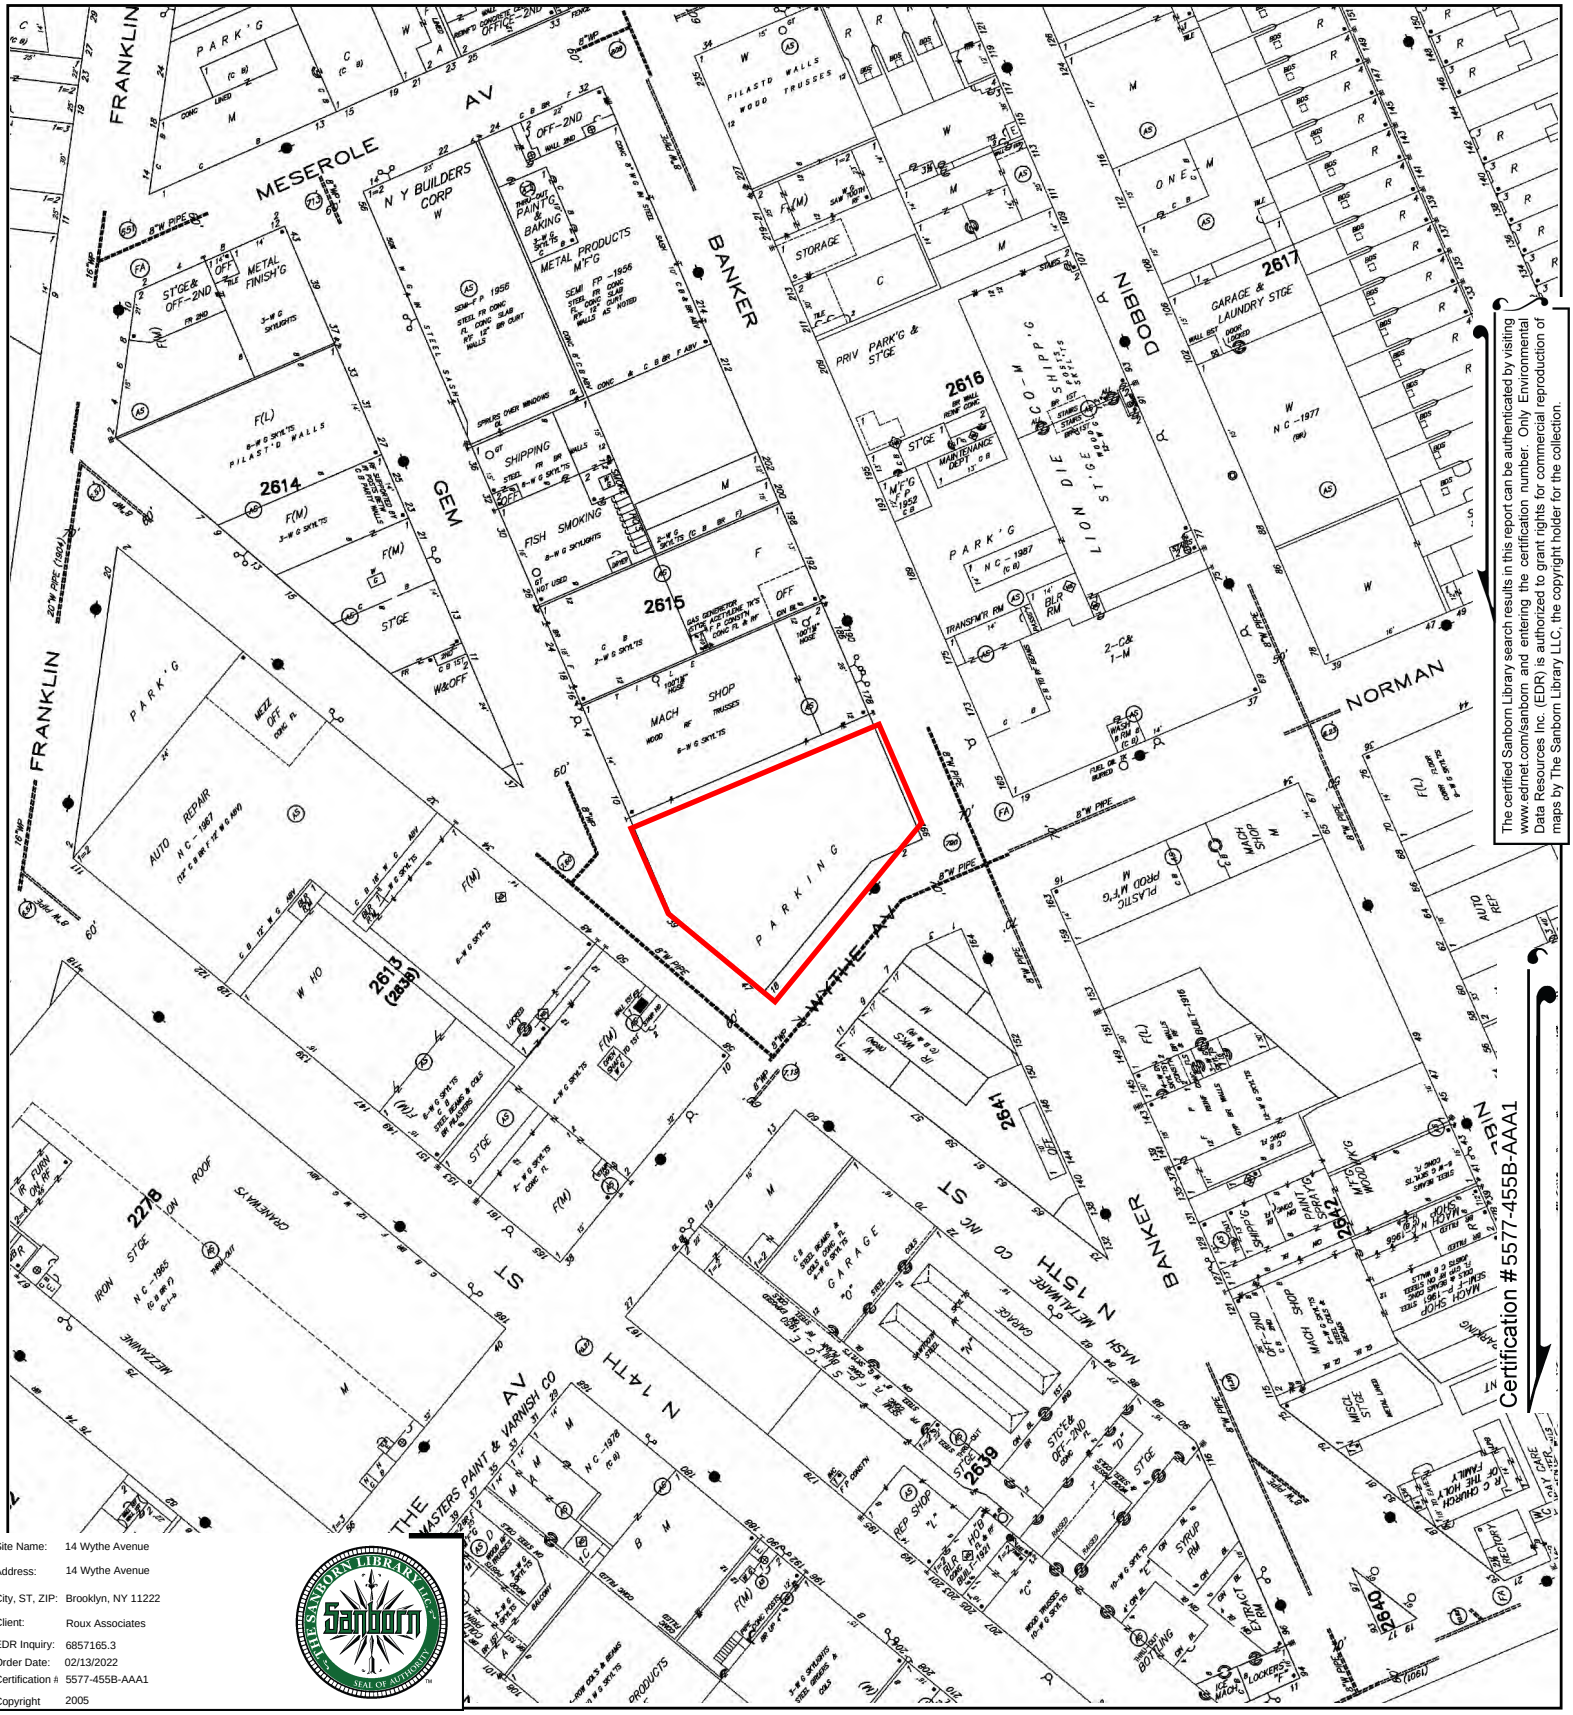


The certified Sanborn Library search results in this report can be authenticated by visiting www.edrnet.com/sanborn and entering the certification number. Only Environmental Data Resources Inc. (EDR) is authorized to grant rights for commercial reproduction of maps by The Sanborn Library LLC, the copyright holder for the collection.

Site Name:	14 Wythe Avenue
Address:	14 Wythe Avenue
City, ST, ZIP:	Brooklyn, NY 11222
Client:	Roux Associates
EDR Inquiry:	6857165.3
Order Date:	02/13/2022
Certification #:	5577-455B-AAA1
Copyright	2005

This Certified Sanborn Map combines the following sheets.
Outlined areas indicate map sheets within the collection.




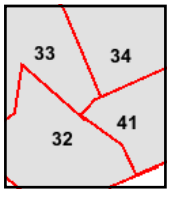

Volume 4, Sheet 41
Volume 4, Sheet 34
Volume 4, Sheet 33
Volume 4, Sheet 32

0 Feet 150 300 600

N

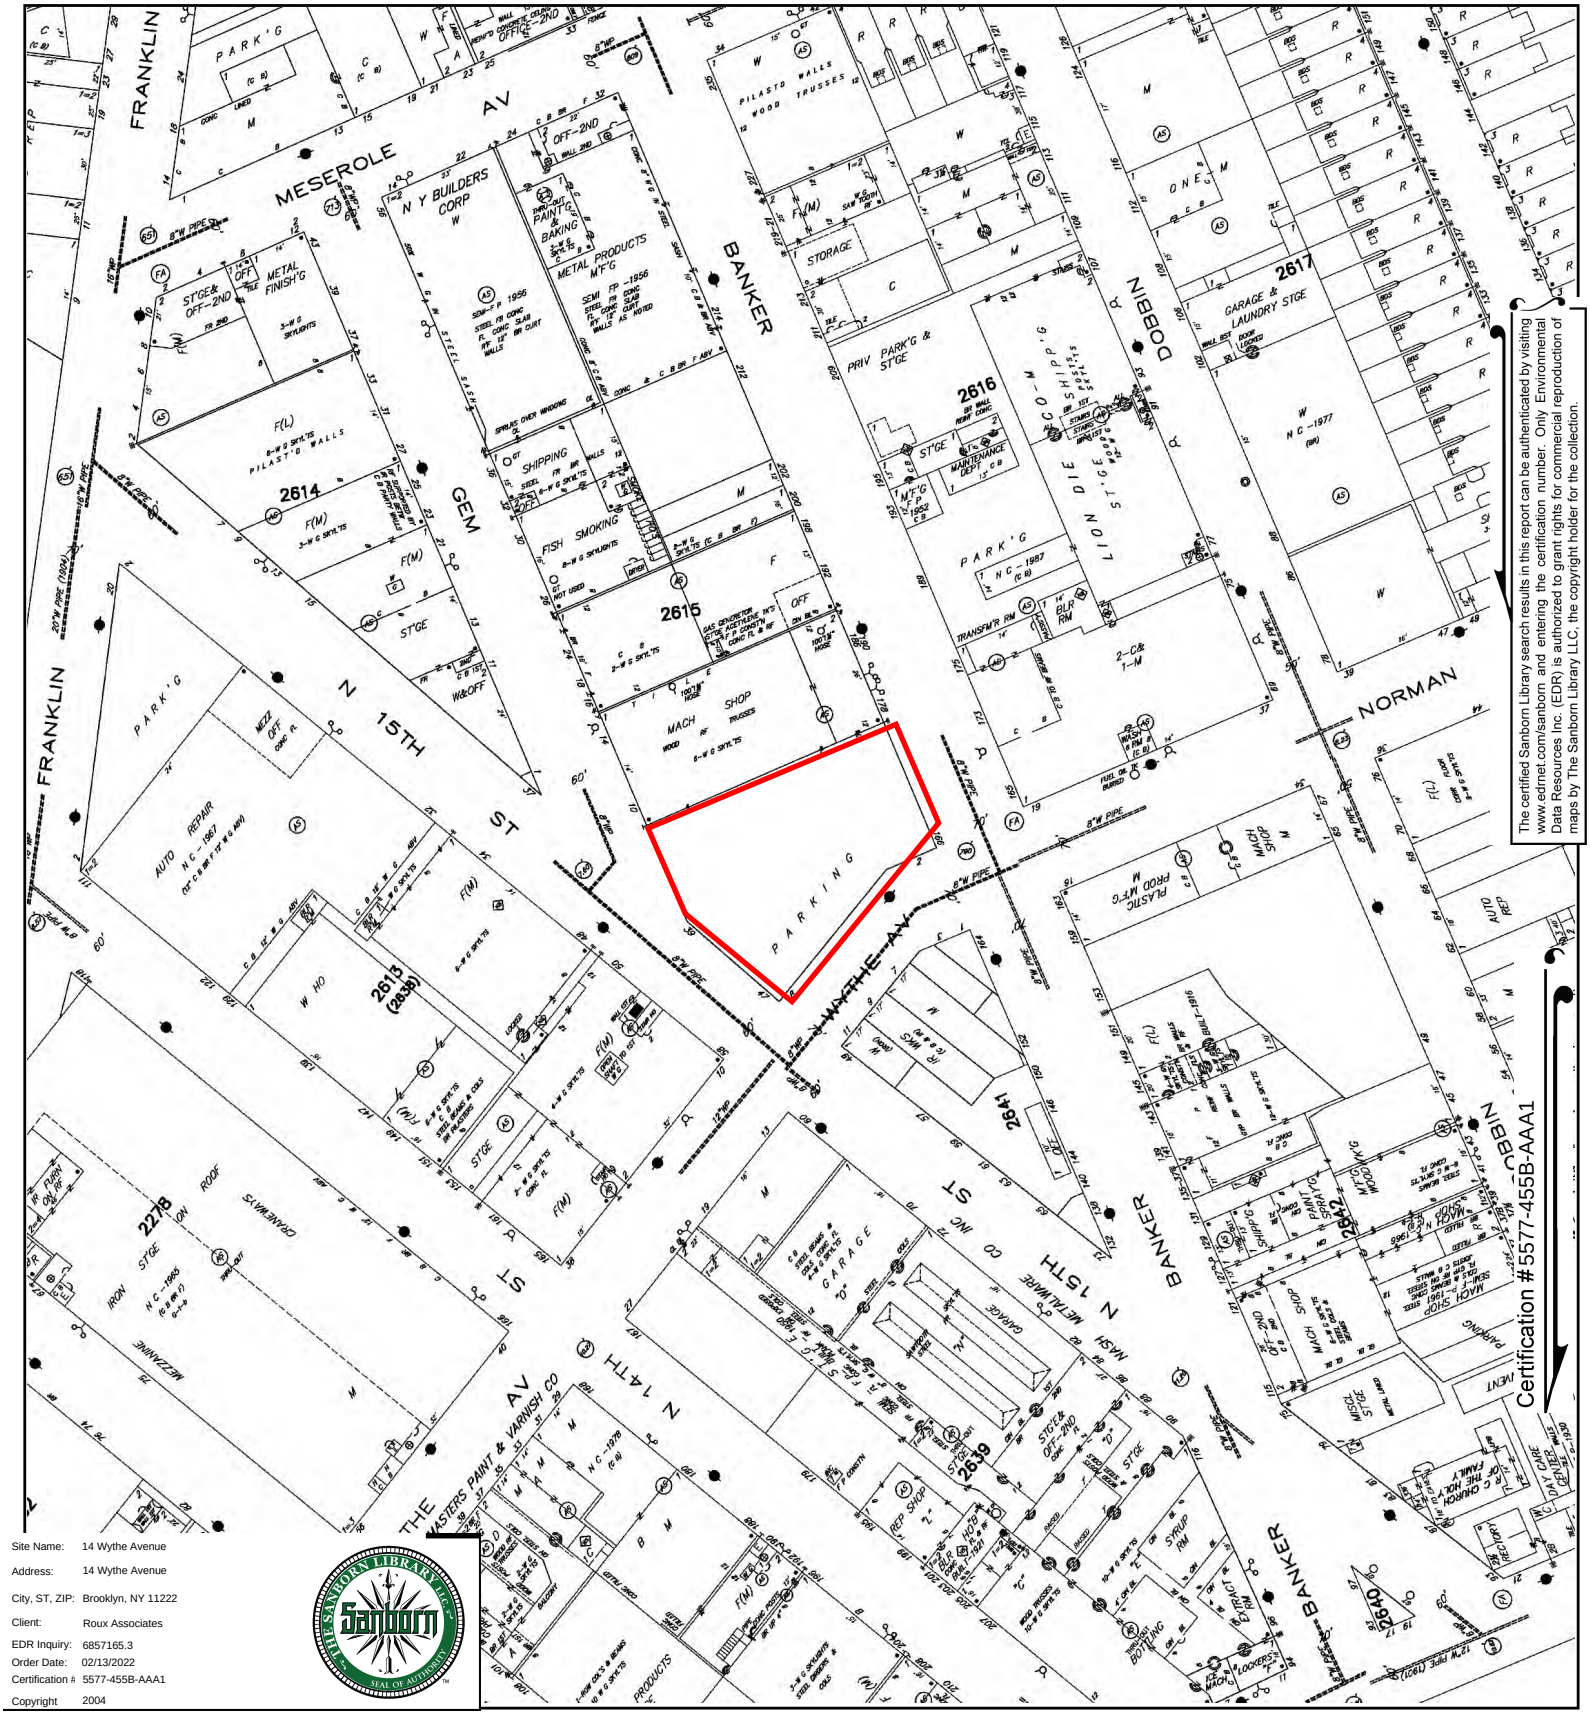


Site Name: 14 Wythe Avenue
Address: 14 Wythe Avenue
City, ST, ZIP: Brooklyn, NY 11222
Client: Roux Associates
EDR Inquiry: 6857165.3
Order Date: 02/13/2022
Certification #: 5577-455B-AAA1
Copyright 2004

The certified Sanborn Library search results in this report can be authenticated by visiting www.edrnet.com/sanborn and entering the certification number. Only Environmental Data Resources Inc. (EDR) is authorized to grant rights for commercial reproduction of maps by The Sanborn Library LLC, the copyright holder for the collection.

This Certified Sanborn Map combines the following sheets.
Outlined areas indicate map sheets within the collection.


0 Feet 150 300 600



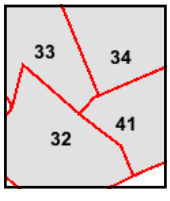

Volume 4, Sheet 41
Volume 4, Sheet 34
Volume 4, Sheet 33
Volume 4, Sheet 32

N

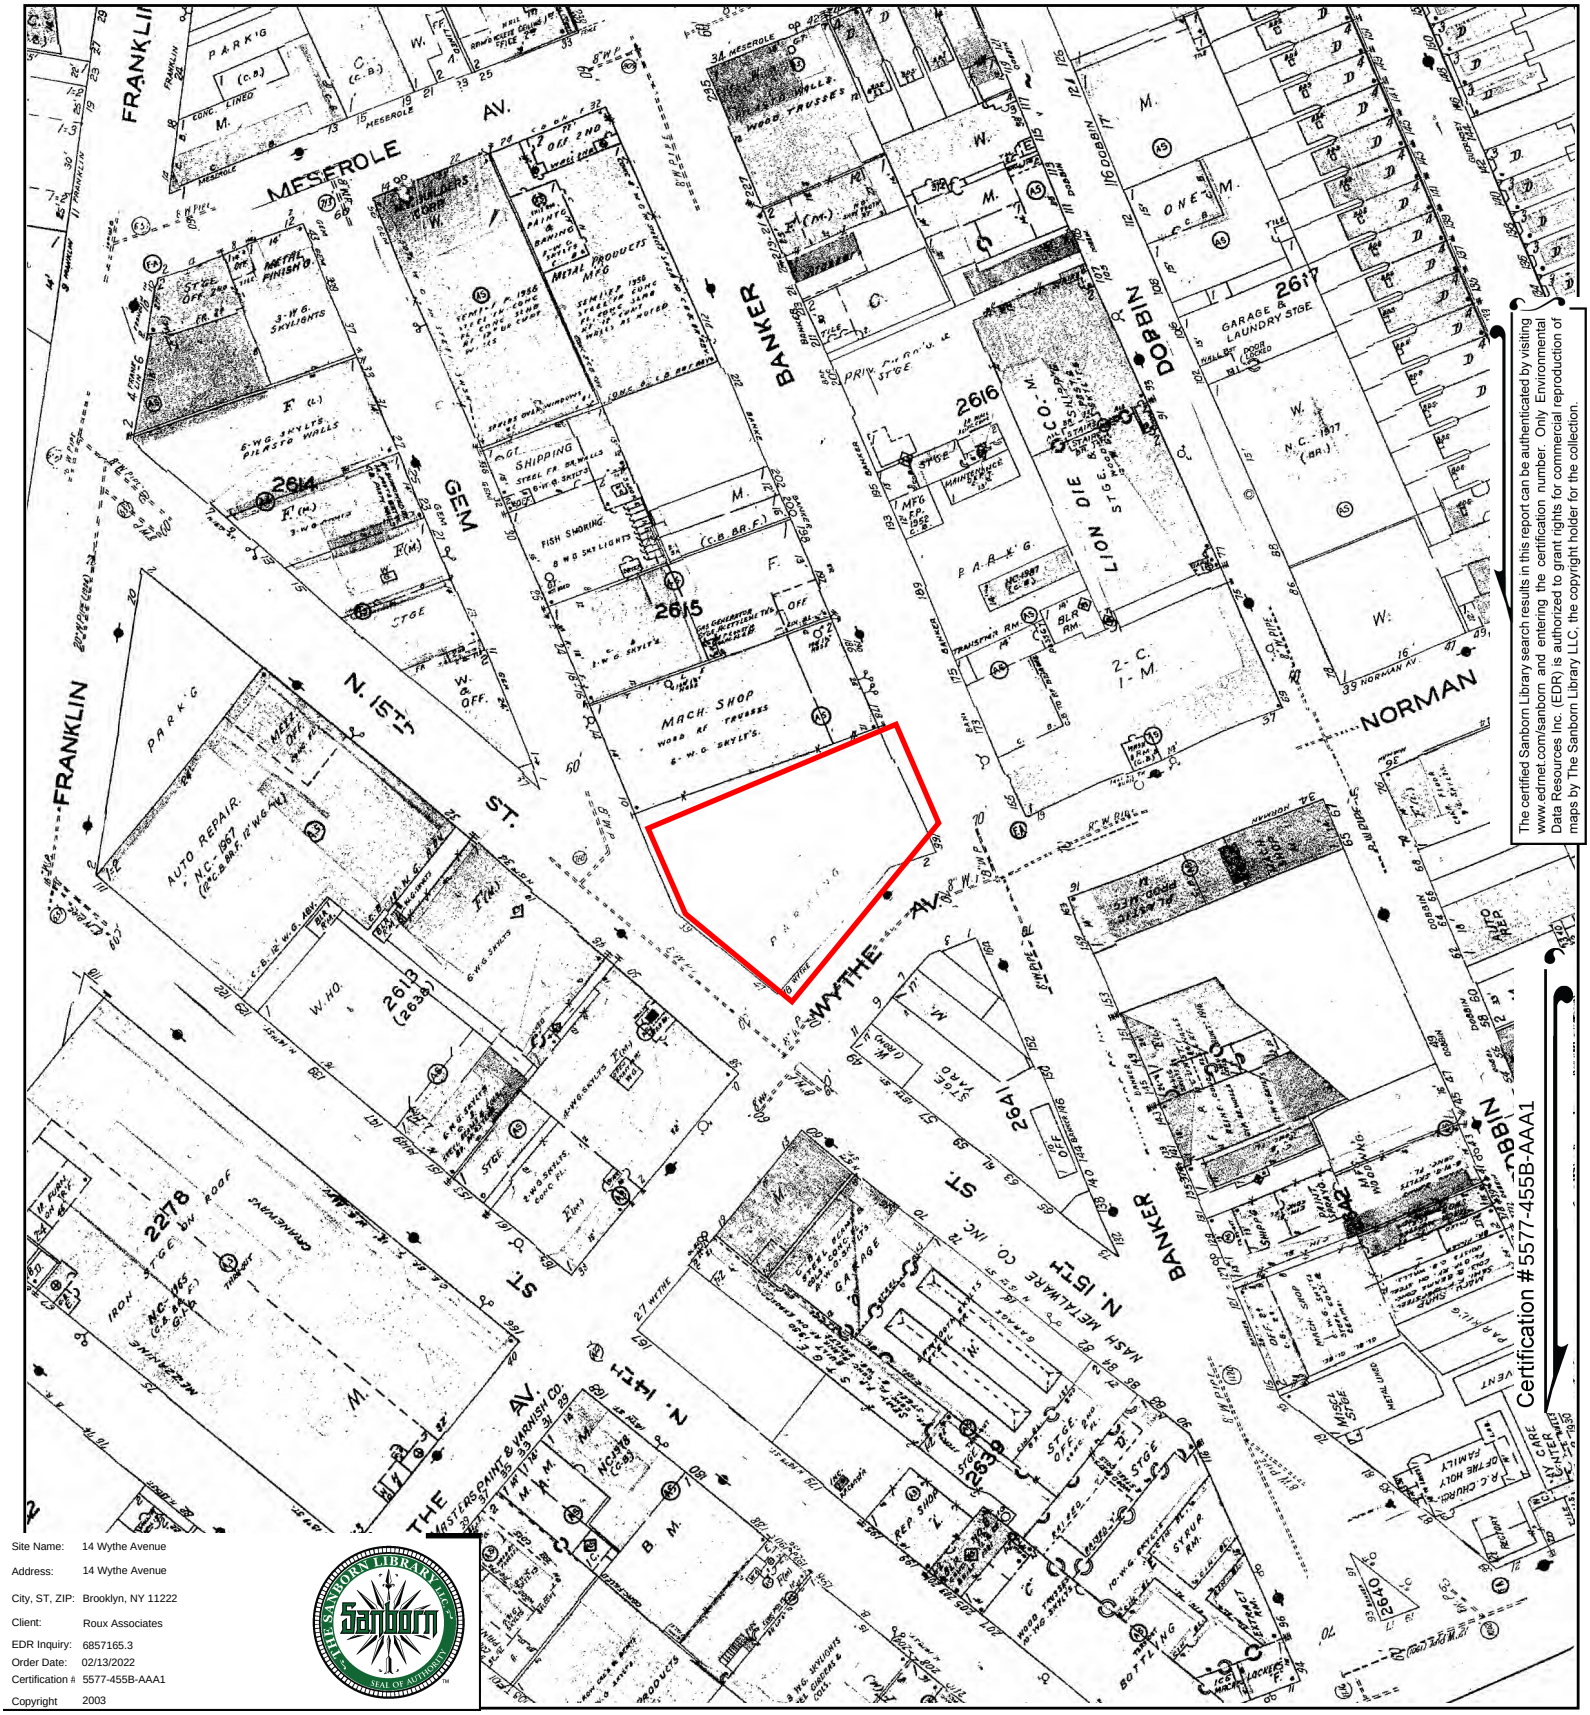


The certified Sanborn Library search results in this report can be authenticated by visiting www.edrnet.com/sanborn and entering the certification number. Only Environmental Data Resources Inc. (EDR) is authorized to grant rights for commercial reproduction of maps by The Sanborn Library LLC, the copyright holder for the collection.

Site Name:	14 Wythe Avenue
Address:	14 Wythe Avenue
City, ST, ZIP:	Brooklyn, NY 11222
Client:	Roux Associates
EDR Inquiry:	6857165.3
Order Date:	02/13/2022
Certification #:	5577-455B-AAA1
Copyright	2003

This Certified Sanborn Map combines the following sheets.
Outlined areas indicate map sheets within the collection.



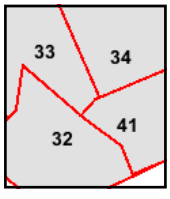


Volume 4, Sheet 41
Volume 4, Sheet 34
Volume 4, Sheet 33
Volume 4, Sheet 32


0 Feet 150 300 600

N

Certified Sanborn® Map

2002

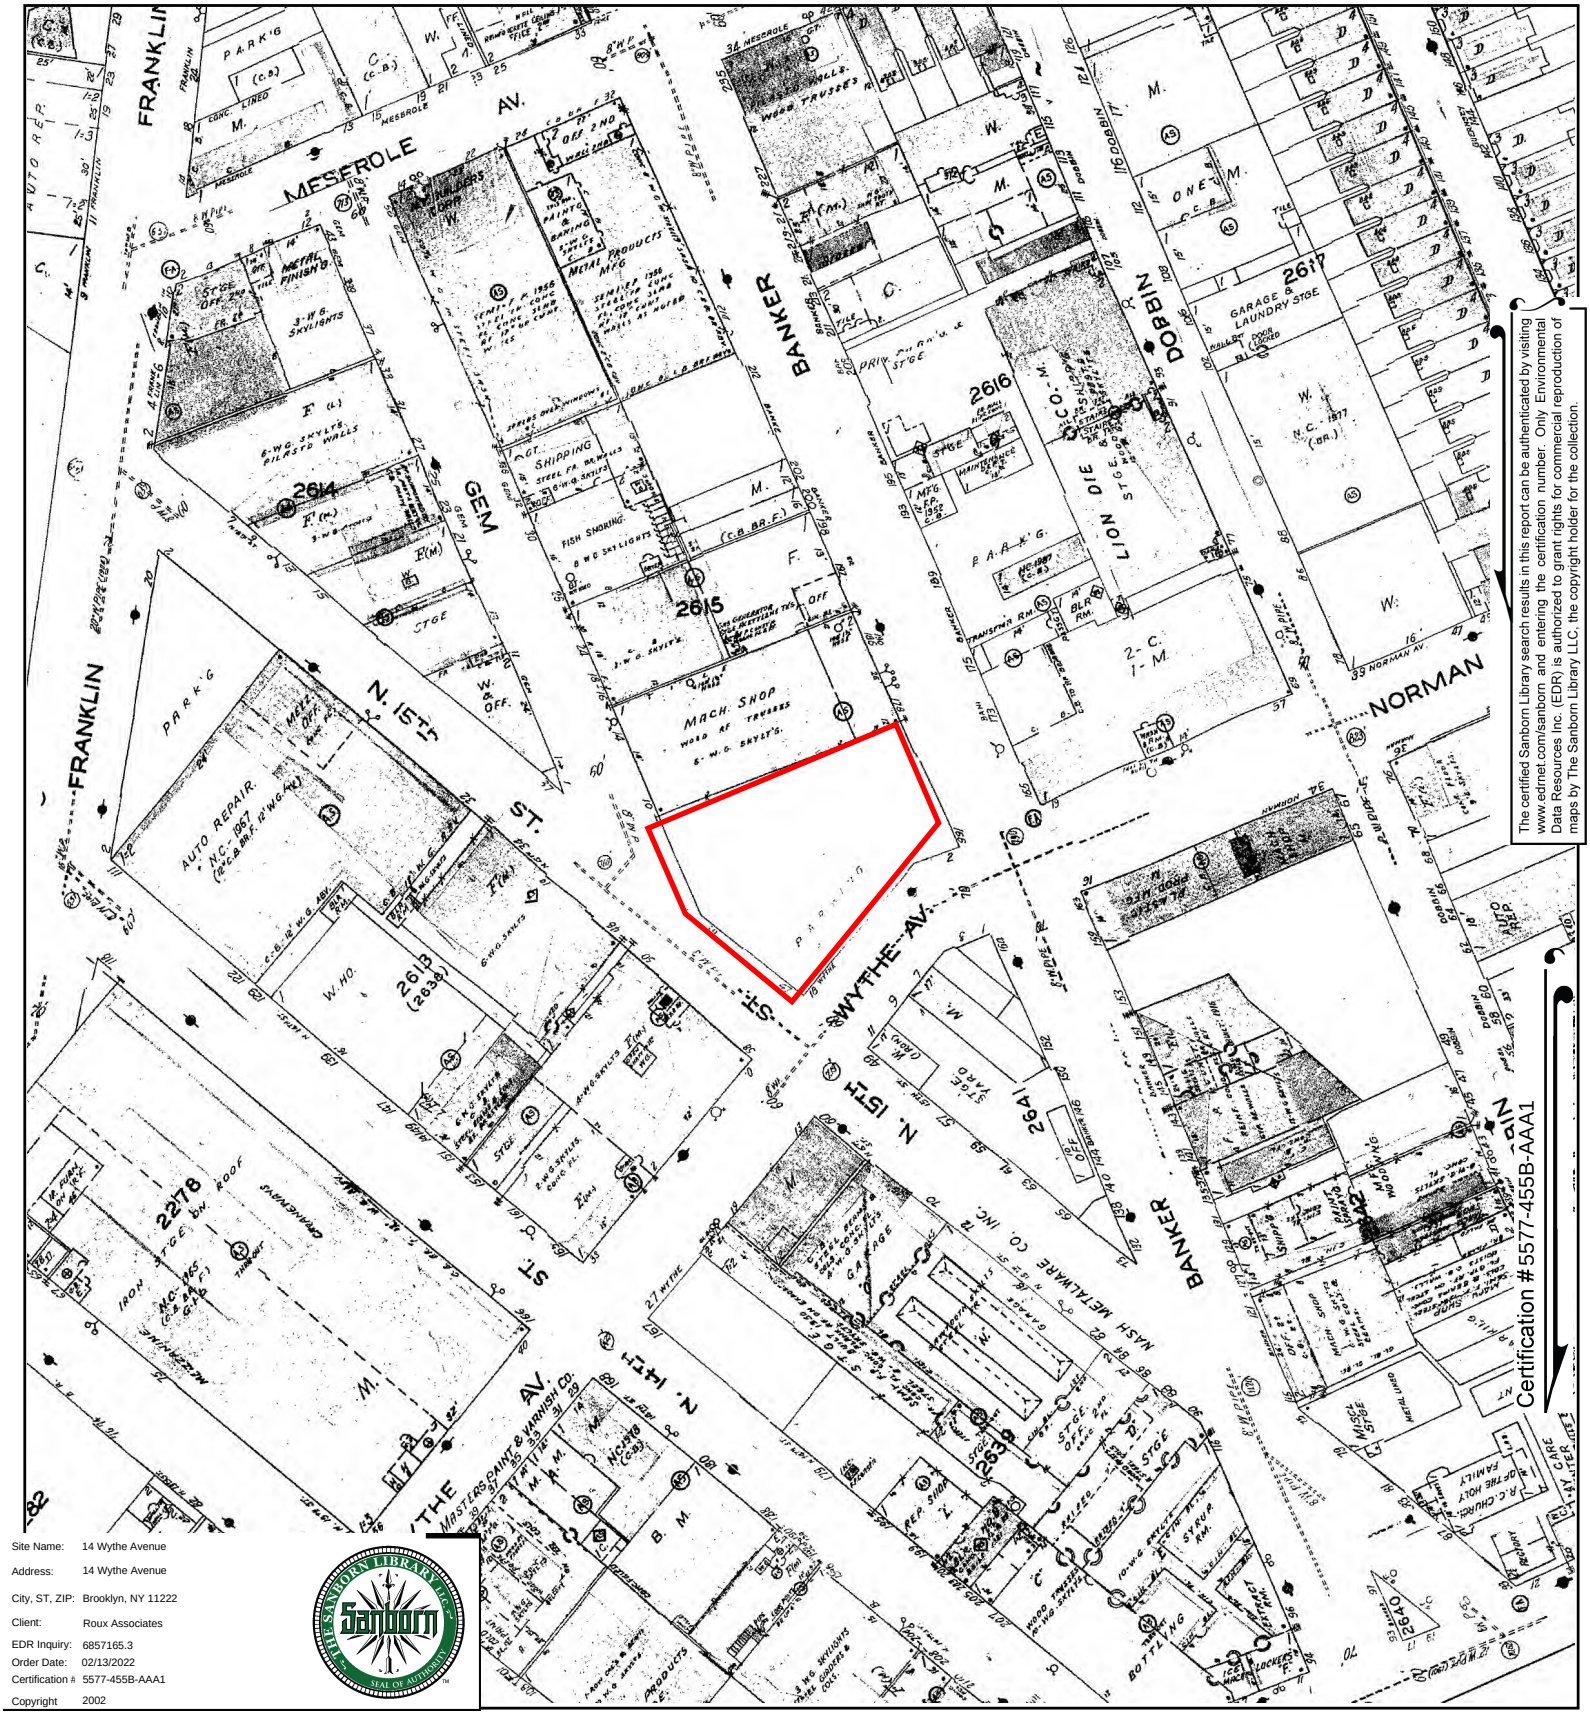

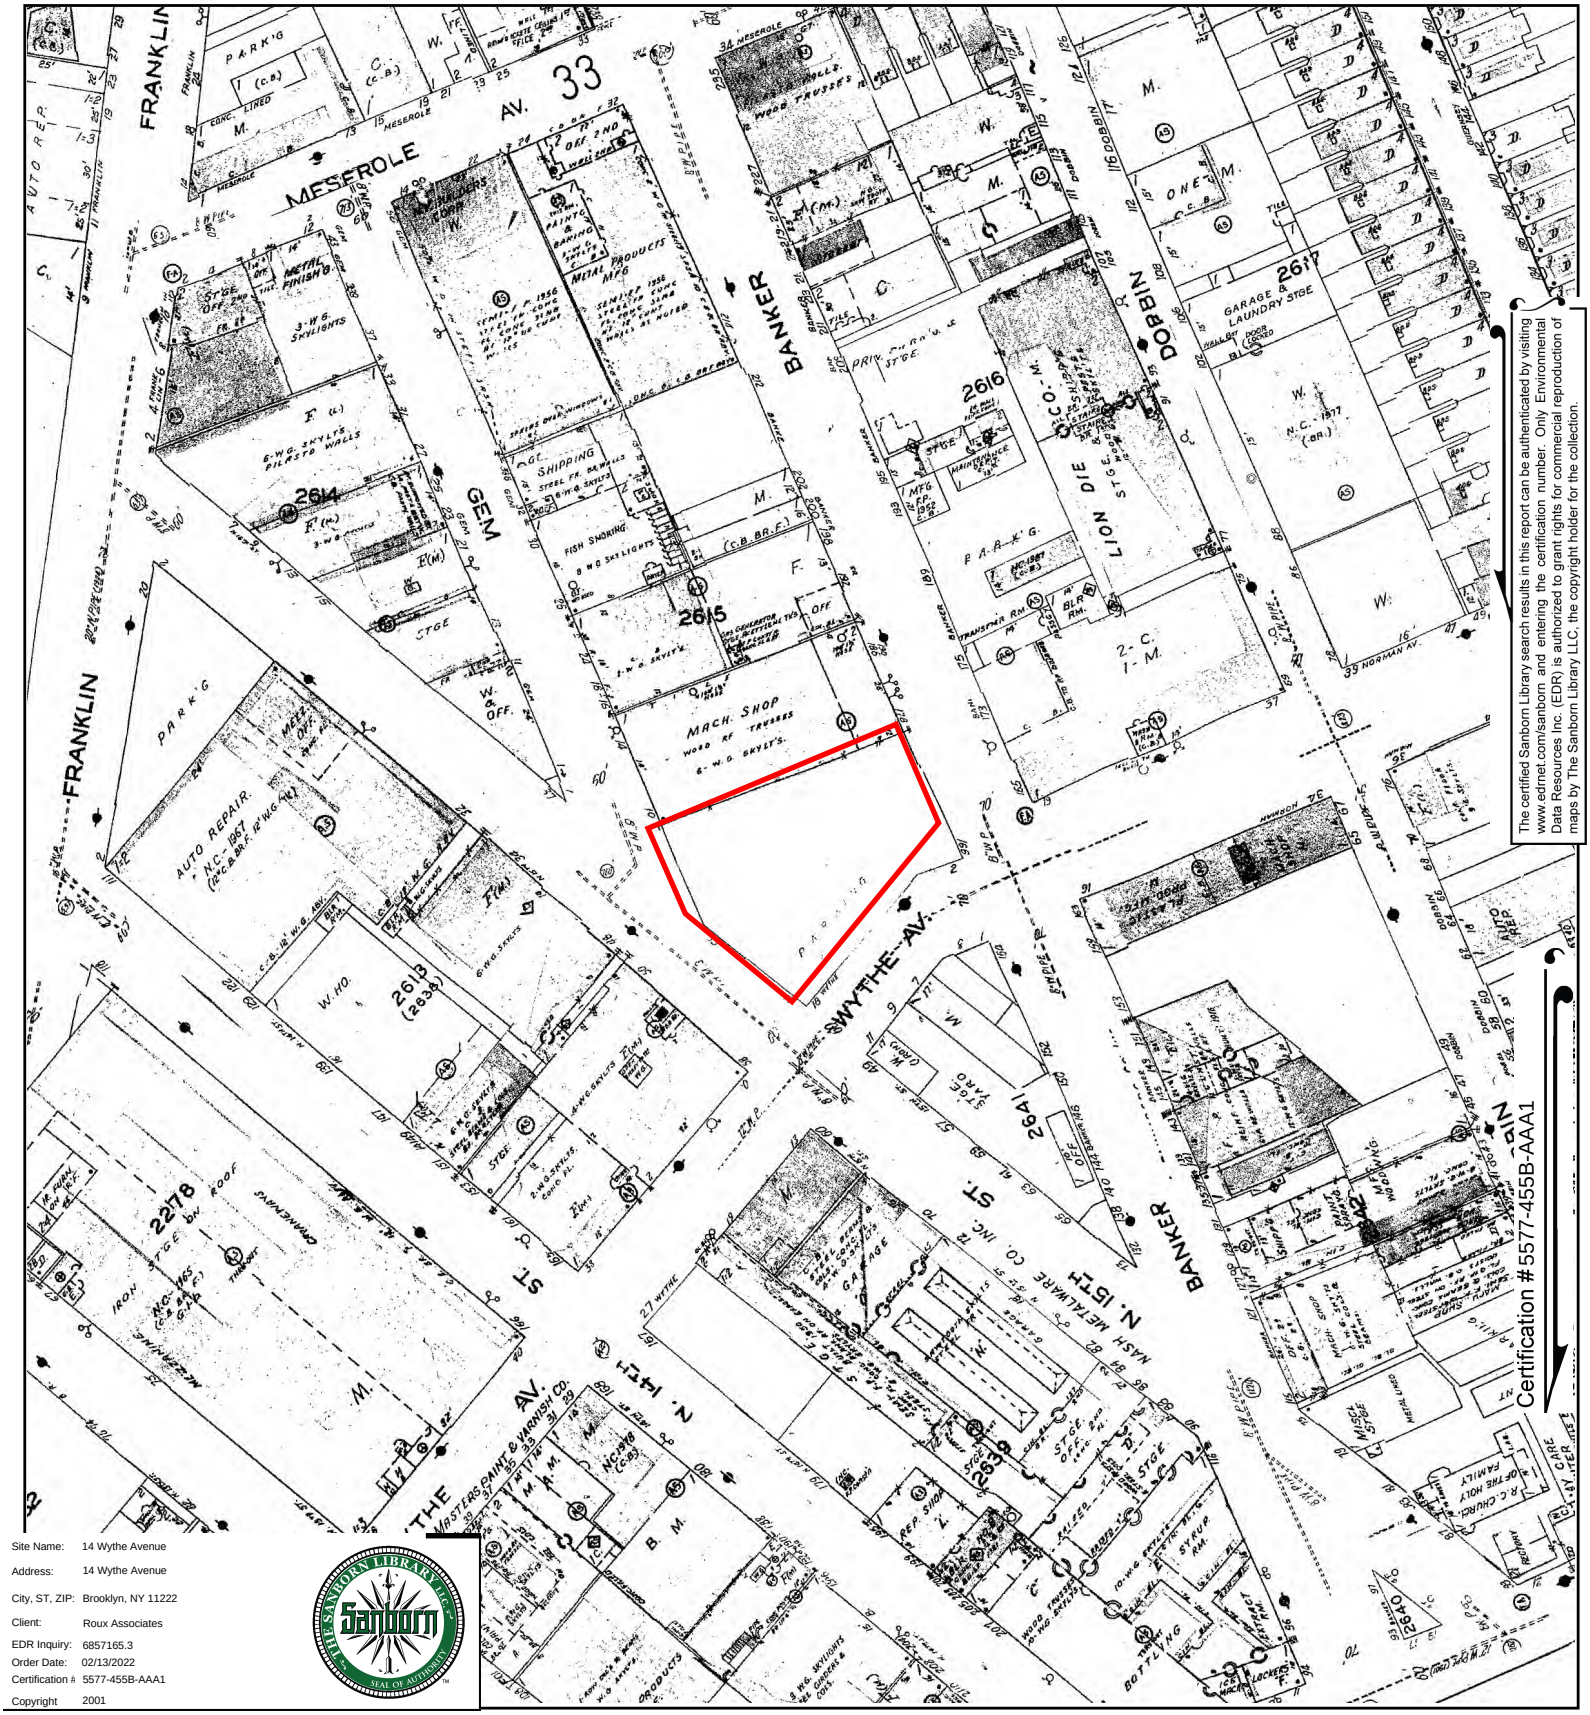


The certified Sanborn Library search results in this report can be authenticated by visiting www.edrnet.com/sanborn and entering the certification number. Only Environmental Data Resources Inc. (EDR) is authorized to grant rights for commercial reproduction of maps by The Sanborn Library LLC, the copyright holder for the collection.

Site Name:	14 Wythe Avenue
Address:	14 Wythe Avenue
City, ST, ZIP:	Brooklyn, NY 11222
Client:	Roux Associates
EDR Inquiry:	6857165.3
Order Date:	02/13/2022
Certification #:	5577-455B-AAA1
Copyright	2001

This Certified Sanborn Map combines the following sheets.
Outlined areas indicate map sheets within the collection.


0 Feet 150 300 600



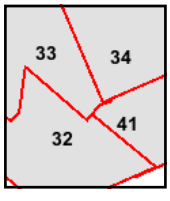

Volume 4, Sheet 41
Volume 4, Sheet 34
Volume 4, Sheet 33
Volume 4, Sheet 32

N

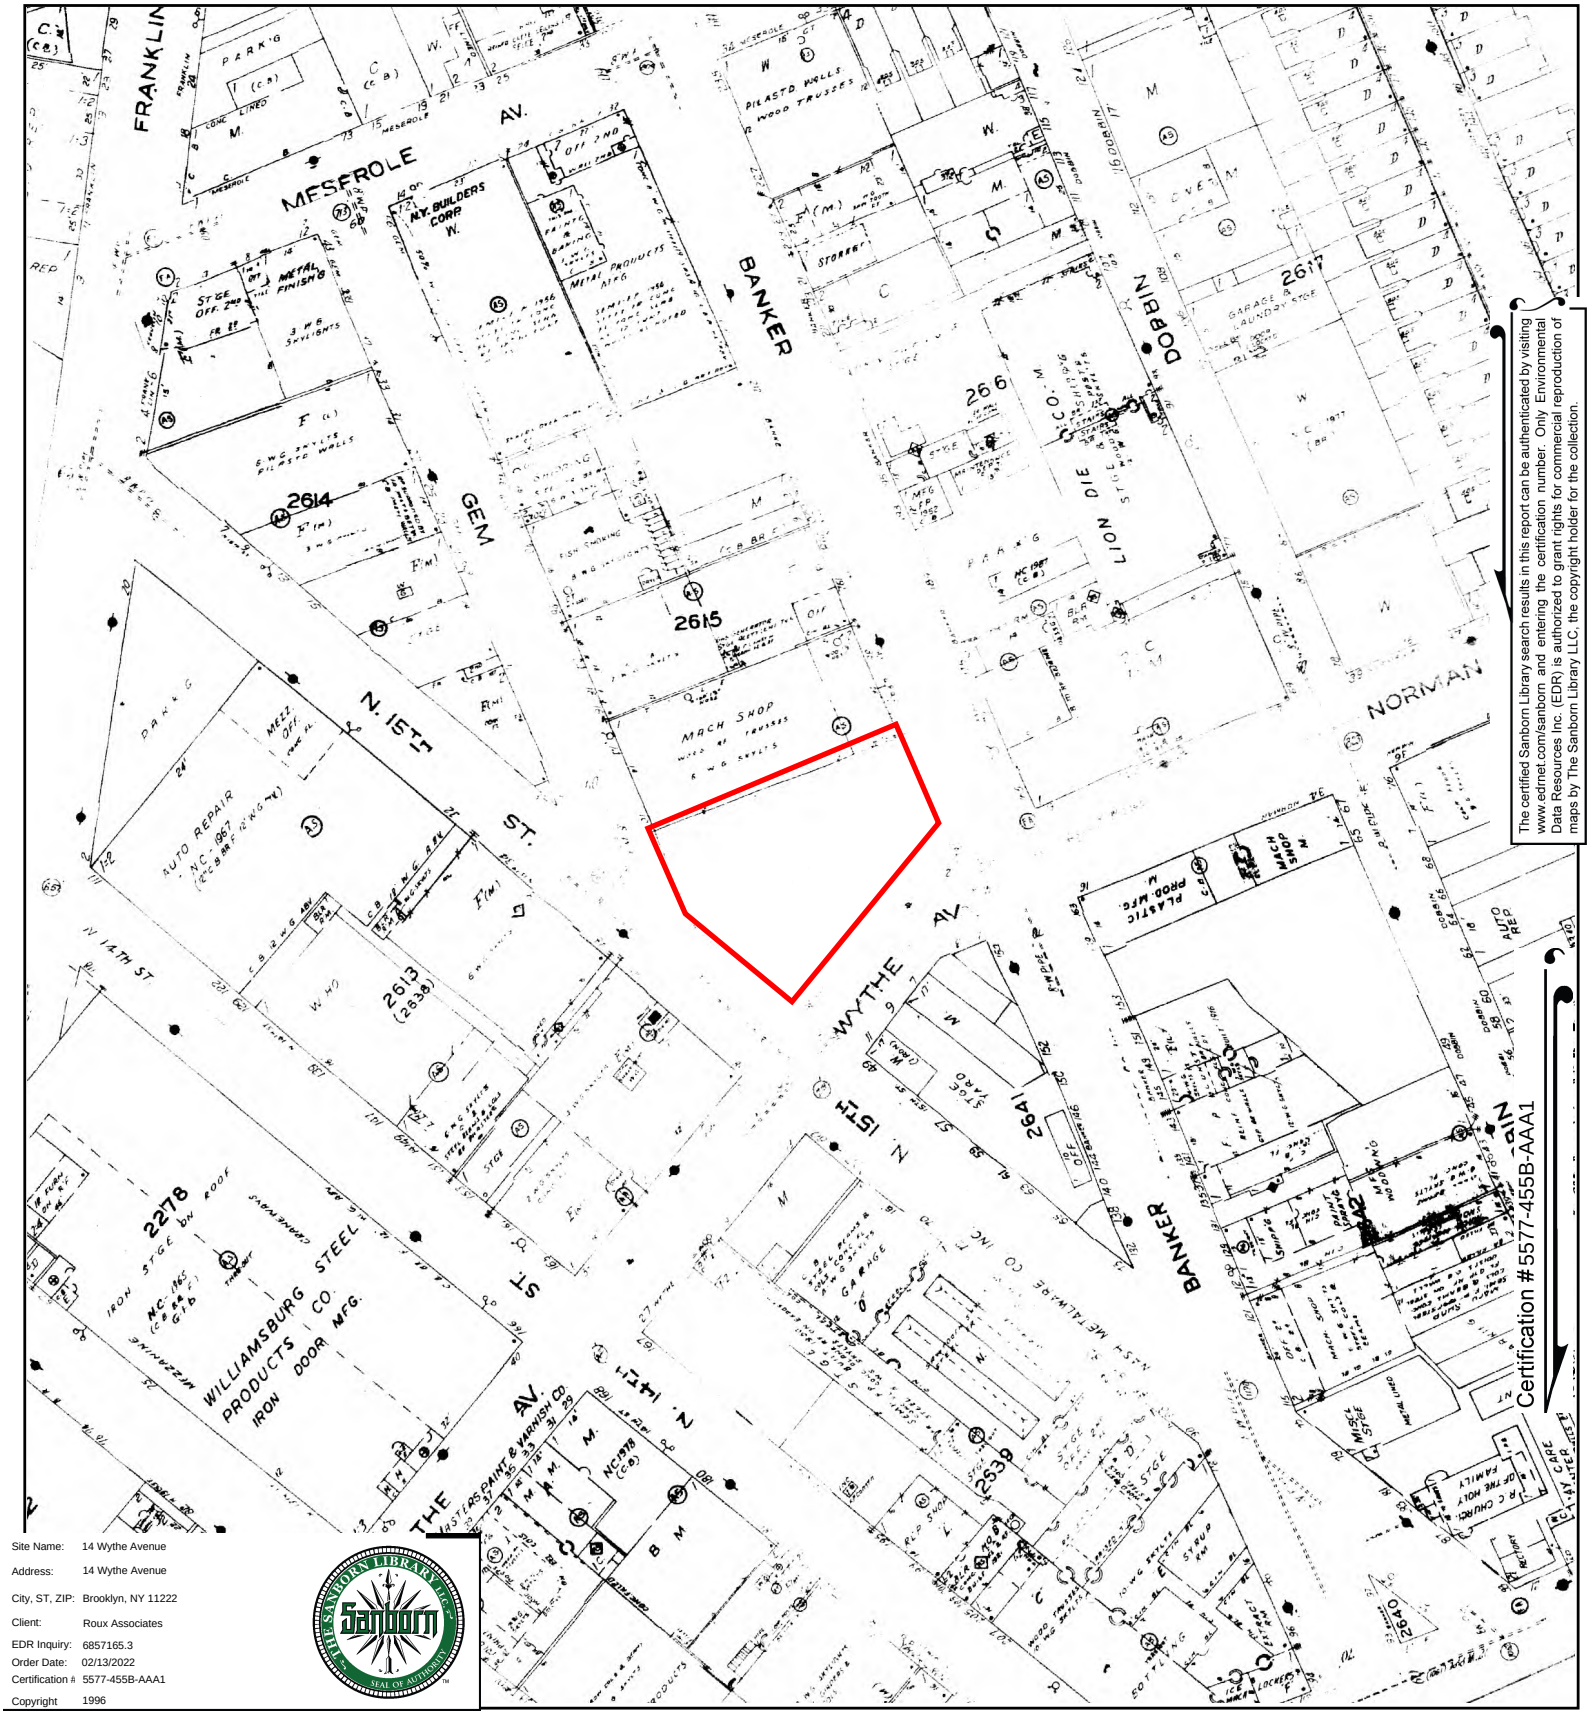


The certified Sanborn Library search results in this report can be authenticated by visiting www.edrnet.com/sanborn and entering the certification number. Only Environmental Data Resources Inc. (EDR) is authorized to grant rights for commercial reproduction of maps by The Sanborn Library LLC, the copyright holder for the collection.

Site Name:	14 Wythe Avenue
Address:	14 Wythe Avenue
City, ST, ZIP:	Brooklyn, NY 11222
Client:	Roux Associates
EDR Inquiry:	6857165.3
Order Date:	02/13/2022
Certification #:	5577-455B-AAA1
Copyright	1996

This Certified Sanborn Map combines the following sheets.
Outlined areas indicate map sheets within the collection.


0 Feet 150 300 600



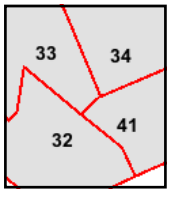

Volume 4, Sheet 41
Volume 4, Sheet 34
Volume 4, Sheet 33
Volume 4, Sheet 32

N

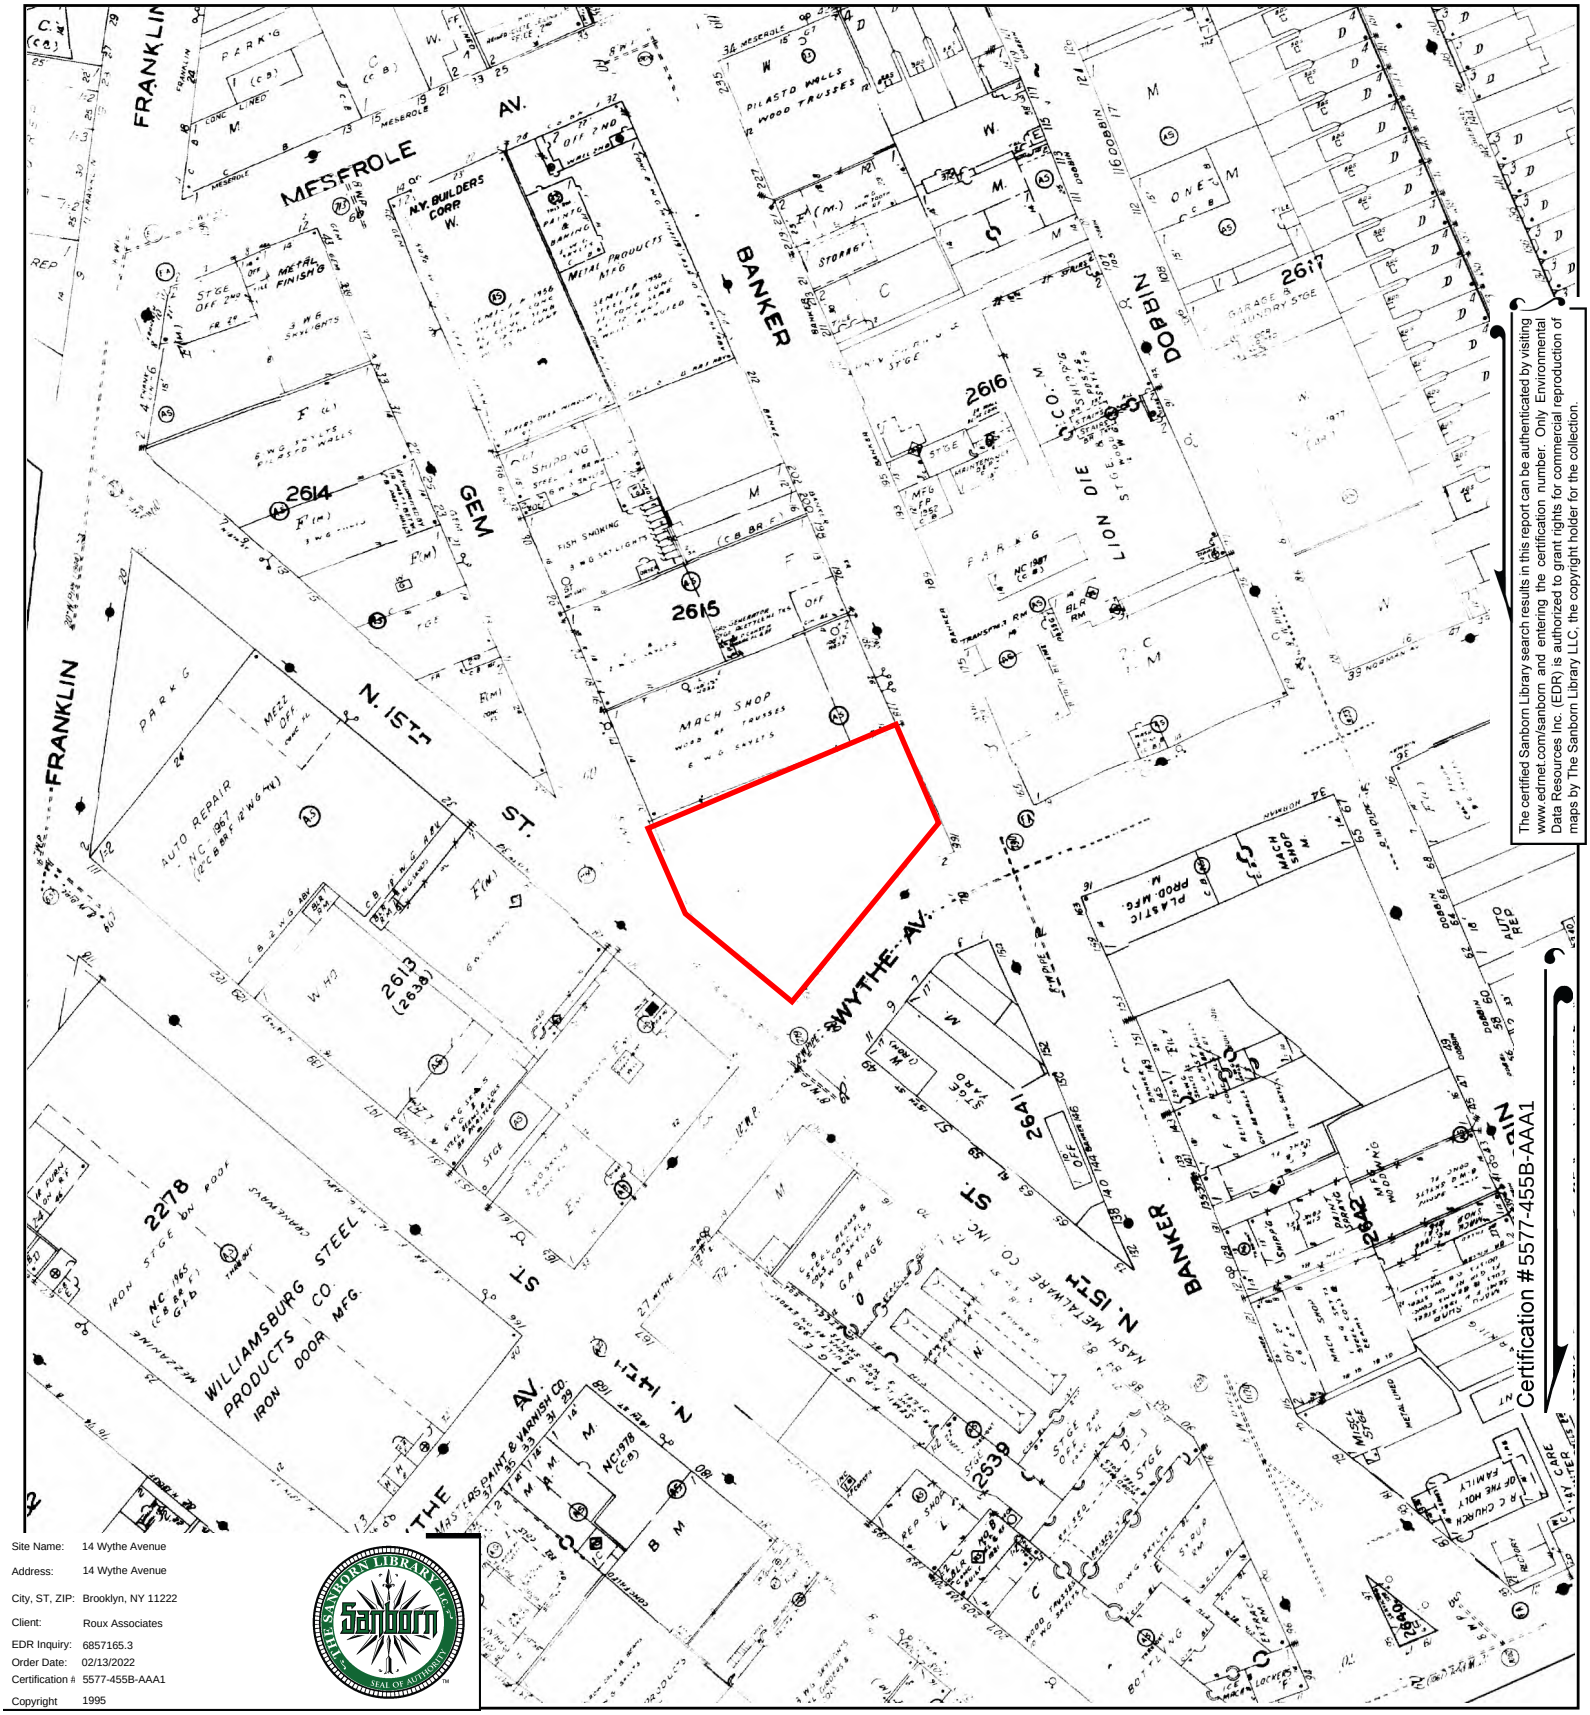


The certified Sanborn Library search results in this report can be authenticated by visiting www.edrnet.com/sanborn and entering the certification number. Only Environmental Data Resources Inc. (EDR) is authorized to grant rights for commercial reproduction of maps by The Sanborn Library LLC, the copyright holder for the collection.

Site Name:	14 Wythe Avenue
Address:	14 Wythe Avenue
City, ST, ZIP:	Brooklyn, NY 11222
Client:	Roux Associates
EDR Inquiry:	6857165.3
Order Date:	02/13/2022
Certification #:	5577-455B-AAA1
Copyright	1995

This Certified Sanborn Map combines the following sheets.
Outlined areas indicate map sheets within the collection.




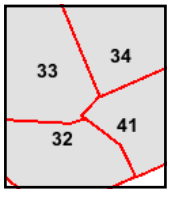

Volume 4, Sheet 41
Volume 4, Sheet 34
Volume 4, Sheet 33
Volume 4, Sheet 32

0 Feet 150 300 600

N

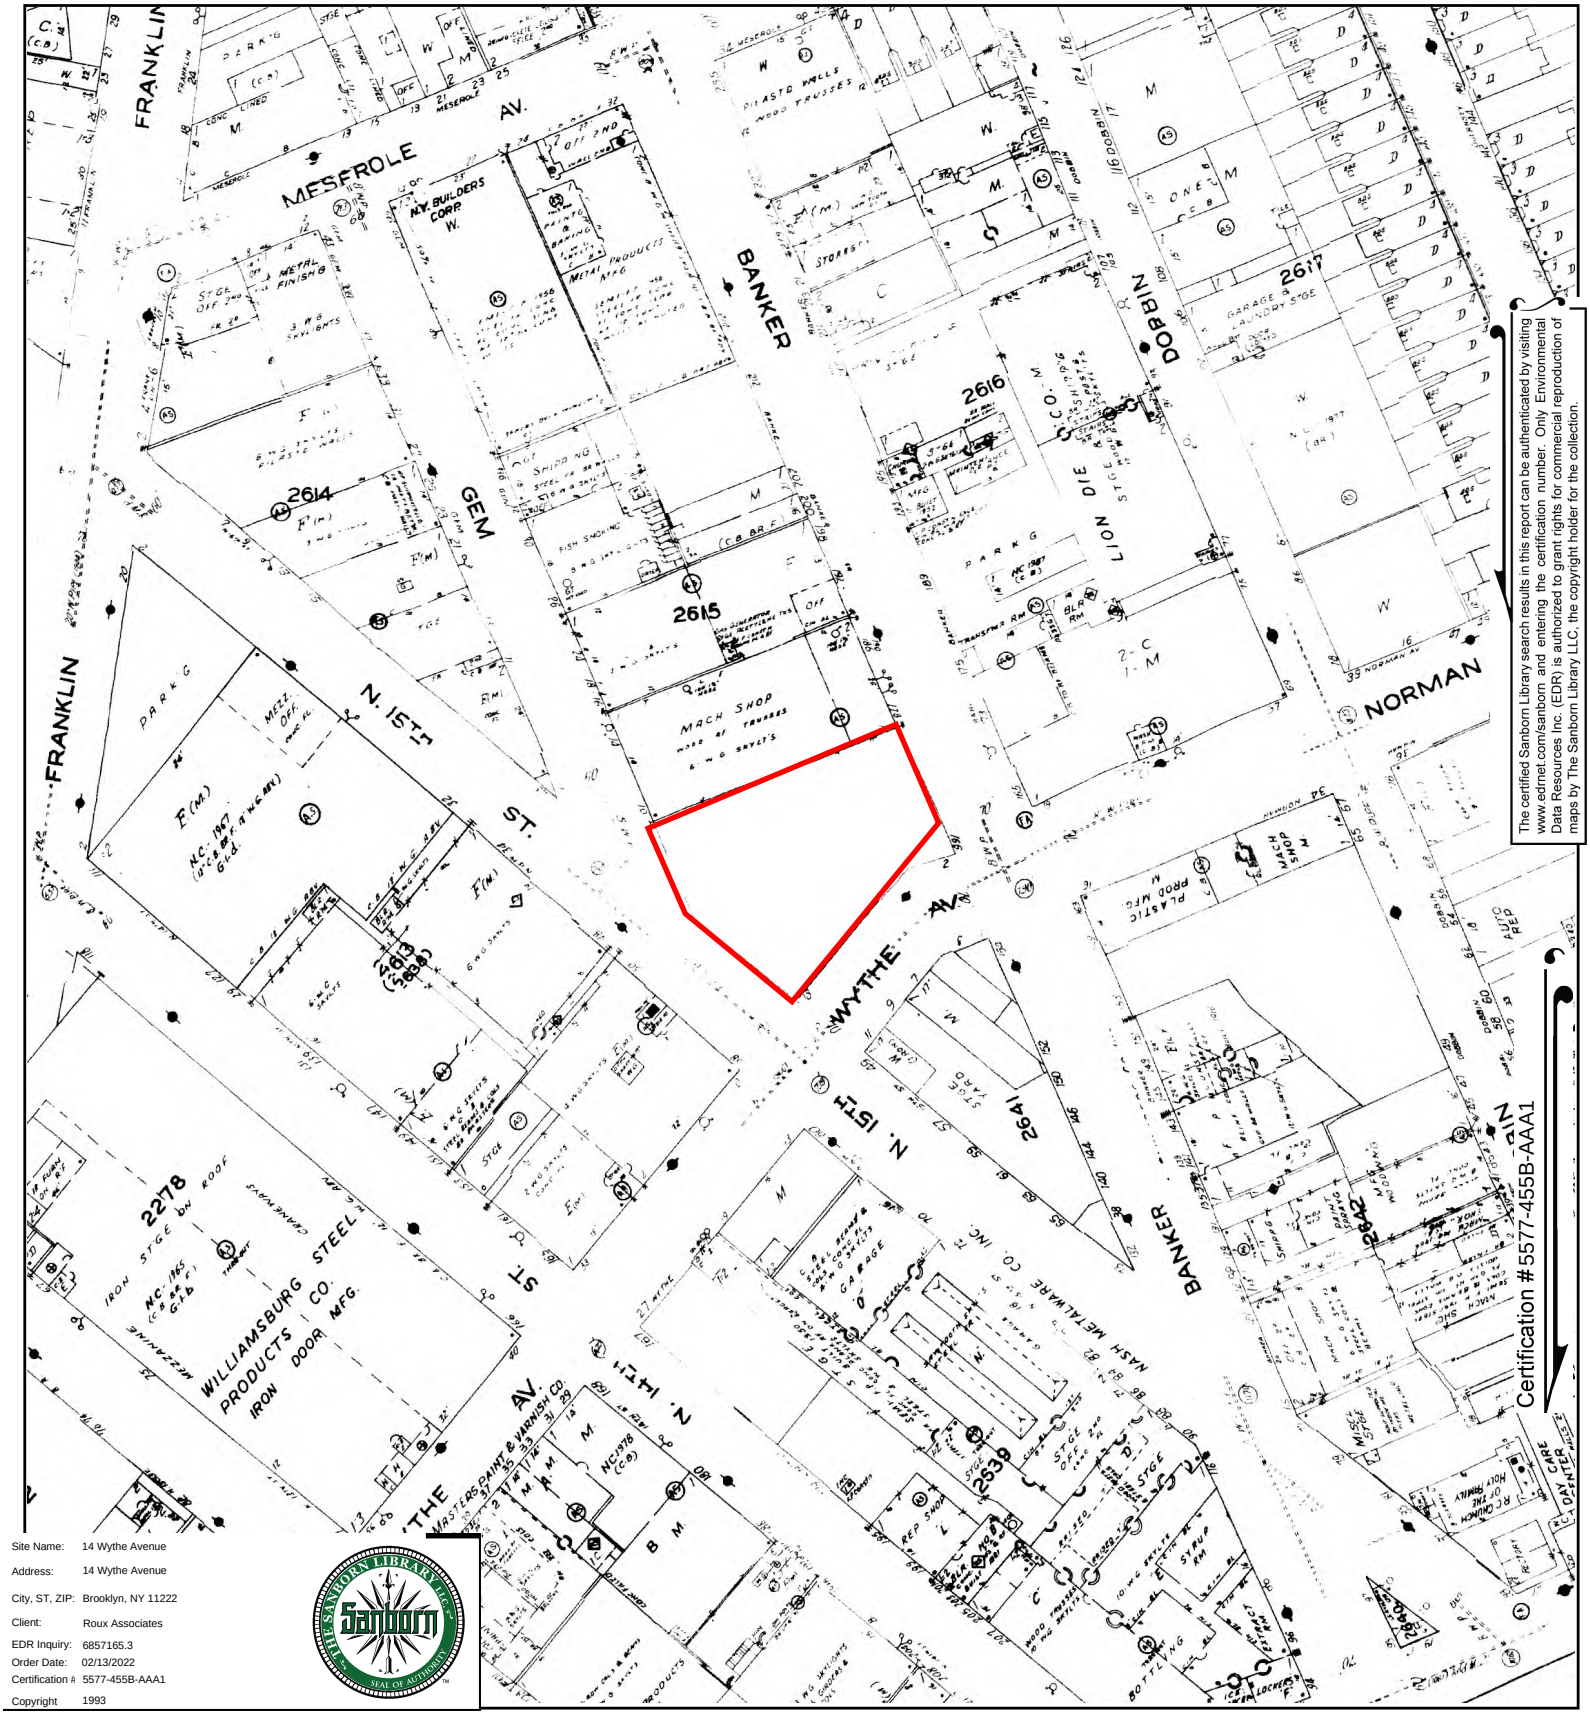


The certified Sanborn Library search results in this report can be authenticated by visiting www.edrnet.com/sanborn and entering the certification number. Only Environmental Data Resources Inc. (EDR) is authorized to grant rights for commercial reproduction of maps by The Sanborn Library LLC, the copyright holder for the collection.

Site Name:	14 Wythe Avenue
Address:	14 Wythe Avenue
City, ST, ZIP:	Brooklyn, NY 11222
Client:	Roux Associates
EDR Inquiry:	6857165.3
Order Date:	02/13/2022
Certification #:	5577-455B-AAA1
Copyright	1993

This Certified Sanborn Map combines the following sheets.
Outlined areas indicate map sheets within the collection.




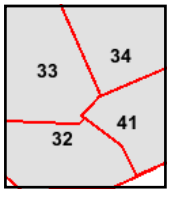

Volume 4, Sheet 41
Volume 4, Sheet 34
Volume 4, Sheet 33
Volume 4, Sheet 32

0 Feet 150 300 600

N

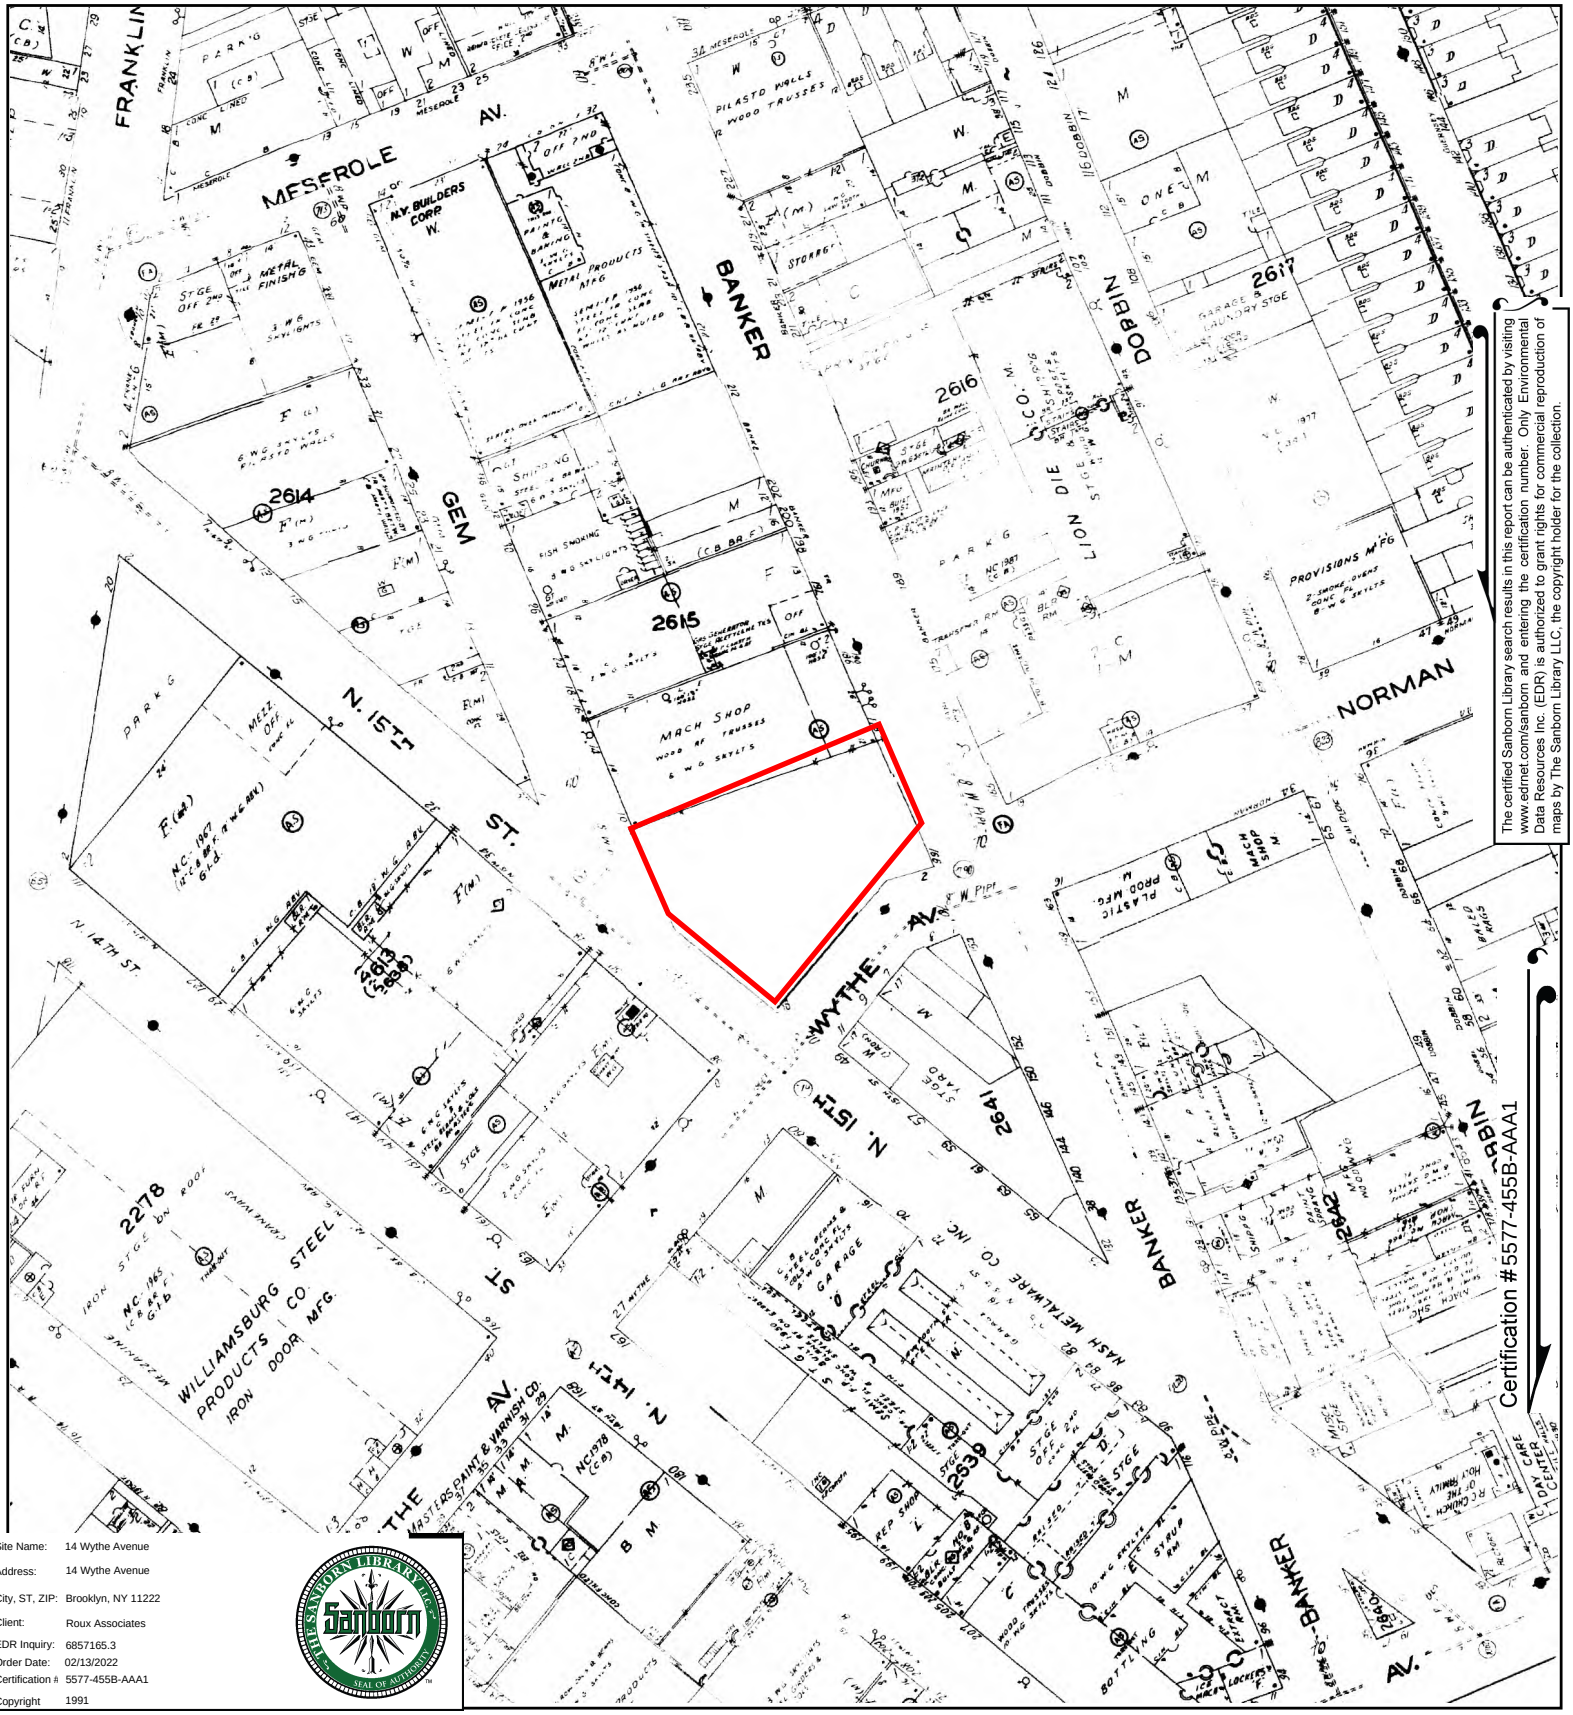


The certified Sanborn Library search results in this report can be authenticated by visiting www.edrnet.com/sanborn and entering the certification number. Only Environmental Data Resources Inc. (EDR) is authorized to grant rights for commercial reproduction of maps by The Sanborn Library LLC, the copyright holder for the collection.

Site Name:	14 Wythe Avenue
Address:	14 Wythe Avenue
City, ST, ZIP:	Brooklyn, NY 11222
Client:	Roux Associates
EDR Inquiry:	6857165.3
Order Date:	02/13/2022
Certification #:	5577-455B-AAA1
Copyright	1991

This Certified Sanborn Map combines the following sheets.
Outlined areas indicate map sheets within the collection.




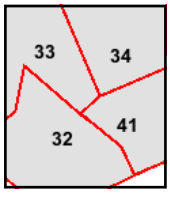

Volume 4, Sheet 41
Volume 4, Sheet 34
Volume 4, Sheet 33
Volume 4, Sheet 32

0 Feet 150 300 600

N

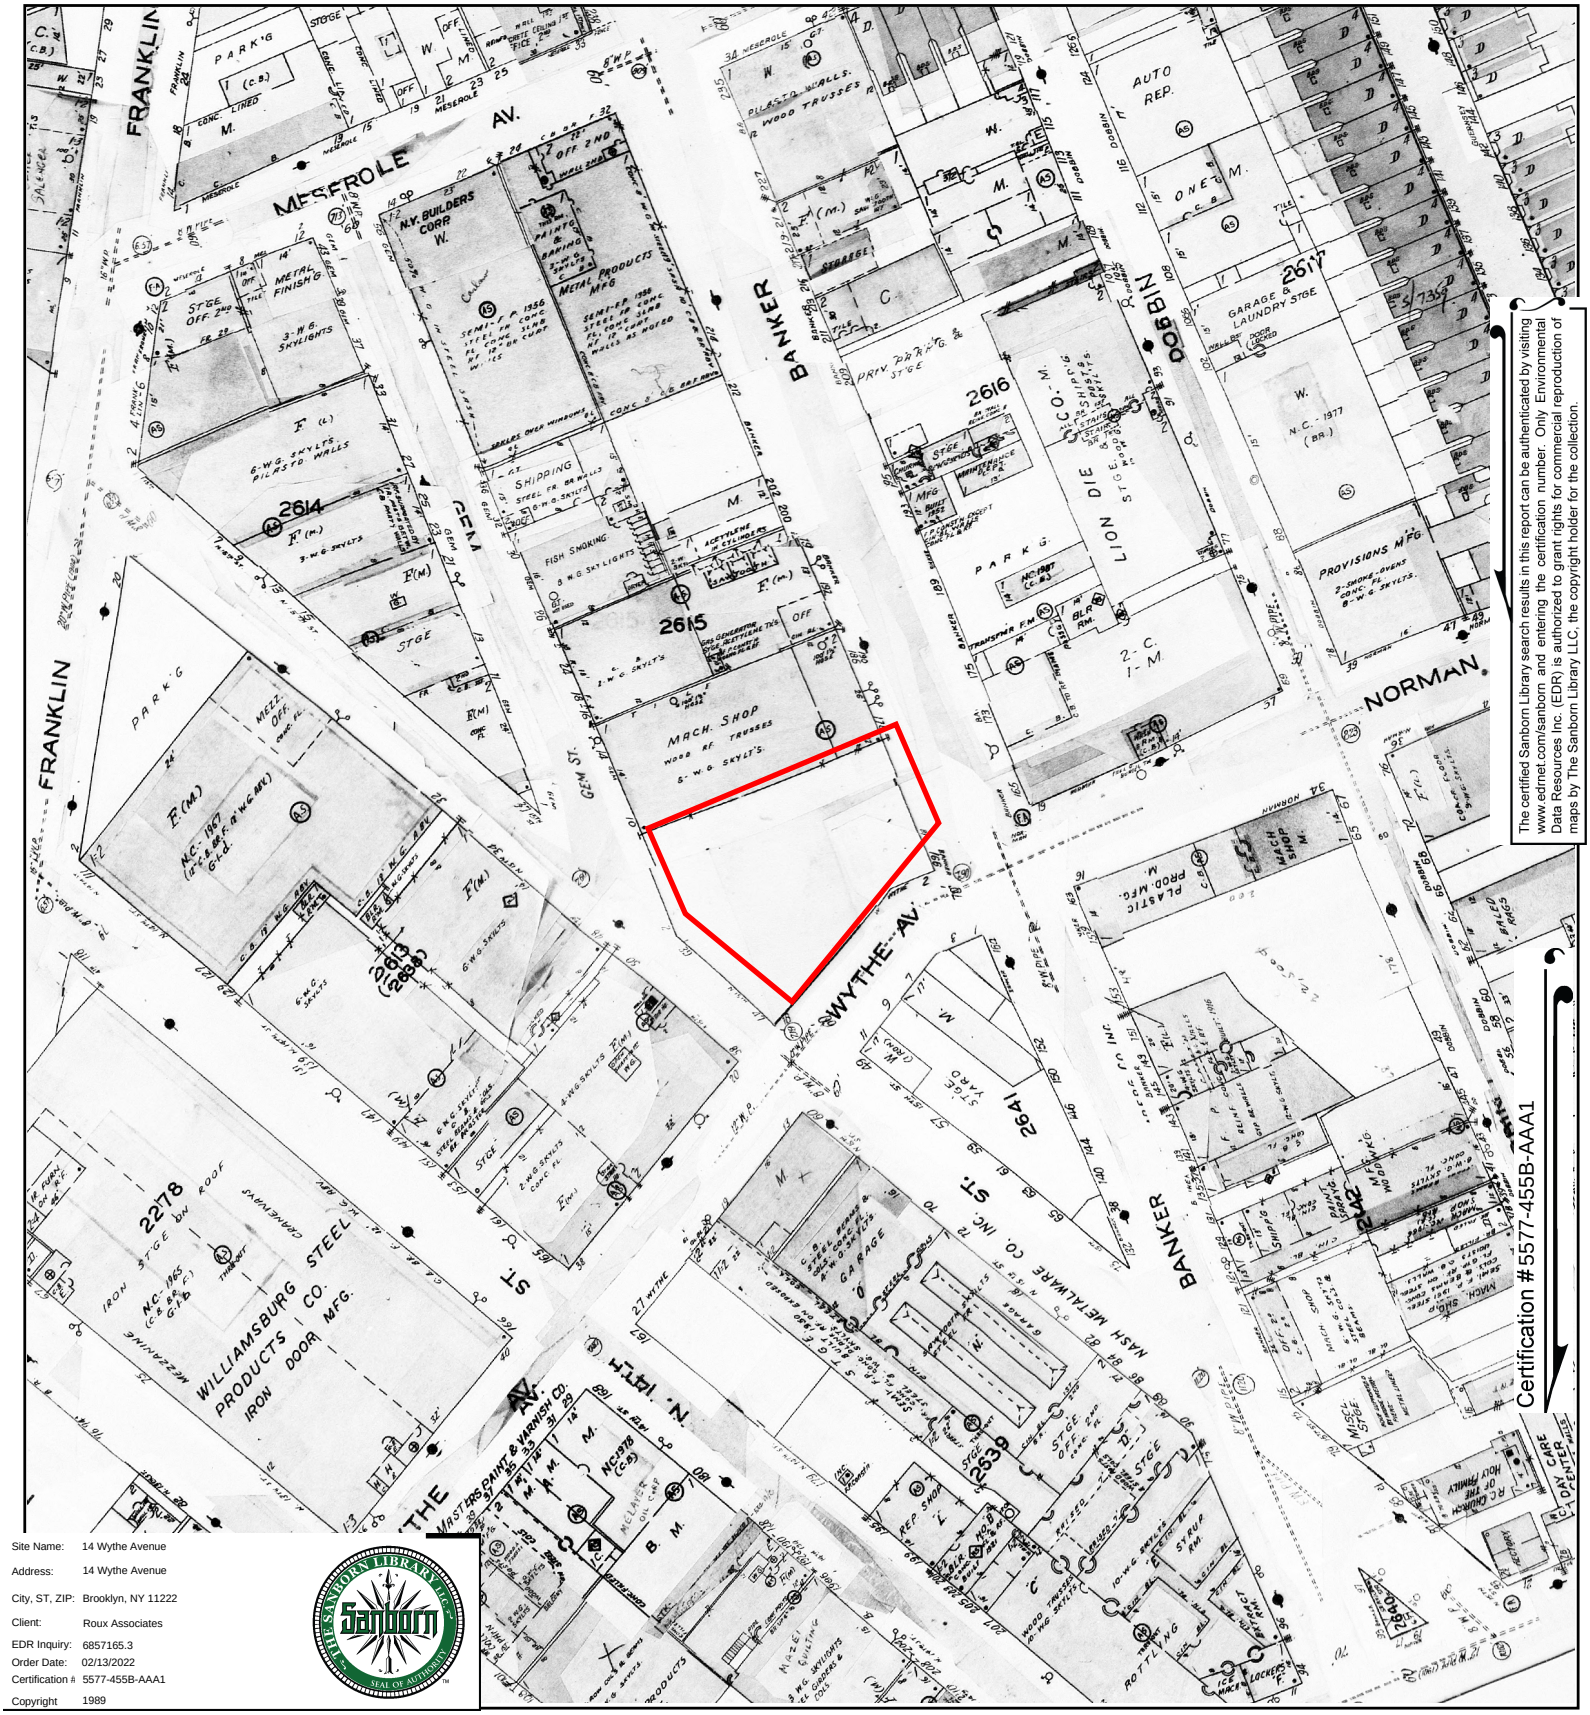


The certified Sanborn Library search results in this report can be authenticated by visiting www.edrnet.com/sanborn and entering the certification number. Only Environmental Data Resources Inc. (EDR) is authorized to grant rights for commercial reproduction of maps by The Sanborn Library LLC, the copyright holder for the collection.

Site Name:	14 Wythe Avenue
Address:	14 Wythe Avenue
City, ST, ZIP:	Brooklyn, NY 11222
Client:	Roux Associates
EDR Inquiry:	6857165.3
Order Date:	02/13/2022
Certification #:	5577-455B-AAA1
Copyright	1989

This Certified Sanborn Map combines the following sheets.
Outlined areas indicate map sheets within the collection.




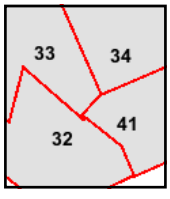

Volume 4, Sheet 41
Volume 4, Sheet 34
Volume 4, Sheet 33
Volume 4, Sheet 32

0 Feet 150 300 600

N

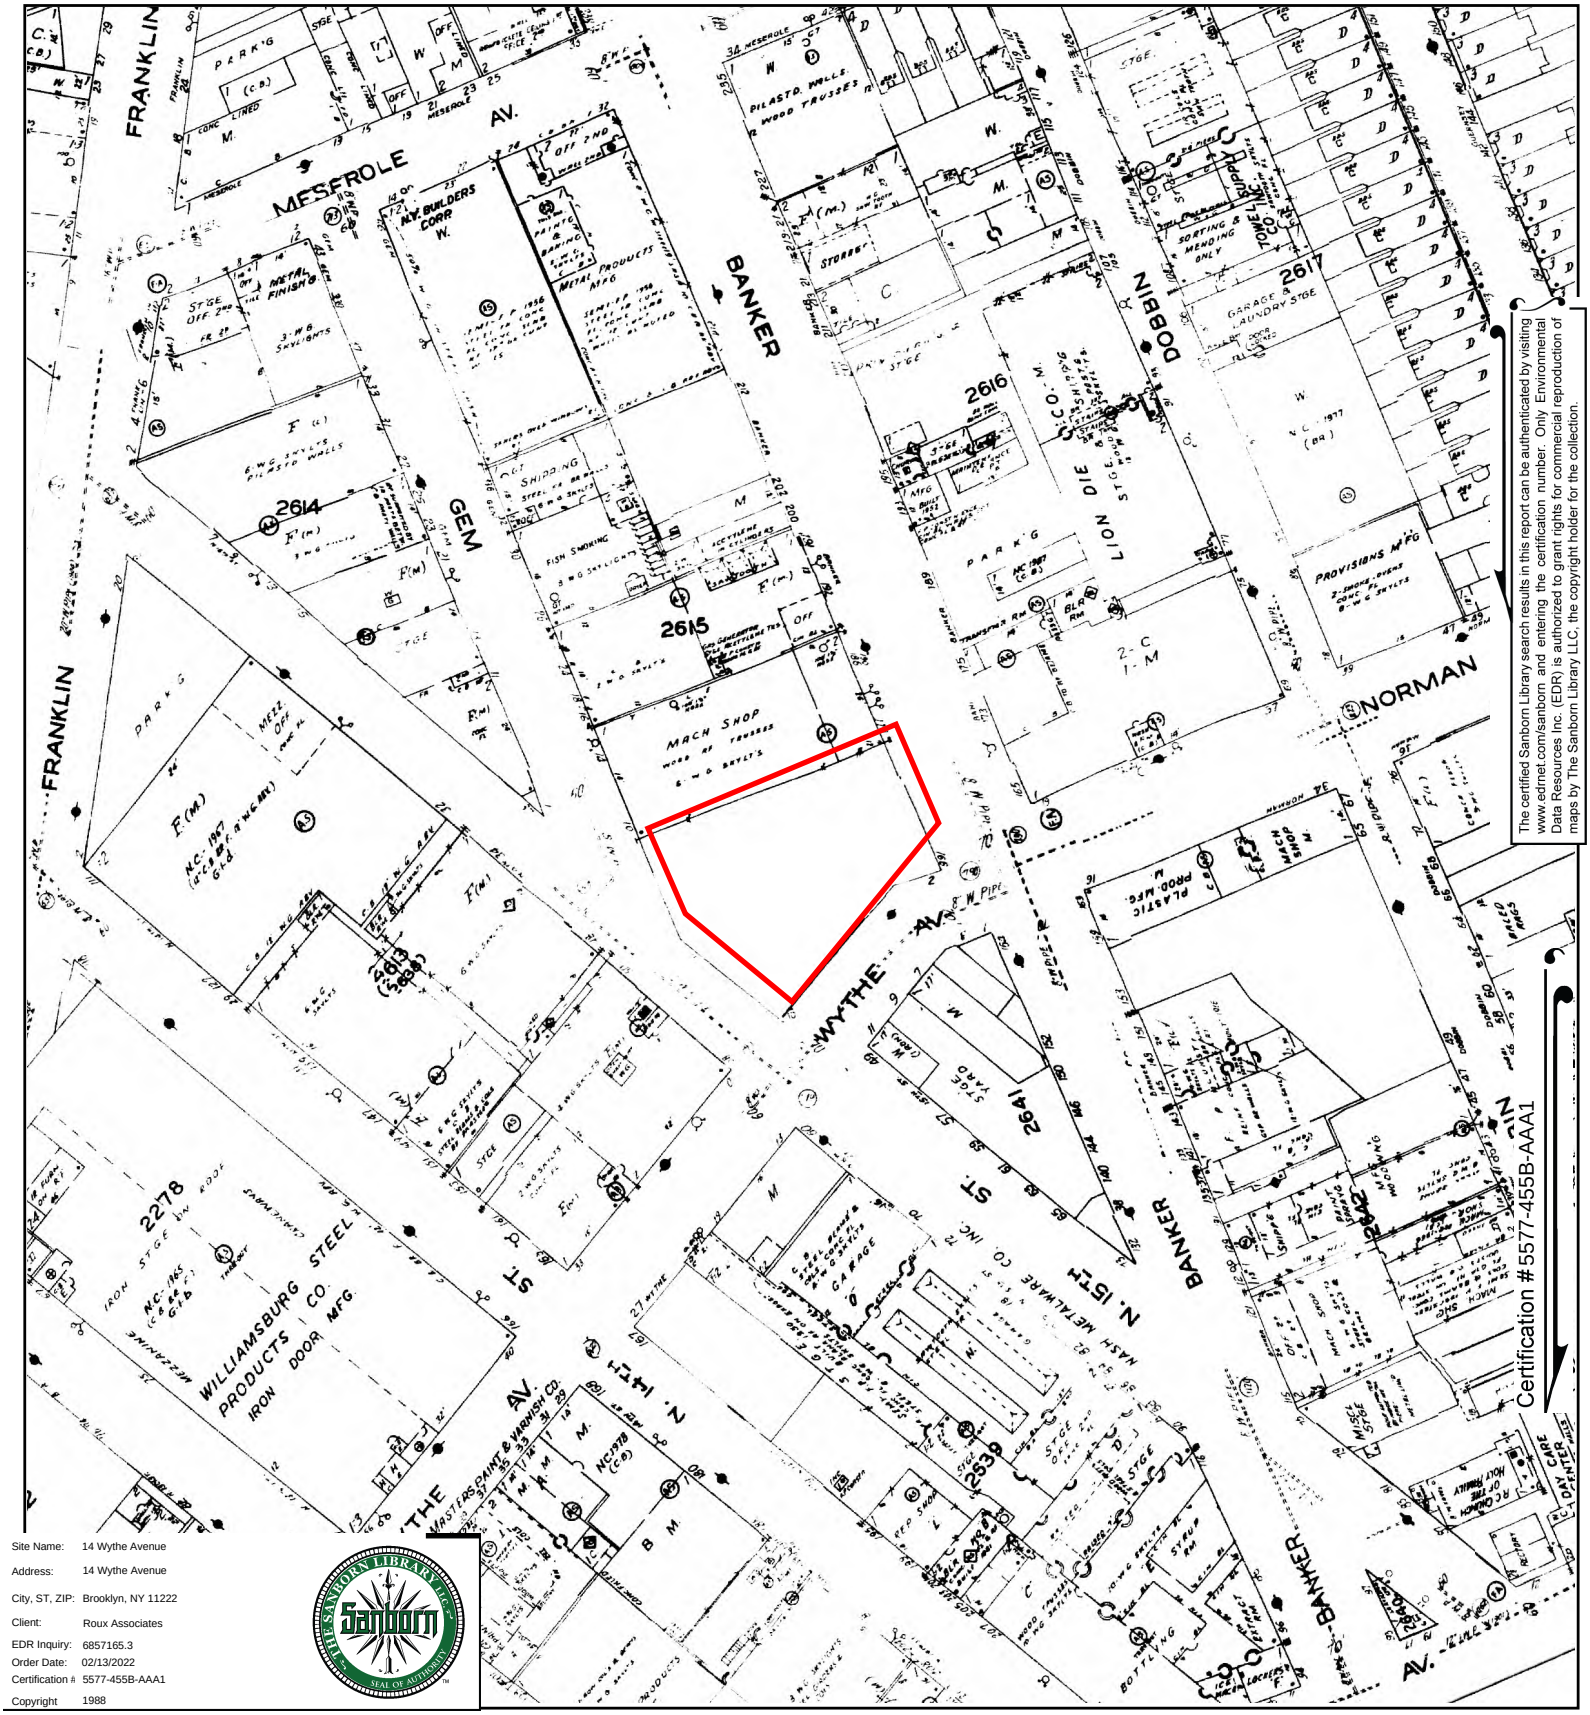


The certified Sanborn Library search results in this report can be authenticated by visiting www.edrnet.com/sanborn and entering the certification number. Only Environmental Data Resources Inc. (EDR) is authorized to grant rights for commercial reproduction of maps by The Sanborn Library LLC, the copyright holder for the collection.

Site Name:	14 Wythe Avenue
Address:	14 Wythe Avenue
City, ST, ZIP:	Brooklyn, NY 11222
Client:	Roux Associates
EDR Inquiry:	6857165.3
Order Date:	02/13/2022
Certification #:	5577-455B-AAA1
Copyright	1988

This Certified Sanborn Map combines the following sheets.
Outlined areas indicate map sheets within the collection.



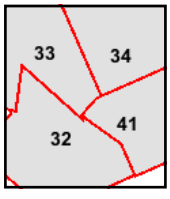


Volume 4, Sheet 41
Volume 4, Sheet 34
Volume 4, Sheet 33
Volume 4, Sheet 32

0 Feet 150 300 600

N

Certified Sanborn® Map

1987

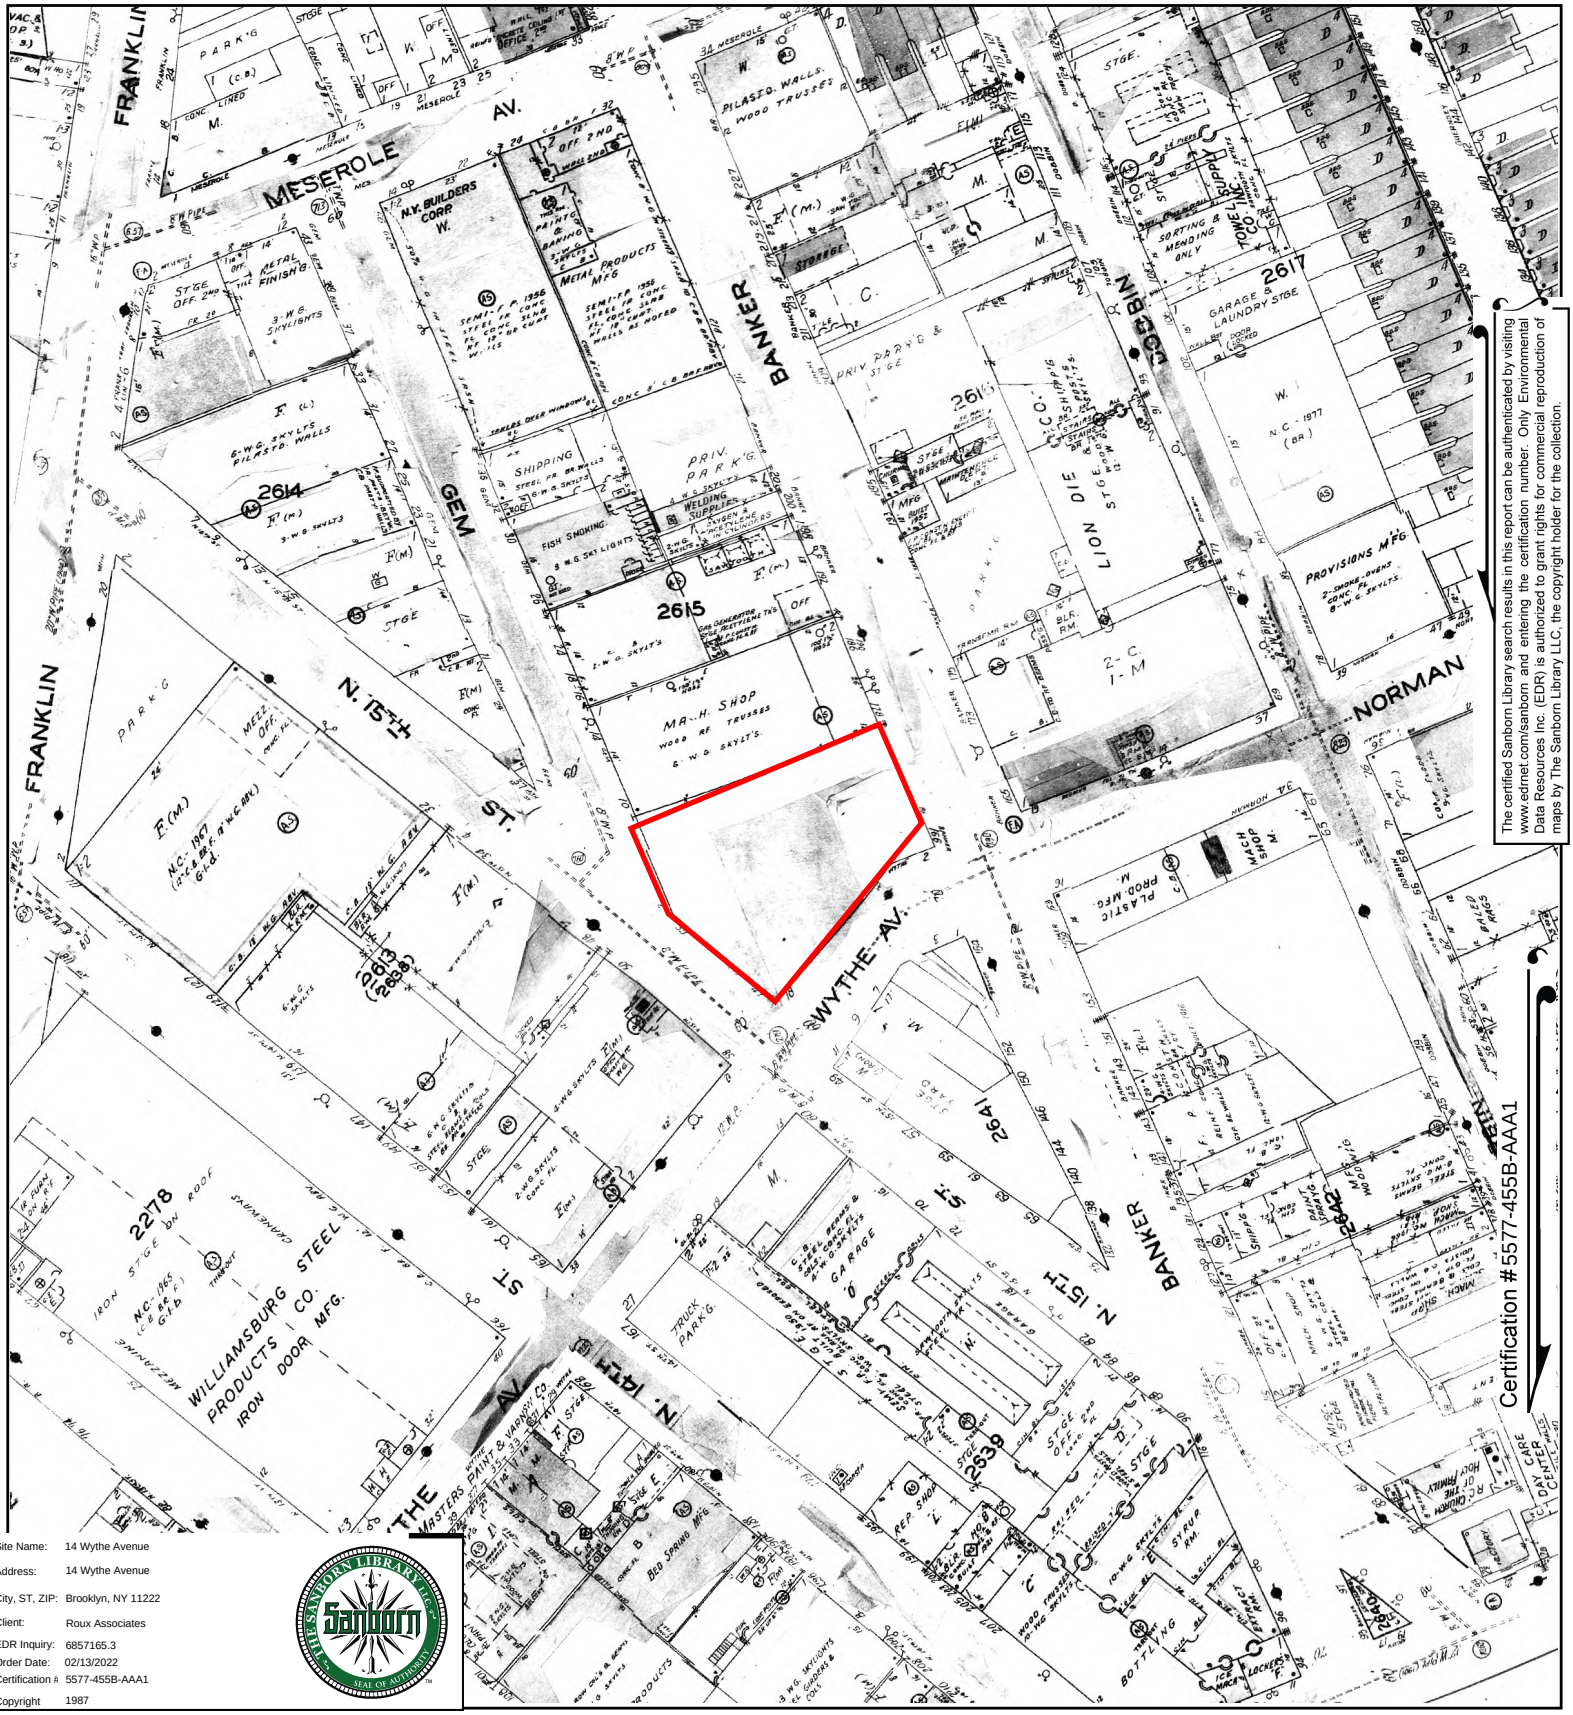

The certified Sanborn Library search results in this report can be authenticated by visiting www.edrnet.com/sanborn and entering the certification number. Only Environmental Data Resources Inc. (EDR) is authorized to grant rights for commercial reproduction of maps by The Sanborn Library LLC, the copyright holder for the collection.


Certification #5577-455B-AAA1

Site Name:	14 Wythe Avenue
Address:	14 Wythe Avenue
City, ST, ZIP:	Brooklyn, NY 11222
Client:	Roux Associates
EDR Inquiry:	6857165.3
Order Date:	02/13/2022
Certification #:	5577-455B-AAA1
Copyright	1987

This Certified Sanborn Map combines the following sheets.
Outlined areas indicate map sheets within the collection.


0 Feet 150 300 600



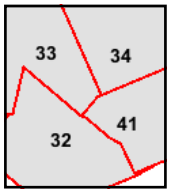

Volume 4, Sheet 41
Volume 4, Sheet 34
Volume 4, Sheet 33
Volume 4, Sheet 32

N

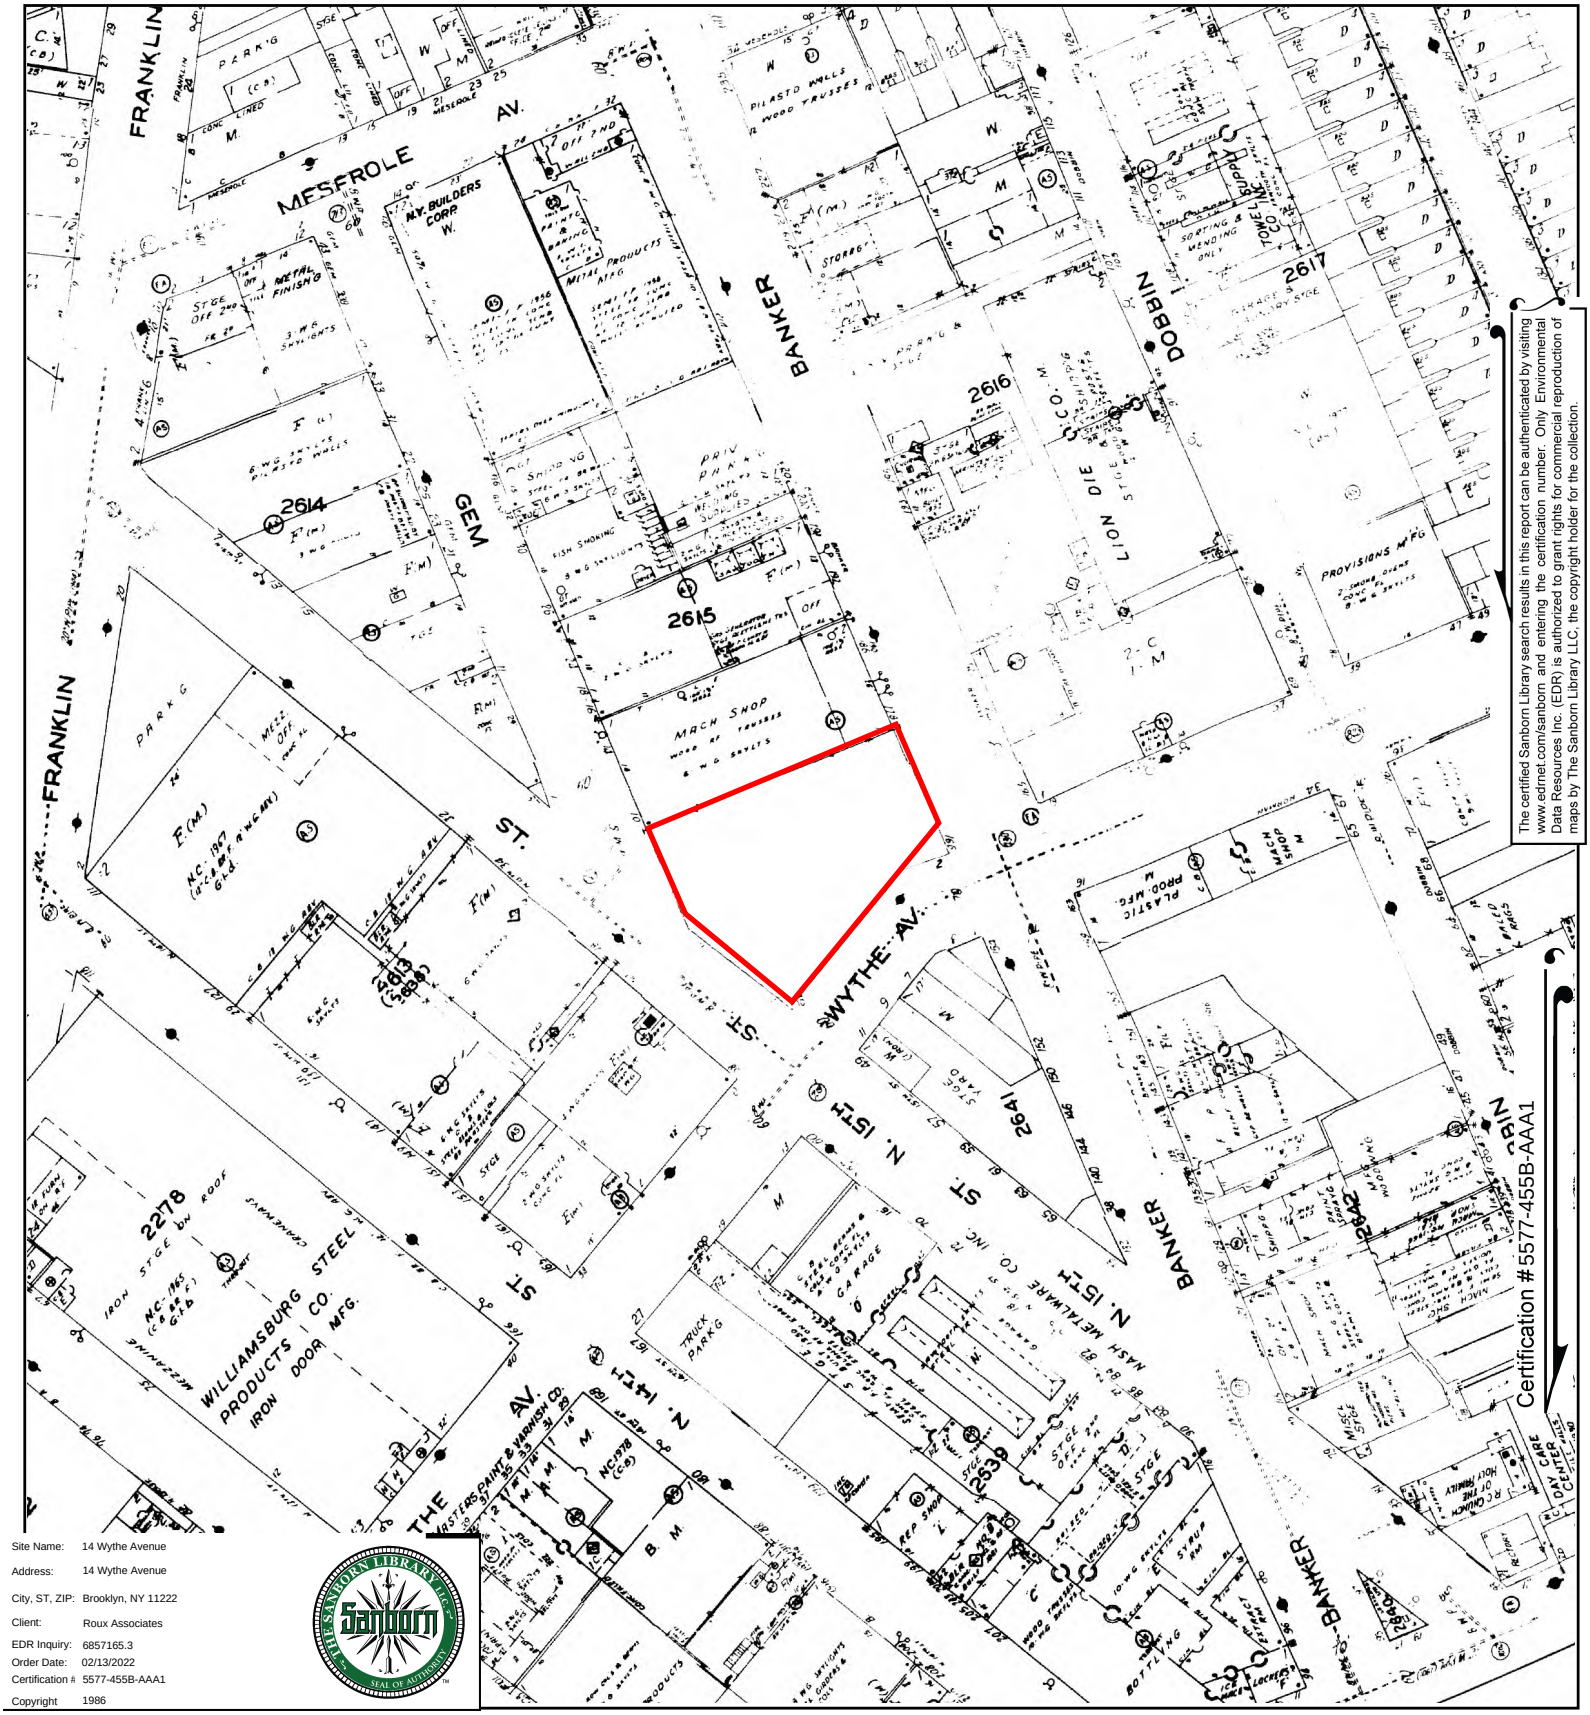


The certified Sanborn Library search results in this report can be authenticated by visiting www.edrnet.com/sanborn and entering the certification number. Only Environmental Data Resources Inc. (EDR) is authorized to grant rights for commercial reproduction of maps by The Sanborn Library LLC, the copyright holder for the collection.

Site Name:	14 Wythe Avenue
Address:	14 Wythe Avenue
City, ST, ZIP:	Brooklyn, NY 11222
Client:	Roux Associates
EDR Inquiry:	6857165.3
Order Date:	02/13/2022
Certification #:	5577-455B-AAA1
Copyright	1986

This Certified Sanborn Map combines the following sheets.
Outlined areas indicate map sheets within the collection.




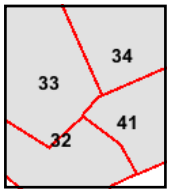

Volume 4, Sheet 41
Volume 4, Sheet 34
Volume 4, Sheet 33
Volume 4, Sheet 32

0 Feet 150 300 600

N

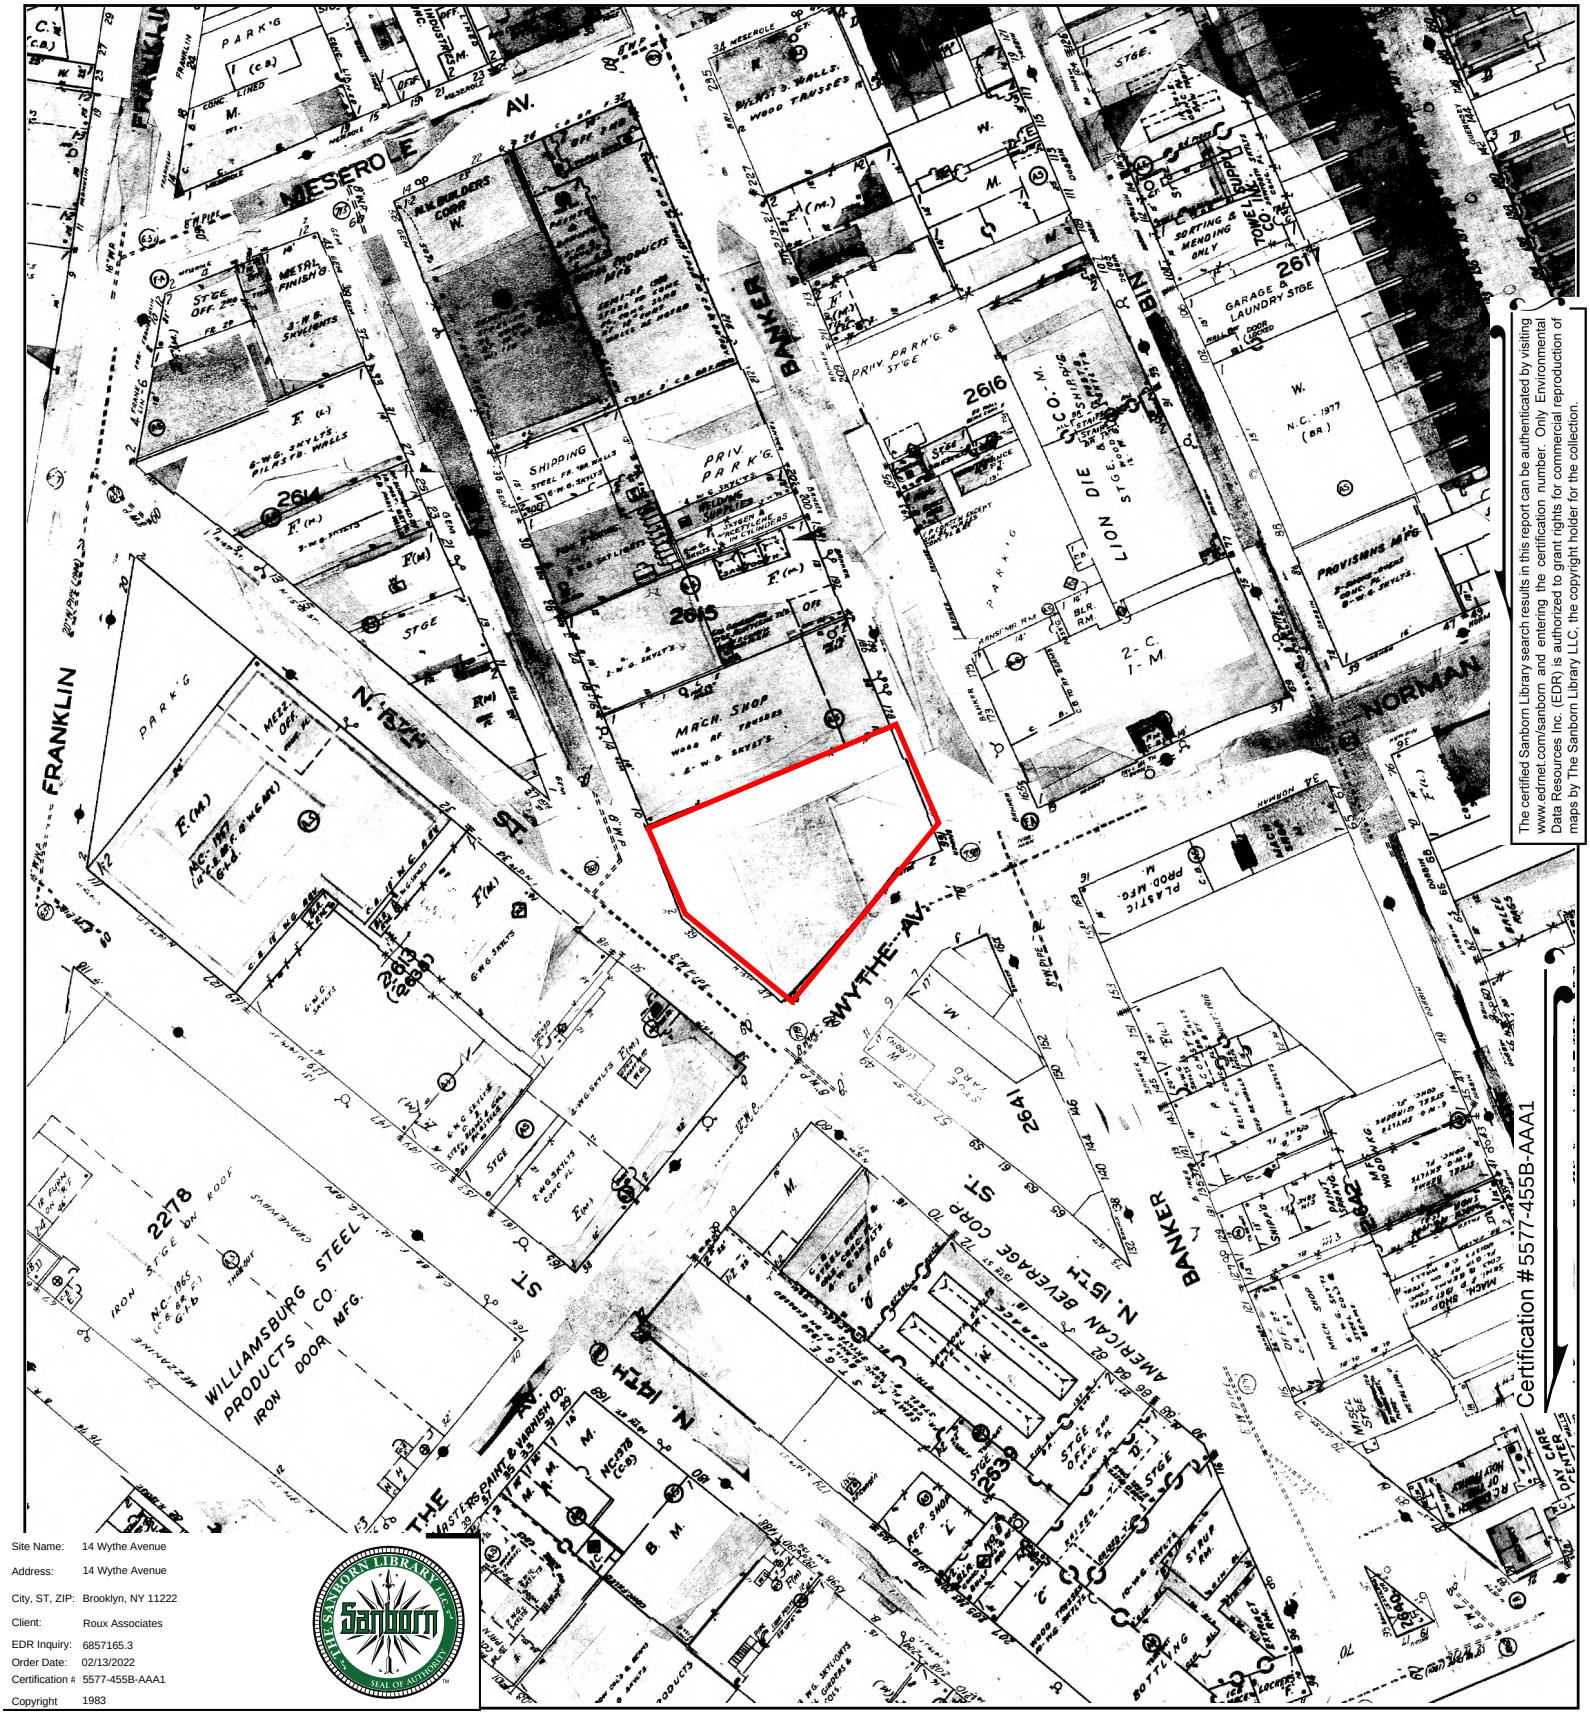


The certified Sanborn Library search results in this report can be authenticated by visiting www.edrnet.com/sanborn and entering the certification number. Only Environmental Data Resources Inc. (EDR) is authorized to grant rights for commercial reproduction of maps by The Sanborn Library LLC, the copyright holder for the collection.

Site Name:	14 Wythe Avenue
Address:	14 Wythe Avenue
City, ST, ZIP:	Brooklyn, NY 11222
Client:	Roux Associates
EDR Inquiry:	6857165.3
Order Date:	02/13/2022
Certification #:	5577-455B-AAA1
Copyright	1983

This Certified Sanborn Map combines the following sheets.
Outlined areas indicate map sheets within the collection.




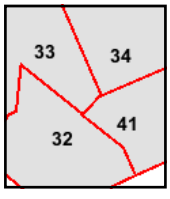

Volume 4, Sheet 41
Volume 4, Sheet 34
Volume 4, Sheet 33
Volume 4, Sheet 32

0 Feet 150 300 600

N

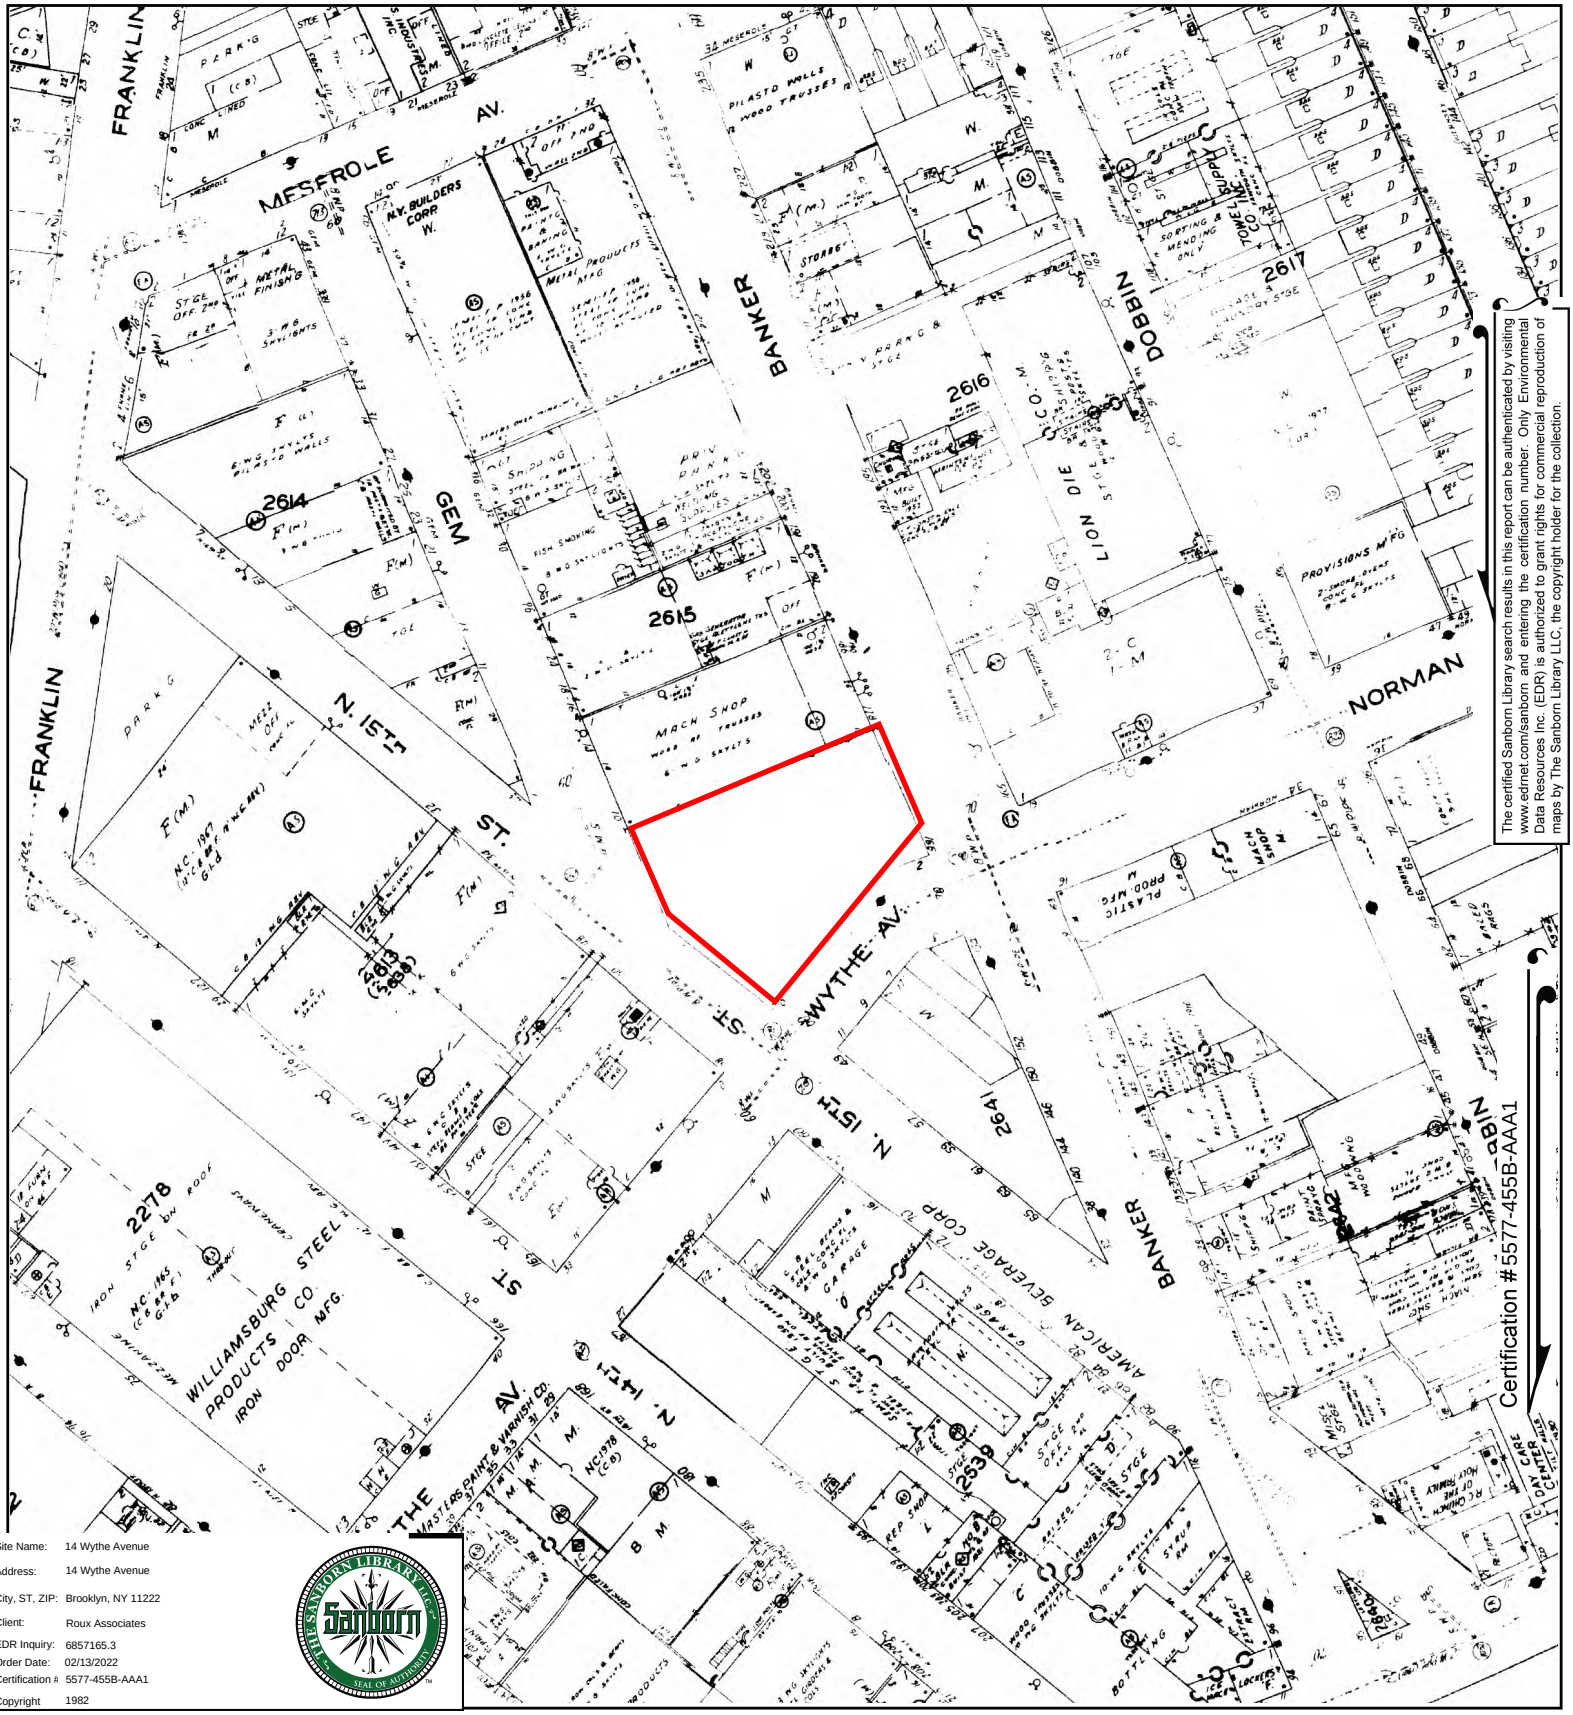


The certified Sanborn Library search results in this report can be authenticated by visiting www.edrnet.com/sanborn and entering the certification number. Only Environmental Data Resources Inc. (EDR) is authorized to grant rights for commercial reproduction of maps by The Sanborn Library LLC, the copyright holder for the collection.

Site Name:	14 Wythe Avenue
Address:	14 Wythe Avenue
City, ST, ZIP:	Brooklyn, NY 11222
Client:	Roux Associates
EDR Inquiry:	6857165.3
Order Date:	02/13/2022
Certification #:	5577-455B-AAA1
Copyright	1982

This Certified Sanborn Map combines the following sheets.
Outlined areas indicate map sheets within the collection.




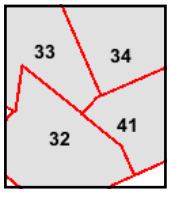

Volume 4, Sheet 41
Volume 4, Sheet 34
Volume 4, Sheet 33
Volume 4, Sheet 32

0 Feet 150 300 600

N

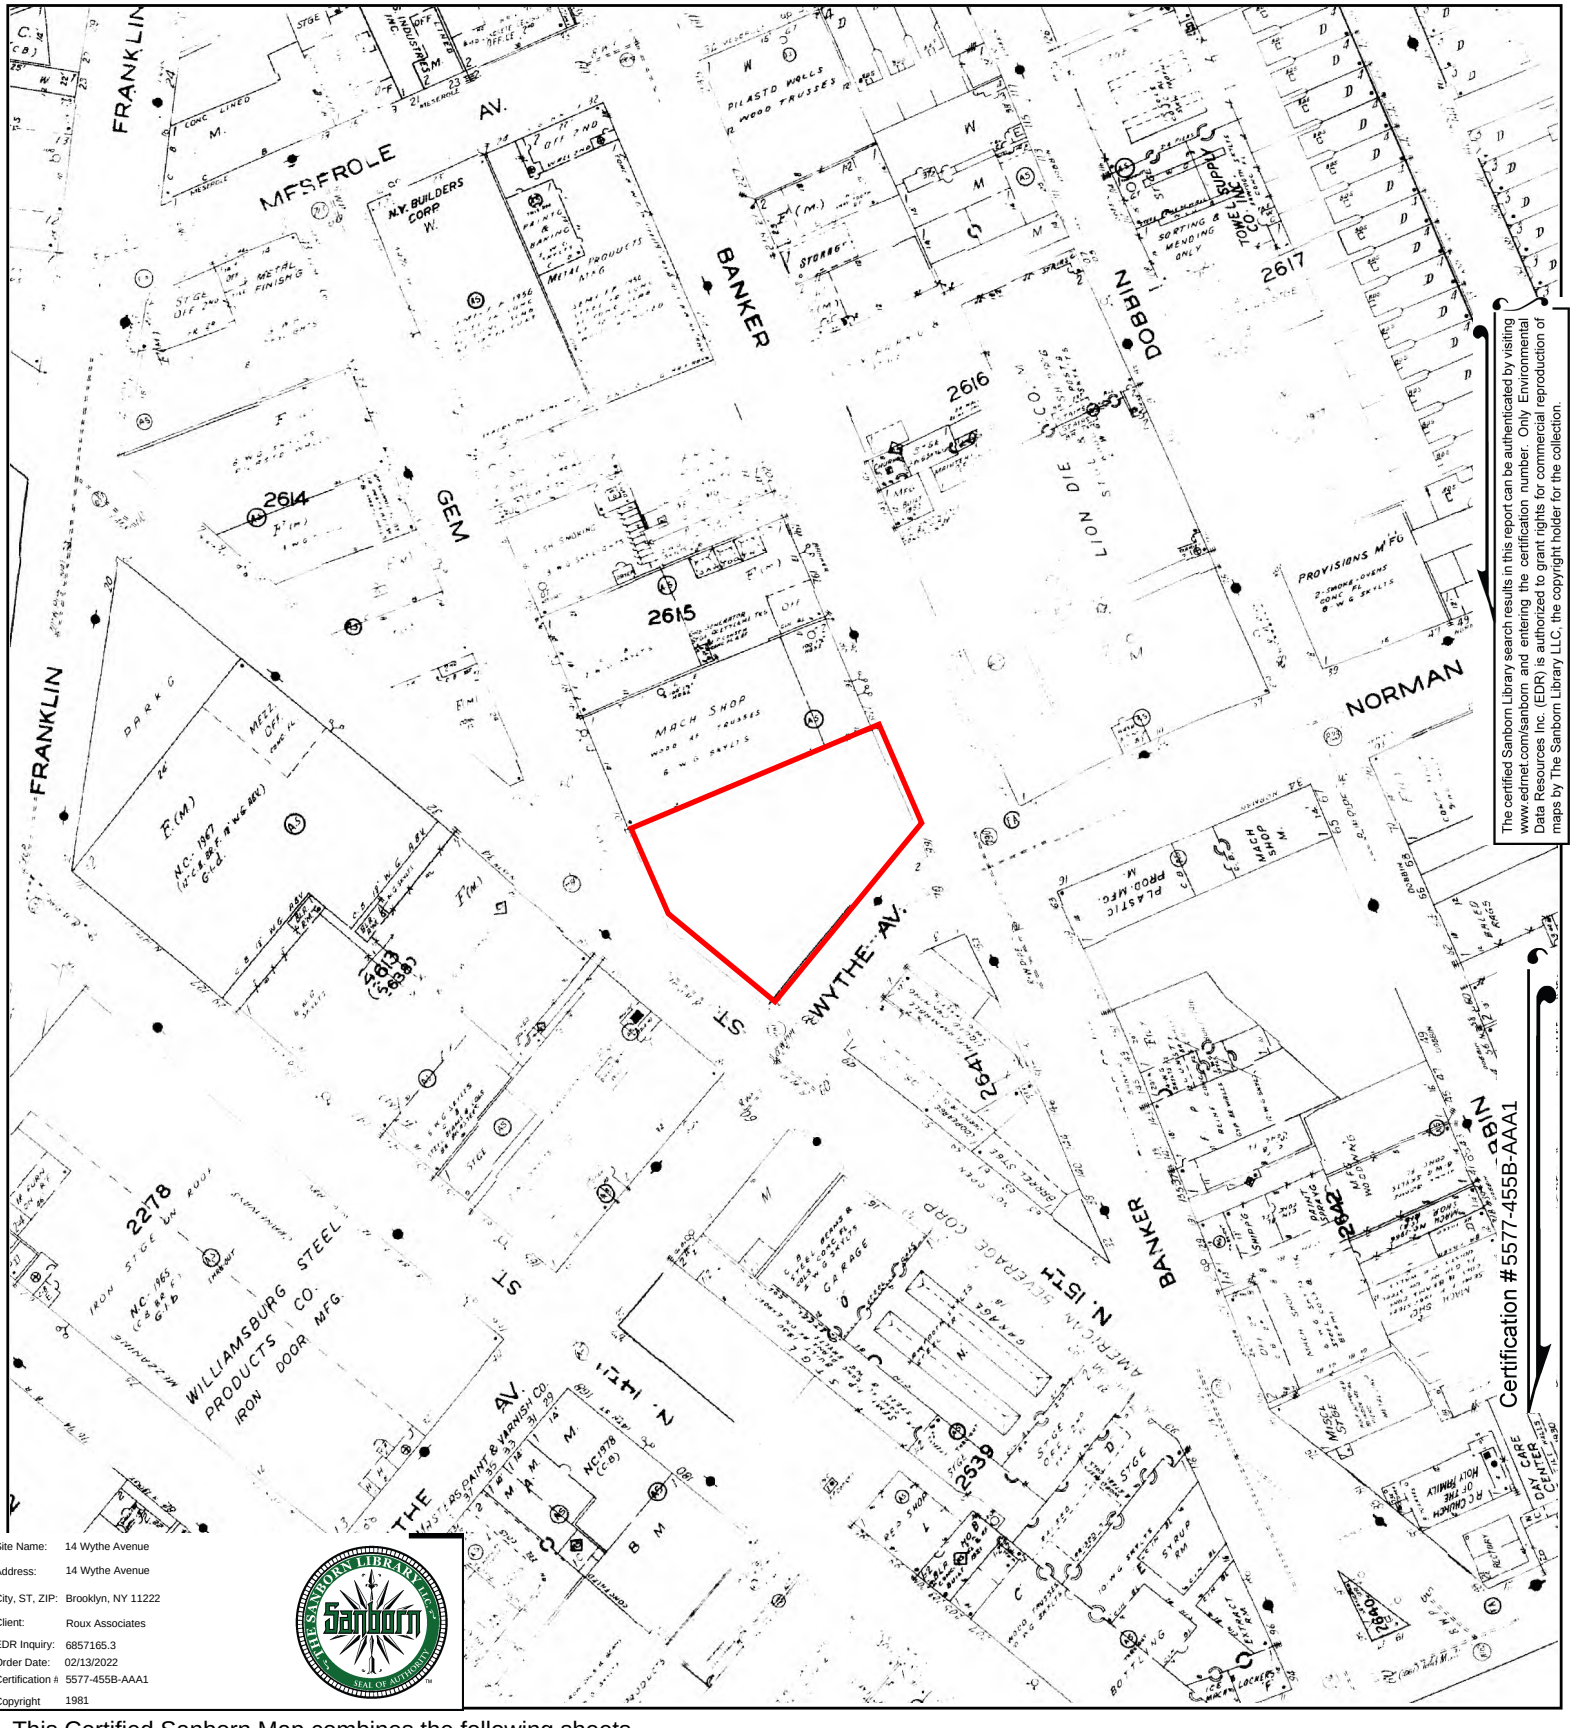


The certified Sanborn Library search results in this report can be authenticated by visiting www.edrnet.com/sanborn and entering the certification number. Only Environmental Data Resources Inc. (EDR) is authorized to grant rights for commercial reproduction of maps by The Sanborn Library LLC, the copyright holder for the collection.

Site Name:	14 Wythe Avenue
Address:	14 Wythe Avenue
City, ST, ZIP:	Brooklyn, NY 11222
Client:	Roux Associates
EDR Inquiry:	6857165.3
Order Date:	02/13/2022
Certification #:	5577-455B-AAA1
Copyright	1981

This Certified Sanborn Map combines the following sheets.
Outlined areas indicate map sheets within the collection.




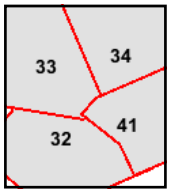

Volume 4, Sheet 41
Volume 4, Sheet 34
Volume 4, Sheet 33
Volume 4, Sheet 32

0 Feet 150 300 600

N

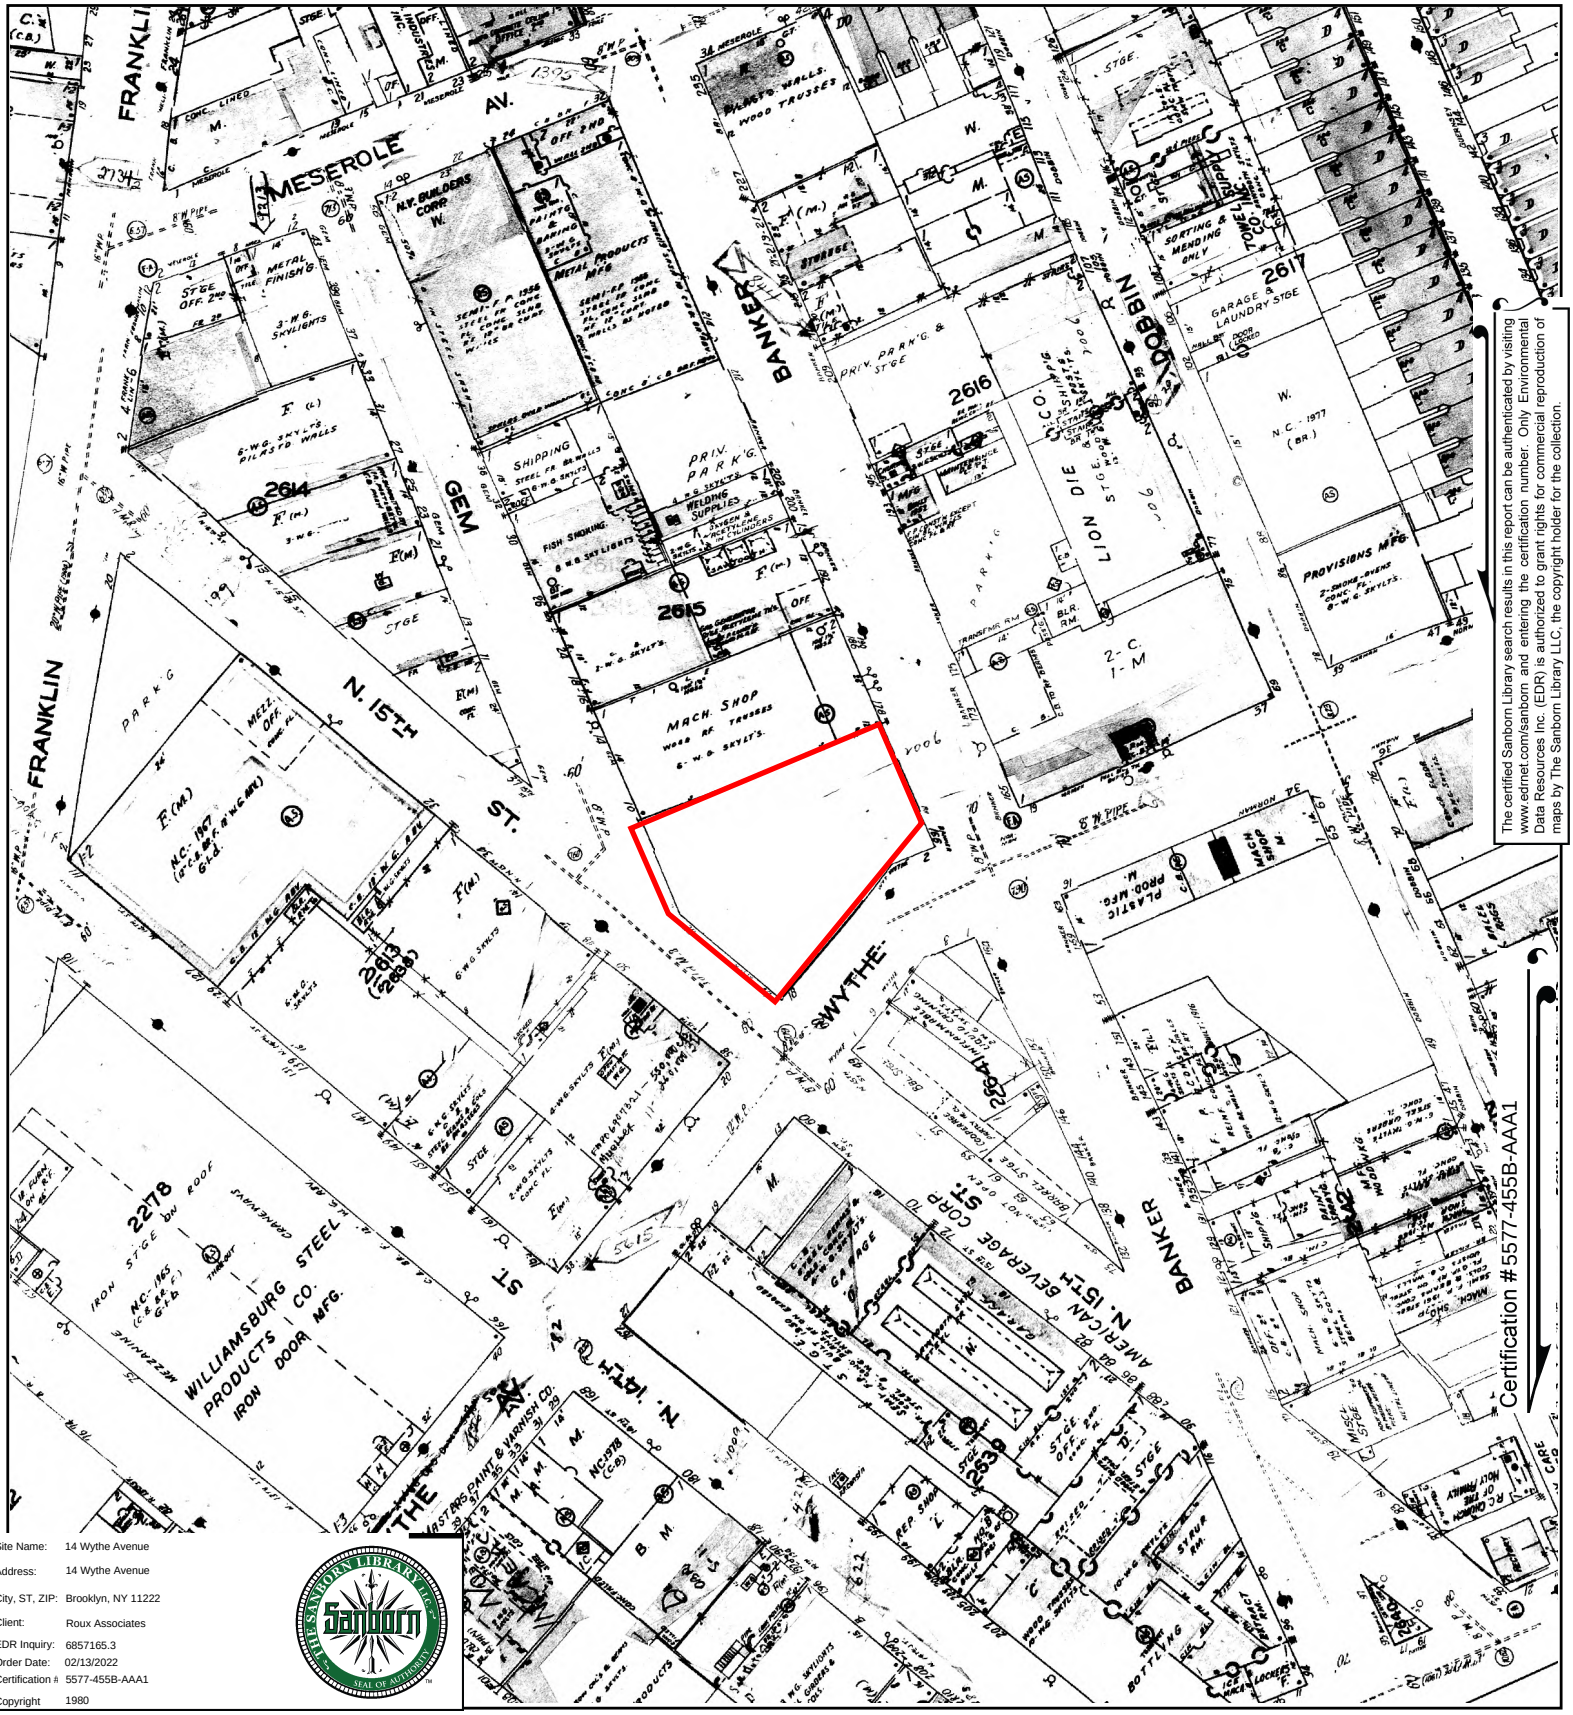


The certified Sanborn Library search results in this report can be authenticated by visiting www.edrnet.com/sanborn and entering the certification number. Only Environmental Data Resources Inc. (EDR) is authorized to grant rights for commercial reproduction of maps by The Sanborn Library LLC, the copyright holder for the collection.

Site Name:	14 Wythe Avenue
Address:	14 Wythe Avenue
City, ST, ZIP:	Brooklyn, NY 11222
Client:	Roux Associates
EDR Inquiry:	6857165.3
Order Date:	02/13/2022
Certification #:	5577-455B-AAA1
Copyright	1980

This Certified Sanborn Map combines the following sheets.
Outlined areas indicate map sheets within the collection.




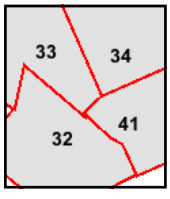

Volume 4, Sheet 41
Volume 4, Sheet 34
Volume 4, Sheet 33
Volume 4, Sheet 32

0 Feet 150 300 600

N

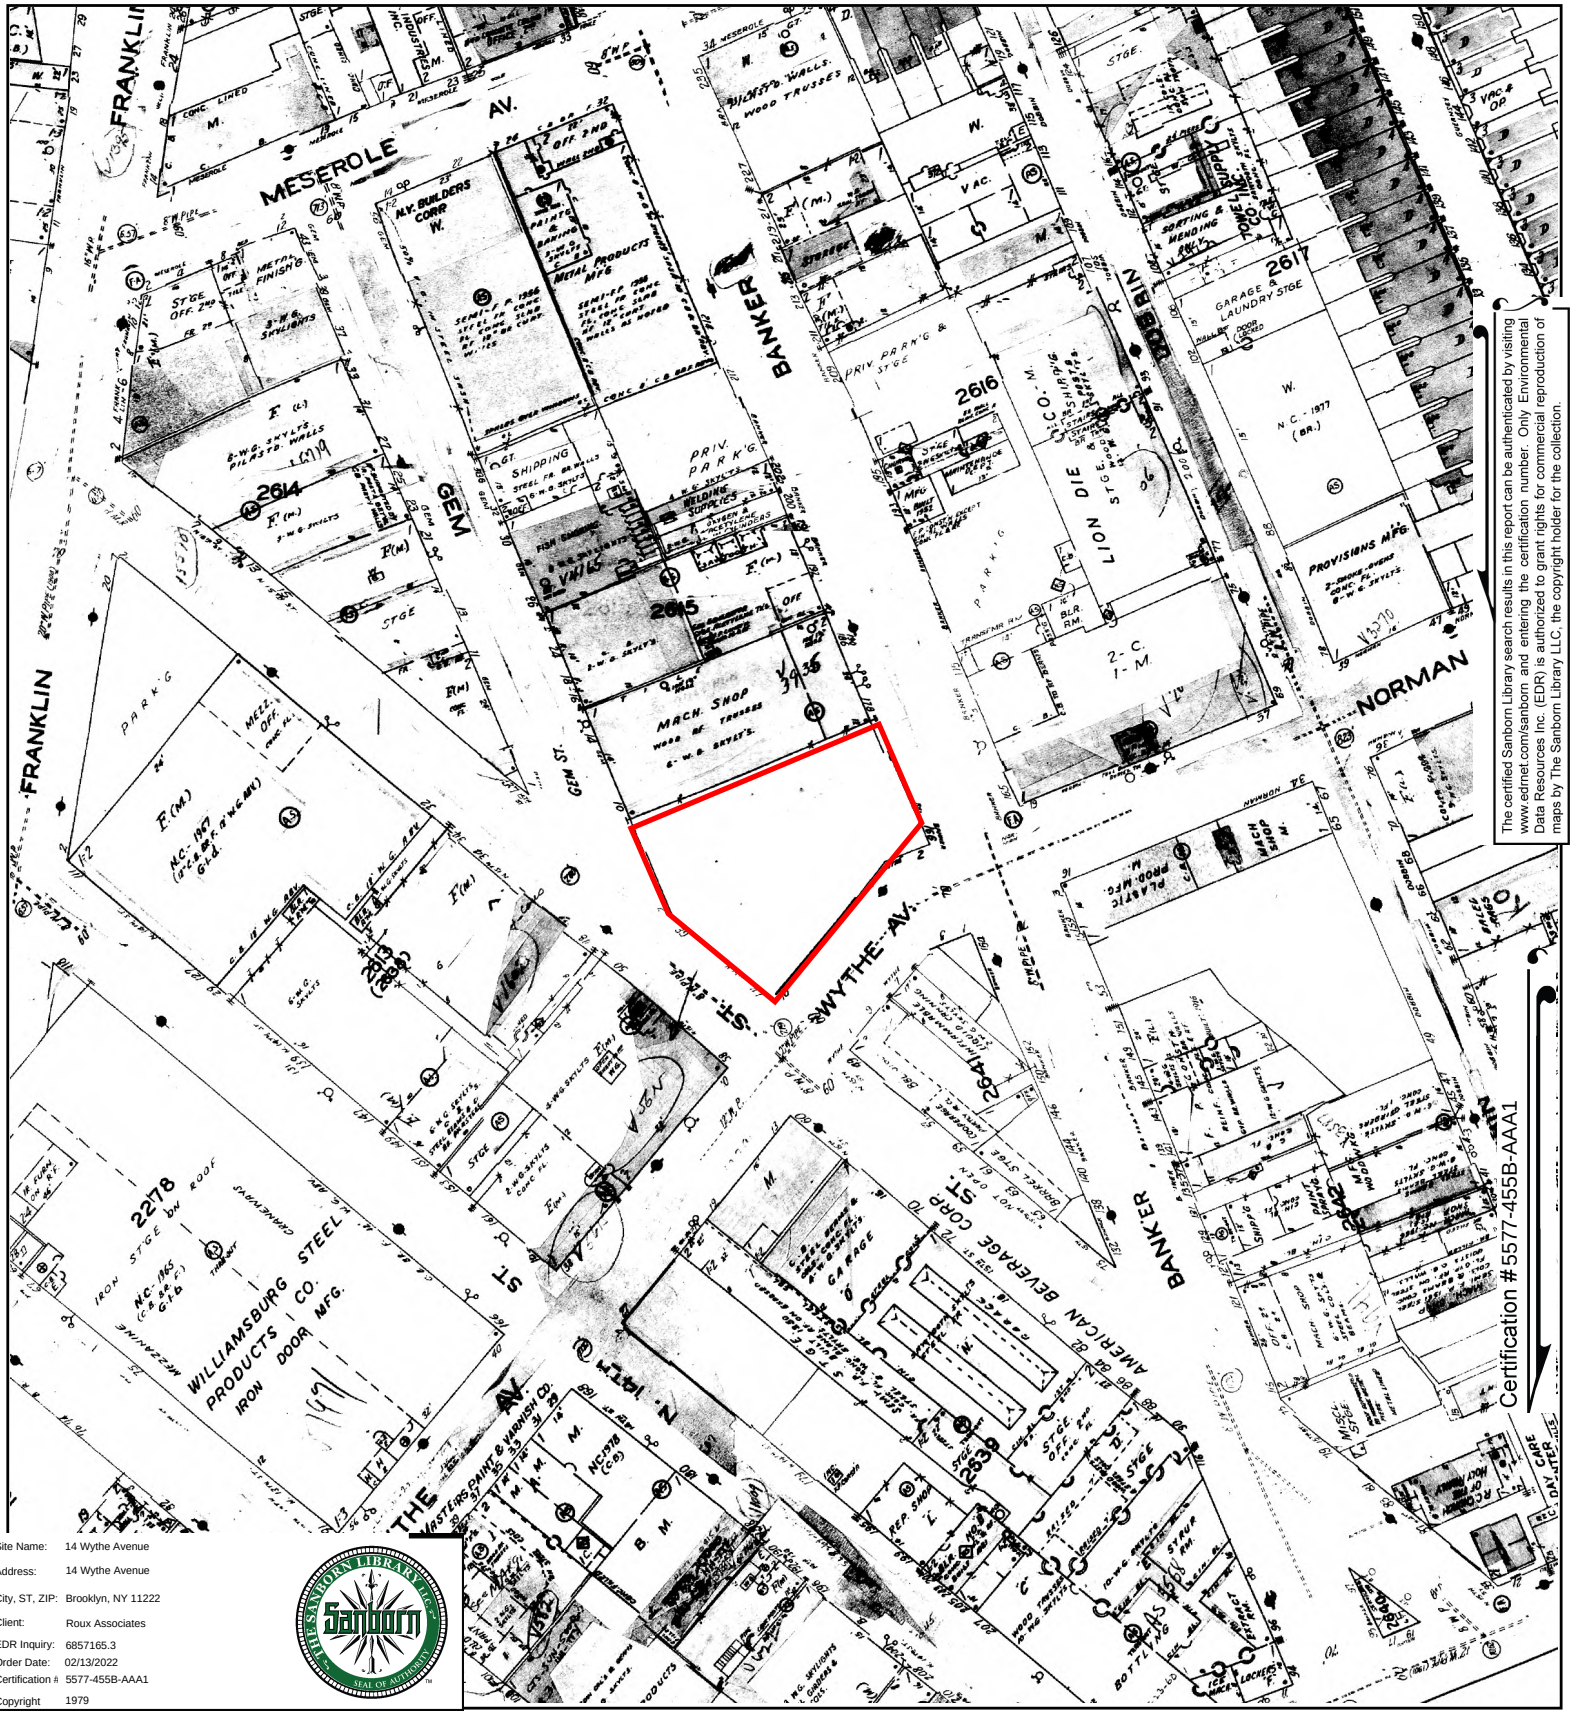


The certified Sanborn Library search results in this report can be authenticated by visiting www.edrnet.com/sanborn and entering the certification number. Only Environmental Data Resources Inc. (EDR) is authorized to grant rights for commercial reproduction of maps by The Sanborn Library LLC, the copyright holder for the collection.

Site Name:	14 Wythe Avenue
Address:	14 Wythe Avenue
City, ST, ZIP:	Brooklyn, NY 11222
Client:	Roux Associates
EDR Inquiry:	6857165.3
Order Date:	02/13/2022
Certification #:	5577-455B-AAA1
Copyright	1979

This Certified Sanborn Map combines the following sheets.
Outlined areas indicate map sheets within the collection.




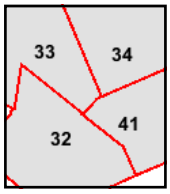

Volume 4, Sheet 41
Volume 4, Sheet 34
Volume 4, Sheet 33
Volume 4, Sheet 32

0 Feet 150 300 600

N

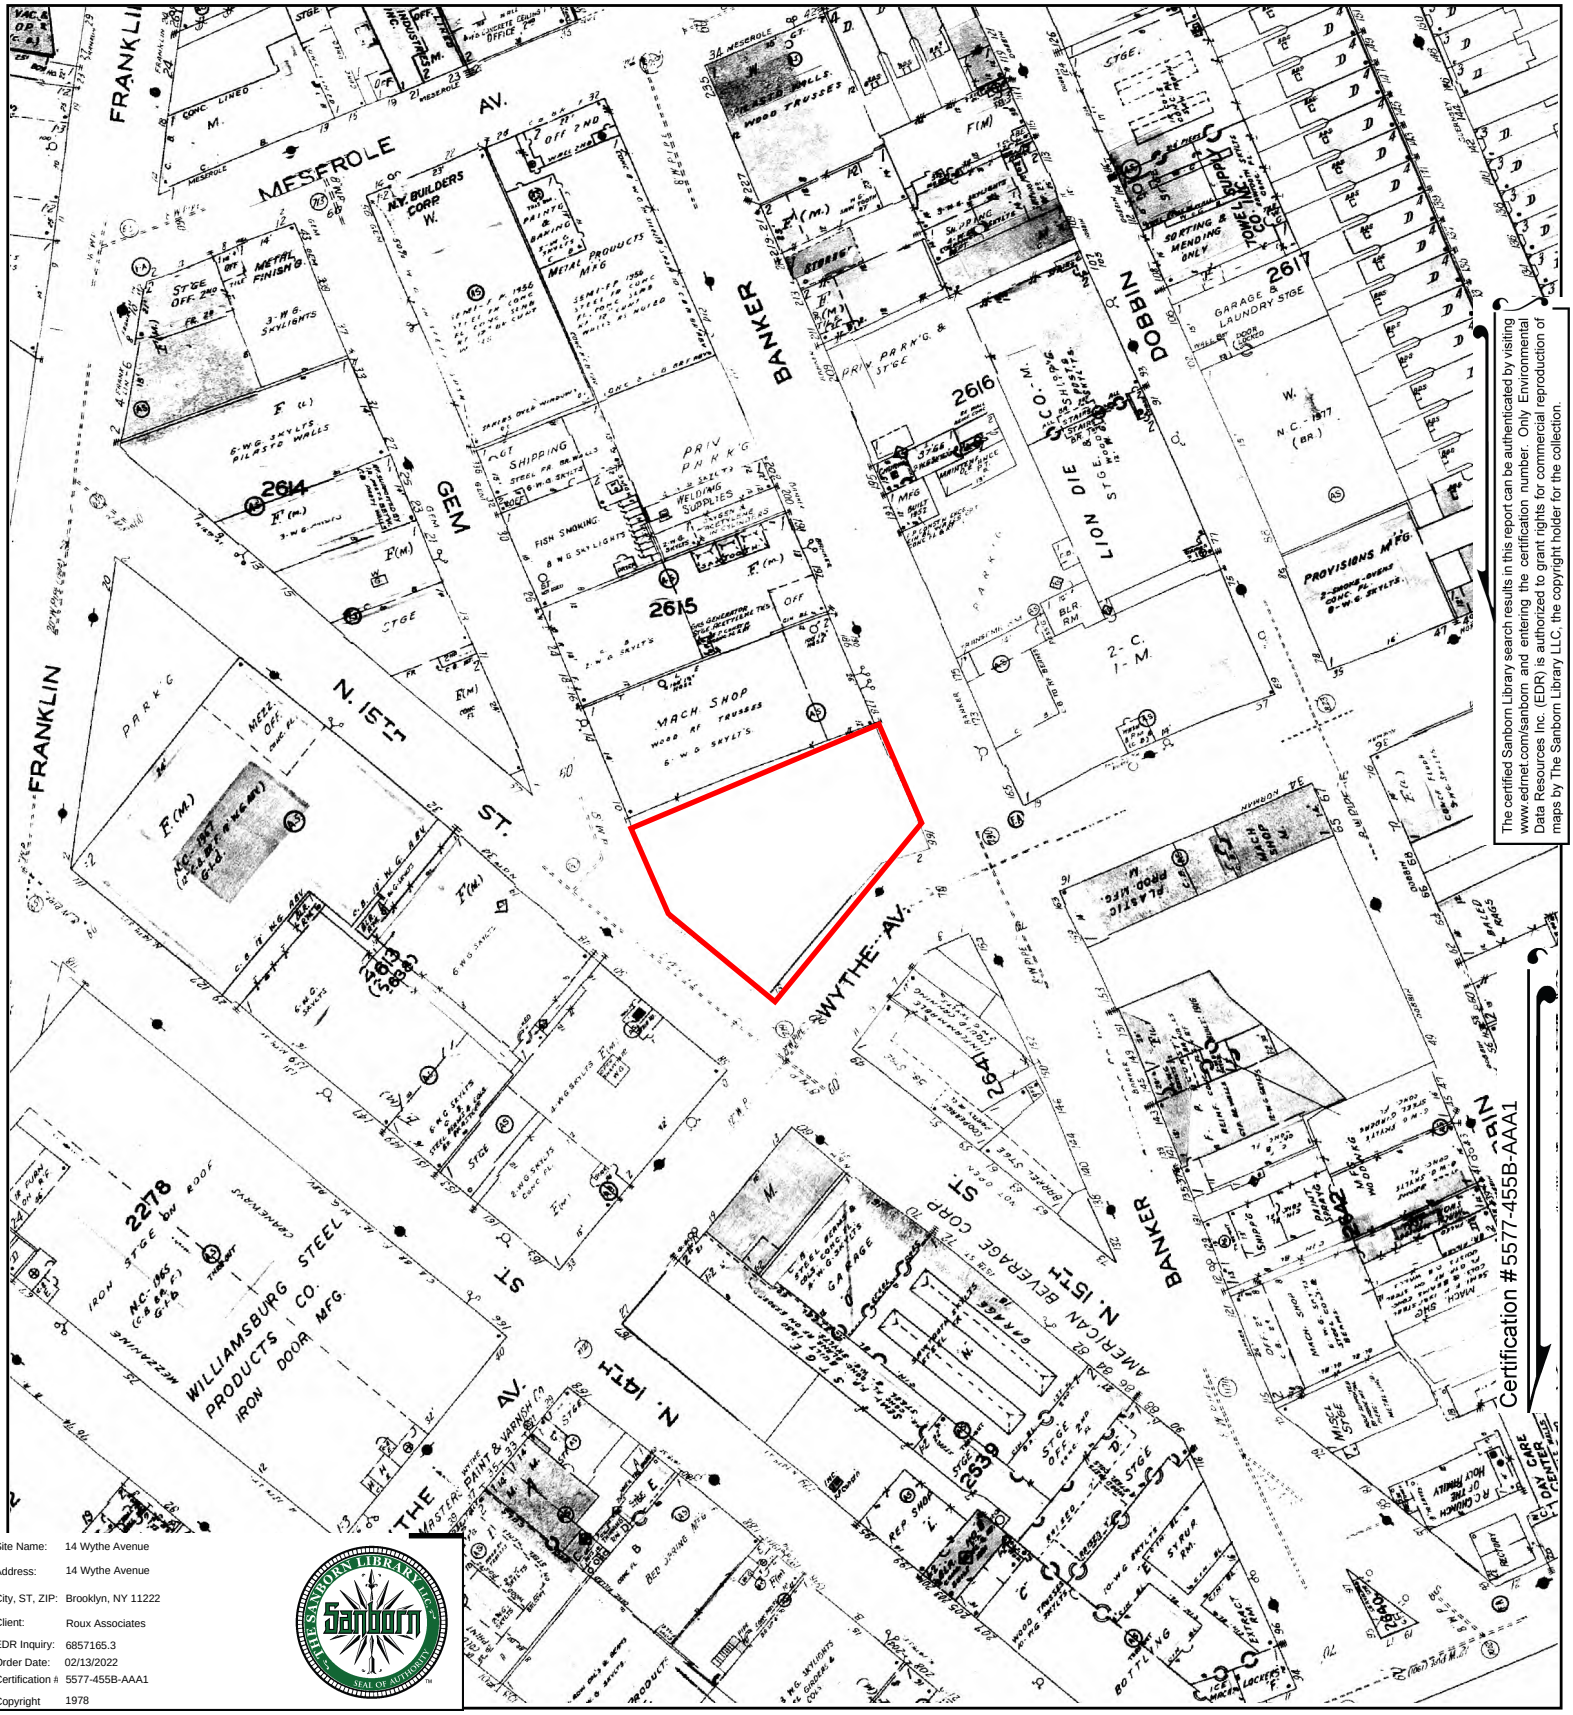


The certified Sanborn Library search results in this report can be authenticated by visiting www.edrnet.com/sanborn and entering the certification number. Only Environmental Data Resources Inc. (EDR) is authorized to grant rights for commercial reproduction of maps by The Sanborn Library LLC, the copyright holder for the collection.

Site Name:	14 Wythe Avenue
Address:	14 Wythe Avenue
City, ST, ZIP:	Brooklyn, NY 11222
Client:	Roux Associates
EDR Inquiry:	6857165.3
Order Date:	02/13/2022
Certification #:	5577-455B-AAA1
Copyright	1978

This Certified Sanborn Map combines the following sheets.
Outlined areas indicate map sheets within the collection.


0 Feet 150 300 600



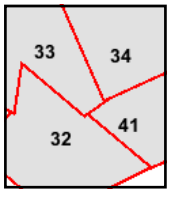

Volume 4, Sheet 34
Volume 4, Sheet 33
Volume 4, Sheet 32
Volume 4, Sheet 41

N

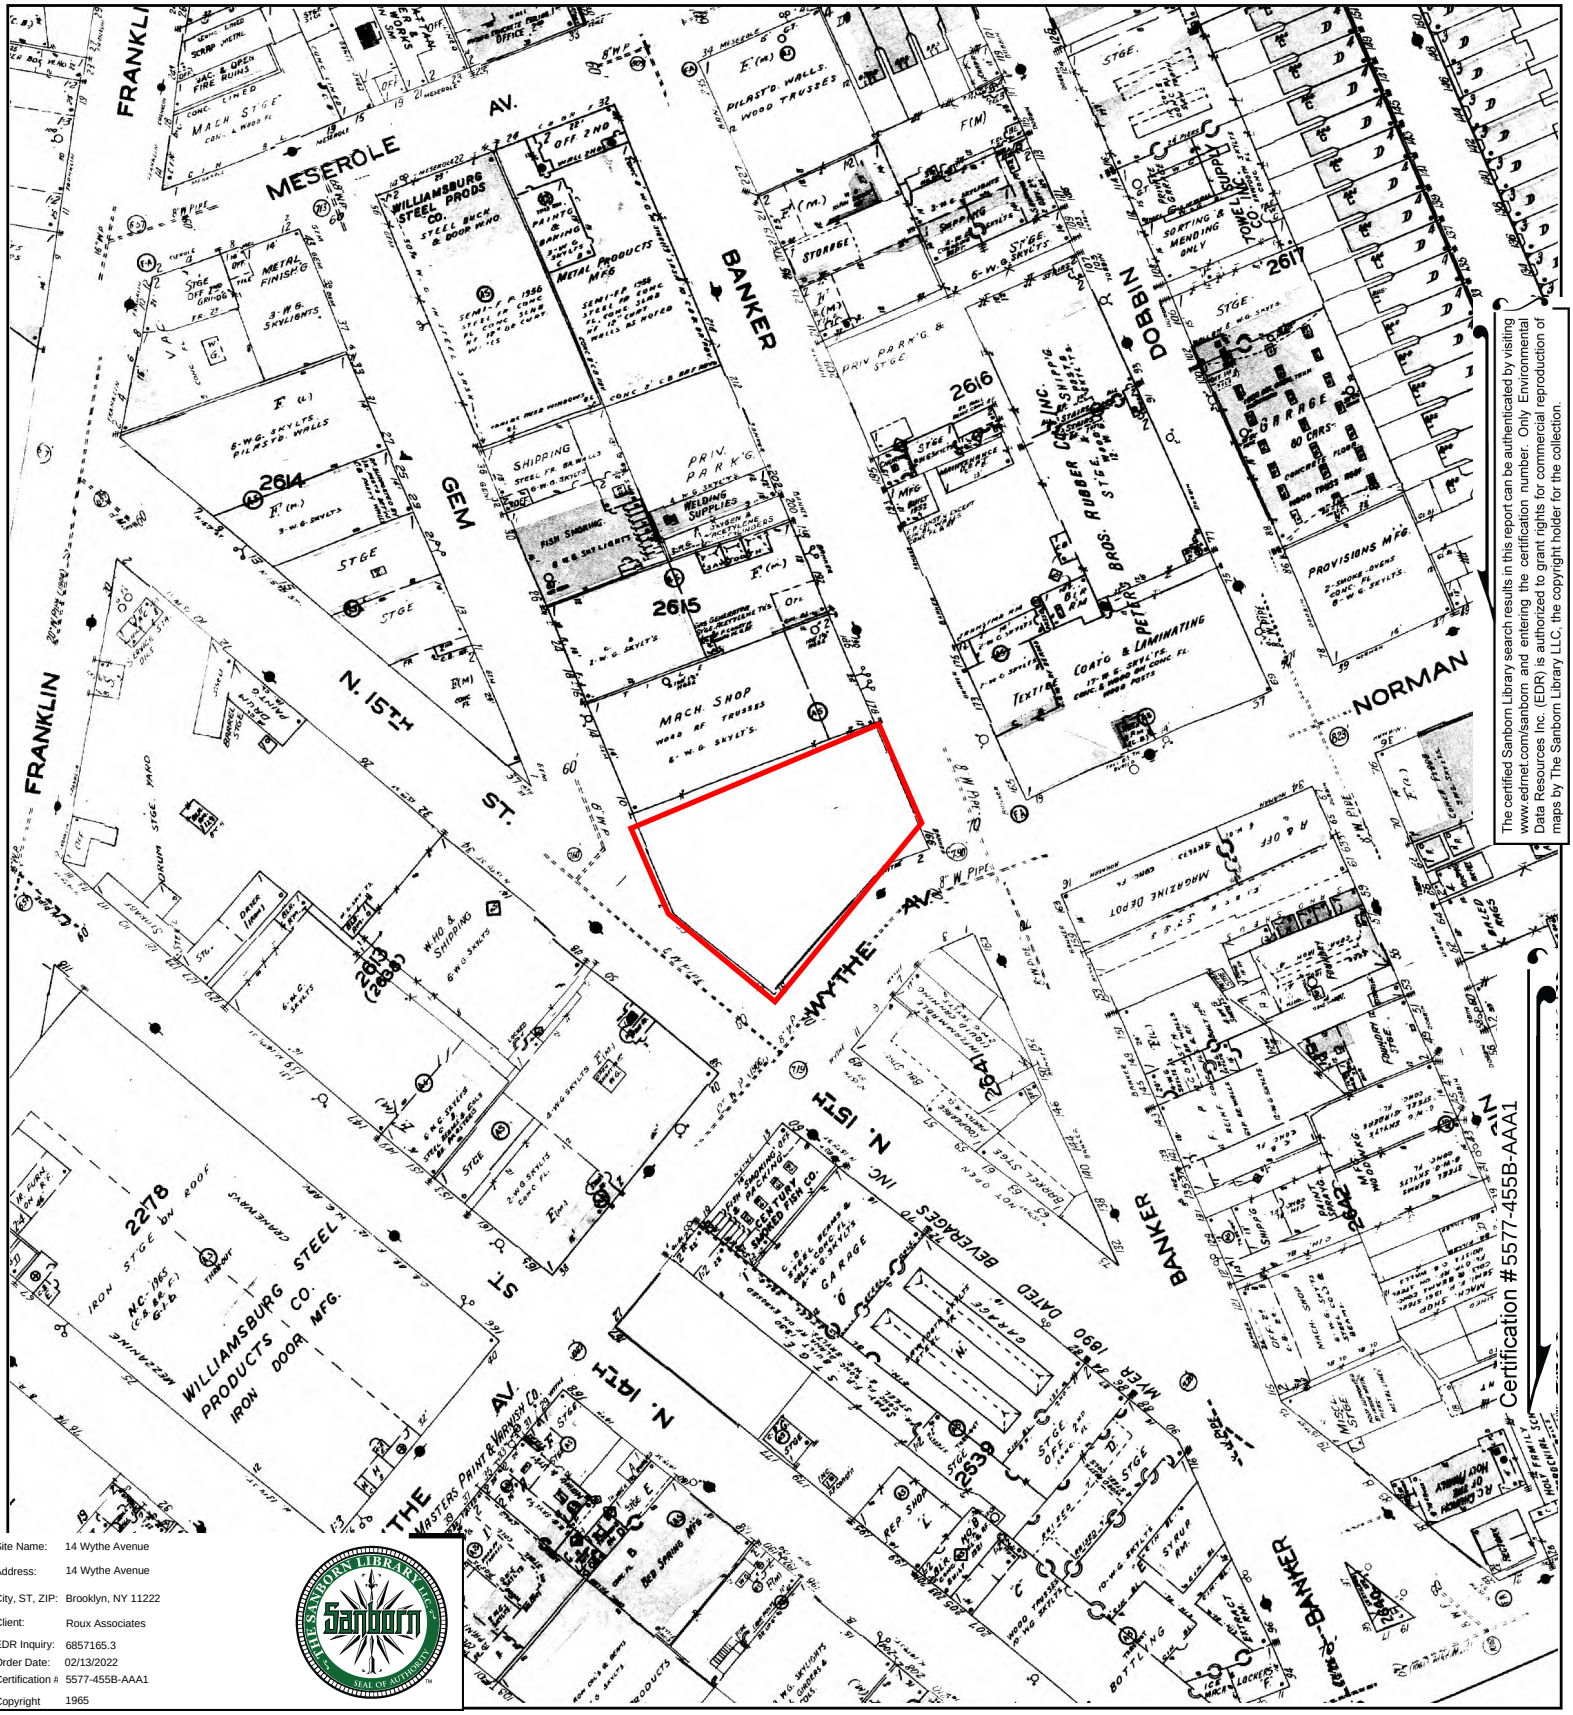


The certified Sanborn Library search results in this report can be authenticated by visiting www.edrnet.com/sanborn and entering the certification number. Only Environmental Data Resources Inc. (EDR) is authorized to grant rights for commercial reproduction of maps by The Sanborn Library LLC, the copyright holder for the collection.

Site Name:	14 Wythe Avenue
Address:	14 Wythe Avenue
City, ST, ZIP:	Brooklyn, NY 11222
Client:	Roux Associates
EDR Inquiry:	6857165.3
Order Date:	02/13/2022
Certification #:	5577-455B-AAA1
Copyright	1965

This Certified Sanborn Map combines the following sheets.
Outlined areas indicate map sheets within the collection.

0 Feet 150 300 600



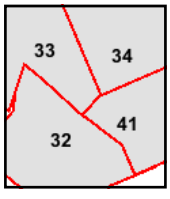



Volume 4, Sheet 41
Volume 4, Sheet 34
Volume 4, Sheet 33
Volume 4, Sheet 32

N

Certified Sanborn® Map

1951

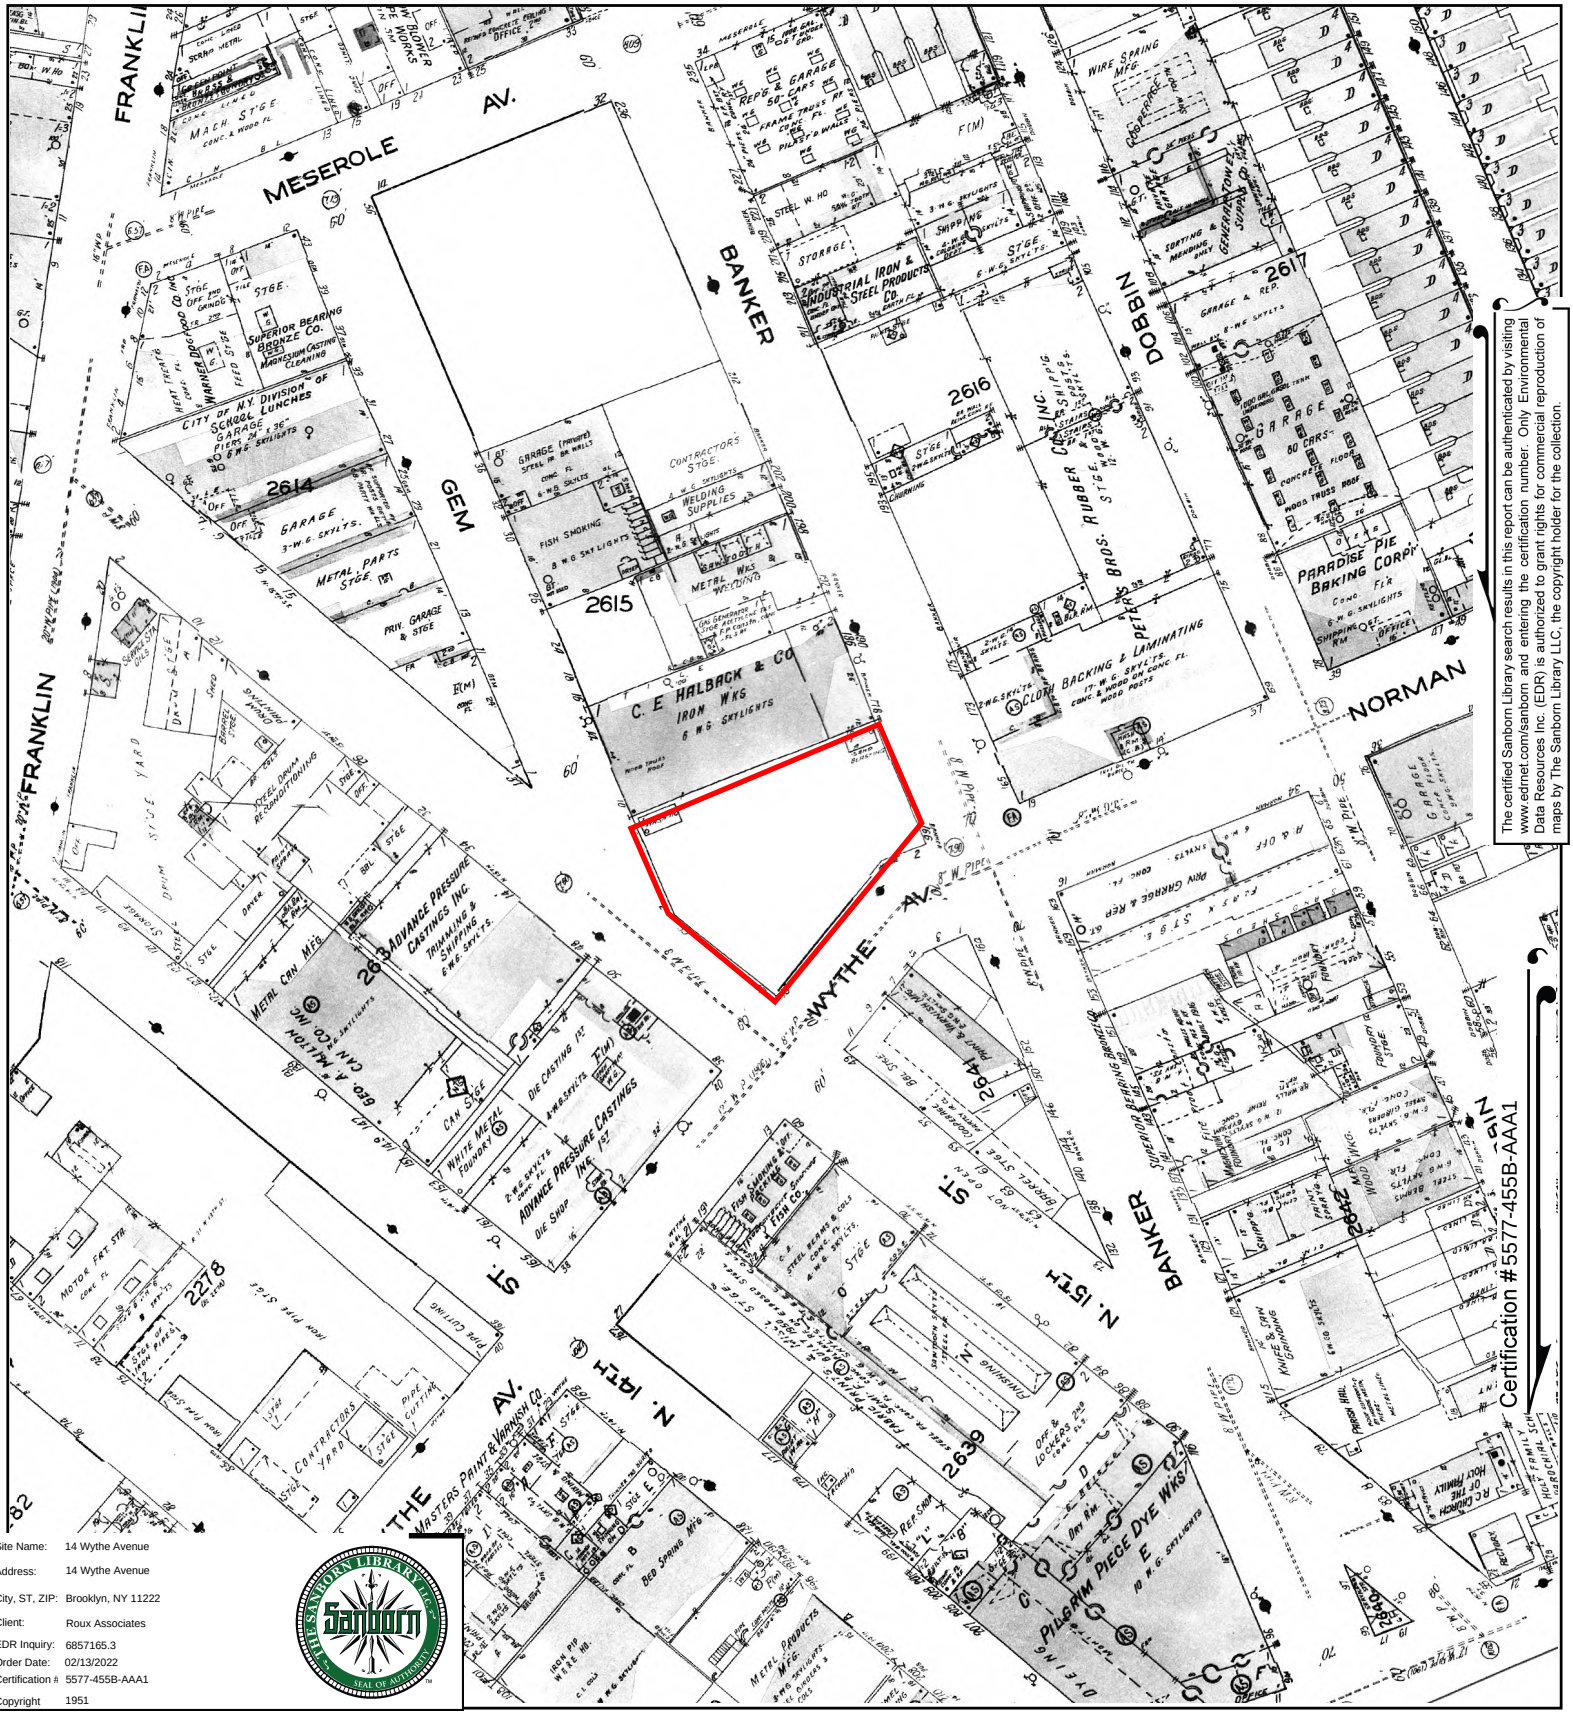
FRANKLIN
MESEROLE AV.
BANKER
GEM
DOBBIN
NORMAN
FRANKLIN
WYTHE AV.
N. 15TH ST.
N. 14TH AV.
BANKER
2614
2615
2616
2617
2639
2641
2642
2643
2278
C. E HALBACK & CO IRON WKS 6 W.G. SKYLIGHTS
ADVANCE PRESSURE CASTINGS INC. TRIMMING & SHIPPING 6 W.G. SKYLIGHTS
ADVANCE PRESSURE CASTINGS INC. DIE SHOP
WHITE METAL FOUNDRY
METAL CAN MFG.
BOB-A-NATION CAN CO. INC.
CAN STGE.
DIE CASTING
INDUSTRIAL IRON & STEEL PRODUCTS CO.
WIRE SPRING MFG.
GENERATOR SUPPLY CO.
SUPERIOR BEARING BRONZE CO. MAGNESIUM CASTING CLEANING
CITY OF N.Y. DIVISION OF SCHOOL LUNCHES GARAGE 36' PITS 24' 6 W.G. SKYLIGHTS
GARAGE 3-W.G. SKYLTS.
METAL PARTS STGE.
PRIV. GARAGE & STGE.
GARAGE (PRIVATE) STEEL OR BR. WALLS CONC. FL. 6-W.G. SKYLTS.
CONTRACTORS STGE.
WELDING SUPPLIES
FISH SMOKING
8 W.G. SKYLIGHTS
METAL WKS WELDING
GAS GENERATOR STGE. FOR CALCIUM CARBIDE
STGE. 17 W.G. SKYLTS. CONC. & WOOD ON CONC. FL. WOOD POSTS
CLOTH BACKING & LAMINATING
17 W.G. SKYLTS. CONC. & WOOD ON CONC. FL. WOOD POSTS
BROS. RUBBER CO. INC.
GARAGE 60 CARS CONCRETE FLOOR WOOD TRUSS ROOF
PARADISE PIE BAKING CORP.
GARAGE & RED.
SORTING & MENDING SHLY.
STORAGE
SHIPPING
F(M)
MASTERS PRINT & VARNISH CO.
PRINT & BINDING
PRINT SHOP
BED SPRING MFG.
METAL PRODUCTS MFG.
PILGRIM PIECE DYE WKS
DYEING
10 W.G. SKYLIGHTS
MOTOR FAT STG.
CONTRACTORS YARD
PIPE CUTTING
IRON PIPE
STEEL PIPE
STEEL BEAMS & COILS
STEEL BEAMS & ANGLES
4 W.G. SKYLTS.
FISH CO.
STEEL BEAMS & ANGLES
CONC. FL.
2 W.G. SKYLTS.
CONC. FL.
STEEL W. HO
STEEL
STGE
OFF.
OFF. & LOCKERS
CONC. FL.
REF. SHOP
CONC. FL.
SHIPPING
WOOD FLR.
CONC. FL.
6 W.G. SKYLTS.
CONC. FL.
PRINT & BINDING
CONC. FL.
6 W.G. SKYLTS.
CONC. FL.
WOOD FLR.
CONC. FL.
STEEL BEAMS

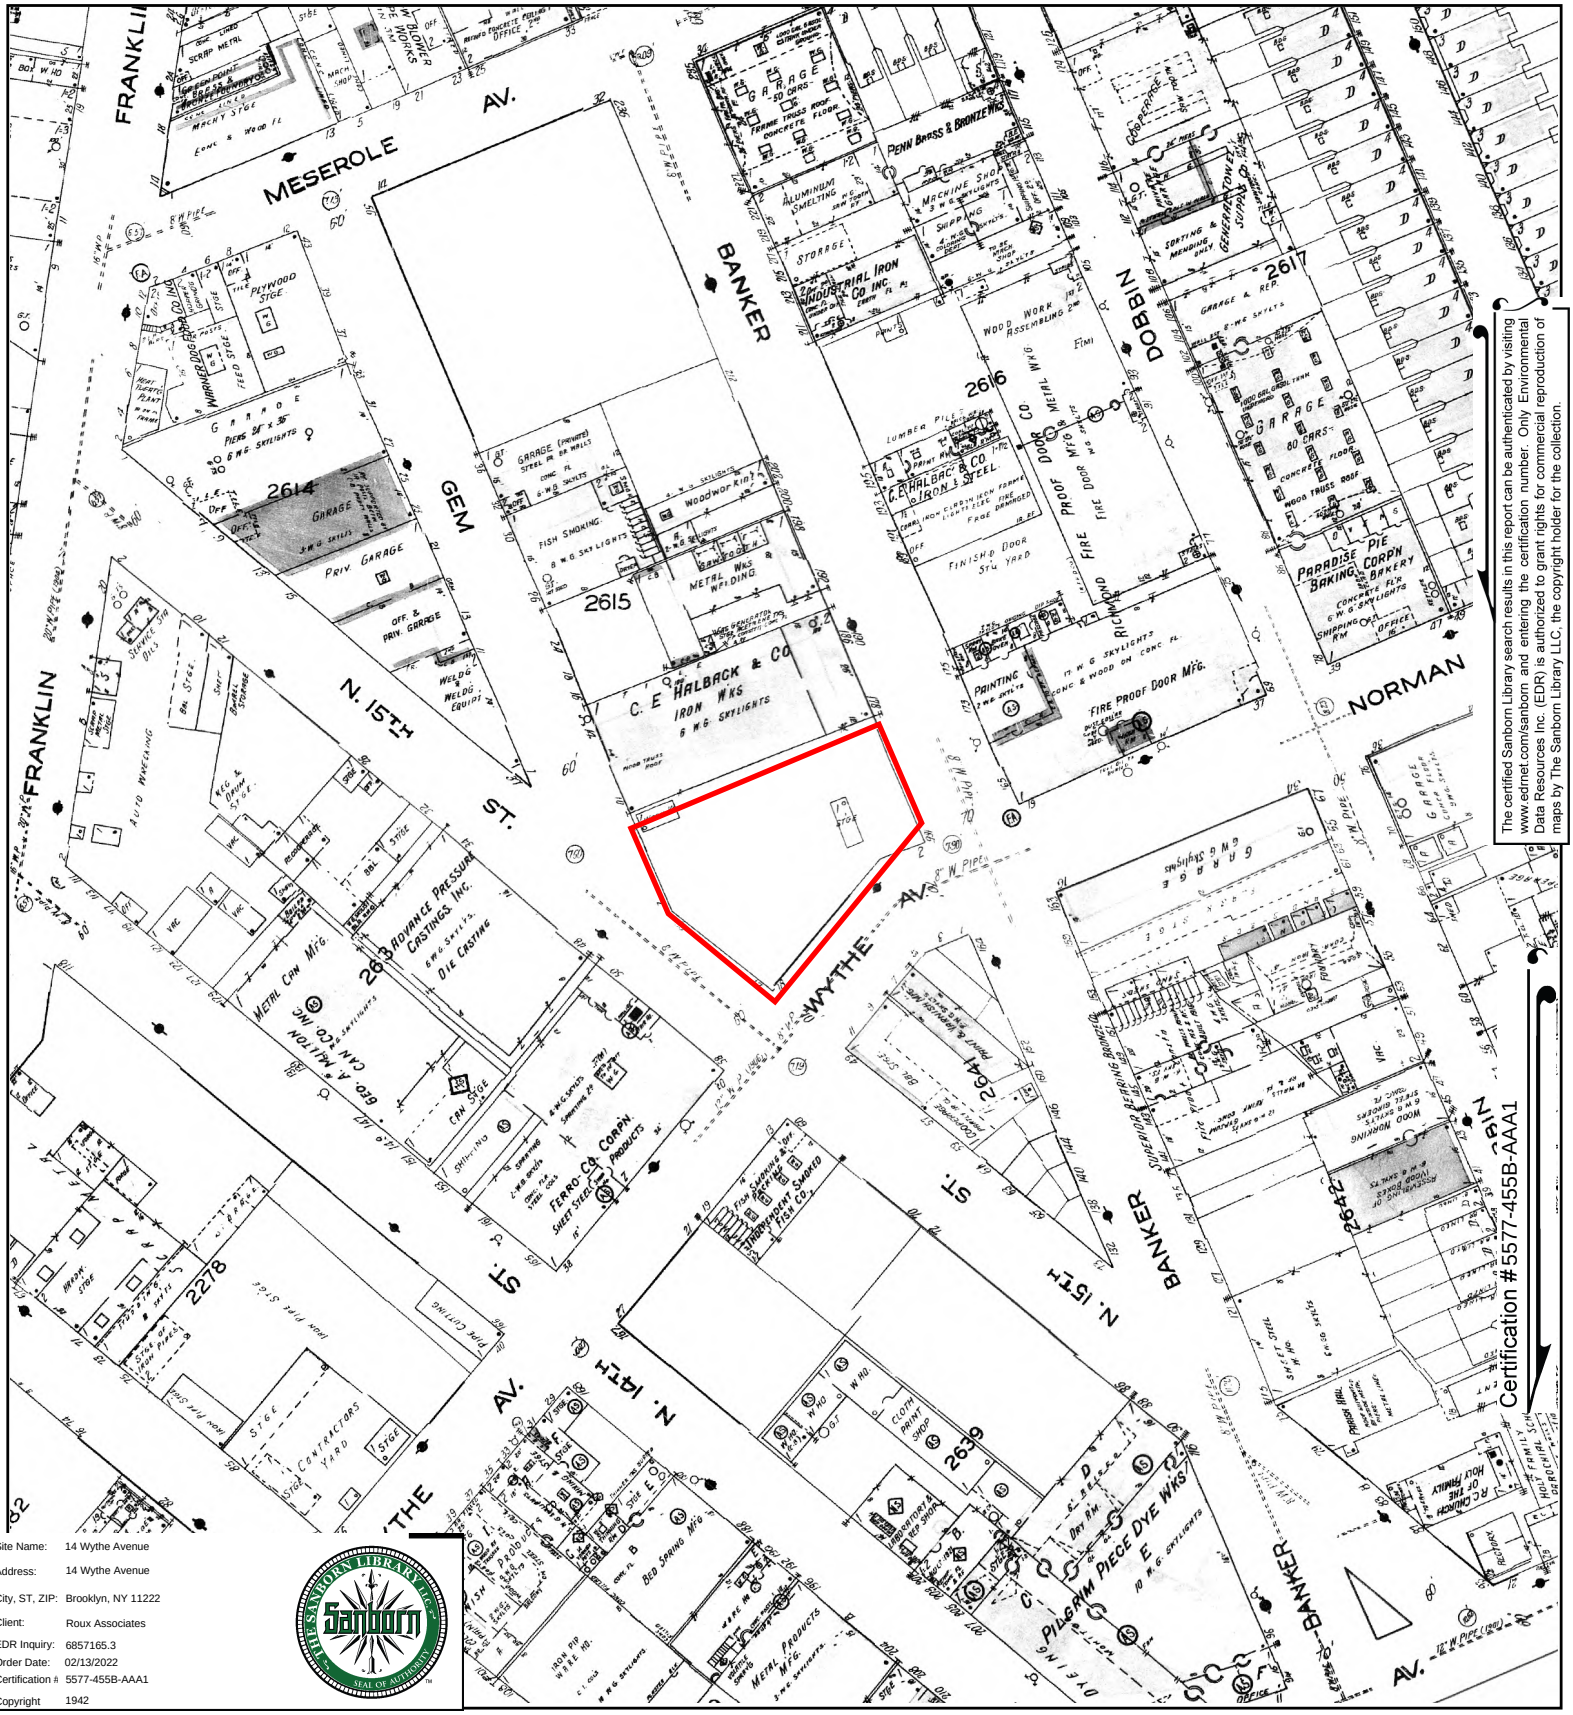


The certified Sanborn Library search results in this report can be authenticated by visiting www.edrnet.com/sanborn and entering the certification number. Only Environmental Data Resources Inc. (EDR) is authorized to grant rights for commercial reproduction of maps by The Sanborn Library LLC, the copyright holder for the collection.

Site Name:	14 Wythe Avenue
Address:	14 Wythe Avenue
City, ST, ZIP:	Brooklyn, NY 11222
Client:	Roux Associates
EDR Inquiry:	6857165.3
Order Date:	02/13/2022
Certification #:	5577-455B-AAA1
Copyright	1942

This Certified Sanborn Map combines the following sheets.
Outlined areas indicate map sheets within the collection.


0 Feet 150 300 600



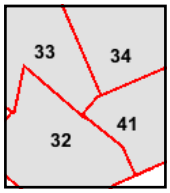

Volume 4, Sheet 41
Volume 4, Sheet 34
Volume 4, Sheet 33
Volume 4, Sheet 32

N

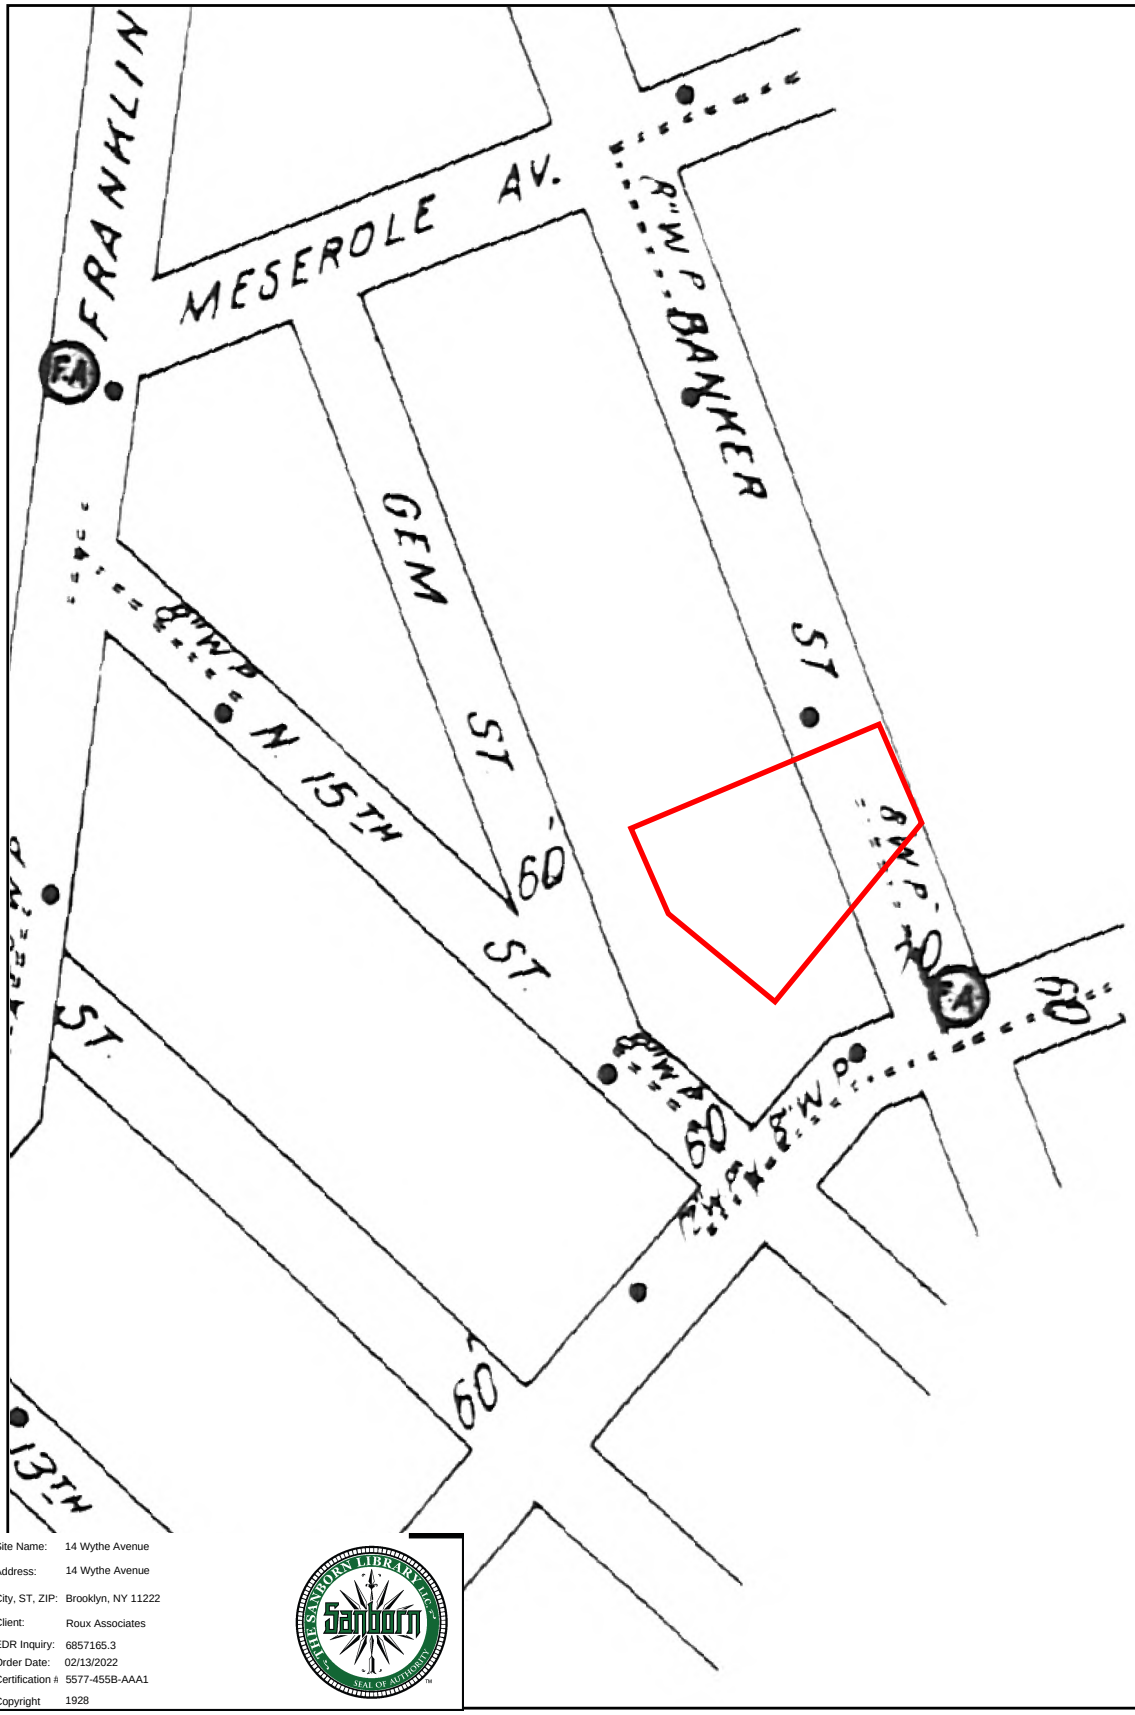



The certified Sanborn Library search results in this report can be authenticated by visiting www.edrnet.com/sanborn and entering the certification number. Only Environmental Data Resources Inc. (EDR) is authorized to grant rights for commercial reproduction of maps by The Sanborn Library LLC, the copyright holder for the collection.

Certification #5577-455B-AAA1

Site Name: 14 Wythe Avenue
Address: 14 Wythe Avenue
City, ST, ZIP: Brooklyn, NY 11222
Client: Roux Associates
EDR Inquiry: 6857165.3
Order Date: 02/13/2022
Certification #: 5577-455B-AAA1
Copyright: 1928

This Certified Sanborn Map combines the following sheets.
Outlined areas indicate map sheets within the collection.

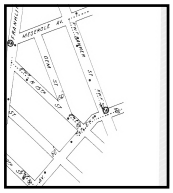


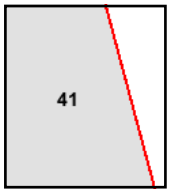

Volume Pier Maps, Sheet 41

0 Feet 150 300 600

N

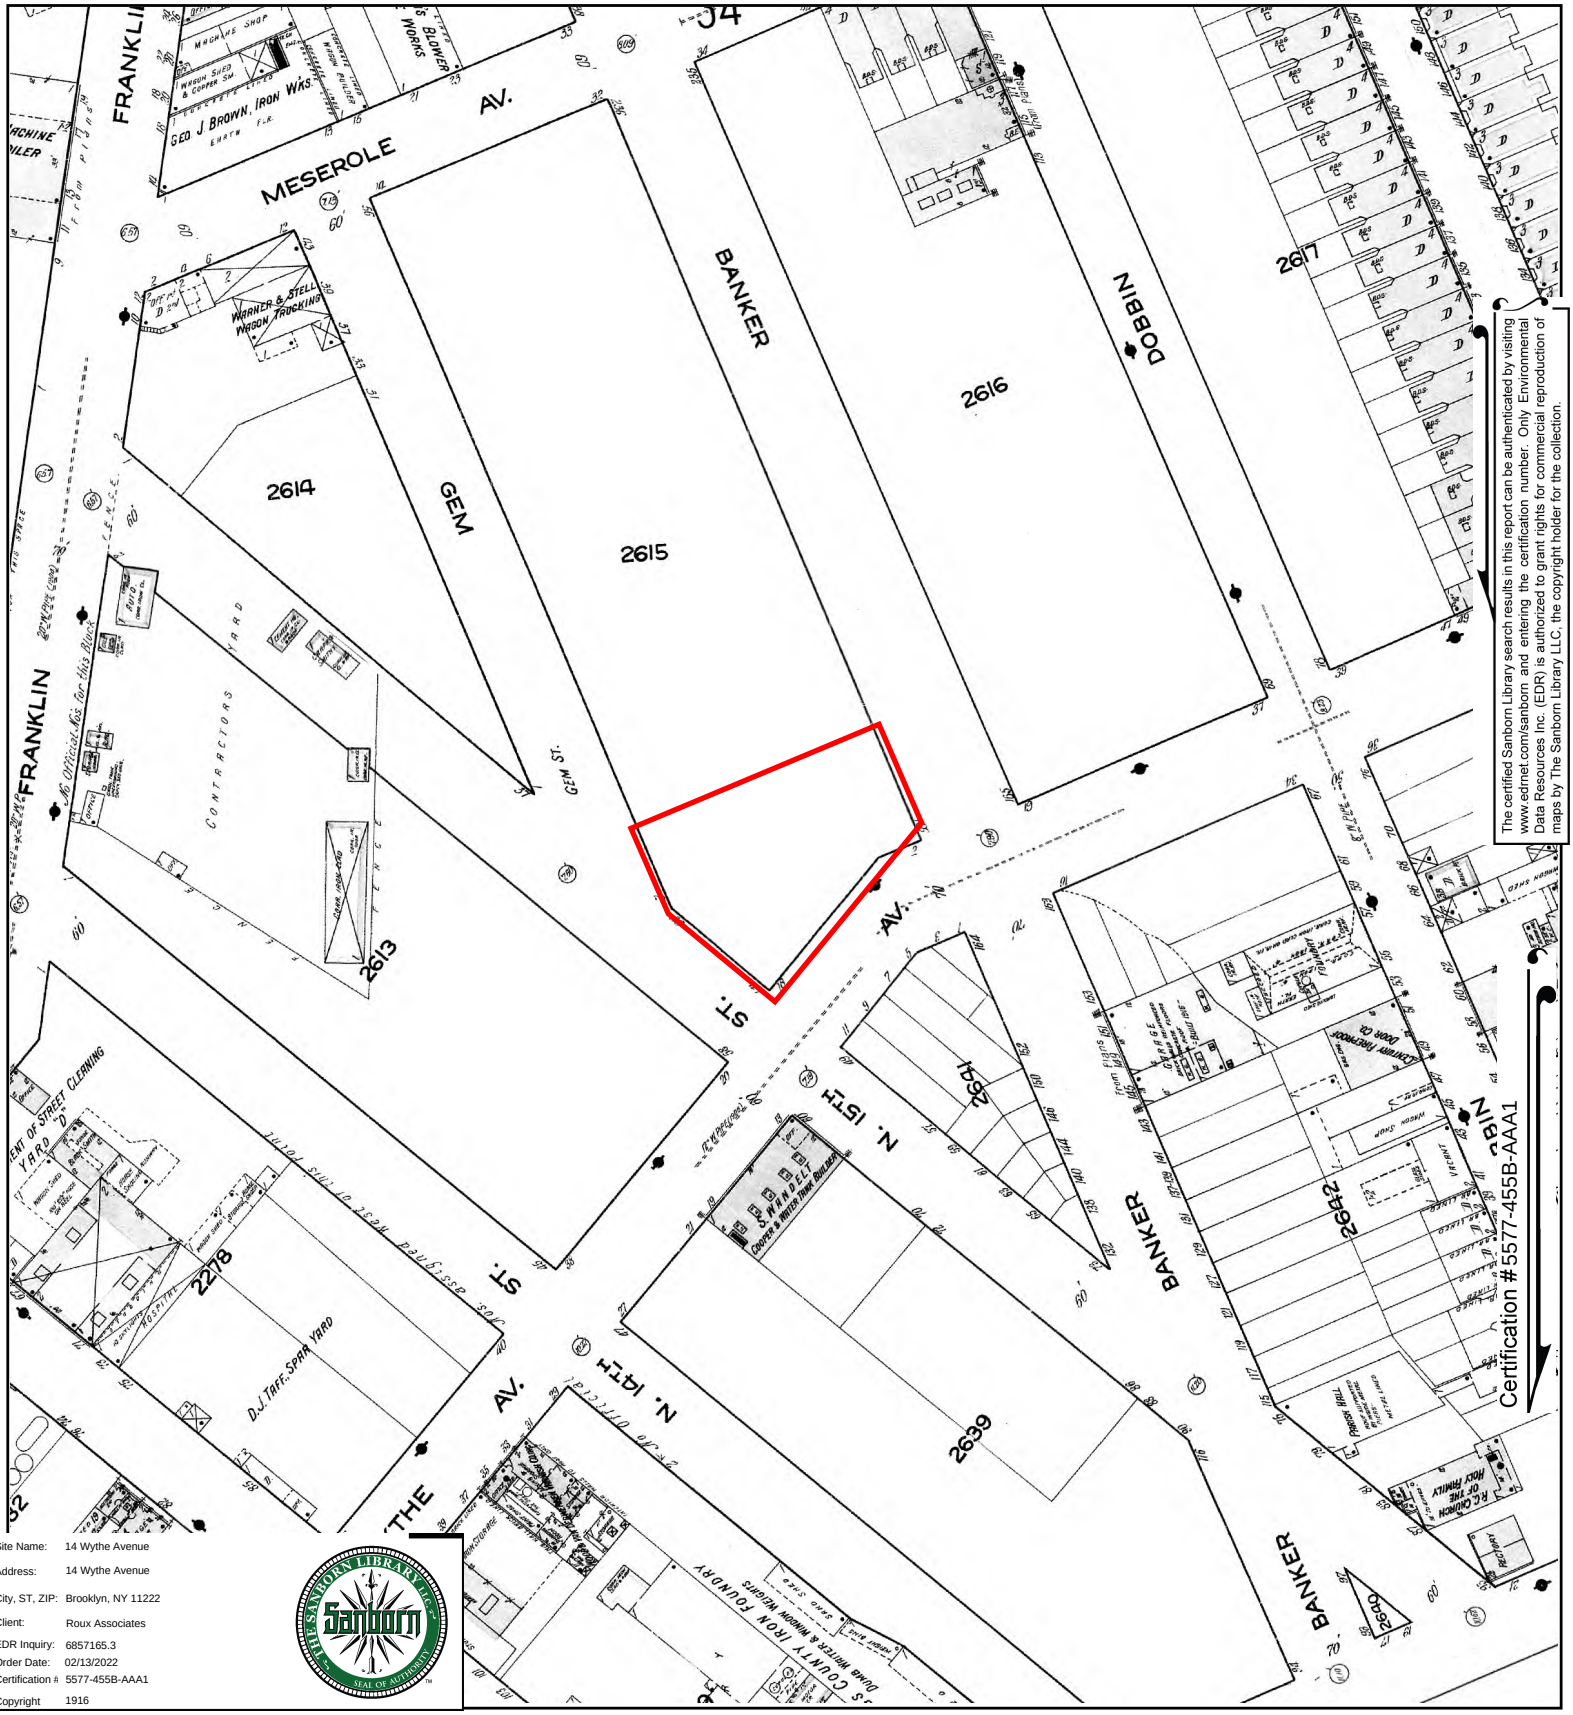


The certified Sanborn Library search results in this report can be authenticated by visiting www.edrnet.com/sanborn and entering the certification number. Only Environmental Data Resources Inc. (EDR) is authorized to grant rights for commercial reproduction of maps by The Sanborn Library LLC, the copyright holder for the collection.

Site Name:	14 Wythe Avenue
Address:	14 Wythe Avenue
City, ST, ZIP:	Brooklyn, NY 11222
Client:	Roux Associates
EDR Inquiry:	6857165.3
Order Date:	02/13/2022
Certification #:	5577-455B-AAA1
Copyright	1916

This Certified Sanborn Map combines the following sheets.
Outlined areas indicate map sheets within the collection.




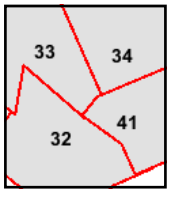

Volume 4, Sheet 41
Volume 4, Sheet 34
Volume 4, Sheet 33
Volume 4, Sheet 32

0 Feet 150 300 600

N

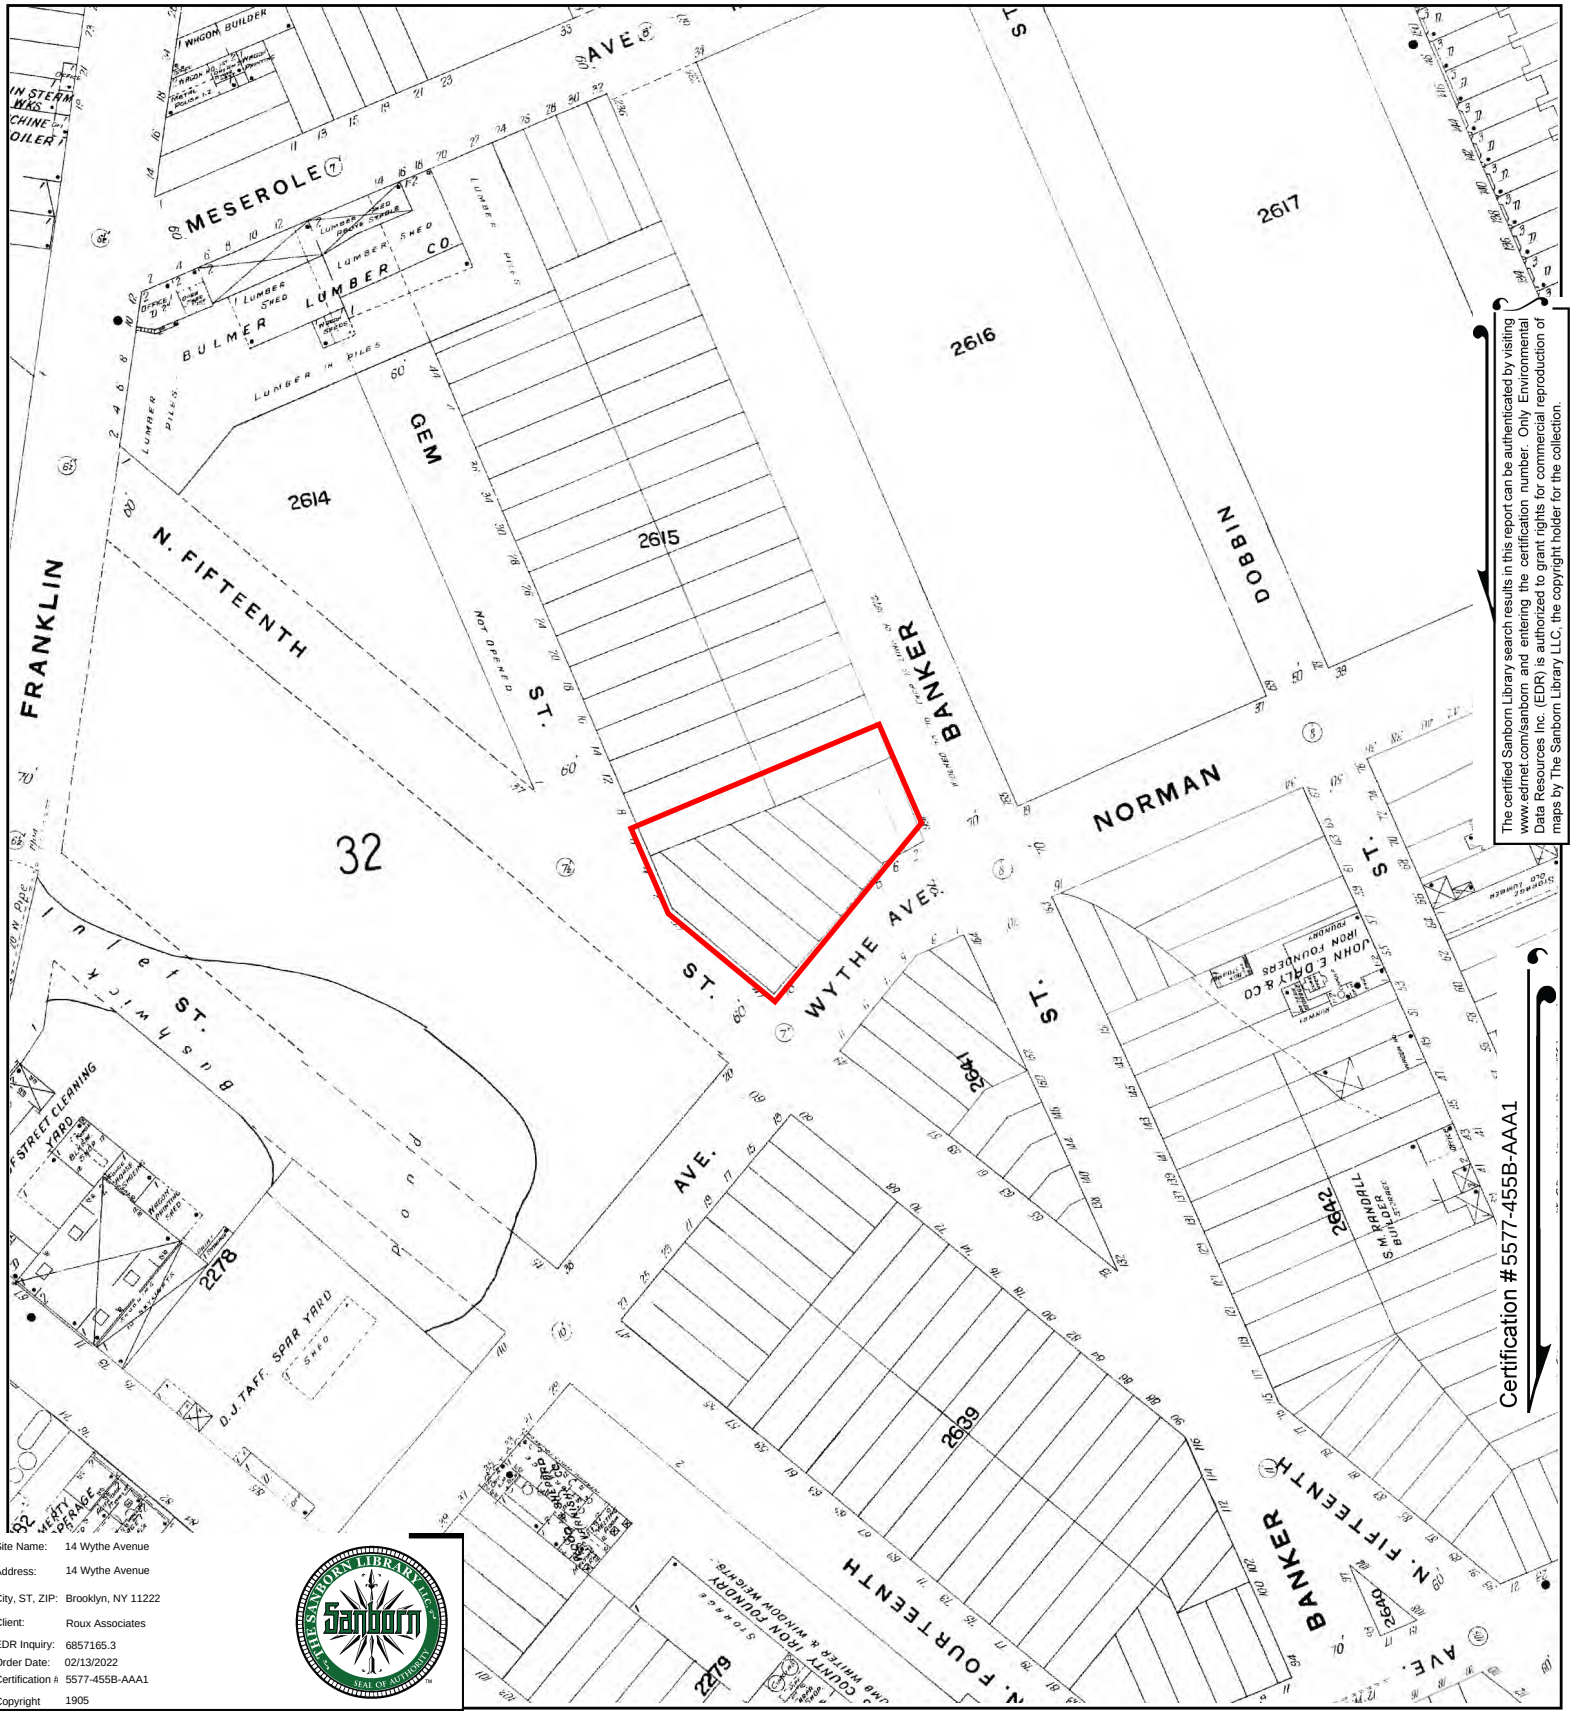


The certified Sanborn Library search results in this report can be authenticated by visiting www.edrnet.com/sanborn and entering the certification number. Only Environmental Data Resources Inc. (EDR) is authorized to grant rights for commercial reproduction of maps by The Sanborn Library LLC, the copyright holder for the collection.

Certification #5577-455B-AAA1

Site Name:	14 Wythe Avenue
Address:	14 Wythe Avenue
City, ST, ZIP:	Brooklyn, NY 11222
Client:	Roux Associates
EDR Inquiry:	6857165.3
Order Date:	02/13/2022
Certification #:	5577-455B-AAA1
Copyright	1905

This Certified Sanborn Map combines the following sheets.
Outlined areas indicate map sheets within the collection.




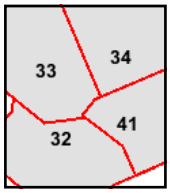

Volume 4, Sheet 41
Volume 4, Sheet 34
Volume 4, Sheet 33
Volume 4, Sheet 32

0 Feet 150 300 600

N

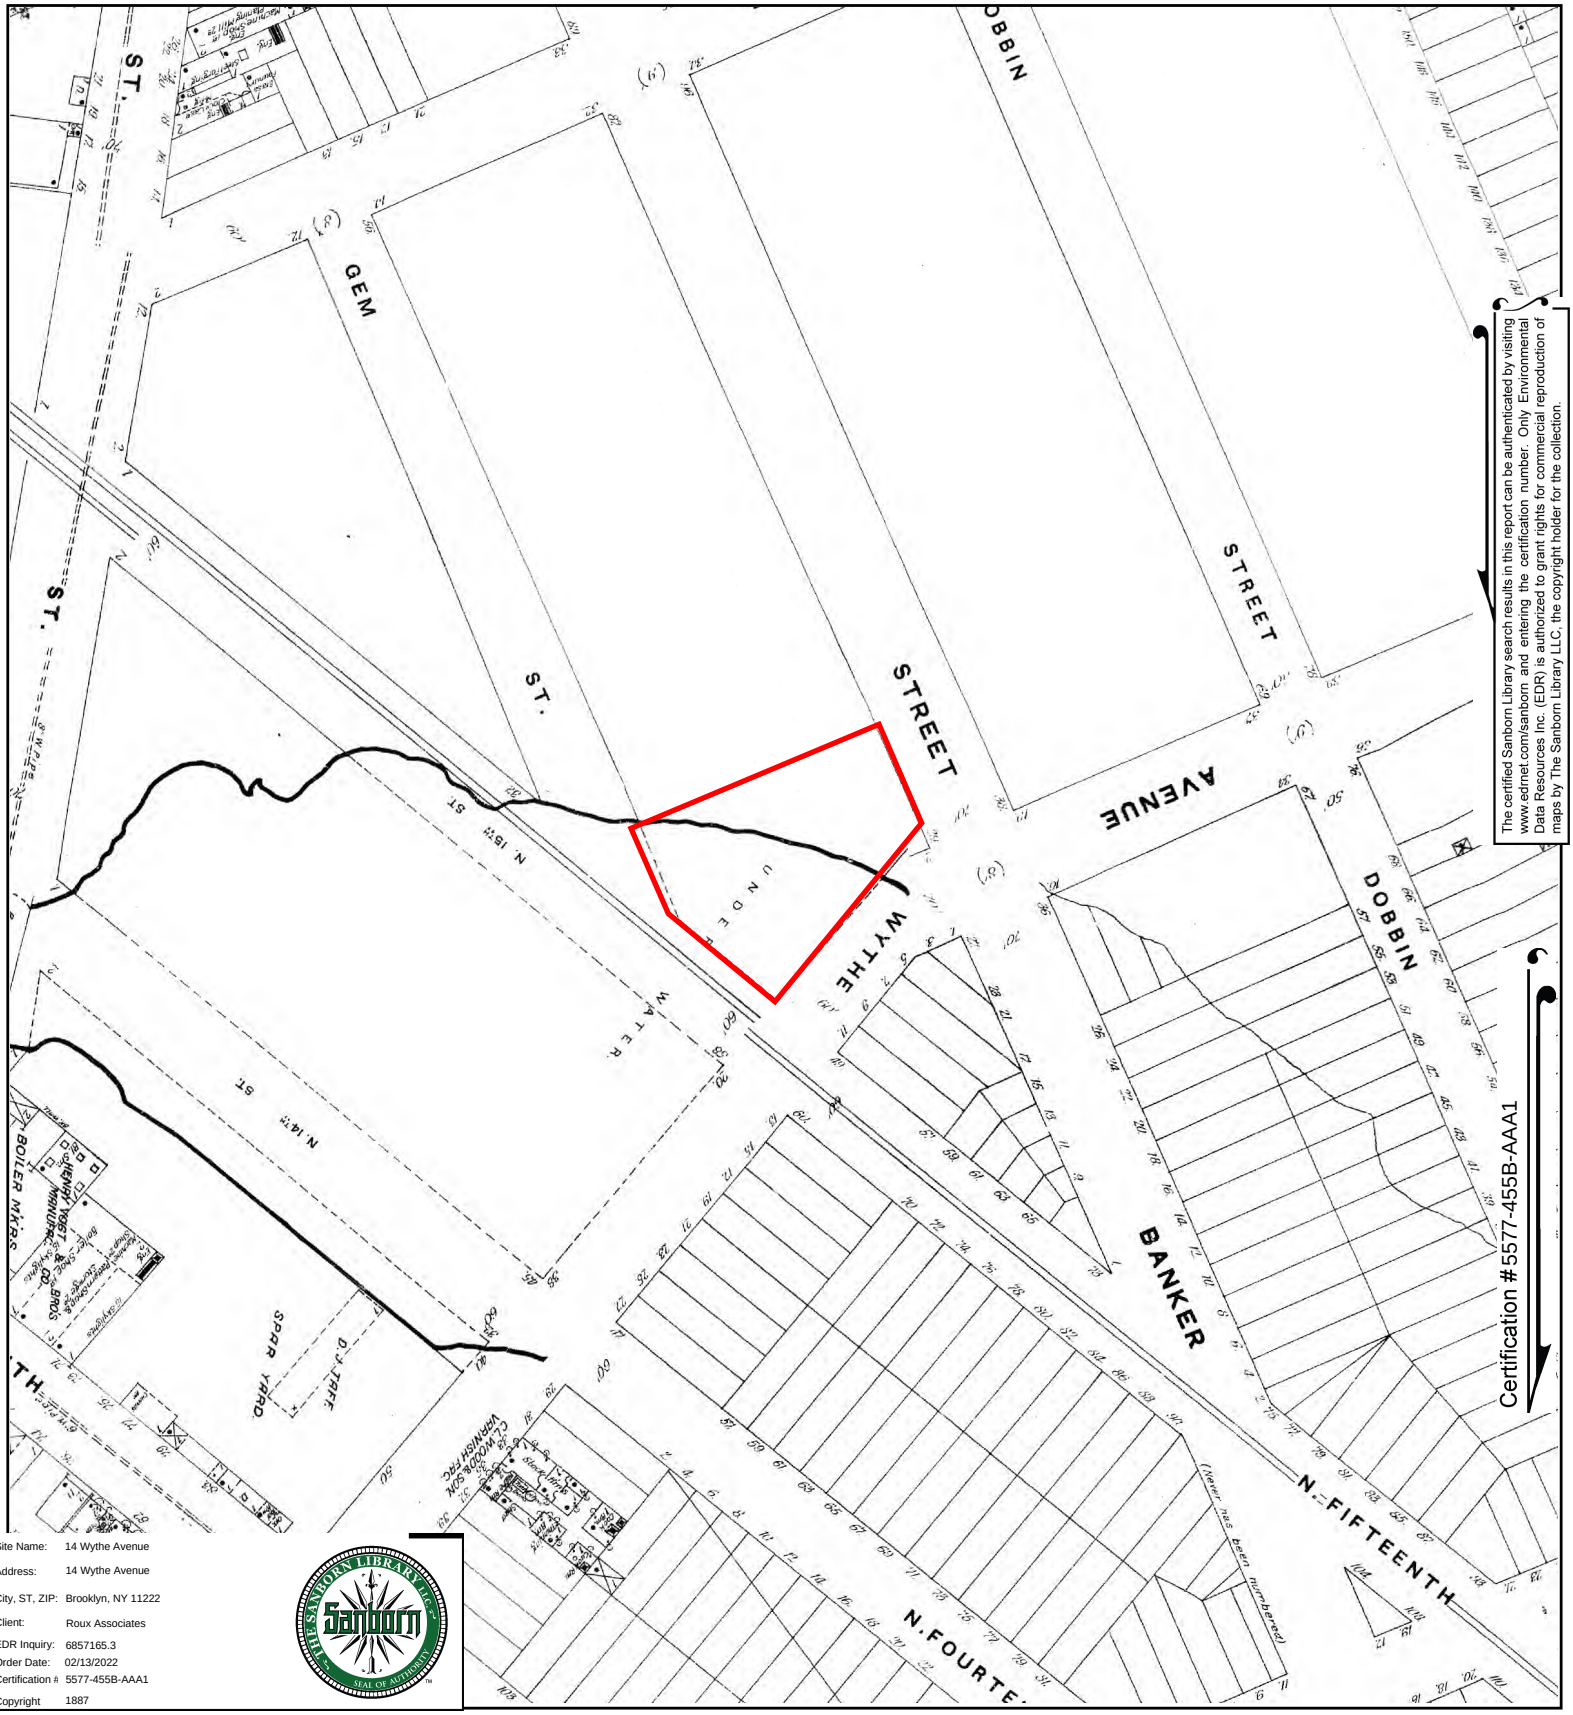


The certified Sanborn Library search results in this report can be authenticated by visiting www.edrnet.com/sanborn and entering the certification number. Only Environmental Data Resources Inc. (EDR) is authorized to grant rights for commercial reproduction of maps by The Sanborn Library LLC, the copyright holder for the collection.

Certification #5577-455B-AAA1

Site Name:	14 Wythe Avenue
Address:	14 Wythe Avenue
City, ST, ZIP:	Brooklyn, NY 11222
Client:	Roux Associates
EDR Inquiry:	6857165.3
Order Date:	02/13/2022
Certification #	5577-455B-AAA1
Copyright	1887

This Certified Sanborn Map combines the following sheets.
Outlined areas indicate map sheets within the collection.



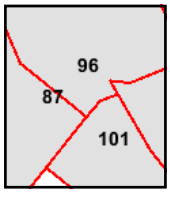

Volume 4, Sheet 101
Volume 4, Sheet 96
Volume 4, Sheet 87
Volume 4, Sheet 101

0 Feet 150 300 600

N

APPENDIX E

Historical Aerial Maps

14 Wythe Avenue

14 Wythe Avenue

Brooklyn, NY 11222

Inquiry Number: 6857165.8

February 11, 2022

The EDR Aerial Photo Decade Package

6 Armstrong Road, 4th floor
Shelton, CT 06484
Toll Free: 800.352.0050
www.edrnet.com

EDR Aerial Photo Decade Package

02/11/22

Site Name:

14 Wythe Avenue
14 Wythe Avenue
Brooklyn, NY 11222
EDR Inquiry # 6857165.8

Client Name:

Roux Associates
209 Shafter Street
Islandia, NY 11749
Contact: Adam Nasiatka

Environmental Data Resources, Inc. (EDR) Aerial Photo Decade Package is a screening tool designed to assist environmental professionals in evaluating potential liability on a target property resulting from past activities. EDR's professional researchers provide digitally reproduced historical aerial photographs, and when available, provide one photo per decade.

Search Results:

Year	Scale	Details	Source
2017	1"=500'	Flight Year: 2017	USDA/NAIP
2013	1"=500'	Flight Year: 2013	USDA/NAIP
2009	1"=500'	Flight Year: 2009	USDA/NAIP
2006	1"=500'	Flight Year: 2006	USDA/NAIP
1994	1"=500'	Acquisition Date: January 01, 1994	USGS/DOQQ
1991	1"=500'	Flight Date: March 09, 1991	NAPP
1984	1"=500'	Flight Date: March 26, 1984	USDA
1980	1"=500'	Flight Date: July 25, 1980	NOAA
1976	1"=500'	Flight Date: October 29, 1976	USGS
1974	1"=500'	Flight Date: October 19, 1974	NOAA
1966	1"=500'	Flight Date: February 23, 1966	USGS
1961	1"=500'	Flight Date: April 12, 1961	EDR Proprietary Aerial Viewpoint
1954	1"=500'	Flight Date: February 23, 1954	USGS
1951	1"=500'	Flight Date: April 21, 1951	EDR Proprietary Aerial Viewpoint
1944	1"=500'	Flight Date: January 01, 1944	FirstSearch
1941	1"=500'	Flight Date: January 01, 1941	FirstSearch
1924	1"=500'	Flight Date: July 01, 1924	FAIR

When delivered electronically by EDR, the aerial photo images included with this report are for ONE TIME USE ONLY. Further reproduction of these aerial photo images is prohibited without permission from EDR. For more information contact your EDR Account Executive.

Disclaimer - Copyright and Trademark Notice


This Report contains certain information obtained from a variety of public and other sources reasonably available to Environmental Data Resources, Inc. It cannot be concluded from this Report that coverage information for the target and surrounding properties does not exist from other sources. NO WARRANTY EXPRESSED OR IMPLIED, IS MADE WHATSOEVER IN CONNECTION WITH THIS REPORT. ENVIRONMENTAL DATA RESOURCES, INC. SPECIFICALLY DISCLAIMS THE MAKING OF ANY SUCH WARRANTIES, INCLUDING WITHOUT LIMITATION, MERCHANTABILITY OR FITNESS FOR A PARTICULAR USE OR PURPOSE. ALL RISK IS ASSUMED BY THE USER. IN NO EVENT SHALL ENVIRONMENTAL DATA RESOURCES, INC. BE LIABLE TO ANYONE, WHETHER ARISING OUT OF ERRORS OR OMISSIONS, NEGLIGENCE, ACCIDENT OR ANY OTHER CAUSE, FOR ANY LOSS OF DAMAGE, INCLUDING, WITHOUT LIMITATION, SPECIAL, INCIDENTAL, CONSEQUENTIAL, OR EXEMPLARY DAMAGES. ANY LIABILITY ON THE PART OF ENVIRONMENTAL DATA RESOURCES, INC. IS STRICTLY LIMITED TO A REFUND OF THE AMOUNT PAID FOR THIS REPORT. Purchaser accepts this Report "AS IS". Any analyses, estimates, ratings, environmental risk levels or risk codes provided in this Report are provided for illustrative purposes only, and are not intended to provide, nor should they be interpreted as providing any facts regarding, or prediction or forecast of, any environmental risk for any property. Only a Phase I Environmental Site Assessment performed by an environmental professional can provide information regarding the environmental risk for any property. Additionally, the information provided in this Report is not to be construed as legal advice.

Copyright 2022 by Environmental Data Resources, Inc. All rights reserved. Reproduction in any media or format, in whole or in part, of any report or map of Environmental Data Resources, Inc., or its affiliates, is prohibited without prior written permission.

EDR and its logos (including Sanborn and Sanborn Map) are trademarks of Environmental Data Resources, Inc. or its affiliates. All other trademarks used herein are the property of their respective owners.


INQUIRY #: 6857165.8
YEAR: 2017
= 500'
N
EDR


INQUIRY #: 6857165.8
YEAR: 2013
= 500'
N
EDR

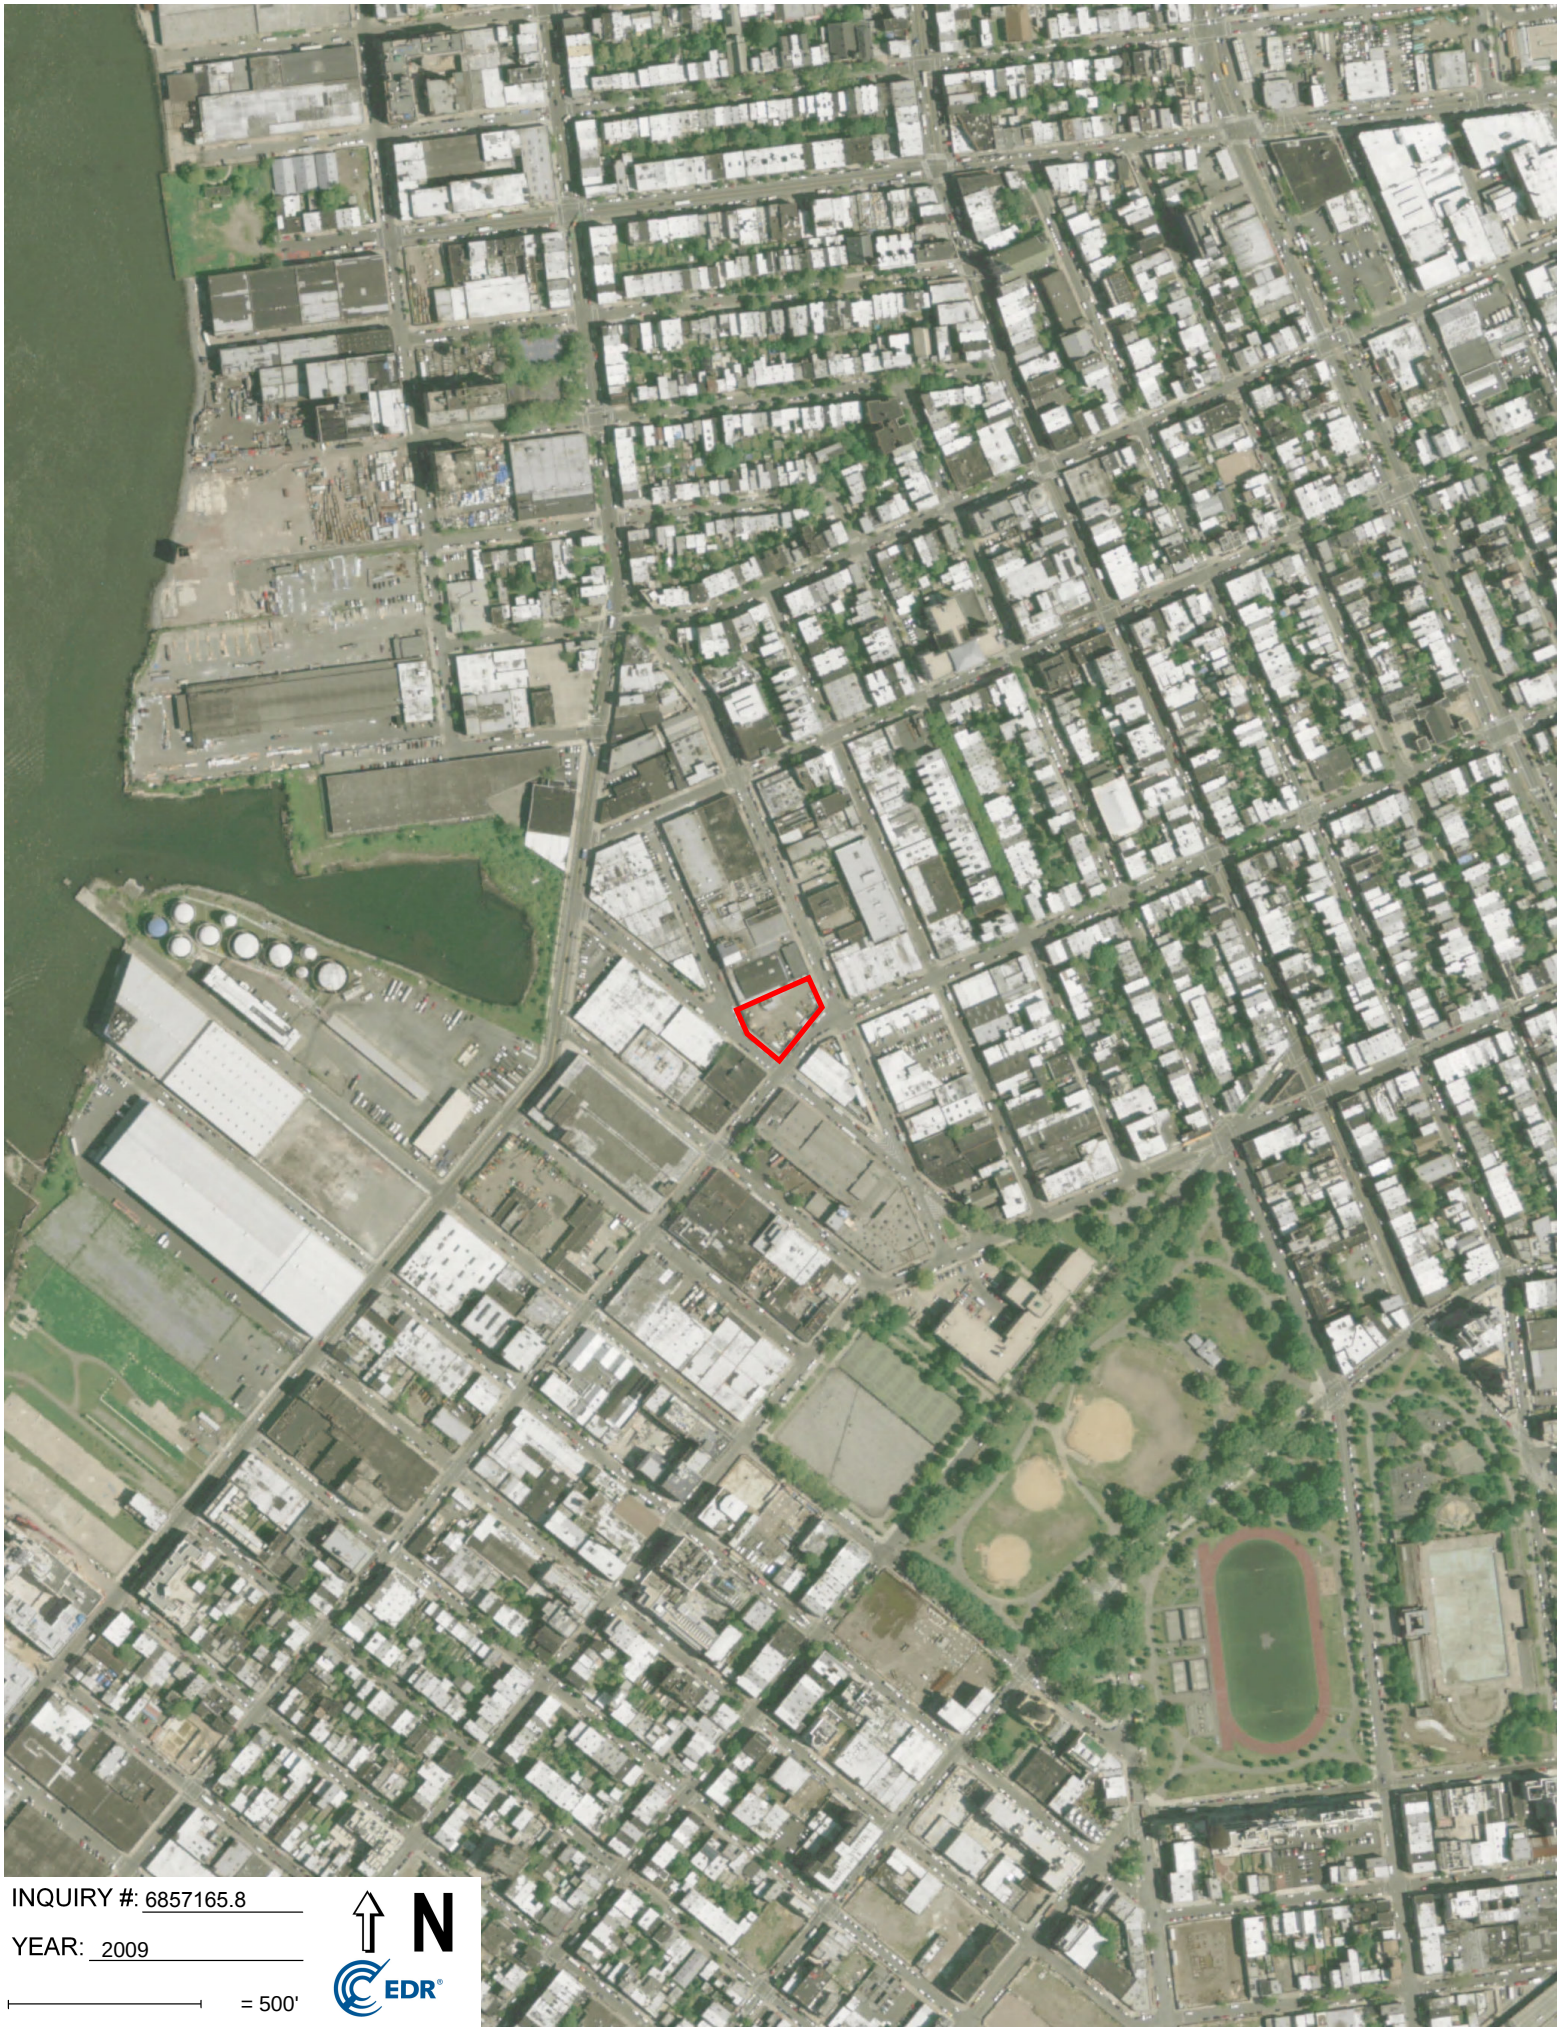

INQUIRY #: 6857165.8


YEAR: 2009

= 500'

N

EDR


INQUIRY #: 6857165.8
YEAR: 2006
= 500'
N
EDR

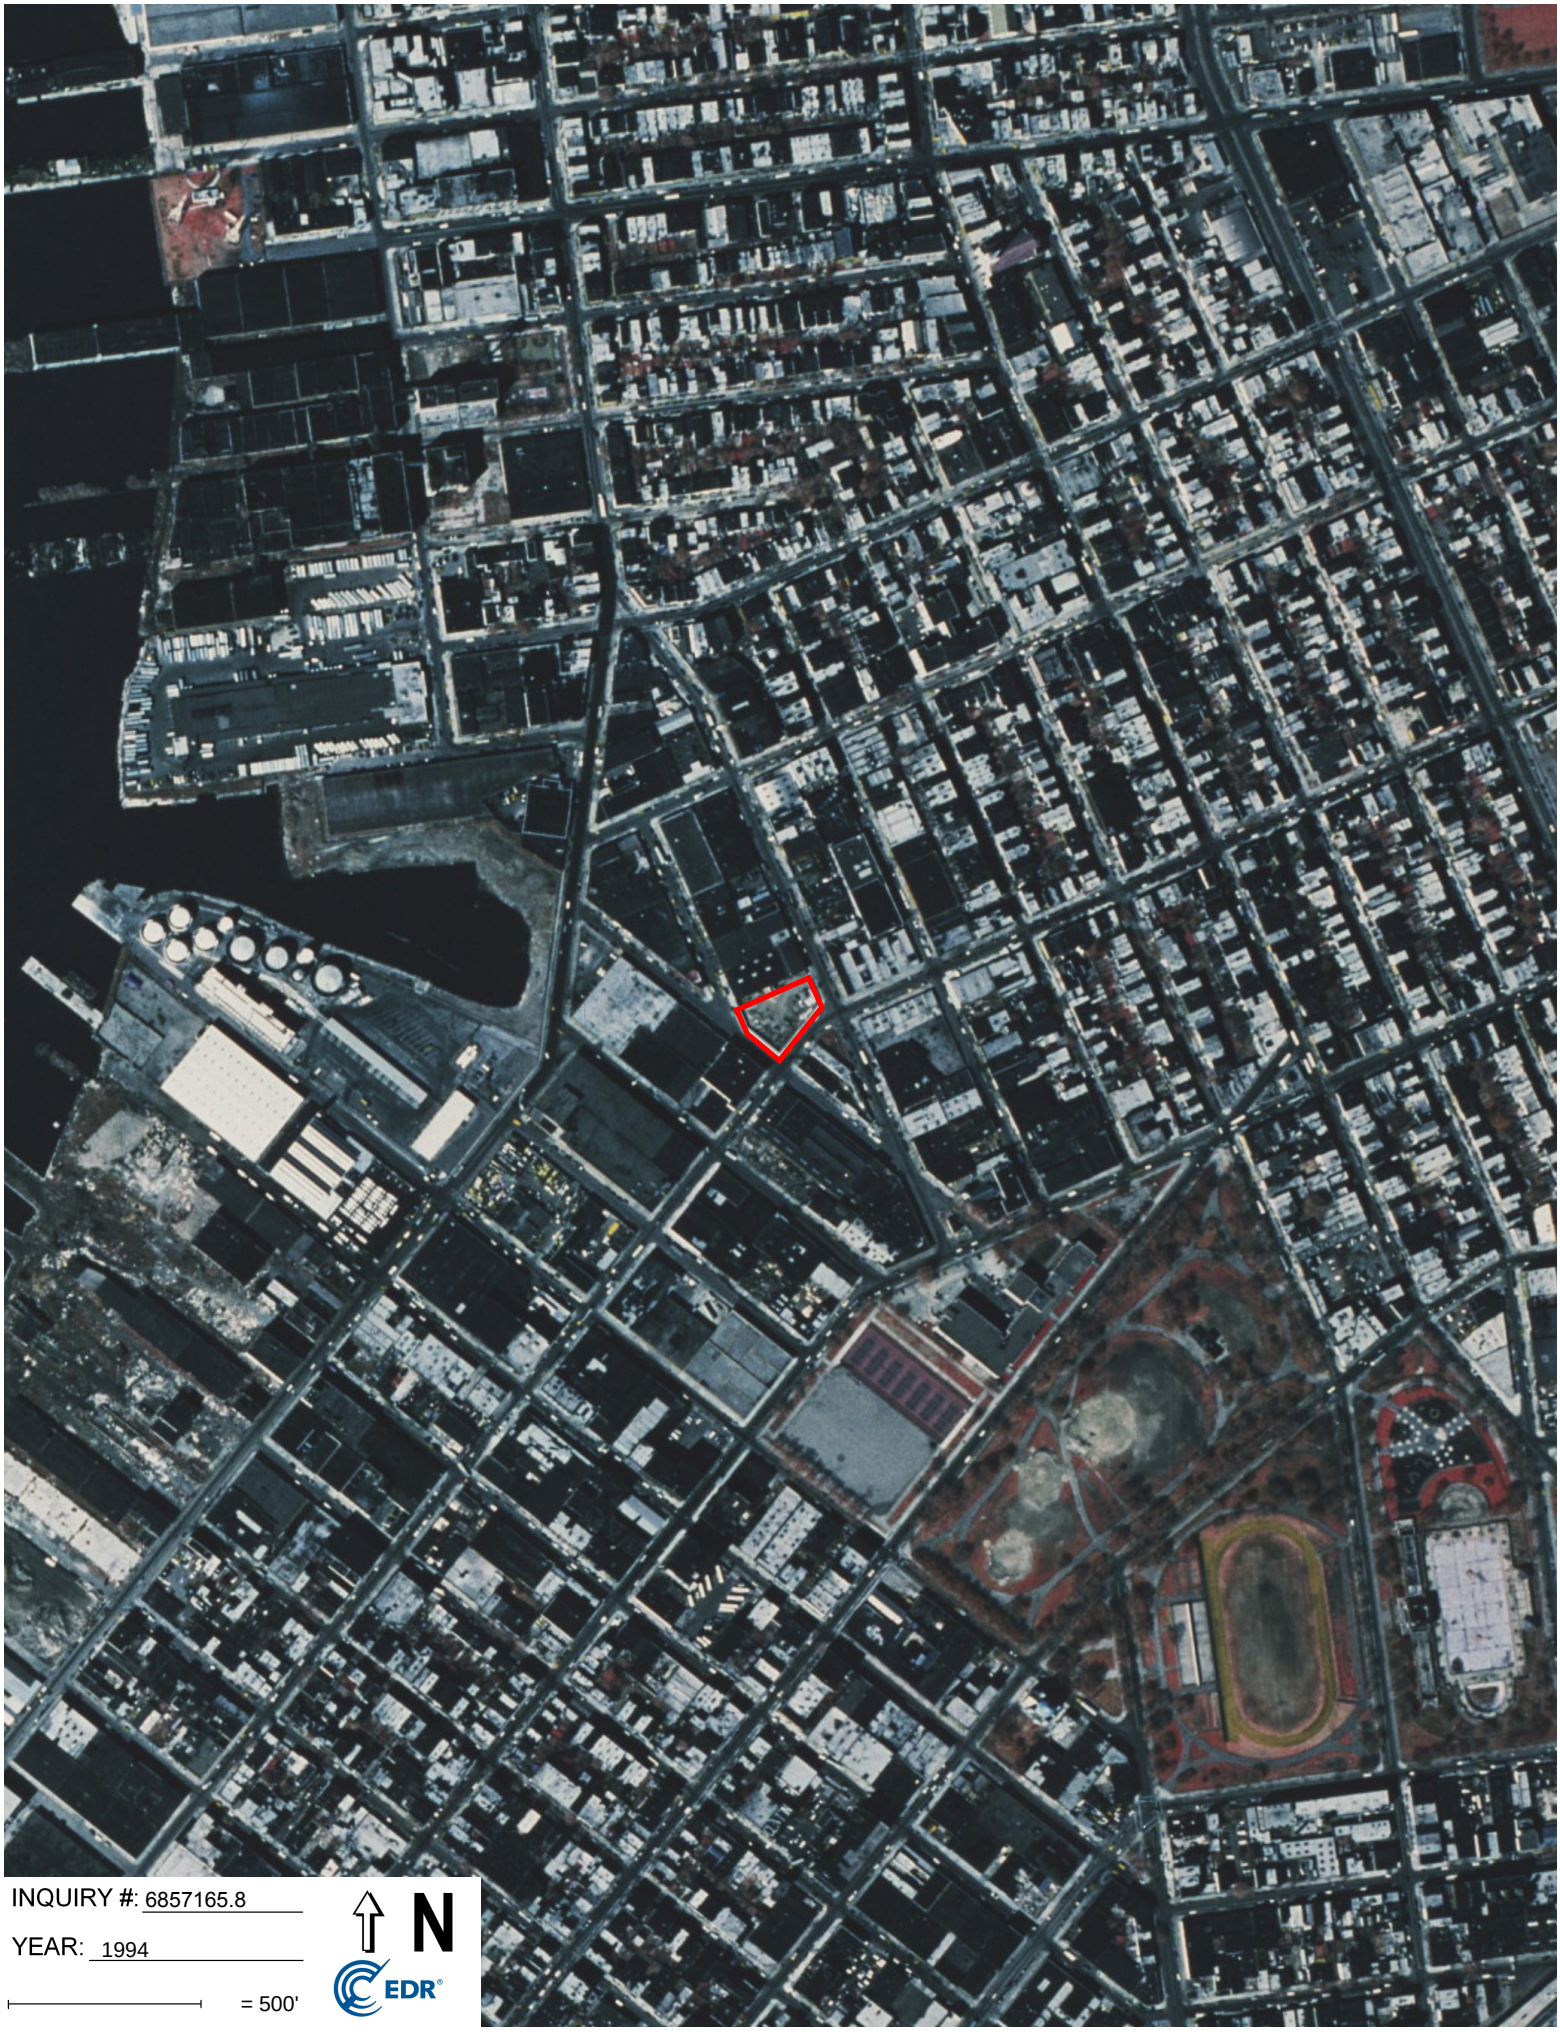

INQUIRY #: 6857165.8

YEAR: 1994

= 500'

N

EDR




INQUIRY #: 6857165.8

YEAR: 1991

= 500'

N

EDR

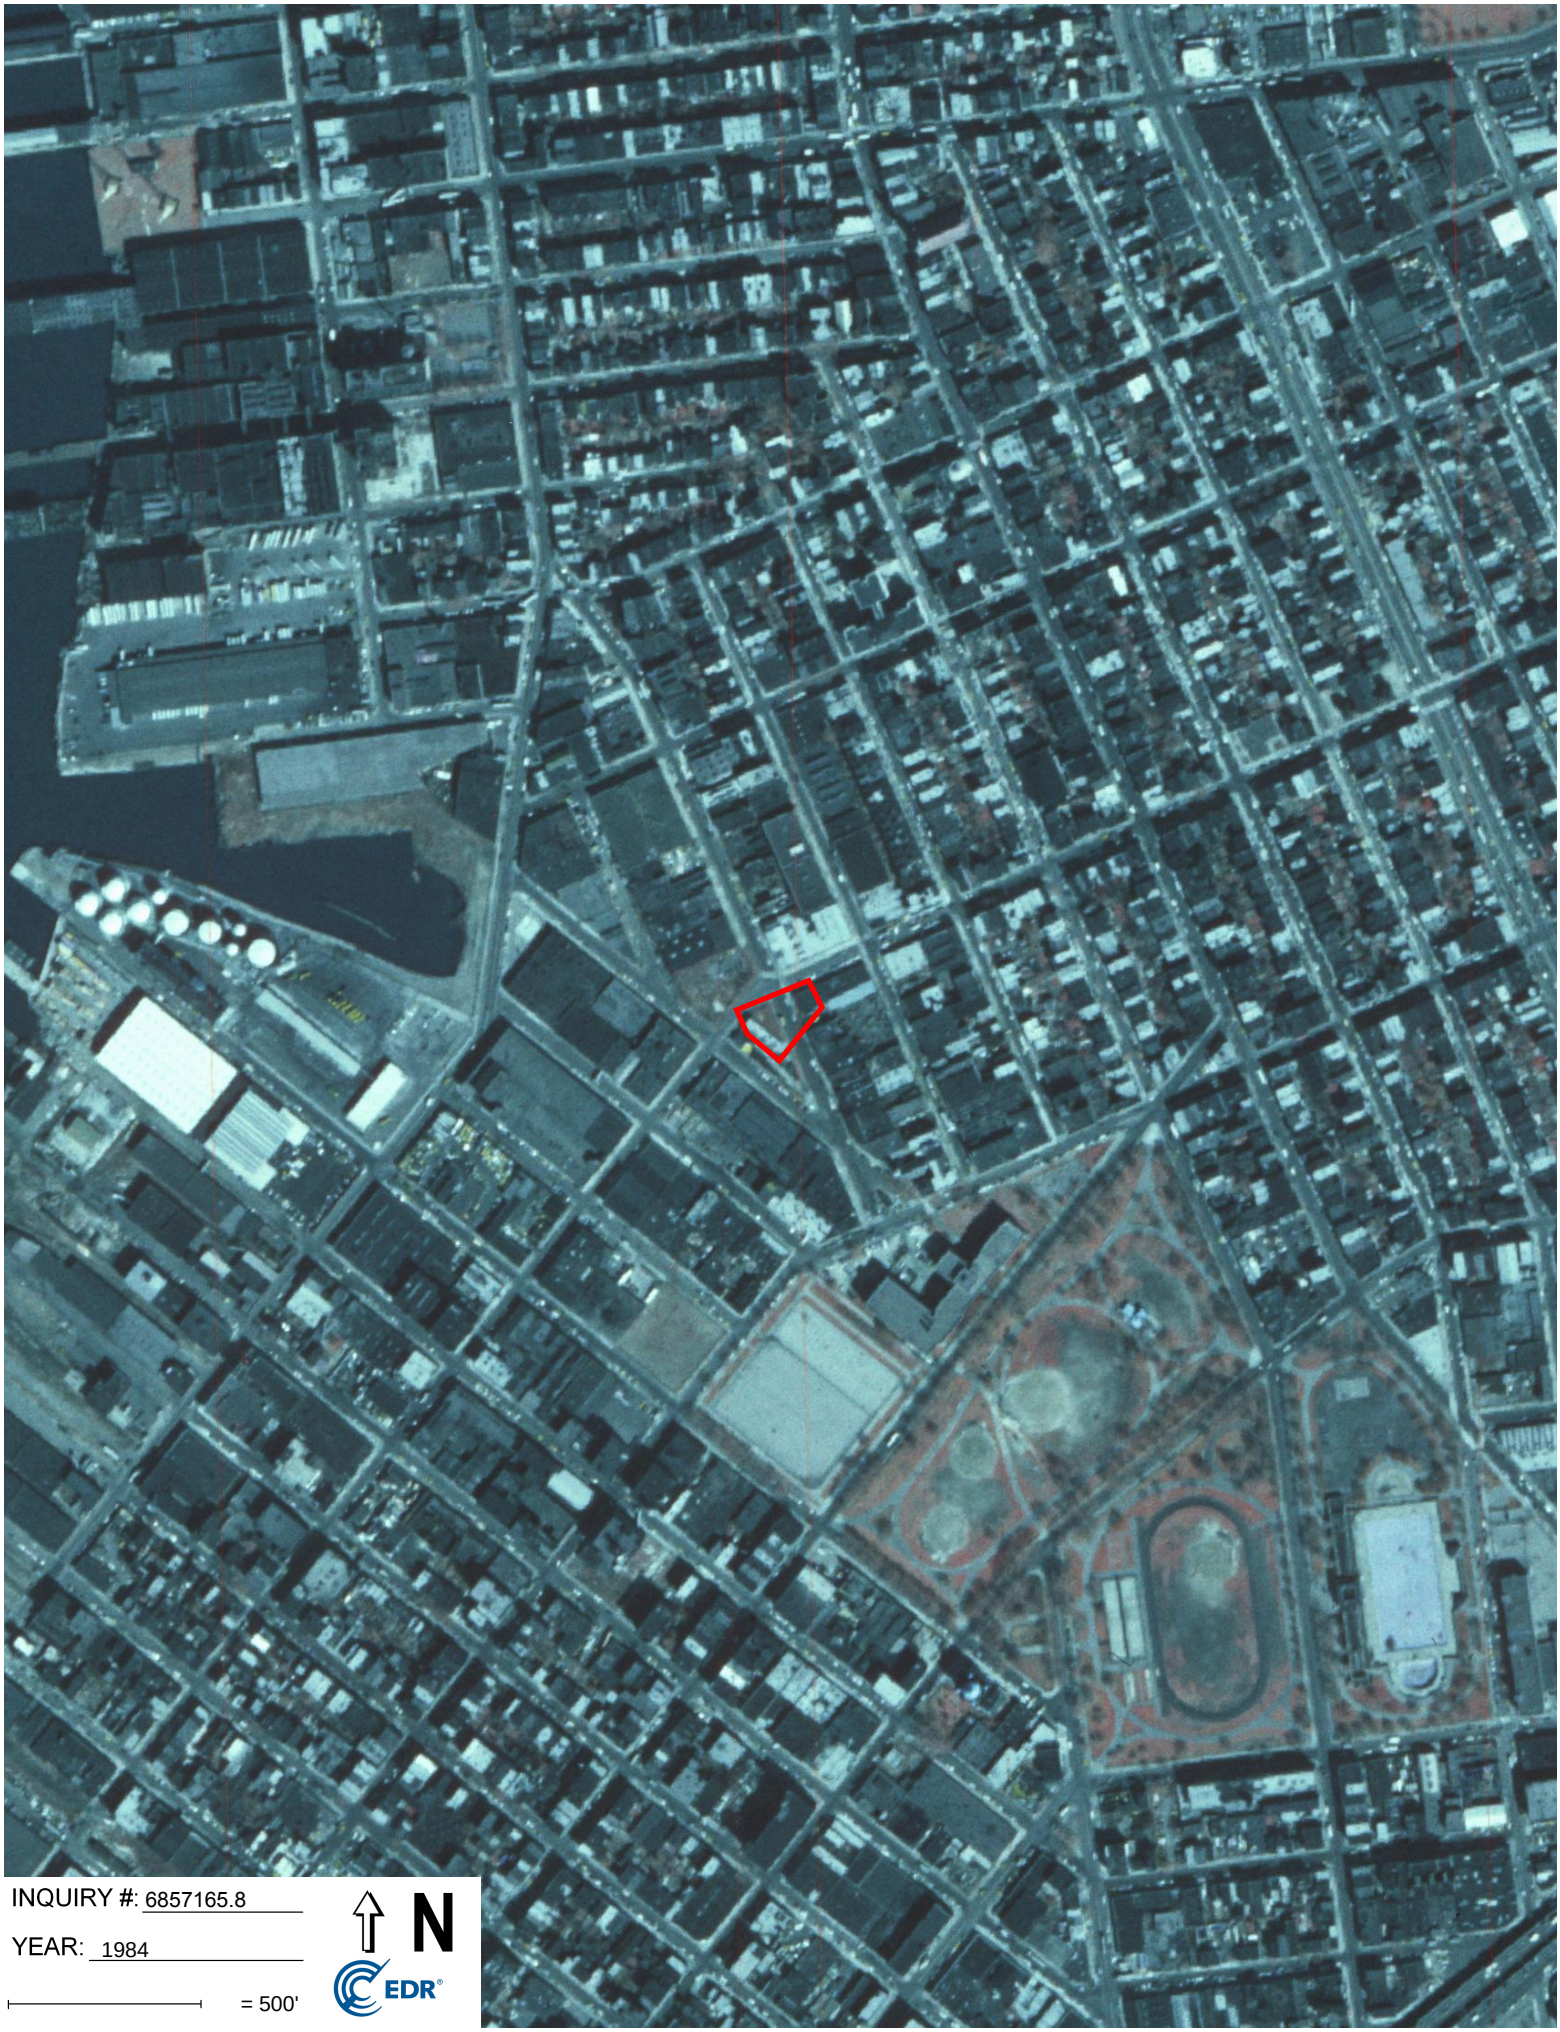

INQUIRY #: 6857165.8

YEAR: 1984

= 500'

N

EDR


INQUIRY #: 6857165.8
YEAR: 1980
= 500'
N
EDR



INQUIRY #: 6857165.8

YEAR: 1976

= 500'

N

EDR



INQUIRY #: 6857165.8

YEAR: 1974

= 500'

N

EDR



INQUIRY #: 6857165.8

YEAR: 1966

= 500'

N

EDR



INQUIRY #: 6857165.8

YEAR: 1961

= 500'

N

EDR



INQUIRY #: 6857165.8

YEAR: 1954

= 500'

N

EDR



INQUIRY #: 6857165.8

YEAR: 1951

= 500'

N

EDR



INQUIRY #: 6857165.8

YEAR: 1944

= 500'

N

EDR



INQUIRY #: 6857165.8

YEAR: 1941

= 500'

N

EDR



INQUIRY #: 6857165.8

YEAR: 1924

= 500'

N

EDR

APPENDIX F

Historical Topographic Maps

14 Wythe Avenue

14 Wythe Avenue

Brooklyn, NY 11222

Inquiry Number: 6857165.4

February 11, 2022

EDR Historical Topo Map Report

with QuadMatch™

6 Armstrong Road, 4th floor
Shelton, CT 06484
Toll Free: 800.352.0050
www.edrnet.com

EDR Historical Topo Map Report

02/11/22

Site Name:

14 Wythe Avenue
14 Wythe Avenue
Brooklyn, NY 11222
EDR Inquiry # 6857165.4

Client Name:

Roux Associates
209 Shafter Street
Islandia, NY 11749
Contact: Adam Nasiatka

EDR Topographic Map Library has been searched by EDR and maps covering the target property location as provided by Roux Associates were identified for the years listed below. EDR's Historical Topo Map Report is designed to assist professionals in evaluating potential liability on a target property resulting from past activities. EDRs Historical Topo Map Report includes a search of a collection of public and private color historical topographic maps, dating back to the late 1800s.

Search Results:

P.O.# TBD

Project: 14 Wythe Ave

Coordinates:

Latitude:	40.724342 40° 43' 28" North
Longitude:	-73.955677 -73° 57' 20" West
UTM Zone:	Zone 18 North
UTM X Meters:	588194.80
UTM Y Meters:	4508681.56
Elevation:	9.00' above sea level

Maps Provided:

2019	1900
2016	1898
2013	1897
1995	
1979	
1967	
1956	
1947	

Disclaimer - Copyright and Trademark Notice

This Report contains certain information obtained from a variety of public and other sources reasonably available to Environmental Data Resources, Inc. It cannot be concluded from this Report that coverage information for the target and surrounding properties does not exist from other sources. NO WARRANTY EXPRESSED OR IMPLIED, IS MADE WHATSOEVER IN CONNECTION WITH THIS REPORT. ENVIRONMENTAL DATA RESOURCES, INC. SPECIFICALLY DISCLAIMS THE MAKING OF ANY SUCH WARRANTIES, INCLUDING WITHOUT LIMITATION, MERCHANTABILITY OR FITNESS FOR A PARTICULAR USE OR PURPOSE. ALL RISK IS ASSUMED BY THE USER. IN NO EVENT SHALL ENVIRONMENTAL DATA RESOURCES, INC. BE LIABLE TO ANYONE, WHETHER ARISING OUT OF ERRORS OR OMISSIONS, NEGLIGENCE, ACCIDENT OR ANY OTHER CAUSE, FOR ANY LOSS OF DAMAGE, INCLUDING, WITHOUT LIMITATION, SPECIAL, INCIDENTAL, CONSEQUENTIAL, OR EXEMPLARY DAMAGES. ANY LIABILITY ON THE PART OF ENVIRONMENTAL DATA RESOURCES, INC. IS STRICTLY LIMITED TO A REFUND OF THE AMOUNT PAID FOR THIS REPORT. Purchaser accepts this Report "AS IS". Any analyses, estimates, ratings, environmental risk levels or risk codes provided in this Report are provided for illustrative purposes only, and are not intended to provide, nor should they be interpreted as providing any facts regarding, or prediction or forecast of, any environmental risk for any property. Only a Phase I Environmental Site Assessment performed by an environmental professional can provide information regarding the environmental risk for any property. Additionally, the information provided in this Report is not to be construed as legal advice.


Copyright 2022 by Environmental Data Resources, Inc. All rights reserved. Reproduction in any media or format, in whole or in part, of any report or map of Environmental Data Resources, Inc., or its affiliates, is prohibited without prior written permission.

EDR and its logos (including Sanborn and Sanborn Map) are trademarks of Environmental Data Resources, Inc. or its affiliates. All other trademarks used herein are the property of their respective owners.

Topo Sheet Key


This EDR Topo Map Report is based upon the following USGS topographic map sheets.

2019 Source Sheets

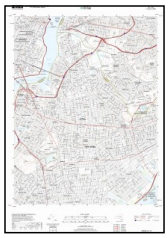


Brooklyn
2019
7.5-minute, 24000

2016 Source Sheets

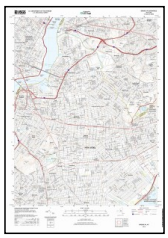


Brooklyn
2016
7.5-minute, 24000

2013 Source Sheets

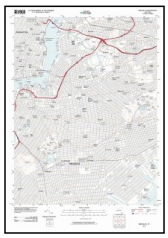

Brooklyn
2013
7.5-minute, 24000

1995 Source Sheets

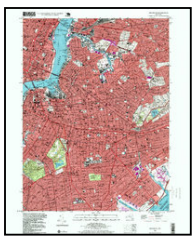


Brooklyn
1995
7.5-minute, 24000
Aerial Photo Revised 1977

Topo Sheet Key

This EDR Topo Map Report is based upon the following USGS topographic map sheets.

1979 Source Sheets

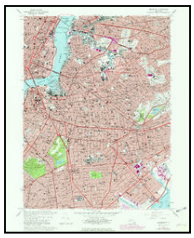


Brooklyn
1979
7.5-minute, 24000
Aerial Photo Revised 1977

1967 Source Sheets



Brooklyn
1967
7.5-minute, 24000
Aerial Photo Revised 1966

1956 Source Sheets

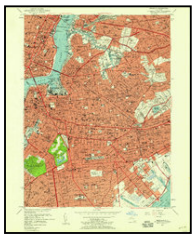

Brooklyn
1956
7.5-minute, 24000

1947 Source Sheets



Brooklyn
1947
7.5-minute, 24000
Aerial Photo Revised 1940

Topo Sheet Key

This EDR Topo Map Report is based upon the following USGS topographic map sheets.

1900 Source Sheets



Brooklyn
1900
15-minute, 62500

1898 Source Sheets



Brooklyn
1898
15-minute, 62500

1897 Source Sheets



Brooklyn
1897
15-minute, 62500

Historical Topo Map

2019



This report includes information from the following map sheet(s).

0 Miles 0.25 0.5 1 1.5

NW N NE
W E
SW S SE


TP, Brooklyn, 2019, 7.5-minute

SITE NAME: 14 Wythe Avenue
ADDRESS: 14 Wythe Avenue
Brooklyn, NY 11222
CLIENT: Roux Associates

N

Historical Topo Map

2016

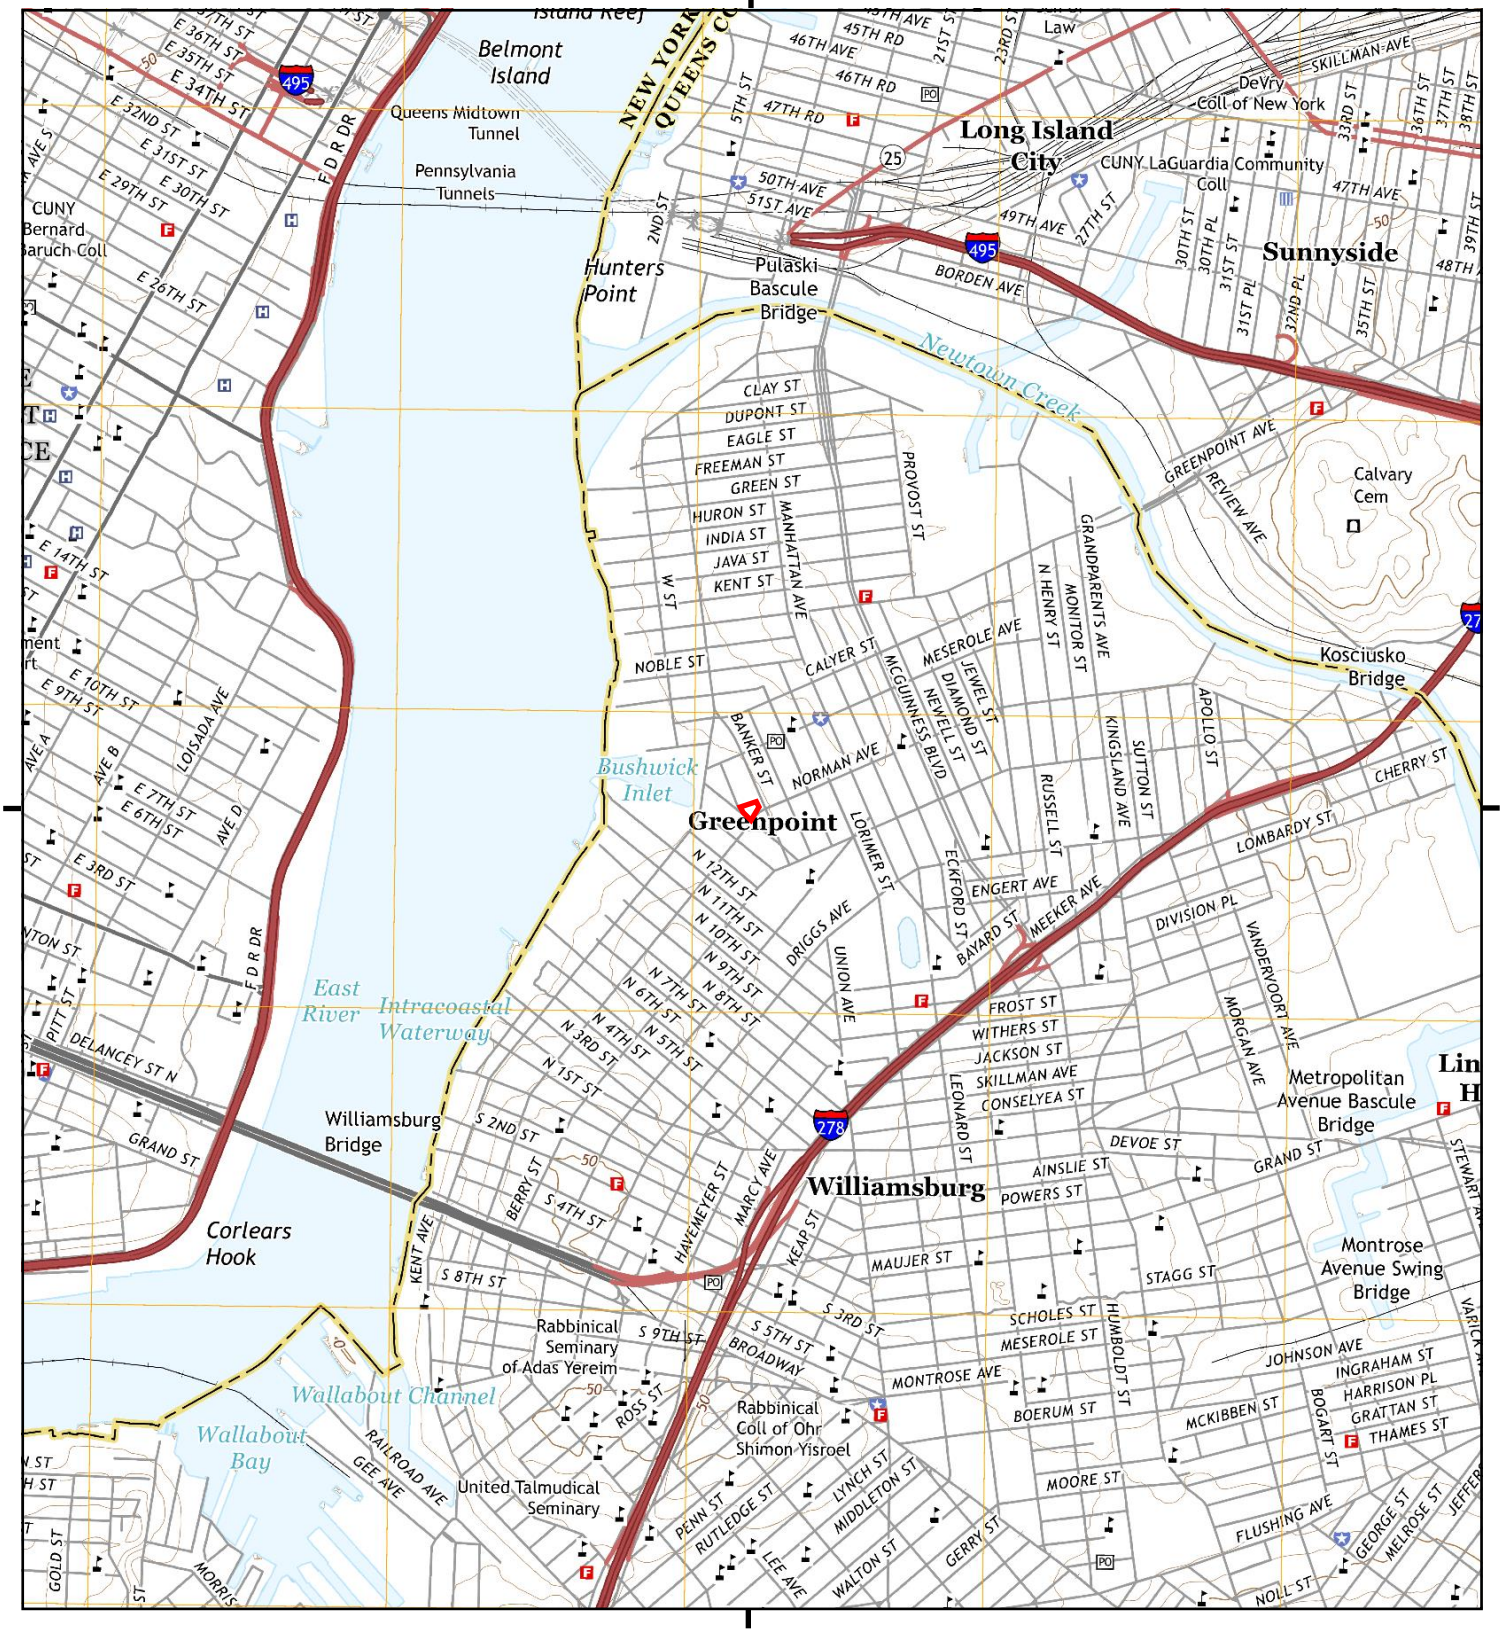

This report includes information from the following map sheet(s).

0 Miles 0.25 0.5 1 1.5

NW N NE
W E
SW S SE


TP, Brooklyn, 2016, 7.5-minute

SITE NAME: 14 Wythe Avenue
ADDRESS: 14 Wythe Avenue
Brooklyn, NY 11222
CLIENT: Roux Associates

N

Historical Topo Map

2013

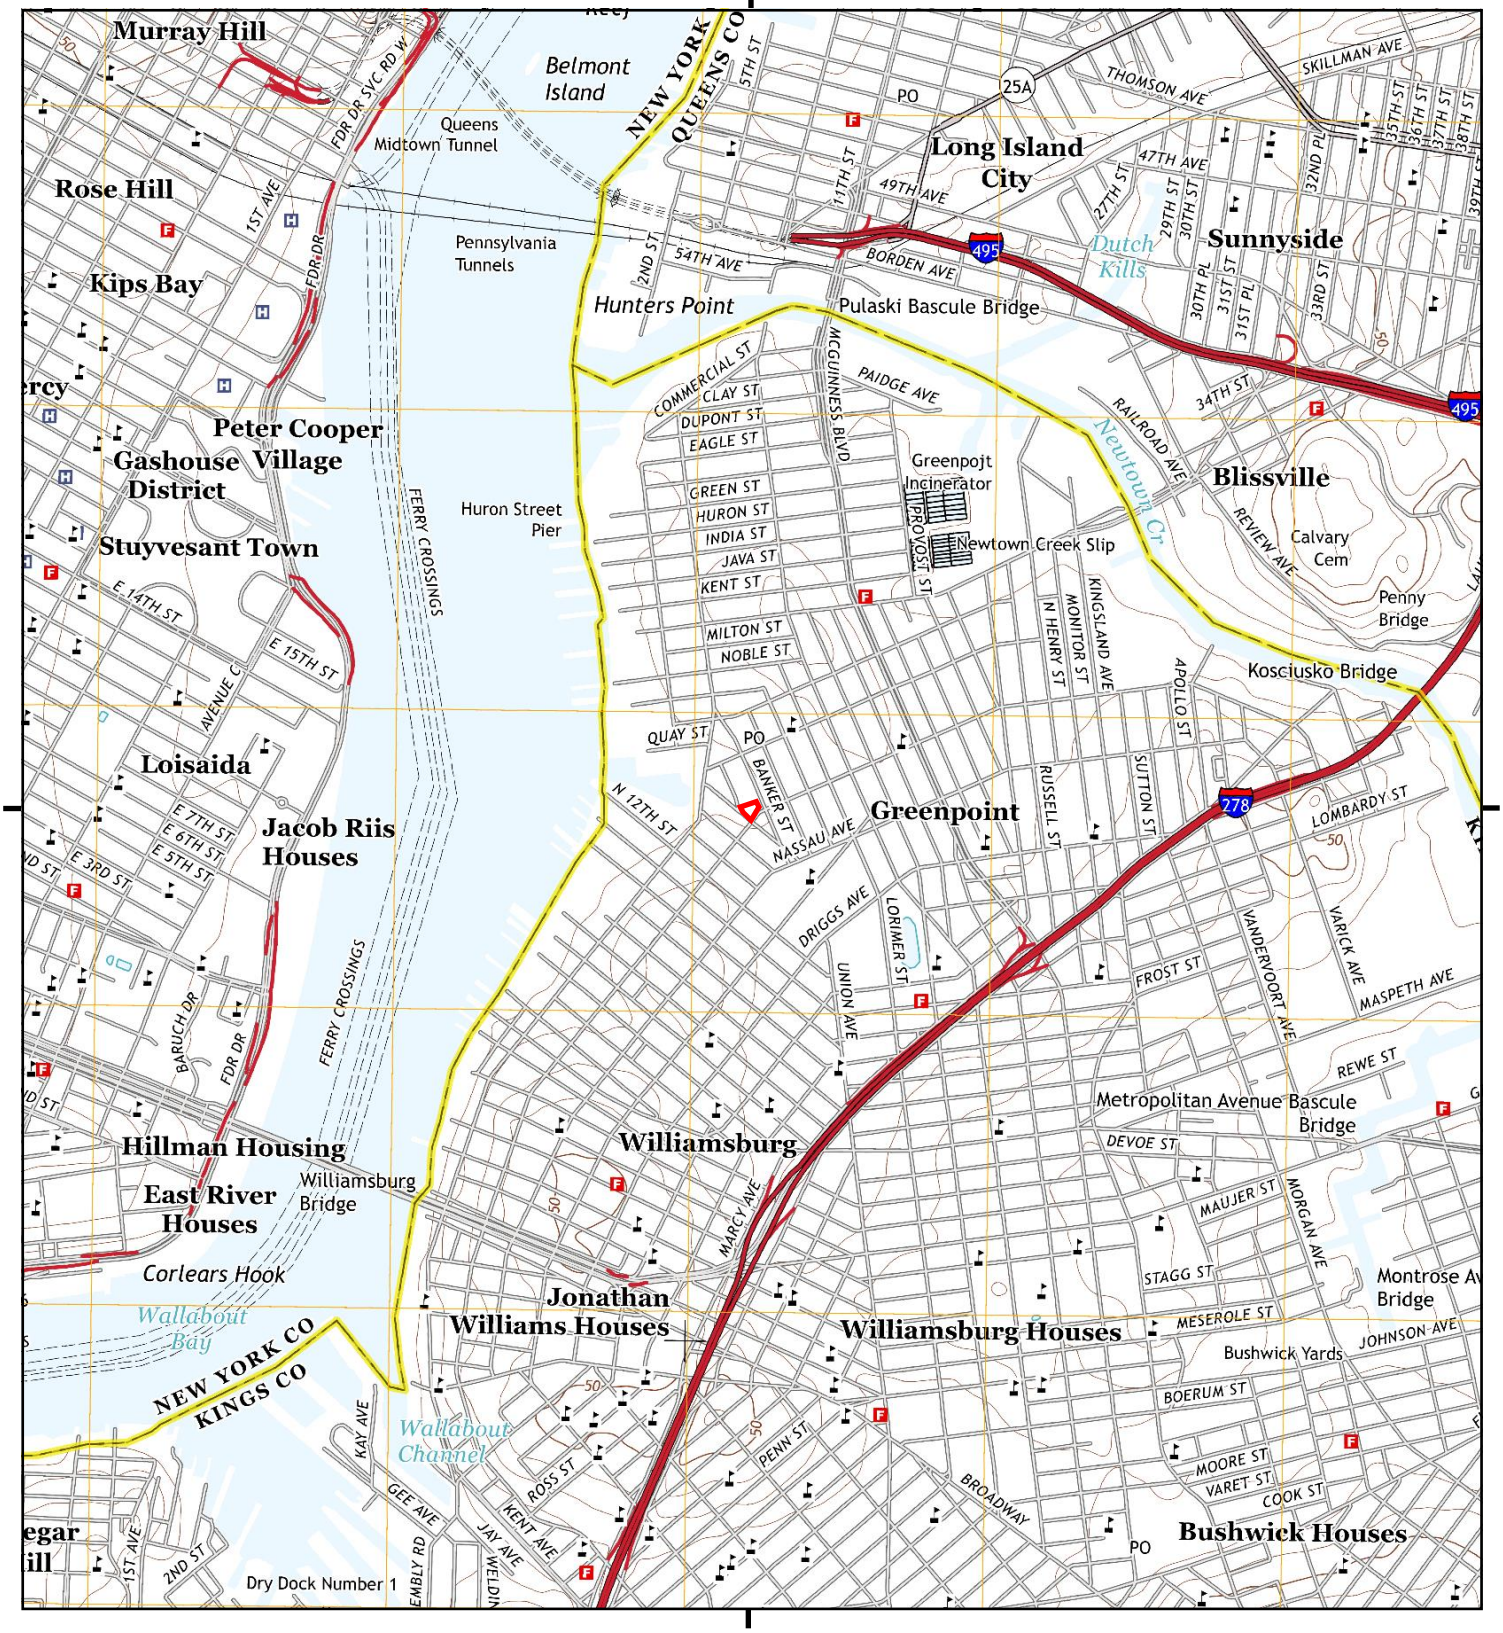

This report includes information from the following map sheet(s).


0 Miles 0.25 0.5 1 1.5

NW N NE
W E
SW S SE

TP, Brooklyn, 2013, 7.5-minute

SITE NAME: 14 Wythe Avenue
ADDRESS: 14 Wythe Avenue
Brooklyn, NY 11222
CLIENT: Roux Associates

N

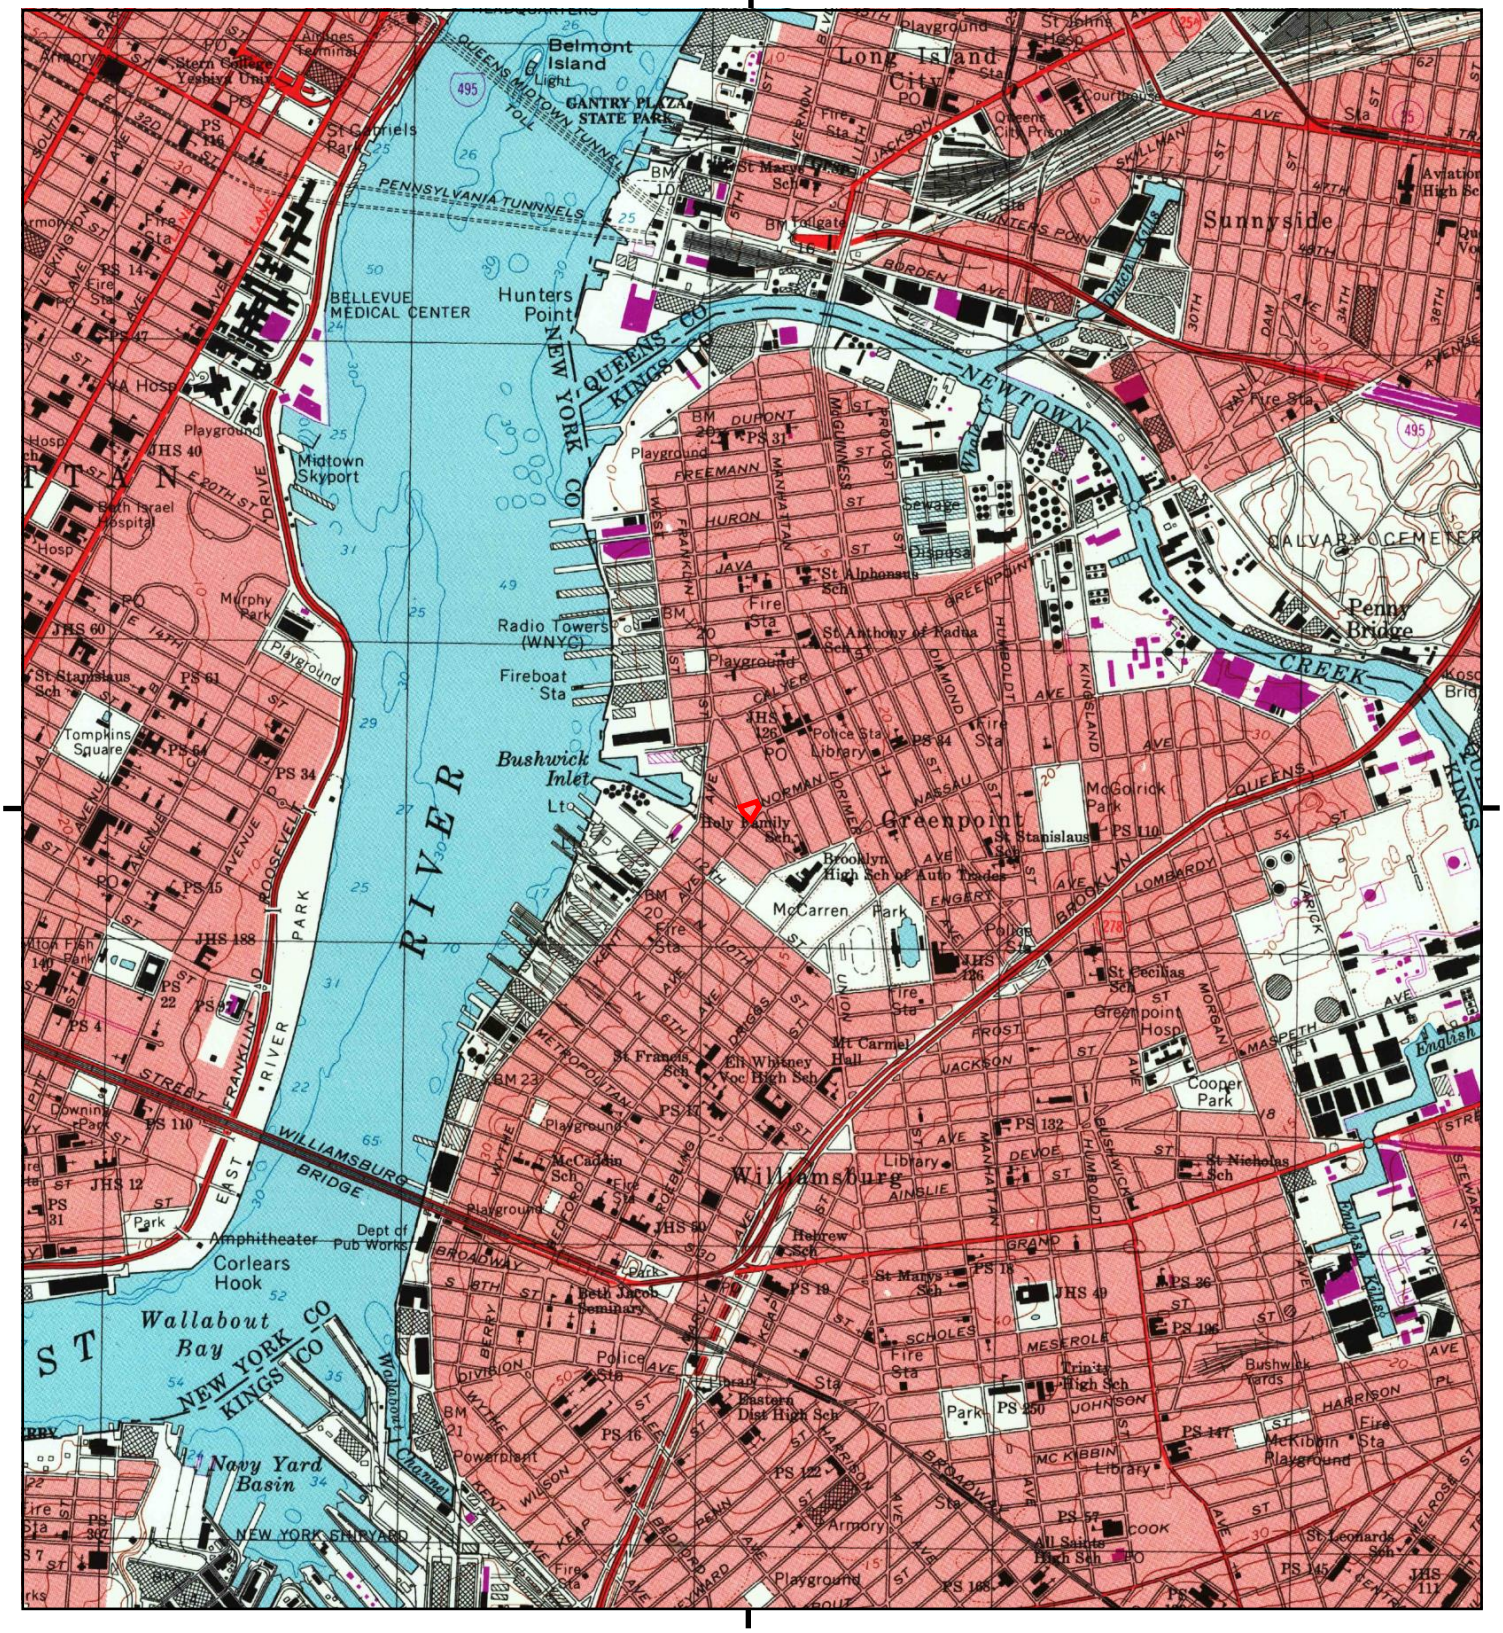

This report includes information from the following map sheet(s).


0 Miles 0.25 0.5 1 1.5

NW N NE
W E
SW S SE

TP, Brooklyn, 1995, 7.5-minute

SITE NAME: 14 Wythe Avenue
ADDRESS: 14 Wythe Avenue
Brooklyn, NY 11222
CLIENT: Roux Associates

N

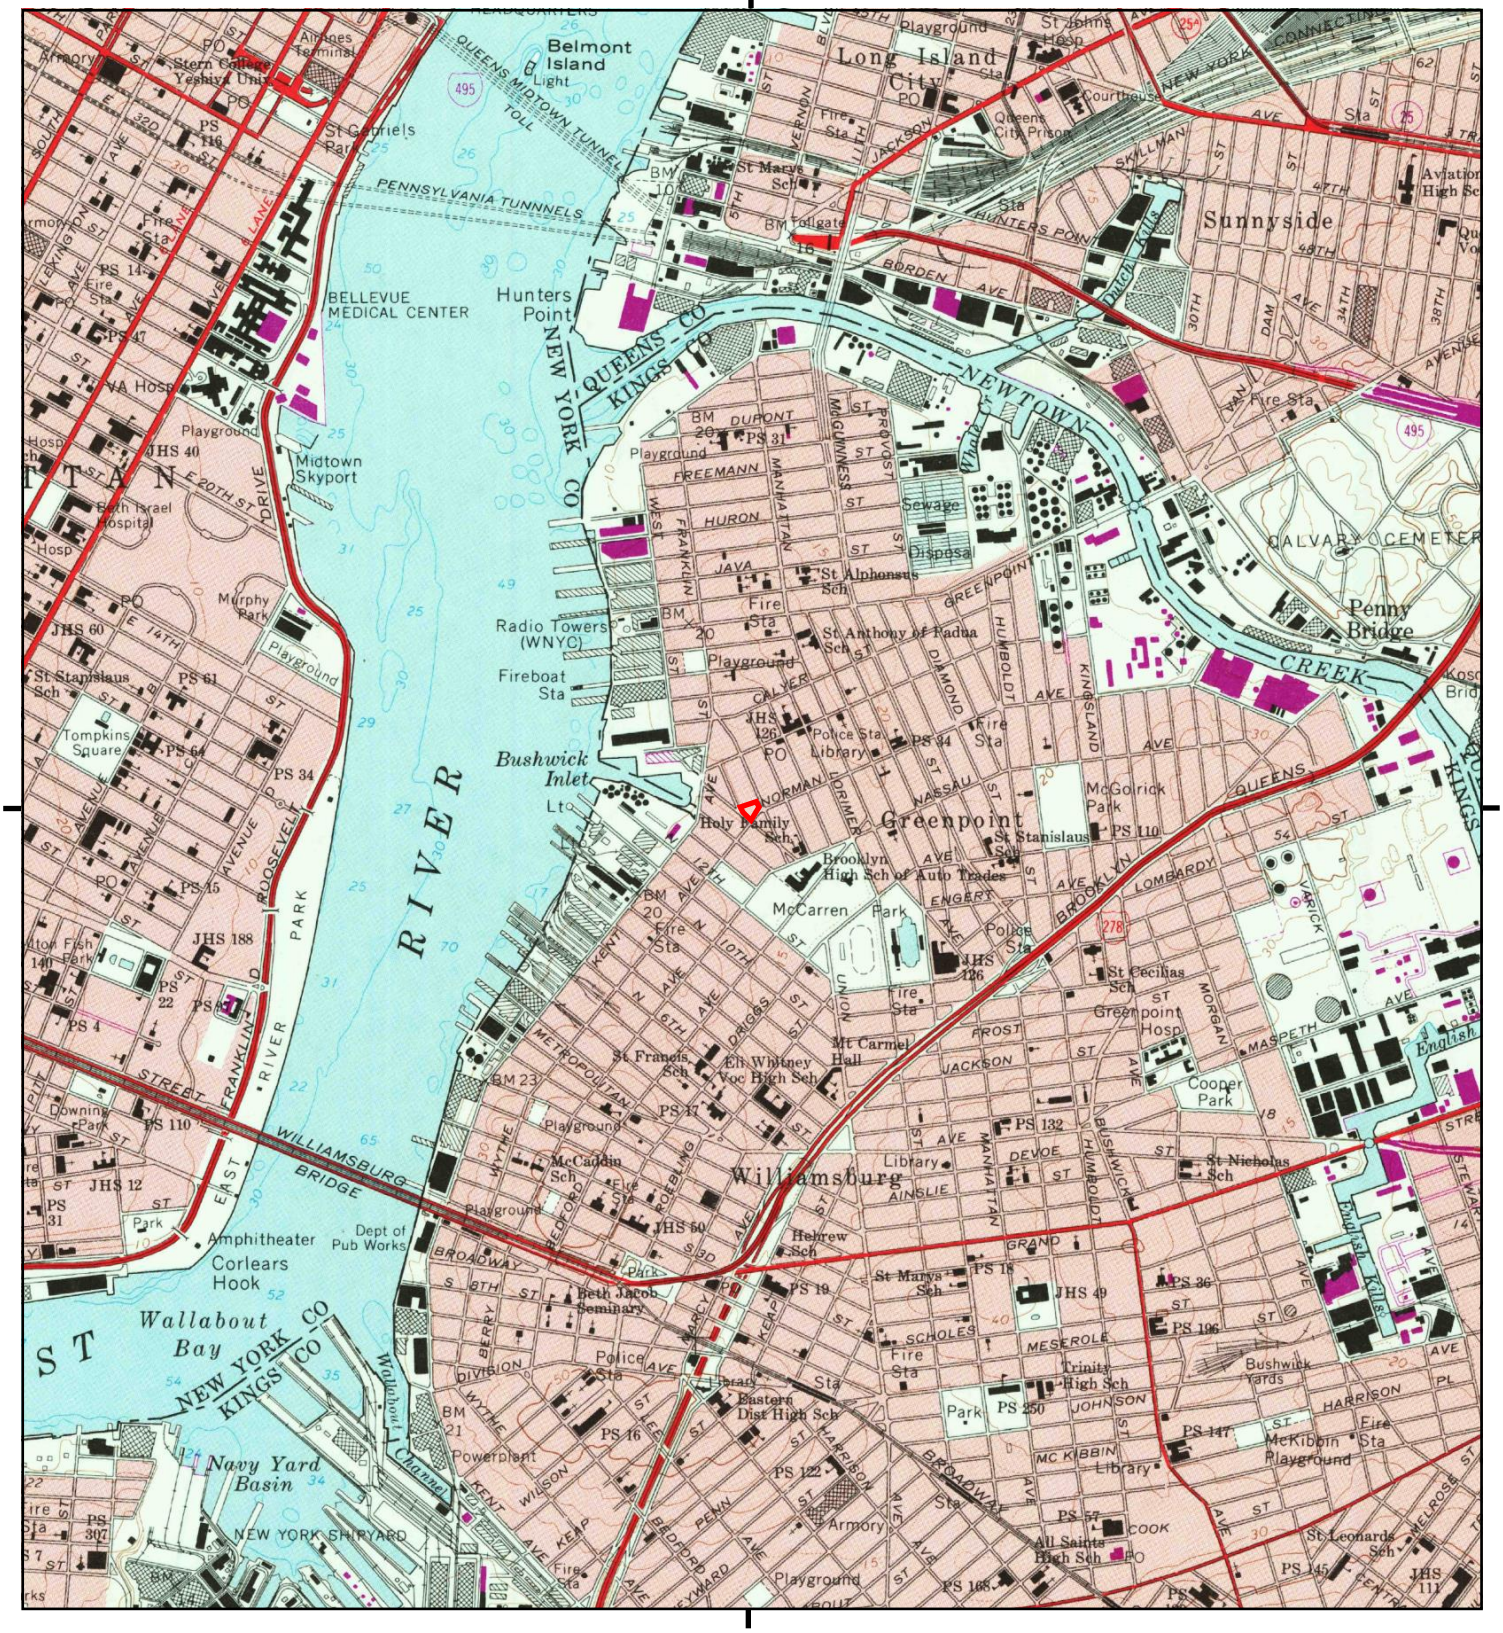

This report includes information from the following map sheet(s).


0 Miles 0.25 0.5 1 1.5

NW N NE
W E
SW S SE

TP, Brooklyn, 1979, 7.5-minute

SITE NAME: 14 Wythe Avenue
ADDRESS: 14 Wythe Avenue
Brooklyn, NY 11222
CLIENT: Roux Associates

N

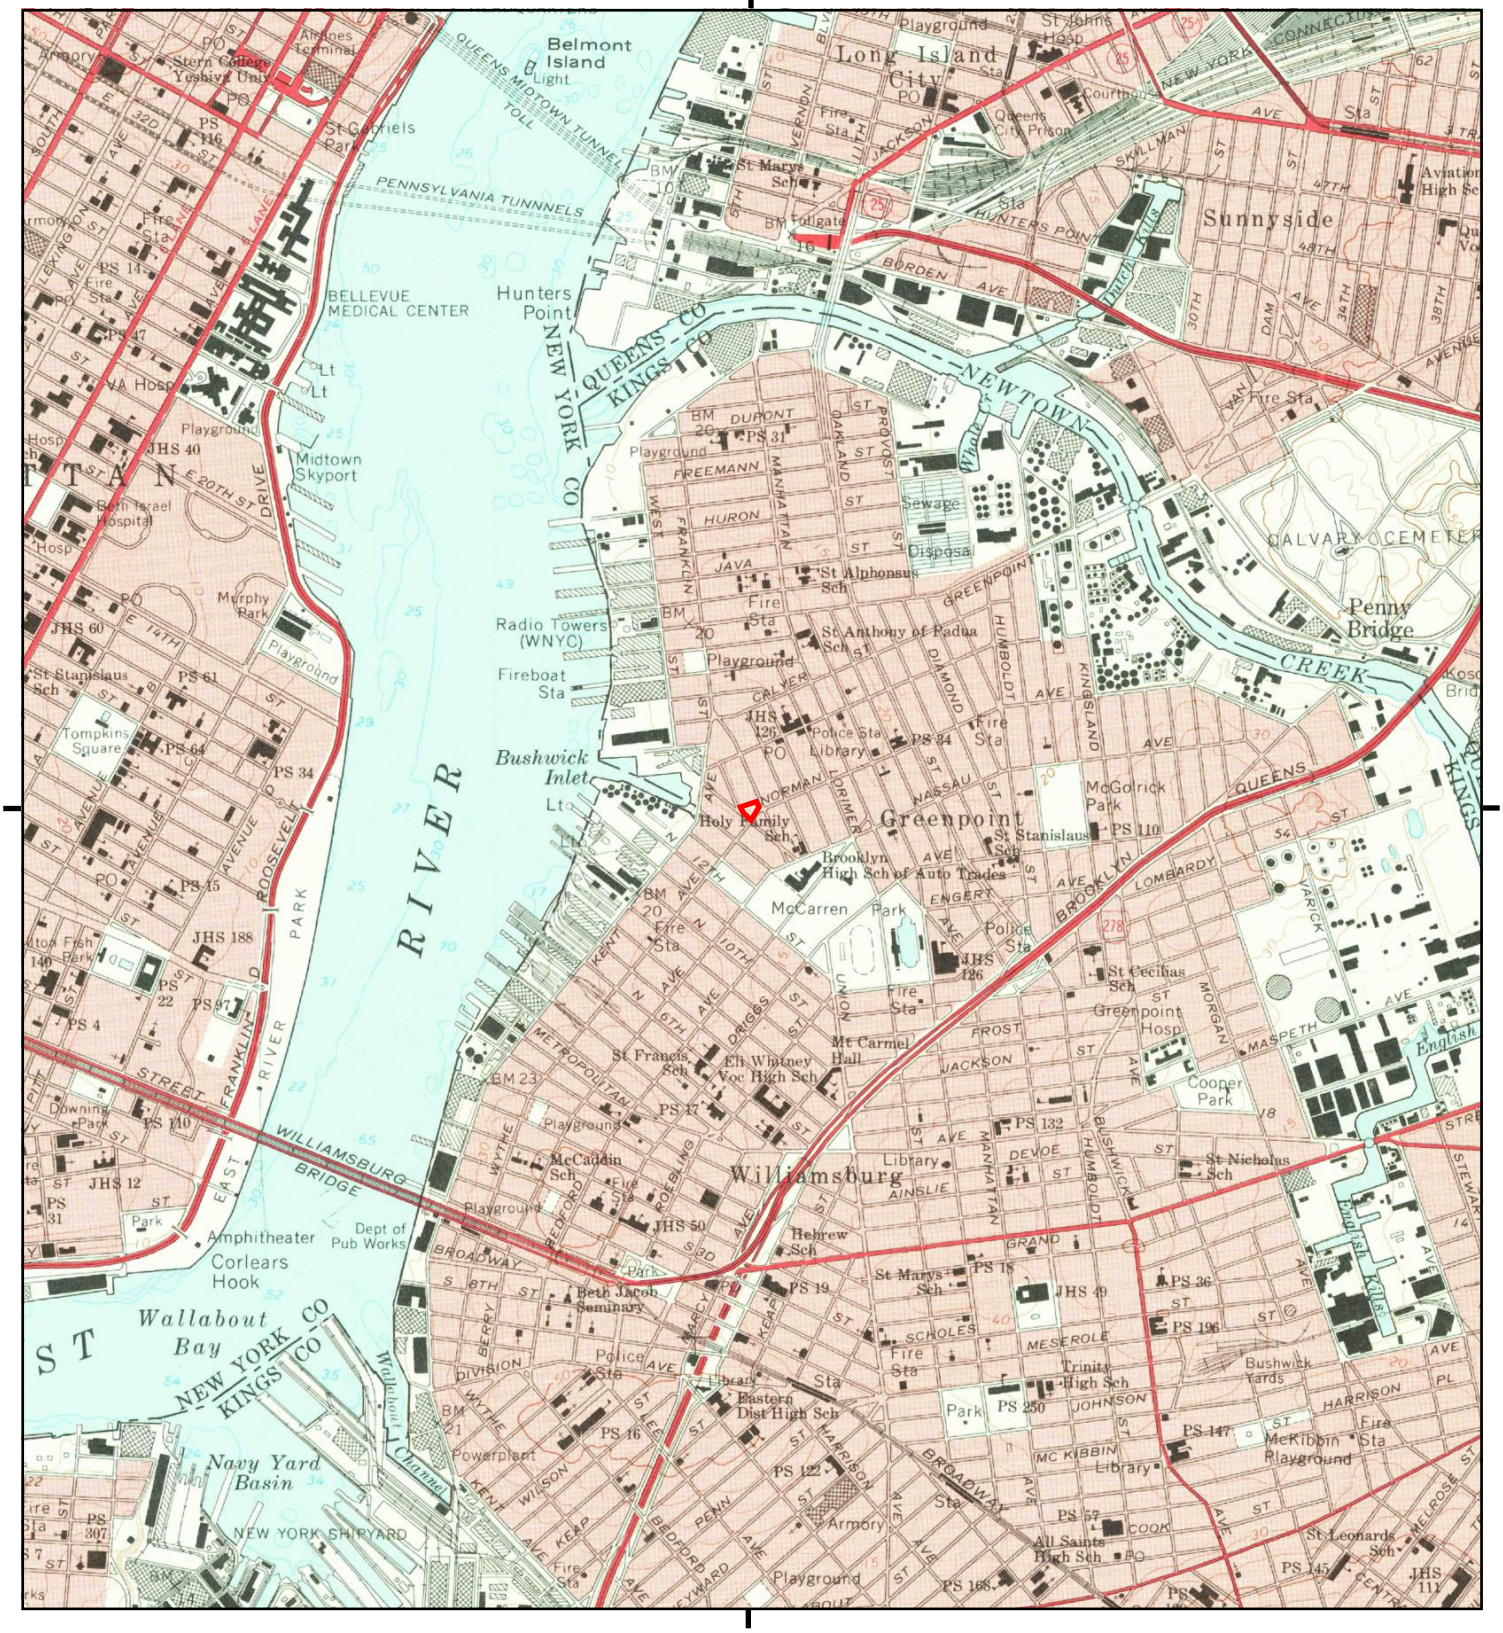

This report includes information from the following map sheet(s).


0 Miles 0.25 0.5 1 1.5

NW N NE
W E
SW S SE

TP, Brooklyn, 1967, 7.5-minute

SITE NAME: 14 Wythe Avenue
ADDRESS: 14 Wythe Avenue
Brooklyn, NY 11222
CLIENT: Roux Associates

N

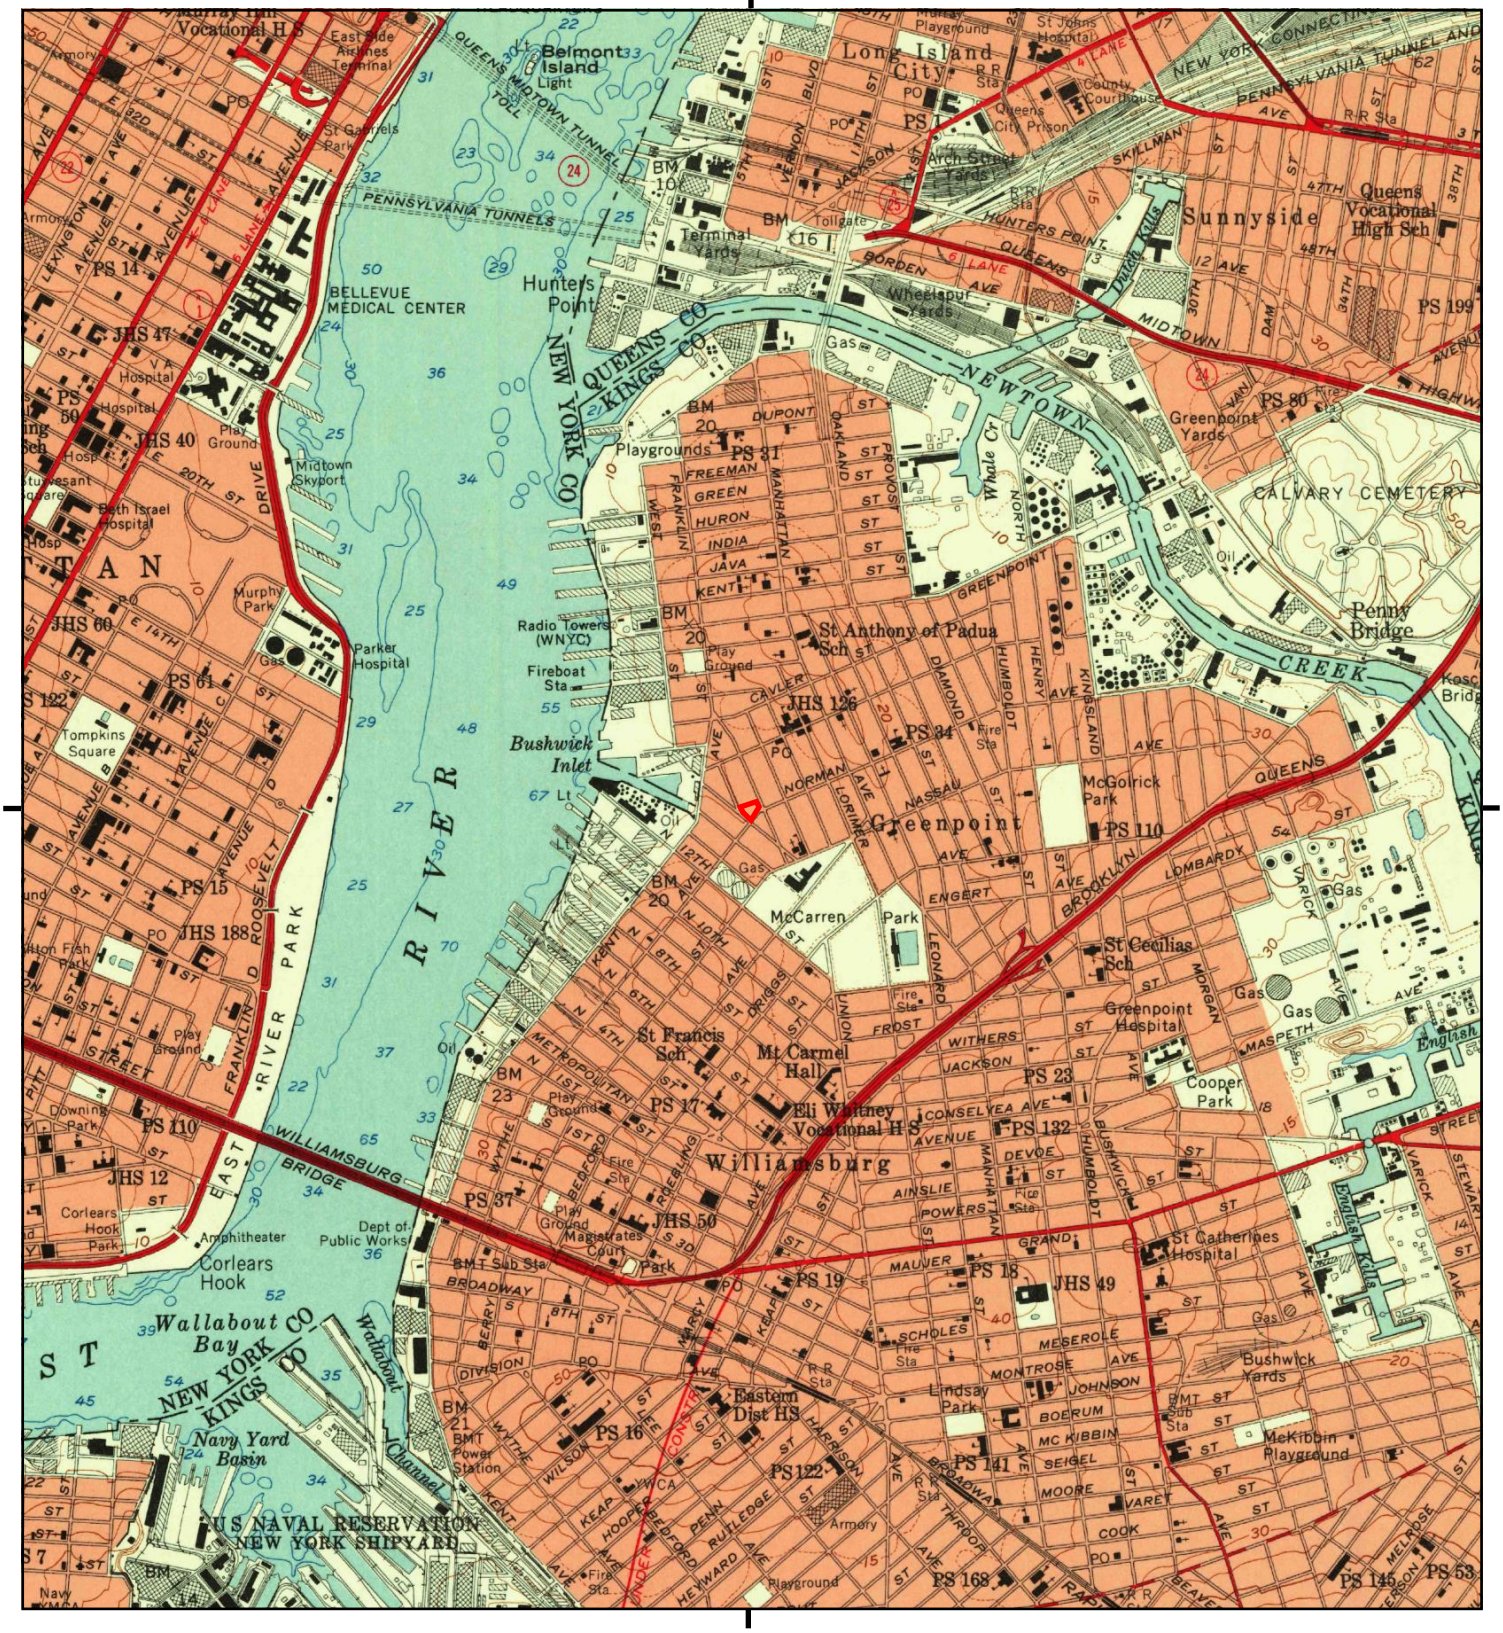

This report includes information from the following map sheet(s).

0 Miles 0.25 0.5 1 1.5

NW N NE
W E
SW S SE

TP, Brooklyn, 1956, 7.5-minute

SITE NAME: 14 Wythe Avenue
ADDRESS: 14 Wythe Avenue
Brooklyn, NY 11222
CLIENT: Roux Associates

N



This report includes information from the following map sheet(s).

0 Miles 0.25 0.5 1 1.5

NW N NE
W E
SW S SE


TP, Brooklyn, 1947, 7.5-minute

SITE NAME: 14 Wythe Avenue
ADDRESS: 14 Wythe Avenue
Brooklyn, NY 11222
CLIENT: Roux Associates

N

Historical Topo Map

1900

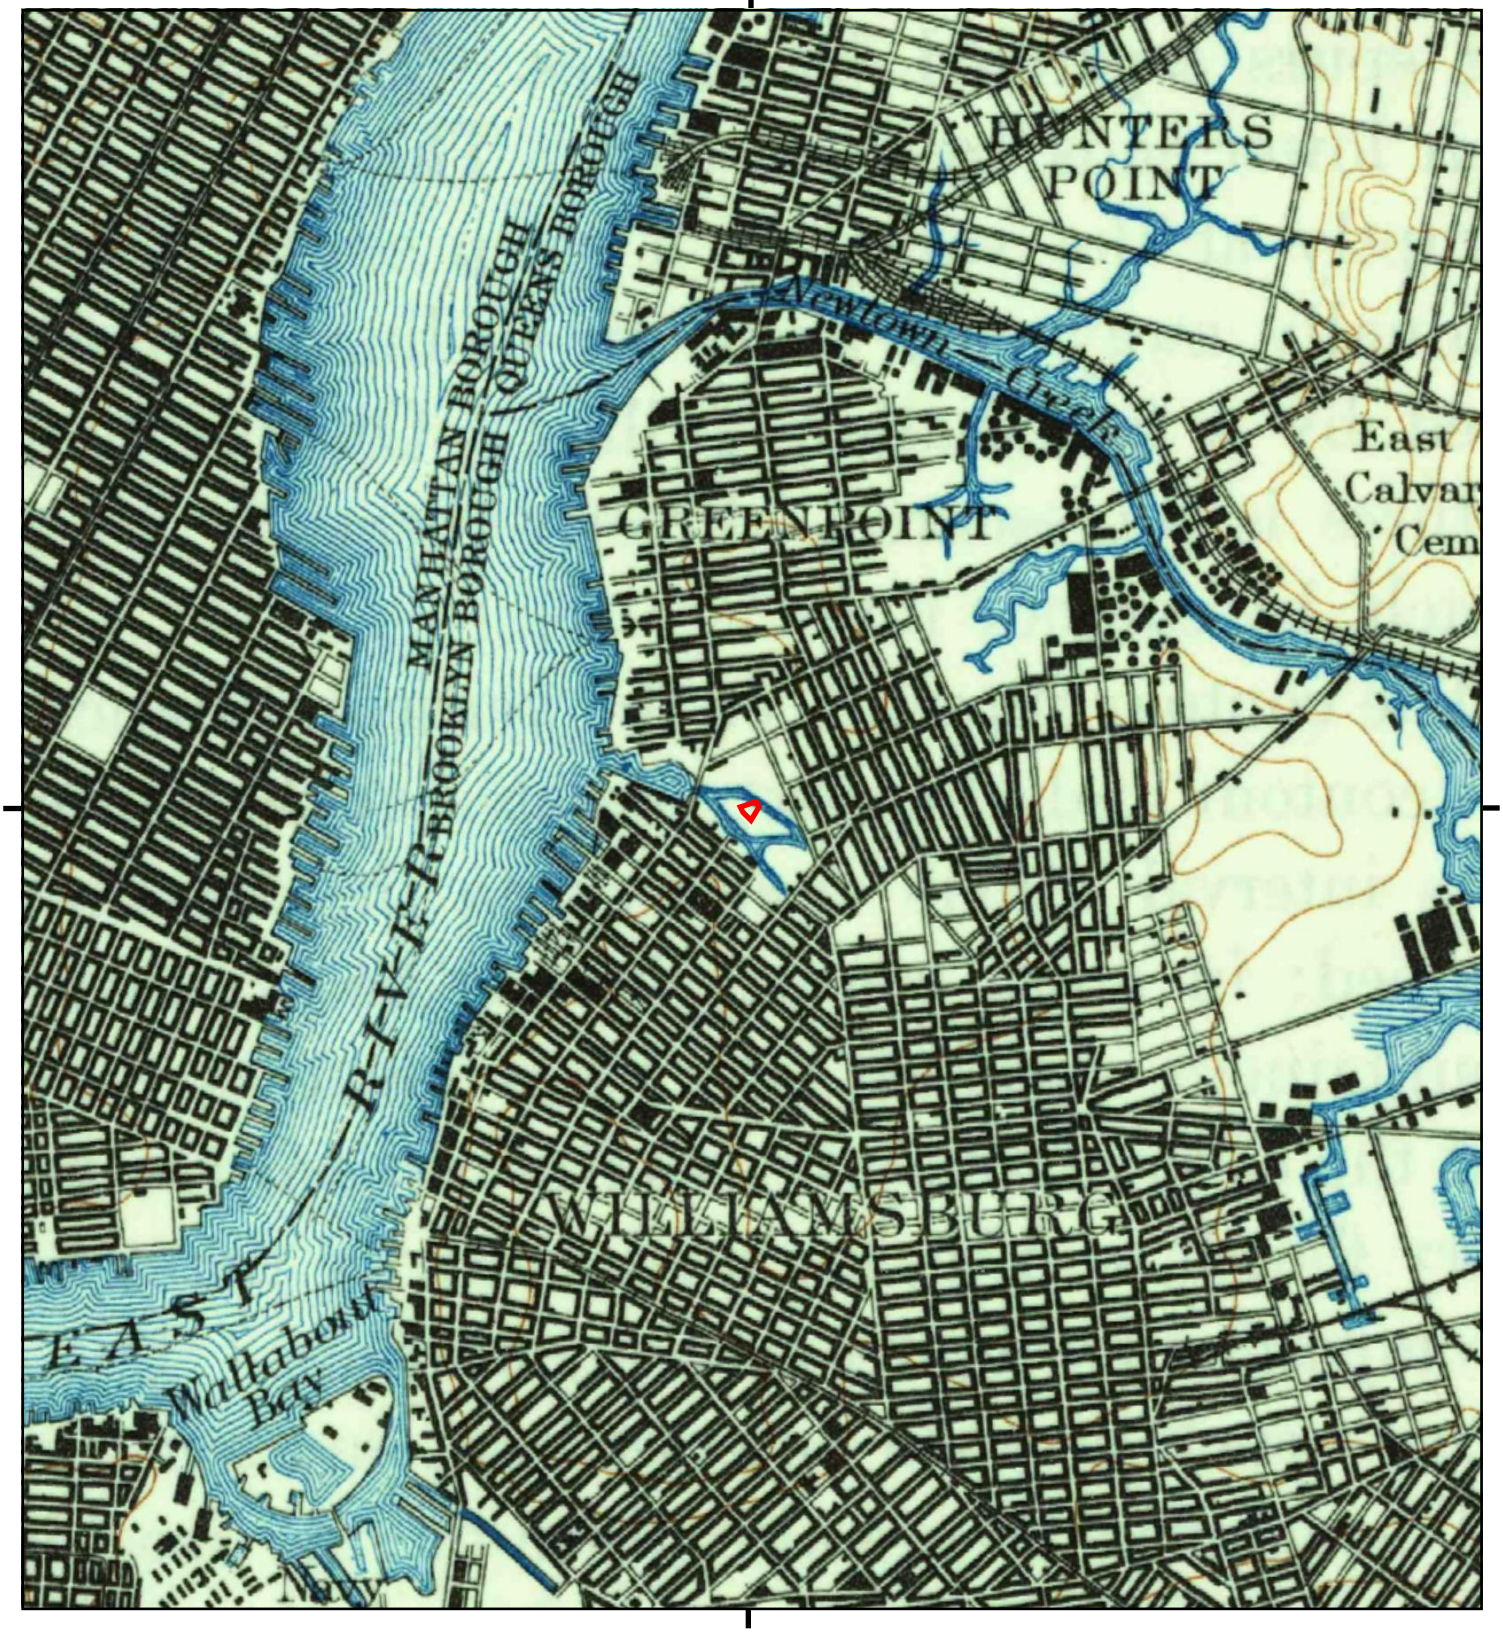

This report includes information from the following map sheet(s).

0 Miles 0.25 0.5 1 1.5

NW N NE
W E
SW S SE


TP, Brooklyn, 1900, 15-minute

SITE NAME: 14 Wythe Avenue
ADDRESS: 14 Wythe Avenue
Brooklyn, NY 11222
CLIENT: Roux Associates

N

Historical Topo Map

1898

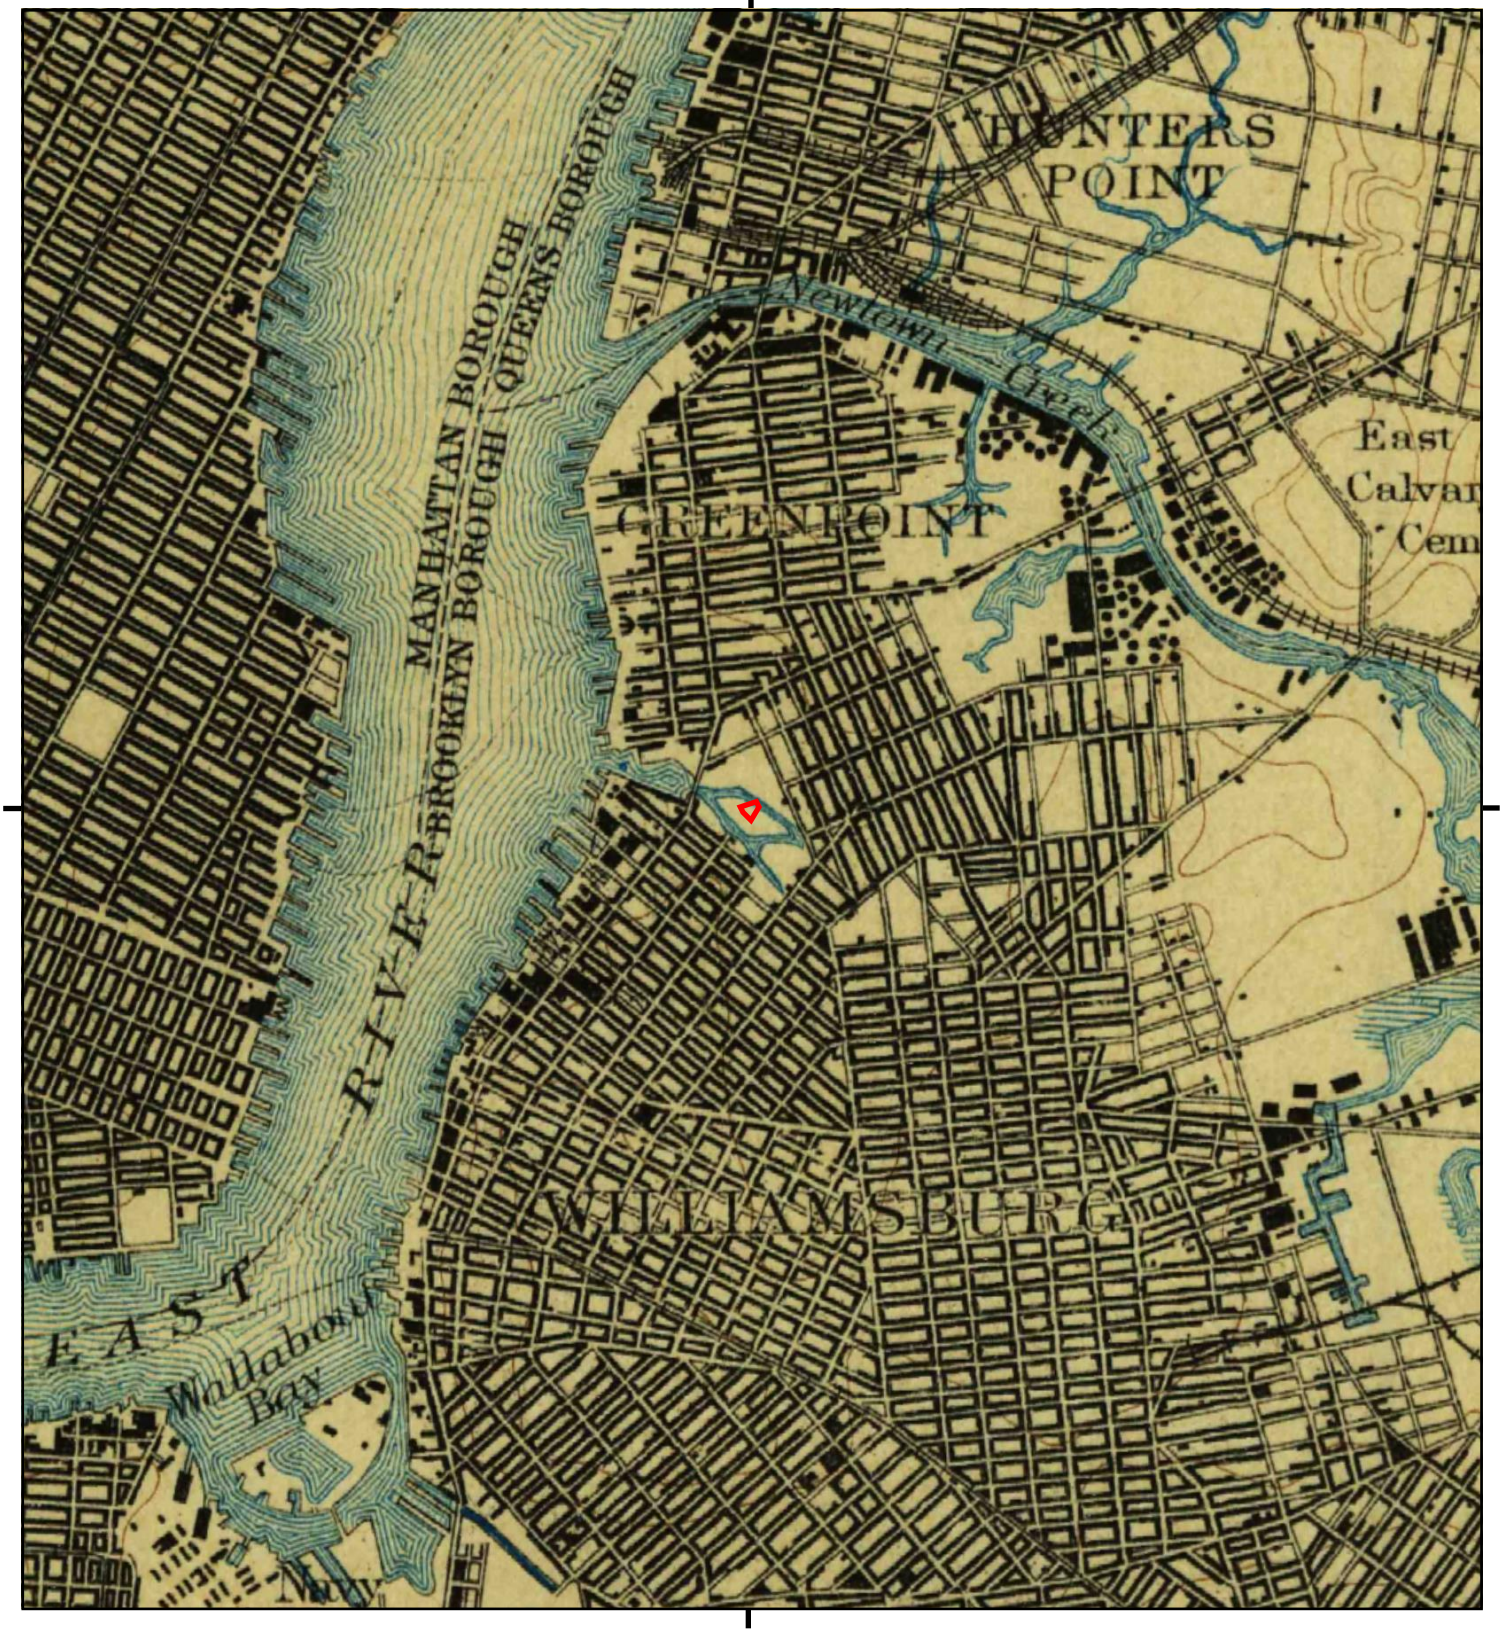

This report includes information from the following map sheet(s).


0 Miles 0.25 0.5 1 1.5

NW N NE
W E
SW S SE

TP, Brooklyn, 1898, 15-minute

SITE NAME: 14 Wythe Avenue
ADDRESS: 14 Wythe Avenue
Brooklyn, NY 11222
CLIENT: Roux Associates

N

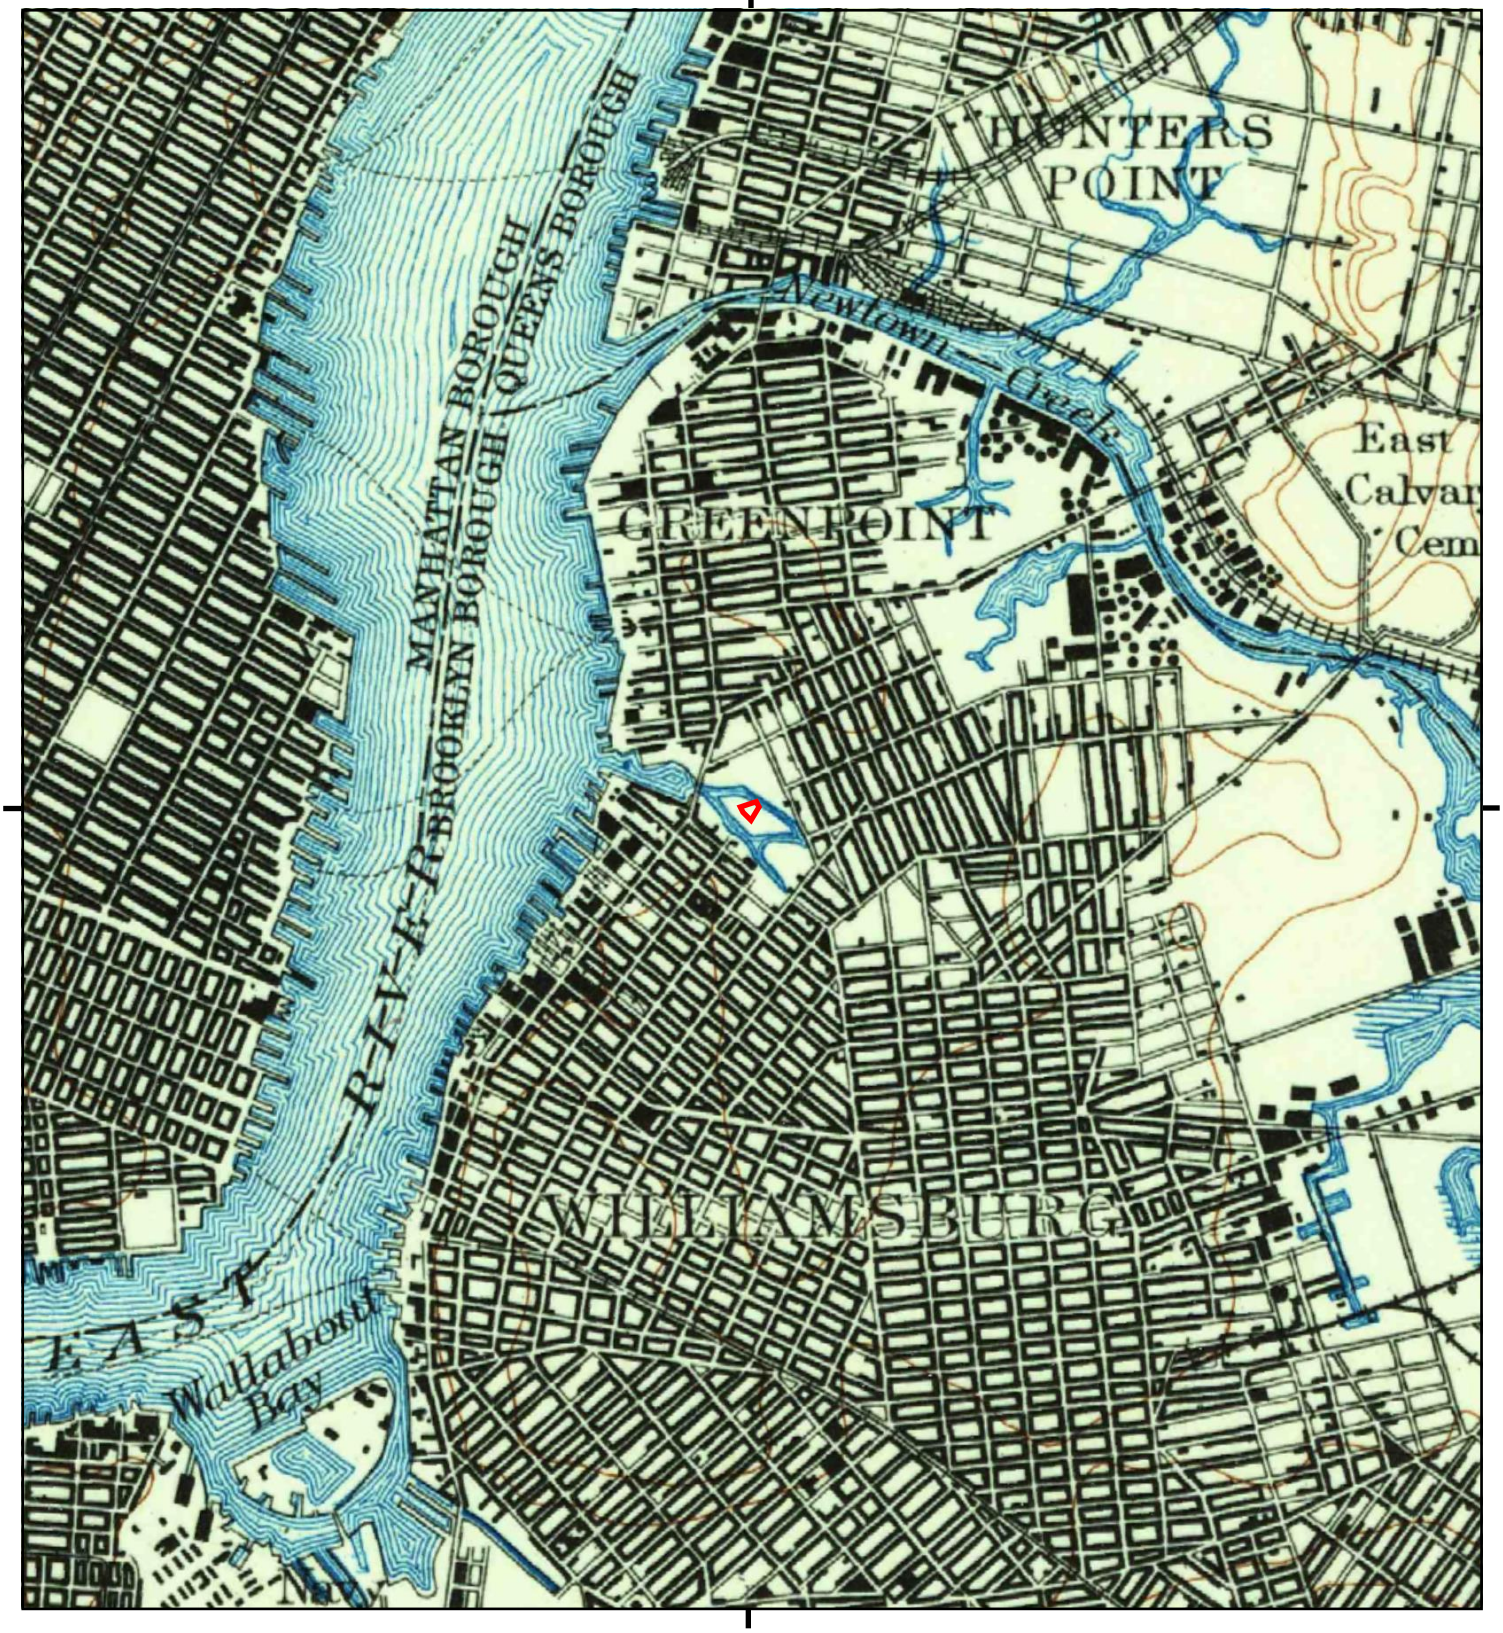

This report includes information from the following map sheet(s).

0 Miles 0.25 0.5 1 1.5

NW N NE
W E
SW S SE

TP, Brooklyn, 1897, 15-minute

SITE NAME: 14 Wythe Avenue
ADDRESS: 14 Wythe Avenue
Brooklyn, NY 11222
CLIENT: Roux Associates

N

APPENDIX G

City Directory Abstract

14 Wythe Avenue
14 Wythe Avenue
Brooklyn, NY 11222

Inquiry Number: 6857165.5
February 15, 2022

The EDR-City Directory Abstract

EDR® Environmental Data Resources Inc

6 Armstrong Road
Shelton, CT 06484
800.352.0050
www.edrnet.com

TABLE OF CONTENTS

SECTION

Executive Summary

Findings

City Directory Images

Thank you for your business.
Please contact EDR at 1-800-352-0050
with any questions or comments.

Disclaimer - Copyright and Trademark Notice

This Report contains certain information obtained from a variety of public and other sources reasonably available to Environmental Data Resources, Inc. It cannot be concluded from this Report that coverage information for the target and surrounding properties does not exist from other sources. **NO WARRANTY EXPRESSED OR IMPLIED, IS MADE WHATSOEVER IN CONNECTION WITH THIS REPORT. ENVIRONMENTAL DATA RESOURCES, INC. SPECIFICALLY DISCLAIMS THE MAKING OF ANY SUCH WARRANTIES, INCLUDING WITHOUT LIMITATION, MERCHANTABILITY OR FITNESS FOR A PARTICULAR USE OR PURPOSE. ALL RISK IS ASSUMED BY THE USER. IN NO EVENT SHALL ENVIRONMENTAL DATA RESOURCES, INC. BE LIABLE TO ANYONE, WHETHER ARISING OUT OF ERRORS OR OMISSIONS, NEGLIGENCE, ACCIDENT OR ANY OTHER CAUSE, FOR ANY LOSS OR DAMAGE, INCLUDING, WITHOUT LIMITATION, SPECIAL, INCIDENTAL, CONSEQUENTIAL, OR EXEMPLARY DAMAGES. ANY LIABILITY ON THE PART OF ENVIRONMENTAL DATA RESOURCES, INC. IS STRICTLY LIMITED TO A REFUND OF THE AMOUNT PAID FOR THIS REPORT.** Purchaser accepts this Report "AS IS". Any analyses, estimates, ratings, environmental risk levels or risk codes provided in this Report are provided for illustrative purposes only, and are not intended to provide, nor should they be interpreted as providing any facts regarding, or prediction orforecast of, any environmental risk for any property. Only a Phase I Environmental Site Assessment performed by an environmental professional can provide information regarding the environmental risk for any property. Additionally, the information provided in this Report is not to be construed as legal advice.

Copyright 2020 by Environmental Data Resources, Inc. All rights reserved. Reproduction in any media or format, in whole or in part, of any report or map of Environmental Data Resources, Inc. or its affiliates is prohibited without prior written permission.

EDR and its logos (including Sanborn and Sanborn Map) are trademarks of Environmental Data Resources, Inc. or its affiliates. All other trademarks used herein are the property of their respective owners.

EXECUTIVE SUMMARY

DESCRIPTION

Environmental Data Resources, Inc.'s (EDR) City Directory Abstract is a screening tool designed to assist environmental professionals in evaluating potential liability on a target property resulting from past activities. EDR's City Directory Abstract includes a search and abstract of available city directory data. For each address, the directory lists the name of the corresponding occupant at five year intervals.

Business directories including city, cross reference and telephone directories were reviewed, if available, at approximately five year intervals for the years spanning 1928 through 2017. This report compiles information gathered in this review by geocoding the latitude and longitude of properties identified and gathering information about properties within 200 feet of the target property.

A summary of the information obtained is provided in the text of this report.

RECORD SOURCES

EDR's Digital Archive combines historical directory listings from sources such as Cole Information and Dun & Bradstreet. These standard sources of property information complement and enhance each other to provide a more comprehensive report.

EDR is licensed to reproduce certain City Directory works by the copyright holders of those works. The purchaser of this EDR City Directory Report may include it in report(s) delivered to a customer. Reproduction of City Directories without permission of the publisher or licensed vendor may be a violation of copyright.

Data by
infoUSA®
Copyright©2008
All Rights Reserved

RESEARCH SUMMARY

The following research sources were consulted in the preparation of this report. An "X" indicates where information was identified in the source and provided in this report.

Year	Source	TP	Adjoining	Text Abstract	Source Image
2017	Cole Information Services	-	X	X	-
2014	Cole Information Services	-	X	X	-
2009	Cole Information Services	-	X	X	-
2005	Hill-Donnelly Corporation	-	X	X	-
2004	Cole Information Services	-	X	X	-
2000	Cole Information Services	-	X	X	-
1999	Cole Information Services	-	X	X	-
1997	NYNEX	-	X	X	-
	NYNEX	X	X	X	-
1994	Cole Information Services	-	X	X	-

EXECUTIVE SUMMARY

Year	Source	TP	Adjoining	Text Abstract	Source Image
1992	NYNEX Informantion Resource Co.	-	X	X	-
1985	NYNEX Information Resources Company	-	X	X	-
1980	New York Telephone	-	X	X	-
1976	New York Telephone	-	X	X	-
1973	New York Telephone	-	X	X	-
1970	New York Telephone	-	X	X	-
1965	New York Telephone	-	X	X	-
1960	New York Telephone	-	X	X	-
	New York Telephone Company	-	X	X	-
1949	New York Telephone Company	-	X	X	-
1945	New York Telephone	-	X	X	-
1940	New York Telephone	-	X	X	-
1934	R. L. Polk & Co.	-	X	X	-
1928	New York Telephone	-	X	X	-

EXECUTIVE SUMMARY

SELECTED ADDRESSES

The following addresses were selected by the client, for EDR to research. An "X" indicates where information was identified.

Address	*Type*	*Findings*
168 Banker Street	Client Entered	
1 Wythe Avenue	Client Entered	
50 North 15th Street	Client Entered	

FINDINGS

TARGET PROPERTY INFORMATION

ADDRESS

14 Wythe Avenue
Brooklyn, NY 11222

FINDINGS DETAIL

Target Property research detail.

WYTHE AVE

14 WYTHE AVE

Year	*Uses*	*Source*
1997	LARSON Laura	NYNEX

FINDINGS

ADJOINING PROPERTY DETAIL

The following Adjoining Property addresses were researched for this report. Detailed findings are provided for each address.

15TH ST

50 15TH ST

Year	Uses	Source
1999	B Q E AUTO CORPORATION	Cole Information Services
1994	SLATTERY ASSOCIATES	Cole Information Services

BANKER

152 BANKER

Year	Uses	Source
1992	STRATFORD TOOL INC	NYNEX Informantion Resource Co.
1985	STRATFORD TOOL INC	NYNEX Information Resources Company
1976	ANGLO CHEMCL & RUBBR CORP	New York Telephone
1960	ZITT ARTHUR B	New York Telephone
	SPIRIT FLUID MFG CORP	New York Telephone

BANKER ST

152 BANKER ST

Year	Uses	Source
2005	Steelcraft Masters Inc	Hill-Donnelly Corporation
2000	PTRSNT FN ARTS INC	Cole Information Services
	SUN BEE TRADE CORP	Cole Information Services

168 BANKER ST

Year	Uses	Source
2017	CORZO CONTRCTNG CO INC	Cole Information Services

BANKR

152 BANKR

Year	Uses	Source
1960	Spirit Fluid Mfg Corp	New York Telephone Company

FINDINGS

Year	Uses	Source
1960	Zitt Arthur b	New York Telephone Company
1949	Rowe Paint Co	New York Telephone Company
	ROWE C L CORP enamls	New York Telephone Company
1940	Rowe Paint Co	New York Telephone
	Rowe C L Corp enamls	New York Telephone

BANKR st

152 BANKR st

Year	Uses	Source
1973	Anglo Chemcl & Rubbr Corp	New York Telephone
1970	Anglo Chemcl & Rubbr Corp	New York Telephone

BANKR St

152 BANKR St

Year	Uses	Source
1965	Anglo Chemcl & Rubbr Corp	New York Telephone

GEM ST

2 GEM ST

Year	Uses	Source
2004	ALICE SHASKY	Cole Information Services

GEN CORP 643 MONTGOMERY

3 GEN CORP 643 MONTGOMERY

Year	Uses	Source
1997	Three Ds Auto Repair	NYNEX

N 15

36 N 15

Year	Uses	Source
1928	WEATHERLOW J H INC ELEC SUPP	New York Telephone

FINDINGS

37 N 15

Year	Uses	Source
1992	UNIQUE SPOT WELDING CO INC	NYNEX Information Resource Co.
	COMBINED INDUSTRIES INC	NYNEX Information Resource Co.
1985	UNIQUE SPOT WELDING CO INC	NYNEX Information Resources Company
1960	TASTY CHIP CO INC	New York Telephone
	LION POTATO CHIP CO INC	New York Telephone
	Lion Potato Chip Co Inc	New York Telephone Company
	Tastychip Co Inc	New York Telephone Company
1949	Tastychip Co Inc	New York Telephone Company
	Irving Smoked Fish Co	New York Telephone Company
	Greenberg Irving smoked fish	New York Telephone Company
	Amer Smoked Fish Corp ofc	New York Telephone Company
1940	Landis Jos Inc w eldng	New York Telephone

48 N 15

Year	Uses	Source
1928	COHEN IRVING R	New York Telephone

58 N 15

Year	Uses	Source
1985	BERRY METALS LTD	NYNEX Information Resources Company
1976	CRESTLINE PRODS INC	New York Telephone
	ADDAR PRODS CORP	New York Telephone
	ADDER PRODS CORP	New York Telephone

63 N 15

Year	Uses	Source
1928	GOLDEN K MRS R	New York Telephone
	GOLDEN ROBT E R	New York Telephone

N 15TH St

36 N 15TH St

Year	Uses	Source
1970	Sandford Box Repr Corp	New York Telephone

Year	Uses	Source
1970	Sandford Box Repr Corp	New York Telephone

N 15TH ST

37 N 15TH ST

Year	Uses	Source
2017	FLOOD MUSIC STUDIOS AT NORTH 15TH ST	Cole Information Services
2014	FLOOD MUSIC STUDIOS AT NORTH 15TH ST	Cole Information Services
2005	h Choo Steve	Hill-Donnelly Corporation
2004	MAXIMUM MECHANICAL CORP	Cole Information Services
	STEVE CHOO	Cole Information Services
1999	MAXIMUM MECHANICS CORPORATION	Cole Information Services
1994	UNIQUE SPOT WELDING CO INC	Cole Information Services
	COMBINED INDUSTRIES INC	Cole Information Services

N 15TH St

37 N 15TH St

Year	Uses	Source
1973	Girmac Inc	New York Telephone
	Tastychip Co Inc	New York Telephone
1970	Tastychip Co Inc	New York Telephone
1965	Tastychip Co Inc	New York Telephone
	Lion Potato Chip Co Inc	New York Telephone

N 15TH ST

48 N 15TH ST

Year	Uses	Source
2009	CLOPACK INC	Cole Information Services
2005	Glopack	Hill-Donnelly Corporation
2004	GLOPACK INC	Cole Information Services
	OCCUPANT UNKNOWN	Cole Information Services

FINDINGS

N 15TH St

58 N 15TH St

Year	Uses	Source
1973	Crestline Prods Inc	New York Telephone
1970	Crestline Proas Inc	New York Telephone
1965	BLACK ANGUS BROILER	New York Telephone
	Crestline Prods Inc	New York Telephone
	MARLUN MPG CO INC aplncs	New York Telephone

N 15TH ST

72 N 15TH ST

Year	Uses	Source
2017	ASSOCIATED FABRICATION	Cole Information Services
2014	ASSOCIATED FABRICATION	Cole Information Services
2009	ASSOCIATED FABRICATION LLC	Cole Information Services

WYTHE AVE

6 WYTHE AVE

Year	Uses	Source
1976	BRAVER LOUIS	New York Telephone

7 WYTHE AVE

Year	Uses	Source
1970	Universal Carbn Papr Co	New York Telephone
1965	Universal Carbn Papr Co	New York Telephone
	UNIVERSAL BLDRS SUPL CO INC	New York Telephone
1934	CAVANAGH THOS NATIONAL PRINTING INK CO	R. L. Polk & Co.
	NATIONAL PRINTING INK CO	R. L. Polk & Co.
1928	RESOL PRODUCTS CORP	New York Telephone

9 WYTHE AVE

Year	Uses	Source
2017	ANDES MARBLE GRANITE INC	Cole Information Services

FINDINGS

Year	Uses	Source
2017	ANDES MARBLE GRANITE INC	Cole Information Services
2014	ANDES MARBLE GRANITE INCORPORATED	Cole Information Services
	ANDES MARBLE GRANITE INCORPORATED	Cole Information Services
2009	ANDES MARBLE & GRANITE	Cole Information Services
	ANDES MARBLE & GRANITE	Cole Information Services
2005	Classic Fuel Oil Corp i o	Hill-Donnelly Corporation
	Andes Marble & Granite Inc	Hill-Donnelly Corporation
2004	CLASSIC WYTHE CONSTRUCTION CORP	Cole Information Services
	OCCUPANT UNKNOWN	Cole Information Services
	CLASSIC WYTHE CONSTRUCTION CORP	Cole Information Services
	OCCUPANT UNKNOWN	Cole Information Services
2000	CLASSIC FUEL OIL	Cole Information Services
1999	CLASSIC FUEL OIL	Cole Information Services
	CLASSIC FUEL OIL	Cole Information Services
1994	CLASSIC FUEL OIL	Cole Information Services
	CLASSIC FUEL OIL	Cole Information Services
1992	CLASSIC FUEL OIL	NYNEX Informantion Resource Co.

11 WYTHE AVE

Year	Uses	Source
2005	Twin Gun Production 10 c	Hill-Donnelly Corporation
	Wallace Joan A	Hill-Donnelly Corporation
2004	ART BAR	Cole Information Services
2000	GIBSON CHARLES	Cole Information Services
	SIMS JOHN	Cole Information Services
	TWIN GUN PRODN	Cole Information Services
	TWO TSUNAMI PRODN	Cole Information Services
	WALLACE JOAN	Cole Information Services
1999	GIBSON CHARLES	Cole Information Services
	TWO TSUNAMI PRODUCTION SERVICES	Cole Information Services
	SIMS JOHN	Cole Information Services
1997	NYA Warehouse INc	NYNEX
	Mosset Olivier	NYNEX

FINDINGS

Year	Uses	Source
1997	MARCH J Rabbi	NYNEX
1994	MOSSET, OLIVIER	Cole Information Services
	NYA WAREHOUSE INC	Cole Information Services
1992	V R MACHINE & DESIGN INC	NYNEX Informantion Resource Co.
	STEEL CRAFT CONTRACTING CORP	NYNEX Informantion Resource Co.
1985	V R PRECISION CO INC	NYNEX Information Resources Company
	STEEL CRAFT CONTRACTING CORP	NYNEX Information Resources Company
1980	VR PRECISION CO	New York Telephone
1976	THREE BORO SHEET METAL & VENTLTNG CO	New York Telephone
1973	Threeboro Sheet Metal & Ventltng Co	New York Telephone
1970	Interstate Steel Metal Corp	New York Telephone
1965	Century Smoked Fish Corp	New York Telephone
1960	CENTURY SMOKED FISH CORP	New York Telephone
	Century Smoked Fish Corp	New York Telephone Company
1949	Harvey Smoked Fish Corn	New York Telephone Company
	Century Smoked Fish Corp	New York Telephone Company
	Indepndnt Smoked Fish Corp	New York Telephone Company
1945	Indepndnt Smoked Fish Corp	New York Telephone
	Harvey Smoked Fish Corp	New York Telephone
1940	Indepndnt Smoked Fish Corp	New York Telephone
1928	SPIVAK HYMAN R	New York Telephone

13 WYTHE AVE

Year	Uses	Source
1934	ROSLOWSKY ANNA R	R. L. Polk & Co.
1928	WANDELT SAML COOPER TANKS	New York Telephone

15 WYTHE AVE

Year	Uses	Source
2009	TWIN GUN PRODUCTIONS INC	Cole Information Services
	ART BAR	Cole Information Services
2005	Art Bar	Hill-Donnelly Corporation
2004	TWIN GUN PRODUCT INC	Cole Information Services

FINDINGS

Year	Uses	Source
2004	OCCUPANT UNKNOWN	Cole Information Services

17 WYTHE AVE

Year	Uses	Source
2005	No Current Listing	Hill-Donnelly Corporation

19 WYTHE AVE

Year	Uses	Source
2017	VICE MEDIA	Cole Information Services

20 WYTHE AVE

Year	Uses	Source
2017	TMI PLASTIC INDUSTRIES INC	Cole Information Services
	TMI PLASTIC INDUSTRIES INC	Cole Information Services
2014	TMI PLASTIC INDUSTRIES INCORPORATED	Cole Information Services
	TMI PLASTIC INDUSTRIES INCORPORATED	Cole Information Services
2009	TECHNIPOLY MANUFACTURING INC	Cole Information Services
	TMI PLASTIC INDUSTRIES INC	Cole Information Services
	TECHNIPOLY MANUFACTURING INC	Cole Information Services
	TMI PLASTIC INDUSTRIES INC	Cole Information Services
2005	Tmi Plastic Industries Inc	Hill-Donnelly Corporation
2004	TECHNIPOLY MANFACTURING INC	Cole Information Services
	TECHNIPOLY MANFACTURING INC	Cole Information Services
2000	TECHNIPOLY MFG INC	Cole Information Services
	TMI TCHNPLY MFG	Cole Information Services
1999	TMI TECHNIPOLY MANUFACTURING INCORPORATED	Cole Information Services
	TECHNIPOLY MANUFACTURING INCORPORATED	Cole Information Services
	TMI TECHNIPOLY MANUFACTURING INCORPORATED	Cole Information Services
	TECHNIPOLY MANUFACTURING INCORPORATED	Cole Information Services
1997	TMI Technipoly Mfg Inc	NYNEX
1994	TMI TECHNIPOLY MFG INC	Cole Information Services
	TECHNIPOLY MFG INC	Cole Information Services

FINDINGS

Year	Uses	Source
1994	TMI TECHNIPOLY MFG INC	Cole Information Services
	TECHNIPOLY MFG INC	Cole Information Services
1992	TECHNIPOLY MFG INC	NYNEX Informantion Resource Co.
	TMI TECHNIPOLY MFG INC	NYNEX Informantion Resource Co.
1985	TECHNIPOLY MFG INC	NYNEX Information Resources Company
	ZITO JOSEPH B	NYNEX Information Resources Company
1980	BLUE STAR PACKAGING INDUSTRY INC	New York Telephone
1976	BUSH METAL PRODS INC	New York Telephone
1973	Bush Metal Prods Inc	New York Telephone
	East Coast Valve & Fitting Co Inc	New York Telephone
	MUELLER STEAM SPECIALTY CO	New York Telephone
1970	Bush Metal Prods Inc	New York Telephone
1965	Bush Metal Prods Inc	New York Telephone
1960	Bush Metal Prods Inc	New York Telephone Company
	ADVANCE PRESSURE CASTINGS INC OFCS	New York Telephone
	ADVANCE PRESSURE CASTINGS INC ofcs	New York Telephone Company
1949	Advance Pressure Castings Inc ofcs	New York Telephone Company
1934	FERRO CO CORP A D MELLOR PRES-TREAS C C WEBSTER SEC STEEL SPECIALTIES	R. L. Polk & Co.
	MELLOR I A DIR FERIA CO CORP	R. L. Polk & Co.
	WEBSTER C C SEC FERRO CO CORP	R. L. Polk & Co.
	WEBSTER C C SEC FERRO CO CORP	R. L. Polk & Co.

21 WYTHE AVE

Year	Uses	Source
2005	No Current Listing	Hill-Donnelly Corporation

26 WYTHE AVE

Year	Uses	Source
1997	Technipoly Mfg Inc	NYNEX

28 WYTHE AVE

Year	Uses	Source
2009	T M I PLASTICS INDUSTRIES INC	Cole Information Services

Year	Uses	Source
2009	PACKCO INC	Cole Information Services
	T M I TECHNIPOLY MFG INC	Cole Information Services
2004	OCCUPANT UNKNOWN	Cole Information Services

34 WYTHE AVE

Year	Uses	Source
1970	Urban John A	New York Telephone

WYTHE PL

14 WYTHE PL

Year	Uses	Source
2005	Number93 JYour Total Image	Hill-Donnelly Corporation
	Number4 A Wilkins Carrie Mrs	Hill-Donnelly Corporation
	B Wieder Isaac & Goldy v	Hill-Donnelly Corporation

26 WYTHE PL

Year	Uses	Source
1980	SPITZER E RABBI	New York Telephone

FINDINGS

ADJOINING PROPERTY: ADDRESSES NOT IDENTIFIED IN RESEARCH SOURCE

The following Adjoining Property addresses were researched for this report, and the addresses were not identified in research source.

Address Researched	Address Not Identified in Research Source
1 Wythe Avenue	2017, 2014, 2009, 2005, 2004, 2000, 1999, 1997, 1994, 1992, 1985, 1980, 1976, 1973, 1970, 1965, 1960, 1949, 1945, 1940, 1934, 1928
11 WYTHE AVE	2017, 2014, 2009, 2004, 1999, 1994, 1934
11 WYTHE AVE	2017, 2014, 2009, 2005, 2000, 1997, 1992, 1985, 1980, 1976, 1973, 1970, 1965, 1960, 1949, 1945, 1940, 1934, 1928
13 WYTHE AVE	2017, 2014, 2009, 2005, 2004, 2000, 1999, 1997, 1994, 1992, 1985, 1980, 1976, 1973, 1970, 1965, 1960, 1949, 1945, 1940
14 WYTHE PL	2017, 2014, 2009, 2004, 2000, 1999, 1997, 1994, 1992, 1985, 1980, 1976, 1973, 1970, 1965, 1960, 1949, 1945, 1940, 1934, 1928
15 WYTHE AVE	2017, 2014, 2009, 2004, 2000, 1999, 1997, 1994, 1992, 1985, 1980, 1976, 1973, 1970, 1965, 1960, 1949, 1945, 1940, 1934, 1928
15 WYTHE AVE	2017, 2014, 2005, 2000, 1999, 1997, 1994, 1992, 1985, 1980, 1976, 1973, 1970, 1965, 1960, 1949, 1945, 1940, 1934, 1928
152 BANKER	2017, 2014, 2009, 2005, 2004, 2000, 1999, 1997, 1994, 1980, 1973, 1970, 1965, 1949, 1945, 1940, 1934, 1928
152 BANKER ST	2017, 2014, 2009, 2004, 1999, 1997, 1994, 1992, 1985, 1980, 1976, 1973, 1970, 1965, 1960, 1949, 1945, 1940, 1934, 1928
152 BANKR	2017, 2014, 2009, 2005, 2004, 2000, 1999, 1997, 1994, 1992, 1985, 1980, 1976, 1973, 1970, 1965, 1945, 1934, 1928
152 BANKR St	2017, 2014, 2009, 2005, 2004, 2000, 1999, 1997, 1994, 1992, 1985, 1980, 1976, 1973, 1970, 1960, 1949, 1945, 1940, 1934, 1928
152 BANKR st	2017, 2014, 2009, 2005, 2004, 2000, 1999, 1997, 1994, 1992, 1985, 1980, 1976, 1965, 1960, 1949, 1945, 1940, 1934, 1928
168 BANKER ST	2014, 2009, 2005, 2004, 2000, 1999, 1997, 1994, 1992, 1985, 1980, 1976, 1973, 1970, 1965, 1960, 1949, 1945, 1940, 1934, 1928
168 Banker Street	2017, 2014, 2009, 2005, 2004, 2000, 1999, 1997, 1994, 1992, 1985, 1980, 1976, 1973, 1970, 1965, 1960, 1949, 1945, 1940, 1934, 1928
17 WYTHE AVE	2017, 2014, 2009, 2004, 2000, 1999, 1997, 1994, 1992, 1985, 1980, 1976, 1973, 1970, 1965, 1960, 1949, 1945, 1940, 1934, 1928
19 WYTHE AVE	2014, 2009, 2005, 2004, 2000, 1999, 1997, 1994, 1992, 1985, 1980, 1976, 1973, 1970, 1965, 1960, 1949, 1945, 1940, 1934, 1928
2 GEM ST	2017, 2014, 2009, 2005, 2000, 1999, 1997, 1994, 1992, 1985, 1980, 1976, 1973, 1970, 1965, 1960, 1949, 1945, 1940, 1934, 1928
20 WYTHE AVE	2017, 2014, 2009, 2004, 1999, 1994, 1945, 1940, 1928
20 WYTHE AVE	2005, 2000, 1997, 1992, 1985, 1980, 1976, 1973, 1970, 1965, 1960, 1949, 1945, 1940, 1934, 1928
21 WYTHE AVE	2017, 2014, 2009, 2004, 2000, 1999, 1997, 1994, 1992, 1985, 1980, 1976, 1973, 1970, 1965, 1960, 1949, 1945, 1940, 1934, 1928

FINDINGS

Address Researched	Address Not Identified in Research Source
26 WYTHE AVE	2017, 2014, 2009, 2005, 2004, 2000, 1999, 1994, 1992, 1985, 1980, 1976, 1973, 1970, 1965, 1960, 1949, 1945, 1940, 1934, 1928
26 WYTHE PL	2017, 2014, 2009, 2005, 2004, 2000, 1999, 1997, 1994, 1992, 1985, 1976, 1973, 1970, 1965, 1960, 1949, 1945, 1940, 1934, 1928
28 WYTHE AVE	2017, 2014, 2005, 2000, 1999, 1997, 1994, 1992, 1985, 1980, 1976, 1973, 1970, 1965, 1960, 1949, 1945, 1940, 1934, 1928
3 GEN CORP 643 MONTGOMERY	2017, 2014, 2009, 2005, 2004, 2000, 1999, 1994, 1992, 1985, 1980, 1976, 1973, 1970, 1965, 1960, 1949, 1945, 1940, 1934, 1928
34 WYTHE AVE	2017, 2014, 2009, 2005, 2004, 2000, 1999, 1997, 1994, 1992, 1985, 1980, 1976, 1973, 1965, 1960, 1949, 1945, 1940, 1934, 1928
36 N 15	2017, 2014, 2009, 2005, 2004, 2000, 1999, 1997, 1994, 1992, 1985, 1980, 1976, 1973, 1970, 1965, 1960, 1949, 1945, 1940, 1934
36 N 15TH St	2017, 2014, 2009, 2005, 2004, 2000, 1999, 1997, 1994, 1992, 1985, 1980, 1976, 1973, 1965, 1960, 1949, 1945, 1940, 1934, 1928
37 N 15	2017, 2014, 2009, 2005, 2004, 2000, 1999, 1997, 1994, 1980, 1976, 1973, 1970, 1965, 1945, 1934, 1928
37 N 15TH ST	2017, 2014, 2009, 2004, 2000, 1999, 1997, 1994, 1992, 1985, 1980, 1976, 1973, 1970, 1965, 1960, 1949, 1945, 1940, 1934, 1928
37 N 15TH St	2017, 2014, 2009, 2005, 2004, 2000, 1999, 1997, 1994, 1992, 1985, 1980, 1976, 1960, 1949, 1945, 1940, 1934, 1928
37 N 15TH ST	2009, 2005, 2000, 1997, 1992, 1985, 1980, 1976, 1973, 1970, 1965, 1960, 1949, 1945, 1940, 1934, 1928
48 N 15	2017, 2014, 2009, 2005, 2004, 2000, 1999, 1997, 1994, 1992, 1985, 1980, 1976, 1973, 1970, 1965, 1960, 1949, 1945, 1940, 1934
48 N 15TH ST	2017, 2014, 2009, 2004, 2000, 1999, 1997, 1994, 1992, 1985, 1980, 1976, 1973, 1970, 1965, 1960, 1949, 1945, 1940, 1934, 1928
48 N 15TH ST	2017, 2014, 2005, 2000, 1999, 1997, 1994, 1992, 1985, 1980, 1976, 1973, 1970, 1965, 1960, 1949, 1945, 1940, 1934, 1928
50 15TH ST	2017, 2014, 2009, 2005, 2004, 2000, 1997, 1992, 1985, 1980, 1976, 1973, 1970, 1965, 1960, 1949, 1945, 1940, 1934, 1928
50 North 15th Street	2017, 2014, 2009, 2005, 2004, 2000, 1999, 1997, 1994, 1992, 1985, 1980, 1976, 1973, 1970, 1965, 1960, 1949, 1945, 1940, 1934, 1928
58 N 15	2017, 2014, 2009, 2005, 2004, 2000, 1999, 1997, 1994, 1992, 1980, 1973, 1970, 1965, 1960, 1949, 1945, 1940, 1934, 1928
58 N 15TH St	2017, 2014, 2009, 2005, 2004, 2000, 1999, 1997, 1994, 1992, 1985, 1980, 1976, 1960, 1949, 1945, 1940, 1934, 1928
6 WYTHE AVE	2017, 2014, 2009, 2005, 2004, 2000, 1999, 1997, 1994, 1992, 1985, 1980, 1973, 1970, 1965, 1960, 1949, 1945, 1940, 1934, 1928
63 N 15	2017, 2014, 2009, 2005, 2004, 2000, 1999, 1997, 1994, 1992, 1985, 1980, 1976, 1973, 1970, 1965, 1960, 1949, 1945, 1940, 1934
7 WYTHE AVE	2017, 2014, 2009, 2005, 2004, 2000, 1999, 1997, 1994, 1992, 1985, 1980, 1976, 1973, 1960, 1949, 1945, 1940
72 N 15TH ST	2005, 2004, 2000, 1999, 1997, 1994, 1992, 1985, 1980, 1976, 1973, 1970, 1965, 1960, 1949, 1945, 1940, 1934, 1928

FINDINGS

Address Researched	Address Not Identified in Research Source
9 WYTHE AVE	2005, 2000, 1997, 1992, 1985, 1980, 1976, 1973, 1970, 1965, 1960, 1949, 1945, 1940, 1934, 1928
9 WYTHE AVE	2017, 2014, 2009, 2004, 1999, 1997, 1994, 1985, 1980, 1976, 1973, 1970, 1965, 1960, 1949, 1945, 1940, 1934, 1928

TARGET PROPERTY: ADDRESS NOT IDENTIFIED IN RESEARCH SOURCE

The following Target Property addresses were researched for this report, and the addresses were not identified in the research source.

Address Researched	Address Not Identified in Research Source
14 Wythe Avenue	2017, 2014, 2009, 2005, 2004, 2000, 1999, 1994, 1992, 1985, 1980, 1976, 1973, 1970, 1965, 1960, 1949, 1945, 1940, 1934, 1928

APPENDIX H

Subject Property Photographs



Photograph 1: **Northern adjoining warehouse (ACME Smoked Fish).**



Photograph 2: **Western façade of the Subject Property from the corner of Gem Street and North 15th Street.**



Photograph 3: Southwestern adjoining TMI Plastic Industries.



Photograph 4: Western adjoining The BoxxLoc.



Photograph 5: **Southeastern adjoining construction site (inactive during reconnaissance).**



Photograph 6: **South adjoining unspecified commercial/ warehouse building.**



Photograph 7: **Northern adjoining warehouse.**



Photograph 8: **Eastern adjoining restaurant (Rule of Thirds) and event space.**



Photograph 9: Northwest corner of the Subject Property (Corzo Contracting).



Photograph 10: Southwest corner of the Subject Property.



Photograph 11: Material storage in the southern portion of the Subject Property.



Photograph 12: Waste oil drum, fresh oil drum and anti-freeze drum.



Photograph 13: Staining on wooden subfloor of the storage container.



Photograph 14: Entrance to the Subject Property from Banker Street and the eastern side of the lot.



Photograph 15: Engine and hydraulic oil storage on shelving.



Photograph 16: Non-permanent storage structure in the northern portion of the Subject Property.



Photograph 17: Interior of the non-permanent structure.



Photograph 18: Staining on the floor of the non-permanent structure.



Photograph 19: Petroleum sheens on surface water in the southwest corner of the Subject Property.



Photograph 20: Electrical meters in the southwest corner of the Subject Property.



Photograph 21: Clean fill material from Alocco Recycling.



Photograph 22: Bluestone from Alocco Recycling.



Photograph 23: Bathroom located within the non-permanent structure.



Photograph 24: Hot water heater and sink in the non-permanent structure.



Photograph 25: Manhole cover for the septic system located on the west side of the non-permanent structure serving the single toilet.



Photograph 26: Petroleum pipeline observed on the Wythe Avenue sidewalk.

APPENDIX I

User Provided Information

DPV CONSULTANTS, INC.

19 West 36th Street/9th Floor
New York, NY 10018
Phone: 718-701-2757
Fax: 718-874-6263

March 16, 2015

Park Central Real Estate Co. LLC
c/o
Doug Arnaudin
Mitchell Holdings LLC
801 Madison Avenue, 4th Floor
New York, NY 10065

Re: Limited Subsurface Investigation
18 Wythe Avenue, Brooklyn, NY 11222
DPV Project #2015008

Dear Mr. Arnaudin:

DPV Consultants Inc. (DPV) has prepared this letter report to document the results of the Limited Phase II Environmental Site Assessment (ESA) services conducted at the above-referenced property on February 11, 2015. The investigation was performed in accordance with DPV's proposal, dated January 9, 2015.

Background

The site consists of a 21,730-square foot (SF) tax parcel located on the north side of Wythe Avenue, between North 15th and Banker Streets, in the Greenpoint section of the Borough of Brooklyn, City of New York, Kings County, New York (Figure 1). The northwest portions of the property are also bordered by Gem Street. The site is currently developed with an approximately 1,350 SF, one-story, workshop/ storage structure and a 350 SF office trailer, both situated at the north-central portion of the lot. Two steel cargo/shipping containers are built into the northern side of the workshop/storage structure. In addition, a corrugated steel canopy structure is present along the fence-line at the southwest corner of the site as a shelter for stored materials. The remainder of the property consists of an asphalt-paved yard area utilized for the storage of construction equipment, vehicles and construction materials. The property is owned by Corzo Maintenance Co., Inc., an underground utility construction contractor and utilized as an office, workshop and equipment/material storage yard.

The Phase I Environmental Site Assessment for the site identified several outstanding environmental issues that required additional investigation to determine if they present a significant environmental risk to the property. The outstanding issues are summarized below:

- Sanborn maps and historic city directories indicate that several of the adjacent and further surrounding properties were historically utilized for industrial purposes including metal foundries, machine shops, paint and varnish manufacturing and various other manufacturing uses, as well as several properties with underground gasoline tanks. As such, there is a potential for historic operations at adjacent/nearby sites to have impacted groundwater and/or soil gas quality beneath the subject property.

- The 1887 Sanborn map shows that southwestern half of the subject property and adjacent areas southwest to N. 14th Street were formerly submerged beneath historic portions of Bushwick Inlet. No documentation regarding the nature or source of the fill materials utilized during land reclamation activities. As such, there is a potential for contaminated and/or structurally unsuitable fill materials to be present on the site. The presence of fill materials beneath the site was confirmed during a 2003 geotechnical investigation.

SCOPE OF WORK

Soil Boring Investigation

DPV conducted a limited subsurface investigation on February 11, 2015 to determine if the historic uses of the adjacent properties and/or the fill materials have impacted the subsurface and to determine if additional investigation and/or remediation is warranted. The investigation included the installation of eight soil borings (SB-1 through SB-8) at representative locations throughout the paved and unpaved portions of the site. Soil boring locations are shown on Figure 2.

The soil borings were drilled by WRS Environmental Services (WRS) of Yaphank, New York using a track-mounted Geoprobe™ Model 6610 direct push unit. The Geoprobe™ uses direct push technology to drive core samplers to the desired depth for soil sample collection. This method can be performed quickly, so if refusal occurs a new location can be accessed with minimal effort. At each boring location, soil samples were collected continuously from grade to the water table, approximately 15 feet below ground surface, using a five-foot long macrocore sampler equipped with disposable acetate liners. Soil samples were characterized by a DPV geologist and inspected for visual and olfactory evidence of contamination (i.e. staining and/or odors). Subsurface soils consisted generally of fill materials (brown to black sandy soil mixed with brick, cinders and gravel), underlain by dark gray silt and clay, with some sandy layers and shells, indicative of a shallow marine environment. In addition, each sample was field screened for the presence of volatile organic compounds (VOCs) using a Rae Systems MiniRae 2000 photoionization detector (PID). Soil descriptions and PID measurements were recorded in a bound field notebook. Boring logs are included in Attachment A. Non-disposable sampling equipment was cleaned using a potable water and Alconox detergent wash followed by a potable water rinse prior to the collection of each sample.

As no visual or olfactory evidence of contamination or elevated PID response was identified, except for the presence of urban fill materials, one soil sample was collected from each (eight samples total) for analysis, with the selected sample depths varied to be representative of site conditions at multiple depths above the water table. Upon collection, the samples were placed in pre-cleaned laboratory supplied glassware and stored in a cooler packed with ice for transport to the laboratory.

Samples were transported by DPV personnel and laboratory courier to Alpha Analytical (Alpha) in Westborough, Massachusetts, a National Environmental Laboratory Accreditation Program (NELAP) and New York State Department of Health (NYSDOH)-certified laboratory (NY Cert. No. 11148) for analysis. The soil samples were analyzed for Target Compound List (TCL) volatile organic compounds (VOCs) using United States Environmental Protection Agency (USEPA) USEPA Method 8260B, TCL semi-volatile organic compounds (SVOCs) using USEPA Method 8270, polychlorinated biphenyls (PCBs) using USEPA Method 8082, pesticides using USEPA Method 8081A and priority pollutant (PP) metals using USEPA Methods 6010B and 7470.

These methods are generally consistent with those required by the New York State Department of Environmental Conservation (NYSDEC) and the New York City Office of Environmental Remediation (NYCOER) in the evaluation of State Inactive Hazardous Waste Sites and City E-designated and Brownfields sites.

Analytical results were compared to the NYSDEC's Division of Environmental Remediation 6 NYCRR Part 375 Soil Cleanup Objective tables (Table 375-6.8[a]: Unrestricted Use Soil Cleanup Objectives [UUSCOs] and Table 375-6.8[b]: Restricted Use Soil Cleanup Objectives Commercial [RUSCOs]) to determine if additional investigation and/or remediation is warranted. The analytical results revealed that one or more VOCs, most notably acetone, 2-butanone (methyl ethyl ketone) and naphthalene were detected above their respective laboratory method detection limits (MDLs) in each of the eight samples submitted for analysis, but at concentrations well below their respective UUSCOs.

In addition, one or more of the SVOCs fluoranthene, benzo(a)anthracene, benzo(a)pyrene, benzo(b)anthracene, benzo(k)anthracene, chrysene, dibenzo(a,h)anthracene, indeno(1,2,3)pyrene and pyrene were detected in each of the eight soil samples analyzed, except for the sample from soil boring SB-3 (SB-3 [8-10']) at concentrations exceeding their respective UUSCO. The concentrations of benzo(b)anthracene and indeno(1,2,3)pyrene detected in sample SB-1 8-10' and benzo(a)pyrene, benzo(b)anthracene, benzo(k)anthracene, chrysene, dibenzo(a,h)anthracene, and indeno(1,2,3)pyrene detected in sample SB-5 8-10' also exceeded their respective commercial RUSCOs. Several additional SVOCs were also detected in each of the eight soil samples analyzed, but at concentrations below their respective UUSCOs.

No pesticides or PCBs were detected above their respective laboratory MDLs in each of the eight soil samples analyzed.

Several metals, including arsenic, copper, lead, mercury, selenium and zinc were detected in one or more of the eight soil samples at concentrations exceeding their respective UUSCOs. The concentrations of arsenic in samples SB-4 (6-8') (25 milligrams per kilogram [mg/kg] and SB-7 (8-10') 20 mg/kg) also exceeded the commercial RUSCO of 16 mg/kg. In addition, the concentration of mercury in sample SB-7 (8-10') (7.0 mg/kg) exceeded the commercial RUSCO of 2.8 mg/kg. Several metals were also detected in each of the eight soil samples analyzed, but at concentrations below their respective UUSCOs.

Laboratory analytical results are summarized on Tables 1 through 4, and the laboratory reports are provided as Attachment B.

Groundwater Sampling

Four of the eight soil borings were proposed to be extended below the water table to facilitate the collection of groundwater samples. However, due to the presence of silt and clay below the water table, the formations did not yield sufficient water into the Geoprobe™ samplers or temporary wells in order the facilitate the collection of samples from two locations (soil borings SB-2 and SB-6). As such, groundwater samples were only collected from two of the soil boring

locations SB-1 and SB-7. Poor yield also resulted in insufficient sample volume from soil boring SB-7, which prevented the sample from being analyzed for pesticides and PCBs.

At soil boring locations SB-1 and SB-7, a four-foot long mill slot sampler was driven to a depth of approximately three feet below the water table. This allowed the sampler screen to intersect the water table and allow floating product or petroleum sheens (if present) to be documented. A piece of disposable polyethylene tubing with a stainless steel check valve was then inserted through the probe rods into the water bearing zone and the tubing hand oscillated to obtain the samples. The groundwater samples were collected directly from the tubing into pre-cleaned laboratory supplied glassware and stored in a cooler packed with ice for transport to the laboratory. Non-disposable sampling equipment was cleaned using a distilled water and Alconox detergent wash followed by a potable water rinse prior to the collection of each sample.

The groundwater samples were analyzed for TCL VOCs by EPA Method 8260B, TCL SVOCs using USEPA Method 8270, PCBs using USEPA Method 8082, pesticides using USEPA Method 8081A and PP metals using USEPA Methods 6010B and 7470. As noted above, the sample from SB-7 was not analyzed for pesticides and PCBs due to insufficient sample volume related to poor yield from the silty/clayey formation underlying the site. It should also be noted that due to the presence of silt and clay within the formation and the poor yield, samples submitted to the laboratory were extremely turbid. High turbidity levels may result in falsely elevated analytical results, especially heavy metals, as these compounds tend to adhere to suspended particulates in the sample and are not indicative of dissolved concentrations.

The analytical results were compared to the NYSDEC's Class GA Groundwater Standards specified in the NYSDEC's Technical and Operational Guidance Series (TOGS) 1.1.1 Ambient Water Quality Standards and Guidance Values and Groundwater Effluent Limitations. The analytical results revealed that the VOC naphthalene was detected in sample SB-7 at a concentration of 14 micrograms per liter (ug/l) slightly exceeding the guidance value of 10 ug/l. Do to the nature of this compound, naphthalene was also analyzed as an SVOC, and was detected at a concentration of 2 ug/l. It should also be noted that naphthalene was detected in the soil sample collected from SB-7 at a concentration of 130 mg/k, which is significantly below the UUSCO of 12,000 mg/kg. Several other VOCs were also detected in samples SB-1 GW and SB-7 GW, but at concentrations below their respective groundwater standard or guidance value.

The SVOCs benzo(a)anthracene, benzo(b)anthracene, chrysene, and indeno(1,2,3)pyrene were detected in each of the the groundwater samples analyzed at concentrations exceeding their respective groundwater standards/guidance values. The concentrations of benzo(k)anthracene detected in sample SB-1 GW also exceeded its groundwater guidance value. Several additional SVOCs were detected in both of the groundwater samples analyzed, but at concentrations below their respective groundwater standard or guidance value. It should be noted that the detected SVOCs are typically associated with the incomplete combustion of fossil fuels, are not likely related to a specific source at the site, and are most likely attributable to the presence of fill material beneath the site and the high sample turbidity. Based on the potential toxicological effects of these compounds guidance values are extremely low (typically below common laboratory detection limits). However, these compounds are poorly soluble, do

not typically migrate far from their source area, and naturally attenuate. Further, the detected concentrations of SVOCs are generally higher in sample SB-1, which represents the hydraulically upgradient sample, compared to sample SB-7. As such, the concentrations of these compounds, while above the NYSDEC standards/guidance values are not significant enough to warrant environmental concern.
No pesticides or PCBs were detected above their respective laboratory MDLs in sample SB-1 GW.

The metals including arsenic, beryllium, chromium, copper, lead, mercury, nickel, selenium and zinc were detected in one or both of the groundwater samples analyzed at concentrations exceeding their respective groundwater standards. Several additional metals were also detected in both of the groundwater samples analyzed, but at concentrations below their respective groundwater standards. As noted above the presence of elevated metals is likely attributable to high sample turbidity.

Conclusions and Recommendations

The soil boring investigation indicated that the property is underlain by approximately 15 feet of fill materials (brown to black sandy soil mixed with brick, cinders, and gravel), underlain by dark gray silt and clay, with some sandy layers and shells, indicative of a shallow marine environment.

Eight soil/fill material samples were collected from eight representative soil borings drilled across the site and analyzed for the presence of VOCs, SVOCs, pesticides, PCBs and metals. The analytical results indicate that each of samples contained one or more SVOCs and/or metals at concentrations exceeding their respective NYSDEC UUSCOs. In addition, the samples collected from borings SB-1 and SB-5 contained several SVOCs at concentrations exceeding their commercial RUSCOs and the samples from borings SB-4 contained one and two metals, respectively, at concentrations exceeding their commercial RUSCOs. No VOCs, pesticides or PCBs were detected in each of the eight samples at concentrations exceeding their respective laboratory MDLs and/or their UUSCOs.

Given that SVOC and metals-impacted soils are presence beneath the site, and since the property is proposed to be re-developed for commercial use, DECA recommends following practical regulatory procedures for the type and extent of SVOC and metals impacts found in on-site fill materials and soils at the site. These procedures and protocols would be outlined in a Soil Management Plan (SMP) and a Construction Health and Safety Plan (CHASP) prepared for the site, specific to any proposed re-development. These procedures generally consist of the following: (a) retaining a Part 364 permitted environmental contractor to excavate, characterize, transport and dispose of impacted fill and/or soils at the appropriately-licensed disposal facility; and (b) backfilling the excavations with clean fill material. All impacted material should be transported, with appropriate manifesting, with the site owner signing as the generator and maintaining the original manifests.

Experience with similar projects shows that approved RAP and CHASP allow for impacted urban fill, not excavated to support construction activities, to remain on-site, and as such we do not foresee an issue related to undisturbed urban fill. However, all urban fill material that is disturbed during the construction project will be required to be addressed (e.g., dust monitoring, stockpiled on and covered with plastic, proper off-site disposal, etc.).

Due to poor groundwater yield from the silty/clayey formation underlying the site, only two of the four proposed samples were able to be collected. In addition, one of these soil boring locations yielded insufficient sample volume to complete the analysis of pesticides and PCBs. Further, the collected samples were extremely turbid and likely resulted in falsely elevated metals, and to a lesser extent SVOC results due to the adherence of these compounds to suspected particulates.

Naphthalene was detected above its groundwater standard in one of the two samples analyzed, but its presence is inconsistent with duplicate analysis performed on this sample and concentrations of naphthalene detected in the soil sample collected from this location. As such, the elevated concentration of naphthalene in this sample is insufficient to warrant regulatory concern.

Several SVOCs, more specifically petroleum aromatic hydrocarbons (PAHs) were detected in both of the groundwater samples collected/analyzed at concentrations above their respective groundwater guidance values (no Class GA groundwater standards have been established for these compounds). A number of metals were also detected in both of the groundwater samples at concentrations exceeding their respective groundwater standards and/or guidance values.

The detected SVOC compounds, most of which are suspected carcinogens have extremely low guidance values, often below laboratory method detection limits. Although SVOCs and metals were also detected in soil samples collected from these borings, their presence in groundwater is likely attributable to high sample turbidity, as they are poorly soluble. Finally, the detected concentrations of SVOCs and metals in groundwater are generally higher in sample SB-1, which represents the hydraulically upgradient sample, compared to sample SB-7. As such, the concentrations of these compounds, while above the NYSDEC standards/guidance values are not significant enough to warrant environmental concern. However, should the proposed redevelopment project include dewatering operations groundwater from the site will likely require filtration to remove suspended particulates. Additional treatment to remove slightly elevated SVOCs can be accomplished with carbon filtration; however, based upon the detected concentrations of SVOCs in groundwater samples carbon filtration is unlikely to be warranted.

Finally, should the proposed re-development of the site be modified to include residential occupancy on the first floor and/or a subgrade level, then DPV also recommends that the building be constructed with sub-slab depressurization systems and/or vapor barriers to prevent the potential migration of contaminate vapors present in unexcavated soils and/or groundwater beneath the site to be protective of the health of future building occupants.

Attached are all analytical data, site boring plan and logs for your review. Should you have any questions or comments, please do not hesitate to contact our office.

Best regards



Michael McMahon
President

FIGURE 1
SITE LOCATION PLAN

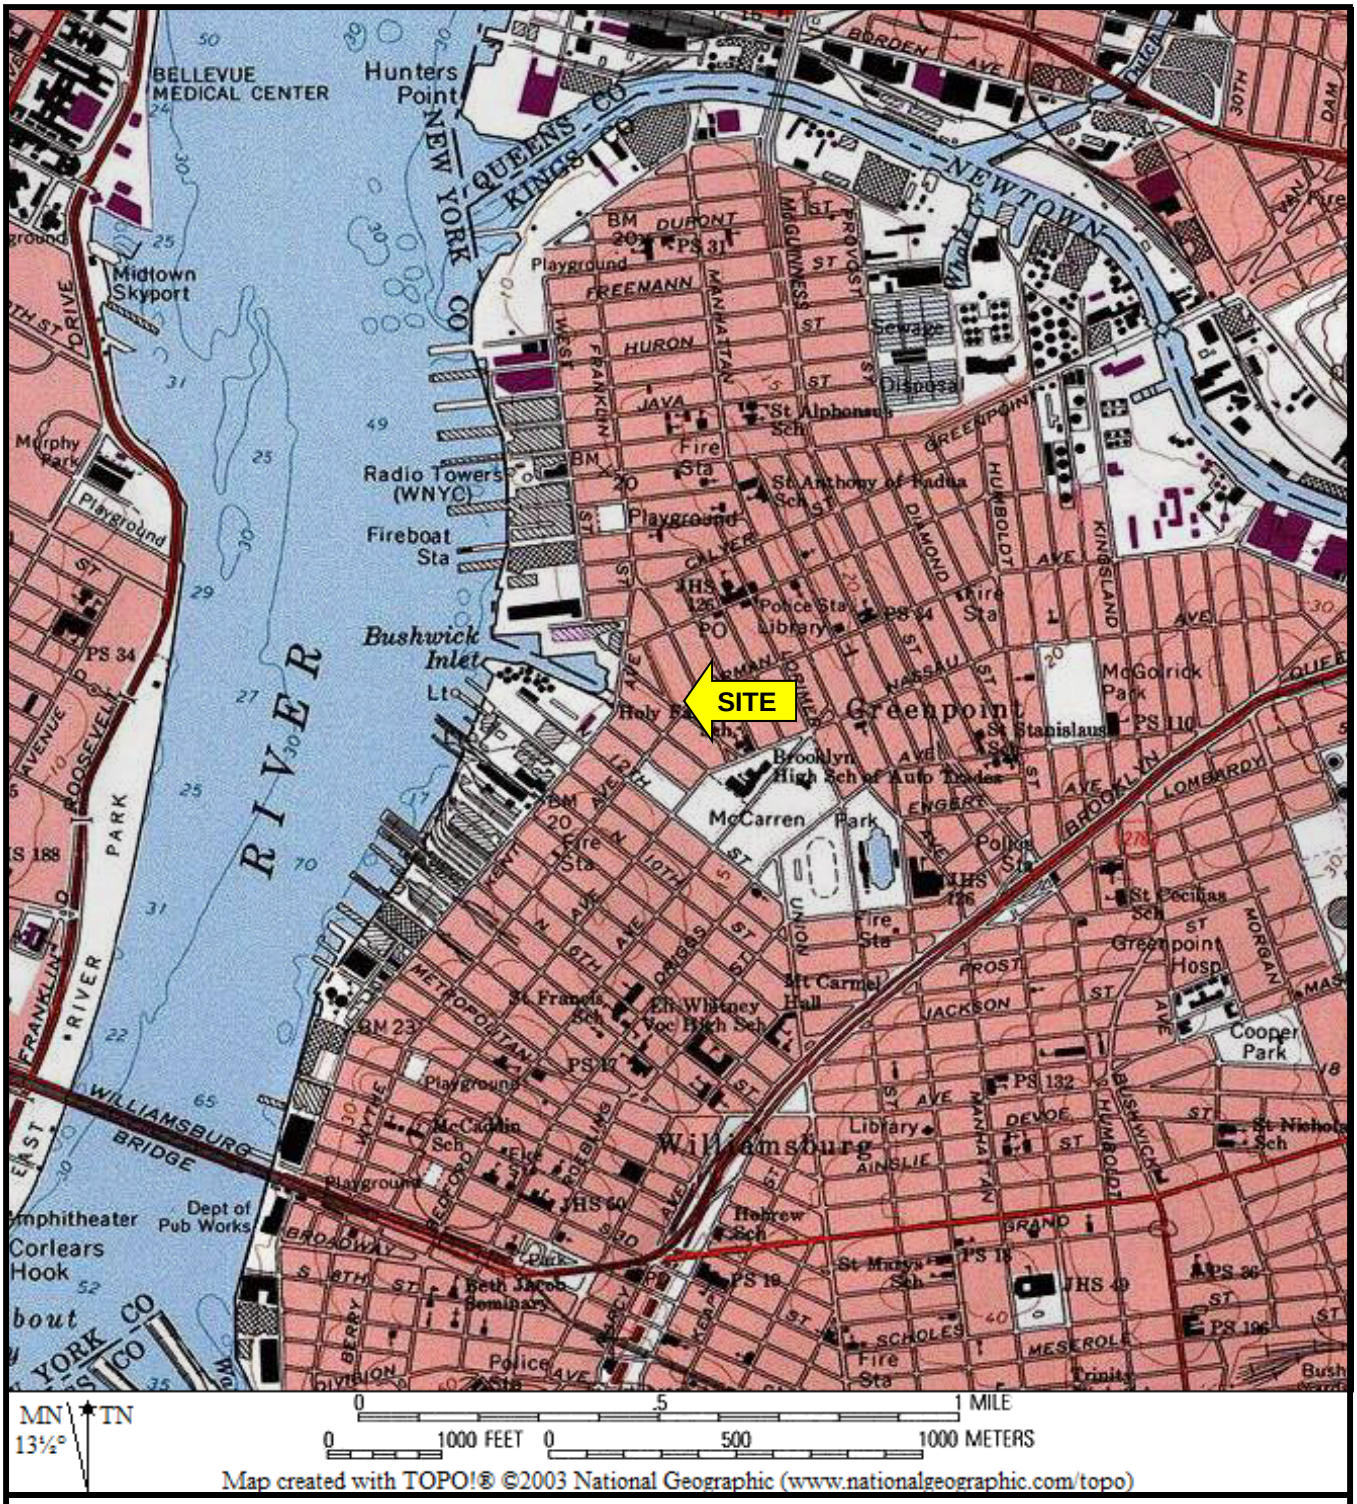


FIGURE 1 – SITE LOCATION MAP

DPV Consultants, Inc.
19 W. 36th Street, 9th Fl.
New York, NY 10018

SITE NAME: Industrial Property
STREET ADDRESS: 14 Wythe Avenue
MUNICIPALITY, STATE, ZIP: Brooklyn, NY 11222
PROJECT NUMBER: DPV12-04
SCALE: As Shown

N

FIGURE 2
SOIL BORING PLAN

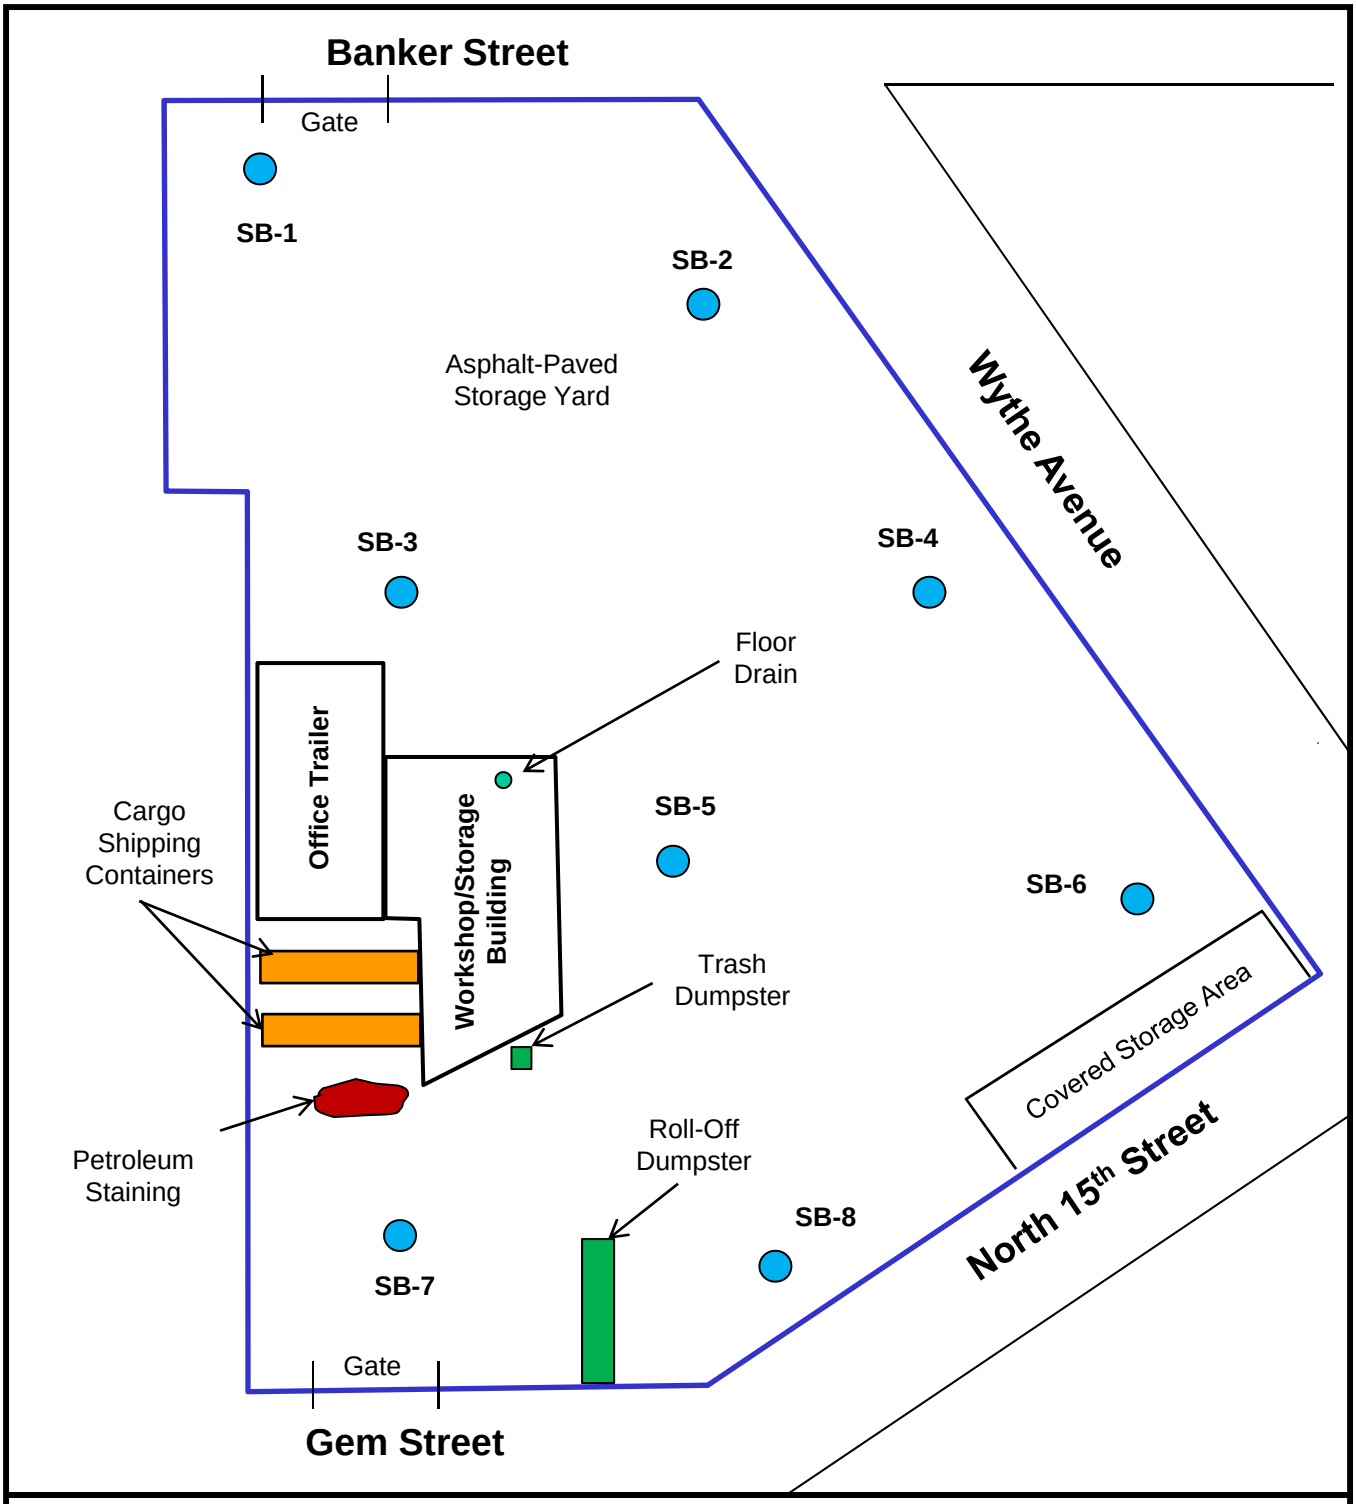


FIGURE 2 - SOIL BORING LOCATION Map

DPV Consultants, Inc.
19 W. 36th Street, 9th Fl.
New York, NY 10018

SITE NAME: Industrial Property
STREET ADDRESS: 18 Wythe Avenue
MUNICIPALITY, STATE, ZIP: Brooklyn, NY 11222
PROJECT NUMBER: DPV12-04
SCALE: As Shown

N

APPENDIX A

ANALYTICAL SUMMARY TABLES

14 WYTHE AVENUE
BROOKLYN, NEW YORK

TABLE 1

SUMMARY OF SOIL ANALYTICAL RESULTS FOR VOLATILE ORGANIC COMPOUNDS

Compounds	NYSDEC Commercial RUSCOs (1)	NYSDEC UUSCOs (2)	SB-1 (8-10') 2/11/2015	SB-2 (8-10') 2/11/2015	SB-3 (8-10') 2/11/2015	SB-4 (6-8') 2/11/2015	SB-5 (8-10') 2/11/2015	SB-6 (4-6') 2/11/2015	SB-7 (8-10') 2/11/2015	SB-8 (10-12') 2/11/2015
Target Compound List Volatile Organics										
Methylene chloride	500,000	50	ND	ND	ND	ND	ND	ND	ND	ND
1,1-Dichloroethane	240,000	270	ND	ND	ND	ND	ND	ND	ND	ND
Chloroform	350,000	370	ND	ND	ND	ND	ND	ND	ND	ND
Carbon tetrachloride	22,000	760	ND	ND	ND	ND	ND	ND	ND	ND
1,2-Dichloropropane	NS	NS	ND	ND	ND	ND	ND	ND	ND	ND
Dibromochloromethane	NS	NS	ND	ND	ND	ND	ND	ND	ND	ND
1,1,2-Trichloroethane	NS	NS	ND	ND	ND	ND	ND	ND	ND	ND
Tetrachloroethene	150,000	1,300	ND	ND	ND	ND	ND	ND	ND	2.3
Chlorobenzene	500,000	1,100	ND	ND	ND	ND	ND	ND	ND	ND
Trichlorofluoromethane	NS	NS	ND	ND	ND	ND	ND	ND	ND	ND
1,2-Dichloroethane	30,000	20	ND	ND	ND	ND	ND	ND	ND	ND
1,1,1-Trichloroethane	500,000	680	ND	ND	ND	ND	ND	ND	ND	ND
Bromodichloromethane	NS	NS	ND	ND	ND	ND	ND	ND	ND	ND
trans-1,3-Dichloropropene	NS	NS	ND	ND	ND	ND	ND	ND	ND	ND
cis-1,3-Dichloropropene	NS	NS	ND	ND	ND	ND	ND	ND	ND	ND
1,3-Dichloropropene (Total)	NS	NS	ND	ND	ND	ND	ND	ND	ND	ND
1,1-Dichloropropene	NS	NS	ND	ND	ND	ND	ND	ND	ND	ND
Bromoform	NS	NS	ND	ND	ND	ND	ND	ND	ND	ND
1,1,2,2-Tetrachloroethane	NS	NS	ND	ND	ND	ND	ND	ND	ND	ND
Benzene	44,000	60	ND	ND	ND	0.25 J	ND	ND	ND	ND
Toluene	500,000	700	ND	ND	ND	0.32 J	ND	ND	ND	ND
Ethylbenzene	390,000	1,000	ND	ND	ND	0.32 J	ND	ND	ND	ND
Chloromethane	NS	NS	ND	ND	ND	ND	ND	ND	ND	ND
Bromomethane	NS	NS	ND	ND	ND	ND	ND	ND	ND	ND
Vinyl chloride	13,000	20	ND	ND	3.4	ND	ND	ND	ND	ND
Chloroethane	NS	NS	ND	ND	ND	ND	ND	ND	ND	ND
1,1-Dichloroethene	500,000	330	ND	ND	ND	ND	ND	ND	ND	ND
trans-1,2-Dichloroethene	500,000	190	ND	ND	2.4	ND	ND	ND	ND	ND
Trichloroethene	200,000	470	ND	ND	1.2	ND	ND	ND	ND	ND
1,2-Dichlorobenzene	500,000	1,100	ND	ND	ND	ND	ND	ND	ND	ND
1,3-Dichlorobenzene	280,000	2,400	ND	ND	ND	ND	ND	ND	ND	ND
1,4-Dichlorobenzene	130,000	1,800	ND	ND	ND	ND	ND	ND	ND	ND
Methyl tert butyl ether	500,000	930	ND	ND	ND	ND	ND	ND	ND	ND
m/p-Xylene	500,000	260	ND	ND	ND	0.73 J	ND	ND	ND	ND
o-Xylene	500,000	260	ND	ND	ND	0.32 J	ND	ND	ND	ND
Xylenes (Total)	500,000	260	ND	ND	ND	1.1 J	ND	ND	ND	ND
cis-1,2-Dichloroethene	500,000	250	ND	ND	12	ND	ND	ND	ND	ND
1,2-Dichloroethene (Total)	500,000	250	ND	ND	14	ND	ND	ND	ND	ND
Dibromomethane	NS	NS	ND	ND	ND	ND	ND	ND	ND	ND
Styrene	NS	NS	ND	ND	ND	ND	ND	ND	ND	ND
Dichlorodifluoromethane	NS	NS	ND	ND	ND	ND	ND	ND	ND	ND
Acetone	500,000	50	ND	ND	110	44	15	14	100	7 J
Carbon disulfide	NS	NS	ND	ND	ND	ND	ND	ND	ND	ND
2-Butanone	500,000	120	5.7 J	4.4 J	17	6 J	ND	1.7 J	18	ND
Vinyl acetate	NS	NS	ND	ND	ND	ND	ND	ND	ND	ND
4-Methyl-2-pentanone	NS	NS	ND	ND	ND	ND	ND	ND	ND	ND
1,2,3-Trichlorobenzene	NS	NS	ND	ND	ND	ND	ND	ND	ND	ND
2-Hexanone	NS	NS	ND	ND	ND	ND	ND	ND	ND	ND
Bromochloromethane	NS	NS	ND	ND	ND	ND	ND	ND	ND	ND
2,2-Dichloropropane	NS	NS	ND	ND	ND	ND	ND	ND	ND	ND
1,2-Dibromoethane	NS	NS	ND	ND	ND	ND	ND	ND	ND	ND
1,3-Dichloropropane	NS	NS	ND	ND	ND	ND	ND	ND	ND	ND
1,1,1,2-Tetrachloroethane	NS	NS	ND	ND	ND	ND	ND	ND	ND	ND
Bromobenzene	NS	NS	ND	ND	ND	ND	ND	ND	ND	ND
n-Butylbenzene	NS	12,000	ND	ND	ND	ND	ND	ND	ND	ND
sec-Butylbenzene	500,000	11,000	ND	ND	ND	ND	ND	ND	ND	ND
tert-Butylbenzene	500,000	5,900	ND	ND	ND	ND	ND	ND	ND	ND
o-Chlorotoluene	NS	NS	ND	ND	ND	ND	ND	ND	ND	ND
p-Chlorotoluene	NS	NS	ND	ND	ND	ND	ND	ND	ND	ND
1,2-Dibromo-3-chloropropane	NS	NS	ND	ND	ND	ND	ND	ND	ND	ND
Hexachlorobutadiene	NS	NS	ND	ND	ND	ND	ND	ND	ND	ND
Isopropylbenzene	NS	NS	ND	ND	ND	ND	ND	ND	ND	ND
p-Isopropyltoluene	NS	NS	ND	ND	ND	ND	ND	ND	ND	ND
Naphthalene	500,000	12,000	ND	ND	34	1.3 J	26	0.48 J	0.4 J	ND
Acrylonitrile	NS	NS	0.4 J	ND	ND	ND	ND	ND	ND	ND
n-Propylbenzene	500,000	3,900	ND	ND	ND	ND	ND	ND	ND	ND
1,2,3-Trichlorobenzene	NS	NS	ND	ND	ND	ND	ND	ND	ND	ND
1,2,4-Trichlorobenzene	NS	NS	ND	ND	ND	ND	ND	ND	ND	ND
1,3,5-Trimethylbenzene	190,000	8.4	ND	ND	0.25 J	ND	ND	ND	ND	ND
1,2,4-Trimethylbenzene	190,000	3,600	ND	ND	0.38	ND	ND	ND	ND	ND
1,4-Dioxane	130,000	100	ND	ND	ND	ND	ND	ND	ND	ND
p-Diethylbenzene	NS	NS	ND	ND	0.34 J	ND	ND	ND	ND	ND
p-Diethyltoluene	NS	NS	ND	ND	0.24 J	ND	ND	ND	ND	ND
1,2,4,5-Tetramethylbenzene	NS	NS	ND	ND	ND	ND	ND	ND	ND	ND
Ethyl ether	NS	NS	ND	ND	ND	ND	ND	ND	ND	ND
trans-1,4-Dichloro-2-butene	NS	NS	ND	ND	ND	ND	ND	ND	ND	ND

Notes:
1 - NYSDEC 6 NYCRR Part 375 Table 375-6.8(b) Restricted Commercial) Use Soil Cleanup Objectives, June 2006.
2 - NYSDEC 6 NYCRR Part 375 Table 375-6.8(a) Unrestricted Use Soil Cleanup Objectives, June 2006.
All concentrations are shown in milligrams per kilogram (mg/kg).
NS - None specified
ND - Analyte not detected at or above the laboratory detections limit.
J - Estimated concentration.

14 WYTHE AVENUE
BROOKLYN, NEW YORK

TABLE 2

SUMMARY OF ANALYTICAL RESULTS FOR SEMI-VOLATILE ORGANIC COMPOUNDS

Compounds	NYSDEC Commercial RUSCOs (1)	NYSDEC UUSCOs (2)	SB-1 (8-10') 2/11/2015	SB-2 (8-10') 2/11/2015	SB-3 (8-10') 2/11/2015	SB-4 (6-8') 2/11/2015	SB-5 (8-10') 2/11/2015	SB-6 (4-6') 2/11/2015	SB-7 (8-10') 2/11/2015	SB-8 (10-12') 2/11/2015
NYSDEC STARS List Semi-Volatile Organics										
Acenaphthene	500,000	20,000	180 J	580	220	120 J	13,000	320	1,400	110 J
1,2,4-Trichlorobenzene	NS	NS	ND	ND	ND	ND	ND	ND	ND	ND
Hexachlorobenzene	NS	NS	ND	ND	ND	ND	ND	ND	ND	ND
Bis(2-chloroethyl)ether	NS	NS	ND	ND	ND	ND	ND	ND	ND	ND
2-Chloronaphthalene	NS	NS	ND	ND	ND	ND	ND	ND	ND	ND
1,2-Dichlorobenzene	NS	NS	ND	ND	ND	ND	ND	ND	ND	ND
1,3-Dichlorobenzene	NS	NS	ND	ND	ND	ND	ND	ND	ND	ND
1,4-Dichlorobenzene	NS	NS	ND	ND	ND	ND	ND	ND	ND	ND
3,3-Dichlorobenzidine	NS	NS	ND	ND	ND	ND	ND	ND	ND	ND
2,4-Dinitrotoluene	NS	NS	ND	ND	ND	ND	ND	ND	ND	ND
2,6-Dinitrotoluene	NS	NS	ND	ND	ND	ND	ND	ND	ND	ND
Fluoranthene	500,000	100,000	3,600	4,000	1,800	1,400	160,000	5,400	9,500	1,700
4-Chlorophenyl phenyl ether	NS	NS	ND	ND	ND	ND	ND	ND	ND	ND
4-Bromophenyl phenyl ether	NS	NS	ND	ND	ND	ND	ND	ND	ND	ND
Bis(2-chloroisopropyl)ether	NS	NS	ND	ND	ND	ND	ND	ND	ND	ND
Bis(2-chloroethoxy)methane	NS	NS	ND	ND	ND	ND	ND	ND	ND	ND
Hexachlorobutadiene	NS	NS	ND	ND	ND	ND	ND	ND	ND	ND
Hexachlorocyclopentadiene	NS	NS	ND	ND	ND	ND	ND	ND	ND	ND
Hexachloroethane	NS	NS	ND	ND	ND	ND	ND	ND	ND	ND
Isophorone	NS	NS	ND	ND	ND	ND	ND	ND	ND	ND
Naphthalene	12,000	NS	160 J	510	260	ND	3,200	120 J	740	130 J
Nitrobenzene	NS	NS	ND	ND	ND	ND	ND	ND	ND	ND
NitrosoDiPhenylAmine(NDPA)/DPA	NS	NS	ND	ND	ND	ND	ND	ND	ND	ND
n-Nitrosodi-n-propylamine	NS	NS	ND	ND	ND	ND	ND	ND	ND	ND
Bis(2-Ethylyhexyl)phthalate	NS	NS	ND	ND	ND	ND	ND	ND	ND	ND
Butyl benzyl phthalate	NS	NS	ND	ND	ND	ND	ND	ND	ND	ND
Di-n-butylphthalate	NS	NS	ND	ND	ND	ND	ND	ND	ND	ND
Di-n-octylphthalate	NS	NS	ND	ND	ND	ND	ND	ND	ND	ND
Diethyl phthalate	NS	NS	ND	ND	ND	ND	ND	ND	ND	ND
Dimethyl phthalate	NS	NS	ND	ND	ND	ND	ND	ND	ND	ND
Benzo(a)anthracene	5,600	1,000	4,000	1,700	750	790	69,000	2,600	4,000	940
Benzo(a)pyrene	1,000	1,000	7,400	1,500	660	790	68,000	2,500	4,000	850
Benzo(b)fluoranthene	5,600	1,000	7,500	1,900	860	1,200	88,000	3,300	4,500	1,100
Benzo(k)fluoranthene	56,000	800	2,700	640	280	450	27,000	1,100	1,800	350
Chrysene	56,000	1,000	3,700	1,700	770	910	66,000	2,400	3,700	830
Acenaphthylene	500,000	100,000	71 J	140 J	89 J	ND	610	98 J	86 J	ND
Anthracene	500,000	100,000	580	890	440	220	33,000	1,100	3,200	300
Benzo(ghi)perylene	500,000	100,000	5,500	850	320	540	39,000	1,600	2,300	540
Fluorene	500,000	30,000	130 J	560	250	ND	11,000	390	1,500	110 J
Phenanthrene	500,000	100,000	1,600	4,600	1,900	1,000	112,000	3,800	10,000	1,100
Dibenzo(a,h)anthracene	5,600	330	1,300	190	81 J	120 J	9,600	410	270	120 J
Indeno(1,2,3-cd)pyrene	5,600	500	5,800	870	360	560	43,000	1,800	2,500	570
Pyrene	500,000	100,000	3,600	3,600	1,500	1,200	140,000	4,700	8,400	1,500
Biphenyl	NS	NS	ND	70 J	ND	ND	690 J	ND	150 J	ND
4-Chloroaniline	NS	NS	ND	ND	ND	ND	ND	ND	ND	ND
2-Nitroaniline	NS	NS	ND	ND	ND	ND	ND	ND	ND	ND
3-Nitroaniline	NS	NS	ND	ND	ND	ND	ND	ND	ND	ND
4-Nitroaniline	NS	NS	ND	ND	ND	ND	ND	ND	ND	ND
Dibenzofuran	NS	NS	ND	380	220	ND	6,800	230	1,000	ND
2-Methylnaphthalene	NS	NS	ND	210 J	110 J	ND	1,500	77 J	420	ND
1,2,4,5-Tetrachlorobenzene	NS	NS	ND	ND	ND	ND	ND	ND	ND	ND
Acetophenone	NS	NS	ND	ND	ND	ND	ND	ND	ND	ND
2,4,6-Trichlorophenyl	NS	NS	ND	ND	ND	ND	ND	ND	ND	ND
P-Chloro-M-Cresol	500,000	330	ND	ND	ND	ND	ND	ND	ND	ND
2-Chlorophenol	NS	NS	ND	ND	ND	ND	ND	ND	ND	ND
2,4-Dichlorophenol	NS	NS	ND	ND	ND	ND	ND	ND	ND	ND
2-Nitrophenol	NS	NS	ND	ND	ND	ND	ND	ND	ND	ND
4-Nitorphenol	NS	NS	ND	ND	ND	ND	ND	ND	ND	ND
2,4-Dinitrophenol	NS	NS	ND	ND	ND	ND	ND	ND	ND	ND
4,6-Dinitrophenol	NS	NS	ND	ND	ND	ND	ND	ND	ND	ND
Pentachlorophenol	6,700	800	ND	ND	ND	ND	ND	ND	ND	ND
Phenol	500,000	330	ND	ND	ND	ND	ND	ND	ND	ND
2-Methylphenol	NS	NS	ND	ND	ND	ND	ND	ND	ND	ND
3-Methylphenol/4-Methylphenol	NS	NS	ND	160 J	ND	ND	ND	ND	99 J	140 J
2,4,5-Trichlorophenol	NS	NS	ND	ND	ND	ND	ND	ND	ND	ND
Benzoic Acid	NS	NS	ND	440	ND	ND	ND	ND	ND	ND
Benzyl Alcohol	NS	NS	ND	ND	ND	ND	ND	ND	ND	ND
Carbazole	NS	NS	350 J	ND	210	100 J	7,600	360	1,100	84 J

Notes:
1 - NYSDEC 6 NYCRR Part 375 Table 375-6.8(b) Restricted Commercial) Use Soil Cleanup Objectives, June 2006.
2 - NYSDEC 6 NYCRR Part 375 Table 375-6.8(a) Unrestricted Use Soil Cleanup Objectives, June 2006.
Highlighted text denotes concentrations exceeding the RUSCO.
Highlighted text denotes concentrations exceeding the UUSCO.
All concentrations are shown in milligrams per kilogram (mg/kg).
NS - None specified
ND - Analyte not detected at or above the laboratory detections limit.
J - Estimated concentration.

14 WYTHE AVENUE
BROOKLYN, NEW YORK

TABLE 3

SUMMARY OF SOIL ANALYTICAL RESULTS FOR PESTICIDES AND PCBs

Compounds	NYSDEC Commercial RUSCOs (1)	NYSDEC UUSCOs (2)	SB-1 (8-10') 2/11/2015	SB-2 (8-10') 2/11/2015	SB-3 (8-10') 2/11/2015	SB-4 (6-8') 2/11/2015	SB-5 (8-10') 2/11/2015	SB-6 (4-6') 2/11/2015	SB-7 (8-10') 2/11/2015	SB-8 (10-12') 2/11/2015
Polychlorinated Biphenyls (PCBs)										
Aroclor 1016	1,000	1,000	ND	ND	ND	ND	ND	ND	ND	ND
Aroclor 1221	1,000	1,000	ND	ND	ND	ND	ND	ND	ND	ND
Aroclor 1232	1,000	1,000	ND	ND	ND	ND	ND	ND	ND	ND
Aroclor 1242	1,000	1,000	ND	ND	ND	ND	ND	ND	ND	ND
Aroclor 1248	1,000	1,000	ND	ND	ND	ND	ND	ND	ND	ND
Aroclor 1254	1,000	1,000	ND	ND	ND	ND	ND	ND	ND	ND
Aroclor 1260	1,000	1,000	ND	ND	ND	ND	ND	ND	ND	ND
Aroclor 1262	1,000	1,000	ND	ND	ND	ND	ND	ND	ND	ND
Aroclor 1268	1,000	1,000	ND	ND	ND	ND	ND	ND	ND	ND
Organophosphate Pesticides										
Delta BHC	500,000	40	ND	ND	ND	ND	ND	ND	ND	ND
Lindane	9,200	100	ND	ND	ND	ND	ND	ND	ND	ND
Alpha-BHC	3,400	20	ND	ND	ND	ND	ND	ND	ND	ND
Beta-BHC	3,000	36	ND	ND	ND	ND	ND	ND	ND	ND
Heptachlor	15,000	42	ND	ND	ND	ND	ND	ND	ND	ND
Aldrin	680	5	ND	ND	ND	ND	ND	ND	ND	ND
Heptachlor epoxide	NS	NS	ND	ND	ND	ND	ND	ND	ND	ND
Endrin	89,000	14	ND	ND	ND	ND	ND	ND	ND	ND
Endrin ketone	NS	NS	ND	ND	ND	ND	ND	ND	ND	ND
Dieldrin	1,400	5	ND	ND	ND	ND	ND	ND	ND	ND
4,4-DDE	62,000	3.3	ND	ND	ND	ND	ND	ND	ND	ND
4,4-DDD	92,000	3.3	ND	ND	ND	ND	ND	ND	ND	ND
4,4-DDT	47,000	3.3	ND	ND	ND	ND	ND	ND	ND	ND
Endosulfan I	200,000	2,400	ND	ND	ND	ND	ND	ND	ND	ND
Endosulfan II	200,000	2,400	ND	ND	ND	ND	ND	ND	ND	ND
Endosulfan sulfate	200,000	2,400	ND	ND	ND	ND	ND	ND	ND	ND
Methoxychlor	NS	NS	ND	ND	ND	ND	ND	ND	ND	ND
Toxaphene	NS	NS	ND	ND	ND	ND	ND	ND	ND	ND
cis-Chlordane	NS	NS	ND	ND	ND	ND	ND	ND	ND	ND
trans-Chlordane	NS	NS	ND	ND	ND	ND	ND	ND	ND	ND
Chlordane	24,000	94	ND	ND	ND	ND	ND	ND	ND	ND

Notes:

1 - NYSDEC 6 NYCRR Part 375 Table 375-6.8(b) Restricted (Commercial) Use Soil Cleanup Objectives, June 2006.

2 - NYSDEC 6 NYCRR Part 375 Table 375-6.8(a) Unrestricted Use Soil Cleanup Objectives, June 2006.

All concentrations are shown in milligrams per kilogram (mg/kg).

NS - None specified

ND - Analyte not detected at or above the laboratory detections limit.

J - Estimated concentration.

14 WYTHE AVENUE
BROOKLYN, NEW YORK

TABLE 4

SUMMARY OF SOIL ANALYTICAL RESULTS FOR PRIORITY POLLUTANT METALS

Compounds	NYSDEC Commercial RUSCOs (1)	NYSDEC UUSCOs (2)	SB-1 (8-10') 2/11/2015	SB-2 (8-10') 2/11/2015	SB-3 (8-10') 2/11/2015	SB-4 (6-8') 2/11/2015	SB-5 (8-10') 2/11/2015	SB-6 (4-6') 2/11/2015	SB-7 (8-10') 2/11/2015	SB-8 (10-12') 2/11/2015
Priority Pollutant Metals										
Antimony	NS	NS	ND	ND	0.58 J	ND	1.3 J	0.58 J	3.3	1.2 J
Arsenic	16	13	3.4	8.2	7.6	25	5.1	8.7	20	12
Beryllium	590	7.2	0.24	0.39	0.17 J	0.17 J	0.26	0.32	0.21 J	0.15 J
Cadmium	9.3	2.5	0.1 J	0.12 J	0.06 J	0.7	0.22 J	0.21 J	0.37 J	0.25 J
Chromium	1,500	30	9.4	18	9.4	18	11	15	20	12
Copper	270	50	39	190	35	38	49	40	140	58
Lead	1,000	63	59	120	88	65	89	150	340	180
Mercury	2.8	0.18	ND	0.3	0.32	0.14	0.46	0.07 J	7	0.26
Nickel	310	30	0.18	14	10	13	9.1	11	14	12
Selenium	1,500	3.9	7.8	0.76 J	1	2.9	0.15 J	0.26 J	1.4	0.88 J
Silver	1,500	2	0.3 J	ND	ND	0.15 J	ND	ND	0.26 J	ND
Thallium	NS	NS	0.1 J	ND	ND	ND	ND	ND	ND	ND
Zinc	10,000	109	91	170	53	490	190	420	430	120

Notes:

1 - NYSDEC 6 NYCRR Part 375 Table 375-6.8(b) Restricted Commercial) Use Soil Cleanup Objectives, June 2006.

2 - NYSDEC 6 NYCRR Part 375 Table 375-6.8(a) Unrestricted Use Soil Cleanup Objectives, June 2006.

Highlighted text denotes concentrations exceeding the RUSCO.

Highlighted text denotes concentrations exceeding the UUSCO.

All concentrations are shown in milligrams per kilogram (mg/kg).

NS - None specified

ND - Analyte not detected at or above the laboratory detections limit.

J - Estimated concentration.

14 WYTHE AVENUE
BROOKLYN, NEW YORK

TABLE 5

SUMMARY OF GROUNDWATER ANALYTICAL RESULTS
FOR VOLATILE ORGANIC COMPOUNDS

Compounds	NYSDEC UUSCOs (2)	SB-1 GW 2/11/2015	SB-7 GW 2/11/2015
Target Compound List Volatile Organics			
Methylene chloride	5	ND	ND
1,1-Dichloroethane	5	ND	ND
Chloroform	7	ND	ND
Carbon tetrachloride	5	ND	ND
1,2-Dichloropropane	1	ND	ND
Dibromochloromethane	50*	ND	ND
1,1,2-Trichloroethane	1	ND	ND
Tetrachloroethene	5	ND	ND
Chlorobenzene	5	ND	ND
Trichlorofluoromethane	5	ND	ND
1,2-Dichloroethane	3	ND	ND
1,1,1-Trichloroethane	5	ND	ND
Bromodichloromethane	50*	ND	ND
trans-1,3-Dichloropropene	0.04	ND	ND
cis-1,3-Dichloropropene	0.04	ND	ND
1,3-Dichloropropene (Total)	0.04	ND	ND
1,1-Dichloropropene	5	ND	ND
Bromoform	50*	ND	ND
1,1,2,2-Tetrachloroethane	5	ND	ND
Benzene	1	0.28 J	0.19 J
Toluene	5	ND	ND
Ethylbenzene	5	ND	ND
Chloromethane	5	ND	ND
Bromomethane	5	ND	ND
Vinyl chloride	2	ND	ND
Chloroethane	5	ND	ND
1,1-Dichloroethene	5	ND	ND
trans-1,2-Dichloroethene	5	ND	ND
Trichloroethene	5	0.25 J	ND
1,2-Dichlorobenzene	3	ND	ND
1,3-Dichlorobenzene	3	ND	ND
1,4-Dichlorobenzene	3	ND	ND
Methyl tert butyl ether	10*	ND	ND
m/p-Xylene	5	ND	ND
o-Xylene	5	ND	ND
Xylenes (Total)	5	ND	ND
cis-1,2-Dichloroethene	5	ND	ND
1,2-Dichloroethene (Total)	5	ND	ND
Dibromomethane	5	ND	ND
Styrene	5	ND	ND
Dichlorodifluoromethane	5	ND	ND
Acetone	50*	5.7	14
Carbon disulfide	60*	ND	2.5 J
2-Butanone	50*	ND	ND
Vinyl acetate	NS	ND	ND
4-Methyl-2-pentanone	NS	ND	ND
1,2,3-Trichloropropane	0.04	ND	ND
2-Hexanone	50*	ND	ND
Bromochloromethane	5	ND	ND
2,2-Dichloropropane	5	ND	ND
1,2-Dibromoethane	0.0006	ND	ND
1,3-Dichloropropane	5	ND	ND
1,1,1,2-Tetrachloroethane	5	ND	ND
Bromobenzene	5	ND	ND
n-Butylbenzene	5	ND	ND
sec-Butylbenzene	5	ND	ND
tert-Butylbenzene	5	ND	ND
o-Chlorotoluene	5	ND	ND
p-Chlorotoluene	5	ND	ND
1,2-Dibromo-3-chloropropane	0.04	ND	ND
Hexachlorobutadiene	0.5	ND	ND
Isopropylbenzene	5	ND	ND
p-Isopropyltoluene	5	ND	ND
Naphthalene	10*	1.8 J	14
Acrylonitrile	5	ND	ND
n-Propylbenzene	5	ND	ND
1,2,3-Trichlorobenzene	5	ND	ND
1,2,4-Trichlorobenzene	5	ND	ND
1,3,5-Trimethylbenzene	5	ND	ND
1,2,4-Trimethylbenzene	5	ND	ND
1,4-Dioxane	NS	ND	ND
p-Diethylbenzene	NS	ND	ND
p-Diethyltoluene	NS	ND	ND
1,2,4,5-Tetramethylbenzene	5	ND	ND
Ethyl ether	NS	ND	ND
trans-1,4-Dichloro-2-butene	5	ND	ND

Notes:
1 - NYSDEC TOGS 1.1.1 - Ambient Water Quality and Standards and Guidance Values and Groundwater Effluent Standards, June 1998
* - Guidance Value
Highlighted text denotes concentrations exceeding the standard.
All concentrations are shown in milligrams per liter (mg/L).
ND - Analyte not detected at or above the laboratory detections limit.
J - Estimated concentration.

14 WYTHE AVENUE
BROOKLYN, NEW YORK

TABLE 6

SUMMARY OF GROUNDWATER ANALYTICAL RESULTS
FOR SEMI-VOLATILE ORGANIC COMPOUNDS

Compounds	NYSDEC UUSCOs (2)	SB-1 GW 2/11/2015		SB-7 GW 2/11/2015	
NYSDEC STARS List Semi-Volatile Organics					
Acenaphthene	20*	4		0.35	
1,2,4-Trichlorobenzene	5	ND		ND	
Hexachlorobenzene	0.04	ND		ND	
Bis(2-chloroethyl)ether	0.1	ND		ND	
2-Chloronaphthalene	10*	ND		ND	
1,2-Dichlorobenzene	3	ND		ND	
1,3-Dichlorobenzene	3	ND		ND	
1,4-Dichlorobenzene	3	ND		ND	
3,3-Dichlorobenzidine	5	ND		ND	
2,4-Dinitrotoluene	5	ND		ND	
2,6-Dinitrotoluene	5	ND		ND	
Fluoranthene	50*	3.1		0.32	
4-Chlorophenyl phenyl ether	NS	ND		ND	
4-Bromophenyl phenyl ether	NS	ND		ND	
Bis(2-chloroisopropyl)ether	5	ND		ND	
Bis(2-chloroethoxy)methane	5	ND		ND	
Hexachlorobutadiene	0.5	ND		ND	
Hexachlorocyclopentadiene	5	ND		ND	
Hexachloroethane	5	ND		ND	
Isophorone	50*	ND		ND	
Naphthalene	10*	0.62		2	
Nitrobenzene	0.4	ND		ND	
NitrosoDiPhenylAmine(NDPA)/DPA	50*	ND		ND	
n-Nitrosodi-n-propylamine	NS	ND		ND	
Bis(2-Ethylyhexyl)phthalate	5	4.8		ND	
Butyl benzyl phthalate	50*	5	J	2.5	J
Di-n-butylphthalate	50	ND		ND	
Di-n-octylphthalate	50*	ND		ND	
Diethyl phthalate	50*	0.6	J	ND	
Dimethyl phthalale	50*	ND		ND	
Benzo(a)anthracene	0.002*	0.82		0.13	J
Benzo(a)pyrene	ND	0.5		0.14	J
Benzo(b)fluoranthene	0.002*	0.71		0.17	J
Benzo(k)fluoranthene	0.002*	0.3		ND	
Chrysene	0.002*	0.86		0.11	J
Acenaphthylene	NS	0.29		ND	
Anthracene	50*	5.8		0.2	
Benzo(ghi)perylene	NS	0.41		0.1	J
Fluorene	50*	3.6		0.42	
Phenanthrene	50*	9.3		0.97	
Dibenzo(a,h)anthracene	NS	ND		ND	
Indeno(1,2,3-cd)pyrene	0.002*	0.33		0.09	J
Pyrene	50*	2.3		0.23	
Biphenyl	5	ND		ND	
4-Chloroaniline	5	ND		ND	
2-Nitroaniline	5	ND		ND	
3-Nitroaniline	5	ND		ND	
4-Nitroaniline	5	ND		ND	
Dibenzofuran	NS	ND		0.29	J
2-Methylnaphthalene	NS	0.09	J	0.46	
1,2,4,5-Tetrachlorobenzene	5	ND		ND	
Acetophenone	NS	ND		ND	
2,4,6-Trichlorophenyl	NS	ND		ND	
P-Chloro-M-Cresol	NS	ND		ND	
2-Chlorophenol	5	ND		ND	
2,4-Dichlorophenol	5	ND		ND	
2-Nitrophenol	5	ND		ND	
4-Nitorphenol	5	ND		ND	
2,4-Dinitrophenol	5	ND		ND	
4,6-Dinitrophenol	5	ND		ND	
Pentachlorophenol	5	ND		ND	
Phenol	5	ND		ND	
2-Methylphenol	5	ND		ND	
3-Methylphenol/4-Methylphenol	5	ND		ND	
2,4,5-Trichlorophenol	NS	ND		ND	
Benzoic Acid	NS	15	J	9.8	J
Benzyl Alcohol	NS	0.99	J	ND	
Carbazole	NS	ND		0.55	J

Notes:
Notes:
1 - NYSDEC TOGS 1.1.1 - Ambient Water Quality and Standards and Guidance Values and
Groundwater Effluent Standards, June 1998
* - Guidance Value
Highlighted text denotes concentrations exceeding the standard.
All concentrations are shown in milligrams per liter (mg/L).
ND - Analyte not detected at or above the laboratory detections limit.
J - Estimated concentration.

14 WYTHE AVENUE
BROOKLYN, NEW YORK

TABLE 7

SUMMARY OF GROUNDWATER ANALYTICAL RESULTS FOR PESTICIDES AND PCBs

Compounds	NYSDEC Groundwater Standard (1)	SB-7 GW 2/11/2015
Polychlorinated Biphenyls (PCBs)		
Aroclor 1016	0.09	ND
Aroclor 1221	0.09	ND
Aroclor 1232	0.09	ND
Aroclor 1242	0.09	ND
Aroclor 1248	0.09	ND
Aroclor 1254	0.09	ND
Aroclor 1260	0.09	ND
Aroclor 1262	0.09	ND
Aroclor 1268	0.09	ND
Organophosphate Pesticides		
Delta BHC	0.04	ND
Lindane	0.05	ND
Alpha-BHC	0.01	ND
Beta-BHC	0.04	ND
Heptachlor	0.04	ND
Aldrin	ND	ND
Heptachlor epoxide	0.03	ND
Endrin	ND	ND
Endrin ketone	5	ND
Dieldrin	0.004	ND
4,4-DDE	0.2	ND
4,4-DDD	0.3	ND
4,4-DDT	0.2	ND
Endosulfan I	NS	ND
Endosulfan II	NS	ND
Endosulfan sulfate	NS	ND
Methoxychlor	35	ND
Toxaphene	0.06	ND
cis-Chlordane	NS	ND
trans-Chlordane	NS	ND
Chlordane	0.05	ND

Notes:
1 - NYSDEC TOGS 1.1.1 - Ambient Water Quality and Standards and Guidance Values and Groundwater Effluent Standards, June 1998
All concentrations are shown in micrograms per kilogram (ug/l).
NS - None specified
ND - Analyte not detected at or above the laboratory detections limit.

14 WYTHE AVENUE
BROOKLYN, NEW YORK

TABLE 8

SUMMARY OF GROUNDWATER ANALYTICAL RESULTS FOR PRIORITY POLLUTANT METALS

Compounds	NYSDEC Groundwater Standard (1)	SB-1 GW 2/11/2015	SB-7 GW 2/11/2015
Priority Pollutant Metals			
Antimony	0.003	0.00075	0.00079 J
Arsenic	0.025	0.03774	0.01349
Beryllium	0.003*	0.00986	0.00369 J
Cadmium	0.005	0.00434	0.00146 J
Chromium	0.05	1.886	0.3935
Copper	0.2	3.013	0.5359
Lead	0.025	2.374	0.9304
Mercury	0.0007	0.00311	0.0008
Nickel	0.01*	0.9743	0.2212
Selenium	0.01	0.0148 J	ND
Silver	0.05	0.00239	ND
Thallium	0.0005*	ND	0.00057 J
Zinc	2*	18.39	1.149

Notes:
1 - NYSDEC TOGS 1.1.1 - Ambient Water Quality and Standards and Guidance Values and Groundwater Effluent Standards, June 1998
* - Guidance Value
Highlighted text denotes concentrations exceeding the standard.
All concentrations are shown in milligrams per liter (mg/L).
ND - Analyte not detected at or above the laboratory detections limit.
J - Estimated concentration.

APPENDIX B

LAB ANALYTICAL DATA

ANALYTICAL REPORT

Lab Number:	L1502740
ATTN:	Keith Butler
Phone:	(917) 690-9498
Project Name:	14 WYTHE AVE., BROOKLYN, NY
Project Number:	1501.3360M105
Report Date:	02/19/15

The original project report/data package is held by Alpha Analytical. This report/data package is paginated and should be reproduced only in its entirety. Alpha Analytical holds no responsibility for results and/or data that are not consistent with the original.

Certifications & Approvals: MA (M-MA086), NY (11148), CT (PH-0574), NH (2003), NJ NELAP (MA935), RI (LAO00065), ME (MA00086), PA (68-03671), VA (460195), MD (348), IL (200077), NC (666), TX (T104704476), DOD (L2217), USDA (Permit #P-330-11-00240).

Eight Walkup Drive, Westborough, MA 01581-1019
508-898-9220 (Fax) 508-898-9193 800-624-9220 - www.alphalab.com

Project Name: 14 WYTHE AVE., BROOKLYN, NY
Project Number: 1501.3360M105

Lab Number: L1502740
Report Date: 02/19/15

Alpha Sample ID	Client ID	Matrix	Sample Location	Collection Date/Time	Receive Date
L1502740-01	SB-1 (8-10')	SOIL	14 WYTHE AVE., BROOKLYN, NY	02/11/15 12:45	02/12/15
L1502740-02	SB-2 (8-10')	SOIL	14 WYTHE AVE., BROOKLYN, NY	02/11/15 14:00	02/12/15
L1502740-03	SB-3 (8-10')	SOIL	14 WYTHE AVE., BROOKLYN, NY	02/11/15 12:10	02/12/15
L1502740-04	SB-4 (6-8')	SOIL	14 WYTHE AVE., BROOKLYN, NY	02/11/15 11:40	02/12/15
L1502740-05	SB-5 (8-10')	SOIL	14 WYTHE AVE., BROOKLYN, NY	02/11/15 09:30	02/12/15
L1502740-06	SB-6 (4-6')	SOIL	14 WYTHE AVE., BROOKLYN, NY	02/11/15 11:30	02/12/15
L1502740-07	SB-7 (8-10')	SOIL	14 WYTHE AVE., BROOKLYN, NY	02/11/15 09:40	02/12/15
L1502740-08	SB-8 (10-12')	SOIL	14 WYTHE AVE., BROOKLYN, NY	02/11/15 10:45	02/12/15
L1502740-09	SB-1 GW	WATER	14 WYTHE AVE., BROOKLYN, NY	02/11/15 13:10	02/12/15
L1502740-10	SB-7 GW	WATER	14 WYTHE AVE., BROOKLYN, NY	02/11/15 09:50	02/12/15

Project Name:	14 WYTHE AVE., BROOKLYN, NY	**Lab Number:**	L1502740
Project Number:	1501.3360M105	**Report Date:**	02/19/15

Case Narrative

The samples were received in accordance with the Chain of Custody and no significant deviations were encountered during the preparation or analysis unless otherwise noted. Sample Receipt, Container Information, and the Chain of Custody are located at the back of the report.

Results contained within this report relate only to the samples submitted under this Alpha Lab Number and meet all of the requirements of NELAC, for all NELAC accredited parameters. The data presented in this report is organized by parameter (i.e. VOC, SVOC, etc.). Sample specific Quality Control data (i.e. Surrogate Spike Recovery) is reported at the end of the target analyte list for each individual sample, followed by the Laboratory Batch Quality Control at the end of each parameter. If a sample was re-analyzed or re-extracted due to a required quality control corrective action and if both sets of data are reported, the Laboratory ID of the re-analysis or re-extraction is designated with an "R" or "RE", respectively. When multiple Batch Quality Control elements are reported (e.g. more than one LCS), the associated samples for each element are noted in the grey shaded header line of each data table. Any Laboratory Batch, Sample Specific % recovery or RPD value that is outside the listed Acceptance Criteria is bolded in the report. All specific QC information is also incorporated in the Data Usability format of our Data Merger tool where it can be reviewed along with any associated usability implications. Soil/sediments, solids and tissues are reported on a dry weight basis unless otherwise noted. Definitions of all data qualifiers and acronyms used in this report are provided in the Glossary located at the back of the report.

In reference to questions H (CAM) or 4 (RCP) when "NO" is checked, the performance criteria for CAM and RCP methods allow for some quality control failures to occur and still be within method compliance. In these instances the specific failure is not narrated but noted in the associated QC table. The information is also incorporated in the Data Usability format of our Data Merger tool where it can be reviewed along with any associated usability implications.

Please see the associated ADEx data file for a comparison of laboratory reporting limits that were achieved with the regulatory Numerical Standards requested on the Chain of Custody.

HOLD POLICY
For samples submitted on hold, Alpha's policy is to hold samples (with the exception of Air canisters) free of charge for 21 calendar days from the date the project is completed. After 21 calendar days, we will dispose of all samples submitted including those put on hold unless you have contacted your Client Service Representative and made arrangements for Alpha to continue to hold the samples. Air canisters will be disposed after 3 business days from the date the project is completed.

Please contact Client Services at 800-624-9220 with any questions.

Project Name:	14 WYTHE AVE., BROOKLYN, NY	**Lab Number:**	L1502740
Project Number:	1501.3360M105	**Report Date:**	02/19/15

Case Narrative (continued)

Report Submission

All non-detect (ND) or estimated concentrations (J-qualified) have been quantitated to the limit noted in the MDL column.

Volatile Organics

L1502740-06: The internal standard (IS) response for 1,4-dichlorobenzene-d4 (44%) and the surrogate recovery for 4-bromofluorobenzene (139%) were outside the acceptance criteria; however, re-analysis achieved similar results: 1,4-dichlorobenzene-d4 (30%) and 4-bromofluorobenzene (180%). The results of both analyses are reported.

Semivolatile Organics

L1502740-01, -04, and -08 have elevated detection limits due to the dilutions required by the sample matrices.

L1502740-09 has elevated detection limits due to limited sample volume available for analysis.

Semivolatile Organics by SIM

L1502740-09 has elevated detection limits due to limited sample volume available for analysis.

The WG762758-3 LCSD recoveries, associated with L1502740-09, are below the acceptance criteria for acenaphthene (9%), 2-chloronaphthalene (9%), fluoranthene (12%), hexachlorobutadiene (5%), naphthalene (8%), benzo(a)anthracene (11%), benzo(a)pyrene (11%), benzo(b)fluoranthene (11%), benzo(k)fluoranthene (12%), chrysene (11%), acenaphthylene (10%), anthracene (11%), benzo(ghi)perylene (11%), fluorene (10%), phenanthrene (10%), dibenzo(a,h)anthracene (11%), indeno(1,2,3-cd)pyrene (11%), pyrene (12%), 2-methylnaphthalene (9%), hexachlorobenzene (11%), and hexachloroethane (6%); however, re-extraction could not be performed due to lack of additional sample. The results of the original analyses are reported.

Pesticides

L1502740-07 has elevated detection limits due to the dilution required by the sample matrix.

The WG762667-1 Method Blank, associated with L1502740-10, has concentrations above the reporting limits

Project Name:	14 WYTHE AVE., BROOKLYN, NY	**Lab Number:**	L1502740
Project Number:	1501.3360M105	**Report Date:**	02/19/15

Case Narrative (continued)

for heptachlor, cis-chlordane, trans-chlordane, and chlordane. Since the sample was non-detect for these target analytes, no further actions were taken. The results of the original analysis are reported.

Metals

L1502740-09 and -10 have elevated detection limits for all elements, with the exception of mercury, due to the dilutions required by matrix interferences encountered during analysis.

I, the undersigned, attest under the pains and penalties of perjury that, to the best of my knowledge and belief and based upon my personal inquiry of those responsible for providing the information contained in this analytical report, such information is accurate and complete. This certificate of analysis is not complete unless this page accompanies any and all pages of this report.

Authorized Signature: Kelly Stenstrom

Title: Technical Director/Representative Date: 02/19/15

ORGANICS

VOLATILES

Project Name: 14 WYTHE AVE., BROOKLYN, NY **Lab Number:** L1502740

Project Number: 1501.3360M105 **Report Date:** 02/19/15

SAMPLE RESULTS

Lab ID: L1502740-01
Client ID: SB-1 (8-10')
Sample Location: 14 WYTHE AVE., BROOKLYN, NY
Matrix: Soil
Analytical Method: 1,8260C
Analytical Date: 02/17/15 16:49
Analyst: BN
Percent Solids: 87%

Date Collected: 02/11/15 12:45
Date Received: 02/12/15
Field Prep: Not Specified

Parameter	Result	Qualifier	Units	RL	MDL	Dilution Factor
Volatile Organics by GC/MS - Westborough Lab						
Methylene chloride	ND		ug/kg	11	1.3	1
1,1-Dichloroethane	ND		ug/kg	1.7	0.10	1
Chloroform	ND		ug/kg	1.7	0.42	1
Carbon tetrachloride	ND		ug/kg	1.1	0.24	1
1,2-Dichloropropane	ND		ug/kg	4.0	0.26	1
Dibromochloromethane	ND		ug/kg	1.1	0.18	1
1,1,2-Trichloroethane	ND		ug/kg	1.7	0.35	1
Tetrachloroethene	ND		ug/kg	1.1	0.16	1
Chlorobenzene	ND		ug/kg	1.1	0.40	1
Trichlorofluoromethane	ND		ug/kg	5.7	0.44	1
1,2-Dichloroethane	ND		ug/kg	1.1	0.13	1
1,1,1-Trichloroethane	ND		ug/kg	1.1	0.13	1
Bromodichloromethane	ND		ug/kg	1.1	0.20	1
trans-1,3-Dichloropropene	ND		ug/kg	1.1	0.14	1
cis-1,3-Dichloropropene	ND		ug/kg	1.1	0.14	1
1,3-Dichloropropene, Total	ND		ug/kg	1.1	0.14	1
1,1-Dichloropropene	ND		ug/kg	5.7	0.16	1
Bromoform	ND		ug/kg	4.6	0.27	1
1,1,2,2-Tetrachloroethane	ND		ug/kg	1.1	0.12	1
Benzene	ND		ug/kg	1.1	0.14	1
Toluene	ND		ug/kg	1.7	0.22	1
Ethylbenzene	ND		ug/kg	1.1	0.15	1
Chloromethane	ND		ug/kg	5.7	0.34	1
Bromomethane	ND		ug/kg	2.3	0.39	1
Vinyl chloride	ND		ug/kg	2.3	0.13	1
Chloroethane	ND		ug/kg	2.3	0.36	1
1,1-Dichloroethene	ND		ug/kg	1.1	0.30	1
trans-1,2-Dichloroethene	ND		ug/kg	1.7	0.24	1
Trichloroethene	ND		ug/kg	1.1	0.14	1
1,2-Dichlorobenzene	ND		ug/kg	5.7	0.18	1

Project Name: 14 WYTHE AVE., BROOKLYN, NY **Lab Number:** L1502740

Project Number: 1501.3360M105 **Report Date:** 02/19/15

SAMPLE RESULTS

Lab ID: L1502740-01 Date Collected: 02/11/15 12:45

Client ID: SB-1 (8-10') Date Received: 02/12/15

Sample Location: 14 WYTHE AVE., BROOKLYN, NY Field Prep: Not Specified

Parameter	Result	Qualifier	Units	RL	MDL	Dilution Factor
Volatile Organics by GC/MS - Westborough Lab						
1,3-Dichlorobenzene	ND		ug/kg	5.7	0.16	1
1,4-Dichlorobenzene	ND		ug/kg	5.7	0.16	1
Methyl tert butyl ether	ND		ug/kg	2.3	0.10	1
p/m-Xylene	ND		ug/kg	2.3	0.23	1
o-Xylene	ND		ug/kg	2.3	0.20	1
Xylenes, Total	ND		ug/kg	2.3	0.20	1
cis-1,2-Dichloroethene	ND		ug/kg	1.1	0.16	1
1,2-Dichloroethene, Total	ND		ug/kg	1.1	0.16	1
Dibromomethane	ND		ug/kg	11	0.19	1
Styrene	ND		ug/kg	2.3	0.46	1
Dichlorodifluoromethane	ND		ug/kg	11	0.22	1
Acetone	56		ug/kg	11	1.2	1
Carbon disulfide	ND		ug/kg	11	1.3	1
2-Butanone	5.7	J	ug/kg	11	0.31	1
Vinyl acetate	ND		ug/kg	11	0.15	1
4-Methyl-2-pentanone	ND		ug/kg	11	0.28	1
1,2,3-Trichloropropane	ND		ug/kg	11	0.19	1
2-Hexanone	ND		ug/kg	11	0.76	1
Bromochloromethane	ND		ug/kg	5.7	0.32	1
2,2-Dichloropropane	ND		ug/kg	5.7	0.26	1
1,2-Dibromoethane	ND		ug/kg	4.6	0.20	1
1,3-Dichloropropane	ND		ug/kg	5.7	0.17	1
1,1,1,2-Tetrachloroethane	ND		ug/kg	1.1	0.36	1
Bromobenzene	ND		ug/kg	5.7	0.24	1
n-Butylbenzene	ND		ug/kg	1.1	0.13	1
sec-Butylbenzene	ND		ug/kg	1.1	0.14	1
tert-Butylbenzene	ND		ug/kg	5.7	0.16	1
o-Chlorotoluene	ND		ug/kg	5.7	0.18	1
p-Chlorotoluene	ND		ug/kg	5.7	0.15	1
1,2-Dibromo-3-chloropropane	ND		ug/kg	5.7	0.46	1
Hexachlorobutadiene	ND		ug/kg	5.7	0.26	1
Isopropylbenzene	ND		ug/kg	1.1	0.12	1
p-Isopropyltoluene	ND		ug/kg	1.1	0.14	1
Naphthalene	0.40	J	ug/kg	5.7	0.16	1
Acrylonitrile	ND		ug/kg	11	0.59	1
n-Propylbenzene	ND		ug/kg	1.1	0.12	1
1,2,3-Trichlorobenzene	ND		ug/kg	5.7	0.17	1
1,2,4-Trichlorobenzene	ND		ug/kg	5.7	0.21	1
1,3,5-Trimethylbenzene	ND		ug/kg	5.7	0.16	1

Project Name: 14 WYTHE AVE., BROOKLYN, NY **Lab Number:** L1502740

Project Number: 1501.3360M105 **Report Date:** 02/19/15

SAMPLE RESULTS

Lab ID: L1502740-01 Date Collected: 02/11/15 12:45

Client ID: SB-1 (8-10') Date Received: 02/12/15

Sample Location: 14 WYTHE AVE., BROOKLYN, NY Field Prep: Not Specified

Parameter	Result	Qualifier	Units	RL	MDL	Dilution Factor
Volatile Organics by GC/MS - Westborough Lab						
1,2,4-Trimethylbenzene	ND		ug/kg	5.7	0.16	1
1,4-Dioxane	ND		ug/kg	110	16.	1
p-Diethylbenzene	ND		ug/kg	4.6	0.18	1
p-Ethyltoluene	ND		ug/kg	4.6	0.14	1
1,2,4,5-Tetramethylbenzene	ND		ug/kg	4.6	0.15	1
Ethyl ether	ND		ug/kg	5.7	0.30	1
trans-1,4-Dichloro-2-butene	ND		ug/kg	5.7	0.45	1

Surrogate	% Recovery	Qualifier	Acceptance Criteria
1,2-Dichloroethane-d4	106		70-130
Toluene-d8	108		70-130
4-Bromofluorobenzene	115		70-130
Dibromofluoromethane	98		70-130

Project Name: 14 WYTHE AVE., BROOKLYN, NY **Lab Number:** L1502740

Project Number: 1501.3360M105 **Report Date:** 02/19/15

SAMPLE RESULTS

Lab ID: L1502740-02
Client ID: SB-2 (8-10')
Sample Location: 14 WYTHE AVE., BROOKLYN, NY
Matrix: Soil
Analytical Method: 1,8260C
Analytical Date: 02/17/15 17:15
Analyst: BN
Percent Solids: 87%

Date Collected: 02/11/15 14:00
Date Received: 02/12/15
Field Prep: Not Specified

Parameter	Result	Qualifier	Units	RL	MDL	Dilution Factor
Volatile Organics by GC/MS - Westborough Lab						
Methylene chloride	ND		ug/kg	11	1.3	1
1,1-Dichloroethane	ND		ug/kg	1.7	0.10	1
Chloroform	ND		ug/kg	1.7	0.42	1
Carbon tetrachloride	ND		ug/kg	1.1	0.24	1
1,2-Dichloropropane	ND		ug/kg	4.0	0.26	1
Dibromochloromethane	ND		ug/kg	1.1	0.18	1
1,1,2-Trichloroethane	ND		ug/kg	1.7	0.35	1
Tetrachloroethene	ND		ug/kg	1.1	0.16	1
Chlorobenzene	ND		ug/kg	1.1	0.40	1
Trichlorofluoromethane	ND		ug/kg	5.7	0.44	1
1,2-Dichloroethane	ND		ug/kg	1.1	0.13	1
1,1,1-Trichloroethane	ND		ug/kg	1.1	0.13	1
Bromodichloromethane	ND		ug/kg	1.1	0.20	1
trans-1,3-Dichloropropene	ND		ug/kg	1.1	0.14	1
cis-1,3-Dichloropropene	ND		ug/kg	1.1	0.13	1
1,3-Dichloropropene, Total	ND		ug/kg	1.1	0.13	1
1,1-Dichloropropene	ND		ug/kg	5.7	0.16	1
Bromoform	ND		ug/kg	4.6	0.27	1
1,1,2,2-Tetrachloroethane	ND		ug/kg	1.1	0.12	1
Benzene	ND		ug/kg	1.1	0.14	1
Toluene	ND		ug/kg	1.7	0.22	1
Ethylbenzene	ND		ug/kg	1.1	0.15	1
Chloromethane	ND		ug/kg	5.7	0.34	1
Bromomethane	ND		ug/kg	2.3	0.39	1
Vinyl chloride	ND		ug/kg	2.3	0.13	1
Chloroethane	ND		ug/kg	2.3	0.36	1
1,1-Dichloroethene	ND		ug/kg	1.1	0.30	1
trans-1,2-Dichloroethene	ND		ug/kg	1.7	0.24	1
Trichloroethene	ND		ug/kg	1.1	0.14	1
1,2-Dichlorobenzene	ND		ug/kg	5.7	0.18	1

Project Name: 14 WYTHE AVE., BROOKLYN, NY **Lab Number:** L1502740

Project Number: 1501.3360M105 **Report Date:** 02/19/15

SAMPLE RESULTS

Lab ID: L1502740-02 Date Collected: 02/11/15 14:00

Client ID: SB-2 (8-10') Date Received: 02/12/15

Sample Location: 14 WYTHE AVE., BROOKLYN, NY Field Prep: Not Specified

Parameter	Result	Qualifier	Units	RL	MDL	Dilution Factor
Volatile Organics by GC/MS - Westborough Lab						
1,3-Dichlorobenzene	ND		ug/kg	5.7	0.15	1
1,4-Dichlorobenzene	ND		ug/kg	5.7	0.16	1
Methyl tert butyl ether	ND		ug/kg	2.3	0.10	1
p/m-Xylene	ND		ug/kg	2.3	0.23	1
o-Xylene	ND		ug/kg	2.3	0.20	1
Xylenes, Total	ND		ug/kg	2.3	0.20	1
cis-1,2-Dichloroethene	ND		ug/kg	1.1	0.16	1
1,2-Dichloroethene, Total	ND		ug/kg	1.1	0.16	1
Dibromomethane	ND		ug/kg	11	0.19	1
Styrene	ND		ug/kg	2.3	0.46	1
Dichlorodifluoromethane	ND		ug/kg	11	0.22	1
Acetone	38		ug/kg	11	1.2	1
Carbon disulfide	ND		ug/kg	11	1.3	1
2-Butanone	4.4	J	ug/kg	11	0.31	1
Vinyl acetate	ND		ug/kg	11	0.15	1
4-Methyl-2-pentanone	ND		ug/kg	11	0.28	1
1,2,3-Trichloropropane	ND		ug/kg	11	0.19	1
2-Hexanone	ND		ug/kg	11	0.76	1
Bromochloromethane	ND		ug/kg	5.7	0.32	1
2,2-Dichloropropane	ND		ug/kg	5.7	0.26	1
1,2-Dibromoethane	ND		ug/kg	4.6	0.20	1
1,3-Dichloropropane	ND		ug/kg	5.7	0.17	1
1,1,1,2-Tetrachloroethane	ND		ug/kg	1.1	0.36	1
Bromobenzene	ND		ug/kg	5.7	0.24	1
n-Butylbenzene	ND		ug/kg	1.1	0.13	1
sec-Butylbenzene	ND		ug/kg	1.1	0.14	1
tert-Butylbenzene	ND		ug/kg	5.7	0.16	1
o-Chlorotoluene	ND		ug/kg	5.7	0.18	1
p-Chlorotoluene	ND		ug/kg	5.7	0.15	1
1,2-Dibromo-3-chloropropane	ND		ug/kg	5.7	0.45	1
Hexachlorobutadiene	ND		ug/kg	5.7	0.26	1
Isopropylbenzene	ND		ug/kg	1.1	0.12	1
p-Isopropyltoluene	ND		ug/kg	1.1	0.14	1
Naphthalene	ND		ug/kg	5.7	0.16	1
Acrylonitrile	ND		ug/kg	11	0.59	1
n-Propylbenzene	ND		ug/kg	1.1	0.12	1
1,2,3-Trichlorobenzene	ND		ug/kg	5.7	0.17	1
1,2,4-Trichlorobenzene	ND		ug/kg	5.7	0.21	1
1,3,5-Trimethylbenzene	ND		ug/kg	5.7	0.16	1

Project Name: 14 WYTHE AVE., BROOKLYN, NY **Lab Number:** L1502740

Project Number: 1501.3360M105 **Report Date:** 02/19/15

SAMPLE RESULTS

Lab ID: L1502740-02 Date Collected: 02/11/15 14:00

Client ID: SB-2 (8-10') Date Received: 02/12/15

Sample Location: 14 WYTHE AVE., BROOKLYN, NY Field Prep: Not Specified

Parameter	Result	Qualifier	Units	RL	MDL	Dilution Factor
Volatile Organics by GC/MS - Westborough Lab						
1,2,4-Trimethylbenzene	ND		ug/kg	5.7	0.16	1
1,4-Dioxane	ND		ug/kg	110	16.	1
p-Diethylbenzene	ND		ug/kg	4.6	0.18	1
p-Ethyltoluene	ND		ug/kg	4.6	0.14	1
1,2,4,5-Tetramethylbenzene	ND		ug/kg	4.6	0.15	1
Ethyl ether	ND		ug/kg	5.7	0.30	1
trans-1,4-Dichloro-2-butene	ND		ug/kg	5.7	0.45	1

Surrogate	% Recovery	Qualifier	Acceptance Criteria
1,2-Dichloroethane-d4	107		70-130
Toluene-d8	103		70-130
4-Bromofluorobenzene	105		70-130
Dibromofluoromethane	95		70-130

Project Name: 14 WYTHE AVE., BROOKLYN, NY **Lab Number:** L1502740

Project Number: 1501.3360M105 **Report Date:** 02/19/15

SAMPLE RESULTS

Lab ID:	L1502740-03	Date Collected:	02/11/15 12:10
Client ID:	SB-3 (8-10')	Date Received:	02/12/15
Sample Location:	14 WYTHE AVE., BROOKLYN, NY	Field Prep:	Not Specified
Matrix:	Soil		
Analytical Method:	1,8260C		
Analytical Date:	02/17/15 17:40		
Analyst:	BN		
Percent Solids:	88%		

Parameter	Result	Qualifier	Units	RL	MDL	Dilution Factor
Volatile Organics by GC/MS - Westborough Lab						
Methylene chloride	ND		ug/kg	11	1.2	1
1,1-Dichloroethane	ND		ug/kg	1.7	0.10	1
Chloroform	ND		ug/kg	1.7	0.42	1
Carbon tetrachloride	ND		ug/kg	1.1	0.24	1
1,2-Dichloropropane	ND		ug/kg	4.0	0.26	1
Dibromochloromethane	ND		ug/kg	1.1	0.18	1
1,1,2-Trichloroethane	ND		ug/kg	1.7	0.35	1
Tetrachloroethene	ND		ug/kg	1.1	0.16	1
Chlorobenzene	ND		ug/kg	1.1	0.40	1
Trichlorofluoromethane	ND		ug/kg	5.7	0.44	1
1,2-Dichloroethane	ND		ug/kg	1.1	0.13	1
1,1,1-Trichloroethane	ND		ug/kg	1.1	0.13	1
Bromodichloromethane	ND		ug/kg	1.1	0.20	1
trans-1,3-Dichloropropene	ND		ug/kg	1.1	0.14	1
cis-1,3-Dichloropropene	ND		ug/kg	1.1	0.13	1
1,3-Dichloropropene, Total	ND		ug/kg	1.1	0.13	1
1,1-Dichloropropene	ND		ug/kg	5.7	0.16	1
Bromoform	ND		ug/kg	4.6	0.27	1
1,1,2,2-Tetrachloroethane	ND		ug/kg	1.1	0.11	1
Benzene	ND		ug/kg	1.1	0.13	1
Toluene	ND		ug/kg	1.7	0.22	1
Ethylbenzene	ND		ug/kg	1.1	0.14	1
Chloromethane	ND		ug/kg	5.7	0.34	1
Bromomethane	ND		ug/kg	2.3	0.38	1
Vinyl chloride	3.4		ug/kg	2.3	0.13	1
Chloroethane	ND		ug/kg	2.3	0.36	1
1,1-Dichloroethene	ND		ug/kg	1.1	0.30	1
trans-1,2-Dichloroethene	2.4		ug/kg	1.7	0.24	1
Trichloroethene	1.2		ug/kg	1.1	0.14	1
1,2-Dichlorobenzene	ND		ug/kg	5.7	0.17	1

Project Name: 14 WYTHE AVE., BROOKLYN, NY **Lab Number:** L1502740

Project Number: 1501.3360M105 **Report Date:** 02/19/15

SAMPLE RESULTS

Lab ID: L1502740-03 Date Collected: 02/11/15 12:10

Client ID: SB-3 (8-10') Date Received: 02/12/15

Sample Location: 14 WYTHE AVE., BROOKLYN, NY Field Prep: Not Specified

Parameter	Result	Qualifier	Units	RL	MDL	Dilution Factor
Volatile Organics by GC/MS - Westborough Lab						
1,3-Dichlorobenzene	ND		ug/kg	5.7	0.15	1
1,4-Dichlorobenzene	ND		ug/kg	5.7	0.16	1
Methyl tert butyl ether	ND		ug/kg	2.3	0.10	1
p/m-Xylene	ND		ug/kg	2.3	0.22	1
o-Xylene	ND		ug/kg	2.3	0.20	1
Xylenes, Total	ND		ug/kg	2.3	0.20	1
cis-1,2-Dichloroethene	12		ug/kg	1.1	0.16	1
1,2-Dichloroethene, Total	14		ug/kg	1.1	0.16	1
Dibromomethane	ND		ug/kg	11	0.19	1
Styrene	ND		ug/kg	2.3	0.46	1
Dichlorodifluoromethane	ND		ug/kg	11	0.22	1
Acetone	110		ug/kg	11	1.2	1
Carbon disulfide	ND		ug/kg	11	1.2	1
2-Butanone	17		ug/kg	11	0.31	1
Vinyl acetate	ND		ug/kg	11	0.15	1
4-Methyl-2-pentanone	ND		ug/kg	11	0.28	1
1,2,3-Trichloropropane	ND		ug/kg	11	0.18	1
2-Hexanone	ND		ug/kg	11	0.76	1
Bromochloromethane	ND		ug/kg	5.7	0.31	1
2,2-Dichloropropane	ND		ug/kg	5.7	0.26	1
1,2-Dibromoethane	ND		ug/kg	4.6	0.20	1
1,3-Dichloropropane	ND		ug/kg	5.7	0.16	1
1,1,1,2-Tetrachloroethane	ND		ug/kg	1.1	0.36	1
Bromobenzene	ND		ug/kg	5.7	0.24	1
n-Butylbenzene	ND		ug/kg	1.1	0.13	1
sec-Butylbenzene	ND		ug/kg	1.1	0.14	1
tert-Butylbenzene	ND		ug/kg	5.7	0.15	1
o-Chlorotoluene	ND		ug/kg	5.7	0.18	1
p-Chlorotoluene	ND		ug/kg	5.7	0.15	1
1,2-Dibromo-3-chloropropane	ND		ug/kg	5.7	0.45	1
Hexachlorobutadiene	ND		ug/kg	5.7	0.26	1
Isopropylbenzene	ND		ug/kg	1.1	0.12	1
p-Isopropyltoluene	ND		ug/kg	1.1	0.14	1
Naphthalene	34		ug/kg	5.7	0.16	1
Acrylonitrile	ND		ug/kg	11	0.59	1
n-Propylbenzene	ND		ug/kg	1.1	0.12	1
1,2,3-Trichlorobenzene	ND		ug/kg	5.7	0.17	1
1,2,4-Trichlorobenzene	ND		ug/kg	5.7	0.21	1
1,3,5-Trimethylbenzene	0.25	J	ug/kg	5.7	0.16	1

Project Name: 14 WYTHE AVE., BROOKLYN, NY **Lab Number:** L1502740

Project Number: 1501.3360M105 **Report Date:** 02/19/15

SAMPLE RESULTS

Lab ID: L1502740-03 Date Collected: 02/11/15 12:10

Client ID: SB-3 (8-10') Date Received: 02/12/15

Sample Location: 14 WYTHE AVE., BROOKLYN, NY Field Prep: Not Specified

Parameter	Result	Qualifier	Units	RL	MDL	Dilution Factor
Volatile Organics by GC/MS - Westborough Lab						
1,2,4-Trimethylbenzene	0.38	J	ug/kg	5.7	0.16	1
1,4-Dioxane	ND		ug/kg	110	16.	1
p-Diethylbenzene	0.34	J	ug/kg	4.6	0.18	1
p-Ethyltoluene	0.24	J	ug/kg	4.6	0.14	1
1,2,4,5-Tetramethylbenzene	ND		ug/kg	4.6	0.15	1
Ethyl ether	ND		ug/kg	5.7	0.30	1
trans-1,4-Dichloro-2-butene	ND		ug/kg	5.7	0.45	1

Surrogate	% Recovery	Qualifier	Acceptance Criteria
1,2-Dichloroethane-d4	111		70-130
Toluene-d8	102		70-130
4-Bromofluorobenzene	102		70-130
Dibromofluoromethane	98		70-130

Project Name: 14 WYTHE AVE., BROOKLYN, NY **Lab Number:** L1502740

Project Number: 1501.3360M105 **Report Date:** 02/19/15

SAMPLE RESULTS

Lab ID: L1502740-04
Client ID: SB-4 (6-8')
Sample Location: 14 WYTHE AVE., BROOKLYN, NY
Matrix: Soil
Analytical Method: 1,8260C
Analytical Date: 02/17/15 18:06
Analyst: BN
Percent Solids: 89%

Date Collected: 02/11/15 11:40
Date Received: 02/12/15
Field Prep: Not Specified

Parameter	Result	Qualifier	Units	RL	MDL	Dilution Factor
Volatile Organics by GC/MS - Westborough Lab						
Methylene chloride	ND		ug/kg	11	1.2	1
1,1-Dichloroethane	ND		ug/kg	1.7	0.10	1
Chloroform	ND		ug/kg	1.7	0.42	1
Carbon tetrachloride	ND		ug/kg	1.1	0.24	1
1,2-Dichloropropane	ND		ug/kg	3.9	0.26	1
Dibromochloromethane	ND		ug/kg	1.1	0.17	1
1,1,2-Trichloroethane	ND		ug/kg	1.7	0.34	1
Tetrachloroethene	ND		ug/kg	1.1	0.16	1
Chlorobenzene	ND		ug/kg	1.1	0.39	1
Trichlorofluoromethane	ND		ug/kg	5.6	0.44	1
1,2-Dichloroethane	ND		ug/kg	1.1	0.13	1
1,1,1-Trichloroethane	ND		ug/kg	1.1	0.12	1
Bromodichloromethane	ND		ug/kg	1.1	0.19	1
trans-1,3-Dichloropropene	ND		ug/kg	1.1	0.14	1
cis-1,3-Dichloropropene	ND		ug/kg	1.1	0.13	1
1,3-Dichloropropene, Total	ND		ug/kg	1.1	0.13	1
1,1-Dichloropropene	ND		ug/kg	5.6	0.16	1
Bromoform	ND		ug/kg	4.5	0.26	1
1,1,2,2-Tetrachloroethane	ND		ug/kg	1.1	0.11	1
Benzene	0.25	J	ug/kg	1.1	0.13	1
Toluene	0.32	J	ug/kg	1.7	0.22	1
Ethylbenzene	0.32	J	ug/kg	1.1	0.14	1
Chloromethane	ND		ug/kg	5.6	0.33	1
Bromomethane	ND		ug/kg	2.2	0.38	1
Vinyl chloride	ND		ug/kg	2.2	0.13	1
Chloroethane	ND		ug/kg	2.2	0.35	1
1,1-Dichloroethene	ND		ug/kg	1.1	0.29	1
trans-1,2-Dichloroethene	ND		ug/kg	1.7	0.24	1
Trichloroethene	ND		ug/kg	1.1	0.14	1
1,2-Dichlorobenzene	ND		ug/kg	5.6	0.17	1

Project Name: 14 WYTHE AVE., BROOKLYN, NY **Lab Number:** L1502740

Project Number: 1501.3360M105 **Report Date:** 02/19/15

SAMPLE RESULTS

Lab ID: L1502740-04 Date Collected: 02/11/15 11:40

Client ID: SB-4 (6-8') Date Received: 02/12/15

Sample Location: 14 WYTHE AVE., BROOKLYN, NY Field Prep: Not Specified

Parameter	Result	Qualifier	Units	RL	MDL	Dilution Factor
Volatile Organics by GC/MS - Westborough Lab						
1,3-Dichlorobenzene	ND		ug/kg	5.6	0.15	1
1,4-Dichlorobenzene	ND		ug/kg	5.6	0.16	1
Methyl tert butyl ether	ND		ug/kg	2.2	0.10	1
p/m-Xylene	0.73	J	ug/kg	2.2	0.22	1
o-Xylene	0.32	J	ug/kg	2.2	0.19	1
Xylenes, Total	1.1	J	ug/kg	2.2	0.19	1
cis-1,2-Dichloroethene	ND		ug/kg	1.1	0.16	1
1,2-Dichloroethene, Total	ND		ug/kg	1.1	0.16	1
Dibromomethane	ND		ug/kg	11	0.18	1
Styrene	ND		ug/kg	2.2	0.45	1
Dichlorodifluoromethane	ND		ug/kg	11	0.21	1
Acetone	44		ug/kg	11	1.2	1
Carbon disulfide	ND		ug/kg	11	1.2	1
2-Butanone	6.0	J	ug/kg	11	0.30	1
Vinyl acetate	ND		ug/kg	11	0.15	1
4-Methyl-2-pentanone	ND		ug/kg	11	0.27	1
1,2,3-Trichloropropane	ND		ug/kg	11	0.18	1
2-Hexanone	ND		ug/kg	11	0.75	1
Bromochloromethane	ND		ug/kg	5.6	0.31	1
2,2-Dichloropropane	ND		ug/kg	5.6	0.25	1
1,2-Dibromoethane	ND		ug/kg	4.5	0.20	1
1,3-Dichloropropane	ND		ug/kg	5.6	0.16	1
1,1,1,2-Tetrachloroethane	ND		ug/kg	1.1	0.36	1
Bromobenzene	ND		ug/kg	5.6	0.23	1
n-Butylbenzene	ND		ug/kg	1.1	0.13	1
sec-Butylbenzene	ND		ug/kg	1.1	0.14	1
tert-Butylbenzene	ND		ug/kg	5.6	0.15	1
o-Chlorotoluene	ND		ug/kg	5.6	0.18	1
p-Chlorotoluene	ND		ug/kg	5.6	0.15	1
1,2-Dibromo-3-chloropropane	ND		ug/kg	5.6	0.44	1
Hexachlorobutadiene	ND		ug/kg	5.6	0.26	1
Isopropylbenzene	ND		ug/kg	1.1	0.12	1
p-Isopropyltoluene	ND		ug/kg	1.1	0.14	1
Naphthalene	1.3	J	ug/kg	5.6	0.16	1
Acrylonitrile	ND		ug/kg	11	0.58	1
n-Propylbenzene	ND		ug/kg	1.1	0.12	1
1,2,3-Trichlorobenzene	ND		ug/kg	5.6	0.16	1
1,2,4-Trichlorobenzene	ND		ug/kg	5.6	0.20	1
1,3,5-Trimethylbenzene	ND		ug/kg	5.6	0.16	1

Project Name: 14 WYTHE AVE., BROOKLYN, NY **Lab Number:** L1502740

Project Number: 1501.3360M105 **Report Date:** 02/19/15

SAMPLE RESULTS

Lab ID: L1502740-04 Date Collected: 02/11/15 11:40

Client ID: SB-4 (6-8') Date Received: 02/12/15

Sample Location: 14 WYTHE AVE., BROOKLYN, NY Field Prep: Not Specified

Parameter	Result	Qualifier	Units	RL	MDL	Dilution Factor
Volatile Organics by GC/MS - Westborough Lab						
1,2,4-Trimethylbenzene	ND		ug/kg	5.6	0.16	1
1,4-Dioxane	ND		ug/kg	110	16.	1
p-Diethylbenzene	ND		ug/kg	4.5	0.18	1
p-Ethyltoluene	ND		ug/kg	4.5	0.14	1
1,2,4,5-Tetramethylbenzene	ND		ug/kg	4.5	0.15	1
Ethyl ether	ND		ug/kg	5.6	0.29	1
trans-1,4-Dichloro-2-butene	ND		ug/kg	5.6	0.44	1

Surrogate	% Recovery	Qualifier	Acceptance Criteria
1,2-Dichloroethane-d4	107		70-130
Toluene-d8	104		70-130
4-Bromofluorobenzene	109		70-130
Dibromofluoromethane	96		70-130

Project Name: 14 WYTHE AVE., BROOKLYN, NY **Lab Number:** L1502740

Project Number: 1501.3360M105 **Report Date:** 02/19/15

SAMPLE RESULTS

Lab ID: L1502740-05
Client ID: SB-5 (8-10')
Sample Location: 14 WYTHE AVE., BROOKLYN, NY
Matrix: Soil
Analytical Method: 1,8260C
Analytical Date: 02/17/15 18:32
Analyst: BN
Percent Solids: 91%

Date Collected: 02/11/15 09:30
Date Received: 02/12/15
Field Prep: Not Specified

Parameter	Result	Qualifier	Units	RL	MDL	Dilution Factor
Volatile Organics by GC/MS - Westborough Lab						
Methylene chloride	ND		ug/kg	11	1.2	1
1,1-Dichloroethane	ND		ug/kg	1.6	0.09	1
Chloroform	ND		ug/kg	1.6	0.41	1
Carbon tetrachloride	ND		ug/kg	1.1	0.23	1
1,2-Dichloropropane	ND		ug/kg	3.8	0.25	1
Dibromochloromethane	ND		ug/kg	1.1	0.17	1
1,1,2-Trichloroethane	ND		ug/kg	1.6	0.33	1
Tetrachloroethene	ND		ug/kg	1.1	0.15	1
Chlorobenzene	ND		ug/kg	1.1	0.38	1
Trichlorofluoromethane	ND		ug/kg	5.5	0.43	1
1,2-Dichloroethane	ND		ug/kg	1.1	0.12	1
1,1,1-Trichloroethane	ND		ug/kg	1.1	0.12	1
Bromodichloromethane	ND		ug/kg	1.1	0.19	1
trans-1,3-Dichloropropene	ND		ug/kg	1.1	0.13	1
cis-1,3-Dichloropropene	ND		ug/kg	1.1	0.13	1
1,3-Dichloropropene, Total	ND		ug/kg	1.1	0.13	1
1,1-Dichloropropene	ND		ug/kg	5.5	0.16	1
Bromoform	ND		ug/kg	4.4	0.26	1
1,1,2,2-Tetrachloroethane	ND		ug/kg	1.1	0.11	1
Benzene	ND		ug/kg	1.1	0.13	1
Toluene	ND		ug/kg	1.6	0.21	1
Ethylbenzene	ND		ug/kg	1.1	0.14	1
Chloromethane	ND		ug/kg	5.5	0.32	1
Bromomethane	ND		ug/kg	2.2	0.37	1
Vinyl chloride	ND		ug/kg	2.2	0.13	1
Chloroethane	ND		ug/kg	2.2	0.35	1
1,1-Dichloroethene	ND		ug/kg	1.1	0.29	1
trans-1,2-Dichloroethene	ND		ug/kg	1.6	0.23	1
Trichloroethene	ND		ug/kg	1.1	0.14	1
1,2-Dichlorobenzene	ND		ug/kg	5.5	0.17	1

Project Name: 14 WYTHE AVE., BROOKLYN, NY **Lab Number:** L1502740

Project Number: 1501.3360M105 **Report Date:** 02/19/15

SAMPLE RESULTS

Lab ID: L1502740-05 Date Collected: 02/11/15 09:30

Client ID: SB-5 (8-10') Date Received: 02/12/15

Sample Location: 14 WYTHE AVE., BROOKLYN, NY Field Prep: Not Specified

Parameter	Result	Qualifier	Units	RL	MDL	Dilution Factor
Volatile Organics by GC/MS - Westborough Lab						
1,3-Dichlorobenzene	ND		ug/kg	5.5	0.15	1
1,4-Dichlorobenzene	ND		ug/kg	5.5	0.15	1
Methyl tert butyl ether	ND		ug/kg	2.2	0.09	1
p/m-Xylene	ND		ug/kg	2.2	0.22	1
o-Xylene	ND		ug/kg	2.2	0.19	1
Xylenes, Total	ND		ug/kg	2.2	0.19	1
cis-1,2-Dichloroethene	ND		ug/kg	1.1	0.16	1
1,2-Dichloroethene, Total	ND		ug/kg	1.1	0.16	1
Dibromomethane	ND		ug/kg	11	0.18	1
Styrene	ND		ug/kg	2.2	0.44	1
Dichlorodifluoromethane	ND		ug/kg	11	0.21	1
Acetone	15		ug/kg	11	1.1	1
Carbon disulfide	ND		ug/kg	11	1.2	1
2-Butanone	ND		ug/kg	11	0.30	1
Vinyl acetate	ND		ug/kg	11	0.14	1
4-Methyl-2-pentanone	ND		ug/kg	11	0.27	1
1,2,3-Trichloropropane	ND		ug/kg	11	0.18	1
2-Hexanone	ND		ug/kg	11	0.73	1
Bromochloromethane	ND		ug/kg	5.5	0.30	1
2,2-Dichloropropane	ND		ug/kg	5.5	0.25	1
1,2-Dibromoethane	ND		ug/kg	4.4	0.19	1
1,3-Dichloropropane	ND		ug/kg	5.5	0.16	1
1,1,1,2-Tetrachloroethane	ND		ug/kg	1.1	0.35	1
Bromobenzene	ND		ug/kg	5.5	0.23	1
n-Butylbenzene	ND		ug/kg	1.1	0.13	1
sec-Butylbenzene	ND		ug/kg	1.1	0.13	1
tert-Butylbenzene	ND		ug/kg	5.5	0.15	1
o-Chlorotoluene	ND		ug/kg	5.5	0.18	1
p-Chlorotoluene	ND		ug/kg	5.5	0.14	1
1,2-Dibromo-3-chloropropane	ND		ug/kg	5.5	0.44	1
Hexachlorobutadiene	ND		ug/kg	5.5	0.25	1
Isopropylbenzene	ND		ug/kg	1.1	0.11	1
p-Isopropyltoluene	ND		ug/kg	1.1	0.14	1
Naphthalene	26		ug/kg	5.5	0.15	1
Acrylonitrile	ND		ug/kg	11	0.56	1
n-Propylbenzene	ND		ug/kg	1.1	0.12	1
1,2,3-Trichlorobenzene	ND		ug/kg	5.5	0.16	1
1,2,4-Trichlorobenzene	ND		ug/kg	5.5	0.20	1
1,3,5-Trimethylbenzene	ND		ug/kg	5.5	0.16	1

Project Name: 14 WYTHE AVE., BROOKLYN, NY **Lab Number:** L1502740

Project Number: 1501.3360M105 **Report Date:** 02/19/15

SAMPLE RESULTS

Lab ID: L1502740-05 Date Collected: 02/11/15 09:30

Client ID: SB-5 (8-10') Date Received: 02/12/15

Sample Location: 14 WYTHE AVE., BROOKLYN, NY Field Prep: Not Specified

Parameter	Result	Qualifier	Units	RL	MDL	Dilution Factor
Volatile Organics by GC/MS - Westborough Lab						
1,2,4-Trimethylbenzene	ND		ug/kg	5.5	0.16	1
1,4-Dioxane	ND		ug/kg	110	16.	1
p-Diethylbenzene	ND		ug/kg	4.4	0.18	1
p-Ethyltoluene	ND		ug/kg	4.4	0.14	1
1,2,4,5-Tetramethylbenzene	ND		ug/kg	4.4	0.14	1
Ethyl ether	ND		ug/kg	5.5	0.28	1
trans-1,4-Dichloro-2-butene	ND		ug/kg	5.5	0.43	1

Surrogate	% Recovery	Qualifier	Acceptance Criteria
1,2-Dichloroethane-d4	107		70-130
Toluene-d8	103		70-130
4-Bromofluorobenzene	103		70-130
Dibromofluoromethane	96		70-130

Project Name: 14 WYTHE AVE., BROOKLYN, NY **Lab Number:** L1502740

Project Number: 1501.3360M105 **Report Date:** 02/19/15

SAMPLE RESULTS

Lab ID: L1502740-06
Client ID: SB-6 (4-6')
Sample Location: 14 WYTHE AVE., BROOKLYN, NY
Matrix: Soil
Analytical Method: 1,8260C
Analytical Date: 02/17/15 18:57
Analyst: BN
Percent Solids: 84%

Date Collected: 02/11/15 11:30
Date Received: 02/12/15
Field Prep: Not Specified

Parameter	Result	Qualifier	Units	RL	MDL	Dilution Factor
Volatile Organics by GC/MS - Westborough Lab						
Methylene chloride	ND		ug/kg	12	1.3	1
1,1-Dichloroethane	ND		ug/kg	1.8	0.10	1
Chloroform	ND		ug/kg	1.8	0.44	1
Carbon tetrachloride	ND		ug/kg	1.2	0.25	1
1,2-Dichloropropane	ND		ug/kg	4.2	0.27	1
Dibromochloromethane	ND		ug/kg	1.2	0.18	1
1,1,2-Trichloroethane	ND		ug/kg	1.8	0.36	1
Tetrachloroethene	ND		ug/kg	1.2	0.17	1
Chlorobenzene	ND		ug/kg	1.2	0.42	1
Trichlorofluoromethane	ND		ug/kg	6.0	0.46	1
1,2-Dichloroethane	ND		ug/kg	1.2	0.14	1
1,1,1-Trichloroethane	ND		ug/kg	1.2	0.13	1
Bromodichloromethane	ND		ug/kg	1.2	0.21	1
trans-1,3-Dichloropropene	ND		ug/kg	1.2	0.14	1
cis-1,3-Dichloropropene	ND		ug/kg	1.2	0.14	1
1,3-Dichloropropene, Total	ND		ug/kg	1.2	0.14	1
1,1-Dichloropropene	ND		ug/kg	6.0	0.17	1
Bromoform	ND		ug/kg	4.8	0.28	1
1,1,2,2-Tetrachloroethane	ND		ug/kg	1.2	0.12	1
Benzene	ND		ug/kg	1.2	0.14	1
Toluene	ND		ug/kg	1.8	0.23	1
Ethylbenzene	ND		ug/kg	1.2	0.15	1
Chloromethane	ND		ug/kg	6.0	0.35	1
Bromomethane	ND		ug/kg	2.4	0.40	1
Vinyl chloride	ND		ug/kg	2.4	0.14	1
Chloroethane	ND		ug/kg	2.4	0.38	1
1,1-Dichloroethene	ND		ug/kg	1.2	0.31	1
trans-1,2-Dichloroethene	ND		ug/kg	1.8	0.25	1
Trichloroethene	ND		ug/kg	1.2	0.15	1
1,2-Dichlorobenzene	ND		ug/kg	6.0	0.18	1

Project Name: 14 WYTHE AVE., BROOKLYN, NY **Lab Number:** L1502740

Project Number: 1501.3360M105 **Report Date:** 02/19/15

SAMPLE RESULTS

Lab ID: L1502740-06 Date Collected: 02/11/15 11:30

Client ID: SB-6 (4-6') Date Received: 02/12/15

Sample Location: 14 WYTHE AVE., BROOKLYN, NY Field Prep: Not Specified

Parameter	Result	Qualifier	Units	RL	MDL	Dilution Factor
Volatile Organics by GC/MS - Westborough Lab						
1,3-Dichlorobenzene	ND		ug/kg	6.0	0.16	1
1,4-Dichlorobenzene	ND		ug/kg	6.0	0.16	1
Methyl tert butyl ether	ND		ug/kg	2.4	0.10	1
p/m-Xylene	ND		ug/kg	2.4	0.24	1
o-Xylene	ND		ug/kg	2.4	0.20	1
Xylenes, Total	ND		ug/kg	2.4	0.20	1
cis-1,2-Dichloroethene	ND		ug/kg	1.2	0.17	1
1,2-Dichloroethene, Total	ND		ug/kg	1.2	0.17	1
Dibromomethane	ND		ug/kg	12	0.20	1
Styrene	ND		ug/kg	2.4	0.48	1
Dichlorodifluoromethane	ND		ug/kg	12	0.23	1
Acetone	14		ug/kg	12	1.2	1
Carbon disulfide	ND		ug/kg	12	1.3	1
2-Butanone	ND		ug/kg	12	0.32	1
Vinyl acetate	ND		ug/kg	12	0.16	1
4-Methyl-2-pentanone	ND		ug/kg	12	0.29	1
1,2,3-Trichloropropane	ND		ug/kg	12	0.19	1
2-Hexanone	ND		ug/kg	12	0.80	1
Bromochloromethane	ND		ug/kg	6.0	0.33	1
2,2-Dichloropropane	ND		ug/kg	6.0	0.27	1
1,2-Dibromoethane	ND		ug/kg	4.8	0.21	1
1,3-Dichloropropane	ND		ug/kg	6.0	0.17	1
1,1,1,2-Tetrachloroethane	ND		ug/kg	1.2	0.38	1
Bromobenzene	ND		ug/kg	6.0	0.25	1
n-Butylbenzene	ND		ug/kg	1.2	0.14	1
sec-Butylbenzene	ND		ug/kg	1.2	0.14	1
tert-Butylbenzene	ND		ug/kg	6.0	0.16	1
o-Chlorotoluene	ND		ug/kg	6.0	0.19	1
p-Chlorotoluene	ND		ug/kg	6.0	0.16	1
1,2-Dibromo-3-chloropropane	ND		ug/kg	6.0	0.47	1
Hexachlorobutadiene	ND		ug/kg	6.0	0.27	1
Isopropylbenzene	ND		ug/kg	1.2	0.12	1
p-Isopropyltoluene	ND		ug/kg	1.2	0.15	1
Naphthalene	0.48	J	ug/kg	6.0	0.16	1
Acrylonitrile	ND		ug/kg	12	0.61	1
n-Propylbenzene	ND		ug/kg	1.2	0.13	1
1,2,3-Trichlorobenzene	ND		ug/kg	6.0	0.18	1
1,2,4-Trichlorobenzene	ND		ug/kg	6.0	0.22	1
1,3,5-Trimethylbenzene	ND		ug/kg	6.0	0.17	1

Project Name: 14 WYTHE AVE., BROOKLYN, NY **Lab Number:** L1502740

Project Number: 1501.3360M105 **Report Date:** 02/19/15

SAMPLE RESULTS

Lab ID: L1502740-06 Date Collected: 02/11/15 11:30

Client ID: SB-6 (4-6') Date Received: 02/12/15

Sample Location: 14 WYTHE AVE., BROOKLYN, NY Field Prep: Not Specified

Parameter	Result	Qualifier	Units	RL	MDL	Dilution Factor
Volatile Organics by GC/MS - Westborough Lab						
1,2,4-Trimethylbenzene	ND		ug/kg	6.0	0.17	1
1,4-Dioxane	ND		ug/kg	120	17.	1
p-Diethylbenzene	ND		ug/kg	4.8	0.19	1
p-Ethyltoluene	ND		ug/kg	4.8	0.15	1
1,2,4,5-Tetramethylbenzene	ND		ug/kg	4.8	0.16	1
Ethyl ether	ND		ug/kg	6.0	0.31	1
trans-1,4-Dichloro-2-butene	ND		ug/kg	6.0	0.47	1

Surrogate	% Recovery	Qualifier	Acceptance Criteria
1,2-Dichloroethane-d4	110		70-130
Toluene-d8	113		70-130
4-Bromofluorobenzene	**139**	Q	70-130
Dibromofluoromethane	97		70-130

Project Name: 14 WYTHE AVE., BROOKLYN, NY **Lab Number:** L1502740

Project Number: 1501.3360M105 **Report Date:** 02/19/15

SAMPLE RESULTS

Lab ID: L1502740-06 R
Client ID: SB-6 (4-6')
Sample Location: 14 WYTHE AVE., BROOKLYN, NY
Matrix: Soil
Analytical Method: 1,8260C
Analytical Date: 02/19/15 11:08
Analyst: BN
Percent Solids: 84%

Date Collected: 02/11/15 11:30
Date Received: 02/12/15
Field Prep: Not Specified

Parameter	Result	Qualifier	Units	RL	MDL	Dilution Factor
Volatile Organics by GC/MS - Westborough Lab						
Methylene chloride	ND		ug/kg	12	1.3	1
1,1-Dichloroethane	ND		ug/kg	1.8	0.10	1
Chloroform	ND		ug/kg	1.8	0.44	1
Carbon tetrachloride	ND		ug/kg	1.2	0.25	1
1,2-Dichloropropane	ND		ug/kg	4.2	0.27	1
Dibromochloromethane	ND		ug/kg	1.2	0.18	1
1,1,2-Trichloroethane	ND		ug/kg	1.8	0.36	1
Tetrachloroethene	ND		ug/kg	1.2	0.17	1
Chlorobenzene	ND		ug/kg	1.2	0.42	1
Trichlorofluoromethane	ND		ug/kg	6.0	0.46	1
1,2-Dichloroethane	ND		ug/kg	1.2	0.14	1
1,1,1-Trichloroethane	ND		ug/kg	1.2	0.13	1
Bromodichloromethane	ND		ug/kg	1.2	0.21	1
trans-1,3-Dichloropropene	ND		ug/kg	1.2	0.14	1
cis-1,3-Dichloropropene	ND		ug/kg	1.2	0.14	1
1,3-Dichloropropene, Total	ND		ug/kg	1.2	0.14	1
1,1-Dichloropropene	ND		ug/kg	6.0	0.17	1
Bromoform	ND		ug/kg	4.8	0.28	1
1,1,2,2-Tetrachloroethane	ND		ug/kg	1.2	0.12	1
Benzene	ND		ug/kg	1.2	0.14	1
Toluene	ND		ug/kg	1.8	0.23	1
Ethylbenzene	ND		ug/kg	1.2	0.15	1
Chloromethane	ND		ug/kg	6.0	0.35	1
Bromomethane	ND		ug/kg	2.4	0.40	1
Vinyl chloride	ND		ug/kg	2.4	0.14	1
Chloroethane	ND		ug/kg	2.4	0.38	1
1,1-Dichloroethene	ND		ug/kg	1.2	0.31	1
trans-1,2-Dichloroethene	ND		ug/kg	1.8	0.25	1
Trichloroethene	ND		ug/kg	1.2	0.15	1
1,2-Dichlorobenzene	ND		ug/kg	6.0	0.18	1

Project Name: 14 WYTHE AVE., BROOKLYN, NY **Lab Number:** L1502740

Project Number: 1501.3360M105 **Report Date:** 02/19/15

SAMPLE RESULTS

Lab ID: L1502740-06 R Date Collected: 02/11/15 11:30

Client ID: SB-6 (4-6') Date Received: 02/12/15

Sample Location: 14 WYTHE AVE., BROOKLYN, NY Field Prep: Not Specified

Parameter	Result	Qualifier	Units	RL	MDL	Dilution Factor
Volatile Organics by GC/MS - Westborough Lab						
1,3-Dichlorobenzene	ND		ug/kg	6.0	0.16	1
1,4-Dichlorobenzene	ND		ug/kg	6.0	0.16	1
Methyl tert butyl ether	ND		ug/kg	2.4	0.10	1
p/m-Xylene	ND		ug/kg	2.4	0.24	1
o-Xylene	ND		ug/kg	2.4	0.20	1
Xylenes, Total	ND		ug/kg	2.4	0.20	1
cis-1,2-Dichloroethene	ND		ug/kg	1.2	0.17	1
1,2-Dichloroethene, Total	ND		ug/kg	1.2	0.17	1
Dibromomethane	ND		ug/kg	12	0.20	1
Styrene	ND		ug/kg	2.4	0.48	1
Dichlorodifluoromethane	ND		ug/kg	12	0.23	1
Acetone	14		ug/kg	12	1.2	1
Carbon disulfide	ND		ug/kg	12	1.3	1
2-Butanone	1.7	J	ug/kg	12	0.32	1
Vinyl acetate	ND		ug/kg	12	0.16	1
4-Methyl-2-pentanone	ND		ug/kg	12	0.29	1
1,2,3-Trichloropropane	ND		ug/kg	12	0.19	1
2-Hexanone	ND		ug/kg	12	0.80	1
Bromochloromethane	ND		ug/kg	6.0	0.33	1
2,2-Dichloropropane	ND		ug/kg	6.0	0.27	1
1,2-Dibromoethane	ND		ug/kg	4.8	0.21	1
1,3-Dichloropropane	ND		ug/kg	6.0	0.17	1
1,1,1,2-Tetrachloroethane	ND		ug/kg	1.2	0.38	1
Bromobenzene	ND		ug/kg	6.0	0.25	1
n-Butylbenzene	ND		ug/kg	1.2	0.14	1
sec-Butylbenzene	ND		ug/kg	1.2	0.14	1
tert-Butylbenzene	ND		ug/kg	6.0	0.16	1
o-Chlorotoluene	ND		ug/kg	6.0	0.19	1
p-Chlorotoluene	ND		ug/kg	6.0	0.16	1
1,2-Dibromo-3-chloropropane	ND		ug/kg	6.0	0.47	1
Hexachlorobutadiene	ND		ug/kg	6.0	0.27	1
Isopropylbenzene	ND		ug/kg	1.2	0.12	1
p-Isopropyltoluene	ND		ug/kg	1.2	0.15	1
Naphthalene	0.24	J	ug/kg	6.0	0.16	1
Acrylonitrile	ND		ug/kg	12	0.61	1
n-Propylbenzene	ND		ug/kg	1.2	0.13	1
1,2,3-Trichlorobenzene	ND		ug/kg	6.0	0.18	1
1,2,4-Trichlorobenzene	ND		ug/kg	6.0	0.22	1
1,3,5-Trimethylbenzene	ND		ug/kg	6.0	0.17	1

Project Name: 14 WYTHE AVE., BROOKLYN, NY **Lab Number:** L1502740

Project Number: 1501.3360M105 **Report Date:** 02/19/15

SAMPLE RESULTS

Lab ID: L1502740-06 R Date Collected: 02/11/15 11:30

Client ID: SB-6 (4-6') Date Received: 02/12/15

Sample Location: 14 WYTHE AVE., BROOKLYN, NY Field Prep: Not Specified

Parameter	Result	Qualifier	Units	RL	MDL	Dilution Factor
Volatile Organics by GC/MS - Westborough Lab						
1,2,4-Trimethylbenzene	ND		ug/kg	6.0	0.17	1
1,4-Dioxane	ND		ug/kg	120	17.	1
p-Diethylbenzene	ND		ug/kg	4.8	0.19	1
p-Ethyltoluene	ND		ug/kg	4.8	0.15	1
1,2,4,5-Tetramethylbenzene	ND		ug/kg	4.8	0.16	1
Ethyl ether	ND		ug/kg	6.0	0.31	1
trans-1,4-Dichloro-2-butene	ND		ug/kg	6.0	0.47	1

Surrogate	% Recovery	Qualifier	Acceptance Criteria
1,2-Dichloroethane-d4	112		70-130
Toluene-d8	129		70-130
4-Bromofluorobenzene	**180**	Q	70-130
Dibromofluoromethane	99		70-130

Project Name: 14 WYTHE AVE., BROOKLYN, NY
Lab Number: L1502740
Project Number: 1501.3360M105
Report Date: 02/19/15

SAMPLE RESULTS

Lab ID: L1502740-07
Client ID: SB-7 (8-10')
Sample Location: 14 WYTHE AVE., BROOKLYN, NY
Matrix: Soil
Analytical Method: 1,8260C
Analytical Date: 02/17/15 19:22
Analyst: BN
Percent Solids: 82%

Date Collected: 02/11/15 09:40
Date Received: 02/12/15
Field Prep: Not Specified

Parameter	Result	Qualifier	Units	RL	MDL	Dilution Factor
Volatile Organics by GC/MS - Westborough Lab						
Methylene chloride	ND		ug/kg	12	1.4	1
1,1-Dichloroethane	ND		ug/kg	1.8	0.10	1
Chloroform	ND		ug/kg	1.8	0.45	1
Carbon tetrachloride	ND		ug/kg	1.2	0.26	1
1,2-Dichloropropane	ND		ug/kg	4.3	0.28	1
Dibromochloromethane	ND		ug/kg	1.2	0.19	1
1,1,2-Trichloroethane	ND		ug/kg	1.8	0.37	1
Tetrachloroethene	ND		ug/kg	1.2	0.17	1
Chlorobenzene	ND		ug/kg	1.2	0.43	1
Trichlorofluoromethane	ND		ug/kg	6.1	0.48	1
1,2-Dichloroethane	ND		ug/kg	1.2	0.14	1
1,1,1-Trichloroethane	ND		ug/kg	1.2	0.14	1
Bromodichloromethane	ND		ug/kg	1.2	0.21	1
trans-1,3-Dichloropropene	ND		ug/kg	1.2	0.15	1
cis-1,3-Dichloropropene	ND		ug/kg	1.2	0.14	1
1,3-Dichloropropene, Total	ND		ug/kg	1.2	0.14	1
1,1-Dichloropropene	ND		ug/kg	6.1	0.17	1
Bromoform	ND		ug/kg	4.9	0.29	1
1,1,2,2-Tetrachloroethane	ND		ug/kg	1.2	0.12	1
Benzene	ND		ug/kg	1.2	0.14	1
Toluene	ND		ug/kg	1.8	0.24	1
Ethylbenzene	ND		ug/kg	1.2	0.16	1
Chloromethane	ND		ug/kg	6.1	0.36	1
Bromomethane	ND		ug/kg	2.4	0.41	1
Vinyl chloride	ND		ug/kg	2.4	0.14	1
Chloroethane	ND		ug/kg	2.4	0.39	1
1,1-Dichloroethene	ND		ug/kg	1.2	0.32	1
trans-1,2-Dichloroethene	ND		ug/kg	1.8	0.26	1
Trichloroethene	ND		ug/kg	1.2	0.15	1
1,2-Dichlorobenzene	ND		ug/kg	6.1	0.19	1

Project Name: 14 WYTHE AVE., BROOKLYN, NY **Lab Number:** L1502740

Project Number: 1501.3360M105 **Report Date:** 02/19/15

SAMPLE RESULTS

Lab ID: L1502740-07 Date Collected: 02/11/15 09:40

Client ID: SB-7 (8-10') Date Received: 02/12/15

Sample Location: 14 WYTHE AVE., BROOKLYN, NY Field Prep: Not Specified

Parameter	Result	Qualifier	Units	RL	MDL	Dilution Factor
Volatile Organics by GC/MS - Westborough Lab						
1,3-Dichlorobenzene	ND		ug/kg	6.1	0.16	1
1,4-Dichlorobenzene	ND		ug/kg	6.1	0.17	1
Methyl tert butyl ether	ND		ug/kg	2.4	0.10	1
p/m-Xylene	ND		ug/kg	2.4	0.24	1
o-Xylene	ND		ug/kg	2.4	0.21	1
Xylenes, Total	ND		ug/kg	2.4	0.21	1
cis-1,2-Dichloroethene	ND		ug/kg	1.2	0.18	1
1,2-Dichloroethene, Total	ND		ug/kg	1.2	0.18	1
Dibromomethane	ND		ug/kg	12	0.20	1
Styrene	ND		ug/kg	2.4	0.49	1
Dichlorodifluoromethane	ND		ug/kg	12	0.23	1
Acetone	100		ug/kg	12	1.3	1
Carbon disulfide	ND		ug/kg	12	1.4	1
2-Butanone	18		ug/kg	12	0.33	1
Vinyl acetate	ND		ug/kg	12	0.16	1
4-Methyl-2-pentanone	ND		ug/kg	12	0.30	1
1,2,3-Trichloropropane	ND		ug/kg	12	0.20	1
2-Hexanone	ND		ug/kg	12	0.82	1
Bromochloromethane	ND		ug/kg	6.1	0.34	1
2,2-Dichloropropane	ND		ug/kg	6.1	0.28	1
1,2-Dibromoethane	ND		ug/kg	4.9	0.21	1
1,3-Dichloropropane	ND		ug/kg	6.1	0.18	1
1,1,1,2-Tetrachloroethane	ND		ug/kg	1.2	0.39	1
Bromobenzene	ND		ug/kg	6.1	0.25	1
n-Butylbenzene	ND		ug/kg	1.2	0.14	1
sec-Butylbenzene	ND		ug/kg	1.2	0.15	1
tert-Butylbenzene	ND		ug/kg	6.1	0.16	1
o-Chlorotoluene	ND		ug/kg	6.1	0.20	1
p-Chlorotoluene	ND		ug/kg	6.1	0.16	1
1,2-Dibromo-3-chloropropane	ND		ug/kg	6.1	0.48	1
Hexachlorobutadiene	ND		ug/kg	6.1	0.28	1
Isopropylbenzene	ND		ug/kg	1.2	0.13	1
p-Isopropyltoluene	ND		ug/kg	1.2	0.15	1
Naphthalene	0.40	J	ug/kg	6.1	0.17	1
Acrylonitrile	ND		ug/kg	12	0.63	1
n-Propylbenzene	ND		ug/kg	1.2	0.13	1
1,2,3-Trichlorobenzene	ND		ug/kg	6.1	0.18	1
1,2,4-Trichlorobenzene	ND		ug/kg	6.1	0.22	1
1,3,5-Trimethylbenzene	ND		ug/kg	6.1	0.18	1

Project Name: 14 WYTHE AVE., BROOKLYN, NY **Lab Number:** L1502740

Project Number: 1501.3360M105 **Report Date:** 02/19/15

SAMPLE RESULTS

Lab ID: L1502740-07 Date Collected: 02/11/15 09:40

Client ID: SB-7 (8-10') Date Received: 02/12/15

Sample Location: 14 WYTHE AVE., BROOKLYN, NY Field Prep: Not Specified

Parameter	Result	Qualifier	Units	RL	MDL	Dilution Factor
Volatile Organics by GC/MS - Westborough Lab						
1,2,4-Trimethylbenzene	ND		ug/kg	6.1	0.17	1
1,4-Dioxane	ND		ug/kg	120	18.	1
p-Diethylbenzene	ND		ug/kg	4.9	0.20	1
p-Ethyltoluene	ND		ug/kg	4.9	0.15	1
1,2,4,5-Tetramethylbenzene	ND		ug/kg	4.9	0.16	1
Ethyl ether	ND		ug/kg	6.1	0.32	1
trans-1,4-Dichloro-2-butene	ND		ug/kg	6.1	0.48	1

Surrogate	% Recovery	Qualifier	Acceptance Criteria
1,2-Dichloroethane-d4	107		70-130
Toluene-d8	104		70-130
4-Bromofluorobenzene	110		70-130
Dibromofluoromethane	97		70-130

Project Name: 14 WYTHE AVE., BROOKLYN, NY
Lab Number: L1502740
Project Number: 1501.3360M105
Report Date: 02/19/15

SAMPLE RESULTS

Lab ID: L1502740-08
Client ID: SB-8 (10-12')
Sample Location: 14 WYTHE AVE., BROOKLYN, NY
Matrix: Soil
Analytical Method: 1,8260C
Analytical Date: 02/17/15 19:48
Analyst: BN
Percent Solids: 86%

Date Collected: 02/11/15 10:45
Date Received: 02/12/15
Field Prep: Not Specified

Parameter	Result	Qualifier	Units	RL	MDL	Dilution Factor
Volatile Organics by GC/MS - Westborough Lab						
Methylene chloride	ND		ug/kg	12	1.3	1
1,1-Dichloroethane	ND		ug/kg	1.7	0.10	1
Chloroform	ND		ug/kg	1.7	0.43	1
Carbon tetrachloride	ND		ug/kg	1.2	0.24	1
1,2-Dichloropropane	ND		ug/kg	4.1	0.26	1
Dibromochloromethane	ND		ug/kg	1.2	0.18	1
1,1,2-Trichloroethane	ND		ug/kg	1.7	0.35	1
Tetrachloroethene	2.3		ug/kg	1.2	0.16	1
Chlorobenzene	ND		ug/kg	1.2	0.40	1
Trichlorofluoromethane	ND		ug/kg	5.8	0.45	1
1,2-Dichloroethane	ND		ug/kg	1.2	0.13	1
1,1,1-Trichloroethane	ND		ug/kg	1.2	0.13	1
Bromodichloromethane	ND		ug/kg	1.2	0.20	1
trans-1,3-Dichloropropene	ND		ug/kg	1.2	0.14	1
cis-1,3-Dichloropropene	ND		ug/kg	1.2	0.14	1
1,3-Dichloropropene, Total	ND		ug/kg	1.2	0.14	1
1,1-Dichloropropene	ND		ug/kg	5.8	0.16	1
Bromoform	ND		ug/kg	4.6	0.27	1
1,1,2,2-Tetrachloroethane	ND		ug/kg	1.2	0.12	1
Benzene	ND		ug/kg	1.2	0.14	1
Toluene	ND		ug/kg	1.7	0.23	1
Ethylbenzene	ND		ug/kg	1.2	0.15	1
Chloromethane	ND		ug/kg	5.8	0.34	1
Bromomethane	ND		ug/kg	2.3	0.39	1
Vinyl chloride	ND		ug/kg	2.3	0.14	1
Chloroethane	ND		ug/kg	2.3	0.37	1
1,1-Dichloroethene	ND		ug/kg	1.2	0.30	1
trans-1,2-Dichloroethene	ND		ug/kg	1.7	0.25	1
Trichloroethene	ND		ug/kg	1.2	0.14	1
1,2-Dichlorobenzene	ND		ug/kg	5.8	0.18	1

Project Name: 14 WYTHE AVE., BROOKLYN, NY **Lab Number:** L1502740

Project Number: 1501.3360M105 **Report Date:** 02/19/15

SAMPLE RESULTS

Lab ID: L1502740-08 Date Collected: 02/11/15 10:45

Client ID: SB-8 (10-12') Date Received: 02/12/15

Sample Location: 14 WYTHE AVE., BROOKLYN, NY Field Prep: Not Specified

Parameter	Result	Qualifier	Units	RL	MDL	Dilution Factor
Volatile Organics by GC/MS - Westborough Lab						
1,3-Dichlorobenzene	ND		ug/kg	5.8	0.16	1
1,4-Dichlorobenzene	ND		ug/kg	5.8	0.16	1
Methyl tert butyl ether	ND		ug/kg	2.3	0.10	1
p/m-Xylene	ND		ug/kg	2.3	0.23	1
o-Xylene	ND		ug/kg	2.3	0.20	1
Xylenes, Total	ND		ug/kg	2.3	0.20	1
cis-1,2-Dichloroethene	ND		ug/kg	1.2	0.17	1
1,2-Dichloroethene, Total	ND		ug/kg	1.2	0.17	1
Dibromomethane	ND		ug/kg	12	0.19	1
Styrene	ND		ug/kg	2.3	0.47	1
Dichlorodifluoromethane	ND		ug/kg	12	0.22	1
Acetone	7.0	J	ug/kg	12	1.2	1
Carbon disulfide	ND		ug/kg	12	1.3	1
2-Butanone	ND		ug/kg	12	0.32	1
Vinyl acetate	ND		ug/kg	12	0.15	1
4-Methyl-2-pentanone	ND		ug/kg	12	0.28	1
1,2,3-Trichloropropane	ND		ug/kg	12	0.19	1
2-Hexanone	ND		ug/kg	12	0.78	1
Bromochloromethane	ND		ug/kg	5.8	0.32	1
2,2-Dichloropropane	ND		ug/kg	5.8	0.26	1
1,2-Dibromoethane	ND		ug/kg	4.6	0.20	1
1,3-Dichloropropane	ND		ug/kg	5.8	0.17	1
1,1,1,2-Tetrachloroethane	ND		ug/kg	1.2	0.37	1
Bromobenzene	ND		ug/kg	5.8	0.24	1
n-Butylbenzene	ND		ug/kg	1.2	0.13	1
sec-Butylbenzene	ND		ug/kg	1.2	0.14	1
tert-Butylbenzene	ND		ug/kg	5.8	0.16	1
o-Chlorotoluene	ND		ug/kg	5.8	0.19	1
p-Chlorotoluene	ND		ug/kg	5.8	0.15	1
1,2-Dibromo-3-chloropropane	ND		ug/kg	5.8	0.46	1
Hexachlorobutadiene	ND		ug/kg	5.8	0.26	1
Isopropylbenzene	ND		ug/kg	1.2	0.12	1
p-Isopropyltoluene	ND		ug/kg	1.2	0.14	1
Naphthalene	ND		ug/kg	5.8	0.16	1
Acrylonitrile	ND		ug/kg	12	0.60	1
n-Propylbenzene	ND		ug/kg	1.2	0.13	1
1,2,3-Trichlorobenzene	ND		ug/kg	5.8	0.17	1
1,2,4-Trichlorobenzene	ND		ug/kg	5.8	0.21	1
1,3,5-Trimethylbenzene	ND		ug/kg	5.8	0.17	1

Project Name: 14 WYTHE AVE., BROOKLYN, NY **Lab Number:** L1502740

Project Number: 1501.3360M105 **Report Date:** 02/19/15

SAMPLE RESULTS

Lab ID: L1502740-08 Date Collected: 02/11/15 10:45

Client ID: SB-8 (10-12') Date Received: 02/12/15

Sample Location: 14 WYTHE AVE., BROOKLYN, NY Field Prep: Not Specified

Parameter	Result	Qualifier	Units	RL	MDL	Dilution Factor
Volatile Organics by GC/MS - Westborough Lab						
1,2,4-Trimethylbenzene	ND		ug/kg	5.8	0.16	1
1,4-Dioxane	ND		ug/kg	120	17.	1
p-Diethylbenzene	ND		ug/kg	4.6	0.19	1
p-Ethyltoluene	ND		ug/kg	4.6	0.14	1
1,2,4,5-Tetramethylbenzene	ND		ug/kg	4.6	0.15	1
Ethyl ether	ND		ug/kg	5.8	0.30	1
trans-1,4-Dichloro-2-butene	ND		ug/kg	5.8	0.46	1

Surrogate	% Recovery	Qualifier	Acceptance Criteria
1,2-Dichloroethane-d4	108		70-130
Toluene-d8	106		70-130
4-Bromofluorobenzene	113		70-130
Dibromofluoromethane	98		70-130

Project Name: 14 WYTHE AVE., BROOKLYN, NY
Lab Number: L1502740
Project Number: 1501.3360M105
Report Date: 02/19/15

SAMPLE RESULTS

Lab ID: L1502740-09
Client ID: SB-1 GW
Sample Location: 14 WYTHE AVE., BROOKLYN, NY
Matrix: Water
Analytical Method: 1,8260C
Analytical Date: 02/14/15 19:29
Analyst: PD

Date Collected: 02/11/15 13:10
Date Received: 02/12/15
Field Prep: Not Specified

Parameter	Result	Qualifier	Units	RL	MDL	Dilution Factor
Volatile Organics by GC/MS - Westborough Lab						
Methylene chloride	ND		ug/l	2.5	0.70	1
1,1-Dichloroethane	ND		ug/l	2.5	0.70	1
Chloroform	ND		ug/l	2.5	0.70	1
Carbon tetrachloride	ND		ug/l	0.50	0.13	1
1,2-Dichloropropane	ND		ug/l	1.0	0.13	1
Dibromochloromethane	ND		ug/l	0.50	0.15	1
1,1,2-Trichloroethane	ND		ug/l	1.5	0.50	1
Tetrachloroethene	ND		ug/l	0.50	0.18	1
Chlorobenzene	ND		ug/l	2.5	0.70	1
Trichlorofluoromethane	ND		ug/l	2.5	0.70	1
1,2-Dichloroethane	ND		ug/l	0.50	0.13	1
1,1,1-Trichloroethane	ND		ug/l	2.5	0.70	1
Bromodichloromethane	ND		ug/l	0.50	0.19	1
trans-1,3-Dichloropropene	ND		ug/l	0.50	0.16	1
cis-1,3-Dichloropropene	ND		ug/l	0.50	0.14	1
1,3-Dichloropropene, Total	ND		ug/l	0.50	0.14	1
1,1-Dichloropropene	ND		ug/l	2.5	0.70	1
Bromoform	ND		ug/l	2.0	0.65	1
1,1,2,2-Tetrachloroethane	ND		ug/l	0.50	0.14	1
Benzene	0.28	J	ug/l	0.50	0.16	1
Toluene	ND		ug/l	2.5	0.70	1
Ethylbenzene	ND		ug/l	2.5	0.70	1
Chloromethane	ND		ug/l	2.5	0.70	1
Bromomethane	ND		ug/l	2.5	0.70	1
Vinyl chloride	ND		ug/l	1.0	0.33	1
Chloroethane	ND		ug/l	2.5	0.70	1
1,1-Dichloroethene	ND		ug/l	0.50	0.14	1
trans-1,2-Dichloroethene	ND		ug/l	2.5	0.70	1
Trichloroethene	0.25	J	ug/l	0.50	0.18	1
1,2-Dichlorobenzene	ND		ug/l	2.5	0.70	1

Project Name: 14 WYTHE AVE., BROOKLYN, NY **Lab Number:** L1502740

Project Number: 1501.3360M105 **Report Date:** 02/19/15

SAMPLE RESULTS

Lab ID: L1502740-09 Date Collected: 02/11/15 13:10

Client ID: SB-1 GW Date Received: 02/12/15

Sample Location: 14 WYTHE AVE., BROOKLYN, NY Field Prep: Not Specified

Parameter	Result	Qualifier	Units	RL	MDL	Dilution Factor
Volatile Organics by GC/MS - Westborough Lab						
1,3-Dichlorobenzene	ND		ug/l	2.5	0.70	1
1,4-Dichlorobenzene	ND		ug/l	2.5	0.70	1
Methyl tert butyl ether	ND		ug/l	2.5	0.70	1
p/m-Xylene	ND		ug/l	2.5	0.70	1
o-Xylene	ND		ug/l	2.5	0.70	1
Xylenes, Total	ND		ug/l	2.5	0.70	1
cis-1,2-Dichloroethene	ND		ug/l	2.5	0.70	1
1,2-Dichloroethene, Total	ND		ug/l	2.5	0.70	1
Dibromomethane	ND		ug/l	5.0	1.0	1
1,2,3-Trichloropropane	ND		ug/l	2.5	0.70	1
Acrylonitrile	ND		ug/l	5.0	1.5	1
Styrene	ND		ug/l	2.5	0.70	1
Dichlorodifluoromethane	ND		ug/l	5.0	1.0	1
Acetone	5.7		ug/l	5.0	1.5	1
Carbon disulfide	ND		ug/l	5.0	1.0	1
2-Butanone	ND		ug/l	5.0	1.9	1
Vinyl acetate	ND		ug/l	5.0	1.0	1
4-Methyl-2-pentanone	ND		ug/l	5.0	1.0	1
2-Hexanone	ND		ug/l	5.0	1.0	1
Bromochloromethane	ND		ug/l	2.5	0.70	1
2,2-Dichloropropane	ND		ug/l	2.5	0.70	1
1,2-Dibromoethane	ND		ug/l	2.0	0.65	1
1,3-Dichloropropane	ND		ug/l	2.5	0.70	1
1,1,1,2-Tetrachloroethane	ND		ug/l	2.5	0.70	1
Bromobenzene	ND		ug/l	2.5	0.70	1
n-Butylbenzene	ND		ug/l	2.5	0.70	1
sec-Butylbenzene	ND		ug/l	2.5	0.70	1
tert-Butylbenzene	ND		ug/l	2.5	0.70	1
o-Chlorotoluene	ND		ug/l	2.5	0.70	1
p-Chlorotoluene	ND		ug/l	2.5	0.70	1
1,2-Dibromo-3-chloropropane	ND		ug/l	2.5	0.70	1
Hexachlorobutadiene	ND		ug/l	2.5	0.70	1
Isopropylbenzene	ND		ug/l	2.5	0.70	1
p-Isopropyltoluene	ND		ug/l	2.5	0.70	1
Naphthalene	1.8	J	ug/l	2.5	0.70	1
n-Propylbenzene	ND		ug/l	2.5	0.70	1
1,2,3-Trichlorobenzene	ND		ug/l	2.5	0.70	1
1,2,4-Trichlorobenzene	ND		ug/l	2.5	0.70	1
1,3,5-Trimethylbenzene	ND		ug/l	2.5	0.70	1

Project Name: 14 WYTHE AVE., BROOKLYN, NY **Lab Number:** L1502740

Project Number: 1501.3360M105 **Report Date:** 02/19/15

SAMPLE RESULTS

Lab ID: L1502740-09 Date Collected: 02/11/15 13:10

Client ID: SB-1 GW Date Received: 02/12/15

Sample Location: 14 WYTHE AVE., BROOKLYN, NY Field Prep: Not Specified

Parameter	Result	Qualifier	Units	RL	MDL	Dilution Factor
Volatile Organics by GC/MS - Westborough Lab						
1,2,4-Trimethylbenzene	ND		ug/l	2.5	0.70	1
1,4-Dioxane	ND		ug/l	250	41.	1
p-Diethylbenzene	ND		ug/l	2.0	0.70	1
p-Ethyltoluene	ND		ug/l	2.0	0.70	1
1,2,4,5-Tetramethylbenzene	ND		ug/l	2.0	0.65	1
Ethyl ether	ND		ug/l	2.5	0.70	1
trans-1,4-Dichloro-2-butene	ND		ug/l	2.5	0.70	1

Surrogate	% Recovery	Qualifier	Acceptance Criteria
1,2-Dichloroethane-d4	97		70-130
Toluene-d8	102		70-130
4-Bromofluorobenzene	96		70-130
Dibromofluoromethane	97		70-130

Project Name: 14 WYTHE AVE., BROOKLYN, NY
Project Number: 1501.3360M105
Lab Number: L1502740
Report Date: 02/19/15

SAMPLE RESULTS

Lab ID: L1502740-10
Client ID: SB-7 GW
Sample Location: 14 WYTHE AVE., BROOKLYN, NY
Matrix: Water
Analytical Method: 1,8260C
Analytical Date: 02/14/15 19:57
Analyst: PD

Date Collected: 02/11/15 09:50
Date Received: 02/12/15
Field Prep: Not Specified

Parameter	Result	Qualifier	Units	RL	MDL	Dilution Factor
Volatile Organics by GC/MS - Westborough Lab						
Methylene chloride	ND		ug/l	2.5	0.70	1
1,1-Dichloroethane	ND		ug/l	2.5	0.70	1
Chloroform	ND		ug/l	2.5	0.70	1
Carbon tetrachloride	ND		ug/l	0.50	0.13	1
1,2-Dichloropropane	ND		ug/l	1.0	0.13	1
Dibromochloromethane	ND		ug/l	0.50	0.15	1
1,1,2-Trichloroethane	ND		ug/l	1.5	0.50	1
Tetrachloroethene	ND		ug/l	0.50	0.18	1
Chlorobenzene	ND		ug/l	2.5	0.70	1
Trichlorofluoromethane	ND		ug/l	2.5	0.70	1
1,2-Dichloroethane	ND		ug/l	0.50	0.13	1
1,1,1-Trichloroethane	ND		ug/l	2.5	0.70	1
Bromodichloromethane	ND		ug/l	0.50	0.19	1
trans-1,3-Dichloropropene	ND		ug/l	0.50	0.16	1
cis-1,3-Dichloropropene	ND		ug/l	0.50	0.14	1
1,3-Dichloropropene, Total	ND		ug/l	0.50	0.14	1
1,1-Dichloropropene	ND		ug/l	2.5	0.70	1
Bromoform	ND		ug/l	2.0	0.65	1
1,1,2,2-Tetrachloroethane	ND		ug/l	0.50	0.14	1
Benzene	0.19	J	ug/l	0.50	0.16	1
Toluene	ND		ug/l	2.5	0.70	1
Ethylbenzene	ND		ug/l	2.5	0.70	1
Chloromethane	ND		ug/l	2.5	0.70	1
Bromomethane	ND		ug/l	2.5	0.70	1
Vinyl chloride	ND		ug/l	1.0	0.33	1
Chloroethane	ND		ug/l	2.5	0.70	1
1,1-Dichloroethene	ND		ug/l	0.50	0.14	1
trans-1,2-Dichloroethene	ND		ug/l	2.5	0.70	1
Trichloroethene	ND		ug/l	0.50	0.18	1
1,2-Dichlorobenzene	ND		ug/l	2.5	0.70	1

Project Name: 14 WYTHE AVE., BROOKLYN, NY **Lab Number:** L1502740

Project Number: 1501.3360M105 **Report Date:** 02/19/15

SAMPLE RESULTS

Lab ID: L1502740-10 Date Collected: 02/11/15 09:50

Client ID: SB-7 GW Date Received: 02/12/15

Sample Location: 14 WYTHE AVE., BROOKLYN, NY Field Prep: Not Specified

Parameter	Result	Qualifier	Units	RL	MDL	Dilution Factor
Volatile Organics by GC/MS - Westborough Lab						
1,3-Dichlorobenzene	ND		ug/l	2.5	0.70	1
1,4-Dichlorobenzene	ND		ug/l	2.5	0.70	1
Methyl tert butyl ether	ND		ug/l	2.5	0.70	1
p/m-Xylene	ND		ug/l	2.5	0.70	1
o-Xylene	ND		ug/l	2.5	0.70	1
Xylenes, Total	ND		ug/l	2.5	0.70	1
cis-1,2-Dichloroethene	ND		ug/l	2.5	0.70	1
1,2-Dichloroethene, Total	ND		ug/l	2.5	0.70	1
Dibromomethane	ND		ug/l	5.0	1.0	1
1,2,3-Trichloropropane	ND		ug/l	2.5	0.70	1
Acrylonitrile	ND		ug/l	5.0	1.5	1
Styrene	ND		ug/l	2.5	0.70	1
Dichlorodifluoromethane	ND		ug/l	5.0	1.0	1
Acetone	14		ug/l	5.0	1.5	1
Carbon disulfide	2.5	J	ug/l	5.0	1.0	1
2-Butanone	ND		ug/l	5.0	1.9	1
Vinyl acetate	ND		ug/l	5.0	1.0	1
4-Methyl-2-pentanone	ND		ug/l	5.0	1.0	1
2-Hexanone	ND		ug/l	5.0	1.0	1
Bromochloromethane	ND		ug/l	2.5	0.70	1
2,2-Dichloropropane	ND		ug/l	2.5	0.70	1
1,2-Dibromoethane	ND		ug/l	2.0	0.65	1
1,3-Dichloropropane	ND		ug/l	2.5	0.70	1
1,1,1,2-Tetrachloroethane	ND		ug/l	2.5	0.70	1
Bromobenzene	ND		ug/l	2.5	0.70	1
n-Butylbenzene	ND		ug/l	2.5	0.70	1
sec-Butylbenzene	ND		ug/l	2.5	0.70	1
tert-Butylbenzene	ND		ug/l	2.5	0.70	1
o-Chlorotoluene	ND		ug/l	2.5	0.70	1
p-Chlorotoluene	ND		ug/l	2.5	0.70	1
1,2-Dibromo-3-chloropropane	ND		ug/l	2.5	0.70	1
Hexachlorobutadiene	ND		ug/l	2.5	0.70	1
Isopropylbenzene	ND		ug/l	2.5	0.70	1
p-Isopropyltoluene	ND		ug/l	2.5	0.70	1
Naphthalene	14		ug/l	2.5	0.70	1
n-Propylbenzene	ND		ug/l	2.5	0.70	1
1,2,3-Trichlorobenzene	ND		ug/l	2.5	0.70	1
1,2,4-Trichlorobenzene	ND		ug/l	2.5	0.70	1
1,3,5-Trimethylbenzene	ND		ug/l	2.5	0.70	1

Project Name: 14 WYTHE AVE., BROOKLYN, NY **Lab Number:** L1502740

Project Number: 1501.3360M105 **Report Date:** 02/19/15

SAMPLE RESULTS

Lab ID: L1502740-10 Date Collected: 02/11/15 09:50

Client ID: SB-7 GW Date Received: 02/12/15

Sample Location: 14 WYTHE AVE., BROOKLYN, NY Field Prep: Not Specified

Parameter	Result	Qualifier	Units	RL	MDL	Dilution Factor
Volatile Organics by GC/MS - Westborough Lab						
1,2,4-Trimethylbenzene	ND		ug/l	2.5	0.70	1
1,4-Dioxane	ND		ug/l	250	41.	1
p-Diethylbenzene	ND		ug/l	2.0	0.70	1
p-Ethyltoluene	ND		ug/l	2.0	0.70	1
1,2,4,5-Tetramethylbenzene	ND		ug/l	2.0	0.65	1
Ethyl ether	ND		ug/l	2.5	0.70	1
trans-1,4-Dichloro-2-butene	ND		ug/l	2.5	0.70	1

Surrogate	% Recovery	Qualifier	Acceptance Criteria
1,2-Dichloroethane-d4	96		70-130
Toluene-d8	101		70-130
4-Bromofluorobenzene	94		70-130
Dibromofluoromethane	94		70-130

Project Name: 14 WYTHE AVE., BROOKLYN, NY
Project Number: 1501.3360M105
Lab Number: L1502740
Report Date: 02/19/15

Method Blank Analysis
Batch Quality Control

Analytical Method: 1,8260C
Analytical Date: 02/14/15 11:07
Analyst: PD

Parameter	Result	Qualifier	Units	RL	MDL
Volatile Organics by GC/MS - Westborough Lab for sample(s): 09-10 Batch: WG762905-3					
Methylene chloride	ND		ug/l	2.5	0.70
1,1-Dichloroethane	ND		ug/l	2.5	0.70
Chloroform	ND		ug/l	2.5	0.70
Carbon tetrachloride	ND		ug/l	0.50	0.13
1,2-Dichloropropane	ND		ug/l	1.0	0.13
Dibromochloromethane	ND		ug/l	0.50	0.15
1,1,2-Trichloroethane	ND		ug/l	1.5	0.50
Tetrachloroethene	ND		ug/l	0.50	0.18
Chlorobenzene	ND		ug/l	2.5	0.70
Trichlorofluoromethane	ND		ug/l	2.5	0.70
1,2-Dichloroethane	ND		ug/l	0.50	0.13
1,1,1-Trichloroethane	ND		ug/l	2.5	0.70
Bromodichloromethane	ND		ug/l	0.50	0.19
trans-1,3-Dichloropropene	ND		ug/l	0.50	0.16
cis-1,3-Dichloropropene	ND		ug/l	0.50	0.14
1,3-Dichloropropene, Total	ND		ug/l	0.50	0.14
1,1-Dichloropropene	ND		ug/l	2.5	0.70
Bromoform	ND		ug/l	2.0	0.65
1,1,2,2-Tetrachloroethane	ND		ug/l	0.50	0.14
Benzene	ND		ug/l	0.50	0.16
Toluene	ND		ug/l	2.5	0.70
Ethylbenzene	ND		ug/l	2.5	0.70
Chloromethane	ND		ug/l	2.5	0.70
Bromomethane	ND		ug/l	2.5	0.70
Vinyl chloride	ND		ug/l	1.0	0.33
Chloroethane	ND		ug/l	2.5	0.70
1,1-Dichloroethene	ND		ug/l	0.50	0.14
trans-1,2-Dichloroethene	ND		ug/l	2.5	0.70
Trichloroethene	ND		ug/l	0.50	0.18

Project Name: 14 WYTHE AVE., BROOKLYN, NY
Project Number: 1501.3360M105
Lab Number: L1502740
Report Date: 02/19/15

Method Blank Analysis
Batch Quality Control

Analytical Method: 1,8260C
Analytical Date: 02/14/15 11:07
Analyst: PD

Parameter	Result	Qualifier	Units	RL	MDL
Volatile Organics by GC/MS - Westborough Lab for sample(s): 09-10 Batch: WG762905-3					
1,2-Dichlorobenzene	ND		ug/l	2.5	0.70
1,3-Dichlorobenzene	ND		ug/l	2.5	0.70
1,4-Dichlorobenzene	ND		ug/l	2.5	0.70
Methyl tert butyl ether	ND		ug/l	2.5	0.70
p/m-Xylene	ND		ug/l	2.5	0.70
o-Xylene	ND		ug/l	2.5	0.70
Xylenes, Total	ND		ug/l	2.5	0.70
cis-1,2-Dichloroethene	ND		ug/l	2.5	0.70
1,2-Dichloroethene, Total	ND		ug/l	2.5	0.70
Dibromomethane	ND		ug/l	5.0	1.0
1,2,3-Trichloropropane	ND		ug/l	2.5	0.70
Acrylonitrile	ND		ug/l	5.0	1.5
Styrene	ND		ug/l	2.5	0.70
Dichlorodifluoromethane	ND		ug/l	5.0	1.0
Acetone	ND		ug/l	5.0	1.5
Carbon disulfide	ND		ug/l	5.0	1.0
2-Butanone	ND		ug/l	5.0	1.9
Vinyl acetate	ND		ug/l	5.0	1.0
4-Methyl-2-pentanone	ND		ug/l	5.0	1.0
2-Hexanone	ND		ug/l	5.0	1.0
Bromochloromethane	ND		ug/l	2.5	0.70
2,2-Dichloropropane	ND		ug/l	2.5	0.70
1,2-Dibromoethane	ND		ug/l	2.0	0.65
1,3-Dichloropropane	ND		ug/l	2.5	0.70
1,1,1,2-Tetrachloroethane	ND		ug/l	2.5	0.70
Bromobenzene	ND		ug/l	2.5	0.70
n-Butylbenzene	ND		ug/l	2.5	0.70
sec-Butylbenzene	ND		ug/l	2.5	0.70
tert-Butylbenzene	ND		ug/l	2.5	0.70

Project Name: 14 WYTHE AVE., BROOKLYN, NY
Project Number: 1501.3360M105
Lab Number: L1502740
Report Date: 02/19/15

Method Blank Analysis
Batch Quality Control

Analytical Method: 1,8260C
Analytical Date: 02/14/15 11:07
Analyst: PD

Parameter	Result	Qualifier	Units	RL	MDL
Volatile Organics by GC/MS - Westborough Lab for sample(s): 09-10 Batch: WG762905-3					
o-Chlorotoluene	ND		ug/l	2.5	0.70
p-Chlorotoluene	ND		ug/l	2.5	0.70
1,2-Dibromo-3-chloropropane	ND		ug/l	2.5	0.70
Hexachlorobutadiene	ND		ug/l	2.5	0.70
Isopropylbenzene	ND		ug/l	2.5	0.70
p-Isopropyltoluene	ND		ug/l	2.5	0.70
Naphthalene	ND		ug/l	2.5	0.70
n-Propylbenzene	ND		ug/l	2.5	0.70
1,2,3-Trichlorobenzene	0.71	J	ug/l	2.5	0.70
1,2,4-Trichlorobenzene	ND		ug/l	2.5	0.70
1,3,5-Trimethylbenzene	ND		ug/l	2.5	0.70
1,2,4-Trimethylbenzene	ND		ug/l	2.5	0.70
1,4-Dioxane	ND		ug/l	250	41.
p-Diethylbenzene	ND		ug/l	2.0	0.70
p-Ethyltoluene	ND		ug/l	2.0	0.70
1,2,4,5-Tetramethylbenzene	ND		ug/l	2.0	0.65
Ethyl ether	ND		ug/l	2.5	0.70
trans-1,4-Dichloro-2-butene	ND		ug/l	2.5	0.70

Surrogate	%Recovery	Qualifier	Acceptance Criteria
1,2-Dichloroethane-d4	94		70-130
Toluene-d8	100		70-130
4-Bromofluorobenzene	95		70-130
Dibromofluoromethane	94		70-130

Project Name: 14 WYTHE AVE., BROOKLYN, NY
Project Number: 1501.3360M105
Lab Number: L1502740
Report Date: 02/19/15

Method Blank Analysis
Batch Quality Control

Analytical Method: 1,8260C
Analytical Date: 02/17/15 12:08
Analyst: BN

Parameter	Result	Qualifier	Units	RL	MDL
Volatile Organics by GC/MS - Westborough Lab for sample(s): 01-08 Batch: WG763331-3					
Methylene chloride	ND		ug/kg	10	1.1
1,1-Dichloroethane	ND		ug/kg	1.5	0.09
Chloroform	ND		ug/kg	1.5	0.37
Carbon tetrachloride	ND		ug/kg	1.0	0.21
1,2-Dichloropropane	ND		ug/kg	3.5	0.23
Dibromochloromethane	ND		ug/kg	1.0	0.15
2-Chloroethylvinyl ether	ND		ug/kg	20	0.62
1,1,2-Trichloroethane	ND		ug/kg	1.5	0.30
Tetrachloroethene	ND		ug/kg	1.0	0.14
Chlorobenzene	ND		ug/kg	1.0	0.35
Trichlorofluoromethane	ND		ug/kg	5.0	0.39
1,2-Dichloroethane	ND		ug/kg	1.0	0.11
1,1,1-Trichloroethane	ND		ug/kg	1.0	0.11
Bromodichloromethane	ND		ug/kg	1.0	0.17
trans-1,3-Dichloropropene	ND		ug/kg	1.0	0.12
cis-1,3-Dichloropropene	ND		ug/kg	1.0	0.12
1,3-Dichloropropene, Total	ND		ug/kg	1.0	0.12
1,1-Dichloropropene	ND		ug/kg	5.0	0.14
Bromoform	ND		ug/kg	4.0	0.24
1,1,2,2-Tetrachloroethane	ND		ug/kg	1.0	0.10
Benzene	ND		ug/kg	1.0	0.12
Toluene	ND		ug/kg	1.5	0.19
Ethylbenzene	ND		ug/kg	1.0	0.13
Chloromethane	ND		ug/kg	5.0	0.29
Bromomethane	0.64	J	ug/kg	2.0	0.34
Vinyl chloride	ND		ug/kg	2.0	0.12
Chloroethane	ND		ug/kg	2.0	0.32
1,1-Dichloroethene	ND		ug/kg	1.0	0.26
trans-1,2-Dichloroethene	ND		ug/kg	1.5	0.21

Project Name: 14 WYTHE AVE., BROOKLYN, NY
Project Number: 1501.3360M105
Lab Number: L1502740
Report Date: 02/19/15

Method Blank Analysis
Batch Quality Control

Analytical Method: 1,8260C
Analytical Date: 02/17/15 12:08
Analyst: BN

Parameter	Result	Qualifier	Units	RL	MDL
Volatile Organics by GC/MS - Westborough Lab for sample(s): 01-08 Batch: WG763331-3					
Trichloroethene	ND		ug/kg	1.0	0.12
1,2-Dichlorobenzene	ND		ug/kg	5.0	0.15
1,3-Dichlorobenzene	ND		ug/kg	5.0	0.14
1,4-Dichlorobenzene	ND		ug/kg	5.0	0.14
Methyl tert butyl ether	ND		ug/kg	2.0	0.08
p/m-Xylene	0.26	J	ug/kg	2.0	0.20
o-Xylene	ND		ug/kg	2.0	0.17
Xylenes, Total	0.26	J	ug/kg	2.0	0.17
cis-1,2-Dichloroethene	ND		ug/kg	1.0	0.14
1,2-Dichloroethene, Total	ND		ug/kg	1.0	0.14
Dibromomethane	ND		ug/kg	10	0.16
Styrene	ND		ug/kg	2.0	0.40
Dichlorodifluoromethane	ND		ug/kg	10	0.19
Acetone	2.2	J	ug/kg	10	1.0
Carbon disulfide	ND		ug/kg	10	1.1
2-Butanone	ND		ug/kg	10	0.27
Vinyl acetate	ND		ug/kg	10	0.13
4-Methyl-2-pentanone	ND		ug/kg	10	0.24
1,2,3-Trichloropropane	ND		ug/kg	10	0.16
2-Hexanone	ND		ug/kg	10	0.67
Bromochloromethane	ND		ug/kg	5.0	0.28
2,2-Dichloropropane	ND		ug/kg	5.0	0.23
1,2-Dibromoethane	ND		ug/kg	4.0	0.17
1,3-Dichloropropane	ND		ug/kg	5.0	0.14
1,1,1,2-Tetrachloroethane	ND		ug/kg	1.0	0.32
Bromobenzene	ND		ug/kg	5.0	0.21
n-Butylbenzene	ND		ug/kg	1.0	0.11
sec-Butylbenzene	ND		ug/kg	1.0	0.12
tert-Butylbenzene	ND		ug/kg	5.0	0.14

Project Name: 14 WYTHE AVE., BROOKLYN, NY
Project Number: 1501.3360M105
Lab Number: L1502740
Report Date: 02/19/15

Method Blank Analysis
Batch Quality Control

Analytical Method: 1,8260C
Analytical Date: 02/17/15 12:08
Analyst: BN

Parameter	Result	Qualifier	Units	RL	MDL
Volatile Organics by GC/MS - Westborough Lab for sample(s): 01-08 Batch: WG763331-3					
o-Chlorotoluene	ND		ug/kg	5.0	0.16
p-Chlorotoluene	ND		ug/kg	5.0	0.13
1,2-Dibromo-3-chloropropane	ND		ug/kg	5.0	0.40
Hexachlorobutadiene	ND		ug/kg	5.0	0.23
Isopropylbenzene	ND		ug/kg	1.0	0.10
p-Isopropyltoluene	ND		ug/kg	1.0	0.12
Naphthalene	ND		ug/kg	5.0	0.14
Acrylonitrile	ND		ug/kg	10	0.51
Diisopropyl Ether	ND		ug/kg	4.0	0.14
Tert-Butyl Alcohol	ND		ug/kg	60	2.9
n-Propylbenzene	ND		ug/kg	1.0	0.11
1,2,3-Trichlorobenzene	ND		ug/kg	5.0	0.15
1,2,4-Trichlorobenzene	ND		ug/kg	5.0	0.18
1,3,5-Trimethylbenzene	ND		ug/kg	5.0	0.14
1,2,4-Trimethylbenzene	ND		ug/kg	5.0	0.14
Methyl Acetate	ND		ug/kg	20	0.27
Ethyl Acetate	ND		ug/kg	20	0.92
Acrolein	ND		ug/kg	25	8.1
Cyclohexane	ND		ug/kg	20	0.15
1,4-Dioxane	ND		ug/kg	100	14.
Freon-113	ND		ug/kg	20	0.27
p-Diethylbenzene	ND		ug/kg	4.0	0.16
p-Ethyltoluene	ND		ug/kg	4.0	0.12
1,2,4,5-Tetramethylbenzene	ND		ug/kg	4.0	0.13
Tetrahydrofuran	ND		ug/kg	20	1.0
Ethyl ether	ND		ug/kg	5.0	0.26
trans-1,4-Dichloro-2-butene	ND		ug/kg	5.0	0.39
Methyl cyclohexane	ND		ug/kg	4.0	0.15
Ethyl-Tert-Butyl-Ether	ND		ug/kg	4.0	0.12

Project Name: 14 WYTHE AVE., BROOKLYN, NY
Project Number: 1501.3360M105
Lab Number: L1502740
Report Date: 02/19/15

Method Blank Analysis
Batch Quality Control

Analytical Method: 1,8260C
Analytical Date: 02/17/15 12:08
Analyst: BN

Parameter	Result	Qualifier	Units	RL	MDL
Volatile Organics by GC/MS - Westborough Lab for sample(s): 01-08 Batch: WG763331-3					
Tertiary-Amyl Methyl Ether	ND		ug/kg	4.0	0.10

Surrogate	%Recovery	Qualifier	Acceptance Criteria
1,2-Dichloroethane-d4	99		70-130
Toluene-d8	102		70-130
4-Bromofluorobenzene	98		70-130
Dibromofluoromethane	91		70-130

Project Name: 14 WYTHE AVE., BROOKLYN, NY
Project Number: 1501.3360M105
Lab Number: L1502740
Report Date: 02/19/15

Method Blank Analysis
Batch Quality Control

Analytical Method: 1,8260C
Analytical Date: 02/19/15 10:43
Analyst: BN

Parameter	Result	Qualifier	Units	RL	MDL
Volatile Organics by GC/MS - Westborough Lab for sample(s): 06 Batch: WG763331-6					
Methylene chloride	ND		ug/kg	10	1.1
1,1-Dichloroethane	ND		ug/kg	1.5	0.09
Chloroform	ND		ug/kg	1.5	0.37
Carbon tetrachloride	ND		ug/kg	1.0	0.21
1,2-Dichloropropane	ND		ug/kg	3.5	0.23
Dibromochloromethane	ND		ug/kg	1.0	0.15
2-Chloroethylvinyl ether	ND		ug/kg	20	0.62
1,1,2-Trichloroethane	ND		ug/kg	1.5	0.30
Tetrachloroethene	ND		ug/kg	1.0	0.14
Chlorobenzene	ND		ug/kg	1.0	0.35
Trichlorofluoromethane	ND		ug/kg	5.0	0.39
1,2-Dichloroethane	ND		ug/kg	1.0	0.11
1,1,1-Trichloroethane	ND		ug/kg	1.0	0.11
Bromodichloromethane	ND		ug/kg	1.0	0.17
trans-1,3-Dichloropropene	ND		ug/kg	1.0	0.12
cis-1,3-Dichloropropene	ND		ug/kg	1.0	0.12
1,3-Dichloropropene, Total	ND		ug/kg	1.0	0.12
1,1-Dichloropropene	ND		ug/kg	5.0	0.14
Bromoform	ND		ug/kg	4.0	0.24
1,1,2,2-Tetrachloroethane	ND		ug/kg	1.0	0.10
Benzene	ND		ug/kg	1.0	0.12
Toluene	ND		ug/kg	1.5	0.19
Ethylbenzene	ND		ug/kg	1.0	0.13
Chloromethane	ND		ug/kg	5.0	0.29
Bromomethane	0.72	J	ug/kg	2.0	0.34
Vinyl chloride	ND		ug/kg	2.0	0.12
Chloroethane	ND		ug/kg	2.0	0.32
1,1-Dichloroethene	ND		ug/kg	1.0	0.26
trans-1,2-Dichloroethene	ND		ug/kg	1.5	0.21

Project Name: 14 WYTHE AVE., BROOKLYN, NY
Project Number: 1501.3360M105
Lab Number: L1502740
Report Date: 02/19/15

Method Blank Analysis
Batch Quality Control

Analytical Method: 1,8260C
Analytical Date: 02/19/15 10:43
Analyst: BN

Parameter	Result	Qualifier	Units	RL	MDL
Volatile Organics by GC/MS - Westborough Lab for sample(s): 06 Batch: WG763331-6					
Trichloroethene	ND		ug/kg	1.0	0.12
1,2-Dichlorobenzene	ND		ug/kg	5.0	0.15
1,3-Dichlorobenzene	ND		ug/kg	5.0	0.14
1,4-Dichlorobenzene	ND		ug/kg	5.0	0.14
Methyl tert butyl ether	ND		ug/kg	2.0	0.08
p/m-Xylene	ND		ug/kg	2.0	0.20
o-Xylene	ND		ug/kg	2.0	0.17
Xylenes, Total	ND		ug/kg	2.0	0.17
cis-1,2-Dichloroethene	ND		ug/kg	1.0	0.14
1,2-Dichloroethene, Total	ND		ug/kg	1.0	0.14
Dibromomethane	ND		ug/kg	10	0.16
Styrene	ND		ug/kg	2.0	0.40
Dichlorodifluoromethane	ND		ug/kg	10	0.19
Acetone	5.1	J	ug/kg	10	1.0
Carbon disulfide	ND		ug/kg	10	1.1
2-Butanone	0.94	J	ug/kg	10	0.27
Vinyl acetate	ND		ug/kg	10	0.13
4-Methyl-2-pentanone	ND		ug/kg	10	0.24
1,2,3-Trichloropropane	ND		ug/kg	10	0.16
2-Hexanone	ND		ug/kg	10	0.67
Bromochloromethane	ND		ug/kg	5.0	0.28
2,2-Dichloropropane	ND		ug/kg	5.0	0.23
1,2-Dibromoethane	ND		ug/kg	4.0	0.17
1,3-Dichloropropane	ND		ug/kg	5.0	0.14
1,1,1,2-Tetrachloroethane	ND		ug/kg	1.0	0.32
Bromobenzene	ND		ug/kg	5.0	0.21
n-Butylbenzene	ND		ug/kg	1.0	0.11
sec-Butylbenzene	ND		ug/kg	1.0	0.12
tert-Butylbenzene	ND		ug/kg	5.0	0.14

Project Name: 14 WYTHE AVE., BROOKLYN, NY
Project Number: 1501.3360M105
Lab Number: L1502740
Report Date: 02/19/15

Method Blank Analysis
Batch Quality Control

Analytical Method: 1,8260C
Analytical Date: 02/19/15 10:43
Analyst: BN

Parameter	Result	Qualifier	Units	RL	MDL
Volatile Organics by GC/MS - Westborough Lab for sample(s): 06 Batch: WG763331-6					
o-Chlorotoluene	ND		ug/kg	5.0	0.16
p-Chlorotoluene	ND		ug/kg	5.0	0.13
1,2-Dibromo-3-chloropropane	ND		ug/kg	5.0	0.40
Hexachlorobutadiene	ND		ug/kg	5.0	0.23
Isopropylbenzene	ND		ug/kg	1.0	0.10
p-Isopropyltoluene	ND		ug/kg	1.0	0.12
Naphthalene	ND		ug/kg	5.0	0.14
Acrylonitrile	ND		ug/kg	10	0.51
Diisopropyl Ether	ND		ug/kg	4.0	0.14
Tert-Butyl Alcohol	ND		ug/kg	60	2.9
n-Propylbenzene	ND		ug/kg	1.0	0.11
1,2,3-Trichlorobenzene	ND		ug/kg	5.0	0.15
1,2,4-Trichlorobenzene	ND		ug/kg	5.0	0.18
1,3,5-Trimethylbenzene	ND		ug/kg	5.0	0.14
1,2,4-Trimethylbenzene	ND		ug/kg	5.0	0.14
Methyl Acetate	ND		ug/kg	20	0.27
Ethyl Acetate	ND		ug/kg	20	0.92
Acrolein	ND		ug/kg	25	8.1
Cyclohexane	ND		ug/kg	20	0.15
1,4-Dioxane	ND		ug/kg	100	14.
Freon-113	ND		ug/kg	20	0.27
p-Diethylbenzene	ND		ug/kg	4.0	0.16
p-Ethyltoluene	ND		ug/kg	4.0	0.12
1,2,4,5-Tetramethylbenzene	ND		ug/kg	4.0	0.13
Tetrahydrofuran	ND		ug/kg	20	1.0
Ethyl ether	ND		ug/kg	5.0	0.26
trans-1,4-Dichloro-2-butene	ND		ug/kg	5.0	0.39
Methyl cyclohexane	ND		ug/kg	4.0	0.15
Ethyl-Tert-Butyl-Ether	ND		ug/kg	4.0	0.12

Project Name: 14 WYTHE AVE., BROOKLYN, NY
Project Number: 1501.3360M105
Lab Number: L1502740
Report Date: 02/19/15

Method Blank Analysis
Batch Quality Control

Analytical Method: 1,8260C
Analytical Date: 02/19/15 10:43
Analyst: BN

Parameter	Result	Qualifier	Units	RL	MDL
Volatile Organics by GC/MS - Westborough Lab for sample(s): 06 Batch: WG763331-6					
Tertiary-Amyl Methyl Ether	ND		ug/kg	4.0	0.10

Surrogate	%Recovery	Qualifier	Acceptance Criteria
1,2-Dichloroethane-d4	104		70-130
Toluene-d8	102		70-130
4-Bromofluorobenzene	103		70-130
Dibromofluoromethane	86		70-130

Lab Control Sample Analysis
Batch Quality Control

Project Name: 14 WYTHE AVE., BROOKLYN, NY
Project Number: 1501.3360M105

Lab Number: L1502740
Report Date: 02/19/15

Parameter	LCS %Recovery	Qual	LCSD %Recovery	Qual	%Recovery Limits	RPD	Qual	RPD Limits
Volatile Organics by GC/MS - Westborough Lab Associated sample(s): 09-10 Batch: WG762905-1 WG762905-2								
Methylene chloride	99		97		70-130	2		20
1,1-Dichloroethane	95		92		70-130	3		20
Chloroform	103		100		70-130	3		20
Carbon tetrachloride	91		90		63-132	1		20
1,2-Dichloropropane	103		99		70-130	4		20
Dibromochloromethane	90		90		63-130	0		20
1,1,2-Trichloroethane	97		96		70-130	1		20
Tetrachloroethene	92		87		70-130	6		20
Chlorobenzene	97		92		75-130	5		20
Trichlorofluoromethane	94		93		62-150	1		20
1,2-Dichloroethane	100		98		70-130	2		20
1,1,1-Trichloroethane	95		92		67-130	3		20
Bromodichloromethane	102		101		67-130	1		20
trans-1,3-Dichloropropene	89		86		70-130	3		20
cis-1,3-Dichloropropene	100		98		70-130	2		20
1,1-Dichloropropene	93		91		70-130	2		20
Bromoform	84		84		54-136	0		20
1,1,2,2-Tetrachloroethane	89		89		67-130	0		20
Benzene	100		96		70-130	4		20
Toluene	94		88		70-130	7		20
Ethylbenzene	94		89		70-130	5		20

Lab Control Sample Analysis
Batch Quality Control

Project Name: 14 WYTHE AVE., BROOKLYN, NY
Project Number: 1501.3360M105

Lab Number: L1502740
Report Date: 02/19/15

Parameter	LCS %Recovery	Qual	LCSD %Recovery	Qual	%Recovery Limits	RPD	Qual	RPD Limits
Volatile Organics by GC/MS - Westborough Lab Associated sample(s): 09-10 Batch: WG762905-1 WG762905-2								
Chloromethane	80		74		64-130	8		20
Bromomethane	126		118		39-139	7		20
Vinyl chloride	84		80		55-140	5		20
Chloroethane	101		97		55-138	4		20
1,1-Dichloroethene	88		85		61-145	3		20
trans-1,2-Dichloroethene	95		93		70-130	2		20
Trichloroethene	101		96		70-130	5		20
1,2-Dichlorobenzene	93		89		70-130	4		20
1,3-Dichlorobenzene	93		87		70-130	7		20
1,4-Dichlorobenzene	92		88		70-130	4		20
Methyl tert butyl ether	89		90		63-130	1		20
p/m-Xylene	96		89		70-130	8		20
o-Xylene	94		90		70-130	4		20
cis-1,2-Dichloroethene	103		97		70-130	6		20
Dibromomethane	103		103		70-130	0		20
1,2,3-Trichloropropane	89		90		64-130	1		20
Acrylonitrile	96		94		70-130	2		20
Styrene	93		88		70-130	6		20
Dichlorodifluoromethane	99		96		36-147	3		20
Acetone	87		85		58-148	2		20
Carbon disulfide	84		80		51-130	5		20

Lab Control Sample Analysis
Batch Quality Control

Project Name: 14 WYTHE AVE., BROOKLYN, NY
Project Number: 1501.3360M105

Lab Number: L1502740
Report Date: 02/19/15

Parameter	LCS %Recovery	Qual	LCSD %Recovery	Qual	%Recovery Limits	RPD	Qual	RPD Limits
Volatile Organics by GC/MS - Westborough Lab Associated sample(s): 09-10 Batch: WG762905-1 WG762905-2								
2-Butanone	86		86		63-138	0		20
Vinyl acetate	79		78		70-130	1		20
4-Methyl-2-pentanone	91		93		59-130	2		20
2-Hexanone	67		68		57-130	1		20
Bromochloromethane	104		100		70-130	4		20
2,2-Dichloropropane	94		92		63-133	2		20
1,2-Dibromoethane	92		90		70-130	2		20
1,3-Dichloropropane	93		90		70-130	3		20
1,1,1,2-Tetrachloroethane	96		92		64-130	4		20
Bromobenzene	90		86		70-130	5		20
n-Butylbenzene	101		92		53-136	9		20
sec-Butylbenzene	94		86		70-130	9		20
tert-Butylbenzene	93		86		70-130	8		20
o-Chlorotoluene	89		85		70-130	5		20
p-Chlorotoluene	93		86		70-130	8		20
1,2-Dibromo-3-chloropropane	84		85		41-144	1		20
Hexachlorobutadiene	97		91		63-130	6		20
Isopropylbenzene	90		84		70-130	7		20
p-Isopropyltoluene	94		86		70-130	9		20
Naphthalene	76		106		70-130	**33**	Q	20
n-Propylbenzene	94		88		69-130	7		20

Lab Control Sample Analysis
Batch Quality Control

Project Name: 14 WYTHE AVE., BROOKLYN, NY
Project Number: 1501.3360M105

Lab Number: L1502740
Report Date: 02/19/15

Parameter	LCS %Recovery	Qual	LCSD %Recovery	Qual	%Recovery Limits	RPD	Qual	RPD Limits
Volatile Organics by GC/MS - Westborough Lab Associated sample(s): 09-10 Batch: WG762905-1 WG762905-2								
1,2,3-Trichlorobenzene	80		103		70-130	**25**	Q	20
1,2,4-Trichlorobenzene	83		94		70-130	12		20
1,3,5-Trimethylbenzene	94		86		64-130	9		20
1,2,4-Trimethylbenzene	95		88		70-130	8		20
1,4-Dioxane	92		102		56-162	10		20
p-Diethylbenzene	93		85		70-130	9		20
p-Ethyltoluene	92		86		70-130	7		20
1,2,4,5-Tetramethylbenzene	91		86		70-130	6		20
Ethyl ether	103		101		59-134	2		20
trans-1,4-Dichloro-2-butene	77		81		70-130	5		20

Surrogate	LCS %Recovery	Qual	LCSD %Recovery	Qual	Acceptance Criteria
1,2-Dichloroethane-d4	92		95		70-130
Toluene-d8	94		93		70-130
4-Bromofluorobenzene	94		95		70-130
Dibromofluoromethane	102		103		70-130

Lab Control Sample Analysis
Batch Quality Control

Project Name: 14 WYTHE AVE., BROOKLYN, NY
Project Number: 1501.3360M105

Lab Number: L1502740
Report Date: 02/19/15

Parameter	LCS %Recovery	Qual	LCSD %Recovery	Qual	%Recovery Limits	RPD	Qual	RPD Limits
Volatile Organics by GC/MS - Westborough Lab Associated sample(s): 01-08 Batch: WG763331-1 WG763331-2								
Methylene chloride	106		114		70-130	7		30
1,1-Dichloroethane	108		120		70-130	11		30
Chloroform	108		116		70-130	7		30
Carbon tetrachloride	113		130		70-130	14		30
1,2-Dichloropropane	107		114		70-130	6		30
Dibromochloromethane	104		108		70-130	4		30
2-Chloroethylvinyl ether	93		97		70-130	4		30
1,1,2-Trichloroethane	106		109		70-130	3		30
Tetrachloroethene	115		127		70-130	10		30
Chlorobenzene	107		116		70-130	8		30
Trichlorofluoromethane	111		132		70-139	17		30
1,2-Dichloroethane	107		111		70-130	4		30
1,1,1-Trichloroethane	113		129		70-130	13		30
Bromodichloromethane	104		111		70-130	7		30
trans-1,3-Dichloropropene	107		111		70-130	4		30
cis-1,3-Dichloropropene	107		112		70-130	5		30
1,1-Dichloropropene	115		**131**	Q	70-130	13		30
Bromoform	101		103		70-130	2		30
1,1,2,2-Tetrachloroethane	108		108		70-130	0		30
Benzene	109		119		70-130	9		30
Toluene	108		119		70-130	10		30

Lab Control Sample Analysis
Batch Quality Control

Project Name: 14 WYTHE AVE., BROOKLYN, NY
Project Number: 1501.3360M105

Lab Number: L1502740
Report Date: 02/19/15

Parameter	LCS %Recovery	Qual	LCSD %Recovery	Qual	%Recovery Limits	RPD	Qual	RPD Limits
Volatile Organics by GC/MS - Westborough Lab Associated sample(s): 01-08 Batch: WG763331-1 WG763331-2								
Ethylbenzene	112		123		70-130	9		30
Chloromethane	104		123		52-130	17		30
Bromomethane	102		120		57-147	16		30
Vinyl chloride	110		**134**	Q	67-130	20		30
Chloroethane	108		126		50-151	15		30
1,1-Dichloroethene	112		130		65-135	15		30
trans-1,2-Dichloroethene	108		121		70-130	11		30
Trichloroethene	109		121		70-130	10		30
1,2-Dichlorobenzene	107		112		70-130	5		30
1,3-Dichlorobenzene	109		116		70-130	6		30
1,4-Dichlorobenzene	109		114		70-130	4		30
Methyl tert butyl ether	105		107		66-130	2		30
p/m-Xylene	111		122		70-130	9		30
o-Xylene	109		119		70-130	9		30
cis-1,2-Dichloroethene	108		118		70-130	9		30
Dibromomethane	105		106		70-130	1		30
Styrene	110		118		70-130	7		30
Dichlorodifluoromethane	115		137		30-146	17		30
Acetone	114		122		54-140	7		30
Carbon disulfide	108		126		59-130	15		30
2-Butanone	108		110		70-130	2		30

Lab Control Sample Analysis
Batch Quality Control

Project Name: 14 WYTHE AVE., BROOKLYN, NY
Project Number: 1501.3360M105

Lab Number: L1502740
Report Date: 02/19/15

Parameter	LCS %Recovery	Qual	LCSD %Recovery	Qual	%Recovery Limits	RPD	Qual	RPD Limits
Volatile Organics by GC/MS - Westborough Lab Associated sample(s): 01-08 Batch: WG763331-1 WG763331-2								
Vinyl acetate	105		107		70-130	2		30
4-Methyl-2-pentanone	94		94		70-130	0		30
1,2,3-Trichloropropane	108		108		68-130	0		30
2-Hexanone	98		102		70-130	4		30
Bromochloromethane	107		110		70-130	3		30
2,2-Dichloropropane	112		126		70-130	12		30
1,2-Dibromoethane	107		111		70-130	4		30
1,3-Dichloropropane	108		110		69-130	2		30
1,1,1,2-Tetrachloroethane	108		115		70-130	6		30
Bromobenzene	107		112		70-130	5		30
n-Butylbenzene	118		130		70-130	10		30
sec-Butylbenzene	116		129		70-130	11		30
tert-Butylbenzene	115		125		70-130	8		30
o-Chlorotoluene	114		122		70-130	7		30
p-Chlorotoluene	114		120		70-130	5		30
1,2-Dibromo-3-chloropropane	91		95		68-130	4		30
Hexachlorobutadiene	111		126		67-130	13		30
Isopropylbenzene	114		127		70-130	11		30
p-Isopropyltoluene	116		126		70-130	8		30
Naphthalene	107		106		70-130	1		30
Acrylonitrile	105		107		70-130	2		30

Lab Control Sample Analysis
Batch Quality Control

Project Name: 14 WYTHE AVE., BROOKLYN, NY
Project Number: 1501.3360M105

Lab Number: L1502740
Report Date: 02/19/15

Parameter	LCS %Recovery	Qual	LCSD %Recovery	Qual	%Recovery Limits	RPD	Qual	RPD Limits
Volatile Organics by GC/MS - Westborough Lab Associated sample(s): 01-08 Batch: WG763331-1 WG763331-2								
Diisopropyl Ether	106		112		66-130	6		30
Tert-Butyl Alcohol	101		101		70-130	0		30
n-Propylbenzene	115		125		70-130	8		30
1,2,3-Trichlorobenzene	108		110		70-130	2		30
1,2,4-Trichlorobenzene	111		114		70-130	3		30
1,3,5-Trimethylbenzene	114		123		70-130	8		30
1,2,4-Trimethylbenzene	114		122		70-130	7		30
Methyl Acetate	101		103		51-146	2		30
Ethyl Acetate	109		105		70-130	4		30
Acrolein	123		105		70-130	16		30
Cyclohexane	118		139		59-142	16		30
1,4-Dioxane	110		105		65-136	5		30
Freon-113	116		135		50-139	15		30
p-Diethylbenzene	112		125		70-130	11		30
p-Ethyltoluene	113		124		70-130	9		30
1,2,4,5-Tetramethylbenzene	107		116		70-130	8		30
Tetrahydrofuran	105		106		66-130	1		30
Ethyl ether	103		110		67-130	7		30
trans-1,4-Dichloro-2-butene	108		107		70-130	1		30
Methyl cyclohexane	118		**137**	Q	70-130	15		30
Ethyl-Tert-Butyl-Ether	105		110		70-130	5		30

Lab Control Sample Analysis
Batch Quality Control

Project Name: 14 WYTHE AVE., BROOKLYN, NY
Project Number: 1501.3360M105

Lab Number: L1502740
Report Date: 02/19/15

Parameter	LCS %Recovery	Qual	LCSD %Recovery	Qual	%Recovery Limits	RPD	Qual	RPD Limits
Volatile Organics by GC/MS - Westborough Lab Associated sample(s): 01-08 Batch: WG763331-1 WG763331-2								
Tertiary-Amyl Methyl Ether	106		109		70-130	3		30

Surrogate	LCS %Recovery	Qual	LCSD %Recovery	Qual	Acceptance Criteria
1,2-Dichloroethane-d4	99		98		70-130
Toluene-d8	101		101		70-130
4-Bromofluorobenzene	103		101		70-130
Dibromofluoromethane	102		101		70-130

Lab Control Sample Analysis
Batch Quality Control

Project Name: 14 WYTHE AVE., BROOKLYN, NY
Project Number: 1501.3360M105

Lab Number: L1502740
Report Date: 02/19/15

Parameter	LCS %Recovery	Qual	LCSD %Recovery	Qual	%Recovery Limits	RPD	Qual	RPD Limits
Volatile Organics by GC/MS - Westborough Lab Associated sample(s): 06 Batch: WG763331-4 WG763331-5								
Methylene chloride	93		101		70-130	8		30
1,1-Dichloroethane	100		113		70-130	12		30
Chloroform	98		110		70-130	12		30
Carbon tetrachloride	99		115		70-130	15		30
1,2-Dichloropropane	98		110		70-130	12		30
Dibromochloromethane	92		104		70-130	12		30
2-Chloroethylvinyl ether	97		101		70-130	4		30
1,1,2-Trichloroethane	105		112		70-130	6		30
Tetrachloroethene	96		109		70-130	13		30
Chlorobenzene	93		105		70-130	12		30
Trichlorofluoromethane	106		119		70-139	12		30
1,2-Dichloroethane	109		116		70-130	6		30
1,1,1-Trichloroethane	104		117		70-130	12		30
Bromodichloromethane	92		105		70-130	13		30
trans-1,3-Dichloropropene	101		112		70-130	10		30
cis-1,3-Dichloropropene	95		106		70-130	11		30
1,1-Dichloropropene	106		120		70-130	12		30
Bromoform	92		101		70-130	9		30
1,1,2,2-Tetrachloroethane	116		119		70-130	3		30
Benzene	99		111		70-130	11		30
Toluene	96		110		70-130	14		30

Lab Control Sample Analysis
Batch Quality Control

Project Name: 14 WYTHE AVE., BROOKLYN, NY
Project Number: 1501.3360M105

Lab Number: L1502740
Report Date: 02/19/15

Parameter	LCS %Recovery	Qual	LCSD %Recovery	Qual	%Recovery Limits	RPD	Qual	RPD Limits
Volatile Organics by GC/MS - Westborough Lab Associated sample(s): 06 Batch: WG763331-4 WG763331-5								
Ethylbenzene	98		113		70-130	14		30
Chloromethane	109		119		52-130	9		30
Bromomethane	103		110		57-147	7		30
Vinyl chloride	114		126		67-130	10		30
Chloroethane	107		119		50-151	11		30
1,1-Dichloroethene	101		112		65-135	10		30
trans-1,2-Dichloroethene	97		109		70-130	12		30
Trichloroethene	98		111		70-130	12		30
1,2-Dichlorobenzene	94		104		70-130	10		30
1,3-Dichlorobenzene	94		104		70-130	10		30
1,4-Dichlorobenzene	93		104		70-130	11		30
Methyl tert butyl ether	104		110		66-130	6		30
p/m-Xylene	97		110		70-130	13		30
o-Xylene	95		107		70-130	12		30
cis-1,2-Dichloroethene	95		106		70-130	11		30
Dibromomethane	104		106		70-130	2		30
Styrene	92		108		70-130	16		30
Dichlorodifluoromethane	117		130		30-146	11		30
Acetone	**147**	Q	135		54-140	9		30
Carbon disulfide	95		110		59-130	15		30
2-Butanone	**133**	Q	125		70-130	6		30

Lab Control Sample Analysis
Batch Quality Control

Project Name: 14 WYTHE AVE., BROOKLYN, NY
Project Number: 1501.3360M105

Lab Number: L1502740
Report Date: 02/19/15

Parameter	LCS %Recovery	Qual	LCSD %Recovery	Qual	%Recovery Limits	RPD	Qual	RPD Limits
Volatile Organics by GC/MS - Westborough Lab Associated sample(s): 06 Batch: WG763331-4 WG763331-5								
Vinyl acetate	113		118		70-130	4		30
4-Methyl-2-pentanone	106		104		70-130	2		30
1,2,3-Trichloropropane	120		122		68-130	2		30
2-Hexanone	116		115		70-130	1		30
Bromochloromethane	96		104		70-130	8		30
2,2-Dichloropropane	104		118		70-130	13		30
1,2-Dibromoethane	105		111		70-130	6		30
1,3-Dichloropropane	107		115		69-130	7		30
1,1,1,2-Tetrachloroethane	94		106		70-130	12		30
Bromobenzene	92		102		70-130	10		30
n-Butylbenzene	106		121		70-130	13		30
sec-Butylbenzene	102		117		70-130	14		30
tert-Butylbenzene	99		114		70-130	14		30
o-Chlorotoluene	102		116		70-130	13		30
p-Chlorotoluene	101		114		70-130	12		30
1,2-Dibromo-3-chloropropane	94		96		68-130	2		30
Hexachlorobutadiene	90		104		67-130	14		30
Isopropylbenzene	100		115		70-130	14		30
p-Isopropyltoluene	99		115		70-130	15		30
Naphthalene	107		110		70-130	3		30
Acrylonitrile	129		124		70-130	4		30

Lab Control Sample Analysis
Batch Quality Control

Project Name: 14 WYTHE AVE., BROOKLYN, NY
Project Number: 1501.3360M105

Lab Number: L1502740
Report Date: 02/19/15

Parameter	LCS %Recovery	Qual	LCSD %Recovery	Qual	%Recovery Limits	RPD	Qual	RPD Limits
Volatile Organics by GC/MS - Westborough Lab Associated sample(s): 06 Batch: WG763331-4 WG763331-5								
Diisopropyl Ether	102		112		66-130	9		30
Tert-Butyl Alcohol	123		114		70-130	8		30
n-Propylbenzene	102		117		70-130	14		30
1,2,3-Trichlorobenzene	94		103		70-130	9		30
1,2,4-Trichlorobenzene	93		103		70-130	10		30
1,3,5-Trimethylbenzene	100		114		70-130	13		30
1,2,4-Trimethylbenzene	99		113		70-130	13		30
Methyl Acetate	130		122		51-146	6		30
Ethyl Acetate	130		122		70-130	6		30
Acrolein	114		106		70-130	7		30
Cyclohexane	111		126		59-142	13		30
1,4-Dioxane	131		124		65-136	5		30
Freon-113	107		120		50-139	11		30
p-Diethylbenzene	96		108		70-130	12		30
p-Ethyltoluene	99		112		70-130	12		30
1,2,4,5-Tetramethylbenzene	89		102		70-130	14		30
Tetrahydrofuran	**139**	Q	126		66-130	10		30
Ethyl ether	104		108		67-130	4		30
trans-1,4-Dichloro-2-butene	123		126		70-130	2		30
Methyl cyclohexane	104		119		70-130	13		30
Ethyl-Tert-Butyl-Ether	99		110		70-130	11		30

Lab Control Sample Analysis
Batch Quality Control

Project Name: 14 WYTHE AVE., BROOKLYN, NY
Project Number: 1501.3360M105

Lab Number: L1502740
Report Date: 02/19/15

Parameter	LCS %Recovery	Qual	LCSD %Recovery	Qual	%Recovery Limits	RPD	Qual	RPD Limits
Volatile Organics by GC/MS - Westborough Lab Associated sample(s): 06 Batch: WG763331-4 WG763331-5								
Tertiary-Amyl Methyl Ether	100		109		70-130	9		30

Surrogate	LCS %Recovery	Qual	LCSD %Recovery	Qual	Acceptance Criteria
1,2-Dichloroethane-d4	120		113		70-130
Toluene-d8	100		102		70-130
4-Bromofluorobenzene	105		106		70-130
Dibromofluoromethane	101		100		70-130

SEMIVOLATILES

Project Name: 14 WYTHE AVE., BROOKLYN, NY **Lab Number:** L1502740

Project Number: 1501.3360M105 **Report Date:** 02/19/15

SAMPLE RESULTS

Lab ID: L1502740-01 D
Client ID: SB-1 (8-10')
Sample Location: 14 WYTHE AVE., BROOKLYN, NY
Matrix: Soil
Analytical Method: 1,8270D
Analytical Date: 02/18/15 11:11
Analyst: AS
Percent Solids: 87%

Date Collected: 02/11/15 12:45
Date Received: 02/12/15
Field Prep: Not Specified
Extraction Method: EPA 3546
Extraction Date: 02/13/15 23:54

Parameter	Result	Qualifier	Units	RL	MDL	Dilution Factor
Semivolatile Organics by GC/MS - Westborough Lab						
Acenaphthene	180	J	ug/kg	300	78.	2
1,2,4-Trichlorobenzene	ND		ug/kg	380	120	2
Hexachlorobenzene	ND		ug/kg	220	70.	2
Bis(2-chloroethyl)ether	ND		ug/kg	340	100	2
2-Chloronaphthalene	ND		ug/kg	380	120	2
1,2-Dichlorobenzene	ND		ug/kg	380	120	2
1,3-Dichlorobenzene	ND		ug/kg	380	120	2
1,4-Dichlorobenzene	ND		ug/kg	380	110	2
3,3'-Dichlorobenzidine	ND		ug/kg	380	100	2
2,4-Dinitrotoluene	ND		ug/kg	380	81.	2
2,6-Dinitrotoluene	ND		ug/kg	380	96.	2
Fluoranthene	3600		ug/kg	220	69.	2
4-Chlorophenyl phenyl ether	ND		ug/kg	380	110	2
4-Bromophenyl phenyl ether	ND		ug/kg	380	86.	2
Bis(2-chloroisopropyl)ether	ND		ug/kg	450	130	2
Bis(2-chloroethoxy)methane	ND		ug/kg	410	110	2
Hexachlorobutadiene	ND		ug/kg	380	110	2
Hexachlorocyclopentadiene	ND		ug/kg	1100	240	2
Hexachloroethane	ND		ug/kg	300	68.	2
Isophorone	ND		ug/kg	340	100	2
Naphthalene	160	J	ug/kg	380	120	2
Nitrobenzene	ND		ug/kg	340	90.	2
NitrosoDiPhenylAmine(NDPA)/DPA	ND		ug/kg	300	79.	2
n-Nitrosodi-n-propylamine	ND		ug/kg	380	110	2
Bis(2-Ethylhexyl)phthalate	ND		ug/kg	380	99.	2
Butyl benzyl phthalate	ND		ug/kg	380	74.	2
Di-n-butylphthalate	ND		ug/kg	380	73.	2
Di-n-octylphthalate	ND		ug/kg	380	92.	2
Diethyl phthalate	ND		ug/kg	380	80.	2
Dimethyl phthalate	ND		ug/kg	380	96.	2

Project Name: 14 WYTHE AVE., BROOKLYN, NY **Lab Number:** L1502740

Project Number: 1501.3360M105 **Report Date:** 02/19/15

SAMPLE RESULTS

Lab ID: L1502740-01 D Date Collected: 02/11/15 12:45

Client ID: SB-1 (8-10') Date Received: 02/12/15

Sample Location: 14 WYTHE AVE., BROOKLYN, NY Field Prep: Not Specified

Parameter	Result	Qualifier	Units	RL	MDL	Dilution Factor
Semivolatile Organics by GC/MS - Westborough Lab						
Benzo(a)anthracene	4000		ug/kg	220	74.	2
Benzo(a)pyrene	7400		ug/kg	300	92.	2
Benzo(b)fluoranthene	7500		ug/kg	220	76.	2
Benzo(k)fluoranthene	2700		ug/kg	220	72.	2
Chrysene	3700		ug/kg	220	74.	2
Acenaphthylene	71	J	ug/kg	300	70.	2
Anthracene	580		ug/kg	220	63.	2
Benzo(ghi)perylene	5500		ug/kg	300	78.	2
Fluorene	130	J	ug/kg	380	110	2
Phenanthrene	1600		ug/kg	220	74.	2
Dibenzo(a,h)anthracene	1300		ug/kg	220	73.	2
Indeno(1,2,3-cd)Pyrene	5800		ug/kg	300	84.	2
Pyrene	3600		ug/kg	220	73.	2
Biphenyl	ND		ug/kg	860	120	2
4-Chloroaniline	ND		ug/kg	380	99.	2
2-Nitroaniline	ND		ug/kg	380	110	2
3-Nitroaniline	ND		ug/kg	380	100	2
4-Nitroaniline	ND		ug/kg	380	100	2
Dibenzofuran	ND		ug/kg	380	120	2
2-Methylnaphthalene	ND		ug/kg	450	120	2
1,2,4,5-Tetrachlorobenzene	ND		ug/kg	380	120	2
Acetophenone	ND		ug/kg	380	120	2
2,4,6-Trichlorophenol	ND		ug/kg	220	71.	2
P-Chloro-M-Cresol	ND		ug/kg	380	110	2
2-Chlorophenol	ND		ug/kg	380	110	2
2,4-Dichlorophenol	ND		ug/kg	340	120	2
2,4-Dimethylphenol	ND		ug/kg	380	110	2
2-Nitrophenol	ND		ug/kg	810	120	2
4-Nitrophenol	ND		ug/kg	530	120	2
2,4-Dinitrophenol	ND		ug/kg	1800	510	2
4,6-Dinitro-o-cresol	ND		ug/kg	980	140	2
Pentachlorophenol	ND		ug/kg	300	80.	2
Phenol	ND		ug/kg	380	110	2
2-Methylphenol	ND		ug/kg	380	120	2
3-Methylphenol/4-Methylphenol	ND		ug/kg	540	120	2
2,4,5-Trichlorophenol	ND		ug/kg	380	120	2
Benzoic Acid	ND		ug/kg	1200	380	2
Benzyl Alcohol	ND		ug/kg	380	120	2
Carbazole	350	J	ug/kg	380	81.	2

Project Name: 14 WYTHE AVE., BROOKLYN, NY **Lab Number:** L1502740

Project Number: 1501.3360M105 **Report Date:** 02/19/15

SAMPLE RESULTS

Lab ID: L1502740-01 D Date Collected: 02/11/15 12:45

Client ID: SB-1 (8-10') Date Received: 02/12/15

Sample Location: 14 WYTHE AVE., BROOKLYN, NY Field Prep: Not Specified

Parameter	Result	Qualifier	Units	RL	MDL	Dilution Factor

Semivolatile Organics by GC/MS - Westborough Lab

Surrogate	% Recovery	Qualifier	Acceptance Criteria
2-Fluorophenol	61		25-120
Phenol-d6	63		10-120
Nitrobenzene-d5	64		23-120
2-Fluorobiphenyl	65		30-120
2,4,6-Tribromophenol	67		10-136
4-Terphenyl-d14	64		18-120

Project Name: 14 WYTHE AVE., BROOKLYN, NY **Lab Number:** L1502740

Project Number: 1501.3360M105 **Report Date:** 02/19/15

SAMPLE RESULTS

Lab ID:	L1502740-02	Date Collected:	02/11/15 14:00
Client ID:	SB-2 (8-10')	Date Received:	02/12/15
Sample Location:	14 WYTHE AVE., BROOKLYN, NY	Field Prep:	Not Specified
Matrix:	Soil	Extraction Method:	EPA 3546
Analytical Method:	1,8270D	Extraction Date:	02/13/15 23:54
Analytical Date:	02/18/15 11:39		
Analyst:	AS		
Percent Solids:	87%		

Parameter	Result	Qualifier	Units	RL	MDL	Dilution Factor
Semivolatile Organics by GC/MS - Westborough Lab						
Acenaphthene	580		ug/kg	150	39.	1
1,2,4-Trichlorobenzene	ND		ug/kg	190	62.	1
Hexachlorobenzene	ND		ug/kg	110	35.	1
Bis(2-chloroethyl)ether	ND		ug/kg	170	53.	1
2-Chloronaphthalene	ND		ug/kg	190	62.	1
1,2-Dichlorobenzene	ND		ug/kg	190	62.	1
1,3-Dichlorobenzene	ND		ug/kg	190	60.	1
1,4-Dichlorobenzene	ND		ug/kg	190	57.	1
3,3'-Dichlorobenzidine	ND		ug/kg	190	50.	1
2,4-Dinitrotoluene	ND		ug/kg	190	41.	1
2,6-Dinitrotoluene	ND		ug/kg	190	48.	1
Fluoranthene	4000		ug/kg	110	35.	1
4-Chlorophenyl phenyl ether	ND		ug/kg	190	57.	1
4-Bromophenyl phenyl ether	ND		ug/kg	190	43.	1
Bis(2-chloroisopropyl)ether	ND		ug/kg	230	66.	1
Bis(2-chloroethoxy)methane	ND		ug/kg	200	57.	1
Hexachlorobutadiene	ND		ug/kg	190	53.	1
Hexachlorocyclopentadiene	ND		ug/kg	540	120	1
Hexachloroethane	ND		ug/kg	150	34.	1
Isophorone	ND		ug/kg	170	50.	1
Naphthalene	510		ug/kg	190	63.	1
Nitrobenzene	ND		ug/kg	170	45.	1
NitrosoDiPhenylAmine(NDPA)/DPA	ND		ug/kg	150	40.	1
n-Nitrosodi-n-propylamine	ND		ug/kg	190	56.	1
Bis(2-Ethylhexyl)phthalate	ND		ug/kg	190	49.	1
Butyl benzyl phthalate	ND		ug/kg	190	37.	1
Di-n-butylphthalate	ND		ug/kg	190	36.	1
Di-n-octylphthalate	ND		ug/kg	190	46.	1
Diethyl phthalate	ND		ug/kg	190	40.	1
Dimethyl phthalate	ND		ug/kg	190	48.	1

Project Name: 14 WYTHE AVE., BROOKLYN, NY **Lab Number:** L1502740

Project Number: 1501.3360M105 **Report Date:** 02/19/15

SAMPLE RESULTS

Lab ID: L1502740-02 Date Collected: 02/11/15 14:00

Client ID: SB-2 (8-10') Date Received: 02/12/15

Sample Location: 14 WYTHE AVE., BROOKLYN, NY Field Prep: Not Specified

Parameter	Result	Qualifier	Units	RL	MDL	Dilution Factor
Semivolatile Organics by GC/MS - Westborough Lab						
Benzo(a)anthracene	1700		ug/kg	110	37.	1
Benzo(a)pyrene	1500		ug/kg	150	46.	1
Benzo(b)fluoranthene	1900		ug/kg	110	38.	1
Benzo(k)fluoranthene	640		ug/kg	110	36.	1
Chrysene	1700		ug/kg	110	37.	1
Acenaphthylene	140	J	ug/kg	150	35.	1
Anthracene	890		ug/kg	110	31.	1
Benzo(ghi)perylene	850		ug/kg	150	39.	1
Fluorene	560		ug/kg	190	54.	1
Phenanthrene	4600		ug/kg	110	37.	1
Dibenzo(a,h)anthracene	190		ug/kg	110	36.	1
Indeno(1,2,3-cd)Pyrene	870		ug/kg	150	42.	1
Pyrene	3600		ug/kg	110	37.	1
Biphenyl	70	J	ug/kg	430	62.	1
4-Chloroaniline	ND		ug/kg	190	50.	1
2-Nitroaniline	ND		ug/kg	190	53.	1
3-Nitroaniline	ND		ug/kg	190	52.	1
4-Nitroaniline	ND		ug/kg	190	51.	1
Dibenzofuran	380		ug/kg	190	63.	1
2-Methylnaphthalene	210	J	ug/kg	230	60.	1
1,2,4,5-Tetrachlorobenzene	ND		ug/kg	190	58.	1
Acetophenone	ND		ug/kg	190	58.	1
2,4,6-Trichlorophenol	ND		ug/kg	110	36.	1
P-Chloro-M-Cresol	ND		ug/kg	190	55.	1
2-Chlorophenol	ND		ug/kg	190	57.	1
2,4-Dichlorophenol	ND		ug/kg	170	61.	1
2,4-Dimethylphenol	ND		ug/kg	190	56.	1
2-Nitrophenol	ND		ug/kg	410	59.	1
4-Nitrophenol	ND		ug/kg	260	61.	1
2,4-Dinitrophenol	ND		ug/kg	910	260	1
4,6-Dinitro-o-cresol	ND		ug/kg	490	69.	1
Pentachlorophenol	ND		ug/kg	150	40.	1
Phenol	ND		ug/kg	190	56.	1
2-Methylphenol	ND		ug/kg	190	61.	1
3-Methylphenol/4-Methylphenol	160	J	ug/kg	270	62.	1
2,4,5-Trichlorophenol	ND		ug/kg	190	61.	1
Benzoic Acid	ND		ug/kg	610	190	1
Benzyl Alcohol	ND		ug/kg	190	58.	1
Carbazole	440		ug/kg	190	41.	1

Project Name: 14 WYTHE AVE., BROOKLYN, NY **Lab Number:** L1502740

Project Number: 1501.3360M105 **Report Date:** 02/19/15

SAMPLE RESULTS

Lab ID: L1502740-02 Date Collected: 02/11/15 14:00

Client ID: SB-2 (8-10') Date Received: 02/12/15

Sample Location: 14 WYTHE AVE., BROOKLYN, NY Field Prep: Not Specified

Parameter	Result	Qualifier	Units	RL	MDL	Dilution Factor

Semivolatile Organics by GC/MS - Westborough Lab

Surrogate	% Recovery	Qualifier	Acceptance Criteria
2-Fluorophenol	85		25-120
Phenol-d6	86		10-120
Nitrobenzene-d5	89		23-120
2-Fluorobiphenyl	88		30-120
2,4,6-Tribromophenol	97		10-136
4-Terphenyl-d14	81		18-120

Project Name: 14 WYTHE AVE., BROOKLYN, NY
Lab Number: L1502740
Project Number: 1501.3360M105
Report Date: 02/19/15

SAMPLE RESULTS

Lab ID:	L1502740-03	Date Collected:	02/11/15 12:10
Client ID:	SB-3 (8-10')	Date Received:	02/12/15
Sample Location:	14 WYTHE AVE., BROOKLYN, NY	Field Prep:	Not Specified
Matrix:	Soil	Extraction Method:	EPA 3546
Analytical Method:	1,8270D	Extraction Date:	02/13/15 23:54
Analytical Date:	02/18/15 12:06		
Analyst:	AS		
Percent Solids:	88%		

Parameter	Result	Qualifier	Units	RL	MDL	Dilution Factor
Semivolatile Organics by GC/MS - Westborough Lab						
Acenaphthene	220		ug/kg	150	38.	1
1,2,4-Trichlorobenzene	ND		ug/kg	190	61.	1
Hexachlorobenzene	ND		ug/kg	110	35.	1
Bis(2-chloroethyl)ether	ND		ug/kg	170	52.	1
2-Chloronaphthalene	ND		ug/kg	190	61.	1
1,2-Dichlorobenzene	ND		ug/kg	190	61.	1
1,3-Dichlorobenzene	ND		ug/kg	190	59.	1
1,4-Dichlorobenzene	ND		ug/kg	190	57.	1
3,3'-Dichlorobenzidine	ND		ug/kg	190	50.	1
2,4-Dinitrotoluene	ND		ug/kg	190	40.	1
2,6-Dinitrotoluene	ND		ug/kg	190	48.	1
Fluoranthene	1800		ug/kg	110	34.	1
4-Chlorophenyl phenyl ether	ND		ug/kg	190	57.	1
4-Bromophenyl phenyl ether	ND		ug/kg	190	43.	1
Bis(2-chloroisopropyl)ether	ND		ug/kg	220	66.	1
Bis(2-chloroethoxy)methane	ND		ug/kg	200	57.	1
Hexachlorobutadiene	ND		ug/kg	190	53.	1
Hexachlorocyclopentadiene	ND		ug/kg	540	120	1
Hexachloroethane	ND		ug/kg	150	34.	1
Isophorone	ND		ug/kg	170	50.	1
Naphthalene	260		ug/kg	190	62.	1
Nitrobenzene	ND		ug/kg	170	44.	1
NitrosoDiPhenylAmine(NDPA)/DPA	ND		ug/kg	150	39.	1
n-Nitrosodi-n-propylamine	ND		ug/kg	190	56.	1
Bis(2-Ethylhexyl)phthalate	ND		ug/kg	190	49.	1
Butyl benzyl phthalate	ND		ug/kg	190	36.	1
Di-n-butylphthalate	ND		ug/kg	190	36.	1
Di-n-octylphthalate	ND		ug/kg	190	46.	1
Diethyl phthalate	ND		ug/kg	190	40.	1
Dimethyl phthalate	ND		ug/kg	190	48.	1

Project Name: 14 WYTHE AVE., BROOKLYN, NY **Lab Number:** L1502740

Project Number: 1501.3360M105 **Report Date:** 02/19/15

SAMPLE RESULTS

Lab ID: L1502740-03 Date Collected: 02/11/15 12:10

Client ID: SB-3 (8-10') Date Received: 02/12/15

Sample Location: 14 WYTHE AVE., BROOKLYN, NY Field Prep: Not Specified

Parameter	Result	Qualifier	Units	RL	MDL	Dilution Factor
Semivolatile Organics by GC/MS - Westborough Lab						
Benzo(a)anthracene	750		ug/kg	110	37.	1
Benzo(a)pyrene	660		ug/kg	150	46.	1
Benzo(b)fluoranthene	860		ug/kg	110	38.	1
Benzo(k)fluoranthene	280		ug/kg	110	36.	1
Chrysene	770		ug/kg	110	37.	1
Acenaphthylene	89	J	ug/kg	150	35.	1
Anthracene	440		ug/kg	110	31.	1
Benzo(ghi)perylene	320		ug/kg	150	39.	1
Fluorene	250		ug/kg	190	54.	1
Phenanthrene	1900		ug/kg	110	37.	1
Dibenzo(a,h)anthracene	81	J	ug/kg	110	36.	1
Indeno(1,2,3-cd)Pyrene	360		ug/kg	150	42.	1
Pyrene	1500		ug/kg	110	36.	1
Biphenyl	ND		ug/kg	430	62.	1
4-Chloroaniline	ND		ug/kg	190	49.	1
2-Nitroaniline	ND		ug/kg	190	53.	1
3-Nitroaniline	ND		ug/kg	190	52.	1
4-Nitroaniline	ND		ug/kg	190	50.	1
Dibenzofuran	220		ug/kg	190	62.	1
2-Methylnaphthalene	110	J	ug/kg	220	60.	1
1,2,4,5-Tetrachlorobenzene	ND		ug/kg	190	58.	1
Acetophenone	ND		ug/kg	190	58.	1
2,4,6-Trichlorophenol	ND		ug/kg	110	35.	1
P-Chloro-M-Cresol	ND		ug/kg	190	54.	1
2-Chlorophenol	ND		ug/kg	190	56.	1
2,4-Dichlorophenol	ND		ug/kg	170	61.	1
2,4-Dimethylphenol	ND		ug/kg	190	56.	1
2-Nitrophenol	ND		ug/kg	400	58.	1
4-Nitrophenol	ND		ug/kg	260	61.	1
2,4-Dinitrophenol	ND		ug/kg	900	260	1
4,6-Dinitro-o-cresol	ND		ug/kg	490	68.	1
Pentachlorophenol	ND		ug/kg	150	40.	1
Phenol	ND		ug/kg	190	55.	1
2-Methylphenol	ND		ug/kg	190	60.	1
3-Methylphenol/4-Methylphenol	ND		ug/kg	270	61.	1
2,4,5-Trichlorophenol	ND		ug/kg	190	61.	1
Benzoic Acid	ND		ug/kg	610	190	1
Benzyl Alcohol	ND		ug/kg	190	58.	1
Carbazole	210		ug/kg	190	40.	1

Project Name: 14 WYTHE AVE., BROOKLYN, NY **Lab Number:** L1502740

Project Number: 1501.3360M105 **Report Date:** 02/19/15

SAMPLE RESULTS

Lab ID: L1502740-03 Date Collected: 02/11/15 12:10

Client ID: SB-3 (8-10') Date Received: 02/12/15

Sample Location: 14 WYTHE AVE., BROOKLYN, NY Field Prep: Not Specified

Parameter	Result	Qualifier	Units	RL	MDL	Dilution Factor

Semivolatile Organics by GC/MS - Westborough Lab

Surrogate	% Recovery	Qualifier	Acceptance Criteria
2-Fluorophenol	67		25-120
Phenol-d6	72		10-120
Nitrobenzene-d5	73		23-120
2-Fluorobiphenyl	73		30-120
2,4,6-Tribromophenol	87		10-136
4-Terphenyl-d14	73		18-120

Project Name: 14 WYTHE AVE., BROOKLYN, NY
Lab Number: L1502740
Project Number: 1501.3360M105
Report Date: 02/19/15

SAMPLE RESULTS

Lab ID: L1502740-04 D
Client ID: SB-4 (6-8')
Sample Location: 14 WYTHE AVE., BROOKLYN, NY
Matrix: Soil
Analytical Method: 1,8270D
Analytical Date: 02/18/15 12:34
Analyst: AS
Percent Solids: 89%

Date Collected: 02/11/15 11:40
Date Received: 02/12/15
Field Prep: Not Specified
Extraction Method: EPA 3546
Extraction Date: 02/13/15 23:54

Parameter	Result	Qualifier	Units	RL	MDL	Dilution Factor
Semivolatile Organics by GC/MS - Westborough Lab						
Acenaphthene	120	J	ug/kg	290	76.	2
1,2,4-Trichlorobenzene	ND		ug/kg	370	120	2
Hexachlorobenzene	ND		ug/kg	220	69.	2
Bis(2-chloroethyl)ether	ND		ug/kg	330	100	2
2-Chloronaphthalene	ND		ug/kg	370	120	2
1,2-Dichlorobenzene	ND		ug/kg	370	120	2
1,3-Dichlorobenzene	ND		ug/kg	370	120	2
1,4-Dichlorobenzene	ND		ug/kg	370	110	2
3,3'-Dichlorobenzidine	ND		ug/kg	370	98.	2
2,4-Dinitrotoluene	ND		ug/kg	370	79.	2
2,6-Dinitrotoluene	ND		ug/kg	370	94.	2
Fluoranthene	1400		ug/kg	220	68.	2
4-Chlorophenyl phenyl ether	ND		ug/kg	370	110	2
4-Bromophenyl phenyl ether	ND		ug/kg	370	85.	2
Bis(2-chloroisopropyl)ether	ND		ug/kg	440	130	2
Bis(2-chloroethoxy)methane	ND		ug/kg	400	110	2
Hexachlorobutadiene	ND		ug/kg	370	100	2
Hexachlorocyclopentadiene	ND		ug/kg	1000	240	2
Hexachloroethane	ND		ug/kg	290	67.	2
Isophorone	ND		ug/kg	330	98.	2
Naphthalene	ND		ug/kg	370	120	2
Nitrobenzene	ND		ug/kg	330	88.	2
NitrosoDiPhenylAmine(NDPA)/DPA	ND		ug/kg	290	77.	2
n-Nitrosodi-n-propylamine	ND		ug/kg	370	110	2
Bis(2-Ethylhexyl)phthalate	ND		ug/kg	370	96.	2
Butyl benzyl phthalate	ND		ug/kg	370	72.	2
Di-n-butylphthalate	ND		ug/kg	370	71.	2
Di-n-octylphthalate	ND		ug/kg	370	90.	2
Diethyl phthalate	ND		ug/kg	370	78.	2
Dimethyl phthalate	ND		ug/kg	370	94.	2

Project Name: 14 WYTHE AVE., BROOKLYN, NY **Lab Number:** L1502740

Project Number: 1501.3360M105 **Report Date:** 02/19/15

SAMPLE RESULTS

Lab ID: L1502740-04 D Date Collected: 02/11/15 11:40

Client ID: SB-4 (6-8') Date Received: 02/12/15

Sample Location: 14 WYTHE AVE., BROOKLYN, NY Field Prep: Not Specified

Parameter	Result	Qualifier	Units	RL	MDL	Dilution Factor
Semivolatile Organics by GC/MS - Westborough Lab						
Benzo(a)anthracene	790		ug/kg	220	72.	2
Benzo(a)pyrene	790		ug/kg	290	90.	2
Benzo(b)fluoranthene	1200		ug/kg	220	74.	2
Benzo(k)fluoranthene	450		ug/kg	220	70.	2
Chrysene	910		ug/kg	220	72.	2
Acenaphthylene	ND		ug/kg	290	69.	2
Anthracene	220		ug/kg	220	61.	2
Benzo(ghi)perylene	540		ug/kg	290	76.	2
Fluorene	ND		ug/kg	370	100	2
Phenanthrene	1000		ug/kg	220	72.	2
Dibenzo(a,h)anthracene	120	J	ug/kg	220	71.	2
Indeno(1,2,3-cd)Pyrene	560		ug/kg	290	82.	2
Pyrene	1200		ug/kg	220	72.	2
Biphenyl	ND		ug/kg	840	120	2
4-Chloroaniline	ND		ug/kg	370	97.	2
2-Nitroaniline	ND		ug/kg	370	100	2
3-Nitroaniline	ND		ug/kg	370	100	2
4-Nitroaniline	ND		ug/kg	370	99.	2
Dibenzofuran	ND		ug/kg	370	120	2
2-Methylnaphthalene	ND		ug/kg	440	120	2
1,2,4,5-Tetrachlorobenzene	ND		ug/kg	370	110	2
Acetophenone	ND		ug/kg	370	110	2
2,4,6-Trichlorophenol	ND		ug/kg	220	69.	2
P-Chloro-M-Cresol	ND		ug/kg	370	110	2
2-Chlorophenol	ND		ug/kg	370	110	2
2,4-Dichlorophenol	ND		ug/kg	330	120	2
2,4-Dimethylphenol	ND		ug/kg	370	110	2
2-Nitrophenol	ND		ug/kg	800	110	2
4-Nitrophenol	ND		ug/kg	520	120	2
2,4-Dinitrophenol	ND		ug/kg	1800	500	2
4,6-Dinitro-o-cresol	ND		ug/kg	960	130	2
Pentachlorophenol	ND		ug/kg	290	79.	2
Phenol	ND		ug/kg	370	110	2
2-Methylphenol	ND		ug/kg	370	120	2
3-Methylphenol/4-Methylphenol	ND		ug/kg	530	120	2
2,4,5-Trichlorophenol	ND		ug/kg	370	120	2
Benzoic Acid	ND		ug/kg	1200	370	2
Benzyl Alcohol	ND		ug/kg	370	110	2
Carbazole	100	J	ug/kg	370	79.	2

Project Name: 14 WYTHE AVE., BROOKLYN, NY **Lab Number:** L1502740

Project Number: 1501.3360M105 **Report Date:** 02/19/15

SAMPLE RESULTS

Lab ID: L1502740-04 D
Client ID: SB-4 (6-8')
Sample Location: 14 WYTHE AVE., BROOKLYN, NY

Date Collected: 02/11/15 11:40
Date Received: 02/12/15
Field Prep: Not Specified

Parameter	Result	Qualifier	Units	RL	MDL	Dilution Factor

Semivolatile Organics by GC/MS - Westborough Lab

Surrogate	% Recovery	Qualifier	Acceptance Criteria
2-Fluorophenol	68		25-120
Phenol-d6	69		10-120
Nitrobenzene-d5	75		23-120
2-Fluorobiphenyl	73		30-120
2,4,6-Tribromophenol	77		10-136
4-Terphenyl-d14	66		18-120

Project Name: 14 WYTHE AVE., BROOKLYN, NY
Lab Number: L1502740
Project Number: 1501.3360M105
Report Date: 02/19/15

SAMPLE RESULTS

Lab ID: L1502740-05 D2
Client ID: SB-5 (8-10')
Sample Location: 14 WYTHE AVE., BROOKLYN, NY
Matrix: Soil
Analytical Method: 1,8270D
Analytical Date: 02/18/15 15:46
Analyst: AS
Percent Solids: 91%

Date Collected: 02/11/15 09:30
Date Received: 02/12/15
Field Prep: Not Specified
Extraction Method: EPA 3546
Extraction Date: 02/13/15 23:54

Parameter	Result	Qualifier	Units	RL	MDL	Dilution Factor
Semivolatile Organics by GC/MS - Westborough Lab						
Fluoranthene	160000		ug/kg	4300	1300	40
Benzo(a)anthracene	69000		ug/kg	4300	1400	40
Benzo(a)pyrene	68000		ug/kg	5700	1800	40
Benzo(b)fluoranthene	88000		ug/kg	4300	1400	40
Benzo(k)fluoranthene	27000		ug/kg	4300	1400	40
Chrysene	66000		ug/kg	4300	1400	40
Anthracene	33000		ug/kg	4300	1200	40
Benzo(ghi)perylene	39000		ug/kg	5700	1500	40
Phenanthrene	120000		ug/kg	4300	1400	40
Dibenzo(a,h)anthracene	9600		ug/kg	4300	1400	40
Indeno(1,2,3-cd)Pyrene	43000		ug/kg	5700	1600	40
Pyrene	140000		ug/kg	4300	1400	40

Project Name: 14 WYTHE AVE., BROOKLYN, NY **Lab Number:** L1502740

Project Number: 1501.3360M105 **Report Date:** 02/19/15

SAMPLE RESULTS

Lab ID: L1502740-05 D
Client ID: SB-5 (8-10')
Sample Location: 14 WYTHE AVE., BROOKLYN, NY
Matrix: Soil
Analytical Method: 1,8270D
Analytical Date: 02/18/15 13:01
Analyst: AS
Percent Solids: 91%

Date Collected: 02/11/15 09:30
Date Received: 02/12/15
Field Prep: Not Specified
Extraction Method: EPA 3546
Extraction Date: 02/13/15 23:54

Parameter	Result	Qualifier	Units	RL	MDL	Dilution Factor
Semivolatile Organics by GC/MS - Westborough Lab						
Acenaphthene	13000		ug/kg	290	74.	2
1,2,4-Trichlorobenzene	ND		ug/kg	360	120	2
Hexachlorobenzene	ND		ug/kg	220	67.	2
Bis(2-chloroethyl)ether	ND		ug/kg	320	100	2
2-Chloronaphthalene	ND		ug/kg	360	120	2
1,2-Dichlorobenzene	ND		ug/kg	360	120	2
1,3-Dichlorobenzene	ND		ug/kg	360	110	2
1,4-Dichlorobenzene	ND		ug/kg	360	110	2
3,3'-Dichlorobenzidine	ND		ug/kg	360	95.	2
2,4-Dinitrotoluene	ND		ug/kg	360	77.	2
2,6-Dinitrotoluene	ND		ug/kg	360	92.	2
Fluoranthene	110000	E	ug/kg	220	66.	2
4-Chlorophenyl phenyl ether	ND		ug/kg	360	110	2
4-Bromophenyl phenyl ether	ND		ug/kg	360	82.	2
Bis(2-chloroisopropyl)ether	ND		ug/kg	430	130	2
Bis(2-chloroethoxy)methane	ND		ug/kg	390	110	2
Hexachlorobutadiene	ND		ug/kg	360	100	2
Hexachlorocyclopentadiene	ND		ug/kg	1000	230	2
Hexachloroethane	ND		ug/kg	290	65.	2
Isophorone	ND		ug/kg	320	95.	2
Naphthalene	3200		ug/kg	360	120	2
Nitrobenzene	ND		ug/kg	320	85.	2
NitrosoDiPhenylAmine(NDPA)/DPA	ND		ug/kg	290	75.	2
n-Nitrosodi-n-propylamine	ND		ug/kg	360	110	2
Bis(2-Ethylhexyl)phthalate	ND		ug/kg	360	94.	2
Butyl benzyl phthalate	ND		ug/kg	360	70.	2
Di-n-butylphthalate	ND		ug/kg	360	69.	2
Di-n-octylphthalate	ND		ug/kg	360	88.	2
Diethyl phthalate	ND		ug/kg	360	76.	2
Dimethyl phthalate	ND		ug/kg	360	91.	2

Project Name: 14 WYTHE AVE., BROOKLYN, NY **Lab Number:** L1502740

Project Number: 1501.3360M105 **Report Date:** 02/19/15

SAMPLE RESULTS

Lab ID: L1502740-05 D Date Collected: 02/11/15 09:30

Client ID: SB-5 (8-10') Date Received: 02/12/15

Sample Location: 14 WYTHE AVE., BROOKLYN, NY Field Prep: Not Specified

Parameter	Result	Qualifier	Units	RL	MDL	Dilution Factor
Semivolatile Organics by GC/MS - Westborough Lab						
Benzo(a)anthracene	85000	E	ug/kg	220	70.	2
Benzo(a)pyrene	15000	E	ug/kg	290	88.	2
Benzo(b)fluoranthene	110000	E	ug/kg	220	72.	2
Benzo(k)fluoranthene	18000	E	ug/kg	220	68.	2
Chrysene	47000	E	ug/kg	220	70.	2
Acenaphthylene	610		ug/kg	290	67.	2
Anthracene	28000	E	ug/kg	220	60.	2
Benzo(ghi)perylene	45000	E	ug/kg	290	75.	2
Fluorene	11000		ug/kg	360	100	2
Phenanthrene	87000	E	ug/kg	220	70.	2
Dibenzo(a,h)anthracene	18000	E	ug/kg	220	69.	2
Indeno(1,2,3-cd)Pyrene	45000	E	ug/kg	290	80.	2
Pyrene	100000	E	ug/kg	220	70.	2
Biphenyl	690	J	ug/kg	820	120	2
4-Chloroaniline	ND		ug/kg	360	95.	2
2-Nitroaniline	ND		ug/kg	360	100	2
3-Nitroaniline	ND		ug/kg	360	99.	2
4-Nitroaniline	ND		ug/kg	360	97.	2
Dibenzofuran	6800		ug/kg	360	120	2
2-Methylnaphthalene	1500		ug/kg	430	110	2
1,2,4,5-Tetrachlorobenzene	ND		ug/kg	360	110	2
Acetophenone	ND		ug/kg	360	110	2
2,4,6-Trichlorophenol	ND		ug/kg	220	68.	2
P-Chloro-M-Cresol	ND		ug/kg	360	100	2
2-Chlorophenol	ND		ug/kg	360	110	2
2,4-Dichlorophenol	ND		ug/kg	320	120	2
2,4-Dimethylphenol	ND		ug/kg	360	110	2
2-Nitrophenol	ND		ug/kg	770	110	2
4-Nitrophenol	ND		ug/kg	500	120	2
2,4-Dinitrophenol	ND		ug/kg	1700	490	2
4,6-Dinitro-o-cresol	ND		ug/kg	930	130	2
Pentachlorophenol	ND		ug/kg	290	77.	2
Phenol	ND		ug/kg	360	110	2
2-Methylphenol	ND		ug/kg	360	120	2
3-Methylphenol/4-Methylphenol	ND		ug/kg	520	120	2
2,4,5-Trichlorophenol	ND		ug/kg	360	120	2
Benzoic Acid	ND		ug/kg	1200	360	2
Benzyl Alcohol	ND		ug/kg	360	110	2
Carbazole	7600		ug/kg	360	77.	2

Project Name: 14 WYTHE AVE., BROOKLYN, NY **Lab Number:** L1502740

Project Number: 1501.3360M105 **Report Date:** 02/19/15

SAMPLE RESULTS

Lab ID: L1502740-05 D Date Collected: 02/11/15 09:30

Client ID: SB-5 (8-10') Date Received: 02/12/15

Sample Location: 14 WYTHE AVE., BROOKLYN, NY Field Prep: Not Specified

Parameter	Result	Qualifier	Units	RL	MDL	Dilution Factor

Semivolatile Organics by GC/MS - Westborough Lab

Surrogate	% Recovery	Qualifier	Acceptance Criteria
2-Fluorophenol	69		25-120
Phenol-d6	72		10-120
Nitrobenzene-d5	78		23-120
2-Fluorobiphenyl	77		30-120
2,4,6-Tribromophenol	86		10-136
4-Terphenyl-d14	84		18-120

Project Name: 14 WYTHE AVE., BROOKLYN, NY
Lab Number: L1502740
Project Number: 1501.3360M105
Report Date: 02/19/15

SAMPLE RESULTS

Lab ID: L1502740-06
Client ID: SB-6 (4-6')
Sample Location: 14 WYTHE AVE., BROOKLYN, NY
Matrix: Soil
Analytical Method: 1,8270D
Analytical Date: 02/18/15 13:29
Analyst: AS
Percent Solids: 84%

Date Collected: 02/11/15 11:30
Date Received: 02/12/15
Field Prep: Not Specified
Extraction Method: EPA 3546
Extraction Date: 02/13/15 23:54

Parameter	Result	Qualifier	Units	RL	MDL	Dilution Factor
Semivolatile Organics by GC/MS - Westborough Lab						
Acenaphthene	320		ug/kg	160	40.	1
1,2,4-Trichlorobenzene	ND		ug/kg	200	64.	1
Hexachlorobenzene	ND		ug/kg	120	36.	1
Bis(2-chloroethyl)ether	ND		ug/kg	180	55.	1
2-Chloronaphthalene	ND		ug/kg	200	64.	1
1,2-Dichlorobenzene	ND		ug/kg	200	64.	1
1,3-Dichlorobenzene	ND		ug/kg	200	62.	1
1,4-Dichlorobenzene	ND		ug/kg	200	59.	1
3,3'-Dichlorobenzidine	ND		ug/kg	200	52.	1
2,4-Dinitrotoluene	ND		ug/kg	200	42.	1
2,6-Dinitrotoluene	ND		ug/kg	200	50.	1
Fluoranthene	5400		ug/kg	120	36.	1
4-Chlorophenyl phenyl ether	ND		ug/kg	200	59.	1
4-Bromophenyl phenyl ether	ND		ug/kg	200	45.	1
Bis(2-chloroisopropyl)ether	ND		ug/kg	230	69.	1
Bis(2-chloroethoxy)methane	ND		ug/kg	210	59.	1
Hexachlorobutadiene	ND		ug/kg	200	55.	1
Hexachlorocyclopentadiene	ND		ug/kg	560	120	1
Hexachloroethane	ND		ug/kg	160	36.	1
Isophorone	ND		ug/kg	180	52.	1
Naphthalene	120	J	ug/kg	200	65.	1
Nitrobenzene	ND		ug/kg	180	46.	1
NitrosoDiPhenylAmine(NDPA)/DPA	ND		ug/kg	160	41.	1
n-Nitrosodi-n-propylamine	ND		ug/kg	200	58.	1
Bis(2-Ethylhexyl)phthalate	ND		ug/kg	200	51.	1
Butyl benzyl phthalate	ND		ug/kg	200	38.	1
Di-n-butylphthalate	ND		ug/kg	200	38.	1
Di-n-octylphthalate	ND		ug/kg	200	48.	1
Diethyl phthalate	ND		ug/kg	200	41.	1
Dimethyl phthalate	ND		ug/kg	200	50.	1

Project Name: 14 WYTHE AVE., BROOKLYN, NY **Lab Number:** L1502740

Project Number: 1501.3360M105 **Report Date:** 02/19/15

SAMPLE RESULTS

Lab ID: L1502740-06 Date Collected: 02/11/15 11:30

Client ID: SB-6 (4-6') Date Received: 02/12/15

Sample Location: 14 WYTHE AVE., BROOKLYN, NY Field Prep: Not Specified

Parameter	Result	Qualifier	Units	RL	MDL	Dilution Factor
Semivolatile Organics by GC/MS - Westborough Lab						
Benzo(a)anthracene	2600		ug/kg	120	38.	1
Benzo(a)pyrene	2500		ug/kg	160	48.	1
Benzo(b)fluoranthene	3300		ug/kg	120	39.	1
Benzo(k)fluoranthene	1100		ug/kg	120	37.	1
Chrysene	2400		ug/kg	120	38.	1
Acenaphthylene	98	J	ug/kg	160	36.	1
Anthracene	1100		ug/kg	120	32.	1
Benzo(ghi)perylene	1600		ug/kg	160	41.	1
Fluorene	390		ug/kg	200	56.	1
Phenanthrene	3800		ug/kg	120	38.	1
Dibenzo(a,h)anthracene	410		ug/kg	120	38.	1
Indeno(1,2,3-cd)Pyrene	1800		ug/kg	160	43.	1
Pyrene	4700		ug/kg	120	38.	1
Biphenyl	ND		ug/kg	440	64.	1
4-Chloroaniline	ND		ug/kg	200	52.	1
2-Nitroaniline	ND		ug/kg	200	55.	1
3-Nitroaniline	ND		ug/kg	200	54.	1
4-Nitroaniline	ND		ug/kg	200	53.	1
Dibenzofuran	230		ug/kg	200	65.	1
2-Methylnaphthalene	77	J	ug/kg	230	62.	1
1,2,4,5-Tetrachlorobenzene	ND		ug/kg	200	60.	1
Acetophenone	ND		ug/kg	200	60.	1
2,4,6-Trichlorophenol	ND		ug/kg	120	37.	1
P-Chloro-M-Cresol	ND		ug/kg	200	57.	1
2-Chlorophenol	ND		ug/kg	200	59.	1
2,4-Dichlorophenol	ND		ug/kg	180	63.	1
2,4-Dimethylphenol	ND		ug/kg	200	58.	1
2-Nitrophenol	ND		ug/kg	420	61.	1
4-Nitrophenol	ND		ug/kg	270	63.	1
2,4-Dinitrophenol	ND		ug/kg	940	270	1
4,6-Dinitro-o-cresol	ND		ug/kg	510	71.	1
Pentachlorophenol	ND		ug/kg	160	42.	1
Phenol	ND		ug/kg	200	58.	1
2-Methylphenol	ND		ug/kg	200	63.	1
3-Methylphenol/4-Methylphenol	ND		ug/kg	280	64.	1
2,4,5-Trichlorophenol	ND		ug/kg	200	63.	1
Benzoic Acid	ND		ug/kg	630	200	1
Benzyl Alcohol	ND		ug/kg	200	60.	1
Carbazole	260		ug/kg	200	42.	1

Project Name: 14 WYTHE AVE., BROOKLYN, NY **Lab Number:** L1502740

Project Number: 1501.3360M105 **Report Date:** 02/19/15

SAMPLE RESULTS

Lab ID: L1502740-06 Date Collected: 02/11/15 11:30

Client ID: SB-6 (4-6') Date Received: 02/12/15

Sample Location: 14 WYTHE AVE., BROOKLYN, NY Field Prep: Not Specified

Parameter	Result	Qualifier	Units	RL	MDL	Dilution Factor

Semivolatile Organics by GC/MS - Westborough Lab

Surrogate	% Recovery	Qualifier	Acceptance Criteria
2-Fluorophenol	70		25-120
Phenol-d6	68		10-120
Nitrobenzene-d5	78		23-120
2-Fluorobiphenyl	77		30-120
2,4,6-Tribromophenol	80		10-136
4-Terphenyl-d14	70		18-120

Project Name: 14 WYTHE AVE., BROOKLYN, NY
Lab Number: L1502740
Project Number: 1501.3360M105
Report Date: 02/19/15

SAMPLE RESULTS

Lab ID: L1502740-07
Client ID: SB-7 (8-10')
Sample Location: 14 WYTHE AVE., BROOKLYN, NY
Matrix: Soil
Analytical Method: 1,8270D
Analytical Date: 02/18/15 13:56
Analyst: AS
Percent Solids: 82%

Date Collected: 02/11/15 09:40
Date Received: 02/12/15
Field Prep: Not Specified
Extraction Method: EPA 3546
Extraction Date: 02/13/15 23:54

Parameter	Result	Qualifier	Units	RL	MDL	Dilution Factor
Semivolatile Organics by GC/MS - Westborough Lab						
Acenaphthene	1400		ug/kg	160	41.	1
1,2,4-Trichlorobenzene	ND		ug/kg	200	65.	1
Hexachlorobenzene	ND		ug/kg	120	37.	1
Bis(2-chloroethyl)ether	ND		ug/kg	180	56.	1
2-Chloronaphthalene	ND		ug/kg	200	65.	1
1,2-Dichlorobenzene	ND		ug/kg	200	65.	1
1,3-Dichlorobenzene	ND		ug/kg	200	63.	1
1,4-Dichlorobenzene	ND		ug/kg	200	60.	1
3,3'-Dichlorobenzidine	ND		ug/kg	200	53.	1
2,4-Dinitrotoluene	ND		ug/kg	200	43.	1
2,6-Dinitrotoluene	ND		ug/kg	200	51.	1
Fluoranthene	9200	E	ug/kg	120	36.	1
4-Chlorophenyl phenyl ether	ND		ug/kg	200	60.	1
4-Bromophenyl phenyl ether	ND		ug/kg	200	46.	1
Bis(2-chloroisopropyl)ether	ND		ug/kg	240	70.	1
Bis(2-chloroethoxy)methane	ND		ug/kg	210	60.	1
Hexachlorobutadiene	ND		ug/kg	200	56.	1
Hexachlorocyclopentadiene	ND		ug/kg	570	130	1
Hexachloroethane	ND		ug/kg	160	36.	1
Isophorone	ND		ug/kg	180	53.	1
Naphthalene	740		ug/kg	200	66.	1
Nitrobenzene	ND		ug/kg	180	47.	1
NitrosoDiPhenylAmine(NDPA)/DPA	ND		ug/kg	160	42.	1
n-Nitrosodi-n-propylamine	ND		ug/kg	200	59.	1
Bis(2-Ethylhexyl)phthalate	ND		ug/kg	200	52.	1
Butyl benzyl phthalate	ND		ug/kg	200	39.	1
Di-n-butylphthalate	ND		ug/kg	200	38.	1
Di-n-octylphthalate	ND		ug/kg	200	49.	1
Diethyl phthalate	ND		ug/kg	200	42.	1
Dimethyl phthalate	ND		ug/kg	200	50.	1

Project Name: 14 WYTHE AVE., BROOKLYN, NY **Lab Number:** L1502740

Project Number: 1501.3360M105 **Report Date:** 02/19/15

SAMPLE RESULTS

Lab ID: L1502740-07 Date Collected: 02/11/15 09:40

Client ID: SB-7 (8-10') Date Received: 02/12/15

Sample Location: 14 WYTHE AVE., BROOKLYN, NY Field Prep: Not Specified

Parameter	Result	Qualifier	Units	RL	MDL	Dilution Factor
Semivolatile Organics by GC/MS - Westborough Lab						
Benzo(a)anthracene	4000		ug/kg	120	39.	1
Benzo(a)pyrene	4000		ug/kg	160	49.	1
Benzo(b)fluoranthene	4500		ug/kg	120	40.	1
Benzo(k)fluoranthene	1800		ug/kg	120	38.	1
Chrysene	3700		ug/kg	120	39.	1
Acenaphthylene	86	J	ug/kg	160	37.	1
Anthracene	3200		ug/kg	120	33.	1
Benzo(ghi)perylene	2300		ug/kg	160	41.	1
Fluorene	1500		ug/kg	200	57.	1
Phenanthrene	10000	E	ug/kg	120	39.	1
Dibenzo(a,h)anthracene	470		ug/kg	120	38.	1
Indeno(1,2,3-cd)Pyrene	2500		ug/kg	160	44.	1
Pyrene	8000	E	ug/kg	120	39.	1
Biphenyl	150	J	ug/kg	450	66.	1
4-Chloroaniline	ND		ug/kg	200	52.	1
2-Nitroaniline	ND		ug/kg	200	56.	1
3-Nitroaniline	ND		ug/kg	200	55.	1
4-Nitroaniline	ND		ug/kg	200	54.	1
Dibenzofuran	1000		ug/kg	200	66.	1
2-Methylnaphthalene	420		ug/kg	240	64.	1
1,2,4,5-Tetrachlorobenzene	ND		ug/kg	200	62.	1
Acetophenone	ND		ug/kg	200	62.	1
2,4,6-Trichlorophenol	ND		ug/kg	120	38.	1
P-Chloro-M-Cresol	ND		ug/kg	200	58.	1
2-Chlorophenol	ND		ug/kg	200	60.	1
2,4-Dichlorophenol	ND		ug/kg	180	64.	1
2,4-Dimethylphenol	ND		ug/kg	200	59.	1
2-Nitrophenol	ND		ug/kg	430	62.	1
4-Nitrophenol	ND		ug/kg	280	64.	1
2,4-Dinitrophenol	ND		ug/kg	950	270	1
4,6-Dinitro-o-cresol	ND		ug/kg	520	73.	1
Pentachlorophenol	ND		ug/kg	160	42.	1
Phenol	ND		ug/kg	200	59.	1
2-Methylphenol	ND		ug/kg	200	64.	1
3-Methylphenol/4-Methylphenol	99	J	ug/kg	290	65.	1
2,4,5-Trichlorophenol	ND		ug/kg	200	64.	1
Benzoic Acid	ND		ug/kg	640	200	1
Benzyl Alcohol	ND		ug/kg	200	61.	1
Carbazole	1100		ug/kg	200	43.	1

Project Name: 14 WYTHE AVE., BROOKLYN, NY **Lab Number:** L1502740

Project Number: 1501.3360M105 **Report Date:** 02/19/15

SAMPLE RESULTS

Lab ID: L1502740-07 Date Collected: 02/11/15 09:40

Client ID: SB-7 (8-10') Date Received: 02/12/15

Sample Location: 14 WYTHE AVE., BROOKLYN, NY Field Prep: Not Specified

Parameter	Result	Qualifier	Units	RL	MDL	Dilution Factor

Semivolatile Organics by GC/MS - Westborough Lab

Surrogate	% Recovery	Qualifier	Acceptance Criteria
2-Fluorophenol	64		25-120
Phenol-d6	68		10-120
Nitrobenzene-d5	74		23-120
2-Fluorobiphenyl	75		30-120
2,4,6-Tribromophenol	83		10-136
4-Terphenyl-d14	70		18-120

Project Name: 14 WYTHE AVE., BROOKLYN, NY
Lab Number: L1502740
Project Number: 1501.3360M105
Report Date: 02/19/15

SAMPLE RESULTS

Lab ID: L1502740-07 D
Client ID: SB-7 (8-10')
Sample Location: 14 WYTHE AVE., BROOKLYN, NY
Matrix: Soil
Analytical Method: 1,8270D
Analytical Date: 02/18/15 15:19
Analyst: AS
Percent Solids: 82%

Date Collected: 02/11/15 09:40
Date Received: 02/12/15
Field Prep: Not Specified
Extraction Method: EPA 3546
Extraction Date: 02/13/15 23:54

Parameter	Result	Qualifier	Units	RL	MDL	Dilution Factor
Semivolatile Organics by GC/MS - Westborough Lab						
Fluoranthene	9500		ug/kg	240	73.	2
Phenanthrene	10000		ug/kg	240	78.	2
Pyrene	8400		ug/kg	240	77.	2

Project Name: 14 WYTHE AVE., BROOKLYN, NY
Lab Number: L1502740
Project Number: 1501.3360M105
Report Date: 02/19/15

SAMPLE RESULTS

Lab ID: L1502740-08 D
Client ID: SB-8 (10-12')
Sample Location: 14 WYTHE AVE., BROOKLYN, NY
Matrix: Soil
Analytical Method: 1,8270D
Analytical Date: 02/18/15 14:24
Analyst: AS
Percent Solids: 86%

Date Collected: 02/11/15 10:45
Date Received: 02/12/15
Field Prep: Not Specified
Extraction Method: EPA 3546
Extraction Date: 02/13/15 23:54

Parameter	Result	Qualifier	Units	RL	MDL	Dilution Factor
Semivolatile Organics by GC/MS - Westborough Lab						
Acenaphthene	110	J	ug/kg	310	79.	2
1,2,4-Trichlorobenzene	ND		ug/kg	380	130	2
Hexachlorobenzene	ND		ug/kg	230	72.	2
Bis(2-chloroethyl)ether	ND		ug/kg	350	110	2
2-Chloronaphthalene	ND		ug/kg	380	120	2
1,2-Dichlorobenzene	ND		ug/kg	380	130	2
1,3-Dichlorobenzene	ND		ug/kg	380	120	2
1,4-Dichlorobenzene	ND		ug/kg	380	120	2
3,3'-Dichlorobenzidine	ND		ug/kg	380	100	2
2,4-Dinitrotoluene	ND		ug/kg	380	83.	2
2,6-Dinitrotoluene	ND		ug/kg	380	99.	2
Fluoranthene	1700		ug/kg	230	71.	2
4-Chlorophenyl phenyl ether	ND		ug/kg	380	120	2
4-Bromophenyl phenyl ether	ND		ug/kg	380	89.	2
Bis(2-chloroisopropyl)ether	ND		ug/kg	460	140	2
Bis(2-chloroethoxy)methane	ND		ug/kg	420	120	2
Hexachlorobutadiene	ND		ug/kg	380	110	2
Hexachlorocyclopentadiene	ND		ug/kg	1100	250	2
Hexachloroethane	ND		ug/kg	310	70.	2
Isophorone	ND		ug/kg	350	100	2
Naphthalene	130	J	ug/kg	380	130	2
Nitrobenzene	ND		ug/kg	350	92.	2
NitrosoDiPhenylAmine(NDPA)/DPA	ND		ug/kg	310	81.	2
n-Nitrosodi-n-propylamine	ND		ug/kg	380	110	2
Bis(2-Ethylhexyl)phthalate	ND		ug/kg	380	100	2
Butyl benzyl phthalate	ND		ug/kg	380	75.	2
Di-n-butylphthalate	ND		ug/kg	380	74.	2
Di-n-octylphthalate	ND		ug/kg	380	95.	2
Diethyl phthalate	ND		ug/kg	380	81.	2
Dimethyl phthalate	ND		ug/kg	380	98.	2

Project Name: 14 WYTHE AVE., BROOKLYN, NY **Lab Number:** L1502740

Project Number: 1501.3360M105 **Report Date:** 02/19/15

SAMPLE RESULTS

Lab ID: L1502740-08 D Date Collected: 02/11/15 10:45

Client ID: SB-8 (10-12') Date Received: 02/12/15

Sample Location: 14 WYTHE AVE., BROOKLYN, NY Field Prep: Not Specified

Parameter	Result	Qualifier	Units	RL	MDL	Dilution Factor
Semivolatile Organics by GC/MS - Westborough Lab						
Benzo(a)anthracene	940		ug/kg	230	75.	2
Benzo(a)pyrene	850		ug/kg	310	94.	2
Benzo(b)fluoranthene	1100		ug/kg	230	78.	2
Benzo(k)fluoranthene	350		ug/kg	230	74.	2
Chrysene	830		ug/kg	230	76.	2
Acenaphthylene	ND		ug/kg	310	72.	2
Anthracene	300		ug/kg	230	64.	2
Benzo(ghi)perylene	540		ug/kg	310	80.	2
Fluorene	110	J	ug/kg	380	110	2
Phenanthrene	1100		ug/kg	230	75.	2
Dibenzo(a,h)anthracene	120	J	ug/kg	230	75.	2
Indeno(1,2,3-cd)Pyrene	570		ug/kg	310	86.	2
Pyrene	1500		ug/kg	230	75.	2
Biphenyl	ND		ug/kg	880	130	2
4-Chloroaniline	ND		ug/kg	380	100	2
2-Nitroaniline	ND		ug/kg	380	110	2
3-Nitroaniline	ND		ug/kg	380	110	2
4-Nitroaniline	ND		ug/kg	380	100	2
Dibenzofuran	ND		ug/kg	380	130	2
2-Methylnaphthalene	ND		ug/kg	460	120	2
1,2,4,5-Tetrachlorobenzene	ND		ug/kg	380	120	2
Acetophenone	ND		ug/kg	380	120	2
2,4,6-Trichlorophenol	ND		ug/kg	230	73.	2
P-Chloro-M-Cresol	ND		ug/kg	380	110	2
2-Chlorophenol	ND		ug/kg	380	120	2
2,4-Dichlorophenol	ND		ug/kg	350	120	2
2,4-Dimethylphenol	ND		ug/kg	380	110	2
2-Nitrophenol	ND		ug/kg	830	120	2
4-Nitrophenol	ND		ug/kg	540	120	2
2,4-Dinitrophenol	ND		ug/kg	1800	530	2
4,6-Dinitro-o-cresol	ND		ug/kg	1000	140	2
Pentachlorophenol	ND		ug/kg	310	82.	2
Phenol	ND		ug/kg	380	110	2
2-Methylphenol	ND		ug/kg	380	120	2
3-Methylphenol/4-Methylphenol	140	J	ug/kg	560	130	2
2,4,5-Trichlorophenol	ND		ug/kg	380	120	2
Benzoic Acid	ND		ug/kg	1200	390	2
Benzyl Alcohol	ND		ug/kg	380	120	2
Carbazole	84	J	ug/kg	380	83.	2

Project Name: 14 WYTHE AVE., BROOKLYN, NY **Lab Number:** L1502740

Project Number: 1501.3360M105 **Report Date:** 02/19/15

SAMPLE RESULTS

Lab ID: L1502740-08 D
Client ID: SB-8 (10-12')
Sample Location: 14 WYTHE AVE., BROOKLYN, NY

Date Collected: 02/11/15 10:45
Date Received: 02/12/15
Field Prep: Not Specified

Parameter	Result	Qualifier	Units	RL	MDL	Dilution Factor

Semivolatile Organics by GC/MS - Westborough Lab

Surrogate	% Recovery	Qualifier	Acceptance Criteria
2-Fluorophenol	57		25-120
Phenol-d6	60		10-120
Nitrobenzene-d5	67		23-120
2-Fluorobiphenyl	67		30-120
2,4,6-Tribromophenol	69		10-136
4-Terphenyl-d14	56		18-120

Project Name: 14 WYTHE AVE., BROOKLYN, NY
Lab Number: L1502740
Project Number: 1501.3360M105
Report Date: 02/19/15

SAMPLE RESULTS

Lab ID: L1502740-09
Client ID: SB-1 GW
Sample Location: 14 WYTHE AVE., BROOKLYN, NY
Matrix: Water
Analytical Method: 1,8270D
Analytical Date: 02/17/15 16:43
Analyst: AS

Date Collected: 02/11/15 13:10
Date Received: 02/12/15
Field Prep: Not Specified
Extraction Method: EPA 3510C
Extraction Date: 02/14/15 01:37

Parameter	Result	Qualifier	Units	RL	MDL	Dilution Factor
Semivolatile Organics by GC/MS - Westborough Lab						
1,2,4-Trichlorobenzene	ND		ug/l	6.9	0.29	1
Bis(2-chloroethyl)ether	ND		ug/l	2.8	0.57	1
1,2-Dichlorobenzene	ND		ug/l	2.8	0.42	1
1,3-Dichlorobenzene	ND		ug/l	2.8	0.49	1
1,4-Dichlorobenzene	ND		ug/l	2.8	0.45	1
3,3'-Dichlorobenzidine	ND		ug/l	6.9	0.66	1
2,4-Dinitrotoluene	ND		ug/l	6.9	1.4	1
2,6-Dinitrotoluene	ND		ug/l	6.9	1.2	1
4-Chlorophenyl phenyl ether	ND		ug/l	2.8	0.49	1
4-Bromophenyl phenyl ether	ND		ug/l	2.8	0.59	1
Bis(2-chloroisopropyl)ether	ND		ug/l	2.8	0.83	1
Bis(2-chloroethoxy)methane	ND		ug/l	6.9	0.83	1
Hexachlorocyclopentadiene	ND		ug/l	28	0.81	1
Isophorone	ND		ug/l	6.9	1.1	1
Nitrobenzene	ND		ug/l	2.8	0.56	1
NitrosoDiPhenylAmine(NDPA)/DPA	ND		ug/l	2.8	0.47	1
n-Nitrosodi-n-propylamine	ND		ug/l	6.9	0.90	1
Bis(2-Ethylhexyl)phthalate	4.8		ug/l	4.2	1.3	1
Butyl benzyl phthalate	5.0	J	ug/l	6.9	1.6	1
Di-n-butylphthalate	ND		ug/l	6.9	1.1	1
Di-n-octylphthalate	ND		ug/l	6.9	1.7	1
Diethyl phthalate	0.60	J	ug/l	6.9	0.54	1
Dimethyl phthalate	ND		ug/l	6.9	0.46	1
Biphenyl	ND		ug/l	2.8	0.33	1
4-Chloroaniline	ND		ug/l	6.9	1.2	1
2-Nitroaniline	ND		ug/l	6.9	1.3	1
3-Nitroaniline	ND		ug/l	6.9	0.93	1
4-Nitroaniline	ND		ug/l	6.9	1.2	1
Dibenzofuran	ND		ug/l	2.8	0.30	1
1,2,4,5-Tetrachlorobenzene	ND		ug/l	14	0.50	1

Project Name: 14 WYTHE AVE., BROOKLYN, NY **Lab Number:** L1502740

Project Number: 1501.3360M105 **Report Date:** 02/19/15

SAMPLE RESULTS

Lab ID: L1502740-09 Date Collected: 02/11/15 13:10

Client ID: SB-1 GW Date Received: 02/12/15

Sample Location: 14 WYTHE AVE., BROOKLYN, NY Field Prep: Not Specified

Parameter	Result	Qualifier	Units	RL	MDL	Dilution Factor
Semivolatile Organics by GC/MS - Westborough Lab						
Acetophenone	ND		ug/l	6.9	0.59	1
2,4,6-Trichlorophenol	ND		ug/l	6.9	1.1	1
P-Chloro-M-Cresol	ND		ug/l	2.8	0.75	1
2-Chlorophenol	ND		ug/l	2.8	0.80	1
2,4-Dichlorophenol	ND		ug/l	6.9	0.78	1
2,4-Dimethylphenol	ND		ug/l	6.9	0.80	1
2-Nitrophenol	ND		ug/l	14	1.4	1
4-Nitrophenol	ND		ug/l	14	1.5	1
2,4-Dinitrophenol	ND		ug/l	28	2.0	1
4,6-Dinitro-o-cresol	ND		ug/l	14	1.9	1
Phenol	ND		ug/l	6.9	0.38	1
2-Methylphenol	ND		ug/l	6.9	0.98	1
3-Methylphenol/4-Methylphenol	ND		ug/l	6.9	1.0	1
2,4,5-Trichlorophenol	ND		ug/l	6.9	1.0	1
Benzoic Acid	15	J	ug/l	69	1.4	1
Benzyl Alcohol	0.99	J	ug/l	2.8	0.94	1
Carbazole	ND		ug/l	2.8	0.52	1

Surrogate	% Recovery	Qualifier	Acceptance Criteria
2-Fluorophenol	39		21-120
Phenol-d6	33		10-120
Nitrobenzene-d5	70		23-120
2-Fluorobiphenyl	77		15-120
2,4,6-Tribromophenol	67		10-120
4-Terphenyl-d14	89		41-149

Project Name: 14 WYTHE AVE., BROOKLYN, NY
Lab Number: L1502740
Project Number: 1501.3360M105
Report Date: 02/19/15

SAMPLE RESULTS

Lab ID: L1502740-09
Client ID: SB-1 GW
Sample Location: 14 WYTHE AVE., BROOKLYN, NY
Matrix: Water
Analytical Method: 1,8270D-SIM
Analytical Date: 02/17/15 17:33
Analyst: MW

Date Collected: 02/11/15 13:10
Date Received: 02/12/15
Field Prep: Not Specified
Extraction Method: EPA 3510C
Extraction Date: 02/14/15 01:34

Parameter	Result	Qualifier	Units	RL	MDL	Dilution Factor
Semivolatile Organics by GC/MS-SIM - Westborough Lab						
Acenaphthene	4.0		ug/l	0.28	0.09	1
2-Chloronaphthalene	ND		ug/l	0.28	0.09	1
Fluoranthene	3.1		ug/l	0.28	0.06	1
Hexachlorobutadiene	ND		ug/l	0.69	0.10	1
Naphthalene	0.62		ug/l	0.28	0.09	1
Benzo(a)anthracene	0.68		ug/l	0.28	0.08	1
Benzo(a)pyrene	0.50		ug/l	0.28	0.10	1
Benzo(b)fluoranthene	0.71		ug/l	0.28	0.10	1
Benzo(k)fluoranthene	0.30		ug/l	0.28	0.09	1
Chrysene	0.86		ug/l	0.28	0.07	1
Acenaphthylene	0.29		ug/l	0.28	0.07	1
Anthracene	5.8		ug/l	0.28	0.09	1
Benzo(ghi)perylene	0.41		ug/l	0.28	0.10	1
Fluorene	3.6		ug/l	0.28	0.08	1
Phenanthrene	9.3		ug/l	0.28	0.09	1
Dibenzo(a,h)anthracene	ND		ug/l	0.28	0.10	1
Indeno(1,2,3-cd)Pyrene	0.33		ug/l	0.28	0.11	1
Pyrene	2.3		ug/l	0.28	0.08	1
2-Methylnaphthalene	0.09	J	ug/l	0.28	0.08	1
Pentachlorophenol	ND		ug/l	1.1	0.26	1
Hexachlorobenzene	ND		ug/l	1.1	0.02	1
Hexachloroethane	ND		ug/l	1.1	0.09	1

Project Name: 14 WYTHE AVE., BROOKLYN, NY **Lab Number:** L1502740

Project Number: 1501.3360M105 **Report Date:** 02/19/15

SAMPLE RESULTS

Lab ID: L1502740-09 Date Collected: 02/11/15 13:10

Client ID: SB-1 GW Date Received: 02/12/15

Sample Location: 14 WYTHE AVE., BROOKLYN, NY Field Prep: Not Specified

Parameter	Result	Qualifier	Units	RL	MDL	Dilution Factor

Semivolatile Organics by GC/MS-SIM - Westborough Lab

Surrogate	% Recovery	Qualifier	Acceptance Criteria
2-Fluorophenol	33		21-120
Phenol-d6	29		10-120
Nitrobenzene-d5	64		23-120
2-Fluorobiphenyl	69		15-120
2,4,6-Tribromophenol	58		10-120
4-Terphenyl-d14	72		41-149

Project Name: 14 WYTHE AVE., BROOKLYN, NY
Lab Number: L1502740
Project Number: 1501.3360M105
Report Date: 02/19/15

SAMPLE RESULTS

Lab ID: L1502740-10
Client ID: SB-7 GW
Sample Location: 14 WYTHE AVE., BROOKLYN, NY
Matrix: Water
Analytical Method: 1,8270D
Analytical Date: 02/17/15 17:08
Analyst: AS

Date Collected: 02/11/15 09:50
Date Received: 02/12/15
Field Prep: Not Specified
Extraction Method: EPA 3510C
Extraction Date: 02/14/15 01:37

Parameter	Result	Qualifier	Units	RL	MDL	Dilution Factor
Semivolatile Organics by GC/MS - Westborough Lab						
1,2,4-Trichlorobenzene	ND		ug/l	5.0	0.21	1
Bis(2-chloroethyl)ether	ND		ug/l	2.0	0.41	1
1,2-Dichlorobenzene	ND		ug/l	2.0	0.30	1
1,3-Dichlorobenzene	ND		ug/l	2.0	0.35	1
1,4-Dichlorobenzene	ND		ug/l	2.0	0.32	1
3,3'-Dichlorobenzidine	ND		ug/l	5.0	0.48	1
2,4-Dinitrotoluene	ND		ug/l	5.0	1.0	1
2,6-Dinitrotoluene	ND		ug/l	5.0	0.89	1
4-Chlorophenyl phenyl ether	ND		ug/l	2.0	0.36	1
4-Bromophenyl phenyl ether	ND		ug/l	2.0	0.43	1
Bis(2-chloroisopropyl)ether	ND		ug/l	2.0	0.60	1
Bis(2-chloroethoxy)methane	ND		ug/l	5.0	0.60	1
Hexachlorocyclopentadiene	ND		ug/l	20	0.58	1
Isophorone	ND		ug/l	5.0	0.79	1
Nitrobenzene	ND		ug/l	2.0	0.40	1
NitrosoDiPhenylAmine(NDPA)/DPA	ND		ug/l	2.0	0.34	1
n-Nitrosodi-n-propylamine	ND		ug/l	5.0	0.64	1
Bis(2-Ethylhexyl)phthalate	2.5	J	ug/l	3.0	0.93	1
Butyl benzyl phthalate	ND		ug/l	5.0	1.1	1
Di-n-butylphthalate	ND		ug/l	5.0	0.77	1
Di-n-octylphthalate	ND		ug/l	5.0	1.2	1
Diethyl phthalate	ND		ug/l	5.0	0.39	1
Dimethyl phthalate	ND		ug/l	5.0	0.33	1
Biphenyl	ND		ug/l	2.0	0.24	1
4-Chloroaniline	ND		ug/l	5.0	0.84	1
2-Nitroaniline	ND		ug/l	5.0	0.96	1
3-Nitroaniline	ND		ug/l	5.0	0.67	1
4-Nitroaniline	ND		ug/l	5.0	0.83	1
Dibenzofuran	0.29	J	ug/l	2.0	0.22	1
1,2,4,5-Tetrachlorobenzene	ND		ug/l	10	0.36	1

Project Name: 14 WYTHE AVE., BROOKLYN, NY **Lab Number:** L1502740

Project Number: 1501.3360M105 **Report Date:** 02/19/15

SAMPLE RESULTS

Lab ID: L1502740-10 Date Collected: 02/11/15 09:50

Client ID: SB-7 GW Date Received: 02/12/15

Sample Location: 14 WYTHE AVE., BROOKLYN, NY Field Prep: Not Specified

Parameter	Result	Qualifier	Units	RL	MDL	Dilution Factor
Semivolatile Organics by GC/MS - Westborough Lab						
Acetophenone	ND		ug/l	5.0	0.43	1
2,4,6-Trichlorophenol	ND		ug/l	5.0	0.78	1
P-Chloro-M-Cresol	ND		ug/l	2.0	0.54	1
2-Chlorophenol	ND		ug/l	2.0	0.58	1
2,4-Dichlorophenol	ND		ug/l	5.0	0.56	1
2,4-Dimethylphenol	ND		ug/l	5.0	0.58	1
2-Nitrophenol	ND		ug/l	10	1.0	1
4-Nitrophenol	ND		ug/l	10	1.1	1
2,4-Dinitrophenol	ND		ug/l	20	1.4	1
4,6-Dinitro-o-cresol	ND		ug/l	10	1.4	1
Phenol	ND		ug/l	5.0	0.27	1
2-Methylphenol	ND		ug/l	5.0	0.70	1
3-Methylphenol/4-Methylphenol	ND		ug/l	5.0	0.72	1
2,4,5-Trichlorophenol	ND		ug/l	5.0	0.75	1
Benzoic Acid	9.8	J	ug/l	50	1.0	1
Benzyl Alcohol	ND		ug/l	2.0	0.68	1
Carbazole	0.55	J	ug/l	2.0	0.37	1

Surrogate	% Recovery	Qualifier	Acceptance Criteria
2-Fluorophenol	39		21-120
Phenol-d6	30		10-120
Nitrobenzene-d5	75		23-120
2-Fluorobiphenyl	79		15-120
2,4,6-Tribromophenol	68		10-120
4-Terphenyl-d14	93		41-149

Project Name: 14 WYTHE AVE., BROOKLYN, NY
Lab Number: L1502740
Project Number: 1501.3360M105
Report Date: 02/19/15

SAMPLE RESULTS

Lab ID: L1502740-10
Client ID: SB-7 GW
Sample Location: 14 WYTHE AVE., BROOKLYN, NY
Matrix: Water
Analytical Method: 1,8270D-SIM
Analytical Date: 02/17/15 22:59
Analyst: MW

Date Collected: 02/11/15 09:50
Date Received: 02/12/15
Field Prep: Not Specified
Extraction Method: EPA 3510C
Extraction Date: 02/17/15 13:44

Parameter	Result	Qualifier	Units	RL	MDL	Dilution Factor
Semivolatile Organics by GC/MS-SIM - Westborough Lab						
Acenaphthene	0.35		ug/l	0.20	0.06	1
2-Chloronaphthalene	ND		ug/l	0.20	0.07	1
Fluoranthene	0.32		ug/l	0.20	0.04	1
Hexachlorobutadiene	ND		ug/l	0.50	0.07	1
Naphthalene	2.0		ug/l	0.20	0.06	1
Benzo(a)anthracene	0.13	J	ug/l	0.20	0.06	1
Benzo(a)pyrene	0.14	J	ug/l	0.20	0.07	1
Benzo(b)fluoranthene	0.17	J	ug/l	0.20	0.07	1
Benzo(k)fluoranthene	ND		ug/l	0.20	0.07	1
Chrysene	0.11	J	ug/l	0.20	0.05	1
Acenaphthylene	ND		ug/l	0.20	0.05	1
Anthracene	0.20		ug/l	0.20	0.06	1
Benzo(ghi)perylene	0.10	J	ug/l	0.20	0.07	1
Fluorene	0.42		ug/l	0.20	0.06	1
Phenanthrene	0.97		ug/l	0.20	0.06	1
Dibenzo(a,h)anthracene	ND		ug/l	0.20	0.07	1
Indeno(1,2,3-cd)Pyrene	0.09	J	ug/l	0.20	0.08	1
Pyrene	0.23		ug/l	0.20	0.06	1
2-Methylnaphthalene	0.46		ug/l	0.20	0.06	1
Pentachlorophenol	ND		ug/l	0.80	0.19	1
Hexachlorobenzene	ND		ug/l	0.80	0.01	1
Hexachloroethane	ND		ug/l	0.80	0.07	1

Project Name: 14 WYTHE AVE., BROOKLYN, NY **Lab Number:** L1502740

Project Number: 1501.3360M105 **Report Date:** 02/19/15

SAMPLE RESULTS

Lab ID: L1502740-10 Date Collected: 02/11/15 09:50

Client ID: SB-7 GW Date Received: 02/12/15

Sample Location: 14 WYTHE AVE., BROOKLYN, NY Field Prep: Not Specified

Parameter	Result	Qualifier	Units	RL	MDL	Dilution Factor

Semivolatile Organics by GC/MS-SIM - Westborough Lab

Surrogate	% Recovery	Qualifier	Acceptance Criteria
2-Fluorophenol	47		21-120
Phenol-d6	32		10-120
Nitrobenzene-d5	86		23-120
2-Fluorobiphenyl	84		15-120
2,4,6-Tribromophenol	85		10-120
4-Terphenyl-d14	80		41-149

Project Name: 14 WYTHE AVE., BROOKLYN, NY
Project Number: 1501.3360M105
Lab Number: L1502740
Report Date: 02/19/15

Method Blank Analysis
Batch Quality Control

Analytical Method: 1,8270D
Analytical Date: 02/16/15 18:15
Analyst: AS

Extraction Method: EPA 3546
Extraction Date: 02/13/15 23:54

Parameter	Result	Qualifier	Units	RL	MDL
Semivolatile Organics by GC/MS - Westborough Lab for sample(s): 01-08 Batch: WG762737-1					
Acenaphthene	ND		ug/kg	130	33.
1,2,4-Trichlorobenzene	ND		ug/kg	160	53.
Hexachlorobenzene	ND		ug/kg	97	30.
Bis(2-chloroethyl)ether	ND		ug/kg	140	45.
2-Chloronaphthalene	ND		ug/kg	160	53.
1,2-Dichlorobenzene	ND		ug/kg	160	53.
1,3-Dichlorobenzene	ND		ug/kg	160	51.
1,4-Dichlorobenzene	ND		ug/kg	160	49.
3,3'-Dichlorobenzidine	ND		ug/kg	160	43.
2,4-Dinitrotoluene	ND		ug/kg	160	35.
2,6-Dinitrotoluene	ND		ug/kg	160	41.
Fluoranthene	ND		ug/kg	97	30.
4-Chlorophenyl phenyl ether	ND		ug/kg	160	49.
4-Bromophenyl phenyl ether	ND		ug/kg	160	37.
Bis(2-chloroisopropyl)ether	ND		ug/kg	190	57.
Bis(2-chloroethoxy)methane	ND		ug/kg	170	49.
Hexachlorobutadiene	ND		ug/kg	160	46.
Hexachlorocyclopentadiene	ND		ug/kg	460	100
Hexachloroethane	ND		ug/kg	130	29.
Isophorone	ND		ug/kg	140	43.
Naphthalene	ND		ug/kg	160	54.
Nitrobenzene	ND		ug/kg	140	38.
NitrosoDiPhenylAmine(NDPA)/DPA	ND		ug/kg	130	34.
n-Nitrosodi-n-propylamine	ND		ug/kg	160	48.
Bis(2-Ethylhexyl)phthalate	ND		ug/kg	160	42.
Butyl benzyl phthalate	ND		ug/kg	160	32.
Di-n-butylphthalate	ND		ug/kg	160	31.
Di-n-octylphthalate	ND		ug/kg	160	40.
Diethyl phthalate	ND		ug/kg	160	34.

Project Name: 14 WYTHE AVE., BROOKLYN, NY
Project Number: 1501.3360M105
Lab Number: L1502740
Report Date: 02/19/15

Method Blank Analysis
Batch Quality Control

Analytical Method: 1,8270D
Analytical Date: 02/16/15 18:15
Analyst: AS

Extraction Method: EPA 3546
Extraction Date: 02/13/15 23:54

Parameter	Result	Qualifier	Units	RL	MDL
Semivolatile Organics by GC/MS - Westborough Lab for sample(s): 01-08 Batch: WG762737-1					
Dimethyl phthalate	ND		ug/kg	160	41.
Benzo(a)anthracene	ND		ug/kg	97	32.
Benzo(a)pyrene	ND		ug/kg	130	40.
Benzo(b)fluoranthene	ND		ug/kg	97	33.
Benzo(k)fluoranthene	ND		ug/kg	97	31.
Chrysene	ND		ug/kg	97	32.
Acenaphthylene	ND		ug/kg	130	30.
Anthracene	ND		ug/kg	97	27.
Benzo(ghi)perylene	ND		ug/kg	130	34.
Fluorene	ND		ug/kg	160	46.
Phenanthrene	ND		ug/kg	97	32.
Dibenzo(a,h)anthracene	ND		ug/kg	97	31.
Indeno(1,2,3-cd)Pyrene	ND		ug/kg	130	36.
Pyrene	ND		ug/kg	97	31.
Biphenyl	ND		ug/kg	370	53.
4-Chloroaniline	ND		ug/kg	160	43.
2-Nitroaniline	ND		ug/kg	160	46.
3-Nitroaniline	ND		ug/kg	160	45.
4-Nitroaniline	ND		ug/kg	160	44.
Dibenzofuran	ND		ug/kg	160	54.
2-Methylnaphthalene	ND		ug/kg	190	52.
1,2,4,5-Tetrachlorobenzene	ND		ug/kg	160	50.
Acetophenone	ND		ug/kg	160	50.
2,4,6-Trichlorophenol	ND		ug/kg	97	30.
P-Chloro-M-Cresol	ND		ug/kg	160	47.
2-Chlorophenol	ND		ug/kg	160	49.
2,4-Dichlorophenol	ND		ug/kg	140	52.
2,4-Dimethylphenol	ND		ug/kg	160	48.
2-Nitrophenol	ND		ug/kg	350	50.

Project Name: 14 WYTHE AVE., BROOKLYN, NY
Project Number: 1501.3360M105
Lab Number: L1502740
Report Date: 02/19/15

Method Blank Analysis
Batch Quality Control

Analytical Method: 1,8270D
Analytical Date: 02/16/15 18:15
Analyst: AS

Extraction Method: EPA 3546
Extraction Date: 02/13/15 23:54

Parameter	Result	Qualifier	Units	RL	MDL
Semivolatile Organics by GC/MS - Westborough Lab for sample(s): 01-08 Batch: WG762737-1					
4-Nitrophenol	ND		ug/kg	230	52.
2,4-Dinitrophenol	ND		ug/kg	780	220
4,6-Dinitro-o-cresol	ND		ug/kg	420	59.
Pentachlorophenol	ND		ug/kg	130	35.
Phenol	ND		ug/kg	160	48.
2-Methylphenol	ND		ug/kg	160	52.
3-Methylphenol/4-Methylphenol	ND		ug/kg	230	53.
2,4,5-Trichlorophenol	ND		ug/kg	160	52.
Benzoic Acid	ND		ug/kg	520	160
Benzyl Alcohol	ND		ug/kg	160	50.
Carbazole	ND		ug/kg	160	35.

Surrogate	%Recovery	Qualifier	Acceptance Criteria
2-Fluorophenol	62		25-120
Phenol-d6	67		10-120
Nitrobenzene-d5	59		23-120
2-Fluorobiphenyl	71		30-120
2,4,6-Tribromophenol	85		10-136
4-Terphenyl-d14	97		18-120

Project Name: 14 WYTHE AVE., BROOKLYN, NY
Project Number: 1501.3360M105
Lab Number: L1502740
Report Date: 02/19/15

Method Blank Analysis
Batch Quality Control

Analytical Method: 1,8270D-SIM
Analytical Date: 02/17/15 13:27
Analyst: MW

Extraction Method: EPA 3510C
Extraction Date: 02/14/15 01:34

Parameter	Result	Qualifier	Units	RL	MDL
Semivolatile Organics by GC/MS-SIM - Westborough Lab for sample(s): 09 Batch: WG762758-1					
Acenaphthene	ND		ug/l	0.20	0.06
2-Chloronaphthalene	ND		ug/l	0.20	0.07
Fluoranthene	ND		ug/l	0.20	0.04
Hexachlorobutadiene	ND		ug/l	0.50	0.07
Naphthalene	ND		ug/l	0.20	0.06
Benzo(a)anthracene	ND		ug/l	0.20	0.06
Benzo(a)pyrene	ND		ug/l	0.20	0.07
Benzo(b)fluoranthene	ND		ug/l	0.20	0.07
Benzo(k)fluoranthene	ND		ug/l	0.20	0.07
Chrysene	ND		ug/l	0.20	0.05
Acenaphthylene	ND		ug/l	0.20	0.05
Anthracene	ND		ug/l	0.20	0.06
Benzo(ghi)perylene	ND		ug/l	0.20	0.07
Fluorene	ND		ug/l	0.20	0.06
Phenanthrene	ND		ug/l	0.20	0.06
Dibenzo(a,h)anthracene	ND		ug/l	0.20	0.07
Indeno(1,2,3-cd)Pyrene	ND		ug/l	0.20	0.08
Pyrene	ND		ug/l	0.20	0.06
2-Methylnaphthalene	ND		ug/l	0.20	0.06
Pentachlorophenol	ND		ug/l	0.80	0.19
Hexachlorobenzene	ND		ug/l	0.80	0.01
Hexachloroethane	ND		ug/l	0.80	0.07

Project Name: 14 WYTHE AVE., BROOKLYN, NY
Project Number: 1501.3360M105
Lab Number: L1502740
Report Date: 02/19/15

Method Blank Analysis
Batch Quality Control

Analytical Method: 1,8270D-SIM
Analytical Date: 02/17/15 13:27
Analyst: MW

Extraction Method: EPA 3510C
Extraction Date: 02/14/15 01:34

Parameter	Result	Qualifier	Units	RL	MDL
Semivolatile Organics by GC/MS-SIM - Westborough Lab for sample(s): 09 Batch: WG762758-1					

Surrogate	%Recovery	Qualifier	Acceptance Criteria
2-Fluorophenol	40		21-120
Phenol-d6	27		10-120
Nitrobenzene-d5	76		23-120
2-Fluorobiphenyl	74		15-120
2,4,6-Tribromophenol	71		10-120
4-Terphenyl-d14	90		41-149

Project Name: 14 WYTHE AVE., BROOKLYN, NY
Project Number: 1501.3360M105

Lab Number: L1502740
Report Date: 02/19/15

Method Blank Analysis
Batch Quality Control

Analytical Method: 1,8270D
Analytical Date: 02/17/15 15:26
Analyst: AS

Extraction Method: EPA 3510C
Extraction Date: 02/14/15 01:37

Parameter	Result	Qualifier	Units	RL	MDL
Semivolatile Organics by GC/MS - Westborough Lab for sample(s): 09-10 Batch: WG762759-1					
1,2,4-Trichlorobenzene	ND		ug/l	5.0	0.21
Bis(2-chloroethyl)ether	ND		ug/l	2.0	0.41
1,2-Dichlorobenzene	ND		ug/l	2.0	0.30
1,3-Dichlorobenzene	ND		ug/l	2.0	0.35
1,4-Dichlorobenzene	ND		ug/l	2.0	0.32
3,3'-Dichlorobenzidine	ND		ug/l	5.0	0.48
2,4-Dinitrotoluene	ND		ug/l	5.0	1.0
2,6-Dinitrotoluene	ND		ug/l	5.0	0.89
4-Chlorophenyl phenyl ether	ND		ug/l	2.0	0.36
4-Bromophenyl phenyl ether	ND		ug/l	2.0	0.43
Bis(2-chloroisopropyl)ether	ND		ug/l	2.0	0.60
Bis(2-chloroethoxy)methane	ND		ug/l	5.0	0.60
Hexachlorocyclopentadiene	ND		ug/l	20	0.58
Isophorone	ND		ug/l	5.0	0.79
Nitrobenzene	ND		ug/l	2.0	0.40
NitrosoDiPhenylAmine(NDPA)/DPA	ND		ug/l	2.0	0.34
n-Nitrosodi-n-propylamine	ND		ug/l	5.0	0.64
Bis(2-Ethylhexyl)phthalate	2.4	J	ug/l	3.0	0.93
Butyl benzyl phthalate	ND		ug/l	5.0	1.1
Di-n-butylphthalate	ND		ug/l	5.0	0.77
Di-n-octylphthalate	ND		ug/l	5.0	1.2
Diethyl phthalate	ND		ug/l	5.0	0.39
Dimethyl phthalate	ND		ug/l	5.0	0.33
Biphenyl	ND		ug/l	2.0	0.24
4-Chloroaniline	ND		ug/l	5.0	0.84
2-Nitroaniline	ND		ug/l	5.0	0.96
3-Nitroaniline	ND		ug/l	5.0	0.67
4-Nitroaniline	ND		ug/l	5.0	0.83
Dibenzofuran	ND		ug/l	2.0	0.22

Project Name: 14 WYTHE AVE., BROOKLYN, NY
Project Number: 1501.3360M105
Lab Number: L1502740
Report Date: 02/19/15

Method Blank Analysis
Batch Quality Control

Analytical Method: 1,8270D
Analytical Date: 02/17/15 15:26
Analyst: AS

Extraction Method: EPA 3510C
Extraction Date: 02/14/15 01:37

Parameter	Result	Qualifier	Units	RL	MDL
Semivolatile Organics by GC/MS - Westborough Lab for sample(s): 09-10 Batch: WG762759-1					
1,2,4,5-Tetrachlorobenzene	ND		ug/l	10	0.36
Acetophenone	ND		ug/l	5.0	0.43
2,4,6-Trichlorophenol	ND		ug/l	5.0	0.78
P-Chloro-M-Cresol	ND		ug/l	2.0	0.54
2-Chlorophenol	ND		ug/l	2.0	0.58
2,4-Dichlorophenol	ND		ug/l	5.0	0.56
2,4-Dimethylphenol	ND		ug/l	5.0	0.58
2-Nitrophenol	ND		ug/l	10	1.0
4-Nitrophenol	ND		ug/l	10	1.1
2,4-Dinitrophenol	ND		ug/l	20	1.4
4,6-Dinitro-o-cresol	ND		ug/l	10	1.4
Phenol	ND		ug/l	5.0	0.27
2-Methylphenol	ND		ug/l	5.0	0.70
3-Methylphenol/4-Methylphenol	ND		ug/l	5.0	0.72
2,4,5-Trichlorophenol	ND		ug/l	5.0	0.75
Benzoic Acid	ND		ug/l	50	1.0
Benzyl Alcohol	ND		ug/l	2.0	0.68
Carbazole	ND		ug/l	2.0	0.37

Surrogate	%Recovery	Qualifier	Acceptance Criteria
2-Fluorophenol	44		21-120
Phenol-d6	29		10-120
Nitrobenzene-d5	77		23-120
2-Fluorobiphenyl	82		15-120
2,4,6-Tribromophenol	70		10-120
4-Terphenyl-d14	96		41-149

Project Name: 14 WYTHE AVE., BROOKLYN, NY
Project Number: 1501.3360M105
Lab Number: L1502740
Report Date: 02/19/15

Method Blank Analysis
Batch Quality Control

Analytical Method: 1,8270D-SIM
Analytical Date: 02/17/15 21:45
Analyst: MW

Extraction Method: EPA 3510C
Extraction Date: 02/17/15 08:32

Parameter	Result	Qualifier	Units	RL	MDL
Semivolatile Organics by GC/MS-SIM - Westborough Lab for sample(s): 10 Batch: WG763105-1					
Acenaphthene	ND		ug/l	0.20	0.06
2-Chloronaphthalene	ND		ug/l	0.20	0.07
Fluoranthene	ND		ug/l	0.20	0.04
Hexachlorobutadiene	ND		ug/l	0.50	0.07
Naphthalene	ND		ug/l	0.20	0.06
Benzo(a)anthracene	ND		ug/l	0.20	0.06
Benzo(a)pyrene	ND		ug/l	0.20	0.07
Benzo(b)fluoranthene	ND		ug/l	0.20	0.07
Benzo(k)fluoranthene	ND		ug/l	0.20	0.07
Chrysene	ND		ug/l	0.20	0.05
Acenaphthylene	ND		ug/l	0.20	0.05
Anthracene	ND		ug/l	0.20	0.06
Benzo(ghi)perylene	ND		ug/l	0.20	0.07
Fluorene	ND		ug/l	0.20	0.06
Phenanthrene	ND		ug/l	0.20	0.06
Dibenzo(a,h)anthracene	ND		ug/l	0.20	0.07
Indeno(1,2,3-cd)Pyrene	ND		ug/l	0.20	0.08
Pyrene	ND		ug/l	0.20	0.06
2-Methylnaphthalene	ND		ug/l	0.20	0.06
Pentachlorophenol	ND		ug/l	0.80	0.19
Hexachlorobenzene	ND		ug/l	0.80	0.01
Hexachloroethane	ND		ug/l	0.80	0.07

Project Name: 14 WYTHE AVE., BROOKLYN, NY
Project Number: 1501.3360M105

Lab Number: L1502740
Report Date: 02/19/15

Method Blank Analysis
Batch Quality Control

Analytical Method: 1,8270D-SIM
Analytical Date: 02/17/15 21:45
Analyst: MW

Extraction Method: EPA 3510C
Extraction Date: 02/17/15 08:32

Parameter	Result	Qualifier	Units	RL	MDL
Semivolatile Organics by GC/MS-SIM - Westborough Lab for sample(s): 10 Batch: WG763105-1					

Surrogate	%Recovery	Qualifier	Acceptance Criteria
2-Fluorophenol	23		21-120
Phenol-d6	17		10-120
Nitrobenzene-d5	38		23-120
2-Fluorobiphenyl	41		15-120
2,4,6-Tribromophenol	64		10-120
4-Terphenyl-d14	70		41-149

Lab Control Sample Analysis
Batch Quality Control

Project Name: 14 WYTHE AVE., BROOKLYN, NY
Project Number: 1501.3360M105

Lab Number: L1502740
Report Date: 02/19/15

Parameter	LCS %Recovery	Qual	LCSD %Recovery	Qual	%Recovery Limits	RPD	Qual	RPD Limits
Semivolatile Organics by GC/MS - Westborough Lab Associated sample(s): 01-08 Batch: WG762737-2 WG762737-3								
Acenaphthene	62		74		31-137	18		50
1,2,4-Trichlorobenzene	64		72		38-107	12		50
Hexachlorobenzene	66		80		40-140	19		50
Bis(2-chloroethyl)ether	58		68		40-140	16		50
2-Chloronaphthalene	65		76		40-140	16		50
1,2-Dichlorobenzene	57		67		40-140	16		50
1,3-Dichlorobenzene	57		65		40-140	13		50
1,4-Dichlorobenzene	57		66		28-104	15		50
3,3'-Dichlorobenzidine	**30**	Q	**38**	Q	40-140	24		50
2,4-Dinitrotoluene	69		87		28-89	23		50
2,6-Dinitrotoluene	67		81		40-140	19		50
Fluoranthene	67		87		40-140	26		50
4-Chlorophenyl phenyl ether	64		77		40-140	18		50
4-Bromophenyl phenyl ether	66		83		40-140	23		50
Bis(2-chloroisopropyl)ether	59		70		40-140	17		50
Bis(2-chloroethoxy)methane	61		71		40-117	15		50
Hexachlorobutadiene	60		70		40-140	15		50
Hexachlorocyclopentadiene	59		66		40-140	11		50
Hexachloroethane	58		64		40-140	10		50
Isophorone	62		72		40-140	15		50
Naphthalene	64		73		40-140	13		50

Lab Control Sample Analysis
Batch Quality Control

Project Name: 14 WYTHE AVE., BROOKLYN, NY
Project Number: 1501.3360M105

Lab Number: L1502740
Report Date: 02/19/15

Parameter	LCS %Recovery	Qual	LCSD %Recovery	Qual	%Recovery Limits	RPD	Qual	RPD Limits
Semivolatile Organics by GC/MS - Westborough Lab Associated sample(s): 01-08 Batch: WG762737-2 WG762737-3								
Nitrobenzene	63		74		40-140	16		50
NitrosoDiPhenylAmine(NDPA)/DPA	67		85		36-157	24		50
n-Nitrosodi-n-propylamine	61		71		32-121	15		50
Bis(2-Ethylhexyl)phthalate	72		94		40-140	27		50
Butyl benzyl phthalate	69		90		40-140	26		50
Di-n-butylphthalate	68		90		40-140	28		50
Di-n-octylphthalate	75		99		40-140	28		50
Diethyl phthalate	65		82		40-140	23		50
Dimethyl phthalate	64		80		40-140	22		50
Benzo(a)anthracene	69		91		40-140	28		50
Benzo(a)pyrene	72		92		40-140	24		50
Benzo(b)fluoranthene	70		91		40-140	26		50
Benzo(k)fluoranthene	72		95		40-140	28		50
Chrysene	68		90		40-140	28		50
Acenaphthylene	66		77		40-140	15		50
Anthracene	69		90		40-140	26		50
Benzo(ghi)perylene	70		90		40-140	25		50
Fluorene	65		80		40-140	21		50
Phenanthrene	64		86		40-140	29		50
Dibenzo(a,h)anthracene	68		90		40-140	28		50
Indeno(1,2,3-cd)Pyrene	71		92		40-140	26		50

Lab Control Sample Analysis
Batch Quality Control

Project Name: 14 WYTHE AVE., BROOKLYN, NY
Project Number: 1501.3360M105

Lab Number: L1502740
Report Date: 02/19/15

Parameter	LCS %Recovery	Qual	LCSD %Recovery	Qual	%Recovery Limits	RPD	Qual	RPD Limits
Semivolatile Organics by GC/MS - Westborough Lab Associated sample(s): 01-08 Batch: WG762737-2 WG762737-3								
Pyrene	67		88		35-142	27		50
Biphenyl	63		75		54-104	17		50
4-Chloroaniline	**31**	Q	**30**	Q	40-140	3		50
2-Nitroaniline	70		86		47-134	21		50
3-Nitroaniline	28		34		26-129	19		50
4-Nitroaniline	67		85		41-125	24		50
Dibenzofuran	65		77		40-140	17		50
2-Methylnaphthalene	63		73		40-140	15		50
1,2,4,5-Tetrachlorobenzene	60		71		40-117	17		50
Acetophenone	62		74		14-144	18		50
2,4,6-Trichlorophenol	68		82		30-130	19		50
P-Chloro-M-Cresol	72		88		26-103	20		50
2-Chlorophenol	63		74		25-102	16		50
2,4-Dichlorophenol	72		82		30-130	13		50
2,4-Dimethylphenol	63		74		30-130	16		50
2-Nitrophenol	64		72		30-130	12		50
4-Nitrophenol	84		113		11-114	29		50
2,4-Dinitrophenol	62		81		4-130	27		50
4,6-Dinitro-o-cresol	64		82		10-130	25		50
Pentachlorophenol	71		96		17-109	30		50
Phenol	62		73		26-90	16		50

Lab Control Sample Analysis
Batch Quality Control

Project Name: 14 WYTHE AVE., BROOKLYN, NY
Project Number: 1501.3360M105

Lab Number: L1502740
Report Date: 02/19/15

Parameter	LCS %Recovery	Qual	LCSD %Recovery	Qual	%Recovery Limits	RPD	Qual	RPD Limits
Semivolatile Organics by GC/MS - Westborough Lab Associated sample(s): 01-08 Batch: WG762737-2 WG762737-3								
2-Methylphenol	64		76		30-130.	17		50
3-Methylphenol/4-Methylphenol	67		80		30-130	18		50
2,4,5-Trichlorophenol	67		84		30-130	23		50
Benzoic Acid	50		60		10-66	18		50
Benzyl Alcohol	66		78		40-140	17		50
Carbazole	66		90		54-128	31		50

Surrogate	LCS %Recovery	Qual	LCSD %Recovery	Qual	Acceptance Criteria
2-Fluorophenol	65		77		25-120
Phenol-d6	68		79		10-120
Nitrobenzene-d5	63		73		23-120
2-Fluorobiphenyl	67		76		30-120
2,4,6-Tribromophenol	70		89		10-136
4-Terphenyl-d14	65		84		18-120

Lab Control Sample Analysis
Batch Quality Control

Project Name: 14 WYTHE AVE., BROOKLYN, NY
Project Number: 1501.3360M105

Lab Number: L1502740
Report Date: 02/19/15

Parameter	LCS %Recovery	Qual	LCSD %Recovery	Qual	%Recovery Limits	RPD	Qual	RPD Limits
Semivolatile Organics by GC/MS-SIM - Westborough Lab Associated sample(s): 09 Batch: WG762758-2 WG762758-3								
Acenaphthene	72		**9**	Q	37-111	**156**	Q	40
2-Chloronaphthalene	71		**9**	Q	40-140	**156**	Q	40
Fluoranthene	92		**12**	Q	40-140	**154**	Q	40
Hexachlorobutadiene	48		**5**	Q	40-140	**160**	Q	40
Naphthalene	66		**8**	Q	40-140	**159**	Q	40
Benzo(a)anthracene	87		**11**	Q	40-140	**155**	Q	40
Benzo(a)pyrene	89		**11**	Q	40-140	**156**	Q	40
Benzo(b)fluoranthene	98		**11**	Q	40-140	**160**	Q	40
Benzo(k)fluoranthene	89		**12**	Q	40-140	**152**	Q	40
Chrysene	85		**11**	Q	40-140	**154**	Q	40
Acenaphthylene	73		**10**	Q	40-140	**154**	Q	40
Anthracene	81		**11**	Q	40-140	**152**	Q	40
Benzo(ghi)perylene	95		**11**	Q	40-140	**158**	Q	40
Fluorene	80		**10**	Q	40-140	**156**	Q	40
Phenanthrene	81		**10**	Q	40-140	**156**	Q	40
Dibenzo(a,h)anthracene	97		**11**	Q	40-140	**159**	Q	40
Indeno(1,2,3-cd)Pyrene	96		**11**	Q	40-140	**159**	Q	40
Pyrene	90		**12**	Q	26-127	**153**	Q	40
2-Methylnaphthalene	73		**9**	Q	40-140	**158**	Q	40
Pentachlorophenol	83		11		9-103	**153**	Q	40
Hexachlorobenzene	85		**11**	Q	40-140	**154**	Q	40

Lab Control Sample Analysis
Batch Quality Control

Project Name: 14 WYTHE AVE., BROOKLYN, NY
Project Number: 1501.3360M105

Lab Number: L1502740
Report Date: 02/19/15

Parameter	LCS %Recovery	Qual	LCSD %Recovery	Qual	%Recovery Limits	RPD	Qual	RPD Limits
Semivolatile Organics by GC/MS-SIM - Westborough Lab Associated sample(s): 09 Batch: WG762758-2 WG762758-3								
Hexachloroethane	52		**6**	Q	40-140	**160**	Q	40

Surrogate	LCS %Recovery	Qual	LCSD %Recovery	Qual	Acceptance Criteria
2-Fluorophenol	42		**5**	Q	21-120
Phenol-d6	32		**4**	Q	10-120
Nitrobenzene-d5	74		**8**	Q	23-120
2-Fluorobiphenyl	73		**9**	Q	15-120
2,4,6-Tribromophenol	77		11		10-120
4-Terphenyl-d14	87		**12**	Q	41-149

Lab Control Sample Analysis
Batch Quality Control

Project Name: 14 WYTHE AVE., BROOKLYN, NY
Project Number: 1501.3360M105

Lab Number: L1502740
Report Date: 02/19/15

Parameter	LCS %Recovery	Qual	LCSD %Recovery	Qual	%Recovery Limits	RPD	Qual	RPD Limits
Semivolatile Organics by GC/MS - Westborough Lab Associated sample(s): 09-10 Batch: WG762759-2 WG762759-3								
1,2,4-Trichlorobenzene	60		51		39-98	16		30
Bis(2-chloroethyl)ether	57		50		40-140	13		30
1,2-Dichlorobenzene	53		47		40-140	12		30
1,3-Dichlorobenzene	52		46		40-140	12		30
1,4-Dichlorobenzene	53		46		36-97	14		30
3,3'-Dichlorobenzidine	**38**	Q	**35**	Q	40-140	8		30
2,4-Dinitrotoluene	69		60		24-96	14		30
2,6-Dinitrotoluene	74		64		40-140	14		30
4-Chlorophenyl phenyl ether	69		60		40-140	14		30
4-Bromophenyl phenyl ether	71		61		40-140	15		30
Bis(2-chloroisopropyl)ether	54		46		40-140	16		30
Bis(2-chloroethoxy)methane	61		53		40-140	14		30
Hexachlorocyclopentadiene	51		45		40-140	13		30
Isophorone	63		56		40-140	12		30
Nitrobenzene	65		55		40-140	17		30
NitrosoDiPhenylAmine(NDPA)/DPA	66		56		40-140	16		30
n-Nitrosodi-n-propylamine	59		50		29-132	17		30
Bis(2-Ethylhexyl)phthalate	62		54		40-140	14		30
Butyl benzyl phthalate	66		57		40-140	15		30
Di-n-butylphthalate	71		62		40-140	14		30
Di-n-octylphthalate	63		55		40-140	14		30

Lab Control Sample Analysis
Batch Quality Control

Project Name: 14 WYTHE AVE., BROOKLYN, NY
Project Number: 1501.3360M105

Lab Number: L1502740
Report Date: 02/19/15

Parameter	LCS %Recovery	Qual	LCSD %Recovery	Qual	%Recovery Limits	RPD	Qual	RPD Limits
Semivolatile Organics by GC/MS - Westborough Lab Associated sample(s): 09-10 Batch: WG762759-2 WG762759-3								
Diethyl phthalate	72		63		40-140	13		30
Dimethyl phthalate	71		61		40-140	15		30
Biphenyl	66		57		54-104	15		30
4-Chloroaniline	47		56		40-140	17		30
2-Nitroaniline	68		59		52-143	14		30
3-Nitroaniline	36		34		25-145	6		30
4-Nitroaniline	66		55		51-143	18		30
Dibenzofuran	67		58		40-140	14		30
1,2,4,5-Tetrachlorobenzene	65		56		2-134	15		30
Acetophenone	60		53		39-129	12		30
2,4,6-Trichlorophenol	66		58		30-130	13		30
P-Chloro-M-Cresol	68		57		23-97	18		30
2-Chlorophenol	58		49		27-123	17		30
2,4-Dichlorophenol	69		58		30-130	17		30
2,4-Dimethylphenol	31		**26**	Q	30-130	18		30
2-Nitrophenol	64		55		30-130	15		30
4-Nitrophenol	48		39		10-80	21		30
2,4-Dinitrophenol	60		54		20-130	11		30
4,6-Dinitro-o-cresol	67		60		20-164	11		30
Phenol	28		22		12-110	24		30
2-Methylphenol	47		37		30-130	24		30

Lab Control Sample Analysis
Batch Quality Control

Project Name: 14 WYTHE AVE., BROOKLYN, NY
Project Number: 1501.3360M105

Lab Number: L1502740
Report Date: 02/19/15

Parameter	LCS %Recovery	Qual	LCSD %Recovery	Qual	%Recovery Limits	RPD	Qual	RPD Limits
Semivolatile Organics by GC/MS - Westborough Lab Associated sample(s): 09-10 Batch: WG762759-2 WG762759-3								
3-Methylphenol/4-Methylphenol	50		41		30-130	20		30
2,4,5-Trichlorophenol	68		59		30-130	14		30
Benzoic Acid	34		28		10-110	19		30
Benzyl Alcohol	54		47		15-110	14		30
Carbazole	72		61		55-144	17		30

Surrogate	LCS %Recovery	Qual	LCSD %Recovery	Qual	Acceptance Criteria
2-Fluorophenol	38		31		21-120
Phenol-d6	27		22		10-120
Nitrobenzene-d5	63		57		23-120
2-Fluorobiphenyl	63		55		15-120
2,4,6-Tribromophenol	69		62		10-120
4-Terphenyl-d14	73		63		41-149

Lab Control Sample Analysis
Batch Quality Control

Project Name: 14 WYTHE AVE., BROOKLYN, NY
Project Number: 1501.3360M105

Lab Number: L1502740
Report Date: 02/19/15

Parameter	LCS %Recovery	Qual	LCSD %Recovery	Qual	%Recovery Limits	RPD	Qual	RPD Limits
Semivolatile Organics by GC/MS-SIM - Westborough Lab Associated sample(s): 10 Batch: WG763105-2 WG763105-3								
Acenaphthene	70		76		37-111	8		40
2-Chloronaphthalene	70		76		40-140	8		40
Fluoranthene	91		95		40-140	4		40
Hexachlorobutadiene	53		59		40-140	11		40
Naphthalene	64		69		40-140	8		40
Benzo(a)anthracene	87		91		40-140	4		40
Benzo(a)pyrene	87		92		40-140	6		40
Benzo(b)fluoranthene	89		93		40-140	4		40
Benzo(k)fluoranthene	82		87		40-140	6		40
Chrysene	82		86		40-140	5		40
Acenaphthylene	78		85		40-140	9		40
Anthracene	82		86		40-140	5		40
Benzo(ghi)perylene	89		93		40-140	4		40
Fluorene	79		85		40-140	7		40
Phenanthrene	76		81		40-140	6		40
Dibenzo(a,h)anthracene	90		94		40-140	4		40
Indeno(1,2,3-cd)Pyrene	90		94		40-140	4		40
Pyrene	89		93		26-127	4		40
2-Methylnaphthalene	70		78		40-140	11		40
Pentachlorophenol	78		83		9-103	6		40
Hexachlorobenzene	76		81		40-140	6		40

Lab Control Sample Analysis
Batch Quality Control

Project Name: 14 WYTHE AVE., BROOKLYN, NY
Project Number: 1501.3360M105

Lab Number: L1502740
Report Date: 02/19/15

Parameter	LCS %Recovery	Qual	LCSD %Recovery	Qual	%Recovery Limits	RPD	Qual	RPD Limits
Semivolatile Organics by GC/MS-SIM - Westborough Lab Associated sample(s): 10 Batch: WG763105-2 WG763105-3								
Hexachloroethane	54		59		40-140	9		40

Surrogate	LCS %Recovery	Qual	LCSD %Recovery	Qual	Acceptance Criteria
2-Fluorophenol	47		51		21-120
Phenol-d6	33		36		10-120
Nitrobenzene-d5	72		79		23-120
2-Fluorobiphenyl	68		80		15-120
2,4,6-Tribromophenol	85		91		10-120
4-Terphenyl-d14	84		88		41-149

PCBS

Project Name: 14 WYTHE AVE., BROOKLYN, NY
Lab Number: L1502740
Project Number: 1501.3360M105
Report Date: 02/19/15

SAMPLE RESULTS

Lab ID:	L1502740-01	Date Collected:	02/11/15 12:45
Client ID:	SB-1 (8-10')	Date Received:	02/12/15
Sample Location:	14 WYTHE AVE., BROOKLYN, NY	Field Prep:	Not Specified
Matrix:	Soil	Extraction Method:	EPA 3546
Analytical Method:	1,8082A	Extraction Date:	02/14/15 04:06
Analytical Date:	02/17/15 16:42	Cleanup Method:	EPA 3665A
Analyst:	JW	Cleanup Date:	02/16/15
Percent Solids:	87%	Cleanup Method:	EPA 3660B
		Cleanup Date:	02/16/15

Parameter	Result	Qualifier	Units	RL	MDL	Dilution Factor	Column
Polychlorinated Biphenyls by GC - Westborough Lab							
Aroclor 1016	ND		ug/kg	37.3	2.94	1	A
Aroclor 1221	ND		ug/kg	37.3	3.44	1	A
Aroclor 1232	ND		ug/kg	37.3	4.37	1	A
Aroclor 1242	ND		ug/kg	37.3	4.56	1	A
Aroclor 1248	ND		ug/kg	37.3	3.14	1	A
Aroclor 1254	ND		ug/kg	37.3	3.06	1	A
Aroclor 1260	ND		ug/kg	37.3	2.84	1	A
Aroclor 1262	ND		ug/kg	37.3	1.85	1	A
Aroclor 1268	ND		ug/kg	37.3	5.40	1	A
PCBs, Total	ND		ug/kg	37.3	1.85	1	A

Surrogate	% Recovery	Qualifier	Acceptance Criteria	Column
2,4,5,6-Tetrachloro-m-xylene	70		30-150	A
Decachlorobiphenyl	73		30-150	A
2,4,5,6-Tetrachloro-m-xylene	73		30-150	B
Decachlorobiphenyl	86		30-150	B

Project Name: 14 WYTHE AVE., BROOKLYN, NY
Lab Number: L1502740
Project Number: 1501.3360M105
Report Date: 02/19/15

SAMPLE RESULTS

Lab ID:	L1502740-02	Date Collected:	02/11/15 14:00
Client ID:	SB-2 (8-10')	Date Received:	02/12/15
Sample Location:	14 WYTHE AVE., BROOKLYN, NY	Field Prep:	Not Specified
Matrix:	Soil	Extraction Method:	EPA 3546
Analytical Method:	1,8082A	Extraction Date:	02/14/15 04:06
Analytical Date:	02/17/15 16:56	Cleanup Method:	EPA 3665A
Analyst:	JW	Cleanup Date:	02/16/15
Percent Solids:	87%	Cleanup Method:	EPA 3660B
		Cleanup Date:	02/16/15

Parameter	Result	Qualifier	Units	RL	MDL	Dilution Factor	Column
Polychlorinated Biphenyls by GC - Westborough Lab							
Aroclor 1016	ND		ug/kg	38.0	3.00	1	A
Aroclor 1221	ND		ug/kg	38.0	3.51	1	A
Aroclor 1232	ND		ug/kg	38.0	4.46	1	A
Aroclor 1242	ND		ug/kg	38.0	4.66	1	A
Aroclor 1248	ND		ug/kg	38.0	3.21	1	A
Aroclor 1254	ND		ug/kg	38.0	3.13	1	A
Aroclor 1260	ND		ug/kg	38.0	2.90	1	A
Aroclor 1262	ND		ug/kg	38.0	1.89	1	A
Aroclor 1268	ND		ug/kg	38.0	5.52	1	A
PCBs, Total	ND		ug/kg	38.0	1.89	1	A

Surrogate	% Recovery	Qualifier	Acceptance Criteria	Column
2,4,5,6-Tetrachloro-m-xylene	67		30-150	A
Decachlorobiphenyl	72		30-150	A
2,4,5,6-Tetrachloro-m-xylene	70		30-150	B
Decachlorobiphenyl	85		30-150	B

Project Name: 14 WYTHE AVE., BROOKLYN, NY
Lab Number: L1502740
Project Number: 1501.3360M105
Report Date: 02/19/15

SAMPLE RESULTS

Lab ID:	L1502740-03	Date Collected:	02/11/15 12:10
Client ID:	SB-3 (8-10')	Date Received:	02/12/15
Sample Location:	14 WYTHE AVE., BROOKLYN, NY	Field Prep:	Not Specified
Matrix:	Soil	Extraction Method:	EPA 3546
Analytical Method:	1,8082A	Extraction Date:	02/14/15 04:06
Analytical Date:	02/17/15 17:10	Cleanup Method:	EPA 3665A
Analyst:	JW	Cleanup Date:	02/16/15
Percent Solids:	88%	Cleanup Method:	EPA 3660B
		Cleanup Date:	02/16/15

Parameter	Result	Qualifier	Units	RL	MDL	Dilution Factor	Column
Polychlorinated Biphenyls by GC - Westborough Lab							
Aroclor 1016	ND		ug/kg	35.8	2.82	1	A
Aroclor 1221	ND		ug/kg	35.8	3.30	1	A
Aroclor 1232	ND		ug/kg	35.8	4.19	1	A
Aroclor 1242	ND		ug/kg	35.8	4.38	1	A
Aroclor 1248	ND		ug/kg	35.8	3.02	1	A
Aroclor 1254	ND		ug/kg	35.8	2.94	1	A
Aroclor 1260	ND		ug/kg	35.8	2.72	1	A
Aroclor 1262	ND		ug/kg	35.8	1.77	1	A
Aroclor 1268	ND		ug/kg	35.8	5.19	1	A
PCBs, Total	ND		ug/kg	35.8	1.77	1	A

Surrogate	% Recovery	Qualifier	Acceptance Criteria	Column
2,4,5,6-Tetrachloro-m-xylene	56		30-150	A
Decachlorobiphenyl	72		30-150	A
2,4,5,6-Tetrachloro-m-xylene	62		30-150	B
Decachlorobiphenyl	81		30-150	B

Project Name: 14 WYTHE AVE., BROOKLYN, NY
Lab Number: L1502740
Project Number: 1501.3360M105
Report Date: 02/19/15

SAMPLE RESULTS

Lab ID:	L1502740-04	Date Collected:	02/11/15 11:40
Client ID:	SB-4 (6-8')	Date Received:	02/12/15
Sample Location:	14 WYTHE AVE., BROOKLYN, NY	Field Prep:	Not Specified
Matrix:	Soil	Extraction Method:	EPA 3546
Analytical Method:	1,8082A	Extraction Date:	02/14/15 04:06
Analytical Date:	02/17/15 17:24	Cleanup Method:	EPA 3665A
Analyst:	JW	Cleanup Date:	02/16/15
Percent Solids:	89%	Cleanup Method:	EPA 3660B
		Cleanup Date:	02/16/15

Parameter	Result	Qualifier	Units	RL	MDL	Dilution Factor	Column
Polychlorinated Biphenyls by GC - Westborough Lab							
Aroclor 1016	ND		ug/kg	35.9	2.84	1	A
Aroclor 1221	ND		ug/kg	35.9	3.31	1	A
Aroclor 1232	ND		ug/kg	35.9	4.21	1	A
Aroclor 1242	ND		ug/kg	35.9	4.39	1	A
Aroclor 1248	ND		ug/kg	35.9	3.03	1	A
Aroclor 1254	ND		ug/kg	35.9	2.95	1	A
Aroclor 1260	ND		ug/kg	35.9	2.74	1	A
Aroclor 1262	ND		ug/kg	35.9	1.78	1	A
Aroclor 1268	ND		ug/kg	35.9	5.20	1	A
PCBs, Total	ND		ug/kg	35.9	1.78	1	A

Surrogate	% Recovery	Qualifier	Acceptance Criteria	Column
2,4,5,6-Tetrachloro-m-xylene	61		30-150	A
Decachlorobiphenyl	68		30-150	A
2,4,5,6-Tetrachloro-m-xylene	63		30-150	B
Decachlorobiphenyl	78		30-150	B

Project Name: 14 WYTHE AVE., BROOKLYN, NY
Lab Number: L1502740
Project Number: 1501.3360M105
Report Date: 02/19/15

SAMPLE RESULTS

Lab ID:	L1502740-05	Date Collected:	02/11/15 09:30
Client ID:	SB-5 (8-10')	Date Received:	02/12/15
Sample Location:	14 WYTHE AVE., BROOKLYN, NY	Field Prep:	Not Specified
Matrix:	Soil	Extraction Method:	EPA 3546
Analytical Method:	1,8082A	Extraction Date:	02/14/15 04:06
Analytical Date:	02/16/15 17:23	Cleanup Method:	EPA 3665A
Analyst:	JW	Cleanup Date:	02/16/15
Percent Solids:	91%	Cleanup Method:	EPA 3660B
		Cleanup Date:	02/16/15

Parameter	Result	Qualifier	Units	RL	MDL	Dilution Factor	Column
Polychlorinated Biphenyls by GC - Westborough Lab							
Aroclor 1016	ND		ug/kg	36.2	2.86	1	A
Aroclor 1221	ND		ug/kg	36.2	3.34	1	A
Aroclor 1232	ND		ug/kg	36.2	4.24	1	A
Aroclor 1242	ND		ug/kg	36.2	4.43	1	A
Aroclor 1248	ND		ug/kg	36.2	3.05	1	A
Aroclor 1254	ND		ug/kg	36.2	2.97	1	A
Aroclor 1260	ND		ug/kg	36.2	2.76	1	A
Aroclor 1262	ND		ug/kg	36.2	1.79	1	A
Aroclor 1268	ND		ug/kg	36.2	5.24	1	A
PCBs, Total	ND		ug/kg	36.2	1.79	1	A

Surrogate	% Recovery	Qualifier	Acceptance Criteria	Column
2,4,5,6-Tetrachloro-m-xylene	49		30-150	A
Decachlorobiphenyl	50		30-150	A
2,4,5,6-Tetrachloro-m-xylene	47		30-150	B
Decachlorobiphenyl	52		30-150	B

Project Name: 14 WYTHE AVE., BROOKLYN, NY
Lab Number: L1502740
Project Number: 1501.3360M105
Report Date: 02/19/15

SAMPLE RESULTS

Lab ID:	L1502740-06	Date Collected:	02/11/15 11:30
Client ID:	SB-6 (4-6')	Date Received:	02/12/15
Sample Location:	14 WYTHE AVE., BROOKLYN, NY	Field Prep:	Not Specified
Matrix:	Soil	Extraction Method:	EPA 3546
Analytical Method:	1,8082A	Extraction Date:	02/14/15 04:06
Analytical Date:	02/17/15 17:38	Cleanup Method:	EPA 3665A
Analyst:	JW	Cleanup Date:	02/16/15
Percent Solids:	84%	Cleanup Method:	EPA 3660B
		Cleanup Date:	02/16/15

Parameter	Result	Qualifier	Units	RL	MDL	Dilution Factor	Column
Polychlorinated Biphenyls by GC - Westborough Lab							
Aroclor 1016	ND		ug/kg	37.5	2.96	1	A
Aroclor 1221	ND		ug/kg	37.5	3.46	1	A
Aroclor 1232	ND		ug/kg	37.5	4.39	1	A
Aroclor 1242	ND		ug/kg	37.5	4.59	1	A
Aroclor 1248	ND		ug/kg	37.5	3.16	1	A
Aroclor 1254	ND		ug/kg	37.5	3.08	1	A
Aroclor 1260	ND		ug/kg	37.5	2.86	1	A
Aroclor 1262	ND		ug/kg	37.5	1.86	1	A
Aroclor 1268	ND		ug/kg	37.5	5.43	1	A
PCBs, Total	ND		ug/kg	37.5	1.86	1	A

Surrogate	% Recovery	Qualifier	Acceptance Criteria	Column
2,4,5,6-Tetrachloro-m-xylene	64		30-150	A
Decachlorobiphenyl	64		30-150	A
2,4,5,6-Tetrachloro-m-xylene	68		30-150	B
Decachlorobiphenyl	81		30-150	B

Project Name: 14 WYTHE AVE., BROOKLYN, NY
Lab Number: L1502740
Project Number: 1501.3360M105
Report Date: 02/19/15

SAMPLE RESULTS

Lab ID:	L1502740-07	Date Collected:	02/11/15 09:40
Client ID:	SB-7 (8-10')	Date Received:	02/12/15
Sample Location:	14 WYTHE AVE., BROOKLYN, NY	Field Prep:	Not Specified
Matrix:	Soil	Extraction Method:	EPA 3546
Analytical Method:	1,8082A	Extraction Date:	02/14/15 04:06
Analytical Date:	02/17/15 17:52	Cleanup Method:	EPA 3665A
Analyst:	JW	Cleanup Date:	02/16/15
Percent Solids:	82%	Cleanup Method:	EPA 3660B
		Cleanup Date:	02/16/15

Parameter	Result	Qualifier	Units	RL	MDL	Dilution Factor	Column
Polychlorinated Biphenyls by GC - Westborough Lab							
Aroclor 1016	ND		ug/kg	38.7	3.06	1	A
Aroclor 1221	ND		ug/kg	38.7	3.57	1	A
Aroclor 1232	ND		ug/kg	38.7	4.54	1	A
Aroclor 1242	ND		ug/kg	38.7	4.74	1	A
Aroclor 1248	ND		ug/kg	38.7	3.27	1	A
Aroclor 1254	ND		ug/kg	38.7	3.18	1	A
Aroclor 1260	ND		ug/kg	38.7	2.95	1	A
Aroclor 1262	ND		ug/kg	38.7	1.92	1	A
Aroclor 1268	ND		ug/kg	38.7	5.61	1	A
PCBs, Total	ND		ug/kg	38.7	1.92	1	A

Surrogate	% Recovery	Qualifier	Acceptance Criteria	Column
2,4,5,6-Tetrachloro-m-xylene	37		30-150	A
Decachlorobiphenyl	38		30-150	A
2,4,5,6-Tetrachloro-m-xylene	38		30-150	B
Decachlorobiphenyl	45		30-150	B

Project Name: 14 WYTHE AVE., BROOKLYN, NY
Lab Number: L1502740
Project Number: 1501.3360M105
Report Date: 02/19/15

SAMPLE RESULTS

Lab ID:	L1502740-08	Date Collected:	02/11/15 10:45
Client ID:	SB-8 (10-12')	Date Received:	02/12/15
Sample Location:	14 WYTHE AVE., BROOKLYN, NY	Field Prep:	Not Specified
Matrix:	Soil	Extraction Method:	EPA 3546
Analytical Method:	1,8082A	Extraction Date:	02/14/15 04:06
Analytical Date:	02/16/15 18:00	Cleanup Method:	EPA 3665A
Analyst:	JW	Cleanup Date:	02/16/15
Percent Solids:	86%	Cleanup Method:	EPA 3660B
		Cleanup Date:	02/16/15

Parameter	Result	Qualifier	Units	RL	MDL	Dilution Factor	Column
Polychlorinated Biphenyls by GC - Westborough Lab							
Aroclor 1016	ND		ug/kg	38.8	3.06	1	A
Aroclor 1221	ND		ug/kg	38.8	3.58	1	A
Aroclor 1232	ND		ug/kg	38.8	4.54	1	A
Aroclor 1242	ND		ug/kg	38.8	4.75	1	A
Aroclor 1248	ND		ug/kg	38.8	3.27	1	A
Aroclor 1254	ND		ug/kg	38.8	3.19	1	A
Aroclor 1260	ND		ug/kg	38.8	2.95	1	A
Aroclor 1262	ND		ug/kg	38.8	1.92	1	A
Aroclor 1268	ND		ug/kg	38.8	5.62	1	A
PCBs, Total	ND		ug/kg	38.8	1.92	1	A

Surrogate	% Recovery	Qualifier	Acceptance Criteria	Column
2,4,5,6-Tetrachloro-m-xylene	67		30-150	A
Decachlorobiphenyl	59		30-150	A
2,4,5,6-Tetrachloro-m-xylene	63		30-150	B
Decachlorobiphenyl	60		30-150	B

Project Name: 14 WYTHE AVE., BROOKLYN, NY
Lab Number: L1502740
Project Number: 1501.3360M105
Report Date: 02/19/15

SAMPLE RESULTS

Lab ID: L1502740-10
Client ID: SB-7 GW
Sample Location: 14 WYTHE AVE., BROOKLYN, NY
Matrix: Water
Analytical Method: 1,8082A
Analytical Date: 02/16/15 21:30
Analyst: JW

Date Collected: 02/11/15 09:50
Date Received: 02/12/15
Field Prep: Not Specified
Extraction Method: EPA 3510C
Extraction Date: 02/14/15 02:05
Cleanup Method: EPA 3665A
Cleanup Date: 02/16/15
Cleanup Method: EPA 3660B
Cleanup Date: 02/16/15

Parameter	Result	Qualifier	Units	RL	MDL	Dilution Factor	Column
Polychlorinated Biphenyls by GC - Westborough Lab							
Aroclor 1016	ND		ug/l	0.083	0.055	1	A
Aroclor 1221	ND		ug/l	0.083	0.053	1	A
Aroclor 1232	ND		ug/l	0.083	0.031	1	A
Aroclor 1242	ND		ug/l	0.083	0.060	1	A
Aroclor 1248	ND		ug/l	0.083	0.051	1	A
Aroclor 1254	ND		ug/l	0.083	0.034	1	A
Aroclor 1260	ND		ug/l	0.083	0.032	1	A
Aroclor 1262	ND		ug/l	0.083	0.029	1	A
Aroclor 1268	ND		ug/l	0.083	0.038	1	A
PCBs, Total	ND		ug/l	0.083	0.029	1	A

Surrogate	% Recovery	Qualifier	Acceptance Criteria	Column
2,4,5,6-Tetrachloro-m-xylene	69		30-150	B
Decachlorobiphenyl	65		30-150	B
2,4,5,6-Tetrachloro-m-xylene	71		30-150	A
Decachlorobiphenyl	80		30-150	A

Project Name: 14 WYTHE AVE., BROOKLYN, NY
Project Number: 1501.3360M105

Lab Number: L1502740
Report Date: 02/19/15

Method Blank Analysis
Batch Quality Control

Analytical Method: 1,8082A
Analytical Date: 02/16/15 21:43
Analyst: JW

Extraction Method: EPA 3510C
Extraction Date: 02/14/15 02:05
Cleanup Method: EPA 3665A
Cleanup Date: 02/16/15
Cleanup Method: EPA 3660B
Cleanup Date: 02/16/15

Parameter	Result	Qualifier	Units	RL	MDL	Column
Polychlorinated Biphenyls by GC - Westborough Lab for sample(s): 10 Batch: WG762766-1						
Aroclor 1016	ND		ug/l	0.083	0.055	A
Aroclor 1221	ND		ug/l	0.083	0.053	A
Aroclor 1232	ND		ug/l	0.083	0.031	A
Aroclor 1242	ND		ug/l	0.083	0.060	A
Aroclor 1248	ND		ug/l	0.083	0.051	A
Aroclor 1254	ND		ug/l	0.083	0.034	A
Aroclor 1260	ND		ug/l	0.083	0.032	A
Aroclor 1262	ND		ug/l	0.083	0.029	A
Aroclor 1268	ND		ug/l	0.083	0.038	A
PCBs, Total	ND		ug/l	0.083	0.029	A

Surrogate	%Recovery	Qualifier	Acceptance Criteria	Column
2,4,5,6-Tetrachloro-m-xylene	93		30-150	B
Decachlorobiphenyl	87		30-150	B
2,4,5,6-Tetrachloro-m-xylene	88		30-150	A
Decachlorobiphenyl	107		30-150	A

Project Name: 14 WYTHE AVE., BROOKLYN, NY
Project Number: 1501.3360M105

Lab Number: L1502740
Report Date: 02/19/15

Method Blank Analysis
Batch Quality Control

Analytical Method: 1,8082A
Analytical Date: 02/16/15 15:54
Analyst: JW

Extraction Method: EPA 3546
Extraction Date: 02/14/15 04:06
Cleanup Method: EPA 3665A
Cleanup Date: 02/16/15
Cleanup Method: EPA 3660B
Cleanup Date: 02/16/15

Parameter	Result	Qualifier	Units	RL	MDL	Column
Polychlorinated Biphenyls by GC - Westborough Lab for sample(s): 01-08 Batch: WG762771-1						
Aroclor 1016	ND		ug/kg	31.8	2.52	A
Aroclor 1221	ND		ug/kg	31.8	2.94	A
Aroclor 1232	ND		ug/kg	31.8	3.73	A
Aroclor 1242	ND		ug/kg	31.8	3.90	A
Aroclor 1248	ND		ug/kg	31.8	2.69	A
Aroclor 1254	ND		ug/kg	31.8	2.62	A
Aroclor 1260	ND		ug/kg	31.8	2.43	A
Aroclor 1262	ND		ug/kg	31.8	1.58	A
Aroclor 1268	ND		ug/kg	31.8	4.62	A
PCBs, Total	ND		ug/kg	31.8	1.58	A

Surrogate	%Recovery	Qualifier	Acceptance Criteria	Column
2,4,5,6-Tetrachloro-m-xylene	80		30-150	A
Decachlorobiphenyl	79		30-150	A
2,4,5,6-Tetrachloro-m-xylene	78		30-150	B
Decachlorobiphenyl	72		30-150	B

Lab Control Sample Analysis
Batch Quality Control

Project Name: 14 WYTHE AVE., BROOKLYN, NY
Project Number: 1501.3360M105

Lab Number: L1502740
Report Date: 02/19/15

Parameter	LCS %Recovery	Qual	LCSD %Recovery	Qual	%Recovery Limits	RPD	Qual	RPD Limits	Column
Polychlorinated Biphenyls by GC - Westborough Lab Associated sample(s): 10 Batch: WG762766-2 WG762766-3									
Aroclor 1016	91		92		40-140	2		50	A
Aroclor 1260	101		100		40-140	1		50	A

Surrogate	LCS %Recovery	Qual	LCSD %Recovery	Qual	Acceptance Criteria	Column
2,4,5,6-Tetrachloro-m-xylene	85		79		30-150	B
Decachlorobiphenyl	86		83		30-150	B
2,4,5,6-Tetrachloro-m-xylene	82		77		30-150	A
Decachlorobiphenyl	106		103		30-150	A

Lab Control Sample Analysis
Batch Quality Control

Project Name: 14 WYTHE AVE., BROOKLYN, NY
Project Number: 1501.3360M105

Lab Number: L1502740
Report Date: 02/19/15

Parameter	LCS %Recovery	Qual	LCSD %Recovery	Qual	%Recovery Limits	RPD	Qual	RPD Limits	Column
Polychlorinated Biphenyls by GC - Westborough Lab Associated sample(s): 01-08 Batch: WG762771-2 WG762771-3									
Aroclor 1016	82		84		40-140	2		50	A
Aroclor 1260	78		85		40-140	9		50	A

Surrogate	LCS %Recovery	Qual	LCSD %Recovery	Qual	Acceptance Criteria	Column
2,4,5,6-Tetrachloro-m-xylene	80		82		30-150	A
Decachlorobiphenyl	88		97		30-150	A
2,4,5,6-Tetrachloro-m-xylene	79		81		30-150	B
Decachlorobiphenyl	81		88		30-150	B

PESTICIDES

Project Name: 14 WYTHE AVE., BROOKLYN, NY
Lab Number: L1502740
Project Number: 1501.3360M105
Report Date: 02/19/15

SAMPLE RESULTS

Lab ID: L1502740-01
Client ID: SB-1 (8-10')
Sample Location: 14 WYTHE AVE., BROOKLYN, NY
Matrix: Soil
Analytical Method: 1,8081B
Analytical Date: 02/16/15 22:36
Analyst: SS
Percent Solids: 87%

Date Collected: 02/11/15 12:45
Date Received: 02/12/15
Field Prep: Not Specified
Extraction Method: EPA 3546
Extraction Date: 02/14/15 04:07
Cleanup Method: EPA 3620B
Cleanup Date: 02/16/15

Parameter	Result	Qualifier	Units	RL	MDL	Dilution Factor	Column
Organochlorine Pesticides by GC - Westborough Lab							
Delta-BHC	ND		ug/kg	1.83	0.358	1	A
Lindane	ND		ug/kg	0.762	0.341	1	A
Alpha-BHC	ND		ug/kg	0.762	0.216	1	A
Beta-BHC	ND		ug/kg	1.83	0.694	1	A
Heptachlor	ND		ug/kg	0.915	0.410	1	A
Aldrin	ND		ug/kg	1.83	0.644	1	A
Heptachlor epoxide	ND		ug/kg	3.43	1.03	1	A
Endrin	ND		ug/kg	0.762	0.312	1	A
Endrin ketone	ND		ug/kg	1.83	0.471	1	A
Dieldrin	ND		ug/kg	1.14	0.572	1	A
4,4'-DDE	ND		ug/kg	1.83	0.423	1	A
4,4'-DDD	ND		ug/kg	1.83	0.652	1	A
4,4'-DDT	ND		ug/kg	3.43	1.47	1	A
Endosulfan I	ND		ug/kg	1.83	0.432	1	A
Endosulfan II	ND		ug/kg	1.83	0.611	1	A
Endosulfan sulfate	ND		ug/kg	0.762	0.363	1	A
Methoxychlor	ND		ug/kg	3.43	1.07	1	A
Toxaphene	ND		ug/kg	34.3	9.60	1	A
cis-Chlordane	ND		ug/kg	2.29	0.637	1	A
trans-Chlordane	ND		ug/kg	2.29	0.604	1	A
Chlordane	ND		ug/kg	14.9	6.06	1	A

Surrogate	% Recovery	Qualifier	Acceptance Criteria	Column
2,4,5,6-Tetrachloro-m-xylene	79		30-150	B
Decachlorobiphenyl	83		30-150	B
2,4,5,6-Tetrachloro-m-xylene	131		30-150	A
Decachlorobiphenyl	59		30-150	A

Project Name: 14 WYTHE AVE., BROOKLYN, NY
Lab Number: L1502740
Project Number: 1501.3360M105
Report Date: 02/19/15

SAMPLE RESULTS

Lab ID: L1502740-02
Client ID: SB-2 (8-10')
Sample Location: 14 WYTHE AVE., BROOKLYN, NY
Matrix: Soil
Analytical Method: 1,8081B
Analytical Date: 02/16/15 22:49
Analyst: SS
Percent Solids: 87%

Date Collected: 02/11/15 14:00
Date Received: 02/12/15
Field Prep: Not Specified
Extraction Method: EPA 3546
Extraction Date: 02/14/15 04:07
Cleanup Method: EPA 3620B
Cleanup Date: 02/16/15

Parameter	Result	Qualifier	Units	RL	MDL	Dilution Factor	Column
Organochlorine Pesticides by GC - Westborough Lab							
Delta-BHC	ND		ug/kg	1.73	0.339	1	A
Lindane	ND		ug/kg	0.722	0.323	1	A
Alpha-BHC	ND		ug/kg	0.722	0.205	1	A
Beta-BHC	ND		ug/kg	1.73	0.657	1	A
Heptachlor	ND		ug/kg	0.866	0.388	1	A
Aldrin	ND		ug/kg	1.73	0.610	1	A
Heptachlor epoxide	ND		ug/kg	3.25	0.974	1	A
Endrin	ND		ug/kg	0.722	0.296	1	A
Endrin ketone	ND		ug/kg	1.73	0.446	1	A
Dieldrin	ND		ug/kg	1.08	0.541	1	A
4,4'-DDE	ND		ug/kg	1.73	0.400	1	A
4,4'-DDD	ND		ug/kg	1.73	0.618	1	A
4,4'-DDT	ND		ug/kg	3.25	1.39	1	A
Endosulfan I	ND		ug/kg	1.73	0.409	1	A
Endosulfan II	ND		ug/kg	1.73	0.579	1	A
Endosulfan sulfate	ND		ug/kg	0.722	0.344	1	A
Methoxychlor	ND		ug/kg	3.25	1.01	1	A
Toxaphene	ND		ug/kg	32.5	9.09	1	A
cis-Chlordane	ND		ug/kg	2.16	0.603	1	A
trans-Chlordane	ND		ug/kg	2.16	0.572	1	A
Chlordane	ND		ug/kg	14.1	5.74	1	A

Surrogate	% Recovery	Qualifier	Acceptance Criteria	Column
2,4,5,6-Tetrachloro-m-xylene	74		30-150	B
Decachlorobiphenyl	60		30-150	B
2,4,5,6-Tetrachloro-m-xylene	**241**	Q	30-150	A
Decachlorobiphenyl	44		30-150	A

Project Name: 14 WYTHE AVE., BROOKLYN, NY
Lab Number: L1502740
Project Number: 1501.3360M105
Report Date: 02/19/15

SAMPLE RESULTS

Lab ID:	L1502740-03	Date Collected:	02/11/15 12:10
Client ID:	SB-3 (8-10')	Date Received:	02/12/15
Sample Location:	14 WYTHE AVE., BROOKLYN, NY	Field Prep:	Not Specified
Matrix:	Soil	Extraction Method:	EPA 3546
Analytical Method:	1,8081B	Extraction Date:	02/14/15 04:07
Analytical Date:	02/16/15 23:03	Cleanup Method:	EPA 3620B
Analyst:	SS	Cleanup Date:	02/16/15
Percent Solids:	88%		

Parameter	Result	Qualifier	Units	RL	MDL	Dilution Factor	Column
Organochlorine Pesticides by GC - Westborough Lab							
Delta-BHC	ND		ug/kg	1.73	0.338	1	A
Lindane	ND		ug/kg	0.720	0.322	1	A
Alpha-BHC	ND		ug/kg	0.720	0.204	1	A
Beta-BHC	ND		ug/kg	1.73	0.655	1	A
Heptachlor	ND		ug/kg	0.864	0.388	1	A
Aldrin	ND		ug/kg	1.73	0.609	1	A
Heptachlor epoxide	ND		ug/kg	3.24	0.972	1	A
Endrin	ND		ug/kg	0.720	0.295	1	A
Endrin ketone	ND		ug/kg	1.73	0.445	1	A
Dieldrin	ND		ug/kg	1.08	0.540	1	A
4,4'-DDE	ND		ug/kg	1.73	0.400	1	A
4,4'-DDD	ND		ug/kg	1.73	0.616	1	A
4,4'-DDT	ND		ug/kg	3.24	1.39	1	A
Endosulfan I	ND		ug/kg	1.73	0.408	1	A
Endosulfan II	ND		ug/kg	1.73	0.578	1	A
Endosulfan sulfate	ND		ug/kg	0.720	0.343	1	A
Methoxychlor	ND		ug/kg	3.24	1.01	1	A
Toxaphene	ND		ug/kg	32.4	9.08	1	A
cis-Chlordane	ND		ug/kg	2.16	0.602	1	A
trans-Chlordane	ND		ug/kg	2.16	0.570	1	A
Chlordane	ND		ug/kg	14.0	5.73	1	A

Surrogate	% Recovery	Qualifier	Acceptance Criteria	Column
2,4,5,6-Tetrachloro-m-xylene	32		30-150	B
Decachlorobiphenyl	58		30-150	B
2,4,5,6-Tetrachloro-m-xylene	82		30-150	A
Decachlorobiphenyl	39		30-150	A

Project Name: 14 WYTHE AVE., BROOKLYN, NY
Lab Number: L1502740
Project Number: 1501.3360M105
Report Date: 02/19/15

SAMPLE RESULTS

Lab ID: L1502740-04
Client ID: SB-4 (6-8')
Sample Location: 14 WYTHE AVE., BROOKLYN, NY
Matrix: Soil
Analytical Method: 1,8081B
Analytical Date: 02/16/15 23:16
Analyst: SS
Percent Solids: 89%

Date Collected: 02/11/15 11:40
Date Received: 02/12/15
Field Prep: Not Specified
Extraction Method: EPA 3546
Extraction Date: 02/14/15 04:07
Cleanup Method: EPA 3620B
Cleanup Date: 02/16/15

Parameter	Result	Qualifier	Units	RL	MDL	Dilution Factor	Column
Organochlorine Pesticides by GC - Westborough Lab							
Delta-BHC	ND		ug/kg	1.75	0.343	1	A
Lindane	ND		ug/kg	0.730	0.326	1	A
Alpha-BHC	ND		ug/kg	0.730	0.207	1	A
Beta-BHC	ND		ug/kg	1.75	0.664	1	A
Heptachlor	ND		ug/kg	0.876	0.392	1	A
Aldrin	ND		ug/kg	1.75	0.617	1	A
Heptachlor epoxide	ND		ug/kg	3.28	0.985	1	A
Endrin	ND		ug/kg	0.730	0.299	1	A
Endrin ketone	ND		ug/kg	1.75	0.451	1	A
Dieldrin	ND		ug/kg	1.09	0.547	1	A
4,4'-DDE	ND		ug/kg	1.75	0.405	1	A
4,4'-DDD	ND		ug/kg	1.75	0.625	1	A
4,4'-DDT	ND		ug/kg	3.28	1.41	1	A
Endosulfan I	ND		ug/kg	1.75	0.414	1	A
Endosulfan II	ND		ug/kg	1.75	0.585	1	A
Endosulfan sulfate	ND		ug/kg	0.730	0.347	1	A
Methoxychlor	ND		ug/kg	3.28	1.02	1	A
Toxaphene	ND		ug/kg	32.8	9.19	1	A
cis-Chlordane	ND		ug/kg	2.19	0.610	1	A
trans-Chlordane	ND		ug/kg	2.19	0.578	1	A
Chlordane	ND		ug/kg	14.2	5.80	1	A

Surrogate	% Recovery	Qualifier	Acceptance Criteria	Column
2,4,5,6-Tetrachloro-m-xylene	82		30-150	B
Decachlorobiphenyl	53		30-150	B
2,4,5,6-Tetrachloro-m-xylene	77		30-150	A
Decachlorobiphenyl	58		30-150	A

Project Name: 14 WYTHE AVE., BROOKLYN, NY
Lab Number: L1502740
Project Number: 1501.3360M105
Report Date: 02/19/15

SAMPLE RESULTS

Lab ID:	L1502740-05	Date Collected:	02/11/15 09:30
Client ID:	SB-5 (8-10')	Date Received:	02/12/15
Sample Location:	14 WYTHE AVE., BROOKLYN, NY	Field Prep:	Not Specified
Matrix:	Soil	Extraction Method:	EPA 3546
Analytical Method:	1,8081B	Extraction Date:	02/14/15 04:07
Analytical Date:	02/16/15 23:29	Cleanup Method:	EPA 3620B
Analyst:	SS	Cleanup Date:	02/16/15
Percent Solids:	91%		

Parameter	Result	Qualifier	Units	RL	MDL	Dilution Factor	Column
Organochlorine Pesticides by GC - Westborough Lab							
Delta-BHC	ND		ug/kg	1.68	0.328	1	A
Lindane	ND		ug/kg	0.699	0.312	1	A
Alpha-BHC	ND		ug/kg	0.699	0.198	1	A
Beta-BHC	ND		ug/kg	1.68	0.636	1	A
Heptachlor	ND		ug/kg	0.838	0.376	1	A
Aldrin	ND		ug/kg	1.68	0.590	1	A
Heptachlor epoxide	ND		ug/kg	3.14	0.943	1	A
Endrin	ND		ug/kg	0.699	0.286	1	A
Endrin ketone	ND		ug/kg	1.68	0.432	1	A
Dieldrin	ND		ug/kg	1.05	0.524	1	A
4,4'-DDE	ND		ug/kg	1.68	0.388	1	A
4,4'-DDD	ND		ug/kg	1.68	0.598	1	A
4,4'-DDT	ND		ug/kg	3.14	1.35	1	A
Endosulfan I	ND		ug/kg	1.68	0.396	1	A
Endosulfan II	ND		ug/kg	1.68	0.560	1	A
Endosulfan sulfate	ND		ug/kg	0.699	0.332	1	A
Methoxychlor	ND		ug/kg	3.14	0.978	1	A
Toxaphene	ND		ug/kg	31.4	8.80	1	A
cis-Chlordane	ND		ug/kg	2.10	0.584	1	A
trans-Chlordane	ND		ug/kg	2.10	0.553	1	A
Chlordane	ND		ug/kg	13.6	5.55	1	A

Surrogate	% Recovery	Qualifier	Acceptance Criteria	Column
2,4,5,6-Tetrachloro-m-xylene	85		30-150	B
Decachlorobiphenyl	91		30-150	B
2,4,5,6-Tetrachloro-m-xylene	100		30-150	A
Decachlorobiphenyl	74		30-150	A

Project Name: 14 WYTHE AVE., BROOKLYN, NY
Lab Number: L1502740
Project Number: 1501.3360M105
Report Date: 02/19/15

SAMPLE RESULTS

Lab ID:	L1502740-06	Date Collected:	02/11/15 11:30
Client ID:	SB-6 (4-6')	Date Received:	02/12/15
Sample Location:	14 WYTHE AVE., BROOKLYN, NY	Field Prep:	Not Specified
Matrix:	Soil	Extraction Method:	EPA 3546
Analytical Method:	1,8081B	Extraction Date:	02/14/15 04:07
Analytical Date:	02/16/15 23:42	Cleanup Method:	EPA 3620B
Analyst:	SS	Cleanup Date:	02/16/15
Percent Solids:	84%		

Parameter	Result	Qualifier	Units	RL	MDL	Dilution Factor	Column
Organochlorine Pesticides by GC - Westborough Lab							
Delta-BHC	ND		ug/kg	1.82	0.356	1	A
Lindane	ND		ug/kg	0.758	0.339	1	A
Alpha-BHC	ND		ug/kg	0.758	0.215	1	A
Beta-BHC	ND		ug/kg	1.82	0.689	1	A
Heptachlor	ND		ug/kg	0.909	0.408	1	A
Aldrin	ND		ug/kg	1.82	0.640	1	A
Heptachlor epoxide	ND		ug/kg	3.41	1.02	1	A
Endrin	ND		ug/kg	0.758	0.311	1	A
Endrin ketone	ND		ug/kg	1.82	0.468	1	A
Dieldrin	ND		ug/kg	1.14	0.568	1	A
4,4'-DDE	ND		ug/kg	1.82	0.420	1	A
4,4'-DDD	ND		ug/kg	1.82	0.648	1	A
4,4'-DDT	ND		ug/kg	3.41	1.46	1	A
Endosulfan I	ND		ug/kg	1.82	0.430	1	A
Endosulfan II	ND		ug/kg	1.82	0.608	1	A
Endosulfan sulfate	ND		ug/kg	0.758	0.361	1	A
Methoxychlor	ND		ug/kg	3.41	1.06	1	A
Toxaphene	ND		ug/kg	34.1	9.54	1	A
cis-Chlordane	ND		ug/kg	2.27	0.633	1	A
trans-Chlordane	ND		ug/kg	2.27	0.600	1	A
Chlordane	ND		ug/kg	14.8	6.02	1	A

Surrogate	% Recovery	Qualifier	Acceptance Criteria	Column
2,4,5,6-Tetrachloro-m-xylene	69		30-150	B
Decachlorobiphenyl	68		30-150	B
2,4,5,6-Tetrachloro-m-xylene	140		30-150	A
Decachlorobiphenyl	52		30-150	A

Project Name: 14 WYTHE AVE., BROOKLYN, NY
Lab Number: L1502740
Project Number: 1501.3360M105
Report Date: 02/19/15

SAMPLE RESULTS

Lab ID: L1502740-07 D
Client ID: SB-7 (8-10')
Sample Location: 14 WYTHE AVE., BROOKLYN, NY
Matrix: Soil
Analytical Method: 1,8081B
Analytical Date: 02/18/15 20:54
Analyst: SS
Percent Solids: 82%

Date Collected: 02/11/15 09:40
Date Received: 02/12/15
Field Prep: Not Specified
Extraction Method: EPA 3546
Extraction Date: 02/14/15 04:07
Cleanup Method: EPA 3620B
Cleanup Date: 02/16/15

Parameter	Result	Qualifier	Units	RL	MDL	Dilution Factor	Column
Organochlorine Pesticides by GC - Westborough Lab							
Delta-BHC	ND		ug/kg	19.2	3.76	10	A
Lindane	ND		ug/kg	8.00	3.58	10	A
Alpha-BHC	ND		ug/kg	8.00	2.27	10	A
Beta-BHC	ND		ug/kg	19.2	7.28	10	A
Heptachlor	ND		ug/kg	9.60	4.31	10	A
Aldrin	ND		ug/kg	19.2	6.76	10	A
Heptachlor epoxide	ND		ug/kg	36.0	10.8	10	A
Endrin	ND		ug/kg	8.00	3.28	10	A
Endrin ketone	ND		ug/kg	19.2	4.95	10	A
Dieldrin	ND		ug/kg	12.0	6.00	10	A
4,4'-DDE	ND		ug/kg	19.2	4.44	10	A
4,4'-DDD	ND		ug/kg	19.2	6.85	10	A
4,4'-DDT	ND		ug/kg	36.0	15.4	10	A
Endosulfan I	ND		ug/kg	19.2	4.54	10	A
Endosulfan II	ND		ug/kg	19.2	6.42	10	A
Endosulfan sulfate	ND		ug/kg	8.00	3.81	10	A
Methoxychlor	ND		ug/kg	36.0	11.2	10	A
Toxaphene	ND		ug/kg	360	101.	10	A
cis-Chlordane	ND		ug/kg	24.0	6.69	10	A
trans-Chlordane	ND		ug/kg	24.0	6.34	10	A
Chlordane	ND		ug/kg	156	63.6	10	A

Surrogate	% Recovery	Qualifier	Acceptance Criteria	Column
2,4,5,6-Tetrachloro-m-xylene	35		30-150	B
Decachlorobiphenyl	94		30-150	B
2,4,5,6-Tetrachloro-m-xylene	**642**	Q	30-150	A
Decachlorobiphenyl	90		30-150	A

Project Name: 14 WYTHE AVE., BROOKLYN, NY
Lab Number: L1502740
Project Number: 1501.3360M105
Report Date: 02/19/15

SAMPLE RESULTS

Lab ID: L1502740-08
Client ID: SB-8 (10-12')
Sample Location: 14 WYTHE AVE., BROOKLYN, NY
Matrix: Soil
Analytical Method: 1,8081B
Analytical Date: 02/17/15 00:08
Analyst: SS
Percent Solids: 86%

Date Collected: 02/11/15 10:45
Date Received: 02/12/15
Field Prep: Not Specified
Extraction Method: EPA 3546
Extraction Date: 02/14/15 04:07
Cleanup Method: EPA 3620B
Cleanup Date: 02/16/15

Parameter	Result	Qualifier	Units	RL	MDL	Dilution Factor	Column
Organochlorine Pesticides by GC - Westborough Lab							
Delta-BHC	ND		ug/kg	1.84	0.360	1	A
Lindane	ND		ug/kg	0.766	0.342	1	A
Alpha-BHC	ND		ug/kg	0.766	0.218	1	A
Beta-BHC	ND		ug/kg	1.84	0.697	1	A
Heptachlor	ND		ug/kg	0.919	0.412	1	A
Aldrin	ND		ug/kg	1.84	0.647	1	A
Heptachlor epoxide	ND		ug/kg	3.45	1.03	1	A
Endrin	ND		ug/kg	0.766	0.314	1	A
Endrin ketone	ND		ug/kg	1.84	0.473	1	A
Dieldrin	ND		ug/kg	1.15	0.574	1	A
4,4'-DDE	ND		ug/kg	1.84	0.425	1	A
4,4'-DDD	ND		ug/kg	1.84	0.656	1	A
4,4'-DDT	ND		ug/kg	3.45	1.48	1	A
Endosulfan I	ND		ug/kg	1.84	0.434	1	A
Endosulfan II	ND		ug/kg	1.84	0.614	1	A
Endosulfan sulfate	ND		ug/kg	0.766	0.364	1	A
Methoxychlor	ND		ug/kg	3.45	1.07	1	A
Toxaphene	ND		ug/kg	34.5	9.65	1	A
cis-Chlordane	ND		ug/kg	2.30	0.640	1	A
trans-Chlordane	ND		ug/kg	2.30	0.606	1	A
Chlordane	ND		ug/kg	14.9	6.09	1	A

Surrogate	% Recovery	Qualifier	Acceptance Criteria	Column
2,4,5,6-Tetrachloro-m-xylene	74		30-150	B
Decachlorobiphenyl	47		30-150	B
2,4,5,6-Tetrachloro-m-xylene	93		30-150	A
Decachlorobiphenyl	40		30-150	A

Project Name: 14 WYTHE AVE., BROOKLYN, NY
Lab Number: L1502740
Project Number: 1501.3360M105
Report Date: 02/19/15

SAMPLE RESULTS

Lab ID:	L1502740-10	Date Collected:	02/11/15 09:50
Client ID:	SB-7 GW	Date Received:	02/12/15
Sample Location:	14 WYTHE AVE., BROOKLYN, NY	Field Prep:	Not Specified
Matrix:	Water	Extraction Method:	EPA 3510C
Analytical Method:	1,8081B	Extraction Date:	02/13/15 16:26
Analytical Date:	02/17/15 01:00	Cleanup Method:	EPA 3620B
Analyst:	GP	Cleanup Date:	02/16/15

Parameter	Result	Qualifier	Units	RL	MDL	Dilution Factor	Column
Organochlorine Pesticides by GC - Westborough Lab							
Delta-BHC	ND		ug/l	0.020	0.005	1	A
Lindane	ND		ug/l	0.020	0.004	1	A
Alpha-BHC	ND		ug/l	0.020	0.004	1	A
Beta-BHC	ND		ug/l	0.020	0.006	1	A
Heptachlor	ND		ug/l	0.020	0.003	1	A
Aldrin	ND		ug/l	0.020	0.002	1	A
Heptachlor epoxide	ND		ug/l	0.020	0.004	1	A
Endrin	ND		ug/l	0.040	0.004	1	A
Endrin ketone	ND		ug/l	0.040	0.005	1	A
Dieldrin	ND		ug/l	0.040	0.004	1	A
4,4'-DDE	ND		ug/l	0.040	0.004	1	A
4,4'-DDD	ND		ug/l	0.040	0.005	1	A
4,4'-DDT	ND		ug/l	0.040	0.004	1	A
Endosulfan I	ND		ug/l	0.020	0.003	1	A
Endosulfan II	ND		ug/l	0.040	0.005	1	A
Endosulfan sulfate	ND		ug/l	0.040	0.005	1	A
Methoxychlor	ND		ug/l	0.200	0.007	1	A
Toxaphene	ND		ug/l	0.200	0.063	1	A
cis-Chlordane	ND		ug/l	0.020	0.007	1	A
trans-Chlordane	ND		ug/l	0.020	0.006	1	A
Chlordane	ND		ug/l	0.200	0.046	1	A

Surrogate	% Recovery	Qualifier	Acceptance Criteria	Column
2,4,5,6-Tetrachloro-m-xylene	93		30-150	A
Decachlorobiphenyl	65		30-150	A
2,4,5,6-Tetrachloro-m-xylene	76		30-150	B
Decachlorobiphenyl	56		30-150	B

Project Name: 14 WYTHE AVE., BROOKLYN, NY
Project Number: 1501.3360M105
Lab Number: L1502740
Report Date: 02/19/15

Method Blank Analysis
Batch Quality Control

Analytical Method: 1,8081B
Analytical Date: 02/17/15 00:21
Analyst: GP

Extraction Method: EPA 3510C
Extraction Date: 02/13/15 16:26
Cleanup Method: EPA 3620B
Cleanup Date: 02/16/15

Parameter	Result	Qualifier	Units	RL	MDL	Column
Organochlorine Pesticides by GC - Westborough Lab for sample(s): 10 Batch: WG762667-1						
Delta-BHC	ND		ug/l	0.020	0.005	A
Lindane	ND		ug/l	0.020	0.004	A
Alpha-BHC	ND		ug/l	0.020	0.004	A
Beta-BHC	ND		ug/l	0.020	0.006	A
Heptachlor	0.202		ug/l	0.020	0.003	A
Aldrin	ND		ug/l	0.020	0.002	A
Heptachlor epoxide	ND		ug/l	0.020	0.004	A
Endrin	ND		ug/l	0.040	0.004	A
Endrin ketone	ND		ug/l	0.040	0.005	A
Dieldrin	ND		ug/l	0.040	0.004	A
4,4'-DDE	ND		ug/l	0.040	0.004	A
4,4'-DDD	ND		ug/l	0.040	0.005	A
4,4'-DDT	ND		ug/l	0.040	0.004	A
Endosulfan I	ND		ug/l	0.020	0.003	A
Endosulfan II	ND		ug/l	0.040	0.005	A
Endosulfan sulfate	ND		ug/l	0.040	0.005	A
Methoxychlor	ND		ug/l	0.200	0.007	A
Toxaphene	ND		ug/l	0.200	0.063	A
cis-Chlordane	0.215		ug/l	0.020	0.007	A
trans-Chlordane	0.289		ug/l	0.020	0.006	A
Chlordane	2.52		ug/l	0.200	0.046	A

Surrogate	%Recovery	Qualifier	Acceptance Criteria	Column
2,4,5,6-Tetrachloro-m-xylene	98		30-150	A
Decachlorobiphenyl	76		30-150	A
2,4,5,6-Tetrachloro-m-xylene	76		30-150	B
Decachlorobiphenyl	64		30-150	B

Project Name: 14 WYTHE AVE., BROOKLYN, NY
Project Number: 1501.3360M105
Lab Number: L1502740
Report Date: 02/19/15

Method Blank Analysis
Batch Quality Control

Analytical Method: 1,8081B
Analytical Date: 02/16/15 21:57
Analyst: SS

Extraction Method: EPA 3546
Extraction Date: 02/14/15 04:07
Cleanup Method: EPA 3620B
Cleanup Date: 02/16/15

Parameter	Result	Qualifier	Units	RL	MDL	Column
Organochlorine Pesticides by GC - Westborough Lab for sample(s): 01-08 Batch: WG762772-1						
Delta-BHC	ND		ug/kg	1.58	0.310	A
Lindane	ND		ug/kg	0.660	0.295	A
Alpha-BHC	ND		ug/kg	0.660	0.187	A
Beta-BHC	ND		ug/kg	1.58	0.600	A
Heptachlor	ND		ug/kg	0.792	0.355	A
Aldrin	ND		ug/kg	1.58	0.557	A
Heptachlor epoxide	ND		ug/kg	2.97	0.890	A
Endrin	ND		ug/kg	0.660	0.270	A
Endrin ketone	ND		ug/kg	1.58	0.408	A
Dieldrin	ND		ug/kg	0.989	0.495	A
4,4'-DDE	ND		ug/kg	1.58	0.366	A
4,4'-DDD	ND		ug/kg	1.58	0.565	A
4,4'-DDT	ND		ug/kg	2.97	1.27	A
Endosulfan I	ND		ug/kg	1.58	0.374	A
Endosulfan II	ND		ug/kg	1.58	0.529	A
Endosulfan sulfate	ND		ug/kg	0.660	0.314	A
Methoxychlor	ND		ug/kg	2.97	0.923	A
Toxaphene	ND		ug/kg	29.7	8.31	A
cis-Chlordane	ND		ug/kg	1.98	0.551	A
trans-Chlordane	ND		ug/kg	1.98	0.522	A
Chlordane	ND		ug/kg	12.9	5.24	A

Surrogate	%Recovery	Qualifier	Acceptance Criteria	Column
2,4,5,6-Tetrachloro-m-xylene	55		30-150	B
Decachlorobiphenyl	47		30-150	B
2,4,5,6-Tetrachloro-m-xylene	60		30-150	A
Decachlorobiphenyl	42		30-150	A

Lab Control Sample Analysis
Batch Quality Control

Project Name: 14 WYTHE AVE., BROOKLYN, NY
Project Number: 1501.3360M105

Lab Number: L1502740
Report Date: 02/19/15

Parameter	LCS %Recovery	Qual	LCSD %Recovery	Qual	%Recovery Limits	RPD	Qual	RPD Limits	Column
Organochlorine Pesticides by GC - Westborough Lab Associated sample(s): 10 Batch: WG762667-2 WG762667-3									
Delta-BHC	79		91		30-150	14		20	A
Lindane	88		97		30-150	9		20	A
Alpha-BHC	103		113		30-150	9		20	A
Beta-BHC	91		104		30-150	13		20	A
Heptachlor	85		96		30-150	12		20	A
Aldrin	82		93		30-150	12		20	A
Heptachlor epoxide	90		100		30-150	11		20	A
Endrin	92		103		30-150	12		20	A
Endrin ketone	63		74		30-150	16		20	A
Dieldrin	89		98		30-150	10		20	A
4,4'-DDE	92		103		30-150	11		20	A
4,4'-DDD	91		104		30-150	13		20	A
4,4'-DDT	71		81		30-150	14		20	A
Endosulfan I	81		90		30-150	10		20	A
Endosulfan II	83		94		30-150	12		20	A
Endosulfan sulfate	65		76		30-150	16		20	A
Methoxychlor	69		76		30-150	11		20	A
cis-Chlordane	82		92		30-150	11		20	A
trans-Chlordane	94		104		30-150	10		20	A

Lab Control Sample Analysis
Batch Quality Control

Project Name: 14 WYTHE AVE., BROOKLYN, NY
Project Number: 1501.3360M105

Lab Number: L1502740
Report Date: 02/19/15

Parameter	LCS %Recovery	Qual	LCSD %Recovery	Qual	%Recovery Limits	RPD	Qual	RPD Limits
Organochlorine Pesticides by GC - Westborough Lab Associated sample(s): 10 Batch: WG762667-2 WG762667-3								

Surrogate	LCS %Recovery	Qual	LCSD %Recovery	Qual	Acceptance Criteria	Column
2,4,5,6-Tetrachloro-m-xylene	84		86		30-150	A
Decachlorobiphenyl	61		66		30-150	A
2,4,5,6-Tetrachloro-m-xylene	75		79		30-150	B
Decachlorobiphenyl	58		63		30-150	B

Lab Control Sample Analysis
Batch Quality Control

Project Name: 14 WYTHE AVE., BROOKLYN, NY
Project Number: 1501.3360M105

Lab Number: L1502740
Report Date: 02/19/15

Parameter	LCS %Recovery	Qual	LCSD %Recovery	Qual	%Recovery Limits	RPD	Qual	RPD Limits	Column
Organochlorine Pesticides by GC - Westborough Lab Associated sample(s): 01-08 Batch: WG762772-2 WG762772-3									
Delta-BHC	94		105		30-150	11		30	A
Lindane	92		103		30-150	11		30	A
Alpha-BHC	108		119		30-150	10		30	A
Beta-BHC	111		123		30-150	10		30	A
Heptachlor	106		118		30-150	11		30	A
Aldrin	98		111		30-150	12		30	A
Heptachlor epoxide	97		110		30-150	13		30	A
Endrin	105		119		30-150	13		30	A
Endrin ketone	85		96		30-150	12		30	A
Dieldrin	98		112		30-150	13		30	A
4,4'-DDE	104		118		30-150	13		30	A
4,4'-DDD	105		120		30-150	13		30	A
4,4'-DDT	102		116		30-150	13		30	A
Endosulfan I	92		102		30-150	10		30	A
Endosulfan II	96		109		30-150	13		30	A
Endosulfan sulfate	83		94		30-150	12		30	A
Methoxychlor	99		108		30-150	9		30	A
cis-Chlordane	93		104		30-150	11		30	A
trans-Chlordane	112		123		30-150	9		30	A

Lab Control Sample Analysis
Batch Quality Control

Project Name: 14 WYTHE AVE., BROOKLYN, NY
Project Number: 1501.3360M105

Lab Number: L1502740
Report Date: 02/19/15

Parameter	LCS %Recovery	Qual	LCSD %Recovery	Qual	%Recovery Limits	RPD	Qual	RPD Limits
Organochlorine Pesticides by GC - Westborough Lab Associated sample(s): 01-08 Batch: WG762772-2 WG762772-3								

Surrogate	LCS %Recovery	Qual	LCSD %Recovery	Qual	Acceptance Criteria	Column
2,4,5,6-Tetrachloro-m-xylene	48		54		30-150	B
Decachlorobiphenyl	44		47		30-150	B
2,4,5,6-Tetrachloro-m-xylene	53		59		30-150	A
Decachlorobiphenyl	37		47		30-150	A

METALS

Project Name: 14 WYTHE AVE., BROOKLYN, NY
Lab Number: L1502740
Project Number: 1501.3360M105
Report Date: 02/19/15

SAMPLE RESULTS

Lab ID: L1502740-01
Client ID: SB-1 (8-10')
Sample Location: 14 WYTHE AVE., BROOKLYN, NY
Matrix: Soil
Percent Solids: 87%

Date Collected: 02/11/15 12:45
Date Received: 02/12/15
Field Prep: Not Specified

Parameter	Result	Qualifier	Units	RL	MDL	Dilution Factor	Date Prepared	Date Analyzed	Prep Method	Analytical Method	Analyst
Total Metals - Westborough Lab											
Antimony, Total	ND		mg/kg	2.2	0.34	1	02/13/15 15:45	02/16/15 12:15	EPA 3050B	1,6010C	MG
Arsenic, Total	3.4		mg/kg	0.43	0.09	1	02/13/15 15:45	02/16/15 12:15	EPA 3050B	1,6010C	MG
Beryllium, Total	0.24		mg/kg	0.22	0.04	1	02/13/15 15:45	02/16/15 12:15	EPA 3050B	1,6010C	MG
Cadmium, Total	0.10	J	mg/kg	0.43	0.03	1	02/13/15 15:45	02/16/15 12:15	EPA 3050B	1,6010C	MG
Chromium, Total	9.4		mg/kg	0.43	0.09	1	02/13/15 15:45	02/16/15 12:15	EPA 3050B	1,6010C	MG
Copper, Total	39		mg/kg	0.43	0.09	1	02/13/15 15:45	02/16/15 12:15	EPA 3050B	1,6010C	MG
Lead, Total	59		mg/kg	2.2	0.09	1	02/13/15 15:45	02/16/15 12:15	EPA 3050B	1,6010C	MG
Mercury, Total	0.18		mg/kg	0.07	0.02	1	02/13/15 06:04	02/13/15 13:25	EPA 7471B	1,7471B	MC
Nickel, Total	7.8		mg/kg	1.1	0.17	1	02/13/15 15:45	02/16/15 12:15	EPA 3050B	1,6010C	MG
Selenium, Total	0.30	J	mg/kg	0.86	0.13	1	02/13/15 15:45	02/16/15 12:15	EPA 3050B	1,6010C	MG
Silver, Total	0.10	J	mg/kg	0.43	0.09	1	02/13/15 15:45	02/16/15 12:15	EPA 3050B	1,6010C	MG
Thallium, Total	ND		mg/kg	0.86	0.17	1	02/13/15 15:45	02/16/15 12:15	EPA 3050B	1,6010C	MG
Zinc, Total	91		mg/kg	2.2	0.30	1	02/13/15 15:45	02/16/15 12:15	EPA 3050B	1,6010C	MG

Project Name: 14 WYTHE AVE., BROOKLYN, NY
Lab Number: L1502740
Project Number: 1501.3360M105
Report Date: 02/19/15

SAMPLE RESULTS

Lab ID: L1502740-02
Client ID: SB-2 (8-10')
Sample Location: 14 WYTHE AVE., BROOKLYN, NY
Matrix: Soil
Percent Solids: 87%

Date Collected: 02/11/15 14:00
Date Received: 02/12/15
Field Prep: Not Specified

Parameter	Result	Qualifier	Units	RL	MDL	Dilution Factor	Date Prepared	Date Analyzed	Prep Method	Analytical Method	Analyst
Total Metals - Westborough Lab											
Antimony, Total	ND		mg/kg	2.2	0.36	1	02/13/15 15:45	02/16/15 12:18	EPA 3050B	1,6010C	MG
Arsenic, Total	8.2		mg/kg	0.45	0.09	1	02/13/15 15:45	02/16/15 12:18	EPA 3050B	1,6010C	MG
Beryllium, Total	0.39		mg/kg	0.22	0.05	1	02/13/15 15:45	02/16/15 12:18	EPA 3050B	1,6010C	MG
Cadmium, Total	0.12	J	mg/kg	0.45	0.03	1	02/13/15 15:45	02/16/15 12:18	EPA 3050B	1,6010C	MG
Chromium, Total	18		mg/kg	0.45	0.09	1	02/13/15 15:45	02/16/15 12:18	EPA 3050B	1,6010C	MG
Copper, Total	190		mg/kg	0.45	0.09	1	02/13/15 15:45	02/16/15 12:18	EPA 3050B	1,6010C	MG
Lead, Total	120		mg/kg	2.2	0.09	1	02/13/15 15:45	02/16/15 12:18	EPA 3050B	1,6010C	MG
Mercury, Total	0.30		mg/kg	0.07	0.02	1	02/13/15 06:04	02/13/15 13:30	EPA 7471B	1,7471B	MC
Nickel, Total	14		mg/kg	1.1	0.18	1	02/13/15 15:45	02/16/15 12:18	EPA 3050B	1,6010C	MG
Selenium, Total	0.76	J	mg/kg	0.90	0.13	1	02/13/15 15:45	02/16/15 12:18	EPA 3050B	1,6010C	MG
Silver, Total	ND		mg/kg	0.45	0.09	1	02/13/15 15:45	02/16/15 12:18	EPA 3050B	1,6010C	MG
Thallium, Total	ND		mg/kg	0.90	0.18	1	02/13/15 15:45	02/16/15 12:18	EPA 3050B	1,6010C	MG
Zinc, Total	170		mg/kg	2.2	0.31	1	02/13/15 15:45	02/16/15 12:18	EPA 3050B	1,6010C	MG

Project Name: 14 WYTHE AVE., BROOKLYN, NY
Lab Number: L1502740
Project Number: 1501.3360M105
Report Date: 02/19/15

SAMPLE RESULTS

Lab ID: L1502740-03
Client ID: SB-3 (8-10')
Sample Location: 14 WYTHE AVE., BROOKLYN, NY
Matrix: Soil
Percent Solids: 88%

Date Collected: 02/11/15 12:10
Date Received: 02/12/15
Field Prep: Not Specified

Parameter	Result	Qualifier	Units	RL	MDL	Dilution Factor	Date Prepared	Date Analyzed	Prep Method	Analytical Method	Analyst
Total Metals - Westborough Lab											
Antimony, Total	0.58	J	mg/kg	2.2	0.35	1	02/13/15 15:45	02/16/15 12:22	EPA 3050B	1,6010C	MG
Arsenic, Total	7.6		mg/kg	0.44	0.09	1	02/13/15 15:45	02/16/15 12:22	EPA 3050B	1,6010C	MG
Beryllium, Total	0.17	J	mg/kg	0.22	0.04	1	02/13/15 15:45	02/16/15 12:22	EPA 3050B	1,6010C	MG
Cadmium, Total	0.06	J	mg/kg	0.44	0.03	1	02/13/15 15:45	02/16/15 12:22	EPA 3050B	1,6010C	MG
Chromium, Total	9.4		mg/kg	0.44	0.09	1	02/13/15 15:45	02/16/15 12:22	EPA 3050B	1,6010C	MG
Copper, Total	35		mg/kg	0.44	0.09	1	02/13/15 15:45	02/16/15 12:22	EPA 3050B	1,6010C	MG
Lead, Total	88		mg/kg	2.2	0.09	1	02/13/15 15:45	02/16/15 12:22	EPA 3050B	1,6010C	MG
Mercury, Total	0.32		mg/kg	0.08	0.02	1	02/13/15 06:04	02/13/15 13:32	EPA 7471B	1,7471B	MC
Nickel, Total	10		mg/kg	1.1	0.17	1	02/13/15 15:45	02/16/15 12:22	EPA 3050B	1,6010C	MG
Selenium, Total	1.0		mg/kg	0.87	0.13	1	02/13/15 15:45	02/16/15 12:22	EPA 3050B	1,6010C	MG
Silver, Total	ND		mg/kg	0.44	0.09	1	02/13/15 15:45	02/16/15 12:22	EPA 3050B	1,6010C	MG
Thallium, Total	ND		mg/kg	0.87	0.17	1	02/13/15 15:45	02/16/15 12:22	EPA 3050B	1,6010C	MG
Zinc, Total	53		mg/kg	2.2	0.30	1	02/13/15 15:45	02/16/15 12:22	EPA 3050B	1,6010C	MG

Project Name: 14 WYTHE AVE., BROOKLYN, NY
Lab Number: L1502740
Project Number: 1501.3360M105
Report Date: 02/19/15

SAMPLE RESULTS

Lab ID: L1502740-04
Client ID: SB-4 (6-8')
Sample Location: 14 WYTHE AVE., BROOKLYN, NY
Matrix: Soil
Percent Solids: 89%

Date Collected: 02/11/15 11:40
Date Received: 02/12/15
Field Prep: Not Specified

Parameter	Result	Qualifier	Units	RL	MDL	Dilution Factor	Date Prepared	Date Analyzed	Prep Method	Analytical Method	Analyst
Total Metals - Westborough Lab											
Antimony, Total	ND		mg/kg	2.2	0.35	1	02/13/15 15:45	02/16/15 12:26	EPA 3050B	1,6010C	MG
Arsenic, Total	25		mg/kg	0.43	0.09	1	02/13/15 15:45	02/16/15 12:26	EPA 3050B	1,6010C	MG
Beryllium, Total	0.17	J	mg/kg	0.22	0.04	1	02/13/15 15:45	02/16/15 12:26	EPA 3050B	1,6010C	MG
Cadmium, Total	0.70		mg/kg	0.43	0.03	1	02/13/15 15:45	02/16/15 12:26	EPA 3050B	1,6010C	MG
Chromium, Total	18		mg/kg	0.43	0.09	1	02/13/15 15:45	02/16/15 12:26	EPA 3050B	1,6010C	MG
Copper, Total	38		mg/kg	0.43	0.09	1	02/13/15 15:45	02/16/15 12:26	EPA 3050B	1,6010C	MG
Lead, Total	65		mg/kg	2.2	0.09	1	02/13/15 15:45	02/16/15 12:26	EPA 3050B	1,6010C	MG
Mercury, Total	0.14		mg/kg	0.07	0.02	1	02/13/15 06:04	02/13/15 13:34	EPA 7471B	1,7471B	MC
Nickel, Total	13		mg/kg	1.1	0.17	1	02/13/15 15:45	02/16/15 12:26	EPA 3050B	1,6010C	MG
Selenium, Total	2.9		mg/kg	0.86	0.13	1	02/13/15 15:45	02/16/15 12:26	EPA 3050B	1,6010C	MG
Silver, Total	0.15	J	mg/kg	0.43	0.09	1	02/13/15 15:45	02/16/15 12:26	EPA 3050B	1,6010C	MG
Thallium, Total	ND		mg/kg	0.86	0.17	1	02/13/15 15:45	02/16/15 12:26	EPA 3050B	1,6010C	MG
Zinc, Total	490		mg/kg	2.2	0.30	1	02/13/15 15:45	02/16/15 12:26	EPA 3050B	1,6010C	MG

Project Name: 14 WYTHE AVE., BROOKLYN, NY
Lab Number: L1502740
Project Number: 1501.3360M105
Report Date: 02/19/15

SAMPLE RESULTS

Lab ID: L1502740-05
Client ID: SB-5 (8-10')
Sample Location: 14 WYTHE AVE., BROOKLYN, NY
Matrix: Soil
Percent Solids: 91%

Date Collected: 02/11/15 09:30
Date Received: 02/12/15
Field Prep: Not Specified

Parameter	Result	Qualifier	Units	RL	MDL	Dilution Factor	Date Prepared	Date Analyzed	Prep Method	Analytical Method	Analyst
Total Metals - Westborough Lab											
Antimony, Total	1.3	J	mg/kg	2.0	0.33	1	02/13/15 15:45	02/16/15 12:30	EPA 3050B	1,6010C	MG
Arsenic, Total	5.1		mg/kg	0.41	0.08	1	02/13/15 15:45	02/16/15 12:30	EPA 3050B	1,6010C	MG
Beryllium, Total	0.26		mg/kg	0.20	0.04	1	02/13/15 15:45	02/16/15 12:30	EPA 3050B	1,6010C	MG
Cadmium, Total	0.22	J	mg/kg	0.41	0.03	1	02/13/15 15:45	02/16/15 12:30	EPA 3050B	1,6010C	MG
Chromium, Total	11		mg/kg	0.41	0.08	1	02/13/15 15:45	02/16/15 12:30	EPA 3050B	1,6010C	MG
Copper, Total	49		mg/kg	0.41	0.08	1	02/13/15 15:45	02/16/15 12:30	EPA 3050B	1,6010C	MG
Lead, Total	89		mg/kg	2.0	0.08	1	02/13/15 15:45	02/16/15 12:30	EPA 3050B	1,6010C	MG
Mercury, Total	0.46		mg/kg	0.07	0.02	1	02/13/15 06:04	02/13/15 13:36	EPA 7471B	1,7471B	MC
Nickel, Total	9.1		mg/kg	1.0	0.16	1	02/13/15 15:45	02/16/15 12:30	EPA 3050B	1,6010C	MG
Selenium, Total	0.15	J	mg/kg	0.82	0.12	1	02/13/15 15:45	02/16/15 12:30	EPA 3050B	1,6010C	MG
Silver, Total	ND		mg/kg	0.41	0.08	1	02/13/15 15:45	02/16/15 12:30	EPA 3050B	1,6010C	MG
Thallium, Total	ND		mg/kg	0.82	0.16	1	02/13/15 15:45	02/16/15 12:30	EPA 3050B	1,6010C	MG
Zinc, Total	190		mg/kg	2.0	0.29	1	02/13/15 15:45	02/16/15 12:30	EPA 3050B	1,6010C	MG

Project Name: 14 WYTHE AVE., BROOKLYN, NY
Lab Number: L1502740
Project Number: 1501.3360M105
Report Date: 02/19/15

SAMPLE RESULTS

Lab ID: L1502740-06
Client ID: SB-6 (4-6')
Sample Location: 14 WYTHE AVE., BROOKLYN, NY
Matrix: Soil
Percent Solids: 84%

Date Collected: 02/11/15 11:30
Date Received: 02/12/15
Field Prep: Not Specified

Parameter	Result	Qualifier	Units	RL	MDL	Dilution Factor	Date Prepared	Date Analyzed	Prep Method	Analytical Method	Analyst
Total Metals - Westborough Lab											
Antimony, Total	0.58	J	mg/kg	2.2	0.36	1	02/13/15 15:45	02/16/15 12:34	EPA 3050B	1,6010C	MG
Arsenic, Total	8.7		mg/kg	0.45	0.09	1	02/13/15 15:45	02/16/15 12:34	EPA 3050B	1,6010C	MG
Beryllium, Total	0.32		mg/kg	0.22	0.05	1	02/13/15 15:45	02/16/15 12:34	EPA 3050B	1,6010C	MG
Cadmium, Total	0.21	J	mg/kg	0.45	0.03	1	02/13/15 15:45	02/16/15 12:34	EPA 3050B	1,6010C	MG
Chromium, Total	15		mg/kg	0.45	0.09	1	02/13/15 15:45	02/16/15 12:34	EPA 3050B	1,6010C	MG
Copper, Total	40		mg/kg	0.45	0.09	1	02/13/15 15:45	02/16/15 12:34	EPA 3050B	1,6010C	MG
Lead, Total	150		mg/kg	2.2	0.09	1	02/13/15 15:45	02/16/15 12:34	EPA 3050B	1,6010C	MG
Mercury, Total	0.07	J	mg/kg	0.08	0.02	1	02/13/15 06:04	02/13/15 13:37	EPA 7471B	1,7471B	MC
Nickel, Total	11		mg/kg	1.1	0.18	1	02/13/15 15:45	02/16/15 12:34	EPA 3050B	1,6010C	MG
Selenium, Total	0.26	J	mg/kg	0.90	0.13	1	02/13/15 15:45	02/16/15 12:34	EPA 3050B	1,6010C	MG
Silver, Total	ND		mg/kg	0.45	0.09	1	02/13/15 15:45	02/16/15 12:34	EPA 3050B	1,6010C	MG
Thallium, Total	ND		mg/kg	0.90	0.18	1	02/13/15 15:45	02/16/15 12:34	EPA 3050B	1,6010C	MG
Zinc, Total	420		mg/kg	2.2	0.31	1	02/13/15 15:45	02/16/15 12:34	EPA 3050B	1,6010C	MG

Project Name: 14 WYTHE AVE., BROOKLYN, NY
Lab Number: L1502740
Project Number: 1501.3360M105
Report Date: 02/19/15

SAMPLE RESULTS

Lab ID: L1502740-07
Client ID: SB-7 (8-10')
Sample Location: 14 WYTHE AVE., BROOKLYN, NY
Matrix: Soil
Percent Solids: 82%

Date Collected: 02/11/15 09:40
Date Received: 02/12/15
Field Prep: Not Specified

Parameter	Result	Qualifier	Units	RL	MDL	Dilution Factor	Date Prepared	Date Analyzed	Prep Method	Analytical Method	Analyst
Total Metals - Westborough Lab											
Antimony, Total	3.3		mg/kg	2.4	0.38	1	02/13/15 15:45	02/16/15 12:37	EPA 3050B	1,6010C	MG
Arsenic, Total	20		mg/kg	0.48	0.10	1	02/13/15 15:45	02/16/15 12:37	EPA 3050B	1,6010C	MG
Beryllium, Total	0.21	J	mg/kg	0.24	0.05	1	02/13/15 15:45	02/16/15 12:37	EPA 3050B	1,6010C	MG
Cadmium, Total	0.37	J	mg/kg	0.48	0.03	1	02/13/15 15:45	02/16/15 12:37	EPA 3050B	1,6010C	MG
Chromium, Total	20		mg/kg	0.48	0.10	1	02/13/15 15:45	02/16/15 12:37	EPA 3050B	1,6010C	MG
Copper, Total	140		mg/kg	0.48	0.10	1	02/13/15 15:45	02/16/15 12:37	EPA 3050B	1,6010C	MG
Lead, Total	340		mg/kg	2.4	0.10	1	02/13/15 15:45	02/16/15 12:37	EPA 3050B	1,6010C	MG
Mercury, Total	7.0		mg/kg	0.80	0.17	10	02/13/15 06:04	02/13/15 15:08	EPA 7471B	1,7471B	MC
Nickel, Total	14		mg/kg	1.2	0.19	1	02/13/15 15:45	02/16/15 12:37	EPA 3050B	1,6010C	MG
Selenium, Total	1.4		mg/kg	0.96	0.14	1	02/13/15 15:45	02/16/15 12:37	EPA 3050B	1,6010C	MG
Silver, Total	0.26	J	mg/kg	0.48	0.10	1	02/13/15 15:45	02/16/15 12:37	EPA 3050B	1,6010C	MG
Thallium, Total	ND		mg/kg	0.96	0.19	1	02/13/15 15:45	02/16/15 12:37	EPA 3050B	1,6010C	MG
Zinc, Total	430		mg/kg	2.4	0.34	1	02/13/15 15:45	02/16/15 12:37	EPA 3050B	1,6010C	MG

Project Name: 14 WYTHE AVE., BROOKLYN, NY
Lab Number: L1502740
Project Number: 1501.3360M105
Report Date: 02/19/15

SAMPLE RESULTS

Lab ID: L1502740-08
Client ID: SB-8 (10-12')
Sample Location: 14 WYTHE AVE., BROOKLYN, NY
Matrix: Soil
Percent Solids: 86%

Date Collected: 02/11/15 10:45
Date Received: 02/12/15
Field Prep: Not Specified

Parameter	Result	Qualifier	Units	RL	MDL	Dilution Factor	Date Prepared	Date Analyzed	Prep Method	Analytical Method	Analyst
Total Metals - Westborough Lab											
Antimony, Total	1.2	J	mg/kg	2.3	0.37	1	02/13/15 15:45	02/16/15 13:12	EPA 3050B	1,6010C	MG
Arsenic, Total	12		mg/kg	0.46	0.09	1	02/13/15 15:45	02/16/15 13:12	EPA 3050B	1,6010C	MG
Beryllium, Total	0.15	J	mg/kg	0.23	0.05	1	02/13/15 15:45	02/16/15 13:12	EPA 3050B	1,6010C	MG
Cadmium, Total	0.25	J	mg/kg	0.46	0.03	1	02/13/15 15:45	02/16/15 13:12	EPA 3050B	1,6010C	MG
Chromium, Total	12		mg/kg	0.46	0.09	1	02/13/15 15:45	02/16/15 13:12	EPA 3050B	1,6010C	MG
Copper, Total	58		mg/kg	0.46	0.09	1	02/13/15 15:45	02/16/15 13:12	EPA 3050B	1,6010C	MG
Lead, Total	180		mg/kg	2.3	0.09	1	02/13/15 15:45	02/16/15 13:12	EPA 3050B	1,6010C	MG
Mercury, Total	0.26		mg/kg	0.08	0.02	1	02/13/15 06:04	02/13/15 13:41	EPA 7471B	1,7471B	MC
Nickel, Total	12		mg/kg	1.2	0.18	1	02/13/15 15:45	02/16/15 13:12	EPA 3050B	1,6010C	MG
Selenium, Total	0.88	J	mg/kg	0.92	0.14	1	02/13/15 15:45	02/16/15 13:12	EPA 3050B	1,6010C	MG
Silver, Total	ND		mg/kg	0.46	0.09	1	02/13/15 15:45	02/16/15 13:12	EPA 3050B	1,6010C	MG
Thallium, Total	ND		mg/kg	0.92	0.18	1	02/13/15 15:45	02/16/15 13:12	EPA 3050B	1,6010C	MG
Zinc, Total	120		mg/kg	2.3	0.32	1	02/13/15 15:45	02/16/15 13:12	EPA 3050B	1,6010C	MG

Project Name: 14 WYTHE AVE., BROOKLYN, NY
Project Number: 1501.3360M105
Lab Number: L1502740
Report Date: 02/19/15

SAMPLE RESULTS

Lab ID: L1502740-09
Client ID: SB-1 GW
Sample Location: 14 WYTHE AVE., BROOKLYN, NY
Matrix: Water
Date Collected: 02/11/15 13:10
Date Received: 02/12/15
Field Prep: Not Specified

Parameter	Result	Qualifier	Units	RL	MDL	Dilution Factor	Date Prepared	Date Analyzed	Prep Method	Analytical Method	Analyst
Total Metals - Westborough Lab											
Antimony, Total	0.00075	J	mg/l	0.00500	0.00069	10	02/13/15 11:14	02/17/15 13:43	EPA 3005A	1,6020A	KL
Arsenic, Total	0.03774		mg/l	0.00500	0.00123	10	02/13/15 11:14	02/17/15 13:43	EPA 3005A	1,6020A	KL
Beryllium, Total	0.00986		mg/l	0.00500	0.00150	10	02/13/15 11:14	02/17/15 13:43	EPA 3005A	1,6020A	KL
Cadmium, Total	0.00434		mg/l	0.00200	0.00050	10	02/13/15 11:14	02/17/15 13:43	EPA 3005A	1,6020A	KL
Chromium, Total	1.886		mg/l	0.01000	0.00253	10	02/13/15 11:14	02/17/15 13:43	EPA 3005A	1,6020A	KL
Copper, Total	3.013		mg/l	0.01000	0.00262	10	02/13/15 11:14	02/17/15 13:43	EPA 3005A	1,6020A	KL
Lead, Total	2.374		mg/l	0.01000	0.00129	10	02/13/15 11:14	02/17/15 13:43	EPA 3005A	1,6020A	KL
Mercury, Total	0.00311		mg/l	0.00020	0.00006	1	02/13/15 09:55	02/13/15 12:55	EPA 7470A	1,7470A	AB
Nickel, Total	0.9743		mg/l	0.00500	0.00086	10	02/13/15 11:14	02/17/15 13:43	EPA 3005A	1,6020A	KL
Selenium, Total	0.0148	J	mg/l	0.0500	0.0100	10	02/13/15 11:14	02/17/15 13:43	EPA 3005A	1,6020A	KL
Silver, Total	0.00239	J	mg/l	0.00400	0.00077	10	02/13/15 11:14	02/17/15 13:43	EPA 3005A	1,6020A	KL
Thallium, Total	ND		mg/l	0.00500	0.00056	10	02/13/15 11:14	02/17/15 13:43	EPA 3005A	1,6020A	KL
Zinc, Total	18.39		mg/l	1.000	0.2560	100	02/13/15 11:14	02/18/15 12:02	EPA 3005A	1,6020A	KL

Project Name: 14 WYTHE AVE., BROOKLYN, NY
Project Number: 1501.3360M105
Lab Number: L1502740
Report Date: 02/19/15

SAMPLE RESULTS

Lab ID: L1502740-10
Client ID: SB-7 GW
Sample Location: 14 WYTHE AVE., BROOKLYN, NY
Matrix: Water
Date Collected: 02/11/15 09:50
Date Received: 02/12/15
Field Prep: Not Specified

Parameter	Result	Qualifier	Units	RL	MDL	Dilution Factor	Date Prepared	Date Analyzed	Prep Method	Analytical Method	Analyst
Total Metals - Westborough Lab											
Antimony, Total	0.00079	J	mg/l	0.03000	0.00069	10	02/13/15 11:14	02/17/15 13:46	EPA 3005A	1,6020A	KL
Arsenic, Total	0.01349		mg/l	0.00500	0.00123	10	02/13/15 11:14	02/17/15 13:46	EPA 3005A	1,6020A	KL
Beryllium, Total	0.00369	J	mg/l	0.00500	0.00150	10	02/13/15 11:14	02/17/15 13:46	EPA 3005A	1,6020A	KL
Cadmium, Total	0.00146	J	mg/l	0.00200	0.00050	10	02/13/15 11:14	02/17/15 13:46	EPA 3005A	1,6020A	KL
Chromium, Total	0.3935		mg/l	0.01000	0.00253	10	02/13/15 11:14	02/17/15 13:46	EPA 3005A	1,6020A	KL
Copper, Total	0.5359		mg/l	0.01000	0.00262	10	02/13/15 11:14	02/17/15 13:46	EPA 3005A	1,6020A	KL
Lead, Total	0.9304		mg/l	0.01000	0.00129	10	02/13/15 11:14	02/17/15 13:46	EPA 3005A	1,6020A	KL
Mercury, Total	0.00080		mg/l	0.00020	0.00006	1	02/13/15 09:55	02/13/15 13:07	EPA 7470A	1,7470A	AB
Nickel, Total	0.2212		mg/l	0.00500	0.00086	10	02/13/15 11:14	02/17/15 13:46	EPA 3005A	1,6020A	KL
Selenium, Total	ND		mg/l	0.0500	0.0100	10	02/13/15 11:14	02/17/15 13:46	EPA 3005A	1,6020A	KL
Silver, Total	ND		mg/l	0.00400	0.00077	10	02/13/15 11:14	02/17/15 13:46	EPA 3005A	1,6020A	KL
Thallium, Total	0.00057	J	mg/l	0.00500	0.00056	10	02/13/15 11:14	02/17/15 13:46	EPA 3005A	1,6020A	KL
Zinc, Total	1.149		mg/l	0.1000	0.02560	10	02/13/15 11:14	02/17/15 13:46	EPA 3005A	1,6020A	KL

Project Name: 14 WYTHE AVE., BROOKLYN, NY **Lab Number:** L1502740

Project Number: 1501.3360M105 **Report Date:** 02/19/15

Method Blank Analysis
Batch Quality Control

Parameter	Result	Qualifier	Units	RL	MDL	Dilution Factor	Date Prepared	Date Analyzed	Analytical Method	Analyst
Total Metals - Westborough Lab for sample(s): 01-08 Batch: WG762478-1										
Mercury, Total	ND		mg/kg	0.08	0.02	1	02/13/15 06:04	02/13/15 12:55	1,7471B	MC

Prep Information

Digestion Method: EPA 7471B

Parameter	Result	Qualifier	Units	RL	MDL	Dilution Factor	Date Prepared	Date Analyzed	Analytical Method	Analyst
Total Metals - Westborough Lab for sample(s): 09-10 Batch: WG762520-1										
Mercury, Total	ND		mg/l	0.00020	0.00006	1	02/13/15 09:55	02/13/15 12:51	1,7470A	AB

Prep Information

Digestion Method: EPA 7470A

Parameter	Result	Qualifier	Units	RL	MDL	Dilution Factor	Date Prepared	Date Analyzed	Analytical Method	Analyst
Total Metals - Westborough Lab for sample(s): 09-10 Batch: WG762566-1										
Antimony, Total	0.00145	J	mg/l	0.00300	0.00006	1	02/13/15 11:14	02/17/15 13:10	1,6020A	KL
Arsenic, Total	ND		mg/l	0.00050	0.00012	1	02/13/15 11:14	02/17/15 13:10	1,6020A	KL
Beryllium, Total	ND		mg/l	0.00050	0.00015	1	02/13/15 11:14	02/17/15 13:10	1,6020A	KL
Cadmium, Total	0.00010	J	mg/l	0.00020	0.00005	1	02/13/15 11:14	02/17/15 13:10	1,6020A	KL
Chromium, Total	ND		mg/l	0.00100	0.00025	1	02/13/15 11:14	02/17/15 13:10	1,6020A	KL
Copper, Total	ND		mg/l	0.00100	0.00026	1	02/13/15 11:14	02/17/15 13:10	1,6020A	KL
Lead, Total	ND		mg/l	0.00100	0.00012	1	02/13/15 11:14	02/17/15 13:10	1,6020A	KL
Nickel, Total	ND		mg/l	0.00050	0.00008	1	02/13/15 11:14	02/17/15 13:10	1,6020A	KL
Selenium, Total	ND		mg/l	0.00500	0.00100	1	02/13/15 11:14	02/17/15 13:10	1,6020A	KL
Silver, Total	ND		mg/l	0.00040	0.00007	1	02/13/15 11:14	02/17/15 13:10	1,6020A	KL
Thallium, Total	ND		mg/l	0.00050	0.00005	1	02/13/15 11:14	02/17/15 13:10	1,6020A	KL
Zinc, Total	ND		mg/l	0.01000	0.00256	1	02/13/15 11:14	02/17/15 13:10	1,6020A	KL

Project Name: 14 WYTHE AVE., BROOKLYN, NY **Lab Number:** L1502740

Project Number: 1501.3360M105 **Report Date:** 02/19/15

Method Blank Analysis
Batch Quality Control

Prep Information

Digestion Method: EPA 3005A

Parameter	Result	Qualifier	Units	RL	MDL	Dilution Factor	Date Prepared	Date Analyzed	Analytical Method	Analyst
Total Metals - Westborough Lab for sample(s): 01-08 Batch: WG762634-1										
Antimony, Total	ND		mg/kg	2.0	0.32	1	02/13/15 15:45	02/16/15 10:39	1,6010C	MG
Arsenic, Total	ND		mg/kg	0.40	0.08	1	02/13/15 15:45	02/16/15 10:39	1,6010C	MG
Beryllium, Total	ND		mg/kg	0.20	0.04	1	02/13/15 15:45	02/16/15 10:39	1,6010C	MG
Cadmium, Total	ND		mg/kg	0.40	0.03	1	02/13/15 15:45	02/16/15 10:39	1,6010C	MG
Chromium, Total	ND		mg/kg	0.40	0.08	1	02/13/15 15:45	02/16/15 10:39	1,6010C	MG
Copper, Total	ND		mg/kg	0.40	0.08	1	02/13/15 15:45	02/16/15 10:39	1,6010C	MG
Lead, Total	ND		mg/kg	2.0	0.08	1	02/13/15 15:45	02/16/15 10:39	1,6010C	MG
Nickel, Total	ND		mg/kg	1.0	0.16	1	02/13/15 15:45	02/16/15 10:39	1,6010C	MG
Selenium, Total	ND		mg/kg	0.80	0.12	1	02/13/15 15:45	02/16/15 10:39	1,6010C	MG
Silver, Total	ND		mg/kg	0.40	0.08	1	02/13/15 15:45	02/16/15 10:39	1,6010C	MG
Thallium, Total	ND		mg/kg	0.80	0.16	1	02/13/15 15:45	02/16/15 10:39	1,6010C	MG
Zinc, Total	ND		mg/kg	2.0	0.28	1	02/13/15 15:45	02/16/15 10:39	1,6010C	MG

Prep Information

Digestion Method: EPA 3050B

Lab Control Sample Analysis
Batch Quality Control

Project Name: 14 WYTHE AVE., BROOKLYN, NY
Project Number: 1501.3360M105

Lab Number: L1502740
Report Date: 02/19/15

Parameter	LCS %Recovery	Qual	LCSD %Recovery	Qual	%Recovery Limits	RPD	Qual	RPD Limits
Total Metals - Westborough Lab Associated sample(s): 01-08 Batch: WG762478-2 SRM Lot Number: D083-540								
Mercury, Total	103		-		75-126	-		
Total Metals - Westborough Lab Associated sample(s): 09-10 Batch: WG762520-2								
Mercury, Total	108		-		80-120	-		
Total Metals - Westborough Lab Associated sample(s): 09-10 Batch: WG762566-2								
Antimony, Total	90		-		80-120	-		
Arsenic, Total	102		-		80-120	-		
Beryllium, Total	105		-		80-120	-		
Cadmium, Total	113		-		80-120	-		
Chromium, Total	109		-		80-120	-		
Copper, Total	104		-		80-120	-		
Lead, Total	103		-		80-120	-		
Nickel, Total	101		-		80-120	-		
Selenium, Total	90		-		80-120	-		
Silver, Total	96		-		80-120	-		
Thallium, Total	99		-		80-120	-		
Zinc, Total	109		-		80-120	-		

Lab Control Sample Analysis
Batch Quality Control

Project Name: 14 WYTHE AVE., BROOKLYN, NY
Project Number: 1501.3360M105

Lab Number: L1502740
Report Date: 02/19/15

Parameter	LCS %Recovery	LCSD %Recovery	%Recovery Limits	RPD	RPD Limits
Total Metals - Westborough Lab Associated sample(s): 01-08 Batch: WG762634-2 SRM Lot Number: D083-540					
Antimony, Total	129	-	1-210	-	
Arsenic, Total	106	-	78-122	-	
Beryllium, Total	101	-	82-118	-	
Cadmium, Total	99	-	82-118	-	
Chromium, Total	95	-	79-121	-	
Copper, Total	100	-	80-120	-	
Lead, Total	94	-	81-119	-	
Nickel, Total	96	-	82-118	-	
Selenium, Total	102	-	78-123	-	
Silver, Total	99	-	74-125	-	
Thallium, Total	95	-	78-122	-	
Zinc, Total	92	-	80-121	-	

Matrix Spike Analysis
Batch Quality Control

Project Name: 14 WYTHE AVE., BROOKLYN, NY
Project Number: 1501.3360M105

Lab Number: L1502740
Report Date: 02/19/15

Parameter	Native Sample	MS Added	MS Found	MS %Recovery	Qual	MSD Found	MSD %Recovery	Qual	Recovery Limits	RPD	Qual	RPD Limits
Total Metals - Westborough Lab Associated sample(s): 01-08 QC Batch ID: WG762478-4 QC Sample: L1502733-07 Client ID: MS Sample												
Mercury, Total	ND	0.148	0.19	**128**	Q	-	-		80-120	-		20
Total Metals - Westborough Lab Associated sample(s): 09-10 QC Batch ID: WG762520-4 QC Sample: L1502740-09 Client ID: SB-1 GW												
Mercury, Total	0.00311	0.005	0.00770	92		-	-		75-125	-		20
Total Metals - Westborough Lab Associated sample(s): 09-10 QC Batch ID: WG762566-4 QC Sample: L1502802-03 Client ID: MS Sample												
Antimony, Total	ND	0.5	0.5159	103		-	-		75-125	-		20
Arsenic, Total	0.02589J	0.12	0.1461	122		-	-		75-125	-		20
Beryllium, Total	ND	0.05	0.03950	79		-	-		75-125	-		20
Cadmium, Total	ND	0.051	0.05418	106		-	-		75-125	-		20
Chromium, Total	0.0188	0.2	0.2084	95		-	-		75-125	-		20
Copper, Total	0.0112	0.25	0.2657	102		-	-		75-125	-		20
Lead, Total	0.0014J	0.51	0.1471	**29**	Q	-	-		75-125	-		20
Nickel, Total	0.0330	0.5	0.5335	100		-	-		75-125	-		20
Selenium, Total	0.052	0.12	0.173	101		-	-		75-125	-		20
Silver, Total	ND	0.05	0.04649	93		-	-		75-125	-		20
Thallium, Total	ND	0.12	0.1171	98		-	-		75-125	-		20
Zinc, Total	ND	0.5	0.4597	92		-	-		75-125	-		20

Matrix Spike Analysis
Batch Quality Control

Project Name: 14 WYTHE AVE., BROOKLYN, NY
Project Number: 1501.3360M105

Lab Number: L1502740
Report Date: 02/19/15

Parameter	Native Sample	MS Added	MS Found	MS %Recovery	MSD Found	MSD %Recovery	Recovery Limits	RPD	RPD Limits
Total Metals - Westborough Lab Associated sample(s): 01-08 QC Batch ID: WG762634-4 QC Sample: L1502733-07 Client ID: MS Sample									
Antimony, Total	ND	40.8	32	78	-	-	75-125	-	20
Arsenic, Total	0.72J	9.79	8.2	84	-	-	75-125	-	20
Beryllium, Total	ND	4.08	4.0	98	-	-	75-125	-	20
Cadmium, Total	ND	4.16	4.3	103	-	-	75-125	-	20
Chromium, Total	4.9	16.3	20	92	-	-	75-125	-	20
Copper, Total	1.2	20.4	21	97	-	-	75-125	-	20
Lead, Total	1.5J	41.6	43	103	-	-	75-125	-	20
Nickel, Total	0.50J	40.8	39	96	-	-	75-125	-	20
Selenium, Total	ND	9.79	8.0	82	-	-	75-125	-	20
Silver, Total	ND	24.5	26	106	-	-	75-125	-	20
Thallium, Total	ND	9.79	8.6	88	-	-	75-125	-	20
Zinc, Total	1.3J	40.8	40	98	-	-	75-125	-	20

Lab Duplicate Analysis
Batch Quality Control

Project Name: 14 WYTHE AVE., BROOKLYN, NY
Project Number: 1501.3360M105

Lab Number: L1502740
Report Date: 02/19/15

Parameter	Native Sample	Duplicate Sample	Units	RPD	Qual	RPD Limits
Total Metals - Westborough Lab Associated sample(s): 01-08 QC Batch ID: WG762478-3 QC Sample: L1502733-07 Client ID: DUP Sample						
Mercury, Total	ND	0.02J	mg/kg	NC		20
Total Metals - Westborough Lab Associated sample(s): 09-10 QC Batch ID: WG762520-3 QC Sample: L1502740-09 Client ID: SB-1 GW						
Mercury, Total	0.00311	0.00319	mg/l	3		20
Total Metals - Westborough Lab Associated sample(s): 09-10 QC Batch ID: WG762566-3 QC Sample: L1502802-03 Client ID: DUP Sample						
Arsenic, Total	0.02589J	0.02356	mg/l	NC		20
Total Metals - Westborough Lab Associated sample(s): 01-08 QC Batch ID: WG762634-3 QC Sample: L1502733-07 Client ID: DUP Sample						
Antimony, Total	ND	ND	mg/kg	NC		20
Arsenic, Total	0.72J	0.50J	mg/kg	NC		20
Beryllium, Total	ND	ND	mg/kg	NC		20
Cadmium, Total	ND	ND	mg/kg	NC		20
Chromium, Total	4.9	3.7	mg/kg	**28**	Q	20
Copper, Total	1.2	0.95	mg/kg	**23**	Q	20
Lead, Total	1.5J	1.4J	mg/kg	NC		20
Nickel, Total	0.50J	0.35J	mg/kg	NC		20
Selenium, Total	ND	0.53J	mg/kg	NC		20
Silver, Total	ND	ND	mg/kg	NC		20
Thallium, Total	ND	ND	mg/kg	NC		20
Zinc, Total	1.3J	1.0J	mg/kg	NC		20

INORGANICS
&
MISCELLANEOUS

Project Name: 14 WYTHE AVE., BROOKLYN, NY
Project Number: 1501.3360M105

Lab Number: L1502740
Report Date: 02/19/15

SAMPLE RESULTS

Lab ID: L1502740-01
Client ID: SB-1 (8-10')
Sample Location: 14 WYTHE AVE., BROOKLYN, NY
Matrix: Soil

Date Collected: 02/11/15 12:45
Date Received: 02/12/15
Field Prep: Not Specified

Parameter	Result	Qualifier	Units	RL	MDL	Dilution Factor	Date Prepared	Date Analyzed	Analytical Method	Analyst
General Chemistry - Westborough Lab										
Solids, Total	87.0		%	0.100	NA	1	-	02/13/15 11:11	30,2540G	SG

Project Name: 14 WYTHE AVE., BROOKLYN, NY
Project Number: 1501.3360M105

Lab Number: L1502740
Report Date: 02/19/15

SAMPLE RESULTS

Lab ID: L1502740-02
Client ID: SB-2 (8-10')
Sample Location: 14 WYTHE AVE., BROOKLYN, NY
Matrix: Soil

Date Collected: 02/11/15 14:00
Date Received: 02/12/15
Field Prep: Not Specified

Parameter	Result	Qualifier	Units	RL	MDL	Dilution Factor	Date Prepared	Date Analyzed	Analytical Method	Analyst
General Chemistry - Westborough Lab										
Solids, Total	87.2		%	0.100	NA	1	-	02/13/15 11:11	30,2540G	SG

Project Name: 14 WYTHE AVE., BROOKLYN, NY
Project Number: 1501.3360M105
Lab Number: L1502740
Report Date: 02/19/15

SAMPLE RESULTS

Lab ID: L1502740-03
Client ID: SB-3 (8-10')
Sample Location: 14 WYTHE AVE., BROOKLYN, NY
Matrix: Soil
Date Collected: 02/11/15 12:10
Date Received: 02/12/15
Field Prep: Not Specified

Parameter	Result	Qualifier	Units	RL	MDL	Dilution Factor	Date Prepared	Date Analyzed	Analytical Method	Analyst
General Chemistry - Westborough Lab										
Solids, Total	87.7		%	0.100	NA	1	-	02/13/15 11:11	30,2540G	SG

Project Name: 14 WYTHE AVE., BROOKLYN, NY
Project Number: 1501.3360M105

Lab Number: L1502740
Report Date: 02/19/15

SAMPLE RESULTS

Lab ID: L1502740-04
Client ID: SB-4 (6-8')
Sample Location: 14 WYTHE AVE., BROOKLYN, NY
Matrix: Soil

Date Collected: 02/11/15 11:40
Date Received: 02/12/15
Field Prep: Not Specified

Parameter	Result	Qualifier	Units	RL	MDL	Dilution Factor	Date Prepared	Date Analyzed	Analytical Method	Analyst
General Chemistry - Westborough Lab										
Solids, Total	89.1		%	0.100	NA	1	-	02/13/15 11:11	30,2540G	SG

Project Name: 14 WYTHE AVE., BROOKLYN, NY
Project Number: 1501.3360M105
Lab Number: L1502740
Report Date: 02/19/15

SAMPLE RESULTS

Lab ID: L1502740-05
Client ID: SB-5 (8-10')
Sample Location: 14 WYTHE AVE., BROOKLYN, NY
Matrix: Soil
Date Collected: 02/11/15 09:30
Date Received: 02/12/15
Field Prep: Not Specified

Parameter	Result	Qualifier	Units	RL	MDL	Dilution Factor	Date Prepared	Date Analyzed	Analytical Method	Analyst
General Chemistry - Westborough Lab										
Solids, Total	91.0		%	0.100	NA	1	-	02/13/15 11:11	30,2540G	SG

Project Name: 14 WYTHE AVE., BROOKLYN, NY
Project Number: 1501.3360M105

Lab Number: L1502740
Report Date: 02/19/15

SAMPLE RESULTS

Lab ID: L1502740-06
Client ID: SB-6 (4-6')
Sample Location: 14 WYTHE AVE., BROOKLYN, NY
Matrix: Soil

Date Collected: 02/11/15 11:30
Date Received: 02/12/15
Field Prep: Not Specified

Parameter	Result	Qualifier	Units	RL	MDL	Dilution Factor	Date Prepared	Date Analyzed	Analytical Method	Analyst
General Chemistry - Westborough Lab										
Solids, Total	83.7		%	0.100	NA	1	-	02/13/15 11:11	30,2540G	SG

Project Name: 14 WYTHE AVE., BROOKLYN, NY
Project Number: 1501.3360M105

Lab Number: L1502740
Report Date: 02/19/15

SAMPLE RESULTS

Lab ID: L1502740-07
Client ID: SB-7 (8-10')
Sample Location: 14 WYTHE AVE., BROOKLYN, NY
Matrix: Soil

Date Collected: 02/11/15 09:40
Date Received: 02/12/15
Field Prep: Not Specified

Parameter	Result	Qualifier	Units	RL	MDL	Dilution Factor	Date Prepared	Date Analyzed	Analytical Method	Analyst
General Chemistry - Westborough Lab										
Solids, Total	81.6		%	0.100	NA	1	-	02/13/15 11:11	30,2540G	SG

Project Name: 14 WYTHE AVE., BROOKLYN, NY
Project Number: 1501.3360M105
Lab Number: L1502740
Report Date: 02/19/15

SAMPLE RESULTS

Lab ID: L1502740-08
Client ID: SB-8 (10-12')
Sample Location: 14 WYTHE AVE., BROOKLYN, NY
Matrix: Soil
Date Collected: 02/11/15 10:45
Date Received: 02/12/15
Field Prep: Not Specified

Parameter	Result	Qualifier	Units	RL	MDL	Dilution Factor	Date Prepared	Date Analyzed	Analytical Method	Analyst
General Chemistry - Westborough Lab										
Solids, Total	85.9		%	0.100	NA	1	-	02/13/15 11:11	30,2540G	SG

Lab Duplicate Analysis
Batch Quality Control

Project Name: 14 WYTHE AVE., BROOKLYN, NY
Project Number: 1501.3360M105

Lab Number: L1502740
Report Date: 02/19/15

Parameter	Native Sample	Duplicate Sample	Units	RPD	Qual	RPD Limits
General Chemistry - Westborough Lab Associated sample(s): 01-08 QC Batch ID: WG762581-1 QC Sample: L1502740-01 Client ID: SB-1 (8-10')						
Solids, Total	87.0	88.3	%	1		20

Project Name: 14 WYTHE AVE., BROOKLYN, NY
Project Number: 1501.3360M105

Lab Number: L1502740
Report Date: 02/19/15

Sample Receipt and Container Information

Were project specific reporting limits specified? YES

Reagent H2O Preserved Vials Frozen on: NA

Cooler Information Custody Seal

Cooler	
A	Absent
B	Absent

Container Information

Container ID	Container Type	Cooler	pH	Temp deg C	Pres	Seal	Analysis(*)
L1502740-01A	Vial Large Septa unpreserved	A	N/A	3.0	Y	Absent	NYTCL-8260(14)
L1502740-01B	Glass 250ml/8oz unpreserved	A	N/A	3.0	Y	Absent	BE-TI(180),NYTCL-8270(14),AS-TI(180),AG-TI(180),CR-TI(180),NI-TI(180),TL-TI(180),TS(7),CU-TI(180),PB-TI(180),SB-TI(180),SE-TI(180),ZN-TI(180),NYTCL-8081(14),HG-T(28),NYTCL-8082(14),CD-TI(180)
L1502740-01C	Glass 60mL/2oz unpreserved	A	N/A	3.0	Y	Absent	BE-TI(180),NYTCL-8270(14),AS-TI(180),AG-TI(180),CR-TI(180),NI-TI(180),TL-TI(180),TS(7),CU-TI(180),PB-TI(180),SB-TI(180),SE-TI(180),ZN-TI(180),NYTCL-8081(14),HG-T(28),NYTCL-8082(14),CD-TI(180)
L1502740-02A	Vial Large Septa unpreserved	A	N/A	3.0	Y	Absent	NYTCL-8260(14)
L1502740-02B	Glass 250ml/8oz unpreserved	A	N/A	3.0	Y	Absent	BE-TI(180),NYTCL-8270(14),AS-TI(180),AG-TI(180),CR-TI(180),NI-TI(180),TL-TI(180),TS(7),CU-TI(180),PB-TI(180),SB-TI(180),SE-TI(180),ZN-TI(180),NYTCL-8081(14),HG-T(28),NYTCL-8082(14),CD-TI(180)
L1502740-02C	Glass 60mL/2oz unpreserved	A	N/A	3.0	Y	Absent	BE-TI(180),NYTCL-8270(14),AS-TI(180),AG-TI(180),CR-TI(180),NI-TI(180),TL-TI(180),TS(7),CU-TI(180),PB-TI(180),SB-TI(180),SE-TI(180),ZN-TI(180),NYTCL-8081(14),HG-T(28),NYTCL-8082(14),CD-TI(180)
L1502740-03A	Vial Large Septa unpreserved	A	N/A	3.0	Y	Absent	NYTCL-8260(14)

*Values in parentheses indicate holding time in days

Project Name: 14 WYTHE AVE., BROOKLYN, NY
Project Number: 1501.3360M105

Lab Number: L1502740
Report Date: 02/19/15

Container Information

Container ID	Container Type	Cooler	pH	Temp deg C	Pres	Seal	Analysis(*)
L1502740-03B	Glass 250ml/8oz unpreserved	A	N/A	3.0	Y	Absent	BE-TI(180),NYTCL-8270(14),AS-TI(180),AG-TI(180),CR-TI(180),NI-TI(180),TL-TI(180),TS(7),CU-TI(180),PB-TI(180),SB-TI(180),SE-TI(180),ZN-TI(180),NYTCL-8081(14),HG-T(28),NYTCL-8082(14),CD-TI(180)
L1502740-03C	Glass 60mL/2oz unpreserved	A	N/A	3.0	Y	Absent	BE-TI(180),NYTCL-8270(14),AS-TI(180),AG-TI(180),CR-TI(180),NI-TI(180),TL-TI(180),TS(7),CU-TI(180),PB-TI(180),SB-TI(180),SE-TI(180),ZN-TI(180),NYTCL-8081(14),HG-T(28),NYTCL-8082(14),CD-TI(180)
L1502740-04A	Vial Large Septa unpreserved	A	N/A	3.0	Y	Absent	NYTCL-8260(14)
L1502740-04B	Glass 250ml/8oz unpreserved	A	N/A	3.0	Y	Absent	BE-TI(180),NYTCL-8270(14),AS-TI(180),AG-TI(180),CR-TI(180),NI-TI(180),TL-TI(180),TS(7),CU-TI(180),PB-TI(180),SB-TI(180),SE-TI(180),ZN-TI(180),NYTCL-8081(14),HG-T(28),NYTCL-8082(14),CD-TI(180)
L1502740-04C	Glass 60mL/2oz unpreserved	A	N/A	3.0	Y	Absent	BE-TI(180),NYTCL-8270(14),AS-TI(180),AG-TI(180),CR-TI(180),NI-TI(180),TL-TI(180),TS(7),CU-TI(180),PB-TI(180),SB-TI(180),SE-TI(180),ZN-TI(180),NYTCL-8081(14),HG-T(28),NYTCL-8082(14),CD-TI(180)
L1502740-05A	Vial Large Septa unpreserved	A	N/A	3.0	Y	Absent	NYTCL-8260(14)
L1502740-05B	Glass 250ml/8oz unpreserved	A	N/A	3.0	Y	Absent	BE-TI(180),NYTCL-8270(14),AS-TI(180),AG-TI(180),CR-TI(180),NI-TI(180),TL-TI(180),TS(7),CU-TI(180),PB-TI(180),SB-TI(180),SE-TI(180),ZN-TI(180),NYTCL-8081(14),HG-T(28),NYTCL-8082(14),CD-TI(180)
L1502740-05C	Glass 60mL/2oz unpreserved	A	N/A	3.0	Y	Absent	BE-TI(180),NYTCL-8270(14),AS-TI(180),AG-TI(180),CR-TI(180),NI-TI(180),TL-TI(180),TS(7),CU-TI(180),PB-TI(180),SB-TI(180),SE-TI(180),ZN-TI(180),NYTCL-8081(14),HG-T(28),NYTCL-8082(14),CD-TI(180)
L1502740-06A	Vial Large Septa unpreserved	A	N/A	3.0	Y	Absent	NYTCL-8260(14)

*Values in parentheses indicate holding time in days

Project Name: 14 WYTHE AVE., BROOKLYN, NY
Project Number: 1501.3360M105

Lab Number: L1502740
Report Date: 02/19/15

Container Information

Container ID	Container Type	Cooler	pH	Temp deg C	Pres	Seal	Analysis(*)
L1502740-06B	Glass 250ml/8oz unpreserved	A	N/A	3.0	Y	Absent	BE-TI(180),NYTCL-8270(14),AS-TI(180),AG-TI(180),CR-TI(180),NI-TI(180),TL-TI(180),TS(7),CU-TI(180),PB-TI(180),SB-TI(180),SE-TI(180),ZN-TI(180),NYTCL-8081(14),HG-T(28),NYTCL-8082(14),CD-TI(180)
L1502740-06C	Glass 60mL/2oz unpreserved	A	N/A	3.0	Y	Absent	BE-TI(180),NYTCL-8270(14),AS-TI(180),AG-TI(180),CR-TI(180),NI-TI(180),TL-TI(180),TS(7),CU-TI(180),PB-TI(180),SB-TI(180),SE-TI(180),ZN-TI(180),NYTCL-8081(14),HG-T(28),NYTCL-8082(14),CD-TI(180)
L1502740-07A	Vial Large Septa unpreserved	A	N/A	3.0	Y	Absent	NYTCL-8260(14)
L1502740-07B	Glass 250ml/8oz unpreserved	A	N/A	3.0	Y	Absent	BE-TI(180),NYTCL-8270(14),AS-TI(180),AG-TI(180),CR-TI(180),NI-TI(180),TL-TI(180),TS(7),CU-TI(180),PB-TI(180),SB-TI(180),SE-TI(180),ZN-TI(180),NYTCL-8081(14),HG-T(28),NYTCL-8082(14),CD-TI(180)
L1502740-07C	Glass 60mL/2oz unpreserved	A	N/A	3.0	Y	Absent	BE-TI(180),NYTCL-8270(14),AS-TI(180),AG-TI(180),CR-TI(180),NI-TI(180),TL-TI(180),TS(7),CU-TI(180),PB-TI(180),SB-TI(180),SE-TI(180),ZN-TI(180),NYTCL-8081(14),HG-T(28),NYTCL-8082(14),CD-TI(180)
L1502740-08A	Vial Large Septa unpreserved	A	N/A	3.0	Y	Absent	NYTCL-8260(14)
L1502740-08B	Glass 250ml/8oz unpreserved	A	N/A	3.0	Y	Absent	BE-TI(180),NYTCL-8270(14),AS-TI(180),AG-TI(180),CR-TI(180),NI-TI(180),TL-TI(180),TS(7),CU-TI(180),PB-TI(180),SB-TI(180),SE-TI(180),ZN-TI(180),NYTCL-8081(14),HG-T(28),NYTCL-8082(14),CD-TI(180)
L1502740-08C	Glass 60mL/2oz unpreserved	A	N/A	3.0	Y	Absent	BE-TI(180),NYTCL-8270(14),AS-TI(180),AG-TI(180),CR-TI(180),NI-TI(180),TL-TI(180),TS(7),CU-TI(180),PB-TI(180),SB-TI(180),SE-TI(180),ZN-TI(180),NYTCL-8081(14),HG-T(28),NYTCL-8082(14),CD-TI(180)
L1502740-09A	Vial HCl preserved	B	N/A	2.6	Y	Absent	NYTCL-8260(14)

*Values in parentheses indicate holding time in days

Project Name: 14 WYTHE AVE., BROOKLYN, NY
Project Number: 1501.3360M105

Lab Number: L1502740
Report Date: 02/19/15

Container Information

Container ID	Container Type	Cooler	pH	Temp deg C	Pres	Seal	Analysis(*)
L1502740-09B	Vial HCl preserved	B	N/A	2.6	Y	Absent	NYTCL-8260(14)
L1502740-09D	Plastic 500ml HNO3 preserved	B	<2	2.6	Y	Absent	SE-6020T(180),TL-6020T(180),CR-6020T(180),NI-6020T(180),CU-6020T(180),ZN-6020T(180),PB-6020T(180),BE-6020T(180),AS-6020T(180),SB-6020T(180),AG-6020T(180),CD-6020T(180),HG-T(28)
L1502740-09E	Amber 1000ml unpreserved	B	7	2.6	Y	Absent	NYTCL-8270(7),NYTCL-8270-SIM(7)
L1502740-10A	Vial HCl preserved	B	N/A	2.6	Y	Absent	NYTCL-8260(14)
L1502740-10B	Vial HCl preserved	B	N/A	2.6	Y	Absent	NYTCL-8260(14)
L1502740-10C	Vial HCl preserved	B	N/A	2.6	Y	Absent	NYTCL-8260(14)
L1502740-10D	Plastic 250ml HNO3 preserved	B	<2	2.6	Y	Absent	SE-6020T(180),TL-6020T(180),CR-6020T(180),NI-6020T(180),CU-6020T(180),ZN-6020T(180),PB-6020T(180),BE-6020T(180),AS-6020T(180),SB-6020T(180),AG-6020T(180),CD-6020T(180),HG-T(28)
L1502740-10E	Amber 1000ml unpreserved	B	7	2.6	Y	Absent	NYTCL-8270(7),NYTCL-8270-SIM(7)
L1502740-10F	Amber 1000ml unpreserved	B	7	2.6	Y	Absent	NYTCL-8270(7),NYTCL-8270-SIM(7)
L1502740-10G	Amber 1000ml unpreserved	B	7	2.6	Y	Absent	NYTCL-8082-1200ML(7)
L1502740-10H	Amber 1000ml unpreserved	B	7	2.6	Y	Absent	NYTCL-8082-1200ML(7)
L1502740-10I	Amber 500ml unpreserved	B	7	2.6	Y	Absent	NYTCL-8081(7)
L1502740-10J	Amber 500ml unpreserved	B	A	2.6	Y	Absent	NYTCL-8081(7)

*Values in parentheses indicate holding time in days

Project Name:	14 WYTHE AVE., BROOKLYN, NY	**Lab Number:**	L1502740
Project Number:	1501.3360M105	**Report Date:**	02/19/15

GLOSSARY

Acronyms

EDL - Estimated Detection Limit: This value represents the level to which target analyte concentrations are reported as estimated values, when those target analyte concentrations are quantified below the reporting limit (RL). The EDL includes any adjustments from dilutions, concentrations or moisture content, where applicable. The use of EDLs is specific to the analysis of PAHs using Solid-Phase Microextraction (SPME).

EPA - Environmental Protection Agency.

LCS - Laboratory Control Sample: A sample matrix, free from the analytes of interest, spiked with verified known amounts of analytes or a material containing known and verified amounts of analytes.

LCSD - Laboratory Control Sample Duplicate: Refer to LCS.

LFB - Laboratory Fortified Blank: A sample matrix, free from the analytes of interest, spiked with verified known amounts of analytes or a material containing known and verified amounts of analytes.

MDL - Method Detection Limit: This value represents the level to which target analyte concentrations are reported as estimated values, when those target analyte concentrations are quantified below the reporting limit (RL). The MDL includes any adjustments from dilutions, concentrations or moisture content, where applicable.

MS - Matrix Spike Sample: A sample prepared by adding a known mass of target analyte to a specified amount of matrix sample for which an independent estimate of target analyte concentration is available.

MSD - Matrix Spike Sample Duplicate: Refer to MS.

NA - Not Applicable.

NC - Not Calculated: Term is utilized when one or more of the results utilized in the calculation are non-detect at the parameter's reporting unit.

NI - Not Ignitable.

RL - Reporting Limit: The value at which an instrument can accurately measure an analyte at a specific concentration. The RL includes any adjustments from dilutions, concentrations or moisture content, where applicable.

RPD - Relative Percent Difference: The results from matrix and/or matrix spike duplicates are primarily designed to assess the precision of analytical results in a given matrix and are expressed as relative percent difference (RPD). Values which are less than five times the reporting limit for any individual parameter are evaluated by utilizing the absolute difference between the values; although the RPD value will be provided in the report.

SRM - Standard Reference Material: A reference sample of a known or certified value that is of the same or similar matrix as the associated field samples.

Footnotes

1 - The reference for this analyte should be considered modified since this analyte is absent from the target analyte list of the original method.

Terms

Total: With respect to Organic analyses, a 'Total' result is defined as the summation of results for individual isomers or Aroclors. If a 'Total' result is requested, the results of its individual components will also be reported. This is applicable to 'Total' results for methods 8260, 8081 and 8082.

Analytical Method: Both the document from which the method originates and the analytical reference method. (Example: EPA 8260B is shown as 1,8260B.) The codes for the reference method documents are provided in the References section of the Addendum.

Data Qualifiers

A - Spectra identified as "Aldol Condensation Product".

B - The analyte was detected above the reporting limit in the associated method blank. Flag only applies to associated field samples that have detectable concentrations of the analyte at less than ten times (10x) the concentration found in the blank. For MCP-related projects, flag only applies to associated field samples that have detectable concentrations of the analyte at less than ten times (10x) the concentration found in the blank. For DOD-related projects, flag only applies to associated field samples that have detectable concentrations of the analyte at less than ten times (10x) the concentration found in the blank AND the analyte was detected above one-half the reporting limit (or above the reporting limit for common lab contaminants) in the associated method blank. For NJ-Air-related projects, flag only applies to associated field samples that have detectable concentrations of the analyte above the reporting limit. For NJ-related projects (excluding Air), flag only applies to associated field samples that have detectable concentrations of the analyte, which was detected above the reporting limit in the associated method blank or above five times the reporting limit for common lab contaminants (Phthalates, Acetone, Methylene Chloride, 2-Butanone).

C - Co-elution: The target analyte co-elutes with a known lab standard (i.e. surrogate, internal standards, etc.) for co-extracted analyses.

D - Concentration of analyte was quantified from diluted analysis. Flag only applies to field samples that have detectable concentrations of the analyte.

E - Concentration of analyte exceeds the range of the calibration curve and/or linear range of the instrument.

Report Format: DU Report with 'J' Qualifiers

Project Name:	14 WYTHE AVE., BROOKLYN, NY	**Lab Number:**	L1502740
Project Number:	1501.3360M105	**Report Date:**	02/19/15

Data Qualifiers

G - The concentration may be biased high due to matrix interferences (i.e, co-elution) with non-target compound(s). The result should be considered estimated.

H - The analysis of pH was performed beyond the regulatory-required holding time of 15 minutes from the time of sample collection.

I - The lower value for the two columns has been reported due to obvious interference.

M - Reporting Limit (RL) exceeds the MCP CAM Reporting Limit for this analyte.

NJ - Presumptive evidence of compound. This represents an estimated concentration for Tentatively Identified Compounds (TICs), where the identification is based on a mass spectral library search.

P - The RPD between the results for the two columns exceeds the method-specified criteria.

Q - The quality control sample exceeds the associated acceptance criteria. For DOD-related projects, LCS and/or Continuing Calibration Standard exceedences are also qualified on all associated sample results. Note: This flag is not applicable for matrix spike recoveries when the sample concentration is greater than 4x the spike added or for batch duplicate RPD when the sample concentrations are less than 5x the RL. (Metals only.)

R - Analytical results are from sample re-analysis.

RE - Analytical results are from sample re-extraction.

S - Analytical results are from modified screening analysis.

J - Estimated value. The Target analyte concentration is below the quantitation limit (RL), but above the Method Detection Limit (MDL) or Estimated Detection Limit (EDL) for SPME-related analyses. This represents an estimated concentration for Tentatively Identified Compounds (TICs).

ND - Not detected at the method detection limit (MDL) for the sample, or estimated detection limit (EDL) for SPME-related analyses.

Report Format: DU Report with 'J' Qualifiers

Project Name:	14 WYTHE AVE., BROOKLYN, NY	**Lab Number:**	L1502740
Project Number:	1501.3360M105	**Report Date:**	02/19/15

REFERENCES

1 Test Methods for Evaluating Solid Waste: Physical/Chemical Methods. EPA SW-846. Third Edition. Updates I - IV, 2007.

30 Standard Methods for the Examination of Water and Wastewater. APHA-AWWA-WPCF. 18th Edition. 1992.

LIMITATION OF LIABILITIES

Alpha Analytical performs services with reasonable care and diligence normal to the analytical testing laboratory industry. In the event of an error, the sole and exclusive responsibility of Alpha Analytical shall be to re-perform the work at it's own expense. In no event shall Alpha Analytical be held liable for any incidental, consequential or special damages, including but not limited to, damages in any way connected with the use of, interpretation of, information or analysis provided by Alpha Analytical.

We strongly urge our clients to comply with EPA protocol regarding sample volume, preservation, cooling, containers, sampling procedures, holding time and splitting of samples in the field.

Certification Information

Last revised December 16, 2014

The following analytes are not included in our NELAP Scope of Accreditation:

Westborough Facility
EPA 524.2: Acetone, 2-Butanone (Methyl ethyl ketone (MEK)), Tert-butyl alcohol, 2-Hexanone, Tetrahydrofuran, 1,3,5-Trichlorobenzene, 4-Methyl-2-pentanone (MIBK), Carbon disulfide, Diethyl ether.
EPA 8260C: 1,2,4,5-Tetramethylbenzene, 4-Ethyltoluene, Iodomethane (methyl iodide), Methyl methacrylate, Azobenzene.
EPA 8270D: 1-Methylnaphthalene, Dimethylnaphthalene,1,4-Diphenylhydrazine.
EPA 625: 4-Chloroaniline, 4-Methylphenol.
SM4500: Soil: Total Phosphorus, TKN, NO2, NO3.
EPA 9071: Total Petroleum Hydrocarbons, Oil & Grease.

Mansfield Facility
EPA 8270D: Biphenyl.
EPA 2540D: TSS
EPA TO-15: Halothane, 2,4,4-Trimethyl-2-pentene, 2,4,4-Trimethyl-1-pentene, Thiophene, 2-Methylthiophene, 3-Methylthiophene, 2-Ethylthiophene, 1,2,3-Trimethylbenzene, Indan, Indene, 1,2,4,5-Tetramethylbenzene, Benzothiophene, 1-Methylnaphthalene.

The following analytes are included in our Massachusetts DEP Scope of Accreditation, Westborough Facility:

Drinking Water
EPA 200.8: Sb,As,Ba,Be,Cd,Cr,Cu,Pb,Ni,Se,Tl; **EPA 200.7**: Ba,Be,Ca,Cd,Cr,Cu,Na; **EPA 245.1:** Mercury;
EPA 300.0: Nitrate-N, Fluoride, Sulfate; **EPA 353.2**: Nitrate-N, Nitrite-N; **SM4500NO3-F**: Nitrate-N, Nitrite-N; **SM4500F-C, SM4500CN-CE, EPA 180.1, SM2130B, SM4500Cl-D, SM2320B, SM2540C, SM4500H-B**
EPA 332: Perchlorate.
Microbiology: **SM9215B; SM9223-P/A, SM9223B-Colilert-QT, Enterolert-QT.**

Non-Potable Water
EPA 200.8: Al,Sb,As,Be,Cd,Cr,Cu,Pb,Mn,Ni,Se,Ag,Tl,Zn;
EPA 200.7: Al,Sb,As,Be,Cd,Ca,Cr,Co,Cu,Fe,Pb,Mg,Mn,Mo,Ni,K,Se,Ag,Na,Sr,Ti,Tl,V,Zn;
EPA 245.1, SM4500H,B, EPA 120.1, SM2510B, SM2540C, SM2340B, SM2320B, SM4500CL-E, SM4500F-BC, SM426C, SM4500NH3-BH, **EPA 350.1**: Ammonia-N, **LACHAT 10-107-06-1-B**: Ammonia-N, **SM4500NO3-F, EPA 353.2**: Nitrate-N**, SM4500NH3-BC-NES, EPA 351.1, SM4500P-E, SM4500P-B, E, SM5220D, EPA 410.4, SM5210B, SM5310C, SM4500CL-D, EPA 1664, SM14 510AC, EPA 420.1, SM4500-CN-CE, SM2540D.**
EPA 624: Volatile Halocarbons & Aromatics,
EPA 608: Chlordane, Toxaphene, Aldrin, alpha-BHC, beta-BHC, gamma-BHC, delta-BHC, Dieldrin, DDD, DDE, DDT, Endosulfan I, Endosulfan II, Endosulfan sulfate, Endrin, Endrin Aldehyde, Heptachlor, Heptachlor Epoxide, PCBs
EPA 625: SVOC (Acid/Base/Neutral Extractables), **EPA 600/4-81-045**: PCB-Oil.
Microbiology: **SM9223B-Colilert-QT; Enterolert-QT, SM9222D-MF**.

For a complete listing of analytes and methods, please contact your Alpha Project Manager.

-revised 2/19/15 ks

Serial No:02191515:36

NEW YORK CHAIN OF CUSTODY

ALPHA ANALYTICAL

Westborough, MA 01581
8 Walkup Dr.
TEL: 508-898-9220
FAX: 508-898-9193

Mansfield, MA 02048
320 Forbes Blvd
TEL: 508-822-9300
FAX: 508-822-3288

Service Centers
Mahwah, NJ 07430: 35 Whitney Rd, Suite 5
Albany, NY 12205: 14 Walker Way
Tonawanda, NY 14150: 275 Cooper Ave, Suite 105

Page 1 of 1

Date Rec'd in Lab: 2-9-15

ALPHA Job #: L1502740

Client Information

Client: VCEA
Address: 2004 W. Vernon Rd
Philadelphia, PA
Phone: 516 776 6629
Fax: 215
Email: KBaker@vcedpc.com

Project Information

Project Name: 14 Wythe Ave, Brooklyn, NY
Project Location: SAA
Project #: 1501.3360M105
(Use Project name as Project #) ☐
Project Manager: K. Baker
ALPHAQuote #:

Turn-Around Time

Standard ☒ (2 Days, Rush)
Rush (only if pre approved) ☐
Due Date: 2-10-15
of Days:

These samples have been previously analyzed by Alpha ☐

Other project specific requirements/comments:

Please specify ~~Metals or TAL~~: Priority Pollutant Metals

Deliverables

☐ ASP-A ☐ ASP-B
☐ EQuIS (1 File) ☐ EQuIS (4 File)
☐ Other

Regulatory Requirement

☐ NY TOGS ☒ NY Part 375
☐ AWQ Standards ☐ NY CP-51
☐ NY Restricted Use ☐ Other
☐ NY Unrestricted Use
☐ NYC Sewer Discharge

Billing Information

☑ Same as Client Info
PO #:

Disposal Site Information

Please identify below location of applicable disposal facilities.
Disposal Facility:
☐ NJ ☐ NY
☐ Other:

Sample Filtration

☐ Done
☐ Lab to do
Preservation
☐ Lab to do
(Please Specify below)

Total Bottle

ANALYSIS

ALPHA Lab ID (Lab Use Only)	Sample ID	Collection Date	Collection Time	Sample Matrix	Sampler's Initials	TCL VOCs	TCL SVOCs	PP Metals ✓	Pest 8081	PCBs 8082	Sample Specific Comments
02190-01	SB-1 (8-10')	2/11/15	1245	S	KB	X	X	X	X	X	
02	SB-2 (8-10')		1400			X	X	X	X	X	
03	SB-3 (8-10')		1210			X	X	X	X	X	
04	SB-4 (6-8')		1140			X	X	X	X	X	
05	SB-5 (8-10')		0930			X	X	X	X	X	
06	SB-6 (4-6')		1130			X	X	X	X	X	
07	SB-7 (8-10')		0940			X	X	X	X	X	
08	SB-8 (10-12')		1045			X	X	X	X	X	If volume is adequate
09	SB-1 GW		1310	GW		X	X	X	X	X	
10	SB-7 GW		950	GW		X	X	X	Y	Y	
	Container Type					A	A	A/P	A	A	
	Preservative					B/HCl		E/NaOH			

Preservative Code:
A = None
B = HCl
C = HNO_3
D = H_2SO_4
E = NaOH
F = MeOH
G = $NaHSO_4$
H = $Na_2S_2O_3$
K/E = Zn Ac/NaOH
O = Other

Container Code
P = Plastic
A = Amber Glass
V = Vial
G = Glass
B = Bacteria Cup
C = Cube
O = Other
E = Encore
D = BOD Bottle

Westboro: Certification No: MA935
Mansfield: Certification No: MA015

Relinquished By:	Date/Time	Received By:	Date/Time
	2/12/15 1350		2/12/15 1350
	2-12-15 1845		2-12-15 1842
	2-12-15 2236		2-12-15 2236

Please print clearly, legibly and completely. Samples can not be logged in and turnaround time clock will not start until any ambiguities are resolved. BY EXECUTING THIS COC, THE CLIENT HAS READ AND AGREES TO BE BOUND BY ALPHA'S TERMS & CONDITIONS. (See reverse side.)

Form No: 01-25 HC (rev. 30-Sept-2013)

NEW YORK CHAIN OF CUSTODY

ALPHA ANALYTICAL

Westborough, MA 01581
8 Walkup Dr.
TEL: 508-898-9220
FAX: 508-898-9193

Mansfield, MA 02048
320 Forbes Blvd
TEL: 508-822-9300
FAX: 508-822-3288

Service Centers
Mahwah, NJ 07430: 35 Whitney Rd, Suite 5
Albany, NY 12205: 14 Walker Way
Tonawanda, NY 14150: 275 Cooper Ave, Suite 105

Page 1 of 1

Date Rec'd in Lab: 2-9-15

ALPHA Job #: L1502740

Client Information

Client: VCEA
Address: 200 E W. Vernon Bl Philadelphia, PA
Phone: 516 776 6629
Fax: 215
Email: KBaker@vcea.org

Project Information

Project Name: 14 Wythe Ave, Brooklyn, NY
Project Location: SAA
Project #: 1501.3360M105
(Use Project name as Project #)
Project Manager: K. Baker
ALPHAQuote #:

Turn-Around Time

Standard [X] Due Date: 2-19-15
Rush (only if pre approved) [ ] # of Days:

These samples have been previously analyzed by Alpha [ ]

Other project specific requirements/comments:

Please specify ~~Metals or TAL~~: Priority Pollutant Metals

Deliverables

- [ ] ASP-A
- [ ] ASP-B
- [ ] EQuIS (1 File)
- [ ] EQuIS (4 File)
- [ ] Other

Regulatory Requirement

- [ ] NY TOGS
- [x] NY Part 375
- [ ] AWQ Standards
- [ ] NY CP-51
- [ ] NY Restricted Use
- [ ] Other
- [ ] NY Unrestricted Use
- [ ] NYC Sewer Discharge

Billing Information

[x] Same as Client Info
PO #:

Disposal Site Information

Please identify below location of applicable disposal facilities.
Disposal Facility:
[ ] NJ [ ] NY
[ ] Other:

ANALYSIS

Sample Filtration
[ ] Done
[ ] Lab to do
Preservation
[ ] Lab to do
(Please Specify below)

Total Bottle

ALPHA Lab ID (Lab Use Only)	Sample ID	Collection Date	Collection Time	Sample Matrix	Sampler's Initials	TCL VOCs	TCL SVOCs	PP Metals ✓	Pest 8081	PCBs 8082	Sample Specific Comments
02390-01	SB-1 (8-10')	2/11/15	1245	S	KB	X	X	X	X	X	
02	SB-2 (8-10')		1400			X	X	X	X	X	
03	SB-3 (8-10')		1210			X	X	X	X	X	
04	SB-4 (6-8')		1140			X	X	X	X	X	
05	SB-5 (8-10')		0930			X	X	X	X	X	
06	SB-6 (4-6')		1130			X	X	X	X	X	
07	SB-7 (8-10')		0940			X	X	X	X	X	
08	SB-8 (10-12')		1045	↓		X	X	X	X	X	
09	SB-1 GW		1310	GW		X	X	X			
10	SB-7 GW		950	GW	↓	X	X	X			

APPENDIX C

SOIL BORING LOGS

DPV Consultants, Inc. 19 West 36th Street, 9th Floor New York, NY 10018					
	Site Loc.	14 Wythe Ave., Brooklyn	Boring ID	SB-1
	Weather	Overcast and cold, 38°F	Sheet	1 of 1
	Drill Company	WRS Environmental Services	Job #	1501.3360M105
			Date	2/11/2015
	Driller	Usi and Butch	Geologist	K. Butler
			DTW	N/A
	Rig	Geoprobe 6610	Depth	20'

Recovery	Sample ID	Moisture	Depth Feet	Lithology	Description	PID Readings	Notes
42"	MC-1 0-5'	Frozen/ moist	1–5	Fill	Brown to black silty sand with brick fragments, cinders and f-m gravel	0.0	
40"	MC-2 5-10'	Moist	5–10	Fill CL	Top 12" brown to black silty sand with brick, fragments, cinders and f-m gravel. Bottom 28" black silty sand and cinders, some clay	0.0	Sample to lab (8-10')
44"	MC-3 10-15'	Moist/Wet	10–15	CL	Dark gray silty clay, trace sand	0.0	Approx. WT Boring extended to 20' to facilitate GW sampling
			15–20				End of Boring @ 20'

Notes:

Location:

DPV Consultants, Inc. 19 West 36th Street, 9th Floor New York, NY 10018					
	Site Loc.	18 Wythe Ave., Brooklyn	Boring ID	SB-2	
	Weather	Overcast and cold, 38°F	Sheet	1 of 1	
	Drill Company	WRS Environmental Services	Job #	1501.3360M105	
			Date	2/11/2015	
	Driller	Usi and Butch	Geologist	K. Butler	
			DTW	N/A	
	Rig	Geoprobe 6610	Depth	20'	

Recovery	Sample ID	Moisture	Depth Feet	Lithology	Description	PID Readings	Notes
48"	MC-1 0-5'	Frozen/ moist	1 2 3 4	Fill	Brown to black silty sand with brick fragments, cinders and f-m gravel	0.0	
46"	MC-2 5-10'	Moist	5 6 7 8	Fill CL	Brown to black silty sand with brick, fragments, cinders and f-m gravel. Bottom 20" grades to dark gray silty clay	0.0 Sample to lab (8-10')	
38"	MC-3 10-15'	Moist/Wet	9 10 11 12 13 14 15 16 17 18 19 20	CL	Dark gray silty clay, trace sand, soft	0.0 Approx. WT End of Boring @ 15'	

Notes:

Location:

DPV Consultants, Inc.
19 West 36th Street, 9th Floor
New York, NY 10018

Site Loc.	18 Wythe Ave., Brooklyn	Boring ID	SB-3
Weather	Overcast and cold, 38°F	Sheet	1 of 1
Drill Company	WRS Environmental Services	Job #	1501.3360M105
		Date	2/11/2015
Driller	Usi and Butch	Geologist	K. Butler
		DTW	N/A
Rig	Geoprobe 6610	Depth	20'

Recovery	Sample ID	Moisture	Depth Feet	Lithology	Description	PID Readings	Notes
52"	MC-1 0-5'	Frozen/ moist	1–5	Fill	Brown to black silty sand with brick fragments, cinders and f-m gravel	0.0	
46"	MC-2 5-10'	Moist	5–10	Fill CL	Top 12" brown to black silty sand with brick, fragments, cinders and f-m gravel. Bottom 28" black silty sand and cinders, some clay	0.0	Sample to lab (8-10')
46"	MC-3 10-15'	Moist/Wet	10–15	CL	Dark gray silty clay, trace sand	0.0	Approx. WT
			15				End of Boring @ 15'
			16–20				

Notes:

Location:

DPV Consultants, Inc.
19 West 36th Street, 9th Floor
New York, NY 10018

Site Loc.	18 Wythe Ave., Brooklyn	Boring ID	SB-4
Weather	Overcast and cold, 38°F	Sheet	1 of 1
Drill Company	WRS Environmental Services	Job #	1501.3360M105
		Date	2/11/2015
Driller	Usi and Butch	Geologist	K. Butler
		DTW	N/A
Rig	Geoprobe 6610	Depth	20'

Recovery	Sample ID	Moisture	Depth Feet	Lithology	Description	PID Readings	Notes
42"	MC-1 0-5'	Frozen/ moist	1–5	Fill	Brown to black silty sand with brick fragments, cinders and f-m gravel	0.0	
40"	MC-2 5-10'	Moist	5–10	Fill CL	Top 24" brown to black silty sand with brick, fragments, cinders and f-m gravel. Bottom 18" grading to dark gray silty clay, trace sand	0.0 Sample to lab (6-8')	
44"	MC-3 10-15'	Moist/Wet	10–15	CL	Dark gray silty clay, trace sand	0.0 Approx. WT End of Boring @ 15'	

Notes:

Location:

DPV Consultants, Inc. 19 West 36th Street, 9th Floor New York, NY 10018					
	Site Loc.	18 Wythe Ave., Brooklyn	Boring ID	SB-5	
	Weather	Overcast and cold, 38°F	Sheet	1 of 1	
	Drill Company	WRS Environmental Services	Job #	1501.3360M105	
			Date	2/11/2015	
	Driller	Usi and Butch	Geologist	K. Butler	
			DTW	N/A	
	Rig	Geoprobe 6610	Depth	20'	

Recovery	Sample ID	Moisture	Depth Feet	Lithology	Description	PID Readings	Notes
36"	MC-1 0-5'	Frozen/ moist	1 2 3 4	Fill	Brown to black silty sand with brick fragment, slag, cinders and f-m gravel	0.0	
38"	MC-2 5-10'	Moist	5 6 7 8 9	Fill CL	Brown to black silty sand with brick fragment, slag, cinders and f-m gravel grading to dark gray silty clay in lower 10"	0.0 Sample to lab (8-10')	
40"	MC-3 10-15'	Moist/Wet	10 11 12 13 14 15 16 17 18 19 20	CL	Dark gray soft clay with shell fragments	0.0 Approx. WT End of Boring @ 15'	

Notes:

Location:

DPV Consultants, Inc. 19 West 36th Street, 9th Floor New York, NY 10018				
	Site Loc.	18 Wythe Ave., Brooklyn	Boring ID	SB-6
	Weather	Overcast and cold, 38°F	Sheet	1 of 1
	Drill Company	WRS Environmental Services	Job #	1501.3360M105
			Date	2/11/2015
	Driller	Usi and Butch	Geologist	K. Butler
			DTW	N/A
	Rig	Geoprobe 6610	Depth	20'

Recovery	Sample ID	Moisture	Depth Feet	Lithology	Description	PID Readings	Notes
50"	MC-1 0-5'	Frozen/ moist	1–4	Fill	Brown to black silty sand with brick fragment, slag, cinders and f-m gravel	0.0	Sample to lab (4-6')
42"	MC-2 5-10'	Moist	5–9	Fill CL	Brown to black silty sand with brick fragment, slag, cinders and f-m gravel	0.0	
46"	MC-3 10-15'	Moist/Wet	10–20	CL	Dark gray silty clay, with some sand.	0.0	End of Boring @ 20'

Notes:

Location:

DPV Consultants, Inc.
19 West 36th Street, 9th Floor
New York, NY 10018

Site Loc.	18 Wythe Ave., Brooklyn	Boring ID	SB-7
Weather	Overcast and cold, 38°F	Sheet	1 of 1
Drill Company	WRS Environmental Services	Job #	1501.3360M105
		Date	2/11/2015
Driller	Usi and Butch	Geologist	K. Butler
		DTW	N/A
Rig	Geoprobe 6610	Depth	20'

Recovery	Sample ID	Moisture	Depth Feet	Lithology	Description	PID Readings	Notes
29"	MC-1 0-5'	Frozen/ moist	1–5	Fill	Brown to black silty sand with asphalt fragments, cinders and f-m gravel	0.0	
36"	MC-2 5-10'	Moist	5–10	Fill CL	Top 2" brown to black silty sandd with asphalt fragments, cinders and f-m gravel. Bottom 34" grading to dark gray sandy and silty clay	0.0	Sample to lab (8-10')
38"	MC-3 10-15'	Moist/Wet	10–15	CL	Grayish brown f-m sand, little silt, trace clay	0.0	GW sample 13-17' Approx. WT Boring extended to 20' to facilitate GW sampling
			15–20				End of Boring @ 20'

Notes:

Location:

DPV Consultants, Inc.
19 West 36th Street, 9th Floor
New York, NY 10018

Site Loc.	18 Wythe Ave., Brooklyn	Boring ID	SB-8
Weather	Overcast and cold, 38°F	Sheet	1 of 1
Drill Company	WRS Environmental Services	Job #	1501.3360M105
		Date	2/11/2015
Driller	Usi and Butch	Geologist	K. Butler
		DTW	N/A
Rig	Geoprobe 6610	Depth	20'

Recovery	Sample ID	Moisture	Depth Feet	Lithology	Description	PID Readings	Notes
52"	MC-1 0-5'	Frozen/ moist	1–5	Fill	Brown to black silty sand with brick fragment, slag, cinders and f-m gravel	0.0	
39"	MC-2 5-10'	Moist	5–10	Fill CL	Brown to black silty sand with brick fragment, slag, cinders and f-m gravel	0.0	
42"	MC-3 10-15'	Moist/Wet	10–15	CL	Dark gray sandy, silty clay, with some sandy layers.	0.0 Sample to lab (10-12) GW Sample at 13-17' Approx. WT	
			20			End of Boring @ 20'	

Notes:

Location:

APPENDIX B

Geophysical Investigation Report

Coastal Environmental Solutions, Inc.

GEOPHYSICAL INVESTIGATION REPORT

168 Banker Street, Brooklyn, NY
Date of Investigation: 4/2/2025

Prepared for:

Mr. Kevin Brussee
Brussee Environmental Corp.

Prepared By:

Dennis Berthold
Director of Geophysical Operations
Coastal Environmental Solutions, Inc.
PO Box 342
Medford, New York 11763

1.0 INTRODUCTION

On 4/2/2025, Coastal Environmental Solutions, Inc (Coastal) personnel performed a limited Geophysical Investigation at 168 Banker Street, Brooklyn, NY. The area of interest included the interior of the fenced-in lot containing the site as directed by the client. Surface conditions consisted of asphalt.

2.0 SCOPE OF WORK

1. Locate and mark detectable underground utilities and other subsurface features (such as formerly backfilled Underground Storage Tank (UST) excavations and current USTs) in client-indicated investigation areas.

3.0 EQUIPMENT

ImpulseRadar PinPointR Ultra-Wide Band (UWB) Penetrating Radar System

Ground Penetrating RADAR (GPR) is a non-destructive geophysical method that produces a continuous cross-sectional profile of subsurface features in real time. GPR operates by transmitting both high and low frequency electromagnetic wave pulses down into the ground through a transmitter in the antenna. The transmitted electromagnetic waves reflect off materials with contrasting dielectric properties from surrounding medium such as underground storage tanks, utilities, distinct contacts between different earth materials, and other various subsurface objects. The antenna receiver collects the reflected electromagnetic waves which are then interpreted by the operator.

The ImpulseRadar PinPointR UWB GPR utilizes a dual band 400/800 MHz HS antenna mounted to a stroller frame which rolls over the surface. The total depth of penetration achieved with the antenna can be up to 10 feet but widely varies based on site-specific subsurface conditions. Conductive materials in the soil attenuate the GPR signal causing a decrease in effective depth of penetration and clarity.

Vivax-Metrotech vLoc3-Pro Receiver/Transmitter

The vLoc3-Pro Receiver is a hand-operated antenna capable of detecting electromagnetic (EM) fields emitted from a source. The EM antenna can detect pipes and cables in the ground at depths of up to 20 feet using active or passive tracing techniques. Passive tracing is the act of locating an underground utility through the detection of electrical or radio signals travelling along conductive utilities. Active tracing is used in conjunction with the Transmitter that is directly connected to the target utility or to a conductive rodder within a non-conductive line. A signal is sent through the utility at a specific frequency that can be detected by the Receiver. The detectability of a target utility depends on many factors including access to the target utility, grounding, depth of utility, conductivity, and other site-specific factors.

TW-6 Pipe and Cable Locator

The TW-6 Pipe and Cable locator is a handheld magnetometer which utilizes a transmitter-receiver pair attached to opposite ends of a handle and carried approximately 1-2ft from the surface. The magnetometer induces an electromagnetic (EM) field into the ground that is generated by the

transmitter. Once the induced EM field passes through a buried metallic object, it generates a secondary EM field which is detected by the receiver, generating an audible tone. Based on the calibration of the magnetometer, the audible tone reflects the strongest response as the highest pitched sound, trailing off on all sides of the peak. This piece of technology can be used to detect subsurface features such as metallic USTs, large diameter conductive pipes, and buried manholes, especially in areas in which traditional GPR methods cannot be utilized, such as overgrown or uneven surfaces.

4.0 METHODOLOGY

1. A subsurface investigation was performed in close proximity to the client proposed soil boring locations. Active and passive detection methods were utilized with the VLoc3-Pro receiver/transmitter. Coastal personnel directly connected to all accessible and traceable pipes, conduits, valve covers, and any other surface feature throughout the site. A passive scan was performed throughout the site to detect any potential underground utilities that could not be located with active scan.
2. (If applicable) The TW-6 was utilized to sweep accessible areas around suspected UST locations in 3-to-5-foot spacings for readings that may represent a buried metallic anomaly. Upon detection of a reading, the approximate size and shape of the anomalous area was marked on the surface to be investigated further with GPR.
3. GPR was utilized to further characterize the approximate dimensions, depth, and shape of the anomalies located with the TW-6. The remainder of the areas around the suspected locations were scanned with GPR in 3-to-5-foot spacing to locate any anomalous features not previously detected such as non-conductive piping and former excavations.
4. All findings were marked on the surface utilizing the American Public Works Association (APWA) recommended color code, seen below:

WHITE	Proposed Excavation/Limits of Investigation
PINK	Temporary Survey Markings (Approximate UST Locations, Soil Boring Locations)
RED	Electric Power Lines, Cables, Conduit and Lighting Cables
YELLOW	Gas, Oil, Steam, Petroleum or Gaseous Materials
ORANGE	Communication, Alarm or Signal Lines, Cables or Conduit
BLUE	Water (Domestic and Fire Lines)
PURPLE	Irrigation, Slurry Lines, Reclaimed Water
GREEN	Sewers and Drain Lines

5.0 SUMMARY OF FINDINGS

Geophysical Investigation

Coastal personnel conducted a limited Geophysical Investigation on all areas of concern as indicated by the client. Coastal visually identified all surface features related to utilities during our initial investigation of the property. Within the site, a temporary electrical meter was connected from the street to the panel which was only powering the light above the gate. The site did not contain any evidence of current USTs, formerly removed UST's (evident as a bowl-shaped

depression in the GPR data indicating a boundary between settled "native" soil and recently disturbed soil), nor active utilities beyond the temporary electrical. A number of anomalies were detected only with the TW-6 metal detector but did not appear on GPR. They were marked in the field but were not within range of any proposed soil borings.

Limitations

The effective depth of GPR penetration was limited to approximately 3 feet below the asphalt grade surfaces. The limiting factor was due to soil conductivity attenuating the GPR signal. The GPR and TW-6 were unable to be utilized within close proximity to parked vehicles and exterior walls. The TW-6 was unable to be used over metal-reinforced concrete.

Disclaimer

The subsurface investigation was performed by Coastal after considering the limits of the scope of work and the time constraint for the investigation. The investigation that is described in this report was undertaken in accordance with current accepted standards and practices of the geophysical survey industry. The results and interpretations that are presented are based on professional judgment and are as accurate as can reasonably be achieved. However, no geophysical equipment can accurately depict all subsurface features due to the geology and environmental conditions of the subsurface. Any intrusive work in proximity to identified anomalies should be carefully considered and cross-referenced with all available site-specific documentation. Coastal is not liable for the use, interpretation, or application of the data and information in this report.

PHOTOS & GPR SCREENSHOTS



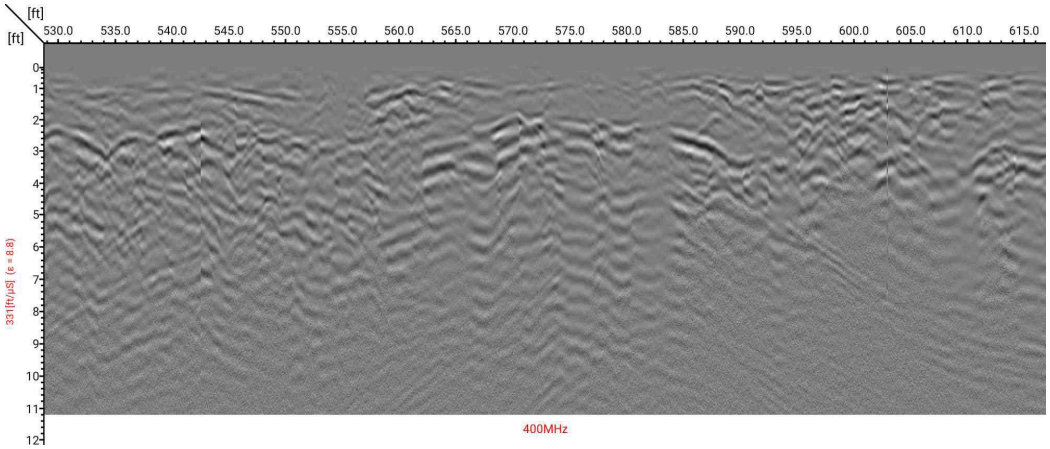


Photo 1 and GPR Screenshot 1 – Photo of the interior of the site. No evidence of currently present nor recently removed USTs was located. The white circle locations indicated the presence of a detection on the TW-6 magnetometer only. The GPR screenshot shows a composite of the scans within the site showing no discernable detections.



Photo 2 – View of the temporary electrical panel at the rear of the site which only powered the light above the front gate.

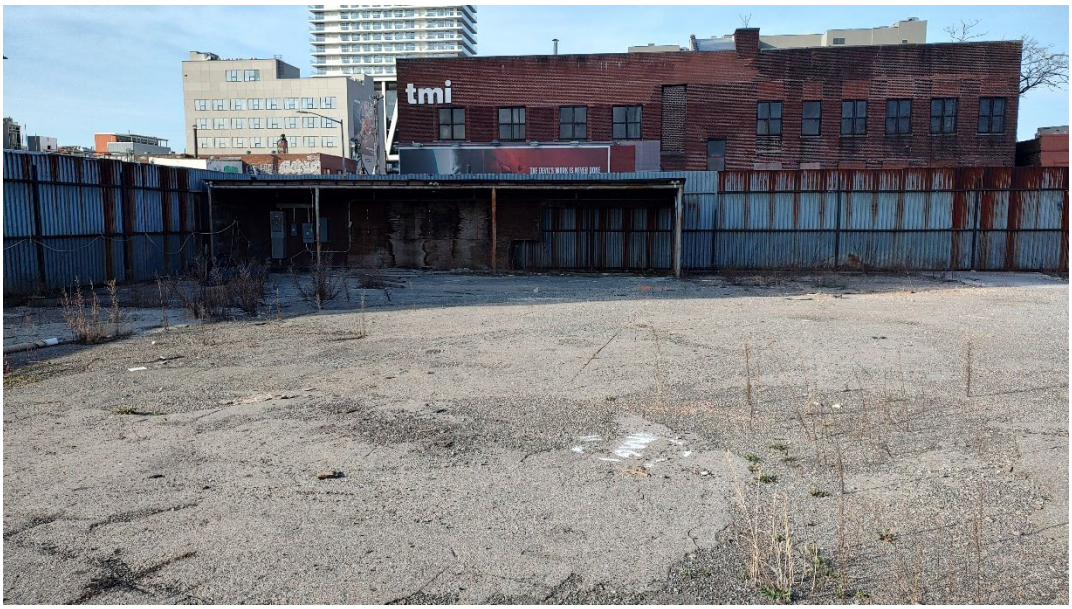


Photo 3 – Additional view of the rear of the site containing the temporary electrical panel. The only conduit leading off the panel seen here to the right of the meter was empty.

APPENDIX C

Soil Boring Logs

Geologic Boring Log Details

BRUSSEE Environmental Corp.
797 North Country Road, Rocky Point, NY 11778
Cell: 631-338-1749

BEC9

Location: 40 ft north of the N 15 Street boundary, 95 ft east of the western boundary			Depth to Water (ft. from grade.)	Site Elevation Datum
Site Name: Redevelopment Project	Address: 168 Banker Street, Brooklyn, NY		Date / DTW	Ground Elevation
			Groundwater depth	
Drilling Company: Coastal Environmental Solutions	Method: Geoprobe			Well Specifications
Date Started: 4/2/2025	Date Completed: 4/2/2025			
Completion Depth: 15 Feet	Geologist Jessica Bock			


BEC9 (NTS)	DEPTH (ft below grade)	SAMPLES Recovery (in.)	SAMPLES Blow per 6 in.	SAMPLES PID (ppm)	SOIL DESCRIPTION * - Depths below surface grade
	0				
	to 5	28		0.0	28" - medium brown silty sand with brick *Retained soil samples SB9 (0-2')*
	to 10	33		0.0	8" - wet silty sand 12" - gray clay 14" - damp gray silt 8" - wet silt
	to 15	29		0.0	29" - wet silty sand with clay *Retained soil samples SB9 (10-12')*

Geologic Boring Log Details

BRUSSEE Environmental Corp.
797 North Country Road, Rocky Point, NY 11778
Cell: 631-338-1749

BEC10

Location: 10 ft north of the Gem Street boundary, 45 ft east of the western boundary			Depth to Water (ft. from grade.)	Site Elevation Datum
Site Name: Redevelopment Project	Address: 168 Banker Street, Brooklyn, NY		Date / DTW	Ground Elevation
			Groundwater depth	
Drilling Company: Coastal Environmental Solutions	Method: Geoprobe			Well Specifications
Date Started: 4/2/2025	Date Completed: 4/2/2025			
Completion Depth: 15 Feet	Geologist Jessica Bock			

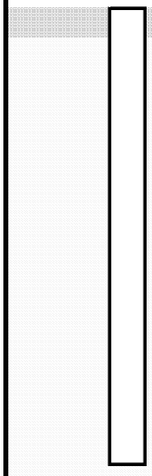BEC10 (NTS)	DEPTH (ft below grade)	SAMPLES Recovery (in.)	Blow per 6 in.	PID (ppm)	SOIL DESCRIPTION * - Depths below surface grade
	0 to 5	27		0.0	24" - asphalt and concrete 3" - medium brown silty sand **Retained soil samples SB10 (0-2')*
	5 to 10	7		0.0	7" - wet gray clay **Retained soil samples SB10 (4-6')*
	10 to 15	0		0.0	no recovery

Geologic Boring Log Details

BRUSSEE Environmental Corp.
797 North Country Road, Rocky Point, NY 11778
Cell: 631-338-1749

BEC11

Location: 65 ft north of the Gem Street boundary, 15 ft east of the western boundary		Depth to Water (ft. from grade.)	Site Elevation Datum
Site Name: Redevelopment Project	Address: 168 Banker Street, Brooklyn, NY	Date / DTW	Ground Elevation
		Groundwater depth	
Drilling Company: Coastal Environmental Solutions	Method: Geoprobe		Well Specifications
Date Started: 4/2/2025	Date Completed: 4/2/2025		
Completion Depth: 15 Feet	Geologist Jessica Bock		


BEC11 (NTS)	DEPTH (ft below grade)	SAMPLES Recovery (in.)	Blow per 6 in.	PID (ppm)	SOIL DESCRIPTION * - Depths below surface grade
	0				
	to 5	30		0.0	6" - asphalt 24" - brown silty sand with brick **Retained soil samples BEC11 (0-2')*
	to 10	30		0.0	9" - silty sand with black rock 15" - damp gray silty sand 6" - wet gray clay **Retained soil samples BEC11 (4-6')*
	to 15	58		0.0	58" - wet gray clay

Geologic Boring Log Details

BRUSSEE Environmental Corp.
797 North Country Road, Rocky Point, NY 11778
Cell: 631-338-1749

BEC12

Location: 80 ft north of the N 15 Street boundary, 20 ft west of the Wythe Avenue boundary		Depth to Water (ft. from grade.)	Site Elevation Datum
Site Name: Redevelopment Project	Address: 168 Banker Street, Brooklyn, NY	Date / DTW	Ground Elevation
		Groundwater depth	
Drilling Company: Coastal Environmental Solutions	Method: Geoprobe		Well Specifications
Date Started: 4/2/2025	Date Completed: 4/2/2025		
Completion Depth: 15 Feet	Geologist Jessica Bock		

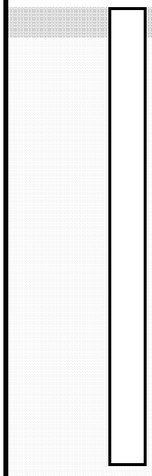
BEC12 (NTS)	DEPTH (ft below grade)	SAMPLES Recovery (in.)	Blow per 6 in.	PID (ppm)	SOIL DESCRIPTION * - Depths below surface grade
	0 to 5	28		0.0	23" - brown silty sand with brick and rock 5" - brown/gray clay **Retained soil samples BEC12 (0-2')*
	5 to 10	28		0.0	18" - damp gray/black silt 10" - wet black/gray silt with trace clay and wood **Retained soil samples BEC12 (10-12')*
	10 to 15	0		0.0	no recovery

Geologic Boring Log Details

BRUSSEE Environmental Corp.
797 North Country Road, Rocky Point, NY 11778
Cell: 631-338-1749

BEC13

Location: 60 ft south of the Banker Street boundary, 60 ft east of the western boundary			Depth to Water (ft. from grade.)	Site Elevation Datum
Site Name: Redevelopment Project	Address: 168 Banker Street, Brooklyn, NY		Date / DTW	Ground Elevation
			Groundwater depth	
Drilling Company: Coastal Environmental Solutions	Method: Geoprobe			Well Specifications
Date Started: 4/2/2025	Date Completed: 4/2/2025			
Completion Depth: 15 Feet	Geologist Jessica Bock			

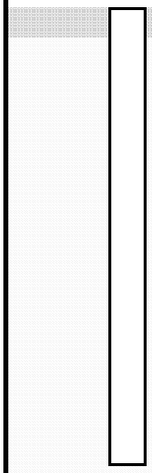
BEC13 (NTS)	DEPTH (ft below grade)	SAMPLES Recovery (in.)	Blow per 6 in.	PID (ppm)	SOIL DESCRIPTION * - Depths below surface grade
	0 to 5	42		0.0	42" - brown/black sandy silt wih brick, asphalt, and rock **Retained soil samples BEC13 (0-2')*
	5 to 10	39		0.0	7" - brown sandy silt with brick, asphalt, and rock 10" - silty sand with black rock 12" - damp black/gray silt 10" - wet black silt **Retained soil samples BEC13 (4-6')*
	10 to 15	30		0.0	8" - wet black silt 22" - gray/blck clay

Geologic Boring Log Details

BRUSSEE Environmental Corp.
797 North Country Road, Rocky Point, NY 11778
Cell: 631-338-1749

BEC14

Location: 15 ft south of the Banker Street boundary, 35 ft east of the western boundary			Depth to Water (ft. from grade.)	Site Elevation Datum
Site Name: Redevelopment Project	Address: 168 Banker Street, Brooklyn, NY		Date / DTW	Ground Elevation
			Groundwater depth	
Drilling Company: Coastal Environmental Solutions	Method: Geoprobe			Well Specifications
Date Started: 4/2/2025	Date Completed: 4/2/2025			
Completion Depth: 15 Feet	Geologist Jessica Bock			

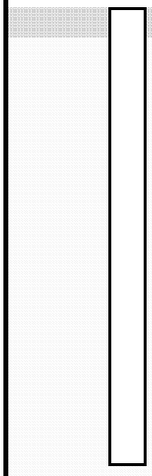
BEC14 (NTS)	DEPTH (ft below grade)	SAMPLES Recovery (in.)	SAMPLES Blow per 6 in.	SAMPLES PID (ppm)	SOIL DESCRIPTION * - Depths below surface grade
	0 to 5	34		0.0	5" - asphalt 10" - light brown silty sand with rock 13" dark brown coarse sand with rock 4" brown silty sand **Retained soil samples BEC14 (0-2')*
	5 to 10	43		0.0	15" - silt with black rock and asphalt 18" - black/gray silty sand 10" - wet black/gray silt with shale **Retained soil samples BEC14 (4-6')*
	10 to 15	44		0.0	28" - wet black/gray silt with rock 16" - wet gray clay

Geologic Boring Log Details

BRUSSEE Environmental Corp.
797 North Country Road, Rocky Point, NY 11778
Cell: 631-338-1749

BEC5A

Location: 110 ft south of the Banker Street boundary, 72 ft west of the Wythe Avenue boundary		Depth to Water (ft. from grade.)	Site Elevation Datum
Site Name: Redevelopment Project	Address: 168 Banker Street, Brooklyn, NY	Date / DTW	Ground Elevation
		Groundwater depth	
Drilling Company: Coastal Environmental Solutions	Method: Geoprobe		Well Specifications
Date Started: 4/2/2025	Date Completed: 4/2/2025		
Completion Depth: 15 Feet	Geologist Jessica Bock		

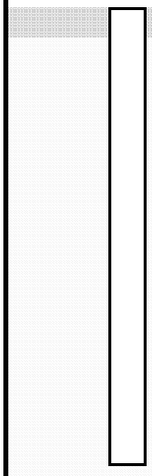
BEC5A (NTS)	DEPTH (ft below grade)	SAMPLES Recovery (in.)	Blow per 6 in.	PID (ppm)	SOIL DESCRIPTION * - Depths below surface grade
	0 to 5	21		0.0	21" - brown medium sand with concrete and brick **Retained soil samples BEC5A (0-2')*
	5 to 10	22		0.0	22" - damp brown/gray medium sand 18" - wet gray clay
	10 to 15	50		0.0	17" - wet silt with black rock 33" - wet gray clay **Retained soil samples BEC5A (10-12')*

Geologic Boring Log Details

BRUSSEE Environmental Corp.
797 North Country Road, Rocky Point, NY 11778
Cell: 631-338-1749

SB5N

Location: 5 ft north of BEC5A			Depth to Water (ft. from grade.)	Site Elevation Datum
Site Name: Redevelopment Project	Address: 168 Banker Street, Brooklyn, NY		Date / DTW	Ground Elevation
			Groundwater depth	
Drilling Company: Coastal Environmental Solutions	Method: Geoprobe			Well Specifications
Date Started: 4/2/2025	Date Completed: 4/2/2025			
Completion Depth: 12 Feet	Geologist Jessica Bock			

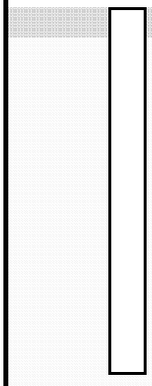
SB5N (NTS)	DEPTH (ft below grade)	SAMPLES Recovery (in.)	Blow per 6 in.	PID (ppm)	SOIL DESCRIPTION * - Depths below surface grade
	0 to 5	37		0.0	37" - black/brown medium/fine sand with rock
	5 to 12	50		0.0	4" - silt with black rock 30" - damp brown/black clay 16" - wet black fine sand **Retained soil samples SB5N (8-10')*

Geologic Boring Log Details

BRUSSEE Environmental Corp.
797 North Country Road, Rocky Point, NY 11778
Cell: 631-338-1749

SB5S

Location: 5 ft south of BEC5A			Depth to Water (ft. from grade.)	Site Elevation Datum
Site Name: Redevelopment Project	Address: 168 Banker Street, Brooklyn, NY		Date / DTW	Ground Elevation
			Groundwater depth	
Drilling Company: Coastal Environmental Solutions	Method: Geoprobe			Well Specifications
Date Started: 4/2/2025	Date Completed: 4/2/2025			
Completion Depth: 12 Feet	Geologist Jessica Bock			

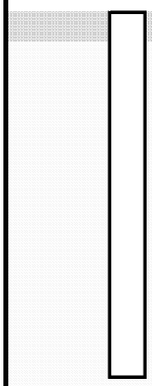
SB5S (NTS)	DEPTH (ft below grade)	SAMPLES Recovery (in.)	Blow per 6 in.	PID (ppm)	SOIL DESCRIPTION * - Depths below surface grade
	0 to 5	38		0.0	38" - black/brown medium/fine sand
	5 to 12	53		0.0	39" - wet black/brown silty sand 14" - wet gray/brown clay **Retained soil samples SB5S (8-10')*

Geologic Boring Log Details

BRUSSEE Environmental Corp.
797 North Country Road, Rocky Point, NY 11778
Cell: 631-338-1749

SB5E

Location: 5 ft east of BEC5A			Depth to Water (ft. from grade.)	Site Elevation Datum
Site Name: Redevelopment Project	Address: 168 Banker Street, Brooklyn, NY		Date / DTW	Ground Elevation
			Groundwater depth	
Drilling Company: Coastal Environmental Solutions	Method: Geoprobe			Well Specifications
Date Started: 4/2/2025	Date Completed: 4/2/2025			
Completion Depth: 12 Feet	Geologist Jessica Bock			

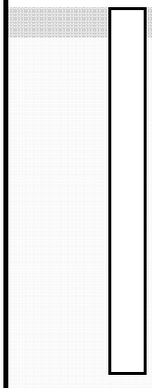SB5E (NTS)	DEPTH (ft below grade)	SAMPLES Recovery (in.)	Blow per 6 in.	PID (ppm)	SOIL DESCRIPTION * - Depths below surface grade
	0 to 5	33		0.0	38" - brown/ black silty sand with brick and concrete
	5 to 12	51		0.0	20" - brown/gray medium fine sand with brick 8" - wet gray clay 7" - wet silt with black rock 8" - wet brown/gray clay 8" - wet silt with black rock **Retained soil samples SB5E (8-10')*

Geologic Boring Log Details

BRUSSEE Environmental Corp.
797 North Country Road, Rocky Point, NY 11778
Cell: 631-338-1749

SB5W

Location: 5 ft west of BEC5A			Depth to Water (ft. from grade.)	Site Elevation Datum
Site Name: Redevelopment Project	Address: 168 Banker Street, Brooklyn, NY		Date / DTW	Ground Elevation
			Groundwater depth	
Drilling Company: Coastal Environmental Solutions	Method: Geoprobe			Well Specifications
Date Started: 4/2/2025	Date Completed: 4/2/2025			
Completion Depth: 12 Feet	Geologist Jessica Bock			

SB5W (NTS)	DEPTH (ft below grade)	SAMPLES Recovery (in.)	Blow per 6 in.	PID (ppm)	SOIL DESCRIPTION * - Depths below surface grade
	0				
	to 5	41		0.0	35" - brown/ black sand with brick and concrete 6" fine brown sand
	to 12	58		0.0	14" - wet light brown silty sand 35" - wet gray silty sand 9" - wet gray clay **Retained soil samples SB5W (8-10')*

APPENDIX D

Soil Vapor Sampling Logs

CHAIN OF CUSTODY RECORD
AIR ANALYSES

PHOENIX *Environmental Laboratories, Inc.*

587 East Middle Turnpike, P.O. Box 370, Manchester, CT 06040
Telephone: 860.645.1102 • Fax: 860.645.0823

BRUSSEE

860-645-1102

email: greg@phoenixlabs.com

P.O. #

Data Delivery:
- ☐ Fax #:
- ☒ Email:
- ☐ Phone #:

Report to:	Chawinie Reily	Project Name: 168 Banker Street	Data Format: (Circle) Equis Excel Other:
Customer:	Brussee Environmental Corp	Invoice to: BEC	Requested Deliverable: RCP ASP CAT B
Address:	1150 Lincoln Avenue – Suite 4		MCP NJ Deliverables
17290	Holbrook, NY 11741	Sampled by: Thomas Gallo	Quote Number:

Phoenix ID #	Client Sample ID	Canister ID #	Canister Size (L)	Outgoing Canister Pressure (" Hg)	Incoming Canister Pressure ("Hg)	Flow Regulator ID #	Flow Controller Setting (mL/min)	Sampling Start Time	Sampling End Time	Sample Start Date	Canister Pressure at Start (" Hg)	Canister Pressure at End ("Hg)	Ambient/Indoor Air	Soil Gas	Grab (G) Composite (C)	TO-15	APH	
		THIS SECTION FOR LAB USE ONLY											MATRIX			ANALYSES		
99029	SV7	28559	6.0L	-30	-5	5599	43	10:26	12:21	4/3	-29	-6		X		X		
99030	SV1	172	6.0L	-30	-6	5521	45	10:34	12:25	4/3	-30	-7		X		X		
99031	SV6	13648	6.0L	-30	-5	10554	44	11:04	13:00	4/3	-30	-7		X		X		
99032	SV2	19732	6.0L	-30	-6.5	5392	43	10:42	12:36	4/3	-29	-7		X		X		
99033	SV3	28621	6.0L	-30	-5	5061	43	10:54	12:56	4/3	-29	-6		X		X		
	* Did Not Use	49193	6.0L	-30		4961	43											
99034	SV4	28597	6.0L	-30	-7	10670	43	12:10	14:05	4/3	-30	-7		X		X		
99035	SV5	17163	6.0L	-30	-10	2876	44	11:02	15:36	4/3	-30	-10		X		X		

Relinquished by:	Accepted by:	Date:	Time:
		4/4/25	~~1445~~ 1245

I attest that all media released by Phoenix Environmental Laboratories, Inc. have been received in good working condition and agree to the terms and conditions as listed on the back of this document:

Signature: _____ Date: _____

State Where Samples Collected: NY

SPECIAL INSTRUCTIONS, QC REQUIREMENTS, REGULATORY INFORMATION:

(8) - 6.0L 2 hr * Rec'd unused (SR)

Turnaround Time:
- 1 Day* ☐
- 2 Day* ☐
- 3 Day* ☐
- 4 Day* ☐
- 5 Day* ☐
- Standard ☐

*SURCHARGES MAY APPLY

Requested Criteria: (Please Circle)

CT:	MA:	NJ:	NY:	PA:	VT:
TAC I/C TAC RES SVVC I/C SVVC RES GWV I/C GWV CES	**Indoor Air:** Residential Ind/Commercial **Soil Gas:** Residential Ind/Commercial	**Indoor Air:** Residential Ind/Commercial **Soil Gas:** Residential Ind/Commercial	Vapor Intrusion	**Indoor Air** Residential Non-residential	**Indoor Air** Residential Industrial **Sub-slab** Residential Industrial

APPENDIX E

Groundwater Sampling Logs

BRUSSEE
Environmental Corp.

GROUNDWATER PURGE / SAMPLE LOGS

168 Banker Street, Brooklyn, NY

Well I.D.: MW1

Date: 4/3/2025

Well Depth (from TOC): 15

Equipment: Peristaltic Pump, HDPE tubing

Static Water Level (from TOC): 7.71

Height of Water in Well: 7.29

Gallons of Water per Well Volume: 0.24

Minimum Purge Volume: 0.73

Flow Rate: 400ml/min (0.11 GPM)

Time	Pump Rate	Gal. Removed	pH	Cond. (uS/cm)	Temp. (deg. F)	DO (mg/L)	ORP (mV)	Turbidity (NTU)	TDS	Comments
12:50	400ml/min	0								turbid
12:55	400ml/min	0.55								clear
13:00	400ml/min	1.1								collected sample

Comments:

GPM = gallons per minute

Note 400 ml = 0.11 gallons

BRUSSEE
Environmental Corp.

GROUNDWATER PURGE / SAMPLE LOGS

168 Banker Street, Brooklyn, NY

Well I.D.: MW2

Date: 4/3/2025

Well Depth (from TOC): 15

Equipment: Peristaltic Pump, HDPE tubing

Static Water Level (from TOC): 9.85

Height of Water in Well: 5.15

Gallons of Water per Well Volume: 0.17

Minimum Purge Volume: 0.52

Flow Rate: 400ml/min (0.11 GPM)

Time	Pump Rate	Gal. Removed	pH	Cond. (uS/cm)	Temp. (deg. F)	DO (mg/L)	ORP (mV)	Turbidity (NTU)	TDS	Comments
13:50	400ml/min	0								turbid
13:55	400ml/min	0.55								clear
14:00	400ml/min	1.1								collected sample

Comments:

GPM = gallons per minute

Note 400 ml = 0.11 gallons

BRUSSEE
Environmental Corp.

GROUNDWATER PURGE / SAMPLE LOGS

168 Banker Street, Brooklyn, NY

Well I.D.: MW3

Date: 4/3/2025

Well Depth (from TOC): 15

Equipment: Peristaltic Pump, HDPE tubing

Static Water Level (from TOC): 8.84

Height of Water in Well: 6.16

Gallons of Water per Well Volume: 0.21

Minimum Purge Volume: 0.62

Flow Rate: 400ml/min (0.11 GPM)

Time	Pump Rate	Gal. Removed	pH	Cond. (uS/cm)	Temp. (deg. F)	DO (mg/L)	ORP (mV)	Turbidity (NTU)	TDS	Comments
11:50	400ml/min	0								turbid
11:55	400ml/min	0.55								clear
12:00	400ml/min	1.1								collected sample

Comments:

GPM = gallons per minute

Note 400 ml = 0.11 gallons

BRUSSEE
Environmental Corp.

GROUNDWATER PURGE / SAMPLE LOGS

168 Banker Street, Brooklyn, NY

Well I.D.: MW4

Date: 4/3/2025

Well Depth (from TOC): 15

Equipment: Peristaltic Pump, HDPE tubing

Static Water Level (from TOC): 8.83

Height of Water in Well: 6.17

Gallons of Water per Well Volume: 0.21

Minimum Purge Volume: 0.62

Flow Rate: 400ml/min (0.11 GPM)

Time	Pump Rate	Gal. Removed	pH	Cond. (uS/cm)	Temp. (deg. F)	DO (mg/L)	ORP (mV)	Turbidity (NTU)	TDS	Comments
10:50	400ml/min	0								turbid
10:55	400ml/min	0.55								clear
11:00	400ml/min	1.1								collected sample

Comments:

GPM = gallons per minute

Note 400 ml = 0.11 gallons

APPENDIX F

Laboratory Reports – Phoenix

PHOENIX
Environmental Laboratories, Inc.

Thursday, April 17, 2025

Attn: Mr Kevin Brussee
Brussee Environmental Corp
1150 Lincoln Avenue – Suite 4
Holbrook, NY 11741

Project ID: **168 BANKER STREET**
SDG ID: **GCS97343**
Sample ID#s: **CS97343 - CS97363**

This laboratory is in compliance with the NELAC requirements of procedures used except where indicated.

This report contains results for the parameters tested, under the sampling conditions described on the Chain Of Custody, as received by the laboratory. This report is incomplete unless all pages indicated in the pagination at the bottom of the page are included.

All soils, solids and sludges are reported on a dry weight basis unless otherwise noted in the sample comments.

A scanned version of the COC form accompanies the analytical report and is an exact duplicate of the original.

The contents of this report cannot be discussed with anyone other than the client listed above without their written consent.

Sincerely yours,

Phyllis Shiller

Laboratory Director

NELAC - #NY11301
CT Lab Registration #PH-0618
MA Lab Registration #M-CT007
ME Lab Registration #CT-007
NH Lab Registration #213693-A,B
NJ Lab Registration #CT-003
NY Lab Registration #11301
PA Lab Registration #68-03530
RI Lab Registration #63
VT Lab Registration #VT11301

Environmental Laboratories, Inc.
587 East Middle Turnpike, P.O.Box 370, Manchester, CT 06045
Tel. (860) 645-1102 Fax (860) 645-0823

NY # 11301

SDG Comments

April 17, 2025

SDG I.D.: GCS97343

Please be advised that the NY 375 soil criteria for chromium are based on hexavalent chromium and trivalent chromium.

Environmental Laboratories, Inc.
587 East Middle Turnpike, P.O.Box 370, Manchester, CT 06045
Tel. (860) 645-1102 Fax (860) 645-0823

ACCREDITED IN ACCORDANCE WITH nelac NY # 11301

Sample Id Cross Reference

April 17, 2025

SDG I.D.: GCS97343

Project ID: 168 BANKER STREET

Client Id	Lab Id	Matrix	Col Date
BEC9 (0-2`)	CS97343	SOIL	04/02/25 9:15
BEC9 (10-12`)	CS97344	SOIL	04/02/25 9:20
BEC10 (0-2`)	CS97345	SOIL	04/02/25 10:30
BEC10 (4-6`)	CS97346	SOIL	04/02/25 10:35
BEC11 (0-2`)	CS97347	SOIL	04/02/25 12:45
BEC11 (4-6`)	CS97348	SOIL	04/02/25 12:50
BEC12 (0-2`)	CS97349	SOIL	04/02/25 8:50
BEC12 (10-12`)	CS97350	SOIL	04/02/25 8:55
BEC13 (0-2`)	CS97351	SOIL	04/02/25 8:30
BEC13 (4-6`)	CS97352	SOIL	04/02/25 8:35
BEC14 (0-2`)	CS97353	SOIL	04/02/25 8:15
BEC14 (4-6`)	CS97354	SOIL	04/02/25 8:20
BEC5A (0-2`)	CS97355	SOIL	04/02/25 11:15
BEC5A (10-12`)	CS97356	SOIL	04/02/25 11:20
SB5W (8-10`)	CS97357	SOIL	04/02/25 11:30
SB5S (8-10`)	CS97358	SOIL	04/02/25 11:40
SB5E (8-10`)	CS97359	SOIL	04/02/25 11:50
SB5N (8-10`)	CS97360	SOIL	04/02/25 12:00
DUPLICATE	CS97361	SOIL	04/02/25 0:00
TB HL	CS97362	SOIL	04/02/25 0:00
TB LL	CS97363	SOIL	04/02/25 0:00

Environmental Laboratories, Inc.
587 East Middle Turnpike, P.O.Box 370, Manchester, CT 06045
Tel. (860) 645-1102

ACCREDITED IN ACCORDANCE WITH nelac NY # 11301

Analysis Report

April 17, 2025

FOR: Attn: Mr Kevin Brussee
Brussee Environmental Corp
1150 Lincoln Avenue – Suite 4
Holbrook, NY 11741

Sample Information		Custody Information		Date	Time
Matrix:	SOIL	Collected by:	JB	04/02/25	9:15
Location Code:	BRUSSEE	Received by:	SR1	04/03/25	15:14
Rush Request:	Standard	Analyzed by:	see "By" below		
P.O.#:					

Laboratory Data

SDG ID: GCS97343
Phoenix ID: CS97343

Project ID: 168 BANKER STREET
Client ID: BEC9 (0-2`)

Parameter	Result	RL/ PQL	Units	Dilution	Date/Time	By	Reference	
Silver	< 0.39	0.39	mg/Kg	1	04/08/25	TH	SW6010D	
Aluminum	4900	5.9	mg/Kg	1	04/08/25	TH	SW6010D	
Arsenic	8.26	0.78	mg/Kg	1	04/08/25	TH	SW6010D	
Barium	183	0.39	mg/Kg	1	04/08/25	TH	SW6010D	
Beryllium	0.31	0.31	mg/Kg	1	04/08/25	TH	SW6010D	
Calcium	1710	5.9	mg/Kg	1	04/08/25	TH	SW6010D	
Cadmium	0.67	0.39	mg/Kg	1	04/08/25	TH	SW6010D	
Cobalt	5.92	0.39	mg/Kg	1	04/08/25	TH	SW6010D	
Chromium	20.3	0.39	mg/Kg	1	04/08/25	TH	SW6010D	
Copper	88.0	0.8	mg/kg	1	04/08/25	TH	SW6010D	
Iron	15500	5.9	mg/Kg	1	04/08/25	TH	SW6010D	
Mercury	1.11	0.150	mg/Kg	1	04/03/25	ZT	SW7473	
Potassium	814	5.9	mg/Kg	1	04/08/25	TH	SW6010D	
Magnesium	1230	5.9	mg/Kg	1	04/08/25	TH	SW6010D	
Manganese	180	0.39	mg/Kg	1	04/08/25	TH	SW6010D	
Sodium	115	5.9	mg/Kg	1	04/08/25	TH	SW6010D	
Nickel	15.8	0.39	mg/Kg	1	04/08/25	TH	SW6010D	
Lead	232	0.39	mg/Kg	1	04/08/25	TH	SW6010D	
Antimony	< 3.9	3.9	mg/Kg	1	04/08/25	TH	SW6010D	
Selenium	< 1.6	1.6	mg/Kg	1	04/08/25	TH	SW6010D	
Thallium	< 3.5	3.5	mg/Kg	1	04/08/25	TH	SW6010D	
Vanadium	24.5	0.39	mg/Kg	1	04/08/25	TH	SW6010D	
Zinc	473	0.8	mg/Kg	1	04/08/25	TH	SW6010D	
Percent Solid	82		%		04/03/25	CV	SW846-%Solid	
Field Extraction	Completed				04/02/25		SW5035A	1
Soil Extraction for PCB	Completed				04/14/25	H/U	SW3546	
Soil Extraction for Pesticides	Completed				04/14/25	H/U	SW3546	

Ver 1

Project ID: 168 BANKER STREET
Client ID: BEC9 (0-2`)

Phoenix I.D.: CS97343

Parameter	Result	RL/ PQL	Units	Dilution	Date/Time	By	Reference
Soil Extraction for SVOA	Completed				04/11/25	A/H/P/KG	SW3546
Total Metals Digest	Completed				04/03/25	N/AG	SW3050B
Polychlorinated Biphenyls							
PCB-1016	ND	80	ug/Kg	2	04/15/25	SC	SW8082A
PCB-1221	ND	80	ug/Kg	2	04/15/25	SC	SW8082A
PCB-1232	ND	80	ug/Kg	2	04/15/25	SC	SW8082A
PCB-1242	ND	80	ug/Kg	2	04/15/25	SC	SW8082A
PCB-1248	ND	80	ug/Kg	2	04/15/25	SC	SW8082A
PCB-1254	ND	80	ug/Kg	2	04/15/25	SC	SW8082A
PCB-1260	ND	80	ug/Kg	2	04/15/25	SC	SW8082A
PCB-1262	ND	80	ug/Kg	2	04/15/25	SC	SW8082A
PCB-1268	ND	80	ug/Kg	2	04/15/25	SC	SW8082A
QA/QC Surrogates							
% DCBP	47		%	2	04/15/25	SC	30 - 150 %
% DCBP (Confirmation)	50		%	2	04/15/25	SC	30 - 150 %
% TCMX	51		%	2	04/15/25	SC	30 - 150 %
% TCMX (Confirmation)	54		%	2	04/15/25	SC	30 - 150 %
Pesticides - Soil							
4,4' -DDD	ND	2.4	ug/Kg	2	04/15/25	AW	SW8081B
4,4' -DDE	ND	2.4	ug/Kg	2	04/15/25	AW	SW8081B
4,4' -DDT	ND	2.4	ug/Kg	2	04/15/25	AW	SW8081B
a-BHC	ND	8.0	ug/Kg	2	04/15/25	AW	SW8081B
a-Chlordane	ND	4.0	ug/Kg	2	04/15/25	AW	SW8081B
Aldrin	ND	4.0	ug/Kg	2	04/15/25	AW	SW8081B
b-BHC	ND	8.0	ug/Kg	2	04/15/25	AW	SW8081B
Chlordane	ND	40	ug/Kg	2	04/15/25	AW	SW8081B
d-BHC	ND	8.0	ug/Kg	2	04/15/25	AW	SW8081B
Dieldrin	ND	4.0	ug/Kg	2	04/15/25	AW	SW8081B
Endosulfan I	ND	8.0	ug/Kg	2	04/15/25	AW	SW8081B
Endosulfan II	ND	8.0	ug/Kg	2	04/15/25	AW	SW8081B
Endosulfan sulfate	ND	8.0	ug/Kg	2	04/15/25	AW	SW8081B
Endrin	ND	8.0	ug/Kg	2	04/15/25	AW	SW8081B
Endrin aldehyde	ND	8.0	ug/Kg	2	04/15/25	AW	SW8081B
Endrin ketone	ND	8.0	ug/Kg	2	04/15/25	AW	SW8081B
g-BHC	ND	1.6	ug/Kg	2	04/15/25	AW	SW8081B
g-Chlordane	ND	4.0	ug/Kg	2	04/15/25	AW	SW8081B
Heptachlor	ND	8.0	ug/Kg	2	04/15/25	AW	SW8081B
Heptachlor epoxide	ND	8.0	ug/Kg	2	04/15/25	AW	SW8081B
Methoxychlor	ND	40	ug/Kg	2	04/15/25	AW	SW8081B
Toxaphene	ND	160	ug/Kg	2	04/15/25	AW	SW8081B
QA/QC Surrogates							
% DCBP	48		%	2	04/15/25	AW	30 - 150 %
% DCBP (Confirmation)	45		%	2	04/15/25	AW	30 - 150 %
% TCMX	44		%	2	04/15/25	AW	30 - 150 %
% TCMX (Confirmation)	44		%	2	04/15/25	AW	30 - 150 %
Volatiles							
1,1,1,2-Tetrachloroethane	ND	5.9	ug/Kg	1	04/05/25	JLI	SW8260D

Project ID: 168 BANKER STREET
Client ID: BEC9 (0-2`)

Phoenix I.D.: CS97343

Parameter	Result	RL/ PQL	Units	Dilution	Date/Time	By	Reference	
1,1,1-Trichloroethane	ND	5.9	ug/Kg	1	04/05/25	JLI	SW8260D	
1,1,2,2-Tetrachloroethane	ND	5.9	ug/Kg	1	04/05/25	JLI	SW8260D	
1,1,2-Trichloroethane	ND	5.9	ug/Kg	1	04/05/25	JLI	SW8260D	
1,1-Dichloroethane	ND	5.9	ug/Kg	1	04/05/25	JLI	SW8260D	
1,1-Dichloroethene	ND	5.9	ug/Kg	1	04/05/25	JLI	SW8260D	
1,1-Dichloropropene	ND	5.9	ug/Kg	1	04/05/25	JLI	SW8260D	
1,2,3-Trichlorobenzene	ND	5.9	ug/Kg	1	04/05/25	JLI	SW8260D	
1,2,3-Trichloropropane	ND	5.9	ug/Kg	1	04/05/25	JLI	SW8260D	
1,2,4-Trichlorobenzene	ND	5.9	ug/Kg	1	04/05/25	JLI	SW8260D	
1,2,4-Trimethylbenzene	ND	5.9	ug/Kg	1	04/05/25	JLI	SW8260D	
1,2-Dibromo-3-chloropropane	ND	5.9	ug/Kg	1	04/05/25	JLI	SW8260D	
1,2-Dibromoethane	ND	5.9	ug/Kg	1	04/05/25	JLI	SW8260D	
1,2-Dichlorobenzene	ND	5.9	ug/Kg	1	04/05/25	JLI	SW8260D	
1,2-Dichloroethane	ND	5.9	ug/Kg	1	04/05/25	JLI	SW8260D	
1,2-Dichloropropane	ND	5.9	ug/Kg	1	04/05/25	JLI	SW8260D	
1,3,5-Trimethylbenzene	ND	5.9	ug/Kg	1	04/05/25	JLI	SW8260D	
1,3-Dichlorobenzene	ND	5.9	ug/Kg	1	04/05/25	JLI	SW8260D	
1,3-Dichloropropane	ND	5.9	ug/Kg	1	04/05/25	JLI	SW8260D	
1,4-Dichlorobenzene	ND	5.9	ug/Kg	1	04/05/25	JLI	SW8260D	
2,2-Dichloropropane	ND	5.9	ug/Kg	1	04/05/25	JLI	SW8260D	
2-Chlorotoluene	ND	5.9	ug/Kg	1	04/05/25	JLI	SW8260D	
2-Hexanone	ND	30	ug/Kg	1	04/05/25	JLI	SW8260D	
2-Isopropyltoluene	ND	5.9	ug/Kg	1	04/05/25	JLI	SW8260D	1
4-Chlorotoluene	ND	5.9	ug/Kg	1	04/05/25	JLI	SW8260D	
4-Methyl-2-pentanone	ND	30	ug/Kg	1	04/05/25	JLI	SW8260D	
Acetone	ND	30	ug/Kg	1	04/05/25	JLI	SW8260D	
Acrylonitrile	ND	12	ug/Kg	1	04/05/25	JLI	SW8260D	
Benzene	ND	5.9	ug/Kg	1	04/05/25	JLI	SW8260D	
Bromobenzene	ND	5.9	ug/Kg	1	04/05/25	JLI	SW8260D	
Bromochloromethane	ND	5.9	ug/Kg	1	04/05/25	JLI	SW8260D	
Bromodichloromethane	ND	5.9	ug/Kg	1	04/05/25	JLI	SW8260D	
Bromoform	ND	5.9	ug/Kg	1	04/05/25	JLI	SW8260D	
Bromomethane	ND	5.9	ug/Kg	1	04/05/25	JLI	SW8260D	
Carbon Disulfide	ND	5.9	ug/Kg	1	04/05/25	JLI	SW8260D	
Carbon tetrachloride	ND	5.9	ug/Kg	1	04/05/25	JLI	SW8260D	
Chlorobenzene	ND	5.9	ug/Kg	1	04/05/25	JLI	SW8260D	
Chloroethane	ND	5.9	ug/Kg	1	04/05/25	JLI	SW8260D	
Chloroform	ND	5.9	ug/Kg	1	04/05/25	JLI	SW8260D	
Chloromethane	ND	5.9	ug/Kg	1	04/05/25	JLI	SW8260D	
cis-1,2-Dichloroethene	ND	5.9	ug/Kg	1	04/05/25	JLI	SW8260D	
cis-1,3-Dichloropropene	ND	5.9	ug/Kg	1	04/05/25	JLI	SW8260D	
Dibromochloromethane	ND	5.9	ug/Kg	1	04/05/25	JLI	SW8260D	
Dibromomethane	ND	5.9	ug/Kg	1	04/05/25	JLI	SW8260D	
Dichlorodifluoromethane	ND	5.9	ug/Kg	1	04/05/25	JLI	SW8260D	
Ethylbenzene	ND	5.9	ug/Kg	1	04/05/25	JLI	SW8260D	
Hexachlorobutadiene	ND	5.9	ug/Kg	1	04/05/25	JLI	SW8260D	
Isopropylbenzene	ND	5.9	ug/Kg	1	04/05/25	JLI	SW8260D	
m&p-Xylene	ND	5.9	ug/Kg	1	04/05/25	JLI	SW8260D	
Methyl Ethyl Ketone	ND	30	ug/Kg	1	04/05/25	JLI	SW8260D	

Project ID: 168 BANKER STREET
Client ID: BEC9 (0-2`)

Phoenix I.D.: CS97343

Parameter	Result	RL/ PQL	Units	Dilution	Date/Time	By	Reference	
Methyl t-butyl ether (MTBE)	ND	12	ug/Kg	1	04/05/25	JLI	SW8260D	
Methylene chloride	ND	12	ug/Kg	1	04/05/25	JLI	SW8260D	
Naphthalene	ND	5.9	ug/Kg	1	04/05/25	JLI	SW8260D	
n-Butylbenzene	ND	5.9	ug/Kg	1	04/05/25	JLI	SW8260D	
n-Propylbenzene	ND	5.9	ug/Kg	1	04/05/25	JLI	SW8260D	
o-Xylene	ND	5.9	ug/Kg	1	04/05/25	JLI	SW8260D	
p-Isopropyltoluene	ND	5.9	ug/Kg	1	04/05/25	JLI	SW8260D	
sec-Butylbenzene	ND	5.9	ug/Kg	1	04/05/25	JLI	SW8260D	
Styrene	ND	5.9	ug/Kg	1	04/05/25	JLI	SW8260D	
tert-Butylbenzene	ND	5.9	ug/Kg	1	04/05/25	JLI	SW8260D	
Tetrachloroethene	ND	5.9	ug/Kg	1	04/05/25	JLI	SW8260D	
Tetrahydrofuran (THF)	ND	12	ug/Kg	1	04/05/25	JLI	SW8260D	
Toluene	ND	5.9	ug/Kg	1	04/05/25	JLI	SW8260D	
Total Xylenes	ND	5.9	ug/Kg	1	04/05/25	JLI	SW8260D	
trans-1,2-Dichloroethene	ND	5.9	ug/Kg	1	04/05/25	JLI	SW8260D	
trans-1,3-Dichloropropene	ND	5.9	ug/Kg	1	04/05/25	JLI	SW8260D	
trans-1,4-dichloro-2-butene	ND	12	ug/Kg	1	04/05/25	JLI	SW8260D	
Trichloroethene	ND	5.9	ug/Kg	1	04/05/25	JLI	SW8260D	
Trichlorofluoromethane	ND	5.9	ug/Kg	1	04/05/25	JLI	SW8260D	
Trichlorotrifluoroethane	ND	5.9	ug/Kg	1	04/05/25	JLI	SW8260D	
Vinyl chloride	ND	5.9	ug/Kg	1	04/05/25	JLI	SW8260D	
QA/QC Surrogates								
% 1,2-dichlorobenzene-d4	112		%	1	04/05/25	JLI	70 - 130 %	
% Bromofluorobenzene	94		%	1	04/05/25	JLI	70 - 130 %	
% Dibromofluoromethane	112		%	1	04/05/25	JLI	70 - 130 %	
% Toluene-d8	104		%	1	04/05/25	JLI	70 - 130 %	
1,4-dioxane								
1,4-dioxane	ND	89	ug/kg	1	04/05/25	JLI	SW8260D	
Volatiles								
1,1,1,2-Tetrachloroethane	ND	24	ug/Kg	1	04/05/25	JLI	SW8260D	
Acrolein	ND	5.9	ug/Kg	1	04/05/25	JLI	SW8260D	
Acrylonitrile	ND	24	ug/Kg	1	04/05/25	JLI	SW8260D	
Tert-butyl alcohol	ND	120	ug/Kg	1	04/05/25	JLI	SW8260D	
Semivolatiles								
1,2,4,5-Tetrachlorobenzene	ND	280	ug/Kg	1	04/12/25	MR	SW8270E	
1,2,4-Trichlorobenzene	ND	280	ug/Kg	1	04/12/25	MR	SW8270E	
1,2-Dichlorobenzene	ND	280	ug/Kg	1	04/12/25	MR	SW8270E	
1,2-Diphenylhydrazine	ND	400	ug/Kg	1	04/12/25	MR	SW8270E	
1,3-Dichlorobenzene	ND	280	ug/Kg	1	04/12/25	MR	SW8270E	
1,4-Dichlorobenzene	ND	280	ug/Kg	1	04/12/25	MR	SW8270E	
2,2'-Oxybis(1-Chloropropane)	ND	280	ug/Kg	1	04/12/25	MR	SW8270E	1
2,4,5-Trichlorophenol	ND	280	ug/Kg	1	04/12/25	MR	SW8270E	
2,4,6-Trichlorophenol	ND	280	ug/Kg	1	04/12/25	MR	SW8270E	
2,4-Dichlorophenol	ND	280	ug/Kg	1	04/12/25	MR	SW8270E	
2,4-Dimethylphenol	ND	280	ug/Kg	1	04/12/25	MR	SW8270E	
2,4-Dinitrophenol	ND	400	ug/Kg	1	04/12/25	MR	SW8270E	
2,4-Dinitrotoluene	ND	280	ug/Kg	1	04/12/25	MR	SW8270E	

Project ID: 168 BANKER STREET
Client ID: BEC9 (0-2`)

Phoenix I.D.: CS97343

Parameter	Result	RL/ PQL	Units	Dilution	Date/Time	By	Reference
2,6-Dinitrotoluene	ND	280	ug/Kg	1	04/12/25	MR	SW8270E
2-Chloronaphthalene	ND	280	ug/Kg	1	04/12/25	MR	SW8270E
2-Chlorophenol	ND	280	ug/Kg	1	04/12/25	MR	SW8270E
2-Methylnaphthalene	ND	280	ug/Kg	1	04/12/25	MR	SW8270E
2-Methylphenol (o-cresol)	ND	280	ug/Kg	1	04/12/25	MR	SW8270E
2-Nitroaniline	ND	400	ug/Kg	1	04/12/25	MR	SW8270E
2-Nitrophenol	ND	280	ug/Kg	1	04/12/25	MR	SW8270E
3&4-Methylphenol (m&p-cresol)	ND	330	ug/Kg	1	04/12/25	MR	SW8270E
3,3'-Dichlorobenzidine	ND	280	ug/Kg	1	04/12/25	MR	SW8270E
3-Nitroaniline	ND	400	ug/Kg	1	04/12/25	MR	SW8270E
4,6-Dinitro-2-methylphenol	ND	400	ug/Kg	1	04/12/25	MR	SW8270E
4-Bromophenyl phenyl ether	ND	400	ug/Kg	1	04/12/25	MR	SW8270E
4-Chloro-3-methylphenol	ND	280	ug/Kg	1	04/12/25	MR	SW8270E
4-Chloroaniline	ND	280	ug/Kg	1	04/12/25	MR	SW8270E
4-Chlorophenyl phenyl ether	ND	280	ug/Kg	1	04/12/25	MR	SW8270E
4-Nitroaniline	ND	640	ug/Kg	1	04/12/25	MR	SW8270E
4-Nitrophenol	ND	280	ug/Kg	1	04/12/25	MR	SW8270E
Acenaphthene	ND	280	ug/Kg	1	04/12/25	MR	SW8270E
Acenaphthylene	ND	280	ug/Kg	1	04/12/25	MR	SW8270E
Acetophenone	ND	280	ug/Kg	1	04/12/25	MR	SW8270E
Aniline	ND	400	ug/Kg	1	04/12/25	MR	SW8270E
Anthracene	ND	280	ug/Kg	1	04/12/25	MR	SW8270E
Benz(a)anthracene	1100	280	ug/Kg	1	04/12/25	MR	SW8270E
Benzidine	ND	280	ug/Kg	1	04/12/25	MR	SW8270E
Benzo(a)pyrene	1200	280	ug/Kg	1	04/12/25	MR	SW8270E
Benzo(b)fluoranthene	1400	280	ug/Kg	1	04/12/25	MR	SW8270E
Benzo(ghi)perylene	630	280	ug/Kg	1	04/12/25	MR	SW8270E
Benzo(k)fluoranthene	480	280	ug/Kg	1	04/12/25	MR	SW8270E
Benzoic acid	ND	800	ug/Kg	1	04/12/25	MR	SW8270E
Benzyl butyl phthalate	ND	280	ug/Kg	1	04/12/25	MR	SW8270E
Bis(2-chloroethoxy)methane	ND	280	ug/Kg	1	04/12/25	MR	SW8270E
Bis(2-chloroethyl)ether	ND	400	ug/Kg	1	04/12/25	MR	SW8270E
Bis(2-ethylhexyl)phthalate	ND	400	ug/Kg	1	04/12/25	MR	SW8270E
Carbazole	ND	400	ug/Kg	1	04/12/25	MR	SW8270E
Chrysene	1000	280	ug/Kg	1	04/12/25	MR	SW8270E
Dibenz(a,h)anthracene	ND	280	ug/Kg	1	04/12/25	MR	SW8270E
Dibenzofuran	ND	280	ug/Kg	1	04/12/25	MR	SW8270E
Diethyl phthalate	ND	280	ug/Kg	1	04/12/25	MR	SW8270E
Dimethylphthalate	ND	280	ug/Kg	1	04/12/25	MR	SW8270E
Di-n-butylphthalate	ND	400	ug/Kg	1	04/12/25	MR	SW8270E
Di-n-octylphthalate	ND	280	ug/Kg	1	04/12/25	MR	SW8270E
Fluoranthene	1900	280	ug/Kg	1	04/12/25	MR	SW8270E
Fluorene	ND	280	ug/Kg	1	04/12/25	MR	SW8270E
Hexachlorobenzene	ND	280	ug/Kg	1	04/12/25	MR	SW8270E
Hexachlorobutadiene	ND	280	ug/Kg	1	04/12/25	MR	SW8270E
Hexachlorocyclopentadiene	ND	280	ug/Kg	1	04/12/25	MR	SW8270E
Hexachloroethane	ND	280	ug/Kg	1	04/12/25	MR	SW8270E
Indeno(1,2,3-cd)pyrene	640	280	ug/Kg	1	04/12/25	MR	SW8270E
Isophorone	ND	280	ug/Kg	1	04/12/25	MR	SW8270E

Project ID: 168 BANKER STREET
Client ID: BEC9 (0-2`)

Phoenix I.D.: CS97343

Parameter	Result	RL/ PQL	Units	Dilution	Date/Time	By	Reference
Naphthalene	ND	280	ug/Kg	1	04/12/25	MR	SW8270E
Nitrobenzene	ND	280	ug/Kg	1	04/12/25	MR	SW8270E
N-Nitrosodimethylamine	ND	400	ug/Kg	1	04/12/25	MR	SW8270E
N-Nitrosodi-n-propylamine	ND	280	ug/Kg	1	04/12/25	MR	SW8270E
N-Nitrosodiphenylamine	ND	400	ug/Kg	1	04/12/25	MR	SW8270E
Pentachloronitrobenzene	ND	400	ug/Kg	1	04/12/25	MR	SW8270E
Pentachlorophenol	ND	400	ug/Kg	1	04/12/25	MR	SW8270E
Phenanthrene	950	280	ug/Kg	1	04/12/25	MR	SW8270E
Phenol	ND	280	ug/Kg	1	04/12/25	MR	SW8270E
Pyrene	1800	280	ug/Kg	1	04/12/25	MR	SW8270E
Pyridine	ND	400	ug/Kg	1	04/12/25	MR	SW8270E
QA/QC Surrogates							
% 2,4,6-Tribromophenol	62		%	1	04/12/25	MR	30 - 130 %
% 2-Fluorobiphenyl	61		%	1	04/12/25	MR	30 - 130 %
% 2-Fluorophenol	57		%	1	04/12/25	MR	30 - 130 %
% Nitrobenzene-d5	59		%	1	04/12/25	MR	30 - 130 %
% Phenol-d5	57		%	1	04/12/25	MR	30 - 130 %
% Terphenyl-d14	63		%	1	04/12/25	MR	30 - 130 %

1 = This parameter is not certified by the primary accrediting authority (NY NELAC) for this matrix. NY NELAC does not offer certification for all parameters at this time.

RL/PQL=Reporting/Practical Quantitation Level (Equivalent to NELAC LOQ, Limit of Quantitation) ND=Not Detected at RL/PQL
BRL=Below Reporting Level L=Biased Low
QA/QC Surrogates: Surrogates are compounds (preceeded with a %) added by the lab to determine analysis efficiency. Surrogate results(%) listed in the report are not "detected" compounds.

Comments:

Per 1.4.6 of EPA method 8270D, 1,2-Diphenylhydrazine is unstable and readily converts to Azobenzene. Azobenzene is used for the calibration of 1,2-Diphenylhydrazine.

Please be advised that the NY 375 soil criteria for chromium are based on hexavalent chromium and trivalent chromium.

Semi-Volatile Comment:
To achieve client's objectives, where the lowest calibration standard or LOD justifies lowering the RL/PQL, the RL/PQL of some compounds have been lowered to meet criteria.

All soils, solids and sludges are reported on a dry weight basis unless otherwise noted in the sample comments.

If you are the client above and have any questions concerning this testing, please do not hesitate to contact Phoenix Client Services at ext.200.
The contents of this report cannot be discussed with anyone other than the client listed above without their written consent.



Phyllis Shiller, Laboratory Director
April 17, 2025
Reviewed and Released by: Phyllis Shiller, Laboratory Director

Environmental Laboratories, Inc.
587 East Middle Turnpike, P.O.Box 370, Manchester, CT 06045
Tel. (860) 645-1102

ACCREDITED IN ACCORDANCE WITH nelac NY # 11301

Analysis Report

April 17, 2025

FOR: Attn: Mr Kevin Brussee
Brussee Environmental Corp
1150 Lincoln Avenue – Suite 4
Holbrook, NY 11741

Sample Information		Custody Information		Date	Time
Matrix:	SOIL	Collected by:	JB	04/02/25	9:20
Location Code:	BRUSSEE	Received by:	SR1	04/03/25	15:14
Rush Request:	Standard	Analyzed by:	see "By" below		
P.O.#:					

Laboratory Data

SDG ID: GCS97343
Phoenix ID: CS97344

Project ID: 168 BANKER STREET
Client ID: BEC9 (10-12`)

Parameter	Result	RL/ PQL	LOD/ MDL	Units	Dilution	Date/Time	By	Reference	
Silver	< 0.39	0.39		mg/Kg	1	04/08/25	TH	SW6010D	
Aluminum	8690	59		mg/Kg	10	04/07/25	TH	SW6010D	
Arsenic	2.04	0.78		mg/Kg	1	04/08/25	TH	SW6010D	
Barium	51.0	0.39		mg/Kg	1	04/08/25	TH	SW6010D	
Beryllium	0.47	0.31		mg/Kg	1	04/08/25	TH	SW6010D	
Calcium	1990	5.9		mg/Kg	1	04/08/25	TH	SW6010D	
Cadmium	< 0.39	0.39		mg/Kg	1	04/08/25	TH	SW6010D	
Cobalt	7.73	0.39		mg/Kg	1	04/08/25	TH	SW6010D	
Chromium	20.4	0.39		mg/Kg	1	04/08/25	TH	SW6010D	
Copper	20.2	0.8		mg/kg	1	04/08/25	TH	SW6010D	
Iron	20800	5.9		mg/Kg	1	04/08/25	TH	SW6010D	
Mercury	1.98	0.150		mg/Kg	1	04/03/25	ZT	SW7473	
Potassium	1360	59		mg/Kg	10	04/07/25	TH	SW6010D	
Magnesium	2100	5.9		mg/Kg	1	04/08/25	TH	SW6010D	
Manganese	302	0.39		mg/Kg	1	04/08/25	TH	SW6010D	
Sodium	120	5.9		mg/Kg	1	04/08/25	TH	SW6010D	
Nickel	15.8	0.39		mg/Kg	1	04/08/25	TH	SW6010D	
Lead	29.0	0.39		mg/Kg	1	04/08/25	TH	SW6010D	
Antimony	< 3.9	3.9		mg/Kg	1	04/08/25	TH	SW6010D	
Selenium	< 1.6	1.6		mg/Kg	1	04/08/25	TH	SW6010D	
Thallium	< 3.5	3.5		mg/Kg	1	04/08/25	TH	SW6010D	
Vanadium	28.6	0.39		mg/Kg	1	04/08/25	TH	SW6010D	
Zinc	37.5	0.8		mg/Kg	1	04/08/25	TH	SW6010D	
Percent Solid	77			%		04/03/25	CV	SW846-%Solid	
Extraction for SVOA SIM	Completed					04/08/25	A/U	SW3545A	
Field Extraction	Completed					04/02/25		SW5035A	1
Soil Extraction for PCB	Completed					04/14/25	H/U	SW3546	

Ver 1

Project ID: 168 BANKER STREET
Client ID: BEC9 (10-12`)

Phoenix I.D.: CS97344

Parameter	Result	RL/ PQL	LOD/ MDL	Units	Dilution	Date/Time	By	Reference
Soil Extraction for Pesticides	Completed					04/14/25	H/U	SW3546
Soil Extraction for SVOA	Completed					04/11/25	A/H/P/KG	SW3546
Total Metals Digest	Completed					04/03/25	N/AG	SW3050B
Polychlorinated Biphenyls								
PCB-1016	ND	87		ug/Kg	2	04/15/25	SC	SW8082A
PCB-1221	ND	87		ug/Kg	2	04/15/25	SC	SW8082A
PCB-1232	ND	87		ug/Kg	2	04/15/25	SC	SW8082A
PCB-1242	ND	87		ug/Kg	2	04/15/25	SC	SW8082A
PCB-1248	ND	87		ug/Kg	2	04/15/25	SC	SW8082A
PCB-1254	ND	87		ug/Kg	2	04/15/25	SC	SW8082A
PCB-1260	ND	87		ug/Kg	2	04/15/25	SC	SW8082A
PCB-1262	ND	87		ug/Kg	2	04/15/25	SC	SW8082A
PCB-1268	ND	87		ug/Kg	2	04/15/25	SC	SW8082A
QA/QC Surrogates								
% DCBP	54			%	2	04/15/25	SC	30 - 150 %
% DCBP (Confirmation)	59			%	2	04/15/25	SC	30 - 150 %
% TCMX	59			%	2	04/15/25	SC	30 - 150 %
% TCMX (Confirmation)	62			%	2	04/15/25	SC	30 - 150 %
Pesticides - Soil								
4,4' -DDD	ND	3.3		ug/Kg	2	04/15/25	AW	SW8081B
4,4' -DDE	ND	3.3		ug/Kg	2	04/15/25	AW	SW8081B
4,4' -DDT	ND	3.3		ug/Kg	2	04/15/25	AW	SW8081B
a-BHC	ND	17		ug/Kg	2	04/15/25	AW	SW8081B
a-Chlordane	ND	8.7		ug/Kg	2	04/15/25	AW	SW8081B
Aldrin	ND	3.5		ug/Kg	2	04/15/25	AW	SW8081B
b-BHC	ND	17		ug/Kg	2	04/15/25	AW	SW8081B
Chlordane	ND	87		ug/Kg	2	04/15/25	AW	SW8081B
d-BHC	ND	17		ug/Kg	2	04/15/25	AW	SW8081B
Dieldrin	ND	3.5		ug/Kg	2	04/15/25	AW	SW8081B
Endosulfan I	ND	17		ug/Kg	2	04/15/25	AW	SW8081B
Endosulfan II	ND	17		ug/Kg	2	04/15/25	AW	SW8081B
Endosulfan sulfate	ND	17		ug/Kg	2	04/15/25	AW	SW8081B
Endrin	ND	8.7		ug/Kg	2	04/15/25	AW	SW8081B
Endrin aldehyde	ND	17		ug/Kg	2	04/15/25	AW	SW8081B
Endrin ketone	ND	17		ug/Kg	2	04/15/25	AW	SW8081B
g-BHC	ND	3.5		ug/Kg	2	04/15/25	AW	SW8081B
g-Chlordane	ND	8.7		ug/Kg	2	04/15/25	AW	SW8081B
Heptachlor	ND	17		ug/Kg	2	04/15/25	AW	SW8081B
Heptachlor epoxide	ND	17		ug/Kg	2	04/15/25	AW	SW8081B
Methoxychlor	ND	87		ug/Kg	2	04/15/25	AW	SW8081B
Toxaphene	ND	350		ug/Kg	2	04/15/25	AW	SW8081B
QA/QC Surrogates								
% DCBP	42			%	2	04/15/25	AW	30 - 150 %
% DCBP (Confirmation)	45			%	2	04/15/25	AW	30 - 150 %
% TCMX	47			%	2	04/15/25	AW	30 - 150 %
% TCMX (Confirmation)	51			%	2	04/15/25	AW	30 - 150 %

Project ID: 168 BANKER STREET
Client ID: BEC9 (10-12`)

Phoenix I.D.: CS97344

Parameter	Result		RL/ PQL	LOD/ MDL	Units	Dilution	Date/Time	By	Reference	
Volatiles										
1,1,1,2-Tetrachloroethane	ND		8.3		ug/Kg	1	04/05/25	JLI	SW8260D	
1,1,1-Trichloroethane	ND		8.3		ug/Kg	1	04/05/25	JLI	SW8260D	
1,1,2,2-Tetrachloroethane	ND		8.3		ug/Kg	1	04/05/25	JLI	SW8260D	
1,1,2-Trichloroethane	ND		8.3		ug/Kg	1	04/05/25	JLI	SW8260D	
1,1-Dichloroethane	ND		8.3		ug/Kg	1	04/05/25	JLI	SW8260D	
1,1-Dichloroethene	ND		8.3		ug/Kg	1	04/05/25	JLI	SW8260D	
1,1-Dichloropropene	ND		8.3		ug/Kg	1	04/05/25	JLI	SW8260D	
1,2,3-Trichlorobenzene	ND		8.3		ug/Kg	1	04/05/25	JLI	SW8260D	
1,2,3-Trichloropropane	ND		8.3		ug/Kg	1	04/05/25	JLI	SW8260D	
1,2,4-Trichlorobenzene	ND		8.3		ug/Kg	1	04/05/25	JLI	SW8260D	
1,2,4-Trimethylbenzene	ND		8.3		ug/Kg	1	04/05/25	JLI	SW8260D	
1,2-Dibromo-3-chloropropane	ND		8.3		ug/Kg	1	04/05/25	JLI	SW8260D	
1,2-Dibromoethane	ND		8.3		ug/Kg	1	04/05/25	JLI	SW8260D	
1,2-Dichlorobenzene	ND		8.3		ug/Kg	1	04/05/25	JLI	SW8260D	
1,2-Dichloroethane	ND		8.3		ug/Kg	1	04/05/25	JLI	SW8260D	
1,2-Dichloropropane	ND		8.3		ug/Kg	1	04/05/25	JLI	SW8260D	
1,3,5-Trimethylbenzene	ND		8.3		ug/Kg	1	04/05/25	JLI	SW8260D	
1,3-Dichlorobenzene	ND		8.3		ug/Kg	1	04/05/25	JLI	SW8260D	
1,3-Dichloropropane	ND		8.3		ug/Kg	1	04/05/25	JLI	SW8260D	
1,4-Dichlorobenzene	ND		8.3		ug/Kg	1	04/05/25	JLI	SW8260D	
2,2-Dichloropropane	ND		8.3		ug/Kg	1	04/05/25	JLI	SW8260D	
2-Chlorotoluene	ND		8.3		ug/Kg	1	04/05/25	JLI	SW8260D	
2-Hexanone	ND		42		ug/Kg	1	04/05/25	JLI	SW8260D	
2-Isopropyltoluene	ND		8.3		ug/Kg	1	04/05/25	JLI	SW8260D	1
4-Chlorotoluene	ND		8.3		ug/Kg	1	04/05/25	JLI	SW8260D	
4-Methyl-2-pentanone	ND		42		ug/Kg	1	04/05/25	JLI	SW8260D	
Acetone	43	S	42		ug/Kg	1	04/05/25	JLI	SW8260D	
Acrylonitrile	ND		17		ug/Kg	1	04/05/25	JLI	SW8260D	
Benzene	ND		8.3		ug/Kg	1	04/05/25	JLI	SW8260D	
Bromobenzene	ND		8.3		ug/Kg	1	04/05/25	JLI	SW8260D	
Bromochloromethane	ND		8.3		ug/Kg	1	04/05/25	JLI	SW8260D	
Bromodichloromethane	ND		8.3		ug/Kg	1	04/05/25	JLI	SW8260D	
Bromoform	ND		8.3		ug/Kg	1	04/05/25	JLI	SW8260D	
Bromomethane	ND		8.3		ug/Kg	1	04/05/25	JLI	SW8260D	
Carbon Disulfide	ND		8.3		ug/Kg	1	04/05/25	JLI	SW8260D	
Carbon tetrachloride	ND		8.3		ug/Kg	1	04/05/25	JLI	SW8260D	
Chlorobenzene	ND		8.3		ug/Kg	1	04/05/25	JLI	SW8260D	
Chloroethane	ND		8.3		ug/Kg	1	04/05/25	JLI	SW8260D	
Chloroform	ND		8.3		ug/Kg	1	04/05/25	JLI	SW8260D	
Chloromethane	ND		8.3		ug/Kg	1	04/05/25	JLI	SW8260D	
cis-1,2-Dichloroethene	ND		8.3		ug/Kg	1	04/05/25	JLI	SW8260D	
cis-1,3-Dichloropropene	ND		8.3		ug/Kg	1	04/05/25	JLI	SW8260D	
Dibromochloromethane	ND		8.3		ug/Kg	1	04/05/25	JLI	SW8260D	
Dibromomethane	ND		8.3		ug/Kg	1	04/05/25	JLI	SW8260D	
Dichlorodifluoromethane	ND		8.3		ug/Kg	1	04/05/25	JLI	SW8260D	
Ethylbenzene	ND		8.3		ug/Kg	1	04/05/25	JLI	SW8260D	
Hexachlorobutadiene	ND		8.3		ug/Kg	1	04/05/25	JLI	SW8260D	
Isopropylbenzene	ND		8.3		ug/Kg	1	04/05/25	JLI	SW8260D	

Project ID: 168 BANKER STREET
Client ID: BEC9 (10-12`)

Phoenix I.D.: CS97344

Parameter	Result	RL/ PQL	LOD/ MDL	Units	Dilution	Date/Time	By	Reference
m&p-Xylene	ND	8.3		ug/Kg	1	04/05/25	JLI	SW8260D
Methyl Ethyl Ketone	ND	42		ug/Kg	1	04/05/25	JLI	SW8260D
Methyl t-butyl ether (MTBE)	ND	17		ug/Kg	1	04/05/25	JLI	SW8260D
Methylene chloride	ND	17		ug/Kg	1	04/05/25	JLI	SW8260D
Naphthalene	51	8.3		ug/Kg	1	04/05/25	JLI	SW8260D
n-Butylbenzene	ND	8.3		ug/Kg	1	04/05/25	JLI	SW8260D
n-Propylbenzene	ND	8.3		ug/Kg	1	04/05/25	JLI	SW8260D
o-Xylene	ND	8.3		ug/Kg	1	04/05/25	JLI	SW8260D
p-Isopropyltoluene	ND	8.3		ug/Kg	1	04/05/25	JLI	SW8260D
sec-Butylbenzene	ND	8.3		ug/Kg	1	04/05/25	JLI	SW8260D
Styrene	ND	8.3		ug/Kg	1	04/05/25	JLI	SW8260D
tert-Butylbenzene	ND	8.3		ug/Kg	1	04/05/25	JLI	SW8260D
Tetrachloroethene	ND	8.3		ug/Kg	1	04/05/25	JLI	SW8260D
Tetrahydrofuran (THF)	ND	17		ug/Kg	1	04/05/25	JLI	SW8260D
Toluene	ND	8.3		ug/Kg	1	04/05/25	JLI	SW8260D
Total Xylenes	ND	8.3		ug/Kg	1	04/05/25	JLI	SW8260D
trans-1,2-Dichloroethene	ND	8.3		ug/Kg	1	04/05/25	JLI	SW8260D
trans-1,3-Dichloropropene	ND	8.3		ug/Kg	1	04/05/25	JLI	SW8260D
trans-1,4-dichloro-2-butene	ND	17		ug/Kg	1	04/05/25	JLI	SW8260D
Trichloroethene	ND	8.3		ug/Kg	1	04/05/25	JLI	SW8260D
Trichlorofluoromethane	ND	8.3		ug/Kg	1	04/05/25	JLI	SW8260D
Trichlorotrifluoroethane	ND	8.3		ug/Kg	1	04/05/25	JLI	SW8260D
Vinyl chloride	ND	8.3		ug/Kg	1	04/05/25	JLI	SW8260D
QA/QC Surrogates								
% 1,2-dichlorobenzene-d4	115			%	1	04/05/25	JLI	70 - 130 %
% Bromofluorobenzene	107			%	1	04/05/25	JLI	70 - 130 %
% Dibromofluoromethane	106			%	1	04/05/25	JLI	70 - 130 %
% Toluene-d8	108			%	1	04/05/25	JLI	70 - 130 %
1,4-dioxane								
1,4-dioxane	ND	100		ug/kg	1	04/05/25	JLI	SW8260D
Volatiles								
1,1,1,2-Tetrachloroethane	ND	33		ug/Kg	1	04/05/25	JLI	SW8260D
Acrolein	ND	8.3		ug/Kg	1	04/05/25	JLI	SW8260D
Acrylonitrile	ND	33		ug/Kg	1	04/05/25	JLI	SW8260D
Tert-butyl alcohol	ND	170		ug/Kg	1	04/05/25	JLI	SW8260D
Semivolatiles								
1,2,4,5-Tetrachlorobenzene	ND	700		ug/Kg	1	04/12/25	MR	SW8270E
1,2,4-Trichlorobenzene	ND	700		ug/Kg	1	04/12/25	MR	SW8270E
1,2-Dichlorobenzene	ND	700		ug/Kg	1	04/12/25	MR	SW8270E
1,2-Diphenylhydrazine	ND	1000		ug/Kg	1	04/12/25	MR	SW8270E
1,3-Dichlorobenzene	ND	700		ug/Kg	1	04/12/25	MR	SW8270E
1,4-Dichlorobenzene	ND	700		ug/Kg	1	04/12/25	MR	SW8270E
2,2'-Oxybis(1-Chloropropane)	ND	700		ug/Kg	1	04/12/25	MR	SW8270E
2,4,5-Trichlorophenol	ND	700		ug/Kg	1	04/12/25	MR	SW8270E
2,4,6-Trichlorophenol	ND	700		ug/Kg	1	04/12/25	MR	SW8270E
2,4-Dichlorophenol	ND	700		ug/Kg	1	04/12/25	MR	SW8270E
2,4-Dimethylphenol	ND	700		ug/Kg	1	04/12/25	MR	SW8270E

1

Ver 1

Project ID: 168 BANKER STREET
Client ID: BEC9 (10-12`)

Phoenix I.D.: CS97344

Parameter	Result	RL/ PQL	LOD/ MDL	Units	Dilution	Date/Time	By	Reference
2,4-Dinitrophenol	ND	1000		ug/Kg	1	04/12/25	MR	SW8270E
2,4-Dinitrotoluene	ND	700		ug/Kg	1	04/12/25	MR	SW8270E
2,6-Dinitrotoluene	ND	700		ug/Kg	1	04/12/25	MR	SW8270E
2-Chloronaphthalene	ND	700		ug/Kg	1	04/12/25	MR	SW8270E
2-Chlorophenol	ND	700		ug/Kg	1	04/12/25	MR	SW8270E
2-Methylnaphthalene	ND	700		ug/Kg	1	04/12/25	MR	SW8270E
2-Methylphenol (o-cresol)	ND	330		ug/Kg	1	04/12/25	MR	SW8270E
2-Nitroaniline	ND	1000		ug/Kg	1	04/12/25	MR	SW8270E
2-Nitrophenol	ND	700		ug/Kg	1	04/12/25	MR	SW8270E
3&4-Methylphenol (m&p-cresol)	ND	330		ug/Kg	1	04/12/25	MR	SW8270E
3,3'-Dichlorobenzidine	ND	700		ug/Kg	1	04/12/25	MR	SW8270E
3-Nitroaniline	ND	1000		ug/Kg	1	04/12/25	MR	SW8270E
4,6-Dinitro-2-methylphenol	ND	1000		ug/Kg	1	04/12/25	MR	SW8270E
4-Bromophenyl phenyl ether	ND	1000		ug/Kg	1	04/12/25	MR	SW8270E
4-Chloro-3-methylphenol	ND	700		ug/Kg	1	04/12/25	MR	SW8270E
4-Chloroaniline	ND	700		ug/Kg	1	04/12/25	MR	SW8270E
4-Chlorophenyl phenyl ether	ND	700		ug/Kg	1	04/12/25	MR	SW8270E
4-Nitroaniline	ND	1600		ug/Kg	1	04/12/25	MR	SW8270E
4-Nitrophenol	ND	700		ug/Kg	1	04/12/25	MR	SW8270E
Acenaphthene	ND	700		ug/Kg	1	04/12/25	MR	SW8270E
Acenaphthylene	ND	700		ug/Kg	1	04/12/25	MR	SW8270E
Acetophenone	ND	700		ug/Kg	1	04/12/25	MR	SW8270E
Aniline	ND	1000		ug/Kg	1	04/12/25	MR	SW8270E
Anthracene	ND	700		ug/Kg	1	04/12/25	MR	SW8270E
Benz(a)anthracene	ND	700		ug/Kg	1	04/12/25	MR	SW8270E
Benzidine	ND	700		ug/Kg	1	04/12/25	MR	SW8270E
Benzo(a)pyrene	880	700		ug/Kg	1	04/12/25	MR	SW8270E
Benzo(b)fluoranthene	ND	700		ug/Kg	1	04/12/25	MR	SW8270E
Benzo(ghi)perylene	ND	700		ug/Kg	1	04/12/25	MR	SW8270E
Benzo(k)fluoranthene	ND	700		ug/Kg	1	04/12/25	MR	SW8270E
Benzoic acid	ND	2000		ug/Kg	1	04/12/25	MR	SW8270E
Benzyl butyl phthalate	ND	700		ug/Kg	1	04/12/25	MR	SW8270E
Bis(2-chloroethoxy)methane	ND	700		ug/Kg	1	04/12/25	MR	SW8270E
Bis(2-chloroethyl)ether	ND	1000		ug/Kg	1	04/12/25	MR	SW8270E
Bis(2-ethylhexyl)phthalate	ND	1000		ug/Kg	1	04/12/25	MR	SW8270E
Carbazole	ND	1000		ug/Kg	1	04/12/25	MR	SW8270E
Chrysene	ND	700		ug/Kg	1	04/12/25	MR	SW8270E
Dibenz(a,h)anthracene	ND	330		ug/Kg	1	04/12/25	MR	SW8270E
Dibenzofuran	ND	700		ug/Kg	1	04/12/25	MR	SW8270E
Diethyl phthalate	ND	700		ug/Kg	1	04/12/25	MR	SW8270E
Dimethylphthalate	ND	700		ug/Kg	1	04/12/25	MR	SW8270E
Di-n-butylphthalate	ND	1000		ug/Kg	1	04/12/25	MR	SW8270E
Di-n-octylphthalate	ND	700		ug/Kg	1	04/12/25	MR	SW8270E
Fluoranthene	1700	700		ug/Kg	1	04/12/25	MR	SW8270E
Fluorene	ND	700		ug/Kg	1	04/12/25	MR	SW8270E
Hexachlorobenzene	ND	330		ug/Kg	1	04/12/25	MR	SW8270E
Hexachlorobutadiene	ND	700		ug/Kg	1	04/12/25	MR	SW8270E
Hexachlorocyclopentadiene	ND	700		ug/Kg	1	04/12/25	MR	SW8270E
Hexachloroethane	ND	700		ug/Kg	1	04/12/25	MR	SW8270E

Parameter	Result	RL/ PQL	LOD/ MDL	Units	Dilution	Date/Time	By	Reference
Indeno(1,2,3-cd)pyrene	ND	500		ug/Kg	1	04/12/25	MR	SW8270E
Isophorone	ND	700		ug/Kg	1	04/12/25	MR	SW8270E
Naphthalene	ND	700		ug/Kg	1	04/12/25	MR	SW8270E
Nitrobenzene	ND	700		ug/Kg	1	04/12/25	MR	SW8270E
N-Nitrosodimethylamine	ND	1000		ug/Kg	1	04/12/25	MR	SW8270E
N-Nitrosodi-n-propylamine	ND	700		ug/Kg	1	04/12/25	MR	SW8270E
N-Nitrosodiphenylamine	ND	1000		ug/Kg	1	04/12/25	MR	SW8270E
Pentachloronitrobenzene	ND	1000		ug/Kg	1	04/12/25	MR	SW8270E
Pentachlorophenol	ND	800		ug/Kg	1	04/12/25	MR	SW8270E
Phenanthrene	2400	700		ug/Kg	1	04/12/25	MR	SW8270E
Phenol	ND	330		ug/Kg	1	04/12/25	MR	SW8270E
Pyrene	1600	700		ug/Kg	1	04/12/25	MR	SW8270E
Pyridine	ND	1000		ug/Kg	1	04/12/25	MR	SW8270E
QA/QC Surrogates								
% 2,4,6-Tribromophenol	67			%	1	04/12/25	MR	30 - 130 %
% 2-Fluorobiphenyl	47			%	1	04/12/25	MR	30 - 130 %
% 2-Fluorophenol	45			%	1	04/12/25	MR	30 - 130 %
% Nitrobenzene-d5	45			%	1	04/12/25	MR	30 - 130 %
% Phenol-d5	49			%	1	04/12/25	MR	30 - 130 %
% Terphenyl-d14	50			%	1	04/12/25	MR	30 - 130 %
1,4-Dioxane								
1,4-dioxane	ND	87	87	ug/Kg	1	04/08/25	MR	SW8270E (SIM)
QA/QC Surrogates								
% 2-Fluorobiphenyl	62			%	1	04/08/25	MR	30 - 130 %
% Nitrobenzene-d5	60			%	1	04/08/25	MR	30 - 130 %
% Terphenyl-d14	77			%	1	04/08/25	MR	30 - 130 %

Parameter	Result	RL/ PQL	LOD/ MDL	Units	Dilution	Date/Time	By	Reference

1 = This parameter is not certified by the primary accrediting authority (NY NELAC) for this matrix. NY NELAC does not offer certification for all parameters at this time.

RL/PQL=Reporting/Practical Quantitation Level (Equivalent to NELAC LOQ, Limit of Quantitation) ND=Not Detected at RL/PQL
BRL=Below Reporting Level L=Biased Low LOD=Limit of Detection MDL=Method Detection Limit1
QA/QC Surrogates: Surrogates are compounds (preceeded with a %) added by the lab to determine analysis efficiency. Surrogate results(%) listed in the report are not "detected" compounds.

Comments:

Per 1.4.6 of EPA method 8270D, 1,2-Diphenylhydrazine is unstable and readily converts to Azobenzene. Azobenzene is used for the calibration of 1,2-Diphenylhydrazine.

Please be advised that the NY 375 soil criteria for chromium are based on hexavalent chromium and trivalent chromium.

Volatile Comment:
To achieve client's objectives, where the lowest calibration standard or LOD justifies lowering the RL/PQL, the RL/PQL of some compounds have been lowered to meet criteria.

Semi-Volatile Comment:
To achieve client's objectives, where the lowest calibration standard or LOD justifies lowering the RL/PQL, the RL/PQL of some compounds have been lowered to meet criteria.

All soils, solids and sludges are reported on a dry weight basis unless otherwise noted in the sample comments.

S - Laboratory solvent, contamination is possible.

If you are the client above and have any questions concerning this testing, please do not hesitate to contact Phoenix Client Services at ext.200.
The contents of this report cannot be discussed with anyone other than the client listed above without their written consent.

Phyllis Shiller, Laboratory Director
April 17, 2025
Reviewed and Released by: Phyllis Shiller, Laboratory Director

Environmental Laboratories, Inc.
587 East Middle Turnpike, P.O.Box 370, Manchester, CT 06045
Tel. (860) 645-1102

ACCREDITED IN ACCORDANCE WITH nelac NY # 11301

Analysis Report

April 17, 2025

FOR: Attn: Mr Kevin Brussee
Brussee Environmental Corp
1150 Lincoln Avenue – Suite 4
Holbrook, NY 11741

Sample Information		Custody Information		Date	Time
Matrix:	SOIL	Collected by:	JB	04/02/25	10:30
Location Code:	BRUSSEE	Received by:	SR1	04/03/25	15:14
Rush Request:	Standard	Analyzed by:	see "By" below		
P.O.#:					

Laboratory Data

SDG ID: GCS97343
Phoenix ID: CS97345

Project ID: 168 BANKER STREET
Client ID: BEC10 (0-2`)

Parameter	Result	RL/ PQL	Units	Dilution	Date/Time	By	Reference	
Silver	< 0.41	0.41	mg/Kg	1	04/08/25	TH	SW6010D	
Aluminum	18400	62	mg/Kg	10	04/08/25	TH	SW6010D	
Arsenic	5.43	0.83	mg/Kg	1	04/08/25	TH	SW6010D	
Barium	140	0.41	mg/Kg	1	04/08/25	TH	SW6010D	
Beryllium	0.81	0.33	mg/Kg	1	04/08/25	TH	SW6010D	
Calcium	1940	6.2	mg/Kg	1	04/08/25	TH	SW6010D	
Cadmium	0.62	0.41	mg/Kg	1	04/08/25	TH	SW6010D	
Cobalt	12.3	0.41	mg/Kg	1	04/08/25	TH	SW6010D	
Chromium	43.7	0.41	mg/Kg	1	04/08/25	TH	SW6010D	
Copper	49.7	0.8	mg/kg	1	04/08/25	TH	SW6010D	
Iron	31600	6.2	mg/Kg	1	04/08/25	TH	SW6010D	
Mercury	0.674	0.150	mg/Kg	1	04/03/25	ZT	SW7473	
Potassium	2790	62	mg/Kg	10	04/08/25	TH	SW6010D	
Magnesium	5350	6.2	mg/Kg	1	04/08/25	TH	SW6010D	
Manganese	426	0.41	mg/Kg	1	04/08/25	TH	SW6010D	
Sodium	113	6.2	mg/Kg	1	04/08/25	TH	SW6010D	
Nickel	26.0	0.41	mg/Kg	1	04/08/25	TH	SW6010D	
Lead	49.1	0.41	mg/Kg	1	04/08/25	TH	SW6010D	
Antimony	< 4.1	4.1	mg/Kg	1	04/08/25	TH	SW6010D	
Selenium	< 1.7	1.7	mg/Kg	1	04/08/25	TH	SW6010D	
Thallium	< 3.7	3.7	mg/Kg	1	04/08/25	TH	SW6010D	
Vanadium	49.1	0.41	mg/Kg	1	04/08/25	TH	SW6010D	
Zinc	166	0.8	mg/Kg	1	04/08/25	TH	SW6010D	
Percent Solid	83		%		04/03/25	CV	SW846-%Solid	
Field Extraction	Completed				04/02/25		SW5035A	1
Soil Extraction for PCB	Completed				04/14/25	H/U	SW3546	
Soil Extraction for Pesticides	Completed				04/14/25	H/U	SW3546	

Ver 1

Project ID: 168 BANKER STREET
Client ID: BEC10 (0-2`)

Phoenix I.D.: CS97345

Parameter	Result	RL/ PQL	Units	Dilution	Date/Time	By	Reference
Soil Extraction for SVOA	Completed				04/11/25	A/H/P/KG	SW3546
Total Metals Digest	Completed				04/04/25	N/AG	SW3050B
Polychlorinated Biphenyls							
PCB-1016	ND	78	ug/Kg	2	04/15/25	SC	SW8082A
PCB-1221	ND	78	ug/Kg	2	04/15/25	SC	SW8082A
PCB-1232	ND	78	ug/Kg	2	04/15/25	SC	SW8082A
PCB-1242	ND	78	ug/Kg	2	04/15/25	SC	SW8082A
PCB-1248	ND	78	ug/Kg	2	04/15/25	SC	SW8082A
PCB-1254	ND	78	ug/Kg	2	04/15/25	SC	SW8082A
PCB-1260	ND	78	ug/Kg	2	04/15/25	SC	SW8082A
PCB-1262	ND	78	ug/Kg	2	04/15/25	SC	SW8082A
PCB-1268	ND	78	ug/Kg	2	04/15/25	SC	SW8082A
QA/QC Surrogates							
% DCBP	55		%	2	04/15/25	SC	30 - 150 %
% DCBP (Confirmation)	54		%	2	04/15/25	SC	30 - 150 %
% TCMX	56		%	2	04/15/25	SC	30 - 150 %
% TCMX (Confirmation)	57		%	2	04/15/25	SC	30 - 150 %
Pesticides - Soil							
4,4' -DDD	ND	2.3	ug/Kg	2	04/15/25	AW	SW8081B
4,4' -DDE	ND	2.3	ug/Kg	2	04/15/25	AW	SW8081B
4,4' -DDT	ND	2.3	ug/Kg	2	04/15/25	AW	SW8081B
a-BHC	ND	7.8	ug/Kg	2	04/15/25	AW	SW8081B
a-Chlordane	ND	3.9	ug/Kg	2	04/15/25	AW	SW8081B
Aldrin	ND	3.9	ug/Kg	2	04/15/25	AW	SW8081B
b-BHC	ND	7.8	ug/Kg	2	04/15/25	AW	SW8081B
Chlordane	ND	39	ug/Kg	2	04/15/25	AW	SW8081B
d-BHC	ND	7.8	ug/Kg	2	04/15/25	AW	SW8081B
Dieldrin	ND	3.9	ug/Kg	2	04/15/25	AW	SW8081B
Endosulfan I	ND	7.8	ug/Kg	2	04/15/25	AW	SW8081B
Endosulfan II	ND	7.8	ug/Kg	2	04/15/25	AW	SW8081B
Endosulfan sulfate	ND	7.8	ug/Kg	2	04/15/25	AW	SW8081B
Endrin	ND	7.8	ug/Kg	2	04/15/25	AW	SW8081B
Endrin aldehyde	ND	7.8	ug/Kg	2	04/15/25	AW	SW8081B
Endrin ketone	ND	7.8	ug/Kg	2	04/15/25	AW	SW8081B
g-BHC	ND	1.6	ug/Kg	2	04/15/25	AW	SW8081B
g-Chlordane	ND	3.9	ug/Kg	2	04/15/25	AW	SW8081B
Heptachlor	ND	7.8	ug/Kg	2	04/15/25	AW	SW8081B
Heptachlor epoxide	ND	7.8	ug/Kg	2	04/15/25	AW	SW8081B
Methoxychlor	ND	39	ug/Kg	2	04/15/25	AW	SW8081B
Toxaphene	ND	160	ug/Kg	2	04/15/25	AW	SW8081B
QA/QC Surrogates							
% DCBP	43		%	2	04/15/25	AW	30 - 150 %
% DCBP (Confirmation)	41		%	2	04/15/25	AW	30 - 150 %
% TCMX	47		%	2	04/15/25	AW	30 - 150 %
% TCMX (Confirmation)	44		%	2	04/15/25	AW	30 - 150 %
Volatiles							
1,1,1,2-Tetrachloroethane	ND	5.2	ug/Kg	1	04/05/25	JLI	SW8260D

Ver 1

Project ID: 168 BANKER STREET
Client ID: BEC10 (0-2`)

Phoenix I.D.: CS97345

Parameter	Result	RL/ PQL	Units	Dilution	Date/Time	By	Reference	
1,1,1-Trichloroethane	ND	5.2	ug/Kg	1	04/05/25	JLI	SW8260D	
1,1,2,2-Tetrachloroethane	ND	5.2	ug/Kg	1	04/05/25	JLI	SW8260D	
1,1,2-Trichloroethane	ND	5.2	ug/Kg	1	04/05/25	JLI	SW8260D	
1,1-Dichloroethane	ND	5.2	ug/Kg	1	04/05/25	JLI	SW8260D	
1,1-Dichloroethene	ND	5.2	ug/Kg	1	04/05/25	JLI	SW8260D	
1,1-Dichloropropene	ND	5.2	ug/Kg	1	04/05/25	JLI	SW8260D	
1,2,3-Trichlorobenzene	ND	5.2	ug/Kg	1	04/05/25	JLI	SW8260D	
1,2,3-Trichloropropane	ND	5.2	ug/Kg	1	04/05/25	JLI	SW8260D	
1,2,4-Trichlorobenzene	ND	5.2	ug/Kg	1	04/05/25	JLI	SW8260D	
1,2,4-Trimethylbenzene	ND	5.2	ug/Kg	1	04/05/25	JLI	SW8260D	
1,2-Dibromo-3-chloropropane	ND	5.2	ug/Kg	1	04/05/25	JLI	SW8260D	
1,2-Dibromoethane	ND	5.2	ug/Kg	1	04/05/25	JLI	SW8260D	
1,2-Dichlorobenzene	ND	5.2	ug/Kg	1	04/05/25	JLI	SW8260D	
1,2-Dichloroethane	ND	5.2	ug/Kg	1	04/05/25	JLI	SW8260D	
1,2-Dichloropropane	ND	5.2	ug/Kg	1	04/05/25	JLI	SW8260D	
1,3,5-Trimethylbenzene	ND	5.2	ug/Kg	1	04/05/25	JLI	SW8260D	
1,3-Dichlorobenzene	ND	5.2	ug/Kg	1	04/05/25	JLI	SW8260D	
1,3-Dichloropropane	ND	5.2	ug/Kg	1	04/05/25	JLI	SW8260D	
1,4-Dichlorobenzene	ND	5.2	ug/Kg	1	04/05/25	JLI	SW8260D	
2,2-Dichloropropane	ND	5.2	ug/Kg	1	04/05/25	JLI	SW8260D	
2-Chlorotoluene	ND	5.2	ug/Kg	1	04/05/25	JLI	SW8260D	
2-Hexanone	ND	26	ug/Kg	1	04/05/25	JLI	SW8260D	
2-Isopropyltoluene	ND	5.2	ug/Kg	1	04/05/25	JLI	SW8260D	1
4-Chlorotoluene	ND	5.2	ug/Kg	1	04/05/25	JLI	SW8260D	
4-Methyl-2-pentanone	ND	26	ug/Kg	1	04/05/25	JLI	SW8260D	
Acetone	ND	26	ug/Kg	1	04/05/25	JLI	SW8260D	
Acrylonitrile	ND	10	ug/Kg	1	04/05/25	JLI	SW8260D	
Benzene	ND	5.2	ug/Kg	1	04/05/25	JLI	SW8260D	
Bromobenzene	ND	5.2	ug/Kg	1	04/05/25	JLI	SW8260D	
Bromochloromethane	ND	5.2	ug/Kg	1	04/05/25	JLI	SW8260D	
Bromodichloromethane	ND	5.2	ug/Kg	1	04/05/25	JLI	SW8260D	
Bromoform	ND	5.2	ug/Kg	1	04/05/25	JLI	SW8260D	
Bromomethane	ND	5.2	ug/Kg	1	04/05/25	JLI	SW8260D	
Carbon Disulfide	ND	5.2	ug/Kg	1	04/05/25	JLI	SW8260D	
Carbon tetrachloride	ND	5.2	ug/Kg	1	04/05/25	JLI	SW8260D	
Chlorobenzene	ND	5.2	ug/Kg	1	04/05/25	JLI	SW8260D	
Chloroethane	ND	5.2	ug/Kg	1	04/05/25	JLI	SW8260D	
Chloroform	ND	5.2	ug/Kg	1	04/05/25	JLI	SW8260D	
Chloromethane	ND	5.2	ug/Kg	1	04/05/25	JLI	SW8260D	
cis-1,2-Dichloroethene	ND	5.2	ug/Kg	1	04/05/25	JLI	SW8260D	
cis-1,3-Dichloropropene	ND	5.2	ug/Kg	1	04/05/25	JLI	SW8260D	
Dibromochloromethane	ND	5.2	ug/Kg	1	04/05/25	JLI	SW8260D	
Dibromomethane	ND	5.2	ug/Kg	1	04/05/25	JLI	SW8260D	
Dichlorodifluoromethane	ND	5.2	ug/Kg	1	04/05/25	JLI	SW8260D	
Ethylbenzene	ND	5.2	ug/Kg	1	04/05/25	JLI	SW8260D	
Hexachlorobutadiene	ND	5.2	ug/Kg	1	04/05/25	JLI	SW8260D	
Isopropylbenzene	ND	5.2	ug/Kg	1	04/05/25	JLI	SW8260D	
m&p-Xylene	ND	5.2	ug/Kg	1	04/05/25	JLI	SW8260D	
Methyl Ethyl Ketone	ND	26	ug/Kg	1	04/05/25	JLI	SW8260D	

Ver 1

Project ID: 168 BANKER STREET
Client ID: BEC10 (0-2`)

Phoenix I.D.: CS97345

Parameter	Result	RL/ PQL	Units	Dilution	Date/Time	By	Reference	
Methyl t-butyl ether (MTBE)	ND	10	ug/Kg	1	04/05/25	JLI	SW8260D	
Methylene chloride	ND	10	ug/Kg	1	04/05/25	JLI	SW8260D	
Naphthalene	52	5.2	ug/Kg	1	04/05/25	JLI	SW8260D	
n-Butylbenzene	ND	5.2	ug/Kg	1	04/05/25	JLI	SW8260D	
n-Propylbenzene	ND	5.2	ug/Kg	1	04/05/25	JLI	SW8260D	
o-Xylene	ND	5.2	ug/Kg	1	04/05/25	JLI	SW8260D	
p-Isopropyltoluene	ND	5.2	ug/Kg	1	04/05/25	JLI	SW8260D	
sec-Butylbenzene	ND	5.2	ug/Kg	1	04/05/25	JLI	SW8260D	
Styrene	ND	5.2	ug/Kg	1	04/05/25	JLI	SW8260D	
tert-Butylbenzene	ND	5.2	ug/Kg	1	04/05/25	JLI	SW8260D	
Tetrachloroethene	ND	5.2	ug/Kg	1	04/05/25	JLI	SW8260D	
Tetrahydrofuran (THF)	ND	10	ug/Kg	1	04/05/25	JLI	SW8260D	
Toluene	ND	5.2	ug/Kg	1	04/05/25	JLI	SW8260D	
Total Xylenes	ND	5.2	ug/Kg	1	04/05/25	JLI	SW8260D	
trans-1,2-Dichloroethene	ND	5.2	ug/Kg	1	04/05/25	JLI	SW8260D	
trans-1,3-Dichloropropene	ND	5.2	ug/Kg	1	04/05/25	JLI	SW8260D	
trans-1,4-dichloro-2-butene	ND	10	ug/Kg	1	04/05/25	JLI	SW8260D	
Trichloroethene	ND	5.2	ug/Kg	1	04/05/25	JLI	SW8260D	
Trichlorofluoromethane	ND	5.2	ug/Kg	1	04/05/25	JLI	SW8260D	
Trichlorotrifluoroethane	ND	5.2	ug/Kg	1	04/05/25	JLI	SW8260D	
Vinyl chloride	ND	5.2	ug/Kg	1	04/05/25	JLI	SW8260D	
QA/QC Surrogates								
% 1,2-dichlorobenzene-d4	115		%	1	04/05/25	JLI	70 - 130 %	
% Bromofluorobenzene	100		%	1	04/05/25	JLI	70 - 130 %	
% Dibromofluoromethane	105		%	1	04/05/25	JLI	70 - 130 %	
% Toluene-d8	107		%	1	04/05/25	JLI	70 - 130 %	
1,4-dioxane								
1,4-dioxane	ND	78	ug/kg	1	04/05/25	JLI	SW8260D	
Volatiles								
1,1,1,2-Tetrachloroethane	ND	21	ug/Kg	1	04/05/25	JLI	SW8260D	
Acrolein	ND	5.2	ug/Kg	1	04/05/25	JLI	SW8260D	
Acrylonitrile	ND	21	ug/Kg	1	04/05/25	JLI	SW8260D	
Tert-butyl alcohol	ND	100	ug/Kg	1	04/05/25	JLI	SW8260D	
Semivolatiles								
1,2,4,5-Tetrachlorobenzene	ND	280	ug/Kg	1	04/12/25	MR	SW8270E	
1,2,4-Trichlorobenzene	ND	280	ug/Kg	1	04/12/25	MR	SW8270E	
1,2-Dichlorobenzene	ND	280	ug/Kg	1	04/12/25	MR	SW8270E	
1,2-Diphenylhydrazine	ND	400	ug/Kg	1	04/12/25	MR	SW8270E	
1,3-Dichlorobenzene	ND	280	ug/Kg	1	04/12/25	MR	SW8270E	
1,4-Dichlorobenzene	ND	280	ug/Kg	1	04/12/25	MR	SW8270E	
2,2'-Oxybis(1-Chloropropane)	ND	280	ug/Kg	1	04/12/25	MR	SW8270E	1
2,4,5-Trichlorophenol	ND	280	ug/Kg	1	04/12/25	MR	SW8270E	
2,4,6-Trichlorophenol	ND	280	ug/Kg	1	04/12/25	MR	SW8270E	
2,4-Dichlorophenol	ND	280	ug/Kg	1	04/12/25	MR	SW8270E	
2,4-Dimethylphenol	ND	280	ug/Kg	1	04/12/25	MR	SW8270E	
2,4-Dinitrophenol	ND	400	ug/Kg	1	04/12/25	MR	SW8270E	
2,4-Dinitrotoluene	ND	280	ug/Kg	1	04/12/25	MR	SW8270E	

Project ID: 168 BANKER STREET
Client ID: BEC10 (0-2`)

Phoenix I.D.: CS97345

Parameter	Result	RL/ PQL	Units	Dilution	Date/Time	By	Reference
2,6-Dinitrotoluene	ND	280	ug/Kg	1	04/12/25	MR	SW8270E
2-Chloronaphthalene	ND	280	ug/Kg	1	04/12/25	MR	SW8270E
2-Chlorophenol	ND	280	ug/Kg	1	04/12/25	MR	SW8270E
2-Methylnaphthalene	ND	280	ug/Kg	1	04/12/25	MR	SW8270E
2-Methylphenol (o-cresol)	ND	280	ug/Kg	1	04/12/25	MR	SW8270E
2-Nitroaniline	ND	400	ug/Kg	1	04/12/25	MR	SW8270E
2-Nitrophenol	ND	280	ug/Kg	1	04/12/25	MR	SW8270E
3&4-Methylphenol (m&p-cresol)	ND	330	ug/Kg	1	04/12/25	MR	SW8270E
3,3'-Dichlorobenzidine	ND	280	ug/Kg	1	04/12/25	MR	SW8270E
3-Nitroaniline	ND	400	ug/Kg	1	04/12/25	MR	SW8270E
4,6-Dinitro-2-methylphenol	ND	400	ug/Kg	1	04/12/25	MR	SW8270E
4-Bromophenyl phenyl ether	ND	400	ug/Kg	1	04/12/25	MR	SW8270E
4-Chloro-3-methylphenol	ND	280	ug/Kg	1	04/12/25	MR	SW8270E
4-Chloroaniline	ND	280	ug/Kg	1	04/12/25	MR	SW8270E
4-Chlorophenyl phenyl ether	ND	280	ug/Kg	1	04/12/25	MR	SW8270E
4-Nitroaniline	ND	640	ug/Kg	1	04/12/25	MR	SW8270E
4-Nitrophenol	ND	280	ug/Kg	1	04/12/25	MR	SW8270E
Acenaphthene	290	280	ug/Kg	1	04/12/25	MR	SW8270E
Acenaphthylene	ND	280	ug/Kg	1	04/12/25	MR	SW8270E
Acetophenone	ND	280	ug/Kg	1	04/12/25	MR	SW8270E
Aniline	ND	400	ug/Kg	1	04/12/25	MR	SW8270E
Anthracene	710	280	ug/Kg	1	04/12/25	MR	SW8270E
Benz(a)anthracene	1300	280	ug/Kg	1	04/12/25	MR	SW8270E
Benzidine	ND	280	ug/Kg	1	04/12/25	MR	SW8270E
Benzo(a)pyrene	1500	280	ug/Kg	1	04/12/25	MR	SW8270E
Benzo(b)fluoranthene	1400	280	ug/Kg	1	04/12/25	MR	SW8270E
Benzo(ghi)perylene	760	280	ug/Kg	1	04/12/25	MR	SW8270E
Benzo(k)fluoranthene	500	280	ug/Kg	1	04/12/25	MR	SW8270E
Benzoic acid	ND	800	ug/Kg	1	04/12/25	MR	SW8270E
Benzyl butyl phthalate	ND	280	ug/Kg	1	04/12/25	MR	SW8270E
Bis(2-chloroethoxy)methane	ND	280	ug/Kg	1	04/12/25	MR	SW8270E
Bis(2-chloroethyl)ether	ND	400	ug/Kg	1	04/12/25	MR	SW8270E
Bis(2-ethylhexyl)phthalate	ND	400	ug/Kg	1	04/12/25	MR	SW8270E
Carbazole	ND	400	ug/Kg	1	04/12/25	MR	SW8270E
Chrysene	1200	280	ug/Kg	1	04/12/25	MR	SW8270E
Dibenz(a,h)anthracene	ND	280	ug/Kg	1	04/12/25	MR	SW8270E
Dibenzofuran	ND	280	ug/Kg	1	04/12/25	MR	SW8270E
Diethyl phthalate	ND	280	ug/Kg	1	04/12/25	MR	SW8270E
Dimethylphthalate	ND	280	ug/Kg	1	04/12/25	MR	SW8270E
Di-n-butylphthalate	ND	400	ug/Kg	1	04/12/25	MR	SW8270E
Di-n-octylphthalate	ND	280	ug/Kg	1	04/12/25	MR	SW8270E
Fluoranthene	3100	280	ug/Kg	1	04/12/25	MR	SW8270E
Fluorene	290	280	ug/Kg	1	04/12/25	MR	SW8270E
Hexachlorobenzene	ND	280	ug/Kg	1	04/12/25	MR	SW8270E
Hexachlorobutadiene	ND	280	ug/Kg	1	04/12/25	MR	SW8270E
Hexachlorocyclopentadiene	ND	280	ug/Kg	1	04/12/25	MR	SW8270E
Hexachloroethane	ND	280	ug/Kg	1	04/12/25	MR	SW8270E
Indeno(1,2,3-cd)pyrene	970	280	ug/Kg	1	04/12/25	MR	SW8270E
Isophorone	ND	280	ug/Kg	1	04/12/25	MR	SW8270E

Project ID: 168 BANKER STREET
Client ID: BEC10 (0-2`)

Phoenix I.D.: CS97345

Parameter	Result	RL/ PQL	Units	Dilution	Date/Time	By	Reference
Naphthalene	ND	280	ug/Kg	1	04/12/25	MR	SW8270E
Nitrobenzene	ND	280	ug/Kg	1	04/12/25	MR	SW8270E
N-Nitrosodimethylamine	ND	400	ug/Kg	1	04/12/25	MR	SW8270E
N-Nitrosodi-n-propylamine	ND	280	ug/Kg	1	04/12/25	MR	SW8270E
N-Nitrosodiphenylamine	ND	400	ug/Kg	1	04/12/25	MR	SW8270E
Pentachloronitrobenzene	ND	400	ug/Kg	1	04/12/25	MR	SW8270E
Pentachlorophenol	ND	400	ug/Kg	1	04/12/25	MR	SW8270E
Phenanthrene	2500	280	ug/Kg	1	04/12/25	MR	SW8270E
Phenol	ND	280	ug/Kg	1	04/12/25	MR	SW8270E
Pyrene	2800	280	ug/Kg	1	04/12/25	MR	SW8270E
Pyridine	ND	400	ug/Kg	1	04/12/25	MR	SW8270E
QA/QC Surrogates							
% 2,4,6-Tribromophenol	78		%	1	04/12/25	MR	30 - 130 %
% 2-Fluorobiphenyl	61		%	1	04/12/25	MR	30 - 130 %
% 2-Fluorophenol	57		%	1	04/12/25	MR	30 - 130 %
% Nitrobenzene-d5	60		%	1	04/12/25	MR	30 - 130 %
% Phenol-d5	63		%	1	04/12/25	MR	30 - 130 %
% Terphenyl-d14	66		%	1	04/12/25	MR	30 - 130 %

1 = This parameter is not certified by the primary accrediting authority (NY NELAC) for this matrix. NY NELAC does not offer certification for all parameters at this time.

RL/PQL=Reporting/Practical Quantitation Level (Equivalent to NELAC LOQ, Limit of Quantitation) ND=Not Detected at RL/PQL
BRL=Below Reporting Level L=Biased Low
QA/QC Surrogates: Surrogates are compounds (preceeded with a %) added by the lab to determine analysis efficiency. Surrogate results(%) listed in the report are not "detected" compounds.

Comments:

Per 1.4.6 of EPA method 8270D, 1,2-Diphenylhydrazine is unstable and readily converts to Azobenzene. Azobenzene is used for the calibration of 1,2-Diphenylhydrazine.

Please be advised that the NY 375 soil criteria for chromium are based on hexavalent chromium and trivalent chromium.

Semi-Volatile Comment:
To achieve client's objectives, where the lowest calibration standard or LOD justifies lowering the RL/PQL, the RL/PQL of some compounds have been lowered to meet criteria.

All soils, solids and sludges are reported on a dry weight basis unless otherwise noted in the sample comments.

If you are the client above and have any questions concerning this testing, please do not hesitate to contact Phoenix Client Services at ext.200.
The contents of this report cannot be discussed with anyone other than the client listed above without their written consent.



Phyllis Shiller, Laboratory Director
April 17, 2025
Reviewed and Released by: Phyllis Shiller, Laboratory Director

Environmental Laboratories, Inc.
587 East Middle Turnpike, P.O.Box 370, Manchester, CT 06045
Tel. (860) 645-1102

ACCREDITED IN ACCORDANCE WITH nelac NY # 11301

Analysis Report

April 17, 2025

FOR: Attn: Mr Kevin Brussee
Brussee Environmental Corp
1150 Lincoln Avenue – Suite 4
Holbrook, NY 11741

Sample Information		Custody Information		Date	Time
Matrix:	SOIL	Collected by:	JB	04/02/25	10:35
Location Code:	BRUSSEE	Received by:	SR1	04/03/25	15:14
Rush Request:	Standard	Analyzed by:	see "By" below		
P.O.#:					

Laboratory Data

SDG ID: GCS97343
Phoenix ID: CS97346

Project ID: 168 BANKER STREET
Client ID: BEC10 (4-6`)

Parameter	Result	RL/ PQL	Units	Dilution	Date/Time	By	Reference	
Silver	< 0.37	0.37	mg/Kg	1	04/08/25	TH	SW6010D	
Aluminum	10600	56	mg/Kg	10	04/07/25	TH	SW6010D	
Arsenic	3.67	0.74	mg/Kg	1	04/08/25	TH	SW6010D	
Barium	54.6	0.37	mg/Kg	1	04/08/25	TH	SW6010D	
Beryllium	0.47	0.30	mg/Kg	1	04/08/25	TH	SW6010D	
Calcium	2550	5.6	mg/Kg	1	04/08/25	TH	SW6010D	
Cadmium	< 0.37	0.37	mg/Kg	1	04/08/25	TH	SW6010D	
Cobalt	7.64	0.37	mg/Kg	1	04/08/25	TH	SW6010D	
Chromium	19.7	0.37	mg/Kg	1	04/08/25	TH	SW6010D	
Copper	17.3	0.7	mg/kg	1	04/08/25	TH	SW6010D	
Iron	18200	5.6	mg/Kg	1	04/08/25	TH	SW6010D	
Mercury	0.186	0.150	mg/Kg	1	04/03/25	ZT	SW7473	
Potassium	1140	56	mg/Kg	10	04/07/25	TH	SW6010D	
Magnesium	2370	5.6	mg/Kg	1	04/08/25	TH	SW6010D	
Manganese	289	0.37	mg/Kg	1	04/08/25	TH	SW6010D	
Sodium	96.2	5.6	mg/Kg	1	04/08/25	TH	SW6010D	
Nickel	15.4	0.37	mg/Kg	1	04/08/25	TH	SW6010D	
Lead	42.1	0.37	mg/Kg	1	04/08/25	TH	SW6010D	
Antimony	< 3.7	3.7	mg/Kg	1	04/08/25	TH	SW6010D	
Selenium	< 1.5	1.5	mg/Kg	1	04/08/25	TH	SW6010D	
Thallium	< 3.4	3.4	mg/Kg	1	04/08/25	TH	SW6010D	
Vanadium	27.0	0.37	mg/Kg	1	04/08/25	TH	SW6010D	
Zinc	39.8	0.7	mg/Kg	1	04/08/25	TH	SW6010D	
Percent Solid	85		%		04/03/25	CV	SW846-%Solid	
Field Extraction	Completed				04/02/25		SW5035A	1
Soil Extraction for PCB	Completed				04/14/25	H/U	SW3546	
Soil Extraction for Pesticides	Completed				04/14/25	H/U	SW3546	

Ver 1

Parameter	Result	RL/ PQL	Units	Dilution	Date/Time	By	Reference
Soil Extraction for SVOA	Completed				04/11/25	A/H/P/KG	SW3546
Total Metals Digest	Completed				04/03/25	N/AG	SW3050B
Polychlorinated Biphenyls							
PCB-1016	ND	78	ug/Kg	2	04/15/25	SC	SW8082A
PCB-1221	ND	78	ug/Kg	2	04/15/25	SC	SW8082A
PCB-1232	ND	78	ug/Kg	2	04/15/25	SC	SW8082A
PCB-1242	ND	78	ug/Kg	2	04/15/25	SC	SW8082A
PCB-1248	ND	78	ug/Kg	2	04/15/25	SC	SW8082A
PCB-1254	ND	78	ug/Kg	2	04/15/25	SC	SW8082A
PCB-1260	ND	78	ug/Kg	2	04/15/25	SC	SW8082A
PCB-1262	ND	78	ug/Kg	2	04/15/25	SC	SW8082A
PCB-1268	ND	78	ug/Kg	2	04/15/25	SC	SW8082A
QA/QC Surrogates							
% DCBP	61		%	2	04/15/25	SC	30 - 150 %
% DCBP (Confirmation)	49		%	2	04/15/25	SC	30 - 150 %
% TCMX	62		%	2	04/15/25	SC	30 - 150 %
% TCMX (Confirmation)	47		%	2	04/15/25	SC	30 - 150 %
Pesticides - Soil							
4,4' -DDD	ND	2.3	ug/Kg	2	04/15/25	AW	SW8081B
4,4' -DDE	ND	2.3	ug/Kg	2	04/15/25	AW	SW8081B
4,4' -DDT	ND	2.3	ug/Kg	2	04/15/25	AW	SW8081B
a-BHC	ND	7.8	ug/Kg	2	04/15/25	AW	SW8081B
a-Chlordane	ND	3.9	ug/Kg	2	04/15/25	AW	SW8081B
Aldrin	ND	3.9	ug/Kg	2	04/15/25	AW	SW8081B
b-BHC	ND	7.8	ug/Kg	2	04/15/25	AW	SW8081B
Chlordane	ND	39	ug/Kg	2	04/15/25	AW	SW8081B
d-BHC	ND	7.8	ug/Kg	2	04/15/25	AW	SW8081B
Dieldrin	ND	3.9	ug/Kg	2	04/15/25	AW	SW8081B
Endosulfan I	ND	7.8	ug/Kg	2	04/15/25	AW	SW8081B
Endosulfan II	ND	7.8	ug/Kg	2	04/15/25	AW	SW8081B
Endosulfan sulfate	ND	7.8	ug/Kg	2	04/15/25	AW	SW8081B
Endrin	ND	7.8	ug/Kg	2	04/15/25	AW	SW8081B
Endrin aldehyde	ND	7.8	ug/Kg	2	04/15/25	AW	SW8081B
Endrin ketone	ND	7.8	ug/Kg	2	04/15/25	AW	SW8081B
g-BHC	ND	1.6	ug/Kg	2	04/15/25	AW	SW8081B
g-Chlordane	ND	3.9	ug/Kg	2	04/15/25	AW	SW8081B
Heptachlor	ND	7.8	ug/Kg	2	04/15/25	AW	SW8081B
Heptachlor epoxide	ND	7.8	ug/Kg	2	04/15/25	AW	SW8081B
Methoxychlor	ND	39	ug/Kg	2	04/15/25	AW	SW8081B
Toxaphene	ND	160	ug/Kg	2	04/15/25	AW	SW8081B
QA/QC Surrogates							
% DCBP	40		%	2	04/15/25	AW	30 - 150 %
% DCBP (Confirmation)	63		%	2	04/15/25	AW	30 - 150 %
% TCMX	37		%	2	04/15/25	AW	30 - 150 %
% TCMX (Confirmation)	63		%	2	04/15/25	AW	30 - 150 %
Volatiles							
1,1,1,2-Tetrachloroethane	ND	7.5	ug/Kg	1	04/05/25	JLI	SW8260D

Project ID: 168 BANKER STREET
Client ID: BEC10 (4-6`)

Phoenix I.D.: CS97346

Parameter	Result		RL/ PQL	Units	Dilution	Date/Time	By	Reference	
1,1,1-Trichloroethane	ND		7.5	ug/Kg	1	04/05/25	JLI	SW8260D	
1,1,2,2-Tetrachloroethane	ND		7.5	ug/Kg	1	04/05/25	JLI	SW8260D	
1,1,2-Trichloroethane	ND		7.5	ug/Kg	1	04/05/25	JLI	SW8260D	
1,1-Dichloroethane	ND		7.5	ug/Kg	1	04/05/25	JLI	SW8260D	
1,1-Dichloroethene	ND		7.5	ug/Kg	1	04/05/25	JLI	SW8260D	
1,1-Dichloropropene	ND		7.5	ug/Kg	1	04/05/25	JLI	SW8260D	
1,2,3-Trichlorobenzene	ND		7.5	ug/Kg	1	04/05/25	JLI	SW8260D	
1,2,3-Trichloropropane	ND		7.5	ug/Kg	1	04/05/25	JLI	SW8260D	
1,2,4-Trichlorobenzene	ND		7.5	ug/Kg	1	04/05/25	JLI	SW8260D	
1,2,4-Trimethylbenzene	ND		7.5	ug/Kg	1	04/05/25	JLI	SW8260D	
1,2-Dibromo-3-chloropropane	ND		7.5	ug/Kg	1	04/05/25	JLI	SW8260D	
1,2-Dibromoethane	ND		7.5	ug/Kg	1	04/05/25	JLI	SW8260D	
1,2-Dichlorobenzene	ND		7.5	ug/Kg	1	04/05/25	JLI	SW8260D	
1,2-Dichloroethane	ND		7.5	ug/Kg	1	04/05/25	JLI	SW8260D	
1,2-Dichloropropane	ND		7.5	ug/Kg	1	04/05/25	JLI	SW8260D	
1,3,5-Trimethylbenzene	ND		7.5	ug/Kg	1	04/05/25	JLI	SW8260D	
1,3-Dichlorobenzene	ND		7.5	ug/Kg	1	04/05/25	JLI	SW8260D	
1,3-Dichloropropane	ND		7.5	ug/Kg	1	04/05/25	JLI	SW8260D	
1,4-Dichlorobenzene	ND		7.5	ug/Kg	1	04/05/25	JLI	SW8260D	
2,2-Dichloropropane	ND		7.5	ug/Kg	1	04/05/25	JLI	SW8260D	
2-Chlorotoluene	ND		7.5	ug/Kg	1	04/05/25	JLI	SW8260D	
2-Hexanone	ND		37	ug/Kg	1	04/05/25	JLI	SW8260D	
2-Isopropyltoluene	ND		7.5	ug/Kg	1	04/05/25	JLI	SW8260D	1
4-Chlorotoluene	ND		7.5	ug/Kg	1	04/05/25	JLI	SW8260D	
4-Methyl-2-pentanone	ND		37	ug/Kg	1	04/05/25	JLI	SW8260D	
Acetone	41	S	37	ug/Kg	1	04/05/25	JLI	SW8260D	
Acrylonitrile	ND		15	ug/Kg	1	04/05/25	JLI	SW8260D	
Benzene	ND		7.5	ug/Kg	1	04/05/25	JLI	SW8260D	
Bromobenzene	ND		7.5	ug/Kg	1	04/05/25	JLI	SW8260D	
Bromochloromethane	ND		7.5	ug/Kg	1	04/05/25	JLI	SW8260D	
Bromodichloromethane	ND		7.5	ug/Kg	1	04/05/25	JLI	SW8260D	
Bromoform	ND		7.5	ug/Kg	1	04/05/25	JLI	SW8260D	
Bromomethane	ND		7.5	ug/Kg	1	04/05/25	JLI	SW8260D	
Carbon Disulfide	ND		7.5	ug/Kg	1	04/05/25	JLI	SW8260D	
Carbon tetrachloride	ND		7.5	ug/Kg	1	04/05/25	JLI	SW8260D	
Chlorobenzene	ND		7.5	ug/Kg	1	04/05/25	JLI	SW8260D	
Chloroethane	ND		7.5	ug/Kg	1	04/05/25	JLI	SW8260D	
Chloroform	ND		7.5	ug/Kg	1	04/05/25	JLI	SW8260D	
Chloromethane	ND		7.5	ug/Kg	1	04/05/25	JLI	SW8260D	
cis-1,2-Dichloroethene	ND		7.5	ug/Kg	1	04/05/25	JLI	SW8260D	
cis-1,3-Dichloropropene	ND		7.5	ug/Kg	1	04/05/25	JLI	SW8260D	
Dibromochloromethane	ND		7.5	ug/Kg	1	04/05/25	JLI	SW8260D	
Dibromomethane	ND		7.5	ug/Kg	1	04/05/25	JLI	SW8260D	
Dichlorodifluoromethane	ND		7.5	ug/Kg	1	04/05/25	JLI	SW8260D	
Ethylbenzene	ND		7.5	ug/Kg	1	04/05/25	JLI	SW8260D	
Hexachlorobutadiene	ND		7.5	ug/Kg	1	04/05/25	JLI	SW8260D	
Isopropylbenzene	ND		7.5	ug/Kg	1	04/05/25	JLI	SW8260D	
m&p-Xylene	ND		7.5	ug/Kg	1	04/05/25	JLI	SW8260D	
Methyl Ethyl Ketone	ND		37	ug/Kg	1	04/05/25	JLI	SW8260D	

Ver 1

Project ID: 168 BANKER STREET
Client ID: BEC10 (4-6`)

Phoenix I.D.: CS97346

Parameter	Result	RL/ PQL	Units	Dilution	Date/Time	By	Reference	
Methyl t-butyl ether (MTBE)	ND	15	ug/Kg	1	04/05/25	JLI	SW8260D	
Methylene chloride	ND	15	ug/Kg	1	04/05/25	JLI	SW8260D	
Naphthalene	ND	7.5	ug/Kg	1	04/05/25	JLI	SW8260D	
n-Butylbenzene	ND	7.5	ug/Kg	1	04/05/25	JLI	SW8260D	
n-Propylbenzene	ND	7.5	ug/Kg	1	04/05/25	JLI	SW8260D	
o-Xylene	ND	7.5	ug/Kg	1	04/05/25	JLI	SW8260D	
p-Isopropyltoluene	ND	7.5	ug/Kg	1	04/05/25	JLI	SW8260D	
sec-Butylbenzene	ND	7.5	ug/Kg	1	04/05/25	JLI	SW8260D	
Styrene	ND	7.5	ug/Kg	1	04/05/25	JLI	SW8260D	
tert-Butylbenzene	ND	7.5	ug/Kg	1	04/05/25	JLI	SW8260D	
Tetrachloroethene	ND	7.5	ug/Kg	1	04/05/25	JLI	SW8260D	
Tetrahydrofuran (THF)	ND	15	ug/Kg	1	04/05/25	JLI	SW8260D	
Toluene	ND	7.5	ug/Kg	1	04/05/25	JLI	SW8260D	
Total Xylenes	ND	7.5	ug/Kg	1	04/05/25	JLI	SW8260D	
trans-1,2-Dichloroethene	ND	7.5	ug/Kg	1	04/05/25	JLI	SW8260D	
trans-1,3-Dichloropropene	ND	7.5	ug/Kg	1	04/05/25	JLI	SW8260D	
trans-1,4-dichloro-2-butene	ND	15	ug/Kg	1	04/05/25	JLI	SW8260D	
Trichloroethene	ND	7.5	ug/Kg	1	04/05/25	JLI	SW8260D	
Trichlorofluoromethane	ND	7.5	ug/Kg	1	04/05/25	JLI	SW8260D	
Trichlorotrifluoroethane	ND	7.5	ug/Kg	1	04/05/25	JLI	SW8260D	
Vinyl chloride	ND	7.5	ug/Kg	1	04/05/25	JLI	SW8260D	
QA/QC Surrogates								
% 1,2-dichlorobenzene-d4	111		%	1	04/05/25	JLI	70 - 130 %	
% Bromofluorobenzene	103		%	1	04/05/25	JLI	70 - 130 %	
% Dibromofluoromethane	108		%	1	04/05/25	JLI	70 - 130 %	
% Toluene-d8	106		%	1	04/05/25	JLI	70 - 130 %	
1,4-dioxane								
1,4-dioxane	ND	100	ug/kg	1	04/05/25	JLI	SW8260D	
Volatiles								
1,1,1,2-Tetrachloroethane	ND	30	ug/Kg	1	04/05/25	JLI	SW8260D	
Acrolein	ND	7.5	ug/Kg	1	04/05/25	JLI	SW8260D	
Acrylonitrile	ND	30	ug/Kg	1	04/05/25	JLI	SW8260D	
Tert-butyl alcohol	ND	150	ug/Kg	1	04/05/25	JLI	SW8260D	
Semivolatiles								
1,2,4,5-Tetrachlorobenzene	ND	270	ug/Kg	1	04/13/25	MR	SW8270E	
1,2,4-Trichlorobenzene	ND	270	ug/Kg	1	04/13/25	MR	SW8270E	
1,2-Dichlorobenzene	ND	270	ug/Kg	1	04/13/25	MR	SW8270E	
1,2-Diphenylhydrazine	ND	390	ug/Kg	1	04/13/25	MR	SW8270E	
1,3-Dichlorobenzene	ND	270	ug/Kg	1	04/13/25	MR	SW8270E	
1,4-Dichlorobenzene	ND	270	ug/Kg	1	04/13/25	MR	SW8270E	
2,2'-Oxybis(1-Chloropropane)	ND	270	ug/Kg	1	04/13/25	MR	SW8270E	1
2,4,5-Trichlorophenol	ND	270	ug/Kg	1	04/13/25	MR	SW8270E	
2,4,6-Trichlorophenol	ND	270	ug/Kg	1	04/13/25	MR	SW8270E	
2,4-Dichlorophenol	ND	270	ug/Kg	1	04/13/25	MR	SW8270E	
2,4-Dimethylphenol	ND	270	ug/Kg	1	04/13/25	MR	SW8270E	
2,4-Dinitrophenol	ND	390	ug/Kg	1	04/13/25	MR	SW8270E	
2,4-Dinitrotoluene	ND	270	ug/Kg	1	04/13/25	MR	SW8270E	

Project ID: 168 BANKER STREET
Client ID: BEC10 (4-6`)

Phoenix I.D.: CS97346

Parameter	Result	RL/ PQL	Units	Dilution	Date/Time	By	Reference
2,6-Dinitrotoluene	ND	270	ug/Kg	1	04/13/25	MR	SW8270E
2-Chloronaphthalene	ND	270	ug/Kg	1	04/13/25	MR	SW8270E
2-Chlorophenol	ND	270	ug/Kg	1	04/13/25	MR	SW8270E
2-Methylnaphthalene	2100	270	ug/Kg	1	04/13/25	MR	SW8270E
2-Methylphenol (o-cresol)	ND	270	ug/Kg	1	04/13/25	MR	SW8270E
2-Nitroaniline	ND	390	ug/Kg	1	04/13/25	MR	SW8270E
2-Nitrophenol	ND	270	ug/Kg	1	04/13/25	MR	SW8270E
3&4-Methylphenol (m&p-cresol)	ND	330	ug/Kg	1	04/13/25	MR	SW8270E
3,3'-Dichlorobenzidine	ND	270	ug/Kg	1	04/13/25	MR	SW8270E
3-Nitroaniline	ND	390	ug/Kg	1	04/13/25	MR	SW8270E
4,6-Dinitro-2-methylphenol	ND	390	ug/Kg	1	04/13/25	MR	SW8270E
4-Bromophenyl phenyl ether	ND	390	ug/Kg	1	04/13/25	MR	SW8270E
4-Chloro-3-methylphenol	ND	270	ug/Kg	1	04/13/25	MR	SW8270E
4-Chloroaniline	ND	270	ug/Kg	1	04/13/25	MR	SW8270E
4-Chlorophenyl phenyl ether	ND	270	ug/Kg	1	04/13/25	MR	SW8270E
4-Nitroaniline	ND	620	ug/Kg	1	04/13/25	MR	SW8270E
4-Nitrophenol	ND	270	ug/Kg	1	04/13/25	MR	SW8270E
Acenaphthene	5400	270	ug/Kg	1	04/13/25	MR	SW8270E
Acenaphthylene	ND	270	ug/Kg	1	04/13/25	MR	SW8270E
Acetophenone	ND	270	ug/Kg	1	04/13/25	MR	SW8270E
Aniline	ND	390	ug/Kg	1	04/13/25	MR	SW8270E
Anthracene	7500	270	ug/Kg	1	04/13/25	MR	SW8270E
Benz(a)anthracene	11000	1400	ug/Kg	5	04/14/25	MR	SW8270E
Benzidine	ND	270	ug/Kg	1	04/13/25	MR	SW8270E
Benzo(a)pyrene	10000	1400	ug/Kg	5	04/14/25	MR	SW8270E
Benzo(b)fluoranthene	9800	1400	ug/Kg	5	04/14/25	MR	SW8270E
Benzo(ghi)perylene	4400	270	ug/Kg	1	04/13/25	MR	SW8270E
Benzo(k)fluoranthene	2400	270	ug/Kg	1	04/13/25	MR	SW8270E
Benzoic acid	ND	780	ug/Kg	1	04/13/25	MR	SW8270E
Benzyl butyl phthalate	ND	270	ug/Kg	1	04/13/25	MR	SW8270E
Bis(2-chloroethoxy)methane	ND	270	ug/Kg	1	04/13/25	MR	SW8270E
Bis(2-chloroethyl)ether	ND	390	ug/Kg	1	04/13/25	MR	SW8270E
Bis(2-ethylhexyl)phthalate	ND	390	ug/Kg	1	04/13/25	MR	SW8270E
Carbazole	3100	390	ug/Kg	1	04/13/25	MR	SW8270E
Chrysene	9900	1400	ug/Kg	5	04/14/25	MR	SW8270E
Dibenz(a,h)anthracene	1100	270	ug/Kg	1	04/13/25	MR	SW8270E
Dibenzofuran	3400	270	ug/Kg	1	04/13/25	MR	SW8270E
Diethyl phthalate	ND	270	ug/Kg	1	04/13/25	MR	SW8270E
Dimethylphthalate	ND	270	ug/Kg	1	04/13/25	MR	SW8270E
Di-n-butylphthalate	ND	390	ug/Kg	1	04/13/25	MR	SW8270E
Di-n-octylphthalate	ND	270	ug/Kg	1	04/13/25	MR	SW8270E
Fluoranthene	25000	1400	ug/Kg	5	04/14/25	MR	SW8270E
Fluorene	5900	270	ug/Kg	1	04/13/25	MR	SW8270E
Hexachlorobenzene	ND	270	ug/Kg	1	04/13/25	MR	SW8270E
Hexachlorobutadiene	ND	270	ug/Kg	1	04/13/25	MR	SW8270E
Hexachlorocyclopentadiene	ND	270	ug/Kg	1	04/13/25	MR	SW8270E
Hexachloroethane	ND	270	ug/Kg	1	04/13/25	MR	SW8270E
Indeno(1,2,3-cd)pyrene	4000	270	ug/Kg	1	04/13/25	MR	SW8270E
Isophorone	ND	270	ug/Kg	1	04/13/25	MR	SW8270E

Project ID: 168 BANKER STREET
Client ID: BEC10 (4-6`)

Phoenix I.D.: CS97346

Parameter	Result	RL/ PQL	Units	Dilution	Date/Time	By	Reference
Naphthalene	3900	270	ug/Kg	1	04/13/25	MR	SW8270E
Nitrobenzene	ND	270	ug/Kg	1	04/13/25	MR	SW8270E
N-Nitrosodimethylamine	ND	390	ug/Kg	1	04/13/25	MR	SW8270E
N-Nitrosodi-n-propylamine	ND	270	ug/Kg	1	04/13/25	MR	SW8270E
N-Nitrosodiphenylamine	ND	390	ug/Kg	1	04/13/25	MR	SW8270E
Pentachloronitrobenzene	ND	390	ug/Kg	1	04/13/25	MR	SW8270E
Pentachlorophenol	ND	390	ug/Kg	1	04/13/25	MR	SW8270E
Phenanthrene	29000	1400	ug/Kg	5	04/14/25	MR	SW8270E
Phenol	ND	270	ug/Kg	1	04/13/25	MR	SW8270E
Pyrene	24000	1400	ug/Kg	5	04/14/25	MR	SW8270E
Pyridine	ND	390	ug/Kg	1	04/13/25	MR	SW8270E
QA/QC Surrogates							
% 2,4,6-Tribromophenol	69		%	1	04/13/25	MR	30 - 130 %
% 2-Fluorobiphenyl	61		%	1	04/13/25	MR	30 - 130 %
% 2-Fluorophenol	65		%	1	04/13/25	MR	30 - 130 %
% Nitrobenzene-d5	68		%	1	04/13/25	MR	30 - 130 %
% Phenol-d5	68		%	1	04/13/25	MR	30 - 130 %
% Terphenyl-d14	64		%	1	04/13/25	MR	30 - 130 %
% 2-Fluorobiphenyl (5x)	66		%	5	04/14/25	MR	30 - 130 %
% Nitrobenzene-d5 (5x)	63		%	5	04/14/25	MR	30 - 130 %
% Terphenyl-d14 (5x)	74		%	5	04/14/25	MR	30 - 130 %

Parameter	Result	RL/ PQL	Units	Dilution	Date/Time	By	Reference

1 = This parameter is not certified by the primary accrediting authority (NY NELAC) for this matrix. NY NELAC does not offer certification for all parameters at this time.

RL/PQL=Reporting/Practical Quantitation Level (Equivalent to NELAC LOQ, Limit of Quantitation) ND=Not Detected at RL/PQL
BRL=Below Reporting Level L=Biased Low
QA/QC Surrogates: Surrogates are compounds (preceeded with a %) added by the lab to determine analysis efficiency. Surrogate results(%) listed in the report are not "detected" compounds.

Comments:

Per 1.4.6 of EPA method 8270D, 1,2-Diphenylhydrazine is unstable and readily converts to Azobenzene. Azobenzene is used for the calibration of 1,2-Diphenylhydrazine.

Please be advised that the NY 375 soil criteria for chromium are based on hexavalent chromium and trivalent chromium.

Volatile Comment:
To achieve client's objectives, where the lowest calibration standard or LOD justifies lowering the RL/PQL, the RL/PQL of some compounds have been lowered to meet criteria.

Semi-Volatile Comment:
To achieve client's objectives, where the lowest calibration standard or LOD justifies lowering the RL/PQL, the RL/PQL of some compounds have been lowered to meet criteria.

All soils, solids and sludges are reported on a dry weight basis unless otherwise noted in the sample comments.

S - Laboratory solvent, contamination is possible.

If you are the client above and have any questions concerning this testing, please do not hesitate to contact Phoenix Client Services at ext.200.
The contents of this report cannot be discussed with anyone other than the client listed above without their written consent.

Phyllis Shiller, Laboratory Director
April 17, 2025
Reviewed and Released by: Phyllis Shiller, Laboratory Director

Environmental Laboratories, Inc.
587 East Middle Turnpike, P.O.Box 370, Manchester, CT 06045
Tel. (860) 645-1102

ACCREDITED IN ACCORDANCE WITH nelac NY # 11301

Analysis Report

April 17, 2025

FOR: Attn: Mr Kevin Brussee
Brussee Environmental Corp
1150 Lincoln Avenue – Suite 4
Holbrook, NY 11741

Sample Information		Custody Information		Date	Time
Matrix:	SOIL	Collected by:	JB	04/02/25	12:45
Location Code:	BRUSSEE	Received by:	SR1	04/03/25	15:14
Rush Request:	Standard	Analyzed by:	see "By" below		
P.O.#:					

Laboratory Data

SDG ID: GCS97343
Phoenix ID: CS97347

Project ID: 168 BANKER STREET
Client ID: BEC11 (0-2`)

Parameter	Result	RL/ PQL	Units	Dilution	Date/Time	By	Reference	
Silver	< 0.35	0.35	mg/Kg	1	04/08/25	TH	SW6010D	
Aluminum	5680	5.3	mg/Kg	1	04/08/25	TH	SW6010D	
Arsenic	17.6	0.70	mg/Kg	1	04/08/25	TH	SW6010D	
Barium	126	0.35	mg/Kg	1	04/08/25	TH	SW6010D	
Beryllium	0.38	0.28	mg/Kg	1	04/08/25	TH	SW6010D	
Calcium	2300	5.3	mg/Kg	1	04/08/25	TH	SW6010D	
Cadmium	11.0	0.35	mg/Kg	1	04/08/25	TH	SW6010D	
Cobalt	7.58	0.35	mg/Kg	1	04/08/25	TH	SW6010D	
Chromium	49.4	0.35	mg/Kg	1	04/08/25	TH	SW6010D	
Copper	100	0.7	mg/kg	1	04/08/25	TH	SW6010D	
Iron	39000	5.3	mg/Kg	1	04/08/25	TH	SW6010D	
Mercury	0.639	0.150	mg/Kg	1	04/03/25	ZT	SW7473	
Potassium	880	53	mg/Kg	10	04/07/25	TH	SW6010D	
Magnesium	1590	5.3	mg/Kg	1	04/08/25	TH	SW6010D	
Manganese	337	0.35	mg/Kg	1	04/08/25	TH	SW6010D	
Sodium	91.1	5.3	mg/Kg	1	04/08/25	TH	SW6010D	
Nickel	16.4	0.35	mg/Kg	1	04/08/25	TH	SW6010D	
Lead	285	0.35	mg/Kg	1	04/08/25	TH	SW6010D	
Antimony	< 3.5	3.5	mg/Kg	1	04/08/25	TH	SW6010D	
Selenium	< 1.4	1.4	mg/Kg	1	04/08/25	TH	SW6010D	
Thallium	< 3.2	3.2	mg/Kg	1	04/08/25	TH	SW6010D	
Vanadium	27.2	0.35	mg/Kg	1	04/08/25	TH	SW6010D	
Zinc	2880	0.7	mg/Kg	1	04/08/25	TH	SW6010D	
Percent Solid	85		%		04/03/25	CV	SW846-%Solid	
Field Extraction	Completed				04/02/25		SW5035A	1
Soil Extraction for PCB	Completed				04/14/25	H/U	SW3546	
Soil Extraction for Pesticides	Completed				04/14/25	H/U	SW3546	

Ver 1

Project ID: 168 BANKER STREET
Client ID: BEC11 (0-2`)

Phoenix I.D.: CS97347

Parameter	Result	RL/ PQL	Units	Dilution	Date/Time	By	Reference
Soil Extraction for SVOA	Completed				04/12/25	RB/K/K	SW3546
Total Metals Digest	Completed				04/03/25	N/AG	SW3050B
Polychlorinated Biphenyls							
PCB-1016	ND	76	ug/Kg	2	04/15/25	SC	SW8082A
PCB-1221	ND	76	ug/Kg	2	04/15/25	SC	SW8082A
PCB-1232	ND	76	ug/Kg	2	04/15/25	SC	SW8082A
PCB-1242	ND	76	ug/Kg	2	04/15/25	SC	SW8082A
PCB-1248	ND	76	ug/Kg	2	04/15/25	SC	SW8082A
PCB-1254	ND	76	ug/Kg	2	04/15/25	SC	SW8082A
PCB-1260	ND	76	ug/Kg	2	04/15/25	SC	SW8082A
PCB-1262	ND	76	ug/Kg	2	04/15/25	SC	SW8082A
PCB-1268	ND	76	ug/Kg	2	04/15/25	SC	SW8082A
QA/QC Surrogates							
% DCBP	48		%	2	04/15/25	SC	30 - 150 %
% DCBP (Confirmation)	47		%	2	04/15/25	SC	30 - 150 %
% TCMX	55		%	2	04/15/25	SC	30 - 150 %
% TCMX (Confirmation)	57		%	2	04/15/25	SC	30 - 150 %
Pesticides - Soil							
4,4' -DDD	ND	2.3	ug/Kg	2	04/15/25	AW	SW8081B
4,4' -DDE	ND	3.0	ug/Kg	2	04/15/25	AW	SW8081B
4,4' -DDT	ND	2.3	ug/Kg	2	04/15/25	AW	SW8081B
a-BHC	ND	7.6	ug/Kg	2	04/15/25	AW	SW8081B
a-Chlordane	ND	3.8	ug/Kg	2	04/15/25	AW	SW8081B
Aldrin	ND	3.8	ug/Kg	2	04/15/25	AW	SW8081B
b-BHC	ND	7.6	ug/Kg	2	04/15/25	AW	SW8081B
Chlordane	ND	38	ug/Kg	2	04/15/25	AW	SW8081B
d-BHC	ND	7.6	ug/Kg	2	04/15/25	AW	SW8081B
Dieldrin	ND	3.8	ug/Kg	2	04/15/25	AW	SW8081B
Endosulfan I	ND	7.6	ug/Kg	2	04/15/25	AW	SW8081B
Endosulfan II	ND	7.6	ug/Kg	2	04/15/25	AW	SW8081B
Endosulfan sulfate	ND	7.6	ug/Kg	2	04/15/25	AW	SW8081B
Endrin	ND	7.6	ug/Kg	2	04/15/25	AW	SW8081B
Endrin aldehyde	ND	7.6	ug/Kg	2	04/15/25	AW	SW8081B
Endrin ketone	ND	7.6	ug/Kg	2	04/15/25	AW	SW8081B
g-BHC	ND	1.5	ug/Kg	2	04/15/25	AW	SW8081B
g-Chlordane	ND	3.8	ug/Kg	2	04/15/25	AW	SW8081B
Heptachlor	ND	7.6	ug/Kg	2	04/15/25	AW	SW8081B
Heptachlor epoxide	ND	7.6	ug/Kg	2	04/15/25	AW	SW8081B
Methoxychlor	ND	38	ug/Kg	2	04/15/25	AW	SW8081B
Toxaphene	ND	150	ug/Kg	2	04/15/25	AW	SW8081B
QA/QC Surrogates							
% DCBP	42		%	2	04/15/25	AW	30 - 150 %
% DCBP (Confirmation)	45		%	2	04/15/25	AW	30 - 150 %
% TCMX	47		%	2	04/15/25	AW	30 - 150 %
% TCMX (Confirmation)	49		%	2	04/15/25	AW	30 - 150 %
Volatiles							
1,1,1,2-Tetrachloroethane	ND	4.8	ug/Kg	1	04/05/25	JLI	SW8260D

Project ID: 168 BANKER STREET
Client ID: BEC11 (0-2`)

Phoenix I.D.: CS97347

Parameter	Result	RL/ PQL	Units	Dilution	Date/Time	By	Reference	
1,1,1-Trichloroethane	ND	4.8	ug/Kg	1	04/05/25	JLI	SW8260D	
1,1,2,2-Tetrachloroethane	ND	300	ug/Kg	50	04/07/25	JLI	SW8260D	
1,1,2-Trichloroethane	ND	4.8	ug/Kg	1	04/05/25	JLI	SW8260D	
1,1-Dichloroethane	ND	4.8	ug/Kg	1	04/05/25	JLI	SW8260D	
1,1-Dichloroethene	ND	4.8	ug/Kg	1	04/05/25	JLI	SW8260D	
1,1-Dichloropropene	ND	4.8	ug/Kg	1	04/05/25	JLI	SW8260D	
1,2,3-Trichlorobenzene	ND	300	ug/Kg	50	04/07/25	JLI	SW8260D	
1,2,3-Trichloropropane	ND	300	ug/Kg	50	04/07/25	JLI	SW8260D	
1,2,4-Trichlorobenzene	ND	300	ug/Kg	50	04/07/25	JLI	SW8260D	
1,2,4-Trimethylbenzene	ND	300	ug/Kg	50	04/07/25	JLI	SW8260D	
1,2-Dibromo-3-chloropropane	ND	300	ug/Kg	50	04/07/25	JLI	SW8260D	
1,2-Dibromoethane	ND	4.8	ug/Kg	1	04/05/25	JLI	SW8260D	
1,2-Dichlorobenzene	ND	300	ug/Kg	50	04/07/25	JLI	SW8260D	
1,2-Dichloroethane	ND	4.8	ug/Kg	1	04/05/25	JLI	SW8260D	
1,2-Dichloropropane	ND	4.8	ug/Kg	1	04/05/25	JLI	SW8260D	
1,3,5-Trimethylbenzene	ND	300	ug/Kg	50	04/07/25	JLI	SW8260D	
1,3-Dichlorobenzene	ND	300	ug/Kg	50	04/07/25	JLI	SW8260D	
1,3-Dichloropropane	ND	4.8	ug/Kg	1	04/05/25	JLI	SW8260D	
1,4-Dichlorobenzene	ND	300	ug/Kg	50	04/07/25	JLI	SW8260D	
2,2-Dichloropropane	ND	4.8	ug/Kg	1	04/05/25	JLI	SW8260D	
2-Chlorotoluene	ND	300	ug/Kg	50	04/07/25	JLI	SW8260D	
2-Hexanone	ND	24	ug/Kg	1	04/05/25	JLI	SW8260D	
2-Isopropyltoluene	ND	300	ug/Kg	50	04/07/25	JLI	SW8260D	1
4-Chlorotoluene	ND	300	ug/Kg	50	04/07/25	JLI	SW8260D	
4-Methyl-2-pentanone	ND	24	ug/Kg	1	04/05/25	JLI	SW8260D	
Acetone	ND	24	ug/Kg	1	04/05/25	JLI	SW8260D	
Acrylonitrile	ND	9.5	ug/Kg	1	04/05/25	JLI	SW8260D	
Benzene	ND	4.8	ug/Kg	1	04/05/25	JLI	SW8260D	
Bromobenzene	ND	300	ug/Kg	50	04/07/25	JLI	SW8260D	
Bromochloromethane	ND	4.8	ug/Kg	1	04/05/25	JLI	SW8260D	
Bromodichloromethane	ND	4.8	ug/Kg	1	04/05/25	JLI	SW8260D	
Bromoform	ND	4.8	ug/Kg	1	04/05/25	JLI	SW8260D	
Bromomethane	ND	4.8	ug/Kg	1	04/05/25	JLI	SW8260D	
Carbon Disulfide	ND	4.8	ug/Kg	1	04/05/25	JLI	SW8260D	
Carbon tetrachloride	ND	4.8	ug/Kg	1	04/05/25	JLI	SW8260D	
Chlorobenzene	ND	4.8	ug/Kg	1	04/05/25	JLI	SW8260D	
Chloroethane	ND	4.8	ug/Kg	1	04/05/25	JLI	SW8260D	
Chloroform	ND	4.8	ug/Kg	1	04/05/25	JLI	SW8260D	
Chloromethane	ND	4.8	ug/Kg	1	04/05/25	JLI	SW8260D	
cis-1,2-Dichloroethene	ND	4.8	ug/Kg	1	04/05/25	JLI	SW8260D	
cis-1,3-Dichloropropene	ND	4.8	ug/Kg	1	04/05/25	JLI	SW8260D	
Dibromochloromethane	ND	4.8	ug/Kg	1	04/05/25	JLI	SW8260D	
Dibromomethane	ND	4.8	ug/Kg	1	04/05/25	JLI	SW8260D	
Dichlorodifluoromethane	ND	4.8	ug/Kg	1	04/05/25	JLI	SW8260D	
Ethylbenzene	ND	4.8	ug/Kg	1	04/05/25	JLI	SW8260D	
Hexachlorobutadiene	ND	300	ug/Kg	50	04/07/25	JLI	SW8260D	
Isopropylbenzene	ND	300	ug/Kg	50	04/07/25	JLI	SW8260D	
m&p-Xylene	ND	4.8	ug/Kg	1	04/05/25	JLI	SW8260D	
Methyl Ethyl Ketone	ND	24	ug/Kg	1	04/05/25	JLI	SW8260D	

Project ID: 168 BANKER STREET
Client ID: BEC11 (0-2`)

Phoenix I.D.: CS97347

Parameter	Result	RL/ PQL	Units	Dilution	Date/Time	By	Reference
Methyl t-butyl ether (MTBE)	ND	9.5	ug/Kg	1	04/05/25	JLI	SW8260D
Methylene chloride	ND	9.5	ug/Kg	1	04/05/25	JLI	SW8260D
Naphthalene	ND	300	ug/Kg	50	04/07/25	JLI	SW8260D
n-Butylbenzene	ND	300	ug/Kg	50	04/07/25	JLI	SW8260D
n-Propylbenzene	ND	300	ug/Kg	50	04/07/25	JLI	SW8260D
o-Xylene	ND	4.8	ug/Kg	1	04/05/25	JLI	SW8260D
p-Isopropyltoluene	ND	300	ug/Kg	50	04/07/25	JLI	SW8260D
sec-Butylbenzene	ND	300	ug/Kg	50	04/07/25	JLI	SW8260D
Styrene	ND	4.8	ug/Kg	1	04/05/25	JLI	SW8260D
tert-Butylbenzene	ND	300	ug/Kg	50	04/07/25	JLI	SW8260D
Tetrachloroethene	2700	300	ug/Kg	50	04/07/25	JLI	SW8260D
Tetrahydrofuran (THF)	ND	9.5	ug/Kg	1	04/05/25	JLI	SW8260D
Toluene	ND	4.8	ug/Kg	1	04/05/25	JLI	SW8260D
Total Xylenes	ND	4.8	ug/Kg	1	04/05/25	JLI	SW8260D
trans-1,2-Dichloroethene	ND	4.8	ug/Kg	1	04/05/25	JLI	SW8260D
trans-1,3-Dichloropropene	ND	4.8	ug/Kg	1	04/05/25	JLI	SW8260D
trans-1,4-dichloro-2-butene	ND	610	ug/Kg	50	04/07/25	JLI	SW8260D
Trichloroethene	4300	300	ug/Kg	50	04/07/25	JLI	SW8260D
Trichlorofluoromethane	ND	4.8	ug/Kg	1	04/05/25	JLI	SW8260D
Trichlorotrifluoroethane	ND	4.8	ug/Kg	1	04/05/25	JLI	SW8260D
Vinyl chloride	ND	4.8	ug/Kg	1	04/05/25	JLI	SW8260D
QA/QC Surrogates							
% 1,2-dichlorobenzene-d4	121		%	1	04/05/25	JLI	70 - 130 %
% Bromofluorobenzene	85		%	1	04/05/25	JLI	70 - 130 %
% Dibromofluoromethane	118		%	1	04/05/25	JLI	70 - 130 %
% Toluene-d8	109		%	1	04/05/25	JLI	70 - 130 %
% 1,2-dichlorobenzene-d4 (50x)	98		%	50	04/07/25	JLI	70 - 130 %
% Bromofluorobenzene (50x)	98		%	50	04/07/25	JLI	70 - 130 %
% Dibromofluoromethane (50x)	90		%	50	04/07/25	JLI	70 - 130 %
% Toluene-d8 (50x)	99		%	50	04/07/25	JLI	70 - 130 %
1,4-dioxane							
1,4-dioxane	ND	71	ug/kg	1	04/05/25	JLI	SW8260D
Volatiles							
1,1,1,2-Tetrachloroethane	ND	19	ug/Kg	1	04/05/25	JLI	SW8260D
Acrolein	ND	4.8	ug/Kg	1	04/05/25	JLI	SW8260D
Acrylonitrile	ND	19	ug/Kg	1	04/05/25	JLI	SW8260D
Tert-butyl alcohol	ND	95	ug/Kg	1	04/05/25	JLI	SW8260D
Semivolatiles							
1,2,4,5-Tetrachlorobenzene	ND	270	ug/Kg	1	04/13/25	MR	SW8270E
1,2,4-Trichlorobenzene	ND	270	ug/Kg	1	04/13/25	MR	SW8270E
1,2-Dichlorobenzene	ND	270	ug/Kg	1	04/13/25	MR	SW8270E
1,2-Diphenylhydrazine	ND	390	ug/Kg	1	04/13/25	MR	SW8270E
1,3-Dichlorobenzene	ND	270	ug/Kg	1	04/13/25	MR	SW8270E
1,4-Dichlorobenzene	ND	270	ug/Kg	1	04/13/25	MR	SW8270E
2,2'-Oxybis(1-Chloropropane)	ND	270	ug/Kg	1	04/13/25	MR	SW8270E
2,4,5-Trichlorophenol	ND	270	ug/Kg	1	04/13/25	MR	SW8270E
2,4,6-Trichlorophenol	ND	270	ug/Kg	1	04/13/25	MR	SW8270E

1

Project ID: 168 BANKER STREET
Client ID: BEC11 (0-2`)

Phoenix I.D.: CS97347

Parameter	Result	RL/ PQL	Units	Dilution	Date/Time	By	Reference
2,4-Dichlorophenol	ND	270	ug/Kg	1	04/13/25	MR	SW8270E
2,4-Dimethylphenol	ND	270	ug/Kg	1	04/13/25	MR	SW8270E
2,4-Dinitrophenol	ND	390	ug/Kg	1	04/13/25	MR	SW8270E
2,4-Dinitrotoluene	ND	270	ug/Kg	1	04/13/25	MR	SW8270E
2,6-Dinitrotoluene	ND	270	ug/Kg	1	04/13/25	MR	SW8270E
2-Chloronaphthalene	ND	270	ug/Kg	1	04/13/25	MR	SW8270E
2-Chlorophenol	ND	270	ug/Kg	1	04/13/25	MR	SW8270E
2-Methylnaphthalene	ND	270	ug/Kg	1	04/13/25	MR	SW8270E
2-Methylphenol (o-cresol)	ND	270	ug/Kg	1	04/13/25	MR	SW8270E
2-Nitroaniline	ND	390	ug/Kg	1	04/13/25	MR	SW8270E
2-Nitrophenol	ND	270	ug/Kg	1	04/13/25	MR	SW8270E
3&4-Methylphenol (m&p-cresol)	ND	330	ug/Kg	1	04/13/25	MR	SW8270E
3,3'-Dichlorobenzidine	ND	270	ug/Kg	1	04/13/25	MR	SW8270E
3-Nitroaniline	ND	390	ug/Kg	1	04/13/25	MR	SW8270E
4,6-Dinitro-2-methylphenol	ND	390	ug/Kg	1	04/13/25	MR	SW8270E
4-Bromophenyl phenyl ether	ND	390	ug/Kg	1	04/13/25	MR	SW8270E
4-Chloro-3-methylphenol	ND	270	ug/Kg	1	04/13/25	MR	SW8270E
4-Chloroaniline	ND	270	ug/Kg	1	04/13/25	MR	SW8270E
4-Chlorophenyl phenyl ether	ND	270	ug/Kg	1	04/13/25	MR	SW8270E
4-Nitroaniline	ND	620	ug/Kg	1	04/13/25	MR	SW8270E
4-Nitrophenol	ND	270	ug/Kg	1	04/13/25	MR	SW8270E
Acenaphthene	ND	270	ug/Kg	1	04/13/25	MR	SW8270E
Acenaphthylene	ND	270	ug/Kg	1	04/13/25	MR	SW8270E
Acetophenone	ND	270	ug/Kg	1	04/13/25	MR	SW8270E
Aniline	ND	390	ug/Kg	1	04/13/25	MR	SW8270E
Anthracene	840	270	ug/Kg	1	04/13/25	MR	SW8270E
Benz(a)anthracene	3900	270	ug/Kg	1	04/13/25	MR	SW8270E
Benzidine	ND	270	ug/Kg	1	04/13/25	MR	SW8270E
Benzo(a)pyrene	4500	270	ug/Kg	1	04/13/25	MR	SW8270E
Benzo(b)fluoranthene	6200	270	ug/Kg	1	04/13/25	MR	SW8270E
Benzo(ghi)perylene	3300	270	ug/Kg	1	04/13/25	MR	SW8270E
Benzo(k)fluoranthene	2100	270	ug/Kg	1	04/13/25	MR	SW8270E
Benzoic acid	ND	780	ug/Kg	1	04/13/25	MR	SW8270E
Benzyl butyl phthalate	ND	270	ug/Kg	1	04/13/25	MR	SW8270E
Bis(2-chloroethoxy)methane	ND	270	ug/Kg	1	04/13/25	MR	SW8270E
Bis(2-chloroethyl)ether	ND	390	ug/Kg	1	04/13/25	MR	SW8270E
Bis(2-ethylhexyl)phthalate	ND	390	ug/Kg	1	04/13/25	MR	SW8270E
Carbazole	ND	390	ug/Kg	1	04/13/25	MR	SW8270E
Chrysene	4000	270	ug/Kg	1	04/13/25	MR	SW8270E
Dibenz(a,h)anthracene	740	270	ug/Kg	1	04/13/25	MR	SW8270E
Dibenzofuran	ND	270	ug/Kg	1	04/13/25	MR	SW8270E
Diethyl phthalate	ND	270	ug/Kg	1	04/13/25	MR	SW8270E
Dimethylphthalate	ND	270	ug/Kg	1	04/13/25	MR	SW8270E
Di-n-butylphthalate	ND	390	ug/Kg	1	04/13/25	MR	SW8270E
Di-n-octylphthalate	ND	270	ug/Kg	1	04/13/25	MR	SW8270E
Fluoranthene	5900	270	ug/Kg	1	04/13/25	MR	SW8270E
Fluorene	ND	270	ug/Kg	1	04/13/25	MR	SW8270E
Hexachlorobenzene	ND	270	ug/Kg	1	04/13/25	MR	SW8270E
Hexachlorobutadiene	ND	270	ug/Kg	1	04/13/25	MR	SW8270E

Project ID: 168 BANKER STREET
Client ID: BEC11 (0-2`)

Phoenix I.D.: CS97347

Parameter	Result	RL/ PQL	Units	Dilution	Date/Time	By	Reference
Hexachlorocyclopentadiene	ND	270	ug/Kg	1	04/13/25	MR	SW8270E
Hexachloroethane	ND	270	ug/Kg	1	04/13/25	MR	SW8270E
Indeno(1,2,3-cd)pyrene	3200	270	ug/Kg	1	04/13/25	MR	SW8270E
Isophorone	ND	270	ug/Kg	1	04/13/25	MR	SW8270E
Naphthalene	ND	270	ug/Kg	1	04/13/25	MR	SW8270E
Nitrobenzene	ND	270	ug/Kg	1	04/13/25	MR	SW8270E
N-Nitrosodimethylamine	ND	390	ug/Kg	1	04/13/25	MR	SW8270E
N-Nitrosodi-n-propylamine	ND	270	ug/Kg	1	04/13/25	MR	SW8270E
N-Nitrosodiphenylamine	ND	390	ug/Kg	1	04/13/25	MR	SW8270E
Pentachloronitrobenzene	ND	390	ug/Kg	1	04/13/25	MR	SW8270E
Pentachlorophenol	ND	390	ug/Kg	1	04/13/25	MR	SW8270E
Phenanthrene	2900	270	ug/Kg	1	04/13/25	MR	SW8270E
Phenol	ND	270	ug/Kg	1	04/13/25	MR	SW8270E
Pyrene	5700	270	ug/Kg	1	04/13/25	MR	SW8270E
Pyridine	ND	390	ug/Kg	1	04/13/25	MR	SW8270E
QA/QC Surrogates							
% 2,4,6-Tribromophenol	69		%	1	04/13/25	MR	30 - 130 %
% 2-Fluorobiphenyl	69		%	1	04/13/25	MR	30 - 130 %
% 2-Fluorophenol	60		%	1	04/13/25	MR	30 - 130 %
% Nitrobenzene-d5	74		%	1	04/13/25	MR	30 - 130 %
% Phenol-d5	66		%	1	04/13/25	MR	30 - 130 %
% Terphenyl-d14	66		%	1	04/13/25	MR	30 - 130 %

Parameter	Result	RL/ PQL	Units	Dilution	Date/Time	By	Reference

1 = This parameter is not certified by the primary accrediting authority (NY NELAC) for this matrix. NY NELAC does not offer certification for all parameters at this time.

RL/PQL=Reporting/Practical Quantitation Level (Equivalent to NELAC LOQ, Limit of Quantitation) ND=Not Detected at RL/PQL
BRL=Below Reporting Level L=Biased Low
QA/QC Surrogates: Surrogates are compounds (preceeded with a %) added by the lab to determine analysis efficiency. Surrogate results(%) listed in the report are not "detected" compounds.

Comments:

Per 1.4.6 of EPA method 8270D, 1,2-Diphenylhydrazine is unstable and readily converts to Azobenzene. Azobenzene is used for the calibration of 1,2-Diphenylhydrazine.

Please be advised that the NY 375 soil criteria for chromium are based on hexavalent chromium and trivalent chromium.

Volatile Comment:
There was a suppression of the last internal standard in the low level analysis, all affected compounds are reported from the methanol preserved high level analysis which did not exhibit this interference.

Semi-Volatile Comment:
To achieve client's objectives, where the lowest calibration standard or LOD justifies lowering the RL/PQL, the RL/PQL of some compounds have been lowered to meet criteria.

All soils, solids and sludges are reported on a dry weight basis unless otherwise noted in the sample comments.

If you are the client above and have any questions concerning this testing, please do not hesitate to contact Phoenix Client Services at ext.200.
The contents of this report cannot be discussed with anyone other than the client listed above without their written consent.

Phyllis Shiller, Laboratory Director
April 17, 2025
Reviewed and Released by: Phyllis Shiller, Laboratory Director

Environmental Laboratories, Inc.
587 East Middle Turnpike, P.O.Box 370, Manchester, CT 06045
Tel. (860) 645-1102

ACCREDITED IN ACCORDANCE WITH nelac NY # 11301

Analysis Report

April 17, 2025

FOR: Attn: Mr Kevin Brussee
Brussee Environmental Corp
1150 Lincoln Avenue – Suite 4
Holbrook, NY 11741

Sample Information		Custody Information		Date	Time
Matrix:	SOIL	Collected by:	JB	04/02/25	12:50
Location Code:	BRUSSEE	Received by:	SR1	04/03/25	15:14
Rush Request:	Standard	Analyzed by:	see "By" below		
P.O.#:					

Laboratory Data

SDG ID: GCS97343
Phoenix ID: CS97348

Project ID: 168 BANKER STREET
Client ID: BEC11 (4-6`)

Parameter	Result	RL/ PQL	Units	Dilution	Date/Time	By	Reference	
Silver	< 0.41	0.41	mg/Kg	1	04/08/25	TH	SW6010D	
Aluminum	10500	61	mg/Kg	10	04/07/25	TH	SW6010D	
Arsenic	6.67	0.81	mg/Kg	1	04/08/25	TH	SW6010D	
Barium	62.4	0.41	mg/Kg	1	04/08/25	TH	SW6010D	
Beryllium	0.53	0.32	mg/Kg	1	04/08/25	TH	SW6010D	
Calcium	1470	6.1	mg/Kg	1	04/08/25	TH	SW6010D	
Cadmium	< 0.41	0.41	mg/Kg	1	04/08/25	TH	SW6010D	
Cobalt	10.1	0.41	mg/Kg	1	04/08/25	TH	SW6010D	
Chromium	21.3	0.41	mg/Kg	1	04/08/25	TH	SW6010D	
Copper	20.8	0.8	mg/kg	1	04/08/25	TH	SW6010D	
Iron	22400	6.1	mg/Kg	1	04/08/25	TH	SW6010D	
Mercury	< 0.150	0.150	mg/Kg	1	04/03/25	ZT	SW7473	
Potassium	1380	61	mg/Kg	10	04/07/25	TH	SW6010D	
Magnesium	2360	6.1	mg/Kg	1	04/08/25	TH	SW6010D	
Manganese	393	0.41	mg/Kg	1	04/08/25	TH	SW6010D	
Sodium	82.6	6.1	mg/Kg	1	04/08/25	TH	SW6010D	
Nickel	16.3	0.41	mg/Kg	1	04/08/25	TH	SW6010D	
Lead	56.4	0.41	mg/Kg	1	04/08/25	TH	SW6010D	
Antimony	< 4.1	4.1	mg/Kg	1	04/08/25	TH	SW6010D	
Selenium	< 1.6	1.6	mg/Kg	1	04/08/25	TH	SW6010D	
Thallium	< 3.7	3.7	mg/Kg	1	04/08/25	TH	SW6010D	
Vanadium	42.2	0.41	mg/Kg	1	04/08/25	TH	SW6010D	
Zinc	96.0	0.8	mg/Kg	1	04/08/25	TH	SW6010D	
Percent Solid	88		%		04/03/25	CV	SW846-%Solid	
Field Extraction	Completed				04/02/25		SW5035A	1
Soil Extraction for PCB	Completed				04/14/25	H/U	SW3546	
Soil Extraction for Pesticides	Completed				04/14/25	H/U	SW3546	

Ver 1

Parameter	Result	RL/ PQL	Units	Dilution	Date/Time	By	Reference
Soil Extraction for SVOA	Completed				04/12/25	RB/K/K	SW3546
Total Metals Digest	Completed				04/03/25	N/AG	SW3050B
Polychlorinated Biphenyls							
PCB-1016	ND	74	ug/Kg	2	04/15/25	SC	SW8082A
PCB-1221	ND	74	ug/Kg	2	04/15/25	SC	SW8082A
PCB-1232	ND	74	ug/Kg	2	04/15/25	SC	SW8082A
PCB-1242	ND	74	ug/Kg	2	04/15/25	SC	SW8082A
PCB-1248	ND	74	ug/Kg	2	04/15/25	SC	SW8082A
PCB-1254	ND	74	ug/Kg	2	04/15/25	SC	SW8082A
PCB-1260	ND	74	ug/Kg	2	04/15/25	SC	SW8082A
PCB-1262	ND	74	ug/Kg	2	04/15/25	SC	SW8082A
PCB-1268	ND	74	ug/Kg	2	04/15/25	SC	SW8082A
QA/QC Surrogates							
% DCBP	39		%	2	04/15/25	SC	30 - 150 %
% DCBP (Confirmation)	43		%	2	04/15/25	SC	30 - 150 %
% TCMX	42		%	2	04/15/25	SC	30 - 150 %
% TCMX (Confirmation)	43		%	2	04/15/25	SC	30 - 150 %
Pesticides - Soil							
4,4' -DDD	ND	2.2	ug/Kg	2	04/16/25	CN	SW8081B
4,4' -DDE	ND	2.2	ug/Kg	2	04/16/25	CN	SW8081B
4,4' -DDT	ND	2.2	ug/Kg	2	04/16/25	CN	SW8081B
a-BHC	ND	7.4	ug/Kg	2	04/16/25	CN	SW8081B
a-Chlordane	ND	3.7	ug/Kg	2	04/16/25	CN	SW8081B
Aldrin	ND	3.7	ug/Kg	2	04/16/25	CN	SW8081B
b-BHC	ND	7.4	ug/Kg	2	04/16/25	CN	SW8081B
Chlordane	ND	37	ug/Kg	2	04/16/25	CN	SW8081B
d-BHC	ND	7.4	ug/Kg	2	04/16/25	CN	SW8081B
Dieldrin	ND	3.7	ug/Kg	2	04/16/25	CN	SW8081B
Endosulfan I	ND	7.4	ug/Kg	2	04/16/25	CN	SW8081B
Endosulfan II	ND	7.4	ug/Kg	2	04/16/25	CN	SW8081B
Endosulfan sulfate	ND	7.4	ug/Kg	2	04/16/25	CN	SW8081B
Endrin	ND	7.4	ug/Kg	2	04/16/25	CN	SW8081B
Endrin aldehyde	ND	7.4	ug/Kg	2	04/16/25	CN	SW8081B
Endrin ketone	ND	7.4	ug/Kg	2	04/16/25	CN	SW8081B
g-BHC	ND	1.5	ug/Kg	2	04/16/25	CN	SW8081B
g-Chlordane	ND	3.7	ug/Kg	2	04/16/25	CN	SW8081B
Heptachlor	ND	7.4	ug/Kg	2	04/16/25	CN	SW8081B
Heptachlor epoxide	ND	7.4	ug/Kg	2	04/16/25	CN	SW8081B
Methoxychlor	ND	37	ug/Kg	2	04/16/25	CN	SW8081B
Toxaphene	ND	150	ug/Kg	2	04/16/25	CN	SW8081B
QA/QC Surrogates							
% DCBP	41		%	2	04/16/25	CN	30 - 150 %
% DCBP (Confirmation)	38		%	2	04/16/25	CN	30 - 150 %
% TCMX	36		%	2	04/16/25	CN	30 - 150 %
% TCMX (Confirmation)	35		%	2	04/16/25	CN	30 - 150 %
Volatiles							
1,1,1,2-Tetrachloroethane	ND	4.4	ug/Kg	1	04/05/25	JLI	SW8260D

Project ID: 168 BANKER STREET
Client ID: BEC11 (4-6`)

Phoenix I.D.: CS97348

Parameter	Result	RL/ PQL	Units	Dilution	Date/Time	By	Reference	
1,1,1-Trichloroethane	ND	4.4	ug/Kg	1	04/05/25	JLI	SW8260D	
1,1,2,2-Tetrachloroethane	ND	4.4	ug/Kg	1	04/05/25	JLI	SW8260D	
1,1,2-Trichloroethane	ND	4.4	ug/Kg	1	04/05/25	JLI	SW8260D	
1,1-Dichloroethane	ND	4.4	ug/Kg	1	04/05/25	JLI	SW8260D	
1,1-Dichloroethene	ND	4.4	ug/Kg	1	04/05/25	JLI	SW8260D	
1,1-Dichloropropene	ND	4.4	ug/Kg	1	04/05/25	JLI	SW8260D	
1,2,3-Trichlorobenzene	ND	4.4	ug/Kg	1	04/05/25	JLI	SW8260D	
1,2,3-Trichloropropane	ND	4.4	ug/Kg	1	04/05/25	JLI	SW8260D	
1,2,4-Trichlorobenzene	ND	4.4	ug/Kg	1	04/05/25	JLI	SW8260D	
1,2,4-Trimethylbenzene	ND	4.4	ug/Kg	1	04/05/25	JLI	SW8260D	
1,2-Dibromo-3-chloropropane	ND	4.4	ug/Kg	1	04/05/25	JLI	SW8260D	
1,2-Dibromoethane	ND	4.4	ug/Kg	1	04/05/25	JLI	SW8260D	
1,2-Dichlorobenzene	ND	4.4	ug/Kg	1	04/05/25	JLI	SW8260D	
1,2-Dichloroethane	ND	4.4	ug/Kg	1	04/05/25	JLI	SW8260D	
1,2-Dichloropropane	ND	4.4	ug/Kg	1	04/05/25	JLI	SW8260D	
1,3,5-Trimethylbenzene	ND	4.4	ug/Kg	1	04/05/25	JLI	SW8260D	
1,3-Dichlorobenzene	ND	4.4	ug/Kg	1	04/05/25	JLI	SW8260D	
1,3-Dichloropropane	ND	4.4	ug/Kg	1	04/05/25	JLI	SW8260D	
1,4-Dichlorobenzene	ND	4.4	ug/Kg	1	04/05/25	JLI	SW8260D	
2,2-Dichloropropane	ND	4.4	ug/Kg	1	04/05/25	JLI	SW8260D	
2-Chlorotoluene	ND	4.4	ug/Kg	1	04/05/25	JLI	SW8260D	
2-Hexanone	ND	22	ug/Kg	1	04/05/25	JLI	SW8260D	
2-Isopropyltoluene	ND	4.4	ug/Kg	1	04/05/25	JLI	SW8260D	1
4-Chlorotoluene	ND	4.4	ug/Kg	1	04/05/25	JLI	SW8260D	
4-Methyl-2-pentanone	ND	22	ug/Kg	1	04/05/25	JLI	SW8260D	
Acetone	ND	22	ug/Kg	1	04/05/25	JLI	SW8260D	
Acrylonitrile	ND	8.8	ug/Kg	1	04/05/25	JLI	SW8260D	
Benzene	ND	4.4	ug/Kg	1	04/05/25	JLI	SW8260D	
Bromobenzene	ND	4.4	ug/Kg	1	04/05/25	JLI	SW8260D	
Bromochloromethane	ND	4.4	ug/Kg	1	04/05/25	JLI	SW8260D	
Bromodichloromethane	ND	4.4	ug/Kg	1	04/05/25	JLI	SW8260D	
Bromoform	ND	4.4	ug/Kg	1	04/05/25	JLI	SW8260D	
Bromomethane	ND	4.4	ug/Kg	1	04/05/25	JLI	SW8260D	
Carbon Disulfide	ND	4.4	ug/Kg	1	04/05/25	JLI	SW8260D	
Carbon tetrachloride	ND	4.4	ug/Kg	1	04/05/25	JLI	SW8260D	
Chlorobenzene	ND	4.4	ug/Kg	1	04/05/25	JLI	SW8260D	
Chloroethane	ND	4.4	ug/Kg	1	04/05/25	JLI	SW8260D	
Chloroform	ND	4.4	ug/Kg	1	04/05/25	JLI	SW8260D	
Chloromethane	ND	4.4	ug/Kg	1	04/05/25	JLI	SW8260D	
cis-1,2-Dichloroethene	ND	4.4	ug/Kg	1	04/05/25	JLI	SW8260D	
cis-1,3-Dichloropropene	ND	4.4	ug/Kg	1	04/05/25	JLI	SW8260D	
Dibromochloromethane	ND	4.4	ug/Kg	1	04/05/25	JLI	SW8260D	
Dibromomethane	ND	4.4	ug/Kg	1	04/05/25	JLI	SW8260D	
Dichlorodifluoromethane	ND	4.4	ug/Kg	1	04/05/25	JLI	SW8260D	
Ethylbenzene	ND	4.4	ug/Kg	1	04/05/25	JLI	SW8260D	
Hexachlorobutadiene	ND	4.4	ug/Kg	1	04/05/25	JLI	SW8260D	
Isopropylbenzene	ND	4.4	ug/Kg	1	04/05/25	JLI	SW8260D	
m&p-Xylene	ND	4.4	ug/Kg	1	04/05/25	JLI	SW8260D	
Methyl Ethyl Ketone	ND	22	ug/Kg	1	04/05/25	JLI	SW8260D	

Ver 1

Project ID: 168 BANKER STREET
Client ID: BEC11 (4-6`)

Phoenix I.D.: CS97348

Parameter	Result	RL/ PQL	Units	Dilution	Date/Time	By	Reference
Methyl t-butyl ether (MTBE)	ND	8.8	ug/Kg	1	04/05/25	JLI	SW8260D
Methylene chloride	ND	8.8	ug/Kg	1	04/05/25	JLI	SW8260D
Naphthalene	ND	4.4	ug/Kg	1	04/05/25	JLI	SW8260D
n-Butylbenzene	ND	4.4	ug/Kg	1	04/05/25	JLI	SW8260D
n-Propylbenzene	ND	4.4	ug/Kg	1	04/05/25	JLI	SW8260D
o-Xylene	ND	4.4	ug/Kg	1	04/05/25	JLI	SW8260D
p-Isopropyltoluene	ND	4.4	ug/Kg	1	04/05/25	JLI	SW8260D
sec-Butylbenzene	ND	4.4	ug/Kg	1	04/05/25	JLI	SW8260D
Styrene	ND	4.4	ug/Kg	1	04/05/25	JLI	SW8260D
tert-Butylbenzene	ND	4.4	ug/Kg	1	04/05/25	JLI	SW8260D
Tetrachloroethene	130	120	ug/Kg	50	04/07/25	JLI	SW8260D
Tetrahydrofuran (THF)	ND	8.8	ug/Kg	1	04/05/25	JLI	SW8260D
Toluene	ND	4.4	ug/Kg	1	04/05/25	JLI	SW8260D
Total Xylenes	ND	4.4	ug/Kg	1	04/05/25	JLI	SW8260D
trans-1,2-Dichloroethene	ND	4.4	ug/Kg	1	04/05/25	JLI	SW8260D
trans-1,3-Dichloropropene	ND	4.4	ug/Kg	1	04/05/25	JLI	SW8260D
trans-1,4-dichloro-2-butene	ND	8.8	ug/Kg	1	04/05/25	JLI	SW8260D
Trichloroethene	160	120	ug/Kg	50	04/07/25	JLI	SW8260D
Trichlorofluoromethane	ND	4.4	ug/Kg	1	04/05/25	JLI	SW8260D
Trichlorotrifluoroethane	ND	4.4	ug/Kg	1	04/05/25	JLI	SW8260D
Vinyl chloride	ND	4.4	ug/Kg	1	04/05/25	JLI	SW8260D
QA/QC Surrogates							
% 1,2-dichlorobenzene-d4	112		%	1	04/05/25	JLI	70 - 130 %
% Bromofluorobenzene	100		%	1	04/05/25	JLI	70 - 130 %
% Dibromofluoromethane	106		%	1	04/05/25	JLI	70 - 130 %
% Toluene-d8	108		%	1	04/05/25	JLI	70 - 130 %
% 1,2-dichlorobenzene-d4 (50x)	99		%	50	04/07/25	JLI	70 - 130 %
% Bromofluorobenzene (50x)	97		%	50	04/07/25	JLI	70 - 130 %
% Dibromofluoromethane (50x)	92		%	50	04/07/25	JLI	70 - 130 %
% Toluene-d8 (50x)	98		%	50	04/07/25	JLI	70 - 130 %
1,4-dioxane							
1,4-dioxane	ND	66	ug/kg	1	04/05/25	JLI	SW8260D
Volatiles							
1,1,1,2-Tetrachloroethane	ND	18	ug/Kg	1	04/05/25	JLI	SW8260D
Acrolein	ND	4.4	ug/Kg	1	04/05/25	JLI	SW8260D
Acrylonitrile	ND	18	ug/Kg	1	04/05/25	JLI	SW8260D
Tert-butyl alcohol	ND	88	ug/Kg	1	04/05/25	JLI	SW8260D
Semivolatiles							
1,2,4,5-Tetrachlorobenzene	ND	260	ug/Kg	1	04/13/25	MR	SW8270E
1,2,4-Trichlorobenzene	ND	260	ug/Kg	1	04/13/25	MR	SW8270E
1,2-Dichlorobenzene	ND	260	ug/Kg	1	04/13/25	MR	SW8270E
1,2-Diphenylhydrazine	ND	380	ug/Kg	1	04/13/25	MR	SW8270E
1,3-Dichlorobenzene	ND	260	ug/Kg	1	04/13/25	MR	SW8270E
1,4-Dichlorobenzene	ND	260	ug/Kg	1	04/13/25	MR	SW8270E
2,2'-Oxybis(1-Chloropropane)	ND	260	ug/Kg	1	04/13/25	MR	SW8270E 1
2,4,5-Trichlorophenol	ND	260	ug/Kg	1	04/13/25	MR	SW8270E
2,4,6-Trichlorophenol	ND	260	ug/Kg	1	04/13/25	MR	SW8270E

Project ID: 168 BANKER STREET
Client ID: BEC11 (4-6`)

Phoenix I.D.: CS97348

Parameter	Result	RL/ PQL	Units	Dilution	Date/Time	By	Reference
2,4-Dichlorophenol	ND	260	ug/Kg	1	04/13/25	MR	SW8270E
2,4-Dimethylphenol	ND	260	ug/Kg	1	04/13/25	MR	SW8270E
2,4-Dinitrophenol	ND	380	ug/Kg	1	04/13/25	MR	SW8270E
2,4-Dinitrotoluene	ND	260	ug/Kg	1	04/13/25	MR	SW8270E
2,6-Dinitrotoluene	ND	260	ug/Kg	1	04/13/25	MR	SW8270E
2-Chloronaphthalene	ND	260	ug/Kg	1	04/13/25	MR	SW8270E
2-Chlorophenol	ND	260	ug/Kg	1	04/13/25	MR	SW8270E
2-Methylnaphthalene	ND	260	ug/Kg	1	04/13/25	MR	SW8270E
2-Methylphenol (o-cresol)	ND	260	ug/Kg	1	04/13/25	MR	SW8270E
2-Nitroaniline	ND	380	ug/Kg	1	04/13/25	MR	SW8270E
2-Nitrophenol	ND	260	ug/Kg	1	04/13/25	MR	SW8270E
3&4-Methylphenol (m&p-cresol)	ND	330	ug/Kg	1	04/13/25	MR	SW8270E
3,3'-Dichlorobenzidine	ND	260	ug/Kg	1	04/13/25	MR	SW8270E
3-Nitroaniline	ND	380	ug/Kg	1	04/13/25	MR	SW8270E
4,6-Dinitro-2-methylphenol	ND	380	ug/Kg	1	04/13/25	MR	SW8270E
4-Bromophenyl phenyl ether	ND	380	ug/Kg	1	04/13/25	MR	SW8270E
4-Chloro-3-methylphenol	ND	260	ug/Kg	1	04/13/25	MR	SW8270E
4-Chloroaniline	ND	260	ug/Kg	1	04/13/25	MR	SW8270E
4-Chlorophenyl phenyl ether	ND	260	ug/Kg	1	04/13/25	MR	SW8270E
4-Nitroaniline	ND	600	ug/Kg	1	04/13/25	MR	SW8270E
4-Nitrophenol	ND	260	ug/Kg	1	04/13/25	MR	SW8270E
Acenaphthene	ND	260	ug/Kg	1	04/13/25	MR	SW8270E
Acenaphthylene	ND	260	ug/Kg	1	04/13/25	MR	SW8270E
Acetophenone	ND	260	ug/Kg	1	04/13/25	MR	SW8270E
Aniline	ND	380	ug/Kg	1	04/13/25	MR	SW8270E
Anthracene	ND	260	ug/Kg	1	04/13/25	MR	SW8270E
Benz(a)anthracene	ND	260	ug/Kg	1	04/13/25	MR	SW8270E
Benzidine	ND	260	ug/Kg	1	04/13/25	MR	SW8270E
Benzo(a)pyrene	ND	260	ug/Kg	1	04/13/25	MR	SW8270E
Benzo(b)fluoranthene	ND	260	ug/Kg	1	04/13/25	MR	SW8270E
Benzo(ghi)perylene	ND	260	ug/Kg	1	04/13/25	MR	SW8270E
Benzo(k)fluoranthene	ND	260	ug/Kg	1	04/13/25	MR	SW8270E
Benzoic acid	ND	760	ug/Kg	1	04/13/25	MR	SW8270E
Benzyl butyl phthalate	ND	260	ug/Kg	1	04/13/25	MR	SW8270E
Bis(2-chloroethoxy)methane	ND	260	ug/Kg	1	04/13/25	MR	SW8270E
Bis(2-chloroethyl)ether	ND	380	ug/Kg	1	04/13/25	MR	SW8270E
Bis(2-ethylhexyl)phthalate	ND	380	ug/Kg	1	04/13/25	MR	SW8270E
Carbazole	ND	380	ug/Kg	1	04/13/25	MR	SW8270E
Chrysene	ND	260	ug/Kg	1	04/13/25	MR	SW8270E
Dibenz(a,h)anthracene	ND	260	ug/Kg	1	04/13/25	MR	SW8270E
Dibenzofuran	ND	260	ug/Kg	1	04/13/25	MR	SW8270E
Diethyl phthalate	ND	260	ug/Kg	1	04/13/25	MR	SW8270E
Dimethylphthalate	ND	260	ug/Kg	1	04/13/25	MR	SW8270E
Di-n-butylphthalate	ND	380	ug/Kg	1	04/13/25	MR	SW8270E
Di-n-octylphthalate	ND	260	ug/Kg	1	04/13/25	MR	SW8270E
Fluoranthene	ND	260	ug/Kg	1	04/13/25	MR	SW8270E
Fluorene	ND	260	ug/Kg	1	04/13/25	MR	SW8270E
Hexachlorobenzene	ND	260	ug/Kg	1	04/13/25	MR	SW8270E
Hexachlorobutadiene	ND	260	ug/Kg	1	04/13/25	MR	SW8270E

Parameter	Result	RL/ PQL	Units	Dilution	Date/Time	By	Reference
Hexachlorocyclopentadiene	ND	260	ug/Kg	1	04/13/25	MR	SW8270E
Hexachloroethane	ND	260	ug/Kg	1	04/13/25	MR	SW8270E
Indeno(1,2,3-cd)pyrene	ND	260	ug/Kg	1	04/13/25	MR	SW8270E
Isophorone	ND	260	ug/Kg	1	04/13/25	MR	SW8270E
Naphthalene	ND	260	ug/Kg	1	04/13/25	MR	SW8270E
Nitrobenzene	ND	260	ug/Kg	1	04/13/25	MR	SW8270E
N-Nitrosodimethylamine	ND	380	ug/Kg	1	04/13/25	MR	SW8270E
N-Nitrosodi-n-propylamine	ND	260	ug/Kg	1	04/13/25	MR	SW8270E
N-Nitrosodiphenylamine	ND	380	ug/Kg	1	04/13/25	MR	SW8270E
Pentachloronitrobenzene	ND	380	ug/Kg	1	04/13/25	MR	SW8270E
Pentachlorophenol	ND	380	ug/Kg	1	04/13/25	MR	SW8270E
Phenanthrene	ND	260	ug/Kg	1	04/13/25	MR	SW8270E
Phenol	ND	260	ug/Kg	1	04/13/25	MR	SW8270E
Pyrene	ND	260	ug/Kg	1	04/13/25	MR	SW8270E
Pyridine	ND	380	ug/Kg	1	04/13/25	MR	SW8270E
QA/QC Surrogates							
% 2,4,6-Tribromophenol	77		%	1	04/13/25	MR	30 - 130 %
% 2-Fluorobiphenyl	73		%	1	04/13/25	MR	30 - 130 %
% 2-Fluorophenol	64		%	1	04/13/25	MR	30 - 130 %
% Nitrobenzene-d5	75		%	1	04/13/25	MR	30 - 130 %
% Phenol-d5	69		%	1	04/13/25	MR	30 - 130 %
% Terphenyl-d14	76		%	1	04/13/25	MR	30 - 130 %

1 = This parameter is not certified by the primary accrediting authority (NY NELAC) for this matrix. NY NELAC does not offer certification for all parameters at this time.

RL/PQL=Reporting/Practical Quantitation Level (Equivalent to NELAC LOQ, Limit of Quantitation) ND=Not Detected at RL/PQL
BRL=Below Reporting Level L=Biased Low
QA/QC Surrogates: Surrogates are compounds (preceeded with a %) added by the lab to determine analysis efficiency. Surrogate results(%) listed in the report are not "detected" compounds.

Comments:

Per 1.4.6 of EPA method 8270D, 1,2-Diphenylhydrazine is unstable and readily converts to Azobenzene. Azobenzene is used for the calibration of 1,2-Diphenylhydrazine.

Please be advised that the NY 375 soil criteria for chromium are based on hexavalent chromium and trivalent chromium.

Semi-Volatile Comment:
To achieve client's objectives, where the lowest calibration standard or LOD justifies lowering the RL/PQL, the RL/PQL of some compounds have been lowered to meet criteria.

All soils, solids and sludges are reported on a dry weight basis unless otherwise noted in the sample comments.

If you are the client above and have any questions concerning this testing, please do not hesitate to contact Phoenix Client Services at ext.200.
The contents of this report cannot be discussed with anyone other than the client listed above without their written consent.

Phyllis Shiller, Laboratory Director
April 17, 2025
Reviewed and Released by: Phyllis Shiller, Laboratory Director

Environmental Laboratories, Inc.
587 East Middle Turnpike, P.O.Box 370, Manchester, CT 06045
Tel. (860) 645-1102

ACCREDITED IN ACCORDANCE WITH nelac NY # 11301

Analysis Report

April 17, 2025

FOR: Attn: Mr Kevin Brussee
Brussee Environmental Corp
1150 Lincoln Avenue – Suite 4
Holbrook, NY 11741

Sample Information		Custody Information		Date	Time
Matrix:	SOIL	Collected by:	JB	04/02/25	8:50
Location Code:	BRUSSEE	Received by:	SR1	04/03/25	15:14
Rush Request:	Standard	Analyzed by:	see "By" below		
P.O.#:					

Laboratory Data

SDG ID: GCS97343
Phoenix ID: CS97349

Project ID: 168 BANKER STREET
Client ID: BEC12 (0-2`)

Parameter	Result	RL/ PQL	Units	Dilution	Date/Time	By	Reference	
Silver	< 0.75	0.75	mg/Kg	1	04/08/25	TH	SW6010D	
Aluminum	6420	6.3	mg/Kg	1	04/08/25	TH	SW6010D	
Arsenic	118	0.84	mg/Kg	1	04/08/25	TH	SW6010D	
Barium	310	0.42	mg/Kg	1	04/08/25	TH	SW6010D	
Beryllium	0.52	0.33	mg/Kg	1	04/08/25	TH	SW6010D	
Calcium	2390	6.3	mg/Kg	1	04/08/25	TH	SW6010D	
Cadmium	1.12	0.42	mg/Kg	1	04/08/25	TH	SW6010D	
Cobalt	9.02	0.42	mg/Kg	1	04/08/25	TH	SW6010D	
Chromium	33.3	0.42	mg/Kg	1	04/08/25	TH	SW6010D	
Copper	487	0.8	mg/kg	1	04/08/25	TH	SW6010D	
Iron	20600	6.3	mg/Kg	1	04/08/25	TH	SW6010D	
Mercury	6.70	0.75	mg/Kg	50	04/08/25	JM	SW7471B	
Potassium	846	6.3	mg/Kg	1	04/08/25	TH	SW6010D	
Magnesium	1360	6.3	mg/Kg	1	04/08/25	TH	SW6010D	
Manganese	1530	0.42	mg/Kg	1	04/08/25	TH	SW6010D	
Sodium	127	6.3	mg/Kg	1	04/08/25	TH	SW6010D	
Nickel	21.3	0.42	mg/Kg	1	04/08/25	TH	SW6010D	
Lead	2280	0.42	mg/Kg	1	04/08/25	TH	SW6010D	
Antimony	5.7	4.2	mg/Kg	1	04/08/25	TH	SW6010D	
Selenium	< 1.7	1.7	mg/Kg	1	04/08/25	TH	SW6010D	
Thallium	< 3.8	3.8	mg/Kg	1	04/08/25	TH	SW6010D	
Vanadium	26.7	0.42	mg/Kg	1	04/08/25	TH	SW6010D	
Zinc	856	0.8	mg/Kg	1	04/08/25	TH	SW6010D	
Percent Solid	82		%		04/03/25	CV	SW846-%Solid	
Field Extraction	Completed				04/02/25		SW5035A	1
Mercury Digestion	Completed				04/07/25	AC1/AC1	SW7473	
Soil Extraction for PCB	Completed				04/14/25	H/F	SW3546	

Ver 1

Project ID: 168 BANKER STREET
Client ID: BEC12 (0-2`)

Phoenix I.D.: CS97349

Parameter	Result	RL/ PQL	Units	Dilution	Date/Time	By	Reference
Soil Extraction for Pesticides	Completed				04/14/25	H/F	SW3546
Soil Extraction for SVOA	Completed				04/12/25	RB/K/K	SW3546
Total Metals Digest	Completed				04/04/25	N/AG	SW3050B
Polychlorinated Biphenyls							
PCB-1016	ND	81	ug/Kg	2	04/15/25	SC	SW8082A
PCB-1221	ND	81	ug/Kg	2	04/15/25	SC	SW8082A
PCB-1232	ND	81	ug/Kg	2	04/15/25	SC	SW8082A
PCB-1242	ND	81	ug/Kg	2	04/15/25	SC	SW8082A
PCB-1248	ND	81	ug/Kg	2	04/15/25	SC	SW8082A
PCB-1254	ND	81	ug/Kg	2	04/15/25	SC	SW8082A
PCB-1260	ND	81	ug/Kg	2	04/15/25	SC	SW8082A
PCB-1262	ND	81	ug/Kg	2	04/15/25	SC	SW8082A
PCB-1268	ND	81	ug/Kg	2	04/15/25	SC	SW8082A
QA/QC Surrogates							
% DCBP	39		%	2	04/15/25	SC	30 - 150 %
% DCBP (Confirmation)	42		%	2	04/15/25	SC	30 - 150 %
% TCMX	43		%	2	04/15/25	SC	30 - 150 %
% TCMX (Confirmation)	45		%	2	04/15/25	SC	30 - 150 %
Pesticides - Soil							
4,4' -DDD	ND	2.4	ug/Kg	2	04/16/25	AW	SW8081B
4,4' -DDE	ND	2.4	ug/Kg	2	04/16/25	AW	SW8081B
4,4' -DDT	ND	2.4	ug/Kg	2	04/16/25	AW	SW8081B
a-BHC	ND	8.1	ug/Kg	2	04/16/25	AW	SW8081B
a-Chlordane	ND	4.1	ug/Kg	2	04/16/25	AW	SW8081B
Aldrin	ND	4.1	ug/Kg	2	04/16/25	AW	SW8081B
b-BHC	ND	8.1	ug/Kg	2	04/16/25	AW	SW8081B
Chlordane	ND	41	ug/Kg	2	04/16/25	AW	SW8081B
d-BHC	ND	8.1	ug/Kg	2	04/16/25	AW	SW8081B
Dieldrin	ND	4.1	ug/Kg	2	04/16/25	AW	SW8081B
Endosulfan I	ND	8.1	ug/Kg	2	04/16/25	AW	SW8081B
Endosulfan II	ND	8.1	ug/Kg	2	04/16/25	AW	SW8081B
Endosulfan sulfate	ND	8.1	ug/Kg	2	04/16/25	AW	SW8081B
Endrin	ND	8.1	ug/Kg	2	04/16/25	AW	SW8081B
Endrin aldehyde	ND	8.1	ug/Kg	2	04/16/25	AW	SW8081B
Endrin ketone	ND	8.1	ug/Kg	2	04/16/25	AW	SW8081B
g-BHC	ND	1.6	ug/Kg	2	04/16/25	AW	SW8081B
g-Chlordane	ND	4.1	ug/Kg	2	04/16/25	AW	SW8081B
Heptachlor	ND	8.1	ug/Kg	2	04/16/25	AW	SW8081B
Heptachlor epoxide	ND	8.1	ug/Kg	2	04/16/25	AW	SW8081B
Methoxychlor	ND	41	ug/Kg	2	04/16/25	AW	SW8081B
Toxaphene	ND	160	ug/Kg	2	04/16/25	AW	SW8081B
QA/QC Surrogates							
% DCBP	42		%	2	04/16/25	AW	30 - 150 %
% DCBP (Confirmation)	30		%	2	04/16/25	AW	30 - 150 %
% TCMX	54		%	2	04/16/25	AW	30 - 150 %
% TCMX (Confirmation)	48		%	2	04/16/25	AW	30 - 150 %

Project ID: 168 BANKER STREET
Client ID: BEC12 (0-2`)

Phoenix I.D.: CS97349

Volatiles

Parameter	Result	RL/ PQL	Units	Dilution	Date/Time	By	Reference	
1,1,1,2-Tetrachloroethane	ND	6.2	ug/Kg	1	04/05/25	JLI	SW8260D	
1,1,1-Trichloroethane	ND	6.2	ug/Kg	1	04/05/25	JLI	SW8260D	
1,1,2,2-Tetrachloroethane	ND	410	ug/Kg	50	04/07/25	JLI	SW8260D	
1,1,2-Trichloroethane	ND	6.2	ug/Kg	1	04/05/25	JLI	SW8260D	
1,1-Dichloroethane	ND	6.2	ug/Kg	1	04/05/25	JLI	SW8260D	
1,1-Dichloroethene	ND	6.2	ug/Kg	1	04/05/25	JLI	SW8260D	
1,1-Dichloropropene	ND	6.2	ug/Kg	1	04/05/25	JLI	SW8260D	
1,2,3-Trichlorobenzene	ND	410	ug/Kg	50	04/07/25	JLI	SW8260D	
1,2,3-Trichloropropane	ND	410	ug/Kg	50	04/07/25	JLI	SW8260D	
1,2,4-Trichlorobenzene	ND	410	ug/Kg	50	04/07/25	JLI	SW8260D	
1,2,4-Trimethylbenzene	ND	410	ug/Kg	50	04/07/25	JLI	SW8260D	
1,2-Dibromo-3-chloropropane	ND	410	ug/Kg	50	04/07/25	JLI	SW8260D	
1,2-Dibromoethane	ND	6.2	ug/Kg	1	04/05/25	JLI	SW8260D	
1,2-Dichlorobenzene	ND	410	ug/Kg	50	04/07/25	JLI	SW8260D	
1,2-Dichloroethane	ND	6.2	ug/Kg	1	04/05/25	JLI	SW8260D	
1,2-Dichloropropane	ND	6.2	ug/Kg	1	04/05/25	JLI	SW8260D	
1,3,5-Trimethylbenzene	ND	410	ug/Kg	50	04/07/25	JLI	SW8260D	
1,3-Dichlorobenzene	ND	410	ug/Kg	50	04/07/25	JLI	SW8260D	
1,3-Dichloropropane	ND	6.2	ug/Kg	1	04/05/25	JLI	SW8260D	
1,4-Dichlorobenzene	ND	410	ug/Kg	50	04/07/25	JLI	SW8260D	
2,2-Dichloropropane	ND	6.2	ug/Kg	1	04/05/25	JLI	SW8260D	
2-Chlorotoluene	ND	410	ug/Kg	50	04/07/25	JLI	SW8260D	
2-Hexanone	ND	31	ug/Kg	1	04/05/25	JLI	SW8260D	
2-Isopropyltoluene	ND	410	ug/Kg	50	04/07/25	JLI	SW8260D	1
4-Chlorotoluene	ND	410	ug/Kg	50	04/07/25	JLI	SW8260D	
4-Methyl-2-pentanone	ND	31	ug/Kg	1	04/05/25	JLI	SW8260D	
Acetone	ND	31	ug/Kg	1	04/05/25	JLI	SW8260D	
Acrylonitrile	ND	12	ug/Kg	1	04/05/25	JLI	SW8260D	
Benzene	ND	6.2	ug/Kg	1	04/05/25	JLI	SW8260D	
Bromobenzene	ND	410	ug/Kg	50	04/07/25	JLI	SW8260D	
Bromochloromethane	ND	6.2	ug/Kg	1	04/05/25	JLI	SW8260D	
Bromodichloromethane	ND	6.2	ug/Kg	1	04/05/25	JLI	SW8260D	
Bromoform	ND	6.2	ug/Kg	1	04/05/25	JLI	SW8260D	
Bromomethane	ND	6.2	ug/Kg	1	04/05/25	JLI	SW8260D	
Carbon Disulfide	ND	6.2	ug/Kg	1	04/05/25	JLI	SW8260D	
Carbon tetrachloride	ND	6.2	ug/Kg	1	04/05/25	JLI	SW8260D	
Chlorobenzene	ND	6.2	ug/Kg	1	04/05/25	JLI	SW8260D	
Chloroethane	ND	6.2	ug/Kg	1	04/05/25	JLI	SW8260D	
Chloroform	ND	6.2	ug/Kg	1	04/05/25	JLI	SW8260D	
Chloromethane	ND	6.2	ug/Kg	1	04/05/25	JLI	SW8260D	
cis-1,2-Dichloroethene	ND	6.2	ug/Kg	1	04/05/25	JLI	SW8260D	
cis-1,3-Dichloropropene	ND	6.2	ug/Kg	1	04/05/25	JLI	SW8260D	
Dibromochloromethane	ND	6.2	ug/Kg	1	04/05/25	JLI	SW8260D	
Dibromomethane	ND	6.2	ug/Kg	1	04/05/25	JLI	SW8260D	
Dichlorodifluoromethane	ND	6.2	ug/Kg	1	04/05/25	JLI	SW8260D	
Ethylbenzene	ND	6.2	ug/Kg	1	04/05/25	JLI	SW8260D	
Hexachlorobutadiene	ND	410	ug/Kg	50	04/07/25	JLI	SW8260D	
Isopropylbenzene	ND	410	ug/Kg	50	04/07/25	JLI	SW8260D	

Parameter	Result	RL/ PQL	Units	Dilution	Date/Time	By	Reference
m&p-Xylene	ND	6.2	ug/Kg	1	04/05/25	JLI	SW8260D
Methyl Ethyl Ketone	ND	31	ug/Kg	1	04/05/25	JLI	SW8260D
Methyl t-butyl ether (MTBE)	ND	12	ug/Kg	1	04/05/25	JLI	SW8260D
Methylene chloride	ND	12	ug/Kg	1	04/05/25	JLI	SW8260D
Naphthalene	ND	410	ug/Kg	50	04/07/25	JLI	SW8260D
n-Butylbenzene	ND	410	ug/Kg	50	04/07/25	JLI	SW8260D
n-Propylbenzene	ND	410	ug/Kg	50	04/07/25	JLI	SW8260D
o-Xylene	ND	6.2	ug/Kg	1	04/05/25	JLI	SW8260D
p-Isopropyltoluene	ND	410	ug/Kg	50	04/07/25	JLI	SW8260D
sec-Butylbenzene	ND	410	ug/Kg	50	04/07/25	JLI	SW8260D
Styrene	ND	6.2	ug/Kg	1	04/05/25	JLI	SW8260D
tert-Butylbenzene	ND	410	ug/Kg	50	04/07/25	JLI	SW8260D
Tetrachloroethene	ND	6.2	ug/Kg	1	04/05/25	JLI	SW8260D
Tetrahydrofuran (THF)	ND	12	ug/Kg	1	04/05/25	JLI	SW8260D
Toluene	ND	6.2	ug/Kg	1	04/05/25	JLI	SW8260D
Total Xylenes	ND	6.2	ug/Kg	1	04/05/25	JLI	SW8260D
trans-1,2-Dichloroethene	ND	6.2	ug/Kg	1	04/05/25	JLI	SW8260D
trans-1,3-Dichloropropene	ND	6.2	ug/Kg	1	04/05/25	JLI	SW8260D
trans-1,4-dichloro-2-butene	ND	810	ug/Kg	50	04/07/25	JLI	SW8260D
Trichloroethene	ND	6.2	ug/Kg	1	04/05/25	JLI	SW8260D
Trichlorofluoromethane	ND	6.2	ug/Kg	1	04/05/25	JLI	SW8260D
Trichlorotrifluoroethane	ND	6.2	ug/Kg	1	04/05/25	JLI	SW8260D
Vinyl chloride	ND	6.2	ug/Kg	1	04/05/25	JLI	SW8260D
QA/QC Surrogates							
% 1,2-dichlorobenzene-d4	113		%	1	04/05/25	JLI	70 - 130 %
% Bromofluorobenzene	86		%	1	04/05/25	JLI	70 - 130 %
% Dibromofluoromethane	117		%	1	04/05/25	JLI	70 - 130 %
% Toluene-d8	104		%	1	04/05/25	JLI	70 - 130 %
% 1,2-dichlorobenzene-d4 (50x)	97		%	50	04/07/25	JLI	70 - 130 %
% Bromofluorobenzene (50x)	97		%	50	04/07/25	JLI	70 - 130 %
% Dibromofluoromethane (50x)	95		%	50	04/07/25	JLI	70 - 130 %
% Toluene-d8 (50x)	98		%	50	04/07/25	JLI	70 - 130 %
1,4-dioxane							
1,4-dioxane	ND	93	ug/kg	1	04/05/25	JLI	SW8260D
Volatiles							
1,1,1,2-Tetrachloroethane	ND	25	ug/Kg	1	04/05/25	JLI	SW8260D
Acrolein	ND	6.2	ug/Kg	1	04/05/25	JLI	SW8260D
Acrylonitrile	ND	25	ug/Kg	1	04/05/25	JLI	SW8260D
Tert-butyl alcohol	ND	120	ug/Kg	1	04/05/25	JLI	SW8260D
Semivolatiles							
1,2,4,5-Tetrachlorobenzene	ND	280	ug/Kg	1	04/13/25	MR	SW8270E
1,2,4-Trichlorobenzene	ND	280	ug/Kg	1	04/13/25	MR	SW8270E
1,2-Dichlorobenzene	ND	280	ug/Kg	1	04/13/25	MR	SW8270E
1,2-Diphenylhydrazine	ND	400	ug/Kg	1	04/13/25	MR	SW8270E
1,3-Dichlorobenzene	ND	280	ug/Kg	1	04/13/25	MR	SW8270E
1,4-Dichlorobenzene	ND	280	ug/Kg	1	04/13/25	MR	SW8270E
2,2'-Oxybis(1-Chloropropane)	ND	280	ug/Kg	1	04/13/25	MR	SW8270E

Project ID: 168 BANKER STREET
Client ID: BEC12 (0-2`)

Phoenix I.D.: CS97349

Parameter	Result	RL/ PQL	Units	Dilution	Date/Time	By	Reference
2,4,5-Trichlorophenol	ND	280	ug/Kg	1	04/13/25	MR	SW8270E
2,4,6-Trichlorophenol	ND	280	ug/Kg	1	04/13/25	MR	SW8270E
2,4-Dichlorophenol	ND	280	ug/Kg	1	04/13/25	MR	SW8270E
2,4-Dimethylphenol	ND	280	ug/Kg	1	04/13/25	MR	SW8270E
2,4-Dinitrophenol	ND	400	ug/Kg	1	04/13/25	MR	SW8270E
2,4-Dinitrotoluene	ND	280	ug/Kg	1	04/13/25	MR	SW8270E
2,6-Dinitrotoluene	ND	280	ug/Kg	1	04/13/25	MR	SW8270E
2-Chloronaphthalene	ND	280	ug/Kg	1	04/13/25	MR	SW8270E
2-Chlorophenol	ND	280	ug/Kg	1	04/13/25	MR	SW8270E
2-Methylnaphthalene	ND	280	ug/Kg	1	04/13/25	MR	SW8270E
2-Methylphenol (o-cresol)	ND	280	ug/Kg	1	04/13/25	MR	SW8270E
2-Nitroaniline	ND	400	ug/Kg	1	04/13/25	MR	SW8270E
2-Nitrophenol	ND	280	ug/Kg	1	04/13/25	MR	SW8270E
3&4-Methylphenol (m&p-cresol)	ND	330	ug/Kg	1	04/13/25	MR	SW8270E
3,3'-Dichlorobenzidine	ND	280	ug/Kg	1	04/13/25	MR	SW8270E
3-Nitroaniline	ND	400	ug/Kg	1	04/13/25	MR	SW8270E
4,6-Dinitro-2-methylphenol	ND	400	ug/Kg	1	04/13/25	MR	SW8270E
4-Bromophenyl phenyl ether	ND	400	ug/Kg	1	04/13/25	MR	SW8270E
4-Chloro-3-methylphenol	ND	280	ug/Kg	1	04/13/25	MR	SW8270E
4-Chloroaniline	ND	280	ug/Kg	1	04/13/25	MR	SW8270E
4-Chlorophenyl phenyl ether	ND	280	ug/Kg	1	04/13/25	MR	SW8270E
4-Nitroaniline	ND	640	ug/Kg	1	04/13/25	MR	SW8270E
4-Nitrophenol	ND	280	ug/Kg	1	04/13/25	MR	SW8270E
Acenaphthene	ND	280	ug/Kg	1	04/13/25	MR	SW8270E
Acenaphthylene	ND	280	ug/Kg	1	04/13/25	MR	SW8270E
Acetophenone	ND	280	ug/Kg	1	04/13/25	MR	SW8270E
Aniline	ND	400	ug/Kg	1	04/13/25	MR	SW8270E
Anthracene	590	280	ug/Kg	1	04/13/25	MR	SW8270E
Benz(a)anthracene	1500	280	ug/Kg	1	04/13/25	MR	SW8270E
Benzidine	ND	280	ug/Kg	1	04/13/25	MR	SW8270E
Benzo(a)pyrene	1600	280	ug/Kg	1	04/13/25	MR	SW8270E
Benzo(b)fluoranthene	1900	280	ug/Kg	1	04/13/25	MR	SW8270E
Benzo(ghi)perylene	1100	280	ug/Kg	1	04/13/25	MR	SW8270E
Benzo(k)fluoranthene	670	280	ug/Kg	1	04/13/25	MR	SW8270E
Benzoic acid	ND	800	ug/Kg	1	04/13/25	MR	SW8270E
Benzyl butyl phthalate	ND	280	ug/Kg	1	04/13/25	MR	SW8270E
Bis(2-chloroethoxy)methane	ND	280	ug/Kg	1	04/13/25	MR	SW8270E
Bis(2-chloroethyl)ether	ND	400	ug/Kg	1	04/13/25	MR	SW8270E
Bis(2-ethylhexyl)phthalate	ND	400	ug/Kg	1	04/13/25	MR	SW8270E
Carbazole	ND	400	ug/Kg	1	04/13/25	MR	SW8270E
Chrysene	1500	280	ug/Kg	1	04/13/25	MR	SW8270E
Dibenz(a,h)anthracene	ND	280	ug/Kg	1	04/13/25	MR	SW8270E
Dibenzofuran	ND	280	ug/Kg	1	04/13/25	MR	SW8270E
Diethyl phthalate	ND	280	ug/Kg	1	04/13/25	MR	SW8270E
Dimethylphthalate	ND	280	ug/Kg	1	04/13/25	MR	SW8270E
Di-n-butylphthalate	ND	400	ug/Kg	1	04/13/25	MR	SW8270E
Di-n-octylphthalate	ND	280	ug/Kg	1	04/13/25	MR	SW8270E
Fluoranthene	3000	280	ug/Kg	1	04/13/25	MR	SW8270E
Fluorene	ND	280	ug/Kg	1	04/13/25	MR	SW8270E

Project ID: 168 BANKER STREET
Client ID: BEC12 (0-2`)

Phoenix I.D.: CS97349

Parameter	Result	RL/ PQL	Units	Dilution	Date/Time	By	Reference
Hexachlorobenzene	ND	280	ug/Kg	1	04/13/25	MR	SW8270E
Hexachlorobutadiene	ND	280	ug/Kg	1	04/13/25	MR	SW8270E
Hexachlorocyclopentadiene	ND	280	ug/Kg	1	04/13/25	MR	SW8270E
Hexachloroethane	ND	280	ug/Kg	1	04/13/25	MR	SW8270E
Indeno(1,2,3-cd)pyrene	920	280	ug/Kg	1	04/13/25	MR	SW8270E
Isophorone	ND	280	ug/Kg	1	04/13/25	MR	SW8270E
Naphthalene	ND	280	ug/Kg	1	04/13/25	MR	SW8270E
Nitrobenzene	ND	280	ug/Kg	1	04/13/25	MR	SW8270E
N-Nitrosodimethylamine	ND	400	ug/Kg	1	04/13/25	MR	SW8270E
N-Nitrosodi-n-propylamine	ND	280	ug/Kg	1	04/13/25	MR	SW8270E
N-Nitrosodiphenylamine	ND	400	ug/Kg	1	04/13/25	MR	SW8270E
Pentachloronitrobenzene	ND	400	ug/Kg	1	04/13/25	MR	SW8270E
Pentachlorophenol	ND	400	ug/Kg	1	04/13/25	MR	SW8270E
Phenanthrene	2500	280	ug/Kg	1	04/13/25	MR	SW8270E
Phenol	ND	280	ug/Kg	1	04/13/25	MR	SW8270E
Pyrene	2800	280	ug/Kg	1	04/13/25	MR	SW8270E
Pyridine	ND	400	ug/Kg	1	04/13/25	MR	SW8270E
QA/QC Surrogates							
% 2,4,6-Tribromophenol	66		%	1	04/13/25	MR	30 - 130 %
% 2-Fluorobiphenyl	74		%	1	04/13/25	MR	30 - 130 %
% 2-Fluorophenol	60		%	1	04/13/25	MR	30 - 130 %
% Nitrobenzene-d5	78		%	1	04/13/25	MR	30 - 130 %
% Phenol-d5	66		%	1	04/13/25	MR	30 - 130 %
% Terphenyl-d14	68		%	1	04/13/25	MR	30 - 130 %

Parameter	Result	RL/ PQL	Units	Dilution	Date/Time	By	Reference

1 = This parameter is not certified by the primary accrediting authority (NY NELAC) for this matrix. NY NELAC does not offer certification for all parameters at this time.

RL/PQL=Reporting/Practical Quantitation Level (Equivalent to NELAC LOQ, Limit of Quantitation) ND=Not Detected at RL/PQL
BRL=Below Reporting Level L=Biased Low
QA/QC Surrogates: Surrogates are compounds (preceeded with a %) added by the lab to determine analysis efficiency. Surrogate results(%) listed in the report are not "detected" compounds.

Comments:

Per 1.4.6 of EPA method 8270D, 1,2-Diphenylhydrazine is unstable and readily converts to Azobenzene. Azobenzene is used for the calibration of 1,2-Diphenylhydrazine.

Please be advised that the NY 375 soil criteria for chromium are based on hexavalent chromium and trivalent chromium.

Volatile Comment:
There was a suppression of the last internal standard in the low level analysis, all affected compounds are reported from the methanol preserved high level analysis which did not exhibit this interference.

Semi-Volatile Comment:
To achieve client's objectives, where the lowest calibration standard or LOD justifies lowering the RL/PQL, the RL/PQL of some compounds have been lowered to meet criteria.

All soils, solids and sludges are reported on a dry weight basis unless otherwise noted in the sample comments.

If you are the client above and have any questions concerning this testing, please do not hesitate to contact Phoenix Client Services at ext.200.
The contents of this report cannot be discussed with anyone other than the client listed above without their written consent.

Phyllis Shiller, Laboratory Director
April 17, 2025
Reviewed and Released by: Phyllis Shiller, Laboratory Director

Environmental Laboratories, Inc.
587 East Middle Turnpike, P.O.Box 370, Manchester, CT 06045
Tel. (860) 645-1102

ACCREDITED IN ACCORDANCE WITH nelac NY # 11301

Analysis Report

April 17, 2025

FOR: Attn: Mr Kevin Brussee
Brussee Environmental Corp
1150 Lincoln Avenue – Suite 4
Holbrook, NY 11741

Sample Information		Custody Information		Date	Time
Matrix:	SOIL	Collected by:	JB	04/02/25	8:55
Location Code:	BRUSSEE	Received by:	SR1	04/03/25	15:14
Rush Request:	Standard	Analyzed by:	see "By" below		
P.O.#:					

Laboratory Data

SDG ID: GCS97343
Phoenix ID: CS97350

Project ID: 168 BANKER STREET
Client ID: BEC12 (10-12`)

Parameter	Result	RL/ PQL	Units	Dilution	Date/Time	By	Reference	
Silver	< 0.43	0.43	mg/Kg	1	04/08/25	TH	SW6010D	
Aluminum	13500	64	mg/Kg	10	04/07/25	TH	SW6010D	
Arsenic	3.85	0.85	mg/Kg	1	04/08/25	TH	SW6010D	
Barium	71.1	0.43	mg/Kg	1	04/08/25	TH	SW6010D	
Beryllium	0.66	0.34	mg/Kg	1	04/08/25	TH	SW6010D	
Calcium	2880	6.4	mg/Kg	1	04/08/25	TH	SW6010D	
Cadmium	0.46	0.43	mg/Kg	1	04/08/25	TH	SW6010D	
Cobalt	8.93	0.43	mg/Kg	1	04/08/25	TH	SW6010D	
Chromium	36.8	0.43	mg/Kg	1	04/08/25	TH	SW6010D	
Copper	94.3	0.9	mg/kg	1	04/08/25	TH	SW6010D	
Iron	33300	6.4	mg/Kg	1	04/08/25	TH	SW6010D	
Mercury	0.586	0.150	mg/Kg	1	04/04/25	ZT	SW7473	
Potassium	1500	64	mg/Kg	10	04/07/25	TH	SW6010D	
Magnesium	2810	6.4	mg/Kg	1	04/08/25	TH	SW6010D	
Manganese	637	0.43	mg/Kg	1	04/08/25	TH	SW6010D	
Sodium	115	6.4	mg/Kg	1	04/08/25	TH	SW6010D	
Nickel	19.0	0.43	mg/Kg	1	04/08/25	TH	SW6010D	
Lead	20.4	0.43	mg/Kg	1	04/08/25	TH	SW6010D	
Antimony	< 4.3	4.3	mg/Kg	1	04/08/25	TH	SW6010D	
Selenium	< 1.7	1.7	mg/Kg	1	04/08/25	TH	SW6010D	
Thallium	< 3.8	3.8	mg/Kg	1	04/08/25	TH	SW6010D	
Vanadium	48.1	0.43	mg/Kg	1	04/08/25	TH	SW6010D	
Zinc	68.5	0.9	mg/Kg	1	04/08/25	TH	SW6010D	
Percent Solid	84		%		04/03/25	CV	SW846-%Solid	
Field Extraction	Completed				04/02/25		SW5035A	1
Soil Extraction for PCB	Completed				04/14/25	H/F	SW3546	
Soil Extraction for Pesticides	Completed				04/14/25	H/F	SW3546	

Ver 1

Parameter	Result	RL/ PQL	Units	Dilution	Date/Time	By	Reference
Soil Extraction for SVOA	Completed				04/12/25	RB/K/K	SW3546
Total Metals Digest	Completed				04/03/25	N/AG	SW3050B
Polychlorinated Biphenyls							
PCB-1016	ND	64	ug/Kg	2	04/15/25	SC	SW8082A
PCB-1221	ND	64	ug/Kg	2	04/15/25	SC	SW8082A
PCB-1232	ND	64	ug/Kg	2	04/15/25	SC	SW8082A
PCB-1242	ND	64	ug/Kg	2	04/15/25	SC	SW8082A
PCB-1248	ND	64	ug/Kg	2	04/15/25	SC	SW8082A
PCB-1254	ND	64	ug/Kg	2	04/15/25	SC	SW8082A
PCB-1260	ND	64	ug/Kg	2	04/15/25	SC	SW8082A
PCB-1262	ND	64	ug/Kg	2	04/15/25	SC	SW8082A
PCB-1268	ND	64	ug/Kg	2	04/15/25	SC	SW8082A
QA/QC Surrogates							
% DCBP	57		%	2	04/15/25	SC	30 - 150 %
% DCBP (Confirmation)	71		%	2	04/15/25	SC	30 - 150 %
% TCMX	65		%	2	04/15/25	SC	30 - 150 %
% TCMX (Confirmation)	61		%	2	04/15/25	SC	30 - 150 %
Pesticides - Soil							
4,4' -DDD	ND	2.5	ug/Kg	2	04/16/25	AW	SW8081B
4,4' -DDE	ND	2.5	ug/Kg	2	04/16/25	AW	SW8081B
4,4' -DDT	ND	2.5	ug/Kg	2	04/16/25	AW	SW8081B
a-BHC	ND	13	ug/Kg	2	04/16/25	AW	SW8081B
a-Chlordane	ND	6.4	ug/Kg	2	04/16/25	AW	SW8081B
Aldrin	ND	2.5	ug/Kg	2	04/16/25	AW	SW8081B
b-BHC	ND	13	ug/Kg	2	04/16/25	AW	SW8081B
Chlordane	ND	64	ug/Kg	2	04/16/25	AW	SW8081B
d-BHC	ND	13	ug/Kg	2	04/16/25	AW	SW8081B
Dieldrin	ND	2.5	ug/Kg	2	04/16/25	AW	SW8081B
Endosulfan I	ND	13	ug/Kg	2	04/16/25	AW	SW8081B
Endosulfan II	ND	13	ug/Kg	2	04/16/25	AW	SW8081B
Endosulfan sulfate	ND	13	ug/Kg	2	04/16/25	AW	SW8081B
Endrin	ND	13	ug/Kg	2	04/16/25	AW	SW8081B
Endrin aldehyde	ND	13	ug/Kg	2	04/16/25	AW	SW8081B
Endrin ketone	ND	13	ug/Kg	2	04/16/25	AW	SW8081B
g-BHC	ND	2.5	ug/Kg	2	04/16/25	AW	SW8081B
g-Chlordane	ND	6.4	ug/Kg	2	04/16/25	AW	SW8081B
Heptachlor	ND	13	ug/Kg	2	04/16/25	AW	SW8081B
Heptachlor epoxide	ND	13	ug/Kg	2	04/16/25	AW	SW8081B
Methoxychlor	ND	64	ug/Kg	2	04/16/25	AW	SW8081B
Toxaphene	ND	250	ug/Kg	2	04/16/25	AW	SW8081B
QA/QC Surrogates							
% DCBP	74		%	2	04/16/25	AW	30 - 150 %
% DCBP (Confirmation)	54		%	2	04/16/25	AW	30 - 150 %
% TCMX	62		%	2	04/16/25	AW	30 - 150 %
% TCMX (Confirmation)	54		%	2	04/16/25	AW	30 - 150 %
Volatiles							
1,1,1,2-Tetrachloroethane	ND	7.1	ug/Kg	1	04/05/25	JLI	SW8260D

Project ID: 168 BANKER STREET
Client ID: BEC12 (10-12`)

Phoenix I.D.: CS97350

Parameter	Result		RL/ PQL	Units	Dilution	Date/Time	By	Reference	
1,1,1-Trichloroethane	ND		7.1	ug/Kg	1	04/05/25	JLI	SW8260D	
1,1,2,2-Tetrachloroethane	ND		350	ug/Kg	50	04/07/25	JLI	SW8260D	
1,1,2-Trichloroethane	ND		7.1	ug/Kg	1	04/05/25	JLI	SW8260D	
1,1-Dichloroethane	ND		7.1	ug/Kg	1	04/05/25	JLI	SW8260D	
1,1-Dichloroethene	ND		7.1	ug/Kg	1	04/05/25	JLI	SW8260D	
1,1-Dichloropropene	ND		7.1	ug/Kg	1	04/05/25	JLI	SW8260D	
1,2,3-Trichlorobenzene	ND		350	ug/Kg	50	04/07/25	JLI	SW8260D	
1,2,3-Trichloropropane	ND		350	ug/Kg	50	04/07/25	JLI	SW8260D	
1,2,4-Trichlorobenzene	ND		350	ug/Kg	50	04/07/25	JLI	SW8260D	
1,2,4-Trimethylbenzene	ND		350	ug/Kg	50	04/07/25	JLI	SW8260D	
1,2-Dibromo-3-chloropropane	ND		350	ug/Kg	50	04/07/25	JLI	SW8260D	
1,2-Dibromoethane	ND		7.1	ug/Kg	1	04/05/25	JLI	SW8260D	
1,2-Dichlorobenzene	ND		350	ug/Kg	50	04/07/25	JLI	SW8260D	
1,2-Dichloroethane	ND		7.1	ug/Kg	1	04/05/25	JLI	SW8260D	
1,2-Dichloropropane	ND		7.1	ug/Kg	1	04/05/25	JLI	SW8260D	
1,3,5-Trimethylbenzene	ND		350	ug/Kg	50	04/07/25	JLI	SW8260D	
1,3-Dichlorobenzene	ND		350	ug/Kg	50	04/07/25	JLI	SW8260D	
1,3-Dichloropropane	ND		7.1	ug/Kg	1	04/05/25	JLI	SW8260D	
1,4-Dichlorobenzene	ND		350	ug/Kg	50	04/07/25	JLI	SW8260D	
2,2-Dichloropropane	ND		7.1	ug/Kg	1	04/05/25	JLI	SW8260D	
2-Chlorotoluene	ND		350	ug/Kg	50	04/07/25	JLI	SW8260D	
2-Hexanone	ND		35	ug/Kg	1	04/05/25	JLI	SW8260D	
2-Isopropyltoluene	ND		350	ug/Kg	50	04/07/25	JLI	SW8260D	1
4-Chlorotoluene	ND		350	ug/Kg	50	04/07/25	JLI	SW8260D	
4-Methyl-2-pentanone	ND		35	ug/Kg	1	04/05/25	JLI	SW8260D	
Acetone	84	S	35	ug/Kg	1	04/05/25	JLI	SW8260D	
Acrylonitrile	ND		14	ug/Kg	1	04/05/25	JLI	SW8260D	
Benzene	ND		7.1	ug/Kg	1	04/05/25	JLI	SW8260D	
Bromobenzene	ND		350	ug/Kg	50	04/07/25	JLI	SW8260D	
Bromochloromethane	ND		7.1	ug/Kg	1	04/05/25	JLI	SW8260D	
Bromodichloromethane	ND		7.1	ug/Kg	1	04/05/25	JLI	SW8260D	
Bromoform	ND		7.1	ug/Kg	1	04/05/25	JLI	SW8260D	
Bromomethane	ND		7.1	ug/Kg	1	04/05/25	JLI	SW8260D	
Carbon Disulfide	ND		7.1	ug/Kg	1	04/05/25	JLI	SW8260D	
Carbon tetrachloride	ND		7.1	ug/Kg	1	04/05/25	JLI	SW8260D	
Chlorobenzene	ND		7.1	ug/Kg	1	04/05/25	JLI	SW8260D	
Chloroethane	ND		7.1	ug/Kg	1	04/05/25	JLI	SW8260D	
Chloroform	ND		7.1	ug/Kg	1	04/05/25	JLI	SW8260D	
Chloromethane	ND		7.1	ug/Kg	1	04/05/25	JLI	SW8260D	
cis-1,2-Dichloroethene	ND		7.1	ug/Kg	1	04/05/25	JLI	SW8260D	
cis-1,3-Dichloropropene	ND		7.1	ug/Kg	1	04/05/25	JLI	SW8260D	
Dibromochloromethane	ND		7.1	ug/Kg	1	04/05/25	JLI	SW8260D	
Dibromomethane	ND		7.1	ug/Kg	1	04/05/25	JLI	SW8260D	
Dichlorodifluoromethane	ND		7.1	ug/Kg	1	04/05/25	JLI	SW8260D	
Ethylbenzene	ND		7.1	ug/Kg	1	04/05/25	JLI	SW8260D	
Hexachlorobutadiene	ND		350	ug/Kg	50	04/07/25	JLI	SW8260D	
Isopropylbenzene	ND		350	ug/Kg	50	04/07/25	JLI	SW8260D	
m&p-Xylene	ND		7.1	ug/Kg	1	04/05/25	JLI	SW8260D	
Methyl Ethyl Ketone	ND		35	ug/Kg	1	04/05/25	JLI	SW8260D	

Parameter	Result	RL/ PQL	Units	Dilution	Date/Time	By	Reference
Methyl t-butyl ether (MTBE)	ND	14	ug/Kg	1	04/05/25	JLI	SW8260D
Methylene chloride	ND	14	ug/Kg	1	04/05/25	JLI	SW8260D
Naphthalene	ND	350	ug/Kg	50	04/07/25	JLI	SW8260D
n-Butylbenzene	ND	350	ug/Kg	50	04/07/25	JLI	SW8260D
n-Propylbenzene	ND	350	ug/Kg	50	04/07/25	JLI	SW8260D
o-Xylene	ND	7.1	ug/Kg	1	04/05/25	JLI	SW8260D
p-Isopropyltoluene	170	140	ug/Kg	50	04/07/25	JLI	SW8260D
sec-Butylbenzene	ND	350	ug/Kg	50	04/07/25	JLI	SW8260D
Styrene	ND	7.1	ug/Kg	1	04/05/25	JLI	SW8260D
tert-Butylbenzene	ND	350	ug/Kg	50	04/07/25	JLI	SW8260D
Tetrachloroethene	ND	7.1	ug/Kg	1	04/05/25	JLI	SW8260D
Tetrahydrofuran (THF)	ND	14	ug/Kg	1	04/05/25	JLI	SW8260D
Toluene	610	350	ug/Kg	50	04/07/25	JLI	SW8260D
Total Xylenes	ND	7.1	ug/Kg	1	04/05/25	JLI	SW8260D
trans-1,2-Dichloroethene	ND	7.1	ug/Kg	1	04/05/25	JLI	SW8260D
trans-1,3-Dichloropropene	ND	7.1	ug/Kg	1	04/05/25	JLI	SW8260D
trans-1,4-dichloro-2-butene	ND	700	ug/Kg	50	04/07/25	JLI	SW8260D
Trichloroethene	ND	7.1	ug/Kg	1	04/05/25	JLI	SW8260D
Trichlorofluoromethane	ND	7.1	ug/Kg	1	04/05/25	JLI	SW8260D
Trichlorotrifluoroethane	ND	7.1	ug/Kg	1	04/05/25	JLI	SW8260D
Vinyl chloride	ND	7.1	ug/Kg	1	04/05/25	JLI	SW8260D
QA/QC Surrogates							
% 1,2-dichlorobenzene-d4	105		%	1	04/05/25	JLI	70 - 130 %
% Bromofluorobenzene	89		%	1	04/05/25	JLI	70 - 130 %
% Dibromofluoromethane	107		%	1	04/05/25	JLI	70 - 130 %
% Toluene-d8	100		%	1	04/05/25	JLI	70 - 130 %
% 1,2-dichlorobenzene-d4 (50x)	99		%	50	04/07/25	JLI	70 - 130 %
% Bromofluorobenzene (50x)	97		%	50	04/07/25	JLI	70 - 130 %
% Dibromofluoromethane (50x)	95		%	50	04/07/25	JLI	70 - 130 %
% Toluene-d8 (50x)	96		%	50	04/07/25	JLI	70 - 130 %
1,4-dioxane							
1,4-dioxane	ND	100	ug/kg	1	04/05/25	JLI	SW8260D
Volatiles							
1,1,1,2-Tetrachloroethane	ND	28	ug/Kg	1	04/05/25	JLI	SW8260D
Acrolein	ND	7.1	ug/Kg	1	04/05/25	JLI	SW8260D
Acrylonitrile	ND	28	ug/Kg	1	04/05/25	JLI	SW8260D
Tert-butyl alcohol	ND	140	ug/Kg	1	04/05/25	JLI	SW8260D
Semivolatiles							
1,2,4,5-Tetrachlorobenzene	ND	280	ug/Kg	1	04/13/25	MR	SW8270E
1,2,4-Trichlorobenzene	ND	280	ug/Kg	1	04/13/25	MR	SW8270E
1,2-Dichlorobenzene	ND	280	ug/Kg	1	04/13/25	MR	SW8270E
1,2-Diphenylhydrazine	ND	390	ug/Kg	1	04/13/25	MR	SW8270E
1,3-Dichlorobenzene	ND	280	ug/Kg	1	04/13/25	MR	SW8270E
1,4-Dichlorobenzene	ND	280	ug/Kg	1	04/13/25	MR	SW8270E
2,2'-Oxybis(1-Chloropropane)	ND	280	ug/Kg	1	04/13/25	MR	SW8270E
2,4,5-Trichlorophenol	ND	280	ug/Kg	1	04/13/25	MR	SW8270E
2,4,6-Trichlorophenol	ND	280	ug/Kg	1	04/13/25	MR	SW8270E

Project ID: 168 BANKER STREET
Client ID: BEC12 (10-12`)

Phoenix I.D.: CS97350

Parameter	Result	RL/ PQL	Units	Dilution	Date/Time	By	Reference
2,4-Dichlorophenol	ND	280	ug/Kg	1	04/13/25	MR	SW8270E
2,4-Dimethylphenol	ND	280	ug/Kg	1	04/13/25	MR	SW8270E
2,4-Dinitrophenol	ND	390	ug/Kg	1	04/13/25	MR	SW8270E
2,4-Dinitrotoluene	ND	280	ug/Kg	1	04/13/25	MR	SW8270E
2,6-Dinitrotoluene	ND	280	ug/Kg	1	04/13/25	MR	SW8270E
2-Chloronaphthalene	ND	280	ug/Kg	1	04/13/25	MR	SW8270E
2-Chlorophenol	ND	280	ug/Kg	1	04/13/25	MR	SW8270E
2-Methylnaphthalene	ND	280	ug/Kg	1	04/13/25	MR	SW8270E
2-Methylphenol (o-cresol)	ND	280	ug/Kg	1	04/13/25	MR	SW8270E
2-Nitroaniline	ND	390	ug/Kg	1	04/13/25	MR	SW8270E
2-Nitrophenol	ND	280	ug/Kg	1	04/13/25	MR	SW8270E
3&4-Methylphenol (m&p-cresol)	ND	330	ug/Kg	1	04/13/25	MR	SW8270E
3,3'-Dichlorobenzidine	ND	280	ug/Kg	1	04/13/25	MR	SW8270E
3-Nitroaniline	ND	390	ug/Kg	1	04/13/25	MR	SW8270E
4,6-Dinitro-2-methylphenol	ND	390	ug/Kg	1	04/13/25	MR	SW8270E
4-Bromophenyl phenyl ether	ND	390	ug/Kg	1	04/13/25	MR	SW8270E
4-Chloro-3-methylphenol	ND	280	ug/Kg	1	04/13/25	MR	SW8270E
4-Chloroaniline	ND	280	ug/Kg	1	04/13/25	MR	SW8270E
4-Chlorophenyl phenyl ether	ND	280	ug/Kg	1	04/13/25	MR	SW8270E
4-Nitroaniline	ND	630	ug/Kg	1	04/13/25	MR	SW8270E
4-Nitrophenol	ND	280	ug/Kg	1	04/13/25	MR	SW8270E
Acenaphthene	ND	280	ug/Kg	1	04/13/25	MR	SW8270E
Acenaphthylene	ND	280	ug/Kg	1	04/13/25	MR	SW8270E
Acetophenone	ND	280	ug/Kg	1	04/13/25	MR	SW8270E
Aniline	ND	390	ug/Kg	1	04/13/25	MR	SW8270E
Anthracene	ND	280	ug/Kg	1	04/13/25	MR	SW8270E
Benz(a)anthracene	ND	280	ug/Kg	1	04/13/25	MR	SW8270E
Benzidine	ND	280	ug/Kg	1	04/13/25	MR	SW8270E
Benzo(a)pyrene	ND	280	ug/Kg	1	04/13/25	MR	SW8270E
Benzo(b)fluoranthene	ND	280	ug/Kg	1	04/13/25	MR	SW8270E
Benzo(ghi)perylene	ND	280	ug/Kg	1	04/13/25	MR	SW8270E
Benzo(k)fluoranthene	ND	280	ug/Kg	1	04/13/25	MR	SW8270E
Benzoic acid	ND	790	ug/Kg	1	04/13/25	MR	SW8270E
Benzyl butyl phthalate	ND	280	ug/Kg	1	04/13/25	MR	SW8270E
Bis(2-chloroethoxy)methane	ND	280	ug/Kg	1	04/13/25	MR	SW8270E
Bis(2-chloroethyl)ether	ND	390	ug/Kg	1	04/13/25	MR	SW8270E
Bis(2-ethylhexyl)phthalate	ND	390	ug/Kg	1	04/13/25	MR	SW8270E
Carbazole	ND	390	ug/Kg	1	04/13/25	MR	SW8270E
Chrysene	ND	280	ug/Kg	1	04/13/25	MR	SW8270E
Dibenz(a,h)anthracene	ND	280	ug/Kg	1	04/13/25	MR	SW8270E
Dibenzofuran	ND	280	ug/Kg	1	04/13/25	MR	SW8270E
Diethyl phthalate	ND	280	ug/Kg	1	04/13/25	MR	SW8270E
Dimethylphthalate	ND	280	ug/Kg	1	04/13/25	MR	SW8270E
Di-n-butylphthalate	ND	390	ug/Kg	1	04/13/25	MR	SW8270E
Di-n-octylphthalate	ND	280	ug/Kg	1	04/13/25	MR	SW8270E
Fluoranthene	ND	280	ug/Kg	1	04/13/25	MR	SW8270E
Fluorene	ND	280	ug/Kg	1	04/13/25	MR	SW8270E
Hexachlorobenzene	ND	280	ug/Kg	1	04/13/25	MR	SW8270E
Hexachlorobutadiene	ND	280	ug/Kg	1	04/13/25	MR	SW8270E

Project ID: 168 BANKER STREET
Client ID: BEC12 (10-12`)

Phoenix I.D.: CS97350

Parameter	Result	RL/ PQL	Units	Dilution	Date/Time	By	Reference
Hexachlorocyclopentadiene	ND	280	ug/Kg	1	04/13/25	MR	SW8270E
Hexachloroethane	ND	280	ug/Kg	1	04/13/25	MR	SW8270E
Indeno(1,2,3-cd)pyrene	ND	280	ug/Kg	1	04/13/25	MR	SW8270E
Isophorone	ND	280	ug/Kg	1	04/13/25	MR	SW8270E
Naphthalene	ND	280	ug/Kg	1	04/13/25	MR	SW8270E
Nitrobenzene	ND	280	ug/Kg	1	04/13/25	MR	SW8270E
N-Nitrosodimethylamine	ND	390	ug/Kg	1	04/13/25	MR	SW8270E
N-Nitrosodi-n-propylamine	ND	280	ug/Kg	1	04/13/25	MR	SW8270E
N-Nitrosodiphenylamine	ND	390	ug/Kg	1	04/13/25	MR	SW8270E
Pentachloronitrobenzene	ND	390	ug/Kg	1	04/13/25	MR	SW8270E
Pentachlorophenol	ND	390	ug/Kg	1	04/13/25	MR	SW8270E
Phenanthrene	320	280	ug/Kg	1	04/13/25	MR	SW8270E
Phenol	ND	280	ug/Kg	1	04/13/25	MR	SW8270E
Pyrene	ND	280	ug/Kg	1	04/13/25	MR	SW8270E
Pyridine	ND	390	ug/Kg	1	04/13/25	MR	SW8270E
QA/QC Surrogates							
% 2,4,6-Tribromophenol	83		%	1	04/13/25	MR	30 - 130 %
% 2-Fluorobiphenyl	74		%	1	04/13/25	MR	30 - 130 %
% 2-Fluorophenol	67		%	1	04/13/25	MR	30 - 130 %
% Nitrobenzene-d5	74		%	1	04/13/25	MR	30 - 130 %
% Phenol-d5	71		%	1	04/13/25	MR	30 - 130 %
% Terphenyl-d14	70		%	1	04/13/25	MR	30 - 130 %

Parameter	Result	RL/ PQL	Units	Dilution	Date/Time	By	Reference

1 = This parameter is not certified by the primary accrediting authority (NY NELAC) for this matrix. NY NELAC does not offer certification for all parameters at this time.

RL/PQL=Reporting/Practical Quantitation Level (Equivalent to NELAC LOQ, Limit of Quantitation) ND=Not Detected at RL/PQL
BRL=Below Reporting Level L=Biased Low
QA/QC Surrogates: Surrogates are compounds (preceeded with a %) added by the lab to determine analysis efficiency. Surrogate results(%) listed in the report are not "detected" compounds.

Comments:

Per 1.4.6 of EPA method 8270D, 1,2-Diphenylhydrazine is unstable and readily converts to Azobenzene. Azobenzene is used for the calibration of 1,2-Diphenylhydrazine.

Please be advised that the NY 375 soil criteria for chromium are based on hexavalent chromium and trivalent chromium.

Volatile Comment:
To achieve client's objectives, where the lowest calibration standard or LOD justifies lowering the RL/PQL, the RL/PQL of some compounds have been lowered to meet criteria.

Volatile Comment:
There was a suppression of the last internal standard in the low level analysis, all affected compounds are reported from the methanol preserved high level analysis which did not exhibit this interference.

Semi-Volatile Comment:
To achieve client's objectives, where the lowest calibration standard or LOD justifies lowering the RL/PQL, the RL/PQL of some compounds have been lowered to meet criteria.

All soils, solids and sludges are reported on a dry weight basis unless otherwise noted in the sample comments.

S - Laboratory solvent, contamination is possible.

If you are the client above and have any questions concerning this testing, please do not hesitate to contact Phoenix Client Services at ext.200.
The contents of this report cannot be discussed with anyone other than the client listed above without their written consent.

Phyllis Shiller, Laboratory Director
April 17, 2025
Reviewed and Released by: Phyllis Shiller, Laboratory Director

Environmental Laboratories, Inc.
587 East Middle Turnpike, P.O.Box 370, Manchester, CT 06045
Tel. (860) 645-1102

ACCREDITED IN ACCORDANCE WITH nelac NY # 11301

Analysis Report

April 17, 2025

FOR: Attn: Mr Kevin Brussee
Brussee Environmental Corp
1150 Lincoln Avenue – Suite 4
Holbrook, NY 11741

Sample Information		Custody Information		Date	Time
Matrix:	SOIL	Collected by:	JB	04/02/25	8:30
Location Code:	BRUSSEE	Received by:	SR1	04/03/25	15:14
Rush Request:	Standard	Analyzed by:	see "By" below		
P.O.#:					

Laboratory Data

SDG ID: GCS97343
Phoenix ID: CS97351

Project ID: 168 BANKER STREET
Client ID: BEC13 (0-2`)

Parameter	Result	RL/ PQL	Units	Dilution	Date/Time	By	Reference	
Silver	< 0.39	0.39	mg/Kg	1	04/05/25	CPP	SW6010D	
Aluminum	8690	58	mg/Kg	10	04/05/25	CPP	SW6010D	
Arsenic	18.3	0.78	mg/Kg	1	04/05/25	CPP	SW6010D	
Barium	396	0.39	mg/Kg	1	04/05/25	TH	SW6010D	
Beryllium	0.48	0.31	mg/Kg	1	04/05/25	CPP	SW6010D	
Calcium	3560	5.8	mg/Kg	1	04/05/25	CPP	SW6010D	
Cadmium	1.52	0.39	mg/Kg	1	04/05/25	CPP	SW6010D	
Cobalt	9.97	0.39	mg/Kg	1	04/05/25	CPP	SW6010D	
Chromium	74.1	0.39	mg/Kg	1	04/05/25	CPP	SW6010D	
Copper	151	0.8	mg/kg	1	04/05/25	CPP	SW6010D	
Iron	37700	5.8	mg/Kg	1	04/05/25	CPP	SW6010D	
Mercury	1.97	0.150	mg/Kg	1	04/04/25	ZT	SW7473	
Potassium	1150	58	mg/Kg	10	04/05/25	CPP	SW6010D	
Magnesium	1900	5.8	mg/Kg	1	04/05/25	CPP	SW6010D	
Manganese	410	0.39	mg/Kg	1	04/05/25	CPP	SW6010D	
Sodium	252	5.8	mg/Kg	1	04/05/25	CPP	SW6010D	
Nickel	36.0	0.39	mg/Kg	1	04/05/25	CPP	SW6010D	
Lead	599	0.39	mg/Kg	1	04/05/25	TH	SW6010D	
Antimony	4.1	3.9	mg/Kg	1	04/05/25	CPP	SW6010D	
Selenium	< 1.6	1.6	mg/Kg	1	04/05/25	CPP	SW6010D	
Thallium	< 3.5	3.5	mg/Kg	1	04/05/25	CPP	SW6010D	
Vanadium	31.2	0.39	mg/Kg	1	04/05/25	CPP	SW6010D	
Zinc	555	0.8	mg/Kg	1	04/05/25	CPP	SW6010D	
Percent Solid	88		%		04/03/25	CV	SW846-%Solid	
Field Extraction	Completed				04/02/25		SW5035A	1
Soil Extraction for PCB	Completed				04/14/25	H/F	SW3546	
Soil Extraction for Pesticides	Completed				04/14/25	H/F	SW3546	

Ver 1

Project ID: 168 BANKER STREET
Client ID: BEC13 (0-2`)

Phoenix I.D.: CS97351

Parameter	Result	RL/ PQL	Units	Dilution	Date/Time	By	Reference
Soil Extraction for SVOA	Completed				04/12/25	RB/K/K	SW3546
Total Metals Digest	Completed				04/03/25		SW3050B
Polychlorinated Biphenyls							
PCB-1016	ND	74	ug/Kg	2	04/15/25	SC	SW8082A
PCB-1221	ND	74	ug/Kg	2	04/15/25	SC	SW8082A
PCB-1232	ND	74	ug/Kg	2	04/15/25	SC	SW8082A
PCB-1242	ND	74	ug/Kg	2	04/15/25	SC	SW8082A
PCB-1248	ND	74	ug/Kg	2	04/15/25	SC	SW8082A
PCB-1254	ND	74	ug/Kg	2	04/15/25	SC	SW8082A
PCB-1260	ND	74	ug/Kg	2	04/15/25	SC	SW8082A
PCB-1262	ND	74	ug/Kg	2	04/15/25	SC	SW8082A
PCB-1268	ND	74	ug/Kg	2	04/15/25	SC	SW8082A
QA/QC Surrogates							
% DCBP	49		%	2	04/15/25	SC	30 - 150 %
% DCBP (Confirmation)	51		%	2	04/15/25	SC	30 - 150 %
% TCMX	55		%	2	04/15/25	SC	30 - 150 %
% TCMX (Confirmation)	57		%	2	04/15/25	SC	30 - 150 %
Pesticides - Soil							
4,4' -DDD	ND	2.2	ug/Kg	2	04/15/25	AW	SW8081B
4,4' -DDE	4.1	2.2	ug/Kg	2	04/15/25	AW	SW8081B
4,4' -DDT	4.8	2.2	ug/Kg	2	04/15/25	AW	SW8081B
a-BHC	ND	7.4	ug/Kg	2	04/15/25	AW	SW8081B
a-Chlordane	ND	3.7	ug/Kg	2	04/15/25	AW	SW8081B
Aldrin	ND	3.7	ug/Kg	2	04/15/25	AW	SW8081B
b-BHC	ND	7.4	ug/Kg	2	04/15/25	AW	SW8081B
Chlordane	ND	37	ug/Kg	2	04/15/25	AW	SW8081B
d-BHC	ND	7.4	ug/Kg	2	04/15/25	AW	SW8081B
Dieldrin	ND	3.7	ug/Kg	2	04/15/25	AW	SW8081B
Endosulfan I	ND	7.4	ug/Kg	2	04/15/25	AW	SW8081B
Endosulfan II	ND	7.4	ug/Kg	2	04/15/25	AW	SW8081B
Endosulfan sulfate	ND	7.4	ug/Kg	2	04/15/25	AW	SW8081B
Endrin	ND	7.4	ug/Kg	2	04/15/25	AW	SW8081B
Endrin aldehyde	ND	7.4	ug/Kg	2	04/15/25	AW	SW8081B
Endrin ketone	ND	7.4	ug/Kg	2	04/15/25	AW	SW8081B
g-BHC	ND	1.5	ug/Kg	2	04/15/25	AW	SW8081B
g-Chlordane	ND	3.7	ug/Kg	2	04/15/25	AW	SW8081B
Heptachlor	ND	7.4	ug/Kg	2	04/15/25	AW	SW8081B
Heptachlor epoxide	ND	7.4	ug/Kg	2	04/15/25	AW	SW8081B
Methoxychlor	ND	37	ug/Kg	2	04/15/25	AW	SW8081B
Toxaphene	ND	150	ug/Kg	2	04/15/25	AW	SW8081B
QA/QC Surrogates							
% DCBP	44		%	2	04/15/25	AW	30 - 150 %
% DCBP (Confirmation)	30		%	2	04/15/25	AW	30 - 150 %
% TCMX	47		%	2	04/15/25	AW	30 - 150 %
% TCMX (Confirmation)	45		%	2	04/15/25	AW	30 - 150 %
Volatiles							
1,1,1,2-Tetrachloroethane	ND	6.9	ug/Kg	1	04/05/25	JLI	SW8260D

Project ID: 168 BANKER STREET
Client ID: BEC13 (0-2`)

Phoenix I.D.: CS97351

Parameter	Result	RL/ PQL	Units	Dilution	Date/Time	By	Reference	
1,1,1-Trichloroethane	ND	6.9	ug/Kg	1	04/05/25	JLI	SW8260D	
1,1,2,2-Tetrachloroethane	ND	350	ug/Kg	50	04/07/25	JLI	SW8260D	
1,1,2-Trichloroethane	ND	6.9	ug/Kg	1	04/05/25	JLI	SW8260D	
1,1-Dichloroethane	ND	6.9	ug/Kg	1	04/05/25	JLI	SW8260D	
1,1-Dichloroethene	ND	6.9	ug/Kg	1	04/05/25	JLI	SW8260D	
1,1-Dichloropropene	ND	6.9	ug/Kg	1	04/05/25	JLI	SW8260D	
1,2,3-Trichlorobenzene	ND	350	ug/Kg	50	04/07/25	JLI	SW8260D	
1,2,3-Trichloropropane	ND	350	ug/Kg	50	04/07/25	JLI	SW8260D	
1,2,4-Trichlorobenzene	ND	350	ug/Kg	50	04/07/25	JLI	SW8260D	
1,2,4-Trimethylbenzene	ND	350	ug/Kg	50	04/07/25	JLI	SW8260D	
1,2-Dibromo-3-chloropropane	ND	350	ug/Kg	50	04/07/25	JLI	SW8260D	
1,2-Dibromoethane	ND	6.9	ug/Kg	1	04/05/25	JLI	SW8260D	
1,2-Dichlorobenzene	ND	350	ug/Kg	50	04/07/25	JLI	SW8260D	
1,2-Dichloroethane	ND	6.9	ug/Kg	1	04/05/25	JLI	SW8260D	
1,2-Dichloropropane	ND	6.9	ug/Kg	1	04/05/25	JLI	SW8260D	
1,3,5-Trimethylbenzene	ND	350	ug/Kg	50	04/07/25	JLI	SW8260D	
1,3-Dichlorobenzene	ND	350	ug/Kg	50	04/07/25	JLI	SW8260D	
1,3-Dichloropropane	ND	6.9	ug/Kg	1	04/05/25	JLI	SW8260D	
1,4-Dichlorobenzene	ND	350	ug/Kg	50	04/07/25	JLI	SW8260D	
2,2-Dichloropropane	ND	6.9	ug/Kg	1	04/05/25	JLI	SW8260D	
2-Chlorotoluene	ND	350	ug/Kg	50	04/07/25	JLI	SW8260D	
2-Hexanone	ND	35	ug/Kg	1	04/05/25	JLI	SW8260D	
2-Isopropyltoluene	ND	350	ug/Kg	50	04/07/25	JLI	SW8260D	1
4-Chlorotoluene	ND	350	ug/Kg	50	04/07/25	JLI	SW8260D	
4-Methyl-2-pentanone	ND	35	ug/Kg	1	04/05/25	JLI	SW8260D	
Acetone	ND	35	ug/Kg	1	04/05/25	JLI	SW8260D	
Acrylonitrile	ND	14	ug/Kg	1	04/05/25	JLI	SW8260D	
Benzene	ND	6.9	ug/Kg	1	04/05/25	JLI	SW8260D	
Bromobenzene	ND	350	ug/Kg	50	04/07/25	JLI	SW8260D	
Bromochloromethane	ND	6.9	ug/Kg	1	04/05/25	JLI	SW8260D	
Bromodichloromethane	ND	6.9	ug/Kg	1	04/05/25	JLI	SW8260D	
Bromoform	ND	6.9	ug/Kg	1	04/05/25	JLI	SW8260D	
Bromomethane	ND	6.9	ug/Kg	1	04/05/25	JLI	SW8260D	
Carbon Disulfide	ND	6.9	ug/Kg	1	04/05/25	JLI	SW8260D	
Carbon tetrachloride	ND	6.9	ug/Kg	1	04/05/25	JLI	SW8260D	
Chlorobenzene	ND	6.9	ug/Kg	1	04/05/25	JLI	SW8260D	
Chloroethane	ND	6.9	ug/Kg	1	04/05/25	JLI	SW8260D	
Chloroform	ND	6.9	ug/Kg	1	04/05/25	JLI	SW8260D	
Chloromethane	ND	6.9	ug/Kg	1	04/05/25	JLI	SW8260D	
cis-1,2-Dichloroethene	45	6.9	ug/Kg	1	04/05/25	JLI	SW8260D	
cis-1,3-Dichloropropene	ND	6.9	ug/Kg	1	04/05/25	JLI	SW8260D	
Dibromochloromethane	ND	6.9	ug/Kg	1	04/05/25	JLI	SW8260D	
Dibromomethane	ND	6.9	ug/Kg	1	04/05/25	JLI	SW8260D	
Dichlorodifluoromethane	ND	6.9	ug/Kg	1	04/05/25	JLI	SW8260D	
Ethylbenzene	ND	6.9	ug/Kg	1	04/05/25	JLI	SW8260D	
Hexachlorobutadiene	ND	350	ug/Kg	50	04/07/25	JLI	SW8260D	
Isopropylbenzene	ND	350	ug/Kg	50	04/07/25	JLI	SW8260D	
m&p-Xylene	ND	6.9	ug/Kg	1	04/05/25	JLI	SW8260D	
Methyl Ethyl Ketone	ND	35	ug/Kg	1	04/05/25	JLI	SW8260D	

Ver 1

Project ID: 168 BANKER STREET
Client ID: BEC13 (0-2`)

Phoenix I.D.: CS97351

Parameter	Result	RL/ PQL	Units	Dilution	Date/Time	By	Reference
Methyl t-butyl ether (MTBE)	ND	14	ug/Kg	1	04/05/25	JLI	SW8260D
Methylene chloride	ND	14	ug/Kg	1	04/05/25	JLI	SW8260D
Naphthalene	ND	350	ug/Kg	50	04/07/25	JLI	SW8260D
n-Butylbenzene	ND	350	ug/Kg	50	04/07/25	JLI	SW8260D
n-Propylbenzene	ND	350	ug/Kg	50	04/07/25	JLI	SW8260D
o-Xylene	ND	6.9	ug/Kg	1	04/05/25	JLI	SW8260D
p-Isopropyltoluene	ND	350	ug/Kg	50	04/07/25	JLI	SW8260D
sec-Butylbenzene	ND	350	ug/Kg	50	04/07/25	JLI	SW8260D
Styrene	ND	6.9	ug/Kg	1	04/05/25	JLI	SW8260D
tert-Butylbenzene	ND	350	ug/Kg	50	04/07/25	JLI	SW8260D
Tetrachloroethene	ND	6.9	ug/Kg	1	04/05/25	JLI	SW8260D
Tetrahydrofuran (THF)	ND	14	ug/Kg	1	04/05/25	JLI	SW8260D
Toluene	ND	6.9	ug/Kg	1	04/05/25	JLI	SW8260D
Total Xylenes	ND	6.9	ug/Kg	1	04/05/25	JLI	SW8260D
trans-1,2-Dichloroethene	8.1	6.9	ug/Kg	1	04/05/25	JLI	SW8260D
trans-1,3-Dichloropropene	ND	6.9	ug/Kg	1	04/05/25	JLI	SW8260D
trans-1,4-dichloro-2-butene	ND	700	ug/Kg	50	04/07/25	JLI	SW8260D
Trichloroethene	9900	350	ug/Kg	50	04/07/25	JLI	SW8260D
Trichlorofluoromethane	ND	6.9	ug/Kg	1	04/05/25	JLI	SW8260D
Trichlorotrifluoroethane	ND	6.9	ug/Kg	1	04/05/25	JLI	SW8260D
Vinyl chloride	ND	6.9	ug/Kg	1	04/05/25	JLI	SW8260D
QA/QC Surrogates							
% 1,2-dichlorobenzene-d4	120		%	1	04/05/25	JLI	70 - 130 %
% Bromofluorobenzene	82		%	1	04/05/25	JLI	70 - 130 %
% Dibromofluoromethane	124		%	1	04/05/25	JLI	70 - 130 %
% Toluene-d8	117		%	1	04/05/25	JLI	70 - 130 %
% 1,2-dichlorobenzene-d4 (50x)	100		%	50	04/07/25	JLI	70 - 130 %
% Bromofluorobenzene (50x)	97		%	50	04/07/25	JLI	70 - 130 %
% Dibromofluoromethane (50x)	94		%	50	04/07/25	JLI	70 - 130 %
% Toluene-d8 (50x)	99		%	50	04/07/25	JLI	70 - 130 %
1,4-dioxane							
1,4-dioxane	ND	100	ug/kg	1	04/05/25	JLI	SW8260D
Volatiles							
1,1,1,2-Tetrachloroethane	ND	28	ug/Kg	1	04/05/25	JLI	SW8260D
Acrolein	ND	35	ug/Kg	1	04/05/25	JLI	SW8260D
Acrylonitrile	ND	28	ug/Kg	1	04/05/25	JLI	SW8260D
Tert-butyl alcohol	ND	140	ug/Kg	1	04/05/25	JLI	SW8260D
Semivolatiles							
1,2,4,5-Tetrachlorobenzene	ND	260	ug/Kg	1	04/13/25	MR	SW8270E
1,2,4-Trichlorobenzene	ND	260	ug/Kg	1	04/13/25	MR	SW8270E
1,2-Dichlorobenzene	ND	260	ug/Kg	1	04/13/25	MR	SW8270E
1,2-Diphenylhydrazine	ND	380	ug/Kg	1	04/13/25	MR	SW8270E
1,3-Dichlorobenzene	ND	260	ug/Kg	1	04/13/25	MR	SW8270E
1,4-Dichlorobenzene	ND	260	ug/Kg	1	04/13/25	MR	SW8270E
2,2'-Oxybis(1-Chloropropane)	ND	260	ug/Kg	1	04/13/25	MR	SW8270E
2,4,5-Trichlorophenol	ND	260	ug/Kg	1	04/13/25	MR	SW8270E
2,4,6-Trichlorophenol	ND	260	ug/Kg	1	04/13/25	MR	SW8270E

1

Project ID: 168 BANKER STREET
Client ID: BEC13 (0-2`)

Phoenix I.D.: CS97351

Parameter	Result	RL/ PQL	Units	Dilution	Date/Time	By	Reference
2,4-Dichlorophenol	ND	260	ug/Kg	1	04/13/25	MR	SW8270E
2,4-Dimethylphenol	ND	260	ug/Kg	1	04/13/25	MR	SW8270E
2,4-Dinitrophenol	ND	380	ug/Kg	1	04/13/25	MR	SW8270E
2,4-Dinitrotoluene	ND	260	ug/Kg	1	04/13/25	MR	SW8270E
2,6-Dinitrotoluene	ND	260	ug/Kg	1	04/13/25	MR	SW8270E
2-Chloronaphthalene	ND	260	ug/Kg	1	04/13/25	MR	SW8270E
2-Chlorophenol	ND	260	ug/Kg	1	04/13/25	MR	SW8270E
2-Methylnaphthalene	ND	260	ug/Kg	1	04/13/25	MR	SW8270E
2-Methylphenol (o-cresol)	ND	260	ug/Kg	1	04/13/25	MR	SW8270E
2-Nitroaniline	ND	380	ug/Kg	1	04/13/25	MR	SW8270E
2-Nitrophenol	ND	260	ug/Kg	1	04/13/25	MR	SW8270E
3&4-Methylphenol (m&p-cresol)	ND	330	ug/Kg	1	04/13/25	MR	SW8270E
3,3'-Dichlorobenzidine	ND	260	ug/Kg	1	04/13/25	MR	SW8270E
3-Nitroaniline	ND	380	ug/Kg	1	04/13/25	MR	SW8270E
4,6-Dinitro-2-methylphenol	ND	380	ug/Kg	1	04/13/25	MR	SW8270E
4-Bromophenyl phenyl ether	ND	380	ug/Kg	1	04/13/25	MR	SW8270E
4-Chloro-3-methylphenol	ND	260	ug/Kg	1	04/13/25	MR	SW8270E
4-Chloroaniline	ND	260	ug/Kg	1	04/13/25	MR	SW8270E
4-Chlorophenyl phenyl ether	ND	260	ug/Kg	1	04/13/25	MR	SW8270E
4-Nitroaniline	ND	600	ug/Kg	1	04/13/25	MR	SW8270E
4-Nitrophenol	ND	260	ug/Kg	1	04/13/25	MR	SW8270E
Acenaphthene	ND	260	ug/Kg	1	04/13/25	MR	SW8270E
Acenaphthylene	ND	260	ug/Kg	1	04/13/25	MR	SW8270E
Acetophenone	ND	260	ug/Kg	1	04/13/25	MR	SW8270E
Aniline	ND	380	ug/Kg	1	04/13/25	MR	SW8270E
Anthracene	290	260	ug/Kg	1	04/13/25	MR	SW8270E
Benz(a)anthracene	2300	260	ug/Kg	1	04/13/25	MR	SW8270E
Benzidine	ND	260	ug/Kg	1	04/13/25	MR	SW8270E
Benzo(a)pyrene	2700	260	ug/Kg	1	04/13/25	MR	SW8270E
Benzo(b)fluoranthene	4500	260	ug/Kg	1	04/13/25	MR	SW8270E
Benzo(ghi)perylene	2300	260	ug/Kg	1	04/13/25	MR	SW8270E
Benzo(k)fluoranthene	1400	260	ug/Kg	1	04/13/25	MR	SW8270E
Benzoic acid	ND	750	ug/Kg	1	04/13/25	MR	SW8270E
Benzyl butyl phthalate	ND	260	ug/Kg	1	04/13/25	MR	SW8270E
Bis(2-chloroethoxy)methane	ND	260	ug/Kg	1	04/13/25	MR	SW8270E
Bis(2-chloroethyl)ether	ND	380	ug/Kg	1	04/13/25	MR	SW8270E
Bis(2-ethylhexyl)phthalate	ND	380	ug/Kg	1	04/13/25	MR	SW8270E
Carbazole	ND	380	ug/Kg	1	04/13/25	MR	SW8270E
Chrysene	2700	260	ug/Kg	1	04/13/25	MR	SW8270E
Dibenz(a,h)anthracene	550	260	ug/Kg	1	04/13/25	MR	SW8270E
Dibenzofuran	ND	260	ug/Kg	1	04/13/25	MR	SW8270E
Diethyl phthalate	ND	260	ug/Kg	1	04/13/25	MR	SW8270E
Dimethylphthalate	ND	260	ug/Kg	1	04/13/25	MR	SW8270E
Di-n-butylphthalate	ND	380	ug/Kg	1	04/13/25	MR	SW8270E
Di-n-octylphthalate	ND	260	ug/Kg	1	04/13/25	MR	SW8270E
Fluoranthene	3200	260	ug/Kg	1	04/13/25	MR	SW8270E
Fluorene	ND	260	ug/Kg	1	04/13/25	MR	SW8270E
Hexachlorobenzene	ND	260	ug/Kg	1	04/13/25	MR	SW8270E
Hexachlorobutadiene	ND	260	ug/Kg	1	04/13/25	MR	SW8270E

Project ID: 168 BANKER STREET
Client ID: BEC13 (0-2`)

Phoenix I.D.: CS97351

Parameter	Result	RL/ PQL	Units	Dilution	Date/Time	By	Reference
Hexachlorocyclopentadiene	ND	260	ug/Kg	1	04/13/25	MR	SW8270E
Hexachloroethane	ND	260	ug/Kg	1	04/13/25	MR	SW8270E
Indeno(1,2,3-cd)pyrene	2100	260	ug/Kg	1	04/13/25	MR	SW8270E
Isophorone	ND	260	ug/Kg	1	04/13/25	MR	SW8270E
Naphthalene	ND	260	ug/Kg	1	04/13/25	MR	SW8270E
Nitrobenzene	ND	260	ug/Kg	1	04/13/25	MR	SW8270E
N-Nitrosodimethylamine	ND	380	ug/Kg	1	04/13/25	MR	SW8270E
N-Nitrosodi-n-propylamine	ND	260	ug/Kg	1	04/13/25	MR	SW8270E
N-Nitrosodiphenylamine	ND	380	ug/Kg	1	04/13/25	MR	SW8270E
Pentachloronitrobenzene	ND	380	ug/Kg	1	04/13/25	MR	SW8270E
Pentachlorophenol	ND	380	ug/Kg	1	04/13/25	MR	SW8270E
Phenanthrene	1400	260	ug/Kg	1	04/13/25	MR	SW8270E
Phenol	ND	260	ug/Kg	1	04/13/25	MR	SW8270E
Pyrene	3000	260	ug/Kg	1	04/13/25	MR	SW8270E
Pyridine	ND	380	ug/Kg	1	04/13/25	MR	SW8270E
QA/QC Surrogates							
% 2,4,6-Tribromophenol	67		%	1	04/13/25	MR	30 - 130 %
% 2-Fluorobiphenyl	71		%	1	04/13/25	MR	30 - 130 %
% 2-Fluorophenol	56		%	1	04/13/25	MR	30 - 130 %
% Nitrobenzene-d5	73		%	1	04/13/25	MR	30 - 130 %
% Phenol-d5	62		%	1	04/13/25	MR	30 - 130 %
% Terphenyl-d14	70		%	1	04/13/25	MR	30 - 130 %

Parameter	Result	RL/ PQL	Units	Dilution	Date/Time	By	Reference

1 = This parameter is not certified by the primary accrediting authority (NY NELAC) for this matrix. NY NELAC does not offer certification for all parameters at this time.

RL/PQL=Reporting/Practical Quantitation Level (Equivalent to NELAC LOQ, Limit of Quantitation) ND=Not Detected at RL/PQL
BRL=Below Reporting Level L=Biased Low
QA/QC Surrogates: Surrogates are compounds (preceeded with a %) added by the lab to determine analysis efficiency. Surrogate results(%) listed in the report are not "detected" compounds.

Comments:

Per 1.4.6 of EPA method 8270D, 1,2-Diphenylhydrazine is unstable and readily converts to Azobenzene. Azobenzene is used for the calibration of 1,2-Diphenylhydrazine.

Please be advised that the NY 375 soil criteria for chromium are based on hexavalent chromium and trivalent chromium.

Volatile Comment:
To achieve client's objectives, where the lowest calibration standard or LOD justifies lowering the RL/PQL, the RL/PQL of some compounds have been lowered to meet criteria.

Volatile Comment:
There was a suppression of the last internal standard in the low level analysis, all affected compounds are reported from the methanol preserved high level analysis which did not exhibit this interference.

Semi-Volatile Comment:
To achieve client's objectives, where the lowest calibration standard or LOD justifies lowering the RL/PQL, the RL/PQL of some compounds have been lowered to meet criteria.

All soils, solids and sludges are reported on a dry weight basis unless otherwise noted in the sample comments.

If you are the client above and have any questions concerning this testing, please do not hesitate to contact Phoenix Client Services at ext.200.
The contents of this report cannot be discussed with anyone other than the client listed above without their written consent.

Phyllis Shiller, Laboratory Director
April 17, 2025
Reviewed and Released by: Phyllis Shiller, Laboratory Director

Environmental Laboratories, Inc.
587 East Middle Turnpike, P.O.Box 370, Manchester, CT 06045
Tel. (860) 645-1102

ACCREDITED IN ACCORDANCE WITH nelac NY # 11301

Analysis Report

April 17, 2025

FOR: Attn: Mr Kevin Brussee
Brussee Environmental Corp
1150 Lincoln Avenue – Suite 4
Holbrook, NY 11741

Sample Information		Custody Information		Date	Time
Matrix:	SOIL	Collected by:	JB	04/02/25	8:35
Location Code:	BRUSSEE	Received by:	SR1	04/03/25	15:14
Rush Request:	Standard	Analyzed by:	see "By" below		
P.O.#:					

Laboratory Data

SDG ID: GCS97343
Phoenix ID: CS97352

Project ID: 168 BANKER STREET
Client ID: BEC13 (4-6`)

Parameter	Result	RL/ PQL	LOD/ MDL	Units	Dilution	Date/Time	By	Reference	
Silver	< 0.40	0.40		mg/Kg	1	04/05/25	CPP	SW6010D	
Aluminum	7570	6.0		mg/Kg	1	04/05/25	CPP	SW6010D	
Arsenic	8.50	0.80		mg/Kg	1	04/05/25	CPP	SW6010D	
Barium	78.7	0.40		mg/Kg	1	04/05/25	TH	SW6010D	
Beryllium	0.36	0.32		mg/Kg	1	04/05/25	CPP	SW6010D	
Calcium	1940	6.0		mg/Kg	1	04/05/25	CPP	SW6010D	
Cadmium	< 0.40	0.40		mg/Kg	1	04/05/25	CPP	SW6010D	
Cobalt	5.39	0.40		mg/Kg	1	04/05/25	CPP	SW6010D	
Chromium	19.9	0.40		mg/Kg	1	04/05/25	CPP	SW6010D	
Copper	59.0	0.8		mg/kg	1	04/05/25	CPP	SW6010D	
Iron	18300	6.0		mg/Kg	1	04/05/25	CPP	SW6010D	
Mercury	0.554	0.150		mg/Kg	1	04/04/25	ZT	SW7473	
Potassium	1460	60		mg/Kg	10	04/05/25	CPP	SW6010D	
Magnesium	2570	6.0		mg/Kg	1	04/05/25	CPP	SW6010D	
Manganese	110	0.40		mg/Kg	1	04/05/25	CPP	SW6010D	
Sodium	169	6.0		mg/Kg	1	04/05/25	CPP	SW6010D	
Nickel	15.5	0.40		mg/Kg	1	04/05/25	CPP	SW6010D	
Lead	158	0.40		mg/Kg	1	04/05/25	TH	SW6010D	
Antimony	< 4.0	4.0		mg/Kg	1	04/05/25	CPP	SW6010D	
Selenium	< 2.0	2.0		mg/Kg	1	04/05/25	CPP	SW6010D	
Thallium	< 3.6	3.6		mg/Kg	1	04/05/25	CPP	SW6010D	
Vanadium	29.5	0.40		mg/Kg	1	04/05/25	CPP	SW6010D	
Zinc	80.6	0.8		mg/Kg	1	04/05/25	CPP	SW6010D	
Percent Solid	87			%		04/03/25	CV	SW846-%Solid	
Extraction for SVOA SIM	Completed					04/08/25	A/U	SW3545A	
Field Extraction	Completed					04/02/25		SW5035A	1
Soil Extraction for PCB	Completed					04/14/25	H/F	SW3546	

Ver 1

Project ID: 168 BANKER STREET
Client ID: BEC13 (4-6`)

Phoenix I.D.: CS97352

Parameter	Result	RL/ PQL	LOD/ MDL	Units	Dilution	Date/Time	By	Reference
Soil Extraction for Pesticides	Completed					04/14/25	H/F	SW3546
Soil Extraction for SVOA	Completed					04/12/25	RB/K/K	SW3546
Total Metals Digest	Completed					04/03/25		SW3050B
Polychlorinated Biphenyls								
PCB-1016	ND	75		ug/Kg	2	04/15/25	SC	SW8082A
PCB-1221	ND	75		ug/Kg	2	04/15/25	SC	SW8082A
PCB-1232	ND	75		ug/Kg	2	04/15/25	SC	SW8082A
PCB-1242	ND	75		ug/Kg	2	04/15/25	SC	SW8082A
PCB-1248	ND	75		ug/Kg	2	04/15/25	SC	SW8082A
PCB-1254	ND	75		ug/Kg	2	04/15/25	SC	SW8082A
PCB-1260	ND	75		ug/Kg	2	04/15/25	SC	SW8082A
PCB-1262	ND	75		ug/Kg	2	04/15/25	SC	SW8082A
PCB-1268	ND	75		ug/Kg	2	04/15/25	SC	SW8082A
QA/QC Surrogates								
% DCBP	60			%	2	04/15/25	SC	30 - 150 %
% DCBP (Confirmation)	60			%	2	04/15/25	SC	30 - 150 %
% TCMX	66			%	2	04/15/25	SC	30 - 150 %
% TCMX (Confirmation)	68			%	2	04/15/25	SC	30 - 150 %
Pesticides - Soil								
4,4' -DDD	ND	2.3		ug/Kg	2	04/15/25	AW	SW8081B
4,4' -DDE	ND	2.3		ug/Kg	2	04/15/25	AW	SW8081B
4,4' -DDT	ND	2.3		ug/Kg	2	04/15/25	AW	SW8081B
a-BHC	ND	7.5		ug/Kg	2	04/15/25	AW	SW8081B
a-Chlordane	ND	3.8		ug/Kg	2	04/15/25	AW	SW8081B
Aldrin	ND	3.8		ug/Kg	2	04/15/25	AW	SW8081B
b-BHC	ND	7.5		ug/Kg	2	04/15/25	AW	SW8081B
Chlordane	ND	38		ug/Kg	2	04/15/25	AW	SW8081B
d-BHC	ND	7.5		ug/Kg	2	04/15/25	AW	SW8081B
Dieldrin	ND	3.8		ug/Kg	2	04/15/25	AW	SW8081B
Endosulfan I	ND	7.5		ug/Kg	2	04/15/25	AW	SW8081B
Endosulfan II	ND	7.5		ug/Kg	2	04/15/25	AW	SW8081B
Endosulfan sulfate	ND	7.5		ug/Kg	2	04/15/25	AW	SW8081B
Endrin	ND	7.5		ug/Kg	2	04/15/25	AW	SW8081B
Endrin aldehyde	ND	7.5		ug/Kg	2	04/15/25	AW	SW8081B
Endrin ketone	ND	7.5		ug/Kg	2	04/15/25	AW	SW8081B
g-BHC	ND	1.5		ug/Kg	2	04/15/25	AW	SW8081B
g-Chlordane	ND	3.8		ug/Kg	2	04/15/25	AW	SW8081B
Heptachlor	ND	7.5		ug/Kg	2	04/15/25	AW	SW8081B
Heptachlor epoxide	ND	7.5		ug/Kg	2	04/15/25	AW	SW8081B
Methoxychlor	ND	38		ug/Kg	2	04/15/25	AW	SW8081B
Toxaphene	ND	150		ug/Kg	2	04/15/25	AW	SW8081B
QA/QC Surrogates								
% DCBP	57			%	2	04/15/25	AW	30 - 150 %
% DCBP (Confirmation)	49			%	2	04/15/25	AW	30 - 150 %
% TCMX	56			%	2	04/15/25	AW	30 - 150 %
% TCMX (Confirmation)	57			%	2	04/15/25	AW	30 - 150 %

Project ID: 168 BANKER STREET
Client ID: BEC13 (4-6`)

Phoenix I.D.: CS97352

Parameter	Result	RL/ PQL	LOD/ MDL	Units	Dilution	Date/Time	By	Reference	
Volatiles									
1,1,1,2-Tetrachloroethane	ND	7.1		ug/Kg	1	04/05/25	JLI	SW8260D	
1,1,1-Trichloroethane	ND	7.1		ug/Kg	1	04/05/25	JLI	SW8260D	
1,1,2,2-Tetrachloroethane	ND	410		ug/Kg	50	04/07/25	JLI	SW8260D	
1,1,2-Trichloroethane	ND	7.1		ug/Kg	1	04/05/25	JLI	SW8260D	
1,1-Dichloroethane	ND	7.1		ug/Kg	1	04/05/25	JLI	SW8260D	
1,1-Dichloroethene	ND	7.1		ug/Kg	1	04/05/25	JLI	SW8260D	
1,1-Dichloropropene	ND	7.1		ug/Kg	1	04/05/25	JLI	SW8260D	
1,2,3-Trichlorobenzene	ND	410		ug/Kg	50	04/07/25	JLI	SW8260D	
1,2,3-Trichloropropane	ND	410		ug/Kg	50	04/07/25	JLI	SW8260D	
1,2,4-Trichlorobenzene	ND	410		ug/Kg	50	04/07/25	JLI	SW8260D	
1,2,4-Trimethylbenzene	ND	410		ug/Kg	50	04/07/25	JLI	SW8260D	
1,2-Dibromo-3-chloropropane	ND	410		ug/Kg	50	04/07/25	JLI	SW8260D	
1,2-Dibromoethane	ND	7.1		ug/Kg	1	04/05/25	JLI	SW8260D	
1,2-Dichlorobenzene	ND	410		ug/Kg	50	04/07/25	JLI	SW8260D	
1,2-Dichloroethane	ND	7.1		ug/Kg	1	04/05/25	JLI	SW8260D	
1,2-Dichloropropane	ND	7.1		ug/Kg	1	04/05/25	JLI	SW8260D	
1,3,5-Trimethylbenzene	ND	410		ug/Kg	50	04/07/25	JLI	SW8260D	
1,3-Dichlorobenzene	ND	410		ug/Kg	50	04/07/25	JLI	SW8260D	
1,3-Dichloropropane	ND	7.1		ug/Kg	1	04/05/25	JLI	SW8260D	
1,4-Dichlorobenzene	ND	410		ug/Kg	50	04/07/25	JLI	SW8260D	
2,2-Dichloropropane	ND	7.1		ug/Kg	1	04/05/25	JLI	SW8260D	
2-Chlorotoluene	ND	410		ug/Kg	50	04/07/25	JLI	SW8260D	
2-Hexanone	ND	36		ug/Kg	1	04/05/25	JLI	SW8260D	
2-Isopropyltoluene	ND	410		ug/Kg	50	04/07/25	JLI	SW8260D	1
4-Chlorotoluene	ND	410		ug/Kg	50	04/07/25	JLI	SW8260D	
4-Methyl-2-pentanone	ND	36		ug/Kg	1	04/05/25	JLI	SW8260D	
Acetone	ND	36		ug/Kg	1	04/05/25	JLI	SW8260D	
Acrylonitrile	ND	14		ug/Kg	1	04/05/25	JLI	SW8260D	
Benzene	ND	7.1		ug/Kg	1	04/05/25	JLI	SW8260D	
Bromobenzene	ND	410		ug/Kg	50	04/07/25	JLI	SW8260D	
Bromochloromethane	ND	7.1		ug/Kg	1	04/05/25	JLI	SW8260D	
Bromodichloromethane	ND	7.1		ug/Kg	1	04/05/25	JLI	SW8260D	
Bromoform	ND	7.1		ug/Kg	1	04/05/25	JLI	SW8260D	
Bromomethane	ND	7.1		ug/Kg	1	04/05/25	JLI	SW8260D	
Carbon Disulfide	ND	7.1		ug/Kg	1	04/05/25	JLI	SW8260D	
Carbon tetrachloride	ND	7.1		ug/Kg	1	04/05/25	JLI	SW8260D	
Chlorobenzene	ND	7.1		ug/Kg	1	04/05/25	JLI	SW8260D	
Chloroethane	ND	7.1		ug/Kg	1	04/05/25	JLI	SW8260D	
Chloroform	ND	7.1		ug/Kg	1	04/05/25	JLI	SW8260D	
Chloromethane	ND	7.1		ug/Kg	1	04/05/25	JLI	SW8260D	
cis-1,2-Dichloroethene	37	7.1		ug/Kg	1	04/05/25	JLI	SW8260D	
cis-1,3-Dichloropropene	ND	7.1		ug/Kg	1	04/05/25	JLI	SW8260D	
Dibromochloromethane	ND	7.1		ug/Kg	1	04/05/25	JLI	SW8260D	
Dibromomethane	ND	7.1		ug/Kg	1	04/05/25	JLI	SW8260D	
Dichlorodifluoromethane	ND	7.1		ug/Kg	1	04/05/25	JLI	SW8260D	
Ethylbenzene	ND	7.1		ug/Kg	1	04/05/25	JLI	SW8260D	
Hexachlorobutadiene	ND	410		ug/Kg	50	04/07/25	JLI	SW8260D	
Isopropylbenzene	ND	410		ug/Kg	50	04/07/25	JLI	SW8260D	

Ver 1

Parameter	Result	RL/ PQL	LOD/ MDL	Units	Dilution	Date/Time	By	Reference
m&p-Xylene	ND	7.1		ug/Kg	1	04/05/25	JLI	SW8260D
Methyl Ethyl Ketone	ND	36		ug/Kg	1	04/05/25	JLI	SW8260D
Methyl t-butyl ether (MTBE)	ND	14		ug/Kg	1	04/05/25	JLI	SW8260D
Methylene chloride	ND	14		ug/Kg	1	04/05/25	JLI	SW8260D
Naphthalene	ND	410		ug/Kg	50	04/07/25	JLI	SW8260D
n-Butylbenzene	ND	410		ug/Kg	50	04/07/25	JLI	SW8260D
n-Propylbenzene	ND	410		ug/Kg	50	04/07/25	JLI	SW8260D
o-Xylene	ND	7.1		ug/Kg	1	04/05/25	JLI	SW8260D
p-Isopropyltoluene	ND	410		ug/Kg	50	04/07/25	JLI	SW8260D
sec-Butylbenzene	ND	410		ug/Kg	50	04/07/25	JLI	SW8260D
Styrene	ND	7.1		ug/Kg	1	04/05/25	JLI	SW8260D
tert-Butylbenzene	ND	410		ug/Kg	50	04/07/25	JLI	SW8260D
Tetrachloroethene	ND	7.1		ug/Kg	1	04/05/25	JLI	SW8260D
Tetrahydrofuran (THF)	ND	14		ug/Kg	1	04/05/25	JLI	SW8260D
Toluene	ND	7.1		ug/Kg	1	04/05/25	JLI	SW8260D
Total Xylenes	ND	7.1		ug/Kg	1	04/05/25	JLI	SW8260D
trans-1,2-Dichloroethene	5.7	5.7		ug/Kg	1	04/05/25	JLI	SW8260D
trans-1,3-Dichloropropene	ND	7.1		ug/Kg	1	04/05/25	JLI	SW8260D
trans-1,4-dichloro-2-butene	ND	820		ug/Kg	50	04/07/25	JLI	SW8260D
Trichloroethene	14000	410		ug/Kg	50	04/07/25	JLI	SW8260D
Trichlorofluoromethane	ND	7.1		ug/Kg	1	04/05/25	JLI	SW8260D
Trichlorotrifluoroethane	ND	7.1		ug/Kg	1	04/05/25	JLI	SW8260D
Vinyl chloride	ND	7.1		ug/Kg	1	04/05/25	JLI	SW8260D
QA/QC Surrogates								
% 1,2-dichlorobenzene-d4	126			%	1	04/05/25	JLI	70 - 130 %
% Bromofluorobenzene	83			%	1	04/05/25	JLI	70 - 130 %
% Dibromofluoromethane	120			%	1	04/05/25	JLI	70 - 130 %
% Toluene-d8	118			%	1	04/05/25	JLI	70 - 130 %
% 1,2-dichlorobenzene-d4 (50x)	98			%	50	04/07/25	JLI	70 - 130 %
% Bromofluorobenzene (50x)	96			%	50	04/07/25	JLI	70 - 130 %
% Dibromofluoromethane (50x)	91			%	50	04/07/25	JLI	70 - 130 %
% Toluene-d8 (50x)	99			%	50	04/07/25	JLI	70 - 130 %
1,4-dioxane								
1,4-dioxane	ND	100		ug/kg	1	04/05/25	JLI	SW8260D
Volatiles								
1,1,1,2-Tetrachloroethane	ND	29		ug/Kg	1	04/05/25	JLI	SW8260D
Acrolein	ND	7.1		ug/Kg	1	04/05/25	JLI	SW8260D
Acrylonitrile	ND	29		ug/Kg	1	04/05/25	JLI	SW8260D
Tert-butyl alcohol	ND	140		ug/Kg	1	04/05/25	JLI	SW8260D
Semivolatiles								
1,2,4,5-Tetrachlorobenzene	ND	270		ug/Kg	1	04/13/25	MR	SW8270E
1,2,4-Trichlorobenzene	ND	270		ug/Kg	1	04/13/25	MR	SW8270E
1,2-Dichlorobenzene	ND	270		ug/Kg	1	04/13/25	MR	SW8270E
1,2-Diphenylhydrazine	ND	380		ug/Kg	1	04/13/25	MR	SW8270E
1,3-Dichlorobenzene	ND	270		ug/Kg	1	04/13/25	MR	SW8270E
1,4-Dichlorobenzene	ND	270		ug/Kg	1	04/13/25	MR	SW8270E
2,2'-Oxybis(1-Chloropropane)	ND	270		ug/Kg	1	04/13/25	MR	SW8270E

Project ID: 168 BANKER STREET
Client ID: BEC13 (4-6`)

Phoenix I.D.: CS97352

Parameter	Result	RL/ PQL	LOD/ MDL	Units	Dilution	Date/Time	By	Reference
2,4,5-Trichlorophenol	ND	270		ug/Kg	1	04/13/25	MR	SW8270E
2,4,6-Trichlorophenol	ND	270		ug/Kg	1	04/13/25	MR	SW8270E
2,4-Dichlorophenol	ND	270		ug/Kg	1	04/13/25	MR	SW8270E
2,4-Dimethylphenol	ND	270		ug/Kg	1	04/13/25	MR	SW8270E
2,4-Dinitrophenol	ND	380		ug/Kg	1	04/13/25	MR	SW8270E
2,4-Dinitrotoluene	ND	270		ug/Kg	1	04/13/25	MR	SW8270E
2,6-Dinitrotoluene	ND	270		ug/Kg	1	04/13/25	MR	SW8270E
2-Chloronaphthalene	ND	270		ug/Kg	1	04/13/25	MR	SW8270E
2-Chlorophenol	ND	270		ug/Kg	1	04/13/25	MR	SW8270E
2-Methylnaphthalene	ND	270		ug/Kg	1	04/13/25	MR	SW8270E
2-Methylphenol (o-cresol)	ND	270		ug/Kg	1	04/13/25	MR	SW8270E
2-Nitroaniline	ND	380		ug/Kg	1	04/13/25	MR	SW8270E
2-Nitrophenol	ND	270		ug/Kg	1	04/13/25	MR	SW8270E
3&4-Methylphenol (m&p-cresol)	ND	330		ug/Kg	1	04/13/25	MR	SW8270E
3,3'-Dichlorobenzidine	ND	270		ug/Kg	1	04/13/25	MR	SW8270E
3-Nitroaniline	ND	380		ug/Kg	1	04/13/25	MR	SW8270E
4,6-Dinitro-2-methylphenol	ND	380		ug/Kg	1	04/13/25	MR	SW8270E
4-Bromophenyl phenyl ether	ND	380		ug/Kg	1	04/13/25	MR	SW8270E
4-Chloro-3-methylphenol	ND	270		ug/Kg	1	04/13/25	MR	SW8270E
4-Chloroaniline	ND	270		ug/Kg	1	04/13/25	MR	SW8270E
4-Chlorophenyl phenyl ether	ND	270		ug/Kg	1	04/13/25	MR	SW8270E
4-Nitroaniline	ND	610		ug/Kg	1	04/13/25	MR	SW8270E
4-Nitrophenol	ND	270		ug/Kg	1	04/13/25	MR	SW8270E
Acenaphthene	760	270		ug/Kg	1	04/13/25	MR	SW8270E
Acenaphthylene	ND	270		ug/Kg	1	04/13/25	MR	SW8270E
Acetophenone	ND	270		ug/Kg	1	04/13/25	MR	SW8270E
Aniline	ND	380		ug/Kg	1	04/13/25	MR	SW8270E
Anthracene	1400	270		ug/Kg	1	04/13/25	MR	SW8270E
Benz(a)anthracene	3000	270		ug/Kg	1	04/13/25	MR	SW8270E
Benzidine	ND	270		ug/Kg	1	04/13/25	MR	SW8270E
Benzo(a)pyrene	3000	270		ug/Kg	1	04/13/25	MR	SW8270E
Benzo(b)fluoranthene	3700	270		ug/Kg	1	04/13/25	MR	SW8270E
Benzo(ghi)perylene	1700	270		ug/Kg	1	04/13/25	MR	SW8270E
Benzo(k)fluoranthene	1300	270		ug/Kg	1	04/13/25	MR	SW8270E
Benzoic acid	ND	760		ug/Kg	1	04/13/25	MR	SW8270E
Benzyl butyl phthalate	ND	270		ug/Kg	1	04/13/25	MR	SW8270E
Bis(2-chloroethoxy)methane	ND	270		ug/Kg	1	04/13/25	MR	SW8270E
Bis(2-chloroethyl)ether	ND	380		ug/Kg	1	04/13/25	MR	SW8270E
Bis(2-ethylhexyl)phthalate	ND	380		ug/Kg	1	04/13/25	MR	SW8270E
Carbazole	550	380		ug/Kg	1	04/13/25	MR	SW8270E
Chrysene	3000	270		ug/Kg	1	04/13/25	MR	SW8270E
Dibenz(a,h)anthracene	420	270		ug/Kg	1	04/13/25	MR	SW8270E
Dibenzofuran	330	270		ug/Kg	1	04/13/25	MR	SW8270E
Diethyl phthalate	ND	270		ug/Kg	1	04/13/25	MR	SW8270E
Dimethylphthalate	ND	270		ug/Kg	1	04/13/25	MR	SW8270E
Di-n-butylphthalate	ND	380		ug/Kg	1	04/13/25	MR	SW8270E
Di-n-octylphthalate	ND	270		ug/Kg	1	04/13/25	MR	SW8270E
Fluoranthene	5600	270		ug/Kg	1	04/13/25	MR	SW8270E
Fluorene	620	270		ug/Kg	1	04/13/25	MR	SW8270E

Project ID: 168 BANKER STREET
Client ID: BEC13 (4-6`)

Phoenix I.D.: CS97352

Parameter	Result	RL/ PQL	LOD/ MDL	Units	Dilution	Date/Time	By	Reference
Hexachlorobenzene	ND	270		ug/Kg	1	04/13/25	MR	SW8270E
Hexachlorobutadiene	ND	270		ug/Kg	1	04/13/25	MR	SW8270E
Hexachlorocyclopentadiene	ND	270		ug/Kg	1	04/13/25	MR	SW8270E
Hexachloroethane	ND	270		ug/Kg	1	04/13/25	MR	SW8270E
Indeno(1,2,3-cd)pyrene	1700	270		ug/Kg	1	04/13/25	MR	SW8270E
Isophorone	ND	270		ug/Kg	1	04/13/25	MR	SW8270E
Naphthalene	ND	270		ug/Kg	1	04/13/25	MR	SW8270E
Nitrobenzene	ND	270		ug/Kg	1	04/13/25	MR	SW8270E
N-Nitrosodimethylamine	ND	380		ug/Kg	1	04/13/25	MR	SW8270E
N-Nitrosodi-n-propylamine	ND	270		ug/Kg	1	04/13/25	MR	SW8270E
N-Nitrosodiphenylamine	ND	380		ug/Kg	1	04/13/25	MR	SW8270E
Pentachloronitrobenzene	ND	380		ug/Kg	1	04/13/25	MR	SW8270E
Pentachlorophenol	ND	380		ug/Kg	1	04/13/25	MR	SW8270E
Phenanthrene	4900	270		ug/Kg	1	04/13/25	MR	SW8270E
Phenol	ND	270		ug/Kg	1	04/13/25	MR	SW8270E
Pyrene	5300	270		ug/Kg	1	04/13/25	MR	SW8270E
Pyridine	ND	380		ug/Kg	1	04/13/25	MR	SW8270E
QA/QC Surrogates								
% 2,4,6-Tribromophenol	76			%	1	04/13/25	MR	30 - 130 %
% 2-Fluorobiphenyl	74			%	1	04/13/25	MR	30 - 130 %
% 2-Fluorophenol	60			%	1	04/13/25	MR	30 - 130 %
% Nitrobenzene-d5	72			%	1	04/13/25	MR	30 - 130 %
% Phenol-d5	64			%	1	04/13/25	MR	30 - 130 %
% Terphenyl-d14	72			%	1	04/13/25	MR	30 - 130 %
1,4-Dioxane								
1,4-dioxane	ND	76	76	ug/Kg	1	04/08/25	MR	SW8270E (SIM)
QA/QC Surrogates								
% 2-Fluorobiphenyl	54			%	1	04/08/25	MR	30 - 130 %
% Nitrobenzene-d5	89			%	1	04/08/25	MR	30 - 130 %
% Terphenyl-d14	64			%	1	04/08/25	MR	30 - 130 %

Parameter	Result	RL/ PQL	LOD/ MDL	Units	Dilution	Date/Time	By	Reference

1 = This parameter is not certified by the primary accrediting authority (NY NELAC) for this matrix. NY NELAC does not offer certification for all parameters at this time.

RL/PQL=Reporting/Practical Quantitation Level (Equivalent to NELAC LOQ, Limit of Quantitation) ND=Not Detected at RL/PQL
BRL=Below Reporting Level L=Biased Low LOD=Limit of Detection MDL=Method Detection Limit1
QA/QC Surrogates: Surrogates are compounds (preceeded with a %) added by the lab to determine analysis efficiency. Surrogate results(%) listed in the report are not "detected" compounds.

Comments:

Per 1.4.6 of EPA method 8270D, 1,2-Diphenylhydrazine is unstable and readily converts to Azobenzene. Azobenzene is used for the calibration of 1,2-Diphenylhydrazine.

Please be advised that the NY 375 soil criteria for chromium are based on hexavalent chromium and trivalent chromium.

Volatile Comment:
To achieve client's objectives, where the lowest calibration standard or LOD justifies lowering the RL/PQL, the RL/PQL of some compounds have been lowered to meet criteria.

Volatile Comment:
There was a suppression of the last internal standard in the low level analysis, all affected compounds are reported from the methanol preserved high level analysis which did not exhibit this interference.

Semi-Volatile Comment:
To achieve client's objectives, where the lowest calibration standard or LOD justifies lowering the RL/PQL, the RL/PQL of some compounds have been lowered to meet criteria.

All soils, solids and sludges are reported on a dry weight basis unless otherwise noted in the sample comments.

If you are the client above and have any questions concerning this testing, please do not hesitate to contact Phoenix Client Services at ext.200.
The contents of this report cannot be discussed with anyone other than the client listed above without their written consent.

Phyllis Shiller, Laboratory Director
April 17, 2025
Reviewed and Released by: Phyllis Shiller, Laboratory Director

Environmental Laboratories, Inc.
587 East Middle Turnpike, P.O.Box 370, Manchester, CT 06045
Tel. (860) 645-1102

ACCREDITED IN ACCORDANCE WITH nelac NY # 11301

Analysis Report

April 17, 2025

FOR: Attn: Mr Kevin Brussee
Brussee Environmental Corp
1150 Lincoln Avenue – Suite 4
Holbrook, NY 11741

Sample Information		Custody Information		Date	Time
Matrix:	SOIL	Collected by:	JB	04/02/25	8:15
Location Code:	BRUSSEE	Received by:	SR1	04/03/25	15:14
Rush Request:	Standard	Analyzed by:	see "By" below		
P.O.#:					

Laboratory Data

SDG ID: GCS97343
Phoenix ID: CS97353

Project ID: 168 BANKER STREET
Client ID: BEC14 (0-2`)

Parameter	Result	RL/ PQL	Units	Dilution	Date/Time	By	Reference	
Silver	< 0.39	0.39	mg/Kg	1	04/05/25	CPP	SW6010D	
Aluminum	11000	59	mg/Kg	10	04/05/25	CPP	SW6010D	
Arsenic	4.84	0.78	mg/Kg	1	04/05/25	CPP	SW6010D	
Barium	52.0	0.39	mg/Kg	1	04/05/25	TH	SW6010D	
Beryllium	0.71	0.31	mg/Kg	1	04/05/25	CPP	SW6010D	
Calcium	2720	5.9	mg/Kg	1	04/05/25	CPP	SW6010D	
Cadmium	2.13	0.39	mg/Kg	1	04/05/25	CPP	SW6010D	
Cobalt	15.5	0.39	mg/Kg	1	04/05/25	CPP	SW6010D	
Chromium	20.1	0.39	mg/Kg	1	04/05/25	CPP	SW6010D	
Copper	133	0.8	mg/kg	1	04/05/25	CPP	SW6010D	
Iron	19100	5.9	mg/Kg	1	04/05/25	CPP	SW6010D	
Mercury	0.253	0.150	mg/Kg	1	04/04/25	ZT	SW7473	
Potassium	1590	59	mg/Kg	10	04/05/25	CPP	SW6010D	
Magnesium	3390	5.9	mg/Kg	1	04/05/25	CPP	SW6010D	
Manganese	423	0.39	mg/Kg	1	04/05/25	CPP	SW6010D	
Sodium	186	5.9	mg/Kg	1	04/05/25	CPP	SW6010D	
Nickel	28.8	0.39	mg/Kg	1	04/05/25	CPP	SW6010D	
Lead	42.3	0.39	mg/Kg	1	04/05/25	TH	SW6010D	
Antimony	< 3.9	3.9	mg/Kg	1	04/05/25	CPP	SW6010D	
Selenium	< 2.0	2.0	mg/Kg	1	04/05/25	CPP	SW6010D	
Thallium	< 3.5	3.5	mg/Kg	1	04/05/25	CPP	SW6010D	
Vanadium	32.8	0.39	mg/Kg	1	04/05/25	CPP	SW6010D	
Zinc	743	0.8	mg/Kg	1	04/05/25	CPP	SW6010D	
Percent Solid	90		%		04/03/25	CV	SW846-%Solid	
Field Extraction	Completed				04/02/25		SW5035A	1
Soil Extraction for PCB	Completed				04/14/25	H/F	SW3546	
Soil Extraction for Pesticides	Completed				04/14/25	H/F	SW3546	

Ver 1

Project ID: 168 BANKER STREET
Client ID: BEC14 (0-2`)

Phoenix I.D.: CS97353

Parameter	Result	RL/ PQL	Units	Dilution	Date/Time	By	Reference
Soil Extraction for SVOA	Completed				04/12/25	RB/K/K	SW3546
Total Metals Digest	Completed				04/03/25		SW3050B
Polychlorinated Biphenyls							
PCB-1016	ND	72	ug/Kg	2	04/15/25	SC	SW8082A
PCB-1221	ND	72	ug/Kg	2	04/15/25	SC	SW8082A
PCB-1232	ND	72	ug/Kg	2	04/15/25	SC	SW8082A
PCB-1242	ND	72	ug/Kg	2	04/15/25	SC	SW8082A
PCB-1248	ND	72	ug/Kg	2	04/15/25	SC	SW8082A
PCB-1254	ND	72	ug/Kg	2	04/15/25	SC	SW8082A
PCB-1260	ND	72	ug/Kg	2	04/15/25	SC	SW8082A
PCB-1262	ND	72	ug/Kg	2	04/15/25	SC	SW8082A
PCB-1268	ND	72	ug/Kg	2	04/15/25	SC	SW8082A
QA/QC Surrogates							
% DCBP	59		%	2	04/15/25	SC	30 - 150 %
% DCBP (Confirmation)	61		%	2	04/15/25	SC	30 - 150 %
% TCMX	67		%	2	04/15/25	SC	30 - 150 %
% TCMX (Confirmation)	70		%	2	04/15/25	SC	30 - 150 %
Pesticides - Soil							
4,4' -DDD	ND	2.2	ug/Kg	2	04/15/25	AW	SW8081B
4,4' -DDE	ND	2.2	ug/Kg	2	04/15/25	AW	SW8081B
4,4' -DDT	ND	2.2	ug/Kg	2	04/15/25	AW	SW8081B
a-BHC	ND	7.2	ug/Kg	2	04/15/25	AW	SW8081B
a-Chlordane	ND	3.6	ug/Kg	2	04/15/25	AW	SW8081B
Aldrin	ND	3.6	ug/Kg	2	04/15/25	AW	SW8081B
b-BHC	ND	7.2	ug/Kg	2	04/15/25	AW	SW8081B
Chlordane	ND	36	ug/Kg	2	04/15/25	AW	SW8081B
d-BHC	ND	7.2	ug/Kg	2	04/15/25	AW	SW8081B
Dieldrin	ND	3.6	ug/Kg	2	04/15/25	AW	SW8081B
Endosulfan I	ND	7.2	ug/Kg	2	04/15/25	AW	SW8081B
Endosulfan II	ND	7.2	ug/Kg	2	04/15/25	AW	SW8081B
Endosulfan sulfate	ND	7.2	ug/Kg	2	04/15/25	AW	SW8081B
Endrin	ND	7.2	ug/Kg	2	04/15/25	AW	SW8081B
Endrin aldehyde	ND	7.2	ug/Kg	2	04/15/25	AW	SW8081B
Endrin ketone	ND	7.2	ug/Kg	2	04/15/25	AW	SW8081B
g-BHC	ND	1.4	ug/Kg	2	04/15/25	AW	SW8081B
g-Chlordane	ND	3.6	ug/Kg	2	04/15/25	AW	SW8081B
Heptachlor	ND	7.2	ug/Kg	2	04/15/25	AW	SW8081B
Heptachlor epoxide	ND	7.2	ug/Kg	2	04/15/25	AW	SW8081B
Methoxychlor	ND	36	ug/Kg	2	04/15/25	AW	SW8081B
Toxaphene	ND	140	ug/Kg	2	04/15/25	AW	SW8081B
QA/QC Surrogates							
% DCBP	69		%	2	04/15/25	AW	30 - 150 %
% DCBP (Confirmation)	58		%	2	04/15/25	AW	30 - 150 %
% TCMX	58		%	2	04/15/25	AW	30 - 150 %
% TCMX (Confirmation)	57		%	2	04/15/25	AW	30 - 150 %
Volatiles							
1,1,1,2-Tetrachloroethane	ND	4.4	ug/Kg	1	04/05/25	JLI	SW8260D

Project ID: 168 BANKER STREET
Client ID: BEC14 (0-2`)

Phoenix I.D.: CS97353

Parameter	Result	RL/ PQL	Units	Dilution	Date/Time	By	Reference	
1,1,1-Trichloroethane	ND	4.4	ug/Kg	1	04/05/25	JLI	SW8260D	
1,1,2,2-Tetrachloroethane	ND	4.4	ug/Kg	1	04/05/25	JLI	SW8260D	
1,1,2-Trichloroethane	ND	4.4	ug/Kg	1	04/05/25	JLI	SW8260D	
1,1-Dichloroethane	ND	4.4	ug/Kg	1	04/05/25	JLI	SW8260D	
1,1-Dichloroethene	ND	4.4	ug/Kg	1	04/05/25	JLI	SW8260D	
1,1-Dichloropropene	ND	4.4	ug/Kg	1	04/05/25	JLI	SW8260D	
1,2,3-Trichlorobenzene	ND	4.4	ug/Kg	1	04/05/25	JLI	SW8260D	
1,2,3-Trichloropropane	ND	4.4	ug/Kg	1	04/05/25	JLI	SW8260D	
1,2,4-Trichlorobenzene	ND	4.4	ug/Kg	1	04/05/25	JLI	SW8260D	
1,2,4-Trimethylbenzene	ND	4.4	ug/Kg	1	04/05/25	JLI	SW8260D	
1,2-Dibromo-3-chloropropane	ND	4.4	ug/Kg	1	04/05/25	JLI	SW8260D	
1,2-Dibromoethane	ND	4.4	ug/Kg	1	04/05/25	JLI	SW8260D	
1,2-Dichlorobenzene	ND	4.4	ug/Kg	1	04/05/25	JLI	SW8260D	
1,2-Dichloroethane	ND	4.4	ug/Kg	1	04/05/25	JLI	SW8260D	
1,2-Dichloropropane	ND	4.4	ug/Kg	1	04/05/25	JLI	SW8260D	
1,3,5-Trimethylbenzene	ND	4.4	ug/Kg	1	04/05/25	JLI	SW8260D	
1,3-Dichlorobenzene	ND	4.4	ug/Kg	1	04/05/25	JLI	SW8260D	
1,3-Dichloropropane	ND	4.4	ug/Kg	1	04/05/25	JLI	SW8260D	
1,4-Dichlorobenzene	ND	4.4	ug/Kg	1	04/05/25	JLI	SW8260D	
2,2-Dichloropropane	ND	4.4	ug/Kg	1	04/05/25	JLI	SW8260D	
2-Chlorotoluene	ND	4.4	ug/Kg	1	04/05/25	JLI	SW8260D	
2-Hexanone	ND	22	ug/Kg	1	04/05/25	JLI	SW8260D	
2-Isopropyltoluene	ND	4.4	ug/Kg	1	04/05/25	JLI	SW8260D	1
4-Chlorotoluene	ND	4.4	ug/Kg	1	04/05/25	JLI	SW8260D	
4-Methyl-2-pentanone	ND	22	ug/Kg	1	04/05/25	JLI	SW8260D	
Acetone	ND	22	ug/Kg	1	04/05/25	JLI	SW8260D	
Acrylonitrile	ND	8.8	ug/Kg	1	04/05/25	JLI	SW8260D	
Benzene	ND	4.4	ug/Kg	1	04/05/25	JLI	SW8260D	
Bromobenzene	ND	4.4	ug/Kg	1	04/05/25	JLI	SW8260D	
Bromochloromethane	ND	4.4	ug/Kg	1	04/05/25	JLI	SW8260D	
Bromodichloromethane	ND	4.4	ug/Kg	1	04/05/25	JLI	SW8260D	
Bromoform	ND	4.4	ug/Kg	1	04/05/25	JLI	SW8260D	
Bromomethane	ND	4.4	ug/Kg	1	04/05/25	JLI	SW8260D	
Carbon Disulfide	ND	4.4	ug/Kg	1	04/05/25	JLI	SW8260D	
Carbon tetrachloride	ND	4.4	ug/Kg	1	04/05/25	JLI	SW8260D	
Chlorobenzene	ND	4.4	ug/Kg	1	04/05/25	JLI	SW8260D	
Chloroethane	ND	4.4	ug/Kg	1	04/05/25	JLI	SW8260D	
Chloroform	ND	4.4	ug/Kg	1	04/05/25	JLI	SW8260D	
Chloromethane	ND	4.4	ug/Kg	1	04/05/25	JLI	SW8260D	
cis-1,2-Dichloroethene	ND	4.4	ug/Kg	1	04/05/25	JLI	SW8260D	
cis-1,3-Dichloropropene	ND	4.4	ug/Kg	1	04/05/25	JLI	SW8260D	
Dibromochloromethane	ND	4.4	ug/Kg	1	04/05/25	JLI	SW8260D	
Dibromomethane	ND	4.4	ug/Kg	1	04/05/25	JLI	SW8260D	
Dichlorodifluoromethane	ND	4.4	ug/Kg	1	04/05/25	JLI	SW8260D	
Ethylbenzene	ND	4.4	ug/Kg	1	04/05/25	JLI	SW8260D	
Hexachlorobutadiene	ND	4.4	ug/Kg	1	04/05/25	JLI	SW8260D	
Isopropylbenzene	ND	4.4	ug/Kg	1	04/05/25	JLI	SW8260D	
m&p-Xylene	ND	4.4	ug/Kg	1	04/05/25	JLI	SW8260D	
Methyl Ethyl Ketone	ND	22	ug/Kg	1	04/05/25	JLI	SW8260D	

Ver 1

Project ID: 168 BANKER STREET
Client ID: BEC14 (0-2`)

Phoenix I.D.: CS97353

Parameter	Result	RL/ PQL	Units	Dilution	Date/Time	By	Reference
Methyl t-butyl ether (MTBE)	ND	8.8	ug/Kg	1	04/05/25	JLI	SW8260D
Methylene chloride	ND	8.8	ug/Kg	1	04/05/25	JLI	SW8260D
Naphthalene	4.3	4.0	ug/Kg	1	04/05/25	JLI	SW8260D
n-Butylbenzene	ND	4.4	ug/Kg	1	04/05/25	JLI	SW8260D
n-Propylbenzene	ND	4.4	ug/Kg	1	04/05/25	JLI	SW8260D
o-Xylene	ND	4.4	ug/Kg	1	04/05/25	JLI	SW8260D
p-Isopropyltoluene	ND	4.4	ug/Kg	1	04/05/25	JLI	SW8260D
sec-Butylbenzene	ND	4.4	ug/Kg	1	04/05/25	JLI	SW8260D
Styrene	ND	4.4	ug/Kg	1	04/05/25	JLI	SW8260D
tert-Butylbenzene	ND	4.4	ug/Kg	1	04/05/25	JLI	SW8260D
Tetrachloroethene	ND	4.4	ug/Kg	1	04/05/25	JLI	SW8260D
Tetrahydrofuran (THF)	ND	8.8	ug/Kg	1	04/05/25	JLI	SW8260D
Toluene	ND	4.4	ug/Kg	1	04/05/25	JLI	SW8260D
Total Xylenes	ND	4.4	ug/Kg	1	04/05/25	JLI	SW8260D
trans-1,2-Dichloroethene	ND	4.4	ug/Kg	1	04/05/25	JLI	SW8260D
trans-1,3-Dichloropropene	ND	4.4	ug/Kg	1	04/05/25	JLI	SW8260D
trans-1,4-dichloro-2-butene	ND	8.8	ug/Kg	1	04/05/25	JLI	SW8260D
Trichloroethene	140	110	ug/Kg	50	04/07/25	JLI	SW8260D
Trichlorofluoromethane	ND	4.4	ug/Kg	1	04/05/25	JLI	SW8260D
Trichlorotrifluoroethane	ND	4.4	ug/Kg	1	04/05/25	JLI	SW8260D
Vinyl chloride	ND	4.4	ug/Kg	1	04/05/25	JLI	SW8260D
QA/QC Surrogates							
% 1,2-dichlorobenzene-d4	111		%	1	04/05/25	JLI	70 - 130 %
% Bromofluorobenzene	107		%	1	04/05/25	JLI	70 - 130 %
% Dibromofluoromethane	107		%	1	04/05/25	JLI	70 - 130 %
% Toluene-d8	109		%	1	04/05/25	JLI	70 - 130 %
% 1,2-dichlorobenzene-d4 (50x)	99		%	50	04/07/25	JLI	70 - 130 %
% Bromofluorobenzene (50x)	98		%	50	04/07/25	JLI	70 - 130 %
% Dibromofluoromethane (50x)	89		%	50	04/07/25	JLI	70 - 130 %
% Toluene-d8 (50x)	97		%	50	04/07/25	JLI	70 - 130 %
1,4-dioxane							
1,4-dioxane	ND	66	ug/kg	1	04/05/25	JLI	SW8260D
Volatiles							
1,1,1,2-Tetrachloroethane	ND	18	ug/Kg	1	04/05/25	JLI	SW8260D
Acrolein	ND	4.4	ug/Kg	1	04/05/25	JLI	SW8260D
Acrylonitrile	ND	18	ug/Kg	1	04/05/25	JLI	SW8260D
Tert-butyl alcohol	ND	88	ug/Kg	1	04/05/25	JLI	SW8260D
Semivolatiles							
1,2,4,5-Tetrachlorobenzene	ND	260	ug/Kg	1	04/13/25	MR	SW8270E
1,2,4-Trichlorobenzene	ND	260	ug/Kg	1	04/13/25	MR	SW8270E
1,2-Dichlorobenzene	ND	260	ug/Kg	1	04/13/25	MR	SW8270E
1,2-Diphenylhydrazine	ND	370	ug/Kg	1	04/13/25	MR	SW8270E
1,3-Dichlorobenzene	ND	260	ug/Kg	1	04/13/25	MR	SW8270E
1,4-Dichlorobenzene	ND	260	ug/Kg	1	04/13/25	MR	SW8270E
2,2'-Oxybis(1-Chloropropane)	ND	260	ug/Kg	1	04/13/25	MR	SW8270E
2,4,5-Trichlorophenol	ND	260	ug/Kg	1	04/13/25	MR	SW8270E
2,4,6-Trichlorophenol	ND	260	ug/Kg	1	04/13/25	MR	SW8270E

1

Project ID: 168 BANKER STREET
Client ID: BEC14 (0-2`)

Phoenix I.D.: CS97353

Parameter	Result	RL/ PQL	Units	Dilution	Date/Time	By	Reference
2,4-Dichlorophenol	ND	260	ug/Kg	1	04/13/25	MR	SW8270E
2,4-Dimethylphenol	ND	260	ug/Kg	1	04/13/25	MR	SW8270E
2,4-Dinitrophenol	ND	370	ug/Kg	1	04/13/25	MR	SW8270E
2,4-Dinitrotoluene	ND	260	ug/Kg	1	04/13/25	MR	SW8270E
2,6-Dinitrotoluene	ND	260	ug/Kg	1	04/13/25	MR	SW8270E
2-Chloronaphthalene	ND	260	ug/Kg	1	04/13/25	MR	SW8270E
2-Chlorophenol	ND	260	ug/Kg	1	04/13/25	MR	SW8270E
2-Methylnaphthalene	ND	260	ug/Kg	1	04/13/25	MR	SW8270E
2-Methylphenol (o-cresol)	ND	260	ug/Kg	1	04/13/25	MR	SW8270E
2-Nitroaniline	ND	370	ug/Kg	1	04/13/25	MR	SW8270E
2-Nitrophenol	ND	260	ug/Kg	1	04/13/25	MR	SW8270E
3&4-Methylphenol (m&p-cresol)	ND	330	ug/Kg	1	04/13/25	MR	SW8270E
3,3'-Dichlorobenzidine	ND	260	ug/Kg	1	04/13/25	MR	SW8270E
3-Nitroaniline	ND	370	ug/Kg	1	04/13/25	MR	SW8270E
4,6-Dinitro-2-methylphenol	ND	370	ug/Kg	1	04/13/25	MR	SW8270E
4-Bromophenyl phenyl ether	ND	370	ug/Kg	1	04/13/25	MR	SW8270E
4-Chloro-3-methylphenol	ND	260	ug/Kg	1	04/13/25	MR	SW8270E
4-Chloroaniline	ND	260	ug/Kg	1	04/13/25	MR	SW8270E
4-Chlorophenyl phenyl ether	ND	260	ug/Kg	1	04/13/25	MR	SW8270E
4-Nitroaniline	ND	590	ug/Kg	1	04/13/25	MR	SW8270E
4-Nitrophenol	ND	260	ug/Kg	1	04/13/25	MR	SW8270E
Acenaphthene	ND	260	ug/Kg	1	04/13/25	MR	SW8270E
Acenaphthylene	ND	260	ug/Kg	1	04/13/25	MR	SW8270E
Acetophenone	ND	260	ug/Kg	1	04/13/25	MR	SW8270E
Aniline	ND	370	ug/Kg	1	04/13/25	MR	SW8270E
Anthracene	600	260	ug/Kg	1	04/13/25	MR	SW8270E
Benz(a)anthracene	2100	260	ug/Kg	1	04/13/25	MR	SW8270E
Benzidine	ND	260	ug/Kg	1	04/13/25	MR	SW8270E
Benzo(a)pyrene	1900	260	ug/Kg	1	04/13/25	MR	SW8270E
Benzo(b)fluoranthene	2500	260	ug/Kg	1	04/13/25	MR	SW8270E
Benzo(ghi)perylene	1200	260	ug/Kg	1	04/13/25	MR	SW8270E
Benzo(k)fluoranthene	820	260	ug/Kg	1	04/13/25	MR	SW8270E
Benzoic acid	ND	730	ug/Kg	1	04/13/25	MR	SW8270E
Benzyl butyl phthalate	ND	260	ug/Kg	1	04/13/25	MR	SW8270E
Bis(2-chloroethoxy)methane	ND	260	ug/Kg	1	04/13/25	MR	SW8270E
Bis(2-chloroethyl)ether	ND	370	ug/Kg	1	04/13/25	MR	SW8270E
Bis(2-ethylhexyl)phthalate	ND	370	ug/Kg	1	04/13/25	MR	SW8270E
Carbazole	ND	370	ug/Kg	1	04/13/25	MR	SW8270E
Chrysene	1900	260	ug/Kg	1	04/13/25	MR	SW8270E
Dibenz(a,h)anthracene	280	260	ug/Kg	1	04/13/25	MR	SW8270E
Dibenzofuran	ND	260	ug/Kg	1	04/13/25	MR	SW8270E
Diethyl phthalate	ND	260	ug/Kg	1	04/13/25	MR	SW8270E
Dimethylphthalate	ND	260	ug/Kg	1	04/13/25	MR	SW8270E
Di-n-butylphthalate	ND	370	ug/Kg	1	04/13/25	MR	SW8270E
Di-n-octylphthalate	ND	260	ug/Kg	1	04/13/25	MR	SW8270E
Fluoranthene	3800	260	ug/Kg	1	04/13/25	MR	SW8270E
Fluorene	ND	260	ug/Kg	1	04/13/25	MR	SW8270E
Hexachlorobenzene	ND	260	ug/Kg	1	04/13/25	MR	SW8270E
Hexachlorobutadiene	ND	260	ug/Kg	1	04/13/25	MR	SW8270E

Project ID: 168 BANKER STREET
Client ID: BEC14 (0-2`)

Phoenix I.D.: CS97353

Parameter	Result	RL/ PQL	Units	Dilution	Date/Time	By	Reference
Hexachlorocyclopentadiene	ND	260	ug/Kg	1	04/13/25	MR	SW8270E
Hexachloroethane	ND	260	ug/Kg	1	04/13/25	MR	SW8270E
Indeno(1,2,3-cd)pyrene	1100	260	ug/Kg	1	04/13/25	MR	SW8270E
Isophorone	ND	260	ug/Kg	1	04/13/25	MR	SW8270E
Naphthalene	ND	260	ug/Kg	1	04/13/25	MR	SW8270E
Nitrobenzene	ND	260	ug/Kg	1	04/13/25	MR	SW8270E
N-Nitrosodimethylamine	ND	370	ug/Kg	1	04/13/25	MR	SW8270E
N-Nitrosodi-n-propylamine	ND	260	ug/Kg	1	04/13/25	MR	SW8270E
N-Nitrosodiphenylamine	ND	370	ug/Kg	1	04/13/25	MR	SW8270E
Pentachloronitrobenzene	ND	370	ug/Kg	1	04/13/25	MR	SW8270E
Pentachlorophenol	ND	370	ug/Kg	1	04/13/25	MR	SW8270E
Phenanthrene	2200	260	ug/Kg	1	04/13/25	MR	SW8270E
Phenol	ND	260	ug/Kg	1	04/13/25	MR	SW8270E
Pyrene	3400	260	ug/Kg	1	04/13/25	MR	SW8270E
Pyridine	ND	370	ug/Kg	1	04/13/25	MR	SW8270E
QA/QC Surrogates							
% 2,4,6-Tribromophenol	76		%	1	04/13/25	MR	30 - 130 %
% 2-Fluorobiphenyl	71		%	1	04/13/25	MR	30 - 130 %
% 2-Fluorophenol	63		%	1	04/13/25	MR	30 - 130 %
% Nitrobenzene-d5	73		%	1	04/13/25	MR	30 - 130 %
% Phenol-d5	67		%	1	04/13/25	MR	30 - 130 %
% Terphenyl-d14	70		%	1	04/13/25	MR	30 - 130 %

1 = This parameter is not certified by the primary accrediting authority (NY NELAC) for this matrix. NY NELAC does not offer certification for all parameters at this time.

RL/PQL=Reporting/Practical Quantitation Level (Equivalent to NELAC LOQ, Limit of Quantitation) ND=Not Detected at RL/PQL
BRL=Below Reporting Level L=Biased Low
QA/QC Surrogates: Surrogates are compounds (preceeded with a %) added by the lab to determine analysis efficiency. Surrogate results(%) listed in the report are not "detected" compounds.

Comments:

Per 1.4.6 of EPA method 8270D, 1,2-Diphenylhydrazine is unstable and readily converts to Azobenzene. Azobenzene is used for the calibration of 1,2-Diphenylhydrazine.

Please be advised that the NY 375 soil criteria for chromium are based on hexavalent chromium and trivalent chromium.

Semi-Volatile Comment:
To achieve client's objectives, where the lowest calibration standard or LOD justifies lowering the RL/PQL, the RL/PQL of some compounds have been lowered to meet criteria.

All soils, solids and sludges are reported on a dry weight basis unless otherwise noted in the sample comments.

If you are the client above and have any questions concerning this testing, please do not hesitate to contact Phoenix Client Services at ext.200.
The contents of this report cannot be discussed with anyone other than the client listed above without their written consent.

Phyllis Shiller, Laboratory Director
April 17, 2025
Reviewed and Released by: Phyllis Shiller, Laboratory Director

Environmental Laboratories, Inc.
587 East Middle Turnpike, P.O.Box 370, Manchester, CT 06045
Tel. (860) 645-1102

ACCREDITED IN ACCORDANCE WITH nelac NY # 11301

Analysis Report

April 17, 2025

FOR: Attn: Mr Kevin Brussee
Brussee Environmental Corp
1150 Lincoln Avenue – Suite 4
Holbrook, NY 11741

Sample Information		Custody Information		Date	Time
Matrix:	SOIL	Collected by:	JB	04/02/25	8:20
Location Code:	BRUSSEE	Received by:	SR1	04/03/25	15:14
Rush Request:	Standard	Analyzed by:	see "By" below		
P.O.#:					

Laboratory Data

SDG ID: GCS97343
Phoenix ID: CS97354

Project ID: 168 BANKER STREET
Client ID: BEC14 (4-6`)

Parameter	Result	RL/ PQL	Units	Dilution	Date/Time	By	Reference	
Silver	< 0.35	0.35	mg/Kg	1	04/05/25	CPP	SW6010D	
Aluminum	5110	5.3	mg/Kg	1	04/05/25	CPP	SW6010D	
Arsenic	5.96	0.70	mg/Kg	1	04/05/25	CPP	SW6010D	
Barium	95.8	0.35	mg/Kg	1	04/05/25	TH	SW6010D	
Beryllium	0.33	0.28	mg/Kg	1	04/05/25	CPP	SW6010D	
Calcium	2190	5.3	mg/Kg	1	04/05/25	CPP	SW6010D	
Cadmium	< 0.35	0.35	mg/Kg	1	04/05/25	CPP	SW6010D	
Cobalt	7.97	0.35	mg/Kg	1	04/05/25	CPP	SW6010D	
Chromium	17.2	0.35	mg/Kg	1	04/05/25	CPP	SW6010D	
Copper	67.8	0.7	mg/kg	1	04/05/25	CPP	SW6010D	
Iron	13500	5.3	mg/Kg	1	04/05/25	CPP	SW6010D	
Mercury	0.538	0.150	mg/Kg	1	04/04/25	ZT	SW7473	
Potassium	864	53	mg/Kg	10	04/05/25	CPP	SW6010D	
Magnesium	1670	5.3	mg/Kg	1	04/05/25	CPP	SW6010D	
Manganese	404	0.35	mg/Kg	1	04/05/25	CPP	SW6010D	
Sodium	127	5.3	mg/Kg	1	04/05/25	CPP	SW6010D	
Nickel	14.3	0.35	mg/Kg	1	04/05/25	CPP	SW6010D	
Lead	127	0.35	mg/Kg	1	04/05/25	TH	SW6010D	
Antimony	< 3.5	3.5	mg/Kg	1	04/05/25	CPP	SW6010D	
Selenium	< 1.4	1.4	mg/Kg	1	04/05/25	CPP	SW6010D	
Thallium	< 3.2	3.2	mg/Kg	1	04/05/25	CPP	SW6010D	
Vanadium	20.5	0.35	mg/Kg	1	04/05/25	CPP	SW6010D	
Zinc	117	0.7	mg/Kg	1	04/05/25	CPP	SW6010D	
Percent Solid	86		%		04/03/25	CV	SW846-%Solid	
Field Extraction	Completed				04/02/25		SW5035A	1
Soil Extraction for PCB	Completed				04/14/25	H/F	SW3546	
Soil Extraction for Pesticides	Completed				04/14/25	H/F	SW3546	

Ver 1

Parameter	Result	RL/ PQL	Units	Dilution	Date/Time	By	Reference
Soil Extraction for SVOA	Completed				04/12/25	RB/K/K	SW3546
Total Metals Digest	Completed				04/03/25		SW3050B
Polychlorinated Biphenyls							
PCB-1016	ND	77	ug/Kg	2	04/15/25	SC	SW8082A
PCB-1221	ND	77	ug/Kg	2	04/15/25	SC	SW8082A
PCB-1232	ND	77	ug/Kg	2	04/15/25	SC	SW8082A
PCB-1242	ND	77	ug/Kg	2	04/15/25	SC	SW8082A
PCB-1248	ND	77	ug/Kg	2	04/15/25	SC	SW8082A
PCB-1254	ND	77	ug/Kg	2	04/15/25	SC	SW8082A
PCB-1260	ND	77	ug/Kg	2	04/15/25	SC	SW8082A
PCB-1262	ND	77	ug/Kg	2	04/15/25	SC	SW8082A
PCB-1268	ND	77	ug/Kg	2	04/15/25	SC	SW8082A
QA/QC Surrogates							
% DCBP	49		%	2	04/15/25	SC	30 - 150 %
% DCBP (Confirmation)	50		%	2	04/15/25	SC	30 - 150 %
% TCMX	53		%	2	04/15/25	SC	30 - 150 %
% TCMX (Confirmation)	56		%	2	04/15/25	SC	30 - 150 %
Pesticides - Soil							
4,4' -DDD	ND	2.3	ug/Kg	2	04/16/25	AW	SW8081B
4,4' -DDE	ND	2.3	ug/Kg	2	04/16/25	AW	SW8081B
4,4' -DDT	ND	2.3	ug/Kg	2	04/16/25	AW	SW8081B
a-BHC	ND	7.7	ug/Kg	2	04/16/25	AW	SW8081B
a-Chlordane	ND	3.8	ug/Kg	2	04/16/25	AW	SW8081B
Aldrin	ND	3.8	ug/Kg	2	04/16/25	AW	SW8081B
b-BHC	ND	7.7	ug/Kg	2	04/16/25	AW	SW8081B
Chlordane	ND	38	ug/Kg	2	04/16/25	AW	SW8081B
d-BHC	ND	7.7	ug/Kg	2	04/16/25	AW	SW8081B
Dieldrin	ND	3.8	ug/Kg	2	04/16/25	AW	SW8081B
Endosulfan I	ND	7.7	ug/Kg	2	04/16/25	AW	SW8081B
Endosulfan II	ND	7.7	ug/Kg	2	04/16/25	AW	SW8081B
Endosulfan sulfate	ND	7.7	ug/Kg	2	04/16/25	AW	SW8081B
Endrin	ND	7.7	ug/Kg	2	04/16/25	AW	SW8081B
Endrin aldehyde	ND	7.7	ug/Kg	2	04/16/25	AW	SW8081B
Endrin ketone	ND	7.7	ug/Kg	2	04/16/25	AW	SW8081B
g-BHC	ND	1.5	ug/Kg	2	04/16/25	AW	SW8081B
g-Chlordane	ND	3.8	ug/Kg	2	04/16/25	AW	SW8081B
Heptachlor	ND	7.7	ug/Kg	2	04/16/25	AW	SW8081B
Heptachlor epoxide	ND	7.7	ug/Kg	2	04/16/25	AW	SW8081B
Methoxychlor	ND	38	ug/Kg	2	04/16/25	AW	SW8081B
Toxaphene	ND	150	ug/Kg	2	04/16/25	AW	SW8081B
QA/QC Surrogates							
% DCBP	58		%	2	04/16/25	AW	30 - 150 %
% DCBP (Confirmation)	43		%	2	04/16/25	AW	30 - 150 %
% TCMX	45		%	2	04/16/25	AW	30 - 150 %
% TCMX (Confirmation)	44		%	2	04/16/25	AW	30 - 150 %
Volatiles							
1,1,1,2-Tetrachloroethane	ND	5.3	ug/Kg	1	04/05/25	JLI	SW8260D

Project ID: 168 BANKER STREET
Client ID: BEC14 (4-6`)

Phoenix I.D.: CS97354

Parameter	Result	RL/ PQL	Units	Dilution	Date/Time	By	Reference	
1,1,1-Trichloroethane	ND	5.3	ug/Kg	1	04/05/25	JLI	SW8260D	
1,1,2,2-Tetrachloroethane	ND	5.3	ug/Kg	1	04/05/25	JLI	SW8260D	
1,1,2-Trichloroethane	ND	5.3	ug/Kg	1	04/05/25	JLI	SW8260D	
1,1-Dichloroethane	ND	5.3	ug/Kg	1	04/05/25	JLI	SW8260D	
1,1-Dichloroethene	ND	5.3	ug/Kg	1	04/05/25	JLI	SW8260D	
1,1-Dichloropropene	ND	5.3	ug/Kg	1	04/05/25	JLI	SW8260D	
1,2,3-Trichlorobenzene	ND	5.3	ug/Kg	1	04/05/25	JLI	SW8260D	
1,2,3-Trichloropropane	ND	5.3	ug/Kg	1	04/05/25	JLI	SW8260D	
1,2,4-Trichlorobenzene	ND	5.3	ug/Kg	1	04/05/25	JLI	SW8260D	
1,2,4-Trimethylbenzene	ND	5.3	ug/Kg	1	04/05/25	JLI	SW8260D	
1,2-Dibromo-3-chloropropane	ND	5.3	ug/Kg	1	04/05/25	JLI	SW8260D	
1,2-Dibromoethane	ND	5.3	ug/Kg	1	04/05/25	JLI	SW8260D	
1,2-Dichlorobenzene	ND	5.3	ug/Kg	1	04/05/25	JLI	SW8260D	
1,2-Dichloroethane	ND	5.3	ug/Kg	1	04/05/25	JLI	SW8260D	
1,2-Dichloropropane	ND	5.3	ug/Kg	1	04/05/25	JLI	SW8260D	
1,3,5-Trimethylbenzene	ND	5.3	ug/Kg	1	04/05/25	JLI	SW8260D	
1,3-Dichlorobenzene	ND	5.3	ug/Kg	1	04/05/25	JLI	SW8260D	
1,3-Dichloropropane	ND	5.3	ug/Kg	1	04/05/25	JLI	SW8260D	
1,4-Dichlorobenzene	ND	5.3	ug/Kg	1	04/05/25	JLI	SW8260D	
2,2-Dichloropropane	ND	5.3	ug/Kg	1	04/05/25	JLI	SW8260D	
2-Chlorotoluene	ND	5.3	ug/Kg	1	04/05/25	JLI	SW8260D	
2-Hexanone	ND	26	ug/Kg	1	04/05/25	JLI	SW8260D	
2-Isopropyltoluene	ND	5.3	ug/Kg	1	04/05/25	JLI	SW8260D	1
4-Chlorotoluene	ND	5.3	ug/Kg	1	04/05/25	JLI	SW8260D	
4-Methyl-2-pentanone	ND	26	ug/Kg	1	04/05/25	JLI	SW8260D	
Acetone	ND	26	ug/Kg	1	04/05/25	JLI	SW8260D	
Acrylonitrile	ND	11	ug/Kg	1	04/05/25	JLI	SW8260D	
Benzene	ND	5.3	ug/Kg	1	04/05/25	JLI	SW8260D	
Bromobenzene	ND	5.3	ug/Kg	1	04/05/25	JLI	SW8260D	
Bromochloromethane	ND	5.3	ug/Kg	1	04/05/25	JLI	SW8260D	
Bromodichloromethane	ND	5.3	ug/Kg	1	04/05/25	JLI	SW8260D	
Bromoform	ND	5.3	ug/Kg	1	04/05/25	JLI	SW8260D	
Bromomethane	ND	5.3	ug/Kg	1	04/05/25	JLI	SW8260D	
Carbon Disulfide	ND	5.3	ug/Kg	1	04/05/25	JLI	SW8260D	
Carbon tetrachloride	ND	5.3	ug/Kg	1	04/05/25	JLI	SW8260D	
Chlorobenzene	ND	5.3	ug/Kg	1	04/05/25	JLI	SW8260D	
Chloroethane	ND	5.3	ug/Kg	1	04/05/25	JLI	SW8260D	
Chloroform	ND	5.3	ug/Kg	1	04/05/25	JLI	SW8260D	
Chloromethane	ND	5.3	ug/Kg	1	04/05/25	JLI	SW8260D	
cis-1,2-Dichloroethene	ND	5.3	ug/Kg	1	04/05/25	JLI	SW8260D	
cis-1,3-Dichloropropene	ND	5.3	ug/Kg	1	04/05/25	JLI	SW8260D	
Dibromochloromethane	ND	5.3	ug/Kg	1	04/05/25	JLI	SW8260D	
Dibromomethane	ND	5.3	ug/Kg	1	04/05/25	JLI	SW8260D	
Dichlorodifluoromethane	ND	5.3	ug/Kg	1	04/05/25	JLI	SW8260D	
Ethylbenzene	ND	5.3	ug/Kg	1	04/05/25	JLI	SW8260D	
Hexachlorobutadiene	ND	5.3	ug/Kg	1	04/05/25	JLI	SW8260D	
Isopropylbenzene	ND	5.3	ug/Kg	1	04/05/25	JLI	SW8260D	
m&p-Xylene	ND	5.3	ug/Kg	1	04/05/25	JLI	SW8260D	
Methyl Ethyl Ketone	ND	26	ug/Kg	1	04/05/25	JLI	SW8260D	

Ver 1

Project ID: 168 BANKER STREET
Client ID: BEC14 (4-6`)

Phoenix I.D.: CS97354

Parameter	Result	RL/ PQL	Units	Dilution	Date/Time	By	Reference
Methyl t-butyl ether (MTBE)	ND	11	ug/Kg	1	04/05/25	JLI	SW8260D
Methylene chloride	ND	11	ug/Kg	1	04/05/25	JLI	SW8260D
Naphthalene	ND	5.3	ug/Kg	1	04/05/25	JLI	SW8260D
n-Butylbenzene	ND	5.3	ug/Kg	1	04/05/25	JLI	SW8260D
n-Propylbenzene	ND	5.3	ug/Kg	1	04/05/25	JLI	SW8260D
o-Xylene	ND	5.3	ug/Kg	1	04/05/25	JLI	SW8260D
p-Isopropyltoluene	ND	5.3	ug/Kg	1	04/05/25	JLI	SW8260D
sec-Butylbenzene	ND	5.3	ug/Kg	1	04/05/25	JLI	SW8260D
Styrene	ND	5.3	ug/Kg	1	04/05/25	JLI	SW8260D
tert-Butylbenzene	ND	5.3	ug/Kg	1	04/05/25	JLI	SW8260D
Tetrachloroethene	ND	5.3	ug/Kg	1	04/05/25	JLI	SW8260D
Tetrahydrofuran (THF)	ND	11	ug/Kg	1	04/05/25	JLI	SW8260D
Toluene	ND	5.3	ug/Kg	1	04/05/25	JLI	SW8260D
Total Xylenes	ND	5.3	ug/Kg	1	04/05/25	JLI	SW8260D
trans-1,2-Dichloroethene	ND	5.3	ug/Kg	1	04/05/25	JLI	SW8260D
trans-1,3-Dichloropropene	ND	5.3	ug/Kg	1	04/05/25	JLI	SW8260D
trans-1,4-dichloro-2-butene	ND	11	ug/Kg	1	04/05/25	JLI	SW8260D
Trichloroethene	1400	330	ug/Kg	50	04/07/25	JLI	SW8260D
Trichlorofluoromethane	ND	5.3	ug/Kg	1	04/05/25	JLI	SW8260D
Trichlorotrifluoroethane	ND	5.3	ug/Kg	1	04/05/25	JLI	SW8260D
Vinyl chloride	ND	5.3	ug/Kg	1	04/05/25	JLI	SW8260D
QA/QC Surrogates							
% 1,2-dichlorobenzene-d4	112		%	1	04/05/25	JLI	70 - 130 %
% Bromofluorobenzene	104		%	1	04/05/25	JLI	70 - 130 %
% Dibromofluoromethane	109		%	1	04/05/25	JLI	70 - 130 %
% Toluene-d8	108		%	1	04/05/25	JLI	70 - 130 %
% 1,2-dichlorobenzene-d4 (50x)	99		%	50	04/07/25	JLI	70 - 130 %
% Bromofluorobenzene (50x)	96		%	50	04/07/25	JLI	70 - 130 %
% Dibromofluoromethane (50x)	92		%	50	04/07/25	JLI	70 - 130 %
% Toluene-d8 (50x)	97		%	50	04/07/25	JLI	70 - 130 %
1,4-dioxane							
1,4-dioxane	ND	79	ug/kg	1	04/05/25	JLI	SW8260D
Volatiles							
1,1,1,2-Tetrachloroethane	ND	21	ug/Kg	1	04/05/25	JLI	SW8260D
Acrolein	ND	5.3	ug/Kg	1	04/05/25	JLI	SW8260D
Acrylonitrile	ND	21	ug/Kg	1	04/05/25	JLI	SW8260D
Tert-butyl alcohol	ND	110	ug/Kg	1	04/05/25	JLI	SW8260D
Semivolatiles							
1,2,4,5-Tetrachlorobenzene	ND	270	ug/Kg	1	04/13/25	MR	SW8270E
1,2,4-Trichlorobenzene	ND	270	ug/Kg	1	04/13/25	MR	SW8270E
1,2-Dichlorobenzene	ND	270	ug/Kg	1	04/13/25	MR	SW8270E
1,2-Diphenylhydrazine	ND	390	ug/Kg	1	04/13/25	MR	SW8270E
1,3-Dichlorobenzene	ND	270	ug/Kg	1	04/13/25	MR	SW8270E
1,4-Dichlorobenzene	ND	270	ug/Kg	1	04/13/25	MR	SW8270E
2,2'-Oxybis(1-Chloropropane)	ND	270	ug/Kg	1	04/13/25	MR	SW8270E
2,4,5-Trichlorophenol	ND	270	ug/Kg	1	04/13/25	MR	SW8270E
2,4,6-Trichlorophenol	ND	270	ug/Kg	1	04/13/25	MR	SW8270E

1

Project ID: 168 BANKER STREET
Client ID: BEC14 (4-6`)

Phoenix I.D.: CS97354

Parameter	Result	RL/ PQL	Units	Dilution	Date/Time	By	Reference
2,4-Dichlorophenol	ND	270	ug/Kg	1	04/13/25	MR	SW8270E
2,4-Dimethylphenol	ND	270	ug/Kg	1	04/13/25	MR	SW8270E
2,4-Dinitrophenol	ND	390	ug/Kg	1	04/13/25	MR	SW8270E
2,4-Dinitrotoluene	ND	270	ug/Kg	1	04/13/25	MR	SW8270E
2,6-Dinitrotoluene	ND	270	ug/Kg	1	04/13/25	MR	SW8270E
2-Chloronaphthalene	ND	270	ug/Kg	1	04/13/25	MR	SW8270E
2-Chlorophenol	ND	270	ug/Kg	1	04/13/25	MR	SW8270E
2-Methylnaphthalene	270	270	ug/Kg	1	04/13/25	MR	SW8270E
2-Methylphenol (o-cresol)	ND	270	ug/Kg	1	04/13/25	MR	SW8270E
2-Nitroaniline	ND	390	ug/Kg	1	04/13/25	MR	SW8270E
2-Nitrophenol	ND	270	ug/Kg	1	04/13/25	MR	SW8270E
3&4-Methylphenol (m&p-cresol)	ND	330	ug/Kg	1	04/13/25	MR	SW8270E
3,3'-Dichlorobenzidine	ND	270	ug/Kg	1	04/13/25	MR	SW8270E
3-Nitroaniline	ND	390	ug/Kg	1	04/13/25	MR	SW8270E
4,6-Dinitro-2-methylphenol	ND	390	ug/Kg	1	04/13/25	MR	SW8270E
4-Bromophenyl phenyl ether	ND	390	ug/Kg	1	04/13/25	MR	SW8270E
4-Chloro-3-methylphenol	ND	270	ug/Kg	1	04/13/25	MR	SW8270E
4-Chloroaniline	ND	270	ug/Kg	1	04/13/25	MR	SW8270E
4-Chlorophenyl phenyl ether	ND	270	ug/Kg	1	04/13/25	MR	SW8270E
4-Nitroaniline	ND	620	ug/Kg	1	04/13/25	MR	SW8270E
4-Nitrophenol	ND	270	ug/Kg	1	04/13/25	MR	SW8270E
Acenaphthene	790	270	ug/Kg	1	04/13/25	MR	SW8270E
Acenaphthylene	ND	270	ug/Kg	1	04/13/25	MR	SW8270E
Acetophenone	ND	270	ug/Kg	1	04/13/25	MR	SW8270E
Aniline	ND	390	ug/Kg	1	04/13/25	MR	SW8270E
Anthracene	1000	270	ug/Kg	1	04/13/25	MR	SW8270E
Benz(a)anthracene	2300	270	ug/Kg	1	04/13/25	MR	SW8270E
Benzidine	ND	270	ug/Kg	1	04/13/25	MR	SW8270E
Benzo(a)pyrene	2100	270	ug/Kg	1	04/13/25	MR	SW8270E
Benzo(b)fluoranthene	2500	270	ug/Kg	1	04/13/25	MR	SW8270E
Benzo(ghi)perylene	1100	270	ug/Kg	1	04/13/25	MR	SW8270E
Benzo(k)fluoranthene	790	270	ug/Kg	1	04/13/25	MR	SW8270E
Benzoic acid	ND	770	ug/Kg	1	04/13/25	MR	SW8270E
Benzyl butyl phthalate	ND	270	ug/Kg	1	04/13/25	MR	SW8270E
Bis(2-chloroethoxy)methane	ND	270	ug/Kg	1	04/13/25	MR	SW8270E
Bis(2-chloroethyl)ether	ND	390	ug/Kg	1	04/13/25	MR	SW8270E
Bis(2-ethylhexyl)phthalate	ND	390	ug/Kg	1	04/13/25	MR	SW8270E
Carbazole	480	390	ug/Kg	1	04/13/25	MR	SW8270E
Chrysene	2100	270	ug/Kg	1	04/13/25	MR	SW8270E
Dibenz(a,h)anthracene	320	270	ug/Kg	1	04/13/25	MR	SW8270E
Dibenzofuran	410	270	ug/Kg	1	04/13/25	MR	SW8270E
Diethyl phthalate	ND	270	ug/Kg	1	04/13/25	MR	SW8270E
Dimethylphthalate	ND	270	ug/Kg	1	04/13/25	MR	SW8270E
Di-n-butylphthalate	ND	390	ug/Kg	1	04/13/25	MR	SW8270E
Di-n-octylphthalate	ND	270	ug/Kg	1	04/13/25	MR	SW8270E
Fluoranthene	4200	270	ug/Kg	1	04/13/25	MR	SW8270E
Fluorene	680	270	ug/Kg	1	04/13/25	MR	SW8270E
Hexachlorobenzene	ND	270	ug/Kg	1	04/13/25	MR	SW8270E
Hexachlorobutadiene	ND	270	ug/Kg	1	04/13/25	MR	SW8270E

Parameter	Result	RL/ PQL	Units	Dilution	Date/Time	By	Reference
Hexachlorocyclopentadiene	ND	270	ug/Kg	1	04/13/25	MR	SW8270E
Hexachloroethane	ND	270	ug/Kg	1	04/13/25	MR	SW8270E
Indeno(1,2,3-cd)pyrene	1100	270	ug/Kg	1	04/13/25	MR	SW8270E
Isophorone	ND	270	ug/Kg	1	04/13/25	MR	SW8270E
Naphthalene	480	270	ug/Kg	1	04/13/25	MR	SW8270E
Nitrobenzene	ND	270	ug/Kg	1	04/13/25	MR	SW8270E
N-Nitrosodimethylamine	ND	390	ug/Kg	1	04/13/25	MR	SW8270E
N-Nitrosodi-n-propylamine	ND	270	ug/Kg	1	04/13/25	MR	SW8270E
N-Nitrosodiphenylamine	ND	390	ug/Kg	1	04/13/25	MR	SW8270E
Pentachloronitrobenzene	ND	390	ug/Kg	1	04/13/25	MR	SW8270E
Pentachlorophenol	ND	390	ug/Kg	1	04/13/25	MR	SW8270E
Phenanthrene	4200	270	ug/Kg	1	04/13/25	MR	SW8270E
Phenol	ND	270	ug/Kg	1	04/13/25	MR	SW8270E
Pyrene	3900	270	ug/Kg	1	04/13/25	MR	SW8270E
Pyridine	ND	390	ug/Kg	1	04/13/25	MR	SW8270E
QA/QC Surrogates							
% 2,4,6-Tribromophenol	75		%	1	04/13/25	MR	30 - 130 %
% 2-Fluorobiphenyl	76		%	1	04/13/25	MR	30 - 130 %
% 2-Fluorophenol	64		%	1	04/13/25	MR	30 - 130 %
% Nitrobenzene-d5	75		%	1	04/13/25	MR	30 - 130 %
% Phenol-d5	68		%	1	04/13/25	MR	30 - 130 %
% Terphenyl-d14	69		%	1	04/13/25	MR	30 - 130 %

1 = This parameter is not certified by the primary accrediting authority (NY NELAC) for this matrix. NY NELAC does not offer certification for all parameters at this time.

RL/PQL=Reporting/Practical Quantitation Level (Equivalent to NELAC LOQ, Limit of Quantitation) ND=Not Detected at RL/PQL
BRL=Below Reporting Level L=Biased Low
QA/QC Surrogates: Surrogates are compounds (preceeded with a %) added by the lab to determine analysis efficiency. Surrogate results(%) listed in the report are not "detected" compounds.

Comments:

Per 1.4.6 of EPA method 8270D, 1,2-Diphenylhydrazine is unstable and readily converts to Azobenzene. Azobenzene is used for the calibration of 1,2-Diphenylhydrazine.

Please be advised that the NY 375 soil criteria for chromium are based on hexavalent chromium and trivalent chromium.

Semi-Volatile Comment:
To achieve client's objectives, where the lowest calibration standard or LOD justifies lowering the RL/PQL, the RL/PQL of some compounds have been lowered to meet criteria.

All soils, solids and sludges are reported on a dry weight basis unless otherwise noted in the sample comments.

If you are the client above and have any questions concerning this testing, please do not hesitate to contact Phoenix Client Services at ext.200.
The contents of this report cannot be discussed with anyone other than the client listed above without their written consent.

Phyllis Shiller, Laboratory Director
April 17, 2025
Reviewed and Released by: Phyllis Shiller, Laboratory Director

Environmental Laboratories, Inc.
587 East Middle Turnpike, P.O.Box 370, Manchester, CT 06045
Tel. (860) 645-1102

ACCREDITED IN ACCORDANCE WITH nelac NY # 11301

Analysis Report

April 17, 2025

FOR: Attn: Mr Kevin Brussee
Brussee Environmental Corp
1150 Lincoln Avenue – Suite 4
Holbrook, NY 11741

Sample Information		Custody Information		Date	Time
Matrix:	SOIL	Collected by:	JB	04/02/25	11:15
Location Code:	BRUSSEE	Received by:	SR1	04/03/25	15:14
Rush Request:	Standard	Analyzed by:	see "By" below		
P.O.#:					

Laboratory Data

SDG ID: GCS97343
Phoenix ID: CS97355

Project ID: 168 BANKER STREET
Client ID: BEC5A (0-2`)

Parameter	Result	RL/ PQL	Units	Dilution	Date/Time	By	Reference	
Silver	< 0.37	0.37	mg/Kg	1	04/05/25	CPP	SW6010D	
Aluminum	4180	5.6	mg/Kg	1	04/05/25	CPP	SW6010D	
Arsenic	6.03	0.74	mg/Kg	1	04/05/25	CPP	SW6010D	
Barium	87.3	0.37	mg/Kg	1	04/05/25	TH	SW6010D	
Beryllium	0.38	0.30	mg/Kg	1	04/05/25	CPP	SW6010D	
Calcium	4300	5.6	mg/Kg	1	04/05/25	CPP	SW6010D	
Cadmium	0.74	0.37	mg/Kg	1	04/05/25	CPP	SW6010D	
Cobalt	4.96	0.37	mg/Kg	1	04/05/25	CPP	SW6010D	
Chromium	18.7	0.37	mg/Kg	1	04/05/25	CPP	SW6010D	
Copper	140	0.7	mg/kg	1	04/05/25	CPP	SW6010D	
Iron	15500	5.6	mg/Kg	1	04/05/25	CPP	SW6010D	
Mercury	0.865	0.150	mg/Kg	1	04/04/25	ZT	SW7473	
Potassium	827	56	mg/Kg	10	04/05/25	CPP	SW6010D	
Magnesium	2230	5.6	mg/Kg	1	04/05/25	CPP	SW6010D	
Manganese	233	0.37	mg/Kg	1	04/05/25	CPP	SW6010D	
Sodium	197	5.6	mg/Kg	1	04/05/25	CPP	SW6010D	
Nickel	11.2	0.37	mg/Kg	1	04/05/25	CPP	SW6010D	
Lead	231	0.37	mg/Kg	1	04/05/25	TH	SW6010D	
Antimony	3.7	3.7	mg/Kg	1	04/05/25	CPP	SW6010D	
Selenium	< 1.5	1.5	mg/Kg	1	04/05/25	CPP	SW6010D	
Thallium	< 3.4	3.4	mg/Kg	1	04/05/25	CPP	SW6010D	
Vanadium	17.1	0.37	mg/Kg	1	04/05/25	CPP	SW6010D	
Zinc	261	0.7	mg/Kg	1	04/05/25	CPP	SW6010D	
Percent Solid	92		%		04/03/25	CV	SW846-%Solid	
Field Extraction	Completed				04/02/25		SW5035A	1
Soil Extraction for PCB	Completed				04/14/25	H/F	SW3546	
Soil Extraction for Pesticides	Completed				04/14/25	H/F	SW3546	

Ver 1

Project ID: 168 BANKER STREET
Client ID: BEC5A (0-2`)

Phoenix I.D.: CS97355

Parameter	Result	RL/ PQL	Units	Dilution	Date/Time	By	Reference
Soil Extraction for SVOA	Completed				04/12/25	RB/K/K	SW3546
Total Metals Digest	Completed				04/03/25		SW3050B
Polychlorinated Biphenyls							
PCB-1016	ND	72	ug/Kg	2	04/15/25	SC	SW8082A
PCB-1221	ND	72	ug/Kg	2	04/15/25	SC	SW8082A
PCB-1232	ND	72	ug/Kg	2	04/15/25	SC	SW8082A
PCB-1242	ND	72	ug/Kg	2	04/15/25	SC	SW8082A
PCB-1248	ND	72	ug/Kg	2	04/15/25	SC	SW8082A
PCB-1254	ND	72	ug/Kg	2	04/15/25	SC	SW8082A
PCB-1260	ND	72	ug/Kg	2	04/15/25	SC	SW8082A
PCB-1262	ND	72	ug/Kg	2	04/15/25	SC	SW8082A
PCB-1268	ND	72	ug/Kg	2	04/15/25	SC	SW8082A
QA/QC Surrogates							
% DCBP	59		%	2	04/15/25	SC	30 - 150 %
% DCBP (Confirmation)	51		%	2	04/15/25	SC	30 - 150 %
% TCMX	50		%	2	04/15/25	SC	30 - 150 %
% TCMX (Confirmation)	45		%	2	04/15/25	SC	30 - 150 %
Pesticides - Soil							
4,4' -DDD	25	22	ug/Kg	20	04/15/25	PS	SW8081B
4,4' -DDE	45	22	ug/Kg	20	04/15/25	PS	SW8081B
4,4' -DDT	ND	3.3	ug/Kg	20	04/15/25	PS	SW8081B
a-BHC	ND	14	ug/Kg	20	04/15/25	PS	SW8081B
a-Chlordane	ND	36	ug/Kg	20	04/15/25	PS	SW8081B
Aldrin	ND	5.0	ug/Kg	20	04/15/25	PS	SW8081B
b-BHC	ND	14	ug/Kg	20	04/15/25	PS	SW8081B
Chlordane	ND	360	ug/Kg	20	04/15/25	PS	SW8081B
d-BHC	ND	14	ug/Kg	20	04/15/25	PS	SW8081B
Dieldrin	ND	5.0	ug/Kg	20	04/15/25	PS	SW8081B
Endosulfan I	ND	72	ug/Kg	20	04/15/25	PS	SW8081B
Endosulfan II	ND	72	ug/Kg	20	04/15/25	PS	SW8081B
Endosulfan sulfate	ND	72	ug/Kg	20	04/15/25	PS	SW8081B
Endrin	ND	14	ug/Kg	20	04/15/25	PS	SW8081B
Endrin aldehyde	ND	72	ug/Kg	20	04/15/25	PS	SW8081B
Endrin ketone	ND	72	ug/Kg	20	04/15/25	PS	SW8081B
g-BHC	ND	14	ug/Kg	20	04/15/25	PS	SW8081B
g-Chlordane	ND	36	ug/Kg	20	04/15/25	PS	SW8081B
Heptachlor	ND	36	ug/Kg	20	04/15/25	PS	SW8081B
Heptachlor epoxide	ND	72	ug/Kg	20	04/15/25	PS	SW8081B
Methoxychlor	ND	360	ug/Kg	20	04/15/25	PS	SW8081B
Toxaphene	ND	1400	ug/Kg	20	04/15/25	PS	SW8081B
QA/QC Surrogates							
% DCBP	75		%	20	04/15/25	PS	30 - 150 %
% DCBP (Confirmation)	39		%	20	04/15/25	PS	30 - 150 %
% TCMX	44		%	20	04/15/25	PS	30 - 150 %
% TCMX (Confirmation)	55		%	20	04/15/25	PS	30 - 150 %
Volatiles							
1,1,1,2-Tetrachloroethane	ND	3.8	ug/Kg	1	04/05/25	JLI	SW8260D

Project ID: 168 BANKER STREET
Client ID: BEC5A (0-2`)

Phoenix I.D.: CS97355

Parameter	Result	RL/ PQL	Units	Dilution	Date/Time	By	Reference	
1,1,1-Trichloroethane	ND	3.8	ug/Kg	1	04/05/25	JLI	SW8260D	
1,1,2,2-Tetrachloroethane	ND	400	ug/Kg	50	04/07/25	JLI	SW8260D	
1,1,2-Trichloroethane	ND	3.8	ug/Kg	1	04/05/25	JLI	SW8260D	
1,1-Dichloroethane	ND	3.8	ug/Kg	1	04/05/25	JLI	SW8260D	
1,1-Dichloroethene	ND	3.8	ug/Kg	1	04/05/25	JLI	SW8260D	
1,1-Dichloropropene	ND	3.8	ug/Kg	1	04/05/25	JLI	SW8260D	
1,2,3-Trichlorobenzene	ND	400	ug/Kg	50	04/07/25	JLI	SW8260D	
1,2,3-Trichloropropane	ND	400	ug/Kg	50	04/07/25	JLI	SW8260D	
1,2,4-Trichlorobenzene	ND	400	ug/Kg	50	04/07/25	JLI	SW8260D	
1,2,4-Trimethylbenzene	ND	400	ug/Kg	50	04/07/25	JLI	SW8260D	
1,2-Dibromo-3-chloropropane	ND	400	ug/Kg	50	04/07/25	JLI	SW8260D	
1,2-Dibromoethane	ND	3.8	ug/Kg	1	04/05/25	JLI	SW8260D	
1,2-Dichlorobenzene	ND	400	ug/Kg	50	04/07/25	JLI	SW8260D	
1,2-Dichloroethane	ND	3.8	ug/Kg	1	04/05/25	JLI	SW8260D	
1,2-Dichloropropane	ND	3.8	ug/Kg	1	04/05/25	JLI	SW8260D	
1,3,5-Trimethylbenzene	ND	400	ug/Kg	50	04/07/25	JLI	SW8260D	
1,3-Dichlorobenzene	ND	400	ug/Kg	50	04/07/25	JLI	SW8260D	
1,3-Dichloropropane	ND	3.8	ug/Kg	1	04/05/25	JLI	SW8260D	
1,4-Dichlorobenzene	ND	400	ug/Kg	50	04/07/25	JLI	SW8260D	
2,2-Dichloropropane	ND	3.8	ug/Kg	1	04/05/25	JLI	SW8260D	
2-Chlorotoluene	ND	400	ug/Kg	50	04/07/25	JLI	SW8260D	
2-Hexanone	ND	19	ug/Kg	1	04/05/25	JLI	SW8260D	
2-Isopropyltoluene	ND	400	ug/Kg	50	04/07/25	JLI	SW8260D	1
4-Chlorotoluene	ND	400	ug/Kg	50	04/07/25	JLI	SW8260D	
4-Methyl-2-pentanone	ND	19	ug/Kg	1	04/05/25	JLI	SW8260D	
Acetone	ND	19	ug/Kg	1	04/05/25	JLI	SW8260D	
Acrylonitrile	ND	7.6	ug/Kg	1	04/05/25	JLI	SW8260D	
Benzene	ND	3.8	ug/Kg	1	04/05/25	JLI	SW8260D	
Bromobenzene	ND	400	ug/Kg	50	04/07/25	JLI	SW8260D	
Bromochloromethane	ND	3.8	ug/Kg	1	04/05/25	JLI	SW8260D	
Bromodichloromethane	ND	3.8	ug/Kg	1	04/05/25	JLI	SW8260D	
Bromoform	ND	3.8	ug/Kg	1	04/05/25	JLI	SW8260D	
Bromomethane	ND	3.8	ug/Kg	1	04/05/25	JLI	SW8260D	
Carbon Disulfide	ND	3.8	ug/Kg	1	04/05/25	JLI	SW8260D	
Carbon tetrachloride	ND	3.8	ug/Kg	1	04/05/25	JLI	SW8260D	
Chlorobenzene	ND	3.8	ug/Kg	1	04/05/25	JLI	SW8260D	
Chloroethane	ND	3.8	ug/Kg	1	04/05/25	JLI	SW8260D	
Chloroform	ND	3.8	ug/Kg	1	04/05/25	JLI	SW8260D	
Chloromethane	ND	3.8	ug/Kg	1	04/05/25	JLI	SW8260D	
cis-1,2-Dichloroethene	ND	3.8	ug/Kg	1	04/05/25	JLI	SW8260D	
cis-1,3-Dichloropropene	ND	3.8	ug/Kg	1	04/05/25	JLI	SW8260D	
Dibromochloromethane	ND	3.8	ug/Kg	1	04/05/25	JLI	SW8260D	
Dibromomethane	ND	3.8	ug/Kg	1	04/05/25	JLI	SW8260D	
Dichlorodifluoromethane	ND	3.8	ug/Kg	1	04/05/25	JLI	SW8260D	
Ethylbenzene	ND	3.8	ug/Kg	1	04/05/25	JLI	SW8260D	
Hexachlorobutadiene	ND	400	ug/Kg	50	04/07/25	JLI	SW8260D	
Isopropylbenzene	ND	400	ug/Kg	50	04/07/25	JLI	SW8260D	
m&p-Xylene	ND	3.8	ug/Kg	1	04/05/25	JLI	SW8260D	
Methyl Ethyl Ketone	ND	19	ug/Kg	1	04/05/25	JLI	SW8260D	

Project ID: 168 BANKER STREET
Client ID: BEC5A (0-2`)

Phoenix I.D.: CS97355

Parameter	Result	RL/ PQL	Units	Dilution	Date/Time	By	Reference
Methyl t-butyl ether (MTBE)	ND	7.6	ug/Kg	1	04/05/25	JLI	SW8260D
Methylene chloride	ND	7.6	ug/Kg	1	04/05/25	JLI	SW8260D
Naphthalene	480	400	ug/Kg	50	04/07/25	JLI	SW8260D
n-Butylbenzene	ND	400	ug/Kg	50	04/07/25	JLI	SW8260D
n-Propylbenzene	ND	400	ug/Kg	50	04/07/25	JLI	SW8260D
o-Xylene	ND	3.8	ug/Kg	1	04/05/25	JLI	SW8260D
p-Isopropyltoluene	ND	400	ug/Kg	50	04/07/25	JLI	SW8260D
sec-Butylbenzene	ND	400	ug/Kg	50	04/07/25	JLI	SW8260D
Styrene	ND	3.8	ug/Kg	1	04/05/25	JLI	SW8260D
tert-Butylbenzene	ND	400	ug/Kg	50	04/07/25	JLI	SW8260D
Tetrachloroethene	ND	3.8	ug/Kg	1	04/05/25	JLI	SW8260D
Tetrahydrofuran (THF)	ND	7.6	ug/Kg	1	04/05/25	JLI	SW8260D
Toluene	ND	3.8	ug/Kg	1	04/05/25	JLI	SW8260D
Total Xylenes	ND	3.8	ug/Kg	1	04/05/25	JLI	SW8260D
trans-1,2-Dichloroethene	ND	3.8	ug/Kg	1	04/05/25	JLI	SW8260D
trans-1,3-Dichloropropene	ND	3.8	ug/Kg	1	04/05/25	JLI	SW8260D
trans-1,4-dichloro-2-butene	ND	800	ug/Kg	50	04/07/25	JLI	SW8260D
Trichloroethene	ND	3.8	ug/Kg	1	04/05/25	JLI	SW8260D
Trichlorofluoromethane	ND	3.8	ug/Kg	1	04/05/25	JLI	SW8260D
Trichlorotrifluoroethane	ND	3.8	ug/Kg	1	04/05/25	JLI	SW8260D
Vinyl chloride	ND	3.8	ug/Kg	1	04/05/25	JLI	SW8260D
QA/QC Surrogates							
% 1,2-dichlorobenzene-d4	107		%	1	04/05/25	JLI	70 - 130 %
% Bromofluorobenzene	92		%	1	04/05/25	JLI	70 - 130 %
% Dibromofluoromethane	108		%	1	04/05/25	JLI	70 - 130 %
% Toluene-d8	101		%	1	04/05/25	JLI	70 - 130 %
% 1,2-dichlorobenzene-d4 (50x)	99		%	50	04/07/25	JLI	70 - 130 %
% Bromofluorobenzene (50x)	97		%	50	04/07/25	JLI	70 - 130 %
% Dibromofluoromethane (50x)	90		%	50	04/07/25	JLI	70 - 130 %
% Toluene-d8 (50x)	97		%	50	04/07/25	JLI	70 - 130 %
1,4-dioxane							
1,4-dioxane	ND	57	ug/kg	1	04/05/25	JLI	SW8260D
Volatiles							
1,1,1,2-Tetrachloroethane	ND	15	ug/Kg	1	04/05/25	JLI	SW8260D
Acrolein	ND	3.8	ug/Kg	1	04/05/25	JLI	SW8260D
Acrylonitrile	ND	15	ug/Kg	1	04/05/25	JLI	SW8260D
Tert-butyl alcohol	ND	76	ug/Kg	1	04/05/25	JLI	SW8260D
Semivolatiles							
1,2,4,5-Tetrachlorobenzene	ND	2500	ug/Kg	10	04/13/25	PS	SW8270E
1,2,4-Trichlorobenzene	ND	2500	ug/Kg	10	04/13/25	PS	SW8270E
1,2-Dichlorobenzene	ND	1100	ug/Kg	10	04/13/25	PS	SW8270E
1,2-Diphenylhydrazine	ND	3600	ug/Kg	10	04/13/25	PS	SW8270E
1,3-Dichlorobenzene	ND	2400	ug/Kg	10	04/13/25	PS	SW8270E
1,4-Dichlorobenzene	ND	1800	ug/Kg	10	04/13/25	PS	SW8270E
2,2'-Oxybis(1-Chloropropane)	ND	2500	ug/Kg	10	04/13/25	PS	SW8270E 1
2,4,5-Trichlorophenol	ND	2500	ug/Kg	10	04/13/25	PS	SW8270E
2,4,6-Trichlorophenol	ND	2500	ug/Kg	10	04/13/25	PS	SW8270E

Project ID: 168 BANKER STREET
Client ID: BEC5A (0-2`)

Phoenix I.D.: CS97355

Parameter	Result	RL/ PQL	Units	Dilution	Date/Time	By	Reference
2,4-Dichlorophenol	ND	2500	ug/Kg	10	04/13/25	PS	SW8270E
2,4-Dimethylphenol	ND	2500	ug/Kg	10	04/13/25	PS	SW8270E
2,4-Dinitrophenol	ND	3600	ug/Kg	10	04/13/25	PS	SW8270E
2,4-Dinitrotoluene	ND	2500	ug/Kg	10	04/13/25	PS	SW8270E
2,6-Dinitrotoluene	ND	2500	ug/Kg	10	04/13/25	PS	SW8270E
2-Chloronaphthalene	ND	2500	ug/Kg	10	04/13/25	PS	SW8270E
2-Chlorophenol	ND	2500	ug/Kg	10	04/13/25	PS	SW8270E
2-Methylnaphthalene	ND	2500	ug/Kg	10	04/13/25	PS	SW8270E
2-Methylphenol (o-cresol)	ND	330	ug/Kg	10	04/13/25	PS	SW8270E
2-Nitroaniline	ND	3600	ug/Kg	10	04/13/25	PS	SW8270E
2-Nitrophenol	ND	2500	ug/Kg	10	04/13/25	PS	SW8270E
3&4-Methylphenol (m&p-cresol)	ND	330	ug/Kg	10	04/13/25	PS	SW8270E
3,3'-Dichlorobenzidine	ND	2500	ug/Kg	10	04/13/25	PS	SW8270E
3-Nitroaniline	ND	3600	ug/Kg	10	04/13/25	PS	SW8270E
4,6-Dinitro-2-methylphenol	ND	3600	ug/Kg	10	04/13/25	PS	SW8270E
4-Bromophenyl phenyl ether	ND	3600	ug/Kg	10	04/13/25	PS	SW8270E
4-Chloro-3-methylphenol	ND	2500	ug/Kg	10	04/13/25	PS	SW8270E
4-Chloroaniline	ND	2500	ug/Kg	10	04/13/25	PS	SW8270E
4-Chlorophenyl phenyl ether	ND	2500	ug/Kg	10	04/13/25	PS	SW8270E
4-Nitroaniline	ND	5700	ug/Kg	10	04/13/25	PS	SW8270E
4-Nitrophenol	ND	2500	ug/Kg	10	04/13/25	PS	SW8270E
Acenaphthene	13000	2500	ug/Kg	10	04/13/25	PS	SW8270E
Acenaphthylene	ND	2500	ug/Kg	10	04/13/25	PS	SW8270E
Acetophenone	ND	2500	ug/Kg	10	04/13/25	PS	SW8270E
Aniline	ND	3600	ug/Kg	10	04/13/25	PS	SW8270E
Anthracene	33000	2500	ug/Kg	10	04/13/25	PS	SW8270E
Benz(a)anthracene	130000	13000	ug/Kg	50	04/14/25	PS	SW8270E
Benzidine	ND	2500	ug/Kg	10	04/13/25	PS	SW8270E
Benzo(a)pyrene	150000	13000	ug/Kg	50	04/14/25	PS	SW8270E
Benzo(b)fluoranthene	160000	13000	ug/Kg	50	04/14/25	PS	SW8270E
Benzo(ghi)perylene	61000	2500	ug/Kg	10	04/13/25	PS	SW8270E
Benzo(k)fluoranthene	35000	2500	ug/Kg	10	04/13/25	PS	SW8270E
Benzoic acid	ND	7200	ug/Kg	10	04/13/25	PS	SW8270E
Benzyl butyl phthalate	ND	2500	ug/Kg	10	04/13/25	PS	SW8270E
Bis(2-chloroethoxy)methane	ND	2500	ug/Kg	10	04/13/25	PS	SW8270E
Bis(2-chloroethyl)ether	ND	3600	ug/Kg	10	04/13/25	PS	SW8270E
Bis(2-ethylhexyl)phthalate	ND	3600	ug/Kg	10	04/13/25	PS	SW8270E
Carbazole	5900	3600	ug/Kg	10	04/13/25	PS	SW8270E
Chrysene	120000	13000	ug/Kg	50	04/14/25	PS	SW8270E
Dibenz(a,h)anthracene	15000	2500	ug/Kg	10	04/13/25	PS	SW8270E
Dibenzofuran	5200	2500	ug/Kg	10	04/13/25	PS	SW8270E
Diethyl phthalate	ND	2500	ug/Kg	10	04/13/25	PS	SW8270E
Dimethylphthalate	ND	2500	ug/Kg	10	04/13/25	PS	SW8270E
Di-n-butylphthalate	ND	3600	ug/Kg	10	04/13/25	PS	SW8270E
Di-n-octylphthalate	ND	2500	ug/Kg	10	04/13/25	PS	SW8270E
Fluoranthene	260000	13000	ug/Kg	50	04/14/25	PS	SW8270E
Fluorene	11000	2500	ug/Kg	10	04/13/25	PS	SW8270E
Hexachlorobenzene	ND	330	ug/Kg	10	04/13/25	PS	SW8270E
Hexachlorobutadiene	ND	2500	ug/Kg	10	04/13/25	PS	SW8270E

Project ID: 168 BANKER STREET
Client ID: BEC5A (0-2`)

Phoenix I.D.: CS97355

Parameter	Result	RL/ PQL	Units	Dilution	Date/Time	By	Reference
Hexachlorocyclopentadiene	ND	2500	ug/Kg	10	04/13/25	PS	SW8270E
Hexachloroethane	ND	2500	ug/Kg	10	04/13/25	PS	SW8270E
Indeno(1,2,3-cd)pyrene	62000	2500	ug/Kg	10	04/13/25	PS	SW8270E
Isophorone	ND	2500	ug/Kg	10	04/13/25	PS	SW8270E
Naphthalene	ND	2500	ug/Kg	10	04/13/25	PS	SW8270E
Nitrobenzene	ND	2500	ug/Kg	10	04/13/25	PS	SW8270E
N-Nitrosodimethylamine	ND	3600	ug/Kg	10	04/13/25	PS	SW8270E
N-Nitrosodi-n-propylamine	ND	2500	ug/Kg	10	04/13/25	PS	SW8270E
N-Nitrosodiphenylamine	ND	3600	ug/Kg	10	04/13/25	PS	SW8270E
Pentachloronitrobenzene	ND	3600	ug/Kg	10	04/13/25	PS	SW8270E
Pentachlorophenol	ND	800	ug/Kg	10	04/13/25	PS	SW8270E
Phenanthrene	140000	13000	ug/Kg	50	04/14/25	PS	SW8270E
Phenol	ND	330	ug/Kg	10	04/13/25	PS	SW8270E
Pyrene	240000	13000	ug/Kg	50	04/14/25	PS	SW8270E
Pyridine	ND	3600	ug/Kg	10	04/13/25	PS	SW8270E
QA/QC Surrogates							
% 2,4,6-Tribromophenol (10x)	73		%	10	04/13/25	PS	30 - 130 %
% 2-Fluorobiphenyl (10x)	61		%	10	04/13/25	PS	30 - 130 %
% 2-Fluorophenol (10x)	54		%	10	04/13/25	PS	30 - 130 %
% Nitrobenzene-d5 (10x)	56		%	10	04/13/25	PS	30 - 130 %
% Phenol-d5 (10x)	52		%	10	04/13/25	PS	30 - 130 %
% Terphenyl-d14 (10x)	52		%	10	04/13/25	PS	30 - 130 %

Parameter	Result	RL/ PQL	Units	Dilution	Date/Time	By	Reference

1 = This parameter is not certified by the primary accrediting authority (NY NELAC) for this matrix. NY NELAC does not offer certification for all parameters at this time.

RL/PQL=Reporting/Practical Quantitation Level (Equivalent to NELAC LOQ, Limit of Quantitation) ND=Not Detected at RL/PQL
BRL=Below Reporting Level L=Biased Low
QA/QC Surrogates: Surrogates are compounds (preceeded with a %) added by the lab to determine analysis efficiency. Surrogate results(%) listed in the report are not "detected" compounds.

Comments:

Per 1.4.6 of EPA method 8270D, 1,2-Diphenylhydrazine is unstable and readily converts to Azobenzene. Azobenzene is used for the calibration of 1,2-Diphenylhydrazine.

Please be advised that the NY 375 soil criteria for chromium are based on hexavalent chromium and trivalent chromium.

Volatile Comment:
There was a suppression of the last internal standard in the low level analysis, all affected compounds are reported from the methanol preserved high level analysis which did not exhibit this interference.

Semi-Volatile Comment:
Due to a matrix interference and/or the presence of a large amount of non-target material in the sample, a dilution was required resulting in an elevated RL for the semivolatile analysis.

Semi-Volatile Comment:
To achieve client's objectives, where the lowest calibration standard or LOD justifies lowering the RL/PQL, the RL/PQL of some compounds have been lowered to meet criteria.

All soils, solids and sludges are reported on a dry weight basis unless otherwise noted in the sample comments.

If you are the client above and have any questions concerning this testing, please do not hesitate to contact Phoenix Client Services at ext.200.
The contents of this report cannot be discussed with anyone other than the client listed above without their written consent.

Phyllis Shiller, Laboratory Director
April 17, 2025
Reviewed and Released by: Phyllis Shiller, Laboratory Director

Environmental Laboratories, Inc.
587 East Middle Turnpike, P.O.Box 370, Manchester, CT 06045
Tel. (860) 645-1102

ACCREDITED IN ACCORDANCE WITH nelac NY # 11301

Analysis Report

April 17, 2025

FOR: Attn: Mr Kevin Brussee
Brussee Environmental Corp
1150 Lincoln Avenue – Suite 4
Holbrook, NY 11741

Sample Information		Custody Information		Date	Time
Matrix:	SOIL	Collected by:	JB	04/02/25	11:20
Location Code:	BRUSSEE	Received by:	SR1	04/03/25	15:14
Rush Request:	Standard	Analyzed by:	see "By" below		
P.O.#:					

Laboratory Data

SDG ID: GCS97343
Phoenix ID: CS97356

Project ID: 168 BANKER STREET
Client ID: BEC5A (10-12`)

Parameter	Result	RL/ PQL	Units	Dilution	Date/Time	By	Reference	
Silver	< 0.54	0.54	mg/Kg	1	04/05/25	CPP	SW6010D	
Aluminum	9450	8.2	mg/Kg	1	04/05/25	CPP	SW6010D	
Arsenic	32.6	1.1	mg/Kg	1	04/05/25	CPP	SW6010D	
Barium	255	0.54	mg/Kg	1	04/05/25	TH	SW6010D	
Beryllium	0.57	0.43	mg/Kg	1	04/05/25	CPP	SW6010D	
Calcium	6220	8.2	mg/Kg	1	04/05/25	CPP	SW6010D	
Cadmium	1.01	0.54	mg/Kg	1	04/05/25	CPP	SW6010D	
Cobalt	13.3	0.54	mg/Kg	1	04/05/25	CPP	SW6010D	
Chromium	39.1	0.54	mg/Kg	1	04/05/25	CPP	SW6010D	
Copper	214	1.1	mg/kg	1	04/05/25	CPP	SW6010D	
Iron	37400	8.2	mg/Kg	1	04/05/25	CPP	SW6010D	
Mercury	32.4	1.9	mg/Kg	100	04/08/25	JM	SW7471B	
Potassium	1290	82	mg/Kg	10	04/05/25	CPP	SW6010D	
Magnesium	2220	8.2	mg/Kg	1	04/05/25	CPP	SW6010D	
Manganese	516	0.54	mg/Kg	1	04/05/25	CPP	SW6010D	
Sodium	333	8.2	mg/Kg	1	04/05/25	CPP	SW6010D	
Nickel	28.5	0.54	mg/Kg	1	04/05/25	CPP	SW6010D	
Lead	459	0.54	mg/Kg	1	04/05/25	TH	SW6010D	
Antimony	6.3	5.4	mg/Kg	1	04/05/25	CPP	SW6010D	
Selenium	< 3.3	3.3	mg/Kg	1	04/05/25	CPP	SW6010D	
Thallium	< 4.9	4.9	mg/Kg	1	04/05/25	CPP	SW6010D	
Vanadium	33.5	0.54	mg/Kg	1	04/05/25	CPP	SW6010D	
Zinc	377	1.1	mg/Kg	1	04/05/25	CPP	SW6010D	
Percent Solid	63		%		04/03/25	CV	SW846-%Solid	
Field Extraction	Completed				04/02/25		SW5035A	1
Mercury Digestion	Completed				04/07/25	AC1/AC1	SW7473	
Soil Extraction for PCB	Completed				04/14/25	H/F	SW3546	

Ver 1

Project ID: 168 BANKER STREET
Client ID: BEC5A (10-12`)

Phoenix I.D.: CS97356

Parameter	Result	RL/ PQL	Units	Dilution	Date/Time	By	Reference
Soil Extraction for Pesticides	Completed				04/14/25	H/F	SW3546
Soil Extraction for SVOA	Completed				04/12/25	RB/K/K	SW3546
Total Metals Digest	Completed				04/03/25		SW3050B
Polychlorinated Biphenyls							
PCB-1016	ND	100	ug/Kg	2	04/15/25	SC	SW8082A
PCB-1221	ND	100	ug/Kg	2	04/15/25	SC	SW8082A
PCB-1232	ND	100	ug/Kg	2	04/15/25	SC	SW8082A
PCB-1242	ND	100	ug/Kg	2	04/15/25	SC	SW8082A
PCB-1248	ND	100	ug/Kg	2	04/15/25	SC	SW8082A
PCB-1254	ND	100	ug/Kg	2	04/15/25	SC	SW8082A
PCB-1260	ND	100	ug/Kg	2	04/15/25	SC	SW8082A
PCB-1262	ND	100	ug/Kg	2	04/15/25	SC	SW8082A
PCB-1268	ND	100	ug/Kg	2	04/15/25	SC	SW8082A
QA/QC Surrogates							
% DCBP	75		%	2	04/15/25	SC	30 - 150 %
% DCBP (Confirmation)	68		%	2	04/15/25	SC	30 - 150 %
% TCMX	71		%	2	04/15/25	SC	30 - 150 %
% TCMX (Confirmation)	62		%	2	04/15/25	SC	30 - 150 %
Pesticides - Soil							
4,4' -DDD	ND	3.3	ug/Kg	2	04/15/25	AW	SW8081B
4,4' -DDE	ND	3.3	ug/Kg	2	04/15/25	AW	SW8081B
4,4' -DDT	ND	3.3	ug/Kg	2	04/15/25	AW	SW8081B
a-BHC	ND	4.3	ug/Kg	2	04/15/25	AW	SW8081B
a-Chlordane	ND	11	ug/Kg	2	04/15/25	AW	SW8081B
Aldrin	ND	4.3	ug/Kg	2	04/15/25	AW	SW8081B
b-BHC	ND	22	ug/Kg	2	04/15/25	AW	SW8081B
Chlordane	ND	110	ug/Kg	2	04/15/25	AW	SW8081B
d-BHC	ND	22	ug/Kg	2	04/15/25	AW	SW8081B
Dieldrin	ND	4.3	ug/Kg	2	04/15/25	AW	SW8081B
Endosulfan I	ND	22	ug/Kg	2	04/15/25	AW	SW8081B
Endosulfan II	ND	22	ug/Kg	2	04/15/25	AW	SW8081B
Endosulfan sulfate	ND	22	ug/Kg	2	04/15/25	AW	SW8081B
Endrin	ND	11	ug/Kg	2	04/15/25	AW	SW8081B
Endrin aldehyde	ND	22	ug/Kg	2	04/15/25	AW	SW8081B
Endrin ketone	ND	22	ug/Kg	2	04/15/25	AW	SW8081B
g-BHC	ND	4.3	ug/Kg	2	04/15/25	AW	SW8081B
g-Chlordane	ND	11	ug/Kg	2	04/15/25	AW	SW8081B
Heptachlor	ND	22	ug/Kg	2	04/15/25	AW	SW8081B
Heptachlor epoxide	ND	22	ug/Kg	2	04/15/25	AW	SW8081B
Methoxychlor	ND	110	ug/Kg	2	04/15/25	AW	SW8081B
Toxaphene	ND	430	ug/Kg	2	04/15/25	AW	SW8081B
QA/QC Surrogates							
% DCBP	66		%	2	04/15/25	AW	30 - 150 %
% DCBP (Confirmation)	62		%	2	04/15/25	AW	30 - 150 %
% TCMX	57		%	2	04/15/25	AW	30 - 150 %
% TCMX (Confirmation)	67		%	2	04/15/25	AW	30 - 150 %

Project ID: 168 BANKER STREET
Client ID: BEC5A (10-12`)

Phoenix I.D.: CS97356

Parameter	Result		RL/ PQL	Units	Dilution	Date/Time	By	Reference	
Volatiles									
1,1,1,2-Tetrachloroethane	ND		8.0	ug/Kg	1	04/05/25	JLI	SW8260D	
1,1,1-Trichloroethane	ND		8.0	ug/Kg	1	04/05/25	JLI	SW8260D	
1,1,2,2-Tetrachloroethane	ND		760	ug/Kg	50	04/07/25	JLI	SW8260D	
1,1,2-Trichloroethane	ND		8.0	ug/Kg	1	04/05/25	JLI	SW8260D	
1,1-Dichloroethane	ND		8.0	ug/Kg	1	04/05/25	JLI	SW8260D	
1,1-Dichloroethene	ND		8.0	ug/Kg	1	04/05/25	JLI	SW8260D	
1,1-Dichloropropene	ND		8.0	ug/Kg	1	04/05/25	JLI	SW8260D	
1,2,3-Trichlorobenzene	ND		760	ug/Kg	50	04/07/25	JLI	SW8260D	
1,2,3-Trichloropropane	ND		760	ug/Kg	50	04/07/25	JLI	SW8260D	
1,2,4-Trichlorobenzene	ND		760	ug/Kg	50	04/07/25	JLI	SW8260D	
1,2,4-Trimethylbenzene	ND		760	ug/Kg	50	04/07/25	JLI	SW8260D	
1,2-Dibromo-3-chloropropane	ND		760	ug/Kg	50	04/07/25	JLI	SW8260D	
1,2-Dibromoethane	ND		8.0	ug/Kg	1	04/05/25	JLI	SW8260D	
1,2-Dichlorobenzene	ND		760	ug/Kg	50	04/07/25	JLI	SW8260D	
1,2-Dichloroethane	ND		8.0	ug/Kg	1	04/05/25	JLI	SW8260D	
1,2-Dichloropropane	ND		8.0	ug/Kg	1	04/05/25	JLI	SW8260D	
1,3,5-Trimethylbenzene	ND		760	ug/Kg	50	04/07/25	JLI	SW8260D	
1,3-Dichlorobenzene	ND		760	ug/Kg	50	04/07/25	JLI	SW8260D	
1,3-Dichloropropane	ND		8.0	ug/Kg	1	04/05/25	JLI	SW8260D	
1,4-Dichlorobenzene	ND		760	ug/Kg	50	04/07/25	JLI	SW8260D	
2,2-Dichloropropane	ND		8.0	ug/Kg	1	04/05/25	JLI	SW8260D	
2-Chlorotoluene	ND		760	ug/Kg	50	04/07/25	JLI	SW8260D	
2-Hexanone	ND		40	ug/Kg	1	04/05/25	JLI	SW8260D	
2-Isopropyltoluene	ND		760	ug/Kg	50	04/07/25	JLI	SW8260D	1
4-Chlorotoluene	ND		760	ug/Kg	50	04/07/25	JLI	SW8260D	
4-Methyl-2-pentanone	ND		40	ug/Kg	1	04/05/25	JLI	SW8260D	
Acetone	310	S	40	ug/Kg	1	04/05/25	JLI	SW8260D	
Acrylonitrile	ND		16	ug/Kg	1	04/05/25	JLI	SW8260D	
Benzene	ND		8.0	ug/Kg	1	04/05/25	JLI	SW8260D	
Bromobenzene	ND		760	ug/Kg	50	04/07/25	JLI	SW8260D	
Bromochloromethane	ND		8.0	ug/Kg	1	04/05/25	JLI	SW8260D	
Bromodichloromethane	ND		8.0	ug/Kg	1	04/05/25	JLI	SW8260D	
Bromoform	ND		8.0	ug/Kg	1	04/05/25	JLI	SW8260D	
Bromomethane	ND		8.0	ug/Kg	1	04/05/25	JLI	SW8260D	
Carbon Disulfide	11		8.0	ug/Kg	1	04/05/25	JLI	SW8260D	
Carbon tetrachloride	ND		8.0	ug/Kg	1	04/05/25	JLI	SW8260D	
Chlorobenzene	ND		8.0	ug/Kg	1	04/05/25	JLI	SW8260D	
Chloroethane	ND		8.0	ug/Kg	1	04/05/25	JLI	SW8260D	
Chloroform	ND		8.0	ug/Kg	1	04/05/25	JLI	SW8260D	
Chloromethane	ND		8.0	ug/Kg	1	04/05/25	JLI	SW8260D	
cis-1,2-Dichloroethene	ND		8.0	ug/Kg	1	04/05/25	JLI	SW8260D	
cis-1,3-Dichloropropene	ND		8.0	ug/Kg	1	04/05/25	JLI	SW8260D	
Dibromochloromethane	ND		8.0	ug/Kg	1	04/05/25	JLI	SW8260D	
Dibromomethane	ND		8.0	ug/Kg	1	04/05/25	JLI	SW8260D	
Dichlorodifluoromethane	ND		8.0	ug/Kg	1	04/05/25	JLI	SW8260D	
Ethylbenzene	ND		8.0	ug/Kg	1	04/05/25	JLI	SW8260D	
Hexachlorobutadiene	ND		760	ug/Kg	50	04/07/25	JLI	SW8260D	
Isopropylbenzene	ND		760	ug/Kg	50	04/07/25	JLI	SW8260D	

Project ID: 168 BANKER STREET
Client ID: BEC5A (10-12`)

Phoenix I.D.: CS97356

Parameter	Result	RL/ PQL	Units	Dilution	Date/Time	By	Reference
m&p-Xylene	ND	8.0	ug/Kg	1	04/05/25	JLI	SW8260D
Methyl Ethyl Ketone	95	40	ug/Kg	1	04/05/25	JLI	SW8260D
Methyl t-butyl ether (MTBE)	ND	16	ug/Kg	1	04/05/25	JLI	SW8260D
Methylene chloride	ND	16	ug/Kg	1	04/05/25	JLI	SW8260D
Naphthalene	360	300	ug/Kg	50	04/07/25	JLI	SW8260D
n-Butylbenzene	ND	760	ug/Kg	50	04/07/25	JLI	SW8260D
n-Propylbenzene	ND	760	ug/Kg	50	04/07/25	JLI	SW8260D
o-Xylene	ND	8.0	ug/Kg	1	04/05/25	JLI	SW8260D
p-Isopropyltoluene	ND	760	ug/Kg	50	04/07/25	JLI	SW8260D
sec-Butylbenzene	ND	760	ug/Kg	50	04/07/25	JLI	SW8260D
Styrene	ND	8.0	ug/Kg	1	04/05/25	JLI	SW8260D
tert-Butylbenzene	ND	760	ug/Kg	50	04/07/25	JLI	SW8260D
Tetrachloroethene	ND	8.0	ug/Kg	1	04/05/25	JLI	SW8260D
Tetrahydrofuran (THF)	ND	16	ug/Kg	1	04/05/25	JLI	SW8260D
Toluene	ND	8.0	ug/Kg	1	04/05/25	JLI	SW8260D
Total Xylenes	ND	8.0	ug/Kg	1	04/05/25	JLI	SW8260D
trans-1,2-Dichloroethene	ND	8.0	ug/Kg	1	04/05/25	JLI	SW8260D
trans-1,3-Dichloropropene	ND	8.0	ug/Kg	1	04/05/25	JLI	SW8260D
trans-1,4-dichloro-2-butene	ND	1500	ug/Kg	50	04/07/25	JLI	SW8260D
Trichloroethene	ND	8.0	ug/Kg	1	04/05/25	JLI	SW8260D
Trichlorofluoromethane	ND	8.0	ug/Kg	1	04/05/25	JLI	SW8260D
Trichlorotrifluoroethane	ND	8.0	ug/Kg	1	04/05/25	JLI	SW8260D
Vinyl chloride	ND	8.0	ug/Kg	1	04/05/25	JLI	SW8260D
QA/QC Surrogates							
% 1,2-dichlorobenzene-d4	109		%	1	04/05/25	JLI	70 - 130 %
% Bromofluorobenzene	88		%	1	04/05/25	JLI	70 - 130 %
% Dibromofluoromethane	115		%	1	04/05/25	JLI	70 - 130 %
% Toluene-d8	95		%	1	04/05/25	JLI	70 - 130 %
% 1,2-dichlorobenzene-d4 (50x)	99		%	50	04/07/25	JLI	70 - 130 %
% Bromofluorobenzene (50x)	98		%	50	04/07/25	JLI	70 - 130 %
% Dibromofluoromethane (50x)	91		%	50	04/07/25	JLI	70 - 130 %
% Toluene-d8 (50x)	97		%	50	04/07/25	JLI	70 - 130 %
1,4-dioxane							
1,4-dioxane	ND	100	ug/kg	1	04/05/25	JLI	SW8260D
Volatiles							
1,1,1,2-Tetrachloroethane	ND	32	ug/Kg	1	04/05/25	JLI	SW8260D
Acrolein	ND	8.0	ug/Kg	1	04/05/25	JLI	SW8260D
Acrylonitrile	ND	32	ug/Kg	1	04/05/25	JLI	SW8260D
Tert-butyl alcohol	ND	160	ug/Kg	1	04/05/25	JLI	SW8260D
Semivolatiles							
1,2,4,5-Tetrachlorobenzene	ND	1100	ug/Kg	1	04/13/25	MR	SW8270E
1,2,4-Trichlorobenzene	ND	1100	ug/Kg	1	04/13/25	MR	SW8270E
1,2-Dichlorobenzene	ND	1100	ug/Kg	1	04/13/25	MR	SW8270E
1,2-Diphenylhydrazine	ND	1500	ug/Kg	1	04/13/25	MR	SW8270E
1,3-Dichlorobenzene	ND	1100	ug/Kg	1	04/13/25	MR	SW8270E
1,4-Dichlorobenzene	ND	1100	ug/Kg	1	04/13/25	MR	SW8270E
2,2'-Oxybis(1-Chloropropane)	ND	1100	ug/Kg	1	04/13/25	MR	SW8270E

1

Project ID: 168 BANKER STREET
Client ID: BEC5A (10-12`)

Phoenix I.D.: CS97356

Parameter	Result	RL/ PQL	Units	Dilution	Date/Time	By	Reference
2,4,5-Trichlorophenol	ND	1100	ug/Kg	1	04/13/25	MR	SW8270E
2,4,6-Trichlorophenol	ND	1100	ug/Kg	1	04/13/25	MR	SW8270E
2,4-Dichlorophenol	ND	1100	ug/Kg	1	04/13/25	MR	SW8270E
2,4-Dimethylphenol	ND	1100	ug/Kg	1	04/13/25	MR	SW8270E
2,4-Dinitrophenol	ND	1500	ug/Kg	1	04/13/25	MR	SW8270E
2,4-Dinitrotoluene	ND	1100	ug/Kg	1	04/13/25	MR	SW8270E
2,6-Dinitrotoluene	ND	1100	ug/Kg	1	04/13/25	MR	SW8270E
2-Chloronaphthalene	ND	1100	ug/Kg	1	04/13/25	MR	SW8270E
2-Chlorophenol	ND	1100	ug/Kg	1	04/13/25	MR	SW8270E
2-Methylnaphthalene	ND	1100	ug/Kg	1	04/13/25	MR	SW8270E
2-Methylphenol (o-cresol)	ND	330	ug/Kg	1	04/13/25	MR	SW8270E
2-Nitroaniline	ND	1500	ug/Kg	1	04/13/25	MR	SW8270E
2-Nitrophenol	ND	1100	ug/Kg	1	04/13/25	MR	SW8270E
3&4-Methylphenol (m&p-cresol)	2200	1500	ug/Kg	1	04/13/25	MR	SW8270E
3,3'-Dichlorobenzidine	ND	1100	ug/Kg	1	04/13/25	MR	SW8270E
3-Nitroaniline	ND	1500	ug/Kg	1	04/13/25	MR	SW8270E
4,6-Dinitro-2-methylphenol	ND	1500	ug/Kg	1	04/13/25	MR	SW8270E
4-Bromophenyl phenyl ether	ND	1500	ug/Kg	1	04/13/25	MR	SW8270E
4-Chloro-3-methylphenol	ND	1100	ug/Kg	1	04/13/25	MR	SW8270E
4-Chloroaniline	ND	1100	ug/Kg	1	04/13/25	MR	SW8270E
4-Chlorophenyl phenyl ether	ND	1100	ug/Kg	1	04/13/25	MR	SW8270E
4-Nitroaniline	ND	2400	ug/Kg	1	04/13/25	MR	SW8270E
4-Nitrophenol	ND	1100	ug/Kg	1	04/13/25	MR	SW8270E
Acenaphthene	ND	1100	ug/Kg	1	04/13/25	MR	SW8270E
Acenaphthylene	ND	1100	ug/Kg	1	04/13/25	MR	SW8270E
Acetophenone	ND	1100	ug/Kg	1	04/13/25	MR	SW8270E
Aniline	ND	1500	ug/Kg	1	04/13/25	MR	SW8270E
Anthracene	1900	1100	ug/Kg	1	04/13/25	MR	SW8270E
Benz(a)anthracene	4900	1100	ug/Kg	1	04/13/25	MR	SW8270E
Benzidine	ND	1100	ug/Kg	1	04/13/25	MR	SW8270E
Benzo(a)pyrene	5300	1100	ug/Kg	1	04/13/25	MR	SW8270E
Benzo(b)fluoranthene	6300	1100	ug/Kg	1	04/13/25	MR	SW8270E
Benzo(ghi)perylene	3400	1100	ug/Kg	1	04/13/25	MR	SW8270E
Benzo(k)fluoranthene	2200	1100	ug/Kg	1	04/13/25	MR	SW8270E
Benzoic acid	ND	3000	ug/Kg	1	04/13/25	MR	SW8270E
Benzyl butyl phthalate	ND	1100	ug/Kg	1	04/13/25	MR	SW8270E
Bis(2-chloroethoxy)methane	ND	1100	ug/Kg	1	04/13/25	MR	SW8270E
Bis(2-chloroethyl)ether	ND	1500	ug/Kg	1	04/13/25	MR	SW8270E
Bis(2-ethylhexyl)phthalate	ND	1500	ug/Kg	1	04/13/25	MR	SW8270E
Carbazole	ND	1500	ug/Kg	1	04/13/25	MR	SW8270E
Chrysene	5300	1100	ug/Kg	1	04/13/25	MR	SW8270E
Dibenz(a,h)anthracene	730	330	ug/Kg	1	04/13/25	MR	SW8270E
Dibenzofuran	ND	1100	ug/Kg	1	04/13/25	MR	SW8270E
Diethyl phthalate	ND	1100	ug/Kg	1	04/13/25	MR	SW8270E
Dimethylphthalate	ND	1100	ug/Kg	1	04/13/25	MR	SW8270E
Di-n-butylphthalate	ND	1500	ug/Kg	1	04/13/25	MR	SW8270E
Di-n-octylphthalate	ND	1100	ug/Kg	1	04/13/25	MR	SW8270E
Fluoranthene	9400	1100	ug/Kg	1	04/13/25	MR	SW8270E
Fluorene	ND	1100	ug/Kg	1	04/13/25	MR	SW8270E

Project ID: 168 BANKER STREET
Client ID: BEC5A (10-12`)

Phoenix I.D.: CS97356

Parameter	Result	RL/ PQL	Units	Dilution	Date/Time	By	Reference
Hexachlorobenzene	ND	330	ug/Kg	1	04/13/25	MR	SW8270E
Hexachlorobutadiene	ND	1100	ug/Kg	1	04/13/25	MR	SW8270E
Hexachlorocyclopentadiene	ND	1100	ug/Kg	1	04/13/25	MR	SW8270E
Hexachloroethane	ND	1100	ug/Kg	1	04/13/25	MR	SW8270E
Indeno(1,2,3-cd)pyrene	3000	1100	ug/Kg	1	04/13/25	MR	SW8270E
Isophorone	ND	1100	ug/Kg	1	04/13/25	MR	SW8270E
Naphthalene	ND	1100	ug/Kg	1	04/13/25	MR	SW8270E
Nitrobenzene	ND	1100	ug/Kg	1	04/13/25	MR	SW8270E
N-Nitrosodimethylamine	ND	1500	ug/Kg	1	04/13/25	MR	SW8270E
N-Nitrosodi-n-propylamine	ND	1100	ug/Kg	1	04/13/25	MR	SW8270E
N-Nitrosodiphenylamine	ND	1500	ug/Kg	1	04/13/25	MR	SW8270E
Pentachloronitrobenzene	ND	1500	ug/Kg	1	04/13/25	MR	SW8270E
Pentachlorophenol	ND	800	ug/Kg	1	04/13/25	MR	SW8270E
Phenanthrene	6200	1100	ug/Kg	1	04/13/25	MR	SW8270E
Phenol	ND	330	ug/Kg	1	04/13/25	MR	SW8270E
Pyrene	9300	1100	ug/Kg	1	04/13/25	MR	SW8270E
Pyridine	ND	1500	ug/Kg	1	04/13/25	MR	SW8270E
QA/QC Surrogates							
% 2,4,6-Tribromophenol	82		%	1	04/13/25	MR	30 - 130 %
% 2-Fluorobiphenyl	74		%	1	04/13/25	MR	30 - 130 %
% 2-Fluorophenol	67		%	1	04/13/25	MR	30 - 130 %
% Nitrobenzene-d5	72		%	1	04/13/25	MR	30 - 130 %
% Phenol-d5	74		%	1	04/13/25	MR	30 - 130 %
% Terphenyl-d14	72		%	1	04/13/25	MR	30 - 130 %

Parameter	Result	RL/ PQL	Units	Dilution	Date/Time	By	Reference

1 = This parameter is not certified by the primary accrediting authority (NY NELAC) for this matrix. NY NELAC does not offer certification for all parameters at this time.

RL/PQL=Reporting/Practical Quantitation Level (Equivalent to NELAC LOQ, Limit of Quantitation) ND=Not Detected at RL/PQL
BRL=Below Reporting Level L=Biased Low
QA/QC Surrogates: Surrogates are compounds (preceeded with a %) added by the lab to determine analysis efficiency. Surrogate results(%) listed in the report are not "detected" compounds.

Comments:

Per 1.4.6 of EPA method 8270D, 1,2-Diphenylhydrazine is unstable and readily converts to Azobenzene. Azobenzene is used for the calibration of 1,2-Diphenylhydrazine.

Please be advised that the NY 375 soil criteria for chromium are based on hexavalent chromium and trivalent chromium.

Volatile Comment:
To achieve client's objectives, where the lowest calibration standard or LOD justifies lowering the RL/PQL, the RL/PQL of some compounds have been lowered to meet criteria.

Volatile Comment:
There was a suppression of the last internal standard in the low level analysis, all affected compounds are reported from the methanol preserved high level analysis which did not exhibit this interference.

Semi-Volatile Comment:
To achieve client's objectives, where the lowest calibration standard or LOD justifies lowering the RL/PQL, the RL/PQL of some compounds have been lowered to meet criteria.

PCB Comment:
Due to low percent solid in the sample, an elevated RL was reported.

All soils, solids and sludges are reported on a dry weight basis unless otherwise noted in the sample comments.

S - Laboratory solvent, contamination is possible.

If you are the client above and have any questions concerning this testing, please do not hesitate to contact Phoenix Client Services at ext.200.
The contents of this report cannot be discussed with anyone other than the client listed above without their written consent.

Phyllis Shiller, Laboratory Director
April 17, 2025
Reviewed and Released by: Phyllis Shiller, Laboratory Director

Environmental Laboratories, Inc.
587 East Middle Turnpike, P.O.Box 370, Manchester, CT 06045
Tel. (860) 645-1102

ACCREDITED IN ACCORDANCE WITH nelac NY # 11301

Analysis Report

April 17, 2025

FOR: Attn: Mr Kevin Brussee
Brussee Environmental Corp
1150 Lincoln Avenue – Suite 4
Holbrook, NY 11741

Sample Information		Custody Information		Date	Time
Matrix:	SOIL	Collected by:	JB	04/02/25	11:30
Location Code:	BRUSSEE	Received by:	SR1	04/03/25	15:14
Rush Request:	Standard	Analyzed by:	see "By" below		
P.O.#:					

Laboratory Data

SDG ID: GCS97343
Phoenix ID: CS97357

Project ID: 168 BANKER STREET
Client ID: SB5W (8-10`)

Parameter	Result	RL/ PQL	Units	Dilution	Date/Time	By	Reference	
Percent Solid	60		%		04/03/25	CV	SW846-%Solid	
Soil Extraction for SVOA	Completed				04/12/25	RB/K/K	SW3546	
Semivolatiles								
1,2,4,5-Tetrachlorobenzene	ND	580	ug/Kg	1	04/13/25	MR	SW8270E	
1,2,4-Trichlorobenzene	ND	580	ug/Kg	1	04/13/25	MR	SW8270E	
1,2-Dichlorobenzene	ND	580	ug/Kg	1	04/13/25	MR	SW8270E	
1,2-Diphenylhydrazine	ND	820	ug/Kg	1	04/13/25	MR	SW8270E	
1,3-Dichlorobenzene	ND	580	ug/Kg	1	04/13/25	MR	SW8270E	
1,4-Dichlorobenzene	ND	580	ug/Kg	1	04/13/25	MR	SW8270E	
2,2'-Oxybis(1-Chloropropane)	ND	580	ug/Kg	1	04/13/25	MR	SW8270E	1
2,4,5-Trichlorophenol	ND	580	ug/Kg	1	04/13/25	MR	SW8270E	
2,4,6-Trichlorophenol	ND	580	ug/Kg	1	04/13/25	MR	SW8270E	
2,4-Dichlorophenol	ND	580	ug/Kg	1	04/13/25	MR	SW8270E	
2,4-Dimethylphenol	ND	580	ug/Kg	1	04/13/25	MR	SW8270E	
2,4-Dinitrophenol	ND	820	ug/Kg	1	04/13/25	MR	SW8270E	
2,4-Dinitrotoluene	ND	580	ug/Kg	1	04/13/25	MR	SW8270E	
2,6-Dinitrotoluene	ND	580	ug/Kg	1	04/13/25	MR	SW8270E	
2-Chloronaphthalene	ND	580	ug/Kg	1	04/13/25	MR	SW8270E	
2-Chlorophenol	ND	580	ug/Kg	1	04/13/25	MR	SW8270E	
2-Methylnaphthalene	ND	580	ug/Kg	1	04/13/25	MR	SW8270E	
2-Methylphenol (o-cresol)	ND	330	ug/Kg	1	04/13/25	MR	SW8270E	
2-Nitroaniline	ND	820	ug/Kg	1	04/13/25	MR	SW8270E	
2-Nitrophenol	ND	580	ug/Kg	1	04/13/25	MR	SW8270E	
3&4-Methylphenol (m&p-cresol)	7300	820	ug/Kg	1	04/13/25	MR	SW8270E	
3,3'-Dichlorobenzidine	ND	580	ug/Kg	1	04/13/25	MR	SW8270E	
3-Nitroaniline	ND	820	ug/Kg	1	04/13/25	MR	SW8270E	

Project ID: 168 BANKER STREET
Client ID: SB5W (8-10`)

Phoenix I.D.: CS97357

Parameter	Result	RL/ PQL	Units	Dilution	Date/Time	By	Reference
4,6-Dinitro-2-methylphenol	ND	820	ug/Kg	1	04/13/25	MR	SW8270E
4-Bromophenyl phenyl ether	ND	820	ug/Kg	1	04/13/25	MR	SW8270E
4-Chloro-3-methylphenol	ND	580	ug/Kg	1	04/13/25	MR	SW8270E
4-Chloroaniline	ND	580	ug/Kg	1	04/13/25	MR	SW8270E
4-Chlorophenyl phenyl ether	ND	580	ug/Kg	1	04/13/25	MR	SW8270E
4-Nitroaniline	ND	1300	ug/Kg	1	04/13/25	MR	SW8270E
4-Nitrophenol	ND	580	ug/Kg	1	04/13/25	MR	SW8270E
Acenaphthene	ND	580	ug/Kg	1	04/13/25	MR	SW8270E
Acenaphthylene	ND	580	ug/Kg	1	04/13/25	MR	SW8270E
Acetophenone	ND	580	ug/Kg	1	04/13/25	MR	SW8270E
Aniline	ND	820	ug/Kg	1	04/13/25	MR	SW8270E
Anthracene	1100	580	ug/Kg	1	04/13/25	MR	SW8270E
Benz(a)anthracene	2100	580	ug/Kg	1	04/13/25	MR	SW8270E
Benzidine	ND	580	ug/Kg	1	04/13/25	MR	SW8270E
Benzo(a)pyrene	2100	580	ug/Kg	1	04/13/25	MR	SW8270E
Benzo(b)fluoranthene	2500	580	ug/Kg	1	04/13/25	MR	SW8270E
Benzo(ghi)perylene	1400	580	ug/Kg	1	04/13/25	MR	SW8270E
Benzo(k)fluoranthene	800	580	ug/Kg	1	04/13/25	MR	SW8270E
Benzoic acid	ND	1600	ug/Kg	1	04/13/25	MR	SW8270E
Benzyl butyl phthalate	ND	580	ug/Kg	1	04/13/25	MR	SW8270E
Bis(2-chloroethoxy)methane	ND	580	ug/Kg	1	04/13/25	MR	SW8270E
Bis(2-chloroethyl)ether	ND	820	ug/Kg	1	04/13/25	MR	SW8270E
Bis(2-ethylhexyl)phthalate	ND	820	ug/Kg	1	04/13/25	MR	SW8270E
Carbazole	ND	820	ug/Kg	1	04/13/25	MR	SW8270E
Chrysene	2200	580	ug/Kg	1	04/13/25	MR	SW8270E
Dibenz(a,h)anthracene	330	330	ug/Kg	1	04/13/25	MR	SW8270E
Dibenzofuran	ND	580	ug/Kg	1	04/13/25	MR	SW8270E
Diethyl phthalate	ND	580	ug/Kg	1	04/13/25	MR	SW8270E
Dimethylphthalate	ND	580	ug/Kg	1	04/13/25	MR	SW8270E
Di-n-butylphthalate	ND	820	ug/Kg	1	04/13/25	MR	SW8270E
Di-n-octylphthalate	ND	580	ug/Kg	1	04/13/25	MR	SW8270E
Fluoranthene	4100	580	ug/Kg	1	04/13/25	MR	SW8270E
Fluorene	680	580	ug/Kg	1	04/13/25	MR	SW8270E
Hexachlorobenzene	ND	330	ug/Kg	1	04/13/25	MR	SW8270E
Hexachlorobutadiene	ND	580	ug/Kg	1	04/13/25	MR	SW8270E
Hexachlorocyclopentadiene	ND	580	ug/Kg	1	04/13/25	MR	SW8270E
Hexachloroethane	ND	580	ug/Kg	1	04/13/25	MR	SW8270E
Indeno(1,2,3-cd)pyrene	1300	580	ug/Kg	1	04/13/25	MR	SW8270E
Isophorone	ND	580	ug/Kg	1	04/13/25	MR	SW8270E
Naphthalene	880	580	ug/Kg	1	04/13/25	MR	SW8270E
Nitrobenzene	ND	580	ug/Kg	1	04/13/25	MR	SW8270E
N-Nitrosodimethylamine	ND	820	ug/Kg	1	04/13/25	MR	SW8270E
N-Nitrosodi-n-propylamine	ND	580	ug/Kg	1	04/13/25	MR	SW8270E
N-Nitrosodiphenylamine	ND	820	ug/Kg	1	04/13/25	MR	SW8270E
Pentachloronitrobenzene	ND	820	ug/Kg	1	04/13/25	MR	SW8270E
Pentachlorophenol	ND	800	ug/Kg	1	04/13/25	MR	SW8270E
Phenanthrene	4000	580	ug/Kg	1	04/13/25	MR	SW8270E
Phenol	ND	330	ug/Kg	1	04/13/25	MR	SW8270E
Pyrene	4400	580	ug/Kg	1	04/13/25	MR	SW8270E

Project ID: 168 BANKER STREET
Client ID: SB5W (8-10`)

Phoenix I.D.: CS97357

Parameter	Result	RL/ PQL	Units	Dilution	Date/Time	By	Reference
Pyridine	ND	820	ug/Kg	1	04/13/25	MR	SW8270E
QA/QC Surrogates							
% 2,4,6-Tribromophenol	75		%	1	04/13/25	MR	30 - 130 %
% 2-Fluorobiphenyl	72		%	1	04/13/25	MR	30 - 130 %
% 2-Fluorophenol	64		%	1	04/13/25	MR	30 - 130 %
% Nitrobenzene-d5	69		%	1	04/13/25	MR	30 - 130 %
% Phenol-d5	67		%	1	04/13/25	MR	30 - 130 %
% Terphenyl-d14	65		%	1	04/13/25	MR	30 - 130 %

1 = This parameter is not certified by the primary accrediting authority (NY NELAC) for this matrix. NY NELAC does not offer certification for all parameters at this time.

RL/PQL=Reporting/Practical Quantitation Level (Equivalent to NELAC LOQ, Limit of Quantitation) ND=Not Detected at RL/PQL
BRL=Below Reporting Level L=Biased Low
QA/QC Surrogates: Surrogates are compounds (preceeded with a %) added by the lab to determine analysis efficiency. Surrogate results(%) listed in the report are not "detected" compounds.

Comments:

Per 1.4.6 of EPA method 8270D, 1,2-Diphenylhydrazine is unstable and readily converts to Azobenzene. Azobenzene is used for the calibration of 1,2-Diphenylhydrazine.

Semi-Volatile Comment:
To achieve client's objectives, where the lowest calibration standard or LOD justifies lowering the RL/PQL, the RL/PQL of some compounds have been lowered to meet criteria.

All soils, solids and sludges are reported on a dry weight basis unless otherwise noted in the sample comments.

If you are the client above and have any questions concerning this testing, please do not hesitate to contact Phoenix Client Services at ext.200.
The contents of this report cannot be discussed with anyone other than the client listed above without their written consent.

Phyllis Shiller, Laboratory Director

April 17, 2025

Reviewed and Released by: Phyllis Shiller, Laboratory Director

Environmental Laboratories, Inc.
587 East Middle Turnpike, P.O.Box 370, Manchester, CT 06045
Tel. (860) 645-1102

NY # 11301

Analysis Report

April 17, 2025

FOR: Attn: Mr Kevin Brussee
Brussee Environmental Corp
1150 Lincoln Avenue – Suite 4
Holbrook, NY 11741

Sample Information		Custody Information		Date	Time
Matrix:	SOIL	Collected by:	JB	04/02/25	11:40
Location Code:	BRUSSEE	Received by:	SR1	04/03/25	15:14
Rush Request:	Standard	Analyzed by:	see "By" below		
P.O.#:					

Laboratory Data

SDG ID: GCS97343
Phoenix ID: CS97358

Project ID: 168 BANKER STREET
Client ID: SB5S (8-10`)

Parameter	Result	RL/ PQL	Units	Dilution	Date/Time	By	Reference	
Percent Solid	65		%		04/03/25	CV	SW846-%Solid	
Soil Extraction for SVOA	Completed				04/14/25	S/F	SW3546	
Semivolatiles								
1,2,4,5-Tetrachlorobenzene	ND	360	ug/Kg	1	04/15/25	MR	SW8270E	
1,2,4-Trichlorobenzene	ND	360	ug/Kg	1	04/15/25	MR	SW8270E	
1,2-Dichlorobenzene	ND	360	ug/Kg	1	04/15/25	MR	SW8270E	
1,2-Diphenylhydrazine	ND	510	ug/Kg	1	04/15/25	MR	SW8270E	
1,3-Dichlorobenzene	ND	360	ug/Kg	1	04/15/25	MR	SW8270E	
1,4-Dichlorobenzene	ND	360	ug/Kg	1	04/15/25	MR	SW8270E	
2,2'-Oxybis(1-Chloropropane)	ND	360	ug/Kg	1	04/15/25	MR	SW8270E	1
2,4,5-Trichlorophenol	ND	360	ug/Kg	1	04/15/25	MR	SW8270E	
2,4,6-Trichlorophenol	ND	360	ug/Kg	1	04/15/25	MR	SW8270E	
2,4-Dichlorophenol	ND	360	ug/Kg	1	04/15/25	MR	SW8270E	
2,4-Dimethylphenol	ND	360	ug/Kg	1	04/15/25	MR	SW8270E	
2,4-Dinitrophenol	ND	510	ug/Kg	1	04/15/25	MR	SW8270E	
2,4-Dinitrotoluene	ND	360	ug/Kg	1	04/15/25	MR	SW8270E	
2,6-Dinitrotoluene	ND	360	ug/Kg	1	04/15/25	MR	SW8270E	
2-Chloronaphthalene	ND	360	ug/Kg	1	04/15/25	MR	SW8270E	
2-Chlorophenol	ND	360	ug/Kg	1	04/15/25	MR	SW8270E	
2-Methylnaphthalene	ND	360	ug/Kg	1	04/15/25	MR	SW8270E	
2-Methylphenol (o-cresol)	ND	330	ug/Kg	1	04/15/25	MR	SW8270E	
2-Nitroaniline	ND	510	ug/Kg	1	04/15/25	MR	SW8270E	
2-Nitrophenol	ND	360	ug/Kg	1	04/15/25	MR	SW8270E	
3&4-Methylphenol (m&p-cresol)	5700	510	ug/Kg	1	04/15/25	MR	SW8270E	
3,3'-Dichlorobenzidine	ND	360	ug/Kg	1	04/15/25	MR	SW8270E	
3-Nitroaniline	ND	510	ug/Kg	1	04/15/25	MR	SW8270E	

Project ID: 168 BANKER STREET
Client ID: SB5S (8-10`)

Phoenix I.D.: CS97358

Parameter	Result	RL/ PQL	Units	Dilution	Date/Time	By	Reference
4,6-Dinitro-2-methylphenol	ND	510	ug/Kg	1	04/15/25	MR	SW8270E
4-Bromophenyl phenyl ether	ND	510	ug/Kg	1	04/15/25	MR	SW8270E
4-Chloro-3-methylphenol	ND	360	ug/Kg	1	04/15/25	MR	SW8270E
4-Chloroaniline	ND	360	ug/Kg	1	04/15/25	MR	SW8270E
4-Chlorophenyl phenyl ether	ND	360	ug/Kg	1	04/15/25	MR	SW8270E
4-Nitroaniline	ND	810	ug/Kg	1	04/15/25	MR	SW8270E
4-Nitrophenol	ND	360	ug/Kg	1	04/15/25	MR	SW8270E
Acenaphthene	ND	360	ug/Kg	1	04/15/25	MR	SW8270E
Acenaphthylene	ND	360	ug/Kg	1	04/15/25	MR	SW8270E
Acetophenone	ND	360	ug/Kg	1	04/15/25	MR	SW8270E
Aniline	ND	510	ug/Kg	1	04/15/25	MR	SW8270E
Anthracene	470	360	ug/Kg	1	04/15/25	MR	SW8270E
Benz(a)anthracene	820	360	ug/Kg	1	04/15/25	MR	SW8270E
Benzidine	ND	360	ug/Kg	1	04/15/25	MR	SW8270E
Benzo(a)pyrene	790	360	ug/Kg	1	04/15/25	MR	SW8270E
Benzo(b)fluoranthene	970	360	ug/Kg	1	04/15/25	MR	SW8270E
Benzo(ghi)perylene	400	360	ug/Kg	1	04/15/25	MR	SW8270E
Benzo(k)fluoranthene	ND	360	ug/Kg	1	04/15/25	MR	SW8270E
Benzoic acid	ND	1000	ug/Kg	1	04/15/25	MR	SW8270E
Benzyl butyl phthalate	ND	360	ug/Kg	1	04/15/25	MR	SW8270E
Bis(2-chloroethoxy)methane	ND	360	ug/Kg	1	04/15/25	MR	SW8270E
Bis(2-chloroethyl)ether	ND	510	ug/Kg	1	04/15/25	MR	SW8270E
Bis(2-ethylhexyl)phthalate	ND	510	ug/Kg	1	04/15/25	MR	SW8270E
Carbazole	ND	510	ug/Kg	1	04/15/25	MR	SW8270E
Chrysene	900	360	ug/Kg	1	04/15/25	MR	SW8270E
Dibenz(a,h)anthracene	ND	330	ug/Kg	1	04/15/25	MR	SW8270E
Dibenzofuran	ND	360	ug/Kg	1	04/15/25	MR	SW8270E
Diethyl phthalate	ND	360	ug/Kg	1	04/15/25	MR	SW8270E
Dimethylphthalate	ND	360	ug/Kg	1	04/15/25	MR	SW8270E
Di-n-butylphthalate	ND	510	ug/Kg	1	04/15/25	MR	SW8270E
Di-n-octylphthalate	ND	360	ug/Kg	1	04/15/25	MR	SW8270E
Fluoranthene	1500	360	ug/Kg	1	04/15/25	MR	SW8270E
Fluorene	ND	360	ug/Kg	1	04/15/25	MR	SW8270E
Hexachlorobenzene	ND	330	ug/Kg	1	04/15/25	MR	SW8270E
Hexachlorobutadiene	ND	360	ug/Kg	1	04/15/25	MR	SW8270E
Hexachlorocyclopentadiene	ND	360	ug/Kg	1	04/15/25	MR	SW8270E
Hexachloroethane	ND	360	ug/Kg	1	04/15/25	MR	SW8270E
Indeno(1,2,3-cd)pyrene	380	360	ug/Kg	1	04/15/25	MR	SW8270E
Isophorone	ND	360	ug/Kg	1	04/15/25	MR	SW8270E
Naphthalene	420	360	ug/Kg	1	04/15/25	MR	SW8270E
Nitrobenzene	ND	360	ug/Kg	1	04/15/25	MR	SW8270E
N-Nitrosodimethylamine	ND	510	ug/Kg	1	04/15/25	MR	SW8270E
N-Nitrosodi-n-propylamine	ND	360	ug/Kg	1	04/15/25	MR	SW8270E
N-Nitrosodiphenylamine	ND	510	ug/Kg	1	04/15/25	MR	SW8270E
Pentachloronitrobenzene	ND	510	ug/Kg	1	04/15/25	MR	SW8270E
Pentachlorophenol	ND	510	ug/Kg	1	04/15/25	MR	SW8270E
Phenanthrene	1800	360	ug/Kg	1	04/15/25	MR	SW8270E
Phenol	ND	330	ug/Kg	1	04/15/25	MR	SW8270E
Pyrene	1500	360	ug/Kg	1	04/15/25	MR	SW8270E

Project ID: 168 BANKER STREET
Client ID: SB5S (8-10`)

Phoenix I.D.: CS97358

Parameter	Result	RL/ PQL	Units	Dilution	Date/Time	By	Reference
Pyridine	ND	510	ug/Kg	1	04/15/25	MR	SW8270E
QA/QC Surrogates							
% 2,4,6-Tribromophenol	46		%	1	04/15/25	MR	30 - 130 %
% 2-Fluorobiphenyl	43		%	1	04/15/25	MR	30 - 130 %
% 2-Fluorophenol	34		%	1	04/15/25	MR	30 - 130 %
% Nitrobenzene-d5	35		%	1	04/15/25	MR	30 - 130 %
% Phenol-d5	38		%	1	04/15/25	MR	30 - 130 %
% Terphenyl-d14	34		%	1	04/15/25	MR	30 - 130 %

1 = This parameter is not certified by the primary accrediting authority (NY NELAC) for this matrix. NY NELAC does not offer certification for all parameters at this time.

RL/PQL=Reporting/Practical Quantitation Level (Equivalent to NELAC LOQ, Limit of Quantitation) ND=Not Detected at RL/PQL
BRL=Below Reporting Level L=Biased Low
QA/QC Surrogates: Surrogates are compounds (preceeded with a %) added by the lab to determine analysis efficiency. Surrogate results(%) listed in the report are not "detected" compounds.

Comments:

Per 1.4.6 of EPA method 8270D, 1,2-Diphenylhydrazine is unstable and readily converts to Azobenzene. Azobenzene is used for the calibration of 1,2-Diphenylhydrazine.

Semi-Volatile Comment:
To achieve client's objectives, where the lowest calibration standard or LOD justifies lowering the RL/PQL, the RL/PQL of some compounds have been lowered to meet criteria.

All soils, solids and sludges are reported on a dry weight basis unless otherwise noted in the sample comments.

If you are the client above and have any questions concerning this testing, please do not hesitate to contact Phoenix Client Services at ext.200.
The contents of this report cannot be discussed with anyone other than the client listed above without their written consent.

Phyllis Shiller, Laboratory Director

April 17, 2025

Reviewed and Released by: Phyllis Shiller, Laboratory Director

Environmental Laboratories, Inc.
587 East Middle Turnpike, P.O.Box 370, Manchester, CT 06045
Tel. (860) 645-1102

NY # 11301

Analysis Report

April 17, 2025

FOR: Attn: Mr Kevin Brussee
Brussee Environmental Corp
1150 Lincoln Avenue – Suite 4
Holbrook, NY 11741

Sample Information		Custody Information		Date	Time
Matrix:	SOIL	Collected by:	JB	04/02/25	11:50
Location Code:	BRUSSEE	Received by:	SR1	04/03/25	15:14
Rush Request:	Standard	Analyzed by:	see "By" below		
P.O.#:					

Laboratory Data

SDG ID: GCS97343
Phoenix ID: CS97359

Project ID: 168 BANKER STREET
Client ID: SB5E (8-10`)

Parameter	Result	RL/ PQL	Units	Dilution	Date/Time	By	Reference	
Percent Solid	66		%		04/03/25	CV	SW846-%Solid	
Soil Extraction for SVOA	Completed				04/14/25	S/F	SW3546	
Semivolatiles								
1,2,4,5-Tetrachlorobenzene	ND	350	ug/Kg	1	04/15/25	MR	SW8270E	
1,2,4-Trichlorobenzene	ND	350	ug/Kg	1	04/15/25	MR	SW8270E	
1,2-Dichlorobenzene	ND	350	ug/Kg	1	04/15/25	MR	SW8270E	
1,2-Diphenylhydrazine	ND	500	ug/Kg	1	04/15/25	MR	SW8270E	
1,3-Dichlorobenzene	ND	350	ug/Kg	1	04/15/25	MR	SW8270E	
1,4-Dichlorobenzene	ND	350	ug/Kg	1	04/15/25	MR	SW8270E	
2,2'-Oxybis(1-Chloropropane)	ND	350	ug/Kg	1	04/15/25	MR	SW8270E	1
2,4,5-Trichlorophenol	ND	350	ug/Kg	1	04/15/25	MR	SW8270E	
2,4,6-Trichlorophenol	ND	350	ug/Kg	1	04/15/25	MR	SW8270E	
2,4-Dichlorophenol	ND	350	ug/Kg	1	04/15/25	MR	SW8270E	
2,4-Dimethylphenol	ND	350	ug/Kg	1	04/15/25	MR	SW8270E	
2,4-Dinitrophenol	ND	500	ug/Kg	1	04/15/25	MR	SW8270E	
2,4-Dinitrotoluene	ND	350	ug/Kg	1	04/15/25	MR	SW8270E	
2,6-Dinitrotoluene	ND	350	ug/Kg	1	04/15/25	MR	SW8270E	
2-Chloronaphthalene	ND	350	ug/Kg	1	04/15/25	MR	SW8270E	
2-Chlorophenol	ND	350	ug/Kg	1	04/15/25	MR	SW8270E	
2-Methylnaphthalene	ND	350	ug/Kg	1	04/15/25	MR	SW8270E	
2-Methylphenol (o-cresol)	ND	330	ug/Kg	1	04/15/25	MR	SW8270E	
2-Nitroaniline	ND	500	ug/Kg	1	04/15/25	MR	SW8270E	
2-Nitrophenol	ND	350	ug/Kg	1	04/15/25	MR	SW8270E	
3&4-Methylphenol (m&p-cresol)	1900	500	ug/Kg	1	04/15/25	MR	SW8270E	
3,3'-Dichlorobenzidine	ND	350	ug/Kg	1	04/15/25	MR	SW8270E	
3-Nitroaniline	ND	500	ug/Kg	1	04/15/25	MR	SW8270E	

Project ID: 168 BANKER STREET
Client ID: SB5E (8-10`)

Phoenix I.D.: CS97359

Parameter	Result	RL/ PQL	Units	Dilution	Date/Time	By	Reference
4,6-Dinitro-2-methylphenol	ND	500	ug/Kg	1	04/15/25	MR	SW8270E
4-Bromophenyl phenyl ether	ND	500	ug/Kg	1	04/15/25	MR	SW8270E
4-Chloro-3-methylphenol	ND	350	ug/Kg	1	04/15/25	MR	SW8270E
4-Chloroaniline	ND	350	ug/Kg	1	04/15/25	MR	SW8270E
4-Chlorophenyl phenyl ether	ND	350	ug/Kg	1	04/15/25	MR	SW8270E
4-Nitroaniline	ND	790	ug/Kg	1	04/15/25	MR	SW8270E
4-Nitrophenol	ND	350	ug/Kg	1	04/15/25	MR	SW8270E
Acenaphthene	360	350	ug/Kg	1	04/15/25	MR	SW8270E
Acenaphthylene	ND	350	ug/Kg	1	04/15/25	MR	SW8270E
Acetophenone	ND	350	ug/Kg	1	04/15/25	MR	SW8270E
Aniline	ND	500	ug/Kg	1	04/15/25	MR	SW8270E
Anthracene	ND	350	ug/Kg	1	04/15/25	MR	SW8270E
Benz(a)anthracene	740	350	ug/Kg	1	04/15/25	MR	SW8270E
Benzidine	ND	350	ug/Kg	1	04/15/25	MR	SW8270E
Benzo(a)pyrene	800	350	ug/Kg	1	04/15/25	MR	SW8270E
Benzo(b)fluoranthene	960	350	ug/Kg	1	04/15/25	MR	SW8270E
Benzo(ghi)perylene	460	350	ug/Kg	1	04/15/25	MR	SW8270E
Benzo(k)fluoranthene	390	350	ug/Kg	1	04/15/25	MR	SW8270E
Benzoic acid	ND	990	ug/Kg	1	04/15/25	MR	SW8270E
Benzyl butyl phthalate	ND	350	ug/Kg	1	04/15/25	MR	SW8270E
Bis(2-chloroethoxy)methane	ND	350	ug/Kg	1	04/15/25	MR	SW8270E
Bis(2-chloroethyl)ether	ND	500	ug/Kg	1	04/15/25	MR	SW8270E
Bis(2-ethylhexyl)phthalate	ND	500	ug/Kg	1	04/15/25	MR	SW8270E
Carbazole	ND	500	ug/Kg	1	04/15/25	MR	SW8270E
Chrysene	710	350	ug/Kg	1	04/15/25	MR	SW8270E
Dibenz(a,h)anthracene	ND	330	ug/Kg	1	04/15/25	MR	SW8270E
Dibenzofuran	ND	350	ug/Kg	1	04/15/25	MR	SW8270E
Diethyl phthalate	ND	350	ug/Kg	1	04/15/25	MR	SW8270E
Dimethylphthalate	ND	350	ug/Kg	1	04/15/25	MR	SW8270E
Di-n-butylphthalate	ND	500	ug/Kg	1	04/15/25	MR	SW8270E
Di-n-octylphthalate	ND	350	ug/Kg	1	04/15/25	MR	SW8270E
Fluoranthene	1200	350	ug/Kg	1	04/15/25	MR	SW8270E
Fluorene	ND	350	ug/Kg	1	04/15/25	MR	SW8270E
Hexachlorobenzene	ND	330	ug/Kg	1	04/15/25	MR	SW8270E
Hexachlorobutadiene	ND	350	ug/Kg	1	04/15/25	MR	SW8270E
Hexachlorocyclopentadiene	ND	350	ug/Kg	1	04/15/25	MR	SW8270E
Hexachloroethane	ND	350	ug/Kg	1	04/15/25	MR	SW8270E
Indeno(1,2,3-cd)pyrene	460	350	ug/Kg	1	04/15/25	MR	SW8270E
Isophorone	ND	350	ug/Kg	1	04/15/25	MR	SW8270E
Naphthalene	430	350	ug/Kg	1	04/15/25	MR	SW8270E
Nitrobenzene	ND	350	ug/Kg	1	04/15/25	MR	SW8270E
N-Nitrosodimethylamine	ND	500	ug/Kg	1	04/15/25	MR	SW8270E
N-Nitrosodi-n-propylamine	ND	350	ug/Kg	1	04/15/25	MR	SW8270E
N-Nitrosodiphenylamine	ND	500	ug/Kg	1	04/15/25	MR	SW8270E
Pentachloronitrobenzene	ND	500	ug/Kg	1	04/15/25	MR	SW8270E
Pentachlorophenol	ND	500	ug/Kg	1	04/15/25	MR	SW8270E
Phenanthrene	1200	350	ug/Kg	1	04/15/25	MR	SW8270E
Phenol	ND	330	ug/Kg	1	04/15/25	MR	SW8270E
Pyrene	1100	350	ug/Kg	1	04/15/25	MR	SW8270E

Project ID: 168 BANKER STREET
Client ID: SB5E (8-10`)

Phoenix I.D.: CS97359

Parameter	Result	RL/ PQL	Units	Dilution	Date/Time	By	Reference
Pyridine	ND	500	ug/Kg	1	04/15/25	MR	SW8270E
QA/QC Surrogates							
% 2,4,6-Tribromophenol	37		%	1	04/15/25	MR	30 - 130 %
% 2-Fluorobiphenyl	38		%	1	04/15/25	MR	30 - 130 %
% 2-Fluorophenol	34		%	1	04/15/25	MR	30 - 130 %
% Nitrobenzene-d5	36		%	1	04/15/25	MR	30 - 130 %
% Phenol-d5	35		%	1	04/15/25	MR	30 - 130 %
% Terphenyl-d14	33		%	1	04/15/25	MR	30 - 130 %

1 = This parameter is not certified by the primary accrediting authority (NY NELAC) for this matrix. NY NELAC does not offer certification for all parameters at this time.

RL/PQL=Reporting/Practical Quantitation Level (Equivalent to NELAC LOQ, Limit of Quantitation) ND=Not Detected at RL/PQL
BRL=Below Reporting Level L=Biased Low
QA/QC Surrogates: Surrogates are compounds (preceeded with a %) added by the lab to determine analysis efficiency. Surrogate results(%) listed in the report are not "detected" compounds.

Comments:

Per 1.4.6 of EPA method 8270D, 1,2-Diphenylhydrazine is unstable and readily converts to Azobenzene. Azobenzene is used for the calibration of 1,2-Diphenylhydrazine.

Semi-Volatile Comment:
To achieve client's objectives, where the lowest calibration standard or LOD justifies lowering the RL/PQL, the RL/PQL of some compounds have been lowered to meet criteria.

All soils, solids and sludges are reported on a dry weight basis unless otherwise noted in the sample comments.

If you are the client above and have any questions concerning this testing, please do not hesitate to contact Phoenix Client Services at ext.200.
The contents of this report cannot be discussed with anyone other than the client listed above without their written consent.

Phyllis Shiller, Laboratory Director

April 17, 2025

Reviewed and Released by: Phyllis Shiller, Laboratory Director

Environmental Laboratories, Inc.
587 East Middle Turnpike, P.O.Box 370, Manchester, CT 06045
Tel. (860) 645-1102

NY # 11301

Analysis Report

April 17, 2025

FOR: Attn: Mr Kevin Brussee
Brussee Environmental Corp
1150 Lincoln Avenue – Suite 4
Holbrook, NY 11741

Sample Information		Custody Information		Date	Time
Matrix:	SOIL	Collected by:	JB	04/02/25	12:00
Location Code:	BRUSSEE	Received by:	SR1	04/03/25	15:14
Rush Request:	Standard	Analyzed by:	see "By" below		
P.O.#:					

Laboratory Data

SDG ID: GCS97343
Phoenix ID: CS97360

Project ID: 168 BANKER STREET
Client ID: SB5N (8-10`)

Parameter	Result	RL/ PQL	Units	Dilution	Date/Time	By	Reference	
Percent Solid	67		%		04/03/25	CV	SW846-%Solid	
Soil Extraction for SVOA	Completed				04/14/25	S/F	SW3546	
Semivolatiles								
1,2,4,5-Tetrachlorobenzene	ND	350	ug/Kg	1	04/15/25	MR	SW8270E	
1,2,4-Trichlorobenzene	ND	350	ug/Kg	1	04/15/25	MR	SW8270E	
1,2-Dichlorobenzene	ND	350	ug/Kg	1	04/15/25	MR	SW8270E	
1,2-Diphenylhydrazine	ND	490	ug/Kg	1	04/15/25	MR	SW8270E	
1,3-Dichlorobenzene	ND	350	ug/Kg	1	04/15/25	MR	SW8270E	
1,4-Dichlorobenzene	ND	350	ug/Kg	1	04/15/25	MR	SW8270E	
2,2'-Oxybis(1-Chloropropane)	ND	350	ug/Kg	1	04/15/25	MR	SW8270E	1
2,4,5-Trichlorophenol	ND	350	ug/Kg	1	04/15/25	MR	SW8270E	
2,4,6-Trichlorophenol	ND	350	ug/Kg	1	04/15/25	MR	SW8270E	
2,4-Dichlorophenol	ND	350	ug/Kg	1	04/15/25	MR	SW8270E	
2,4-Dimethylphenol	ND	350	ug/Kg	1	04/15/25	MR	SW8270E	
2,4-Dinitrophenol	ND	490	ug/Kg	1	04/15/25	MR	SW8270E	
2,4-Dinitrotoluene	ND	350	ug/Kg	1	04/15/25	MR	SW8270E	
2,6-Dinitrotoluene	ND	350	ug/Kg	1	04/15/25	MR	SW8270E	
2-Chloronaphthalene	ND	350	ug/Kg	1	04/15/25	MR	SW8270E	
2-Chlorophenol	ND	350	ug/Kg	1	04/15/25	MR	SW8270E	
2-Methylnaphthalene	ND	350	ug/Kg	1	04/15/25	MR	SW8270E	
2-Methylphenol (o-cresol)	ND	330	ug/Kg	1	04/15/25	MR	SW8270E	
2-Nitroaniline	ND	490	ug/Kg	1	04/15/25	MR	SW8270E	
2-Nitrophenol	ND	350	ug/Kg	1	04/15/25	MR	SW8270E	
3&4-Methylphenol (m&p-cresol)	ND	330	ug/Kg	1	04/15/25	MR	SW8270E	
3,3'-Dichlorobenzidine	ND	350	ug/Kg	1	04/15/25	MR	SW8270E	
3-Nitroaniline	ND	490	ug/Kg	1	04/15/25	MR	SW8270E	

Project ID: 168 BANKER STREET
Client ID: SB5N (8-10`)

Phoenix I.D.: CS97360

Parameter	Result	RL/ PQL	Units	Dilution	Date/Time	By	Reference
4,6-Dinitro-2-methylphenol	ND	490	ug/Kg	1	04/15/25	MR	SW8270E
4-Bromophenyl phenyl ether	ND	490	ug/Kg	1	04/15/25	MR	SW8270E
4-Chloro-3-methylphenol	ND	350	ug/Kg	1	04/15/25	MR	SW8270E
4-Chloroaniline	ND	350	ug/Kg	1	04/15/25	MR	SW8270E
4-Chlorophenyl phenyl ether	ND	350	ug/Kg	1	04/15/25	MR	SW8270E
4-Nitroaniline	ND	790	ug/Kg	1	04/15/25	MR	SW8270E
4-Nitrophenol	ND	350	ug/Kg	1	04/15/25	MR	SW8270E
Acenaphthene	ND	350	ug/Kg	1	04/15/25	MR	SW8270E
Acenaphthylene	ND	350	ug/Kg	1	04/15/25	MR	SW8270E
Acetophenone	ND	350	ug/Kg	1	04/15/25	MR	SW8270E
Aniline	ND	490	ug/Kg	1	04/15/25	MR	SW8270E
Anthracene	430	350	ug/Kg	1	04/15/25	MR	SW8270E
Benz(a)anthracene	1400	350	ug/Kg	1	04/15/25	MR	SW8270E
Benzidine	ND	350	ug/Kg	1	04/15/25	MR	SW8270E
Benzo(a)pyrene	1500	350	ug/Kg	1	04/15/25	MR	SW8270E
Benzo(b)fluoranthene	2000	350	ug/Kg	1	04/15/25	MR	SW8270E
Benzo(ghi)perylene	1200	350	ug/Kg	1	04/15/25	MR	SW8270E
Benzo(k)fluoranthene	710	350	ug/Kg	1	04/15/25	MR	SW8270E
Benzoic acid	ND	990	ug/Kg	1	04/15/25	MR	SW8270E
Benzyl butyl phthalate	ND	350	ug/Kg	1	04/15/25	MR	SW8270E
Bis(2-chloroethoxy)methane	ND	350	ug/Kg	1	04/15/25	MR	SW8270E
Bis(2-chloroethyl)ether	ND	490	ug/Kg	1	04/15/25	MR	SW8270E
Bis(2-ethylhexyl)phthalate	ND	490	ug/Kg	1	04/15/25	MR	SW8270E
Carbazole	ND	490	ug/Kg	1	04/15/25	MR	SW8270E
Chrysene	1500	350	ug/Kg	1	04/15/25	MR	SW8270E
Dibenz(a,h)anthracene	ND	330	ug/Kg	1	04/15/25	MR	SW8270E
Dibenzofuran	ND	350	ug/Kg	1	04/15/25	MR	SW8270E
Diethyl phthalate	ND	350	ug/Kg	1	04/15/25	MR	SW8270E
Dimethylphthalate	ND	350	ug/Kg	1	04/15/25	MR	SW8270E
Di-n-butylphthalate	ND	490	ug/Kg	1	04/15/25	MR	SW8270E
Di-n-octylphthalate	ND	350	ug/Kg	1	04/15/25	MR	SW8270E
Fluoranthene	1600	350	ug/Kg	1	04/15/25	MR	SW8270E
Fluorene	ND	350	ug/Kg	1	04/15/25	MR	SW8270E
Hexachlorobenzene	ND	330	ug/Kg	1	04/15/25	MR	SW8270E
Hexachlorobutadiene	ND	350	ug/Kg	1	04/15/25	MR	SW8270E
Hexachlorocyclopentadiene	ND	350	ug/Kg	1	04/15/25	MR	SW8270E
Hexachloroethane	ND	350	ug/Kg	1	04/15/25	MR	SW8270E
Indeno(1,2,3-cd)pyrene	1100	350	ug/Kg	1	04/15/25	MR	SW8270E
Isophorone	ND	350	ug/Kg	1	04/15/25	MR	SW8270E
Naphthalene	410	350	ug/Kg	1	04/15/25	MR	SW8270E
Nitrobenzene	ND	350	ug/Kg	1	04/15/25	MR	SW8270E
N-Nitrosodimethylamine	ND	490	ug/Kg	1	04/15/25	MR	SW8270E
N-Nitrosodi-n-propylamine	ND	350	ug/Kg	1	04/15/25	MR	SW8270E
N-Nitrosodiphenylamine	ND	490	ug/Kg	1	04/15/25	MR	SW8270E
Pentachloronitrobenzene	ND	490	ug/Kg	1	04/15/25	MR	SW8270E
Pentachlorophenol	ND	490	ug/Kg	1	04/15/25	MR	SW8270E
Phenanthrene	1400	350	ug/Kg	1	04/15/25	MR	SW8270E
Phenol	ND	330	ug/Kg	1	04/15/25	MR	SW8270E
Pyrene	1800	350	ug/Kg	1	04/15/25	MR	SW8270E

Project ID: 168 BANKER STREET
Client ID: SB5N (8-10`)

Phoenix I.D.: CS97360

Parameter	Result	RL/ PQL	Units	Dilution	Date/Time	By	Reference
Pyridine	ND	490	ug/Kg	1	04/15/25	MR	SW8270E
QA/QC Surrogates							
% 2,4,6-Tribromophenol	63		%	1	04/15/25	MR	30 - 130 %
% 2-Fluorobiphenyl	66		%	1	04/15/25	MR	30 - 130 %
% 2-Fluorophenol	59		%	1	04/15/25	MR	30 - 130 %
% Nitrobenzene-d5	65		%	1	04/15/25	MR	30 - 130 %
% Phenol-d5	61		%	1	04/15/25	MR	30 - 130 %
% Terphenyl-d14	50		%	1	04/15/25	MR	30 - 130 %

1 = This parameter is not certified by the primary accrediting authority (NY NELAC) for this matrix. NY NELAC does not offer certification for all parameters at this time.

RL/PQL=Reporting/Practical Quantitation Level (Equivalent to NELAC LOQ, Limit of Quantitation) ND=Not Detected at RL/PQL
BRL=Below Reporting Level L=Biased Low
QA/QC Surrogates: Surrogates are compounds (preceeded with a %) added by the lab to determine analysis efficiency. Surrogate results(%) listed in the report are not "detected" compounds.

Comments:

Per 1.4.6 of EPA method 8270D, 1,2-Diphenylhydrazine is unstable and readily converts to Azobenzene. Azobenzene is used for the calibration of 1,2-Diphenylhydrazine.

Semi-Volatile Comment:
To achieve client's objectives, where the lowest calibration standard or LOD justifies lowering the RL/PQL, the RL/PQL of some compounds have been lowered to meet criteria.

All soils, solids and sludges are reported on a dry weight basis unless otherwise noted in the sample comments.

If you are the client above and have any questions concerning this testing, please do not hesitate to contact Phoenix Client Services at ext.200.
The contents of this report cannot be discussed with anyone other than the client listed above without their written consent.

Phyllis Shiller, Laboratory Director

April 17, 2025

Reviewed and Released by: Phyllis Shiller, Laboratory Director

Environmental Laboratories, Inc.
587 East Middle Turnpike, P.O.Box 370, Manchester, CT 06045
Tel. (860) 645-1102

NY # 11301

Analysis Report

April 17, 2025

FOR: Attn: Mr Kevin Brussee
Brussee Environmental Corp
1150 Lincoln Avenue – Suite 4
Holbrook, NY 11741

Sample Information		Custody Information		Date	Time
Matrix:	SOIL	Collected by:	JB	04/02/25	
Location Code:	BRUSSEE	Received by:	SR1	04/03/25	15:14
Rush Request:	Standard	Analyzed by:	see "By" below		
P.O.#:					

Laboratory Data

SDG ID: GCS97343
Phoenix ID: CS97361

Project ID: 168 BANKER STREET
Client ID: DUPLICATE

Parameter	Result	RL/ PQL	Units	Dilution	Date/Time	By	Reference	
Silver	< 0.38	0.38	mg/Kg	1	04/05/25	CPP	SW6010D	
Aluminum	7270	5.7	mg/Kg	1	04/05/25	CPP	SW6010D	
Arsenic	7.16	0.76	mg/Kg	1	04/05/25	CPP	SW6010D	
Barium	96.6	0.38	mg/Kg	1	04/05/25	TH	SW6010D	
Beryllium	0.43	0.30	mg/Kg	1	04/05/25	CPP	SW6010D	
Calcium	4870	5.7	mg/Kg	1	04/05/25	CPP	SW6010D	
Cadmium	0.45	0.38	mg/Kg	1	04/05/25	CPP	SW6010D	
Cobalt	9.46	0.38	mg/Kg	1	04/05/25	CPP	SW6010D	
Chromium	18.8	0.38	mg/Kg	1	04/05/25	CPP	SW6010D	
Copper	52.9	0.8	mg/kg	1	04/05/25	CPP	SW6010D	
Iron	15500	5.7	mg/Kg	1	04/05/25	CPP	SW6010D	
Mercury	0.41	0.03	mg/Kg	2	04/08/25	JM	SW7471B	
Potassium	1320	57	mg/Kg	10	04/05/25	CPP	SW6010D	
Magnesium	2290	5.7	mg/Kg	1	04/05/25	CPP	SW6010D	
Manganese	299	0.38	mg/Kg	1	04/05/25	CPP	SW6010D	
Sodium	199	5.7	mg/Kg	1	04/05/25	CPP	SW6010D	
Nickel	18.4	0.38	mg/Kg	1	04/05/25	CPP	SW6010D	
Lead	186	0.38	mg/Kg	1	04/05/25	TH	SW6010D	
Antimony	< 3.8	3.8	mg/Kg	1	04/05/25	CPP	SW6010D	
Selenium	< 2.0	2.0	mg/Kg	1	04/05/25	CPP	SW6010D	
Thallium	< 3.4	3.4	mg/Kg	1	04/05/25	CPP	SW6010D	
Vanadium	28.0	0.38	mg/Kg	1	04/05/25	CPP	SW6010D	
Zinc	167	0.8	mg/Kg	1	04/05/25	CPP	SW6010D	
Percent Solid	87		%		04/03/25	CV	SW846-%Solid	
Field Extraction	Completed				04/02/25		SW5035A	1
Mercury Digestion	Completed				04/07/25	AC1/AC1	SW7473	
Soil Extraction for PCB	Completed				04/14/25	H/F	SW3546	

Ver 1

Project ID: 168 BANKER STREET
Client ID: DUPLICATE

Phoenix I.D.: CS97361

Parameter	Result	RL/ PQL	Units	Dilution	Date/Time	By	Reference
Soil Extraction for Pesticides	Completed				04/14/25	H/F	SW3546
Soil Extraction for SVOA	Completed				04/14/25	S/F	SW3546
Total Metals Digest	Completed				04/03/25		SW3050B
Polychlorinated Biphenyls							
PCB-1016	ND	75	ug/Kg	2	04/15/25	SC	SW8082A
PCB-1221	ND	75	ug/Kg	2	04/15/25	SC	SW8082A
PCB-1232	ND	75	ug/Kg	2	04/15/25	SC	SW8082A
PCB-1242	ND	75	ug/Kg	2	04/15/25	SC	SW8082A
PCB-1248	ND	75	ug/Kg	2	04/15/25	SC	SW8082A
PCB-1254	ND	75	ug/Kg	2	04/15/25	SC	SW8082A
PCB-1260	ND	75	ug/Kg	2	04/15/25	SC	SW8082A
PCB-1262	ND	75	ug/Kg	2	04/15/25	SC	SW8082A
PCB-1268	ND	75	ug/Kg	2	04/15/25	SC	SW8082A
QA/QC Surrogates							
% DCBP	59		%	2	04/15/25	SC	30 - 150 %
% DCBP (Confirmation)	60		%	2	04/15/25	SC	30 - 150 %
% TCMX	58		%	2	04/15/25	SC	30 - 150 %
% TCMX (Confirmation)	59		%	2	04/15/25	SC	30 - 150 %
Pesticides - Soil							
4,4' -DDD	ND	2.3	ug/Kg	2	04/15/25	AW	SW8081B
4,4' -DDE	ND	2.3	ug/Kg	2	04/15/25	AW	SW8081B
4,4' -DDT	ND	2.3	ug/Kg	2	04/15/25	AW	SW8081B
a-BHC	ND	7.5	ug/Kg	2	04/15/25	AW	SW8081B
a-Chlordane	ND	3.8	ug/Kg	2	04/15/25	AW	SW8081B
Aldrin	ND	3.8	ug/Kg	2	04/15/25	AW	SW8081B
b-BHC	ND	7.5	ug/Kg	2	04/15/25	AW	SW8081B
Chlordane	ND	38	ug/Kg	2	04/15/25	AW	SW8081B
d-BHC	ND	7.5	ug/Kg	2	04/15/25	AW	SW8081B
Dieldrin	ND	3.8	ug/Kg	2	04/15/25	AW	SW8081B
Endosulfan I	ND	7.5	ug/Kg	2	04/15/25	AW	SW8081B
Endosulfan II	ND	7.5	ug/Kg	2	04/15/25	AW	SW8081B
Endosulfan sulfate	ND	7.5	ug/Kg	2	04/15/25	AW	SW8081B
Endrin	ND	7.5	ug/Kg	2	04/15/25	AW	SW8081B
Endrin aldehyde	ND	7.5	ug/Kg	2	04/15/25	AW	SW8081B
Endrin ketone	ND	7.5	ug/Kg	2	04/15/25	AW	SW8081B
g-BHC	ND	1.5	ug/Kg	2	04/15/25	AW	SW8081B
g-Chlordane	ND	3.8	ug/Kg	2	04/15/25	AW	SW8081B
Heptachlor	ND	7.5	ug/Kg	2	04/15/25	AW	SW8081B
Heptachlor epoxide	ND	7.5	ug/Kg	2	04/15/25	AW	SW8081B
Methoxychlor	ND	38	ug/Kg	2	04/15/25	AW	SW8081B
Toxaphene	ND	150	ug/Kg	2	04/15/25	AW	SW8081B
QA/QC Surrogates							
% DCBP	58		%	2	04/15/25	AW	30 - 150 %
% DCBP (Confirmation)	52		%	2	04/15/25	AW	30 - 150 %
% TCMX	51		%	2	04/15/25	AW	30 - 150 %
% TCMX (Confirmation)	50		%	2	04/15/25	AW	30 - 150 %

Project ID: 168 BANKER STREET
Client ID: DUPLICATE

Phoenix I.D.: CS97361

Parameter	Result	RL/ PQL	Units	Dilution	Date/Time	By	Reference	
Volatiles								
1,1,1,2-Tetrachloroethane	ND	6.0	ug/Kg	1	04/05/25	JLI	SW8260D	
1,1,1-Trichloroethane	ND	6.0	ug/Kg	1	04/05/25	JLI	SW8260D	
1,1,2,2-Tetrachloroethane	ND	6.0	ug/Kg	1	04/05/25	JLI	SW8260D	
1,1,2-Trichloroethane	ND	6.0	ug/Kg	1	04/05/25	JLI	SW8260D	
1,1-Dichloroethane	ND	6.0	ug/Kg	1	04/05/25	JLI	SW8260D	
1,1-Dichloroethene	ND	6.0	ug/Kg	1	04/05/25	JLI	SW8260D	
1,1-Dichloropropene	ND	6.0	ug/Kg	1	04/05/25	JLI	SW8260D	
1,2,3-Trichlorobenzene	ND	6.0	ug/Kg	1	04/05/25	JLI	SW8260D	
1,2,3-Trichloropropane	ND	6.0	ug/Kg	1	04/05/25	JLI	SW8260D	
1,2,4-Trichlorobenzene	ND	6.0	ug/Kg	1	04/05/25	JLI	SW8260D	
1,2,4-Trimethylbenzene	ND	6.0	ug/Kg	1	04/05/25	JLI	SW8260D	
1,2-Dibromo-3-chloropropane	ND	6.0	ug/Kg	1	04/05/25	JLI	SW8260D	
1,2-Dibromoethane	ND	6.0	ug/Kg	1	04/05/25	JLI	SW8260D	
1,2-Dichlorobenzene	ND	6.0	ug/Kg	1	04/05/25	JLI	SW8260D	
1,2-Dichloroethane	ND	6.0	ug/Kg	1	04/05/25	JLI	SW8260D	
1,2-Dichloropropane	ND	6.0	ug/Kg	1	04/05/25	JLI	SW8260D	
1,3,5-Trimethylbenzene	ND	6.0	ug/Kg	1	04/05/25	JLI	SW8260D	
1,3-Dichlorobenzene	ND	6.0	ug/Kg	1	04/05/25	JLI	SW8260D	
1,3-Dichloropropane	ND	6.0	ug/Kg	1	04/05/25	JLI	SW8260D	
1,4-Dichlorobenzene	ND	6.0	ug/Kg	1	04/05/25	JLI	SW8260D	
2,2-Dichloropropane	ND	6.0	ug/Kg	1	04/05/25	JLI	SW8260D	
2-Chlorotoluene	ND	6.0	ug/Kg	1	04/05/25	JLI	SW8260D	
2-Hexanone	ND	30	ug/Kg	1	04/05/25	JLI	SW8260D	
2-Isopropyltoluene	ND	6.0	ug/Kg	1	04/05/25	JLI	SW8260D	1
4-Chlorotoluene	ND	6.0	ug/Kg	1	04/05/25	JLI	SW8260D	
4-Methyl-2-pentanone	ND	30	ug/Kg	1	04/05/25	JLI	SW8260D	
Acetone	ND	30	ug/Kg	1	04/05/25	JLI	SW8260D	
Acrylonitrile	ND	12	ug/Kg	1	04/05/25	JLI	SW8260D	
Benzene	ND	6.0	ug/Kg	1	04/05/25	JLI	SW8260D	
Bromobenzene	ND	6.0	ug/Kg	1	04/05/25	JLI	SW8260D	
Bromochloromethane	ND	6.0	ug/Kg	1	04/05/25	JLI	SW8260D	
Bromodichloromethane	ND	6.0	ug/Kg	1	04/05/25	JLI	SW8260D	
Bromoform	ND	6.0	ug/Kg	1	04/05/25	JLI	SW8260D	
Bromomethane	ND	6.0	ug/Kg	1	04/05/25	JLI	SW8260D	
Carbon Disulfide	ND	6.0	ug/Kg	1	04/05/25	JLI	SW8260D	
Carbon tetrachloride	ND	6.0	ug/Kg	1	04/05/25	JLI	SW8260D	
Chlorobenzene	ND	6.0	ug/Kg	1	04/05/25	JLI	SW8260D	
Chloroethane	ND	6.0	ug/Kg	1	04/05/25	JLI	SW8260D	
Chloroform	ND	6.0	ug/Kg	1	04/05/25	JLI	SW8260D	
Chloromethane	ND	6.0	ug/Kg	1	04/05/25	JLI	SW8260D	
cis-1,2-Dichloroethene	ND	6.0	ug/Kg	1	04/05/25	JLI	SW8260D	
cis-1,3-Dichloropropene	ND	6.0	ug/Kg	1	04/05/25	JLI	SW8260D	
Dibromochloromethane	ND	6.0	ug/Kg	1	04/05/25	JLI	SW8260D	
Dibromomethane	ND	6.0	ug/Kg	1	04/05/25	JLI	SW8260D	
Dichlorodifluoromethane	ND	6.0	ug/Kg	1	04/05/25	JLI	SW8260D	
Ethylbenzene	ND	6.0	ug/Kg	1	04/05/25	JLI	SW8260D	
Hexachlorobutadiene	ND	6.0	ug/Kg	1	04/05/25	JLI	SW8260D	
Isopropylbenzene	ND	6.0	ug/Kg	1	04/05/25	JLI	SW8260D	

Project ID: 168 BANKER STREET
Client ID: DUPLICATE

Phoenix I.D.: CS97361

Parameter	Result	RL/ PQL	Units	Dilution	Date/Time	By	Reference
m&p-Xylene	ND	6.0	ug/Kg	1	04/05/25	JLI	SW8260D
Methyl Ethyl Ketone	ND	30	ug/Kg	1	04/05/25	JLI	SW8260D
Methyl t-butyl ether (MTBE)	ND	12	ug/Kg	1	04/05/25	JLI	SW8260D
Methylene chloride	ND	12	ug/Kg	1	04/05/25	JLI	SW8260D
Naphthalene	ND	6.0	ug/Kg	1	04/05/25	JLI	SW8260D
n-Butylbenzene	ND	6.0	ug/Kg	1	04/05/25	JLI	SW8260D
n-Propylbenzene	ND	6.0	ug/Kg	1	04/05/25	JLI	SW8260D
o-Xylene	ND	6.0	ug/Kg	1	04/05/25	JLI	SW8260D
p-Isopropyltoluene	ND	6.0	ug/Kg	1	04/05/25	JLI	SW8260D
sec-Butylbenzene	ND	6.0	ug/Kg	1	04/05/25	JLI	SW8260D
Styrene	ND	6.0	ug/Kg	1	04/05/25	JLI	SW8260D
tert-Butylbenzene	ND	6.0	ug/Kg	1	04/05/25	JLI	SW8260D
Tetrachloroethene	ND	6.0	ug/Kg	1	04/05/25	JLI	SW8260D
Tetrahydrofuran (THF)	ND	12	ug/Kg	1	04/05/25	JLI	SW8260D
Toluene	ND	6.0	ug/Kg	1	04/05/25	JLI	SW8260D
Total Xylenes	ND	6.0	ug/Kg	1	04/05/25	JLI	SW8260D
trans-1,2-Dichloroethene	ND	6.0	ug/Kg	1	04/05/25	JLI	SW8260D
trans-1,3-Dichloropropene	ND	6.0	ug/Kg	1	04/05/25	JLI	SW8260D
trans-1,4-dichloro-2-butene	ND	12	ug/Kg	1	04/05/25	JLI	SW8260D
Trichloroethene	3700	460	ug/Kg	50	04/07/25	JLI	SW8260D
Trichlorofluoromethane	ND	6.0	ug/Kg	1	04/05/25	JLI	SW8260D
Trichlorotrifluoroethane	ND	6.0	ug/Kg	1	04/05/25	JLI	SW8260D
Vinyl chloride	ND	6.0	ug/Kg	1	04/05/25	JLI	SW8260D
QA/QC Surrogates							
% 1,2-dichlorobenzene-d4	116		%	1	04/05/25	JLI	70 - 130 %
% Bromofluorobenzene	102		%	1	04/05/25	JLI	70 - 130 %
% Dibromofluoromethane	106		%	1	04/05/25	JLI	70 - 130 %
% Toluene-d8	108		%	1	04/05/25	JLI	70 - 130 %
% 1,2-dichlorobenzene-d4 (50x)	98		%	50	04/07/25	JLI	70 - 130 %
% Bromofluorobenzene (50x)	97		%	50	04/07/25	JLI	70 - 130 %
% Dibromofluoromethane (50x)	94		%	50	04/07/25	JLI	70 - 130 %
% Toluene-d8 (50x)	97		%	50	04/07/25	JLI	70 - 130 %
1,4-dioxane							
1,4-dioxane	ND	91	ug/kg	1	04/05/25	JLI	SW8260D
Volatiles							
1,1,1,2-Tetrachloroethane	ND	24	ug/Kg	1	04/05/25	JLI	SW8260D
Acrolein	ND	6.0	ug/Kg	1	04/05/25	JLI	SW8260D
Acrylonitrile	ND	24	ug/Kg	1	04/05/25	JLI	SW8260D
Tert-butyl alcohol	ND	120	ug/Kg	1	04/05/25	JLI	SW8260D
Semivolatiles							
1,2,4,5-Tetrachlorobenzene	ND	270	ug/Kg	1	04/15/25	MR	SW8270E
1,2,4-Trichlorobenzene	ND	270	ug/Kg	1	04/15/25	MR	SW8270E
1,2-Dichlorobenzene	ND	270	ug/Kg	1	04/15/25	MR	SW8270E
1,2-Diphenylhydrazine	ND	380	ug/Kg	1	04/15/25	MR	SW8270E
1,3-Dichlorobenzene	ND	270	ug/Kg	1	04/15/25	MR	SW8270E
1,4-Dichlorobenzene	ND	270	ug/Kg	1	04/15/25	MR	SW8270E
2,2'-Oxybis(1-Chloropropane)	ND	270	ug/Kg	1	04/15/25	MR	SW8270E

Project ID: 168 BANKER STREET
Client ID: DUPLICATE

Phoenix I.D.: CS97361

Parameter	Result	RL/ PQL	Units	Dilution	Date/Time	By	Reference
2,4,5-Trichlorophenol	ND	270	ug/Kg	1	04/15/25	MR	SW8270E
2,4,6-Trichlorophenol	ND	270	ug/Kg	1	04/15/25	MR	SW8270E
2,4-Dichlorophenol	ND	270	ug/Kg	1	04/15/25	MR	SW8270E
2,4-Dimethylphenol	ND	270	ug/Kg	1	04/15/25	MR	SW8270E
2,4-Dinitrophenol	ND	380	ug/Kg	1	04/15/25	MR	SW8270E
2,4-Dinitrotoluene	ND	270	ug/Kg	1	04/15/25	MR	SW8270E
2,6-Dinitrotoluene	ND	270	ug/Kg	1	04/15/25	MR	SW8270E
2-Chloronaphthalene	ND	270	ug/Kg	1	04/15/25	MR	SW8270E
2-Chlorophenol	ND	270	ug/Kg	1	04/15/25	MR	SW8270E
2-Methylnaphthalene	ND	270	ug/Kg	1	04/15/25	MR	SW8270E
2-Methylphenol (o-cresol)	ND	270	ug/Kg	1	04/15/25	MR	SW8270E
2-Nitroaniline	ND	380	ug/Kg	1	04/15/25	MR	SW8270E
2-Nitrophenol	ND	270	ug/Kg	1	04/15/25	MR	SW8270E
3&4-Methylphenol (m&p-cresol)	ND	330	ug/Kg	1	04/15/25	MR	SW8270E
3,3'-Dichlorobenzidine	ND	270	ug/Kg	1	04/15/25	MR	SW8270E
3-Nitroaniline	ND	380	ug/Kg	1	04/15/25	MR	SW8270E
4,6-Dinitro-2-methylphenol	ND	380	ug/Kg	1	04/15/25	MR	SW8270E
4-Bromophenyl phenyl ether	ND	380	ug/Kg	1	04/15/25	MR	SW8270E
4-Chloro-3-methylphenol	ND	270	ug/Kg	1	04/15/25	MR	SW8270E
4-Chloroaniline	ND	270	ug/Kg	1	04/15/25	MR	SW8270E
4-Chlorophenyl phenyl ether	ND	270	ug/Kg	1	04/15/25	MR	SW8270E
4-Nitroaniline	ND	610	ug/Kg	1	04/15/25	MR	SW8270E
4-Nitrophenol	ND	270	ug/Kg	1	04/15/25	MR	SW8270E
Acenaphthene	ND	270	ug/Kg	1	04/15/25	MR	SW8270E
Acenaphthylene	ND	270	ug/Kg	1	04/15/25	MR	SW8270E
Acetophenone	ND	270	ug/Kg	1	04/15/25	MR	SW8270E
Aniline	ND	380	ug/Kg	1	04/15/25	MR	SW8270E
Anthracene	ND	270	ug/Kg	1	04/15/25	MR	SW8270E
Benz(a)anthracene	290	270	ug/Kg	1	04/15/25	MR	SW8270E
Benzidine	ND	270	ug/Kg	1	04/15/25	MR	SW8270E
Benzo(a)pyrene	300	270	ug/Kg	1	04/15/25	MR	SW8270E
Benzo(b)fluoranthene	380	270	ug/Kg	1	04/15/25	MR	SW8270E
Benzo(ghi)perylene	ND	270	ug/Kg	1	04/15/25	MR	SW8270E
Benzo(k)fluoranthene	ND	270	ug/Kg	1	04/15/25	MR	SW8270E
Benzoic acid	ND	770	ug/Kg	1	04/15/25	MR	SW8270E
Benzyl butyl phthalate	ND	270	ug/Kg	1	04/15/25	MR	SW8270E
Bis(2-chloroethoxy)methane	ND	270	ug/Kg	1	04/15/25	MR	SW8270E
Bis(2-chloroethyl)ether	ND	380	ug/Kg	1	04/15/25	MR	SW8270E
Bis(2-ethylhexyl)phthalate	ND	380	ug/Kg	1	04/15/25	MR	SW8270E
Carbazole	ND	380	ug/Kg	1	04/15/25	MR	SW8270E
Chrysene	290	270	ug/Kg	1	04/15/25	MR	SW8270E
Dibenz(a,h)anthracene	ND	270	ug/Kg	1	04/15/25	MR	SW8270E
Dibenzofuran	ND	270	ug/Kg	1	04/15/25	MR	SW8270E
Diethyl phthalate	ND	270	ug/Kg	1	04/15/25	MR	SW8270E
Dimethylphthalate	ND	270	ug/Kg	1	04/15/25	MR	SW8270E
Di-n-butylphthalate	ND	380	ug/Kg	1	04/15/25	MR	SW8270E
Di-n-octylphthalate	ND	270	ug/Kg	1	04/15/25	MR	SW8270E
Fluoranthene	510	270	ug/Kg	1	04/15/25	MR	SW8270E
Fluorene	ND	270	ug/Kg	1	04/15/25	MR	SW8270E

Project ID: 168 BANKER STREET
Client ID: DUPLICATE

Phoenix I.D.: CS97361

Parameter	Result	RL/ PQL	Units	Dilution	Date/Time	By	Reference
Hexachlorobenzene	ND	270	ug/Kg	1	04/15/25	MR	SW8270E
Hexachlorobutadiene	ND	270	ug/Kg	1	04/15/25	MR	SW8270E
Hexachlorocyclopentadiene	ND	270	ug/Kg	1	04/15/25	MR	SW8270E
Hexachloroethane	ND	270	ug/Kg	1	04/15/25	MR	SW8270E
Indeno(1,2,3-cd)pyrene	ND	270	ug/Kg	1	04/15/25	MR	SW8270E
Isophorone	ND	270	ug/Kg	1	04/15/25	MR	SW8270E
Naphthalene	ND	270	ug/Kg	1	04/15/25	MR	SW8270E
Nitrobenzene	ND	270	ug/Kg	1	04/15/25	MR	SW8270E
N-Nitrosodimethylamine	ND	380	ug/Kg	1	04/15/25	MR	SW8270E
N-Nitrosodi-n-propylamine	ND	270	ug/Kg	1	04/15/25	MR	SW8270E
N-Nitrosodiphenylamine	ND	380	ug/Kg	1	04/15/25	MR	SW8270E
Pentachloronitrobenzene	ND	380	ug/Kg	1	04/15/25	MR	SW8270E
Pentachlorophenol	ND	380	ug/Kg	1	04/15/25	MR	SW8270E
Phenanthrene	280	270	ug/Kg	1	04/15/25	MR	SW8270E
Phenol	ND	270	ug/Kg	1	04/15/25	MR	SW8270E
Pyrene	500	270	ug/Kg	1	04/15/25	MR	SW8270E
Pyridine	ND	380	ug/Kg	1	04/15/25	MR	SW8270E
QA/QC Surrogates							
% 2,4,6-Tribromophenol	43		%	1	04/15/25	MR	30 - 130 %
% 2-Fluorobiphenyl	49		%	1	04/15/25	MR	30 - 130 %
% 2-Fluorophenol	43		%	1	04/15/25	MR	30 - 130 %
% Nitrobenzene-d5	49		%	1	04/15/25	MR	30 - 130 %
% Phenol-d5	45		%	1	04/15/25	MR	30 - 130 %
% Terphenyl-d14	44		%	1	04/15/25	MR	30 - 130 %

1 = This parameter is not certified by the primary accrediting authority (NY NELAC) for this matrix. NY NELAC does not offer certification for all parameters at this time.

RL/PQL=Reporting/Practical Quantitation Level (Equivalent to NELAC LOQ, Limit of Quantitation) ND=Not Detected at RL/PQL
BRL=Below Reporting Level L=Biased Low
QA/QC Surrogates: Surrogates are compounds (preceeded with a %) added by the lab to determine analysis efficiency. Surrogate results(%) listed in the report are not "detected" compounds.

Comments:

Per 1.4.6 of EPA method 8270D, 1,2-Diphenylhydrazine is unstable and readily converts to Azobenzene. Azobenzene is used for the calibration of 1,2-Diphenylhydrazine.

Please be advised that the NY 375 soil criteria for chromium are based on hexavalent chromium and trivalent chromium.

Semi-Volatile Comment:
To achieve client's objectives, where the lowest calibration standard or LOD justifies lowering the RL/PQL, the RL/PQL of some compounds have been lowered to meet criteria.

All soils, solids and sludges are reported on a dry weight basis unless otherwise noted in the sample comments.

If you are the client above and have any questions concerning this testing, please do not hesitate to contact Phoenix Client Services at ext.200.
The contents of this report cannot be discussed with anyone other than the client listed above without their written consent.

Phyllis Shiller, Laboratory Director

April 17, 2025

Reviewed and Released by: Phyllis Shiller, Laboratory Director

Ver 1

Environmental Laboratories, Inc.
587 East Middle Turnpike, P.O.Box 370, Manchester, CT 06045
Tel. (860) 645-1102

ACCREDITED IN ACCORDANCE WITH nelac NY # 11301

Analysis Report

April 17, 2025

FOR: Attn: Mr Kevin Brussee
Brussee Environmental Corp
1150 Lincoln Avenue – Suite 4
Holbrook, NY 11741

Sample Information		Custody Information		Date	Time
Matrix:	SOIL	Collected by:	JB	04/02/25	
Location Code:	BRUSSEE	Received by:	SR1	04/03/25	15:14
Rush Request:	Standard	Analyzed by:	see "By" below		
P.O.#:					

Laboratory Data

SDG ID: GCS97343
Phoenix ID: CS97362

Project ID: 168 BANKER STREET
Client ID: TB HL

Parameter	Result	RL/ PQL	Units	Dilution	Date/Time	By	Reference	
Field Extraction	Completed				04/02/25		SW5035A	1
Volatiles								
1,1,1,2-Tetrachloroethane	ND	250	ug/Kg	50	04/05/25	JLI	SW8260D	
1,1,1-Trichloroethane	ND	250	ug/Kg	50	04/05/25	JLI	SW8260D	
1,1,2,2-Tetrachloroethane	ND	250	ug/Kg	50	04/05/25	JLI	SW8260D	
1,1,2-Trichloroethane	ND	250	ug/Kg	50	04/05/25	JLI	SW8260D	
1,1-Dichloroethane	ND	250	ug/Kg	50	04/05/25	JLI	SW8260D	
1,1-Dichloroethene	ND	250	ug/Kg	50	04/05/25	JLI	SW8260D	
1,1-Dichloropropene	ND	250	ug/Kg	50	04/05/25	JLI	SW8260D	
1,2,3-Trichlorobenzene	ND	250	ug/Kg	50	04/05/25	JLI	SW8260D	
1,2,3-Trichloropropane	ND	250	ug/Kg	50	04/05/25	JLI	SW8260D	
1,2,4-Trichlorobenzene	ND	250	ug/Kg	50	04/05/25	JLI	SW8260D	
1,2,4-Trimethylbenzene	ND	250	ug/Kg	50	04/05/25	JLI	SW8260D	
1,2-Dibromo-3-chloropropane	ND	250	ug/Kg	50	04/05/25	JLI	SW8260D	
1,2-Dibromoethane	ND	250	ug/Kg	50	04/05/25	JLI	SW8260D	
1,2-Dichlorobenzene	ND	250	ug/Kg	50	04/05/25	JLI	SW8260D	
1,2-Dichloroethane	ND	25	ug/Kg	50	04/05/25	JLI	SW8260D	
1,2-Dichloropropane	ND	250	ug/Kg	50	04/05/25	JLI	SW8260D	
1,3,5-Trimethylbenzene	ND	250	ug/Kg	50	04/05/25	JLI	SW8260D	
1,3-Dichlorobenzene	ND	250	ug/Kg	50	04/05/25	JLI	SW8260D	
1,3-Dichloropropane	ND	250	ug/Kg	50	04/05/25	JLI	SW8260D	
1,4-Dichlorobenzene	ND	250	ug/Kg	50	04/05/25	JLI	SW8260D	
2,2-Dichloropropane	ND	250	ug/Kg	50	04/05/25	JLI	SW8260D	
2-Chlorotoluene	ND	250	ug/Kg	50	04/05/25	JLI	SW8260D	
2-Hexanone	ND	1300	ug/Kg	50	04/05/25	JLI	SW8260D	
2-Isopropyltoluene	ND	250	ug/Kg	50	04/05/25	JLI	SW8260D	1

Project ID: 168 BANKER STREET
Client ID: TB HL

Phoenix I.D.: CS97362

Parameter	Result	RL/ PQL	Units	Dilution	Date/Time	By	Reference
4-Chlorotoluene	ND	250	ug/Kg	50	04/05/25	JLI	SW8260D
4-Methyl-2-pentanone	ND	1300	ug/Kg	50	04/05/25	JLI	SW8260D
Acetone	ND	250	ug/Kg	50	04/05/25	JLI	SW8260D
Acrylonitrile	ND	500	ug/Kg	50	04/05/25	JLI	SW8260D
Benzene	ND	60	ug/Kg	50	04/05/25	JLI	SW8260D
Bromobenzene	ND	250	ug/Kg	50	04/05/25	JLI	SW8260D
Bromochloromethane	ND	250	ug/Kg	50	04/05/25	JLI	SW8260D
Bromodichloromethane	ND	250	ug/Kg	50	04/05/25	JLI	SW8260D
Bromoform	ND	250	ug/Kg	50	04/05/25	JLI	SW8260D
Bromomethane	ND	250	ug/Kg	50	04/05/25	JLI	SW8260D
Carbon Disulfide	ND	250	ug/Kg	50	04/05/25	JLI	SW8260D
Carbon tetrachloride	ND	250	ug/Kg	50	04/05/25	JLI	SW8260D
Chlorobenzene	ND	250	ug/Kg	50	04/05/25	JLI	SW8260D
Chloroethane	ND	250	ug/Kg	50	04/05/25	JLI	SW8260D
Chloroform	ND	250	ug/Kg	50	04/05/25	JLI	SW8260D
Chloromethane	ND	250	ug/Kg	50	04/05/25	JLI	SW8260D
cis-1,2-Dichloroethene	ND	250	ug/Kg	50	04/05/25	JLI	SW8260D
cis-1,3-Dichloropropene	ND	250	ug/Kg	50	04/05/25	JLI	SW8260D
Dibromochloromethane	ND	250	ug/Kg	50	04/05/25	JLI	SW8260D
Dibromomethane	ND	250	ug/Kg	50	04/05/25	JLI	SW8260D
Dichlorodifluoromethane	ND	250	ug/Kg	50	04/05/25	JLI	SW8260D
Ethylbenzene	ND	250	ug/Kg	50	04/05/25	JLI	SW8260D
Hexachlorobutadiene	ND	250	ug/Kg	50	04/05/25	JLI	SW8260D
Isopropylbenzene	ND	250	ug/Kg	50	04/05/25	JLI	SW8260D
m&p-Xylene	ND	250	ug/Kg	50	04/05/25	JLI	SW8260D
Methyl Ethyl Ketone	ND	120	ug/Kg	50	04/05/25	JLI	SW8260D
Methyl t-butyl ether (MTBE)	ND	250	ug/Kg	50	04/05/25	JLI	SW8260D
Methylene chloride	ND	100	ug/Kg	50	04/05/25	JLI	SW8260D
Naphthalene	ND	250	ug/Kg	50	04/05/25	JLI	SW8260D
n-Butylbenzene	ND	250	ug/Kg	50	04/05/25	JLI	SW8260D
n-Propylbenzene	ND	250	ug/Kg	50	04/05/25	JLI	SW8260D
o-Xylene	ND	250	ug/Kg	50	04/05/25	JLI	SW8260D
p-Isopropyltoluene	ND	250	ug/Kg	50	04/05/25	JLI	SW8260D
sec-Butylbenzene	ND	250	ug/Kg	50	04/05/25	JLI	SW8260D
Styrene	ND	250	ug/Kg	50	04/05/25	JLI	SW8260D
tert-Butylbenzene	ND	250	ug/Kg	50	04/05/25	JLI	SW8260D
Tetrachloroethene	ND	250	ug/Kg	50	04/05/25	JLI	SW8260D
Tetrahydrofuran (THF)	ND	500	ug/Kg	50	04/05/25	JLI	SW8260D
Toluene	ND	250	ug/Kg	50	04/05/25	JLI	SW8260D
Total Xylenes	ND	250	ug/Kg	50	04/05/25	JLI	SW8260D
trans-1,2-Dichloroethene	ND	190	ug/Kg	50	04/05/25	JLI	SW8260D
trans-1,3-Dichloropropene	ND	250	ug/Kg	50	04/05/25	JLI	SW8260D
trans-1,4-dichloro-2-butene	ND	500	ug/Kg	50	04/05/25	JLI	SW8260D
Trichloroethene	ND	250	ug/Kg	50	04/05/25	JLI	SW8260D
Trichlorofluoromethane	ND	250	ug/Kg	50	04/05/25	JLI	SW8260D
Trichlorotrifluoroethane	ND	250	ug/Kg	50	04/05/25	JLI	SW8260D
Vinyl chloride	ND	25	ug/Kg	50	04/05/25	JLI	SW8260D
QA/QC Surrogates							
% 1,2-dichlorobenzene-d4 (50x)	110		%	50	04/05/25	JLI	70 - 130 %

Project ID: 168 BANKER STREET
Client ID: TB HL

Phoenix I.D.: CS97362

Parameter	Result	RL/ PQL	Units	Dilution	Date/Time	By	Reference
% Bromofluorobenzene (50x)	107		%	50	04/05/25	JLI	70 - 130 %
% Dibromofluoromethane (50x)	105		%	50	04/05/25	JLI	70 - 130 %
% Toluene-d8 (50x)	108		%	50	04/05/25	JLI	70 - 130 %
1,4-dioxane							
1,4-dioxane	ND	2000	ug/kg	50	04/05/25	JLI	SW8260D
Volatiles							
1,1,1,2-Tetrachloroethane	ND	1000	ug/Kg	50	04/05/25	JLI	SW8260D
Acrolein	ND	250	ug/Kg	50	04/05/25	JLI	SW8260D
Acrylonitrile	ND	1000	ug/Kg	50	04/05/25	JLI	SW8260D
Tert-butyl alcohol	ND	5000	ug/Kg	50	04/05/25	JLI	SW8260D

1 = This parameter is not certified by the primary accrediting authority (NY NELAC) for this matrix. NY NELAC does not offer certification for all parameters at this time.

RL/PQL=Reporting/Practical Quantitation Level (Equivalent to NELAC LOQ, Limit of Quantitation) ND=Not Detected at RL/PQL
BRL=Below Reporting Level L=Biased Low
QA/QC Surrogates: Surrogates are compounds (preceeded with a %) added by the lab to determine analysis efficiency. Surrogate results(%) listed in the report are not "detected" compounds.

Comments:

TRIP BLANK INCLUDED.

Results are reported on an ``as received`` basis, and are not corrected for dry weight.

Volatile Comment:
To achieve client's objectives, where the lowest calibration standard or LOD justifies lowering the RL/PQL, the RL/PQL of some compounds have been lowered to meet criteria.

All soils, solids and sludges are reported on a dry weight basis unless otherwise noted in the sample comments.

If you are the client above and have any questions concerning this testing, please do not hesitate to contact Phoenix Client Services at ext.200.
The contents of this report cannot be discussed with anyone other than the client listed above without their written consent.



Phyllis Shiller, Laboratory Director

April 17, 2025

Reviewed and Released by: Phyllis Shiller, Laboratory Director

Environmental Laboratories, Inc.
587 East Middle Turnpike, P.O.Box 370, Manchester, CT 06045
Tel. (860) 645-1102

ACCREDITED IN ACCORDANCE WITH nelac NY # 11301

Analysis Report

April 17, 2025

FOR: Attn: Mr Kevin Brussee
Brussee Environmental Corp
1150 Lincoln Avenue – Suite 4
Holbrook, NY 11741

Sample Information		Custody Information		Date	Time
Matrix:	SOIL	Collected by:	JB	04/02/25	
Location Code:	BRUSSEE	Received by:	SR1	04/03/25	15:14
Rush Request:	Standard	Analyzed by:	see "By" below		
P.O.#:					

Laboratory Data

SDG ID: GCS97343
Phoenix ID: CS97363

Project ID: 168 BANKER STREET
Client ID: TB LL

Parameter	Result	RL/ PQL	Units	Dilution	Date/Time	By	Reference	
Field Extraction	Completed				04/02/25		SW5035A	1
Volatiles								
1,1,1,2-Tetrachloroethane	ND	5.0	ug/Kg	1	04/05/25	JLI	SW8260D	
1,1,1-Trichloroethane	ND	5.0	ug/Kg	1	04/05/25	JLI	SW8260D	
1,1,2,2-Tetrachloroethane	ND	5.0	ug/Kg	1	04/05/25	JLI	SW8260D	
1,1,2-Trichloroethane	ND	5.0	ug/Kg	1	04/05/25	JLI	SW8260D	
1,1-Dichloroethane	ND	5.0	ug/Kg	1	04/05/25	JLI	SW8260D	
1,1-Dichloroethene	ND	5.0	ug/Kg	1	04/05/25	JLI	SW8260D	
1,1-Dichloropropene	ND	5.0	ug/Kg	1	04/05/25	JLI	SW8260D	
1,2,3-Trichlorobenzene	ND	5.0	ug/Kg	1	04/05/25	JLI	SW8260D	
1,2,3-Trichloropropane	ND	5.0	ug/Kg	1	04/05/25	JLI	SW8260D	
1,2,4-Trichlorobenzene	ND	5.0	ug/Kg	1	04/05/25	JLI	SW8260D	
1,2,4-Trimethylbenzene	ND	5.0	ug/Kg	1	04/05/25	JLI	SW8260D	
1,2-Dibromo-3-chloropropane	ND	5.0	ug/Kg	1	04/05/25	JLI	SW8260D	
1,2-Dibromoethane	ND	5.0	ug/Kg	1	04/05/25	JLI	SW8260D	
1,2-Dichlorobenzene	ND	5.0	ug/Kg	1	04/05/25	JLI	SW8260D	
1,2-Dichloroethane	ND	5.0	ug/Kg	1	04/05/25	JLI	SW8260D	
1,2-Dichloropropane	ND	5.0	ug/Kg	1	04/05/25	JLI	SW8260D	
1,3,5-Trimethylbenzene	ND	5.0	ug/Kg	1	04/05/25	JLI	SW8260D	
1,3-Dichlorobenzene	ND	5.0	ug/Kg	1	04/05/25	JLI	SW8260D	
1,3-Dichloropropane	ND	5.0	ug/Kg	1	04/05/25	JLI	SW8260D	
1,4-Dichlorobenzene	ND	5.0	ug/Kg	1	04/05/25	JLI	SW8260D	
2,2-Dichloropropane	ND	5.0	ug/Kg	1	04/05/25	JLI	SW8260D	
2-Chlorotoluene	ND	5.0	ug/Kg	1	04/05/25	JLI	SW8260D	
2-Hexanone	ND	25	ug/Kg	1	04/05/25	JLI	SW8260D	
2-Isopropyltoluene	ND	5.0	ug/Kg	1	04/05/25	JLI	SW8260D	1

Project ID: 168 BANKER STREET
Client ID: TB LL

Phoenix I.D.: CS97363

Parameter	Result	RL/ PQL	Units	Dilution	Date/Time	By	Reference
4-Chlorotoluene	ND	5.0	ug/Kg	1	04/05/25	JLI	SW8260D
4-Methyl-2-pentanone	ND	25	ug/Kg	1	04/05/25	JLI	SW8260D
Acetone	ND	25	ug/Kg	1	04/05/25	JLI	SW8260D
Acrylonitrile	ND	10	ug/Kg	1	04/05/25	JLI	SW8260D
Benzene	ND	5.0	ug/Kg	1	04/05/25	JLI	SW8260D
Bromobenzene	ND	5.0	ug/Kg	1	04/05/25	JLI	SW8260D
Bromochloromethane	ND	5.0	ug/Kg	1	04/05/25	JLI	SW8260D
Bromodichloromethane	ND	5.0	ug/Kg	1	04/05/25	JLI	SW8260D
Bromoform	ND	5.0	ug/Kg	1	04/05/25	JLI	SW8260D
Bromomethane	ND	5.0	ug/Kg	1	04/05/25	JLI	SW8260D
Carbon Disulfide	ND	5.0	ug/Kg	1	04/05/25	JLI	SW8260D
Carbon tetrachloride	ND	5.0	ug/Kg	1	04/05/25	JLI	SW8260D
Chlorobenzene	ND	5.0	ug/Kg	1	04/05/25	JLI	SW8260D
Chloroethane	ND	5.0	ug/Kg	1	04/05/25	JLI	SW8260D
Chloroform	ND	5.0	ug/Kg	1	04/05/25	JLI	SW8260D
Chloromethane	ND	5.0	ug/Kg	1	04/05/25	JLI	SW8260D
cis-1,2-Dichloroethene	ND	5.0	ug/Kg	1	04/05/25	JLI	SW8260D
cis-1,3-Dichloropropene	ND	5.0	ug/Kg	1	04/05/25	JLI	SW8260D
Dibromochloromethane	ND	5.0	ug/Kg	1	04/05/25	JLI	SW8260D
Dibromomethane	ND	5.0	ug/Kg	1	04/05/25	JLI	SW8260D
Dichlorodifluoromethane	ND	5.0	ug/Kg	1	04/05/25	JLI	SW8260D
Ethylbenzene	ND	5.0	ug/Kg	1	04/05/25	JLI	SW8260D
Hexachlorobutadiene	ND	5.0	ug/Kg	1	04/05/25	JLI	SW8260D
Isopropylbenzene	ND	5.0	ug/Kg	1	04/05/25	JLI	SW8260D
m&p-Xylene	ND	5.0	ug/Kg	1	04/05/25	JLI	SW8260D
Methyl Ethyl Ketone	ND	25	ug/Kg	1	04/05/25	JLI	SW8260D
Methyl t-butyl ether (MTBE)	ND	10	ug/Kg	1	04/05/25	JLI	SW8260D
Methylene chloride	ND	10	ug/Kg	1	04/05/25	JLI	SW8260D
Naphthalene	ND	5.0	ug/Kg	1	04/05/25	JLI	SW8260D
n-Butylbenzene	ND	5.0	ug/Kg	1	04/05/25	JLI	SW8260D
n-Propylbenzene	ND	5.0	ug/Kg	1	04/05/25	JLI	SW8260D
o-Xylene	ND	5.0	ug/Kg	1	04/05/25	JLI	SW8260D
p-Isopropyltoluene	ND	5.0	ug/Kg	1	04/05/25	JLI	SW8260D
sec-Butylbenzene	ND	5.0	ug/Kg	1	04/05/25	JLI	SW8260D
Styrene	ND	5.0	ug/Kg	1	04/05/25	JLI	SW8260D
tert-Butylbenzene	ND	5.0	ug/Kg	1	04/05/25	JLI	SW8260D
Tetrachloroethene	ND	5.0	ug/Kg	1	04/05/25	JLI	SW8260D
Tetrahydrofuran (THF)	ND	10	ug/Kg	1	04/05/25	JLI	SW8260D
Toluene	ND	5.0	ug/Kg	1	04/05/25	JLI	SW8260D
Total Xylenes	ND	5.0	ug/Kg	1	04/05/25	JLI	SW8260D
trans-1,2-Dichloroethene	ND	5.0	ug/Kg	1	04/05/25	JLI	SW8260D
trans-1,3-Dichloropropene	ND	5.0	ug/Kg	1	04/05/25	JLI	SW8260D
trans-1,4-dichloro-2-butene	ND	10	ug/Kg	1	04/05/25	JLI	SW8260D
Trichloroethene	ND	5.0	ug/Kg	1	04/05/25	JLI	SW8260D
Trichlorofluoromethane	ND	5.0	ug/Kg	1	04/05/25	JLI	SW8260D
Trichlorotrifluoroethane	ND	5.0	ug/Kg	1	04/05/25	JLI	SW8260D
Vinyl chloride	ND	5.0	ug/Kg	1	04/05/25	JLI	SW8260D
QA/QC Surrogates							
% 1,2-dichlorobenzene-d4	111		%	1	04/05/25	JLI	70 - 130 %

Ver 1

Project ID: 168 BANKER STREET
Client ID: TB LL

Phoenix I.D.: CS97363

Parameter	Result	RL/ PQL	Units	Dilution	Date/Time	By	Reference
% Bromofluorobenzene	107		%	1	04/05/25	JLI	70 - 130 %
% Dibromofluoromethane	106		%	1	04/05/25	JLI	70 - 130 %
% Toluene-d8	108		%	1	04/05/25	JLI	70 - 130 %
1,4-dioxane							
1,4-dioxane	ND	75	ug/kg	1	04/05/25	JLI	SW8260D
Volatiles							
1,1,1,2-Tetrachloroethane	ND	20	ug/Kg	1	04/05/25	JLI	SW8260D
Acrolein	ND	5.0	ug/Kg	1	04/05/25	JLI	SW8260D
Acrylonitrile	ND	20	ug/Kg	1	04/05/25	JLI	SW8260D
Tert-butyl alcohol	ND	100	ug/Kg	1	04/05/25	JLI	SW8260D

1 = This parameter is not certified by the primary accrediting authority (NY NELAC) for this matrix. NY NELAC does not offer certification for all parameters at this time.

RL/PQL=Reporting/Practical Quantitation Level (Equivalent to NELAC LOQ, Limit of Quantitation) ND=Not Detected at RL/PQL
BRL=Below Reporting Level L=Biased Low
QA/QC Surrogates: Surrogates are compounds (preceeded with a %) added by the lab to determine analysis efficiency. Surrogate results(%) listed in the report are not "detected" compounds.

Comments:

TRIP BLANK INCLUDED.

Results are reported on an ``as received`` basis, and are not corrected for dry weight.

All soils, solids and sludges are reported on a dry weight basis unless otherwise noted in the sample comments.

If you are the client above and have any questions concerning this testing, please do not hesitate to contact Phoenix Client Services at ext.200.
The contents of this report cannot be discussed with anyone other than the client listed above without their written consent.



Phyllis Shiller, Laboratory Director
April 17, 2025
Reviewed and Released by: Phyllis Shiller, Laboratory Director

Environmental Laboratories, Inc.
587 East Middle Turnpike, P.O.Box 370, Manchester, CT 06045
Tel. (860) 645-1102

NY # 11301

QA/QC Report

April 17, 2025

QA/QC Data

SDG I.D.: GCS97343

Parameter	Blank	Blk RL	Sample Result	Dup Result	Dup RPD	LCS %	LCSD %	LCS RPD	MS %	MSD %	MS RPD	% Rec Limits	% RPD Limits	
QA/QC Batch 778027 (mg/kg), QC Sample No: CS95757 2X (CS97349, CS97356, CS97361)														
Mercury - Soil	BRL	0.03	0.06	0.05	NC	110	112	1.8	103	116	11.9	70 - 130	30	
Comment: Additional Mercury Criteria: LCS acceptance range is 80-120% for aqueous and for soils the acceptance range is set by vendor limits. MS acceptance range is 75-125% for aqueous and 80-120% for soils.														
QA/QC Batch 777688 (mg/kg), QC Sample No: CS96267 (CS97343, CS97344, CS97345, CS97346, CS97347, CS97348, CS97350, CS97351, CS97352, CS97353, CS97354, CS97355)														
Mercury - Soil	BRL	0.2	<0.2	<0.2	NC	97.7			103			70 - 130	30	
Comment: Additional Mercury Criteria: LCS acceptance range is 80-120% for aqueous and for soils the acceptance range is set by vendor limits. MS acceptance range is 75-125% for aqueous and 80-120% for soils.														
QA/QC Batch 777664 (mg/kg), QC Sample No: CS96985 (CS97343, CS97344, CS97346, CS97347, CS97348, CS97350)														
ICP Metals - Soil														
Aluminum	BRL	1.9	11200	10900	2.70	119	>130	NC	NC			75 - 125	30	l
Antimony	BRL	1.3	<3.4	<3.7	NC	85.5	93.5	8.9	84.3			75 - 125	30	
Arsenic	BRL	0.25	3.38	3.37	NC	94.3	105	10.7	91.0			75 - 125	30	
Barium	BRL	0.13	51.3	52.2	1.70	107	110	2.8	110			75 - 125	30	
Beryllium	BRL	0.10	0.44	0.49	NC	102	113	10.2	98.9			75 - 125	30	
Cadmium	BRL	0.13	<0.34	0.61	NC	101	109	7.6	95.0			75 - 125	30	
Calcium	BRL	1.9	1840	1480	21.7	98.3	109	10.3	NC			75 - 125	30	
Chromium	BRL	0.13	14.3	18.1	23.5	102	114	11.1	102			75 - 125	30	
Cobalt	BRL	0.13	8.72	7.63	13.3	103	114	10.1	97.6			75 - 125	30	
Copper	BRL	0.25	33.7	40.3	17.8	105	115	9.1	107			75 - 125	30	
Iron	BRL	1.9	19800	47600	82.5	119	>130	NC	NC			75 - 125	30	l,r
Lead	BRL	0.13	31.2	48.7	43.8	103	119	14.4	113			75 - 125	30	r
Magnesium	BRL	1.9	3920	3050	25.0	108	121	11.4	NC			75 - 125	30	
Manganese	BRL	0.13	334	685	68.9	124	115	7.5	NC			75 - 125	30	r
Nickel	BRL	0.13	12.2	11.8	3.30	102	112	9.3	97.9			75 - 125	30	
Potassium	BRL	1.9	1550	1640	5.60	106	118	10.7	NC			75 - 125	30	
Selenium	BRL	0.50	<1.4	<1.5	NC	84.4	93.4	10.1	78.2			75 - 125	30	
Silver	BRL	0.13	<0.34	<0.37	NC	104	116	10.9	100			75 - 125	30	
Sodium	BRL	1.9	578	539	7.00	102	114	11.1	NC			75 - 125	30	
Thallium	BRL	1.1	<3.0	<3.3	NC	105	113	7.3	96.6			75 - 125	30	
Vanadium	BRL	0.13	36.8	30.3	19.4	106	118	10.7	101			75 - 125	30	
Zinc	BRL	0.25	48.7	48.7	0	103	113	9.3	105			75 - 125	30	
Comment: Additional Criteria: LCS acceptance range is 80-120% for aqueous and for soils the acceptance range is set by vendor limits. MS acceptance range 75-125%.														
QA/QC Batch 777840 (mg/kg), QC Sample No: CS97345 (CS97345, CS97349)														
ICP Metals - Soil														
Aluminum	BRL	5.0	18400	18100	1.60	120	127	5.7	NC			75 - 125	30	l
Antimony	BRL	3.3	<4.1	<3.6	NC	81.8	85.4	4.3	83.8			75 - 125	30	
Arsenic	BRL	0.67	5.43	9.05	50.0	94.4	98.1	3.8	91.2			75 - 125	30	r

QA/QC Data

SDG I.D.: GCS97343

Parameter	Blank	Blk RL	Sample Result	Dup Result	Dup RPD	LCS %	LCSD %	LCS RPD	MS %	MSD %	MS RPD	% Rec Limits	% RPD Limits	
Barium	BRL	0.33	140	161	14.0	97.2	107	9.6	NC			75 - 125	30	
Beryllium	BRL	0.27	0.81	0.79	NC	102	109	6.6	97.1			75 - 125	30	
Cadmium	BRL	0.33	0.62	0.77	NC	98.7	104	5.2	92.6			75 - 125	30	
Calcium	BRL	5.5	1940	2140	9.80	98.8	104	5.1	NC			75 - 125	30	
Chromium	BRL	0.33	43.7	43.3	0.90	100	106	5.8	85.1			75 - 125	30	
Cobalt	BRL	0.33	12.3	12.5	1.60	102	108	5.7	93.0			75 - 125	30	
Copper	BRL	0.67	49.7	69.9	33.8	104	110	5.6				75 - 125	30	r
Iron	BRL	5.0	31600	32400	2.50	114	116	1.7	NC			75 - 125	30	
Lead	BRL	0.33	49.1	76.7	43.9	104	107	2.8	NC			75 - 125	30	r
Magnesium	BRL	5.0	5350	5120	4.40	108	113	4.5	NC			75 - 125	30	
Manganese	BRL	0.33	426	570	28.9	111	113	1.8	42.0			75 - 125	30	m
Nickel	BRL	0.33	26.0	29.4	12.3	101	107	5.8	92.1			75 - 125	30	
Potassium	BRL	5.0	2790	2700	3.30	106	111	4.6	NC			75 - 125	30	
Selenium	BRL	1.3	<1.7	<1.5	NC	84.0	88.1	4.8	77.6			75 - 125	30	
Silver	BRL	0.33	<0.41	<0.36	NC	105	108	2.8	98.7			75 - 125	30	
Sodium	BRL	5.0	113	111	1.80	104	109	4.7	NC			75 - 125	30	
Thallium	BRL	3.0	<3.7	<3.3	NC	103	108	4.7	92.6			75 - 125	30	
Vanadium	BRL	0.33	49.1	48.2	1.80	105	110	4.7	91.0			75 - 125	30	
Zinc	BRL	0.67	166	333	66.9	102	107	4.8	NC			75 - 125	30	r

Comment:

Additional Criteria: LCS acceptance range is 80-120% for aqueous and for soils the acceptance range is set by vendor limits. MS acceptance range 75-125%.

QA/QC Batch 777665 (mg/kg), QC Sample No: CS97351 (CS97351, CS97352, CS97353, CS97354, CS97355, CS97356, CS97361)

ICP Metals - Soil

Aluminum	BRL	5.0	8690	7360	16.6	123	124	0.8	NC			75 - 125	30	
Antimony	BRL	3.3	4.1	7.7	NC	89.0	86.8	2.5	86.9			75 - 125	30	
Arsenic	BRL	0.67	18.3	25.7	33.6	93.8	86.4	8.2	86.5			75 - 125	30	r
Barium	BRL	0.33	396	591	39.5	108	95.1	12.7	NC			75 - 125	30	r
Beryllium	BRL	0.27	0.48	0.55	NC	106	97.7	8.1	98.0			75 - 125	30	
Cadmium	BRL	0.33	1.52	2.27	NC	109	99.3	9.3	98.4			75 - 125	30	
Calcium	BRL	5.0	3560	4040	12.6	98.2	93.4	5.0	NC			75 - 125	30	
Chromium	BRL	0.33	74.1	249	108	110	98.9	10.6	89.3			75 - 125	30	r
Cobalt	BRL	0.33	9.97	12.1	19.3	107	101	5.8	99.1			75 - 125	30	
Copper	BRL	0.67	151	227	40.2	106	101	4.8	111			75 - 125	30	r
Iron	BRL	5.0	37700	55200	37.7	107	110	2.8	NC			75 - 125	30	r
Lead	BRL	0.33	599	1090	58.1	103	100	3.0	NC			75 - 125	30	r
Magnesium	BRL	5.0	1900	1520	22.2	111	110	0.9	NC			75 - 125	30	
Manganese	BRL	0.33	410	453	10.0	103	102	1.0	120			75 - 125	30	
Nickel	BRL	0.33	36.0	42.2	15.9	107	99.9	6.9	97.2			75 - 125	30	
Potassium	BRL	5.0	1150	962	17.8	110	107	2.8	NC			75 - 125	30	
Selenium	BRL	1.3	<1.6	<1.6	NC	89.9	82.3	8.8	80.2			75 - 125	30	
Silver	BRL	0.33	<0.39	<0.41	NC	99.8	96.4	3.5	94.7			75 - 125	30	
Sodium	BRL	5.0	252	218	14.5	99.3	94.7	4.7	127			75 - 125	30	m
Thallium	BRL	3.0	<3.5	<3.7	NC	103	94.0	9.1	88.4			75 - 125	30	
Vanadium	BRL	0.33	31.2	34.3	9.50	108	100	7.7	99.5			75 - 125	30	
Zinc	BRL	0.67	555	847	41.7	105	98.8	6.1	81.6			75 - 125	30	r

Comment:

Additional Criteria: LCS acceptance range is 80-120% for aqueous and for soils the acceptance range is set by vendor limits. MS acceptance range 75-125%.

l = This parameter is outside laboratory LCS/LCSD specified recovery limits.
m = This parameter is outside laboratory MS/MSD specified recovery limits.
r = This parameter is outside laboratory RPD specified recovery limits.

Environmental Laboratories, Inc.
587 East Middle Turnpike, P.O.Box 370, Manchester, CT 06045
Tel. (860) 645-1102

NY # 11301

QA/QC Report

April 17, 2025

QA/QC Data

SDG I.D.: GCS97343

Parameter	Blank	Blk RL	LCS %	LCSD %	LCS RPD	MS %	MSD %	MS RPD	% Rec Limits	% RPD Limits
QA/QC Batch 779340 (ug/Kg), QC Sample No: CS98021 2X (CS97349, CS97350, CS97351, CS97352, CS97353, CS97354, CS97355, CS97356, CS97361)										
Polychlorinated Biphenyls - Soil										
PCB-1016	ND	33	72	71	1.4	66	62	6.3	40 - 140	30
PCB-1221	ND	33							40 - 140	30
PCB-1232	ND	33							40 - 140	30
PCB-1242	ND	33							40 - 140	30
PCB-1248	ND	33							40 - 140	30
PCB-1254	ND	33							40 - 140	30
PCB-1260	ND	33	71	67	5.8	64	59	8.1	40 - 140	30
PCB-1262	ND	33							40 - 140	30
PCB-1268	ND	33							40 - 140	30
% DCBP (Surrogate Rec)	64	%	82	73	11.6	70	64	9.0	30 - 150	30
% DCBP (Surrogate Rec) (Confirm	66	%	83	76	8.8	72	68	5.7	30 - 150	30
% TCMX (Surrogate Rec)	57	%	72	73	1.4	66	60	9.5	30 - 150	30
% TCMX (Surrogate Rec) (Confirm	61	%	80	81	1.2	74	67	9.9	30 - 150	30
QA/QC Batch 779352 (ug/Kg), QC Sample No: CS98133 2X (CS97343, CS97344, CS97345, CS97346, CS97347, CS97348)										
Polychlorinated Biphenyls - Soil										
PCB-1016	ND	33	66	67	1.5	58	62	6.7	40 - 140	30
PCB-1221	ND	33							40 - 140	30
PCB-1232	ND	33							40 - 140	30
PCB-1242	ND	33							40 - 140	30
PCB-1248	ND	33							40 - 140	30
PCB-1254	ND	33							40 - 140	30
PCB-1260	ND	33	68	69	1.5	NC	NC	NC	40 - 140	30
PCB-1262	ND	33							40 - 140	30
PCB-1268	ND	33							40 - 140	30
% DCBP (Surrogate Rec)	67	%	76	78	2.6	56	59	5.2	30 - 150	30
% DCBP (Surrogate Rec) (Confirm	68	%	77	78	1.3	54	58	7.1	30 - 150	30
% TCMX (Surrogate Rec)	58	%	63	67	6.2	57	62	8.4	30 - 150	30
% TCMX (Surrogate Rec) (Confirm	61	%	70	74	5.6	63	69	9.1	30 - 150	30
QA/QC Batch 779341 (ug/Kg), QC Sample No: CS98021 2X (CS97349, CS97350, CS97351, CS97352, CS97353, CS97354, CS97355, CS97356, CS97361)										
Pesticides - Soil										
4,4' -DDD	ND	1.7	60	60	0.0	50	60	18.2	40 - 140	30
4,4' -DDE	ND	1.7	66	67	1.5	55	65	16.7	40 - 140	30
4,4' -DDT	ND	1.7	60	61	1.7	49	62	23.4	40 - 140	30
a-BHC	ND	1.0	61	62	1.6	48	61	23.9	40 - 140	30
a-Chlordane	ND	3.3	63	63	0.0	53	68	24.8	40 - 140	30
Aldrin	ND	1.0	68	70	2.9	56	62	10.2	40 - 140	30
b-BHC	ND	1.0	66	65	1.5	55	64	15.1	40 - 140	30
Chlordane	ND	33	62	63	1.6	58	67	14.4	40 - 140	30

QA/QC Data

SDG I.D.: GCS97343

Parameter	Blank	Blk RL	LCS %	LCSD %	LCS RPD	MS %	MSD %	MS RPD	% Rec Limits	% RPD Limits	
d-BHC	ND	3.3	66	66	0.0	54	70	25.8	40 - 140	30	
Dieldrin	ND	1.0	65	66	1.5	54	65	18.5	40 - 140	30	
Endosulfan I	ND	3.3	66	67	1.5	54	63	15.4	40 - 140	30	
Endosulfan II	ND	3.3	70	71	1.4	57	67	16.1	40 - 140	30	
Endosulfan sulfate	ND	3.3	69	70	1.4	56	67	17.9	40 - 140	30	
Endrin	ND	3.3	68	69	1.5	56	65	14.9	40 - 140	30	
Endrin aldehyde	ND	3.3	66	68	3.0	56	58	3.5	40 - 140	30	
Endrin ketone	ND	3.3	70	66	5.9	52	64	20.7	40 - 140	30	
g-BHC	ND	1.0	70	69	1.4	56	69	20.8	40 - 140	30	
g-Chlordane	ND	3.3	62	63	1.6	58	67	14.4	40 - 140	30	
Heptachlor	ND	3.3	66	66	0.0	55	58	5.3	40 - 140	30	
Heptachlor epoxide	ND	3.3	62	73	16.3	52	61	15.9	40 - 140	30	
Methoxychlor	ND	3.3	65	60	8.0	49	56	13.3	40 - 140	30	
Toxaphene	ND	130	NA	NA	NC	NA	NA	NC	40 - 140	30	
% DCBP	54	%	51	49	4.0	40	58	36.7	30 - 150	30	r
% DCBP (Confirmation)	58	%	56	54	3.6	44	50	12.8	30 - 150	30	
% TCMX	64	%	62	61	1.6	50	62	21.4	30 - 150	30	
% TCMX (Confirmation)	62	%	62	62	0.0	57	57	0.0	30 - 150	30	

Comment:

8081 additional criteria: (LCS/LCSD)10% of compounds can be outside of acceptance criteria as long as recovery is at least 10%. LCS acceptance range is 40-140% MS acceptance range 30-150%.

QA/QC Batch 779353 (ug/Kg), QC Sample No: CS98133 2X (CS97343, CS97344, CS97345, CS97346, CS97347, CS97348)

Pesticides - Soil

4,4' -DDD	ND	1.7	54	58	7.1				40 - 140	30	
4,4' -DDE	ND	1.7	61	61	0.0				40 - 140	30	
4,4' -DDT	ND	1.7	55	59	7.0				40 - 140	30	
a-BHC	ND	1.0	60	57	5.1				40 - 140	30	
a-Chlordane	ND	3.3	60	59	1.7				40 - 140	30	
Aldrin	ND	1.0	57	56	1.8				40 - 140	30	
b-BHC	ND	1.0	60	58	3.4				40 - 140	30	
Chlordane	ND	33	57	56	1.8				40 - 140	30	
d-BHC	ND	3.3	65	67	3.0				40 - 140	30	
Dieldrin	ND	1.0	61	60	1.7				40 - 140	30	
Endosulfan I	ND	3.3	57	57	0.0				40 - 140	30	
Endosulfan II	ND	3.3	62	63	1.6				40 - 140	30	
Endosulfan sulfate	ND	3.3	60	64	6.5				40 - 140	30	
Endrin	ND	3.3	62	61	1.6				40 - 140	30	
Endrin aldehyde	ND	3.3	55	57	3.6				40 - 140	30	
Endrin ketone	ND	3.3	62	61	1.6				40 - 140	30	
g-BHC	ND	1.0	64	63	1.6				40 - 140	30	
g-Chlordane	ND	3.3	57	56	1.8				40 - 140	30	
Heptachlor	ND	3.3	54	53	1.9				40 - 140	30	
Heptachlor epoxide	ND	3.3	56	56	0.0				40 - 140	30	
Methoxychlor	ND	3.3	62	57	8.4				40 - 140	30	
Toxaphene	ND	130	NA	NA	NC				40 - 140	30	
% DCBP	46	%	53	54	1.9				30 - 150	30	
% DCBP (Confirmation)	45	%	43	43	0.0				30 - 150	30	
% TCMX	52	%	57	55	3.6				30 - 150	30	
% TCMX (Confirmation)	53	%	57	51	11.1				30 - 150	30	

QA/QC Data

SDG I.D.: GCS97343

Parameter	Blank	Blk RL	LCS %	LCSD %	LCS RPD	MS %	MSD %	MS RPD	% Rec Limits	% RPD Limits	
Comment:											
This batch consists of BLK LCS and LCSD											
8081 additional criteria: (LCS/LCSD)10% of compounds can be outside of acceptance criteria as long as recovery is at least 10%. LCS acceptance range is 40-140% MS acceptance range 30-150%.											
QA/QC Batch 779055 (ug/kg), QC Sample No: CS96418 (CS97346)											
Semivolatiles - Soil											
1,2,4,5-Tetrachlorobenzene	ND	230	44	52	16.7	52	51	1.9	40 - 140	30	
1,2,4-Trichlorobenzene	ND	230	43	52	18.9	52	51	1.9	40 - 140	30	
1,2-Dichlorobenzene	ND	180	41	51	21.7	48	47	2.1	40 - 140	30	
1,2-Diphenylhydrazine	ND	230	53	61	14.0	59	61	3.3	40 - 140	30	
1,3-Dichlorobenzene	ND	230	39	49	22.7	46	44	4.4	40 - 140	30	l
1,4-Dichlorobenzene	ND	230	39	49	22.7	46	43	6.7	40 - 140	30	l
2,2'-Oxybis(1-Chloropropane)	ND	230	37	46	21.7	44	45	2.2	40 - 140	30	l
2,4,5-Trichlorophenol	ND	230	54	62	13.8	59	61	3.3	40 - 140	30	
2,4,6-Trichlorophenol	ND	130	53	61	14.0	56	58	3.5	30 - 130	30	
2,4-Dichlorophenol	ND	130	50	59	16.5	57	57	0.0	30 - 130	30	
2,4-Dimethylphenol	ND	230	51	60	16.2	44	44	0.0	30 - 130	30	
2,4-Dinitrophenol	ND	230	61	76	21.9	53	40	28.0	30 - 130	30	
2,4-Dinitrotoluene	ND	130	58	66	12.9	64	67	4.6	30 - 130	30	
2,6-Dinitrotoluene	ND	130	58	64	9.8	63	68	7.6	40 - 140	30	
2-Chloronaphthalene	ND	230	50	59	16.5	56	58	3.5	40 - 140	30	
2-Chlorophenol	ND	230	47	54	13.9	48	49	2.1	30 - 130	30	
2-Methylnaphthalene	ND	230	47	56	17.5	56	56	0.0	40 - 140	30	
2-Methylphenol (o-cresol)	ND	230	52	63	19.1	53	53	0.0	40 - 140	30	
2-Nitroaniline	ND	330	100	111	10.4	100	110	9.5	40 - 140	30	
2-Nitrophenol	ND	230	46	55	17.8	52	50	3.9	40 - 140	30	
3&4-Methylphenol (m&p-cresol)	ND	230	47	55	15.7	48	48	0.0	30 - 130	30	
3,3'-Dichlorobenzidine	ND	130	63	76	18.7	58	63	8.3	40 - 140	30	
3-Nitroaniline	ND	330	67	75	11.3	72	76	5.4	40 - 140	30	
4,6-Dinitro-2-methylphenol	ND	230	70	79	12.1	65	62	4.7	30 - 130	30	
4-Bromophenyl phenyl ether	ND	230	53	61	14.0	60	64	6.5	40 - 140	30	
4-Chloro-3-methylphenol	ND	230	55	64	15.1	62	63	1.6	30 - 130	30	
4-Chloroaniline	ND	230	49	56	13.3	50	57	13.1	40 - 140	30	
4-Chlorophenyl phenyl ether	ND	230	54	61	12.2	59	61	3.3	40 - 140	30	
4-Nitroaniline	ND	230	58	65	11.4	63	68	7.6	40 - 140	30	
4-Nitrophenol	ND	230	62	71	13.5	65	66	1.5	30 - 130	30	
Acenaphthene	ND	230	50	58	14.8	57	59	3.4	30 - 130	30	
Acenaphthylene	ND	130	44	51	14.7	50	51	2.0	40 - 140	30	
Acetophenone	ND	230	45	52	14.4	51	52	1.9	40 - 140	30	
Aniline	ND	330	45	52	14.4	42	47	11.2	40 - 140	30	
Anthracene	ND	230	54	61	12.2	63	61	3.2	40 - 140	30	
Benz(a)anthracene	ND	230	54	61	12.2	68	56	19.4	40 - 140	30	
Benzidine	ND	330	68	67	1.5	21	34	47.3	40 - 140	30	m,r
Benzo(a)pyrene	ND	130	52	60	14.3	63	52	19.1	40 - 140	30	
Benzo(b)fluoranthene	ND	160	53	59	10.7	70	50	33.3	40 - 140	30	r
Benzo(ghi)perylene	ND	230	52	62	17.5	57	53	7.3	40 - 140	30	
Benzo(k)fluoranthene	ND	230	52	61	15.9	60	57	5.1	40 - 140	30	
Benzoic Acid	ND	670	66	77	15.4	21	14	40.0	30 - 130	30	m,r
Benzyl butyl phthalate	ND	230	57	66	14.6	62	65	4.7	40 - 140	30	
Bis(2-chloroethoxy)methane	ND	230	48	57	17.1	55	57	3.6	40 - 140	30	
Bis(2-chloroethyl)ether	ND	130	44	54	20.4	51	50	2.0	40 - 140	30	
Bis(2-ethylhexyl)phthalate	ND	230	57	66	14.6	66	67	1.5	40 - 140	30	

Parameter	Blank	Blk RL	LCS %	LCSD %	LCS RPD	MS %	MSD %	MS RPD	% Rec Limits	% RPD Limits	
Carbazole	ND	230	55	62	12.0	62	62	0.0	40 - 140	30	
Chrysene	ND	230	53	61	14.0	67	55	19.7	40 - 140	30	
Dibenz(a,h)anthracene	ND	130	54	63	15.4	56	58	3.5	40 - 140	30	
Dibenzofuran	ND	230	52	60	14.3	60	61	1.7	40 - 140	30	
Diethyl phthalate	ND	230	58	65	11.4	63	66	4.7	40 - 140	30	
Dimethylphthalate	ND	230	55	62	12.0	60	64	6.5	40 - 140	30	
Di-n-butylphthalate	ND	670	56	64	13.3	63	65	3.1	40 - 140	30	
Di-n-octylphthalate	ND	230	59	69	15.6	65	67	3.0	40 - 140	30	
Fluoranthene	ND	230	53	62	15.7	78	45	53.7	40 - 140	30	r
Fluorene	ND	230	55	62	12.0	64	65	1.6	40 - 140	30	
Hexachlorobenzene	ND	130	54	61	12.2	60	64	6.5	40 - 140	30	
Hexachlorobutadiene	ND	230	43	51	17.0	51	49	4.0	40 - 140	30	
Hexachlorocyclopentadiene	ND	230	37	35	5.6	38	40	5.1	40 - 140	30	l,m
Hexachloroethane	ND	130	39	48	20.7	46	43	6.7	40 - 140	30	l
Indeno(1,2,3-cd)pyrene	ND	230	51	60	16.2	55	51	7.5	40 - 140	30	
Isophorone	ND	130	45	53	16.3	52	52	0.0	40 - 140	30	
Naphthalene	ND	230	44	53	18.6	54	52	3.8	40 - 140	30	
Nitrobenzene	ND	130	46	56	19.6	53	54	1.9	40 - 140	30	
N-Nitrosodimethylamine	ND	230	44	54	20.4	51	51	0.0	40 - 140	30	
N-Nitrosodi-n-propylamine	ND	130	47	55	15.7	54	55	1.8	40 - 140	30	
N-Nitrosodiphenylamine	ND	130	53	61	14.0	59	60	1.7	40 - 140	30	
Pentachloronitrobenzene	ND	230	54	64	16.9	61	63	3.2	40 - 140	30	
Pentachlorophenol	ND	230	75	84	11.3	79	77	2.6	30 - 130	30	
Phenanthrene	ND	130	53	61	14.0	83	51	47.8	40 - 140	30	r
Phenol	ND	230	50	58	14.8	53	55	3.7	30 - 130	30	
Pyrene	ND	230	53	61	14.0	80	49	48.1	30 - 130	30	r
Pyridine	ND	230	34	41	18.7	40	38	5.1	40 - 140	30	l,m
% 2,4,6-Tribromophenol	69	%	54	61	12.2	60	61	1.7	30 - 130	30	
% 2-Fluorobiphenyl	55	%	46	53	14.1	51	54	5.7	30 - 130	30	
% 2-Fluorophenol	54	%	45	53	16.3	49	49	0.0	30 - 130	30	
% Nitrobenzene-d5	52	%	43	51	17.0	48	48	0.0	30 - 130	30	
% Phenol-d5	53	%	46	53	14.1	50	52	3.9	30 - 130	30	
% Terphenyl-d14	61	%	47	54	13.9	50	52	3.9	30 - 130	30	

Comment:

Additional 8270 criteria: 10% of compounds can be outside of acceptance criteria as long as recovery is at least 10%. (Acid surrogates acceptance range for aqueous samples: 15-110%, for soils 30-130%)

QA/QC Batch 779059 (ug/kg), QC Sample No: CS96442 (CS97343, CS97344, CS97345)

Semivolatiles - Soil

1,2,4,5-Tetrachlorobenzene	ND	230	47	48	2.1	57	54	5.4	40 - 140	30	
1,2,4-Trichlorobenzene	ND	230	45	46	2.2	59	59	0.0	40 - 140	30	
1,2-Dichlorobenzene	ND	180	44	44	0.0	59	61	3.3	40 - 140	30	
1,2-Diphenylhydrazine	ND	230	56	58	3.5	71	68	4.3	40 - 140	30	
1,3-Dichlorobenzene	ND	230	42	43	2.4	55	57	3.6	40 - 140	30	
1,4-Dichlorobenzene	ND	230	41	42	2.4	55	58	5.3	40 - 140	30	
2,2'-Oxybis(1-Chloropropane)	ND	230	39	39	0.0	56	56	0.0	40 - 140	30	l
2,4,5-Trichlorophenol	ND	230	61	61	0.0	76	72	5.4	40 - 140	30	
2,4,6-Trichlorophenol	ND	130	63	66	4.7	79	79	0.0	30 - 130	30	
2,4-Dichlorophenol	ND	130	59	58	1.7	70	70	0.0	30 - 130	30	
2,4-Dimethylphenol	ND	230	60	60	0.0	71	71	0.0	30 - 130	30	
2,4-Dinitrophenol	ND	230	69	73	5.6	77	75	2.6	30 - 130	30	
2,4-Dinitrotoluene	ND	130	65	69	6.0	93	92	1.1	30 - 130	30	
2,6-Dinitrotoluene	ND	130	64	68	6.1	86	85	1.2	40 - 140	30	

QA/QC Data

SDG I.D.: GCS97343

Parameter	Blank	Blk RL	LCS %	LCSD %	LCS RPD	MS %	MSD %	MS RPD	% Rec Limits	% RPD Limits	
2-Chloronaphthalene	ND	230	56	56	0.0	77	74	4.0	40 - 140	30	
2-Chlorophenol	ND	230	57	55	3.6	70	72	2.8	30 - 130	30	
2-Methylnaphthalene	ND	230	51	52	1.9	NC	NC	NC	40 - 140	30	
2-Methylphenol (o-cresol)	ND	230	61	57	6.8	72	73	1.4	40 - 140	30	
2-Nitroaniline	ND	330	92	98	6.3	109	107	1.9	40 - 140	30	
2-Nitrophenol	ND	230	52	53	1.9	95	94	1.1	40 - 140	30	
3&4-Methylphenol (m&p-cresol)	ND	230	63	60	4.9	75	75	0.0	30 - 130	30	
3,3'-Dichlorobenzidine	ND	130	86	96	11.0	108	110	1.8	40 - 140	30	
3-Nitroaniline	ND	330	78	84	7.4	102	103	1.0	40 - 140	30	
4,6-Dinitro-2-methylphenol	ND	230	67	71	5.8	78	79	1.3	30 - 130	30	
4-Bromophenyl phenyl ether	ND	230	59	62	5.0	75	76	1.3	40 - 140	30	
4-Chloro-3-methylphenol	ND	230	61	63	3.2	69	68	1.5	30 - 130	30	
4-Chloroaniline	ND	230	59	57	3.4	69	101	37.6	40 - 140	30	r
4-Chlorophenyl phenyl ether	ND	230	59	61	3.3	73	71	2.8	40 - 140	30	
4-Nitroaniline	ND	230	65	68	4.5	76	77	1.3	40 - 140	30	
4-Nitrophenol	ND	230	84	83	1.2	110	101	8.5	30 - 130	30	
Acenaphthene	ND	230	58	59	1.7	73	71	2.8	30 - 130	30	
Acenaphthylene	ND	130	52	53	1.9	67	66	1.5	40 - 140	30	
Acetophenone	ND	230	49	48	2.1	90	83	8.1	40 - 140	30	
Aniline	ND	330	46	48	4.3	58	56	3.5	40 - 140	30	
Anthracene	ND	230	59	61	3.3	80	77	3.8	40 - 140	30	
Benz(a)anthracene	ND	230	60	64	6.5	78	74	5.3	40 - 140	30	
Benzidine	ND	330	<10	13	NC	85	72	16.6	40 - 140	30	l
Benzo(a)pyrene	ND	130	63	67	6.2	83	78	6.2	40 - 140	30	
Benzo(b)fluoranthene	ND	160	61	64	4.8	78	76	2.6	40 - 140	30	
Benzo(ghi)perylene	ND	230	62	66	6.3	81	76	6.4	40 - 140	30	
Benzo(k)fluoranthene	ND	230	61	65	6.3	78	74	5.3	40 - 140	30	
Benzoic Acid	ND	670	78	78	0.0	170	166	2.4	30 - 130	30	m
Benzyl butyl phthalate	ND	230	68	73	7.1	89	85	4.6	40 - 140	30	
Bis(2-chloroethoxy)methane	ND	230	53	53	0.0	74	73	1.4	40 - 140	30	
Bis(2-chloroethyl)ether	ND	130	49	49	0.0	90	90	0.0	40 - 140	30	
Bis(2-ethylhexyl)phthalate	ND	230	68	72	5.7	89	73	19.8	40 - 140	30	
Carbazole	ND	230	61	65	6.3	82	80	2.5	40 - 140	30	
Chrysene	ND	230	59	63	6.6	78	73	6.6	40 - 140	30	
Dibenz(a,h)anthracene	ND	130	66	70	5.9	88	83	5.8	40 - 140	30	
Dibenzofuran	ND	230	58	60	3.4	73	70	4.2	40 - 140	30	
Diethyl phthalate	ND	230	61	66	7.9	77	76	1.3	40 - 140	30	
Dimethylphthalate	ND	230	63	66	4.7	75	74	1.3	40 - 140	30	
Di-n-butylphthalate	ND	670	64	68	6.1	87	82	5.9	40 - 140	30	
Di-n-octylphthalate	ND	230	74	78	5.3	95	89	6.5	40 - 140	30	
Fluoranthene	ND	230	62	65	4.7	80	77	3.8	40 - 140	30	
Fluorene	ND	230	60	62	3.3	69	66	4.4	40 - 140	30	
Hexachlorobenzene	ND	130	59	62	5.0	85	77	9.9	40 - 140	30	
Hexachlorobutadiene	ND	230	43	45	4.5	56	53	5.5	40 - 140	30	
Hexachlorocyclopentadiene	ND	230	38	30	23.5	37	19	64.3	40 - 140	30	l,m,r
Hexachloroethane	ND	130	41	42	2.4	72	66	8.7	40 - 140	30	
Indeno(1,2,3-cd)pyrene	ND	230	63	67	6.2	84	79	6.1	40 - 140	30	
Isophorone	ND	130	51	51	0.0	66	65	1.5	40 - 140	30	
Naphthalene	ND	230	45	46	2.2	81	57	34.8	40 - 140	30	r
Nitrobenzene	ND	130	51	51	0.0	78	79	1.3	40 - 140	30	
N-Nitrosodimethylamine	ND	230	54	53	1.9	61	65	6.3	40 - 140	30	
N-Nitrosodi-n-propylamine	ND	130	56	55	1.8	79	78	1.3	40 - 140	30	
N-Nitrosodiphenylamine	ND	130	59	62	5.0	117	105	10.8	40 - 140	30	

Parameter	Blank	Blk RL	LCS %	LCSD %	LCS RPD	MS %	MSD %	MS RPD	% Rec Limits	% RPD Limits	
Pentachloronitrobenzene	ND	230	56	60	6.9	73	<10	NC	40 - 140	30	m
Pentachlorophenol	ND	230	64	68	6.1	84	83	1.2	30 - 130	30	
Phenanthrene	ND	130	58	61	5.0	75	71	5.5	40 - 140	30	
Phenol	ND	230	62	58	6.7	68	68	0.0	30 - 130	30	
Pyrene	ND	230	63	65	3.1	81	76	6.4	30 - 130	30	
Pyridine	ND	230	25	39	43.8	47	51	8.2	40 - 140	30	l,r
% 2,4,6-Tribromophenol	62	%	52	57	9.2	78	76	2.6	30 - 130	30	
% 2-Fluorobiphenyl	56	%	52	53	1.9	67	64	4.6	30 - 130	30	
% 2-Fluorophenol	52	%	54	54	0.0	67	69	2.9	30 - 130	30	
% Nitrobenzene-d5	52	%	46	48	4.3	75	65	14.3	30 - 130	30	
% Phenol-d5	51	%	57	55	3.6	62	62	0.0	30 - 130	30	
% Terphenyl-d14	66	%	55	59	7.0	72	67	7.2	30 - 130	30	

Comment:

15.1715.16

Additional 8270 criteria: 10% of compounds can be outside of acceptance criteria as long as recovery is at least 10%. (Acid surrogates acceptance range for aqueous samples: 15-110%, for soils 30-130%)

QA/QC Batch 779342 (ug/kg), QC Sample No: CS98176 (CS97358, CS97359, CS97360, CS97361)

Semivolatiles - Soil

1,2,4,5-Tetrachlorobenzene	ND	230	57	60	5.1	43	52	18.9	40 - 140	30	
1,2,4-Trichlorobenzene	ND	230	59	60	1.7	41	53	25.5	40 - 140	30	
1,2-Dichlorobenzene	ND	180	59	61	3.3	45	53	16.3	40 - 140	30	
1,2-Diphenylhydrazine	ND	230	64	66	3.1	53	55	3.7	40 - 140	30	
1,3-Dichlorobenzene	ND	230	58	58	0.0	43	51	17.0	40 - 140	30	
1,4-Dichlorobenzene	ND	230	58	58	0.0	43	49	13.0	40 - 140	30	
2,2'-Oxybis(1-Chloropropane)	ND	230	50	52	3.9	39	45	14.3	40 - 140	30	m
2,4,5-Trichlorophenol	ND	230	65	68	4.5	54	59	8.8	40 - 140	30	
2,4,6-Trichlorophenol	ND	130	62	67	7.8	53	54	1.9	30 - 130	30	
2,4-Dichlorophenol	ND	130	60	63	4.9	45	55	20.0	30 - 130	30	
2,4-Dimethylphenol	ND	230	60	65	8.0	45	53	16.3	30 - 130	30	
2,4-Dinitrophenol	ND	230	69	72	4.3	55	61	10.3	30 - 130	30	
2,4-Dinitrotoluene	ND	130	68	70	2.9	57	59	3.4	30 - 130	30	
2,6-Dinitrotoluene	ND	130	70	73	4.2	62	62	0.0	40 - 140	30	
2-Chloronaphthalene	ND	230	62	63	1.6	53	56	5.5	40 - 140	30	
2-Chlorophenol	ND	230	61	63	3.2	49	53	7.8	30 - 130	30	
2-Methylnaphthalene	ND	230	59	62	5.0	44	52	16.7	40 - 140	30	
2-Methylphenol (o-cresol)	ND	230	70	74	5.6	57	61	6.8	40 - 140	30	
2-Nitroaniline	ND	330	124	132	6.3	104	103	1.0	40 - 140	30	
2-Nitrophenol	ND	230	62	65	4.7	45	58	25.2	40 - 140	30	
3&4-Methylphenol (m&p-cresol)	ND	230	69	72	4.3	57	60	5.1	30 - 130	30	
3,3'-Dichlorobenzidine	ND	130	75	79	5.2	63	65	3.1	40 - 140	30	
3-Nitroaniline	ND	330	80	85	6.1	65	69	6.0	40 - 140	30	
4,6-Dinitro-2-methylphenol	ND	230	73	77	5.3	60	62	3.3	30 - 130	30	
4-Bromophenyl phenyl ether	ND	230	62	66	6.3	54	55	1.8	40 - 140	30	
4-Chloro-3-methylphenol	ND	230	64	69	7.5	51	57	11.1	30 - 130	30	
4-Chloroaniline	ND	230	50	57	13.1	38	45	16.9	40 - 140	30	m
4-Chlorophenyl phenyl ether	ND	230	62	65	4.7	53	53	0.0	40 - 140	30	
4-Nitroaniline	ND	230	68	71	4.3	58	60	3.4	40 - 140	30	
4-Nitrophenol	ND	230	22	71	105.4	53	55	3.7	30 - 130	30	l,r
Acenaphthene	ND	230	63	64	1.6	54	56	3.6	30 - 130	30	
Acenaphthylene	ND	130	57	58	1.7	47	49	4.2	40 - 140	30	
Acetophenone	ND	230	58	60	3.4	47	51	8.2	40 - 140	30	
Aniline	ND	330	51	56	9.3	40	46	14.0	40 - 140	30	

QA/QC Data

SDG I.D.: GCS97343

Parameter	Blank	Blk RL	LCS %	LCSD %	LCS RPD	MS %	MSD %	MS RPD	% Rec Limits	% RPD Limits	
Anthracene	ND	230	62	65	4.7	54	57	5.4	40 - 140	30	
Benz(a)anthracene	ND	230	63	67	6.2	56	57	1.8	40 - 140	30	
Benzidine	ND	330	60	74	20.9	36	35	2.8	40 - 140	30	m
Benzo(a)pyrene	ND	130	64	67	4.6	56	57	1.8	40 - 140	30	
Benzo(b)fluoranthene	ND	160	65	69	6.0	56	58	3.5	40 - 140	30	
Benzo(ghi)perylene	ND	230	65	69	6.0	57	57	0.0	40 - 140	30	
Benzo(k)fluoranthene	ND	230	63	66	4.7	55	54	1.8	40 - 140	30	
Benzoic Acid	ND	670	76	80	5.1	49	56	13.3	30 - 130	30	
Benzyl butyl phthalate	ND	230	71	76	6.8	57	58	1.7	40 - 140	30	
Bis(2-chloroethoxy)methane	ND	230	59	62	5.0	43	53	20.8	40 - 140	30	
Bis(2-chloroethyl)ether	ND	130	59	60	1.7	44	52	16.7	40 - 140	30	
Bis(2-ethylhexyl)phthalate	ND	230	69	74	7.0	NC	NC	NC	40 - 140	30	
Carbazole	ND	230	61	65	6.3	54	54	0.0	40 - 140	30	
Chrysene	ND	230	63	68	7.6	56	57	1.8	40 - 140	30	
Dibenz(a,h)anthracene	ND	130	67	70	4.4	58	59	1.7	40 - 140	30	
Dibenzofuran	ND	230	63	65	3.1	54	55	1.8	40 - 140	30	
Diethyl phthalate	ND	230	67	69	2.9	57	58	1.7	40 - 140	30	
Dimethylphthalate	ND	230	63	65	3.1	55	56	1.8	40 - 140	30	
Di-n-butylphthalate	ND	670	71	76	6.8	60	63	4.9	40 - 140	30	
Di-n-octylphthalate	ND	230	74	80	7.8	64	66	3.1	40 - 140	30	
Fluoranthene	ND	230	63	67	6.2	56	56	0.0	40 - 140	30	
Fluorene	ND	230	65	66	1.5	56	57	1.8	40 - 140	30	
Hexachlorobenzene	ND	130	62	71	13.5	57	56	1.8	40 - 140	30	
Hexachlorobutadiene	ND	230	61	59	3.3	40	52	26.1	40 - 140	30	
Hexachlorocyclopentadiene	ND	230	45	43	4.5	34	41	18.7	40 - 140	30	m
Hexachloroethane	ND	130	59	60	1.7	44	52	16.7	40 - 140	30	
Indeno(1,2,3-cd)pyrene	ND	230	64	69	7.5	57	56	1.8	40 - 140	30	
Isophorone	ND	130	57	60	5.1	43	51	17.0	40 - 140	30	
Naphthalene	ND	230	64	65	1.6	44	57	25.7	40 - 140	30	
Nitrobenzene	ND	130	63	64	1.6	49	55	11.5	40 - 140	30	
N-Nitrosodimethylamine	ND	230	58	60	3.4	44	51	14.7	40 - 140	30	
N-Nitrosodi-n-propylamine	ND	130	60	63	4.9	48	53	9.9	40 - 140	30	
N-Nitrosodiphenylamine	ND	130	64	67	4.6	54	55	1.8	40 - 140	30	
Pentachloronitrobenzene	ND	230	62	66	6.3	53	56	5.5	40 - 140	30	
Pentachlorophenol	ND	230	58	63	8.3	45	50	10.5	30 - 130	30	
Phenanthrene	ND	130	62	65	4.7	54	57	5.4	40 - 140	30	
Phenol	ND	230	65	68	4.5	53	58	9.0	30 - 130	30	
Pyrene	ND	230	63	67	6.2	56	56	0.0	30 - 130	30	
Pyridine	ND	230	48	49	2.1	34	43	23.4	40 - 140	30	m
% 2,4,6-Tribromophenol	49	%	60	66	9.5	54	54	0.0	30 - 130	30	
% 2-Fluorobiphenyl	51	%	59	60	1.7	50	53	5.8	30 - 130	30	
% 2-Fluorophenol	46	%	57	60	5.1	44	51	14.7	30 - 130	30	
% Nitrobenzene-d5	49	%	57	60	5.1	46	51	10.3	30 - 130	30	
% Phenol-d5	47	%	55	58	5.3	47	50	6.2	30 - 130	30	
% Terphenyl-d14	49	%	57	62	8.4	51	51	0.0	30 - 130	30	

Comment:

Additional 8270 criteria: 10% of compounds can be outside of acceptance criteria as long as recovery is at least 10%. (Acid surrogates acceptance range for aqueous samples: 15-110%, for soils 30-130%)

QA/QC Batch 779131 (ug/kg), QC Sample No: CS99175 (CS97347, CS97348, CS97349, CS97350, CS97351, CS97352, CS97353, CS97354, CS97355, CS97356, CS97357)

Semivolatiles - Soil

1,2,4,5-Tetrachlorobenzene	ND	230	69	70	1.4	69	71	2.9	40 - 140	30	

QA/QC Data

SDG I.D.: GCS97343

Parameter	Blank	Blk RL	LCS %	LCSD %	LCS RPD	MS %	MSD %	MS RPD	% Rec Limits	% RPD Limits	
1,2,4-Trichlorobenzene	ND	230	68	68	0.0	67	69	2.9	40 - 140	30	
1,2-Dichlorobenzene	ND	180	69	66	4.4	66	71	7.3	40 - 140	30	
1,2-Diphenylhydrazine	ND	230	79	81	2.5	77	78	1.3	40 - 140	30	
1,3-Dichlorobenzene	ND	230	67	63	6.2	63	67	6.2	40 - 140	30	
1,4-Dichlorobenzene	ND	230	67	63	6.2	63	68	7.6	40 - 140	30	
2,2'-Oxybis(1-Chloropropane)	ND	230	63	62	1.6	61	63	3.2	40 - 140	30	
2,4,5-Trichlorophenol	ND	230	83	84	1.2	79	82	3.7	40 - 140	30	
2,4,6-Trichlorophenol	ND	130	80	82	2.5	77	76	1.3	30 - 130	30	
2,4-Dichlorophenol	ND	130	77	82	6.3	78	77	1.3	30 - 130	30	
2,4-Dimethylphenol	ND	230	79	82	3.7	79	82	3.7	30 - 130	30	
2,4-Dinitrophenol	ND	230	95	102	7.1	61	62	1.6	30 - 130	30	
2,4-Dinitrotoluene	ND	130	86	90	4.5	85	87	2.3	30 - 130	30	
2,6-Dinitrotoluene	ND	130	91	91	0.0	88	91	3.4	40 - 140	30	
2-Chloronaphthalene	ND	230	76	74	2.7	76	75	1.3	40 - 140	30	
2-Chlorophenol	ND	230	75	75	0.0	72	77	6.7	30 - 130	30	
2-Methylnaphthalene	ND	230	74	74	0.0	72	73	1.4	40 - 140	30	
2-Methylphenol (o-cresol)	ND	230	92	96	4.3	90	96	6.5	40 - 140	30	
2-Nitroaniline	ND	330	168	175	4.1	160	162	1.2	40 - 140	30	l,m
2-Nitrophenol	ND	230	78	76	2.6	79	74	6.5	40 - 140	30	
3&4-Methylphenol (m&p-cresol)	ND	230	87	90	3.4	86	90	4.5	30 - 130	30	
3,3'-Dichlorobenzidine	ND	130	94	100	6.2	89	95	6.5	40 - 140	30	
3-Nitroaniline	ND	330	106	108	1.9	103	104	1.0	40 - 140	30	
4,6-Dinitro-2-methylphenol	ND	230	98	104	5.9	76	71	6.8	30 - 130	30	
4-Bromophenyl phenyl ether	ND	230	82	84	2.4	80	81	1.2	40 - 140	30	
4-Chloro-3-methylphenol	ND	230	88	91	3.4	87	89	2.3	30 - 130	30	
4-Chloroaniline	ND	230	71	71	0.0	72	74	2.7	40 - 140	30	
4-Chlorophenyl phenyl ether	ND	230	80	80	0.0	76	79	3.9	40 - 140	30	
4-Nitroaniline	ND	230	91	92	1.1	90	92	2.2	40 - 140	30	
4-Nitrophenol	ND	230	92	96	4.3	82	79	3.7	30 - 130	30	
Acenaphthene	ND	230	79	78	1.3	77	78	1.3	30 - 130	30	
Acenaphthylene	ND	130	69	68	1.5	68	69	1.5	40 - 140	30	
Acetophenone	ND	230	72	72	0.0	69	73	5.6	40 - 140	30	
Aniline	ND	330	67	62	7.8	64	68	6.1	40 - 140	30	
Anthracene	ND	230	80	77	3.8	76	80	5.1	40 - 140	30	
Benz(a)anthracene	ND	230	83	84	1.2	82	86	4.8	40 - 140	30	
Benzidine	ND	330	100	93	7.3	75	76	1.3	40 - 140	30	
Benzo(a)pyrene	ND	130	82	82	0.0	83	85	2.4	40 - 140	30	
Benzo(b)fluoranthene	ND	160	81	83	2.4	86	88	2.3	40 - 140	30	
Benzo(ghi)perylene	ND	230	81	79	2.5	79	82	3.7	40 - 140	30	
Benzo(k)fluoranthene	ND	230	81	82	1.2	78	81	3.8	40 - 140	30	
Benzoic Acid	ND	670	105	109	3.7	46	48	4.3	30 - 130	30	
Benzyl butyl phthalate	ND	230	92	91	1.1	86	86	0.0	40 - 140	30	
Bis(2-chloroethoxy)methane	ND	230	75	75	0.0	72	74	2.7	40 - 140	30	
Bis(2-chloroethyl)ether	ND	130	72	69	4.3	68	72	5.7	40 - 140	30	
Bis(2-ethylhexyl)phthalate	ND	230	91	90	1.1	84	86	2.4	40 - 140	30	
Carbazole	ND	230	81	80	1.2	77	80	3.8	40 - 140	30	
Chrysene	ND	230	84	85	1.2	82	87	5.9	40 - 140	30	
Dibenz(a,h)anthracene	ND	130	83	83	0.0	79	82	3.7	40 - 140	30	
Dibenzofuran	ND	230	75	78	3.9	77	79	2.6	40 - 140	30	
Diethyl phthalate	ND	230	83	84	1.2	80	81	1.2	40 - 140	30	
Dimethylphthalate	ND	230	79	81	2.5	77	79	2.6	40 - 140	30	
Di-n-butylphthalate	ND	670	93	90	3.3	86	91	5.6	40 - 140	30	
Di-n-octylphthalate	ND	230	96	95	1.0	88	92	4.4	40 - 140	30	

Parameter	Blank	Blk RL	LCS %	LCSD %	LCS RPD	MS %	MSD %	MS RPD	% Rec Limits	% RPD Limits	
Fluoranthene	ND	230	82	82	0.0	85	90	5.7	40 - 140	30	
Fluorene	ND	230	82	81	1.2	77	82	6.3	40 - 140	30	
Hexachlorobenzene	ND	130	82	82	0.0	78	82	5.0	40 - 140	30	
Hexachlorobutadiene	ND	230	66	65	1.5	64	66	3.1	40 - 140	30	
Hexachlorocyclopentadiene	ND	230	61	60	1.7	40	33	19.2	40 - 140	30	m
Hexachloroethane	ND	130	67	64	4.6	64	67	4.6	40 - 140	30	
Indeno(1,2,3-cd)pyrene	ND	230	80	79	1.3	79	80	1.3	40 - 140	30	
Isophorone	ND	130	73	74	1.4	69	71	2.9	40 - 140	30	
Naphthalene	ND	230	77	76	1.3	75	78	3.9	40 - 140	30	
Nitrobenzene	ND	130	77	77	0.0	75	79	5.2	40 - 140	30	
N-Nitrosodimethylamine	ND	230	70	70	0.0	67	72	7.2	40 - 140	30	
N-Nitrosodi-n-propylamine	ND	130	76	76	0.0	72	77	6.7	40 - 140	30	
N-Nitrosodiphenylamine	ND	130	81	83	2.4	80	83	3.7	40 - 140	30	
Pentachloronitrobenzene	ND	230	84	85	1.2	80	85	6.1	40 - 140	30	
Pentachlorophenol	ND	230	88	89	1.1	72	76	5.4	30 - 130	30	
Phenanthrene	ND	130	81	78	3.8	80	85	6.1	40 - 140	30	
Phenol	ND	230	84	84	0.0	81	86	6.0	30 - 130	30	
Pyrene	ND	230	81	81	0.0	84	91	8.0	30 - 130	30	
Pyridine	ND	230	56	52	7.4	52	57	9.2	40 - 140	30	
% 2,4,6-Tribromophenol	76	%	81	83	2.4	76	78	2.6	30 - 130	30	
% 2-Fluorobiphenyl	67	%	71	68	4.3	70	72	2.8	30 - 130	30	
% 2-Fluorophenol	61	%	69	66	4.4	65	69	6.0	30 - 130	30	
% Nitrobenzene-d5	68	%	71	71	0.0	69	75	8.3	30 - 130	30	
% Phenol-d5	65	%	70	70	0.0	70	74	5.6	30 - 130	30	
% Terphenyl-d14	71	%	76	74	2.7	69	75	8.3	30 - 130	30	

Comment:

Additional 8270 criteria: 10% of compounds can be outside of acceptance criteria as long as recovery is at least 10%. (Acid surrogates acceptance range for aqueous samples: 15-110%, for soils 30-130%)

QA/QC Batch 778257 (ug/kg), QC Sample No: CS81653 (CS97344, CS97352)

Polynuclear Aromatic HC - Soil

1,4-dioxane	ND	67	49	48	2.1	47	44	6.6	30 - 130	30	
% 2-Fluorobiphenyl	52	%	57	45	23.5	55	58	5.3	30 - 130	30	
% Nitrobenzene-d5	82	%	86	79	8.5	88	90	2.2	30 - 130	30	
% Terphenyl-d14	57	%	62	53	15.7	62	65	4.7	30 - 130	30	

Comment:

Additional 8270 criteria:20% of compounds can be outside of acceptance criteria as long as recovery is at least 10%. (Acid surrogates acceptance range for aqueous samples: 15-110%, for soils 30-130%)

QA/QC Batch 778313H (ug/kg), QC Sample No: CS98940 50X (CS97347 (50X) , CS97348 (50X) , CS97349 (50X) , CS97350 (50X) , CS97351 (50X) , CS97352 (50X) , CS97353 (50X) , CS97354 (50X) , CS97355 (50X) , CS97356 (50X) , CS97361 (50X))

Volatiles - Soil (High Level)

1,1,2,2-Tetrachloroethane	ND	250	99	96	3.1	89	94	5.5	70 - 130	20	
1,2,3-Trichlorobenzene	ND	250	106	107	0.9	97	104	7.0	70 - 130	20	
1,2,3-Trichloropropane	ND	250	96	93	3.2	91	97	6.4	70 - 130	20	
1,2,4-Trichlorobenzene	ND	250	116	117	0.9	104	110	5.6	70 - 130	20	
1,2,4-Trimethylbenzene	ND	250	104	104	0.0	96	101	5.1	70 - 130	20	
1,2-Dibromo-3-chloropropane	ND	250	97	93	4.2	78	83	6.2	70 - 130	20	
1,2-Dichlorobenzene	ND	250	101	102	1.0	94	98	4.2	70 - 130	20	
1,3,5-Trimethylbenzene	ND	250	105	105	0.0	97	101	4.0	70 - 130	20	
1,3-Dichlorobenzene	ND	250	105	105	0.0	96	101	5.1	70 - 130	20	
1,4-Dichlorobenzene	ND	250	104	104	0.0	96	102	6.1	70 - 130	20	
2-Chlorotoluene	ND	250	105	103	1.9	98	101	3.0	70 - 130	20	
2-Isopropyltoluene	ND	250	105	106	0.9	99	103	4.0	70 - 130	20	

Parameter	Blank	Blk RL	LCS %	LCSD %	LCS RPD	MS %	MSD %	MS RPD	% Rec Limits	% RPD Limits	
4-Chlorotoluene	ND	250	105	106	0.9	98	103	5.0	70 - 130	20	
Bromobenzene	ND	250	101	100	1.0	95	99	4.1	70 - 130	20	
Hexachlorobutadiene	ND	250	111	111	0.0	103	109	5.7	70 - 130	20	
Isopropylbenzene	ND	250	106	105	0.9	97	103	6.0	70 - 130	20	
Naphthalene	ND	250	101	101	0.0	99	101	2.0	70 - 130	20	
n-Butylbenzene	ND	250	112	113	0.9	104	108	3.8	70 - 130	20	
n-Propylbenzene	ND	250	106	108	1.9	101	104	2.9	70 - 130	20	
p-Isopropyltoluene	ND	250	105	105	0.0	97	101	4.0	70 - 130	20	
sec-Butylbenzene	ND	250	106	106	0.0	99	103	4.0	70 - 130	20	
tert-Butylbenzene	ND	250	103	102	1.0	97	101	4.0	70 - 130	20	
Tetrachloroethene	ND	250	103	106	2.9	100	105	4.9	70 - 130	20	
Toluene	ND	250	99	99	0.0	96	101	5.1	70 - 130	20	
trans-1,4-dichloro-2-butene	ND	250	106	101	4.8	76	84	10.0	70 - 130	20	
Trichloroethene	ND	250	99	100	1.0	97	99	2.0	70 - 130	20	
% 1,2-dichlorobenzene-d4	99	%	101	100	1.0	99	99	0.0	70 - 130	20	
% Bromofluorobenzene	96	%	99	100	1.0	98	98	0.0	70 - 130	20	
% Dibromofluoromethane	92	%	100	96	4.1	94	96	2.1	70 - 130	20	
% Toluene-d8	97	%	101	99	2.0	99	100	1.0	70 - 130	20	

Comment:

Additional 8260 criteria: 10% of LCS/LCSD compounds can be outside of acceptance criteria as long as recovery is 40-160%.

QA/QC Batch 778087 (ug/kg), QC Sample No: CS99132 (CS97343, CS97344, CS97345, CS97346, CS97347, CS97348, CS97349, CS97350, CS97351, CS97352, CS97353, CS97354, CS97355, CS97356, CS97361, CS97363)

Volatiles - Soil (Low Level)

1,1,1,2-Tetrachloroethane	ND	5.0	113	115	1.8	106	104	1.9	70 - 130	20	
1,1,1-Trichloroethane	ND	5.0	105	109	3.7	106	108	1.9	70 - 130	20	
1,1,2,2-Tetrachloroethane	ND	3.0	124	125	0.8	125	136	8.4	70 - 130	20	m
1,1,2-Trichloroethane	ND	5.0	115	119	3.4	111	109	1.8	70 - 130	20	
1,1-Dichloroethane	ND	5.0	117	117	0.0	115	118	2.6	70 - 130	20	
1,1-Dichloroethene	ND	5.0	114	116	1.7	122	119	2.5	70 - 130	20	
1,1-Dichloropropene	ND	5.0	109	111	1.8	113	112	0.9	70 - 130	20	
1,2,3-Trichlorobenzene	ND	5.0	109	114	4.5	88	57	42.8	70 - 130	20	m,r
1,2,3-Trichloropropane	ND	5.0	130	130	0.0	119	143	18.3	70 - 130	20	m
1,2,4-Trichlorobenzene	ND	5.0	107	111	3.7	90	64	33.8	70 - 130	20	m,r
1,2,4-Trimethylbenzene	ND	1.0	119	116	2.6	116	122	5.0	70 - 130	20	
1,2-Dibromo-3-chloropropane	ND	5.0	125	128	2.4	115	119	3.4	70 - 130	20	
1,2-Dibromoethane	ND	5.0	114	117	2.6	114	115	0.9	70 - 130	20	
1,2-Dichlorobenzene	ND	5.0	117	116	0.9	108	99	8.7	70 - 130	20	
1,2-Dichloroethane	ND	5.0	112	112	0.0	107	109	1.9	70 - 130	20	
1,2-Dichloropropane	ND	5.0	117	118	0.9	116	119	2.6	70 - 130	20	
1,3,5-Trimethylbenzene	ND	1.0	121	118	2.5	120	130	8.0	70 - 130	20	
1,3-Dichlorobenzene	ND	5.0	116	115	0.9	109	106	2.8	70 - 130	20	
1,3-Dichloropropane	ND	5.0	117	121	3.4	118	122	3.3	70 - 130	20	
1,4-Dichlorobenzene	ND	5.0	116	113	2.6	110	104	5.6	70 - 130	20	
1,4-dioxane	ND	100	129	124	4.0	110	124	12.0	70 - 130	20	
2,2-Dichloropropane	ND	5.0	106	104	1.9	99	101	2.0	70 - 130	20	
2-Chlorotoluene	ND	5.0	121	118	2.5	118	127	7.3	70 - 130	20	
2-Hexanone	ND	25	120	120	0.0	90	82	9.3	70 - 130	20	
2-Isopropyltoluene	ND	5.0	122	121	0.8	123	129	4.8	70 - 130	20	
4-Chlorotoluene	ND	5.0	119	118	0.8	119	122	2.5	70 - 130	20	
4-Methyl-2-pentanone	ND	25	122	121	0.8	111	110	0.9	70 - 130	20	
Acetone	ND	10	100	101	1.0	83	84	1.2	70 - 130	20	
Acrolein	ND	25	112	115	2.6	33	<10	NC	70 - 130	20	m

QA/QC Data

SDG I.D.: GCS97343

Parameter	Blank	Blk RL	LCS %	LCSD %	LCS RPD	MS %	MSD %	MS RPD	% Rec Limits	% RPD Limits	
Acrylonitrile	ND	5.0	110	116	5.3	71	67	5.8	70 - 130	20	m
Benzene	ND	1.0	115	114	0.9	114	115	0.9	70 - 130	20	
Bromobenzene	ND	5.0	122	118	3.3	119	123	3.3	70 - 130	20	
Bromochloromethane	ND	5.0	114	118	3.4	112	114	1.8	70 - 130	20	
Bromodichloromethane	ND	5.0	118	115	2.6	109	111	1.8	70 - 130	20	
Bromoform	ND	5.0	120	126	4.9	106	105	0.9	70 - 130	20	
Bromomethane	ND	5.0	97	94	3.1	107	106	0.9	70 - 130	20	
Carbon Disulfide	ND	5.0	123	123	0.0	130	129	0.8	70 - 130	20	
Carbon tetrachloride	ND	5.0	106	106	0.0	100	102	2.0	70 - 130	20	
Chlorobenzene	ND	5.0	117	116	0.9	115	111	3.5	70 - 130	20	
Chloroethane	ND	5.0	118	120	1.7	128	132	3.1	70 - 130	20	m
Chloroform	ND	5.0	114	113	0.9	109	111	1.8	70 - 130	20	
Chloromethane	ND	5.0	113	109	3.6	126	126	0.0	70 - 130	20	
cis-1,2-Dichloroethene	ND	5.0	118	118	0.0	116	122	5.0	70 - 130	20	
cis-1,3-Dichloropropene	ND	5.0	118	117	0.9	109	107	1.9	70 - 130	20	
Dibromochloromethane	ND	3.0	115	119	3.4	110	113	2.7	70 - 130	20	
Dibromomethane	ND	5.0	115	115	0.0	111	110	0.9	70 - 130	20	
Dichlorodifluoromethane	ND	5.0	88	89	1.1	137	135	1.5	70 - 130	20	m
Ethylbenzene	ND	1.0	119	116	2.6	119	119	0.0	70 - 130	20	
Hexachlorobutadiene	ND	5.0	107	106	0.9	99	91	8.4	70 - 130	20	
Isopropylbenzene	ND	1.0	128	124	3.2	130	146	11.6	70 - 130	20	m
m&p-Xylene	ND	2.0	118	118	0.0	117	114	2.6	70 - 130	20	
Methyl ethyl ketone	ND	5.0	116	126	8.3	111	103	7.5	70 - 130	20	
Methyl t-butyl ether (MTBE)	ND	1.0	115	120	4.3	112	117	4.4	70 - 130	20	
Methylene chloride	ND	5.0	117	114	2.6	113	112	0.9	70 - 130	20	
Naphthalene	ND	5.0	116	126	8.3	103	72	35.4	70 - 130	20	r
n-Butylbenzene	ND	1.0	120	118	1.7	112	117	4.4	70 - 130	20	
n-Propylbenzene	ND	1.0	123	119	3.3	123	136	10.0	70 - 130	20	m
o-Xylene	ND	2.0	119	120	0.8	118	115	2.6	70 - 130	20	
p-Isopropyltoluene	ND	1.0	117	116	0.9	115	122	5.9	70 - 130	20	
sec-Butylbenzene	ND	1.0	125	123	1.6	123	134	8.6	70 - 130	20	m
Styrene	ND	5.0	121	120	0.8	114	107	6.3	70 - 130	20	
tert-butyl alcohol	ND	100	119	117	1.7	114	123	7.6	70 - 130	20	
tert-Butylbenzene	ND	1.0	122	121	0.8	124	137	10.0	70 - 130	20	m
Tetrachloroethene	ND	5.0	108	110	1.8	109	108	0.9	70 - 130	20	
Tetrahydrofuran (THF)	ND	5.0	120	123	2.5	119	121	1.7	70 - 130	20	
Toluene	ND	1.0	113	109	3.6	111	109	1.8	70 - 130	20	
trans-1,2-Dichloroethene	ND	5.0	119	119	0.0	121	120	0.8	70 - 130	20	
trans-1,3-Dichloropropene	ND	5.0	111	112	0.9	100	97	3.0	70 - 130	20	
trans-1,4-dichloro-2-butene	ND	5.0	114	118	3.4	108	112	3.6	70 - 130	20	
Trichloroethene	ND	5.0	111	112	0.9	112	110	1.8	70 - 130	20	
Trichlorofluoromethane	ND	5.0	110	108	1.8	117	116	0.9	70 - 130	20	
Trichlorotrifluoroethane	ND	5.0	109	108	0.9	119	118	0.8	70 - 130	20	
Vinyl chloride	ND	5.0	116	113	2.6	131	130	0.8	70 - 130	20	m
% 1,2-dichlorobenzene-d4	111	%	110	111	0.9	112	110	1.8	70 - 130	20	
% Bromofluorobenzene	108	%	109	110	0.9	109	104	4.7	70 - 130	20	
% Dibromofluoromethane	109	%	103	107	3.8	106	106	0.0	70 - 130	20	
% Toluene-d8	108	%	112	111	0.9	110	109	0.9	70 - 130	20	

Comment:

Additional 8260 criteria: 10% of LCS/LCSD compounds can be outside of acceptance criteria as long as recovery is 40-160%.

QA/QC Data

SDG I.D.: GCS97343

Parameter	Blank	Blk RL	LCS %	LCSD %	LCS RPD	MS %	MSD %	MS RPD	% Rec Limits	% RPD Limits	
QA/QC Batch 778087H (ug/kg), QC Sample No: CS99132 50X (CS97362 (50X))											
Volatiles - Soil (High Level)											
1,1,1,2-Tetrachloroethane	ND	250	108	102	5.7	102	101	1.0	70 - 130	20	
1,1,1-Trichloroethane	ND	250	106	103	2.9	105	103	1.9	70 - 130	20	
1,1,2,2-Tetrachloroethane	ND	250	122	123	0.8	120	121	0.8	70 - 130	20	
1,1,2-Trichloroethane	ND	250	115	113	1.8	112	113	0.9	70 - 130	20	
1,1-Dichloroethane	ND	250	118	117	0.9	118	117	0.9	70 - 130	20	
1,1-Dichloroethene	ND	250	92	88	4.4	95	97	2.1	70 - 130	20	
1,1-Dichloropropene	ND	250	117	114	2.6	113	114	0.9	70 - 130	20	
1,2,3-Trichlorobenzene	ND	250	114	117	2.6	115	117	1.7	70 - 130	20	
1,2,3-Trichloropropane	ND	250	125	123	1.6	104	127	19.9	70 - 130	20	
1,2,4-Trichlorobenzene	ND	250	116	116	0.0	115	117	1.7	70 - 130	20	
1,2,4-Trimethylbenzene	ND	250	121	121	0.0	122	121	0.8	70 - 130	20	
1,2-Dibromo-3-chloropropane	ND	250	120	114	5.1	108	108	0.0	70 - 130	20	
1,2-Dibromoethane	ND	250	116	111	4.4	114	112	1.8	70 - 130	20	
1,2-Dichlorobenzene	ND	250	119	118	0.8	119	118	0.8	70 - 130	20	
1,2-Dichloroethane	ND	250	108	105	2.8	107	108	0.9	70 - 130	20	
1,2-Dichloropropane	ND	250	120	119	0.8	118	117	0.9	70 - 130	20	
1,3,5-Trimethylbenzene	ND	250	122	123	0.8	124	123	0.8	70 - 130	20	
1,3-Dichlorobenzene	ND	250	119	119	0.0	118	120	1.7	70 - 130	20	
1,3-Dichloropropane	ND	250	120	117	2.5	116	118	1.7	70 - 130	20	
1,4-Dichlorobenzene	ND	250	117	119	1.7	118	118	0.0	70 - 130	20	
1,4-dioxane	ND	5000	129	117	9.8	116	109	6.2	70 - 130	20	
2,2-Dichloropropane	ND	250	101	94	7.2	94	91	3.2	70 - 130	20	
2-Chlorotoluene	ND	250	122	122	0.0	125	122	2.4	70 - 130	20	
2-Hexanone	ND	1300	116	114	1.7	112	115	2.6	70 - 130	20	
2-Isopropyltoluene	ND	250	124	124	0.0	125	125	0.0	70 - 130	20	
4-Chlorotoluene	ND	250	121	122	0.8	122	123	0.8	70 - 130	20	
4-Methyl-2-pentanone	ND	1300	121	121	0.0	112	115	2.6	70 - 130	20	
Acetone	ND	500	71	72	1.4	71	73	2.8	70 - 130	20	
Acrolein	ND	1300	98	98	0.0	98	98	0.0	70 - 130	20	
Acrylonitrile	ND	250	119	115	3.4	115	117	1.7	70 - 130	20	
Benzene	ND	250	118	116	1.7	117	116	0.9	70 - 130	20	
Bromobenzene	ND	250	122	119	2.5	122	121	0.8	70 - 130	20	
Bromochloromethane	ND	250	116	111	4.4	114	116	1.7	70 - 130	20	
Bromodichloromethane	ND	250	110	108	1.8	107	104	2.8	70 - 130	20	
Bromoform	ND	250	113	102	10.2	99	97	2.0	70 - 130	20	
Bromomethane	ND	250	75	73	2.7	77	77	0.0	70 - 130	20	
Carbon Disulfide	ND	250	101	99	2.0	108	105	2.8	70 - 130	20	
Carbon tetrachloride	ND	250	100	93	7.3	93	91	2.2	70 - 130	20	
Chlorobenzene	ND	250	118	117	0.9	118	119	0.8	70 - 130	20	
Chloroethane	ND	250	82	81	1.2	88	85	3.5	70 - 130	20	
Chloroform	ND	250	113	112	0.9	114	110	3.6	70 - 130	20	
Chloromethane	ND	250	114	115	0.9	121	122	0.8	70 - 130	20	
cis-1,2-Dichloroethene	ND	250	118	119	0.8	118	117	0.9	70 - 130	20	
cis-1,3-Dichloropropene	ND	250	113	110	2.7	109	106	2.8	70 - 130	20	
Dibromochloromethane	ND	150	113	106	6.4	104	103	1.0	70 - 130	20	
Dibromomethane	ND	250	111	111	0.0	111	109	1.8	70 - 130	20	
Dichlorodifluoromethane	ND	250	108	103	4.7	133	132	0.8	70 - 130	20	m
Ethylbenzene	ND	250	125	121	3.3	121	124	2.4	70 - 130	20	
Hexachlorobutadiene	ND	250	116	116	0.0	114	116	1.7	70 - 130	20	
Isopropylbenzene	ND	250	129	128	0.8	128	130	1.6	70 - 130	20	

QA/QC Data

SDG I.D.: GCS97343

Parameter	Blank	Blk RL	LCS %	LCSD %	LCS RPD	MS %	MSD %	MS RPD	% Rec Limits	% RPD Limits	
m&p-Xylene	ND	250	124	121	2.4	120	122	1.7	70 - 130	20	
Methyl ethyl ketone	ND	250	123	117	5.0	112	123	9.4	70 - 130	20	
Methyl t-butyl ether (MTBE)	ND	250	111	106	4.6	110	111	0.9	70 - 130	20	
Methylene chloride	ND	250	100	102	2.0	104	103	1.0	70 - 130	20	
Naphthalene	ND	250	123	122	0.8	123	124	0.8	70 - 130	20	
n-Butylbenzene	ND	250	127	128	0.8	127	128	0.8	70 - 130	20	
n-Propylbenzene	ND	250	127	127	0.0	127	129	1.6	70 - 130	20	
o-Xylene	ND	250	123	121	1.6	122	123	0.8	70 - 130	20	
p-Isopropyltoluene	ND	250	122	123	0.8	122	123	0.8	70 - 130	20	
sec-Butylbenzene	ND	250	128	127	0.8	129	129	0.0	70 - 130	20	
Styrene	ND	250	124	121	2.4	121	123	1.6	70 - 130	20	
tert-butyl alcohol	ND	5000	101	103	2.0	95	92	3.2	70 - 130	20	
tert-Butylbenzene	ND	250	123	123	0.0	124	125	0.8	70 - 130	20	
Tetrachloroethene	ND	250	113	113	0.0	111	109	1.8	70 - 130	20	
Tetrahydrofuran (THF)	ND	250	133	122	8.6	129	130	0.8	70 - 130	20	l
Toluene	ND	250	115	114	0.9	114	112	1.8	70 - 130	20	
trans-1,2-Dichloroethene	ND	250	114	111	2.7	117	116	0.9	70 - 130	20	
trans-1,3-Dichloropropene	ND	250	105	103	1.9	98	96	2.1	70 - 130	20	
trans-1,4-dichloro-2-butene	ND	250	111	105	5.6	102	97	5.0	70 - 130	20	
Trichloroethene	ND	250	115	115	0.0	114	112	1.8	70 - 130	20	
Trichlorofluoromethane	ND	250	60	59	1.7	66	65	1.5	70 - 130	20	l,m
Trichlorotrifluoroethane	ND	250	86	86	0.0	90	90	0.0	70 - 130	20	
Vinyl chloride	ND	250	120	118	1.7	127	127	0.0	70 - 130	20	
% 1,2-dichlorobenzene-d4	111	%	109	111	1.8	112	111	0.9	70 - 130	20	
% Bromofluorobenzene	107	%	109	109	0.0	110	109	0.9	70 - 130	20	
% Dibromofluoromethane	103	%	105	103	1.9	103	103	0.0	70 - 130	20	
% Toluene-d8	108	%	111	113	1.8	111	111	0.0	70 - 130	20	

Comment:

Additional 8260 criteria: 10% of LCS/LCSD compounds can be outside of acceptance criteria as long as recovery is 40-160%.

l = This parameter is outside laboratory LCS/LCSD specified recovery limits.
m = This parameter is outside laboratory MS/MSD specified recovery limits.
r = This parameter is outside laboratory RPD specified recovery limits.

If there are any questions regarding this data, please call Phoenix Client Services at extension 200.

RPD - Relative Percent Difference
LCS - Laboratory Control Sample
LCSD - Laboratory Control Sample Duplicate
MS - Matrix Spike
MS Dup - Matrix Spike Duplicate
NC - No Criteria
Intf - Interference
(ISO) - Isotope Dilution

Phyllis Shiller, Laboratory Director
April 17, 2025

Thursday, April 17, 2025

Criteria: NY: 375, 375GWP, 375RRS, 375RS

State: NY

Sample Criteria Exceedances Report

GCS97343 - BRUSSEE

SampNo	Acode	Phoenix Analyte	Criteria	Result	RL	Criteria	RL Criteria	Analysis Units
CS97343	$8270-SMR	Benz(a)anthracene	NY / 375-6.8 Semivolatiles / Ground Water Protection	1100	280	1000	1000	ug/Kg
CS97343	$8270-SMR	Benz(a)anthracene	NY / 375-6.8 Semivolatiles / Residential	1100	280	1000	1000	ug/Kg
CS97343	$8270-SMR	Benzo(a)pyrene	NY / 375-6.8 Semivolatiles / Residential	1200	280	1000	1000	ug/Kg
CS97343	$8270-SMR	Benzo(b)fluoranthene	NY / 375-6.8 Semivolatiles / Residential	1400	280	1000	1000	ug/Kg
CS97343	$8270-SMR	Indeno(1,2,3-cd)pyrene	NY / 375-6.8 Semivolatiles / Residential	640	280	500	500	ug/Kg
CS97343	$8270-SMR	Benz(a)anthracene	NY / 375-6.8 Semivolatiles / Residential Restricted	1100	280	1000	1000	ug/Kg
CS97343	$8270-SMR	Benzo(a)pyrene	NY / 375-6.8 Semivolatiles / Residential Restricted	1200	280	1000	1000	ug/Kg
CS97343	$8270-SMR	Benzo(b)fluoranthene	NY / 375-6.8 Semivolatiles / Residential Restricted	1400	280	1000	1000	ug/Kg
CS97343	$8270-SMR	Indeno(1,2,3-cd)pyrene	NY / 375-6.8 Semivolatiles / Residential Restricted	640	280	500	500	ug/Kg
CS97343	$8270-SMR	Benz(a)anthracene	NY / 375-6.8 Semivolatiles / Unrestricted Use Soil	1100	280	1000	1000	ug/Kg
CS97343	$8270-SMR	Benzo(a)pyrene	NY / 375-6.8 Semivolatiles / Unrestricted Use Soil	1200	280	1000	1000	ug/Kg
CS97343	$8270-SMR	Benzo(b)fluoranthene	NY / 375-6.8 Semivolatiles / Unrestricted Use Soil	1400	280	1000	1000	ug/Kg
CS97343	$8270-SMR	Indeno(1,2,3-cd)pyrene	NY / 375-6.8 Semivolatiles / Unrestricted Use Soil	640	280	500	500	ug/Kg
CS97343	CU-SM	Copper	NY / 375-6.8 Metals / Unrestricted Use Soil	88.0	0.8	50	50	mg/kg
CS97343	HG-SMDMA	Mercury	NY / 375-6.8 Metals / Ground Water Protection	1.11	0.150	0.73	0.73	mg/Kg
CS97343	HG-SMDMA	Mercury	NY / 375-6.8 Metals / Residential	1.11	0.150	0.81	0.81	mg/Kg
CS97343	HG-SMDMA	Mercury	NY / 375-6.8 Metals / Residential Restricted	1.11	0.150	0.81	0.81	mg/Kg
CS97343	HG-SMDMA	Mercury	NY / 375-6.8 Metals / Unrestricted Use Soil	1.11	0.150	0.18	0.18	mg/Kg
CS97343	PB-SM	Lead	NY / 375-6.8 Metals / Unrestricted Use Soil	232	0.39	63	63	mg/Kg
CS97343	ZN-SM	Zinc	NY / 375-6.8 Metals / Unrestricted Use Soil	473	0.8	109	109	mg/Kg
CS97344	HG-SMDMA	Mercury	NY / 375-6.8 Metals / Ground Water Protection	1.98	0.150	0.73	0.73	mg/Kg
CS97344	HG-SMDMA	Mercury	NY / 375-6.8 Metals / Residential	1.98	0.150	0.81	0.81	mg/Kg
CS97344	HG-SMDMA	Mercury	NY / 375-6.8 Metals / Residential Restricted	1.98	0.150	0.81	0.81	mg/Kg
CS97344	HG-SMDMA	Mercury	NY / 375-6.8 Metals / Unrestricted Use Soil	1.98	0.150	0.18	0.18	mg/Kg
CS97345	$8270-SMR	Benz(a)anthracene	NY / 375-6.8 Semivolatiles / Ground Water Protection	1300	280	1000	1000	ug/Kg
CS97345	$8270-SMR	Chrysene	NY / 375-6.8 Semivolatiles / Ground Water Protection	1200	280	1000	1000	ug/Kg
CS97345	$8270-SMR	Benzo(b)fluoranthene	NY / 375-6.8 Semivolatiles / Residential	1400	280	1000	1000	ug/Kg
CS97345	$8270-SMR	Indeno(1,2,3-cd)pyrene	NY / 375-6.8 Semivolatiles / Residential	970	280	500	500	ug/Kg
CS97345	$8270-SMR	Chrysene	NY / 375-6.8 Semivolatiles / Residential	1200	280	1000	1000	ug/Kg
CS97345	$8270-SMR	Benzo(a)pyrene	NY / 375-6.8 Semivolatiles / Residential	1500	280	1000	1000	ug/Kg
CS97345	$8270-SMR	Benz(a)anthracene	NY / 375-6.8 Semivolatiles / Residential	1300	280	1000	1000	ug/Kg
CS97345	$8270-SMR	Indeno(1,2,3-cd)pyrene	NY / 375-6.8 Semivolatiles / Residential Restricted	970	280	500	500	ug/Kg
CS97345	$8270-SMR	Benz(a)anthracene	NY / 375-6.8 Semivolatiles / Residential Restricted	1300	280	1000	1000	ug/Kg
CS97345	$8270-SMR	Benzo(b)fluoranthene	NY / 375-6.8 Semivolatiles / Residential Restricted	1400	280	1000	1000	ug/Kg
CS97345	$8270-SMR	Benzo(a)pyrene	NY / 375-6.8 Semivolatiles / Residential Restricted	1500	280	1000	1000	ug/Kg
CS97345	$8270-SMR	Indeno(1,2,3-cd)pyrene	NY / 375-6.8 Semivolatiles / Unrestricted Use Soil	970	280	500	500	ug/Kg
CS97345	$8270-SMR	Chrysene	NY / 375-6.8 Semivolatiles / Unrestricted Use Soil	1200	280	1000	1000	ug/Kg
CS97345	$8270-SMR	Benz(a)anthracene	NY / 375-6.8 Semivolatiles / Unrestricted Use Soil	1300	280	1000	1000	ug/Kg
CS97345	$8270-SMR	Benzo(b)fluoranthene	NY / 375-6.8 Semivolatiles / Unrestricted Use Soil	1400	280	1000	1000	ug/Kg
CS97345	$8270-SMR	Benzo(a)pyrene	NY / 375-6.8 Semivolatiles / Unrestricted Use Soil	1500	280	1000	1000	ug/Kg

Thursday, April 17, 2025

Criteria: NY: 375, 375GWP, 375RRS, 375RS

State: NY

Sample Criteria Exceedances Report

GCS97343 - BRUSSEE

SampNo	Acode	Phoenix Analyte	Criteria	Result	RL	Criteria	RL Criteria	Analysis Units
CS97345	HG-SMDMA	Mercury	NY / 375-6.8 Metals / Unrestricted Use Soil	0.674	0.150	0.18	0.18	mg/Kg
CS97345	ZN-SM	Zinc	NY / 375-6.8 Metals / Unrestricted Use Soil	166	0.8	109	109	mg/Kg
CS97346	$8270-SMR	Benzo(b)fluoranthene	NY / 375-6.8 Semivolatiles / Ground Water Protection	9800	1400	1700	1700	ug/Kg
CS97346	$8270-SMR	Benz(a)anthracene	NY / 375-6.8 Semivolatiles / Ground Water Protection	11000	1400	1000	1000	ug/Kg
CS97346	$8270-SMR	Chrysene	NY / 375-6.8 Semivolatiles / Ground Water Protection	9900	1400	1000	1000	ug/Kg
CS97346	$8270-SMR	Benzo(k)fluoranthene	NY / 375-6.8 Semivolatiles / Ground Water Protection	2400	270	1700	1700	ug/Kg
CS97346	$8270-SMR	Indeno(1,2,3-cd)pyrene	NY / 375-6.8 Semivolatiles / Residential	4000	270	500	500	ug/Kg
CS97346	$8270-SMR	Dibenz(a,h)anthracene	NY / 375-6.8 Semivolatiles / Residential	1100	270	330	330	ug/Kg
CS97346	$8270-SMR	Chrysene	NY / 375-6.8 Semivolatiles / Residential	9900	1400	1000	1000	ug/Kg
CS97346	$8270-SMR	Benzo(k)fluoranthene	NY / 375-6.8 Semivolatiles / Residential	2400	270	1000	1000	ug/Kg
CS97346	$8270-SMR	Benzo(b)fluoranthene	NY / 375-6.8 Semivolatiles / Residential	9800	1400	1000	1000	ug/Kg
CS97346	$8270-SMR	Benz(a)anthracene	NY / 375-6.8 Semivolatiles / Residential	11000	1400	1000	1000	ug/Kg
CS97346	$8270-SMR	Benzo(a)pyrene	NY / 375-6.8 Semivolatiles / Residential	10000	1400	1000	1000	ug/Kg
CS97346	$8270-SMR	Chrysene	NY / 375-6.8 Semivolatiles / Residential Restricted	9900	1400	3900	3900	ug/Kg
CS97346	$8270-SMR	Indeno(1,2,3-cd)pyrene	NY / 375-6.8 Semivolatiles / Residential Restricted	4000	270	500	500	ug/Kg
CS97346	$8270-SMR	Dibenz(a,h)anthracene	NY / 375-6.8 Semivolatiles / Residential Restricted	1100	270	330	330	ug/Kg
CS97346	$8270-SMR	Benz(a)anthracene	NY / 375-6.8 Semivolatiles / Residential Restricted	11000	1400	1000	1000	ug/Kg
CS97346	$8270-SMR	Benzo(a)pyrene	NY / 375-6.8 Semivolatiles / Residential Restricted	10000	1400	1000	1000	ug/Kg
CS97346	$8270-SMR	Benzo(b)fluoranthene	NY / 375-6.8 Semivolatiles / Residential Restricted	9800	1400	1000	1000	ug/Kg
CS97346	$8270-SMR	Benz(a)anthracene	NY / 375-6.8 Semivolatiles / Unrestricted Use Soil	11000	1400	1000	1000	ug/Kg
CS97346	$8270-SMR	Benzo(k)fluoranthene	NY / 375-6.8 Semivolatiles / Unrestricted Use Soil	2400	270	800	800	ug/Kg
CS97346	$8270-SMR	Dibenz(a,h)anthracene	NY / 375-6.8 Semivolatiles / Unrestricted Use Soil	1100	270	330	330	ug/Kg
CS97346	$8270-SMR	Benzo(a)pyrene	NY / 375-6.8 Semivolatiles / Unrestricted Use Soil	10000	1400	1000	1000	ug/Kg
CS97346	$8270-SMR	Benzo(b)fluoranthene	NY / 375-6.8 Semivolatiles / Unrestricted Use Soil	9800	1400	1000	1000	ug/Kg
CS97346	$8270-SMR	Indeno(1,2,3-cd)pyrene	NY / 375-6.8 Semivolatiles / Unrestricted Use Soil	4000	270	500	500	ug/Kg
CS97346	$8270-SMR	Chrysene	NY / 375-6.8 Semivolatiles / Unrestricted Use Soil	9900	1400	1000	1000	ug/Kg
CS97346	HG-SMDMA	Mercury	NY / 375-6.8 Metals / Unrestricted Use Soil	0.186	0.150	0.18	0.18	mg/Kg
CS97347	$8260SMRNY	Trichloroethene	NY / 375-6.8 Volatiles / Ground Water Protection	4300	300	470	470	ug/Kg
CS97347	$8260SMRNY	Tetrachloroethene	NY / 375-6.8 Volatiles / Ground Water Protection	2700	300	1300	1300	ug/Kg
CS97347	$8260SMRNY	Trichloroethene	NY / 375-6.8 Volatiles / Unrestricted Use Soil	4300	300	470	470	ug/Kg
CS97347	$8260SMRNY	Tetrachloroethene	NY / 375-6.8 Volatiles / Unrestricted Use Soil	2700	300	1300	1300	ug/Kg
CS97347	$8270-SMR	Benz(a)anthracene	NY / 375-6.8 Semivolatiles / Ground Water Protection	3900	270	1000	1000	ug/Kg
CS97347	$8270-SMR	Chrysene	NY / 375-6.8 Semivolatiles / Ground Water Protection	4000	270	1000	1000	ug/Kg
CS97347	$8270-SMR	Benzo(b)fluoranthene	NY / 375-6.8 Semivolatiles / Ground Water Protection	6200	270	1700	1700	ug/Kg
CS97347	$8270-SMR	Benzo(k)fluoranthene	NY / 375-6.8 Semivolatiles / Ground Water Protection	2100	270	1700	1700	ug/Kg
CS97347	$8270-SMR	Dibenz(a,h)anthracene	NY / 375-6.8 Semivolatiles / Residential	740	270	330	330	ug/Kg
CS97347	$8270-SMR	Benz(a)anthracene	NY / 375-6.8 Semivolatiles / Residential	3900	270	1000	1000	ug/Kg
CS97347	$8270-SMR	Indeno(1,2,3-cd)pyrene	NY / 375-6.8 Semivolatiles / Residential	3200	270	500	500	ug/Kg
CS97347	$8270-SMR	Benzo(a)pyrene	NY / 375-6.8 Semivolatiles / Residential	4500	270	1000	1000	ug/Kg
CS97347	$8270-SMR	Benzo(k)fluoranthene	NY / 375-6.8 Semivolatiles / Residential	2100	270	1000	1000	ug/Kg

Thursday, April 17, 2025

Criteria: NY: 375, 375GWP, 375RRS, 375RS

State: NY

Sample Criteria Exceedances Report

GCS97343 - BRUSSEE

SampNo	Acode	Phoenix Analyte	Criteria	Result	RL	Criteria	RL Criteria	Analysis Units
CS97347	$8270-SMR	Benzo(b)fluoranthene	NY / 375-6.8 Semivolatiles / Residential	6200	270	1000	1000	ug/Kg
CS97347	$8270-SMR	Chrysene	NY / 375-6.8 Semivolatiles / Residential	4000	270	1000	1000	ug/Kg
CS97347	$8270-SMR	Chrysene	NY / 375-6.8 Semivolatiles / Residential Restricted	4000	270	3900	3900	ug/Kg
CS97347	$8270-SMR	Dibenz(a,h)anthracene	NY / 375-6.8 Semivolatiles / Residential Restricted	740	270	330	330	ug/Kg
CS97347	$8270-SMR	Indeno(1,2,3-cd)pyrene	NY / 375-6.8 Semivolatiles / Residential Restricted	3200	270	500	500	ug/Kg
CS97347	$8270-SMR	Benz(a)anthracene	NY / 375-6.8 Semivolatiles / Residential Restricted	3900	270	1000	1000	ug/Kg
CS97347	$8270-SMR	Benzo(b)fluoranthene	NY / 375-6.8 Semivolatiles / Residential Restricted	6200	270	1000	1000	ug/Kg
CS97347	$8270-SMR	Benzo(a)pyrene	NY / 375-6.8 Semivolatiles / Residential Restricted	4500	270	1000	1000	ug/Kg
CS97347	$8270-SMR	Benz(a)anthracene	NY / 375-6.8 Semivolatiles / Unrestricted Use Soil	3900	270	1000	1000	ug/Kg
CS97347	$8270-SMR	Indeno(1,2,3-cd)pyrene	NY / 375-6.8 Semivolatiles / Unrestricted Use Soil	3200	270	500	500	ug/Kg
CS97347	$8270-SMR	Benzo(k)fluoranthene	NY / 375-6.8 Semivolatiles / Unrestricted Use Soil	2100	270	800	800	ug/Kg
CS97347	$8270-SMR	Dibenz(a,h)anthracene	NY / 375-6.8 Semivolatiles / Unrestricted Use Soil	740	270	330	330	ug/Kg
CS97347	$8270-SMR	Benzo(a)pyrene	NY / 375-6.8 Semivolatiles / Unrestricted Use Soil	4500	270	1000	1000	ug/Kg
CS97347	$8270-SMR	Chrysene	NY / 375-6.8 Semivolatiles / Unrestricted Use Soil	4000	270	1000	1000	ug/Kg
CS97347	$8270-SMR	Benzo(b)fluoranthene	NY / 375-6.8 Semivolatiles / Unrestricted Use Soil	6200	270	1000	1000	ug/Kg
CS97347	AS-SM	Arsenic	NY / 375-6.8 Metals / Ground Water Protection	17.6	0.70	16	16	mg/Kg
CS97347	AS-SM	Arsenic	NY / 375-6.8 Metals / Residential	17.6	0.70	16	16	mg/Kg
CS97347	AS-SM	Arsenic	NY / 375-6.8 Metals / Residential Restricted	17.6	0.70	16	16	mg/Kg
CS97347	AS-SM	Arsenic	NY / 375-6.8 Metals / Unrestricted Use Soil	17.6	0.70	13	13	mg/Kg
CS97347	CD-SM	Cadmium	NY / 375-6.8 Metals / Ground Water Protection	11.0	0.35	7.5	7.5	mg/Kg
CS97347	CD-SM	Cadmium	NY / 375-6.8 Metals / Residential	11.0	0.35	2.5	2.5	mg/Kg
CS97347	CD-SM	Cadmium	NY / 375-6.8 Metals / Residential Restricted	11.0	0.35	4.3	4.3	mg/Kg
CS97347	CD-SM	Cadmium	NY / 375-6.8 Metals / Unrestricted Use Soil	11.0	0.35	2.5	2.5	mg/Kg
CS97347	CU-SM	Copper	NY / 375-6.8 Metals / Unrestricted Use Soil	100	0.7	50	50	mg/kg
CS97347	HG-SMDMA	Mercury	NY / 375-6.8 Metals / Unrestricted Use Soil	0.639	0.150	0.18	0.18	mg/Kg
CS97347	PB-SM	Lead	NY / 375-6.8 Metals / Unrestricted Use Soil	285	0.35	63	63	mg/Kg
CS97347	ZN-SM	Zinc	NY / 375-6.8 Metals / Ground Water Protection	2880	0.7	2480	2480	mg/Kg
CS97347	ZN-SM	Zinc	NY / 375-6.8 Metals / Residential	2880	0.7	2200	2200	mg/Kg
CS97347	ZN-SM	Zinc	NY / 375-6.8 Metals / Unrestricted Use Soil	2880	0.7	109	109	mg/Kg
CS97349	$8270-SMR	Chrysene	NY / 375-6.8 Semivolatiles / Ground Water Protection	1500	280	1000	1000	ug/Kg
CS97349	$8270-SMR	Benz(a)anthracene	NY / 375-6.8 Semivolatiles / Ground Water Protection	1500	280	1000	1000	ug/Kg
CS97349	$8270-SMR	Benzo(b)fluoranthene	NY / 375-6.8 Semivolatiles / Ground Water Protection	1900	280	1700	1700	ug/Kg
CS97349	$8270-SMR	Benzo(b)fluoranthene	NY / 375-6.8 Semivolatiles / Residential	1900	280	1000	1000	ug/Kg
CS97349	$8270-SMR	Indeno(1,2,3-cd)pyrene	NY / 375-6.8 Semivolatiles / Residential	920	280	500	500	ug/Kg
CS97349	$8270-SMR	Benzo(a)pyrene	NY / 375-6.8 Semivolatiles / Residential	1600	280	1000	1000	ug/Kg
CS97349	$8270-SMR	Chrysene	NY / 375-6.8 Semivolatiles / Residential	1500	280	1000	1000	ug/Kg
CS97349	$8270-SMR	Benz(a)anthracene	NY / 375-6.8 Semivolatiles / Residential	1500	280	1000	1000	ug/Kg
CS97349	$8270-SMR	Indeno(1,2,3-cd)pyrene	NY / 375-6.8 Semivolatiles / Residential Restricted	920	280	500	500	ug/Kg
CS97349	$8270-SMR	Benzo(b)fluoranthene	NY / 375-6.8 Semivolatiles / Residential Restricted	1900	280	1000	1000	ug/Kg
CS97349	$8270-SMR	Benzo(a)pyrene	NY / 375-6.8 Semivolatiles / Residential Restricted	1600	280	1000	1000	ug/Kg
CS97349	$8270-SMR	Benz(a)anthracene	NY / 375-6.8 Semivolatiles / Residential Restricted	1500	280	1000	1000	ug/Kg

Thursday, April 17, 2025

Criteria: NY: 375, 375GWP, 375RRS, 375RS

State: NY

Sample Criteria Exceedances Report

GCS97343 - BRUSSEE

SampNo	Acode	Phoenix Analyte	Criteria	Result	RL	Criteria	RL Criteria	Analysis Units
CS97349	$8270-SMR	Benzo(b)fluoranthene	NY / 375-6.8 Semivolatiles / Unrestricted Use Soil	1900	280	1000	1000	ug/Kg
CS97349	$8270-SMR	Chrysene	NY / 375-6.8 Semivolatiles / Unrestricted Use Soil	1500	280	1000	1000	ug/Kg
CS97349	$8270-SMR	Benz(a)anthracene	NY / 375-6.8 Semivolatiles / Unrestricted Use Soil	1500	280	1000	1000	ug/Kg
CS97349	$8270-SMR	Indeno(1,2,3-cd)pyrene	NY / 375-6.8 Semivolatiles / Unrestricted Use Soil	920	280	500	500	ug/Kg
CS97349	$8270-SMR	Benzo(a)pyrene	NY / 375-6.8 Semivolatiles / Unrestricted Use Soil	1600	280	1000	1000	ug/Kg
CS97349	AS-SM	Arsenic	NY / 375-6.8 Metals / Ground Water Protection	118	0.84	16	16	mg/Kg
CS97349	AS-SM	Arsenic	NY / 375-6.8 Metals / Residential	118	0.84	16	16	mg/Kg
CS97349	AS-SM	Arsenic	NY / 375-6.8 Metals / Residential Restricted	118	0.84	16	16	mg/Kg
CS97349	AS-SM	Arsenic	NY / 375-6.8 Metals / Unrestricted Use Soil	118	0.84	13	13	mg/Kg
CS97349	CU-SM	Copper	NY / 375-6.8 Metals / Residential	487	0.8	270	270	mg/kg
CS97349	CU-SM	Copper	NY / 375-6.8 Metals / Residential Restricted	487	0.8	270	270	mg/kg
CS97349	CU-SM	Copper	NY / 375-6.8 Metals / Unrestricted Use Soil	487	0.8	50	50	mg/kg
CS97349	HG-SM	Mercury	NY / 375-6.8 Metals / Ground Water Protection	6.70	0.75	0.73	0.73	mg/Kg
CS97349	HG-SM	Mercury	NY / 375-6.8 Metals / Residential	6.70	0.75	0.81	0.81	mg/Kg
CS97349	HG-SM	Mercury	NY / 375-6.8 Metals / Residential Restricted	6.70	0.75	0.81	0.81	mg/Kg
CS97349	HG-SM	Mercury	NY / 375-6.8 Metals / Unrestricted Use Soil	6.70	0.75	0.18	0.18	mg/Kg
CS97349	PB-SM	Lead	NY / 375-6.8 Metals / Ground Water Protection	2280	0.42	450	450	mg/Kg
CS97349	PB-SM	Lead	NY / 375-6.8 Metals / Residential	2280	0.42	400	400	mg/Kg
CS97349	PB-SM	Lead	NY / 375-6.8 Metals / Residential Restricted	2280	0.42	400	400	mg/Kg
CS97349	PB-SM	Lead	NY / 375-6.8 Metals / Unrestricted Use Soil	2280	0.42	63	63	mg/Kg
CS97349	ZN-SM	Zinc	NY / 375-6.8 Metals / Unrestricted Use Soil	856	0.8	109	109	mg/Kg
CS97350	$8260SMRNY	Acetone	NY / 375-6.8 Volatiles / Ground Water Protection	84	35	50	50	ug/Kg
CS97350	$8260SMRNY	Acetone	NY / 375-6.8 Volatiles / Unrestricted Use Soil	84	35	50	50	ug/Kg
CS97350	CU-SM	Copper	NY / 375-6.8 Metals / Unrestricted Use Soil	94.3	0.9	50	50	mg/kg
CS97350	HG-SMDMA	Mercury	NY / 375-6.8 Metals / Unrestricted Use Soil	0.586	0.150	0.18	0.18	mg/Kg
CS97351	$8260SMRNY	Trichloroethene	NY / 375-6.8 Volatiles / Ground Water Protection	9900	350	470	470	ug/Kg
CS97351	$8260SMRNY	Trichloroethene	NY / 375-6.8 Volatiles / Unrestricted Use Soil	9900	350	470	470	ug/Kg
CS97351	$8270-SMR	Benz(a)anthracene	NY / 375-6.8 Semivolatiles / Ground Water Protection	2300	260	1000	1000	ug/Kg
CS97351	$8270-SMR	Benzo(b)fluoranthene	NY / 375-6.8 Semivolatiles / Ground Water Protection	4500	260	1700	1700	ug/Kg
CS97351	$8270-SMR	Chrysene	NY / 375-6.8 Semivolatiles / Ground Water Protection	2700	260	1000	1000	ug/Kg
CS97351	$8270-SMR	Benzo(k)fluoranthene	NY / 375-6.8 Semivolatiles / Residential	1400	260	1000	1000	ug/Kg
CS97351	$8270-SMR	Benz(a)anthracene	NY / 375-6.8 Semivolatiles / Residential	2300	260	1000	1000	ug/Kg
CS97351	$8270-SMR	Benzo(a)pyrene	NY / 375-6.8 Semivolatiles / Residential	2700	260	1000	1000	ug/Kg
CS97351	$8270-SMR	Indeno(1,2,3-cd)pyrene	NY / 375-6.8 Semivolatiles / Residential	2100	260	500	500	ug/Kg
CS97351	$8270-SMR	Dibenz(a,h)anthracene	NY / 375-6.8 Semivolatiles / Residential	550	260	330	330	ug/Kg
CS97351	$8270-SMR	Benzo(b)fluoranthene	NY / 375-6.8 Semivolatiles / Residential	4500	260	1000	1000	ug/Kg
CS97351	$8270-SMR	Chrysene	NY / 375-6.8 Semivolatiles / Residential	2700	260	1000	1000	ug/Kg
CS97351	$8270-SMR	Indeno(1,2,3-cd)pyrene	NY / 375-6.8 Semivolatiles / Residential Restricted	2100	260	500	500	ug/Kg
CS97351	$8270-SMR	Dibenz(a,h)anthracene	NY / 375-6.8 Semivolatiles / Residential Restricted	550	260	330	330	ug/Kg
CS97351	$8270-SMR	Benzo(b)fluoranthene	NY / 375-6.8 Semivolatiles / Residential Restricted	4500	260	1000	1000	ug/Kg

Thursday, April 17, 2025

Criteria: NY: 375, 375GWP, 375RRS, 375RS

State: NY

Sample Criteria Exceedances Report

GCS97343 - BRUSSEE

SampNo	Acode	Phoenix Analyte	Criteria	Result	RL	Criteria	RL Criteria	Analysis Units
CS97351	$8270-SMR	Benzo(a)pyrene	NY / 375-6.8 Semivolatiles / Residential Restricted	2700	260	1000	1000	ug/Kg
CS97351	$8270-SMR	Benz(a)anthracene	NY / 375-6.8 Semivolatiles / Residential Restricted	2300	260	1000	1000	ug/Kg
CS97351	$8270-SMR	Indeno(1,2,3-cd)pyrene	NY / 375-6.8 Semivolatiles / Unrestricted Use Soil	2100	260	500	500	ug/Kg
CS97351	$8270-SMR	Benzo(b)fluoranthene	NY / 375-6.8 Semivolatiles / Unrestricted Use Soil	4500	260	1000	1000	ug/Kg
CS97351	$8270-SMR	Chrysene	NY / 375-6.8 Semivolatiles / Unrestricted Use Soil	2700	260	1000	1000	ug/Kg
CS97351	$8270-SMR	Benzo(a)pyrene	NY / 375-6.8 Semivolatiles / Unrestricted Use Soil	2700	260	1000	1000	ug/Kg
CS97351	$8270-SMR	Dibenz(a,h)anthracene	NY / 375-6.8 Semivolatiles / Unrestricted Use Soil	550	260	330	330	ug/Kg
CS97351	$8270-SMR	Benz(a)anthracene	NY / 375-6.8 Semivolatiles / Unrestricted Use Soil	2300	260	1000	1000	ug/Kg
CS97351	$8270-SMR	Benzo(k)fluoranthene	NY / 375-6.8 Semivolatiles / Unrestricted Use Soil	1400	260	800	800	ug/Kg
CS97351	$PESTSM_NY	4,4' -DDE	NY / 375-6.8 PCBs/Pesticides / Unrestricted Use Soil	4.1	2.2	3.3	3.3	ug/Kg
CS97351	$PESTSM_NY	4,4' -DDT	NY / 375-6.8 PCBs/Pesticides / Unrestricted Use Soil	4.8	2.2	3.3	3.3	ug/Kg
CS97351	AS-SM	Arsenic	NY / 375-6.8 Metals / Ground Water Protection	18.3	0.78	16	16	mg/Kg
CS97351	AS-SM	Arsenic	NY / 375-6.8 Metals / Residential	18.3	0.78	16	16	mg/Kg
CS97351	AS-SM	Arsenic	NY / 375-6.8 Metals / Residential Restricted	18.3	0.78	16	16	mg/Kg
CS97351	AS-SM	Arsenic	NY / 375-6.8 Metals / Unrestricted Use Soil	18.3	0.78	13	13	mg/Kg
CS97351	BA-SM	Barium	NY / 375-6.8 Metals / Residential	396	0.39	350	350	mg/Kg
CS97351	BA-SM	Barium	NY / 375-6.8 Metals / Unrestricted Use Soil	396	0.39	350	350	mg/Kg
CS97351	CU-SM	Copper	NY / 375-6.8 Metals / Unrestricted Use Soil	151	0.8	50	50	mg/kg
CS97351	HG-SMDMA	Mercury	NY / 375-6.8 Metals / Ground Water Protection	1.97	0.150	0.73	0.73	mg/Kg
CS97351	HG-SMDMA	Mercury	NY / 375-6.8 Metals / Residential	1.97	0.150	0.81	0.81	mg/Kg
CS97351	HG-SMDMA	Mercury	NY / 375-6.8 Metals / Residential Restricted	1.97	0.150	0.81	0.81	mg/Kg
CS97351	HG-SMDMA	Mercury	NY / 375-6.8 Metals / Unrestricted Use Soil	1.97	0.150	0.18	0.18	mg/Kg
CS97351	NI-SM	Nickel	NY / 375-6.8 Metals / Unrestricted Use Soil	36.0	0.39	30	30	mg/Kg
CS97351	PB-SM	Lead	NY / 375-6.8 Metals / Ground Water Protection	599	0.39	450	450	mg/Kg
CS97351	PB-SM	Lead	NY / 375-6.8 Metals / Residential	599	0.39	400	400	mg/Kg
CS97351	PB-SM	Lead	NY / 375-6.8 Metals / Residential Restricted	599	0.39	400	400	mg/Kg
CS97351	PB-SM	Lead	NY / 375-6.8 Metals / Unrestricted Use Soil	599	0.39	63	63	mg/Kg
CS97351	ZN-SM	Zinc	NY / 375-6.8 Metals / Unrestricted Use Soil	555	0.8	109	109	mg/Kg
CS97352	$8260SMRNY	Trichloroethene	NY / 375-6.8 Volatiles / Ground Water Protection	14000	410	470	470	ug/Kg
CS97352	$8260SMRNY	Trichloroethene	NY / 375-6.8 Volatiles / Residential	14000	410	10000	10000	ug/Kg
CS97352	$8260SMRNY	Trichloroethene	NY / 375-6.8 Volatiles / Unrestricted Use Soil	14000	410	470	470	ug/Kg
CS97352	$8270-SMR	Chrysene	NY / 375-6.8 Semivolatiles / Ground Water Protection	3000	270	1000	1000	ug/Kg
CS97352	$8270-SMR	Benzo(b)fluoranthene	NY / 375-6.8 Semivolatiles / Ground Water Protection	3700	270	1700	1700	ug/Kg
CS97352	$8270-SMR	Benz(a)anthracene	NY / 375-6.8 Semivolatiles / Ground Water Protection	3000	270	1000	1000	ug/Kg
CS97352	$8270-SMR	Chrysene	NY / 375-6.8 Semivolatiles / Residential	3000	270	1000	1000	ug/Kg
CS97352	$8270-SMR	Benzo(b)fluoranthene	NY / 375-6.8 Semivolatiles / Residential	3700	270	1000	1000	ug/Kg
CS97352	$8270-SMR	Indeno(1,2,3-cd)pyrene	NY / 375-6.8 Semivolatiles / Residential	1700	270	500	500	ug/Kg
CS97352	$8270-SMR	Dibenz(a,h)anthracene	NY / 375-6.8 Semivolatiles / Residential	420	270	330	330	ug/Kg
CS97352	$8270-SMR	Benzo(k)fluoranthene	NY / 375-6.8 Semivolatiles / Residential	1300	270	1000	1000	ug/Kg
CS97352	$8270-SMR	Benz(a)anthracene	NY / 375-6.8 Semivolatiles / Residential	3000	270	1000	1000	ug/Kg
CS97352	$8270-SMR	Benzo(a)pyrene	NY / 375-6.8 Semivolatiles / Residential	3000	270	1000	1000	ug/Kg

Thursday, April 17, 2025

Criteria: NY: 375, 375GWP, 375RRS, 375RS

State: NY

Sample Criteria Exceedances Report

GCS97343 - BRUSSEE

SampNo	Acode	Phoenix Analyte	Criteria	Result	RL	Criteria	RL Criteria	Analysis Units
CS97352	$8270-SMR	Benzo(a)pyrene	NY / 375-6.8 Semivolatiles / Residential Restricted	3000	270	1000	1000	ug/Kg
CS97352	$8270-SMR	Benzo(b)fluoranthene	NY / 375-6.8 Semivolatiles / Residential Restricted	3700	270	1000	1000	ug/Kg
CS97352	$8270-SMR	Dibenz(a,h)anthracene	NY / 375-6.8 Semivolatiles / Residential Restricted	420	270	330	330	ug/Kg
CS97352	$8270-SMR	Indeno(1,2,3-cd)pyrene	NY / 375-6.8 Semivolatiles / Residential Restricted	1700	270	500	500	ug/Kg
CS97352	$8270-SMR	Benz(a)anthracene	NY / 375-6.8 Semivolatiles / Residential Restricted	3000	270	1000	1000	ug/Kg
CS97352	$8270-SMR	Indeno(1,2,3-cd)pyrene	NY / 375-6.8 Semivolatiles / Unrestricted Use Soil	1700	270	500	500	ug/Kg
CS97352	$8270-SMR	Benz(a)anthracene	NY / 375-6.8 Semivolatiles / Unrestricted Use Soil	3000	270	1000	1000	ug/Kg
CS97352	$8270-SMR	Benzo(a)pyrene	NY / 375-6.8 Semivolatiles / Unrestricted Use Soil	3000	270	1000	1000	ug/Kg
CS97352	$8270-SMR	Benzo(b)fluoranthene	NY / 375-6.8 Semivolatiles / Unrestricted Use Soil	3700	270	1000	1000	ug/Kg
CS97352	$8270-SMR	Benzo(k)fluoranthene	NY / 375-6.8 Semivolatiles / Unrestricted Use Soil	1300	270	800	800	ug/Kg
CS97352	$8270-SMR	Chrysene	NY / 375-6.8 Semivolatiles / Unrestricted Use Soil	3000	270	1000	1000	ug/Kg
CS97352	$8270-SMR	Dibenz(a,h)anthracene	NY / 375-6.8 Semivolatiles / Unrestricted Use Soil	420	270	330	330	ug/Kg
CS97352	CU-SM	Copper	NY / 375-6.8 Metals / Unrestricted Use Soil	59.0	0.8	50	50	mg/kg
CS97352	HG-SMDMA	Mercury	NY / 375-6.8 Metals / Unrestricted Use Soil	0.554	0.150	0.18	0.18	mg/Kg
CS97352	PB-SM	Lead	NY / 375-6.8 Metals / Unrestricted Use Soil	158	0.40	63	63	mg/Kg
CS97353	$8270-SMR	Benz(a)anthracene	NY / 375-6.8 Semivolatiles / Ground Water Protection	2100	260	1000	1000	ug/Kg
CS97353	$8270-SMR	Chrysene	NY / 375-6.8 Semivolatiles / Ground Water Protection	1900	260	1000	1000	ug/Kg
CS97353	$8270-SMR	Benzo(b)fluoranthene	NY / 375-6.8 Semivolatiles / Ground Water Protection	2500	260	1700	1700	ug/Kg
CS97353	$8270-SMR	Benzo(b)fluoranthene	NY / 375-6.8 Semivolatiles / Residential	2500	260	1000	1000	ug/Kg
CS97353	$8270-SMR	Indeno(1,2,3-cd)pyrene	NY / 375-6.8 Semivolatiles / Residential	1100	260	500	500	ug/Kg
CS97353	$8270-SMR	Benz(a)anthracene	NY / 375-6.8 Semivolatiles / Residential	2100	260	1000	1000	ug/Kg
CS97353	$8270-SMR	Benzo(a)pyrene	NY / 375-6.8 Semivolatiles / Residential	1900	260	1000	1000	ug/Kg
CS97353	$8270-SMR	Chrysene	NY / 375-6.8 Semivolatiles / Residential	1900	260	1000	1000	ug/Kg
CS97353	$8270-SMR	Indeno(1,2,3-cd)pyrene	NY / 375-6.8 Semivolatiles / Residential Restricted	1100	260	500	500	ug/Kg
CS97353	$8270-SMR	Benzo(b)fluoranthene	NY / 375-6.8 Semivolatiles / Residential Restricted	2500	260	1000	1000	ug/Kg
CS97353	$8270-SMR	Benzo(a)pyrene	NY / 375-6.8 Semivolatiles / Residential Restricted	1900	260	1000	1000	ug/Kg
CS97353	$8270-SMR	Benz(a)anthracene	NY / 375-6.8 Semivolatiles / Residential Restricted	2100	260	1000	1000	ug/Kg
CS97353	$8270-SMR	Benzo(b)fluoranthene	NY / 375-6.8 Semivolatiles / Unrestricted Use Soil	2500	260	1000	1000	ug/Kg
CS97353	$8270-SMR	Benzo(k)fluoranthene	NY / 375-6.8 Semivolatiles / Unrestricted Use Soil	820	260	800	800	ug/Kg
CS97353	$8270-SMR	Benzo(a)pyrene	NY / 375-6.8 Semivolatiles / Unrestricted Use Soil	1900	260	1000	1000	ug/Kg
CS97353	$8270-SMR	Chrysene	NY / 375-6.8 Semivolatiles / Unrestricted Use Soil	1900	260	1000	1000	ug/Kg
CS97353	$8270-SMR	Indeno(1,2,3-cd)pyrene	NY / 375-6.8 Semivolatiles / Unrestricted Use Soil	1100	260	500	500	ug/Kg
CS97353	$8270-SMR	Benz(a)anthracene	NY / 375-6.8 Semivolatiles / Unrestricted Use Soil	2100	260	1000	1000	ug/Kg
CS97353	CU-SM	Copper	NY / 375-6.8 Metals / Unrestricted Use Soil	133	0.8	50	50	mg/kg
CS97353	HG-SMDMA	Mercury	NY / 375-6.8 Metals / Unrestricted Use Soil	0.253	0.150	0.18	0.18	mg/Kg
CS97353	ZN-SM	Zinc	NY / 375-6.8 Metals / Unrestricted Use Soil	743	0.8	109	109	mg/Kg
CS97354	$8260SMRNY	Trichloroethene	NY / 375-6.8 Volatiles / Ground Water Protection	1400	330	470	470	ug/Kg
CS97354	$8260SMRNY	Trichloroethene	NY / 375-6.8 Volatiles / Unrestricted Use Soil	1400	330	470	470	ug/Kg
CS97354	$8270-SMR	Benz(a)anthracene	NY / 375-6.8 Semivolatiles / Ground Water Protection	2300	270	1000	1000	ug/Kg
CS97354	$8270-SMR	Chrysene	NY / 375-6.8 Semivolatiles / Ground Water Protection	2100	270	1000	1000	ug/Kg

Thursday, April 17, 2025

Criteria: NY: 375, 375GWP, 375RRS, 375RS

State: NY

Sample Criteria Exceedances Report

GCS97343 - BRUSSEE

SampNo	Acode	Phoenix Analyte	Criteria	Result	RL	Criteria	RL Criteria	Analysis Units
CS97354	$8270-SMR	Benzo(b)fluoranthene	NY / 375-6.8 Semivolatiles / Ground Water Protection	2500	270	1700	1700	ug/Kg
CS97354	$8270-SMR	Chrysene	NY / 375-6.8 Semivolatiles / Residential	2100	270	1000	1000	ug/Kg
CS97354	$8270-SMR	Indeno(1,2,3-cd)pyrene	NY / 375-6.8 Semivolatiles / Residential	1100	270	500	500	ug/Kg
CS97354	$8270-SMR	Benzo(b)fluoranthene	NY / 375-6.8 Semivolatiles / Residential	2500	270	1000	1000	ug/Kg
CS97354	$8270-SMR	Benzo(a)pyrene	NY / 375-6.8 Semivolatiles / Residential	2100	270	1000	1000	ug/Kg
CS97354	$8270-SMR	Benz(a)anthracene	NY / 375-6.8 Semivolatiles / Residential	2300	270	1000	1000	ug/Kg
CS97354	$8270-SMR	Benzo(a)pyrene	NY / 375-6.8 Semivolatiles / Residential Restricted	2100	270	1000	1000	ug/Kg
CS97354	$8270-SMR	Benzo(b)fluoranthene	NY / 375-6.8 Semivolatiles / Residential Restricted	2500	270	1000	1000	ug/Kg
CS97354	$8270-SMR	Benz(a)anthracene	NY / 375-6.8 Semivolatiles / Residential Restricted	2300	270	1000	1000	ug/Kg
CS97354	$8270-SMR	Indeno(1,2,3-cd)pyrene	NY / 375-6.8 Semivolatiles / Residential Restricted	1100	270	500	500	ug/Kg
CS97354	$8270-SMR	Benzo(b)fluoranthene	NY / 375-6.8 Semivolatiles / Unrestricted Use Soil	2500	270	1000	1000	ug/Kg
CS97354	$8270-SMR	Benz(a)anthracene	NY / 375-6.8 Semivolatiles / Unrestricted Use Soil	2300	270	1000	1000	ug/Kg
CS97354	$8270-SMR	Chrysene	NY / 375-6.8 Semivolatiles / Unrestricted Use Soil	2100	270	1000	1000	ug/Kg
CS97354	$8270-SMR	Indeno(1,2,3-cd)pyrene	NY / 375-6.8 Semivolatiles / Unrestricted Use Soil	1100	270	500	500	ug/Kg
CS97354	$8270-SMR	Benzo(a)pyrene	NY / 375-6.8 Semivolatiles / Unrestricted Use Soil	2100	270	1000	1000	ug/Kg
CS97354	CU-SM	Copper	NY / 375-6.8 Metals / Unrestricted Use Soil	67.8	0.7	50	50	mg/kg
CS97354	HG-SMDMA	Mercury	NY / 375-6.8 Metals / Unrestricted Use Soil	0.538	0.150	0.18	0.18	mg/Kg
CS97354	PB-SM	Lead	NY / 375-6.8 Metals / Unrestricted Use Soil	127	0.35	63	63	mg/Kg
CS97354	ZN-SM	Zinc	NY / 375-6.8 Metals / Unrestricted Use Soil	117	0.7	109	109	mg/Kg
CS97355	$8270-SMR	Phenanthrene	NY / 375-6.8 Semivolatiles / Residential	140000	13000	100000	100000	ug/Kg
CS97355	$8270-SMR	Phenanthrene	NY / 375-6.8 Semivolatiles / Residential Restricted	140000	13000	100000	100000	ug/Kg
CS97355	$8270-SMR	Phenanthrene	NY / 375-6.8 Semivolatiles / Unrestricted Use Soil	140000	13000	100000	100000	ug/Kg
CS97355	$8270-SMR	Fluoranthene	NY / 375-6.8 Semivolatiles / Residential	260000	13000	100000	100000	ug/Kg
CS97355	$8270-SMR	Fluoranthene	NY / 375-6.8 Semivolatiles / Residential Restricted	260000	13000	100000	100000	ug/Kg
CS97355	$8270-SMR	Fluoranthene	NY / 375-6.8 Semivolatiles / Unrestricted Use Soil	260000	13000	100000	100000	ug/Kg
CS97355	$8270-SMR	Pyrene	NY / 375-6.8 Semivolatiles / Residential	240000	13000	100000	100000	ug/Kg
CS97355	$8270-SMR	Pyrene	NY / 375-6.8 Semivolatiles / Residential Restricted	240000	13000	100000	100000	ug/Kg
CS97355	$8270-SMR	Pyrene	NY / 375-6.8 Semivolatiles / Unrestricted Use Soil	240000	13000	100000	100000	ug/Kg
CS97355	$8270-SMR	Benz(a)anthracene	NY / 375-6.8 Semivolatiles / Ground Water Protection	130000	13000	1000	1000	ug/Kg
CS97355	$8270-SMR	Benz(a)anthracene	NY / 375-6.8 Semivolatiles / Residential	130000	13000	1000	1000	ug/Kg
CS97355	$8270-SMR	Benz(a)anthracene	NY / 375-6.8 Semivolatiles / Residential Restricted	130000	13000	1000	1000	ug/Kg
CS97355	$8270-SMR	Benz(a)anthracene	NY / 375-6.8 Semivolatiles / Unrestricted Use Soil	130000	13000	1000	1000	ug/Kg
CS97355	$8270-SMR	Chrysene	NY / 375-6.8 Semivolatiles / Ground Water Protection	120000	13000	1000	1000	ug/Kg
CS97355	$8270-SMR	Chrysene	NY / 375-6.8 Semivolatiles / Residential	120000	13000	1000	1000	ug/Kg
CS97355	$8270-SMR	Chrysene	NY / 375-6.8 Semivolatiles / Residential Restricted	120000	13000	3900	3900	ug/Kg
CS97355	$8270-SMR	Chrysene	NY / 375-6.8 Semivolatiles / Unrestricted Use Soil	120000	13000	1000	1000	ug/Kg
CS97355	$8270-SMR	Benzo(b)fluoranthene	NY / 375-6.8 Semivolatiles / Ground Water Protection	160000	13000	1700	1700	ug/Kg
CS97355	$8270-SMR	Benzo(b)fluoranthene	NY / 375-6.8 Semivolatiles / Residential	160000	13000	1000	1000	ug/Kg
CS97355	$8270-SMR	Benzo(b)fluoranthene	NY / 375-6.8 Semivolatiles / Residential Restricted	160000	13000	1000	1000	ug/Kg
CS97355	$8270-SMR	Benzo(b)fluoranthene	NY / 375-6.8 Semivolatiles / Unrestricted Use Soil	160000	13000	1000	1000	ug/Kg
CS97355	$8270-SMR	Benzo(k)fluoranthene	NY / 375-6.8 Semivolatiles / Ground Water Protection	35000	2500	1700	1700	ug/Kg

Thursday, April 17, 2025

Criteria: NY: 375, 375GWP, 375RRS, 375RS

State: NY

Sample Criteria Exceedances Report

GCS97343 - BRUSSEE

SampNo	Acode	Phoenix Analyte	Criteria	Result	RL	Criteria	RL Criteria	Analysis Units
CS97355	$8270-SMR	Benzo(k)fluoranthene	NY / 375-6.8 Semivolatiles / Residential	35000	2500	1000	1000	ug/Kg
CS97355	$8270-SMR	Benzo(k)fluoranthene	NY / 375-6.8 Semivolatiles / Residential Restricted	35000	2500	3900	3900	ug/Kg
CS97355	$8270-SMR	Benzo(k)fluoranthene	NY / 375-6.8 Semivolatiles / Unrestricted Use Soil	35000	2500	800	800	ug/Kg
CS97355	$8270-SMR	Benzo(a)pyrene	NY / 375-6.8 Semivolatiles / Ground Water Protection	150000	13000	22000	22000	ug/Kg
CS97355	$8270-SMR	Benzo(a)pyrene	NY / 375-6.8 Semivolatiles / Residential	150000	13000	1000	1000	ug/Kg
CS97355	$8270-SMR	Benzo(a)pyrene	NY / 375-6.8 Semivolatiles / Residential Restricted	150000	13000	1000	1000	ug/Kg
CS97355	$8270-SMR	Benzo(a)pyrene	NY / 375-6.8 Semivolatiles / Unrestricted Use Soil	150000	13000	1000	1000	ug/Kg
CS97355	$8270-SMR	Indeno(1,2,3-cd)pyrene	NY / 375-6.8 Semivolatiles / Ground Water Protection	62000	2500	8200	8200	ug/Kg
CS97355	$8270-SMR	Indeno(1,2,3-cd)pyrene	NY / 375-6.8 Semivolatiles / Residential	62000	2500	500	500	ug/Kg
CS97355	$8270-SMR	Indeno(1,2,3-cd)pyrene	NY / 375-6.8 Semivolatiles / Residential Restricted	62000	2500	500	500	ug/Kg
CS97355	$8270-SMR	Indeno(1,2,3-cd)pyrene	NY / 375-6.8 Semivolatiles / Unrestricted Use Soil	62000	2500	500	500	ug/Kg
CS97355	$8270-SMR	Dibenz(a,h)anthracene	NY / 375-6.8 Semivolatiles / Residential	15000	2500	330	330	ug/Kg
CS97355	$8270-SMR	Dibenz(a,h)anthracene	NY / 375-6.8 Semivolatiles / Residential Restricted	15000	2500	330	330	ug/Kg
CS97355	$8270-SMR	Dibenz(a,h)anthracene	NY / 375-6.8 Semivolatiles / Unrestricted Use Soil	15000	2500	330	330	ug/Kg
CS97355	$PESTSM_NY	4,4' -DDD	NY / 375-6.8 PCBs/Pesticides / Unrestricted Use Soil	25	22	3.3	3.3	ug/Kg
CS97355	$PESTSM_NY	4,4' -DDE	NY / 375-6.8 PCBs/Pesticides / Unrestricted Use Soil	45	22	3.3	3.3	ug/Kg
CS97355	CU-SM	Copper	NY / 375-6.8 Metals / Unrestricted Use Soil	140	0.7	50	50	mg/kg
CS97355	HG-SMDMA	Mercury	NY / 375-6.8 Metals / Ground Water Protection	0.865	0.150	0.73	0.73	mg/Kg
CS97355	HG-SMDMA	Mercury	NY / 375-6.8 Metals / Residential	0.865	0.150	0.81	0.81	mg/Kg
CS97355	HG-SMDMA	Mercury	NY / 375-6.8 Metals / Residential Restricted	0.865	0.150	0.81	0.81	mg/Kg
CS97355	HG-SMDMA	Mercury	NY / 375-6.8 Metals / Unrestricted Use Soil	0.865	0.150	0.18	0.18	mg/Kg
CS97355	PB-SM	Lead	NY / 375-6.8 Metals / Unrestricted Use Soil	231	0.37	63	63	mg/Kg
CS97355	ZN-SM	Zinc	NY / 375-6.8 Metals / Unrestricted Use Soil	261	0.7	109	109	mg/Kg
CS97356	$8260SMRNY	Acetone	NY / 375-6.8 Volatiles / Ground Water Protection	310	40	50	50	ug/Kg
CS97356	$8260SMRNY	Acetone	NY / 375-6.8 Volatiles / Unrestricted Use Soil	310	40	50	50	ug/Kg
CS97356	$8270-SMR	Benzo(b)fluoranthene	NY / 375-6.8 Semivolatiles / Ground Water Protection	6300	1100	1700	1700	ug/Kg
CS97356	$8270-SMR	Benzo(k)fluoranthene	NY / 375-6.8 Semivolatiles / Ground Water Protection	2200	1100	1700	1700	ug/Kg
CS97356	$8270-SMR	Benz(a)anthracene	NY / 375-6.8 Semivolatiles / Ground Water Protection	4900	1100	1000	1000	ug/Kg
CS97356	$8270-SMR	Chrysene	NY / 375-6.8 Semivolatiles / Ground Water Protection	5300	1100	1000	1000	ug/Kg
CS97356	$8270-SMR	Chrysene	NY / 375-6.8 Semivolatiles / Residential	5300	1100	1000	1000	ug/Kg
CS97356	$8270-SMR	Benzo(b)fluoranthene	NY / 375-6.8 Semivolatiles / Residential	6300	1100	1000	1000	ug/Kg
CS97356	$8270-SMR	Dibenz(a,h)anthracene	NY / 375-6.8 Semivolatiles / Residential	730	330	330	330	ug/Kg
CS97356	$8270-SMR	Benzo(a)pyrene	NY / 375-6.8 Semivolatiles / Residential	5300	1100	1000	1000	ug/Kg
CS97356	$8270-SMR	Benzo(k)fluoranthene	NY / 375-6.8 Semivolatiles / Residential	2200	1100	1000	1000	ug/Kg
CS97356	$8270-SMR	Benz(a)anthracene	NY / 375-6.8 Semivolatiles / Residential	4900	1100	1000	1000	ug/Kg
CS97356	$8270-SMR	Indeno(1,2,3-cd)pyrene	NY / 375-6.8 Semivolatiles / Residential	3000	1100	500	500	ug/Kg
CS97356	$8270-SMR	Chrysene	NY / 375-6.8 Semivolatiles / Residential Restricted	5300	1100	3900	3900	ug/Kg
CS97356	$8270-SMR	Dibenz(a,h)anthracene	NY / 375-6.8 Semivolatiles / Residential Restricted	730	330	330	330	ug/Kg
CS97356	$8270-SMR	Indeno(1,2,3-cd)pyrene	NY / 375-6.8 Semivolatiles / Residential Restricted	3000	1100	500	500	ug/Kg
CS97356	$8270-SMR	Benzo(b)fluoranthene	NY / 375-6.8 Semivolatiles / Residential Restricted	6300	1100	1000	1000	ug/Kg
CS97356	$8270-SMR	Benzo(a)pyrene	NY / 375-6.8 Semivolatiles / Residential Restricted	5300	1100	1000	1000	ug/Kg

Thursday, April 17, 2025

Criteria: NY: 375, 375GWP, 375RRS, 375RS

State: NY

Sample Criteria Exceedances Report

GCS97343 - BRUSSEE

SampNo	Acode	Phoenix Analyte	Criteria	Result	RL	Criteria	RL Criteria	Analysis Units
CS97356	$8270-SMR	Benz(a)anthracene	NY / 375-6.8 Semivolatiles / Residential Restricted	4900	1100	1000	1000	ug/Kg
CS97356	$8270-SMR	Benzo(b)fluoranthene	NY / 375-6.8 Semivolatiles / Unrestricted Use Soil	6300	1100	1000	1000	ug/Kg
CS97356	$8270-SMR	Benzo(a)pyrene	NY / 375-6.8 Semivolatiles / Unrestricted Use Soil	5300	1100	1000	1000	ug/Kg
CS97356	$8270-SMR	Chrysene	NY / 375-6.8 Semivolatiles / Unrestricted Use Soil	5300	1100	1000	1000	ug/Kg
CS97356	$8270-SMR	Benz(a)anthracene	NY / 375-6.8 Semivolatiles / Unrestricted Use Soil	4900	1100	1000	1000	ug/Kg
CS97356	$8270-SMR	3&4-Methylphenol (m&p-cresol)	NY / 375-6.8 Semivolatiles / Unrestricted Use Soil	2200	1500	330	330	ug/Kg
CS97356	$8270-SMR	Dibenz(a,h)anthracene	NY / 375-6.8 Semivolatiles / Unrestricted Use Soil	730	330	330	330	ug/Kg
CS97356	$8270-SMR	Indeno(1,2,3-cd)pyrene	NY / 375-6.8 Semivolatiles / Unrestricted Use Soil	3000	1100	500	500	ug/Kg
CS97356	$8270-SMR	Benzo(k)fluoranthene	NY / 375-6.8 Semivolatiles / Unrestricted Use Soil	2200	1100	800	800	ug/Kg
CS97356	AS-SM	Arsenic	NY / 375-6.8 Metals / Ground Water Protection	32.6	1.1	16	16	mg/Kg
CS97356	AS-SM	Arsenic	NY / 375-6.8 Metals / Residential	32.6	1.1	16	16	mg/Kg
CS97356	AS-SM	Arsenic	NY / 375-6.8 Metals / Residential Restricted	32.6	1.1	16	16	mg/Kg
CS97356	AS-SM	Arsenic	NY / 375-6.8 Metals / Unrestricted Use Soil	32.6	1.1	13	13	mg/Kg
CS97356	CU-SM	Copper	NY / 375-6.8 Metals / Unrestricted Use Soil	214	1.1	50	50	mg/kg
CS97356	HG-SM	Mercury	NY / 375-6.8 Metals / Ground Water Protection	32.4	1.9	0.73	0.73	mg/Kg
CS97356	HG-SM	Mercury	NY / 375-6.8 Metals / Residential	32.4	1.9	0.81	0.81	mg/Kg
CS97356	HG-SM	Mercury	NY / 375-6.8 Metals / Residential Restricted	32.4	1.9	0.81	0.81	mg/Kg
CS97356	HG-SM	Mercury	NY / 375-6.8 Metals / Unrestricted Use Soil	32.4	1.9	0.18	0.18	mg/Kg
CS97356	PB-SM	Lead	NY / 375-6.8 Metals / Ground Water Protection	459	0.54	450	450	mg/Kg
CS97356	PB-SM	Lead	NY / 375-6.8 Metals / Residential	459	0.54	400	400	mg/Kg
CS97356	PB-SM	Lead	NY / 375-6.8 Metals / Residential Restricted	459	0.54	400	400	mg/Kg
CS97356	PB-SM	Lead	NY / 375-6.8 Metals / Unrestricted Use Soil	459	0.54	63	63	mg/Kg
CS97356	ZN-SM	Zinc	NY / 375-6.8 Metals / Unrestricted Use Soil	377	1.1	109	109	mg/Kg
CS97357	$8270-SMR	Benzo(b)fluoranthene	NY / 375-6.8 Semivolatiles / Ground Water Protection	2500	580	1700	1700	ug/Kg
CS97357	$8270-SMR	Benz(a)anthracene	NY / 375-6.8 Semivolatiles / Ground Water Protection	2100	580	1000	1000	ug/Kg
CS97357	$8270-SMR	Chrysene	NY / 375-6.8 Semivolatiles / Ground Water Protection	2200	580	1000	1000	ug/Kg
CS97357	$8270-SMR	Chrysene	NY / 375-6.8 Semivolatiles / Residential	2200	580	1000	1000	ug/Kg
CS97357	$8270-SMR	Indeno(1,2,3-cd)pyrene	NY / 375-6.8 Semivolatiles / Residential	1300	580	500	500	ug/Kg
CS97357	$8270-SMR	Benzo(b)fluoranthene	NY / 375-6.8 Semivolatiles / Residential	2500	580	1000	1000	ug/Kg
CS97357	$8270-SMR	Benzo(a)pyrene	NY / 375-6.8 Semivolatiles / Residential	2100	580	1000	1000	ug/Kg
CS97357	$8270-SMR	Benz(a)anthracene	NY / 375-6.8 Semivolatiles / Residential	2100	580	1000	1000	ug/Kg
CS97357	$8270-SMR	Indeno(1,2,3-cd)pyrene	NY / 375-6.8 Semivolatiles / Residential Restricted	1300	580	500	500	ug/Kg
CS97357	$8270-SMR	Benzo(b)fluoranthene	NY / 375-6.8 Semivolatiles / Residential Restricted	2500	580	1000	1000	ug/Kg
CS97357	$8270-SMR	Benzo(a)pyrene	NY / 375-6.8 Semivolatiles / Residential Restricted	2100	580	1000	1000	ug/Kg
CS97357	$8270-SMR	Benz(a)anthracene	NY / 375-6.8 Semivolatiles / Residential Restricted	2100	580	1000	1000	ug/Kg
CS97357	$8270-SMR	Indeno(1,2,3-cd)pyrene	NY / 375-6.8 Semivolatiles / Unrestricted Use Soil	1300	580	500	500	ug/Kg
CS97357	$8270-SMR	Chrysene	NY / 375-6.8 Semivolatiles / Unrestricted Use Soil	2200	580	1000	1000	ug/Kg
CS97357	$8270-SMR	3&4-Methylphenol (m&p-cresol)	NY / 375-6.8 Semivolatiles / Unrestricted Use Soil	7300	820	330	330	ug/Kg
CS97357	$8270-SMR	Benzo(b)fluoranthene	NY / 375-6.8 Semivolatiles / Unrestricted Use Soil	2500	580	1000	1000	ug/Kg
CS97357	$8270-SMR	Benz(a)anthracene	NY / 375-6.8 Semivolatiles / Unrestricted Use Soil	2100	580	1000	1000	ug/Kg
CS97357	$8270-SMR	Benzo(a)pyrene	NY / 375-6.8 Semivolatiles / Unrestricted Use Soil	2100	580	1000	1000	ug/Kg

Thursday, April 17, 2025

Criteria: NY: 375, 375GWP, 375RRS, 375RS

State: NY

Sample Criteria Exceedances Report

GCS97343 - BRUSSEE

SampNo	Acode	Phoenix Analyte	Criteria	Result	RL	Criteria	RL Criteria	Analysis Units
CS97358	$8270-SMR	3&4-Methylphenol (m&p-cresol)	NY / 375-6.8 Semivolatiles / Unrestricted Use Soil	5700	510	330	330	ug/Kg
CS97359	$8270-SMR	3&4-Methylphenol (m&p-cresol)	NY / 375-6.8 Semivolatiles / Unrestricted Use Soil	1900	500	330	330	ug/Kg
CS97360	$8270-SMR	Benz(a)anthracene	NY / 375-6.8 Semivolatiles / Ground Water Protection	1400	350	1000	1000	ug/Kg
CS97360	$8270-SMR	Chrysene	NY / 375-6.8 Semivolatiles / Ground Water Protection	1500	350	1000	1000	ug/Kg
CS97360	$8270-SMR	Benzo(b)fluoranthene	NY / 375-6.8 Semivolatiles / Ground Water Protection	2000	350	1700	1700	ug/Kg
CS97360	$8270-SMR	Benzo(a)pyrene	NY / 375-6.8 Semivolatiles / Residential	1500	350	1000	1000	ug/Kg
CS97360	$8270-SMR	Benzo(b)fluoranthene	NY / 375-6.8 Semivolatiles / Residential	2000	350	1000	1000	ug/Kg
CS97360	$8270-SMR	Benz(a)anthracene	NY / 375-6.8 Semivolatiles / Residential	1400	350	1000	1000	ug/Kg
CS97360	$8270-SMR	Indeno(1,2,3-cd)pyrene	NY / 375-6.8 Semivolatiles / Residential	1100	350	500	500	ug/Kg
CS97360	$8270-SMR	Chrysene	NY / 375-6.8 Semivolatiles / Residential	1500	350	1000	1000	ug/Kg
CS97360	$8270-SMR	Indeno(1,2,3-cd)pyrene	NY / 375-6.8 Semivolatiles / Residential Restricted	1100	350	500	500	ug/Kg
CS97360	$8270-SMR	Benzo(b)fluoranthene	NY / 375-6.8 Semivolatiles / Residential Restricted	2000	350	1000	1000	ug/Kg
CS97360	$8270-SMR	Benzo(a)pyrene	NY / 375-6.8 Semivolatiles / Residential Restricted	1500	350	1000	1000	ug/Kg
CS97360	$8270-SMR	Benz(a)anthracene	NY / 375-6.8 Semivolatiles / Residential Restricted	1400	350	1000	1000	ug/Kg
CS97360	$8270-SMR	Benzo(b)fluoranthene	NY / 375-6.8 Semivolatiles / Unrestricted Use Soil	2000	350	1000	1000	ug/Kg
CS97360	$8270-SMR	Benzo(a)pyrene	NY / 375-6.8 Semivolatiles / Unrestricted Use Soil	1500	350	1000	1000	ug/Kg
CS97360	$8270-SMR	Chrysene	NY / 375-6.8 Semivolatiles / Unrestricted Use Soil	1500	350	1000	1000	ug/Kg
CS97360	$8270-SMR	Indeno(1,2,3-cd)pyrene	NY / 375-6.8 Semivolatiles / Unrestricted Use Soil	1100	350	500	500	ug/Kg
CS97360	$8270-SMR	Benz(a)anthracene	NY / 375-6.8 Semivolatiles / Unrestricted Use Soil	1400	350	1000	1000	ug/Kg
CS97361	$8260SMRNY	Trichloroethene	NY / 375-6.8 Volatiles / Ground Water Protection	3700	460	470	470	ug/Kg
CS97361	$8260SMRNY	Trichloroethene	NY / 375-6.8 Volatiles / Unrestricted Use Soil	3700	460	470	470	ug/Kg
CS97361	CU-SM	Copper	NY / 375-6.8 Metals / Unrestricted Use Soil	52.9	0.8	50	50	mg/kg
CS97361	HG-SM	Mercury	NY / 375-6.8 Metals / Unrestricted Use Soil	0.41	0.03	0.18	0.18	mg/Kg
CS97361	PB-SM	Lead	NY / 375-6.8 Metals / Unrestricted Use Soil	186	0.38	63	63	mg/Kg
CS97361	ZN-SM	Zinc	NY / 375-6.8 Metals / Unrestricted Use Soil	167	0.8	109	109	mg/Kg

Phoenix Laboratories does not assume responsibility for the data contained in this exceedance report. It is provided as an additional tool to identify requested criteria exceedences. All efforts are made to ensure the accuracy of the data (obtained from appropriate agencies). A lack of exceedence information does not necessarily suggest conformance to the criteria. It is ultimately the site professional's responsibility to determine appropriate compliance.

Environmental Laboratories, Inc.
587 East Middle Turnpike, P.O.Box 370, Manchester, CT 06045
Tel. (860) 645-1102 Fax (860) 645-0823

ACCREDITED IN ACCORDANCE WITH nelac NY # 11301

Analysis Comments

April 17, 2025 SDG I.D.: GCS97343

The following analysis comments are made regarding exceptions to criteria not already noted in the Analysis Report or QA/QC Report:

PCB Narration

AU-ECD3 04/15/25-1: CS97343, CS97344, CS97345, CS97346, CS97347, CS97348, CS97349, CS97351, CS97352, CS97353, CS97354

The following Continuing Calibration compounds did not meet % deviation criteria:
Samples: CS97348, CS97351, CS97352, CS97353, CS97354
Preceding CC 415B027 - None.
Succeeding CC 415B041 - DCBP SURR 21%L (20%)

PEST Narration

AU-ECD33 04/15/25-1: CS97343, CS97348, CS97353, CS97355, CS97356, CS97361

The following Continuing Calibration compounds did not meet % deviation criteria:
Samples: CS97343, CS97353, CS97355, CS97356, CS97361
Preceding CC 415B020 - Endosulfan II 22%L (20%)
Succeeding CC 415B033 - None.
A low "1A" standard was run after the samples to demonstrate capability to detect any compounds outside of the CC acceptance criteria. All reported samples were ND for the affected compounds.

AU-ECD35 04/15/25-1: CS97351, CS97352

The following Continuing Calibration compounds did not meet % deviation criteria:
Samples: CS97351, CS97352
Preceding CC 415B020 - Methoxychlor 23%L (20%)
Succeeding CC 415B034 - None.
A low "1A" standard was run after the samples to demonstrate capability to detect any compounds outside of the CC acceptance criteria. All reported samples were ND for the affected compounds.

AU-ECD4 04/15/25-1: CS97344, CS97345, CS97346, CS97347

The following Continuing Calibration compounds did not meet % deviation criteria:
Samples: CS97344, CS97345, CS97347
Preceding CC 415B019 - % DCBP 29%L (20%)
Succeeding CC 415B033 - % DCBP 30%L (20%), Methoxychlor 23%L (20%)
A low "1A" standard was run after the samples to demonstrate capability to detect any compounds outside of the CC acceptance criteria. All reported samples were ND for the affected compounds.
Samples: CS97346
Preceding CC 415B033 - % DCBP 30%L (20%), Methoxychlor 23%L (20%)
Succeeding CC 415B044 - % DCBP 31%L (20%), Methoxychlor 21%L (20%)
A low "1A" standard was run after the samples to demonstrate capability to detect any compounds outside of the CC acceptance criteria. All reported samples were ND for the affected compounds.

AU-ECD4 04/16/25-1: CS97349

The following Continuing Calibration compounds did not meet % deviation criteria:
Samples: CS97349
Preceding CC 416B004 - % DCBP 22%L (20%)
Succeeding CC 416B019 - % DCBP 26%L (20%), 4,4'-DDT 21%L (20%)
A low "1A" standard was run after the samples to demonstrate capability to detect any compounds outside of the CC acceptance criteria. All reported samples were ND for the affected compounds.

SVOA Narration

CHEM06 04/12/25-1: CS97347, CS97348, CS97349, CS97350, CS97351, CS97352, CS97353, CS97354, CS97355, CS97356, CS97357

Environmental Laboratories, Inc.
587 East Middle Turnpike, P.O.Box 370, Manchester, CT 06045
Tel. (860) 645-1102 Fax (860) 645-0823

ACCREDITED IN ACCORDANCE WITH nelac NY # 11301

Analysis Comments

April 17, 2025 SDG I.D.: GCS97343

For 8270 full list, the DDT breakdown and pentachlorophenol & benzidine peak tailing were evaluated in the DFTPP tune and were found to be in control.
For 8270 BN list, benzidine peak tailing was evaluated in the DFTPP tune and was found to be in control.

The following Initial Calibration compounds did not meet recommended response factors: 2-Nitrophenol 0.073 (0.1)
The following Initial Calibration compounds did not meet minimum response factors: None.

The following Continuing Calibration compounds did not meet recommended response factors: 2-Nitrophenol 0.068 (0.1)
The following Continuing Calibration compounds did not meet minimum response factors: None.

Up to eight compounds can be outside of ICAL %RSD criteria and up to sixteen compounds can be outside of CCAL %Dev criteria if less than 40%.

CHEM06 04/14/25-2: CS97358, CS97359, CS97360, CS97361

For 8270 full list, the DDT breakdown and pentachlorophenol & benzidine peak tailing were evaluated in the DFTPP tune and were found to be in control.
For 8270 BN list, benzidine peak tailing was evaluated in the DFTPP tune and was found to be in control.

The following Initial Calibration compounds did not meet recommended response factors: 2-Nitrophenol 0.073 (0.1)
The following Initial Calibration compounds did not meet minimum response factors: None.

The following Continuing Calibration compounds did not meet recommended response factors: 2-Nitrophenol 0.078 (0.1)
The following Continuing Calibration compounds did not meet minimum response factors: None.

Up to eight compounds can be outside of ICAL %RSD criteria and up to sixteen compounds can be outside of CCAL %Dev criteria if less than 40%.

CHEM19 04/12/25-1: CS97346

For 8270 full list, the DDT breakdown and pentachlorophenol & benzidine peak tailing were evaluated in the DFTPP tune and were found to be in control.
For 8270 BN list, benzidine peak tailing was evaluated in the DFTPP tune and was found to be in control.

The following Initial Calibration compounds did not meet recommended response factors: 2-Nitrophenol 0.082 (0.1), Hexachlorobenzene 0.094 (0.1)
The following Initial Calibration compounds did not meet minimum response factors: None.

The following Continuing Calibration compounds did not meet recommended response factors: 2-Nitrophenol 0.081 (0.1), Hexachlorobenzene 0.092 (0.1)
The following Continuing Calibration compounds did not meet minimum response factors: None.

Up to eight compounds can be outside of ICAL %RSD criteria and up to sixteen compounds can be outside of CCAL %Dev criteria if less than 40%.

CHEM22 04/11/25-1: CS97344, CS97345

The following Initial Calibration compounds did not meet recommended response factors: 2-Nitrophenol 0.044 (0.1), Hexachlorobenzene 0.082 (0.1)
The following Initial Calibration compounds did not meet minimum response factors: 2-Nitrophenol 0.044 (0.05)

The following Continuing Calibration compounds did not meet recommended response factors: 2-Nitrophenol 0.050 (0.1), Hexachlorobenzene 0.079 (0.1)
The following Continuing Calibration compounds did not meet minimum response factors: None.

Up to eight compounds can be outside of ICAL %RSD criteria and up to sixteen compounds can be outside of CCAL %Dev criteria if less than 40%.

CHEM28 04/11/25-2: CS97343

Environmental Laboratories, Inc.
587 East Middle Turnpike, P.O.Box 370, Manchester, CT 06045
Tel. (860) 645-1102 Fax (860) 645-0823

ACCREDITED IN ACCORDANCE WITH nelac NY # 11301

Analysis Comments

April 17, 2025 SDG I.D.: GCS97343

For 8270 full list, the DDT breakdown and pentachlorophenol & benzidine peak tailing were evaluated in the DFTPP tune and were found to be in control.
For 8270 BN list, benzidine peak tailing was evaluated in the DFTPP tune and was found to be in control.

The following Initial Calibration compounds did not meet recommended response factors: 2-Nitrophenol 0.062 (0.1), Hexachlorobenzene 0.081 (0.1)
The following Initial Calibration compounds did not meet minimum response factors: None.

The following Continuing Calibration compounds did not meet recommended response factors: 2-Nitrophenol 0.062 (0.1), Hexachlorobenzene 0.080 (0.1)
The following Continuing Calibration compounds did not meet minimum response factors: None.

Up to eight compounds can be outside of ICAL %RSD criteria and up to sixteen compounds can be outside of CCAL %Dev criteria if less than 40%.

VOA Narration

CHEM31 04/04/25-1: CS97343, CS97344, CS97345, CS97346, CS97347, CS97348, CS97349, CS97350, CS97351, CS97352, CS97353, CS97354, CS97355, CS97356, CS97361, CS97362, CS97363

The following Initial Calibration compounds did not meet RSD% criteria: Acetone 28% (20%)
The following Initial Calibration compounds did not meet maximum RSD% criteria: None.
The following Initial Calibration compounds did not meet recommended response factors: 1,1,2-Trichloroethane 0.161 (0.2), 1,2-Dibromoethane 0.187 (0.2), Acrolein 0.041 (0.05), Bromodichloromethane 0.270 (0.3), Ethylbenzene 0.395 (0.4), trans-1,3-Dichloropropene 0.286 (0.3)
The following Initial Calibration compounds did not meet minimum response factors: Acrolein 0.041 (0.05)

The following Continuing Calibration compounds did not meet % deviation criteria: 1,2,3-Trichloropropane 26%H (20%), 1,2-Dibromo-3-chloropropane 22%H (20%), 1,4-dioxane 36%H (20%), Methyl Ethyl Ketone 24%H (20%), tert-butyl alcohol 21%H (20%), Tetrahydrofuran (THF) 21%H (20%)
The following Continuing Calibration compounds did not meet Maximum % deviation criteria: None.
The following Continuing Calibration compounds did not meet recommended response factors: 1,1,2-Trichloroethane 0.172 (0.2), Acrolein 0.048 (0.05), Bromodichloromethane 0.284 (0.3), trans-1,3-Dichloropropene 0.295 (0.3)
The following Continuing Calibration compounds did not meet minimum response factors: Acrolein 0.041 (0.05)

Up to eight compounds can be outside of ICAL %RSD criteria and up to sixteen compounds can be outside of CCAL %Dev criteria if less than 40%.

Environmental Laboratories, Inc.
587 East Middle Turnpike, P.O.Box 370, Manchester, CT 06045
Tel. (860) 645-1102 Fax (860) 645-0823

ACCREDITED IN ACCORDANCE WITH nelac NY # 11301

NY Temperature Narration

April 17, 2025

SDG I.D.: GCS97343

The samples in this delivery group were received at 2.3°C.
(Note acceptance criteria for relevant matrices is above freezing up to 6°C)

Cooler: Yes ☒ No ☐
Coolant: IPK ☒ ICE ☐ No ☐

PHOENIX
Environmental Laboratories, Inc.

NY/NJ/PA CHAIN OF CUSTODY RECORD

587 East Middle Turnpike, P.O. Box 370, Manchester, CT 06040
Email: Makrina Nolan, makrina@phoenixlabs.com Fax (860) 645-0823
Client Services (860) 645-1102

Temp 2.3° Pg 1 of 2

Contact Options:
☐ Phone:
☐ Fax:
☒ Email: File

Customer: Brussee Environmental Corp
Address: 797 North Country Rd
Rocky Point, NY

Project: 168 Banker Street
Report to: BEC
Invoice to: BEC
QUOTE # :

Project P.O:

This section MUST be completed with Bottle Quantities.

Client Sample - Information - Identification

Sampler's Signature: JBock Date: 4/2/25

Matrix Code:
DW=Drinking Water **GW**=Ground Water **SW**=Surface Water **WW**=Waste Water
RW=Raw Water **SE**=Sediment **SL**=Sludge **S**=Soil **SD**=Solid **W**=Wipe **OIL**=Oil
B=Bulk **L**=Liquid

Analysis Request

PHOENIX USE ONLY SAMPLE #	Customer Sample Identification	Sample Matrix	Date Sampled	Time Sampled	*MS/MSD (May be billable at analysis unit rate)	VOCs 8260	SVOCs 8270	Pesticides/PCBs	TAL Metals	1,4-Dioxane 8270	GL Amber 8 oz. [ ] w/H_3PO_4 [ ] $NAHSO_4$	Soil VOA Vials [ ] Methanol [ ] H_2O	GL Soil container ( ) oz	GL Soil container ( ) oz	40 ml VOA Vial [ ] As is [ ] HCl	GL Amber 1000ml [ ] As is [ ] H_2SO_4	PL As is [ ] 250ml [ ] 500ml [ ] 1000ml	PL H_2SO_4 [ ] 250ml [ ] 500ml	PL NAOH 250ml	PL HNO_3 250ml	Bacteria Bottle w/thio	Bacteria Bottle as is
97343	BEC9 (0-2')	S	4/2	9:15		X	X	X	X						3	1								
97344	BEC9 (10-12')			9:20		X	X	X	X	X					3	1								
97345	BEC10 (0-2')			10:30		X	X	X	X						3	1								
97346	BEC10 (4-6')			10:35		X	X	X	X						3	1								
97347	BEC11 (0-2')			12:45		X	X	X	X						3	1								
97348	BEC11 (4-6')			12:50		X	X	X	X						3	1								
97349	BEC12 (0-2')			8:50		X	X	X	X						3	1								
97350	BEC12 (10-12')			8:55		X	X	X	X						3	1								
97351	BEC13 (0-2')			8:30		X	X	X	X						3	1								
97352	BEC13 (4-6')			8:35		X	X	X	X	X					3	1								
97353	BEC14 (0-2')	↓	↓	8:15		X	X	X	X						3	1								

Relinquished by:	Accepted by:	Date:	Time:
JBock		4/3/25	09:15
		4/3/25	15:14

Comments, Special Requirements or Regulations:

MS/MSD are considered site samples and will be billed as such in accordance with the prices quoted.

Data Format:
☐ Phoenix Std Report ☒ EQuIS
☒ Excel ☐ NJ Hazsite EDD
☒ PDF ☐ NY EZ EDD (ASP)
☐ GIS/Key ☐ Other

Turnaround:
☐ 1 Day*
☐ 2 Days*
☐ 3 Days*
☐ 4 Days*
☐ 5 Days*
☒ Standard
*** SURCHARGE APPLIES**

NJ
☐ Res. Criteria
☐ Non-Res. Criteria
☐ Impact to GW Soil Cleanup Criteria
☐ Impact to GW soil screen Criteria
☐ GW Criteria

Data Package:
☐ NJ Reduced Deliv. *
☐ Other
☐ NY Enhanced (ASP B) *

NY
☐ TOGS GW
☐ CP-51 SOIL
☒ 375SCO Unrestricted Soil
☒ 375SCO Residential Soil
☒ 375SCO Residential Restricted Soil
☐ 375SCO Commercial Soil
☐ 375SCO Industrial Soil
☐ Subpart 5 DW

PA
☐ Clean Fill Limits
☐ PA-GW
☐ Reg Fill Limits
☐ PA Soil Restricted
☐ PA Soil non-restricted

State Samples Collected? NY

PEL-111 Rev 1/2023

Cooler: Yes [X] No [ ]
Coolant: IPK [X] ICE [ ] No [ ]

PHOENIX
Environmental Laboratories, Inc.

NY/NJ/PA CHAIN OF CUSTODY RECORD

587 East Middle Turnpike, P.O. Box 370, Manchester, CT 06040
Email: Makrina Nolan, makrina@phoenixlabs.com Fax (860) 645-0823
Client Services (860) 645-1102

Temp 2.3c Pg 2 of 2

Contact Options:
[ ] Phone:
[ ] Fax:
[Y] Email: File

Customer: Brussee Environmental Corp
Address: 797 North Country Rd
Rocky Point, NY

Project: 168 Banker Street
Report to: BEC
Invoice to: BEC
QUOTE # :

Project P.O:

This section MUST be completed with Bottle Quantities.

Client Sample - Information - Identification

Sampler's Signature: JBock Date: 4/2/25

Matrix Code:
DW=Drinking Water **GW**=Ground Water **SW**=Surface Water **WW**=Waste Water
RW=Raw Water **SE**=Sediment **SL**=Sludge **S**=Soil **SD**=Solid **W**=Wipe **OIL**=Oil
B=Bulk **L**=Liquid

Analysis Request

PHOENIX USE ONLY SAMPLE #	Customer Sample Identification	Sample Matrix	Date Sampled	Time Sampled	*MS/MSD (May be billable at analysis unit rate)	VOCs 8260	SVOCs 8270	Pesticides/PCBs	TAL metals	GL Amber 8 oz. [ ]w/H_3PO_4 [ ]$NaHSO_4$	Soil VOA Vials [X]methanol [X]H_2O	GL Soil container (8)oz	GL Soil container ( )oz	40 ml VOA Vial [ ]As is [ ]HCl	GL Amber 1000ml [ ]As is [ ]H_2SO_4	PL As is [ ]250ml [ ]500ml [ ]1000ml	PL H_2SO_4 [ ]250ml [ ]500ml	PL NaOH 250ml	PL HNO_3 250ml	Bacteria Bottle w/thio	Bacteria Bottle as is
97354	BEC 14 (4-6')	S	4/2	8:20		X	X	X	X							3	1				
97355	BEC 5A (0-2')			11:15		X	X	X	X							3	1				
97356	BEC 5A (10-12')			11:20		X	X	X	X							3	1				
97357	SB 5W (8-10')			11:30			X										1				
97358	SB 5S (8-10')			11:40			X										1				
97359	SB 5E (8-10')			11:50			X										1				
97360	SB 5N (8-10')	↓	↓	12:00			X										1				
97361	Duplicate					X	X	X	X							3	1				
97362	TB HL (N)															1					
97363	TB LL (N)															2					

Relinquished by:	Accepted by:	Date:	Time:
JBock		4/3/25	0915
		4/3/25	15:14

Comments, Special Requirements or Regulations:
(N) TB Date 11/24/25 (ES)

MS/MSD are considered site samples and will be billed as such in accordance with the prices quoted.

Data Format:
[ ] Phoenix Std Report [X] EQuIS
[X] Excel [ ] NJ Hazsite EDD
[X] PDF [ ] NY EZ EDD (ASP)
[ ] GIS/Key [ ] Other

Turnaround:
[ ] 1 Day*
[ ] 2 Days*
[ ] 3 Days*
[ ] 4 Days*
[ ] 5 Days*
[X] Standard
*** SURCHARGE APPLIES**

NJ
[ ] Res. Criteria
[ ] Non-Res. Criteria
[ ] Impact to GW Soil Cleanup Criteria
[ ] Impact to GW soil screen Criteria
[ ] GW Criteria

Data Package:
[ ] NJ Reduced Deliv. *
[ ] Other
[ ] NY Enhanced (ASP B) *

NY
[ ] TOGS GW
[ ] CP-51 SOIL
[X] 375SCO Unrestricted Soil
[X] 375SCO Residential Soil
[X] 375SCO Residential Restricted Soil
[ ] 375SCO Commercial Soil
[ ] 375SCO Industrial Soil
[ ] Subpart 5 DW

PA
[ ] Clean Fill Limits
[ ] PA-GW
[ ] Reg Fill Limits
[ ] PA Soil Restricted
[ ] PA Soil non-restricted

State Samples Collected? NY

PEL-111 Rev 1/2023

PHOENIX
Environmental Laboratories, Inc.

Friday, April 18, 2025

Attn: Mr Kevin Brussee
Brussee Environmental Corp
1150 Lincoln Avenue – Suite 4
Holbrook, NY 11741

Project ID: 168 BANKER STREET BROOKLYN
SDG ID: GCS99023
Sample ID#s: CS99023 - CS99028

This laboratory is in compliance with the NELAC requirements of procedures used except where indicated.

This report contains results for the parameters tested, under the sampling conditions described on the Chain Of Custody, as received by the laboratory. This report is incomplete unless all pages indicated in the pagination at the bottom of the page are included.

A scanned version of the COC form accompanies the analytical report and is an exact duplicate of the original.

The contents of this report cannot be discussed with anyone other than the client listed above without their written consent.

Sincerely yours,

Phyllis Shiller
Laboratory Director

NELAC - #NY11301
CT Lab Registration #PH-0618
MA Lab Registration #M-CT007
ME Lab Registration #CT-007
NH Lab Registration #213693-A,B
NJ Lab Registration #CT-003
NY Lab Registration #11301
PA Lab Registration #68-03530
RI Lab Registration #63
VT Lab Registration #VT11301

Environmental Laboratories, Inc.
587 East Middle Turnpike, P.O.Box 370, Manchester, CT 06045
Tel. (860) 645-1102 Fax (860) 645-0823

NY # 11301

SDG Comments

April 18, 2025

SDG I.D.: GCS99023

8260 Volatile Organics:
1,2-Dibromoethane, 1,2,3 Trichloropropane, and 1,2-Dibromo-3-chloropropane do not meet NY TOGS GA criteria, these compounds are analyzed by GC/FID method 504 or 8011 to achieve this criteria.

1,4-dioxane:
1,4-dioxane does not meet GW criteria, this compound is analyzed by GC/MS method 522 or 8270SIM when this criteria needs to be met.

SIM Analysis:
The lowest possible reporting limit under SIM conditions is 0.02 ug/L. The NY TOGS GA criteria for some PAHs is 0.002 ug/L. This level can not be achieved.

8081 Pesticides:
Toxaphene is reported to the lowest possible reporting level. The NY TOGS criteria for this compound can not be achieved.

The regulatory hold time for Filtration is 24 hours. Filtration was performed in the laboratory and may be considered outside of hold-time.

Environmental Laboratories, Inc.
587 East Middle Turnpike, P.O.Box 370, Manchester, CT 06045
Tel. (860) 645-1102 Fax (860) 645-0823

NY # 11301

Sample Id Cross Reference

April 18, 2025

SDG I.D.: GCS99023

Project ID: 168 BANKER STREET BROOKLYN

Client Id	Lab Id	Matrix	Col Date
MW1	CS99023	GROUND WATER	04/03/25 13:00
MW2	CS99024	GROUND WATER	04/03/25 14:00
MW3	CS99025	GROUND WATER	04/03/25 12:00
MW4	CS99026	GROUND WATER	04/03/25 11:00
GW DUPLICATE	CS99027	GROUND WATER	04/03/25 0:00
TRIP BLANKS	CS99028	GROUND WATER	04/03/25 0:00

Environmental Laboratories, Inc.
587 East Middle Turnpike, P.O.Box 370, Manchester, CT 06045
Tel. (860) 645-1102

ACCREDITED IN ACCORDANCE WITH nelac NY # 11301

Analysis Report

April 18, 2025

FOR: Attn: Mr Kevin Brussee
Brussee Environmental Corp
1150 Lincoln Avenue – Suite 4
Holbrook, NY 11741

Sample Information		Custody Information		Date	Time
Matrix:	GROUND WATER	Collected by:	TG	04/03/25	13:00
Location Code:	BRUSSEE	Received by:	CP	04/04/25	16:00
Rush Request:	Standard	Analyzed by:	see "By" below		
P.O.#:					

Laboratory Data

SDG ID: GCS99023
Phoenix ID: CS99023

Project ID: 168 BANKER STREET BROOKLYN
Client ID: MW1

Parameter	Result	RL/ PQL	LOD/ MDL	Units	Dilution	Date/Time	By	Reference
Silver	< 0.005	0.005		mg/L	1	04/10/25	TH	SW6010D
Aluminum	3.54	0.020		mg/L	1	04/10/25	TH	SW6010D
Arsenic	0.008	0.004		mg/L	1	04/10/25	TH	SW6010D
Barium	0.157	0.010		mg/L	1	04/10/25	TH	SW6010D
Beryllium	< 0.001	0.001		mg/L	1	04/10/25	TH	SW6010D
Calcium	119	0.010		mg/L	1	04/10/25	TH	SW6010D
Cadmium	< 0.004	0.004		mg/L	1	04/10/25	TH	SW6010D
Cobalt	< 0.005	0.005		mg/L	1	04/10/25	TH	SW6010D
Chromium	0.007	0.001		mg/L	1	04/10/25	TH	SW6010D
Copper	0.010	0.005		mg/L	1	04/10/25	TH	SW6010D
Silver (Dissolved)	< 0.005	0.005		mg/L	1	04/09/25	CPP	SW6010D
Aluminum (Dissolved)	0.028	0.011		mg/L	1	04/09/25	CPP	SW6010D
Arsenic, (Dissolved)	< 0.003	0.003		mg/L	1	04/09/25	CPP	SW6010D
Barium (Dissolved)	0.065	0.011		mg/L	1	04/09/25	CPP	SW6010D
Beryllium (Dissolved)	< 0.001	0.001		mg/L	1	04/09/25	CPP	SW6010D
Calcium (Dissolved)	105	0.01		mg/L	1	04/09/25	CPP	SW6010D
Cadmium (Dissolved)	< 0.004	0.004		mg/L	1	04/09/25	CPP	SW6010D
Cobalt, (Dissolved)	< 0.005	0.005		mg/L	1	04/09/25	CPP	SW6010D
Chromium (Dissolved)	< 0.001	0.001		mg/L	1	04/09/25	CPP	SW6010D
Copper, (Dissolved)	< 0.005	0.005		mg/L	1	04/09/25	CPP	SW6010D
Iron, (Dissolved)	0.01	0.01		mg/L	1	04/09/25	CPP	SW6010D
Mercury (Dissolved)	< 0.0002	0.0002		mg/L	1	04/09/25	ZT	SW7470A
Potassium (Dissolved)	13.1	1.1		mg/L	10	04/10/25	TH	SW6010D
Magnesium (Dissolved)	7.31	0.01		mg/L	1	04/09/25	CPP	SW6010D
Manganese, (Dissolved)	0.588	0.005		mg/L	1	04/09/25	CPP	SW6010D
Sodium (Dissolved)	61.3	1.1		mg/L	10	04/10/25	TH	SW6010D
Nickel, (Dissolved)	< 0.004	0.004		mg/L	1	04/09/25	CPP	SW6010D
Lead (Dissolved)	< 0.002	0.002		mg/L	1	04/09/25	CPP	SW6010D

Ver 1

Project ID: 168 BANKER STREET BROOKLYN
Client ID: MW1

Phoenix I.D.: CS99023

Parameter	Result	RL/ PQL	LOD/ MDL	Units	Dilution	Date/Time	By	Reference
Antimony (Dissolved)	< 0.0009	0.0009		mg/L	1	04/11/25	ZT	SW7010
Selenium (Dissolved)	< 0.003	0.003		mg/L	1	04/11/25	ZT	SW7010
Thallium, Dissolved	< 0.0005	0.0005		mg/L	1	04/10/25	ZT	SW7010
Vanadium, (Dissolved)	< 0.011	0.011		mg/L	1	04/09/25	CPP	SW6010D
Zinc, (Dissolved)	< 0.011	0.011		mg/L	1	04/09/25	CPP	SW6010D
Iron	24.1	0.01		mg/L	1	04/10/25	TH	SW6010D
Mercury	< 0.0002	0.0002		mg/L	1	04/07/25	ZT	SW7470A
Potassium	12.4	1.0		mg/L	10	04/10/25	CPP	SW6010D
Magnesium	9.03	0.010		mg/L	1	04/10/25	TH	SW6010D
Manganese	0.754	0.005		mg/L	1	04/10/25	TH	SW6010D
Sodium	56.6	1.0		mg/L	10	04/10/25	CPP	SW6010D
Nickel	0.006	0.004		mg/L	1	04/10/25	TH	SW6010D
Lead	0.032	0.001		mg/L	1	04/10/25	TH	SW6010D
Antimony - LDL	< 0.002	0.002		mg/L	1	04/11/25	ZT	SW7010
Selenium	< 0.004	0.004		mg/L	4	04/15/25	JM	SW7010
Thallium	< 0.0005	0.0005		mg/L	5	04/11/25	ZT	SW7010
Vanadium	0.010	0.010		mg/L	1	04/10/25	TH	SW6010D
Zinc	0.028	0.010		mg/L	1	04/10/25	TH	SW6010D
Lab Filtration	Completed					04/07/25	AG	0.45um Filter
Dissolved Mercury Digestion	Completed					04/09/25	AK/GW	SW7470A
Mercury Digestion	Completed					04/07/25	AK/GW/GV	SW7470A
PCB Extraction (LDL)	Completed					04/09/25	CV/CV	SW3510C
Extraction for Pest (LDL)	Completed					04/09/25	CV/CV	SW3510C
Semi-Volatile Extraction	Completed					04/10/25	L/MQ	SW3520C
Total Metals Digestion (GFAA)	Completed					04/10/25	AG	SM3113B-10
Dissolved Metals Preparation	Completed					04/07/25	AG	SW3005A
Total Metals Digestion	Completed					04/09/25	AG	SW3010A
Polychlorinated Biphenyls								
PCB-1016	ND	0.050		ug/L	1	04/10/25	SC	SW8082A
PCB-1221	ND	0.050		ug/L	1	04/10/25	SC	SW8082A
PCB-1232	ND	0.050		ug/L	1	04/10/25	SC	SW8082A
PCB-1242	ND	0.050		ug/L	1	04/10/25	SC	SW8082A
PCB-1248	ND	0.050		ug/L	1	04/10/25	SC	SW8082A
PCB-1254	ND	0.050		ug/L	1	04/10/25	SC	SW8082A
PCB-1260	ND	0.050		ug/L	1	04/10/25	SC	SW8082A
PCB-1262	ND	0.050		ug/L	1	04/10/25	SC	SW8082A
PCB-1268	ND	0.050		ug/L	1	04/10/25	SC	SW8082A
QA/QC Surrogates								
% DCBP	64			%	1	04/10/25	SC	30 - 150 %
% DCBP (Confirmation)	59			%	1	04/10/25	SC	30 - 150 %
% TCMX	72			%	1	04/10/25	SC	30 - 150 %
% TCMX (Confirmation)	63			%	1	04/10/25	SC	30 - 150 %
Pesticides								
4,4' -DDD	ND	0.010		ug/L	1	04/10/25	AW	SW-846 8081
4,4' -DDE	ND	0.010		ug/L	1	04/10/25	AW	SW-846 8081
4,4' -DDT	ND	0.010		ug/L	1	04/10/25	AW	SW-846 8081
a-BHC	ND	0.005		ug/L	1	04/10/25	AW	SW-846 8081

Project ID: 168 BANKER STREET BROOKLYN
Client ID: MW1

Phoenix I.D.: CS99023

Parameter	Result	RL/ PQL	LOD/ MDL	Units	Dilution	Date/Time	By	Reference	
a-chlordane	ND	0.010		ug/L	1	04/10/25	AW	SW-846 8081	
Alachlor	ND	0.075		ug/L	1	04/10/25	AW	SW-846 8081	1
Aldrin	ND	0.002		ug/L	1	04/10/25	AW	SW-846 8081	
b-BHC	ND	0.005		ug/L	1	04/10/25	AW	SW-846 8081	
Chlordane	ND	0.020		ug/L	1	04/10/25	AW	SW-846 8081	
d-BHC	ND	0.005		ug/L	1	04/10/25	AW	SW-846 8081	
Dieldrin	ND	0.002		ug/L	1	04/10/25	AW	SW-846 8081	
Endosulfan I	ND	0.010		ug/L	1	04/10/25	AW	SW-846 8081	
Endosulfan II	ND	0.010		ug/L	1	04/10/25	AW	SW-846 8081	
Endosulfan Sulfate	ND	0.010		ug/L	1	04/10/25	AW	SW-846 8081	
Endrin	ND	0.010		ug/L	1	04/10/25	AW	SW-846 8081	
Endrin Aldehyde	ND	0.010		ug/L	1	04/10/25	AW	SW-846 8081	
Endrin ketone	ND	0.010		ug/L	1	04/10/25	AW	SW-846 8081	
g-BHC (Lindane)	ND	0.005		ug/L	1	04/10/25	AW	SW-846 8081	
g-chlordane	ND	0.010		ug/L	1	04/10/25	AW	SW-846 8081	
Heptachlor	ND	0.010		ug/L	1	04/10/25	AW	SW-846 8081	
Heptachlor epoxide	ND	0.010		ug/L	1	04/10/25	AW	SW-846 8081	
Methoxychlor	ND	0.10		ug/L	1	04/10/25	AW	SW-846 8081	
Toxaphene	ND	0.20		ug/L	1	04/10/25	AW	SW-846 8081	
QA/QC Surrogates									
%DCBP (Surrogate Rec)	56			%	1	04/10/25	AW	30 - 150 %	
%DCBP (Surrogate Rec) (Confirmation)	44			%	1	04/10/25	AW	30 - 150 %	
%TCMX (Surrogate Rec)	55			%	1	04/10/25	AW	30 - 150 %	
%TCMX (Surrogate Rec) (Confirmation)	68			%	1	04/10/25	AW	30 - 150 %	
Volatiles									
1,1,1,2-Tetrachloroethane	ND	1.0	0.25	ug/L	1	04/07/25	MH	SW8260D	
1,1,1-Trichloroethane	ND	5.0	0.25	ug/L	1	04/07/25	MH	SW8260D	
1,1,2,2-Tetrachloroethane	ND	1.0	0.25	ug/L	1	04/07/25	MH	SW8260D	
1,1,2-Trichloroethane	ND	1.0	0.25	ug/L	1	04/07/25	MH	SW8260D	
1,1-Dichloroethane	ND	5.0	0.25	ug/L	1	04/07/25	MH	SW8260D	
1,1-Dichloroethene	ND	1.0	0.25	ug/L	1	04/07/25	MH	SW8260D	
1,1-Dichloropropene	ND	1.0	0.25	ug/L	1	04/07/25	MH	SW8260D	
1,2,3-Trichlorobenzene	ND	1.0	0.25	ug/L	1	04/07/25	MH	SW8260D	
1,2,3-Trichloropropane	ND	0.25	0.25	ug/L	1	04/07/25	MH	SW8260D	
1,2,4-Trichlorobenzene	ND	1.0	0.25	ug/L	1	04/07/25	MH	SW8260D	
1,2,4-Trimethylbenzene	ND	1.0	0.25	ug/L	1	04/07/25	MH	SW8260D	
1,2-Dibromo-3-chloropropane	ND	0.50	0.50	ug/L	1	04/07/25	MH	SW8260D	
1,2-Dibromoethane	ND	0.25	0.25	ug/L	1	04/07/25	MH	SW8260D	
1,2-Dichlorobenzene	ND	1.0	0.25	ug/L	1	04/07/25	MH	SW8260D	
1,2-Dichloroethane	ND	0.60	0.50	ug/L	1	04/07/25	MH	SW8260D	
1,2-Dichloropropane	ND	1.0	0.25	ug/L	1	04/07/25	MH	SW8260D	
1,3,5-Trimethylbenzene	ND	1.0	0.25	ug/L	1	04/07/25	MH	SW8260D	
1,3-Dichlorobenzene	ND	1.0	0.25	ug/L	1	04/07/25	MH	SW8260D	
1,3-Dichloropropane	ND	1.0	0.25	ug/L	1	04/07/25	MH	SW8260D	
1,4-Dichlorobenzene	ND	1.0	0.25	ug/L	1	04/07/25	MH	SW8260D	
2,2-Dichloropropane	ND	1.0	0.25	ug/L	1	04/07/25	MH	SW8260D	
2-Chlorotoluene	ND	1.0	0.25	ug/L	1	04/07/25	MH	SW8260D	
2-Hexanone	ND	2.5	2.5	ug/L	1	04/07/25	MH	SW8260D	
2-Isopropyltoluene	ND	1.0	0.25	ug/L	1	04/07/25	MH	SW8260D	1

Project ID: 168 BANKER STREET BROOKLYN
Client ID: MW1

Phoenix I.D.: CS99023

Parameter	Result		RL/ PQL	LOD/ MDL	Units	Dilution	Date/Time	By	Reference	
4-Chlorotoluene	ND		1.0	0.25	ug/L	1	04/07/25	MH	SW8260D	
4-Methyl-2-pentanone	ND		2.5	2.5	ug/L	1	04/07/25	MH	SW8260D	
Acetone	ND		5.0	2.5	ug/L	1	04/07/25	MH	SW8260D	
Acrolein	ND		5.0	2.5	ug/L	1	04/07/25	MH	SW8260D	
Acrylonitrile	ND		5.0	2.5	ug/L	1	04/07/25	MH	SW8260D	
Benzene	ND		0.70	0.25	ug/L	1	04/07/25	MH	SW8260D	
Bromobenzene	ND		1.0	0.25	ug/L	1	04/07/25	MH	SW8260D	
Bromochloromethane	ND		1.0	0.25	ug/L	1	04/07/25	MH	SW8260D	
Bromodichloromethane	ND		1.0	0.25	ug/L	1	04/07/25	MH	SW8260D	
Bromoform	ND		5.0	0.25	ug/L	1	04/07/25	MH	SW8260D	
Bromomethane	ND		5.0	0.50	ug/L	1	04/07/25	MH	SW8260D	
Carbon Disulfide	ND		1.0	0.25	ug/L	1	04/07/25	MH	SW8260D	
Carbon tetrachloride	ND		1.0	0.25	ug/L	1	04/07/25	MH	SW8260D	
Chlorobenzene	ND		5.0	0.25	ug/L	1	04/07/25	MH	SW8260D	
Chloroethane	ND		5.0	0.25	ug/L	1	04/07/25	MH	SW8260D	
Chloroform	ND		5.0	0.25	ug/L	1	04/07/25	MH	SW8260D	
Chloromethane	ND		5.0	0.25	ug/L	1	04/07/25	MH	SW8260D	
cis-1,2-Dichloroethene	ND		1.0	0.25	ug/L	1	04/07/25	MH	SW8260D	
cis-1,3-Dichloropropene	ND		0.40	0.25	ug/L	1	04/07/25	MH	SW8260D	
Dibromochloromethane	ND		1.0	0.25	ug/L	1	04/07/25	MH	SW8260D	
Dibromomethane	ND		1.0	0.25	ug/L	1	04/07/25	MH	SW8260D	
Dichlorodifluoromethane	ND		1.0	0.25	ug/L	1	04/07/25	MH	SW8260D	
Ethylbenzene	ND		1.0	0.25	ug/L	1	04/07/25	MH	SW8260D	
Hexachlorobutadiene	ND		0.50	0.20	ug/L	1	04/07/25	MH	SW8260D	
Isopropylbenzene	ND		1.0	0.25	ug/L	1	04/07/25	MH	SW8260D	
m&p-Xylene	ND		1.0	0.25	ug/L	1	04/07/25	MH	SW8260D	
Methyl ethyl ketone	ND		2.5	2.5	ug/L	1	04/07/25	MH	SW8260D	
Methyl t-butyl ether (MTBE)	0.91	J	1.0	0.25	ug/L	1	04/07/25	MH	SW8260D	
Methylene chloride	ND		3.0	1.0	ug/L	1	04/07/25	MH	SW8260D	
Naphthalene	ND		1.0	1.0	ug/L	1	04/07/25	MH	SW8260D	
n-Butylbenzene	ND		1.0	0.25	ug/L	1	04/07/25	MH	SW8260D	
n-Propylbenzene	ND		1.0	0.25	ug/L	1	04/07/25	MH	SW8260D	
o-Xylene	ND		1.0	0.25	ug/L	1	04/07/25	MH	SW8260D	
p-Isopropyltoluene	ND		1.0	0.25	ug/L	1	04/07/25	MH	SW8260D	
sec-Butylbenzene	ND		1.0	0.25	ug/L	1	04/07/25	MH	SW8260D	
Styrene	ND		1.0	0.25	ug/L	1	04/07/25	MH	SW8260D	
tert-Butylbenzene	ND		1.0	0.25	ug/L	1	04/07/25	MH	SW8260D	
Tetrachloroethene	ND		1.0	0.25	ug/L	1	04/07/25	MH	SW8260D	
Tetrahydrofuran (THF)	ND		5.0	2.5	ug/L	1	04/07/25	MH	SW8260D	1
Toluene	ND		1.0	0.25	ug/L	1	04/07/25	MH	SW8260D	
trans-1,2-Dichloroethene	ND		5.0	0.25	ug/L	1	04/07/25	MH	SW8260D	
trans-1,3-Dichloropropene	ND		0.40	0.25	ug/L	1	04/07/25	MH	SW8260D	
trans-1,4-dichloro-2-butene	ND		2.5	2.5	ug/L	1	04/07/25	MH	SW8260D	
Trichloroethene	ND		1.0	0.25	ug/L	1	04/07/25	MH	SW8260D	
Trichlorofluoromethane	ND		1.0	0.25	ug/L	1	04/07/25	MH	SW8260D	
Trichlorotrifluoroethane	ND		1.0	0.25	ug/L	1	04/07/25	MH	SW8260D	
Vinyl chloride	ND		1.0	0.25	ug/L	1	04/07/25	MH	SW8260D	
QA/QC Surrogates										
% 1,2-dichlorobenzene-d4	96				%	1	04/07/25	MH	70 - 130 %	

Ver 1

Project ID: 168 BANKER STREET BROOKLYN
Client ID: MW1

Phoenix I.D.: CS99023

Parameter	Result	RL/ PQL	LOD/ MDL	Units	Dilution	Date/Time	By	Reference	
% Bromofluorobenzene	99			%	1	04/07/25	MH	70 - 130 %	
% Dibromofluoromethane	104			%	1	04/07/25	MH	70 - 130 %	
% Toluene-d8	94			%	1	04/07/25	MH	70 - 130 %	
1,4-dioxane									
1,4-dioxane	ND	100		ug/l	1	04/07/25	MH	SW8260D	
Volatiles									
1,1,1,2-Tetrachloroethane	ND	1.0		ug/L	1	04/07/25	MH	SW8260D	
Acrolein	ND	5.0		ug/L	1	04/07/25	MH	SW8260D	
Acrylonitrile	ND	5.0		ug/L	1	04/07/25	MH	SW8260D	
Tert-butyl alcohol	ND	50		ug/L	1	04/07/25	MH	SW8260D	
1,4-dioxane									
1,4-dioxane	ND	0.20		ug/l	1	04/09/25	AW	SW8270ESIM	1
QA/QC Surrogates									
% 1,4-dioxane-d8	80			%	1	04/09/25	AW	70 - 130 %	
Semivolatiles									
1,2,4,5-Tetrachlorobenzene	ND	3.6	3.6	ug/L	1	04/13/25	MR	SW8270E	
1,2,4-Trichlorobenzene	ND	5.2	1.6	ug/L	1	04/13/25	MR	SW8270E	
1,2-Dichlorobenzene	ND	1.0	1.0	ug/L	1	04/13/25	MR	SW8270E	
1,2-Diphenylhydrazine	ND	5.2	1.7	ug/L	1	04/13/25	MR	SW8270E	
1,3-Dichlorobenzene	ND	1.0	1.0	ug/L	1	04/13/25	MR	SW8270E	
1,4-Dichlorobenzene	ND	1.0	1.0	ug/L	1	04/13/25	MR	SW8270E	
2,2'-Oxybis(1-Chloropropane)	ND	5.0	1.4	ug/L	1	04/13/25	MR	SW8270E	1
2,4,5-Trichlorophenol	ND	1.0	1.0	ug/L	1	04/13/25	MR	SW8270E	
2,4,6-Trichlorophenol	ND	1.0	1.0	ug/L	1	04/13/25	MR	SW8270E	
2,4-Dichlorophenol	ND	1.0	1.0	ug/L	1	04/13/25	MR	SW8270E	
2,4-Dimethylphenol	ND	1.0	1.0	ug/L	1	04/13/25	MR	SW8270E	
2,4-Dinitrophenol	ND	1.0	1.0	ug/L	1	04/13/25	MR	SW8270E	
2,4-Dinitrotoluene	ND	5.0	2.0	ug/L	1	04/13/25	MR	SW8270E	
2,6-Dinitrotoluene	ND	5.0	1.6	ug/L	1	04/13/25	MR	SW8270E	
2-Chloronaphthalene	ND	5.2	1.5	ug/L	1	04/13/25	MR	SW8270E	
2-Chlorophenol	ND	1.0	1.0	ug/L	1	04/13/25	MR	SW8270E	
2-Methylnaphthalene	ND	5.2	1.5	ug/L	1	04/13/25	MR	SW8270E	
2-Methylphenol (o-cresol)	ND	1.0	1.0	ug/L	1	04/13/25	MR	SW8270E	
2-Nitroaniline	ND	5.0	2.1	ug/L	1	04/13/25	MR	SW8270E	
2-Nitrophenol	ND	1.0	1.0	ug/L	1	04/13/25	MR	SW8270E	
3&4-Methylphenol (m&p-cresol)	ND	1.0	1.0	ug/L	1	04/13/25	MR	SW8270E	
3,3'-Dichlorobenzidine	ND	5.0	2.4	ug/L	1	04/13/25	MR	SW8270E	
3-Nitroaniline	ND	5.0	2.1	ug/L	1	04/13/25	MR	SW8270E	
4,6-Dinitro-2-methylphenol	ND	1.0	1.0	ug/L	1	04/13/25	MR	SW8270E	
4-Bromophenyl phenyl ether	ND	5.2	1.5	ug/L	1	04/13/25	MR	SW8270E	
4-Chloro-3-methylphenol	ND	1.0	1.0	ug/L	1	04/13/25	MR	SW8270E	
4-Chloroaniline	ND	3.6	2.4	ug/L	1	04/13/25	MR	SW8270E	
4-Chlorophenyl phenyl ether	ND	5.2	1.7	ug/L	1	04/13/25	MR	SW8270E	
4-Nitroaniline	ND	5.0	1.7	ug/L	1	04/13/25	MR	SW8270E	
4-Nitrophenol	ND	1.0	1.0	ug/L	1	04/13/25	MR	SW8270E	
Acenaphthene	ND	5.2	1.6	ug/L	1	04/13/25	MR	SW8270E	

Project ID: 168 BANKER STREET BROOKLYN
Client ID: MW1

Phoenix I.D.: CS99023

Parameter	Result		RL/ PQL	LOD/ MDL	Units	Dilution	Date/Time	By	Reference
Acetophenone	ND		5.2	1.6	ug/L	1	04/13/25	MR	SW8270E
Aniline	ND		3.6	3.6	ug/L	1	04/13/25	MR	SW8270E
Anthracene	ND		5.2	1.7	ug/L	1	04/13/25	MR	SW8270E
Benzidine	ND		4.6	3.0	ug/L	1	04/13/25	MR	SW8270E
Benzoic acid	ND		26	10	ug/L	1	04/13/25	MR	SW8270E
Benzyl butyl phthalate	ND		5.2	1.3	ug/L	1	04/13/25	MR	SW8270E
Bis(2-chloroethoxy)methane	ND		5.0	1.4	ug/L	1	04/13/25	MR	SW8270E
Bis(2-chloroethyl)ether	ND		1.0	1.0	ug/L	1	04/13/25	MR	SW8270E
Bis(2-ethylhexyl)phthalate	ND		1.0	1.0	ug/L	1	04/13/25	MR	SW8270E
Carbazole	ND		5.2	3.9	ug/L	1	04/13/25	MR	SW8270E
Dibenzofuran	ND		5.0	1.5	ug/L	1	04/13/25	MR	SW8270E
Diethyl phthalate	4.2	J	5.2	1.6	ug/L	1	04/13/25	MR	SW8270E
Dimethylphthalate	ND		5.2	1.6	ug/L	1	04/13/25	MR	SW8270E
Di-n-butylphthalate	ND		5.2	1.4	ug/L	1	04/13/25	MR	SW8270E
Di-n-octylphthalate	ND		5.2	1.3	ug/L	1	04/13/25	MR	SW8270E
Fluoranthene	ND		5.2	1.7	ug/L	1	04/13/25	MR	SW8270E
Fluorene	ND		5.2	1.7	ug/L	1	04/13/25	MR	SW8270E
Hexachloroethane	ND		1.0	1.0	ug/L	1	04/13/25	MR	SW8270E
Isophorone	ND		5.2	1.4	ug/L	1	04/13/25	MR	SW8270E
Naphthalene	ND		5.0	1.5	ug/L	1	04/13/25	MR	SW8270E
N-Nitrosodi-n-propylamine	ND		5.2	1.7	ug/L	1	04/13/25	MR	SW8270E
N-Nitrosodiphenylamine	ND		5.2	2.0	ug/L	1	04/13/25	MR	SW8270E
Pentachloronitrobenzene	ND		2.6	2.6	ug/L	1	04/13/25	MR	SW8270E
Phenol	ND		1.0	1.0	ug/L	1	04/13/25	MR	SW8270E
Pyrene	ND		5.2	1.8	ug/L	1	04/13/25	MR	SW8270E
Pyridine	ND		10	1.3	ug/L	1	04/13/25	MR	SW8270E
QA/QC Surrogates									
% 2,4,6-Tribromophenol	73				%	1	04/13/25	MR	15 - 110 %
% 2-Fluorobiphenyl	73				%	1	04/13/25	MR	30 - 130 %
% 2-Fluorophenol	61				%	1	04/13/25	MR	15 - 110 %
% Nitrobenzene-d5	70				%	1	04/13/25	MR	30 - 130 %
% Phenol-d5	45				%	1	04/13/25	MR	15 - 110 %
% Terphenyl-d14	61				%	1	04/13/25	MR	30 - 130 %
Semivolatiles									
Acenaphthylene	ND		0.52	0.52	ug/L	1	04/13/25	MR	SW8270E (SIM)
Benz(a)anthracene	0.19		0.02	0.02	ug/L	1	04/13/25	MR	SW8270E (SIM)
Benzo(a)pyrene	0.32		0.02	0.02	ug/L	1	04/13/25	MR	SW8270E (SIM)
Benzo(b)fluoranthene	0.29		0.02	0.02	ug/L	1	04/13/25	MR	SW8270E (SIM)
Benzo(ghi)perylene	ND		0.52	0.52	ug/L	1	04/13/25	MR	SW8270E (SIM)
Benzo(k)fluoranthene	0.22		0.02	0.02	ug/L	1	04/13/25	MR	SW8270E (SIM)
Chrysene	0.20		0.02	0.02	ug/L	1	04/13/25	MR	SW8270E (SIM)
Dibenz(a,h)anthracene	ND		0.52	0.52	ug/L	1	04/13/25	MR	SW8270E (SIM)
Hexachlorobenzene	ND		0.04	0.04	ug/L	1	04/13/25	MR	SW8270E (SIM)
Hexachlorobutadiene	ND		0.50	0.50	ug/L	1	04/13/25	MR	SW8270E (SIM)
Hexachlorocyclopentadiene	ND		0.52	0.52	ug/L	1	04/13/25	MR	SW8270E (SIM)
Indeno(1,2,3-cd)pyrene	0.29		0.02	0.02	ug/L	1	04/13/25	MR	SW8270E (SIM)
Nitrobenzene	ND		0.40	0.40	ug/L	1	04/13/25	MR	SW8270E (SIM)
N-Nitrosodimethylamine	ND		0.10	0.10	ug/L	1	04/13/25	MR	SW8270E (SIM)
Pentachlorophenol	ND		0.52	0.52	ug/L	1	04/13/25	MR	SW8270E (SIM)

Project ID: 168 BANKER STREET BROOKLYN
Client ID: MW1

Phoenix I.D.: CS99023

Parameter	Result	RL/ PQL	LOD/ MDL	Units	Dilution	Date/Time	By	Reference	
Phenanthrene	ND	0.52	0.52	ug/L	1	04/13/25	MR	SW8270E (SIM)	
QA/QC Surrogates									
% 2,4,6-Tribromophenol	84			%	1	04/13/25	MR	15 - 110 %	
% 2-Fluorobiphenyl	67			%	1	04/13/25	MR	30 - 130 %	
% 2-Fluorophenol	65			%	1	04/13/25	MR	15 - 110 %	
% Nitrobenzene-d5	81			%	1	04/13/25	MR	30 - 130 %	
% Phenol-d5	55			%	1	04/13/25	MR	15 - 110 %	
% Terphenyl-d14	55			%	1	04/13/25	MR	30 - 130 %	
Extraction for 1,4-Dioxane	Completed					04/08/25	G/G	SW8270ESIM	1

1 = This parameter is not certified by the primary accrediting authority (NY NELAC) for this matrix. NY NELAC does not offer certification for all parameters at this time.

RL/PQL=Reporting/Practical Quantitation Level (Equivalent to NELAC LOQ, Limit of Quantitation) ND=Not Detected at RL/PQL
BRL=Below Reporting Level L=Biased Low J=Estimated Below RL LOD=Limit of Detection MDL=Method Detection Limit1
QA/QC Surrogates: Surrogates are compounds (preceeded with a %) added by the lab to determine analysis efficiency. Surrogate results(%) listed in the report are not "detected" compounds.

Comments:

Per 1.4.6 of EPA method 8270D, 1,2-Diphenylhydrazine is unstable and readily converts to Azobenzene. Azobenzene is used for the calibration of 1,2-Diphenylhydrazine.

Volatile Comment:
To achieve client's objectives, where the lowest calibration standard or LOD justifies lowering the RL/PQL, the RL/PQL of some compounds have been lowered to meet criteria.

Semi-Volatile Comment:
To achieve client's objectives, where the lowest calibration standard or LOD justifies lowering the RL/PQL, the RL/PQL of some compounds have been lowered to meet criteria.

Dissolved analysis requires filtration. Samples submitted from an unpreserved container have been lab filtered.

If you are the client above and have any questions concerning this testing, please do not hesitate to contact Phoenix Client Services at ext.200.
The contents of this report cannot be discussed with anyone other than the client listed above without their written consent.



Phyllis Shiller, Laboratory Director

April 18, 2025

Reviewed and Released by: Phyllis Shiller, Laboratory Director

Environmental Laboratories, Inc.
587 East Middle Turnpike, P.O.Box 370, Manchester, CT 06045
Tel. (860) 645-1102

ACCREDITED IN ACCORDANCE WITH nelac NY # 11301

Analysis Report

April 18, 2025

FOR: Attn: Mr Kevin Brussee
Brussee Environmental Corp
1150 Lincoln Avenue – Suite 4
Holbrook, NY 11741

Sample Information		Custody Information		Date	Time
Matrix:	GROUND WATER	Collected by:	TG	04/03/25	14:00
Location Code:	BRUSSEE	Received by:	CP	04/04/25	16:00
Rush Request:	Standard	Analyzed by:	see "By" below		
P.O.#:					

Laboratory Data

SDG ID: GCS99023
Phoenix ID: CS99024

Project ID: 168 BANKER STREET BROOKLYN
Client ID: MW2

Parameter	Result	RL/ PQL	LOD/ MDL	Units	Dilution	Date/Time	By	Reference
Silver	< 0.005	0.005		mg/L	1	04/10/25	TH	SW6010D
Aluminum	1.22	0.020		mg/L	1	04/10/25	TH	SW6010D
Arsenic	< 0.004	0.004		mg/L	1	04/10/25	TH	SW6010D
Barium	0.188	0.010		mg/L	1	04/10/25	TH	SW6010D
Beryllium	< 0.001	0.001		mg/L	1	04/10/25	TH	SW6010D
Calcium	117	0.010		mg/L	1	04/10/25	TH	SW6010D
Cadmium	< 0.004	0.004		mg/L	1	04/10/25	TH	SW6010D
Cobalt	< 0.005	0.005		mg/L	1	04/10/25	TH	SW6010D
Chromium	0.002	0.001		mg/L	1	04/10/25	TH	SW6010D
Copper	< 0.005	0.005		mg/L	1	04/10/25	TH	SW6010D
Silver (Dissolved)	< 0.005	0.005		mg/L	1	04/09/25	CPP	SW6010D
Aluminum (Dissolved)	0.021	0.011		mg/L	1	04/09/25	CPP	SW6010D
Arsenic, (Dissolved)	< 0.003	0.003		mg/L	1	04/09/25	CPP	SW6010D
Barium (Dissolved)	0.121	0.011		mg/L	1	04/09/25	CPP	SW6010D
Beryllium (Dissolved)	< 0.001	0.001		mg/L	1	04/09/25	CPP	SW6010D
Calcium (Dissolved)	109	0.01		mg/L	1	04/09/25	CPP	SW6010D
Cadmium (Dissolved)	< 0.004	0.004		mg/L	1	04/09/25	CPP	SW6010D
Cobalt, (Dissolved)	< 0.005	0.005		mg/L	1	04/09/25	CPP	SW6010D
Chromium (Dissolved)	< 0.001	0.001		mg/L	1	04/09/25	CPP	SW6010D
Copper, (Dissolved)	< 0.005	0.005		mg/L	1	04/09/25	CPP	SW6010D
Iron, (Dissolved)	< 0.01	0.01		mg/L	1	04/09/25	CPP	SW6010D
Mercury (Dissolved)	< 0.0002	0.0002		mg/L	1	04/09/25	ZT	SW7470A
Potassium (Dissolved)	10.6	1.1		mg/L	10	04/10/25	TH	SW6010D
Magnesium (Dissolved)	13.0	0.01		mg/L	1	04/09/25	CPP	SW6010D
Manganese, (Dissolved)	1.88	0.005		mg/L	1	04/09/25	CPP	SW6010D
Sodium (Dissolved)	11.6	0.11		mg/L	1	04/09/25	CPP	SW6010D
Nickel, (Dissolved)	< 0.004	0.004		mg/L	1	04/09/25	CPP	SW6010D
Lead (Dissolved)	< 0.002	0.002		mg/L	1	04/09/25	CPP	SW6010D

Ver 1

Project ID: 168 BANKER STREET BROOKLYN
Client ID: MW2

Phoenix I.D.: CS99024

Parameter	Result	RL/ PQL	LOD/ MDL	Units	Dilution	Date/Time	By	Reference
Antimony (Dissolved)	< 0.0009	0.0009		mg/L	1	04/11/25	ZT	SW7010
Selenium (Dissolved)	< 0.003	0.003		mg/L	1	04/11/25	ZT	SW7010
Thallium, Dissolved	< 0.0005	0.0005		mg/L	1	04/10/25	ZT	SW7010
Vanadium, (Dissolved)	< 0.011	0.011		mg/L	1	04/09/25	CPP	SW6010D
Zinc, (Dissolved)	< 0.011	0.011		mg/L	1	04/09/25	CPP	SW6010D
Iron	15.9	0.01		mg/L	1	04/10/25	TH	SW6010D
Mercury	< 0.0002	0.0002		mg/L	1	04/07/25	ZT	SW7470A
Potassium	10.2	1.0		mg/L	10	04/10/25	CPP	SW6010D
Magnesium	14.3	0.010		mg/L	1	04/10/25	TH	SW6010D
Manganese	2.10	0.005		mg/L	1	04/10/25	TH	SW6010D
Sodium	12.4	0.10		mg/L	1	04/10/25	TH	SW6010D
Nickel	< 0.004	0.004		mg/L	1	04/10/25	TH	SW6010D
Lead	0.003	0.001		mg/L	1	04/10/25	TH	SW6010D
Antimony - LDL	< 0.002	0.002		mg/L	1	04/11/25	ZT	SW7010
Selenium	< 0.004	0.004		mg/L	4	04/15/25	JM	SW7010
Thallium	< 0.0005	0.0005		mg/L	5	04/11/25	ZT	SW7010
Vanadium	< 0.010	0.010		mg/L	1	04/10/25	TH	SW6010D
Zinc	0.042	0.010		mg/L	1	04/10/25	TH	SW6010D
Lab Filtration	Completed					04/07/25	AG	0.45um Filter
Dissolved Mercury Digestion	Completed					04/09/25	AK/GW	SW7470A
Mercury Digestion	Completed					04/07/25	AK/GW/GV	SW7470A
PCB Extraction (LDL)	Completed					04/09/25	CV/A	SW3510C
Extraction for Pest (LDL)	Completed					04/09/25	CV/A	SW3510C
Semi-Volatile Extraction	Completed					04/10/25	L/MQ	SW3520C
Total Metals Digestion (GFAA)	Completed					04/10/25	AG	SM3113B-10
Dissolved Metals Preparation	Completed					04/07/25	AG	SW3005A
Total Metals Digestion	Completed					04/09/25	AG	SW3010A
Polychlorinated Biphenyls								
PCB-1016	ND	0.048		ug/L	1	04/10/25	SC	SW8082A
PCB-1221	ND	0.048		ug/L	1	04/10/25	SC	SW8082A
PCB-1232	ND	0.048		ug/L	1	04/10/25	SC	SW8082A
PCB-1242	ND	0.048		ug/L	1	04/10/25	SC	SW8082A
PCB-1248	ND	0.048		ug/L	1	04/10/25	SC	SW8082A
PCB-1254	ND	0.048		ug/L	1	04/10/25	SC	SW8082A
PCB-1260	ND	0.048		ug/L	1	04/10/25	SC	SW8082A
PCB-1262	ND	0.048		ug/L	1	04/10/25	SC	SW8082A
PCB-1268	ND	0.048		ug/L	1	04/10/25	SC	SW8082A
QA/QC Surrogates								
% DCBP	63			%	1	04/10/25	SC	30 - 150 %
% DCBP (Confirmation)	59			%	1	04/10/25	SC	30 - 150 %
% TCMX	71			%	1	04/10/25	SC	30 - 150 %
% TCMX (Confirmation)	64			%	1	04/10/25	SC	30 - 150 %
Pesticides								
4,4' -DDD	ND	0.010		ug/L	1	04/10/25	AW	SW-846 8081
4,4' -DDE	ND	0.010		ug/L	1	04/10/25	AW	SW-846 8081
4,4' -DDT	ND	0.010		ug/L	1	04/10/25	AW	SW-846 8081
a-BHC	ND	0.005		ug/L	1	04/10/25	AW	SW-846 8081

Project ID: 168 BANKER STREET BROOKLYN
Client ID: MW2

Phoenix I.D.: CS99024

Parameter	Result	RL/ PQL	LOD/ MDL	Units	Dilution	Date/Time	By	Reference	
a-chlordane	ND	0.010		ug/L	1	04/10/25	AW	SW-846 8081	
Alachlor	ND	0.071		ug/L	1	04/10/25	AW	SW-846 8081	1
Aldrin	ND	0.001		ug/L	1	04/10/25	AW	SW-846 8081	
b-BHC	ND	0.005		ug/L	1	04/10/25	AW	SW-846 8081	
Chlordane	ND	0.019		ug/L	1	04/10/25	AW	SW-846 8081	
d-BHC	ND	0.010		ug/L	1	04/10/25	AW	SW-846 8081	
Dieldrin	ND	0.001		ug/L	1	04/10/25	AW	SW-846 8081	
Endosulfan I	ND	0.010		ug/L	1	04/10/25	AW	SW-846 8081	
Endosulfan II	ND	0.010		ug/L	1	04/10/25	AW	SW-846 8081	
Endosulfan Sulfate	ND	0.010		ug/L	1	04/10/25	AW	SW-846 8081	
Endrin	ND	0.010		ug/L	1	04/10/25	AW	SW-846 8081	
Endrin Aldehyde	ND	0.010		ug/L	1	04/10/25	AW	SW-846 8081	
Endrin ketone	ND	0.010		ug/L	1	04/10/25	AW	SW-846 8081	
g-BHC (Lindane)	ND	0.005		ug/L	1	04/10/25	AW	SW-846 8081	
g-chlordane	ND	0.010		ug/L	1	04/10/25	AW	SW-846 8081	
Heptachlor	ND	0.010		ug/L	1	04/10/25	AW	SW-846 8081	
Heptachlor epoxide	ND	0.010		ug/L	1	04/10/25	AW	SW-846 8081	
Methoxychlor	ND	0.095		ug/L	1	04/10/25	AW	SW-846 8081	
Toxaphene	ND	0.19		ug/L	1	04/10/25	AW	SW-846 8081	
QA/QC Surrogates									
%DCBP (Surrogate Rec)	47			%	1	04/10/25	AW	30 - 150 %	
%DCBP (Surrogate Rec) (Confirmation)	60			%	1	04/10/25	AW	30 - 150 %	
%TCMX (Surrogate Rec)	54			%	1	04/10/25	AW	30 - 150 %	
%TCMX (Surrogate Rec) (Confirmation)	70			%	1	04/10/25	AW	30 - 150 %	
Volatiles									
1,1,1,2-Tetrachloroethane	ND	1.0	0.25	ug/L	1	04/07/25	MH	SW8260D	
1,1,1-Trichloroethane	ND	5.0	0.25	ug/L	1	04/07/25	MH	SW8260D	
1,1,2,2-Tetrachloroethane	ND	1.0	0.25	ug/L	1	04/07/25	MH	SW8260D	
1,1,2-Trichloroethane	ND	1.0	0.25	ug/L	1	04/07/25	MH	SW8260D	
1,1-Dichloroethane	ND	5.0	0.25	ug/L	1	04/07/25	MH	SW8260D	
1,1-Dichloroethene	ND	1.0	0.25	ug/L	1	04/07/25	MH	SW8260D	
1,1-Dichloropropene	ND	1.0	0.25	ug/L	1	04/07/25	MH	SW8260D	
1,2,3-Trichlorobenzene	ND	1.0	0.25	ug/L	1	04/07/25	MH	SW8260D	
1,2,3-Trichloropropane	ND	0.25	0.25	ug/L	1	04/07/25	MH	SW8260D	
1,2,4-Trichlorobenzene	ND	1.0	0.25	ug/L	1	04/07/25	MH	SW8260D	
1,2,4-Trimethylbenzene	ND	1.0	0.25	ug/L	1	04/07/25	MH	SW8260D	
1,2-Dibromo-3-chloropropane	ND	0.50	0.50	ug/L	1	04/07/25	MH	SW8260D	
1,2-Dibromoethane	ND	0.25	0.25	ug/L	1	04/07/25	MH	SW8260D	
1,2-Dichlorobenzene	ND	1.0	0.25	ug/L	1	04/07/25	MH	SW8260D	
1,2-Dichloroethane	ND	0.60	0.50	ug/L	1	04/07/25	MH	SW8260D	
1,2-Dichloropropane	ND	1.0	0.25	ug/L	1	04/07/25	MH	SW8260D	
1,3,5-Trimethylbenzene	ND	1.0	0.25	ug/L	1	04/07/25	MH	SW8260D	
1,3-Dichlorobenzene	ND	1.0	0.25	ug/L	1	04/07/25	MH	SW8260D	
1,3-Dichloropropane	ND	1.0	0.25	ug/L	1	04/07/25	MH	SW8260D	
1,4-Dichlorobenzene	ND	1.0	0.25	ug/L	1	04/07/25	MH	SW8260D	
2,2-Dichloropropane	ND	1.0	0.25	ug/L	1	04/07/25	MH	SW8260D	
2-Chlorotoluene	ND	1.0	0.25	ug/L	1	04/07/25	MH	SW8260D	
2-Hexanone	ND	2.5	2.5	ug/L	1	04/07/25	MH	SW8260D	
2-Isopropyltoluene	ND	1.0	0.25	ug/L	1	04/07/25	MH	SW8260D	1

Project ID: 168 BANKER STREET BROOKLYN
Client ID: MW2

Phoenix I.D.: CS99024

Parameter	Result		RL/ PQL	LOD/ MDL	Units	Dilution	Date/Time	By	Reference	
4-Chlorotoluene	ND		1.0	0.25	ug/L	1	04/07/25	MH	SW8260D	
4-Methyl-2-pentanone	ND		2.5	2.5	ug/L	1	04/07/25	MH	SW8260D	
Acetone	ND		5.0	2.5	ug/L	1	04/07/25	MH	SW8260D	
Acrolein	ND		5.0	2.5	ug/L	1	04/07/25	MH	SW8260D	
Acrylonitrile	ND		5.0	2.5	ug/L	1	04/07/25	MH	SW8260D	
Benzene	ND		0.70	0.25	ug/L	1	04/07/25	MH	SW8260D	
Bromobenzene	ND		1.0	0.25	ug/L	1	04/07/25	MH	SW8260D	
Bromochloromethane	ND		1.0	0.25	ug/L	1	04/07/25	MH	SW8260D	
Bromodichloromethane	ND		1.0	0.25	ug/L	1	04/07/25	MH	SW8260D	
Bromoform	ND		5.0	0.25	ug/L	1	04/07/25	MH	SW8260D	
Bromomethane	ND		5.0	0.50	ug/L	1	04/07/25	MH	SW8260D	
Carbon Disulfide	0.66	J	1.0	0.25	ug/L	1	04/07/25	MH	SW8260D	
Carbon tetrachloride	ND		1.0	0.25	ug/L	1	04/07/25	MH	SW8260D	
Chlorobenzene	ND		5.0	0.25	ug/L	1	04/07/25	MH	SW8260D	
Chloroethane	ND		5.0	0.25	ug/L	1	04/07/25	MH	SW8260D	
Chloroform	ND		5.0	0.25	ug/L	1	04/07/25	MH	SW8260D	
Chloromethane	ND		5.0	0.25	ug/L	1	04/07/25	MH	SW8260D	
cis-1,2-Dichloroethene	ND		1.0	0.25	ug/L	1	04/07/25	MH	SW8260D	
cis-1,3-Dichloropropene	ND		0.40	0.25	ug/L	1	04/07/25	MH	SW8260D	
Dibromochloromethane	ND		1.0	0.25	ug/L	1	04/07/25	MH	SW8260D	
Dibromomethane	ND		1.0	0.25	ug/L	1	04/07/25	MH	SW8260D	
Dichlorodifluoromethane	ND		1.0	0.25	ug/L	1	04/07/25	MH	SW8260D	
Ethylbenzene	ND		1.0	0.25	ug/L	1	04/07/25	MH	SW8260D	
Hexachlorobutadiene	ND		0.50	0.20	ug/L	1	04/07/25	MH	SW8260D	
Isopropylbenzene	ND		1.0	0.25	ug/L	1	04/07/25	MH	SW8260D	
m&p-Xylene	ND		1.0	0.25	ug/L	1	04/07/25	MH	SW8260D	
Methyl ethyl ketone	ND		2.5	2.5	ug/L	1	04/07/25	MH	SW8260D	
Methyl t-butyl ether (MTBE)	ND		1.0	0.25	ug/L	1	04/07/25	MH	SW8260D	
Methylene chloride	ND		3.0	1.0	ug/L	1	04/07/25	MH	SW8260D	
Naphthalene	ND		1.0	1.0	ug/L	1	04/07/25	MH	SW8260D	
n-Butylbenzene	ND		1.0	0.25	ug/L	1	04/07/25	MH	SW8260D	
n-Propylbenzene	ND		1.0	0.25	ug/L	1	04/07/25	MH	SW8260D	
o-Xylene	ND		1.0	0.25	ug/L	1	04/07/25	MH	SW8260D	
p-Isopropyltoluene	ND		1.0	0.25	ug/L	1	04/07/25	MH	SW8260D	
sec-Butylbenzene	ND		1.0	0.25	ug/L	1	04/07/25	MH	SW8260D	
Styrene	ND		1.0	0.25	ug/L	1	04/07/25	MH	SW8260D	
tert-Butylbenzene	ND		1.0	0.25	ug/L	1	04/07/25	MH	SW8260D	
Tetrachloroethene	0.32	J	1.0	0.25	ug/L	1	04/07/25	MH	SW8260D	
Tetrahydrofuran (THF)	ND		5.0	2.5	ug/L	1	04/07/25	MH	SW8260D	1
Toluene	ND		1.0	0.25	ug/L	1	04/07/25	MH	SW8260D	
trans-1,2-Dichloroethene	0.38	J	5.0	0.25	ug/L	1	04/07/25	MH	SW8260D	
trans-1,3-Dichloropropene	ND		0.40	0.25	ug/L	1	04/07/25	MH	SW8260D	
trans-1,4-dichloro-2-butene	ND		2.5	2.5	ug/L	1	04/07/25	MH	SW8260D	
Trichloroethene	ND		1.0	0.25	ug/L	1	04/07/25	MH	SW8260D	
Trichlorofluoromethane	ND		1.0	0.25	ug/L	1	04/07/25	MH	SW8260D	
Trichlorotrifluoroethane	ND		1.0	0.25	ug/L	1	04/07/25	MH	SW8260D	
Vinyl chloride	ND		1.0	0.25	ug/L	1	04/07/25	MH	SW8260D	
QA/QC Surrogates										
% 1,2-dichlorobenzene-d4	95				%	1	04/07/25	MH	70 - 130 %	

Ver 1

Project ID: 168 BANKER STREET BROOKLYN
Client ID: MW2

Phoenix I.D.: CS99024

Parameter	Result		RL/ PQL	LOD/ MDL	Units	Dilution	Date/Time	By	Reference	
% Bromofluorobenzene	99				%	1	04/07/25	MH	70 - 130 %	
% Dibromofluoromethane	99				%	1	04/07/25	MH	70 - 130 %	
% Toluene-d8	94				%	1	04/07/25	MH	70 - 130 %	
1,4-dioxane										
1,4-dioxane	ND		100		ug/l	1	04/07/25	MH	SW8260D	
Volatiles										
1,1,1,2-Tetrachloroethane	ND		1.0		ug/L	1	04/07/25	MH	SW8260D	
Acrolein	ND		5.0		ug/L	1	04/07/25	MH	SW8260D	
Acrylonitrile	ND		5.0		ug/L	1	04/07/25	MH	SW8260D	
Tert-butyl alcohol	ND		50		ug/L	1	04/07/25	MH	SW8260D	
1,4-dioxane										
1,4-dioxane	ND		0.20		ug/l	1	04/09/25	AW	SW8270ESIM	1
QA/QC Surrogates										
% 1,4-dioxane-d8	74				%	1	04/09/25	AW	70 - 130 %	
Semivolatiles										
1,2,4,5-Tetrachlorobenzene	ND		3.5	3.5	ug/L	1	04/14/25	MR	SW8270E	
1,2,4-Trichlorobenzene	ND		5.0	1.5	ug/L	1	04/14/25	MR	SW8270E	
1,2-Dichlorobenzene	ND		1.0	1.0	ug/L	1	04/14/25	MR	SW8270E	
1,2-Diphenylhydrazine	ND		5.0	1.6	ug/L	1	04/14/25	MR	SW8270E	
1,3-Dichlorobenzene	ND		1.0	1.0	ug/L	1	04/14/25	MR	SW8270E	
1,4-Dichlorobenzene	ND		1.0	1.0	ug/L	1	04/14/25	MR	SW8270E	
2,2'-Oxybis(1-Chloropropane)	ND		5.0	1.4	ug/L	1	04/14/25	MR	SW8270E	1
2,4,5-Trichlorophenol	ND		1.0	1.0	ug/L	1	04/14/25	MR	SW8270E	
2,4,6-Trichlorophenol	ND		1.0	1.0	ug/L	1	04/14/25	MR	SW8270E	
2,4-Dichlorophenol	ND		1.0	1.0	ug/L	1	04/14/25	MR	SW8270E	
2,4-Dimethylphenol	ND		1.0	1.0	ug/L	1	04/14/25	MR	SW8270E	
2,4-Dinitrophenol	ND		1.0	1.0	ug/L	1	04/14/25	MR	SW8270E	
2,4-Dinitrotoluene	ND		5.0	2.0	ug/L	1	04/14/25	MR	SW8270E	
2,6-Dinitrotoluene	ND		5.0	1.6	ug/L	1	04/14/25	MR	SW8270E	
2-Chloronaphthalene	ND		5.0	1.4	ug/L	1	04/14/25	MR	SW8270E	
2-Chlorophenol	ND		1.0	1.0	ug/L	1	04/14/25	MR	SW8270E	
2-Methylnaphthalene	ND		5.0	1.5	ug/L	1	04/14/25	MR	SW8270E	
2-Methylphenol (o-cresol)	ND		1.0	1.0	ug/L	1	04/14/25	MR	SW8270E	
2-Nitroaniline	ND		5.0	2.0	ug/L	1	04/14/25	MR	SW8270E	
2-Nitrophenol	ND		1.0	1.0	ug/L	1	04/14/25	MR	SW8270E	
3&4-Methylphenol (m&p-cresol)	ND		1.0	1.0	ug/L	1	04/14/25	MR	SW8270E	
3,3'-Dichlorobenzidine	ND		5.0	2.4	ug/L	1	04/14/25	MR	SW8270E	
3-Nitroaniline	ND		5.0	2.0	ug/L	1	04/14/25	MR	SW8270E	
4,6-Dinitro-2-methylphenol	ND		1.0	1.0	ug/L	1	04/14/25	MR	SW8270E	
4-Bromophenyl phenyl ether	ND		5.0	1.5	ug/L	1	04/14/25	MR	SW8270E	
4-Chloro-3-methylphenol	ND		1.0	1.0	ug/L	1	04/14/25	MR	SW8270E	
4-Chloroaniline	ND		3.5	2.3	ug/L	1	04/14/25	MR	SW8270E	
4-Chlorophenyl phenyl ether	ND		5.0	1.7	ug/L	1	04/14/25	MR	SW8270E	
4-Nitroaniline	ND		5.0	1.7	ug/L	1	04/14/25	MR	SW8270E	
4-Nitrophenol	ND		1.0	1.0	ug/L	1	04/14/25	MR	SW8270E	
Acenaphthene	2.9	J	5.0	1.5	ug/L	1	04/14/25	MR	SW8270E	

Project ID: 168 BANKER STREET BROOKLYN
Client ID: MW2

Phoenix I.D.: CS99024

Parameter	Result	RL/ PQL	LOD/ MDL	Units	Dilution	Date/Time	By	Reference
Acetophenone	ND	5.0	1.6	ug/L	1	04/14/25	MR	SW8270E
Aniline	ND	3.5	3.5	ug/L	1	04/14/25	MR	SW8270E
Anthracene	ND	5.0	1.6	ug/L	1	04/14/25	MR	SW8270E
Benzidine	ND	4.5	2.9	ug/L	1	04/14/25	MR	SW8270E
Benzoic acid	ND	25	10	ug/L	1	04/14/25	MR	SW8270E
Benzyl butyl phthalate	ND	5.0	1.3	ug/L	1	04/14/25	MR	SW8270E
Bis(2-chloroethoxy)methane	ND	5.0	1.4	ug/L	1	04/14/25	MR	SW8270E
Bis(2-chloroethyl)ether	ND	1.0	1.0	ug/L	1	04/14/25	MR	SW8270E
Bis(2-ethylhexyl)phthalate	ND	1.0	1.0	ug/L	1	04/14/25	MR	SW8270E
Carbazole	ND	5.0	3.8	ug/L	1	04/14/25	MR	SW8270E
Dibenzofuran	ND	5.0	1.5	ug/L	1	04/14/25	MR	SW8270E
Diethyl phthalate	ND	5.0	1.6	ug/L	1	04/14/25	MR	SW8270E
Dimethylphthalate	ND	5.0	1.6	ug/L	1	04/14/25	MR	SW8270E
Di-n-butylphthalate	ND	5.0	1.3	ug/L	1	04/14/25	MR	SW8270E
Di-n-octylphthalate	ND	5.0	1.3	ug/L	1	04/14/25	MR	SW8270E
Fluoranthene	ND	5.0	1.6	ug/L	1	04/14/25	MR	SW8270E
Fluorene	ND	5.0	1.7	ug/L	1	04/14/25	MR	SW8270E
Hexachloroethane	ND	1.0	1.0	ug/L	1	04/14/25	MR	SW8270E
Isophorone	ND	5.0	1.4	ug/L	1	04/14/25	MR	SW8270E
Naphthalene	ND	5.0	1.4	ug/L	1	04/14/25	MR	SW8270E
N-Nitrosodi-n-propylamine	ND	5.0	1.6	ug/L	1	04/14/25	MR	SW8270E
N-Nitrosodiphenylamine	ND	5.0	1.9	ug/L	1	04/14/25	MR	SW8270E
Pentachloronitrobenzene	ND	2.5	2.5	ug/L	1	04/14/25	MR	SW8270E
Phenol	ND	1.0	1.0	ug/L	1	04/14/25	MR	SW8270E
Pyrene	ND	5.0	1.7	ug/L	1	04/14/25	MR	SW8270E
Pyridine	ND	10	1.2	ug/L	1	04/14/25	MR	SW8270E
QA/QC Surrogates								
% 2,4,6-Tribromophenol	85			%	1	04/14/25	MR	15 - 110 %
% 2-Fluorobiphenyl	70			%	1	04/14/25	MR	30 - 130 %
% 2-Fluorophenol	54			%	1	04/14/25	MR	15 - 110 %
% Nitrobenzene-d5	66			%	1	04/14/25	MR	30 - 130 %
% Phenol-d5	54			%	1	04/14/25	MR	15 - 110 %
% Terphenyl-d14	63			%	1	04/14/25	MR	30 - 130 %

Semivolatiles

Acenaphthylene	ND	0.50	0.50	ug/L	1	04/13/25	AW	SW8270E (SIM)
Benz(a)anthracene	0.87	0.02	0.02	ug/L	1	04/13/25	AW	SW8270E (SIM)
Benzo(a)pyrene	1.4	0.02	0.02	ug/L	1	04/13/25	AW	SW8270E (SIM)
Benzo(b)fluoranthene	0.90	0.02	0.02	ug/L	1	04/13/25	AW	SW8270E (SIM)
Benzo(ghi)perylene	0.75	0.50	0.50	ug/L	1	04/13/25	AW	SW8270E (SIM)
Benzo(k)fluoranthene	0.86	0.02	0.02	ug/L	1	04/13/25	AW	SW8270E (SIM)
Chrysene	0.74	0.02	0.02	ug/L	1	04/13/25	AW	SW8270E (SIM)
Dibenz(a,h)anthracene	ND	0.50	0.50	ug/L	1	04/13/25	AW	SW8270E (SIM)
Hexachlorobenzene	ND	0.04	0.04	ug/L	1	04/13/25	AW	SW8270E (SIM)
Hexachlorobutadiene	ND	0.50	0.50	ug/L	1	04/13/25	AW	SW8270E (SIM)
Hexachlorocyclopentadiene	ND	0.50	0.50	ug/L	1	04/13/25	AW	SW8270E (SIM)
Indeno(1,2,3-cd)pyrene	1.0	0.02	0.02	ug/L	1	04/13/25	AW	SW8270E (SIM)
Nitrobenzene	ND	0.40	0.40	ug/L	1	04/13/25	AW	SW8270E (SIM)
N-Nitrosodimethylamine	ND	0.10	0.10	ug/L	1	04/13/25	AW	SW8270E (SIM)
Pentachlorophenol	ND	0.50	0.50	ug/L	1	04/13/25	AW	SW8270E (SIM)

Project ID: 168 BANKER STREET BROOKLYN
Client ID: MW2

Phoenix I.D.: CS99024

Parameter	Result	RL/ PQL	LOD/ MDL	Units	Dilution	Date/Time	By	Reference	
Phenanthrene	ND	0.50	0.50	ug/L	1	04/13/25	AW	SW8270E (SIM)	
QA/QC Surrogates									
% 2,4,6-Tribromophenol	93			%	1	04/13/25	AW	15 - 110 %	
% 2-Fluorobiphenyl	67			%	1	04/13/25	AW	30 - 130 %	
% 2-Fluorophenol	63			%	1	04/13/25	AW	15 - 110 %	
% Nitrobenzene-d5	83			%	1	04/13/25	AW	30 - 130 %	
% Phenol-d5	68			%	1	04/13/25	AW	15 - 110 %	
% Terphenyl-d14	58			%	1	04/13/25	AW	30 - 130 %	
Extraction for 1,4-Dioxane	Completed					04/08/25	G/G	SW8270ESIM	1

1 = This parameter is not certified by the primary accrediting authority (NY NELAC) for this matrix. NY NELAC does not offer certification for all parameters at this time.

RL/PQL=Reporting/Practical Quantitation Level (Equivalent to NELAC LOQ, Limit of Quantitation) ND=Not Detected at RL/PQL
BRL=Below Reporting Level L=Biased Low J=Estimated Below RL LOD=Limit of Detection MDL=Method Detection Limit1
QA/QC Surrogates: Surrogates are compounds (preceeded with a %) added by the lab to determine analysis efficiency. Surrogate results(%) listed in the report are not "detected" compounds.

Comments:

Per 1.4.6 of EPA method 8270D, 1,2-Diphenylhydrazine is unstable and readily converts to Azobenzene. Azobenzene is used for the calibration of 1,2-Diphenylhydrazine.

Volatile Comment:
To achieve client's objectives, where the lowest calibration standard or LOD justifies lowering the RL/PQL, the RL/PQL of some compounds have been lowered to meet criteria.

Dissolved analysis requires filtration. Samples submitted from an unpreserved container have been lab filtered.

If you are the client above and have any questions concerning this testing, please do not hesitate to contact Phoenix Client Services at ext.200.
The contents of this report cannot be discussed with anyone other than the client listed above without their written consent.

Phyllis Shiller, Laboratory Director
April 18, 2025
Reviewed and Released by: Phyllis Shiller, Laboratory Director

Environmental Laboratories, Inc.
587 East Middle Turnpike, P.O.Box 370, Manchester, CT 06045
Tel. (860) 645-1102

ACCREDITED IN ACCORDANCE WITH nelac NY # 11301

Analysis Report

April 18, 2025

FOR: Attn: Mr Kevin Brussee
Brussee Environmental Corp
1150 Lincoln Avenue – Suite 4
Holbrook, NY 11741

Sample Information		Custody Information		Date	Time
Matrix:	GROUND WATER	Collected by:	TG	04/03/25	12:00
Location Code:	BRUSSEE	Received by:	CP	04/04/25	16:00
Rush Request:	Standard	Analyzed by:	see "By" below		
P.O.#:					

Laboratory Data

SDG ID: GCS99023
Phoenix ID: CS99025

Project ID: 168 BANKER STREET BROOKLYN
Client ID: MW3

Parameter	Result	RL/ PQL	LOD/ MDL	Units	Dilution	Date/Time	By	Reference
Silver	< 0.005	0.005		mg/L	1	04/10/25	TH	SW6010D
Aluminum	0.310	0.020		mg/L	1	04/10/25	TH	SW6010D
Arsenic	0.005	0.004		mg/L	1	04/10/25	TH	SW6010D
Barium	0.163	0.010		mg/L	1	04/10/25	TH	SW6010D
Beryllium	< 0.001	0.001		mg/L	1	04/10/25	TH	SW6010D
Calcium	130	0.010		mg/L	1	04/10/25	TH	SW6010D
Cadmium	< 0.004	0.004		mg/L	1	04/10/25	TH	SW6010D
Cobalt	< 0.005	0.005		mg/L	1	04/10/25	TH	SW6010D
Chromium	0.004	0.001		mg/L	1	04/10/25	TH	SW6010D
Copper	< 0.005	0.005		mg/L	1	04/10/25	TH	SW6010D
Silver (Dissolved)	< 0.005	0.005		mg/L	1	04/09/25	CPP	SW6010D
Aluminum (Dissolved)	0.027	0.011		mg/L	1	04/09/25	CPP	SW6010D
Arsenic, (Dissolved)	< 0.003	0.003		mg/L	1	04/09/25	CPP	SW6010D
Barium (Dissolved)	0.072	0.011		mg/L	1	04/09/25	CPP	SW6010D
Beryllium (Dissolved)	< 0.001	0.001		mg/L	1	04/09/25	CPP	SW6010D
Calcium (Dissolved)	124	0.01		mg/L	1	04/09/25	CPP	SW6010D
Cadmium (Dissolved)	< 0.004	0.004		mg/L	1	04/09/25	CPP	SW6010D
Cobalt, (Dissolved)	< 0.005	0.005		mg/L	1	04/09/25	CPP	SW6010D
Chromium (Dissolved)	< 0.001	0.001		mg/L	1	04/09/25	CPP	SW6010D
Copper, (Dissolved)	< 0.005	0.005		mg/L	1	04/09/25	CPP	SW6010D
Iron, (Dissolved)	0.01	0.01		mg/L	1	04/09/25	CPP	SW6010D
Mercury (Dissolved)	< 0.0002	0.0002		mg/L	1	04/09/25	ZT	SW7470A
Potassium (Dissolved)	13.0	1.1		mg/L	10	04/10/25	TH	SW6010D
Magnesium (Dissolved)	11.6	0.01		mg/L	1	04/09/25	CPP	SW6010D
Manganese, (Dissolved)	0.736	0.005		mg/L	1	04/09/25	CPP	SW6010D
Sodium (Dissolved)	98.4	1.1		mg/L	10	04/10/25	TH	SW6010D
Nickel, (Dissolved)	< 0.004	0.004		mg/L	1	04/09/25	CPP	SW6010D
Lead (Dissolved)	< 0.002	0.002		mg/L	1	04/09/25	CPP	SW6010D

Ver 1

Project ID: 168 BANKER STREET BROOKLYN
Client ID: MW3

Phoenix I.D.: CS99025

Parameter	Result	RL/ PQL	LOD/ MDL	Units	Dilution	Date/Time	By	Reference
Antimony (Dissolved)	< 0.0009	0.0009		mg/L	1	04/11/25	ZT	SW7010
Selenium (Dissolved)	< 0.003	0.003		mg/L	1	04/11/25	ZT	SW7010
Thallium, Dissolved	< 0.0005	0.0005		mg/L	1	04/10/25	ZT	SW7010
Vanadium, (Dissolved)	< 0.011	0.011		mg/L	1	04/09/25	CPP	SW6010D
Zinc, (Dissolved)	< 0.011	0.011		mg/L	1	04/09/25	CPP	SW6010D
Iron	23.3	0.01		mg/L	1	04/10/25	TH	SW6010D
Mercury	< 0.0002	0.0002		mg/L	1	04/07/25	ZT	SW7470A
Potassium	12.3	1.0		mg/L	10	04/10/25	CPP	SW6010D
Magnesium	12.2	0.010		mg/L	1	04/10/25	TH	SW6010D
Manganese	0.831	0.005		mg/L	1	04/10/25	TH	SW6010D
Sodium	93.4	1.0		mg/L	10	04/10/25	CPP	SW6010D
Nickel	< 0.004	0.004		mg/L	1	04/10/25	TH	SW6010D
Lead	0.021	0.001		mg/L	1	04/10/25	TH	SW6010D
Antimony - LDL	< 0.002	0.002		mg/L	1	04/11/25	ZT	SW7010
Selenium	< 0.004	0.004		mg/L	4	04/15/25	JM	SW7010
Thallium	< 0.0005	0.0005		mg/L	5	04/11/25	ZT	SW7010
Vanadium	< 0.010	0.010		mg/L	1	04/10/25	TH	SW6010D
Zinc	0.017	0.010		mg/L	1	04/10/25	TH	SW6010D
Lab Filtration	Completed					04/07/25	AG	0.45um Filter
Dissolved Mercury Digestion	Completed					04/09/25	AK/GW	SW7470A
Mercury Digestion	Completed					04/07/25	AK/GW/GV	SW7470A
PCB Extraction (LDL)	Completed					04/09/25	CV/A	SW3510C
Extraction for Pest (LDL)	Completed					04/09/25	CV/A	SW3510C
Semi-Volatile Extraction	Completed					04/10/25	L/MQ	SW3520C
Total Metals Digestion (GFAA)	Completed					04/10/25	AG	SM3113B-10
Dissolved Metals Preparation	Completed					04/07/25	AG	SW3005A
Total Metals Digestion	Completed					04/09/25	AG	SW3010A
Polychlorinated Biphenyls								
PCB-1016	ND	0.047		ug/L	1	04/10/25	SC	SW8082A
PCB-1221	ND	0.047		ug/L	1	04/10/25	SC	SW8082A
PCB-1232	ND	0.047		ug/L	1	04/10/25	SC	SW8082A
PCB-1242	ND	0.047		ug/L	1	04/10/25	SC	SW8082A
PCB-1248	ND	0.047		ug/L	1	04/10/25	SC	SW8082A
PCB-1254	ND	0.047		ug/L	1	04/10/25	SC	SW8082A
PCB-1260	ND	0.047		ug/L	1	04/10/25	SC	SW8082A
PCB-1262	ND	0.047		ug/L	1	04/10/25	SC	SW8082A
PCB-1268	ND	0.047		ug/L	1	04/10/25	SC	SW8082A
QA/QC Surrogates								
% DCBP	62			%	1	04/10/25	SC	30 - 150 %
% DCBP (Confirmation)	56			%	1	04/10/25	SC	30 - 150 %
% TCMX	70			%	1	04/10/25	SC	30 - 150 %
% TCMX (Confirmation)	63			%	1	04/10/25	SC	30 - 150 %
Pesticides								
4,4' -DDD	ND	0.009		ug/L	1	04/10/25	AW	SW-846 8081
4,4' -DDE	ND	0.009		ug/L	1	04/10/25	AW	SW-846 8081
4,4' -DDT	ND	0.009		ug/L	1	04/10/25	AW	SW-846 8081
a-BHC	ND	0.005		ug/L	1	04/10/25	AW	SW-846 8081

Project ID: 168 BANKER STREET BROOKLYN
Client ID: MW3

Phoenix I.D.: CS99025

Parameter	Result	RL/ PQL	LOD/ MDL	Units	Dilution	Date/Time	By	Reference	
a-chlordane	ND	0.009		ug/L	1	04/10/25	AW	SW-846 8081	
Alachlor	ND	0.071		ug/L	1	04/10/25	AW	SW-846 8081	1
Aldrin	ND	0.001		ug/L	1	04/10/25	AW	SW-846 8081	
b-BHC	ND	0.005		ug/L	1	04/10/25	AW	SW-846 8081	
Chlordane	ND	0.019		ug/L	1	04/10/25	AW	SW-846 8081	
d-BHC	ND	0.005		ug/L	1	04/10/25	AW	SW-846 8081	
Dieldrin	ND	0.001		ug/L	1	04/10/25	AW	SW-846 8081	
Endosulfan I	ND	0.009		ug/L	1	04/10/25	AW	SW-846 8081	
Endosulfan II	ND	0.009		ug/L	1	04/10/25	AW	SW-846 8081	
Endosulfan Sulfate	ND	0.009		ug/L	1	04/10/25	AW	SW-846 8081	
Endrin	ND	0.009		ug/L	1	04/10/25	AW	SW-846 8081	
Endrin Aldehyde	ND	0.009		ug/L	1	04/10/25	AW	SW-846 8081	
Endrin ketone	ND	0.009		ug/L	1	04/10/25	AW	SW-846 8081	
g-BHC (Lindane)	ND	0.005		ug/L	1	04/10/25	AW	SW-846 8081	
g-chlordane	ND	0.009		ug/L	1	04/10/25	AW	SW-846 8081	
Heptachlor	ND	0.009		ug/L	1	04/10/25	AW	SW-846 8081	
Heptachlor epoxide	ND	0.009		ug/L	1	04/10/25	AW	SW-846 8081	
Methoxychlor	ND	0.094		ug/L	1	04/10/25	AW	SW-846 8081	
Toxaphene	ND	0.19		ug/L	1	04/10/25	AW	SW-846 8081	
QA/QC Surrogates									
%DCBP (Surrogate Rec)	47			%	1	04/10/25	AW	30 - 150 %	
%DCBP (Surrogate Rec) (Confirmation)	44			%	1	04/10/25	AW	30 - 150 %	
%TCMX (Surrogate Rec)	53			%	1	04/10/25	AW	30 - 150 %	
%TCMX (Surrogate Rec) (Confirmation)	57			%	1	04/10/25	AW	30 - 150 %	
Volatiles									
1,1,1,2-Tetrachloroethane	ND	1.0	0.25	ug/L	1	04/07/25	MH	SW8260D	
1,1,1-Trichloroethane	ND	5.0	0.25	ug/L	1	04/07/25	MH	SW8260D	
1,1,2,2-Tetrachloroethane	ND	1.0	0.25	ug/L	1	04/07/25	MH	SW8260D	
1,1,2-Trichloroethane	ND	1.0	0.25	ug/L	1	04/07/25	MH	SW8260D	
1,1-Dichloroethane	ND	5.0	0.25	ug/L	1	04/07/25	MH	SW8260D	
1,1-Dichloroethene	ND	1.0	0.25	ug/L	1	04/07/25	MH	SW8260D	
1,1-Dichloropropene	ND	1.0	0.25	ug/L	1	04/07/25	MH	SW8260D	
1,2,3-Trichlorobenzene	ND	1.0	0.25	ug/L	1	04/07/25	MH	SW8260D	
1,2,3-Trichloropropane	ND	0.25	0.25	ug/L	1	04/07/25	MH	SW8260D	
1,2,4-Trichlorobenzene	ND	1.0	0.25	ug/L	1	04/07/25	MH	SW8260D	
1,2,4-Trimethylbenzene	ND	1.0	0.25	ug/L	1	04/07/25	MH	SW8260D	
1,2-Dibromo-3-chloropropane	ND	0.50	0.50	ug/L	1	04/07/25	MH	SW8260D	
1,2-Dibromoethane	ND	0.25	0.25	ug/L	1	04/07/25	MH	SW8260D	
1,2-Dichlorobenzene	ND	1.0	0.25	ug/L	1	04/07/25	MH	SW8260D	
1,2-Dichloroethane	ND	0.60	0.50	ug/L	1	04/07/25	MH	SW8260D	
1,2-Dichloropropane	ND	1.0	0.25	ug/L	1	04/07/25	MH	SW8260D	
1,3,5-Trimethylbenzene	ND	1.0	0.25	ug/L	1	04/07/25	MH	SW8260D	
1,3-Dichlorobenzene	ND	1.0	0.25	ug/L	1	04/07/25	MH	SW8260D	
1,3-Dichloropropane	ND	1.0	0.25	ug/L	1	04/07/25	MH	SW8260D	
1,4-Dichlorobenzene	ND	1.0	0.25	ug/L	1	04/07/25	MH	SW8260D	
2,2-Dichloropropane	ND	1.0	0.25	ug/L	1	04/07/25	MH	SW8260D	
2-Chlorotoluene	ND	1.0	0.25	ug/L	1	04/07/25	MH	SW8260D	
2-Hexanone	ND	2.5	2.5	ug/L	1	04/07/25	MH	SW8260D	
2-Isopropyltoluene	ND	1.0	0.25	ug/L	1	04/07/25	MH	SW8260D	1

Project ID: 168 BANKER STREET BROOKLYN
Client ID: MW3

Phoenix I.D.: CS99025

Parameter	Result		RL/ PQL	LOD/ MDL	Units	Dilution	Date/Time	By	Reference	
4-Chlorotoluene	ND		1.0	0.25	ug/L	1	04/07/25	MH	SW8260D	
4-Methyl-2-pentanone	ND		2.5	2.5	ug/L	1	04/07/25	MH	SW8260D	
Acetone	ND		5.0	2.5	ug/L	1	04/07/25	MH	SW8260D	
Acrolein	ND		5.0	2.5	ug/L	1	04/07/25	MH	SW8260D	
Acrylonitrile	ND		5.0	2.5	ug/L	1	04/07/25	MH	SW8260D	
Benzene	ND		0.70	0.25	ug/L	1	04/07/25	MH	SW8260D	
Bromobenzene	ND		1.0	0.25	ug/L	1	04/07/25	MH	SW8260D	
Bromochloromethane	ND		1.0	0.25	ug/L	1	04/07/25	MH	SW8260D	
Bromodichloromethane	ND		1.0	0.25	ug/L	1	04/07/25	MH	SW8260D	
Bromoform	ND		5.0	0.25	ug/L	1	04/07/25	MH	SW8260D	
Bromomethane	ND		5.0	0.50	ug/L	1	04/07/25	MH	SW8260D	
Carbon Disulfide	ND		1.0	0.25	ug/L	1	04/07/25	MH	SW8260D	
Carbon tetrachloride	ND		1.0	0.25	ug/L	1	04/07/25	MH	SW8260D	
Chlorobenzene	ND		5.0	0.25	ug/L	1	04/07/25	MH	SW8260D	
Chloroethane	ND		5.0	0.25	ug/L	1	04/07/25	MH	SW8260D	
Chloroform	ND		5.0	0.25	ug/L	1	04/07/25	MH	SW8260D	
Chloromethane	ND		5.0	0.25	ug/L	1	04/07/25	MH	SW8260D	
cis-1,2-Dichloroethene	ND		1.0	0.25	ug/L	1	04/07/25	MH	SW8260D	
cis-1,3-Dichloropropene	ND		0.40	0.25	ug/L	1	04/07/25	MH	SW8260D	
Dibromochloromethane	ND		1.0	0.25	ug/L	1	04/07/25	MH	SW8260D	
Dibromomethane	ND		1.0	0.25	ug/L	1	04/07/25	MH	SW8260D	
Dichlorodifluoromethane	ND		1.0	0.25	ug/L	1	04/07/25	MH	SW8260D	
Ethylbenzene	ND		1.0	0.25	ug/L	1	04/07/25	MH	SW8260D	
Hexachlorobutadiene	ND		0.50	0.20	ug/L	1	04/07/25	MH	SW8260D	
Isopropylbenzene	ND		1.0	0.25	ug/L	1	04/07/25	MH	SW8260D	
m&p-Xylene	ND		1.0	0.25	ug/L	1	04/07/25	MH	SW8260D	
Methyl ethyl ketone	ND		2.5	2.5	ug/L	1	04/07/25	MH	SW8260D	
Methyl t-butyl ether (MTBE)	0.40	J	1.0	0.25	ug/L	1	04/07/25	MH	SW8260D	
Methylene chloride	ND		3.0	1.0	ug/L	1	04/07/25	MH	SW8260D	
Naphthalene	ND		1.0	1.0	ug/L	1	04/07/25	MH	SW8260D	
n-Butylbenzene	ND		1.0	0.25	ug/L	1	04/07/25	MH	SW8260D	
n-Propylbenzene	ND		1.0	0.25	ug/L	1	04/07/25	MH	SW8260D	
o-Xylene	ND		1.0	0.25	ug/L	1	04/07/25	MH	SW8260D	
p-Isopropyltoluene	ND		1.0	0.25	ug/L	1	04/07/25	MH	SW8260D	
sec-Butylbenzene	ND		1.0	0.25	ug/L	1	04/07/25	MH	SW8260D	
Styrene	ND		1.0	0.25	ug/L	1	04/07/25	MH	SW8260D	
tert-Butylbenzene	ND		1.0	0.25	ug/L	1	04/07/25	MH	SW8260D	
Tetrachloroethene	ND		1.0	0.25	ug/L	1	04/07/25	MH	SW8260D	
Tetrahydrofuran (THF)	ND		5.0	2.5	ug/L	1	04/07/25	MH	SW8260D	1
Toluene	ND		1.0	0.25	ug/L	1	04/07/25	MH	SW8260D	
trans-1,2-Dichloroethene	ND		5.0	0.25	ug/L	1	04/07/25	MH	SW8260D	
trans-1,3-Dichloropropene	ND		0.40	0.25	ug/L	1	04/07/25	MH	SW8260D	
trans-1,4-dichloro-2-butene	ND		2.5	2.5	ug/L	1	04/07/25	MH	SW8260D	
Trichloroethene	ND		1.0	0.25	ug/L	1	04/07/25	MH	SW8260D	
Trichlorofluoromethane	ND		1.0	0.25	ug/L	1	04/07/25	MH	SW8260D	
Trichlorotrifluoroethane	ND		1.0	0.25	ug/L	1	04/07/25	MH	SW8260D	
Vinyl chloride	ND		1.0	0.25	ug/L	1	04/07/25	MH	SW8260D	
QA/QC Surrogates										
% 1,2-dichlorobenzene-d4	95				%	1	04/07/25	MH	70 - 130 %	

Ver 1

Project ID: 168 BANKER STREET BROOKLYN
Client ID: MW3

Phoenix I.D.: CS99025

Parameter	Result	RL/ PQL	LOD/ MDL	Units	Dilution	Date/Time	By	Reference	
% Bromofluorobenzene	100			%	1	04/07/25	MH	70 - 130 %	
% Dibromofluoromethane	99			%	1	04/07/25	MH	70 - 130 %	
% Toluene-d8	94			%	1	04/07/25	MH	70 - 130 %	
1,4-dioxane									
1,4-dioxane	ND	100		ug/l	1	04/07/25	MH	SW8260D	
Volatiles									
1,1,1,2-Tetrachloroethane	ND	1.0		ug/L	1	04/07/25	MH	SW8260D	
Acrolein	ND	5.0		ug/L	1	04/07/25	MH	SW8260D	
Acrylonitrile	ND	5.0		ug/L	1	04/07/25	MH	SW8260D	
Tert-butyl alcohol	ND	50		ug/L	1	04/07/25	MH	SW8260D	
1,4-dioxane									
1,4-dioxane	ND	0.20		ug/l	1	04/09/25	AW	SW8270ESIM	1
QA/QC Surrogates									
% 1,4-dioxane-d8	76			%	1	04/09/25	AW	70 - 130 %	
Semivolatiles									
1,2,4,5-Tetrachlorobenzene	ND	3.4	3.4	ug/L	1	04/14/25	MR	SW8270E	
1,2,4-Trichlorobenzene	ND	4.9	1.5	ug/L	1	04/14/25	MR	SW8270E	
1,2-Dichlorobenzene	ND	0.98	0.98	ug/L	1	04/14/25	MR	SW8270E	
1,2-Diphenylhydrazine	ND	4.9	1.6	ug/L	1	04/14/25	MR	SW8270E	
1,3-Dichlorobenzene	ND	0.98	0.98	ug/L	1	04/14/25	MR	SW8270E	
1,4-Dichlorobenzene	ND	0.98	0.98	ug/L	1	04/14/25	MR	SW8270E	
2,2'-Oxybis(1-Chloropropane)	ND	4.9	1.4	ug/L	1	04/14/25	MR	SW8270E	1
2,4,5-Trichlorophenol	ND	0.98	0.98	ug/L	1	04/14/25	MR	SW8270E	
2,4,6-Trichlorophenol	ND	0.98	0.98	ug/L	1	04/14/25	MR	SW8270E	
2,4-Dichlorophenol	ND	0.98	0.98	ug/L	1	04/14/25	MR	SW8270E	
2,4-Dimethylphenol	ND	0.98	0.98	ug/L	1	04/14/25	MR	SW8270E	
2,4-Dinitrophenol	ND	0.98	0.98	ug/L	1	04/14/25	MR	SW8270E	
2,4-Dinitrotoluene	ND	4.9	1.9	ug/L	1	04/14/25	MR	SW8270E	
2,6-Dinitrotoluene	ND	4.9	1.5	ug/L	1	04/14/25	MR	SW8270E	
2-Chloronaphthalene	ND	4.9	1.4	ug/L	1	04/14/25	MR	SW8270E	
2-Chlorophenol	ND	0.98	0.98	ug/L	1	04/14/25	MR	SW8270E	
2-Methylnaphthalene	ND	4.9	1.5	ug/L	1	04/14/25	MR	SW8270E	
2-Methylphenol (o-cresol)	ND	0.98	0.98	ug/L	1	04/14/25	MR	SW8270E	
2-Nitroaniline	ND	4.9	2.0	ug/L	1	04/14/25	MR	SW8270E	
2-Nitrophenol	ND	0.98	0.98	ug/L	1	04/14/25	MR	SW8270E	
3&4-Methylphenol (m&p-cresol)	ND	0.98	0.98	ug/L	1	04/14/25	MR	SW8270E	
3,3'-Dichlorobenzidine	ND	4.9	2.3	ug/L	1	04/14/25	MR	SW8270E	
3-Nitroaniline	ND	4.9	2.0	ug/L	1	04/14/25	MR	SW8270E	
4,6-Dinitro-2-methylphenol	ND	0.98	0.98	ug/L	1	04/14/25	MR	SW8270E	
4-Bromophenyl phenyl ether	ND	4.9	1.4	ug/L	1	04/14/25	MR	SW8270E	
4-Chloro-3-methylphenol	ND	0.98	0.98	ug/L	1	04/14/25	MR	SW8270E	
4-Chloroaniline	ND	3.4	2.3	ug/L	1	04/14/25	MR	SW8270E	
4-Chlorophenyl phenyl ether	ND	4.9	1.6	ug/L	1	04/14/25	MR	SW8270E	
4-Nitroaniline	ND	4.9	1.6	ug/L	1	04/14/25	MR	SW8270E	
4-Nitrophenol	ND	0.98	0.98	ug/L	1	04/14/25	MR	SW8270E	
Acenaphthene	ND	4.9	1.5	ug/L	1	04/14/25	MR	SW8270E	

Project ID: 168 BANKER STREET BROOKLYN
Client ID: MW3

Phoenix I.D.: CS99025

Parameter	Result	RL/ PQL	LOD/ MDL	Units	Dilution	Date/Time	By	Reference
Acetophenone	ND	4.9	1.5	ug/L	1	04/14/25	MR	SW8270E
Aniline	ND	3.4	3.4	ug/L	1	04/14/25	MR	SW8270E
Anthracene	ND	4.9	1.6	ug/L	1	04/14/25	MR	SW8270E
Benzidine	ND	4.4	2.9	ug/L	1	04/14/25	MR	SW8270E
Benzoic acid	ND	25	9.8	ug/L	1	04/14/25	MR	SW8270E
Benzyl butyl phthalate	ND	4.9	1.3	ug/L	1	04/14/25	MR	SW8270E
Bis(2-chloroethoxy)methane	ND	4.9	1.4	ug/L	1	04/14/25	MR	SW8270E
Bis(2-chloroethyl)ether	ND	0.98	0.98	ug/L	1	04/14/25	MR	SW8270E
Bis(2-ethylhexyl)phthalate	ND	0.98	0.98	ug/L	1	04/14/25	MR	SW8270E
Carbazole	ND	4.9	3.7	ug/L	1	04/14/25	MR	SW8270E
Dibenzofuran	ND	4.9	1.4	ug/L	1	04/14/25	MR	SW8270E
Diethyl phthalate	ND	4.9	1.5	ug/L	1	04/14/25	MR	SW8270E
Dimethylphthalate	ND	4.9	1.5	ug/L	1	04/14/25	MR	SW8270E
Di-n-butylphthalate	ND	4.9	1.3	ug/L	1	04/14/25	MR	SW8270E
Di-n-octylphthalate	ND	4.9	1.3	ug/L	1	04/14/25	MR	SW8270E
Fluoranthene	ND	4.9	1.6	ug/L	1	04/14/25	MR	SW8270E
Fluorene	ND	4.9	1.6	ug/L	1	04/14/25	MR	SW8270E
Hexachloroethane	ND	0.98	0.98	ug/L	1	04/14/25	MR	SW8270E
Isophorone	ND	4.9	1.4	ug/L	1	04/14/25	MR	SW8270E
Naphthalene	ND	4.9	1.4	ug/L	1	04/14/25	MR	SW8270E
N-Nitrosodi-n-propylamine	ND	4.9	1.6	ug/L	1	04/14/25	MR	SW8270E
N-Nitrosodiphenylamine	ND	4.9	1.9	ug/L	1	04/14/25	MR	SW8270E
Pentachloronitrobenzene	ND	2.5	2.5	ug/L	1	04/14/25	MR	SW8270E
Phenol	ND	0.98	0.98	ug/L	1	04/14/25	MR	SW8270E
Pyrene	ND	4.9	1.7	ug/L	1	04/14/25	MR	SW8270E
Pyridine	ND	9.8	1.2	ug/L	1	04/14/25	MR	SW8270E
QA/QC Surrogates								
% 2,4,6-Tribromophenol	85			%	1	04/14/25	MR	15 - 110 %
% 2-Fluorobiphenyl	70			%	1	04/14/25	MR	30 - 130 %
% 2-Fluorophenol	57			%	1	04/14/25	MR	15 - 110 %
% Nitrobenzene-d5	67			%	1	04/14/25	MR	30 - 130 %
% Phenol-d5	56			%	1	04/14/25	MR	15 - 110 %
% Terphenyl-d14	61			%	1	04/14/25	MR	30 - 130 %
Semivolatiles								
Acenaphthylene	ND	0.49	0.49	ug/L	1	04/13/25	AW	SW8270E (SIM)
Benz(a)anthracene	0.11	0.02	0.02	ug/L	1	04/13/25	AW	SW8270E (SIM)
Benzo(a)pyrene	0.11	0.02	0.02	ug/L	1	04/13/25	AW	SW8270E (SIM)
Benzo(b)fluoranthene	0.09	0.02	0.02	ug/L	1	04/13/25	AW	SW8270E (SIM)
Benzo(ghi)perylene	ND	0.49	0.49	ug/L	1	04/13/25	AW	SW8270E (SIM)
Benzo(k)fluoranthene	0.08	0.02	0.02	ug/L	1	04/13/25	AW	SW8270E (SIM)
Chrysene	0.11	0.02	0.02	ug/L	1	04/13/25	AW	SW8270E (SIM)
Dibenz(a,h)anthracene	ND	0.49	0.49	ug/L	1	04/13/25	AW	SW8270E (SIM)
Hexachlorobenzene	ND	0.04	0.04	ug/L	1	04/13/25	AW	SW8270E (SIM)
Hexachlorobutadiene	ND	0.49	0.49	ug/L	1	04/13/25	AW	SW8270E (SIM)
Hexachlorocyclopentadiene	ND	0.49	0.49	ug/L	1	04/13/25	AW	SW8270E (SIM)
Indeno(1,2,3-cd)pyrene	0.08	0.02	0.02	ug/L	1	04/13/25	AW	SW8270E (SIM)
Nitrobenzene	ND	0.39	0.39	ug/L	1	04/13/25	AW	SW8270E (SIM)
N-Nitrosodimethylamine	ND	0.10	0.10	ug/L	1	04/13/25	AW	SW8270E (SIM)
Pentachlorophenol	ND	0.49	0.49	ug/L	1	04/13/25	AW	SW8270E (SIM)

Ver 1

Project ID: 168 BANKER STREET BROOKLYN
Client ID: MW3

Phoenix I.D.: CS99025

Parameter	Result	RL/ PQL	LOD/ MDL	Units	Dilution	Date/Time	By	Reference	
Phenanthrene	ND	0.49	0.49	ug/L	1	04/13/25	AW	SW8270E (SIM)	
QA/QC Surrogates									
% 2,4,6-Tribromophenol	88			%	1	04/13/25	AW	15 - 110 %	
% 2-Fluorobiphenyl	68			%	1	04/13/25	AW	30 - 130 %	
% 2-Fluorophenol	65			%	1	04/13/25	AW	15 - 110 %	
% Nitrobenzene-d5	87			%	1	04/13/25	AW	30 - 130 %	
% Phenol-d5	68			%	1	04/13/25	AW	15 - 110 %	
% Terphenyl-d14	59			%	1	04/13/25	AW	30 - 130 %	
Extraction for 1,4-Dioxane	Completed					04/08/25	G/G	SW8270ESIM	1

1 = This parameter is not certified by the primary accrediting authority (NY NELAC) for this matrix. NY NELAC does not offer certification for all parameters at this time.

RL/PQL=Reporting/Practical Quantitation Level (Equivalent to NELAC LOQ, Limit of Quantitation) ND=Not Detected at RL/PQL
BRL=Below Reporting Level L=Biased Low J=Estimated Below RL LOD=Limit of Detection MDL=Method Detection Limit1
QA/QC Surrogates: Surrogates are compounds (preceeded with a %) added by the lab to determine analysis efficiency. Surrogate results(%) listed in the report are not "detected" compounds.

Comments:

Per 1.4.6 of EPA method 8270D, 1,2-Diphenylhydrazine is unstable and readily converts to Azobenzene. Azobenzene is used for the calibration of 1,2-Diphenylhydrazine.

Volatile Comment:
To achieve client's objectives, where the lowest calibration standard or LOD justifies lowering the RL/PQL, the RL/PQL of some compounds have been lowered to meet criteria.

Dissolved analysis requires filtration. Samples submitted from an unpreserved container have been lab filtered.

If you are the client above and have any questions concerning this testing, please do not hesitate to contact Phoenix Client Services at ext.200.
The contents of this report cannot be discussed with anyone other than the client listed above without their written consent.

Phyllis Shiller, Laboratory Director
April 18, 2025
Reviewed and Released by: Phyllis Shiller, Laboratory Director

Environmental Laboratories, Inc.
587 East Middle Turnpike, P.O.Box 370, Manchester, CT 06045
Tel. (860) 645-1102

ACCREDITED IN ACCORDANCE WITH nelac NY # 11301

Analysis Report

April 18, 2025

FOR: Attn: Mr Kevin Brussee
Brussee Environmental Corp
1150 Lincoln Avenue – Suite 4
Holbrook, NY 11741

Sample Information		Custody Information		Date	Time
Matrix:	GROUND WATER	Collected by:	TG	04/03/25	11:00
Location Code:	BRUSSEE	Received by:	CP	04/04/25	16:00
Rush Request:	Standard	Analyzed by:	see "By" below		
P.O.#:					

Laboratory Data

SDG ID: GCS99023
Phoenix ID: CS99026

Project ID: 168 BANKER STREET BROOKLYN
Client ID: MW4

Parameter	Result	RL/ PQL	LOD/ MDL	Units	Dilution	Date/Time	By	Reference
Silver	< 0.005	0.005		mg/L	1	04/10/25	TH	SW6010D
Aluminum	0.071	0.020		mg/L	1	04/10/25	TH	SW6010D
Arsenic	0.005	0.004		mg/L	1	04/10/25	TH	SW6010D
Barium	0.208	0.010		mg/L	1	04/10/25	TH	SW6010D
Beryllium	< 0.001	0.001		mg/L	1	04/10/25	TH	SW6010D
Calcium	137	0.010		mg/L	1	04/10/25	TH	SW6010D
Cadmium	< 0.004	0.004		mg/L	1	04/10/25	TH	SW6010D
Cobalt	< 0.005	0.005		mg/L	1	04/10/25	TH	SW6010D
Chromium	< 0.001	0.001		mg/L	1	04/10/25	TH	SW6010D
Copper	< 0.005	0.005		mg/L	1	04/10/25	TH	SW6010D
Silver (Dissolved)	< 0.005	0.005		mg/L	1	04/09/25	CPP	SW6010D
Aluminum (Dissolved)	0.034	0.011		mg/L	1	04/09/25	CPP	SW6010D
Arsenic, (Dissolved)	< 0.003	0.003		mg/L	1	04/09/25	CPP	SW6010D
Barium (Dissolved)	0.102	0.011		mg/L	1	04/09/25	CPP	SW6010D
Beryllium (Dissolved)	< 0.001	0.001		mg/L	1	04/09/25	CPP	SW6010D
Calcium (Dissolved)	131	0.01		mg/L	1	04/09/25	CPP	SW6010D
Cadmium (Dissolved)	< 0.004	0.004		mg/L	1	04/09/25	CPP	SW6010D
Cobalt, (Dissolved)	< 0.005	0.005		mg/L	1	04/09/25	CPP	SW6010D
Chromium (Dissolved)	< 0.001	0.001		mg/L	1	04/09/25	CPP	SW6010D
Copper, (Dissolved)	< 0.005	0.005		mg/L	1	04/09/25	CPP	SW6010D
Iron, (Dissolved)	0.03	0.01		mg/L	1	04/09/25	CPP	SW6010D
Mercury (Dissolved)	< 0.0002	0.0002		mg/L	1	04/09/25	ZT	SW7470A
Potassium (Dissolved)	15.4	1.1		mg/L	10	04/10/25	TH	SW6010D
Magnesium (Dissolved)	19.3	0.01		mg/L	1	04/09/25	CPP	SW6010D
Manganese, (Dissolved)	0.843	0.005		mg/L	1	04/09/25	CPP	SW6010D
Sodium (Dissolved)	82.7	1.1		mg/L	10	04/10/25	TH	SW6010D
Nickel, (Dissolved)	0.005	0.004		mg/L	1	04/09/25	CPP	SW6010D
Lead (Dissolved)	< 0.002	0.002		mg/L	1	04/09/25	CPP	SW6010D

Ver 1

Project ID: 168 BANKER STREET BROOKLYN
Client ID: MW4

Phoenix I.D.: CS99026

Parameter	Result	RL/ PQL	LOD/ MDL	Units	Dilution	Date/Time	By	Reference
Antimony (Dissolved)	< 0.0009	0.0009		mg/L	1	04/11/25	ZT	SW7010
Selenium (Dissolved)	< 0.003	0.003		mg/L	1	04/11/25	ZT	SW7010
Thallium, Dissolved	< 0.0005	0.0005		mg/L	1	04/10/25	ZT	SW7010
Vanadium, (Dissolved)	< 0.011	0.011		mg/L	1	04/09/25	CPP	SW6010D
Zinc, (Dissolved)	< 0.011	0.011		mg/L	1	04/09/25	CPP	SW6010D
Iron	25.7	0.01		mg/L	1	04/10/25	TH	SW6010D
Mercury	< 0.0002	0.0002		mg/L	1	04/07/25	ZT	SW7470A
Potassium	15.2	1.0		mg/L	10	04/10/25	CPP	SW6010D
Magnesium	20.1	0.010		mg/L	1	04/10/25	TH	SW6010D
Manganese	0.942	0.005		mg/L	1	04/10/25	TH	SW6010D
Sodium	80.9	1.0		mg/L	10	04/10/25	CPP	SW6010D
Nickel	0.006	0.004		mg/L	1	04/10/25	TH	SW6010D
Lead	0.002	0.001		mg/L	1	04/10/25	TH	SW6010D
Antimony - LDL	< 0.002	0.002		mg/L	1	04/11/25	ZT	SW7010
Selenium	< 0.004	0.004		mg/L	4	04/15/25	JM	SW7010
Thallium	< 0.0005	0.0005		mg/L	5	04/11/25	ZT	SW7010
Vanadium	< 0.010	0.010		mg/L	1	04/10/25	TH	SW6010D
Zinc	< 0.010	0.010		mg/L	1	04/10/25	TH	SW6010D
Lab Filtration	Completed					04/07/25	AG	0.45um Filter
Dissolved Mercury Digestion	Completed					04/09/25	AK/GW	SW7470A
Mercury Digestion	Completed					04/07/25	AK/GW/GV	SW7470A
PCB Extraction (LDL)	Completed					04/09/25	CV/A	SW3510C
Extraction for Pest (LDL)	Completed					04/09/25	CV/A	SW3510C
Semi-Volatile Extraction	Completed					04/10/25	L/MQ	SW3520C
Total Metals Digestion (GFAA)	Completed					04/10/25	AG	SM3113B-10
Dissolved Metals Preparation	Completed					04/07/25	AG	SW3005A
Total Metals Digestion	Completed					04/09/25	AG	SW3010A
Polychlorinated Biphenyls								
PCB-1016	ND	0.050		ug/L	1	04/10/25	SC	SW8082A
PCB-1221	ND	0.050		ug/L	1	04/10/25	SC	SW8082A
PCB-1232	ND	0.050		ug/L	1	04/10/25	SC	SW8082A
PCB-1242	ND	0.050		ug/L	1	04/10/25	SC	SW8082A
PCB-1248	ND	0.050		ug/L	1	04/10/25	SC	SW8082A
PCB-1254	ND	0.050		ug/L	1	04/10/25	SC	SW8082A
PCB-1260	ND	0.050		ug/L	1	04/10/25	SC	SW8082A
PCB-1262	ND	0.050		ug/L	1	04/10/25	SC	SW8082A
PCB-1268	ND	0.050		ug/L	1	04/10/25	SC	SW8082A
QA/QC Surrogates								
% DCBP	58			%	1	04/10/25	SC	30 - 150 %
% DCBP (Confirmation)	55			%	1	04/10/25	SC	30 - 150 %
% TCMX	67			%	1	04/10/25	SC	30 - 150 %
% TCMX (Confirmation)	60			%	1	04/10/25	SC	30 - 150 %
Pesticides								
4,4' -DDD	ND	0.010		ug/L	5	04/11/25	AW	SW-846 8081
4,4' -DDE	ND	0.010		ug/L	5	04/11/25	AW	SW-846 8081
4,4' -DDT	ND	0.010		ug/L	5	04/11/25	AW	SW-846 8081
a-BHC	ND	0.010		ug/L	5	04/11/25	AW	SW-846 8081

Parameter	Result		RL/ PQL	LOD/ MDL	Units	Dilution	Date/Time	By	Reference	
a-chlordane	ND		0.049		ug/L	5	04/11/25	AW	SW-846 8081	
Alachlor	ND		0.37		ug/L	5	04/11/25	AW	SW-846 8081	1
Aldrin	ND		0.007		ug/L	5	04/11/25	AW	SW-846 8081	
b-BHC	ND		0.025		ug/L	5	04/11/25	AW	SW-846 8081	
Chlordane	ND		0.099		ug/L	5	04/11/25	AW	SW-846 8081	
d-BHC	ND		0.025		ug/L	5	04/11/25	AW	SW-846 8081	
Dieldrin	ND		0.010		ug/L	5	04/11/25	AW	SW-846 8081	
Endosulfan I	ND		0.049		ug/L	5	04/11/25	AW	SW-846 8081	
Endosulfan II	ND		0.049		ug/L	5	04/11/25	AW	SW-846 8081	
Endosulfan Sulfate	ND		0.049		ug/L	5	04/11/25	AW	SW-846 8081	
Endrin	ND		0.025		ug/L	5	04/11/25	AW	SW-846 8081	
Endrin Aldehyde	ND		0.049		ug/L	5	04/11/25	AW	SW-846 8081	
Endrin ketone	ND		0.049		ug/L	5	04/11/25	AW	SW-846 8081	
g-BHC (Lindane)	ND		0.025		ug/L	5	04/11/25	AW	SW-846 8081	
g-chlordane	ND		0.049		ug/L	5	04/11/25	AW	SW-846 8081	
Heptachlor	ND		0.025		ug/L	5	04/11/25	AW	SW-846 8081	
Heptachlor epoxide	ND		0.025		ug/L	5	04/11/25	AW	SW-846 8081	
Methoxychlor	ND		0.49		ug/L	5	04/11/25	AW	SW-846 8081	
Toxaphene	ND		0.99		ug/L	5	04/11/25	AW	SW-846 8081	
QA/QC Surrogates										
%DCBP (Surrogate Rec)	46				%	5	04/11/25	AW	30 - 150 %	
%DCBP (Surrogate Rec) (Confirmation)	38				%	5	04/11/25	AW	30 - 150 %	
%TCMX (Surrogate Rec)	83				%	5	04/11/25	AW	30 - 150 %	
%TCMX (Surrogate Rec) (Confirmation)	52				%	5	04/11/25	AW	30 - 150 %	

Volatiles

1,1,1,2-Tetrachloroethane	ND		1.0	0.25	ug/L	1	04/07/25	MH	SW8260D	
1,1,1-Trichloroethane	ND		5.0	0.25	ug/L	1	04/07/25	MH	SW8260D	
1,1,2,2-Tetrachloroethane	ND		1.0	0.25	ug/L	1	04/07/25	MH	SW8260D	
1,1,2-Trichloroethane	ND		1.0	0.25	ug/L	1	04/07/25	MH	SW8260D	
1,1-Dichloroethane	ND		5.0	0.25	ug/L	1	04/07/25	MH	SW8260D	
1,1-Dichloroethene	ND		1.0	0.25	ug/L	1	04/07/25	MH	SW8260D	
1,1-Dichloropropene	ND		1.0	0.25	ug/L	1	04/07/25	MH	SW8260D	
1,2,3-Trichlorobenzene	ND		1.0	0.25	ug/L	1	04/07/25	MH	SW8260D	
1,2,3-Trichloropropane	ND		0.25	0.25	ug/L	1	04/07/25	MH	SW8260D	
1,2,4-Trichlorobenzene	ND		1.0	0.25	ug/L	1	04/07/25	MH	SW8260D	
1,2,4-Trimethylbenzene	0.65	J	1.0	0.25	ug/L	1	04/07/25	MH	SW8260D	
1,2-Dibromo-3-chloropropane	ND		0.50	0.50	ug/L	1	04/07/25	MH	SW8260D	
1,2-Dibromoethane	ND		0.25	0.25	ug/L	1	04/07/25	MH	SW8260D	
1,2-Dichlorobenzene	ND		1.0	0.25	ug/L	1	04/07/25	MH	SW8260D	
1,2-Dichloroethane	ND		0.60	0.50	ug/L	1	04/07/25	MH	SW8260D	
1,2-Dichloropropane	ND		1.0	0.25	ug/L	1	04/07/25	MH	SW8260D	
1,3,5-Trimethylbenzene	0.26	J	1.0	0.25	ug/L	1	04/07/25	MH	SW8260D	
1,3-Dichlorobenzene	ND		1.0	0.25	ug/L	1	04/07/25	MH	SW8260D	
1,3-Dichloropropane	ND		1.0	0.25	ug/L	1	04/07/25	MH	SW8260D	
1,4-Dichlorobenzene	ND		1.0	0.25	ug/L	1	04/07/25	MH	SW8260D	
2,2-Dichloropropane	ND		1.0	0.25	ug/L	1	04/07/25	MH	SW8260D	
2-Chlorotoluene	ND		1.0	0.25	ug/L	1	04/07/25	MH	SW8260D	
2-Hexanone	ND		2.5	2.5	ug/L	1	04/07/25	MH	SW8260D	
2-Isopropyltoluene	ND		1.0	0.25	ug/L	1	04/07/25	MH	SW8260D	1

Project ID: 168 BANKER STREET BROOKLYN
Client ID: MW4

Phoenix I.D.: CS99026

Parameter	Result		RL/ PQL	LOD/ MDL	Units	Dilution	Date/Time	By	Reference	
4-Chlorotoluene	ND		1.0	0.25	ug/L	1	04/07/25	MH	SW8260D	
4-Methyl-2-pentanone	ND		2.5	2.5	ug/L	1	04/07/25	MH	SW8260D	
Acetone	2.7	JS	5.0	2.5	ug/L	1	04/07/25	MH	SW8260D	
Acrolein	ND		5.0	2.5	ug/L	1	04/07/25	MH	SW8260D	
Acrylonitrile	ND		5.0	2.5	ug/L	1	04/07/25	MH	SW8260D	
Benzene	0.29	J	0.70	0.25	ug/L	1	04/07/25	MH	SW8260D	
Bromobenzene	ND		1.0	0.25	ug/L	1	04/07/25	MH	SW8260D	
Bromochloromethane	ND		1.0	0.25	ug/L	1	04/07/25	MH	SW8260D	
Bromodichloromethane	ND		1.0	0.25	ug/L	1	04/07/25	MH	SW8260D	
Bromoform	ND		5.0	0.25	ug/L	1	04/07/25	MH	SW8260D	
Bromomethane	ND		5.0	0.50	ug/L	1	04/07/25	MH	SW8260D	
Carbon Disulfide	3.0		1.0	0.25	ug/L	1	04/07/25	MH	SW8260D	
Carbon tetrachloride	ND		1.0	0.25	ug/L	1	04/07/25	MH	SW8260D	
Chlorobenzene	ND		5.0	0.25	ug/L	1	04/07/25	MH	SW8260D	
Chloroethane	ND		5.0	0.25	ug/L	1	04/07/25	MH	SW8260D	
Chloroform	ND		5.0	0.25	ug/L	1	04/07/25	MH	SW8260D	
Chloromethane	ND		5.0	0.25	ug/L	1	04/07/25	MH	SW8260D	
cis-1,2-Dichloroethene	ND		1.0	0.25	ug/L	1	04/07/25	MH	SW8260D	
cis-1,3-Dichloropropene	ND		0.40	0.25	ug/L	1	04/07/25	MH	SW8260D	
Dibromochloromethane	ND		1.0	0.25	ug/L	1	04/07/25	MH	SW8260D	
Dibromomethane	ND		1.0	0.25	ug/L	1	04/07/25	MH	SW8260D	
Dichlorodifluoromethane	ND		1.0	0.25	ug/L	1	04/07/25	MH	SW8260D	
Ethylbenzene	ND		1.0	0.25	ug/L	1	04/07/25	MH	SW8260D	
Hexachlorobutadiene	ND		0.50	0.20	ug/L	1	04/07/25	MH	SW8260D	
Isopropylbenzene	ND		1.0	0.25	ug/L	1	04/07/25	MH	SW8260D	
m&p-Xylene	0.34	J	1.0	0.25	ug/L	1	04/07/25	MH	SW8260D	
Methyl ethyl ketone	ND		2.5	2.5	ug/L	1	04/07/25	MH	SW8260D	
Methyl t-butyl ether (MTBE)	0.46	J	1.0	0.25	ug/L	1	04/07/25	MH	SW8260D	
Methylene chloride	ND		3.0	1.0	ug/L	1	04/07/25	MH	SW8260D	
Naphthalene	97		10	10	ug/L	10	04/08/25	MH	SW8260D	
n-Butylbenzene	ND		1.0	0.25	ug/L	1	04/07/25	MH	SW8260D	
n-Propylbenzene	ND		1.0	0.25	ug/L	1	04/07/25	MH	SW8260D	
o-Xylene	ND		1.0	0.25	ug/L	1	04/07/25	MH	SW8260D	
p-Isopropyltoluene	ND		1.0	0.25	ug/L	1	04/07/25	MH	SW8260D	
sec-Butylbenzene	ND		1.0	0.25	ug/L	1	04/07/25	MH	SW8260D	
Styrene	ND		1.0	0.25	ug/L	1	04/07/25	MH	SW8260D	
tert-Butylbenzene	ND		1.0	0.25	ug/L	1	04/07/25	MH	SW8260D	
Tetrachloroethene	ND		1.0	0.25	ug/L	1	04/07/25	MH	SW8260D	
Tetrahydrofuran (THF)	ND		5.0	2.5	ug/L	1	04/07/25	MH	SW8260D	1
Toluene	ND		1.0	0.25	ug/L	1	04/07/25	MH	SW8260D	
trans-1,2-Dichloroethene	ND		5.0	0.25	ug/L	1	04/07/25	MH	SW8260D	
trans-1,3-Dichloropropene	ND		0.40	0.25	ug/L	1	04/07/25	MH	SW8260D	
trans-1,4-dichloro-2-butene	ND		2.5	2.5	ug/L	1	04/07/25	MH	SW8260D	
Trichloroethene	ND		1.0	0.25	ug/L	1	04/07/25	MH	SW8260D	
Trichlorofluoromethane	ND		1.0	0.25	ug/L	1	04/07/25	MH	SW8260D	
Trichlorotrifluoroethane	ND		1.0	0.25	ug/L	1	04/07/25	MH	SW8260D	
Vinyl chloride	ND		1.0	0.25	ug/L	1	04/07/25	MH	SW8260D	
QA/QC Surrogates										
% 1,2-dichlorobenzene-d4	94				%	1	04/07/25	MH	70 - 130 %	

Ver 1

Project ID: 168 BANKER STREET BROOKLYN
Client ID: MW4

Phoenix I.D.: CS99026

Parameter	Result		RL/ PQL	LOD/ MDL	Units	Dilution	Date/Time	By	Reference	
% Bromofluorobenzene	100				%	1	04/07/25	MH	70 - 130 %	
% Dibromofluoromethane	102				%	1	04/07/25	MH	70 - 130 %	
% Toluene-d8	94				%	1	04/07/25	MH	70 - 130 %	
% 1,2-dichlorobenzene-d4 (10x)	97				%	10	04/08/25	MH	70 - 130 %	
% Bromofluorobenzene (10x)	99				%	10	04/08/25	MH	70 - 130 %	
% Dibromofluoromethane (10x)	102				%	10	04/08/25	MH	70 - 130 %	
% Toluene-d8 (10x)	93				%	10	04/08/25	MH	70 - 130 %	
1,4-dioxane										
1,4-dioxane	ND		100		ug/l	1	04/07/25	MH	SW8260D	
QA/QC Surrogates										
% 1,2-dichlorobenzene-d4	94				%	1	04/07/25	MH	70 - 130 %	
% Bromofluorobenzene	100				%	1	04/07/25	MH	70 - 130 %	
% Dibromofluoromethane	102				%	1	04/07/25	MH	70 - 130 %	
% Toluene-d8	94				%	1	04/07/25	MH	70 - 130 %	
Volatiles										
1,1,1,2-Tetrachloroethane	ND		1.0		ug/L	1	04/07/25	MH	SW8260D	
Acrolein	ND		5.0		ug/L	1	04/07/25	MH	SW8260D	
Acrylonitrile	ND		5.0		ug/L	1	04/07/25	MH	SW8260D	
Tert-butyl alcohol	ND		50		ug/L	1	04/07/25	MH	SW8260D	
Semivolatiles										
1,2,4,5-Tetrachlorobenzene	ND		3.3	3.3	ug/L	1	04/14/25	MR	SW8270E	
1,2,4-Trichlorobenzene	ND		4.7	1.4	ug/L	1	04/14/25	MR	SW8270E	
1,2-Dichlorobenzene	ND		0.94	0.94	ug/L	1	04/14/25	MR	SW8270E	
1,2-Diphenylhydrazine	ND		4.7	1.5	ug/L	1	04/14/25	MR	SW8270E	
1,3-Dichlorobenzene	ND		0.94	0.94	ug/L	1	04/14/25	MR	SW8270E	
1,4-Dichlorobenzene	ND		0.94	0.94	ug/L	1	04/14/25	MR	SW8270E	
2,2'-Oxybis(1-Chloropropane)	ND		4.7	1.3	ug/L	1	04/14/25	MR	SW8270E	1
2,4,5-Trichlorophenol	ND		0.94	0.94	ug/L	1	04/14/25	MR	SW8270E	
2,4,6-Trichlorophenol	ND		0.94	0.94	ug/L	1	04/14/25	MR	SW8270E	
2,4-Dichlorophenol	ND		0.94	0.94	ug/L	1	04/14/25	MR	SW8270E	
2,4-Dimethylphenol	ND		0.94	0.94	ug/L	1	04/14/25	MR	SW8270E	
2,4-Dinitrophenol	ND		0.94	0.94	ug/L	1	04/14/25	MR	SW8270E	
2,4-Dinitrotoluene	ND		4.7	1.9	ug/L	1	04/14/25	MR	SW8270E	
2,6-Dinitrotoluene	ND		4.7	1.5	ug/L	1	04/14/25	MR	SW8270E	
2-Chloronaphthalene	ND		4.7	1.3	ug/L	1	04/14/25	MR	SW8270E	
2-Chlorophenol	ND		0.94	0.94	ug/L	1	04/14/25	MR	SW8270E	
2-Methylnaphthalene	2.1	J	4.7	1.4	ug/L	1	04/14/25	MR	SW8270E	
2-Methylphenol (o-cresol)	ND		0.94	0.94	ug/L	1	04/14/25	MR	SW8270E	
2-Nitroaniline	ND		4.7	1.9	ug/L	1	04/14/25	MR	SW8270E	
2-Nitrophenol	ND		0.94	0.94	ug/L	1	04/14/25	MR	SW8270E	
3&4-Methylphenol (m&p-cresol)	ND		0.94	0.94	ug/L	1	04/14/25	MR	SW8270E	
3,3'-Dichlorobenzidine	ND		4.7	2.2	ug/L	1	04/14/25	MR	SW8270E	
3-Nitroaniline	ND		4.7	1.9	ug/L	1	04/14/25	MR	SW8270E	
4,6-Dinitro-2-methylphenol	ND		0.94	0.94	ug/L	1	04/14/25	MR	SW8270E	
4-Bromophenyl phenyl ether	ND		4.7	1.4	ug/L	1	04/14/25	MR	SW8270E	
4-Chloro-3-methylphenol	ND		0.94	0.94	ug/L	1	04/14/25	MR	SW8270E	
4-Chloroaniline	ND		3.3	2.2	ug/L	1	04/14/25	MR	SW8270E	

Ver 1

Project ID: 168 BANKER STREET BROOKLYN
Client ID: MW4

Phoenix I.D.: CS99026

Parameter	Result	RL/ PQL	LOD/ MDL	Units	Dilution	Date/Time	By	Reference
4-Chlorophenyl phenyl ether	ND	4.7	1.6	ug/L	1	04/14/25	MR	SW8270E
4-Nitroaniline	ND	4.7	1.6	ug/L	1	04/14/25	MR	SW8270E
4-Nitrophenol	ND	0.94	0.94	ug/L	1	04/14/25	MR	SW8270E
Acenaphthene	ND	4.7	1.4	ug/L	1	04/14/25	MR	SW8270E
Acetophenone	ND	4.7	1.5	ug/L	1	04/14/25	MR	SW8270E
Aniline	ND	3.3	3.3	ug/L	1	04/14/25	MR	SW8270E
Anthracene	ND	4.7	1.5	ug/L	1	04/14/25	MR	SW8270E
Benzidine	ND	4.2	2.8	ug/L	1	04/14/25	MR	SW8270E
Benzoic acid	ND	24	9.4	ug/L	1	04/14/25	MR	SW8270E
Benzyl butyl phthalate	ND	4.7	1.2	ug/L	1	04/14/25	MR	SW8270E
Bis(2-chloroethoxy)methane	ND	4.7	1.3	ug/L	1	04/14/25	MR	SW8270E
Bis(2-chloroethyl)ether	ND	0.94	0.94	ug/L	1	04/14/25	MR	SW8270E
Bis(2-ethylhexyl)phthalate	ND	0.94	0.94	ug/L	1	04/14/25	MR	SW8270E
Carbazole	ND	4.7	3.6	ug/L	1	04/14/25	MR	SW8270E
Dibenzofuran	ND	4.7	1.4	ug/L	1	04/14/25	MR	SW8270E
Diethyl phthalate	ND	4.7	1.5	ug/L	1	04/14/25	MR	SW8270E
Dimethylphthalate	ND	4.7	1.5	ug/L	1	04/14/25	MR	SW8270E
Di-n-butylphthalate	ND	4.7	1.3	ug/L	1	04/14/25	MR	SW8270E
Di-n-octylphthalate	ND	4.7	1.2	ug/L	1	04/14/25	MR	SW8270E
Fluoranthene	ND	4.7	1.5	ug/L	1	04/14/25	MR	SW8270E
Fluorene	ND	4.7	1.6	ug/L	1	04/14/25	MR	SW8270E
Hexachloroethane	ND	0.94	0.94	ug/L	1	04/14/25	MR	SW8270E
Isophorone	ND	4.7	1.3	ug/L	1	04/14/25	MR	SW8270E
Naphthalene	47	4.7	1.4	ug/L	1	04/14/25	MR	SW8270E
N-Nitrosodi-n-propylamine	ND	4.7	1.5	ug/L	1	04/14/25	MR	SW8270E
N-Nitrosodiphenylamine	ND	4.7	1.8	ug/L	1	04/14/25	MR	SW8270E
Pentachloronitrobenzene	ND	2.4	2.4	ug/L	1	04/14/25	MR	SW8270E
Phenol	1.6	0.94	0.94	ug/L	1	04/14/25	MR	SW8270E
Pyrene	ND	4.7	1.6	ug/L	1	04/14/25	MR	SW8270E
Pyridine	ND	9.4	1.2	ug/L	1	04/14/25	MR	SW8270E
QA/QC Surrogates								
% 2,4,6-Tribromophenol	56			%	1	04/14/25	MR	15 - 110 %
% 2-Fluorobiphenyl	41			%	1	04/14/25	MR	30 - 130 %
% 2-Fluorophenol	32			%	1	04/14/25	MR	15 - 110 %
% Nitrobenzene-d5	39			%	1	04/14/25	MR	30 - 130 %
% Phenol-d5	31			%	1	04/14/25	MR	15 - 110 %
% Terphenyl-d14	40			%	1	04/14/25	MR	30 - 130 %
Semivolatiles								
Acenaphthylene	0.88	0.47	0.47	ug/L	1	04/13/25	AW	SW8270E (SIM)
Benz(a)anthracene	0.03	0.02	0.02	ug/L	1	04/13/25	AW	SW8270E (SIM)
Benzo(a)pyrene	0.03	0.02	0.02	ug/L	1	04/13/25	AW	SW8270E (SIM)
Benzo(b)fluoranthene	ND	0.02	0.02	ug/L	1	04/13/25	AW	SW8270E (SIM)
Benzo(ghi)perylene	ND	0.47	0.47	ug/L	1	04/13/25	AW	SW8270E (SIM)
Benzo(k)fluoranthene	ND	0.02	0.02	ug/L	1	04/13/25	AW	SW8270E (SIM)
Chrysene	0.02	0.02	0.02	ug/L	1	04/13/25	AW	SW8270E (SIM)
Dibenz(a,h)anthracene	ND	0.47	0.47	ug/L	1	04/13/25	AW	SW8270E (SIM)
Hexachlorobenzene	ND	0.04	0.04	ug/L	1	04/13/25	AW	SW8270E (SIM)
Hexachlorobutadiene	ND	0.47	0.47	ug/L	1	04/13/25	AW	SW8270E (SIM)
Hexachlorocyclopentadiene	ND	0.47	0.47	ug/L	1	04/13/25	AW	SW8270E (SIM)

Project ID: 168 BANKER STREET BROOKLYN
Client ID: MW4

Phoenix I.D.: CS99026

Parameter	Result	RL/ PQL	LOD/ MDL	Units	Dilution	Date/Time	By	Reference
Indeno(1,2,3-cd)pyrene	0.04	0.02	0.02	ug/L	1	04/13/25	AW	SW8270E (SIM)
Nitrobenzene	ND	0.38	0.38	ug/L	1	04/13/25	AW	SW8270E (SIM)
N-Nitrosodimethylamine	ND	0.09	0.09	ug/L	1	04/13/25	AW	SW8270E (SIM)
Pentachlorophenol	ND	0.47	0.47	ug/L	1	04/13/25	AW	SW8270E (SIM)
Phenanthrene	0.90	0.47	0.47	ug/L	1	04/13/25	AW	SW8270E (SIM)
QA/QC Surrogates								
% 2,4,6-Tribromophenol	44			%	1	04/13/25	AW	15 - 110 %
% 2-Fluorobiphenyl	41			%	1	04/13/25	AW	30 - 130 %
% 2-Fluorophenol	31			%	1	04/13/25	AW	15 - 110 %
% Nitrobenzene-d5	50			%	1	04/13/25	AW	30 - 130 %
% Phenol-d5	36			%	1	04/13/25	AW	15 - 110 %
% Terphenyl-d14	39			%	1	04/13/25	AW	30 - 130 %

1 = This parameter is not certified by the primary accrediting authority (NY NELAC) for this matrix. NY NELAC does not offer certification for all parameters at this time.

RL/PQL=Reporting/Practical Quantitation Level (Equivalent to NELAC LOQ, Limit of Quantitation) ND=Not Detected at RL/PQL BRL=Below Reporting Level L=Biased Low J=Estimated Below RL LOD=Limit of Detection MDL=Method Detection Limit1 QA/QC Surrogates: Surrogates are compounds (preceeded with a %) added by the lab to determine analysis efficiency. Surrogate results(%) listed in the report are not "detected" compounds.

Comments:

Per 1.4.6 of EPA method 8270D, 1,2-Diphenylhydrazine is unstable and readily converts to Azobenzene. Azobenzene is used for the calibration of 1,2-Diphenylhydrazine.

Volatile Comment:
To achieve client's objectives, where the lowest calibration standard or LOD justifies lowering the RL/PQL, the RL/PQL of some compounds have been lowered to meet criteria.

Pesticide Comment:
Due to a matrix interference and/or the presence of a large amount of non-target material in the sample, an elevated RL was reported for the affected compounds.

Semi-Volatile Comment:
To achieve client's objectives, where the lowest calibration standard or LOD justifies lowering the RL/PQL, the RL/PQL of some compounds have been lowered to meet criteria.

Dissolved analysis requires filtration. Samples submitted from an unpreserved container have been lab filtered.

S - Laboratory solvent, contamination is possible.

If you are the client above and have any questions concerning this testing, please do not hesitate to contact Phoenix Client Services at ext.200. The contents of this report cannot be discussed with anyone other than the client listed above without their written consent.



Phyllis Shiller, Laboratory Director
April 18, 2025
Reviewed and Released by: Phyllis Shiller, Laboratory Director

Environmental Laboratories, Inc.
587 East Middle Turnpike, P.O.Box 370, Manchester, CT 06045
Tel. (860) 645-1102

ACCREDITED IN ACCORDANCE WITH nelac NY # 11301

Analysis Report

April 18, 2025

FOR: Attn: Mr Kevin Brussee
Brussee Environmental Corp
1150 Lincoln Avenue – Suite 4
Holbrook, NY 11741

Sample Information		Custody Information		Date	Time
Matrix:	GROUND WATER	Collected by:	TG	04/03/25	
Location Code:	BRUSSEE	Received by:	CP	04/04/25	16:00
Rush Request:	Standard	Analyzed by:	see "By" below		
P.O.#:					

Laboratory Data

SDG ID: GCS99023
Phoenix ID: CS99027

Project ID: 168 BANKER STREET BROOKLYN
Client ID: GW DUPLICATE

Parameter	Result	RL/ PQL	LOD/ MDL	Units	Dilution	Date/Time	By	Reference
Silver	< 0.005	0.005		mg/L	1	04/10/25	TH	SW6010D
Aluminum	0.094	0.020		mg/L	1	04/10/25	TH	SW6010D
Arsenic	0.005	0.004		mg/L	1	04/10/25	TH	SW6010D
Barium	0.220	0.010		mg/L	1	04/10/25	TH	SW6010D
Beryllium	< 0.001	0.001		mg/L	1	04/10/25	TH	SW6010D
Calcium	143	0.010		mg/L	1	04/10/25	TH	SW6010D
Cadmium	< 0.004	0.004		mg/L	1	04/10/25	TH	SW6010D
Cobalt	< 0.005	0.005		mg/L	1	04/10/25	TH	SW6010D
Chromium	< 0.001	0.001		mg/L	1	04/10/25	TH	SW6010D
Copper	< 0.005	0.005		mg/L	1	04/10/25	TH	SW6010D
Silver (Dissolved)	< 0.005	0.005		mg/L	1	04/09/25	CPP	SW6010D
Aluminum (Dissolved)	0.027	0.011		mg/L	1	04/09/25	CPP	SW6010D
Arsenic, (Dissolved)	< 0.003	0.003		mg/L	1	04/09/25	CPP	SW6010D
Barium (Dissolved)	0.104	0.011		mg/L	1	04/09/25	CPP	SW6010D
Beryllium (Dissolved)	< 0.001	0.001		mg/L	1	04/09/25	CPP	SW6010D
Calcium (Dissolved)	130	0.01		mg/L	1	04/09/25	CPP	SW6010D
Cadmium (Dissolved)	< 0.004	0.004		mg/L	1	04/09/25	CPP	SW6010D
Cobalt, (Dissolved)	< 0.005	0.005		mg/L	1	04/09/25	CPP	SW6010D
Chromium (Dissolved)	< 0.001	0.001		mg/L	1	04/09/25	CPP	SW6010D
Copper, (Dissolved)	< 0.005	0.005		mg/L	1	04/09/25	CPP	SW6010D
Iron, (Dissolved)	0.03	0.01		mg/L	1	04/09/25	CPP	SW6010D
Mercury (Dissolved)	< 0.0002	0.0002		mg/L	1	04/09/25	ZT	SW7470A
Potassium (Dissolved)	16.6	1.1		mg/L	10	04/10/25	TH	SW6010D
Magnesium (Dissolved)	19.2	0.01		mg/L	1	04/09/25	CPP	SW6010D
Manganese, (Dissolved)	0.845	0.005		mg/L	1	04/09/25	CPP	SW6010D
Sodium (Dissolved)	88.0	1.1		mg/L	10	04/10/25	TH	SW6010D
Nickel, (Dissolved)	0.005	0.004		mg/L	1	04/09/25	CPP	SW6010D
Lead (Dissolved)	< 0.002	0.002		mg/L	1	04/09/25	CPP	SW6010D

Ver 1

Project ID: 168 BANKER STREET BROOKLYN
Client ID: GW DUPLICATE

Phoenix I.D.: CS99027

Parameter	Result	RL/ PQL	LOD/ MDL	Units	Dilution	Date/Time	By	Reference
Antimony (Dissolved)	< 0.0009	0.0009		mg/L	1	04/11/25	ZT	SW7010
Selenium (Dissolved)	< 0.003	0.003		mg/L	1	04/11/25	ZT	SW7010
Thallium, Dissolved	< 0.0005	0.0005		mg/L	1	04/10/25	ZT	SW7010
Vanadium, (Dissolved)	< 0.011	0.011		mg/L	1	04/09/25	CPP	SW6010D
Zinc, (Dissolved)	< 0.011	0.011		mg/L	1	04/09/25	CPP	SW6010D
Iron	27.3	0.01		mg/L	1	04/10/25	TH	SW6010D
Mercury	< 0.0002	0.0002		mg/L	1	04/07/25	ZT	SW7470A
Potassium	15.9	1.0		mg/L	10	04/10/25	CPP	SW6010D
Magnesium	21.2	0.010		mg/L	1	04/10/25	TH	SW6010D
Manganese	0.995	0.005		mg/L	1	04/10/25	TH	SW6010D
Sodium	83.1	1.0		mg/L	10	04/10/25	CPP	SW6010D
Nickel	0.006	0.004		mg/L	1	04/10/25	TH	SW6010D
Lead	0.001	0.001		mg/L	1	04/10/25	TH	SW6010D
Antimony - LDL	< 0.002	0.002		mg/L	1	04/11/25	ZT	SW7010
Selenium	< 0.004	0.004		mg/L	4	04/15/25	JM	SW7010
Thallium	< 0.0005	0.0005		mg/L	5	04/11/25	ZT	SW7010
Vanadium	< 0.010	0.010		mg/L	1	04/10/25	TH	SW6010D
Zinc	< 0.010	0.010		mg/L	1	04/10/25	TH	SW6010D
Lab Filtration	Completed					04/07/25	AG	0.45um Filter
Dissolved Mercury Digestion	Completed					04/09/25	AK/GW	SW7470A
Mercury Digestion	Completed					04/07/25	AK/GW/GV	SW7470A
PCB Extraction (LDL)	Completed					04/09/25	CV/A	SW3510C
Extraction for Pest (LDL)	Completed					04/09/25	CV/A	SW3510C
Semi-Volatile Extraction	Completed					04/10/25	L/MQ	SW3520C
Total Metals Digestion (GFAA)	Completed					04/10/25	AG	SM3113B-10
Dissolved Metals Preparation	Completed					04/07/25	AG	SW3005A
Total Metals Digestion	Completed					04/09/25	AG	SW3010A
Polychlorinated Biphenyls								
PCB-1016	ND	0.048		ug/L	1	04/10/25	SC	SW8082A
PCB-1221	ND	0.048		ug/L	1	04/10/25	SC	SW8082A
PCB-1232	ND	0.048		ug/L	1	04/10/25	SC	SW8082A
PCB-1242	ND	0.048		ug/L	1	04/10/25	SC	SW8082A
PCB-1248	ND	0.048		ug/L	1	04/10/25	SC	SW8082A
PCB-1254	ND	0.048		ug/L	1	04/10/25	SC	SW8082A
PCB-1260	ND	0.048		ug/L	1	04/10/25	SC	SW8082A
PCB-1262	ND	0.048		ug/L	1	04/10/25	SC	SW8082A
PCB-1268	ND	0.048		ug/L	1	04/10/25	SC	SW8082A
QA/QC Surrogates								
% DCBP	48			%	1	04/10/25	SC	30 - 150 %
% DCBP (Confirmation)	46			%	1	04/10/25	SC	30 - 150 %
% TCMX	53			%	1	04/10/25	SC	30 - 150 %
% TCMX (Confirmation)	49			%	1	04/10/25	SC	30 - 150 %
Pesticides								
4,4' -DDD	ND	0.010		ug/L	5	04/11/25	AW	SW-846 8081
4,4' -DDE	ND	0.010		ug/L	5	04/11/25	AW	SW-846 8081
4,4' -DDT	ND	0.010		ug/L	5	04/11/25	AW	SW-846 8081
a-BHC	ND	0.010		ug/L	5	04/11/25	AW	SW-846 8081

Ver 1

Parameter	Result		RL/ PQL	LOD/ MDL	Units	Dilution	Date/Time	By	Reference	
a-chlordane	ND		0.047		ug/L	5	04/11/25	AW	SW-846 8081	
Alachlor	ND		0.36		ug/L	5	04/11/25	AW	SW-846 8081	1
Aldrin	ND		0.007		ug/L	5	04/11/25	AW	SW-846 8081	
b-BHC	ND		0.024		ug/L	5	04/11/25	AW	SW-846 8081	
Chlordane	ND		0.095		ug/L	5	04/11/25	AW	SW-846 8081	
d-BHC	ND		0.024		ug/L	5	04/11/25	AW	SW-846 8081	
Dieldrin	ND		0.010		ug/L	5	04/11/25	AW	SW-846 8081	
Endosulfan I	ND		0.047		ug/L	5	04/11/25	AW	SW-846 8081	
Endosulfan II	ND		0.047		ug/L	5	04/11/25	AW	SW-846 8081	
Endosulfan Sulfate	ND		0.047		ug/L	5	04/11/25	AW	SW-846 8081	
Endrin	ND		0.024		ug/L	5	04/11/25	AW	SW-846 8081	
Endrin Aldehyde	ND		0.047		ug/L	5	04/11/25	AW	SW-846 8081	
Endrin ketone	ND		0.047		ug/L	5	04/11/25	AW	SW-846 8081	
g-BHC (Lindane)	ND		0.024		ug/L	5	04/11/25	AW	SW-846 8081	
g-chlordane	ND		0.047		ug/L	5	04/11/25	AW	SW-846 8081	
Heptachlor	ND		0.024		ug/L	5	04/11/25	AW	SW-846 8081	
Heptachlor epoxide	ND		0.024		ug/L	5	04/11/25	AW	SW-846 8081	
Methoxychlor	ND		0.47		ug/L	5	04/11/25	AW	SW-846 8081	
Toxaphene	ND		0.95		ug/L	5	04/11/25	AW	SW-846 8081	
QA/QC Surrogates										
%DCBP (Surrogate Rec)	43				%	5	04/11/25	AW	30 - 150 %	
%DCBP (Surrogate Rec) (Confirmation)	32				%	5	04/11/25	AW	30 - 150 %	
%TCMX (Surrogate Rec)	74				%	5	04/11/25	AW	30 - 150 %	
%TCMX (Surrogate Rec) (Confirmation)	74				%	5	04/11/25	AW	30 - 150 %	

Volatiles

1,1,1,2-Tetrachloroethane	ND		1.0	0.25	ug/L	1	04/07/25	MH	SW8260D	
1,1,1-Trichloroethane	ND		5.0	0.25	ug/L	1	04/07/25	MH	SW8260D	
1,1,2,2-Tetrachloroethane	ND		1.0	0.25	ug/L	1	04/07/25	MH	SW8260D	
1,1,2-Trichloroethane	ND		1.0	0.25	ug/L	1	04/07/25	MH	SW8260D	
1,1-Dichloroethane	ND		5.0	0.25	ug/L	1	04/07/25	MH	SW8260D	
1,1-Dichloroethene	ND		1.0	0.25	ug/L	1	04/07/25	MH	SW8260D	
1,1-Dichloropropene	ND		1.0	0.25	ug/L	1	04/07/25	MH	SW8260D	
1,2,3-Trichlorobenzene	ND		1.0	0.25	ug/L	1	04/07/25	MH	SW8260D	
1,2,3-Trichloropropane	ND		0.25	0.25	ug/L	1	04/07/25	MH	SW8260D	
1,2,4-Trichlorobenzene	ND		1.0	0.25	ug/L	1	04/07/25	MH	SW8260D	
1,2,4-Trimethylbenzene	0.69	J	1.0	0.25	ug/L	1	04/07/25	MH	SW8260D	
1,2-Dibromo-3-chloropropane	ND		0.50	0.50	ug/L	1	04/07/25	MH	SW8260D	
1,2-Dibromoethane	ND		0.25	0.25	ug/L	1	04/07/25	MH	SW8260D	
1,2-Dichlorobenzene	ND		1.0	0.25	ug/L	1	04/07/25	MH	SW8260D	
1,2-Dichloroethane	ND		0.60	0.50	ug/L	1	04/07/25	MH	SW8260D	
1,2-Dichloropropane	ND		1.0	0.25	ug/L	1	04/07/25	MH	SW8260D	
1,3,5-Trimethylbenzene	0.26	J	1.0	0.25	ug/L	1	04/07/25	MH	SW8260D	
1,3-Dichlorobenzene	ND		1.0	0.25	ug/L	1	04/07/25	MH	SW8260D	
1,3-Dichloropropane	ND		1.0	0.25	ug/L	1	04/07/25	MH	SW8260D	
1,4-Dichlorobenzene	ND		1.0	0.25	ug/L	1	04/07/25	MH	SW8260D	
2,2-Dichloropropane	ND		1.0	0.25	ug/L	1	04/07/25	MH	SW8260D	
2-Chlorotoluene	ND		1.0	0.25	ug/L	1	04/07/25	MH	SW8260D	
2-Hexanone	ND		2.5	2.5	ug/L	1	04/07/25	MH	SW8260D	
2-Isopropyltoluene	ND		1.0	0.25	ug/L	1	04/07/25	MH	SW8260D	1

Project ID: 168 BANKER STREET BROOKLYN
Client ID: GW DUPLICATE

Phoenix I.D.: CS99027

Parameter	Result		RL/ PQL	LOD/ MDL	Units	Dilution	Date/Time	By	Reference	
4-Chlorotoluene	ND		1.0	0.25	ug/L	1	04/07/25	MH	SW8260D	
4-Methyl-2-pentanone	ND		2.5	2.5	ug/L	1	04/07/25	MH	SW8260D	
Acetone	ND		5.0	2.5	ug/L	1	04/07/25	MH	SW8260D	
Acrolein	ND		5.0	2.5	ug/L	1	04/07/25	MH	SW8260D	
Acrylonitrile	ND		5.0	2.5	ug/L	1	04/07/25	MH	SW8260D	
Benzene	0.32	J	0.70	0.25	ug/L	1	04/07/25	MH	SW8260D	
Bromobenzene	ND		1.0	0.25	ug/L	1	04/07/25	MH	SW8260D	
Bromochloromethane	ND		1.0	0.25	ug/L	1	04/07/25	MH	SW8260D	
Bromodichloromethane	ND		1.0	0.25	ug/L	1	04/07/25	MH	SW8260D	
Bromoform	ND		5.0	0.25	ug/L	1	04/07/25	MH	SW8260D	
Bromomethane	ND		5.0	0.50	ug/L	1	04/07/25	MH	SW8260D	
Carbon Disulfide	3.1		1.0	0.25	ug/L	1	04/07/25	MH	SW8260D	
Carbon tetrachloride	ND		1.0	0.25	ug/L	1	04/07/25	MH	SW8260D	
Chlorobenzene	ND		5.0	0.25	ug/L	1	04/07/25	MH	SW8260D	
Chloroethane	ND		5.0	0.25	ug/L	1	04/07/25	MH	SW8260D	
Chloroform	ND		5.0	0.25	ug/L	1	04/07/25	MH	SW8260D	
Chloromethane	ND		5.0	0.25	ug/L	1	04/07/25	MH	SW8260D	
cis-1,2-Dichloroethene	ND		1.0	0.25	ug/L	1	04/07/25	MH	SW8260D	
cis-1,3-Dichloropropene	ND		0.40	0.25	ug/L	1	04/07/25	MH	SW8260D	
Dibromochloromethane	ND		1.0	0.25	ug/L	1	04/07/25	MH	SW8260D	
Dibromomethane	ND		1.0	0.25	ug/L	1	04/07/25	MH	SW8260D	
Dichlorodifluoromethane	ND		1.0	0.25	ug/L	1	04/07/25	MH	SW8260D	
Ethylbenzene	ND		1.0	0.25	ug/L	1	04/07/25	MH	SW8260D	
Hexachlorobutadiene	ND		0.50	0.20	ug/L	1	04/07/25	MH	SW8260D	
Isopropylbenzene	ND		1.0	0.25	ug/L	1	04/07/25	MH	SW8260D	
m&p-Xylene	0.39	J	1.0	0.25	ug/L	1	04/07/25	MH	SW8260D	
Methyl ethyl ketone	ND		2.5	2.5	ug/L	1	04/07/25	MH	SW8260D	
Methyl t-butyl ether (MTBE)	0.51	J	1.0	0.25	ug/L	1	04/07/25	MH	SW8260D	
Methylene chloride	ND		3.0	1.0	ug/L	1	04/07/25	MH	SW8260D	
Naphthalene	100		10	10	ug/L	10	04/08/25	MH	SW8260D	
n-Butylbenzene	ND		1.0	0.25	ug/L	1	04/07/25	MH	SW8260D	
n-Propylbenzene	ND		1.0	0.25	ug/L	1	04/07/25	MH	SW8260D	
o-Xylene	ND		1.0	0.25	ug/L	1	04/07/25	MH	SW8260D	
p-Isopropyltoluene	ND		1.0	0.25	ug/L	1	04/07/25	MH	SW8260D	
sec-Butylbenzene	ND		1.0	0.25	ug/L	1	04/07/25	MH	SW8260D	
Styrene	ND		1.0	0.25	ug/L	1	04/07/25	MH	SW8260D	
tert-Butylbenzene	ND		1.0	0.25	ug/L	1	04/07/25	MH	SW8260D	
Tetrachloroethene	ND		1.0	0.25	ug/L	1	04/07/25	MH	SW8260D	
Tetrahydrofuran (THF)	ND		5.0	2.5	ug/L	1	04/07/25	MH	SW8260D	1
Toluene	ND		1.0	0.25	ug/L	1	04/07/25	MH	SW8260D	
trans-1,2-Dichloroethene	ND		5.0	0.25	ug/L	1	04/07/25	MH	SW8260D	
trans-1,3-Dichloropropene	ND		0.40	0.25	ug/L	1	04/07/25	MH	SW8260D	
trans-1,4-dichloro-2-butene	ND		2.5	2.5	ug/L	1	04/07/25	MH	SW8260D	
Trichloroethene	ND		1.0	0.25	ug/L	1	04/07/25	MH	SW8260D	
Trichlorofluoromethane	ND		1.0	0.25	ug/L	1	04/07/25	MH	SW8260D	
Trichlorotrifluoroethane	ND		1.0	0.25	ug/L	1	04/07/25	MH	SW8260D	
Vinyl chloride	ND		1.0	0.25	ug/L	1	04/07/25	MH	SW8260D	
QA/QC Surrogates										
% 1,2-dichlorobenzene-d4	94				%	1	04/07/25	MH	70 - 130 %	

Ver 1

Project ID: 168 BANKER STREET BROOKLYN
Client ID: GW DUPLICATE

Phoenix I.D.: CS99027

Parameter	Result		RL/ PQL	LOD/ MDL	Units	Dilution	Date/Time	By	Reference	
% Bromofluorobenzene	100				%	1	04/07/25	MH	70 - 130 %	
% Dibromofluoromethane	95				%	1	04/07/25	MH	70 - 130 %	
% Toluene-d8	94				%	1	04/07/25	MH	70 - 130 %	
% 1,2-dichlorobenzene-d4 (10x)	95				%	10	04/08/25	MH	70 - 130 %	
% Bromofluorobenzene (10x)	99				%	10	04/08/25	MH	70 - 130 %	
% Dibromofluoromethane (10x)	101				%	10	04/08/25	MH	70 - 130 %	
% Toluene-d8 (10x)	93				%	10	04/08/25	MH	70 - 130 %	
1,4-dioxane										
1,4-dioxane	ND		100		ug/l	1	04/07/25	MH	SW8260D	
QA/QC Surrogates										
% 1,2-dichlorobenzene-d4	94				%	1	04/07/25	MH	70 - 130 %	
% Bromofluorobenzene	100				%	1	04/07/25	MH	70 - 130 %	
% Dibromofluoromethane	95				%	1	04/07/25	MH	70 - 130 %	
% Toluene-d8	94				%	1	04/07/25	MH	70 - 130 %	
Volatiles										
1,1,1,2-Tetrachloroethane	ND		1.0		ug/L	1	04/07/25	MH	SW8260D	
Acrolein	ND		5.0		ug/L	1	04/07/25	MH	SW8260D	
Acrylonitrile	ND		5.0		ug/L	1	04/07/25	MH	SW8260D	
Tert-butyl alcohol	ND		50		ug/L	1	04/07/25	MH	SW8260D	
Semivolatiles										
1,2,4,5-Tetrachlorobenzene	ND		3.4	3.4	ug/L	1	04/14/25	MR	SW8270E	
1,2,4-Trichlorobenzene	ND		4.8	1.4	ug/L	1	04/14/25	MR	SW8270E	
1,2-Dichlorobenzene	ND		0.96	0.96	ug/L	1	04/14/25	MR	SW8270E	
1,2-Diphenylhydrazine	ND		4.8	1.6	ug/L	1	04/14/25	MR	SW8270E	
1,3-Dichlorobenzene	ND		0.96	0.96	ug/L	1	04/14/25	MR	SW8270E	
1,4-Dichlorobenzene	ND		0.96	0.96	ug/L	1	04/14/25	MR	SW8270E	
2,2'-Oxybis(1-Chloropropane)	ND		4.8	1.3	ug/L	1	04/14/25	MR	SW8270E	1
2,4,5-Trichlorophenol	ND		0.96	0.96	ug/L	1	04/14/25	MR	SW8270E	
2,4,6-Trichlorophenol	ND		0.96	0.96	ug/L	1	04/14/25	MR	SW8270E	
2,4-Dichlorophenol	ND		0.96	0.96	ug/L	1	04/14/25	MR	SW8270E	
2,4-Dimethylphenol	ND		0.96	0.96	ug/L	1	04/14/25	MR	SW8270E	
2,4-Dinitrophenol	ND		0.96	0.96	ug/L	1	04/14/25	MR	SW8270E	
2,4-Dinitrotoluene	ND		4.8	1.9	ug/L	1	04/14/25	MR	SW8270E	
2,6-Dinitrotoluene	ND		4.8	1.5	ug/L	1	04/14/25	MR	SW8270E	
2-Chloronaphthalene	ND		4.8	1.4	ug/L	1	04/14/25	MR	SW8270E	
2-Chlorophenol	ND		0.96	0.96	ug/L	1	04/14/25	MR	SW8270E	
2-Methylnaphthalene	3.0	J	4.8	1.4	ug/L	1	04/14/25	MR	SW8270E	
2-Methylphenol (o-cresol)	ND		0.96	0.96	ug/L	1	04/14/25	MR	SW8270E	
2-Nitroaniline	ND		4.8	1.9	ug/L	1	04/14/25	MR	SW8270E	
2-Nitrophenol	ND		0.96	0.96	ug/L	1	04/14/25	MR	SW8270E	
3&4-Methylphenol (m&p-cresol)	ND		0.96	0.96	ug/L	1	04/14/25	MR	SW8270E	
3,3'-Dichlorobenzidine	ND		4.8	2.3	ug/L	1	04/14/25	MR	SW8270E	
3-Nitroaniline	ND		4.8	1.9	ug/L	1	04/14/25	MR	SW8270E	
4,6-Dinitro-2-methylphenol	ND		0.96	0.96	ug/L	1	04/14/25	MR	SW8270E	
4-Bromophenyl phenyl ether	ND		4.8	1.4	ug/L	1	04/14/25	MR	SW8270E	
4-Chloro-3-methylphenol	ND		0.96	0.96	ug/L	1	04/14/25	MR	SW8270E	
4-Chloroaniline	ND		3.4	2.2	ug/L	1	04/14/25	MR	SW8270E	

Ver 1

Parameter	Result	RL/ PQL	LOD/ MDL	Units	Dilution	Date/Time	By	Reference
4-Chlorophenyl phenyl ether	ND	4.8	1.6	ug/L	1	04/14/25	MR	SW8270E
4-Nitroaniline	ND	4.8	1.6	ug/L	1	04/14/25	MR	SW8270E
4-Nitrophenol	ND	0.96	0.96	ug/L	1	04/14/25	MR	SW8270E
Acenaphthene	ND	4.8	1.5	ug/L	1	04/14/25	MR	SW8270E
Acetophenone	ND	4.8	1.5	ug/L	1	04/14/25	MR	SW8270E
Aniline	ND	3.4	3.4	ug/L	1	04/14/25	MR	SW8270E
Anthracene	ND	4.8	1.6	ug/L	1	04/14/25	MR	SW8270E
Benzidine	ND	4.3	2.8	ug/L	1	04/14/25	MR	SW8270E
Benzoic acid	ND	24	9.6	ug/L	1	04/14/25	MR	SW8270E
Benzyl butyl phthalate	ND	4.8	1.2	ug/L	1	04/14/25	MR	SW8270E
Bis(2-chloroethoxy)methane	ND	4.8	1.3	ug/L	1	04/14/25	MR	SW8270E
Bis(2-chloroethyl)ether	ND	0.96	0.96	ug/L	1	04/14/25	MR	SW8270E
Bis(2-ethylhexyl)phthalate	ND	0.96	0.96	ug/L	1	04/14/25	MR	SW8270E
Carbazole	ND	4.8	3.6	ug/L	1	04/14/25	MR	SW8270E
Dibenzofuran	ND	4.8	1.4	ug/L	1	04/14/25	MR	SW8270E
Diethyl phthalate	ND	4.8	1.5	ug/L	1	04/14/25	MR	SW8270E
Dimethylphthalate	ND	4.8	1.5	ug/L	1	04/14/25	MR	SW8270E
Di-n-butylphthalate	ND	4.8	1.3	ug/L	1	04/14/25	MR	SW8270E
Di-n-octylphthalate	ND	4.8	1.2	ug/L	1	04/14/25	MR	SW8270E
Fluoranthene	ND	4.8	1.6	ug/L	1	04/14/25	MR	SW8270E
Fluorene	ND	4.8	1.6	ug/L	1	04/14/25	MR	SW8270E
Hexachloroethane	ND	0.96	0.96	ug/L	1	04/14/25	MR	SW8270E
Isophorone	ND	4.8	1.3	ug/L	1	04/14/25	MR	SW8270E
Naphthalene	64	4.8	1.4	ug/L	1	04/14/25	MR	SW8270E
N-Nitrosodi-n-propylamine	ND	4.8	1.6	ug/L	1	04/14/25	MR	SW8270E
N-Nitrosodiphenylamine	ND	4.8	1.8	ug/L	1	04/14/25	MR	SW8270E
Pentachloronitrobenzene	ND	2.4	2.4	ug/L	1	04/14/25	MR	SW8270E
Phenol	2.5	0.96	0.96	ug/L	1	04/14/25	MR	SW8270E
Pyrene	ND	4.8	1.7	ug/L	1	04/14/25	MR	SW8270E
Pyridine	ND	9.6	1.2	ug/L	1	04/14/25	MR	SW8270E
QA/QC Surrogates								
% 2,4,6-Tribromophenol	94			%	1	04/14/25	MR	15 - 110 %
% 2-Fluorobiphenyl	73			%	1	04/14/25	MR	30 - 130 %
% 2-Fluorophenol	57			%	1	04/14/25	MR	15 - 110 %
% Nitrobenzene-d5	76			%	1	04/14/25	MR	30 - 130 %
% Phenol-d5	58			%	1	04/14/25	MR	15 - 110 %
% Terphenyl-d14	71			%	1	04/14/25	MR	30 - 130 %
Semivolatiles								
Acenaphthylene	1.1	0.48	0.48	ug/L	1	04/13/25	AW	SW8270E (SIM)
Benz(a)anthracene	0.04	0.02	0.02	ug/L	1	04/13/25	AW	SW8270E (SIM)
Benzo(a)pyrene	ND	0.02	0.02	ug/L	1	04/13/25	AW	SW8270E (SIM)
Benzo(b)fluoranthene	ND	0.02	0.02	ug/L	1	04/13/25	AW	SW8270E (SIM)
Benzo(ghi)perylene	ND	0.48	0.48	ug/L	1	04/13/25	AW	SW8270E (SIM)
Benzo(k)fluoranthene	ND	0.02	0.02	ug/L	1	04/13/25	AW	SW8270E (SIM)
Chrysene	0.03	0.02	0.02	ug/L	1	04/13/25	AW	SW8270E (SIM)
Dibenz(a,h)anthracene	ND	0.48	0.48	ug/L	1	04/13/25	AW	SW8270E (SIM)
Hexachlorobenzene	ND	0.04	0.04	ug/L	1	04/13/25	AW	SW8270E (SIM)
Hexachlorobutadiene	ND	0.48	0.48	ug/L	1	04/13/25	AW	SW8270E (SIM)
Hexachlorocyclopentadiene	ND	0.48	0.48	ug/L	1	04/13/25	AW	SW8270E (SIM)

Parameter	Result	RL/ PQL	LOD/ MDL	Units	Dilution	Date/Time	By	Reference
Indeno(1,2,3-cd)pyrene	0.03	0.02	0.02	ug/L	1	04/13/25	AW	SW8270E (SIM)
Nitrobenzene	ND	0.38	0.38	ug/L	1	04/13/25	AW	SW8270E (SIM)
N-Nitrosodimethylamine	ND	0.10	0.10	ug/L	1	04/13/25	AW	SW8270E (SIM)
Pentachlorophenol	ND	0.48	0.48	ug/L	1	04/13/25	AW	SW8270E (SIM)
Phenanthrene	1.2	0.48	0.48	ug/L	1	04/13/25	AW	SW8270E (SIM)
QA/QC Surrogates								
% 2,4,6-Tribromophenol	73			%	1	04/13/25	AW	15 - 110 %
% 2-Fluorobiphenyl	70			%	1	04/13/25	AW	30 - 130 %
% 2-Fluorophenol	56			%	1	04/13/25	AW	15 - 110 %
% Nitrobenzene-d5	84			%	1	04/13/25	AW	30 - 130 %
% Phenol-d5	68			%	1	04/13/25	AW	15 - 110 %
% Terphenyl-d14	64			%	1	04/13/25	AW	30 - 130 %

1 = This parameter is not certified by the primary accrediting authority (NY NELAC) for this matrix. NY NELAC does not offer certification for all parameters at this time.

RL/PQL=Reporting/Practical Quantitation Level (Equivalent to NELAC LOQ, Limit of Quantitation) ND=Not Detected at RL/PQL BRL=Below Reporting Level L=Biased Low J=Estimated Below RL LOD=Limit of Detection MDL=Method Detection Limit1 QA/QC Surrogates: Surrogates are compounds (preceeded with a %) added by the lab to determine analysis efficiency. Surrogate results(%) listed in the report are not "detected" compounds.

Comments:

Per 1.4.6 of EPA method 8270D, 1,2-Diphenylhydrazine is unstable and readily converts to Azobenzene. Azobenzene is used for the calibration of 1,2-Diphenylhydrazine.

Volatile Comment:
To achieve client's objectives, where the lowest calibration standard or LOD justifies lowering the RL/PQL, the RL/PQL of some compounds have been lowered to meet criteria.

Pesticide Comment:
Due to a matrix interference and/or the presence of a large amount of non-target material in the sample, an elevated RL was reported for the affected compounds.

Semi-Volatile Comment:
To achieve client's objectives, where the lowest calibration standard or LOD justifies lowering the RL/PQL, the RL/PQL of some compounds have been lowered to meet criteria.

Dissolved analysis requires filtration. Samples submitted from an unpreserved container have been lab filtered.

If you are the client above and have any questions concerning this testing, please do not hesitate to contact Phoenix Client Services at ext.200. The contents of this report cannot be discussed with anyone other than the client listed above without their written consent.

Phyllis Shiller, Laboratory Director
April 18, 2025
Reviewed and Released by: Phyllis Shiller, Laboratory Director

Environmental Laboratories, Inc.
587 East Middle Turnpike, P.O.Box 370, Manchester, CT 06045
Tel. (860) 645-1102

ACCREDITED IN ACCORDANCE WITH nelac NY # 11301

Analysis Report

April 18, 2025

FOR: Attn: Mr Kevin Brussee
Brussee Environmental Corp
1150 Lincoln Avenue – Suite 4
Holbrook, NY 11741

Sample Information		Custody Information		Date	Time
Matrix:	GROUND WATER	Collected by:	TG	04/03/25	
Location Code:	BRUSSEE	Received by:	CP	04/04/25	16:00
Rush Request:	Standard	Analyzed by:	see "By" below		
P.O.#:					

Laboratory Data

SDG ID: GCS99023
Phoenix ID: CS99028

Project ID: 168 BANKER STREET BROOKLYN
Client ID: TRIP BLANKS

Parameter	Result	RL/ PQL	LOD/ MDL	Units	Dilution	Date/Time	By	Reference	
Volatiles									
1,1,1,2-Tetrachloroethane	ND	1.0	0.25	ug/L	1	04/07/25	MH	SW8260D	
1,1,1-Trichloroethane	ND	5.0	0.25	ug/L	1	04/07/25	MH	SW8260D	
1,1,2,2-Tetrachloroethane	ND	1.0	0.25	ug/L	1	04/07/25	MH	SW8260D	
1,1,2-Trichloroethane	ND	1.0	0.25	ug/L	1	04/07/25	MH	SW8260D	
1,1-Dichloroethane	ND	5.0	0.25	ug/L	1	04/07/25	MH	SW8260D	
1,1-Dichloroethene	ND	1.0	0.25	ug/L	1	04/07/25	MH	SW8260D	
1,1-Dichloropropene	ND	1.0	0.25	ug/L	1	04/07/25	MH	SW8260D	
1,2,3-Trichlorobenzene	ND	1.0	0.25	ug/L	1	04/07/25	MH	SW8260D	
1,2,3-Trichloropropane	ND	0.25	0.25	ug/L	1	04/07/25	MH	SW8260D	
1,2,4-Trichlorobenzene	ND	1.0	0.25	ug/L	1	04/07/25	MH	SW8260D	
1,2,4-Trimethylbenzene	ND	1.0	0.25	ug/L	1	04/07/25	MH	SW8260D	
1,2-Dibromo-3-chloropropane	ND	0.50	0.50	ug/L	1	04/07/25	MH	SW8260D	
1,2-Dibromoethane	ND	0.25	0.25	ug/L	1	04/07/25	MH	SW8260D	
1,2-Dichlorobenzene	ND	1.0	0.25	ug/L	1	04/07/25	MH	SW8260D	
1,2-Dichloroethane	ND	0.60	0.50	ug/L	1	04/07/25	MH	SW8260D	
1,2-Dichloropropane	ND	1.0	0.25	ug/L	1	04/07/25	MH	SW8260D	
1,3,5-Trimethylbenzene	ND	1.0	0.25	ug/L	1	04/07/25	MH	SW8260D	
1,3-Dichlorobenzene	ND	1.0	0.25	ug/L	1	04/07/25	MH	SW8260D	
1,3-Dichloropropane	ND	1.0	0.25	ug/L	1	04/07/25	MH	SW8260D	
1,4-Dichlorobenzene	ND	1.0	0.25	ug/L	1	04/07/25	MH	SW8260D	
2,2-Dichloropropane	ND	1.0	0.25	ug/L	1	04/07/25	MH	SW8260D	
2-Chlorotoluene	ND	1.0	0.25	ug/L	1	04/07/25	MH	SW8260D	
2-Hexanone	ND	2.5	2.5	ug/L	1	04/07/25	MH	SW8260D	
2-Isopropyltoluene	ND	1.0	0.25	ug/L	1	04/07/25	MH	SW8260D	1
4-Chlorotoluene	ND	1.0	0.25	ug/L	1	04/07/25	MH	SW8260D	
4-Methyl-2-pentanone	ND	2.5	2.5	ug/L	1	04/07/25	MH	SW8260D	

Project ID: 168 BANKER STREET BROOKLYN
Client ID: TRIP BLANKS

Phoenix I.D.: CS99028

Parameter	Result	RL/ PQL	LOD/ MDL	Units	Dilution	Date/Time	By	Reference	
Acetone	ND	5.0	2.5	ug/L	1	04/07/25	MH	SW8260D	
Acrolein	ND	5.0	2.5	ug/L	1	04/07/25	MH	SW8260D	
Acrylonitrile	ND	5.0	2.5	ug/L	1	04/07/25	MH	SW8260D	
Benzene	ND	0.70	0.25	ug/L	1	04/07/25	MH	SW8260D	
Bromobenzene	ND	1.0	0.25	ug/L	1	04/07/25	MH	SW8260D	
Bromochloromethane	ND	1.0	0.25	ug/L	1	04/07/25	MH	SW8260D	
Bromodichloromethane	ND	1.0	0.25	ug/L	1	04/07/25	MH	SW8260D	
Bromoform	ND	5.0	0.25	ug/L	1	04/07/25	MH	SW8260D	
Bromomethane	ND	5.0	0.50	ug/L	1	04/07/25	MH	SW8260D	
Carbon Disulfide	ND	1.0	0.25	ug/L	1	04/07/25	MH	SW8260D	
Carbon tetrachloride	ND	1.0	0.25	ug/L	1	04/07/25	MH	SW8260D	
Chlorobenzene	ND	5.0	0.25	ug/L	1	04/07/25	MH	SW8260D	
Chloroethane	ND	5.0	0.25	ug/L	1	04/07/25	MH	SW8260D	
Chloroform	ND	5.0	0.25	ug/L	1	04/07/25	MH	SW8260D	
Chloromethane	ND	5.0	0.25	ug/L	1	04/07/25	MH	SW8260D	
cis-1,2-Dichloroethene	ND	1.0	0.25	ug/L	1	04/07/25	MH	SW8260D	
cis-1,3-Dichloropropene	ND	0.40	0.25	ug/L	1	04/07/25	MH	SW8260D	
Dibromochloromethane	ND	1.0	0.25	ug/L	1	04/07/25	MH	SW8260D	
Dibromomethane	ND	1.0	0.25	ug/L	1	04/07/25	MH	SW8260D	
Dichlorodifluoromethane	ND	1.0	0.25	ug/L	1	04/07/25	MH	SW8260D	
Ethylbenzene	ND	1.0	0.25	ug/L	1	04/07/25	MH	SW8260D	
Hexachlorobutadiene	ND	0.50	0.20	ug/L	1	04/07/25	MH	SW8260D	
Isopropylbenzene	ND	1.0	0.25	ug/L	1	04/07/25	MH	SW8260D	
m&p-Xylene	ND	1.0	0.25	ug/L	1	04/07/25	MH	SW8260D	
Methyl ethyl ketone	ND	2.5	2.5	ug/L	1	04/07/25	MH	SW8260D	
Methyl t-butyl ether (MTBE)	ND	1.0	0.25	ug/L	1	04/07/25	MH	SW8260D	
Methylene chloride	ND	3.0	1.0	ug/L	1	04/07/25	MH	SW8260D	
Naphthalene	ND	1.0	1.0	ug/L	1	04/07/25	MH	SW8260D	
n-Butylbenzene	ND	1.0	0.25	ug/L	1	04/07/25	MH	SW8260D	
n-Propylbenzene	ND	1.0	0.25	ug/L	1	04/07/25	MH	SW8260D	
o-Xylene	ND	1.0	0.25	ug/L	1	04/07/25	MH	SW8260D	
p-Isopropyltoluene	ND	1.0	0.25	ug/L	1	04/07/25	MH	SW8260D	
sec-Butylbenzene	ND	1.0	0.25	ug/L	1	04/07/25	MH	SW8260D	
Styrene	ND	1.0	0.25	ug/L	1	04/07/25	MH	SW8260D	
tert-Butylbenzene	ND	1.0	0.25	ug/L	1	04/07/25	MH	SW8260D	
Tetrachloroethene	ND	1.0	0.25	ug/L	1	04/07/25	MH	SW8260D	
Tetrahydrofuran (THF)	ND	5.0	2.5	ug/L	1	04/07/25	MH	SW8260D	1
Toluene	ND	1.0	0.25	ug/L	1	04/07/25	MH	SW8260D	
trans-1,2-Dichloroethene	ND	5.0	0.25	ug/L	1	04/07/25	MH	SW8260D	
trans-1,3-Dichloropropene	ND	0.40	0.25	ug/L	1	04/07/25	MH	SW8260D	
trans-1,4-dichloro-2-butene	ND	2.5	2.5	ug/L	1	04/07/25	MH	SW8260D	
Trichloroethene	ND	1.0	0.25	ug/L	1	04/07/25	MH	SW8260D	
Trichlorofluoromethane	ND	1.0	0.25	ug/L	1	04/07/25	MH	SW8260D	
Trichlorotrifluoroethane	ND	1.0	0.25	ug/L	1	04/07/25	MH	SW8260D	
Vinyl chloride	ND	1.0	0.25	ug/L	1	04/07/25	MH	SW8260D	
QA/QC Surrogates									
% 1,2-dichlorobenzene-d4	92			%	1	04/07/25	MH	70 - 130 %	
% Bromofluorobenzene	97			%	1	04/07/25	MH	70 - 130 %	
% Dibromofluoromethane	93			%	1	04/07/25	MH	70 - 130 %	

Ver 1

Project ID: 168 BANKER STREET BROOKLYN
Client ID: TRIP BLANKS

Phoenix I.D.: CS99028

Parameter	Result	RL/ PQL	LOD/ MDL	Units	Dilution	Date/Time	By	Reference
% Toluene-d8	92			%	1	04/07/25	MH	70 - 130 %
1,4-dioxane								
1,4-dioxane	ND	100		ug/l	1	04/07/25	MH	SW8260D
Volatiles								
1,1,1,2-Tetrachloroethane	ND	1.0		ug/L	1	04/07/25	MH	SW8260D
Acrolein	ND	5.0		ug/L	1	04/07/25	MH	SW8260D
Acrylonitrile	ND	5.0		ug/L	1	04/07/25	MH	SW8260D
Tert-butyl alcohol	ND	50		ug/L	1	04/07/25	MH	SW8260D

1 = This parameter is not certified by the primary accrediting authority (NY NELAC) for this matrix. NY NELAC does not offer certification for all parameters at this time.

RL/PQL=Reporting/Practical Quantitation Level (Equivalent to NELAC LOQ, Limit of Quantitation) ND=Not Detected at RL/PQL
BRL=Below Reporting Level L=Biased Low LOD=Limit of Detection MDL=Method Detection Limit1
QA/QC Surrogates: Surrogates are compounds (preceeded with a %) added by the lab to determine analysis efficiency. Surrogate results(%) listed in the report are not "detected" compounds.

Comments:

TRIP BLANK INCLUDED.

Volatile Comment:
To achieve client's objectives, where the lowest calibration standard or LOD justifies lowering the RL/PQL, the RL/PQL of some compounds have been lowered to meet criteria.

If you are the client above and have any questions concerning this testing, please do not hesitate to contact Phoenix Client Services at ext.200.
The contents of this report cannot be discussed with anyone other than the client listed above without their written consent.

Phyllis Shiller, Laboratory Director
April 18, 2025
Reviewed and Released by: Phyllis Shiller, Laboratory Director

Environmental Laboratories, Inc.
587 East Middle Turnpike, P.O.Box 370, Manchester, CT 06045
Tel. (860) 645-1102

NY # 11301

QA/QC Report

April 18, 2025

QA/QC Data

SDG I.D.: GCS99023

Parameter	Blank	Blk RL	Sample Result	Dup Result	Dup RPD	LCS %	LCSD %	LCS RPD	MS %	MSD %	MS RPD	% Rec Limits	% RPD Limits
QA/QC Batch 777617 (mg/L), QC Sample No: CS96237 (CS99023, CS99024, CS99025, CS99026, CS99027)													
Antimony - Water	BRL	0.003	<0.002	<0.003	NC	96.0			94.7			80 - 120	20
QA/QC Batch 778700 (mg/L), QC Sample No: CS99023 (CS99023, CS99024, CS99025, CS99026, CS99027)													
Antimony (Dissolved)-LDL	BRL	0.005	<0.0009	<0.005	NC	95.6			96.7			80 - 120	20
QA/QC Batch 778550 (mg/L), QC Sample No: CS98440 (CS99023, CS99024, CS99025, CS99026, CS99027)													
Selenium - Water	BRL	0.005	<0.004	<0.005	NC	100			81.7			80 - 120	20
QA/QC Batch 778700 (mg/L), QC Sample No: CS99023 (CS99023, CS99024, CS99025, CS99026, CS99027)													
Selenium (Dissolved)	BRL	0.002	<0.003	<0.002	NC	87.9			88.8			80 - 120	20
QA/QC Batch 778700 (mg/L), QC Sample No: CS99023 (CS99023, CS99024, CS99025, CS99026, CS99027)													
Thallium (Dissolved)	BRL	0.002	<0.0005	<0.002	NC	94.6			93.6			80 - 120	20
QA/QC Batch 778863 (mg/L), QC Sample No: CT01762 (CS99023, CS99024, CS99025, CS99026, CS99027)													
Thallium - Water	BRL	0.001	<0.001	<0.001	NC	105			110			80 - 120	20
QA/QC Batch 778016 (mg/L), QC Sample No: CS97120 (CS99023, CS99024, CS99025, CS99026, CS99027)													
Mercury - Water	BRL	0.0002	0.0017	0.0023	30.0	108			119			80 - 120	20 r
Comment:													
Additional Mercury Criteria: LCS acceptance range is 80-120% for aqueous and for soils the acceptance range is set by vendor limits. MS acceptance range is 75-125% for aqueous and 80-120% for soils.													
QA/QC Batch 778437 (mg/L), QC Sample No: CT00665 (CS99023, CS99024, CS99025, CS99026, CS99027)													
Mercury (Dissolved)	BRL	0.0002	<0.0002	<0.0002	NC	101			102			80 - 120	20
Comment:													
Additional Mercury Criteria: LCS acceptance range is 80-120% for aqueous and for soils the acceptance range is set by vendor limits. MS acceptance range is 75-125% for aqueous and 80-120% for soils.													
QA/QC Batch 778553 (mg/L), QC Sample No: CS99019 (CS99023, CS99024, CS99025, CS99026, CS99027)													
ICP Metals - Aqueous													
Aluminum	BRL	0.020	<0.020	<0.020	NC	97.7	97.3	0.4	97.2			80 - 120	20
Arsenic	BRL	0.004	<0.004	<0.004	NC	98.7	101	2.3	99.5			80 - 120	20
Barium	BRL	0.002	0.021	0.020	4.90	101	101	0.0	100			80 - 120	20
Beryllium	BRL	0.001	<0.001	<0.001	NC	101	101	0.0	100			80 - 120	20
Cadmium	BRL	0.001	<0.001	<0.001	NC	98.7	99.5	0.8	98.4			80 - 120	20
Calcium	BRL	0.010	12.1	11.8	2.50	100	99.5	0.5	NC			80 - 120	20
Chromium	BRL	0.001	<0.001	<0.001	NC	99.9	100	0.1	99.6			80 - 120	20
Cobalt	BRL	0.002	<0.002	<0.002	NC	99.7	100	0.3	99.5			80 - 120	20
Copper	BRL	0.005	0.382	0.372	2.70	102	101	1.0	101			80 - 120	20
Iron	BRL	0.010	0.067	0.058	14.4	99.9	99.8	0.1	98.4			80 - 120	20
Lead	BRL	0.001	0.001	<0.001	NC	97.7	99.5	1.8	97.6			80 - 120	20
Magnesium	BRL	0.010	3.52	3.46	1.70	101	101	0.0	91.8			80 - 120	20
Manganese	BRL	0.001	0.013	0.013	0	100	101	1.0	99.8			80 - 120	20
Nickel	BRL	0.001	0.005	0.003	NC	100	101	1.0	99.7			80 - 120	20
Potassium	BRL	0.1	1.3	1.3	0	112	102	9.3	108			80 - 120	20
Silver	BRL	0.001	0.023	0.023	0	101	99.7	1.3	99.8			80 - 120	20
Sodium	BRL	0.10	22.8	22.2	2.70	112	102	9.3	NC			80 - 120	20

QA/QC Data

SDG I.D.: GCS99023

Parameter	Blank	Blk RL	Sample Result	Dup Result	Dup RPD	LCS %	LCSD %	LCS RPD	MS %	MSD %	MS RPD	% Rec Limits	% RPD Limits
Vanadium	BRL	0.002	<0.002	<0.002	NC	99.8	99.9	0.1	99.5			80 - 120	20
Zinc	BRL	0.004	0.018	0.018	NC	99.4	99.6	0.2	98.9			80 - 120	20

Comment:

Additional Criteria: LCS acceptance range is 80-120% for aqueous and for soils the acceptance range is set by vendor limits. MS acceptance range 75-125%.

QA/QC Batch 778162 (mg/L), QC Sample No: CS99393 (CS99023, CS99024, CS99025, CS99026, CS99027)

ICP Metals - Dissolved

Aluminum	BRL	0.011	0.058	0.041	NC	87.7	86.5	1.4	115			80 - 120	20
Arsenic	BRL	0.004	<0.004	<0.004	NC	87.9	88.1	0.2	84.0			80 - 120	20
Barium	BRL	0.002	0.009	0.010	NC	89.9	89.2	0.8	99.8			80 - 120	20
Beryllium	BRL	0.001	<0.001	<0.001	NC	92.5	91.7	0.9	78.3			80 - 120	20
Cadmium	BRL	0.001	<0.001	<0.001	NC	88.7	88.7	0.0	76.9			80 - 120	20
Calcium	BRL	0.01	338	337	0.30	88.4	87.2	1.4	NC			80 - 120	20
Chromium	BRL	0.001	<0.001	<0.001	NC	87.6	87.8	0.2	79.6			80 - 120	20
Cobalt	BRL	0.001	<0.001	<0.001	NC	87.0	87.0	0.0	79.7			80 - 120	20
Copper	BRL	0.005	<0.005	<0.005	NC	89.9	89.1	0.9	108			80 - 120	20
Iron	BRL	0.011	<0.011	<0.011	NC	88.4	88.3	0.1	79.3			80 - 120	20
Lead	BRL	0.002	<0.002	<0.002	NC	87.3	87.4	0.1	82.1			80 - 120	20
Magnesium	BRL	0.01	1060	1050	0.90	92.0	92.1	0.1	NC			80 - 120	20
Manganese	BRL	0.001	0.002	0.002	NC	89.7	89.6	0.1	81.1			80 - 120	20
Nickel	BRL	0.001	<0.001	<0.001	NC	87.8	87.8	0.0	77.6			80 - 120	20
Potassium	BRL	0.1	368	344	6.70	87.2	86.3	1.0	NC			80 - 120	20
Silver	BRL	0.001	<0.001	<0.001	NC	88.9	88.9	0.0	109			80 - 120	20
Sodium	BRL	0.11	8730	8880	1.70	92.4	89.8	2.9	NC			80 - 120	20
Vanadium	BRL	0.002	0.003	<0.002	NC	88.8	88.0	0.9	84.0			80 - 120	20
Zinc	BRL	0.002	0.054	0.055	1.80	89.0	89.3	0.3	87.3			80 - 120	20

Comment:

Additional Criteria: LCS acceptance range is 80-120% for aqueous and for soils the acceptance range is set by vendor limits. MS acceptance range 75-125%.

r = This parameter is outside laboratory RPD specified recovery limits.

Environmental Laboratories, Inc.
587 East Middle Turnpike, P.O.Box 370, Manchester, CT 06045
Tel. (860) 645-1102

ACCREDITED IN ACCORDANCE WITH nelac NY # 11301

QA/QC Report

April 18, 2025

QA/QC Data

SDG I.D.: GCS99023

Parameter	Blank	Blk RL	LCS %	LCSD %	LCS RPD	MS %	MSD %	MS RPD	% Rec Limits	% RPD Limits
QA/QC Batch 778231 (ug/l), QC Sample No: CS97866 (CS99023, CS99024, CS99025)										
1,4dioxane - Ground Water										
1,4-dioxane (ISO)	ND	0.20	109	112	2.7				70 - 130	20
% 1,4-dioxane-d8 (ISO)	86	%	87	88	1.1				70 - 130	20
QA/QC Batch 778469 (ug/L), QC Sample No: CS96723 (CS99023, CS99024, CS99025, CS99026, CS99027)										
Polychlorinated Biphenyls - Ground Water										
PCB-1016	ND	0.050	74	83	11.5				40 - 140	20
PCB-1221	ND	0.050							40 - 140	20
PCB-1232	ND	0.050							40 - 140	20
PCB-1242	ND	0.050							40 - 140	20
PCB-1248	ND	0.050							40 - 140	20
PCB-1254	ND	0.050							40 - 140	20
PCB-1260	ND	0.050	76	85	11.2				40 - 140	20
PCB-1262	ND	0.050							40 - 140	20
PCB-1268	ND	0.050							40 - 140	20
% DCBP (Surrogate Rec)	73	%	77	84	8.7				30 - 150	20
% DCBP (Surrogate Rec) (Confirm	74	%	77	84	8.7				30 - 150	20
% TCMX (Surrogate Rec)	64	%	75	79	5.2				30 - 150	20
% TCMX (Surrogate Rec) (Confirm	71	%	81	87	7.1				30 - 150	20
Comment:										
A LCS and LCS Duplicate were performed instead of a matrix spike and matrix spike duplicate.										
QA/QC Batch 778470 (ug/L), QC Sample No: CS96723 (CS99023, CS99024, CS99025, CS99026, CS99027)										
Pesticides - Ground Water										
4,4' -DDD	ND	0.003	78	74	5.3				40 - 140	20
4,4' -DDE	ND	0.003	82	78	5.0				40 - 140	20
4,4' -DDT	ND	0.003	82	80	2.5				40 - 140	20
a-BHC	ND	0.002	75	70	6.9				40 - 140	20
a-Chlordane	ND	0.005	86	72	17.7				40 - 140	20
Alachlor	ND	0.005	NA	NA	NC				40 - 140	20
Aldrin	ND	0.002	71	67	5.8				40 - 140	20
b-BHC	ND	0.002	78	69	12.2				40 - 140	20
Chlordane	ND	0.050	78	65	18.2				40 - 140	20
d-BHC	ND	0.005	47	42	11.2				40 - 140	20
Dieldrin	ND	0.002	87	80	8.4				40 - 140	20
Endosulfan I	ND	0.005	80	72	10.5				40 - 140	20
Endosulfan II	ND	0.005	89	81	9.4				40 - 140	20
Endosulfan sulfate	ND	0.005	88	83	5.8				40 - 140	20
Endrin	ND	0.005	88	82	7.1				40 - 140	20
Endrin aldehyde	ND	0.005	83	77	7.5				40 - 140	20
Endrin ketone	ND	0.005	88	78	12.0				40 - 140	20
g-BHC	ND	0.002	73	68	7.1				40 - 140	20
g-Chlordane	ND	0.005	78	65	18.2				40 - 140	20

Parameter	Blank	Blk RL	LCS %	LCSD %	LCS RPD	MS %	MSD %	MS RPD	% Rec Limits	% RPD Limits	
Heptachlor	ND	0.005	79	73	7.9				40 - 140	20	
Heptachlor epoxide	ND	0.005	85	78	8.6				40 - 140	20	
Methoxychlor	ND	0.005	102	111	8.5				40 - 140	20	
Toxaphene	ND	0.20	NA	NA	NC				40 - 140	20	
% DCBP	65	%	66	62	6.3				30 - 150	20	
% DCBP (Confirmation)	61	%	63	59	6.6				30 - 150	20	
% TCMX	62	%	64	60	6.5				30 - 150	20	
% TCMX (Confirmation)	67	%	77	71	8.1				30 - 150	20	

Comment:

8081 additional criteria: (LCS/LCSD)10% of compounds can be outside of acceptance criteria as long as recovery is at least 10%. LCS acceptance range is 40-140% MS acceptance range 30-150%.

QA/QC Batch 778875 (ug/L), QC Sample No: CS99023 (CS99023, CS99024, CS99025, CS99026, CS99027)

Semivolatiles - Ground Water

1,2,4,5-Tetrachlorobenzene	ND	3.5	63	57	10.0				40 - 140	20	
1,2,4-Trichlorobenzene	ND	3.5	66	60	9.5				40 - 140	20	
1,2-Dichlorobenzene	ND	1.0	67	62	7.8				40 - 140	20	
1,2-Diphenylhydrazine	ND	1.6	72	63	13.3				40 - 140	20	
1,3-Dichlorobenzene	ND	1.0	66	61	7.9				40 - 140	20	
1,4-Dichlorobenzene	ND	1.0	64	59	8.1				40 - 140	20	
2,2'-Oxybis(1-Chloropropane)	ND	1.0	56	59	5.2				40 - 140	20	
2,4,5-Trichlorophenol	ND	1.0	78	69	12.2				40 - 140	20	
2,4,6-Trichlorophenol	ND	1.0	83	73	12.8				30 - 130	20	
2,4-Dichlorophenol	ND	1.0	72	65	10.2				30 - 130	20	
2,4-Dimethylphenol	ND	1.0	69	62	10.7				30 - 130	20	
2,4-Dinitrophenol	ND	1.0	85	76	11.2				30 - 130	20	
2,4-Dinitrotoluene	ND	3.5	88	77	13.3				30 - 130	20	
2,6-Dinitrotoluene	ND	3.5	86	73	16.4				40 - 140	20	
2-Chloronaphthalene	ND	3.5	75	65	14.3				40 - 140	20	
2-Chlorophenol	ND	1.0	68	65	4.5				30 - 130	20	
2-Methylnaphthalene	ND	3.5	67	61	9.4				40 - 140	20	
2-Methylphenol (o-cresol)	ND	1.0	70	63	10.5				40 - 140	20	
2-Nitroaniline	ND	3.5	116	99	15.8				40 - 140	20	
2-Nitrophenol	ND	1.0	65	63	3.1				40 - 140	20	
3&4-Methylphenol (m&p-cresol)	ND	1.0	72	65	10.2				30 - 130	20	
3,3'-Dichlorobenzidine	ND	5.0	83	52	45.9				40 - 140	20	r
3-Nitroaniline	ND	5.0	99	76	26.3				40 - 140	20	r
4,6-Dinitro-2-methylphenol	ND	1.0	84	77	8.7				30 - 130	20	
4-Bromophenyl phenyl ether	ND	3.5	80	68	16.2				40 - 140	20	
4-Chloro-3-methylphenol	ND	1.0	73	65	11.6				30 - 130	20	
4-Chloroaniline	ND	3.5	66	52	23.7				40 - 140	20	r
4-Chlorophenyl phenyl ether	ND	1.0	77	68	12.4				40 - 140	20	
4-Nitroaniline	ND	5.0	81	70	14.6				40 - 140	20	
4-Nitrophenol	ND	1.0	80	69	14.8				30 - 130	20	
Acenaphthene	ND	1.5	76	66	14.1				30 - 130	20	
Acetophenone	ND	3.5	65	59	9.7				40 - 140	20	
Aniline	ND	3.5	58	46	23.1				40 - 140	20	r
Anthracene	ND	1.5	77	65	16.9				40 - 140	20	
Benzidine	ND	4.5	36	60	50.0				40 - 140	20	l,r
Benzoic acid	ND	10	63	68	7.6				30 - 130	20	
Benzyl butyl phthalate	ND	1.5	93	78	17.5				40 - 140	20	
Bis(2-chloroethoxy)methane	ND	3.5	67	61	9.4				40 - 140	20	
Bis(2-chloroethyl)ether	ND	1.0	68	61	10.9				40 - 140	20	

Parameter	Blank	Blk RL	LCS %	LCSD %	LCS RPD	MS %	MSD %	MS RPD	% Rec Limits	% RPD Limits	
Bis(2-ethylhexyl)phthalate	ND	1.5	90	78	14.3				40 - 140	20	
Carbazole	ND	5.0	84	72	15.4				40 - 140	20	
Dibenzofuran	ND	3.5	76	66	14.1				40 - 140	20	
Diethyl phthalate	ND	1.5	82	70	15.8				40 - 140	20	
Dimethylphthalate	ND	1.5	80	69	14.8				40 - 140	20	
Di-n-butylphthalate	ND	1.5	89	76	15.8				40 - 140	20	
Di-n-octylphthalate	ND	1.5	95	83	13.5				40 - 140	20	
Fluoranthene	ND	1.5	83	72	14.2				40 - 140	20	
Fluorene	ND	1.5	78	68	13.7				40 - 140	20	
Hexachloroethane	ND	3.5	65	60	8.0				40 - 140	20	
Isophorone	ND	3.5	65	57	13.1				40 - 140	20	
Naphthalene	ND	1.5	63	58	8.3				40 - 140	20	
N-Nitrosodi-n-propylamine	ND	3.5	71	63	11.9				40 - 140	20	
N-Nitrosodiphenylamine	ND	3.5	69	61	12.3				40 - 140	20	
Pentachloronitrobenzene	ND	5.0	77	64	18.4				40 - 140	20	
Phenol	ND	1.0	64	61	4.8				30 - 130	20	
Pyrene	ND	1.5	83	72	14.2				30 - 130	20	
Pyridine	ND	5.0	40	55	31.6				40 - 140	20	r
% 2,4,6-Tribromophenol	66	%	73	61	17.9				15 - 110	20	
% 2-Fluorobiphenyl	69	%	69	61	12.3				30 - 130	20	
% 2-Fluorophenol	61	%	57	56	1.8				15 - 110	20	
% Nitrobenzene-d5	68	%	63	57	10.0				30 - 130	20	
% Phenol-d5	63	%	58	55	5.3				15 - 110	20	
% Terphenyl-d14	80	%	79	68	15.0				30 - 130	20	

Comment:

A LCS and LCS Duplicate were performed instead of a matrix spike and matrix spike duplicate.

Additional 8270 criteria: 10% of compounds can be outside of acceptance criteria as long as recovery is at least 10%. (Acid surrogates acceptance range for aqueous samples: 15-110%, for soils 30-130%)

QA/QC Batch 778875 (ug/L), QC Sample No: CS99023 (CS99023, CS99024, CS99025, CS99026, CS99027)

Semivolatiles (SIM) - Ground Water

Acenaphthylene	ND	0.50	71	70	1.4				30 - 130	20	
Benz(a)anthracene	ND	0.50	91	91	0.0				30 - 130	20	
Benzo(a)pyrene	ND	0.50	96	94	2.1				30 - 130	20	
Benzo(b)fluoranthene	ND	0.50	93	99	6.3				30 - 130	20	
Benzo(ghi)perylene	ND	0.50	86	89	3.4				30 - 130	20	
Benzo(k)fluoranthene	ND	0.50	92	98	6.3				30 - 130	20	
Chrysene	ND	0.50	87	86	1.2				30 - 130	20	
Dibenz(a,h)anthracene	ND	0.50	99	104	4.9				30 - 130	20	
Hexachlorobenzene	ND	0.50	86	86	0.0				30 - 130	20	
Hexachlorobutadiene	ND	0.50	62	67	7.8				30 - 130	20	
Hexachlorocyclopentadiene	ND	0.50	22	27	20.4				30 - 130	20	l
Indeno(1,2,3-cd)pyrene	ND	0.50	98	104	5.9				30 - 130	20	
Nitrobenzene	ND	0.50	74	86	15.0				30 - 130	20	
N-Nitrosodimethylamine	ND	0.05	80	84	4.9				30 - 130	20	
Pentachlorophenol	ND	0.50	64	68	6.1				30 - 130	20	
Phenanthrene	ND	0.50	80	80	0.0				30 - 130	20	
% 2,4,6-Tribromophenol	67	%	96	92	4.3				15 - 110	20	
% 2-Fluorobiphenyl	65	%	71	71	0.0				30 - 130	20	
% 2-Fluorophenol	63	%	63	68	7.6				15 - 110	20	
% Nitrobenzene-d5	76	%	81	79	2.5				30 - 130	20	
% Phenol-d5	77	%	75	80	6.5				15 - 110	20	
% Terphenyl-d14	70	%	82	78	5.0				30 - 130	20	

Parameter	Blank	Blk RL	LCS %	LCSD %	LCS RPD	MS %	MSD %	MS RPD	% Rec Limits	% RPD Limits

Comment:

A LCS and LCS Duplicate were performed instead of a matrix spike and matrix spike duplicate.

Additional 8270 criteria:20% of compounds can be outside of acceptance criteria as long as recovery is at least 10%. (Acid surrogates acceptance range for aqueous samples: 15-110%, for soils 30-130%)

QA/QC Batch 778406 (ug/L), QC Sample No: CS98447 (CS99023, CS99024, CS99025, CS99026, CS99027, CS99028)

Volatiles - Ground Water

1,1,1,2-Tetrachloroethane	ND	1.0	100	102	2.0				70 - 130	20
1,1,1-Trichloroethane	ND	1.0	99	99	0.0				70 - 130	20
1,1,2,2-Tetrachloroethane	ND	0.50	95	98	3.1				70 - 130	20
1,1,2-Trichloroethane	ND	1.0	97	100	3.0				70 - 130	20
1,1-Dichloroethane	ND	1.0	96	96	0.0				70 - 130	20
1,1-Dichloroethene	ND	1.0	99	98	1.0				70 - 130	20
1,1-Dichloropropene	ND	1.0	100	100	0.0				70 - 130	20
1,2,3-Trichlorobenzene	ND	1.0	96	101	5.1				70 - 130	20
1,2,3-Trichloropropane	ND	1.0	91	94	3.2				70 - 130	20
1,2,4-Trichlorobenzene	ND	1.0	100	103	3.0				70 - 130	20
1,2,4-Trimethylbenzene	ND	1.0	98	102	4.0				70 - 130	20
1,2-Dibromo-3-chloropropane	ND	1.0	102	104	1.9				70 - 130	20
1,2-Dibromoethane	ND	1.0	98	99	1.0				70 - 130	20
1,2-Dichlorobenzene	ND	1.0	96	99	3.1				70 - 130	20
1,2-Dichloroethane	ND	1.0	93	100	7.3				70 - 130	20
1,2-Dichloropropane	ND	1.0	97	98	1.0				70 - 130	20
1,3,5-Trimethylbenzene	ND	1.0	98	102	4.0				70 - 130	20
1,3-Dichlorobenzene	ND	1.0	95	99	4.1				70 - 130	20
1,3-Dichloropropane	ND	1.0	96	98	2.1				70 - 130	20
1,4-Dichlorobenzene	ND	1.0	95	98	3.1				70 - 130	20
1,4-dioxane	ND	100	94	92	2.2				70 - 130	20
2,2-Dichloropropane	ND	1.0	109	103	5.7				70 - 130	20
2-Chlorotoluene	ND	1.0	97	102	5.0				70 - 130	20
2-Hexanone	ND	5.0	93	96	3.2				70 - 130	20
2-Isopropyltoluene	ND	1.0	101	104	2.9				70 - 130	20
4-Chlorotoluene	ND	1.0	97	101	4.0				70 - 130	20
4-Methyl-2-pentanone	ND	5.0	90	95	5.4				70 - 130	20
Acetone	ND	5.0	78	73	6.6				70 - 130	20
Acrolein	ND	5.0	93	89	4.4				70 - 130	20
Acrylonitrile	ND	5.0	100	99	1.0				70 - 130	20
Benzene	ND	0.70	97	98	1.0				70 - 130	20
Bromobenzene	ND	1.0	96	101	5.1				70 - 130	20
Bromochloromethane	ND	1.0	96	97	1.0				70 - 130	20
Bromodichloromethane	ND	0.50	101	100	1.0				70 - 130	20
Bromoform	ND	1.0	107	106	0.9				70 - 130	20
Bromomethane	ND	1.0	109	108	0.9				70 - 130	20
Carbon Disulfide	ND	1.0	91	92	1.1				70 - 130	20
Carbon tetrachloride	ND	1.0	106	108	1.9				70 - 130	20
Chlorobenzene	ND	1.0	96	99	3.1				70 - 130	20
Chloroethane	ND	1.0	100	105	4.9				70 - 130	20
Chloroform	ND	1.0	100	99	1.0				70 - 130	20
Chloromethane	ND	1.0	88	91	3.4				70 - 130	20
cis-1,2-Dichloroethene	ND	1.0	97	97	0.0				70 - 130	20
cis-1,3-Dichloropropene	ND	0.40	105	106	0.9				70 - 130	20
Dibromochloromethane	ND	0.50	104	103	1.0				70 - 130	20
Dibromomethane	ND	1.0	96	95	1.0				70 - 130	20

Parameter	Blank	Blk RL	LCS %	LCSD %	LCS RPD	MS %	MSD %	MS RPD	% Rec Limits	% RPD Limits
Dichlorodifluoromethane	ND	1.0	101	103	2.0				70 - 130	20
Ethylbenzene	ND	1.0	99	101	2.0				70 - 130	20
Hexachlorobutadiene	ND	0.40	100	105	4.9				70 - 130	20
Isopropylbenzene	ND	1.0	102	105	2.9				70 - 130	20
m&p-Xylene	ND	1.0	97	100	3.0				70 - 130	20
Methyl ethyl ketone	ND	5.0	92	93	1.1				70 - 130	20
Methyl t-butyl ether (MTBE)	ND	1.0	93	92	1.1				70 - 130	20
Methylene chloride	ND	1.0	94	93	1.1				70 - 130	20
Naphthalene	ND	1.0	101	103	2.0				70 - 130	20
n-Butylbenzene	ND	1.0	101	105	3.9				70 - 130	20
n-Propylbenzene	ND	1.0	100	105	4.9				70 - 130	20
o-Xylene	ND	1.0	101	102	1.0				70 - 130	20
p-Isopropyltoluene	ND	1.0	100	104	3.9				70 - 130	20
sec-Butylbenzene	ND	1.0	99	104	4.9				70 - 130	20
Styrene	ND	1.0	100	102	2.0				70 - 130	20
tert-butyl alcohol	ND	10	102	92	10.3				70 - 130	20
tert-Butylbenzene	ND	1.0	100	104	3.9				70 - 130	20
Tetrachloroethene	ND	1.0	100	103	3.0				70 - 130	20
Tetrahydrofuran (THF)	ND	2.5	84	81	3.6				70 - 130	20
Toluene	ND	1.0	98	100	2.0				70 - 130	20
trans-1,2-Dichloroethene	ND	1.0	98	97	1.0				70 - 130	20
trans-1,3-Dichloropropene	ND	0.40	106	106	0.0				70 - 130	20
trans-1,4-dichloro-2-butene	ND	5.0	101	106	4.8				70 - 130	20
Trichloroethene	ND	1.0	98	98	0.0				70 - 130	20
Trichlorofluoromethane	ND	1.0	104	105	1.0				70 - 130	20
Trichlorotrifluoroethane	ND	1.0	106	105	0.9				70 - 130	20
Vinyl chloride	ND	1.0	95	97	2.1				70 - 130	20
% 1,2-dichlorobenzene-d4	96	%	100	101	1.0				70 - 130	20
% Bromofluorobenzene	100	%	99	100	1.0				70 - 130	20
% Dibromofluoromethane	102	%	102	101	1.0				70 - 130	20
% Toluene-d8	93	%	102	103	1.0				70 - 130	20

Comment:

A LCS and LCS Duplicate were performed instead of a matrix spike and matrix spike duplicate.

Additional 8260 criteria: 10% of LCS/LCSD compounds can be outside of acceptance criteria as long as recovery is 40-160%.

QA/QC Batch 778995 (ug/L), QC Sample No: CS99283 (CS99026 (10X) , CS99027 (10X))

Volatiles - Ground Water

Naphthalene	ND	1.0	102	108	5.7				70 - 130	20
% 1,2-dichlorobenzene-d4	96	%	100	101	1.0				70 - 130	20
% Bromofluorobenzene	101	%	99	103	4.0				70 - 130	20
% Dibromofluoromethane	99	%	97	99	2.0				70 - 130	20
% Toluene-d8	92	%	102	103	1.0				70 - 130	20

Comment:

A LCS and LCS Duplicate were performed instead of a matrix spike and matrix spike duplicate.

Additional 8260 criteria: 10% of LCS/LCSD compounds can be outside of acceptance criteria as long as recovery is 40-160%.

l = This parameter is outside laboratory LCS/LCSD specified recovery limits.
r = This parameter is outside laboratory RPD specified recovery limits.

QA/QC Data

SDG I.D.: GCS99023

Parameter	Blank	Blk RL	LCS %	LCSD %	LCS RPD	MS %	MSD %	MS RPD	% Rec Limits	% RPD Limits

If there are any questions regarding this data, please call Phoenix Client Services at extension 200.

RPD - Relative Percent Difference
LCS - Laboratory Control Sample
LCSD - Laboratory Control Sample Duplicate
MS - Matrix Spike
MS Dup - Matrix Spike Duplicate
NC - No Criteria
Intf - Interference
(ISO) - Isotope Dilution

Phyllis Shiller, Laboratory Director
April 18, 2025

Friday, April 18, 2025

Criteria: NY: 375GWP, GW

State: NY

Sample Criteria Exceedances Report

GCS99023 - BRUSSEE

SampNo	Acode	Phoenix Analyte	Criteria	Result	RL	Criteria	RL Criteria	Analysis Units
CS99023	$8260DP25R	1,2-Dibromo-3-chloropropane	NY / TOGS - Water Quality / GA Criteria	ND	0.50	0.04	0.04	ug/L
CS99023	$8260DP25R	1,2-Dibromoethane	NY / TOGS - Water Quality / GA Criteria	ND	0.25	0.0006	0.0006	ug/L
CS99023	$8260DP25R	1,2,3-Trichloropropane	NY / TOGS - Water Quality / GA Criteria	ND	0.25	0.04	0.04	ug/L
CS99023	$DP8270-SIMR	Benzo(k)fluoranthene	NY / TAGM - Semi-Volatiles / Groundwater Standards	0.22	0.02	0.002	0.002	ug/L
CS99023	$DP8270-SIMR	Benz(a)anthracene	NY / TAGM - Semi-Volatiles / Groundwater Standards	0.19	0.02	0.002	0.002	ug/L
CS99023	$DP8270-SIMR	Benzo(a)pyrene	NY / TAGM - Semi-Volatiles / Groundwater Standards	0.32	0.02	0.002	0.002	ug/L
CS99023	$DP8270-SIMR	Benzo(b)fluoranthene	NY / TAGM - Semi-Volatiles / Groundwater Standards	0.29	0.02	0.002	0.002	ug/L
CS99023	$DP8270-SIMR	Indeno(1,2,3-cd)pyrene	NY / TAGM - Semi-Volatiles / Groundwater Standards	0.29	0.02	0.002	0.002	ug/L
CS99023	$DP8270-SIMR	Chrysene	NY / TAGM - Semi-Volatiles / Groundwater Standards	0.20	0.02	0.002	0.002	ug/L
CS99023	$DP8270-SIMR	Indeno(1,2,3-cd)pyrene	NY / TOGS - Water Quality / GA Criteria	0.29	0.02	0.002	0.002	ug/L
CS99023	$DP8270-SIMR	Chrysene	NY / TOGS - Water Quality / GA Criteria	0.20	0.02	0.002	0.002	ug/L
CS99023	$DP8270-SIMR	Benzo(b)fluoranthene	NY / TOGS - Water Quality / GA Criteria	0.29	0.02	0.002	0.002	ug/L
CS99023	$DP8270-SIMR	Benz(a)anthracene	NY / TOGS - Water Quality / GA Criteria	0.19	0.02	0.002	0.002	ug/L
CS99023	$DP8270-SIMR	Benzo(k)fluoranthene	NY / TOGS - Water Quality / GA Criteria	0.22	0.02	0.002	0.002	ug/L
CS99023	$PEST_GAWN	Toxaphene	NY / TOGS - Water Quality / GA Criteria	ND	0.20	0.06	0.06	ug/L
CS99023	AL-WM	Aluminum	NY / TOGS - Water Quality / GA Criteria	3.54	0.020	0.1	0.1	mg/L
CS99023	DMN-WMDP	Manganese, (Dissolved)	NY / TOGS - Water Quality / GA Criteria	0.588	0.005	0.3	0.3	mg/L
CS99023	D-NA	Sodium (Dissolved)	NY / TOGS - Water Quality / GA Criteria	61.3	1.1	20	20	mg/L
CS99023	FE-WMDP	Iron	NY / TOGS - Water Quality / GA Criteria	24.1	0.01	0.3	0.3	mg/L
CS99023	MN-WMDP	Manganese	NY / TOGS - Water Quality / GA Criteria	0.754	0.005	0.3	0.3	mg/L
CS99023	NA-WM	Sodium	NY / TOGS - Water Quality / GA Criteria	56.6	1.0	20	20	mg/L
CS99023	PB-WM	Lead	NY / TOGS - Water Quality / GA Criteria	0.032	0.001	0.025	0.025	mg/L
CS99024	$8260DP25R	1,2-Dibromo-3-chloropropane	NY / TOGS - Water Quality / GA Criteria	ND	0.50	0.04	0.04	ug/L
CS99024	$8260DP25R	1,2-Dibromoethane	NY / TOGS - Water Quality / GA Criteria	ND	0.25	0.0006	0.0006	ug/L
CS99024	$8260DP25R	1,2,3-Trichloropropane	NY / TOGS - Water Quality / GA Criteria	ND	0.25	0.04	0.04	ug/L
CS99024	$DP8270-SIMR	Indeno(1,2,3-cd)pyrene	NY / TAGM - Semi-Volatiles / Groundwater Standards	1.0	0.02	0.002	0.002	ug/L
CS99024	$DP8270-SIMR	Chrysene	NY / TAGM - Semi-Volatiles / Groundwater Standards	0.74	0.02	0.002	0.002	ug/L
CS99024	$DP8270-SIMR	Benzo(a)pyrene	NY / TAGM - Semi-Volatiles / Groundwater Standards	1.4	0.02	0.002	0.002	ug/L
CS99024	$DP8270-SIMR	Benzo(b)fluoranthene	NY / TAGM - Semi-Volatiles / Groundwater Standards	0.90	0.02	0.002	0.002	ug/L
CS99024	$DP8270-SIMR	Benzo(k)fluoranthene	NY / TAGM - Semi-Volatiles / Groundwater Standards	0.86	0.02	0.002	0.002	ug/L
CS99024	$DP8270-SIMR	Benz(a)anthracene	NY / TAGM - Semi-Volatiles / Groundwater Standards	0.87	0.02	0.002	0.002	ug/L
CS99024	$DP8270-SIMR	Indeno(1,2,3-cd)pyrene	NY / TOGS - Water Quality / GA Criteria	1.0	0.02	0.002	0.002	ug/L
CS99024	$DP8270-SIMR	Benz(a)anthracene	NY / TOGS - Water Quality / GA Criteria	0.87	0.02	0.002	0.002	ug/L
CS99024	$DP8270-SIMR	Chrysene	NY / TOGS - Water Quality / GA Criteria	0.74	0.02	0.002	0.002	ug/L
CS99024	$DP8270-SIMR	Benzo(b)fluoranthene	NY / TOGS - Water Quality / GA Criteria	0.90	0.02	0.002	0.002	ug/L
CS99024	$DP8270-SIMR	Benzo(k)fluoranthene	NY / TOGS - Water Quality / GA Criteria	0.86	0.02	0.002	0.002	ug/L
CS99024	$PEST_GAWN	Toxaphene	NY / TOGS - Water Quality / GA Criteria	ND	0.19	0.06	0.06	ug/L
CS99024	AL-WM	Aluminum	NY / TOGS - Water Quality / GA Criteria	1.22	0.020	0.1	0.1	mg/L
CS99024	DMN-WMDP	Manganese, (Dissolved)	NY / TOGS - Water Quality / GA Criteria	1.88	0.005	0.3	0.3	mg/L
CS99024	FE-WMDP	Iron	NY / TOGS - Water Quality / GA Criteria	15.9	0.01	0.3	0.3	mg/L
CS99024	MN-WMDP	Manganese	NY / TOGS - Water Quality / GA Criteria	2.10	0.005	0.3	0.3	mg/L

Friday, April 18, 2025

Criteria: NY: 375GWP, GW

State: NY

Sample Criteria Exceedances Report

GCS99023 - BRUSSEE

SampNo	Acode	Phoenix Analyte	Criteria	Result	RL	Criteria	RL Criteria	Analysis Units
CS99025	$8260DP25R	1,2-Dibromo-3-chloropropane	NY / TOGS - Water Quality / GA Criteria	ND	0.50	0.04	0.04	ug/L
CS99025	$8260DP25R	1,2-Dibromoethane	NY / TOGS - Water Quality / GA Criteria	ND	0.25	0.0006	0.0006	ug/L
CS99025	$8260DP25R	1,2,3-Trichloropropane	NY / TOGS - Water Quality / GA Criteria	ND	0.25	0.04	0.04	ug/L
CS99025	$DP8270-SIMR	Benzo(b)fluoranthene	NY / TAGM - Semi-Volatiles / Groundwater Standards	0.09	0.02	0.002	0.002	ug/L
CS99025	$DP8270-SIMR	Chrysene	NY / TAGM - Semi-Volatiles / Groundwater Standards	0.11	0.02	0.002	0.002	ug/L
CS99025	$DP8270-SIMR	Indeno(1,2,3-cd)pyrene	NY / TAGM - Semi-Volatiles / Groundwater Standards	0.08	0.02	0.002	0.002	ug/L
CS99025	$DP8270-SIMR	Benzo(k)fluoranthene	NY / TAGM - Semi-Volatiles / Groundwater Standards	0.08	0.02	0.002	0.002	ug/L
CS99025	$DP8270-SIMR	Benz(a)anthracene	NY / TAGM - Semi-Volatiles / Groundwater Standards	0.11	0.02	0.002	0.002	ug/L
CS99025	$DP8270-SIMR	Benzo(a)pyrene	NY / TAGM - Semi-Volatiles / Groundwater Standards	0.11	0.02	0.002	0.002	ug/L
CS99025	$DP8270-SIMR	Benz(a)anthracene	NY / TOGS - Water Quality / GA Criteria	0.11	0.02	0.002	0.002	ug/L
CS99025	$DP8270-SIMR	Benzo(k)fluoranthene	NY / TOGS - Water Quality / GA Criteria	0.08	0.02	0.002	0.002	ug/L
CS99025	$DP8270-SIMR	Chrysene	NY / TOGS - Water Quality / GA Criteria	0.11	0.02	0.002	0.002	ug/L
CS99025	$DP8270-SIMR	Benzo(b)fluoranthene	NY / TOGS - Water Quality / GA Criteria	0.09	0.02	0.002	0.002	ug/L
CS99025	$DP8270-SIMR	Indeno(1,2,3-cd)pyrene	NY / TOGS - Water Quality / GA Criteria	0.08	0.02	0.002	0.002	ug/L
CS99025	$PEST_GAWN	Toxaphene	NY / TOGS - Water Quality / GA Criteria	ND	0.19	0.06	0.06	ug/L
CS99025	AL-WM	Aluminum	NY / TOGS - Water Quality / GA Criteria	0.310	0.020	0.1	0.1	mg/L
CS99025	DMN-WMDP	Manganese, (Dissolved)	NY / TOGS - Water Quality / GA Criteria	0.736	0.005	0.3	0.3	mg/L
CS99025	D-NA	Sodium (Dissolved)	NY / TOGS - Water Quality / GA Criteria	98.4	1.1	20	20	mg/L
CS99025	FE-WMDP	Iron	NY / TOGS - Water Quality / GA Criteria	23.3	0.01	0.3	0.3	mg/L
CS99025	MN-WMDP	Manganese	NY / TOGS - Water Quality / GA Criteria	0.831	0.005	0.3	0.3	mg/L
CS99025	NA-WM	Sodium	NY / TOGS - Water Quality / GA Criteria	93.4	1.0	20	20	mg/L
CS99026	$8260DP25R	Naphthalene	NY / TAGM - Semi-Volatiles / Groundwater Standards	97	10	10	10	ug/L
CS99026	$8260DP25R	Naphthalene	NY / TAGM - Volatile Organics / Groundwater Standards	97	10	5	5	ug/L
CS99026	$8260DP25R	Naphthalene	NY / TOGS - Water Quality / GA Criteria	97	10	10	10	ug/L
CS99026	$8260DP25R	1,2-Dibromo-3-chloropropane	NY / TOGS - Water Quality / GA Criteria	ND	0.50	0.04	0.04	ug/L
CS99026	$8260DP25R	1,2,3-Trichloropropane	NY / TOGS - Water Quality / GA Criteria	ND	0.25	0.04	0.04	ug/L
CS99026	$8260DP25R	1,2-Dibromoethane	NY / TOGS - Water Quality / GA Criteria	ND	0.25	0.0006	0.0006	ug/L
CS99026	$DP8270-SIMF	Naphthalene	NY / TAGM - Semi-Volatiles / Groundwater Standards	47	4.7	10	10	ug/L
CS99026	$DP8270-SIMF	Phenol	NY / TAGM - Semi-Volatiles / Groundwater Standards	1.6	0.94	1	1	ug/L
CS99026	$DP8270-SIMF	Naphthalene	NY / TAGM - Volatile Organics / Groundwater Standards	47	4.7	5	5	ug/L
CS99026	$DP8270-SIMF	Naphthalene	NY / TOGS - Water Quality / GA Criteria	47	4.7	10	10	ug/L
CS99026	$DP8270-SIMF	Phenol	NY / TOGS - Water Quality / GA Criteria	1.6	0.94	1	1	ug/L
CS99026	$DP8270-SIMR	Chrysene	NY / TAGM - Semi-Volatiles / Groundwater Standards	0.02	0.02	0.002	0.002	ug/L
CS99026	$DP8270-SIMR	Indeno(1,2,3-cd)pyrene	NY / TAGM - Semi-Volatiles / Groundwater Standards	0.04	0.02	0.002	0.002	ug/L
CS99026	$DP8270-SIMR	Benzo(k)fluoranthene	NY / TAGM - Semi-Volatiles / Groundwater Standards	ND	0.02	0.002	0.002	ug/L
CS99026	$DP8270-SIMR	Benzo(a)pyrene	NY / TAGM - Semi-Volatiles / Groundwater Standards	0.03	0.02	0.002	0.002	ug/L
CS99026	$DP8270-SIMR	Benz(a)anthracene	NY / TAGM - Semi-Volatiles / Groundwater Standards	0.03	0.02	0.002	0.002	ug/L
CS99026	$DP8270-SIMR	Benzo(b)fluoranthene	NY / TAGM - Semi-Volatiles / Groundwater Standards	ND	0.02	0.002	0.002	ug/L
CS99026	$DP8270-SIMR	Benzo(b)fluoranthene	NY / TOGS - Water Quality / GA Criteria	ND	0.02	0.002	0.002	ug/L
CS99026	$DP8270-SIMR	Benzo(k)fluoranthene	NY / TOGS - Water Quality / GA Criteria	ND	0.02	0.002	0.002	ug/L

Friday, April 18, 2025

Criteria: NY: 375GWP, GW

State: NY

Sample Criteria Exceedances Report

GCS99023 - BRUSSEE

SampNo	Acode	Phoenix Analyte	Criteria	Result	RL	Criteria	RL Criteria	Analysis Units
CS99026	$DP8270-SIMR	Chrysene	NY / TOGS - Water Quality / GA Criteria	0.02	0.02	0.002	0.002	ug/L
CS99026	$DP8270-SIMR	Benz(a)anthracene	NY / TOGS - Water Quality / GA Criteria	0.03	0.02	0.002	0.002	ug/L
CS99026	$DP8270-SIMR	Indeno(1,2,3-cd)pyrene	NY / TOGS - Water Quality / GA Criteria	0.04	0.02	0.002	0.002	ug/L
CS99026	$PEST_GAWN	Endrin	NY / TAGM - Pest/Herb/PCBs / Groundwater Standards	ND	0.025	0.01	0.01	ug/L
CS99026	$PEST_GAWN	Heptachlor	NY / TAGM - Pest/Herb/PCBs / Groundwater Standards	ND	0.025	0.01	0.01	ug/L
CS99026	$PEST_GAWN	Heptachlor epoxide	NY / TAGM - Pest/Herb/PCBs / Groundwater Standards	ND	0.025	0.01	0.01	ug/L
CS99026	$PEST_GAWN	Dieldrin	NY / TOGS - Water Quality / GA Criteria	ND	0.010	0.004	0.004	ug/L
CS99026	$PEST_GAWN	Chlordane	NY / TOGS - Water Quality / GA Criteria	ND	0.099	0.05	0.05	ug/L
CS99026	$PEST_GAWN	Toxaphene	NY / TOGS - Water Quality / GA Criteria	ND	0.99	0.06	0.06	ug/L
CS99026	DMN-WMDP	Manganese, (Dissolved)	NY / TOGS - Water Quality / GA Criteria	0.843	0.005	0.3	0.3	mg/L
CS99026	D-NA	Sodium (Dissolved)	NY / TOGS - Water Quality / GA Criteria	82.7	1.1	20	20	mg/L
CS99026	FE-WMDP	Iron	NY / TOGS - Water Quality / GA Criteria	25.7	0.01	0.3	0.3	mg/L
CS99026	MN-WMDP	Manganese	NY / TOGS - Water Quality / GA Criteria	0.942	0.005	0.3	0.3	mg/L
CS99026	NA-WM	Sodium	NY / TOGS - Water Quality / GA Criteria	80.9	1.0	20	20	mg/L
CS99027	$8260DP25R	Naphthalene	NY / TAGM - Semi-Volatiles / Groundwater Standards	100	10	10	10	ug/L
CS99027	$8260DP25R	Naphthalene	NY / TAGM - Volatile Organics / Groundwater Standards	100	10	5	5	ug/L
CS99027	$8260DP25R	Naphthalene	NY / TOGS - Water Quality / GA Criteria	100	10	10	10	ug/L
CS99027	$8260DP25R	1,2-Dibromoethane	NY / TOGS - Water Quality / GA Criteria	ND	0.25	0.0006	0.0006	ug/L
CS99027	$8260DP25R	1,2,3-Trichloropropane	NY / TOGS - Water Quality / GA Criteria	ND	0.25	0.04	0.04	ug/L
CS99027	$8260DP25R	1,2-Dibromo-3-chloropropane	NY / TOGS - Water Quality / GA Criteria	ND	0.50	0.04	0.04	ug/L
CS99027	$DP8270-SIMF	Naphthalene	NY / TAGM - Semi-Volatiles / Groundwater Standards	64	4.8	10	10	ug/L
CS99027	$DP8270-SIMF	Phenol	NY / TAGM - Semi-Volatiles / Groundwater Standards	2.5	0.96	1	1	ug/L
CS99027	$DP8270-SIMF	Naphthalene	NY / TAGM - Volatile Organics / Groundwater Standards	64	4.8	5	5	ug/L
CS99027	$DP8270-SIMF	Naphthalene	NY / TOGS - Water Quality / GA Criteria	64	4.8	10	10	ug/L
CS99027	$DP8270-SIMF	Phenol	NY / TOGS - Water Quality / GA Criteria	2.5	0.96	1	1	ug/L
CS99027	$DP8270-SIMR	Chrysene	NY / TAGM - Semi-Volatiles / Groundwater Standards	0.03	0.02	0.002	0.002	ug/L
CS99027	$DP8270-SIMR	Indeno(1,2,3-cd)pyrene	NY / TAGM - Semi-Volatiles / Groundwater Standards	0.03	0.02	0.002	0.002	ug/L
CS99027	$DP8270-SIMR	Benzo(k)fluoranthene	NY / TAGM - Semi-Volatiles / Groundwater Standards	ND	0.02	0.002	0.002	ug/L
CS99027	$DP8270-SIMR	Benzo(a)pyrene	NY / TAGM - Semi-Volatiles / Groundwater Standards	ND	0.02	0.002	0.002	ug/L
CS99027	$DP8270-SIMR	Benz(a)anthracene	NY / TAGM - Semi-Volatiles / Groundwater Standards	0.04	0.02	0.002	0.002	ug/L
CS99027	$DP8270-SIMR	Benzo(b)fluoranthene	NY / TAGM - Semi-Volatiles / Groundwater Standards	ND	0.02	0.002	0.002	ug/L
CS99027	$DP8270-SIMR	Benzo(b)fluoranthene	NY / TOGS - Water Quality / GA Criteria	ND	0.02	0.002	0.002	ug/L
CS99027	$DP8270-SIMR	Benzo(k)fluoranthene	NY / TOGS - Water Quality / GA Criteria	ND	0.02	0.002	0.002	ug/L
CS99027	$DP8270-SIMR	Benz(a)anthracene	NY / TOGS - Water Quality / GA Criteria	0.04	0.02	0.002	0.002	ug/L
CS99027	$DP8270-SIMR	Chrysene	NY / TOGS - Water Quality / GA Criteria	0.03	0.02	0.002	0.002	ug/L
CS99027	$DP8270-SIMR	Indeno(1,2,3-cd)pyrene	NY / TOGS - Water Quality / GA Criteria	0.03	0.02	0.002	0.002	ug/L
CS99027	$PEST_GAWN	Endrin	NY / TAGM - Pest/Herb/PCBs / Groundwater Standards	ND	0.024	0.01	0.01	ug/L
CS99027	$PEST_GAWN	Heptachlor	NY / TAGM - Pest/Herb/PCBs / Groundwater Standards	ND	0.024	0.01	0.01	ug/L
CS99027	$PEST_GAWN	Heptachlor epoxide	NY / TAGM - Pest/Herb/PCBs / Groundwater Standards	ND	0.024	0.01	0.01	ug/L
CS99027	$PEST_GAWN	Dieldrin	NY / TOGS - Water Quality / GA Criteria	ND	0.010	0.004	0.004	ug/L
CS99027	$PEST_GAWN	Chlordane	NY / TOGS - Water Quality / GA Criteria	ND	0.095	0.05	0.05	ug/L

Friday, April 18, 2025

Criteria: NY: 375GWP, GW

State: NY

Sample Criteria Exceedances Report

GCS99023 - BRUSSEE

SampNo	Acode	Phoenix Analyte	Criteria	Result	RL	Criteria	RL Criteria	Analysis Units
CS99027	$PEST_GAWN	Toxaphene	NY / TOGS - Water Quality / GA Criteria	ND	0.95	0.06	0.06	ug/L
CS99027	DMN-WMDP	Manganese, (Dissolved)	NY / TOGS - Water Quality / GA Criteria	0.845	0.005	0.3	0.3	mg/L
CS99027	D-NA	Sodium (Dissolved)	NY / TOGS - Water Quality / GA Criteria	88.0	1.1	20	20	mg/L
CS99027	FE-WMDP	Iron	NY / TOGS - Water Quality / GA Criteria	27.3	0.01	0.3	0.3	mg/L
CS99027	MN-WMDP	Manganese	NY / TOGS - Water Quality / GA Criteria	0.995	0.005	0.3	0.3	mg/L
CS99027	NA-WM	Sodium	NY / TOGS - Water Quality / GA Criteria	83.1	1.0	20	20	mg/L
CS99028	$8260DP25R	1,2-Dibromoethane	NY / TOGS - Water Quality / GA Criteria	ND	0.25	0.0006	0.0006	ug/L
CS99028	$8260DP25R	1,2,3-Trichloropropane	NY / TOGS - Water Quality / GA Criteria	ND	0.25	0.04	0.04	ug/L
CS99028	$8260DP25R	1,2-Dibromo-3-chloropropane	NY / TOGS - Water Quality / GA Criteria	ND	0.50	0.04	0.04	ug/L

Phoenix Laboratories does not assume responsibility for the data contained in this exceedance report. It is provided as an additional tool to identify requested criteria exceedences. All efforts are made to ensure the accuracy of the data (obtained from appropriate agencies). A lack of exceedence information does not necessarily suggest conformance to the criteria. It is ultimately the site professional's responsibility to determine appropriate compliance.

Environmental Laboratories, Inc.
587 East Middle Turnpike, P.O.Box 370, Manchester, CT 06045
Tel. (860) 645-1102 Fax (860) 645-0823

NY # 11301

Analysis Comments

April 18, 2025 SDG I.D.: GCS99023

The following analysis comments are made regarding exceptions to criteria not already noted in the Analysis Report or QA/QC Report:

AA Metals (PB) Narration

PE600-2 04/11/25 20:06: CS99023, CS99024, CS99025, CS99026, CS99027

The following samples did not meet analytical spike criteria:
CS99025: Antimony 84.3% (85-115%)
CS99026: Antimony 75.7% (85-115%)
CS99027: Antimony 75.8% (85-115%)

PEST Narration

AU-ECD33 04/10/25-1: CS99023, CS99024, CS99025

The following Continuing Calibration compounds did not meet % deviation criteria:
Samples: CS99023, CS99025
Preceding CC 410B020 - None.
Succeeding CC 410B034 - b-BHC 21%L (20%)
A low "1A" standard was run after the samples to demonstrate capability to detect any compounds outside of the CC acceptance criteria. All reported samples were ND for the affected compounds.
Samples: CS99024
Preceding CC 410B034 - b-BHC 21%L (20%)
Succeeding CC 410B044 - None.
A low "1A" standard was run after the samples to demonstrate capability to detect any compounds outside of the CC acceptance criteria. All reported samples were ND for the affected compounds.

AU-ECD4 04/11/25-1: CS99026, CS99027

The following Continuing Calibration compounds did not meet % deviation criteria:
Samples: CS99026, CS99027
Preceding CC 411B026 - % DCBP 27%L (20%)
Succeeding CC 411B040 - % DCBP 28%L (20%)

SVOA Narration

CHEM19 04/14/25-1: CS99024, CS99025, CS99026, CS99027

For 8270 full list, the DDT breakdown and pentachlorophenol & benzidine peak tailing were evaluated in the DFTPP tune and were found to be in control.
For 8270 BN list, benzidine peak tailing was evaluated in the DFTPP tune and was found to be in control.

The following Initial Calibration compounds did not meet recommended response factors: 2-Nitrophenol 0.082 (0.1)
The following Initial Calibration compounds did not meet minimum response factors: None.

The following Continuing Calibration compounds did not meet % deviation criteria: 3,3'-Dichlorobenzidine 23%L (20%)
The following Continuing Calibration compounds did not meet Maximum % deviation criteria: None.
The following Continuing Calibration compounds did not meet recommended response factors: 2-Nitrophenol 0.085 (0.1)
The following Continuing Calibration compounds did not meet minimum response factors: None.

Up to eight compounds can be outside of ICAL %RSD criteria and up to sixteen compounds can be outside of CCAL %Dev criteria if less than 40%.

CHEM28 04/13/25-1: CS99023

Environmental Laboratories, Inc.
587 East Middle Turnpike, P.O.Box 370, Manchester, CT 06045
Tel. (860) 645-1102 Fax (860) 645-0823

ACCREDITED IN ACCORDANCE WITH nelac NY # 11301

Analysis Comments

April 18, 2025 SDG I.D.: GCS99023

For 8270 full list, the DDT breakdown and pentachlorophenol & benzidine peak tailing were evaluated in the DFTPP tune and were found to be in control.
For 8270 BN list, benzidine peak tailing was evaluated in the DFTPP tune and was found to be in control.

The following Initial Calibration compounds did not meet recommended response factors: 2-Nitrophenol 0.062 (0.1)
The following Initial Calibration compounds did not meet minimum response factors: None.

The following Continuing Calibration compounds did not meet recommended response factors: 2-Nitrophenol 0.061 (0.1)
The following Continuing Calibration compounds did not meet minimum response factors: None.

Up to eight compounds can be outside of ICAL %RSD criteria and up to sixteen compounds can be outside of CCAL %Dev criteria if less than 40%.

SVOASIM Narration

CHEM69 04/12/25-1: CS99023
The following Continuing Calibration compounds did not meet % deviation criteria: Hexachlorocyclopentadiene 36%L (30%)
The following Continuing Calibration compounds did not meet Maximum % deviation criteria: None.

VOA Narration

CHEM17 04/07/25-1: CS99023, CS99024, CS99025, CS99026, CS99027, CS99028
Chem 17 is a 25ml purge instrument. The laboratory minimum response factor is set at 0.01 instead of 0.05 for the 25ml purge instruments. EPA method 8260D Table 4 supports this approach.

The following Initial Calibration compounds did not meet RSD% criteria: 1,2-Dibromo-3-chloropropane 27% (20%), Acetone 33% (20%), Bromoform 25% (20%), cis-1,3-Dichloropropene 23% (20%), trans-1,3-Dichloropropene 23% (20%)
The following Initial Calibration compounds did not meet maximum RSD% criteria: None.
The following Initial Calibration compounds did not meet recommended response factors: 1,1,2-Trichloroethane 0.168 (0.2), 1,2-Dibromoethane 0.196 (0.2), Acrolein 0.021 (0.05), Acrylonitrile 0.045 (0.05), Bromoform 0.077 (0.1), Tetrahydrofuran (THF) 0.030 (0.05), trans-1,3-Dichloropropene 0.235 (0.3)
The following Initial Calibration compounds did not meet minimum response factors: 1,2-Dibromo-3-chloropropane 0.044 (0.05), Acetone 0.045 (0.05), Acrolein 0.021 (0.05), Acrylonitrile 0.045 (0.05), Methyl ethyl ketone 0.044 (0.05), Tetrahydrofuran (THF) 0.030 (0.05)

The following Continuing Calibration compounds did not meet % deviation criteria: Acetone 22%L (20%)
The following Continuing Calibration compounds did not meet Maximum % deviation criteria: None.
The following Continuing Calibration compounds did not meet recommended response factors: 1,1,2-Trichloroethane 0.175 (0.2), 1,2-Dibromoethane 0.199 (0.2), Acrolein 0.021 (0.05), Acrylonitrile 0.045 (0.05), Bromoform 0.084 (0.1), Tetrahydrofuran (THF) 0.028 (0.05), trans-1,3-Dichloropropene 0.263 (0.3)
The following Continuing Calibration compounds did not meet minimum response factors: 1,2-Dibromo-3-chloropropane 0.044 (0.05), Acetone 0.045 (0.05), Acrolein 0.021 (0.05), Acrylonitrile 0.045 (0.05), Methyl ethyl ketone 0.044 (0.05), Tetrahydrofuran (THF) 0.030 (0.05)

Up to eight compounds can be outside of ICAL %RSD criteria and up to sixteen compounds can be outside of CCAL %Dev criteria if less than 40%.

Environmental Laboratories, Inc.
587 East Middle Turnpike, P.O.Box 370, Manchester, CT 06045
Tel. (860) 645-1102 Fax (860) 645-0823

ACCREDITED IN ACCORDANCE WITH nelac NY # 11301

NY Temperature Narration

April 18, 2025

SDG I.D.: GCS99023

The samples in this delivery group were received at 2.7°C.
(Note acceptance criteria for relevant matrices is above freezing up to 6°C)

Cooler: Yes ☒ No ☐
Coolant: IPK ☐ ICE ☒ No ☐
Temp 2.7 °C Pg 1 of 1

PHOENIX
Environmental Laboratories, Inc.

NY/NJ/PA CHAIN OF CUSTODY RECORD

587 East Middle Turnpike, P.O. Box 370, Manchester, CT 06040
Email: Makrina Nolan, makrina@phoenixlabs.com Fax (860) 645-0823
Client Services (860) 645-1102

Contact Options:
☐ Phone:
☐ Fax:
☒ Email:

Customer: Brasser Environmental Corp
Address: 717 North County Rd
Rocky Point NY

Project: 168 Banker Street Brooklyn
Report to: BEC
Invoice to: BEC
QUOTE # :

Project P.O:

This section MUST be completed with Bottle Quantities.

Sampler's Signature: Thomas Gallo Date: 4/3/25

Client Sample - Information - Identification

Matrix Code:
DW=Drinking Water **GW**=Ground Water **SW**=Surface Water **WW**=Waste Water
RW=Raw Water **SE**=Sediment **SL**=Sludge **S**=Soil **SD**=Solid **W**=Wipe **OIL**=Oil
B=Bulk **L**=Liquid

Analysis Request

PHOENIX USE ONLY SAMPLE #	Customer Sample Identification	Sample Matrix	Date Sampled	Time Sampled	*MS/MSD (May be billable at analysis unit rate)	VOCs 8260	SVOCs 8270	Pesticides/PCBs	TAL Metals (Dissolved/Unfiltered)	1,4-Dioxane 8270	GL Amber 8 oz. [ ] w/H_3PO_4 ☒ $NaHSO_4$	Soil VOA Vials [ ] methanol [ ] H_2O	GL Soil container ( )oz	GL Soil container ( )oz	40 ml VOA Vial [ ] As is ☒ HCl	GL Amber 1000ml ☒ As is [ ] H_2SO_4	PL As is ☒ 250ml ☒ 500ml [ ] 1000ml	PL H_2SO_4 [ ] 250ml [ ] 500ml	PL NaOH 250ml	PL HNO_3 250ml	Bacteria Bottle w/thio	Bacteria Bottle as is
99023	MW1	GW	4/3	13:00		X	X	X	X	X	1				3	3	1			1		
99024	MW2	GW	4/3	14:00		X	X	X	X	X	1				3	3	1			1		
99025	MW3	GW	4/3	12:00		X	X	X	X	X	1				3	3	1			1		
99026	MW4	GW	4/3	11:00		X	X	X	X						3	3	1			1		
99027	GW Duplicate	GW	4/3			X	X	X	X						3	3	1			1		
99028	Tripblanks					X									2							

Relinquished by:	Accepted by:	Date:	Time:
		4/3/25	1245
		4/4/25	16:00

Turnaround:
☐ 1 Day*
☐ 2 Days*
☐ 3 Days*
☐ 4 Days*
☐ 5 Days*
☒ Standard
*** SURCHARGE APPLIES**

NJ
☐ Res. Criteria
☐ Non-Res. Criteria
☐ Impact to GW Soil Cleanup Criteria
☐ Impact to GW soil screen Criteria
☐ GW Criteria

NY
☐ TOGS GW
☐ CP-51 SOIL
☐ 375SCO Unrestricted Soil
☐ 375SCO Residential Soil
☐ 375SCO Residential Restricted Soil
☐ 375SCO Commercial Soil
☐ 375SCO Industrial Soil
☐ Subpart 5 DW

PA
☐ Clean Fill Limits
☐ PA-GW
☐ Reg Fill Limits
☐ PA Soil Restricted
☐ PA Soil non-restricted

State Samples Collected? NY

Comments, Special Requirements or Regulations:
Compare to NY375 GWP

Data Format:
☐ Phoenix Std Report ☒ EQuIS
☒ Excel ☐ NJ Hazsite EDD
☒ PDF ☐ NY EZ EDD (ASP)
☐ GIS/Key ☐ Other

Data Package:
☐ NJ Reduced Deliv. * ☐ Other
☐ NY Enhanced (ASP B) *

MS/MSD are considered site samples and will be billed as such in accordance with the prices quoted.

PEL-111 Rev 1/2023

Wednesday, April 09, 2025

Attn: Chawinie Reilly
Brussee Environmental Corp
1150 Lincoln Avenue – Suite 4
Holbrook, NY 11741

Project ID: **168 BANKER STREET**
SDG ID: **GCS99029**
Sample ID#s: **CS99029 - CS99035**

This laboratory is in compliance with the NELAC requirements of procedures used except where indicated.

This report contains results for the parameters tested, under the sampling conditions described on the Chain Of Custody, as received by the laboratory. This report is incomplete unless all pages indicated in the pagination at the bottom of the page are included.

A scanned version of the COC form accompanies the analytical report and is an exact duplicate of the original.

The contents of this report cannot be discussed with anyone other than the client listed above without their written consent.

Sincerely yours,

Phyllis Shiller
Laboratory Director

NELAC - #NY11301
CT Lab Registration #PH-0618
MA Lab Registration #M-CT007
ME Lab Registration #CT-007
NH Lab Registration #213693-A,B
NJ Lab Registration #CT-003
NY Lab Registration #11301
PA Lab Registration #68-03530
RI Lab Registration #63
VT Lab Registration #VT11301

Environmental Laboratories, Inc.
587 East Middle Turnpike, P.O.Box 370, Manchester, CT 06045
Tel. (860) 645-1102 Fax (860) 645-0823

NY # 11301

Sample Id Cross Reference

April 09, 2025

SDG I.D.: GCS99029

Project ID: 168 BANKER STREET

Client Id	Lab Id	Matrix	Col Date
SV7	CS99029	AIR	04/03/25 12:21
SV1	CS99030	AIR	04/03/25 12:25
SV6	CS99031	AIR	04/03/25 13:00
SV2	CS99032	AIR	04/03/25 12:36
SV3	CS99033	AIR	04/03/25 12:56
SV4	CS99034	AIR	04/03/25 14:05
SV5	CS99035	AIR	04/03/25 15:36

Environmental Laboratories, Inc.
587 East Middle Turnpike, P.O.Box 370, Manchester, CT 06045
Tel. (860) 645-1102

NY # 11301

Analysis Report

April 09, 2025

FOR: Attn: Chawinie Reilly
Brussee Environmental Corp
1150 Lincoln Avenue – Suite 4
Holbrook, NY 11741

Sample Information		Custody Information		Date	Time
Matrix:	AIR	Collected by:	TG	04/03/25	12:21
Location Code:	BRUSSEE	Received by:	CP	04/04/25	16:00
Rush Request:	Standard	Analyzed by:	see "By" below		
P.O.#:					
Canister Id:	28559				

Laboratory Data

SDG ID: GCS99029
Phoenix ID: CS99029

Project ID: 168 BANKER STREET
Client ID: SV7

Parameter	ppbv Result	ppbv RL	ug/m3 Result	ug/m3 RL	Date/Time	By	Dilution	
Volatiles (TO15)								
1,1,1,2-Tetrachloroethane	ND	*0.729*	ND	*5.00*	04/05/25	KCA	5	1
1,1,1-Trichloroethane	ND	*0.917*	ND	*5.00*	04/05/25	KCA	5	
1,1,2,2-Tetrachloroethane	ND	*0.729*	ND	*5.00*	04/05/25	KCA	5	
1,1,2-Trichloroethane	ND	*0.917*	ND	*5.00*	04/05/25	KCA	5	
1,1-Dichloroethane	ND	*1.24*	ND	*5.02*	04/05/25	KCA	5	
1,1-Dichloroethene	ND	*0.252*	ND	*1.00*	04/05/25	KCA	5	
1,2,4-Trichlorobenzene	ND	*0.674*	ND	*5.00*	04/05/25	KCA	5	
1,2,4-Trimethylbenzene	ND	*1.02*	ND	*5.01*	04/05/25	KCA	5	
1,2-Dibromoethane(EDB)	ND	*0.651*	ND	*5.00*	04/05/25	KCA	5	
1,2-Dichlorobenzene	ND	*0.832*	ND	*5.00*	04/05/25	KCA	5	
1,2-Dichloroethane	ND	*1.24*	ND	*5.02*	04/05/25	KCA	5	
1,2-dichloropropane	ND	*1.08*	ND	*4.99*	04/05/25	KCA	5	
1,2-Dichlorotetrafluoroethane	ND	*0.716*	ND	*5.00*	04/05/25	KCA	5	
1,3,5-Trimethylbenzene	ND	*1.02*	ND	*5.01*	04/05/25	KCA	5	
1,3-Butadiene	2.28	*2.26*	5.04	*5.00*	04/05/25	KCA	5	
1,3-Dichlorobenzene	ND	*0.832*	ND	*5.00*	04/05/25	KCA	5	
1,4-Dichlorobenzene	ND	*0.832*	ND	*5.00*	04/05/25	KCA	5	
1,4-Dioxane	ND	*1.39*	ND	*5.01*	04/05/25	KCA	5	
2-Hexanone(MBK)	ND	*1.22*	ND	*4.99*	04/05/25	KCA	5	1
4-Ethyltoluene	ND	*1.02*	ND	*5.01*	04/05/25	KCA	5	1
4-Isopropyltoluene	ND	*0.911*	ND	*5.00*	04/05/25	KCA	5	1
4-Methyl-2-pentanone(MIBK)	ND	*1.22*	ND	*4.99*	04/05/25	KCA	5	
Acetone	36.2	*2.11*	85.9	*5.01*	04/05/25	KCA	5	
Acrylonitrile	ND	*2.31*	ND	*5.01*	04/05/25	KCA	5	
Benzene	ND	*1.57*	ND	*5.01*	04/05/25	KCA	5	
Benzyl chloride	ND	*0.966*	ND	*5.00*	04/05/25	KCA	5	

Project ID: 168 BANKER STREET
Client ID: SV7

Phoenix I.D.: CS99029

Parameter	ppbv Result	ppbv RL	ug/m3 Result	ug/m3 RL	Date/Time	By	Dilution	
Bromodichloromethane	ND	*0.747*	ND	*5.00*	04/05/25	KCA	5	
Bromoform	ND	*0.484*	ND	*5.00*	04/05/25	KCA	5	
Bromomethane	ND	*1.29*	ND	*5.01*	04/05/25	KCA	5	
Carbon Disulfide	ND	*1.61*	ND	*5.01*	04/05/25	KCA	5	
Carbon Tetrachloride	ND	*0.159*	ND	*1.00*	04/05/25	KCA	5	
Chlorobenzene	ND	*1.09*	ND	*5.01*	04/05/25	KCA	5	
Chloroethane	ND	*1.90*	ND	*5.01*	04/05/25	KCA	5	
Chloroform	ND	*1.02*	ND	*4.98*	04/05/25	KCA	5	
Chloromethane	ND	*2.42*	ND	*4.99*	04/05/25	KCA	5	
Cis-1,2-Dichloroethene	ND	*0.252*	ND	*1.00*	04/05/25	KCA	5	
cis-1,3-Dichloropropene	ND	*1.10*	ND	*4.99*	04/05/25	KCA	5	
Cyclohexane	ND	*1.45*	ND	*4.99*	04/05/25	KCA	5	
Dibromochloromethane	ND	*0.587*	ND	*5.00*	04/05/25	KCA	5	
Dichlorodifluoromethane	ND	*1.01*	ND	*4.99*	04/05/25	KCA	5	
Ethanol	4.60	*2.66*	8.66	*5.01*	04/05/25	KCA	5	1
Ethyl acetate	ND	*1.39*	ND	*5.01*	04/05/25	KCA	5	1
Ethylbenzene	ND	*1.15*	ND	*4.99*	04/05/25	KCA	5	
Heptane	2.67	*1.22*	10.9	*5.00*	04/05/25	KCA	5	
Hexachlorobutadiene	ND	*0.469*	ND	*5.00*	04/05/25	KCA	5	
Hexane	10.5	*1.42*	37.0	*5.00*	04/05/25	KCA	5	
Isooctane	ND	*1.07*	ND	*4.99*	04/05/25	KCA	5	
Isopropylalcohol	ND	*2.04*	ND	*5.01*	04/05/25	KCA	5	
Isopropylbenzene	ND	*1.02*	ND	*5.01*	04/05/25	KCA	5	
m,p-Xylene	3.32	*1.15*	14.4	*4.99*	04/05/25	KCA	5	
Methyl Ethyl Ketone	ND	*1.70*	ND	*5.01*	04/05/25	KCA	5	
Methyl tert-butyl ether(MTBE)	ND	*1.39*	ND	*5.01*	04/05/25	KCA	5	
Methylene Chloride	ND	*4.32*	ND	*15.0*	04/05/25	KCA	5	
Naphthalene	ND	*1.00*	ND	*5.23*	04/05/25	KCA	5	
n-Butylbenzene	ND	*0.911*	ND	*5.00*	04/05/25	KCA	5	1
o-Xylene	1.31	*1.15*	5.68	*4.99*	04/05/25	KCA	5	
Propylene	ND	*2.91*	ND	*5.01*	04/05/25	KCA	5	1
sec-Butylbenzene	ND	*0.911*	ND	*5.00*	04/05/25	KCA	5	1
Styrene	ND	*1.17*	ND	*4.98*	04/05/25	KCA	5	
Tetrachloroethene	7.52	*0.184*	51.0	*1.25*	04/05/25	KCA	5	
Tetrahydrofuran	ND	*1.70*	ND	*5.01*	04/05/25	KCA	5	1
Toluene	1.48	*1.33*	5.57	*5.01*	04/05/25	KCA	5	
Trans-1,2-Dichloroethene	ND	*1.26*	ND	*4.99*	04/05/25	KCA	5	
trans-1,3-Dichloropropene	ND	*1.10*	ND	*4.99*	04/05/25	KCA	5	
Trichloroethene	0.210	*0.185*	1.13	*0.99*	04/05/25	KCA	5	
Trichlorofluoromethane	ND	*0.891*	ND	*5.00*	04/05/25	KCA	5	
Trichlorotrifluoroethane	ND	*0.653*	ND	*5.00*	04/05/25	KCA	5	
Vinyl Chloride	ND	*0.390*	ND	*1.00*	04/05/25	KCA	5	
QA/QC Surrogates/Internals								
% Bromofluorobenzene (5x)	104	*%*	104	*%*	04/05/25	KCA	5	
% IS-1,4-Difluorobenzene (5x)	96	*%*	96	*%*	04/05/25	KCA	5	
% IS-Bromochloromethane (5x)	98	*%*	98	*%*	04/05/25	KCA	5	
% IS-Chlorobenzene-d5 (5x)	98	*%*	98	*%*	04/05/25	KCA	5	

Ver 1

Project ID: 168 BANKER STREET
Client ID: SV7

Phoenix I.D.: CS99029

Parameter	ppbv Result	ppbv RL	ug/m3 Result	ug/m3 RL	Date/Time	By	Dilution

1 = This parameter is not certified by the primary accrediting authority (NY NELAC) for this matrix. NY NELAC does not offer certification for all parameters at this time.

RL/PQL=Reporting/Practical Quantitation Level (Equivalent to NELAC LOQ, Limit of Quantitation) ND=Not Detected at RL/PQL
BRL=Below Reporting Level L=Biased Low
QA/QC Surrogates: Surrogates are compounds (preceeded with a %) added by the lab to determine analysis efficiency. Surrogate results(%) listed in the report are not "detected" compounds.

Comments:

If you are the client above and have any questions concerning this testing, please do not hesitate to contact Phoenix Client Services at ext.200.
The contents of this report cannot be discussed with anyone other than the client listed above without their written consent.



Phyllis Shiller, Laboratory Director

April 09, 2025

Reviewed and Released by: Greg Lawrence, Assistant Lab Director

Environmental Laboratories, Inc.
587 East Middle Turnpike, P.O.Box 370, Manchester, CT 06045
Tel. (860) 645-1102

NY # 11301

Analysis Report

April 09, 2025

FOR: Attn: Chawinie Reilly
Brussee Environmental Corp
1150 Lincoln Avenue – Suite 4
Holbrook, NY 11741

Sample Information		Custody Information		Date	Time
Matrix:	AIR	Collected by:	TG	04/03/25	12:25
Location Code:	BRUSSEE	Received by:	CP	04/04/25	16:00
Rush Request:	Standard	Analyzed by:	see "By" below		
P.O.#:					
Canister Id:	172				

Laboratory Data

SDG ID: GCS99029
Phoenix ID: CS99030

Project ID: 168 BANKER STREET
Client ID: SV1

Parameter	ppbv Result	ppbv RL	ug/m3 Result	ug/m3 RL	Date/Time	By	Dilution	
Volatiles (TO15)								
1,1,1,2-Tetrachloroethane	ND	*0.729*	ND	*5.00*	04/05/25	KCA	5	1
1,1,1-Trichloroethane	ND	*0.917*	ND	*5.00*	04/05/25	KCA	5	
1,1,2,2-Tetrachloroethane	ND	*0.729*	ND	*5.00*	04/05/25	KCA	5	
1,1,2-Trichloroethane	ND	*0.917*	ND	*5.00*	04/05/25	KCA	5	
1,1-Dichloroethane	ND	*1.24*	ND	*5.02*	04/05/25	KCA	5	
1,1-Dichloroethene	ND	*0.252*	ND	*1.00*	04/05/25	KCA	5	
1,2,4-Trichlorobenzene	ND	*0.674*	ND	*5.00*	04/05/25	KCA	5	
1,2,4-Trimethylbenzene	ND	*1.02*	ND	*5.01*	04/05/25	KCA	5	
1,2-Dibromoethane(EDB)	ND	*0.651*	ND	*5.00*	04/05/25	KCA	5	
1,2-Dichlorobenzene	ND	*0.832*	ND	*5.00*	04/05/25	KCA	5	
1,2-Dichloroethane	ND	*1.24*	ND	*5.02*	04/05/25	KCA	5	
1,2-dichloropropane	ND	*1.08*	ND	*4.99*	04/05/25	KCA	5	
1,2-Dichlorotetrafluoroethane	ND	*0.716*	ND	*5.00*	04/05/25	KCA	5	
1,3,5-Trimethylbenzene	ND	*1.02*	ND	*5.01*	04/05/25	KCA	5	
1,3-Butadiene	ND	*2.26*	ND	*5.00*	04/05/25	KCA	5	
1,3-Dichlorobenzene	ND	*0.832*	ND	*5.00*	04/05/25	KCA	5	
1,4-Dichlorobenzene	ND	*0.832*	ND	*5.00*	04/05/25	KCA	5	
1,4-Dioxane	ND	*1.39*	ND	*5.01*	04/05/25	KCA	5	
2-Hexanone(MBK)	ND	*1.22*	ND	*4.99*	04/05/25	KCA	5	1
4-Ethyltoluene	ND	*1.02*	ND	*5.01*	04/05/25	KCA	5	1
4-Isopropyltoluene	ND	*0.911*	ND	*5.00*	04/05/25	KCA	5	1
4-Methyl-2-pentanone(MIBK)	ND	*1.22*	ND	*4.99*	04/05/25	KCA	5	
Acetone	22.6	*2.11*	53.7	*5.01*	04/05/25	KCA	5	
Acrylonitrile	ND	*2.31*	ND	*5.01*	04/05/25	KCA	5	
Benzene	2.88	*1.57*	9.19	*5.01*	04/05/25	KCA	5	
Benzyl chloride	ND	*0.966*	ND	*5.00*	04/05/25	KCA	5	

Project ID: 168 BANKER STREET
Client ID: SV1

Phoenix I.D.: CS99030

Parameter	ppbv Result	ppbv RL	ug/m3 Result	ug/m3 RL	Date/Time	By	Dilution	
Bromodichloromethane	ND	*0.747*	ND	*5.00*	04/05/25	KCA	5	
Bromoform	ND	*0.484*	ND	*5.00*	04/05/25	KCA	5	
Bromomethane	ND	*1.29*	ND	*5.01*	04/05/25	KCA	5	
Carbon Disulfide	1.64	*1.61*	5.10	*5.01*	04/05/25	KCA	5	
Carbon Tetrachloride	ND	*0.159*	ND	*1.00*	04/05/25	KCA	5	
Chlorobenzene	ND	*1.09*	ND	*5.01*	04/05/25	KCA	5	
Chloroethane	ND	*1.90*	ND	*5.01*	04/05/25	KCA	5	
Chloroform	ND	*1.02*	ND	*4.98*	04/05/25	KCA	5	
Chloromethane	ND	*2.42*	ND	*4.99*	04/05/25	KCA	5	
Cis-1,2-Dichloroethene	ND	*0.252*	ND	*1.00*	04/05/25	KCA	5	
cis-1,3-Dichloropropene	ND	*1.10*	ND	*4.99*	04/05/25	KCA	5	
Cyclohexane	ND	*1.45*	ND	*4.99*	04/05/25	KCA	5	
Dibromochloromethane	ND	*0.587*	ND	*5.00*	04/05/25	KCA	5	
Dichlorodifluoromethane	ND	*1.01*	ND	*4.99*	04/05/25	KCA	5	
Ethanol	ND	*2.66*	ND	*5.01*	04/05/25	KCA	5	1
Ethyl acetate	ND	*1.39*	ND	*5.01*	04/05/25	KCA	5	1
Ethylbenzene	ND	*1.15*	ND	*4.99*	04/05/25	KCA	5	
Heptane	7.23	*1.22*	29.6	*5.00*	04/05/25	KCA	5	
Hexachlorobutadiene	ND	*0.469*	ND	*5.00*	04/05/25	KCA	5	
Hexane	12.2	*1.42*	43.0	*5.00*	04/05/25	KCA	5	
Isooctane	ND	*1.07*	ND	*4.99*	04/05/25	KCA	5	
Isopropylalcohol	ND	*2.04*	ND	*5.01*	04/05/25	KCA	5	
Isopropylbenzene	ND	*1.02*	ND	*5.01*	04/05/25	KCA	5	
m,p-Xylene	3.49	*1.15*	15.1	*4.99*	04/05/25	KCA	5	
Methyl Ethyl Ketone	ND	*1.70*	ND	*5.01*	04/05/25	KCA	5	
Methyl tert-butyl ether(MTBE)	ND	*1.39*	ND	*5.01*	04/05/25	KCA	5	
Methylene Chloride	ND	*4.32*	ND	*15.0*	04/05/25	KCA	5	
Naphthalene	ND	*1.00*	ND	*5.23*	04/05/25	KCA	5	
n-Butylbenzene	ND	*0.911*	ND	*5.00*	04/05/25	KCA	5	1
o-Xylene	1.35	*1.15*	5.86	*4.99*	04/05/25	KCA	5	
Propylene	ND	*2.91*	ND	*5.01*	04/05/25	KCA	5	1
sec-Butylbenzene	ND	*0.911*	ND	*5.00*	04/05/25	KCA	5	1
Styrene	ND	*1.17*	ND	*4.98*	04/05/25	KCA	5	
Tetrachloroethene	9.40	*0.184*	63.7	*1.25*	04/05/25	KCA	5	
Tetrahydrofuran	ND	*1.70*	ND	*5.01*	04/05/25	KCA	5	1
Toluene	2.12	*1.33*	7.98	*5.01*	04/05/25	KCA	5	
Trans-1,2-Dichloroethene	ND	*1.26*	ND	*4.99*	04/05/25	KCA	5	
trans-1,3-Dichloropropene	ND	*1.10*	ND	*4.99*	04/05/25	KCA	5	
Trichloroethene	ND	*0.185*	ND	*0.99*	04/05/25	KCA	5	
Trichlorofluoromethane	ND	*0.891*	ND	*5.00*	04/05/25	KCA	5	
Trichlorotrifluoroethane	ND	*0.653*	ND	*5.00*	04/05/25	KCA	5	
Vinyl Chloride	ND	*0.390*	ND	*1.00*	04/05/25	KCA	5	
QA/QC Surrogates/Internals								
% Bromofluorobenzene (5x)	104	*%*	104	*%*	04/05/25	KCA	5	
% IS-1,4-Difluorobenzene (5x)	95	*%*	95	*%*	04/05/25	KCA	5	
% IS-Bromochloromethane (5x)	98	*%*	98	*%*	04/05/25	KCA	5	
% IS-Chlorobenzene-d5 (5x)	98	*%*	98	*%*	04/05/25	KCA	5	

Project ID: 168 BANKER STREET
Client ID: SV1

Phoenix I.D.: CS99030

Parameter	ppbv Result	ppbv RL	ug/m3 Result	ug/m3 RL	Date/Time	By	Dilution

1 = This parameter is not certified by the primary accrediting authority (NY NELAC) for this matrix. NY NELAC does not offer certification for all parameters at this time.

RL/PQL=Reporting/Practical Quantitation Level (Equivalent to NELAC LOQ, Limit of Quantitation) ND=Not Detected at RL/PQL
BRL=Below Reporting Level L=Biased Low
QA/QC Surrogates: Surrogates are compounds (preceeded with a %) added by the lab to determine analysis efficiency. Surrogate results(%) listed in the report are not "detected" compounds.

Comments:

If you are the client above and have any questions concerning this testing, please do not hesitate to contact Phoenix Client Services at ext.200.
The contents of this report cannot be discussed with anyone other than the client listed above without their written consent.



Phyllis Shiller, Laboratory Director

April 09, 2025

Reviewed and Released by: Greg Lawrence, Assistant Lab Director

Environmental Laboratories, Inc.
587 East Middle Turnpike, P.O.Box 370, Manchester, CT 06045
Tel. (860) 645-1102

NY # 11301

Analysis Report

April 09, 2025

FOR: Attn: Chawinie Reilly
Brussee Environmental Corp
1150 Lincoln Avenue – Suite 4
Holbrook, NY 11741

Sample Information		Custody Information		Date	Time
Matrix:	AIR	Collected by:	TG	04/03/25	13:00
Location Code:	BRUSSEE	Received by:	CP	04/04/25	16:00
Rush Request:	Standard	Analyzed by:	see "By" below		
P.O.#:					
Canister Id:	13648				

Laboratory Data

SDG ID: GCS99029
Phoenix ID: CS99031

Project ID: 168 BANKER STREET
Client ID: SV6

Parameter	ppbv Result	ppbv RL	ug/m3 Result	ug/m3 RL	Date/Time	By	Dilution	
Volatiles (TO15)								
1,1,1,2-Tetrachloroethane	ND	*0.729*	ND	*5.00*	04/05/25	KCA	5	1
1,1,1-Trichloroethane	ND	*0.917*	ND	*5.00*	04/05/25	KCA	5	
1,1,2,2-Tetrachloroethane	ND	*0.729*	ND	*5.00*	04/05/25	KCA	5	
1,1,2-Trichloroethane	1.92	*0.917*	10.5	*5.00*	04/05/25	KCA	5	
1,1-Dichloroethane	ND	*1.24*	ND	*5.02*	04/05/25	KCA	5	
1,1-Dichloroethene	895	*5.05*	3550	*20.0*	04/07/25	KCA	100	
1,2,4-Trichlorobenzene	ND	*0.674*	ND	*5.00*	04/05/25	KCA	5	
1,2,4-Trimethylbenzene	ND	*1.02*	ND	*5.01*	04/05/25	KCA	5	
1,2-Dibromoethane(EDB)	ND	*0.651*	ND	*5.00*	04/05/25	KCA	5	
1,2-Dichlorobenzene	ND	*0.832*	ND	*5.00*	04/05/25	KCA	5	
1,2-Dichloroethane	ND	*1.24*	ND	*5.02*	04/05/25	KCA	5	
1,2-dichloropropane	ND	*1.08*	ND	*4.99*	04/05/25	KCA	5	
1,2-Dichlorotetrafluoroethane	ND	*0.716*	ND	*5.00*	04/05/25	KCA	5	
1,3,5-Trimethylbenzene	ND	*1.02*	ND	*5.01*	04/05/25	KCA	5	
1,3-Butadiene	ND	*2.26*	ND	*5.00*	04/05/25	KCA	5	
1,3-Dichlorobenzene	ND	*0.832*	ND	*5.00*	04/05/25	KCA	5	
1,4-Dichlorobenzene	ND	*0.832*	ND	*5.00*	04/05/25	KCA	5	
1,4-Dioxane	ND	*1.39*	ND	*5.01*	04/05/25	KCA	5	
2-Hexanone(MBK)	ND	*1.22*	ND	*4.99*	04/05/25	KCA	5	1
4-Ethyltoluene	ND	*1.02*	ND	*5.01*	04/05/25	KCA	5	1
4-Isopropyltoluene	ND	*0.911*	ND	*5.00*	04/05/25	KCA	5	1
4-Methyl-2-pentanone(MIBK)	ND	*1.22*	ND	*4.99*	04/05/25	KCA	5	
Acetone	45.1	*2.11*	107	*5.01*	04/05/25	KCA	5	
Acrylonitrile	ND	*2.31*	ND	*5.01*	04/05/25	KCA	5	
Benzene	26.7	*1.57*	85.2	*5.01*	04/05/25	KCA	5	
Benzyl chloride	ND	*0.966*	ND	*5.00*	04/05/25	KCA	5	

Project ID: 168 BANKER STREET
Client ID: SV6

Phoenix I.D.: CS99031

Parameter	ppbv Result	ppbv RL	ug/m3 Result	ug/m3 RL	Date/Time	By	Dilution	
Bromodichloromethane	ND	*0.747*	ND	*5.00*	04/05/25	KCA	5	
Bromoform	ND	*0.484*	ND	*5.00*	04/05/25	KCA	5	
Bromomethane	ND	*1.29*	ND	*5.01*	04/05/25	KCA	5	
Carbon Disulfide	ND	*1.61*	ND	*5.01*	04/05/25	KCA	5	
Carbon Tetrachloride	ND	*0.159*	ND	*1.00*	04/05/25	KCA	5	
Chlorobenzene	ND	*1.09*	ND	*5.01*	04/05/25	KCA	5	
Chloroethane	ND	*1.90*	ND	*5.01*	04/05/25	KCA	5	
Chloroform	27.8	*1.02*	136	*4.98*	04/05/25	KCA	5	
Chloromethane	ND	*2.42*	ND	*4.99*	04/05/25	KCA	5	
Cis-1,2-Dichloroethene	2490	*5.05*	9870	*20.0*	04/07/25	KCA	100	
cis-1,3-Dichloropropene	ND	*1.10*	ND	*4.99*	04/05/25	KCA	5	
Cyclohexane	8.47	*1.45*	29.1	*4.99*	04/05/25	KCA	5	
Dibromochloromethane	ND	*0.587*	ND	*5.00*	04/05/25	KCA	5	
Dichlorodifluoromethane	ND	*1.01*	ND	*4.99*	04/05/25	KCA	5	
Ethanol	ND	*2.66*	ND	*5.01*	04/05/25	KCA	5	1
Ethyl acetate	ND	*1.39*	ND	*5.01*	04/05/25	KCA	5	1
Ethylbenzene	ND	*1.15*	ND	*4.99*	04/05/25	KCA	5	
Heptane	1.51	*1.22*	6.18	*5.00*	04/05/25	KCA	5	
Hexachlorobutadiene	ND	*0.469*	ND	*5.00*	04/05/25	KCA	5	
Hexane	5.25	*1.42*	18.5	*5.00*	04/05/25	KCA	5	
Isooctane	ND	*1.07*	ND	*4.99*	04/05/25	KCA	5	
Isopropylalcohol	ND	*2.04*	ND	*5.01*	04/05/25	KCA	5	
Isopropylbenzene	ND	*1.02*	ND	*5.01*	04/05/25	KCA	5	
m,p-Xylene	1.85	*1.15*	8.03	*4.99*	04/05/25	KCA	5	
Methyl Ethyl Ketone	ND	*1.70*	ND	*5.01*	04/05/25	KCA	5	
Methyl tert-butyl ether(MTBE)	ND	*1.39*	ND	*5.01*	04/05/25	KCA	5	
Methylene Chloride	ND	*4.32*	ND	*15.0*	04/05/25	KCA	5	
Naphthalene	ND	*1.00*	ND	*5.23*	04/05/25	KCA	5	
n-Butylbenzene	ND	*0.911*	ND	*5.00*	04/05/25	KCA	5	1
o-Xylene	ND	*1.15*	ND	*4.99*	04/05/25	KCA	5	
Propylene	ND	*2.91*	ND	*5.01*	04/05/25	KCA	5	1
sec-Butylbenzene	0.965	*0.911*	5.29	*5.00*	04/05/25	KCA	5	1
Styrene	ND	*1.17*	ND	*4.98*	04/05/25	KCA	5	
Tetrachloroethene	229	*3.69*	1550	*25.0*	04/07/25	KCA	100	
Tetrahydrofuran	ND	*1.70*	ND	*5.01*	04/05/25	KCA	5	1
Toluene	2.02	*1.33*	7.61	*5.01*	04/05/25	KCA	5	
Trans-1,2-Dichloroethene	91.2	*1.26*	361	*4.99*	04/05/25	KCA	5	
trans-1,3-Dichloropropene	ND	*1.10*	ND	*4.99*	04/05/25	KCA	5	
Trichloroethene	58200	*92.5*	313000	*497*	04/07/25	KCA	2500	
Trichlorofluoromethane	ND	*0.891*	ND	*5.00*	04/05/25	KCA	5	
Trichlorotrifluoroethane	ND	*0.653*	ND	*5.00*	04/05/25	KCA	5	
Vinyl Chloride	62.1	*0.390*	159	*1.00*	04/05/25	KCA	5	
QA/QC Surrogates/Internals								
% Bromofluorobenzene (5x)	107	*%*	107	*%*	04/05/25	KCA	5	
% IS-1,4-Difluorobenzene (5x)	93	*%*	93	*%*	04/05/25	KCA	5	
% IS-Bromochloromethane (5x)	96	*%*	96	*%*	04/05/25	KCA	5	
% IS-Chlorobenzene-d5 (5x)	96	*%*	96	*%*	04/05/25	KCA	5	
% Bromofluorobenzene (100x)	102	*%*	102	*%*	04/07/25	KCA	100	
% IS-1,4-Difluorobenzene (100x)	86	*%*	86	*%*	04/07/25	KCA	100	

Ver 1

Project ID: 168 BANKER STREET
Client ID: SV6

Phoenix I.D.: CS99031

Parameter	ppbv Result	ppbv RL	ug/m3 Result	ug/m3 RL	Date/Time	By	Dilution
% IS-Bromochloromethane (100x)	79	%	79	%	04/07/25	KCA	100
% IS-Chlorobenzene-d5 (100x)	87	%	87	%	04/07/25	KCA	100
% Bromofluorobenzene (2500x)	102	%	102	%	04/07/25	KCA	2500
% IS-1,4-Difluorobenzene (2500x)	91	%	91	%	04/07/25	KCA	2500
% IS-Bromochloromethane (2500x)	90	%	90	%	04/07/25	KCA	2500
% IS-Chlorobenzene-d5 (2500x)	92	%	92	%	04/07/25	KCA	2500

1 = This parameter is not certified by the primary accrediting authority (NY NELAC) for this matrix. NY NELAC does not offer certification for all parameters at this time.

RL/PQL=Reporting/Practical Quantitation Level (Equivalent to NELAC LOQ, Limit of Quantitation) ND=Not Detected at RL/PQL
BRL=Below Reporting Level L=Biased Low
QA/QC Surrogates: Surrogates are compounds (preceeded with a %) added by the lab to determine analysis efficiency. Surrogate results(%) listed in the report are not "detected" compounds.

Comments:

If you are the client above and have any questions concerning this testing, please do not hesitate to contact Phoenix Client Services at ext.200.
The contents of this report cannot be discussed with anyone other than the client listed above without their written consent.



Phyllis Shiller, Laboratory Director
April 09, 2025
Reviewed and Released by: Greg Lawrence, Assistant Lab Director

Environmental Laboratories, Inc.
587 East Middle Turnpike, P.O.Box 370, Manchester, CT 06045
Tel. (860) 645-1102

NY # 11301

Analysis Report

April 09, 2025

FOR: Attn: Chawinie Reilly
Brussee Environmental Corp
1150 Lincoln Avenue – Suite 4
Holbrook, NY 11741

Sample Information		Custody Information		Date	Time
Matrix:	AIR	Collected by:	TG	04/03/25	12:36
Location Code:	BRUSSEE	Received by:	CP	04/04/25	16:00
Rush Request:	Standard	Analyzed by:	see "By" below		
P.O.#:					
Canister Id:	19732				

Laboratory Data

SDG ID: GCS99029
Phoenix ID: CS99032

Project ID: 168 BANKER STREET
Client ID: SV2

Parameter	ppbv Result	ppbv RL	ug/m3 Result	ug/m3 RL	Date/Time	By	Dilution	
Volatiles (TO15)								
1,1,1,2-Tetrachloroethane	ND	*0.729*	ND	*5.00*	04/05/25	KCA	5	1
1,1,1-Trichloroethane	ND	*0.917*	ND	*5.00*	04/05/25	KCA	5	
1,1,2,2-Tetrachloroethane	ND	*0.729*	ND	*5.00*	04/05/25	KCA	5	
1,1,2-Trichloroethane	ND	*0.917*	ND	*5.00*	04/05/25	KCA	5	
1,1-Dichloroethane	ND	*1.24*	ND	*5.02*	04/05/25	KCA	5	
1,1-Dichloroethene	ND	*0.252*	ND	*1.00*	04/05/25	KCA	5	
1,2,4-Trichlorobenzene	ND	*0.674*	ND	*5.00*	04/05/25	KCA	5	
1,2,4-Trimethylbenzene	ND	*1.02*	ND	*5.01*	04/05/25	KCA	5	
1,2-Dibromoethane(EDB)	ND	*0.651*	ND	*5.00*	04/05/25	KCA	5	
1,2-Dichlorobenzene	ND	*0.832*	ND	*5.00*	04/05/25	KCA	5	
1,2-Dichloroethane	ND	*1.24*	ND	*5.02*	04/05/25	KCA	5	
1,2-dichloropropane	ND	*1.08*	ND	*4.99*	04/05/25	KCA	5	
1,2-Dichlorotetrafluoroethane	ND	*0.716*	ND	*5.00*	04/05/25	KCA	5	
1,3,5-Trimethylbenzene	ND	*1.02*	ND	*5.01*	04/05/25	KCA	5	
1,3-Butadiene	ND	*2.26*	ND	*5.00*	04/05/25	KCA	5	
1,3-Dichlorobenzene	ND	*0.832*	ND	*5.00*	04/05/25	KCA	5	
1,4-Dichlorobenzene	ND	*0.832*	ND	*5.00*	04/05/25	KCA	5	
1,4-Dioxane	ND	*1.39*	ND	*5.01*	04/05/25	KCA	5	
2-Hexanone(MBK)	ND	*1.22*	ND	*4.99*	04/05/25	KCA	5	1
4-Ethyltoluene	ND	*1.02*	ND	*5.01*	04/05/25	KCA	5	1
4-Isopropyltoluene	ND	*0.911*	ND	*5.00*	04/05/25	KCA	5	1
4-Methyl-2-pentanone(MIBK)	ND	*1.22*	ND	*4.99*	04/05/25	KCA	5	
Acetone	54.4	*2.11*	129	*5.01*	04/05/25	KCA	5	
Acrylonitrile	ND	*2.31*	ND	*5.01*	04/05/25	KCA	5	
Benzene	3.17	*1.57*	10.1	*5.01*	04/05/25	KCA	5	
Benzyl chloride	ND	*0.966*	ND	*5.00*	04/05/25	KCA	5	

Project ID: 168 BANKER STREET
Client ID: SV2

Phoenix I.D.: CS99032

Parameter	ppbv Result	ppbv RL	ug/m3 Result	ug/m3 RL	Date/Time	By	Dilution	
Bromodichloromethane	ND	*0.747*	ND	*5.00*	04/05/25	KCA	5	
Bromoform	ND	*0.484*	ND	*5.00*	04/05/25	KCA	5	
Bromomethane	ND	*1.29*	ND	*5.01*	04/05/25	KCA	5	
Carbon Disulfide	14.6	*1.61*	45.4	*5.01*	04/05/25	KCA	5	
Carbon Tetrachloride	ND	*0.159*	ND	*1.00*	04/05/25	KCA	5	
Chlorobenzene	ND	*1.09*	ND	*5.01*	04/05/25	KCA	5	
Chloroethane	ND	*1.90*	ND	*5.01*	04/05/25	KCA	5	
Chloroform	ND	*1.02*	ND	*4.98*	04/05/25	KCA	5	
Chloromethane	ND	*2.42*	ND	*4.99*	04/05/25	KCA	5	
Cis-1,2-Dichloroethene	0.580	*0.252*	2.30	*1.00*	04/05/25	KCA	5	
cis-1,3-Dichloropropene	ND	*1.10*	ND	*4.99*	04/05/25	KCA	5	
Cyclohexane	7.17	*1.45*	24.7	*4.99*	04/05/25	KCA	5	
Dibromochloromethane	ND	*0.587*	ND	*5.00*	04/05/25	KCA	5	
Dichlorodifluoromethane	ND	*1.01*	ND	*4.99*	04/05/25	KCA	5	
Ethanol	2.74	*2.66*	5.16	*5.01*	04/05/25	KCA	5	1
Ethyl acetate	ND	*1.39*	ND	*5.01*	04/05/25	KCA	5	1
Ethylbenzene	ND	*1.15*	ND	*4.99*	04/05/25	KCA	5	
Heptane	17.8	*1.22*	72.9	*5.00*	04/05/25	KCA	5	
Hexachlorobutadiene	ND	*0.469*	ND	*5.00*	04/05/25	KCA	5	
Hexane	42.3	*1.42*	149	*5.00*	04/05/25	KCA	5	
Isooctane	16.0	*1.07*	74.6	*4.99*	04/05/25	KCA	5	
Isopropylalcohol	ND	*2.04*	ND	*5.01*	04/05/25	KCA	5	
Isopropylbenzene	ND	*1.02*	ND	*5.01*	04/05/25	KCA	5	
m,p-Xylene	2.66	*1.15*	11.5	*4.99*	04/05/25	KCA	5	
Methyl Ethyl Ketone	ND	*1.70*	ND	*5.01*	04/05/25	KCA	5	
Methyl tert-butyl ether(MTBE)	ND	*1.39*	ND	*5.01*	04/05/25	KCA	5	
Methylene Chloride	ND	*4.32*	ND	*15.0*	04/05/25	KCA	5	
Naphthalene	ND	*1.00*	ND	*5.23*	04/05/25	KCA	5	
n-Butylbenzene	ND	*0.911*	ND	*5.00*	04/05/25	KCA	5	1
o-Xylene	1.16	*1.15*	5.03	*4.99*	04/05/25	KCA	5	
Propylene	264	*11.6*	454	*20.0*	04/08/25	KCA	20	1
sec-Butylbenzene	ND	*0.911*	ND	*5.00*	04/05/25	KCA	5	1
Styrene	ND	*1.17*	ND	*4.98*	04/05/25	KCA	5	
Tetrachloroethene	13.9	*0.184*	94.2	*1.25*	04/05/25	KCA	5	
Tetrahydrofuran	ND	*1.70*	ND	*5.01*	04/05/25	KCA	5	1
Toluene	2.40	*1.33*	9.04	*5.01*	04/05/25	KCA	5	
Trans-1,2-Dichloroethene	ND	*1.26*	ND	*4.99*	04/05/25	KCA	5	
trans-1,3-Dichloropropene	ND	*1.10*	ND	*4.99*	04/05/25	KCA	5	
Trichloroethene	0.600	*0.185*	3.22	*0.99*	04/05/25	KCA	5	
Trichlorofluoromethane	ND	*0.891*	ND	*5.00*	04/05/25	KCA	5	
Trichlorotrifluoroethane	ND	*0.653*	ND	*5.00*	04/05/25	KCA	5	
Vinyl Chloride	ND	*0.390*	ND	*1.00*	04/05/25	KCA	5	
QA/QC Surrogates/Internals								
% Bromofluorobenzene (5x)	106	*%*	106	*%*	04/05/25	KCA	5	
% IS-1,4-Difluorobenzene (5x)	89	*%*	89	*%*	04/05/25	KCA	5	
% IS-Bromochloromethane (5x)	91	*%*	91	*%*	04/05/25	KCA	5	
% IS-Chlorobenzene-d5 (5x)	103	*%*	103	*%*	04/05/25	KCA	5	
% Bromofluorobenzene (20x)	101	*%*	101	*%*	04/08/25	KCA	20	
% IS-1,4-Difluorobenzene (20x)	95	*%*	95	*%*	04/08/25	KCA	20	

Ver 1

Project ID: 168 BANKER STREET
Client ID: SV2

Phoenix I.D.: CS99032


Parameter	ppbv Result	ppbv RL	ug/m3 Result	ug/m3 RL	Date/Time	By	Dilution
% IS-Bromochloromethane (20x)	94	%	94	%	04/08/25	KCA	20
% IS-Chlorobenzene-d5 (20x)	98	%	98	%	04/08/25	KCA	20

1 = This parameter is not certified by the primary accrediting authority (NY NELAC) for this matrix. NY NELAC does not offer certification for all parameters at this time.

RL/PQL=Reporting/Practical Quantitation Level (Equivalent to NELAC LOQ, Limit of Quantitation) ND=Not Detected at RL/PQL
BRL=Below Reporting Level L=Biased Low
QA/QC Surrogates: Surrogates are compounds (preceeded with a %) added by the lab to determine analysis efficiency. Surrogate results(%) listed in the report are not "detected" compounds.

Comments:

If you are the client above and have any questions concerning this testing, please do not hesitate to contact Phoenix Client Services at ext.200.
The contents of this report cannot be discussed with anyone other than the client listed above without their written consent.

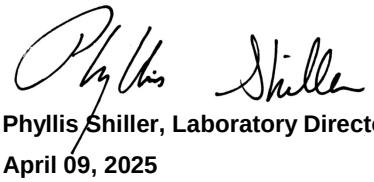

Phyllis Shiller, Laboratory Director

April 09, 2025

Reviewed and Released by: Greg Lawrence, Assistant Lab Director

Environmental Laboratories, Inc.
587 East Middle Turnpike, P.O.Box 370, Manchester, CT 06045
Tel. (860) 645-1102

NY # 11301

Analysis Report

April 09, 2025

FOR: Attn: Chawinie Reilly
Brussee Environmental Corp
1150 Lincoln Avenue – Suite 4
Holbrook, NY 11741

Sample Information		Custody Information		Date	Time
Matrix:	AIR	Collected by:	TG	04/03/25	12:56
Location Code:	BRUSSEE	Received by:	CP	04/04/25	16:00
Rush Request:	Standard	Analyzed by:	see "By" below		
P.O.#:					
Canister Id:	28621				

Laboratory Data

SDG ID: GCS99029
Phoenix ID: CS99033

Project ID: 168 BANKER STREET
Client ID: SV3

Parameter	ppbv Result	ppbv RL	ug/m3 Result	ug/m3 RL	Date/Time	By	Dilution	
Volatiles (TO15)								
1,1,1,2-Tetrachloroethane	ND	*0.729*	ND	*5.00*	04/05/25	KCA	5	1
1,1,1-Trichloroethane	ND	*0.917*	ND	*5.00*	04/05/25	KCA	5	
1,1,2,2-Tetrachloroethane	ND	*0.729*	ND	*5.00*	04/05/25	KCA	5	
1,1,2-Trichloroethane	ND	*0.917*	ND	*5.00*	04/05/25	KCA	5	
1,1-Dichloroethane	ND	*1.24*	ND	*5.02*	04/05/25	KCA	5	
1,1-Dichloroethene	ND	*0.252*	ND	*1.00*	04/05/25	KCA	5	
1,2,4-Trichlorobenzene	ND	*0.674*	ND	*5.00*	04/05/25	KCA	5	
1,2,4-Trimethylbenzene	ND	*1.02*	ND	*5.01*	04/05/25	KCA	5	
1,2-Dibromoethane(EDB)	ND	*0.651*	ND	*5.00*	04/05/25	KCA	5	
1,2-Dichlorobenzene	ND	*0.832*	ND	*5.00*	04/05/25	KCA	5	
1,2-Dichloroethane	ND	*1.24*	ND	*5.02*	04/05/25	KCA	5	
1,2-dichloropropane	ND	*1.08*	ND	*4.99*	04/05/25	KCA	5	
1,2-Dichlorotetrafluoroethane	ND	*0.716*	ND	*5.00*	04/05/25	KCA	5	
1,3,5-Trimethylbenzene	ND	*1.02*	ND	*5.01*	04/05/25	KCA	5	
1,3-Butadiene	ND	*2.26*	ND	*5.00*	04/05/25	KCA	5	
1,3-Dichlorobenzene	ND	*0.832*	ND	*5.00*	04/05/25	KCA	5	
1,4-Dichlorobenzene	ND	*0.832*	ND	*5.00*	04/05/25	KCA	5	
1,4-Dioxane	ND	*1.39*	ND	*5.01*	04/05/25	KCA	5	
2-Hexanone(MBK)	ND	*1.22*	ND	*4.99*	04/05/25	KCA	5	1
4-Ethyltoluene	ND	*1.02*	ND	*5.01*	04/05/25	KCA	5	1
4-Isopropyltoluene	ND	*0.911*	ND	*5.00*	04/05/25	KCA	5	1
4-Methyl-2-pentanone(MIBK)	ND	*1.22*	ND	*4.99*	04/05/25	KCA	5	
Acetone	63.2	*2.11*	150	*5.01*	04/05/25	KCA	5	
Acrylonitrile	ND	*2.31*	ND	*5.01*	04/05/25	KCA	5	
Benzene	12.2	*1.57*	39.0	*5.01*	04/05/25	KCA	5	
Benzyl chloride	ND	*0.966*	ND	*5.00*	04/05/25	KCA	5	

Project ID: 168 BANKER STREET
Client ID: SV3

Phoenix I.D.: CS99033

Parameter	ppbv Result	ppbv RL	ug/m3 Result	ug/m3 RL	Date/Time	By	Dilution	
Bromodichloromethane	ND	*0.747*	ND	*5.00*	04/05/25	KCA	5	
Bromoform	ND	*0.484*	ND	*5.00*	04/05/25	KCA	5	
Bromomethane	ND	*1.29*	ND	*5.01*	04/05/25	KCA	5	
Carbon Disulfide	ND	*1.61*	ND	*5.01*	04/05/25	KCA	5	
Carbon Tetrachloride	ND	*0.159*	ND	*1.00*	04/05/25	KCA	5	
Chlorobenzene	ND	*1.09*	ND	*5.01*	04/05/25	KCA	5	
Chloroethane	ND	*1.90*	ND	*5.01*	04/05/25	KCA	5	
Chloroform	ND	*1.02*	ND	*4.98*	04/05/25	KCA	5	
Chloromethane	ND	*2.42*	ND	*4.99*	04/05/25	KCA	5	
Cis-1,2-Dichloroethene	ND	*0.252*	ND	*1.00*	04/05/25	KCA	5	
cis-1,3-Dichloropropene	ND	*1.10*	ND	*4.99*	04/05/25	KCA	5	
Cyclohexane	ND	*1.45*	ND	*4.99*	04/05/25	KCA	5	
Dibromochloromethane	ND	*0.587*	ND	*5.00*	04/05/25	KCA	5	
Dichlorodifluoromethane	ND	*1.01*	ND	*4.99*	04/05/25	KCA	5	
Ethanol	2.82	*2.66*	5.31	*5.01*	04/05/25	KCA	5	1
Ethyl acetate	ND	*1.39*	ND	*5.01*	04/05/25	KCA	5	1
Ethylbenzene	ND	*1.15*	ND	*4.99*	04/05/25	KCA	5	
Heptane	4.83	*1.22*	19.8	*5.00*	04/05/25	KCA	5	
Hexachlorobutadiene	ND	*0.469*	ND	*5.00*	04/05/25	KCA	5	
Hexane	13.3	*1.42*	46.8	*5.00*	04/05/25	KCA	5	
Isooctane	5.05	*1.07*	23.5	*4.99*	04/05/25	KCA	5	
Isopropylalcohol	ND	*2.04*	ND	*5.01*	04/05/25	KCA	5	
Isopropylbenzene	ND	*1.02*	ND	*5.01*	04/05/25	KCA	5	
m,p-Xylene	2.91	*1.15*	12.6	*4.99*	04/05/25	KCA	5	
Methyl Ethyl Ketone	3.60	*1.70*	10.6	*5.01*	04/05/25	KCA	5	
Methyl tert-butyl ether(MTBE)	ND	*1.39*	ND	*5.01*	04/05/25	KCA	5	
Methylene Chloride	ND	*4.32*	ND	*15.0*	04/05/25	KCA	5	
Naphthalene	ND	*1.00*	ND	*5.23*	04/05/25	KCA	5	
n-Butylbenzene	ND	*0.911*	ND	*5.00*	04/05/25	KCA	5	1
o-Xylene	1.22	*1.15*	5.29	*4.99*	04/05/25	KCA	5	
Propylene	164	*2.91*	282	*5.01*	04/05/25	KCA	5	1
sec-Butylbenzene	ND	*0.911*	ND	*5.00*	04/05/25	KCA	5	1
Styrene	ND	*1.17*	ND	*4.98*	04/05/25	KCA	5	
Tetrachloroethene	10.1	*0.184*	68.5	*1.25*	04/05/25	KCA	5	
Tetrahydrofuran	ND	*1.70*	ND	*5.01*	04/05/25	KCA	5	1
Toluene	2.88	*1.33*	10.8	*5.01*	04/05/25	KCA	5	
Trans-1,2-Dichloroethene	ND	*1.26*	ND	*4.99*	04/05/25	KCA	5	
trans-1,3-Dichloropropene	ND	*1.10*	ND	*4.99*	04/05/25	KCA	5	
Trichloroethene	2.35	*0.185*	12.6	*0.99*	04/05/25	KCA	5	
Trichlorofluoromethane	ND	*0.891*	ND	*5.00*	04/05/25	KCA	5	
Trichlorotrifluoroethane	ND	*0.653*	ND	*5.00*	04/05/25	KCA	5	
Vinyl Chloride	ND	*0.390*	ND	*1.00*	04/05/25	KCA	5	
QA/QC Surrogates/Internals								
% Bromofluorobenzene (5x)	104	*%*	104	*%*	04/05/25	KCA	5	
% IS-1,4-Difluorobenzene (5x)	91	*%*	91	*%*	04/05/25	KCA	5	
% IS-Bromochloromethane (5x)	92	*%*	92	*%*	04/05/25	KCA	5	
% IS-Chlorobenzene-d5 (5x)	92	*%*	92	*%*	04/05/25	KCA	5	

Ver 1

Project ID: 168 BANKER STREET
Client ID: SV3

Phoenix I.D.: CS99033

Parameter	ppbv Result	ppbv RL	ug/m3 Result	ug/m3 RL	Date/Time	By	Dilution

1 = This parameter is not certified by the primary accrediting authority (NY NELAC) for this matrix. NY NELAC does not offer certification for all parameters at this time.

RL/PQL=Reporting/Practical Quantitation Level (Equivalent to NELAC LOQ, Limit of Quantitation) ND=Not Detected at RL/PQL
BRL=Below Reporting Level L=Biased Low
QA/QC Surrogates: Surrogates are compounds (preceeded with a %) added by the lab to determine analysis efficiency. Surrogate results(%) listed in the report are not "detected" compounds.

Comments:

If you are the client above and have any questions concerning this testing, please do not hesitate to contact Phoenix Client Services at ext.200.
The contents of this report cannot be discussed with anyone other than the client listed above without their written consent.



Phyllis Shiller, Laboratory Director

April 09, 2025

Reviewed and Released by: Greg Lawrence, Assistant Lab Director

Environmental Laboratories, Inc.
587 East Middle Turnpike, P.O.Box 370, Manchester, CT 06045
Tel. (860) 645-1102

NY # 11301

Analysis Report

April 09, 2025

FOR: Attn: Chawinie Reilly
Brussee Environmental Corp
1150 Lincoln Avenue – Suite 4
Holbrook, NY 11741

Sample Information		Custody Information		Date	Time
Matrix:	AIR	Collected by:	TG	04/03/25	14:05
Location Code:	BRUSSEE	Received by:	CP	04/04/25	16:00
Rush Request:	Standard	Analyzed by:	see "By" below		
P.O.#:					
Canister Id:	28597				

Laboratory Data

SDG ID: GCS99029
Phoenix ID: CS99034

Project ID: 168 BANKER STREET
Client ID: SV4

Parameter	ppbv Result	ppbv RL	ug/m3 Result	ug/m3 RL	Date/Time	By	Dilution	
Volatiles (TO15)								
1,1,1,2-Tetrachloroethane	ND	*0.729*	ND	*5.00*	04/05/25	KCA	5	1
1,1,1-Trichloroethane	ND	*0.917*	ND	*5.00*	04/05/25	KCA	5	
1,1,2,2-Tetrachloroethane	ND	*0.729*	ND	*5.00*	04/05/25	KCA	5	
1,1,2-Trichloroethane	ND	*0.917*	ND	*5.00*	04/05/25	KCA	5	
1,1-Dichloroethane	ND	*1.24*	ND	*5.02*	04/05/25	KCA	5	
1,1-Dichloroethene	6.15	*0.252*	24.4	*1.00*	04/05/25	KCA	5	
1,2,4-Trichlorobenzene	ND	*0.674*	ND	*5.00*	04/05/25	KCA	5	
1,2,4-Trimethylbenzene	ND	*1.02*	ND	*5.01*	04/05/25	KCA	5	
1,2-Dibromoethane(EDB)	ND	*0.651*	ND	*5.00*	04/05/25	KCA	5	
1,2-Dichlorobenzene	ND	*0.832*	ND	*5.00*	04/05/25	KCA	5	
1,2-Dichloroethane	ND	*1.24*	ND	*5.02*	04/05/25	KCA	5	
1,2-dichloropropane	ND	*1.08*	ND	*4.99*	04/05/25	KCA	5	
1,2-Dichlorotetrafluoroethane	ND	*0.716*	ND	*5.00*	04/05/25	KCA	5	
1,3,5-Trimethylbenzene	ND	*1.02*	ND	*5.01*	04/05/25	KCA	5	
1,3-Butadiene	ND	*2.26*	ND	*5.00*	04/05/25	KCA	5	
1,3-Dichlorobenzene	ND	*0.832*	ND	*5.00*	04/05/25	KCA	5	
1,4-Dichlorobenzene	ND	*0.832*	ND	*5.00*	04/05/25	KCA	5	
1,4-Dioxane	ND	*1.39*	ND	*5.01*	04/05/25	KCA	5	
2-Hexanone(MBK)	ND	*1.22*	ND	*4.99*	04/05/25	KCA	5	1
4-Ethyltoluene	ND	*1.02*	ND	*5.01*	04/05/25	KCA	5	1
4-Isopropyltoluene	ND	*0.911*	ND	*5.00*	04/05/25	KCA	5	1
4-Methyl-2-pentanone(MIBK)	2.41	*1.22*	9.9	*4.99*	04/05/25	KCA	5	
Acetone	246	*8.42*	584	*20.0*	04/08/25	KCA	20	
Acrylonitrile	ND	*2.31*	ND	*5.01*	04/05/25	KCA	5	
Benzene	ND	*1.57*	ND	*5.01*	04/05/25	KCA	5	
Benzyl chloride	ND	*0.966*	ND	*5.00*	04/05/25	KCA	5	

Project ID: 168 BANKER STREET
Client ID: SV4

Phoenix I.D.: CS99034

Parameter	ppbv Result	ppbv RL	ug/m3 Result	ug/m3 RL	Date/Time	By	Dilution	
Bromodichloromethane	ND	*0.747*	ND	*5.00*	04/05/25	KCA	5	
Bromoform	ND	*0.484*	ND	*5.00*	04/05/25	KCA	5	
Bromomethane	ND	*1.29*	ND	*5.01*	04/05/25	KCA	5	
Carbon Disulfide	13.1	*1.61*	40.8	*5.01*	04/05/25	KCA	5	
Carbon Tetrachloride	ND	*0.159*	ND	*1.00*	04/05/25	KCA	5	
Chlorobenzene	ND	*1.09*	ND	*5.01*	04/05/25	KCA	5	
Chloroethane	ND	*1.90*	ND	*5.01*	04/05/25	KCA	5	
Chloroform	ND	*1.02*	ND	*4.98*	04/05/25	KCA	5	
Chloromethane	ND	*2.42*	ND	*4.99*	04/05/25	KCA	5	
Cis-1,2-Dichloroethene	12.1	*0.252*	47.9	*1.00*	04/05/25	KCA	5	
cis-1,3-Dichloropropene	ND	*1.10*	ND	*4.99*	04/05/25	KCA	5	
Cyclohexane	8.70	*1.45*	29.9	*4.99*	04/05/25	KCA	5	
Dibromochloromethane	ND	*0.587*	ND	*5.00*	04/05/25	KCA	5	
Dichlorodifluoromethane	ND	*1.01*	ND	*4.99*	04/05/25	KCA	5	
Ethanol	2.96	*2.66*	5.57	*5.01*	04/05/25	KCA	5	1
Ethyl acetate	ND	*1.39*	ND	*5.01*	04/05/25	KCA	5	1
Ethylbenzene	ND	*1.15*	ND	*4.99*	04/05/25	KCA	5	
Heptane	2.60	*1.22*	10.6	*5.00*	04/05/25	KCA	5	
Hexachlorobutadiene	ND	*0.469*	ND	*5.00*	04/05/25	KCA	5	
Hexane	15.9	*1.42*	56.0	*5.00*	04/05/25	KCA	5	
Isooctane	2.18	*1.07*	10.2	*4.99*	04/05/25	KCA	5	
Isopropylalcohol	ND	*2.04*	ND	*5.01*	04/05/25	KCA	5	
Isopropylbenzene	ND	*1.02*	ND	*5.01*	04/05/25	KCA	5	
m,p-Xylene	ND	*1.15*	ND	*4.99*	04/05/25	KCA	5	
Methyl Ethyl Ketone	2.70	*1.70*	7.96	*5.01*	04/05/25	KCA	5	
Methyl tert-butyl ether(MTBE)	ND	*1.39*	ND	*5.01*	04/05/25	KCA	5	
Methylene Chloride	ND	*4.32*	ND	*15.0*	04/05/25	KCA	5	
Naphthalene	ND	*1.00*	ND	*5.23*	04/05/25	KCA	5	
n-Butylbenzene	ND	*0.911*	ND	*5.00*	04/05/25	KCA	5	1
o-Xylene	ND	*1.15*	ND	*4.99*	04/05/25	KCA	5	
Propylene	ND	*2.91*	ND	*5.01*	04/05/25	KCA	5	1
sec-Butylbenzene	ND	*0.911*	ND	*5.00*	04/05/25	KCA	5	1
Styrene	ND	*1.17*	ND	*4.98*	04/05/25	KCA	5	
Tetrachloroethene	1.37	*0.184*	9.29	*1.25*	04/05/25	KCA	5	
Tetrahydrofuran	ND	*1.70*	ND	*5.01*	04/05/25	KCA	5	1
Toluene	ND	*1.33*	ND	*5.01*	04/05/25	KCA	5	
Trans-1,2-Dichloroethene	1.64	*1.26*	6.50	*4.99*	04/05/25	KCA	5	
trans-1,3-Dichloropropene	ND	*1.10*	ND	*4.99*	04/05/25	KCA	5	
Trichloroethene	364	*0.740*	1950	*3.97*	04/08/25	KCA	20	
Trichlorofluoromethane	ND	*0.891*	ND	*5.00*	04/05/25	KCA	5	
Trichlorotrifluoroethane	ND	*0.653*	ND	*5.00*	04/05/25	KCA	5	
Vinyl Chloride	19.0	*0.390*	48.5	*1.00*	04/05/25	KCA	5	
QA/QC Surrogates/Internals								
% Bromofluorobenzene (5x)	106	*%*	106	*%*	04/05/25	KCA	5	
% IS-1,4-Difluorobenzene (5x)	91	*%*	91	*%*	04/05/25	KCA	5	
% IS-Bromochloromethane (5x)	92	*%*	92	*%*	04/05/25	KCA	5	
% IS-Chlorobenzene-d5 (5x)	96	*%*	96	*%*	04/05/25	KCA	5	
% Bromofluorobenzene (20x)	104	*%*	104	*%*	04/08/25	KCA	20	
% IS-1,4-Difluorobenzene (20x)	95	*%*	95	*%*	04/08/25	KCA	20	

Ver 1

Project ID: 168 BANKER STREET
Client ID: SV4

Phoenix I.D.: CS99034


Parameter	ppbv Result	ppbv RL	ug/m3 Result	ug/m3 RL	Date/Time	By	Dilution
% IS-Bromochloromethane (20x)	92	%	92	%	04/08/25	KCA	20
% IS-Chlorobenzene-d5 (20x)	94	%	94	%	04/08/25	KCA	20

1 = This parameter is not certified by the primary accrediting authority (NY NELAC) for this matrix. NY NELAC does not offer certification for all parameters at this time.

RL/PQL=Reporting/Practical Quantitation Level (Equivalent to NELAC LOQ, Limit of Quantitation) ND=Not Detected at RL/PQL
BRL=Below Reporting Level L=Biased Low
QA/QC Surrogates: Surrogates are compounds (preceeded with a %) added by the lab to determine analysis efficiency. Surrogate results(%) listed in the report are not "detected" compounds.

Comments:

If you are the client above and have any questions concerning this testing, please do not hesitate to contact Phoenix Client Services at ext.200.
The contents of this report cannot be discussed with anyone other than the client listed above without their written consent.

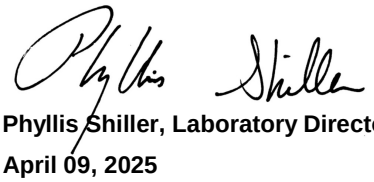

Phyllis Shiller, Laboratory Director

April 09, 2025

Reviewed and Released by: Greg Lawrence, Assistant Lab Director

Environmental Laboratories, Inc.
587 East Middle Turnpike, P.O.Box 370, Manchester, CT 06045
Tel. (860) 645-1102

NY # 11301

Analysis Report

April 09, 2025

FOR: Attn: Chawinie Reilly
Brussee Environmental Corp
1150 Lincoln Avenue – Suite 4
Holbrook, NY 11741

Sample Information		Custody Information		Date	Time
Matrix:	AIR	Collected by:	TG	04/03/25	15:36
Location Code:	BRUSSEE	Received by:	CP	04/04/25	16:00
Rush Request:	Standard	Analyzed by:	see "By" below		
P.O.#:					
Canister Id:	17163				

Laboratory Data

SDG ID: GCS99029
Phoenix ID: CS99035

Project ID: 168 BANKER STREET
Client ID: SV5

Parameter	ppbv Result	ppbv RL	ug/m3 Result	ug/m3 RL	Date/Time	By	Dilution	
Volatiles (TO15)								
1,1,1,2-Tetrachloroethane	ND	*0.729*	ND	*5.00*	04/05/25	KCA	5	1
1,1,1-Trichloroethane	ND	*0.917*	ND	*5.00*	04/05/25	KCA	5	
1,1,2,2-Tetrachloroethane	ND	*0.729*	ND	*5.00*	04/05/25	KCA	5	
1,1,2-Trichloroethane	ND	*0.917*	ND	*5.00*	04/05/25	KCA	5	
1,1-Dichloroethane	ND	*1.24*	ND	*5.02*	04/05/25	KCA	5	
1,1-Dichloroethene	ND	*0.252*	ND	*1.00*	04/05/25	KCA	5	
1,2,4-Trichlorobenzene	ND	*0.674*	ND	*5.00*	04/05/25	KCA	5	
1,2,4-Trimethylbenzene	ND	*1.02*	ND	*5.01*	04/05/25	KCA	5	
1,2-Dibromoethane(EDB)	ND	*0.651*	ND	*5.00*	04/05/25	KCA	5	
1,2-Dichlorobenzene	ND	*0.832*	ND	*5.00*	04/05/25	KCA	5	
1,2-Dichloroethane	ND	*1.24*	ND	*5.02*	04/05/25	KCA	5	
1,2-dichloropropane	ND	*1.08*	ND	*4.99*	04/05/25	KCA	5	
1,2-Dichlorotetrafluoroethane	ND	*0.716*	ND	*5.00*	04/05/25	KCA	5	
1,3,5-Trimethylbenzene	ND	*1.02*	ND	*5.01*	04/05/25	KCA	5	
1,3-Butadiene	ND	*2.26*	ND	*5.00*	04/05/25	KCA	5	
1,3-Dichlorobenzene	ND	*0.832*	ND	*5.00*	04/05/25	KCA	5	
1,4-Dichlorobenzene	ND	*0.832*	ND	*5.00*	04/05/25	KCA	5	
1,4-Dioxane	ND	*1.39*	ND	*5.01*	04/05/25	KCA	5	
2-Hexanone(MBK)	ND	*1.22*	ND	*4.99*	04/05/25	KCA	5	1
4-Ethyltoluene	ND	*1.02*	ND	*5.01*	04/05/25	KCA	5	1
4-Isopropyltoluene	ND	*0.911*	ND	*5.00*	04/05/25	KCA	5	1
4-Methyl-2-pentanone(MIBK)	ND	*1.22*	ND	*4.99*	04/05/25	KCA	5	
Acetone	23.4	*2.11*	55.6	*5.01*	04/05/25	KCA	5	
Acrylonitrile	ND	*2.31*	ND	*5.01*	04/05/25	KCA	5	
Benzene	ND	*1.57*	ND	*5.01*	04/05/25	KCA	5	
Benzyl chloride	ND	*0.966*	ND	*5.00*	04/05/25	KCA	5	

Project ID: 168 BANKER STREET
Client ID: SV5

Phoenix I.D.: CS99035

Parameter	ppbv Result	ppbv RL	ug/m3 Result	ug/m3 RL	Date/Time	By	Dilution	
Bromodichloromethane	ND	*0.747*	ND	*5.00*	04/05/25	KCA	5	
Bromoform	ND	*0.484*	ND	*5.00*	04/05/25	KCA	5	
Bromomethane	ND	*1.29*	ND	*5.01*	04/05/25	KCA	5	
Carbon Disulfide	ND	*1.61*	ND	*5.01*	04/05/25	KCA	5	
Carbon Tetrachloride	ND	*0.159*	ND	*1.00*	04/05/25	KCA	5	
Chlorobenzene	ND	*1.09*	ND	*5.01*	04/05/25	KCA	5	
Chloroethane	ND	*1.90*	ND	*5.01*	04/05/25	KCA	5	
Chloroform	ND	*1.02*	ND	*4.98*	04/05/25	KCA	5	
Chloromethane	ND	*2.42*	ND	*4.99*	04/05/25	KCA	5	
Cis-1,2-Dichloroethene	ND	*0.252*	ND	*1.00*	04/05/25	KCA	5	
cis-1,3-Dichloropropene	ND	*1.10*	ND	*4.99*	04/05/25	KCA	5	
Cyclohexane	ND	*1.45*	ND	*4.99*	04/05/25	KCA	5	
Dibromochloromethane	ND	*0.587*	ND	*5.00*	04/05/25	KCA	5	
Dichlorodifluoromethane	ND	*1.01*	ND	*4.99*	04/05/25	KCA	5	
Ethanol	2.82	*2.66*	5.31	*5.01*	04/05/25	KCA	5	1
Ethyl acetate	ND	*1.39*	ND	*5.01*	04/05/25	KCA	5	1
Ethylbenzene	ND	*1.15*	ND	*4.99*	04/05/25	KCA	5	
Heptane	13.8	*1.22*	56.5	*5.00*	04/05/25	KCA	5	
Hexachlorobutadiene	ND	*0.469*	ND	*5.00*	04/05/25	KCA	5	
Hexane	15.4	*1.42*	54.2	*5.00*	04/05/25	KCA	5	
Isooctane	ND	*1.07*	ND	*4.99*	04/05/25	KCA	5	
Isopropylalcohol	ND	*2.04*	ND	*5.01*	04/05/25	KCA	5	
Isopropylbenzene	ND	*1.02*	ND	*5.01*	04/05/25	KCA	5	
m,p-Xylene	2.21	*1.15*	9.6	*4.99*	04/05/25	KCA	5	
Methyl Ethyl Ketone	ND	*1.70*	ND	*5.01*	04/05/25	KCA	5	
Methyl tert-butyl ether(MTBE)	ND	*1.39*	ND	*5.01*	04/05/25	KCA	5	
Methylene Chloride	ND	*4.32*	ND	*15.0*	04/05/25	KCA	5	
Naphthalene	ND	*1.00*	ND	*5.23*	04/05/25	KCA	5	
n-Butylbenzene	ND	*0.911*	ND	*5.00*	04/05/25	KCA	5	1
o-Xylene	ND	*1.15*	ND	*4.99*	04/05/25	KCA	5	
Propylene	ND	*2.91*	ND	*5.01*	04/05/25	KCA	5	1
sec-Butylbenzene	ND	*0.911*	ND	*5.00*	04/05/25	KCA	5	1
Styrene	ND	*1.17*	ND	*4.98*	04/05/25	KCA	5	
Tetrachloroethene	7.42	*0.184*	50.3	*1.25*	04/05/25	KCA	5	
Tetrahydrofuran	ND	*1.70*	ND	*5.01*	04/05/25	KCA	5	1
Toluene	ND	*1.33*	ND	*5.01*	04/05/25	KCA	5	
Trans-1,2-Dichloroethene	ND	*1.26*	ND	*4.99*	04/05/25	KCA	5	
trans-1,3-Dichloropropene	ND	*1.10*	ND	*4.99*	04/05/25	KCA	5	
Trichloroethene	30.8	*0.185*	165	*0.99*	04/05/25	KCA	5	
Trichlorofluoromethane	ND	*0.891*	ND	*5.00*	04/05/25	KCA	5	
Trichlorotrifluoroethane	ND	*0.653*	ND	*5.00*	04/05/25	KCA	5	
Vinyl Chloride	ND	*0.390*	ND	*1.00*	04/05/25	KCA	5	
QA/QC Surrogates/Internals								
% Bromofluorobenzene (5x)	106	*%*	106	*%*	04/05/25	KCA	5	
% IS-1,4-Difluorobenzene (5x)	91	*%*	91	*%*	04/05/25	KCA	5	
% IS-Bromochloromethane (5x)	93	*%*	93	*%*	04/05/25	KCA	5	
% IS-Chlorobenzene-d5 (5x)	94	*%*	94	*%*	04/05/25	KCA	5	

Ver 1

Project ID: 168 BANKER STREET
Client ID: SV5

Phoenix I.D.: CS99035

Parameter	ppbv Result	ppbv RL	ug/m3 Result	ug/m3 RL	Date/Time	By	Dilution

1 = This parameter is not certified by the primary accrediting authority (NY NELAC) for this matrix. NY NELAC does not offer certification for all parameters at this time.

RL/PQL=Reporting/Practical Quantitation Level (Equivalent to NELAC LOQ, Limit of Quantitation) ND=Not Detected at RL/PQL
BRL=Below Reporting Level L=Biased Low
QA/QC Surrogates: Surrogates are compounds (preceeded with a %) added by the lab to determine analysis efficiency. Surrogate results(%) listed in the report are not "detected" compounds.

Comments:

If you are the client above and have any questions concerning this testing, please do not hesitate to contact Phoenix Client Services at ext.200.
The contents of this report cannot be discussed with anyone other than the client listed above without their written consent.



Phyllis Shiller, Laboratory Director

April 09, 2025

Reviewed and Released by: Greg Lawrence, Assistant Lab Director

Environmental Laboratories, Inc.
587 East Middle Turnpike, P.O.Box 370, Manchester, CT 06045
Tel. (860) 645-1102 Fax (860) 645-0823

ACCREDITED IN ACCORDANCE WITH nelac NY # 11301

Canister Sampling Information

April 09, 2025

FOR: Attn: Chawinie Reilly
Brussee Environmental Corp
1150 Lincoln Avenue – Suite 4
Holbrook, NY 11741

Location Code: BRUSSEE

SDG I.D.: GCS99029

Project ID: 168 BANKER STREET

						Laboratory					Field			
Client Id	Lab Id	Canister Id	Canister Type	Reg. Id	Chk Out Date	Out Hg	In Hg	Out Flow	In Flow	Flow RPD	Start Hg	End Hg	Sampling Start Date	Sampling End Date
SV7	CS99029	28559	6.0L	5599	04/02/25	-30	-5	43	43	0.0	-29	-6	04/03/25 10:26	04/03/25 12:21
SV1	CS99030	172	6.0L	5521	04/02/25	-30	-6	45	45	0.0	-30	-7	04/03/25 10:34	04/03/25 12:25
SV6	CS99031	13648	6.0L	10554	04/02/25	-30	-5	44	46	4.4	-30	-7	04/03/25 11:04	04/03/25 13:00
SV2	CS99032	19732	6.0L	5392	04/02/25	-30	-6.5	43	47	8.9	-29	-7	04/03/25 10:42	04/03/25 12:36
SV3	CS99033	28621	6.0L	5061	04/02/25	-30	-5	43	43.	0.0	-29	-6	04/03/25 10:54	04/03/25 12:56
SV4	CS99034	28597	6.0L	10670	04/02/25	-30	-7	43	43	0.0	-30	-7	04/03/25 12:10	04/03/25 14:05
SV5	CS99035	17163	6.0L	2876	04/02/25	-30	-10	44	47	6.6	-30	-10	04/03/25 11:02	04/03/25 13:36

Environmental Laboratories, Inc.
587 East Middle Turnpike, P.O.Box 370, Manchester, CT 06045
Tel. (860) 645-1102

NY # 11301

QA/QC Report

April 09, 2025

QA/QC Data

SDG I.D.: GCS99029

Parameter	Blk ppbv	Blk RL ppbv	Blk ug/m3	Blk RL ug/m3	LCS %	Sample Result ug/m3	Sample Dup ug/m3	Sample Result ppbv	Sample Dup ppbv	DUP RPD	% Rec Limits	% RPD Limits
QA/QC Batch 777942 (ppbv), QC Sample No: CS98917 (CS99029 (5X) , CS99030 (5X) , CS99031 (5X) , CS99032 (5X) , CS99033 (5X) , CS99034 (5X) , CS99035 (5X))												
Volatiles												
1,1,1,2-Tetrachloroethane	ND	0.250	ND	1.72	103	ND	ND	ND	ND	NC	70 - 130	25
1,1,1-Trichloroethane	ND	0.250	ND	1.36	103	ND	ND	ND	ND	NC	70 - 130	25
1,1,2,2-Tetrachloroethane	ND	0.005	ND	0.03	110	ND	ND	ND	ND	NC	70 - 130	25
1,1,2-Trichloroethane	ND	0.010	ND	0.05	103	ND	ND	ND	ND	NC	70 - 130	25
1,1-Dichloroethane	ND	0.075	ND	0.30	103	ND	ND	ND	ND	NC	70 - 130	25
1,1-Dichloroethene	ND	0.100	ND	0.40	103	ND	ND	ND	ND	NC	70 - 130	25
1,2,4-Trichlorobenzene	ND	0.027	ND	0.20	83	ND	ND	ND	ND	NC	70 - 130	25
1,2,4-Trimethylbenzene	ND	0.250	ND	1.23	109	ND	ND	ND	ND	NC	70 - 130	25
1,2-Dibromoethane(EDB)	ND	0.005	ND	0.04	104	ND	ND	ND	ND	NC	70 - 130	25
1,2-Dichlorobenzene	ND	0.050	ND	0.30	109	ND	ND	ND	ND	NC	70 - 130	25
1,2-Dichloroethane	ND	0.010	ND	0.04	101	ND	ND	ND	ND	NC	70 - 130	25
1,2-dichloropropane	ND	0.010	ND	0.05	103	ND	ND	ND	ND	NC	70 - 130	25
1,2-Dichlorotetrafluoroethane	ND	0.250	ND	1.75	107	ND	ND	ND	ND	NC	70 - 130	25
1,3,5-Trimethylbenzene	ND	0.250	ND	1.23	103	ND	ND	ND	ND	NC	70 - 130	25
1,3-Butadiene	ND	0.250	ND	0.55	104	ND	ND	ND	ND	NC	70 - 130	25
1,3-Dichlorobenzene	ND	0.050	ND	0.30	110	ND	ND	ND	ND	NC	70 - 130	25
1,4-Dichlorobenzene	ND	0.040	ND	0.24	110	ND	ND	ND	ND	NC	70 - 130	25
1,4-Dioxane	ND	0.065	ND	0.23	101	ND	ND	ND	ND	NC	70 - 130	25
2,2,4-Trimethylpentane	ND	0.100	ND	0.47	104	ND	ND	ND	ND	NC	70 - 130	25
2-Hexanone(MBK)	ND	0.250	ND	1.02	104	ND	ND	ND	ND	NC	70 - 130	25
4-Ethyltoluene	ND	0.250	ND	1.23	108	ND	ND	ND	ND	NC	70 - 130	25
4-Isopropyltoluene	ND	0.250	ND	1.37	103	ND	ND	ND	ND	NC	70 - 130	25
4-Methyl-2-pentanone(MIBK)	ND	0.250	ND	1.02	101	ND	ND	ND	ND	NC	70 - 130	25
Acetone	ND	0.375	ND	0.89	97	5.03	5.25	2.12	2.21	4.2	70 - 130	25
Acrylonitrile	ND	0.250	ND	0.54	101	ND	ND	ND	ND	NC	70 - 130	25
Benzene	ND	0.100	ND	0.32	100	ND	ND	ND	ND	NC	70 - 130	25
Benzyl chloride	ND	0.250	ND	1.29	114	ND	ND	ND	ND	NC	70 - 130	25
Bromodichloromethane	ND	0.010	ND	0.07	107	ND	ND	ND	ND	NC	70 - 130	25
Bromoform	ND	0.075	ND	0.77	123	ND	ND	ND	ND	NC	70 - 130	25
Bromomethane	ND	0.070	ND	0.27	100	ND	ND	ND	ND	NC	70 - 130	25
Carbon Disulfide	ND	0.250	ND	0.78	103	ND	ND	ND	ND	NC	70 - 130	25
Carbon Tetrachloride	ND	0.043	ND	0.27	104	0.40	0.42	0.064	0.067	NC	70 - 130	25
Chlorobenzene	ND	0.100	ND	0.46	105	ND	ND	ND	ND	NC	70 - 130	25
Chloroethane	ND	0.250	ND	0.66	101	ND	ND	ND	ND	NC	70 - 130	25
Chloroform	ND	0.100	ND	0.49	102	ND	ND	ND	ND	NC	70 - 130	25
Chloromethane	ND	0.250	ND	0.52	103	1.16	1.22	0.562	0.589	NC	70 - 130	25
Cis-1,2-Dichloroethene	ND	0.100	ND	0.40	101	ND	ND	ND	ND	NC	70 - 130	25
cis-1,3-Dichloropropene	ND	0.050	ND	0.23	107	ND	ND	ND	ND	NC	70 - 130	25
Cyclohexane	ND	0.250	ND	0.86	95	ND	ND	ND	ND	NC	70 - 130	25
Dibromochloromethane	ND	0.010	ND	0.09	112	ND	ND	ND	ND	NC	70 - 130	25

QA/QC Data

SDG I.D.: GCS99029

Parameter	Blk ppbv	Blk RL ppbv	Blk ug/m3	Blk RL ug/m3	LCS %	Sample Result ug/m3	Sample Dup ug/m3	Sample Result ppbv	Sample Dup ppbv	DUP RPD	% Rec Limits	% RPD Limits
Dichlorodifluoromethane	ND	0.250	ND	1.24	106	2.03	2.23	0.411	0.452	NC	70 - 130	25
Ethanol	ND	0.375	ND	0.71	98	37.7 E	45.4	20.0 E	24.1	18.6	70 - 130	25
Ethyl acetate	ND	0.250	ND	0.90	126	ND	ND	ND	ND	NC	70 - 130	25
Ethylbenzene	ND	0.250	ND	1.08	107	ND	ND	ND	ND	NC	70 - 130	25
Heptane	ND	0.250	ND	1.02	104	ND	ND	ND	ND	NC	70 - 130	25
Hexachlorobutadiene	ND	0.005	ND	0.05	102	ND	ND	ND	ND	NC	70 - 130	25
Hexane	ND	0.225	ND	0.79	104	ND	ND	ND	ND	NC	70 - 130	25
Isopropylalcohol	ND	0.375	ND	0.92	102	2.53	3.14	1.03	1.28	NC	70 - 130	25
Isopropylbenzene	ND	0.250	ND	1.23	102	ND	ND	ND	ND	NC	70 - 130	25
m,p-Xylene	ND	0.500	ND	2.17	110	ND	ND	ND	ND	NC	70 - 130	25
Methyl Ethyl Ketone	ND	0.225	ND	0.66	101	ND	ND	ND	ND	NC	70 - 130	25
Methyl tert-butyl ether(MTBE)	ND	0.250	ND	0.90	102	ND	ND	ND	ND	NC	70 - 130	25
Methylene Chloride	ND	1.50	ND	5.21	92	ND	ND	ND	ND	NC	70 - 130	25
Naphthalene	ND	2.50	ND	13.1	84	ND	ND	ND	ND	NC	70 - 130	25
n-Butylbenzene	ND	0.250	ND	1.37	101	ND	ND	ND	ND	NC	70 - 130	25
o-Xylene	ND	0.250	ND	1.08	109	ND	ND	ND	ND	NC	70 - 130	25
Propylene	ND	0.250	ND	0.43	94	ND	ND	ND	ND	NC	70 - 130	25
sec-Butylbenzene	ND	0.250	ND	1.37	108	ND	ND	ND	ND	NC	70 - 130	25
Styrene	ND	0.100	ND	0.43	107	ND	ND	ND	ND	NC	70 - 130	25
Tetrachloroethene	ND	0.050	ND	0.34	105	ND	ND	ND	ND	NC	70 - 130	25
Tetrahydrofuran	ND	0.250	ND	0.74	104	ND	ND	ND	ND	NC	70 - 130	25
Toluene	ND	0.250	ND	0.94	104	ND	ND	ND	ND	NC	70 - 130	25
Trans-1,2-Dichloroethene	ND	0.100	ND	0.40	100	ND	ND	ND	ND	NC	70 - 130	25
trans-1,3-Dichloropropene	ND	0.250	ND	1.13	107	ND	ND	ND	ND	NC	70 - 130	25
Trichloroethene	ND	0.025	ND	0.13	105	ND	ND	ND	ND	NC	70 - 130	25
Trichlorofluoromethane	ND	0.250	ND	1.40	102	ND	ND	ND	ND	NC	70 - 130	25
Trichlorotrifluoroethane	ND	0.250	ND	1.91	104	ND	ND	ND	ND	NC	70 - 130	25
Vinyl Chloride	ND	0.050	ND	0.13	104	ND	ND	ND	ND	NC	70 - 130	25
% Bromofluorobenzene	84	%	84	%	91	106	98	106	98	NC	70 - 130	25
% IS-1,4-Difluorobenzene	101	%	101	%	102	100	94	100	94	NC	60 - 140	25
% IS-Bromochloromethane	102	%	102	%	108	102	96	102	96	NC	60 - 140	25
% IS-Chlorobenzene-d5	98	%	98	%	112	99	95	99	95	NC	60 - 140	25
QA/QC Batch 778237 (ppbv), QC Sample No: CS99747 (CS99031 (100X, 2500X) , CS99032 (20X) , CS99034 (20X))												
Volatiles												
1,1-Dichloroethene	ND	0.050	ND	0.20	109	ND	ND	ND	ND	NC	70 - 130	25
Acetone	ND	0.420	ND	1.00	103	11.1	11.0	4.67	4.64	0.6	70 - 130	25
Cis-1,2-Dichloroethene	ND	0.050	ND	0.20	106	ND	ND	ND	ND	NC	70 - 130	25
Propylene	ND	0.580	ND	1.00	109	ND	ND	ND	ND	NC	70 - 130	25
Tetrachloroethene	ND	0.037	ND	0.25	99	ND	ND	ND	ND	NC	70 - 130	25
Trichloroethene	ND	0.037	ND	0.20	101	0.45	ND	0.083	ND	NC	70 - 130	25
% Bromofluorobenzene	101	%	101	%	98	104	104	104	104	NC	70 - 130	25
% IS-1,4-Difluorobenzene	102	%	102	%	94	83	84	83	84	NC	60 - 140	25
% IS-Bromochloromethane	104	%	104	%	91	83	85	83	85	NC	60 - 140	25
% IS-Chlorobenzene-d5	102	%	102	%	101	84	85	84	85	NC	60 - 140	25

QA/QC Data

SDG I.D.: GCS99029

Parameter	Blk ppbv	Blk RL ppbv	Blk ug/m3	Blk RL ug/m3	LCS %	Sample Result ug/m3	Sample Dup ug/m3	Sample Result ppbv	Sample Dup ppbv	DUP RPD	% Rec Limits	% RPD Limits

If there are any questions regarding this data, please call Phoenix Client Services at extension 200.

RPD - Relative Percent Difference
LCS - Laboratory Control Sample
LCSD - Laboratory Control Sample Duplicate
MS - Matrix Spike
MS Dup - Matrix Spike Duplicate
NC - No Criteria
Intf - Interference
(ISO) - Isotope Dilution

Phyllis Shiller, Laboratory Director
April 09, 2025

Wednesday, April 09, 2025

Criteria: None

State: NY

Sample Criteria Exceedances Report

GCS99029 - BRUSSEE

SampNo	Acode	Phoenix Analyte	Criteria	Result	RL	Criteria	RL Criteria	Analysis Units

*** No Data to Display ***

Phoenix Laboratories does not assume responsibility for the data contained in this exceedance report. It is provided as an additional tool to identify requested criteria exceedences. All efforts are made to ensure the accuracy of the data (obtained from appropriate agencies). A lack of exceedence information does not necessarily suggest conformance to the criteria. It is ultimately the site professional's responsibility to determine appropriate compliance.

Environmental Laboratories, Inc.
587 East Middle Turnpike, P.O.Box 370, Manchester, CT 06045
Tel. (860) 645-1102 Fax (860) 645-0823

ACCREDITED IN ACCORDANCE WITH nelac NY # 11301

Analysis Comments

April 09, 2025 SDG I.D.: GCS99029

The following analysis comments are made regarding exceptions to criteria not already noted in the Analysis Report or QA/QC Report: None.

CHAIN OF CUSTODY RECORD
AIR ANALYSES

PHOENIX *Environmental Laboratories, Inc.*

587 East Middle Turnpike, P.O. Box 370, Manchester, CT 06040
Telephone: 860.645.1102 • Fax: 860.645.0823

BRUSSEE

860-645-1102

email: greg@phoenixlabs.com

P.O. #

Data Delivery:
- ☐ Fax #:
- ☒ Email:
- ☐ Phone #:

Report to:	Chawinie Reily	Project Name: 168 Barker Street	Data Format: (Circle) Equis Excel Other:
Customer:	Brussee Environmental Corp	Invoice to: BEC	Requested Deliverable: RCP ASP CAT B
Address:	1150 Lincoln Avenue – Suite 4		MCP NJ Deliverables
17290	Holbrook, NY 11741	Sampled by: Thomas Gallo	Quote Number:

Phoenix ID #	Client Sample ID	Canister ID #	Canister Size (L)	Outgoing Canister Pressure (" Hg)	Incoming Canister Pressure ("Hg)	Flow Regulator ID #	Flow Controller Setting (mL/min)	Sampling Start Time	Sampling End Time	Sample Start Date	Canister Pressure at Start (" Hg)	Canister Pressure at End ("Hg)	Ambient/Indoor Air	Soil Gas	Grab (G) Composite (C)	TO-15	APH	
		THIS SECTION FOR LAB USE ONLY											MATRIX			ANALYSES		
99029	SV7	28559	6.0L	-30	-5	5599	43	10:26	12:21	4/3	-29	-6		X		X		
99030	SV1	172	6.0L	-30	-6	5521	45	10:34	12:25	4/3	-30	-7		X		X		
99031	SV6	13648	6.0L	-30	-5	10554	44	11:04	13:00	4/3	-30	-7		X		X		
99032	SV2	19732	6.0L	-30	-6.5	5392	43	10:42	12:36	4/3	-29	-7		X		X		
99033	SV3	28621	6.0L	-30	-5	5061	43	10:54	12:56	4/3	-29	-6		X		X		
	* Did Not Use	49193	6.0L	-30		4961	43											
99034	SV4	28597	6.0L	-30	-7	10670	43	12:10	14:05	4/3	-30	-7		X		X		
99035	SV5	17163	6.0L	-30	-10	2876	44	11:02	15:36	4/3	-30	-10		X		X		

Relinquished by:	Accepted by:	Date:	Time:
		4/4/25	~~1445~~ 1245

I attest that all media released by Phoenix Environmental Laboratories, Inc. have been received in good working condition and agree to the terms and conditions as listed on the back of this document:

Signature: _____ Date: _____

State Where Samples Collected: NY

SPECIAL INSTRUCTIONS, QC REQUIREMENTS, REGULATORY INFORMATION:

(8) - 6.0L 2 hr * Rec'd unused (SR)

Turnaround Time:
- 1 Day* ☐
- 2 Day* ☐
- 3 Day* ☐
- 4 Day* ☐
- 5 Day* ☐
- Standard ☐

*SURCHARGES MAY APPLY

Requested Criteria: (Please Circle)

CT:	MA:	NJ:	NY:	PA:	VT:
TAC I/C TAC RES SVVC I/C SVVC RES GWV I/C GWV CES	**Indoor Air:** Residential Ind/Commercial **Soil Gas:** Residential Ind/Commercial	**Indoor Air:** Residential Ind/Commercial **Soil Gas:** Residential Ind/Commercial	Vapor Intrusion	**Indoor Air** Residential Non-residential	**Indoor Air** Residential Industrial **Sub-slab** Residential Industrial

APPENDIX G

Laboratory Reports - York

Technical Report
for
Emerging Contaminants

prepared for:

Brussee Environmental Corp.
14 Evans Lane
Miller Place NY, 11764
Attention: Kevin Brussee

Report Date: 04/09/2025
Client Project ID: 168 Banker Street
York Project (SDG) No.: 25D0348

Stratford, CT Laboratory IDs:
NY:10854, NJ: CT005, PA: 68-0440, CT: PH-0723

Richmond Hill, NY Laboratory IDs:
NY:12058, NJ: NY037, CT: PH-0721, NH: 2097,
EPA: NY01600

120 RESEARCH DRIVE STRATFORD, CT 06615 ■ 132-02 89th AVENUE RICHMOND HILL, NY 11418
www.YORKLAB.com (203) 325-1371 FAX (203) 357-0166 ClientServices@yorklab.com

Report Date: 04/09/2025
Client Project ID: 168 Banker Street
York Project (SDG) No.: 25D0348

Brussee Environmental Corp.
14 Evans Lane
Miller Place NY, 11764
Attention: Kevin Brussee

Purpose and Results

This report contains the analytical data for the sample(s) identified on the attached chain-of-custody received in our laboratory on April 04, 2025 and listed below. The project was identified as your project: **168 Banker Street**.

The analyses were conducted utilizing appropriate EPA methods as detailed in the data summary tables.

All samples were received in proper condition meeting the customary acceptance requirements for environmental samples except those indicated under the Sample and Analysis Qualifiers section of this report.

All analyses met the method and laboratory standard operating procedure requirements except as indicated by any data flags, the meaning of which are explained in the Sample and Data Qualifiers Relating to This Work Order section of this report and case narrative if applicable.

Please contact Client Services at 203.325.1371 with any questions regarding this report or e-mail clientservices@yorklab.com.

York Sample ID	Client Sample ID	Matrix	Date Collected	Date Received
25D0348-01	BEC9 (10-12)	Soil	04/02/2025	04/04/2025
25D0348-02	BEC13 (4-6)	Soil	04/02/2025	04/04/2025

General Notes for York Project (SDG) No.: 25D0348

1. The RLs and MDLs (Reporting Limit and Method Detection Limit respectively) reported are adjusted for any dilution necessary due to the levels of target and/or non-target analytes and matrix interference. The RL(REPORTING LIMIT) is based upon the lowest standard utilized for the calibration where applicable.
2. Samples are retained for a period of thirty days after submittal of report, unless other arrangements are made.
3. York's liability for the above data is limited to the dollar value paid to York for the referenced project.
4. This report shall not be reproduced without the written approval of York Analytical Laboratories, Inc.
5. All analyses conducted met method or Laboratory SOP requirements. See the Sample and Data Qualifiers Section for further information.
6. It is noted that no analyses reported herein were subcontracted to another laboratory, unless noted in the report.
7. This report reflects results that relate only to the samples submitted on the attached chain-of-custody form(s) received by York.
8. Analyses conducted at York Analytical Laboratories, Inc. Stratford, CT are indicated by NY Cert. No. 10854, NJ Cert No. CT005, PA Cert No. 68-04440, CT Cert No. PH-0723; those conducted at York Analytical Laboratories, Inc., Richmond Hill, NY are indicated by NY Cert. No. 12058, NJ Cert No. NY037, CT Cert No. PH-0721, NH Cert No. 2097, EPA Cert No. NY01600.

Approved By: Cassie L. Mosher

Cassie L. Mosher
Laboratory Manager

Date: 04/09/2025

Sample Information

Client Sample ID: BEC9 (10-12) **York Sample ID:** 25D0348-01

York Project (SDG) No.	Client Project ID	Matrix	Collection Date/Time	Date Received
25D0348	168 Banker Street	Soil	April 2, 2025 9:25 am	04/04/2025

PFAS, EPA 1633 Target List **Log-in Notes:** C-NYork **Sample Notes:**

Sample Prepared by Method: EPA 1633 Prep

CAS No.	Parameter	Result	Flag	Maximum Contaminant Level MCL	Units	LOQ	Reference Method	Date/Time Prep/Ana	Analyst
375-73-5	* Perfluorobutanesulfonic acid (PFBS)	ND		0	ug/kg dry	0.300	EPA 1633 Draft 3	04/06/2025 11:12	AM
					Certifications:		NELAC-NH2097 ,NJDEP-NY	04/08/2025 23:06	
307-24-4	Perfluorohexanoic acid (PFHxA)	ND		0	ug/kg dry	0.339	EPA 1633 Draft 3	04/06/2025 11:12	AM
					Certifications:		NELAC-NH2097 ,NELAC-NY	04/08/2025 23:06	
375-85-9	Perfluoroheptanoic acid (PFHpA)	ND		0	ug/kg dry	0.339	EPA 1633 Draft 3	04/06/2025 11:12	AM
					Certifications:		NELAC-NH2097 ,NELAC-NY	04/08/2025 23:06	
355-46-4	* Perfluorohexanesulfonic acid (PFHxS)	ND		0	ug/kg dry	0.310	EPA 1633 Draft 3	04/06/2025 11:12	AM
					Certifications:		NELAC-NH2097 ,NJDEP-NY	04/08/2025 23:06	
335-67-1	Perfluorooctanoic acid (PFOA)	ND		0	ug/kg dry	0.339	EPA 1633 Draft 3	04/06/2025 11:12	AM
					Certifications:		NELAC-NH2097 ,NELAC-NY	04/08/2025 23:06	
1763-23-1	Perfluorooctanesulfonic acid (PFOS)	ND		0	ug/kg dry	0.315	EPA 1633 Draft 3	04/06/2025 11:12	AM
					Certifications:		NELAC-NH2097 ,NELAC-NY	04/08/2025 23:06	
375-95-1	Perfluorononanoic acid (PFNA)	ND		0	ug/kg dry	0.339	EPA 1633 Draft 3	04/06/2025 11:12	AM
					Certifications:		NELAC-NH2097 ,NELAC-NY	04/08/2025 23:06	
335-76-2	Perfluorodecanoic acid (PFDA)	ND		0	ug/kg dry	0.339	EPA 1633 Draft 3	04/06/2025 11:12	AM
					Certifications:		NELAC-NH2097 ,NELAC-NY	04/08/2025 23:06	
2058-94-8	Perfluoroundecanoic acid (PFUnA)	ND		0	ug/kg dry	0.339	EPA 1633 Draft 3	04/06/2025 11:12	AM
					Certifications:		NELAC-NH2097 ,NELAC-NY	04/08/2025 23:06	
307-55-1	Perfluorododecanoic acid (PFDoA)	ND		0	ug/kg dry	0.339	EPA 1633 Draft 3	04/06/2025 11:12	AM
					Certifications:		NELAC-NH2097 ,NELAC-NY	04/08/2025 23:06	
72629-94-8	Perfluorotridecanoic acid (PFTrDA)	ND		0	ug/kg dry	0.339	EPA 1633 Draft 3	04/06/2025 11:12	AM
					Certifications:		NELAC-NH2097 ,NELAC-NY	04/08/2025 23:06	
376-06-7	Perfluorotetradecanoic acid (PFTA)	ND		0	ug/kg dry	0.339	EPA 1633 Draft 3	04/06/2025 11:12	AM
					Certifications:		NELAC-NH2097 ,NELAC-NY	04/08/2025 23:06	
2355-31-9	N-MeFOSAA	ND		0	ug/kg dry	0.339	EPA 1633 Draft 3	04/06/2025 11:12	AM
					Certifications:		NELAC-NH2097 ,NELAC-NY	04/08/2025 23:06	
2991-50-6	N-EtFOSAA	ND		0	ug/kg dry	0.339	EPA 1633 Draft 3	04/06/2025 11:12	AM
					Certifications:		NELAC-NH2097 ,NELAC-NY	04/08/2025 23:06	
2706-90-3	Perfluoropentanoic acid (PFPeA)	ND		0	ug/kg dry	0.678	EPA 1633 Draft 3	04/06/2025 11:12	AM
					Certifications:		NELAC-NH2097 ,NELAC-NY	04/08/2025 23:06	
754-91-6	* Perfluoro-1-octanesulfonamide (FOSA)	ND		0	ug/kg dry	0.339	EPA 1633 Draft 3	04/06/2025 11:12	AM
					Certifications:		NELAC-NH2097 ,NJDEP-NY	04/08/2025 23:06	
375-92-8	* Perfluoro-1-heptanesulfonic acid (PFHpS)	ND		0	ug/kg dry	0.339	EPA 1633 Draft 3	04/06/2025 11:12	AM
					Certifications:		NELAC-NH2097 ,NJDEP-NY	04/08/2025 23:06	
335-77-3	* Perfluoro-1-decanesulfonic acid (PFDS)	ND		0	ug/kg dry	0.327	EPA 1633 Draft 3	04/06/2025 11:12	AM
					Certifications:		NELAC-NH2097 ,NJDEP-NY	04/08/2025 23:06	
27619-97-2	* 1H,1H,2H,2H-Perfluorooctanesulfonic acid (6:2 FTS)	ND		0	ug/kg dry	1.29	EPA 1633 Draft 3	04/06/2025 11:12	AM
					Certifications:		NELAC-NH2097 ,NJDEP-NY	04/08/2025 23:06	
39108-34-4	1H,1H,2H,2H-Perfluorodecanesulfonic acid (8:2 FTS)	ND		0	ug/kg dry	1.30	EPA 1633 Draft 3	04/06/2025 11:12	AM
					Certifications:		NELAC-NH2097 ,NELAC-NY	04/08/2025 23:06	
375-22-4	Perfluoro-n-butanoic acid (PFBA)	ND		0	ug/kg dry	1.36	EPA 1633 Draft 3	04/06/2025 11:12	AM
					Certifications:		NELAC-NH2097 ,NELAC-NY	04/08/2025 23:06	

Sample Information

Client Sample ID: **BEC9 (10-12)** **York Sample ID:** **25D0348-01**

York Project (SDG) No.	Client Project ID	Matrix	Collection Date/Time	Date Received
25D0348	168 Banker Street	Soil	April 2, 2025 9:25 am	04/04/2025

PFAS, EPA 1633 Target List **Log-in Notes:** C-NYork **Sample Notes:**

Sample Prepared by Method: EPA 1633 Prep

CAS No.	Parameter	Result	Flag	Maximum Contaminant Level MCL	Units	LOQ	Reference Method	Date/Time Prep/Ana	Analyst
113507-82-7	* Perfluoro(2-ethoxyethane)sulfonic acid (PFEESA)	ND		0	ug/kg dry	0.604	EPA 1633 Draft 3	04/06/2025 11:12	AM
					Certifications:		NELAC-NH2097	04/08/2025 23:06	
151772-58-6	* Perfluoro-3,6-dioxaheptanoic acid (NFDHA)	ND		0	ug/kg dry	0.678	EPA 1633 Draft 3	04/06/2025 11:12	AM
					Certifications:		NELAC-NH2097	04/08/2025 23:06	
377-73-1	* Perfluoro-4-oxapentanoic acid (PFMPA)	ND		0	ug/kg dry	0.678	EPA 1633 Draft 3	04/06/2025 11:12	AM
					Certifications:		NELAC-NH2097	04/08/2025 23:06	
863090-89-5	* Perfluoro-5-oxahexanoic acid (PFMBA)	ND		0	ug/kg dry	0.678	EPA 1633 Draft 3	04/06/2025 11:12	AM
					Certifications:		NELAC-NH2097	04/08/2025 23:06	
2706-91-4	* Perfluoro-1-pentanesulfonate (PFPeS)	ND		0	ug/kg dry	0.319	EPA 1633 Draft 3	04/06/2025 11:12	AM
					Certifications:		NELAC-NH2097 ,NJDEP-NY	04/08/2025 23:06	
757124-72-4	* 1H,1H,2H,2H-Perfluorohexanesulfonic acid (4:2 FTS)	ND		0	ug/kg dry	1.27	EPA 1633 Draft 3	04/06/2025 11:12	AM
					Certifications:		NELAC-NH2097 ,NJDEP-NY	04/08/2025 23:06	
13252-13-6	* HFPO-DA (Gen-X)	ND		0	ug/kg dry	1.36	EPA 1633 Draft 3	04/06/2025 11:12	AM
					Certifications:		NELAC-NH2097 ,NJDEP-NY	04/08/2025 23:06	
763051-92-9	* 11CL-PF3OUdS	ND		0	ug/kg dry	1.28	EPA 1633 Draft 3	04/06/2025 11:12	AM
					Certifications:		NELAC-NH2097 ,NJDEP-NY	04/08/2025 23:06	
756426-58-1	* 9CL-PF3ONS	ND		0	ug/kg dry	1.27	EPA 1633 Draft 3	04/06/2025 11:12	AM
					Certifications:		NELAC-NH2097 ,NJDEP-NY	04/08/2025 23:06	
919005-14-4	* ADONA	ND		0	ug/kg dry	1.28	EPA 1633 Draft 3	04/06/2025 11:12	AM
					Certifications:		NELAC-NH2097 ,NJDEP-NY	04/08/2025 23:06	
79780-39-5	* Perfluorododecanesulfonic acid (PFDoS)	ND		0	ug/kg dry	0.329	EPA 1633 Draft 3	04/06/2025 11:12	AM
					Certifications:		NELAC-NH2097	04/08/2025 23:06	
68259-12-1	* Perfluoro-1-nonanesulfonic acid (PFNS)	ND		0	ug/kg dry	0.326	EPA 1633 Draft 3	04/06/2025 11:12	AM
					Certifications:		NELAC-NH2097 ,NJDEP-NY	04/08/2025 23:06	
356-02-5	* 3-Perfluoropropyl propanoic acid (FPrPA)	ND		0	ug/kg dry	1.70	EPA 1633 Draft 3	04/06/2025 11:12	AM
					Certifications:		NELAC-NH2097	04/08/2025 23:06	
914637-49-3	* 3-Perfluoropentyl propanoic acid (FPePA)	ND		0	ug/kg dry	8.48	EPA 1633 Draft 3	04/06/2025 11:12	AM
					Certifications:		NELAC-NH2097	04/08/2025 23:06	
812-70-4	* 3-Perfluoroheptyl propanoic acid (FHpPA)	ND		0	ug/kg dry	8.48	EPA 1633 Draft 3	04/06/2025 11:12	AM
					Certifications:		NELAC-NH2097	04/08/2025 23:06	
24448-09-7	* N-MeFOSE	ND		0	ug/kg dry	3.39	EPA 1633 Draft 3	04/06/2025 11:12	AM
					Certifications:		NELAC-NH2097	04/08/2025 23:06	
31506-32-8	* N-MeFOSA	ND		0	ug/kg dry	0.339	EPA 1633 Draft 3	04/06/2025 11:12	AM
					Certifications:		NELAC-NH2097	04/08/2025 23:06	
1691-99-2	* N-EtFOSE	ND		0	ug/kg dry	3.39	EPA 1633 Draft 3	04/06/2025 11:12	AM
					Certifications:		NELAC-NH2097	04/08/2025 23:06	
4151-50-2	* N-EtFOSA	ND		0	ug/kg dry	0.339	EPA 1633 Draft 3	04/06/2025 11:12	AM
					Certifications:		NELAC-NH2097	04/08/2025 23:06	

	Surrogate Recoveries	Result	Acceptance Range
M3PFBS	*Surrogate: M3PFBS*	*96.6 %*	*25-150*
13C5PFHXA	*Surrogate: M5PFHxA*	*97.8 %*	*25-150*
13C4PFHPA	*Surrogate: M4PFHpA*	*93.5 %*	*25-150*
13C3PFHXS	*Surrogate: M3PFHxS*	*100 %*	*25-150*

Sample Information

Client Sample ID: BEC9 (10-12) **York Sample ID:** 25D0348-01

York Project (SDG) No.	Client Project ID	Matrix	Collection Date/Time	Date Received
25D0348	168 Banker Street	Soil	April 2, 2025 9:25 am	04/04/2025

PFAS, EPA 1633 Target List

Log-in Notes: C-NYork **Sample Notes:**

Sample Prepared by Method: EPA 1633 Prep

CAS No.	Parameter	Result	Flag	Maximum Contaminant Level MCL	Units	LOQ	Reference Method	Date/Time Prep/Ana	Analyst
13C8PFOA	*Surrogate: Perfluoro-n-[13C8]octanoic acid (M8PFOA)*	*97.8 %*		*25-150*					
13C6PFDA	*Surrogate: M6PFDA*	*101 %*		*25-150*					
13C7PFUNA	*Surrogate: M7PFUdA*	*110 %*		*25-150*					
960315-52-0	*Surrogate: Perfluoro-n-[1,2-13C2]dodecanoic acid (MPFDoA)*	*105 %*		*25-150*					
13C2PFTEDA	*Surrogate: M2PFTeDA*	*111 %*		*10-150*					
13C4PFBA	*Surrogate: Perfluoro-n-[13C4]butanoic acid (MPFBA)*	*61.5 %*		*25-150*					
13C8PFOS	*Surrogate: Perfluoro-1-[13C8]octanesulfonic acid (M8PFOS)*	*103 %*		*25-150*					
13C5PFPEA	*Surrogate: Perfluoro-n-[13C5]pentanoic acid (M5PFPeA)*	*107 %*		*25-150*					
13C8FOSA	*Surrogate: Perfluoro-1-[13C8]octanesulfonamide (M8FOSA)*	*89.5 %*		*10-150*					
D3-NMEFOSAA	*Surrogate: d3-N-MeFOSAA*	*113 %*		*25-150*					
D5-NETFOSAA	*Surrogate: d5-N-EtFOSAA*	*108 %*		*25-150*					
M2-6:2FTS	*Surrogate: M2-6:2 FTS*	*166 %*		*25-200*					
M2-8:2FTS	*Surrogate: M2-8:2 FTS*	*139 %*		*25-200*					
13C9PFNA	*Surrogate: M9PFNA*	*105 %*		*25-150*					
M2-4:2FTS	*Surrogate: M2-4:2 FTS*	*105 %*		*25-150*					
936109-37-4	*Surrogate: d-N-MeFOSA*	*90.4 %*		*25-150*					
936109-40-9	*Surrogate: d-N-EtFOSA*	*92.9 %*		*25-150*					
M3HFPO-DA	*Surrogate: M3HFPO-DA*	*60.1 %*		*25-150*					
D9-NETPFOSAE	*Surrogate: d9-N-EtFOSE*	*110 %*		*25-150*					
D7-NMEPFOSAE	*Surrogate: d7-N-MeFOSE*	*101 %*		*25-150*					

Total Solids

Log-in Notes: C-NYork **Sample Notes:**

Sample Prepared by Method: % Solids Prep

CAS No.	Parameter	Result	Flag	Maximum Contaminant Level MCL	Units	Reported to LOQ	Reference Method	Date/Time Prep/Ana	Analyst
solids	*** % Solids**	**58.6**		**100**	%	0.100	SM 2540G	04/07/2025 11:40	AC
					Certifications:		CTDOH-PH-0723	04/07/2025 18:10	

Sample Information

Client Sample ID: BEC13 (4-6) **York Sample ID:** 25D0348-02

York Project (SDG) No.	Client Project ID	Matrix	Collection Date/Time	Date Received
25D0348	168 Banker Street	Soil	April 2, 2025 8:40 am	04/04/2025

Sample Information

Client Sample ID: **BEC13 (4-6)** **York Sample ID:** **25D0348-02**

York Project (SDG) No.	Client Project ID	Matrix	Collection Date/Time	Date Received
25D0348	168 Banker Street	Soil	April 2, 2025 8:40 am	04/04/2025

PFAS, EPA 1633 Target List

Log-in Notes: C-NYork **Sample Notes:**

Sample Prepared by Method: EPA 1633 Prep

CAS No.	Parameter	Result	Flag	Maximum Contaminant Level MCL	Units	LOQ	Reference Method	Date/Time Prep/Ana	Analyst
375-73-5	* Perfluorobutanesulfonic acid (PFBS)	ND		0	ug/kg dry	0.206	EPA 1633 Draft 3	04/06/2025 11:12	AM
					Certifications:		NELAC-NH2097 ,NJDEP-NY	04/08/2025 23:22	
307-24-4	Perfluorohexanoic acid (PFHxA)	ND		0	ug/kg dry	0.233	EPA 1633 Draft 3	04/06/2025 11:12	AM
					Certifications:		NELAC-NH2097 ,NELAC-NY	04/08/2025 23:22	
375-85-9	Perfluoroheptanoic acid (PFHpA)	ND		0	ug/kg dry	0.233	EPA 1633 Draft 3	04/06/2025 11:12	AM
					Certifications:		NELAC-NH2097 ,NELAC-NY	04/08/2025 23:22	
355-46-4	* Perfluorohexanesulfonic acid (PFHxS)	ND		0	ug/kg dry	0.213	EPA 1633 Draft 3	04/06/2025 11:12	AM
					Certifications:		NELAC-NH2097 ,NJDEP-NY	04/08/2025 23:22	
335-67-1	**Perfluorooctanoic acid (PFOA)**	**0.515**		**0**	ug/kg dry	0.233	EPA 1633 Draft 3	04/06/2025 11:12	AM
					Certifications:		NELAC-NH2097 ,NELAC-NY12058,NJDEP-	04/08/2025 23:22	
1763-23-1	Perfluorooctanesulfonic acid (PFOS)	ND		0	ug/kg dry	0.217	EPA 1633 Draft 3	04/06/2025 11:12	AM
					Certifications:		NELAC-NH2097 ,NELAC-NY	04/08/2025 23:22	
375-95-1	Perfluorononanoic acid (PFNA)	ND		0	ug/kg dry	0.233	EPA 1633 Draft 3	04/06/2025 11:12	AM
					Certifications:		NELAC-NH2097 ,NELAC-NY	04/08/2025 23:22	
335-76-2	Perfluorodecanoic acid (PFDA)	ND		0	ug/kg dry	0.233	EPA 1633 Draft 3	04/06/2025 11:12	AM
					Certifications:		NELAC-NH2097 ,NELAC-NY	04/08/2025 23:22	
2058-94-8	Perfluoroundecanoic acid (PFUnA)	ND		0	ug/kg dry	0.233	EPA 1633 Draft 3	04/06/2025 11:12	AM
					Certifications:		NELAC-NH2097 ,NELAC-NY	04/08/2025 23:22	
307-55-1	Perfluorododecanoic acid (PFDoA)	ND		0	ug/kg dry	0.233	EPA 1633 Draft 3	04/06/2025 11:12	AM
					Certifications:		NELAC-NH2097 ,NELAC-NY	04/08/2025 23:22	
72629-94-8	Perfluorotridecanoic acid (PFTrDA)	ND		0	ug/kg dry	0.233	EPA 1633 Draft 3	04/06/2025 11:12	AM
					Certifications:		NELAC-NH2097 ,NELAC-NY	04/08/2025 23:22	
376-06-7	Perfluorotetradecanoic acid (PFTA)	ND		0	ug/kg dry	0.233	EPA 1633 Draft 3	04/06/2025 11:12	AM
					Certifications:		NELAC-NH2097 ,NELAC-NY	04/08/2025 23:22	
2355-31-9	N-MeFOSAA	ND		0	ug/kg dry	0.233	EPA 1633 Draft 3	04/06/2025 11:12	AM
					Certifications:		NELAC-NH2097 ,NELAC-NY	04/08/2025 23:22	
2991-50-6	N-EtFOSAA	ND		0	ug/kg dry	0.233	EPA 1633 Draft 3	04/06/2025 11:12	AM
					Certifications:		NELAC-NH2097 ,NELAC-NY	04/08/2025 23:22	
2706-90-3	Perfluoropentanoic acid (PFPeA)	ND		0	ug/kg dry	0.467	EPA 1633 Draft 3	04/06/2025 11:12	AM
					Certifications:		NELAC-NH2097 ,NELAC-NY	04/08/2025 23:22	
754-91-6	* Perfluoro-1-octanesulfonamide (FOSA)	ND		0	ug/kg dry	0.233	EPA 1633 Draft 3	04/06/2025 11:12	AM
					Certifications:		NELAC-NH2097 ,NJDEP-NY	04/08/2025 23:22	
375-92-8	* Perfluoro-1-heptanesulfonic acid (PFHpS)	ND		0	ug/kg dry	0.233	EPA 1633 Draft 3	04/06/2025 11:12	AM
					Certifications:		NELAC-NH2097 ,NJDEP-NY	04/08/2025 23:22	
335-77-3	* Perfluoro-1-decanesulfonic acid (PFDS)	ND		0	ug/kg dry	0.225	EPA 1633 Draft 3	04/06/2025 11:12	AM
					Certifications:		NELAC-NH2097 ,NJDEP-NY	04/08/2025 23:22	
27619-97-2	* 1H,1H,2H,2H-Perfluorooctanesulfonic acid (6:2 FTS)	ND		0	ug/kg dry	0.886	EPA 1633 Draft 3	04/06/2025 11:12	AM
					Certifications:		NELAC-NH2097 ,NJDEP-NY	04/08/2025 23:22	
39108-34-4	1H,1H,2H,2H-Perfluorodecanesulfonic acid (8:2 FTS)	ND		0	ug/kg dry	0.896	EPA 1633 Draft 3	04/06/2025 11:12	AM
					Certifications:		NELAC-NH2097 ,NELAC-NY	04/08/2025 23:22	
375-22-4	Perfluoro-n-butanoic acid (PFBA)	ND		0	ug/kg dry	0.933	EPA 1633 Draft 3	04/06/2025 11:12	AM
					Certifications:		NELAC-NH2097 ,NELAC-NY	04/08/2025 23:22	

Sample Information

Client Sample ID: BEC13 (4-6) **York Sample ID:** 25D0348-02

York Project (SDG) No.	Client Project ID	Matrix	Collection Date/Time	Date Received
25D0348	168 Banker Street	Soil	April 2, 2025 8:40 am	04/04/2025

PFAS, EPA 1633 Target List **Log-in Notes:** C-NYork **Sample Notes:**

Sample Prepared by Method: EPA 1633 Prep

CAS No.	Parameter	Result	Flag	Maximum Contaminant Level MCL	Units	LOQ	Reference Method	Date/Time Prep/Ana	Analyst
113507-82-7	* Perfluoro(2-ethoxyethane)sulfonic acid (PFEESA)	ND		0	ug/kg dry	0.415	EPA 1633 Draft 3	04/06/2025 11:12	AM
					Certifications:		NELAC-NH2097	04/08/2025 23:22	
151772-58-6	* Perfluoro-3,6-dioxaheptanoic acid (NFDHA)	ND		0	ug/kg dry	0.467	EPA 1633 Draft 3	04/06/2025 11:12	AM
					Certifications:		NELAC-NH2097	04/08/2025 23:22	
377-73-1	* Perfluoro-4-oxapentanoic acid (PFMPA)	ND		0	ug/kg dry	0.467	EPA 1633 Draft 3	04/06/2025 11:12	AM
					Certifications:		NELAC-NH2097	04/08/2025 23:22	
863090-89-5	* Perfluoro-5-oxahexanoic acid (PFMBA)	ND		0	ug/kg dry	0.467	EPA 1633 Draft 3	04/06/2025 11:12	AM
					Certifications:		NELAC-NH2097	04/08/2025 23:22	
2706-91-4	* Perfluoro-1-pentanesulfonate (PFPeS)	ND		0	ug/kg dry	0.219	EPA 1633 Draft 3	04/06/2025 11:12	AM
					Certifications:		NELAC-NH2097 ,NJDEP-NY	04/08/2025 23:22	
757124-72-4	* 1H,1H,2H,2H-Perfluorohexanesulfonic acid (4:2 FTS)	ND		0	ug/kg dry	0.875	EPA 1633 Draft 3	04/06/2025 11:12	AM
					Certifications:		NELAC-NH2097 ,NJDEP-NY	04/08/2025 23:22	
13252-13-6	* HFPO-DA (Gen-X)	ND		0	ug/kg dry	0.933	EPA 1633 Draft 3	04/06/2025 11:12	AM
					Certifications:		NELAC-NH2097 ,NJDEP-NY	04/08/2025 23:22	
763051-92-9	* 11CL-PF3OUdS	ND		0	ug/kg dry	0.882	EPA 1633 Draft 3	04/06/2025 11:12	AM
					Certifications:		NELAC-NH2097 ,NJDEP-NY	04/08/2025 23:22	
756426-58-1	* 9CL-PF3ONS	ND		0	ug/kg dry	0.872	EPA 1633 Draft 3	04/06/2025 11:12	AM
					Certifications:		NELAC-NH2097 ,NJDEP-NY	04/08/2025 23:22	
919005-14-4	* ADONA	ND		0	ug/kg dry	0.882	EPA 1633 Draft 3	04/06/2025 11:12	AM
					Certifications:		NELAC-NH2097 ,NJDEP-NY	04/08/2025 23:22	
79780-39-5	* Perfluorododecanesulfonic acid (PFDoS)	ND		0	ug/kg dry	0.226	EPA 1633 Draft 3	04/06/2025 11:12	AM
					Certifications:		NELAC-NH2097	04/08/2025 23:22	
68259-12-1	* Perfluoro-1-nonanesulfonic acid (PFNS)	ND		0	ug/kg dry	0.224	EPA 1633 Draft 3	04/06/2025 11:12	AM
					Certifications:		NELAC-NH2097 ,NJDEP-NY	04/08/2025 23:22	
356-02-5	* 3-Perfluoropropyl propanoic acid (FPrPA)	ND		0	ug/kg dry	1.17	EPA 1633 Draft 3	04/06/2025 11:12	AM
					Certifications:		NELAC-NH2097	04/08/2025 23:22	
914637-49-3	* 3-Perfluoropentyl propanoic acid (FPePA)	ND		0	ug/kg dry	5.83	EPA 1633 Draft 3	04/06/2025 11:12	AM
					Certifications:		NELAC-NH2097	04/08/2025 23:22	
812-70-4	* 3-Perfluoroheptyl propanoic acid (FHpPA)	ND		0	ug/kg dry	5.83	EPA 1633 Draft 3	04/06/2025 11:12	AM
					Certifications:		NELAC-NH2097	04/08/2025 23:22	
24448-09-7	* N-MeFOSE	ND		0	ug/kg dry	2.33	EPA 1633 Draft 3	04/06/2025 11:12	AM
					Certifications:		NELAC-NH2097	04/08/2025 23:22	
31506-32-8	* N-MeFOSA	ND		0	ug/kg dry	0.233	EPA 1633 Draft 3	04/06/2025 11:12	AM
					Certifications:		NELAC-NH2097	04/08/2025 23:22	
1691-99-2	* N-EtFOSE	ND		0	ug/kg dry	2.33	EPA 1633 Draft 3	04/06/2025 11:12	AM
					Certifications:		NELAC-NH2097	04/08/2025 23:22	
4151-50-2	* N-EtFOSA	ND		0	ug/kg dry	0.233	EPA 1633 Draft 3	04/06/2025 11:12	AM
					Certifications:		NELAC-NH2097	04/08/2025 23:22	

	Surrogate Recoveries	Result	Acceptance Range
M3PFBS	*Surrogate: M3PFBS*	*119 %*	*25-150*
13C5PFHXA	*Surrogate: M5PFHxA*	*110 %*	*25-150*
13C4PFHPA	*Surrogate: M4PFHpA*	*110 %*	*25-150*
13C3PFHXS	*Surrogate: M3PFHxS*	*121 %*	*25-150*

Sample Information

Client Sample ID: BEC13 (4-6) **York Sample ID:** 25D0348-02

York Project (SDG) No.	Client Project ID	Matrix	Collection Date/Time	Date Received
25D0348	168 Banker Street	Soil	April 2, 2025 8:40 am	04/04/2025

PFAS, EPA 1633 Target List

Log-in Notes: C-NYork **Sample Notes:**

Sample Prepared by Method: EPA 1633 Prep

CAS No.	Parameter	Result	Flag	Maximum Contaminant Level MCL	Units	LOQ	Reference Method	Date/Time Prep/Ana	Analyst
13C8PFOA	*Surrogate: Perfluoro-n-[13C8]octanoic acid (M8PFOA)*	*118 %*		*25-150*					
13C6PFDA	*Surrogate: M6PFDA*	*118 %*		*25-150*					
13C7PFUNA	*Surrogate: M7PFUdA*	*129 %*		*25-150*					
960315-52-0	*Surrogate: Perfluoro-n-[1,2-13C2]dodecanoic acid (MPFDoA)*	*110 %*		*25-150*					
13C2PFTEDA	*Surrogate: M2PFTeDA*	*108 %*		*10-150*					
13C4PFBA	*Surrogate: Perfluoro-n-[13C4]butanoic acid (MPFBA)*	*100 %*		*25-150*					
13C8PFOS	*Surrogate: Perfluoro-1-[13C8]octanesulfonic acid (M8PFOS)*	*110 %*		*25-150*					
13C5PFPEA	*Surrogate: Perfluoro-n-[13C5]pentanoic acid (M5PFPeA)*	*120 %*		*25-150*					
13C8FOSA	*Surrogate: Perfluoro-1-[13C8]octanesulfonamide (M8FOSA)*	*102 %*		*10-150*					
D3-NMEFOSAA	*Surrogate: d3-N-MeFOSAA*	*110 %*		*25-150*					
D5-NETFOSAA	*Surrogate: d5-N-EtFOSAA*	*108 %*		*25-150*					
M2-6:2FTS	*Surrogate: M2-6:2 FTS*	*119 %*		*25-200*					
M2-8:2FTS	*Surrogate: M2-8:2 FTS*	*116 %*		*25-200*					
13C9PFNA	*Surrogate: M9PFNA*	*114 %*		*25-150*					
M2-4:2FTS	*Surrogate: M2-4:2 FTS*	*122 %*		*25-150*					
936109-37-4	*Surrogate: d-N-MeFOSA*	*115 %*		*25-150*					
936109-40-9	*Surrogate: d-N-EtFOSA*	*109 %*		*25-150*					
M3HFPO-DA	*Surrogate: M3HFPO-DA*	*71.2 %*		*25-150*					
D9-NETPFOSAE	*Surrogate: d9-N-EtFOSE*	*125 %*		*25-150*					
D7-NMEPFOSAE	*Surrogate: d7-N-MeFOSE*	*119 %*		*25-150*					

Total Solids

Log-in Notes: C-NYork **Sample Notes:**

Sample Prepared by Method: % Solids Prep

CAS No.	Parameter	Result	Flag	Maximum Contaminant Level MCL	Units	Reported to LOQ	Reference Method	Date/Time Prep/Ana	Analyst
solids	*** % Solids**	**85.2**		**100**	%	0.100	SM 2540G	04/07/2025 11:40	AC
					Certifications:		CTDOH-PH-0723	04/07/2025 18:10	

Analytical Batch Summary

Batch ID: BD50354 **Preparation Method** % Solids Prep **Prepared By:** AC

YORK Sample ID	Client Sample ID	Preparation Date
25D0348-01	BEC9 (10-12)	04/07/25
25D0348-02	BEC13 (4-6)	04/07/25
BD50354-DUP1	Duplicate	04/07/25


Batch ID: BD50385 **Preparation Method** EPA 1633 Prep **Prepared By:** MPR

YORK Sample ID	Client Sample ID	Preparation Date
25D0348-01	BEC9 (10-12)	04/06/25
25D0348-02	BEC13 (4-6)	04/06/25
BD50385-BLK1	Blank	04/06/25
BD50385-BS1	LCS	04/06/25
BD50385-BS2	LCS	04/06/25

PFAS Target compounds by LC/MS-MS - Quality Control Data

York Analytical Laboratories, Inc. - Stratford

Analyte	Result	Reporting Limit	Units	Spike Level	Source* Result	%REC	%REC Limits	Flag	RPD	RPD Limit	Flag
Batch BD50385 - EPA 1633 Prep											
Blank (BD50385-BLK1)											Prepared: 04/06/2025 Analyzed: 04/08/2025
Perfluorobutanesulfonic acid (PFBS)	ND	0.177	ug/kg wet								
Perfluorohexanoic acid (PFHxA)	ND	0.200	"								
Perfluoroheptanoic acid (PFHpA)	ND	0.200	"								
Perfluorohexanesulfonic acid (PFHxS)	ND	0.183	"								
Perfluorooctanoic acid (PFOA)	ND	0.200	"								
Perfluorooctanesulfonic acid (PFOS)	ND	0.186	"								
Perfluorononanoic acid (PFNA)	ND	0.200	"								
Perfluorodecanoic acid (PFDA)	ND	0.200	"								
Perfluoroundecanoic acid (PFUnA)	ND	0.200	"								
Perfluorododecanoic acid (PFDoA)	ND	0.200	"								
Perfluorotridecanoic acid (PFTrDA)	ND	0.200	"								
Perfluorotetradecanoic acid (PFTA)	ND	0.200	"								
N-MeFOSAA	ND	0.200	"								
N-EtFOSAA	ND	0.200	"								
Perfluoropentanoic acid (PFPeA)	ND	0.400	"								
Perfluoro-1-octanesulfonamide (FOSA)	ND	0.200	"								
Perfluoro-1-heptanesulfonic acid (PFHpS)	ND	0.200	"								
Perfluoro-1-decanesulfonic acid (PFDS)	ND	0.193	"								
1H,1H,2H,2H-Perfluorooctanesulfonic acid (6:2 FTS)	ND	0.760	"								
1H,1H,2H,2H-Perfluorodecanesulfonic acid (8:2 FTS)	ND	0.768	"								
Perfluoro-n-butanoic acid (PFBA)	ND	0.800	"								
Perfluoro(2-ethoxyethane)sulfonic acid (PFEESA)	ND	0.356	"								
Perfluoro-3,6-dioxaheptanoic acid (NFDHA)	ND	0.400	"								
Perfluoro-4-oxapentanoic acid (PFMPA)	ND	0.400	"								
Perfluoro-5-oxahexanoic acid (PFMBA)	ND	0.400	"								
Perfluoro-1-pentanesulfonate (PFPeS)	ND	0.188	"								
1H,1H,2H,2H-Perfluorohexanesulfonic acid (4:2 FTS)	ND	0.750	"								
HFPO-DA (Gen-X)	ND	0.800	"								
11CL-PF3OUdS	ND	0.756	"								
9CL-PF3ONS	ND	0.748	"								
ADONA	ND	0.756	"								
Perfluorododecanesulfonic acid (PFDoS)	ND	0.194	"								
Perfluoro-1-nonanesulfonic acid (PFNS)	ND	0.192	"								
3-Perfluoropropyl propanoic acid (FPrPA)	ND	1.00	"								
3-Perfluoropentyl propanoic acid (FPePA)	ND	5.00	"								
3-Perfluoroheptyl propanoic acid (FHpPA)	ND	5.00	"								
N-MeFOSE	ND	2.00	"								
N-MeFOSA	ND	0.200	"								
N-EtFOSE	ND	2.00	"								
N-EtFOSA	ND	0.200	"								
Surrogate: M3PFBS	*2.30*		"	*2.33*		*98.9*	*25-150*				
Surrogate: M5PFHxA	*2.37*		"	*2.50*		*94.8*	*25-150*				
Surrogate: M4PFHpA	*2.11*		"	*2.50*		*84.2*	*25-150*				
Surrogate: M3PFHxS	*2.29*		"	*2.37*		*96.8*	*25-150*				
Surrogate: Perfluoro-n-[13C8]octanoic acid (M8PFOA)	*2.48*		"	*2.50*		*99.1*	*25-150*				

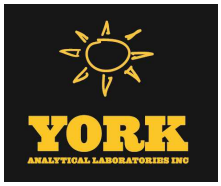

PFAS Target compounds by LC/MS-MS - Quality Control Data

York Analytical Laboratories, Inc. - Stratford

Analyte	Result	Reporting Limit	Units	Spike Level	Source* Result	%REC	%REC Limits	Flag	RPD	RPD Limit	Flag
Batch BD50385 - EPA 1633 Prep											
Blank (BD50385-BLK1)											Prepared: 04/06/2025 Analyzed: 04/08/2025
Surrogate: M6PFDA	*1.11*		*ug/kg wet*	*1.25*		*88.9*	*25-150*				
Surrogate: M7PFUdA	*1.07*		*"*	*1.25*		*85.9*	*25-150*				
Surrogate: Perfluoro-n-[1,2-13C2]dodecanoic acid (MPFDoA)	*0.998*		*"*	*1.25*		*79.9*	*25-150*				
Surrogate: M2PFTeDA	*1.12*		*"*	*1.25*		*89.7*	*10-150*				
Surrogate: Perfluoro-n-[13C4]butanoic acid (MPFBA)	*9.30*		*"*	*10.0*		*93.0*	*25-150*				
Surrogate: Perfluoro-1-[13C8]octanesulfonic acid (M8PFOS)	*2.08*		*"*	*2.40*		*87.0*	*25-150*				
Surrogate: Perfluoro-n-[13C5]pentanoic acid (M5PFPeA)	*5.45*		*"*	*5.00*		*109*	*25-150*				
Surrogate: Perfluoro-1-[13C8]octanesulfonamide (M8FOSA)	*2.19*		*"*	*2.50*		*87.7*	*10-150*				
Surrogate: d3-N-MeFOSAA	*4.43*		*"*	*5.00*		*88.7*	*25-150*				
Surrogate: d5-N-EtFOSAA	*4.35*		*"*	*5.00*		*86.9*	*25-150*				
Surrogate: M2-6:2 FTS	*4.69*		*"*	*4.76*		*98.6*	*25-200*				
Surrogate: M2-8:2 FTS	*4.43*		*"*	*4.80*		*92.3*	*25-200*				
Surrogate: M9PFNA	*1.37*		*"*	*1.25*		*110*	*25-150*				
Surrogate: M2-4:2 FTS	*4.69*		*"*	*4.69*		*100*	*25-150*				
Surrogate: d-N-MeFOSA	*2.45*		*"*	*2.50*		*98.1*	*25-150*				
Surrogate: d-N-EtFOSA	*1.79*		*"*	*2.50*		*71.7*	*25-150*				
Surrogate: M3HFPO-DA	*6.22*		*"*	*10.0*		*62.2*	*25-150*				
Surrogate: d9-N-EtFOSE	*22.9*		*"*	*25.0*		*91.4*	*25-150*				
Surrogate: d7-N-MeFOSE	*26.1*		*"*	*25.0*		*104*	*25-150*				
LCS (BD50385-BS1)											Prepared: 04/06/2025 Analyzed: 04/08/2025
Perfluorobutanesulfonic acid (PFBS)	3.67	0.176	ug/kg wet	3.53		104	50-150				
Perfluorohexanoic acid (PFHxA)	4.12	0.199	"	3.98		103	50-150				
Perfluoroheptanoic acid (PFHpA)	4.74	0.199	"	3.98		119	50-150				
Perfluorohexanesulfonic acid (PFHxS)	3.82	0.182	"	3.65		105	50-150				
Perfluorooctanoic acid (PFOA)	3.51	0.199	"	3.98		88.2	50-150				
Perfluorooctanesulfonic acid (PFOS)	4.04	0.185	"	3.71		109	50-150				
Perfluorononanoic acid (PFNA)	3.89	0.199	"	3.98		97.7	50-150				
Perfluorodecanoic acid (PFDA)	4.08	0.199	"	3.98		102	50-150				
Perfluoroundecanoic acid (PFUnA)	4.23	0.199	"	3.98		106	50-150				
Perfluorododecanoic acid (PFDoA)	3.94	0.199	"	3.98		99.0	50-150				
Perfluorotridecanoic acid (PFTrDA)	4.54	0.199	"	3.98		114	50-150				
Perfluorotetradecanoic acid (PFTA)	4.09	0.199	"	3.98		103	50-150				
N-MeFOSAA	4.19	0.199	"	3.98		105	50-150				
N-EtFOSAA	4.25	0.199	"	3.98		107	50-150				
Perfluoropentanoic acid (PFPeA)	8.30	0.398	"	7.97		104	50-150				
Perfluoro-1-octanesulfonamide (FOSA)	4.37	0.199	"	3.98		110	50-150				
Perfluoro-1-heptanesulfonic acid (PFHpS)	4.54	0.199	"	3.80		119	50-150				
Perfluoro-1-decanesulfonic acid (PFDS)	3.18	0.192	"	3.84		82.8	50-150				
1H,1H,2H,2H-Perfluorooctanesulfonic acid (6:2 FTS)	14.8	0.757	"	15.1		97.8	50-150				
1H,1H,2H,2H-Perfluorodecanesulfonic acid (8:2 FTS)	15.9	0.765	"	15.3		104	50-150				
Perfluoro-n-butanoic acid (PFBA)	16.7	0.797	"	15.9		104	50-150				
Perfluoro(2-ethoxyethane)sulfonic acid (PFEESA)	8.10	0.355	"	7.09		114	50-150				
Perfluoro-3,6-dioxaheptanoic acid (NFDHA)	8.73	0.398	"	7.97		110	50-150				

PFAS Target compounds by LC/MS-MS - Quality Control Data

York Analytical Laboratories, Inc. - Stratford

Analyte	Result	Reporting Limit	Units	Spike Level	Source* Result	%REC	%REC Limits	Flag	RPD	RPD Limit	Flag
Batch BD50385 - EPA 1633 Prep											
LCS (BD50385-BS1)								Prepared: 04/06/2025 Analyzed: 04/08/2025			
Perfluoro-4-oxapentanoic acid (PFMPA)	8.88	0.398	ug/kg wet	7.97		111	50-150				
Perfluoro-5-oxahexanoic acid (PFMBA)	8.13	0.398	"	7.97		102	50-150				
Perfluoro-1-pentanesulfonate (PFPeS)	4.06	0.187	"	3.75		109	50-150				
1H,1H,2H,2H-Perfluorohexanesulfonic acid (4:2 FTS)	15.2	0.747	"	14.9		102	50-150				
HFPO-DA (Gen-X)	8.89	0.797	"	7.97		112	50-150				
11CL-PF3OUdS	8.71	0.753	"	7.53		116	50-150				
9CL-PF3ONS	9.93	0.745	"	7.45		133	50-150				
ADONA	12.6	0.753	"	7.53		167	50-150	High Bias			
Perfluorododecanesulfonic acid (PFDoS)	3.40	0.193	"	3.86		88.1	50-150				
Perfluoro-1-nonanesulfonic acid (PFNS)	4.18	0.191	"	3.82		109	50-150				
3-Perfluoropropyl propanoic acid (FPrPA)	21.1	0.996	"	15.9		133	50-150				
3-Perfluoropentyl propanoic acid (FPePA)	96.8	4.98	"	79.7		121	50-150				
3-Perfluoroheptyl propanoic acid (FHpPA)	84.9	4.98	"	79.7		107	50-150				
N-MeFOSE	41.7	1.99	"	39.8		105	50-150				
N-MeFOSA	3.67	0.199	"	3.98		92.0	50-150				
N-EtFOSE	42.3	1.99	"	39.8		106	50-150				
N-EtFOSA	4.38	0.199	"	3.98		110	50-150				
Surrogate: M3PFBS	*2.40*		"	*2.32*		*103*	*25-150*				
Surrogate: M5PFHxA	*2.56*		"	*2.49*		*103*	*25-150*				
Surrogate: M4PFHpA	*2.31*		"	*2.49*		*92.9*	*25-150*				
Surrogate: M3PFHxS	*2.33*		"	*2.36*		*98.6*	*25-150*				
Surrogate: Perfluoro-n-[13C8]octanoic acid (M8PFOA)	*2.82*		"	*2.49*		*113*	*25-150*				
Surrogate: M6PFDA	*1.04*		"	*1.25*		*83.6*	*25-150*				
Surrogate: M7PFUdA	*0.987*		"	*1.25*		*79.3*	*25-150*				
Surrogate: Perfluoro-n-[1,2-13C2]dodecanoic acid (MPFDoA)	*0.890*		"	*1.25*		*71.5*	*25-150*				
Surrogate: M2PFTeDA	*0.835*		"	*1.25*		*67.0*	*10-150*				
Surrogate: Perfluoro-n-[13C4]butanoic acid (MPFBA)	*10.3*		"	*9.96*		*103*	*25-150*				
Surrogate: Perfluoro-1-[13C8]octanesulfonic acid (M8PFOS)	*1.96*		"	*2.39*		*82.3*	*25-150*				
Surrogate: Perfluoro-n-[13C5]pentanoic acid (M5PFPeA)	*5.71*		"	*4.98*		*115*	*25-150*				
Surrogate: Perfluoro-1-[13C8]octanesulfonamide (M8FOSA)	*2.23*		"	*2.49*		*89.4*	*10-150*				
Surrogate: d3-N-MeFOSAA	*4.20*		"	*4.98*		*84.3*	*25-150*				
Surrogate: d5-N-EtFOSAA	*3.80*		"	*4.98*		*76.3*	*25-150*				
Surrogate: M2-6:2 FTS	*5.01*		"	*4.74*		*106*	*25-200*				
Surrogate: M2-8:2 FTS	*4.20*		"	*4.78*		*87.9*	*25-200*				
Surrogate: M9PFNA	*1.14*		"	*1.25*		*91.8*	*25-150*				
Surrogate: M2-4:2 FTS	*5.20*		"	*4.67*		*111*	*25-150*				
Surrogate: d-N-MeFOSA	*2.59*		"	*2.49*		*104*	*25-150*				
Surrogate: d-N-EtFOSA	*2.19*		"	*2.49*		*88.1*	*25-150*				
Surrogate: M3HFPO-DA	*6.61*		"	*9.96*		*66.4*	*25-150*				
Surrogate: d9-N-EtFOSE	*21.8*		"	*24.9*		*87.7*	*25-150*				
Surrogate: d7-N-MeFOSE	*23.6*		"	*24.9*		*94.9*	*25-150*				

Analyte	Result	Reporting Limit	Units	Spike Level	Source* Result	%REC	%REC Limits	Flag	RPD	RPD Limit	Flag
Batch BD50385 - EPA 1633 Prep											
LCS (BD50385-BS2)								Prepared: 04/06/2025 Analyzed: 04/08/2025			
Perfluorobutanesulfonic acid (PFBS)	0.334	0.177	ug/kg wet	0.353		94.5	50-150				
Perfluorohexanoic acid (PFHxA)	0.399	0.200	"	0.399		99.9	50-150				
Perfluoroheptanoic acid (PFHpA)	0.469	0.200	"	0.399		117	50-150				
Perfluorohexanesulfonic acid (PFHxS)	0.345	0.183	"	0.365		94.5	50-150				
Perfluorooctanoic acid (PFOA)	0.359	0.200	"	0.399		90.0	50-150				
Perfluorooctanesulfonic acid (PFOS)	0.523	0.186	"	0.371		141	50-150				
Perfluorononanoic acid (PFNA)	0.494	0.200	"	0.399		124	50-150				
Perfluorodecanoic acid (PFDA)	0.407	0.200	"	0.399		102	50-150				
Perfluoroundecanoic acid (PFUnA)	0.399	0.200	"	0.399		100	50-150				
Perfluorododecanoic acid (PFDoA)	0.379	0.200	"	0.399		95.0	50-150				
Perfluorotridecanoic acid (PFTrDA)	0.345	0.200	"	0.399		86.5	50-150				
Perfluorotetradecanoic acid (PFTA)	0.397	0.200	"	0.399		99.5	50-150				
N-MeFOSAA	0.392	0.200	"	0.399		98.1	50-150				
N-EtFOSAA	0.420	0.200	"	0.399		105	50-150				
Perfluoropentanoic acid (PFPeA)	0.779	0.399	"	0.798		97.6	50-150				
Perfluoro-1-octanesulfonamide (FOSA)	0.460	0.200	"	0.399		115	50-150				
Perfluoro-1-heptanesulfonic acid (PFHpS)	0.511	0.200	"	0.381		134	50-150				
Perfluoro-1-decanesulfonic acid (PFDS)	0.374	0.193	"	0.385		97.0	50-150				
1H,1H,2H,2H-Perfluorooctanesulfonic acid (6:2 FTS)	1.39	0.758	"	1.52		91.4	50-150				
1H,1H,2H,2H-Perfluorodecanesulfonic acid (8:2 FTS)	1.34	0.766	"	1.53		87.7	50-150				
Perfluoro-n-butanoic acid (PFBA)	1.59	0.798	"	1.60		99.6	50-150				
Perfluoro(2-ethoxyethane)sulfonic acid (PFEESA)	0.740	0.355	"	0.711		104	50-150				
Perfluoro-3,6-dioxaheptanoic acid (NFDHA)	1.07	0.399	"	0.798		134	50-150				
Perfluoro-4-oxapentanoic acid (PFMPA)	0.853	0.399	"	0.798		107	50-150				
Perfluoro-5-oxahexanoic acid (PFMBA)	0.791	0.399	"	0.798		99.0	50-150				
Perfluoro-1-pentanesulfonate (PFPeS)	0.396	0.188	"	0.375		106	50-150				
1H,1H,2H,2H-Perfluorohexanesulfonic acid (4:2 FTS)	1.48	0.749	"	1.50		98.7	50-150				
HFPO-DA (Gen-X)	1.21	0.798	"	0.798		152	50-150	High Bias			
11CL-PF3OUdS	0.992	0.754	"	0.754		131	50-150				
9CL-PF3ONS	0.901	0.747	"	0.747		121	50-150				
ADONA	1.22	0.754	"	0.754		161	50-150	High Bias			
Perfluorododecanesulfonic acid (PFDoS)	0.329	0.194	"	0.387		85.1	50-150				
Perfluoro-1-nonanesulfonic acid (PFNS)	0.459	0.192	"	0.383		120	50-150				
3-Perfluoropropyl propanoic acid (FPrPA)	1.55	0.998	"	1.60		97.2	50-150				
3-Perfluoropentyl propanoic acid (FPePA)	6.27	4.99	"	7.98		78.5	50-150				
3-Perfluoroheptyl propanoic acid (FHpPA)	4.86	4.99	"	7.98		60.9	50-150				
N-MeFOSE	3.94	2.00	"	3.99		98.6	50-150				
N-MeFOSA	0.379	0.200	"	0.399		95.0	50-150				
N-EtFOSE	3.08	2.00	"	3.99		77.0	50-150				
N-EtFOSA	0.425	0.200	"	0.399		106	50-150				
Surrogate: M3PFBS	*2.63*		"	*2.33*		*113*	*25-150*				
Surrogate: M5PFHxA	*2.47*		"	*2.50*		*99.0*	*25-150*				
Surrogate: M4PFHpA	*2.14*		"	*2.50*		*85.7*	*25-150*				
Surrogate: M3PFHxS	*2.28*		"	*2.37*		*96.2*	*25-150*				
Surrogate: Perfluoro-n-[13C8]octanoic acid (M8PFOA)	*2.21*		"	*2.50*		*88.5*	*25-150*				
Surrogate: M6PFDA	*0.944*		"	*1.25*		*75.7*	*25-150*				

PFAS Target compounds by LC/MS-MS - Quality Control Data

York Analytical Laboratories, Inc. - Stratford

Analyte	Result	Reporting Limit	Units	Spike Level	Source* Result	%REC	%REC Limits	Flag	RPD	RPD Limit	Flag
Batch BD50385 - EPA 1633 Prep											
LCS (BD50385-BS2)											
Surrogate: M7PFUdA	*0.967*		*ug/kg wet*	*1.25*		*77.5*	*25-150*				
Surrogate: Perfluoro-n-[1,2-13C2]dodecanoic acid (MPFDoA)	*0.928*		*"*	*1.25*		*74.4*	*25-150*				
Surrogate: M2PFTeDA	*0.923*		*"*	*1.25*		*74.0*	*10-150*				
Surrogate: Perfluoro-n-[13C4]butanoic acid (MPFBA)	*9.86*		*"*	*9.98*		*98.7*	*25-150*				
Surrogate: Perfluoro-1-[13C8]octanesulfonic acid (M8PFOS)	*1.48*		*"*	*2.39*		*61.9*	*25-150*				
Surrogate: Perfluoro-n-[13C5]pentanoic acid (M5PFPeA)	*5.63*		*"*	*4.99*		*113*	*25-150*				
Surrogate: Perfluoro-1-[13C8]octanesulfonamide (M8FOSA)	*1.64*		*"*	*2.50*		*65.9*	*10-150*				
Surrogate: d3-N-MeFOSAA	*3.52*		*"*	*4.99*		*70.5*	*25-150*				
Surrogate: d5-N-EtFOSAA	*3.32*		*"*	*4.99*		*66.6*	*25-150*				
Surrogate: M2-6:2 FTS	*4.37*		*"*	*4.75*		*92.1*	*25-200*				
Surrogate: M2-8:2 FTS	*3.69*		*"*	*4.79*		*77.1*	*25-200*				
Surrogate: M9PFNA	*1.01*		*"*	*1.25*		*81.3*	*25-150*				
Surrogate: M2-4:2 FTS	*5.28*		*"*	*4.68*		*113*	*25-150*				
Surrogate: d-N-MeFOSA	*2.37*		*"*	*2.50*		*94.8*	*25-150*				
Surrogate: d-N-EtFOSA	*2.23*		*"*	*2.50*		*89.5*	*25-150*				
Surrogate: M3HFPO-DA	*6.59*		*"*	*9.98*		*66.0*	*25-150*				
Surrogate: d9-N-EtFOSE	*23.5*		*"*	*25.0*		*94.4*	*25-150*				
Surrogate: d7-N-MeFOSE	*22.9*		*"*	*25.0*		*91.9*	*25-150*				

Prepared: 04/06/2025 Analyzed: 04/08/2025

Miscellaneous Physical Parameters - Quality Control Data

York Analytical Laboratories, Inc. - Stratford

Analyte	Result	Reporting Limit	Units	Spike Level	Source* Result	%REC	%REC Limits	Flag	RPD	RPD Limit	Flag
Batch BD50354 - % Solids Prep											
Duplicate (BD50354-DUP1)	*Source sample: 25D0348-02 (BEC13 (4-6))								Prepared & Analyzed: 04/07/2025		
% Solids	83.4	0.100	%		85.2				2.21	20	

Sample and Data Qualifiers Relating to This Work Order

J	Detected below the Reporting Limit but greater than or equal to the Method Detection Limit (MDL/LOD) or in the case of a TIC, the result is an estimated concentration.
C-NYork	Sample was not received in a York supplied HDPE PFAS-free container.

Definitions and Other Explanations

*	Analyte is not certified or the state of the samples origination does not offer certification for the Analyte.
ND	NOT DETECTED - the analyte is not detected at the Reported to level (LOQ/RL or LOD/MDL)
RL	REPORTING LIMIT - the minimum reportable value based upon the lowest point in the analyte calibration curve.
LOQ	LIMIT OF QUANTITATION - the minimum concentration of a target analyte that can be reported within a specified degree of confidence. This is the lowest point in an analyte calibration curve that has been subjected to all steps of the processing/analysis and verified to meet defined criteria. This is based upon NELAC 2009 Standards and applies to all analyses.
LOD	LIMIT OF DETECTION - a verified estimate of the minimum concentration of a substance in a given matrix that an analytical process can reliably detect. This is based upon NELAC 2009 Standards and applies to all analyses conducted under the auspices of EPA SW-846.
MDL	METHOD DETECTION LIMIT - a statistically derived estimate of the minimum amount of a substance an analytical system can reliably detect with a 99% confidence that the concentration of the substance is greater than zero. This is based upon 40 CFR Part 136 Appendix B and applies only to EPA 600 and 200 series methods.
Reported to	This indicates that the data for a particular analysis is reported to either the LOD/MDL, or the LOQ/RL. In cases where the "Reported to" is located above the LOD/MDL, any value between this and the LOQ represents an estimated value which is "J" flagged accordingly. This applies to volatile and semi-volatile target compounds only.
NR	Not reported
RPD	Relative Percent Difference
Wet	The data has been reported on an as-received (wet weight) basis
Low Bias	Low Bias flag indicates that the recovery of the flagged analyte is below the laboratory or regulatory lower control limit. The data user should take note that this analyte may be biased low but should evaluate multiple lines of evidence including the LCS and site-specific MS/MSD data to draw bias conclusions. In cases where no site-specific MS/MSD was requested, only the LCS data can be used to evaluate such bias.
High Bias	High Bias flag indicates that the recovery of the flagged analyte is above the laboratory or regulatory upper control limit. The data user should take note that this analyte may be biased high but should evaluate multiple lines of evidence including the LCS and site-specific MS/MSD data to draw bias conclusions. In cases where no site-specific MS/MSD was requested, only the LCS data can be used to evaluate such bias.
Non-Dir.	Non-dir. flag (Non-Directional Bias) indicates that the Relative Percent Difference (RPD) (a measure of precision) among the MS and MSD data is outside the laboratory or regulatory control limit. This alerts the data user where the MS and MSD are from site-specific samples that the RPD is high due to either non-homogeneous distribution of target analyte between the MS/MSD or indicates poor reproducibility for other reasons.
MCL	This is the Maximum Contaminant Level in ng/L (ppt) established by the NYSDOH for these compounds where an MCL is reported. Exceedences are flagged accordingly.

Field Chain-of-Custody Record

YORK ANALYTICAL LABORATORIES INC

York Analytical Laboratories, Inc. (YORK)'s Standard Terms & Conditions are listed on the back side of this document. This legal document serves as your written authorization for YORK to proceed with the analyses requested below. Your signature binds you to YORK's Standard Terms & Conditions.

120 Research Drive Stratford, CT 06615 132-02 89th Ave Queens, NY 11418 56 Church Hill Rd. #2 Newtown, CT 06470 2161 Whitesville Rd Toms River, NJ 08755 clientservices@yorklab.com 800-306-YORK

YORK Project Number: 25D0348

Page _____ of _____

Report To:	Invoice To:
Company: Brussee Environmental Corp	Company: SAME
Address: 797 N Country Rd Rocky Point, NY	Address:
Phone.: 631-504-6000	Phone.:
Contact: Kevin Brussee	Contact:
E-mail: Kbrussee@brusseecorp.com	E-mail:

YOUR Project Name / Number: 168 Banker Street

PO Number: KSM2502

Samples Collected From: NY X | NJ | CT | PA | Other: (please specify)

Please print clearly and legibly. All information must be complete. Samples will not be logged in and the turn-around-time clock will not begin until any questions by YORK are resolved.

Samples Collected by: (print AND sign your name)

Matrix Codes: S - soil/solid/sludge; GW - groundwater; DW - drinking water; SW - surface water; WW - wastewater; O - Oil; Other

Preservative (please list number of containers)

Analyses Requested

Sample Identification	Date	Time	Matrix	Unpreserved	HCl (hydrochloric acid)	MeOH (methanol)	HNO_3 (nitric acid)	H_2SO_4 (sulfuric acid)	NaOH (sodium hydroxide)	$Na_2S_2O_3$ (sodium thio.)	Trizma	Ammonium Acetate	Other:	21 PFAS 1633	Grab or Comp. G/C
	4/2		S	1										X	
	4/2		S	1										X	

Turn-Around Time

- RUSH - Next Day
- RUSH - Two Day
- RUSH - Three Day
- RUSH - Four Day
- RUSH - Five Day
- Standard (6-9 Day)
- PFAS Standard 7-10 Day X

Report Type (circle)

- QA Report
- Summary (Results Only)
- NY ASP B Package
- NJ Reduced
- NJ DKQP
- NJ Full
- CT RCP

EDD Type (circle)

- EQuIS (standard)
- NYSDEC EQuIS
- NJDEP SRP Haz Site
- Standard Excel
- CMDP
- Other:

Regulatory Comparative

Compared to the following Regulation(s): (please fill in)

- Field Filtered
- Lab Filtered

Comments:

Samples iced/chilled at time of lab pickup? circle Yes or No

Lab Sample Receiving Checklist (to be completed by the receiving laboratory only) Circle Y / N

Custody Seals: Y / N Containers Intact: Y / N COC/Labels Agree: Y / N Preservation Confirmed: Y / N
COC Complete: Y / N COC Received: Y / N Appropriate Sample Volumes: Y / N Appropriate Sample Containers: Y / N
Cooler Temperature Confirmed: Y / N Samples Submitted within Holding Times: Y / N Corrective Action Form Required: Y / N

1. Samples Relinquished by / Company	Date/Time	1. Samples Received by / Company	Date/Time	2. Samples Relinquished by / Company	Date/Time
JBock	4/3/25	KBachyolc	4/4/25 1130AM	KBachyolc 4/4/25	1710
2. Samples Received by / Company	Date/Time	3. Samples Relinquished by / Company	Date/Time	3. Samples Received by / Company	Date/Time
4. Samples Relinquished by / Company	Date/Time	4. Samples Received by / Company	Date/Time	Samples Received in LAB by	Date/Time 4/4/25 17:10 Temperature 1.5 Degrees C

Field Chain-of-Custody Record

YORK ANALYTICAL LABORATORIES INC

York Analytical Laboratories, Inc. (YORK)'s Standard Terms & Conditions are listed on the back side of this document. This legal document serves as your written authorization for YORK to proceed with the analyses requested below. Your signature binds you to YORK's Standard Terms & Conditions.

120 Research Drive Stratford, CT 06615 132-02 89th Ave Queens, NY 11418 56 Church Hill Rd. #2 Newtown, CT 06470 2161 Whitesville Rd Toms River, NJ 08755 clientservices@yorklab.com 800-306-YORK

YORK Project Number:

Page 1 of 1

Report To:
Company: Brussee Environmental Corp
Address: 797 N Country Rd Rocky Point, NY
Phone.: 631-504-6000
Contact: Kevin Brussee
E-mail: kbrussee@brusseecorp.com

Invoice To:
Company: ← SAME
Address:
Phone.:
Contact:
E-mail:

YOUR Project Name / Number: 168 Banker Street

PO Number: KSM2502

Samples Collected From: NY ✓ | NJ | CT | PA | Other: (please specify)

Please print clearly and legibly. All information must be complete. Samples will not be logged in and the turn-around-time clock will not begin until any questions by YORK are resolved.

Jessica Bock

JBock

Samples Collected by: (print AND sign your name)

Matrix Codes: S - soil/solid/sludge; GW - groundwater; DW - drinking water; SW - surface water; WW - wastewater; O - Oil; Other

Preservative (please list number of containers)

Analyses Requested: 21 PFAS 1633

Sample Identification	Date	Time	Matrix	Unpreserved	HCl (hydrochloric acid)	MeOH (methanol)	HNO_3 (nitric acid)	H_2SO_4 (sulfuric acid)	NaOH (sodium hydroxide)	$Na_2S_2O_3$ (sodium thio.)	Trizma	Ammonium Acetate	Other:	21 PFAS 1633	Grab or Comp. G/C
BEC9 (10-12')	4/2	9:25	S	1										X	
BEC13 (4-6')	4/2	8:40	S	1										X	

Turn-Around Time:
- RUSH - Next Day
- RUSH - Two Day
- RUSH - Three Day
- RUSH - Four Day
- RUSH - Five Day
- Standard (6-9 Day)
- PFAS Standard 7-10 Day: X

Report Type (circle):
- QA Report
- Summary (Results Only)
- NY ASP B Package
- NJ Reduced
- NJ DKQP
- NJ Full
- CT RCP

EDD Type (circle):
- EQuIS (standard)
- NYSDEC EQuIS
- NJDEP SRP Haz Site
- Standard Excel
- CMDP
- Other:

Regulatory Comparative
Compared to the following Regulation(s): (please fill in)

- Field Filtered
- Lab Filtered

Comments:

Samples iced/chilled at time of lab pickup? circle Yes or No

Lab Sample Receiving Checklist (to be completed by the receiving laboratory only) Circle Y / N

Custody Seals: Y / N Containers Intact: Y / N COC/Labels Agree: Y / N Preservation Confirmed: Y / N
COC Complete: Y / N COC Received: Y / N Appropriate Sample Volumes: Y / N Appropriate Sample Containers: Y / N
Cooler Temperature Confirmed: Y / N Samples Submitted within Holding Times: Y / N Corrective Action Form Required: Y / N

1. Samples Relinquished by / Company	Date/Time	1. Samples Received by / Company	Date/Time	2. Samples Relinquished by / Company	Date/Time
JBock	4/3/25				
Samples Received by / Company	Date/Time	3. Samples Relinquished by / Company	Date/Time	3. Samples Received by / Company	Date/Time
Samples Relinquished by / Company	Date/Time	4. Samples Received by / Company	Date/Time	Samples Received in LAB by	Date/Time / Temperature Degrees C

Technical Report
for
Emerging Contaminants

prepared for:

Brussee Environmental Corp.
14 Evans Lane
Miller Place NY, 11764
Attention: Kevin Brussee

Report Date: 04/11/2025
Client Project ID: KSM2502 168 Banker Street, Brooklyn
York Project (SDG) No.: 25D0483

Stratford, CT Laboratory IDs:
NY:10854, NJ: CT005, PA: 68-0440, CT: PH-0723

Richmond Hill, NY Laboratory IDs:
NY:12058, NJ: NY037, CT: PH-0721, NH: 2097,
EPA: NY01600

120 RESEARCH DRIVE STRATFORD, CT 06615 ■ 132-02 89th AVENUE RICHMOND HILL, NY 11418
www.YORKLAB.com (203) 325-1371 FAX (203) 357-0166 ClientServices@yorklab.com

Report Date: 04/11/2025
Client Project ID: KSM2502 168 Banker Street, Brooklyn
York Project (SDG) No.: 25D0483

Brussee Environmental Corp.
14 Evans Lane
Miller Place NY, 11764
Attention: Kevin Brussee

Purpose and Results

This report contains the analytical data for the sample(s) identified on the attached chain-of-custody received in our laboratory on April 08, 2025 and listed below. The project was identified as your project: **KSM2502 168 Banker Street, Brooklyn**.

The analyses were conducted utilizing appropriate EPA methods as detailed in the data summary tables.

All samples were received in proper condition meeting the customary acceptance requirements for environmental samples except those indicated under the Sample and Analysis Qualifiers section of this report.

All analyses met the method and laboratory standard operating procedure requirements except as indicated by any data flags, the meaning of which are explained in the Sample and Data Qualifiers Relating to This Work Order section of this report and case narrative if applicable.

Please contact Client Services at 203.325.1371 with any questions regarding this report or e-mail clientservices@yorklab.com.

York Sample ID	Client Sample ID	Matrix	Date Collected	Date Received
25D0483-01	MW1	Ground Water	04/03/2025	04/08/2025
25D0483-02	MW2	Ground Water	04/03/2025	04/08/2025
25D0483-03	MW3	Ground Water	04/03/2025	04/08/2025

General Notes for York Project (SDG) No.: 25D0483

1. The RLs and MDLs (Reporting Limit and Method Detection Limit respectively) reported are adjusted for any dilution necessary due to the levels of target and/or non-target analytes and matrix interference. The RL(REPORTING LIMIT) is based upon the lowest standard utilized for the calibration where applicable.
2. Samples are retained for a period of thirty days after submittal of report, unless other arrangements are made.
3. York's liability for the above data is limited to the dollar value paid to York for the referenced project.
4. This report shall not be reproduced without the written approval of York Analytical Laboratories, Inc.
5. All analyses conducted met method or Laboratory SOP requirements. See the Sample and Data Qualifiers Section for further information.
6. It is noted that no analyses reported herein were subcontracted to another laboratory, unless noted in the report.
7. This report reflects results that relate only to the samples submitted on the attached chain-of-custody form(s) received by York.
8. Analyses conducted at York Analytical Laboratories, Inc. Stratford, CT are indicated by NY Cert. No. 10854, NJ Cert No. CT005, PA Cert No. 68-04440, CT Cert No. PH-0723; those conducted at York Analytical Laboratories, Inc., Richmond Hill, NY are indicated by NY Cert. No. 12058, NJ Cert No. NY037, CT Cert No. PH-0721, NH Cert No. 2097, EPA Cert No. NY01600.

Approved By: Cassie L. Mosher

Cassie L. Mosher
Laboratory Manager

Date: 04/11/2025

Sample Information

Client Sample ID: **MW1** **York Sample ID:** **25D0483-01**

York Project (SDG) No.	Client Project ID	Matrix	Collection Date/Time	Date Received
25D0483	KSM2502 168 Banker Street, Brooklyn	Ground Water	April 3, 2025 1:00 pm	04/08/2025

PFAS, EPA 1633 Target List

Log-in Notes:

Sample Notes:

Sample Prepared by Method: EPA 1633 Prep

CAS No.	Parameter	Result	Flag	Maximum Contaminant Level MCL	Units	LOQ	Reference Method	Date/Time Prep/Ana	Analyst
375-73-5	**Perfluorobutanesulfonic acid (PFBS)**	**4.88**		**0**	ng/L	1.82	EPA 1633 Draft 3	04/09/2025 11:13	AM
					Certifications:		NELAC-NY12058,NJDEP-NY037	04/10/2025 16:02	
307-24-4	**Perfluorohexanoic acid (PFHxA)**	**13.3**		**0**	ng/L	2.06	EPA 1633 Draft 3	04/09/2025 11:13	AM
					Certifications:		NELAC-NY12058,NJDEP-NY037	04/10/2025 16:02	
375-85-9	**Perfluoroheptanoic acid (PFHpA)**	**8.09**		**0**	ng/L	2.06	EPA 1633 Draft 3	04/09/2025 11:13	AM
					Certifications:		NELAC-NY12058,NJDEP-NY037	04/10/2025 16:02	
355-46-4	**Perfluorohexanesulfonic acid (PFHxS)**	**1.05**	J	**0**	ng/L	1.88	EPA 1633 Draft 3	04/09/2025 11:13	AM
					Certifications:		NELAC-NY12058,NJDEP-NY037	04/10/2025 16:02	
335-67-1	**Perfluorooctanoic acid (PFOA)**	**28.5**		**0**	ng/L	2.06	EPA 1633 Draft 3	04/09/2025 11:13	AM
					Certifications:		NELAC-NY12058,NJDEP-NY037	04/10/2025 16:02	
1763-23-1	Perfluorooctanesulfonic acid (PFOS)	ND		0	ng/L	1.92	EPA 1633 Draft 3	04/09/2025 11:13	AM
					Certifications:		NELAC-NY12058,NJDEP-NY	04/10/2025 16:02	
375-95-1	**Perfluorononanoic acid (PFNA)**	**1.70**	J	**0**	ng/L	2.06	EPA 1633 Draft 3	04/09/2025 11:13	AM
					Certifications:		NELAC-NY12058,NJDEP-NY037	04/10/2025 16:02	
335-76-2	Perfluorodecanoic acid (PFDA)	ND		0	ng/L	2.06	EPA 1633 Draft 3	04/09/2025 11:13	AM
					Certifications:		NELAC-NY12058,NJDEP-NY	04/10/2025 16:02	
2058-94-8	Perfluoroundecanoic acid (PFUnA)	ND		0	ng/L	2.06	EPA 1633 Draft 3	04/09/2025 11:13	AM
					Certifications:		NELAC-NY12058,NJDEP-NY	04/10/2025 16:02	
307-55-1	Perfluorododecanoic acid (PFDoA)	ND		0	ng/L	2.06	EPA 1633 Draft 3	04/09/2025 11:13	AM
					Certifications:		NELAC-NY12058,NJDEP-NY	04/10/2025 16:02	
72629-94-8	Perfluorotridecanoic acid (PFTrDA)	ND		0	ng/L	2.06	EPA 1633 Draft 3	04/09/2025 11:13	AM
					Certifications:		NELAC-NY12058,NJDEP-NY	04/10/2025 16:02	
376-06-7	* Perfluorotetradecanoic acid (PFTA)	ND		0	ng/L	2.06	EPA 1633 Draft 3	04/09/2025 11:13	AM
					Certifications:		NJDEP-NY037	04/10/2025 16:02	
2355-31-9	N-MeFOSAA	ND		0	ng/L	2.06	EPA 1633 Draft 3	04/09/2025 11:13	AM
					Certifications:		NELAC-NY12058,NJDEP-NY	04/10/2025 16:02	
2991-50-6	N-EtFOSAA	ND		0	ng/L	2.06	EPA 1633 Draft 3	04/09/2025 11:13	AM
					Certifications:		NELAC-NY12058,NJDEP-NY	04/10/2025 16:02	
2706-90-3	**Perfluoropentanoic acid (PFPeA)**	**18.5**		**0**	ng/L	4.12	EPA 1633 Draft 3	04/09/2025 11:13	AM
					Certifications:		NELAC-NY12058,NJDEP-NY037	04/10/2025 16:02	
754-91-6	* Perfluoro-1-octanesulfonamide (FOSA)	ND		0	ng/L	2.06	EPA 1633 Draft 3	04/09/2025 11:13	AM
					Certifications:		NJDEP-NY037	04/10/2025 16:02	
375-92-8	* Perfluoro-1-heptanesulfonic acid (PFHpS)	ND		0	ng/L	1.97	EPA 1633 Draft 3	04/09/2025 11:13	AM
					Certifications:		NJDEP-NY037	04/10/2025 16:02	
335-77-3	* Perfluoro-1-decanesulfonic acid (PFDS)	ND		0	ng/L	1.99	EPA 1633 Draft 3	04/09/2025 11:13	AM
					Certifications:		NJDEP-NY037	04/10/2025 16:02	
27619-97-2	1H,1H,2H,2H-Perfluorooctanesulfonic acid (6:2 FTS)	ND		0	ng/L	7.83	EPA 1633 Draft 3	04/09/2025 11:13	AM
					Certifications:		NELAC-NY12058,NJDEP-NY	04/10/2025 16:02	
39108-34-4	1H,1H,2H,2H-Perfluorodecanesulfonic acid (8:2 FTS)	ND		0	ng/L	7.91	EPA 1633 Draft 3	04/09/2025 11:13	AM
					Certifications:		NELAC-NY12058,NJDEP-NY	04/10/2025 16:02	

Sample Information

Client Sample ID: **MW1** **York Sample ID:** **25D0483-01**

York Project (SDG) No.	Client Project ID	Matrix	Collection Date/Time	Date Received
25D0483	KSM2502 168 Banker Street, Brooklyn	Ground Water	April 3, 2025 1:00 pm	04/08/2025

PFAS, EPA 1633 Target List **Log-in Notes:** **Sample Notes:**

Sample Prepared by Method: EPA 1633 Prep

CAS No.	Parameter	Result	Flag	Maximum Contaminant Level MCL	Units	LOQ	Reference Method	Date/Time Prep/Ana	Analyst
375-22-4	**Perfluoro-n-butanoic acid (PFBA)**	**10.4**		**0**	ng/L	8.24	EPA 1633 Draft 3	04/09/2025 11:13	AM
					Certifications:		NELAC-NY12058,NJDEP-NY037	04/10/2025 16:02	
113507-82-7	Perfluoro(2-ethoxyethane)sulfonic acid (PFEESA)	ND		0	ng/L	3.67	EPA 1633 Draft 3	04/09/2025 11:13	AM
					Certifications:		NELAC-NY12058	04/10/2025 16:02	
151772-58-6	Perfluoro-3,6-dioxaheptanoic acid (NFDHA)	ND		0	ng/L	4.12	EPA 1633 Draft 3	04/09/2025 11:13	AM
					Certifications:		NELAC-NY12058	04/10/2025 16:02	
377-73-1	Perfluoro-4-oxapentanoic acid (PFMPA)	ND		0	ng/L	4.12	EPA 1633 Draft 3	04/09/2025 11:13	AM
					Certifications:		NELAC-NY12058	04/10/2025 16:02	
863090-89-5	Perfluoro-5-oxahexanoic acid (PFMBA)	ND		0	ng/L	4.12	EPA 1633 Draft 3	04/09/2025 11:13	AM
					Certifications:		NELAC-NY12058	04/10/2025 16:02	
2706-91-4	Perfluoro-1-pentanesulfonate (PFPeS)	ND		0	ng/L	1.94	EPA 1633 Draft 3	04/09/2025 11:13	AM
					Certifications:		NELAC-NY12058,NJDEP-NY	04/10/2025 16:02	
757124-72-4	1H,1H,2H,2H-Perfluorohexanesulfonic acid (4:2 FTS)	ND		0	ng/L	7.72	EPA 1633 Draft 3	04/09/2025 11:13	AM
					Certifications:		NELAC-NY12058,NJDEP-NY	04/10/2025 16:02	
13252-13-6	HFPO-DA (Gen-X)	ND		0	ng/L	8.24	EPA 1633 Draft 3	04/09/2025 11:13	AM
					Certifications:		NELAC-NY12058,NJDEP-NY	04/10/2025 16:02	
763051-92-9	11CL-PF3OUdS	ND		0	ng/L	7.79	EPA 1633 Draft 3	04/09/2025 11:13	AM
					Certifications:		NELAC-NY12058,NJDEP-NY	04/10/2025 16:02	
756426-58-1	9CL-PF3ONS	ND		0	ng/L	7.70	EPA 1633 Draft 3	04/09/2025 11:13	AM
					Certifications:		NELAC-NY12058,NJDEP-NY	04/10/2025 16:02	
919005-14-4	ADONA	ND		0	ng/L	7.79	EPA 1633 Draft 3	04/09/2025 11:13	AM
					Certifications:		NELAC-NY12058,NJDEP-NY	04/10/2025 16:02	
79780-39-5	* Perfluorododecanesulfonic acid (PFDoS)	ND		0	ng/L	2.00	EPA 1633 Draft 3	04/09/2025 11:13	AM
					Certifications:			04/10/2025 16:02	
68259-12-1	* Perfluoro-1-nonanesulfonic acid (PFNS)	ND		0	ng/L	1.98	EPA 1633 Draft 3	04/09/2025 11:13	AM
					Certifications:		NJDEP-NY037	04/10/2025 16:02	
356-02-5	* 3-Perfluoropropyl propanoic acid (FPrPA)	ND		0	ng/L	5.15	EPA 1633 Draft 3	04/09/2025 11:13	AM
					Certifications:			04/10/2025 16:02	
914637-49-3	* 3-Perfluoropentyl propanoic acid (FPePA)	ND		0	ng/L	25.7	EPA 1633 Draft 3	04/09/2025 11:13	AM
					Certifications:			04/10/2025 16:02	
812-70-4	* 3-Perfluoroheptyl propanoic acid (FHpPA)	ND		0	ng/L	25.7	EPA 1633 Draft 3	04/09/2025 11:13	AM
					Certifications:			04/10/2025 16:02	
24448-09-7	* N-MeFOSE	ND		0	ng/L	20.6	EPA 1633 Draft 3	04/09/2025 11:13	AM
					Certifications:			04/10/2025 16:02	
31506-32-8	* N-MeFOSA	ND		0	ng/L	2.06	EPA 1633 Draft 3	04/09/2025 11:13	AM
					Certifications:			04/10/2025 16:02	
1691-99-2	* N-EtFOSE	ND		0	ng/L	20.6	EPA 1633 Draft 3	04/09/2025 11:13	AM
					Certifications:			04/10/2025 16:02	
4151-50-2	* N-EtFOSA	ND		0	ng/L	2.06	EPA 1633 Draft 3	04/09/2025 11:13	AM
					Certifications:			04/10/2025 16:02	

	Surrogate Recoveries	Result	Acceptance Range
M3PFBS	*Surrogate: M3PFBS*	*119 %*	*25-150*
13C5PFHXA	*Surrogate: M5PFHxA*	*125 %*	*25-150*

Sample Information

Client Sample ID: MW1 **York Sample ID:** 25D0483-01

York Project (SDG) No.	Client Project ID	Matrix	Collection Date/Time	Date Received
25D0483	KSM2502 168 Banker Street, Brooklyn	Ground Water	April 3, 2025 1:00 pm	04/08/2025

PFAS, EPA 1633 Target List **Log-in Notes:** **Sample Notes:**

Sample Prepared by Method: EPA 1633 Prep

CAS No.	Parameter	Result	Flag	Maximum Contaminant Level MCL	Units	LOQ	Reference Method	Date/Time Prep/Ana	Analyst
13C4PFHPA	*Surrogate: M4PFHpA*	*93.2 %*		*25-150*					
13C3PFHXS	*Surrogate: M3PFHxS*	*125 %*		*25-150*					
13C8PFOA	*Surrogate: Perfluoro-n-[13C8]octanoic acid (M8PFOA)*	*133 %*		*25-150*					
13C6PFDA	*Surrogate: M6PFDA*	*110 %*		*25-150*					
13C7PFUNA	*Surrogate: M7PFUdA*	*102 %*		*25-150*					
960315-52-0	*Surrogate: Perfluoro-n-[1,2-13C2]dodecanoic acid (MPFDoA)*	*88.1 %*		*25-150*					
13C2PFTEDA	*Surrogate: M2PFTeDA*	*95.1 %*		*10-150*					
13C4PFBA	*Surrogate: Perfluoro-n-[13C4]butanoic acid (MPFBA)*	*97.0 %*		*25-150*					
13C8PFOS	*Surrogate: Perfluoro-1-[13C8]octanesulfonic acid (M8PFOS)*	*117 %*		*25-150*					
13C5PFPEA	*Surrogate: Perfluoro-n-[13C5]pentanoic acid (M5PFPeA)*	*152 %*	PFSu-H	*25-150*					
13C8FOSA	*Surrogate: Perfluoro-1-[13C8]octanesulfonamide (M8FOSA)*	*117 %*		*10-150*					
D3-NMEFOSAA	*Surrogate: d3-N-MeFOSAA*	*104 %*		*25-150*					
D5-NETFOSAA	*Surrogate: d5-N-EtFOSAA*	*97.2 %*		*25-150*					
M2-6:2FTS	*Surrogate: M2-6:2 FTS*	*253 %*	PFSu-H	*25-200*					
M2-8:2FTS	*Surrogate: M2-8:2 FTS*	*138 %*		*25-200*					
13C9PFNA	*Surrogate: M9PFNA*	*107 %*		*25-150*					
M2-4:2FTS	*Surrogate: M2-4:2 FTS*	*269 %*	PFSu-H	*25-150*					
936109-37-4	*Surrogate: d-N-MeFOSA*	*99.0 %*		*25-150*					
936109-40-9	*Surrogate: d-N-EtFOSA*	*81.6 %*		*25-150*					
M3HFPO-DA	*Surrogate: M3HFPO-DA*	*63.6 %*		*25-150*					
D9-NETPFOSAE	*Surrogate: d9-N-EtFOSE*	*120 %*		*25-150*					
D7-NMEPFOSAE	*Surrogate: d7-N-MeFOSE*	*120 %*		*25-150*					

Sample Information

Client Sample ID: MW2 **York Sample ID:** 25D0483-02

York Project (SDG) No.	Client Project ID	Matrix	Collection Date/Time	Date Received
25D0483	KSM2502 168 Banker Street, Brooklyn	Ground Water	April 3, 2025 2:00 pm	04/08/2025

PFAS, EPA 1633 Target List **Log-in Notes:** **Sample Notes:**

Sample Prepared by Method: EPA 1633 Prep

CAS No.	Parameter	Result	Flag	Maximum Contaminant Level MCL	Units	LOQ	Reference Method	Date/Time Prep/Ana	Analyst

Sample Information

Client Sample ID: MW2 **York Sample ID:** 25D0483-02

York Project (SDG) No.	Client Project ID	Matrix	Collection Date/Time	Date Received
25D0483	KSM2502 168 Banker Street, Brooklyn	Ground Water	April 3, 2025 2:00 pm	04/08/2025

PFAS, EPA 1633 Target List **Log-in Notes:** **Sample Notes:**

Sample Prepared by Method: EPA 1633 Prep

CAS No.	Parameter	Result	Flag	Maximum Contaminant Level MCL	Units	LOQ	Reference Method	Date/Time Prep/Ana	Analyst
375-73-5	**Perfluorobutanesulfonic acid (PFBS)**	**3.37**		**0**	ng/L	1.94	EPA 1633 Draft 3	04/09/2025 11:13	AM
					Certifications:		NELAC-NY12058,NJDEP-NY037	04/10/2025 16:18	
307-24-4	**Perfluorohexanoic acid (PFHxA)**	**6.81**		**0**	ng/L	2.20	EPA 1633 Draft 3	04/09/2025 11:13	AM
					Certifications:		NELAC-NY12058,NJDEP-NY037	04/10/2025 16:18	
375-85-9	**Perfluoroheptanoic acid (PFHpA)**	**5.55**		**0**	ng/L	2.20	EPA 1633 Draft 3	04/09/2025 11:13	AM
					Certifications:		NELAC-NY12058,NJDEP-NY037	04/10/2025 16:18	
355-46-4	**Perfluorohexanesulfonic acid (PFHxS)**	**0.913**	J	**0**	ng/L	2.01	EPA 1633 Draft 3	04/09/2025 11:13	AM
					Certifications:		NELAC-NY12058,NJDEP-NY037	04/10/2025 16:18	
335-67-1	**Perfluorooctanoic acid (PFOA)**	**26.2**		**0**	ng/L	2.20	EPA 1633 Draft 3	04/09/2025 11:13	AM
					Certifications:		NELAC-NY12058,NJDEP-NY037	04/10/2025 16:18	
1763-23-1	Perfluorooctanesulfonic acid (PFOS)	ND		0	ng/L	2.04	EPA 1633 Draft 3	04/09/2025 11:13	AM
					Certifications:		NELAC-NY12058,NJDEP-NY	04/10/2025 16:18	
375-95-1	Perfluorononanoic acid (PFNA)	ND		0	ng/L	2.20	EPA 1633 Draft 3	04/09/2025 11:13	AM
					Certifications:		NELAC-NY12058,NJDEP-NY	04/10/2025 16:18	
335-76-2	Perfluorodecanoic acid (PFDA)	ND		0	ng/L	2.20	EPA 1633 Draft 3	04/09/2025 11:13	AM
					Certifications:		NELAC-NY12058,NJDEP-NY	04/10/2025 16:18	
2058-94-8	Perfluoroundecanoic acid (PFUnA)	ND		0	ng/L	2.20	EPA 1633 Draft 3	04/09/2025 11:13	AM
					Certifications:		NELAC-NY12058,NJDEP-NY	04/10/2025 16:18	
307-55-1	Perfluorododecanoic acid (PFDoA)	ND		0	ng/L	2.20	EPA 1633 Draft 3	04/09/2025 11:13	AM
					Certifications:		NELAC-NY12058,NJDEP-NY	04/10/2025 16:18	
72629-94-8	Perfluorotridecanoic acid (PFTrDA)	ND		0	ng/L	2.20	EPA 1633 Draft 3	04/09/2025 11:13	AM
					Certifications:		NELAC-NY12058,NJDEP-NY	04/10/2025 16:18	
376-06-7	* Perfluorotetradecanoic acid (PFTA)	ND		0	ng/L	2.20	EPA 1633 Draft 3	04/09/2025 11:13	AM
					Certifications:		NJDEP-NY037	04/10/2025 16:18	
2355-31-9	N-MeFOSAA	ND		0	ng/L	2.20	EPA 1633 Draft 3	04/09/2025 11:13	AM
					Certifications:		NELAC-NY12058,NJDEP-NY	04/10/2025 16:18	
2991-50-6	N-EtFOSAA	ND		0	ng/L	2.20	EPA 1633 Draft 3	04/09/2025 11:13	AM
					Certifications:		NELAC-NY12058,NJDEP-NY	04/10/2025 16:18	
2706-90-3	**Perfluoropentanoic acid (PFPeA)**	**5.01**		**0**	ng/L	4.39	EPA 1633 Draft 3	04/09/2025 11:13	AM
					Certifications:		NELAC-NY12058,NJDEP-NY037	04/10/2025 16:18	
754-91-6	* Perfluoro-1-octanesulfonamide (FOSA)	ND		0	ng/L	2.20	EPA 1633 Draft 3	04/09/2025 11:13	AM
					Certifications:		NJDEP-NY037	04/10/2025 16:18	
375-92-8	* Perfluoro-1-heptanesulfonic acid (PFHpS)	ND		0	ng/L	2.10	EPA 1633 Draft 3	04/09/2025 11:13	AM
					Certifications:		NJDEP-NY037	04/10/2025 16:18	
335-77-3	* Perfluoro-1-decanesulfonic acid (PFDS)	ND		0	ng/L	2.12	EPA 1633 Draft 3	04/09/2025 11:13	AM
					Certifications:		NJDEP-NY037	04/10/2025 16:18	
27619-97-2	1H,1H,2H,2H-Perfluorooctanesulfonic acid (6:2 FTS)	ND		0	ng/L	8.34	EPA 1633 Draft 3	04/09/2025 11:13	AM
					Certifications:		NELAC-NY12058,NJDEP-NY	04/10/2025 16:18	
39108-34-4	1H,1H,2H,2H-Perfluorodecanesulfonic acid (8:2 FTS)	ND		0	ng/L	8.43	EPA 1633 Draft 3	04/09/2025 11:13	AM
					Certifications:		NELAC-NY12058,NJDEP-NY	04/10/2025 16:18	
375-22-4	**Perfluoro-n-butanoic acid (PFBA)**	**19.3**		**0**	ng/L	8.78	EPA 1633 Draft 3	04/09/2025 11:13	AM
					Certifications:		NELAC-NY12058,NJDEP-NY037	04/10/2025 16:18	

Sample Information

Client Sample ID: MW2 **York Sample ID:** 25D0483-02

York Project (SDG) No.	Client Project ID	Matrix	Collection Date/Time	Date Received
25D0483	KSM2502 168 Banker Street, Brooklyn	Ground Water	April 3, 2025 2:00 pm	04/08/2025

PFAS, EPA 1633 Target List

Log-in Notes:

Sample Notes:

Sample Prepared by Method: EPA 1633 Prep

CAS No.	Parameter	Result	Flag	Maximum Contaminant Level MCL	Units	LOQ	Reference Method	Date/Time Prep/Ana	Analyst
113507-82-7	Perfluoro(2-ethoxyethane)sulfonic acid (PFEESA)	ND		0	ng/L	3.91	EPA 1633 Draft 3	04/09/2025 11:13	AM
					Certifications:		NELAC-NY12058	04/10/2025 16:18	
151772-58-6	Perfluoro-3,6-dioxaheptanoic acid (NFDHA)	ND		0	ng/L	4.39	EPA 1633 Draft 3	04/09/2025 11:13	AM
					Certifications:		NELAC-NY12058	04/10/2025 16:18	
377-73-1	Perfluoro-4-oxapentanoic acid (PFMPA)	ND		0	ng/L	4.39	EPA 1633 Draft 3	04/09/2025 11:13	AM
					Certifications:		NELAC-NY12058	04/10/2025 16:18	
863090-89-5	Perfluoro-5-oxahexanoic acid (PFMBA)	ND		0	ng/L	4.39	EPA 1633 Draft 3	04/09/2025 11:13	AM
					Certifications:		NELAC-NY12058	04/10/2025 16:18	
2706-91-4	Perfluoro-1-pentanesulfonate (PFPeS)	ND		0	ng/L	2.06	EPA 1633 Draft 3	04/09/2025 11:13	AM
					Certifications:		NELAC-NY12058,NJDEP-NY	04/10/2025 16:18	
757124-72-4	1H,1H,2H,2H-Perfluorohexanesulfonic acid (4:2 FTS)	ND		0	ng/L	8.23	EPA 1633 Draft 3	04/09/2025 11:13	AM
					Certifications:		NELAC-NY12058,NJDEP-NY	04/10/2025 16:18	
13252-13-6	HFPO-DA (Gen-X)	ND		0	ng/L	8.78	EPA 1633 Draft 3	04/09/2025 11:13	AM
					Certifications:		NELAC-NY12058,NJDEP-NY	04/10/2025 16:18	
763051-92-9	11CL-PF3OUdS	ND		0	ng/L	8.30	EPA 1633 Draft 3	04/09/2025 11:13	AM
					Certifications:		NELAC-NY12058,NJDEP-NY	04/10/2025 16:18	
756426-58-1	9CL-PF3ONS	ND		0	ng/L	8.21	EPA 1633 Draft 3	04/09/2025 11:13	AM
					Certifications:		NELAC-NY12058,NJDEP-NY	04/10/2025 16:18	
919005-14-4	ADONA	ND		0	ng/L	8.30	EPA 1633 Draft 3	04/09/2025 11:13	AM
					Certifications:		NELAC-NY12058,NJDEP-NY	04/10/2025 16:18	
79780-39-5	* Perfluorododecanesulfonic acid (PFDoS)	ND		0	ng/L	2.13	EPA 1633 Draft 3	04/09/2025 11:13	AM
					Certifications:			04/10/2025 16:18	
68259-12-1	* Perfluoro-1-nonanesulfonic acid (PFNS)	ND		0	ng/L	2.11	EPA 1633 Draft 3	04/09/2025 11:13	AM
					Certifications:		NJDEP-NY037	04/10/2025 16:18	
356-02-5	* 3-Perfluoropropyl propanoic acid (FPrPA)	ND		0	ng/L	5.49	EPA 1633 Draft 3	04/09/2025 11:13	AM
					Certifications:			04/10/2025 16:18	
914637-49-3	* 3-Perfluoropentyl propanoic acid (FPePA)	ND		0	ng/L	27.4	EPA 1633 Draft 3	04/09/2025 11:13	AM
					Certifications:			04/10/2025 16:18	
812-70-4	* 3-Perfluoroheptyl propanoic acid (FHpPA)	ND		0	ng/L	27.4	EPA 1633 Draft 3	04/09/2025 11:13	AM
					Certifications:			04/10/2025 16:18	
24448-09-7	* N-MeFOSE	ND		0	ng/L	22.0	EPA 1633 Draft 3	04/09/2025 11:13	AM
					Certifications:			04/10/2025 16:18	
31506-32-8	* N-MeFOSA	ND		0	ng/L	2.20	EPA 1633 Draft 3	04/09/2025 11:13	AM
					Certifications:			04/10/2025 16:18	
1691-99-2	* N-EtFOSE	ND		0	ng/L	22.0	EPA 1633 Draft 3	04/09/2025 11:13	AM
					Certifications:			04/10/2025 16:18	
4151-50-2	* N-EtFOSA	ND		0	ng/L	2.20	EPA 1633 Draft 3	04/09/2025 11:13	AM
					Certifications:			04/10/2025 16:18	

	Surrogate Recoveries	Result	Acceptance Range
M3PFBS	*Surrogate: M3PFBS*	*124 %*	*25-150*
13C5PFHXA	*Surrogate: M5PFHxA*	*125 %*	*25-150*
13C4PFHPA	*Surrogate: M4PFHpA*	*112 %*	*25-150*
13C3PFHXS	*Surrogate: M3PFHxS*	*121 %*	*25-150*

Sample Information

Client Sample ID: MW2 **York Sample ID:** 25D0483-02

York Project (SDG) No.	Client Project ID	Matrix	Collection Date/Time	Date Received
25D0483	KSM2502 168 Banker Street, Brooklyn	Ground Water	April 3, 2025 2:00 pm	04/08/2025

PFAS, EPA 1633 Target List **Log-in Notes:** **Sample Notes:**

Sample Prepared by Method: EPA 1633 Prep

CAS No.	Parameter	Result	Flag	Maximum Contaminant Level MCL	Units	LOQ	Reference Method	Date/Time Prep/Ana	Analyst
13C8PFOA	*Surrogate: Perfluoro-n-[13C8]octanoic acid (M8PFOA)*	*141 %*		*25-150*					
13C6PFDA	*Surrogate: M6PFDA*	*95.1 %*		*25-150*					
13C7PFUNA	*Surrogate: M7PFUdA*	*87.7 %*		*25-150*					
960315-52-0	*Surrogate: Perfluoro-n-[1,2-13C2]dodecanoic acid (MPFDoA)*	*71.1 %*		*25-150*					
13C2PFTEDA	*Surrogate: M2PFTeDA*	*50.8 %*		*10-150*					
13C4PFBA	*Surrogate: Perfluoro-n-[13C4]butanoic acid (MPFBA)*	*75.0 %*		*25-150*					
13C8PFOS	*Surrogate: Perfluoro-1-[13C8]octanesulfonic acid (M8PFOS)*	*114 %*		*25-150*					
13C5PFPEA	*Surrogate: Perfluoro-n-[13C5]pentanoic acid (M5PFPeA)*	*137 %*		*25-150*					
13C8FOSA	*Surrogate: Perfluoro-1-[13C8]octanesulfonamide (M8FOSA)*	*105 %*		*10-150*					
D3-NMEFOSAA	*Surrogate: d3-N-MeFOSAA*	*85.1 %*		*25-150*					
D5-NETFOSAA	*Surrogate: d5-N-EtFOSAA*	*74.0 %*		*25-150*					
M2-6:2FTS	*Surrogate: M2-6:2 FTS*	*144 %*		*25-200*					
M2-8:2FTS	*Surrogate: M2-8:2 FTS*	*87.8 %*		*25-200*					
13C9PFNA	*Surrogate: M9PFNA*	*109 %*		*25-150*					
M2-4:2FTS	*Surrogate: M2-4:2 FTS*	*197 %*	PFSu-H	*25-150*					
936109-37-4	*Surrogate: d-N-MeFOSA*	*77.1 %*		*25-150*					
936109-40-9	*Surrogate: d-N-EtFOSA*	*65.1 %*		*25-150*					
M3HFPO-DA	*Surrogate: M3HFPO-DA*	*71.3 %*		*25-150*					
D9-NETPFOSAE	*Surrogate: d9-N-EtFOSE*	*75.9 %*		*25-150*					
D7-NMEPFOSAE	*Surrogate: d7-N-MeFOSE*	*85.1 %*		*25-150*					

Sample Information

Client Sample ID: MW3 **York Sample ID:** 25D0483-03

York Project (SDG) No.	Client Project ID	Matrix	Collection Date/Time	Date Received
25D0483	KSM2502 168 Banker Street, Brooklyn	Ground Water	April 3, 2025 12:00 pm	04/08/2025

PFAS, EPA 1633 Target List **Log-in Notes:** **Sample Notes:**

Sample Prepared by Method: EPA 1633 Prep

CAS No.	Parameter	Result	Flag	Maximum Contaminant Level MCL	Units	LOQ	Reference Method	Date/Time Prep/Ana	Analyst
375-73-5	**Perfluorobutanesulfonic acid (PFBS)**	**3.23**		**0**	ng/L	1.70	EPA 1633 Draft 3	04/09/2025 11:13	AM
					Certifications:		NELAC-NY12058,NJDEP-NY037	04/10/2025 16:35	

Sample Information

Client Sample ID: MW3 **York Sample ID:** 25D0483-03

York Project (SDG) No.	Client Project ID	Matrix	Collection Date/Time	Date Received
25D0483	KSM2502 168 Banker Street, Brooklyn	Ground Water	April 3, 2025 12:00 pm	04/08/2025

PFAS, EPA 1633 Target List

Log-in Notes:

Sample Notes:

Sample Prepared by Method: EPA 1633 Prep

CAS No.	Parameter	Result	Flag	Maximum Contaminant Level MCL	Units	LOQ	Reference Method	Date/Time Prep/Ana	Analyst
307-24-4	**Perfluorohexanoic acid (PFHxA)**	**9.52**		**0**	ng/L	1.92	EPA 1633 Draft 3	04/09/2025 11:13	AM
					Certifications:		NELAC-NY12058,NJDEP-NY037	04/10/2025 16:35	
375-85-9	**Perfluoroheptanoic acid (PFHpA)**	**8.16**		**0**	ng/L	1.92	EPA 1633 Draft 3	04/09/2025 11:13	AM
					Certifications:		NELAC-NY12058,NJDEP-NY037	04/10/2025 16:35	
355-46-4	**Perfluorohexanesulfonic acid (PFHxS)**	**1.84**		**0**	ng/L	1.76	EPA 1633 Draft 3	04/09/2025 11:13	AM
					Certifications:		NELAC-NY12058,NJDEP-NY037	04/10/2025 16:35	
335-67-1	**Perfluorooctanoic acid (PFOA)**	**38.7**		**0**	ng/L	1.92	EPA 1633 Draft 3	04/09/2025 11:13	AM
					Certifications:		NELAC-NY12058,NJDEP-NY037	04/10/2025 16:35	
1763-23-1	**Perfluorooctanesulfonic acid (PFOS)**	**1.35**	J	**0**	ng/L	1.79	EPA 1633 Draft 3	04/09/2025 11:13	AM
					Certifications:		NELAC-NY12058,NJDEP-NY037	04/10/2025 16:35	
375-95-1	**Perfluorononanoic acid (PFNA)**	**2.21**		**0**	ng/L	1.92	EPA 1633 Draft 3	04/09/2025 11:13	AM
					Certifications:		NELAC-NY12058,NJDEP-NY037	04/10/2025 16:35	
335-76-2	Perfluorodecanoic acid (PFDA)	ND		0	ng/L	1.92	EPA 1633 Draft 3	04/09/2025 11:13	AM
					Certifications:		NELAC-NY12058,NJDEP-NY	04/10/2025 16:35	
2058-94-8	Perfluoroundecanoic acid (PFUnA)	ND		0	ng/L	1.92	EPA 1633 Draft 3	04/09/2025 11:13	AM
					Certifications:		NELAC-NY12058,NJDEP-NY	04/10/2025 16:35	
307-55-1	Perfluorododecanoic acid (PFDoA)	ND		0	ng/L	1.92	EPA 1633 Draft 3	04/09/2025 11:13	AM
					Certifications:		NELAC-NY12058,NJDEP-NY	04/10/2025 16:35	
72629-94-8	Perfluorotridecanoic acid (PFTrDA)	ND		0	ng/L	1.92	EPA 1633 Draft 3	04/09/2025 11:13	AM
					Certifications:		NELAC-NY12058,NJDEP-NY	04/10/2025 16:35	
376-06-7	* Perfluorotetradecanoic acid (PFTA)	ND		0	ng/L	1.92	EPA 1633 Draft 3	04/09/2025 11:13	AM
					Certifications:		NJDEP-NY037	04/10/2025 16:35	
2355-31-9	N-MeFOSAA	ND		0	ng/L	1.92	EPA 1633 Draft 3	04/09/2025 11:13	AM
					Certifications:		NELAC-NY12058,NJDEP-NY	04/10/2025 16:35	
2991-50-6	N-EtFOSAA	ND		0	ng/L	1.92	EPA 1633 Draft 3	04/09/2025 11:13	AM
					Certifications:		NELAC-NY12058,NJDEP-NY	04/10/2025 16:35	
2706-90-3	**Perfluoropentanoic acid (PFPeA)**	**12.1**		**0**	ng/L	3.85	EPA 1633 Draft 3	04/09/2025 11:13	AM
					Certifications:		NELAC-NY12058,NJDEP-NY037	04/10/2025 16:35	
754-91-6	* Perfluoro-1-octanesulfonamide (FOSA)	ND		0	ng/L	1.92	EPA 1633 Draft 3	04/09/2025 11:13	AM
					Certifications:		NJDEP-NY037	04/10/2025 16:35	
375-92-8	* Perfluoro-1-heptanesulfonic acid (PFHpS)	ND		0	ng/L	1.84	EPA 1633 Draft 3	04/09/2025 11:13	AM
					Certifications:		NJDEP-NY037	04/10/2025 16:35	
335-77-3	* Perfluoro-1-decanesulfonic acid (PFDS)	ND		0	ng/L	1.86	EPA 1633 Draft 3	04/09/2025 11:13	AM
					Certifications:		NJDEP-NY037	04/10/2025 16:35	
27619-97-2	1H,1H,2H,2H-Perfluorooctanesulfonic acid (6:2 FTS)	ND		0	ng/L	7.31	EPA 1633 Draft 3	04/09/2025 11:13	AM
					Certifications:		NELAC-NY12058,NJDEP-NY	04/10/2025 16:35	
39108-34-4	1H,1H,2H,2H-Perfluorodecanesulfonic acid (8:2 FTS)	ND		0	ng/L	7.39	EPA 1633 Draft 3	04/09/2025 11:13	AM
					Certifications:		NELAC-NY12058,NJDEP-NY	04/10/2025 16:35	
375-22-4	**Perfluoro-n-butanoic acid (PFBA)**	**7.85**		**0**	ng/L	7.70	EPA 1633 Draft 3	04/09/2025 11:13	AM
					Certifications:		NELAC-NY12058,NJDEP-NY037	04/10/2025 16:35	
113507-82-7	Perfluoro(2-ethoxyethane)sulfonic acid (PFEESA)	ND		0	ng/L	3.43	EPA 1633 Draft 3	04/09/2025 11:13	AM
					Certifications:		NELAC-NY12058	04/10/2025 16:35	

Sample Information

Client Sample ID: MW3 **York Sample ID:** 25D0483-03

York Project (SDG) No.	Client Project ID	Matrix	Collection Date/Time	Date Received
25D0483	KSM2502 168 Banker Street, Brooklyn	Ground Water	April 3, 2025 12:00 pm	04/08/2025

PFAS, EPA 1633 Target List

Log-in Notes:

Sample Notes:

Sample Prepared by Method: EPA 1633 Prep

CAS No.	Parameter	Result	Flag	Maximum Contaminant Level MCL	Units	LOQ	Reference Method	Date/Time Prep/Ana	Analyst
151772-58-6	Perfluoro-3,6-dioxaheptanoic acid (NFDHA)	ND		0	ng/L	3.85	EPA 1633 Draft 3	04/09/2025 11:13	AM
					Certifications:		NELAC-NY12058	04/10/2025 16:35	
377-73-1	Perfluoro-4-oxapentanoic acid (PFMPA)	ND		0	ng/L	3.85	EPA 1633 Draft 3	04/09/2025 11:13	AM
					Certifications:		NELAC-NY12058	04/10/2025 16:35	
863090-89-5	Perfluoro-5-oxahexanoic acid (PFMBA)	ND		0	ng/L	3.85	EPA 1633 Draft 3	04/09/2025 11:13	AM
					Certifications:		NELAC-NY12058	04/10/2025 16:35	
2706-91-4	Perfluoro-1-pentanesulfonate (PFPeS)	ND		0	ng/L	1.81	EPA 1633 Draft 3	04/09/2025 11:13	AM
					Certifications:		NELAC-NY12058,NJDEP-NY	04/10/2025 16:35	
757124-72-4	1H,1H,2H,2H-Perfluorohexanesulfonic acid (4:2 FTS)	ND		0	ng/L	7.22	EPA 1633 Draft 3	04/09/2025 11:13	AM
					Certifications:		NELAC-NY12058,NJDEP-NY	04/10/2025 16:35	
13252-13-6	HFPO-DA (Gen-X)	ND		0	ng/L	7.70	EPA 1633 Draft 3	04/09/2025 11:13	AM
					Certifications:		NELAC-NY12058,NJDEP-NY	04/10/2025 16:35	
763051-92-9	11CL-PF3OUdS	ND		0	ng/L	7.27	EPA 1633 Draft 3	04/09/2025 11:13	AM
					Certifications:		NELAC-NY12058,NJDEP-NY	04/10/2025 16:35	
756426-58-1	9CL-PF3ONS	ND		0	ng/L	7.20	EPA 1633 Draft 3	04/09/2025 11:13	AM
					Certifications:		NELAC-NY12058,NJDEP-NY	04/10/2025 16:35	
919005-14-4	ADONA	ND		0	ng/L	7.27	EPA 1633 Draft 3	04/09/2025 11:13	AM
					Certifications:		NELAC-NY12058,NJDEP-NY	04/10/2025 16:35	
79780-39-5	* Perfluorododecanesulfonic acid (PFDoS)	ND		0	ng/L	1.87	EPA 1633 Draft 3	04/09/2025 11:13	AM
					Certifications:			04/10/2025 16:35	
68259-12-1	* Perfluoro-1-nonanesulfonic acid (PFNS)	ND		0	ng/L	1.85	EPA 1633 Draft 3	04/09/2025 11:13	AM
					Certifications:		NJDEP-NY037	04/10/2025 16:35	
356-02-5	* 3-Perfluoropropyl propanoic acid (FPrPA)	ND		0	ng/L	4.81	EPA 1633 Draft 3	04/09/2025 11:13	AM
					Certifications:			04/10/2025 16:35	
914637-49-3	* 3-Perfluoropentyl propanoic acid (FPePA)	ND		0	ng/L	24.1	EPA 1633 Draft 3	04/09/2025 11:13	AM
					Certifications:			04/10/2025 16:35	
812-70-4	* 3-Perfluoroheptyl propanoic acid (FHpPA)	ND		0	ng/L	24.1	EPA 1633 Draft 3	04/09/2025 11:13	AM
					Certifications:			04/10/2025 16:35	
24448-09-7	* N-MeFOSE	ND		0	ng/L	19.2	EPA 1633 Draft 3	04/09/2025 11:13	AM
					Certifications:			04/10/2025 16:35	
31506-32-8	* N-MeFOSA	ND		0	ng/L	1.92	EPA 1633 Draft 3	04/09/2025 11:13	AM
					Certifications:			04/10/2025 16:35	
1691-99-2	* N-EtFOSE	ND		0	ng/L	19.2	EPA 1633 Draft 3	04/09/2025 11:13	AM
					Certifications:			04/10/2025 16:35	
4151-50-2	* N-EtFOSA	ND		0	ng/L	1.92	EPA 1633 Draft 3	04/09/2025 11:13	AM
					Certifications:			04/10/2025 16:35	

	Surrogate Recoveries	Result	Acceptance Range
M3PFBS	*Surrogate: M3PFBS*	*120 %*	*25-150*
13C5PFHXA	*Surrogate: M5PFHxA*	*117 %*	*25-150*
13C4PFHPA	*Surrogate: M4PFHpA*	*97.2 %*	*25-150*
13C3PFHXS	*Surrogate: M3PFHxS*	*133 %*	*25-150*
13C8PFOA	*Surrogate: Perfluoro-n-[13C8]octanoic acid (M8PFOA)*	*140 %*	*25-150*

Sample Information

Client Sample ID: MW3 **York Sample ID:** 25D0483-03

York Project (SDG) No.	Client Project ID	Matrix	Collection Date/Time	Date Received
25D0483	KSM2502 168 Banker Street, Brooklyn	Ground Water	April 3, 2025 12:00 pm	04/08/2025

PFAS, EPA 1633 Target List **Log-in Notes:** **Sample Notes:**

Sample Prepared by Method: EPA 1633 Prep

CAS No.	Parameter	Result	Flag	Maximum Contaminant Level MCL	Units	LOQ	Reference Method	Date/Time Prep/Ana	Analyst
13C6PFDA	*Surrogate: M6PFDA*	*101 %*		*25-150*					
13C7PFUNA	*Surrogate: M7PFUdA*	*93.6 %*		*25-150*					
960315-52-0	*Surrogate: Perfluoro-n-[1,2-13C2]dodecanoic acid (MPFDoA)*	*76.6 %*		*25-150*					
13C2PFTEDA	*Surrogate: M2PFTeDA*	*58.8 %*		*10-150*					
13C4PFBA	*Surrogate: Perfluoro-n-[13C4]butanoic acid (MPFBA)*	*91.0 %*		*25-150*					
13C8PFOS	*Surrogate: Perfluoro-1-[13C8]octanesulfonic acid (M8PFOS)*	*123 %*		*25-150*					
13C5PFPEA	*Surrogate: Perfluoro-n-[13C5]pentanoic acid (M5PFPeA)*	*145 %*		*25-150*					
13C8FOSA	*Surrogate: Perfluoro-1-[13C8]octanesulfonamide (M8FOSA)*	*112 %*		*10-150*					
D3-NMEFOSAA	*Surrogate: d3-N-MeFOSAA*	*101 %*		*25-150*					
D5-NETFOSAA	*Surrogate: d5-N-EtFOSAA*	*84.8 %*		*25-150*					
M2-6:2FTS	*Surrogate: M2-6:2 FTS*	*229 %*	PFSu-H	*25-200*					
M2-8:2FTS	*Surrogate: M2-8:2 FTS*	*127 %*		*25-200*					
13C9PFNA	*Surrogate: M9PFNA*	*121 %*		*25-150*					
M2-4:2FTS	*Surrogate: M2-4:2 FTS*	*265 %*	PFSu-H	*25-150*					
936109-37-4	*Surrogate: d-N-MeFOSA*	*82.0 %*		*25-150*					
936109-40-9	*Surrogate: d-N-EtFOSA*	*61.1 %*		*25-150*					
M3HFPO-DA	*Surrogate: M3HFPO-DA*	*69.3 %*		*25-150*					
D9-NETPFOSAE	*Surrogate: d9-N-EtFOSE*	*83.9 %*		*25-150*					
D7-NMEPFOSAE	*Surrogate: d7-N-MeFOSE*	*86.5 %*		*25-150*					

Analytical Batch Summary

Batch ID: BD50658 **Preparation Method** EPA 1633 Prep **Prepared By:** JBG

YORK Sample ID	Client Sample ID	Preparation Date
25D0483-01	MW1	04/09/25
25D0483-02	MW2	04/09/25
25D0483-03	MW3	04/09/25
BD50658-BLK1	Blank	04/09/25
BD50658-BS1	LCS	04/09/25
BD50658-BS2	LCS	04/09/25


PFAS Target compounds by LC/MS-MS - Quality Control Data

York Analytical Laboratories, Inc. - Stratford

Analyte	Result	Reporting Limit	Units	Spike Level	Source* Result	%REC	%REC Limits	Flag	RPD	RPD Limit	Flag
Batch BD50658 - EPA 1633 Prep											
Blank (BD50658-BLK1)											Prepared: 04/09/2025 Analyzed: 04/10/2025
Perfluorobutanesulfonic acid (PFBS)	ND	1.77	ng/L								
Perfluorohexanoic acid (PFHxA)	ND	2.00	"								
Perfluoroheptanoic acid (PFHpA)	ND	2.00	"								
Perfluorohexanesulfonic acid (PFHxS)	ND	1.83	"								
Perfluorooctanoic acid (PFOA)	ND	2.00	"								
Perfluorooctanesulfonic acid (PFOS)	ND	1.86	"								
Perfluorononanoic acid (PFNA)	ND	2.00	"								
Perfluorodecanoic acid (PFDA)	ND	2.00	"								
Perfluoroundecanoic acid (PFUnA)	ND	2.00	"								
Perfluorododecanoic acid (PFDoA)	ND	2.00	"								
Perfluorotridecanoic acid (PFTrDA)	ND	2.00	"								
Perfluorotetradecanoic acid (PFTA)	ND	2.00	"								
N-MeFOSAA	ND	2.00	"								
N-EtFOSAA	ND	2.00	"								
Perfluoropentanoic acid (PFPeA)	ND	4.00	"								
Perfluoro-1-octanesulfonamide (FOSA)	ND	2.00	"								
Perfluoro-1-heptanesulfonic acid (PFHpS)	ND	1.91	"								
Perfluoro-1-decanesulfonic acid (PFDS)	ND	1.93	"								
1H,1H,2H,2H-Perfluorooctanesulfonic acid (6:2 FTS)	ND	7.60	"								
1H,1H,2H,2H-Perfluorodecanesulfonic acid (8:2 FTS)	ND	7.68	"								
Perfluoro-n-butanoic acid (PFBA)	ND	8.00	"								
Perfluoro(2-ethoxyethane)sulfonic acid (PFEESA)	ND	3.56	"								
Perfluoro-3,6-dioxaheptanoic acid (NFDHA)	ND	4.00	"								
Perfluoro-4-oxapentanoic acid (PFMPA)	ND	4.00	"								
Perfluoro-5-oxahexanoic acid (PFMBA)	ND	4.00	"								
Perfluoro-1-pentanesulfonate (PFPeS)	ND	1.88	"								
1H,1H,2H,2H-Perfluorohexanesulfonic acid (4:2 FTS)	ND	7.50	"								
HFPO-DA (Gen-X)	ND	8.00	"								
11CL-PF3OUdS	ND	7.56	"								
9CL-PF3ONS	ND	7.48	"								
ADONA	ND	7.56	"								
Perfluorododecanesulfonic acid (PFDoS)	ND	1.94	"								
Perfluoro-1-nonanesulfonic acid (PFNS)	ND	1.92	"								
3-Perfluoropropyl propanoic acid (FPrPA)	ND	5.00	"								
3-Perfluoropentyl propanoic acid (FPePA)	ND	25.0	"								
3-Perfluoroheptyl propanoic acid (FHpPA)	ND	25.0	"								
N-MeFOSE	ND	20.0	"								
N-MeFOSA	ND	2.00	"								
N-EtFOSE	ND	20.0	"								
N-EtFOSA	ND	2.00	"								
Surrogate: M3PFBS	*29.9*		"	*23.3*		*128*	*25-150*				
Surrogate: M5PFHxA	*28.8*		"	*25.0*		*115*	*25-150*				
Surrogate: M4PFHpA	*27.3*		"	*25.0*		*109*	*25-150*				
Surrogate: M3PFHxS	*30.8*		"	*23.7*		*130*	*25-150*				
Surrogate: Perfluoro-n-[13C8]octanoic acid (M8PFOA)	*34.8*		"	*25.0*		*139*	*25-150*				

Analyte	Result	Reporting Limit	Units	Spike Level	Source* Result	%REC	%REC Limits	Flag	RPD	RPD Limit	Flag
Batch BD50658 - EPA 1633 Prep											
Blank (BD50658-BLK1)											Prepared: 04/09/2025 Analyzed: 04/10/2025
Surrogate: M6PFDA	*14.4*		*ng/L*	*12.5*		*115*	*25-150*				
Surrogate: M7PFUdA	*13.1*		*"*	*12.5*		*105*	*25-150*				
Surrogate: Perfluoro-n-[1,2-13C2]dodecanoic acid (MPFDoA)	*11.9*		*"*	*12.5*		*95.0*	*25-150*				
Surrogate: M2PFTeDA	*9.35*		*"*	*12.5*		*74.8*	*10-150*				
Surrogate: Perfluoro-n-[13C4]butanoic acid (MPFBA)	*21.2*		*"*	*100*		*21.2*	*25-150*				
Surrogate: Perfluoro-1-[13C8]octanesulfonic acid (M8PFOS)	*29.9*		*"*	*24.0*		*125*	*25-150*				
Surrogate: Perfluoro-n-[13C5]pentanoic acid (M5PFPeA)	*57.7*		*"*	*50.0*		*115*	*25-150*				
Surrogate: Perfluoro-1-[13C8]octanesulfonamide (M8FOSA)	*29.3*		*"*	*25.0*		*117*	*10-150*				
Surrogate: d3-N-MeFOSAA	*56.8*		*"*	*50.0*		*114*	*25-150*				
Surrogate: d5-N-EtFOSAA	*54.1*		*"*	*50.0*		*108*	*25-150*				
Surrogate: M2-6:2 FTS	*62.5*		*"*	*47.6*		*131*	*25-200*				
Surrogate: M2-8:2 FTS	*53.0*		*"*	*48.0*		*110*	*25-200*				
Surrogate: M9PFNA	*15.4*		*"*	*12.5*		*123*	*25-150*				
Surrogate: M2-4:2 FTS	*67.0*		*"*	*46.9*		*143*	*25-150*				
Surrogate: d-N-MeFOSA	*25.4*		*"*	*25.0*		*102*	*25-150*				
Surrogate: d-N-EtFOSA	*21.6*		*"*	*25.0*		*86.5*	*25-150*				
Surrogate: M3HFPO-DA	*70.1*		*"*	*100*		*70.1*	*25-150*				
Surrogate: d9-N-EtFOSE	*246*		*"*	*250*		*98.4*	*25-150*				
Surrogate: d7-N-MeFOSE	*248*		*"*	*250*		*99.4*	*25-150*				
LCS (BD50658-BS1)											Prepared: 04/09/2025 Analyzed: 04/10/2025
Perfluorobutanesulfonic acid (PFBS)	32.6	1.77	ng/L	35.4		92.2	50-150				
Perfluorohexanoic acid (PFHxA)	36.9	2.00	"	40.0		92.3	50-150				
Perfluoroheptanoic acid (PFHpA)	39.1	2.00	"	40.0		97.8	50-150				
Perfluorohexanesulfonic acid (PFHxS)	33.6	1.83	"	36.6		91.9	50-150				
Perfluorooctanoic acid (PFOA)	32.9	2.00	"	40.0		82.1	50-150				
Perfluorooctanesulfonic acid (PFOS)	35.1	1.86	"	37.2		94.4	50-150				
Perfluorononanoic acid (PFNA)	35.2	2.00	"	40.0		88.1	50-150				
Perfluorodecanoic acid (PFDA)	36.0	2.00	"	40.0		90.0	50-150				
Perfluoroundecanoic acid (PFUnA)	35.6	2.00	"	40.0		89.0	50-150				
Perfluorododecanoic acid (PFDoA)	33.9	2.00	"	40.0		84.8	50-150				
Perfluorotridecanoic acid (PFTrDA)	43.0	2.00	"	40.0		107	50-150				
Perfluorotetradecanoic acid (PFTA)	37.4	2.00	"	40.0		93.6	50-150				
N-MeFOSAA	38.2	2.00	"	40.0		95.4	50-150				
N-EtFOSAA	37.6	2.00	"	40.0		93.9	50-150				
Perfluoropentanoic acid (PFPeA)	74.4	4.00	"	80.0		93.0	50-150				
Perfluoro-1-octanesulfonamide (FOSA)	38.8	2.00	"	40.0		97.0	50-150				
Perfluoro-1-heptanesulfonic acid (PFHpS)	32.8	1.91	"	38.2		85.9	50-150				
Perfluoro-1-decanesulfonic acid (PFDS)	31.1	1.93	"	38.6		80.6	50-150				
1H,1H,2H,2H-Perfluorooctanesulfonic acid (6:2 FTS)	124	7.60	"	152		81.5	50-150				
1H,1H,2H,2H-Perfluorodecanesulfonic acid (8:2 FTS)	133	7.68	"	154		86.6	50-150				
Perfluoro-n-butanoic acid (PFBA)	152	8.00	"	160		95.2	50-150				
Perfluoro(2-ethoxyethane)sulfonic acid (PFEESA)	72.3	3.56	"	71.2		102	50-150				
Perfluoro-3,6-dioxaheptanoic acid (NFDHA)	72.1	4.00	"	80.0		90.2	50-150				

Analyte	Result	Reporting Limit	Units	Spike Level	Source* Result	%REC	%REC Limits	Flag	RPD	RPD Limit	Flag
Batch BD50658 - EPA 1633 Prep											
LCS (BD50658-BS1)								Prepared: 04/09/2025 Analyzed: 04/10/2025			
Perfluoro-4-oxapentanoic acid (PFMPA)	59.3	4.00	ng/L	80.0		74.1	50-150				
Perfluoro-5-oxahexanoic acid (PFMBA)	76.8	4.00	"	80.0		96.0	50-150				
Perfluoro-1-pentanesulfonate (PFPeS)	35.1	1.88	"	37.6		93.4	50-150				
1H,1H,2H,2H-Perfluorohexanesulfonic acid (4:2 FTS)	137	7.50	"	150		91.1	50-150				
HFPO-DA (Gen-X)	83.2	8.00	"	80.0		104	50-150				
11CL-PF3OUdS	114	7.56	"	75.6		150	50-150				
9CL-PF3ONS	117	7.48	"	74.8		157	50-150	High Bias			
ADONA	129	7.56	"	75.6		170	50-150	High Bias			
Perfluorododecanesulfonic acid (PFDoS)	28.3	1.94	"	38.8		72.8	50-150				
Perfluoro-1-nonanesulfonic acid (PFNS)	33.9	1.92	"	38.4		88.4	50-150				
3-Perfluoropropyl propanoic acid (FPrPA)	163	5.00	"	160		102	50-150				
3-Perfluoropentyl propanoic acid (FPePA)	797	25.0	"	800		99.6	50-150				
3-Perfluoroheptyl propanoic acid (FHpPA)	761	25.0	"	800		95.1	50-150				
N-MeFOSE	377	20.0	"	400		94.2	50-150				
N-MeFOSA	42.4	2.00	"	40.0		106	50-150				
N-EtFOSE	354	20.0	"	400		88.6	50-150				
N-EtFOSA	33.9	2.00	"	40.0		84.7	50-150				
Surrogate: M3PFBS	*32.1*		"	*23.3*		*138*	*25-150*				
Surrogate: M5PFHxA	*30.1*		"	*25.0*		*120*	*25-150*				
Surrogate: M4PFHpA	*29.2*		"	*25.0*		*117*	*25-150*				
Surrogate: M3PFHxS	*32.3*		"	*23.7*		*136*	*25-150*				
Surrogate: Perfluoro-n-[13C8]octanoic acid (M8PFOA)	*33.7*		"	*25.0*		*135*	*25-150*				
Surrogate: M6PFDA	*15.7*		"	*12.5*		*125*	*25-150*				
Surrogate: M7PFUdA	*15.2*		"	*12.5*		*122*	*25-150*				
Surrogate: Perfluoro-n-[1,2-13C2]dodecanoic acid (MPFDoA)	*14.5*		"	*12.5*		*116*	*25-150*				
Surrogate: M2PFTeDA	*12.4*		"	*12.5*		*99.5*	*10-150*				
Surrogate: Perfluoro-n-[13C4]butanoic acid (MPFBA)	*62.7*		"	*100*		*62.7*	*25-150*				
Surrogate: Perfluoro-1-[13C8]octanesulfonic acid (M8PFOS)	*32.0*		"	*24.0*		*133*	*25-150*				
Surrogate: Perfluoro-n-[13C5]pentanoic acid (M5PFPeA)	*63.6*		"	*50.0*		*127*	*25-150*				
Surrogate: Perfluoro-1-[13C8]octanesulfonamide (M8FOSA)	*28.6*		"	*25.0*		*115*	*10-150*				
Surrogate: d3-N-MeFOSAA	*59.5*		"	*50.0*		*119*	*25-150*				
Surrogate: d5-N-EtFOSAA	*54.8*		"	*50.0*		*110*	*25-150*				
Surrogate: M2-6:2 FTS	*73.7*		"	*47.6*		*155*	*25-200*				
Surrogate: M2-8:2 FTS	*64.7*		"	*48.0*		*135*	*25-200*				
Surrogate: M9PFNA	*16.4*		"	*12.5*		*131*	*25-150*				
Surrogate: M2-4:2 FTS	*74.9*		"	*46.9*		*160*	*25-150*				
Surrogate: d-N-MeFOSA	*23.1*		"	*25.0*		*92.6*	*25-150*				
Surrogate: d-N-EtFOSA	*20.0*		"	*25.0*		*80.1*	*25-150*				
Surrogate: M3HFPO-DA	*70.1*		"	*100*		*70.1*	*25-150*				
Surrogate: d9-N-EtFOSE	*343*		"	*250*		*137*	*25-150*				
Surrogate: d7-N-MeFOSE	*316*		"	*250*		*126*	*25-150*				

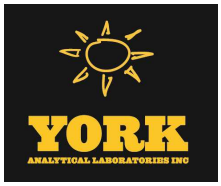

PFAS Target compounds by LC/MS-MS - Quality Control Data

York Analytical Laboratories, Inc. - Stratford

Analyte	Result	Reporting Limit	Units	Spike Level	Source* Result	%REC	%REC Limits	Flag	RPD	RPD Limit	Flag
Batch BD50658 - EPA 1633 Prep											
LCS (BD50658-BS2)								Prepared: 04/09/2025 Analyzed: 04/10/2025			
Perfluorobutanesulfonic acid (PFBS)	2.96	1.77	ng/L	3.54		83.6	50-150				
Perfluorohexanoic acid (PFHxA)	3.41	2.00	"	4.00		85.4	50-150				
Perfluoroheptanoic acid (PFHpA)	3.77	2.00	"	4.00		94.1	50-150				
Perfluorohexanesulfonic acid (PFHxS)	3.24	1.83	"	3.66		88.6	50-150				
Perfluorooctanoic acid (PFOA)	2.91	2.00	"	4.00		72.7	50-150				
Perfluorooctanesulfonic acid (PFOS)	3.12	1.86	"	3.72		83.8	50-150				
Perfluorononanoic acid (PFNA)	3.37	2.00	"	4.00		84.2	50-150				
Perfluorodecanoic acid (PFDA)	3.39	2.00	"	4.00		84.7	50-150				
Perfluoroundecanoic acid (PFUnA)	3.37	2.00	"	4.00		84.2	50-150				
Perfluorododecanoic acid (PFDoA)	3.35	2.00	"	4.00		83.6	50-150				
Perfluorotridecanoic acid (PFTrDA)	3.39	2.00	"	4.00		84.7	50-150				
Perfluorotetradecanoic acid (PFTA)	2.49	2.00	"	4.00		62.2	50-150				
N-MeFOSAA	3.64	2.00	"	4.00		91.1	50-150				
N-EtFOSAA	3.57	2.00	"	4.00		89.2	50-150				
Perfluoropentanoic acid (PFPeA)	6.95	4.00	"	8.00		86.8	50-150				
Perfluoro-1-octanesulfonamide (FOSA)	3.59	2.00	"	4.00		89.7	50-150				
Perfluoro-1-heptanesulfonic acid (PFHpS)	3.13	1.91	"	3.82		82.0	50-150				
Perfluoro-1-decanesulfonic acid (PFDS)	4.01	1.93	"	3.86		104	50-150				
1H,1H,2H,2H-Perfluorooctanesulfonic acid (6:2 FTS)	10.7	7.60	"	15.2		70.4	50-150				
1H,1H,2H,2H-Perfluorodecanesulfonic acid (8:2 FTS)	12.7	7.68	"	15.4		82.5	50-150				
Perfluoro-n-butanoic acid (PFBA)	13.8	8.00	"	16.0		86.2	50-150				
Perfluoro(2-ethoxyethane)sulfonic acid (PFEESA)	6.72	3.56	"	7.12		94.4	50-150				
Perfluoro-3,6-dioxaheptanoic acid (NFDHA)	5.67	4.00	"	8.00		70.8	50-150				
Perfluoro-4-oxapentanoic acid (PFMPA)	3.97	4.00	"	8.00		49.6	50-150	Low Bias			
Perfluoro-5-oxahexanoic acid (PFMBA)	7.31	4.00	"	8.00		91.4	50-150				
Perfluoro-1-pentanesulfonate (PFPeS)	3.11	1.88	"	3.76		82.8	50-150				
1H,1H,2H,2H-Perfluorohexanesulfonic acid (4:2 FTS)	12.6	7.50	"	15.0		84.2	50-150				
HFPO-DA (Gen-X)	7.57	8.00	"	8.00		94.6	50-150				
11CL-PF3OUdS	11.0	7.56	"	7.56		146	50-150				
9CL-PF3ONS	10.6	7.48	"	7.48		142	50-150				
ADONA	12.7	7.56	"	7.56		169	50-150	High Bias			
Perfluorododecanesulfonic acid (PFDoS)	2.13	1.94	"	3.88		54.8	50-150				
Perfluoro-1-nonanesulfonic acid (PFNS)	3.77	1.92	"	3.84		98.1	50-150				
3-Perfluoropropyl propanoic acid (FPrPA)	10.4	5.00	"	16.0		65.0	50-150				
3-Perfluoropentyl propanoic acid (FPePA)	51.9	25.0	"	80.0		64.9	50-150				
3-Perfluoroheptyl propanoic acid (FHpPA)	51.9	25.0	"	80.0		64.8	50-150				
N-MeFOSE	38.4	20.0	"	40.0		96.0	50-150				
N-MeFOSA	3.47	2.00	"	4.00		86.6	50-150				
N-EtFOSE	27.0	20.0	"	40.0		67.4	50-150				
N-EtFOSA	4.56	2.00	"	4.00		114	50-150				
Surrogate: M3PFBS	*30.7*		"	*23.3*		*132*	*25-150*				
Surrogate: M5PFHxA	*28.1*		"	*25.0*		*113*	*25-150*				
Surrogate: M4PFHpA	*27.2*		"	*25.0*		*109*	*25-150*				
Surrogate: M3PFHxS	*31.1*		"	*23.7*		*131*	*25-150*				
Surrogate: Perfluoro-n-[13C8]octanoic acid (M8PFOA)	*32.5*		"	*25.0*		*130*	*25-150*				
Surrogate: M6PFDA	*14.7*		"	*12.5*		*118*	*25-150*				

PFAS Target compounds by LC/MS-MS - Quality Control Data

York Analytical Laboratories, Inc. - Stratford

Analyte	Result	Reporting Limit	Units	Spike Level	Source* Result	%REC	%REC Limits	Flag	RPD	RPD Limit	Flag
Batch BD50658 - EPA 1633 Prep											
LCS (BD50658-BS2)											
Surrogate: M7PFUdA	*14.5*		*ng/L*	*12.5*		*116*	*25-150*				
Surrogate: Perfluoro-n-[1,2-13C2]dodecanoic acid (MPFDoA)	*13.5*		*"*	*12.5*		*108*	*25-150*				
Surrogate: M2PFTeDA	*12.0*		*"*	*12.5*		*96.1*	*10-150*				
Surrogate: Perfluoro-n-[13C4]butanoic acid (MPFBA)	*34.6*		*"*	*100*		*34.6*	*25-150*				
Surrogate: Perfluoro-1-[13C8]octanesulfonic acid (M8PFOS)	*28.7*		*"*	*24.0*		*120*	*25-150*				
Surrogate: Perfluoro-n-[13C5]pentanoic acid (M5PFPeA)	*58.4*		*"*	*50.0*		*117*	*25-150*				
Surrogate: Perfluoro-1-[13C8]octanesulfonamide (M8FOSA)	*27.2*		*"*	*25.0*		*109*	*10-150*				
Surrogate: d3-N-MeFOSAA	*54.1*		*"*	*50.0*		*108*	*25-150*				
Surrogate: d5-N-EtFOSAA	*48.8*		*"*	*50.0*		*97.6*	*25-150*				
Surrogate: M2-6:2 FTS	*64.8*		*"*	*47.6*		*136*	*25-200*				
Surrogate: M2-8:2 FTS	*52.8*		*"*	*48.0*		*110*	*25-200*				
Surrogate: M9PFNA	*14.1*		*"*	*12.5*		*113*	*25-150*				
Surrogate: M2-4:2 FTS	*70.7*		*"*	*46.9*		*151*	*25-150*				
Surrogate: d-N-MeFOSA	*24.9*		*"*	*25.0*		*99.5*	*25-150*				
Surrogate: d-N-EtFOSA	*18.9*		*"*	*25.0*		*75.5*	*25-150*				
Surrogate: M3HFPO-DA	*68.9*		*"*	*100*		*68.9*	*25-150*				
Surrogate: d9-N-EtFOSE	*281*		*"*	*250*		*113*	*25-150*				
Surrogate: d7-N-MeFOSE	*281*		*"*	*250*		*112*	*25-150*				

Prepared: 04/09/2025 Analyzed: 04/10/2025

Sample and Data Qualifiers Relating to This Work Order

PFSu-H	The isotopically labeled surrogate recovered above lab control limits due to a matrix effect. Isotope Dilution was applied.
J	Detected below the Reporting Limit but greater than or equal to the Method Detection Limit (MDL/LOD) or in the case of a TIC, the result is an estimated concentration.

Definitions and Other Explanations

*	Analyte is not certified or the state of the samples origination does not offer certification for the Analyte.
ND	NOT DETECTED - the analyte is not detected at the Reported to level (LOQ/RL or LOD/MDL)
RL	REPORTING LIMIT - the minimum reportable value based upon the lowest point in the analyte calibration curve.
LOQ	LIMIT OF QUANTITATION - the minimum concentration of a target analyte that can be reported within a specified degree of confidence. This is the lowest point in an analyte calibration curve that has been subjected to all steps of the processing/analysis and verified to meet defined criteria. This is based upon NELAC 2009 Standards and applies to all analyses.
LOD	LIMIT OF DETECTION - a verified estimate of the minimum concentration of a substance in a given matrix that an analytical process can reliably detect. This is based upon NELAC 2009 Standards and applies to all analyses conducted under the auspices of EPA SW-846.
MDL	METHOD DETECTION LIMIT - a statistically derived estimate of the minimum amount of a substance an analytical system can reliably detect with a 99% confidence that the concentration of the substance is greater than zero. This is based upon 40 CFR Part 136 Appendix B and applies only to EPA 600 and 200 series methods.
Reported to	This indicates that the data for a particular analysis is reported to either the LOD/MDL, or the LOQ/RL. In cases where the "Reported to" is located above the LOD/MDL, any value between this and the LOQ represents an estimated value which is "J" flagged accordingly. This applies to volatile and semi-volatile target compounds only.
NR	Not reported
RPD	Relative Percent Difference
Wet	The data has been reported on an as-received (wet weight) basis
Low Bias	Low Bias flag indicates that the recovery of the flagged analyte is below the laboratory or regulatory lower control limit. The data user should take note that this analyte may be biased low but should evaluate multiple lines of evidence including the LCS and site-specific MS/MSD data to draw bias conclusions. In cases where no site-specific MS/MSD was requested, only the LCS data can be used to evaluate such bias.
High Bias	High Bias flag indicates that the recovery of the flagged analyte is above the laboratory or regulatory upper control limit. The data user should take note that this analyte may be biased high but should evaluate multiple lines of evidence including the LCS and site-specific MS/MSD data to draw bias conclusions. In cases where no site-specific MS/MSD was requested, only the LCS data can be used to evaluate such bias.
Non-Dir.	Non-dir. flag (Non-Directional Bias) indicates that the Relative Percent Difference (RPD) (a measure of precision) among the MS and MSD data is outside the laboratory or regulatory control limit. This alerts the data user where the MS and MSD are from site-specific samples that the RPD is high due to either non-homogeneous distribution of target analyte between the MS/MSD or indicates poor reproducibility for other reasons.
MCL	This is the Maximum Contaminant Level in ng/L (ppt) established by the NYSDOH for these compounds where an MCL is reported. Exceedences are flagged accordingly.

York Analytical Laboratories, Inc.
120 Research Drive, Stratford, CT 06615
132-02 89th Ave, Queens, NY 11418
clientservices@yorklab.com
www.yorklab.com

Field Chain-of-Custody Record

NOTE: YORK's Standard Terms & Conditions are listed on the back side of this document.
This document serves as your written authorization for YORK to proceed with the analyses requested below.
Your signature binds you to YORK's Standard Terms & Conditions.

YORK Project No. 25D0483

YOUR Information	Report To:	Invoice To:
Company: Brussee Environmental Corp	Company: SAME	Company: SAME
Address: 747 North Country Rd Rocky Point NY	Address:	Address:
Phone.: 631-504-6000	Phone.:	Phone.:
Contact: Kevin Brussee	Contact:	Contact:
E-mail: Kbrussee@brusseecorp.com	E-mail:	E-mail:

YOUR Project Number: KSM2502

YOUR Project Name: 168 Banker Street, Brooklyn

YOUR PO#: KSM2502

Turn-Around Time

RUSH - Next Day	
RUSH - Two Day	
RUSH - Three Day	
RUSH - Four Day	
Standard (5-7 Day)	X

Please print clearly and legibly. All information must be complete. Samples will not be logged in and the turn-around-time clock will not begin until any questions by YORK are resolved.

Samples Collected by: (print your name above and sign below)

Thomas Gallo

Matrix Codes

S - soil / solid
GW - groundwater
DW - drinking water
WW - wastewater
O - Oil ⋮ Other

Samples From

New York	X
New Jersey	
Connecticut	
Pennsylvania	
Other	

Report / EDD Type (circle selections)

(Summary Report)	CT RCP	Standard Excel EDD
QA Report	CT RCP DQA/DUE	EQuIS (Standard)
NY ASP A Package	NJDEP Reduced Deliverables	NYSDEC EQuIS
NY ASP B Package		NJDEP SRP HazSite
	NJDKQP	Other:

YORK Reg. Comp.

Compared to the following Regulation(s): (please fill in)

Sample Identification	Sample Matrix	Date/Time Sampled	Analysis Requested	Container Description
MW1	GW	4/3 @ 13:00	21 PFAS 1633	PL 500 x2
MW2	GW	4/3 @ 14:00	21 PFAS 1633	PL 500 x2
MW3	GW	4/3 @ 12:00	21 PFAS 1633	PL 500 x2

Comments:

Preservation: (check all that apply)
HCl ___ MeOH ___ HNO_3 ___ H_2SO_4 ___ NaOH ___ ZnAc ___
Ascorbic Acid ___ Other: ___

Special Instruction
Field Filtered ____
Lab to Filter ____

Samples Relinquished by / Company	Date/Time	Samples Received by / Company	Date/Time	Samples Relinquished by / Company	Date/Time
		Gallo	4/8/25 10:40	Gallo	4/8/25 14:00
Samples Received by / Company	Date/Time	Samples Relinquished by / Company	Date/Time	Samples Received by / Company	Date/Time
Samples Relinquished by / Company	Date/Time	Samples Received by / Company	Date/Time	Samples Received in LAB by	Date/Time / Temp. Received at Lab
					4/8/25 14:00 4.2 Degrees C